

工程指示 / 要求簡箋(E.I.)

工程指示編號：EI / 1647 / 20

修改版次：-

工程編號：J - 837

工程名稱：觀塘裕民坊

工程項目：幕牆 6/F 室外收口鋁板(T1-T5)

收件人：生統 / 永林

發件人：Eric Liu

日期：31/03/2020

☐要求提供 / ☐確認 事項：

- | | | |
|------------------------------------|-------------------------------------|-------------------------------|
| ☐ 初步鋁料 B.M. | ☐ 加工拆圖，然後生產 | ☐ 尺寸表 |
| ☐ 正式鋁料 B.M. | ☐ 技術上資料 / 指示 | ☐ 報價 |
| ☐ 配件 B.M. | ☐ 樣辦或貨品說明書 | ☐ 分判合約 |
| ☐ 其他：_____ | | |

內容：

請按加工圖生產室外收口鋁板送地盤安裝(T1-T5, 6/F)

謝謝！

請在 2020 / 04 / 14 前完成上列要求。

附：6 頁 BM，4 頁圖登，97 頁加工圖，50 頁位置圖

以上項目為：

☐ 原合約工程包 ☐ 原合約工程加 / 減賬 ☐ 新工程報價

原因：-

分發東莞各部門：

() 生產技術總監 ☐ 連附件 () 技術部 ☒ 連附件 永林 () 生產部 ☐ 連附件 () 機械設計部 ☐ 連附件
() 採購部 ☐ 連附件 () 生產統籌部 ☒ 連附件 梅 () 會計部 ☐ 連附件 () 報關組 ☐ 連附件 () 其他 楊榮輝 ☐ 連附件
() 質檢部 ☐ 連附件

分發香港各部門：

() 行政部 ☐ 連附件 () 會計部 ☐ 連附件 () 統籌部 ☐ 連附件 () 工程部地盤科文 ☒ 連附件 天
() 採購部 ☐ 連附件 () QS 部 ☐ 連附件 () 維修部 ☐ 連附件 () 其他 _____ ☐ 連附件

傳遞編號：

發件人簽署：

HK 0482 / 20

項目經理簽署：

 美特鋁質 有限公司 MIDI Aluminium Fabricator Ltd.		工 程 號:	J852		計 算:		shui		日期:		2020/3/24		送呈:				
		地盤名稱:	觀塘裕民坊		核 對:		SDE		日期:		2020/3/24		副本:				
地盤用鋁板B.M.表		項目類別:	T1~5座6F室外收口鋁板		批 准:				日期:								
BM編號:				修改版次:			A/C Code:			總V.F.:	155.36		總重量:	1420.41		此BM依據**拆圖資料計算	
序 號	修改內容	鋁板圖號	鋁板名稱	顏色	實用	後備	總數	總重量	單件展開 面積	總展開面 積	單件V.F.	總V.F.	備註				
									平方米		平方米			位置			
1		J837-AP4-01	3mm厚鋁板	香檳金UCT803649FXL-3	16		16	20.517	0.158	2.524	0.119	1.907		詳見位置圖			
2		J837-AP4-02	3mm厚鋁板	香檳金UCT803649FXL-3	16		16	59.391	0.457	7.305	0.345	5.521		詳見位置圖			
3		J837-AP4-03	3mm厚鋁板	香檳金UCT803649FXL-3	17		17	21.799	0.158	2.681	0.119	2.027		詳見位置圖			
4		J837-AP4-04	3mm厚鋁板	香檳金UCT803649FXL-3	17		17	63.103	0.457	7.762	0.345	5.866		詳見位置圖			
5		J837-AP4-05	3mm厚鋁板	香檳金UCT803649FXL-3	1		1	3.712	0.457	0.457	0.345	0.345		詳見位置圖			
6		J837-AP4-06	3mm厚鋁板	香檳金UCT803649FXL-3	1		1	3.712	0.457	0.457	0.345	0.345		詳見位置圖			
7		J837-AP4-07	3mm厚鋁板	香檳金UCT803649FXL-3	1		1	4.939	0.608	0.608	0.597	0.597		詳見位置圖			
8		J837-AP4-08	3mm厚鋁板	香檳金UCT803649FXL-3	1		1	14.319	1.761	1.761	1.729	1.729		詳見位置圖			
9		J837-AP4-09	3mm厚鋁板	香檳金UCT803649FXL-3	3		3	9.418	0.386	1.158	0.361	1.084		詳見位置圖			
10		J837-AP4-10	3mm厚鋁板	香檳金UCT803649FXL-3	2		2	18.201	1.119	2.239	1.048	2.095		詳見位置圖			
11		J837-AP4-11	3mm厚鋁板	香檳金UCT803649FXL-3	1		1	9.317	1.146	1.146	1.073	1.073		詳見位置圖			
12		J837-AP4-12	3mm厚鋁板	香檳金UCT803649FXL-3	1		1	3.139	0.386	0.386	0.361	0.361		詳見位置圖			
13		J837-AP4-13	3mm厚鋁板	香檳金UCT803649FXL-3	1		1	9.100	1.119	1.119	1.048	1.048		詳見位置圖			
14		J837-AP4-14	3mm厚鋁板	香檳金UCT803649FXL-3	1		1	0.648	0.080	0.080	0.066	0.066		詳見位置圖			
15		J837-AP4-15	3mm厚鋁板	香檳金UCT803649FXL-3	1		1	1.870	0.230	0.230	0.192	0.192		詳見位置圖			
16		J837-AP4-16	3mm厚鋁板	香檳金UCT803649FXL-3	2		2	1.295	0.080	0.159	0.066	0.133		詳見位置圖			
17		J837-AP4-17	3mm厚鋁板	香檳金UCT803649FXL-3	2		2	3.739	0.230	0.460	0.192	0.385		詳見位置圖			
18		J837-AP4-18	3mm厚鋁板	香檳金UCT803649FXL-3	1		1	1.138	0.140	0.140	0.127	0.127		詳見位置圖			
19		J837-AP4-19	3mm厚鋁板	香檳金UCT803649FXL-3	1		1	3.299	0.406	0.406	0.369	0.369		詳見位置圖			

 美特鋁質 有限公司 MIDI Aluminium Fabricator Ltd.		工 程 號:	J852		計 算:		shui		日 期:		2020/3/24		送呈:		
		地盤名稱:	觀塘裕民坊		核 對:		SDE		日 期:		2020/3/24		副本:		
地盤用鋁板B.M.表		項目類別:	T1~5座6F室外收口鋁板		批 准:				日 期:						
BM編號:				修改版次:			A/C Code:			總V.F.:	155.36	總重量:	1420.41	此BM依據**拆圖資料計算	
序 號	修改內容	鋁板圖號	鋁板名稱	顏色	實用	後備	總數	總重量	單件展開 面積	總展開面 積	單件V.F.	總V.F.	備註	位置	
									平方米		平方米				
20		J837-AP4-20	3mm厚鋁板	香檳金UCT803649FXL-3	7		7	15.856	0.279	1.950	0.253	1.771		詳見位置圖	
21		J837-AP4-21	3mm厚鋁板	香檳金UCT803649FXL-3	5		5	32.832	0.808	4.038	0.733	3.667		詳見位置圖	
22		J837-AP4-22	3mm厚鋁板	香檳金UCT803649FXL-3	1		1	6.566	0.808	0.808	0.733	0.733		詳見位置圖	
23		J837-AP4-23	3mm厚鋁板	香檳金UCT803649FXL-3	1		1	2.265	0.279	0.279	0.253	0.253		詳見位置圖	
24		J837-AP4-24	3mm厚鋁板	香檳金UCT803649FXL-3	2		2	13.133	0.808	1.615	0.733	1.467		詳見位置圖	
25		J837-AP4-25	3mm厚鋁板	香檳金UCT803649FXL-3	9		9	20.386	0.279	2.508	0.253	2.277		詳見位置圖	
26		J837-AP4-26	3mm厚鋁板	香檳金UCT803649FXL-3	4		4	26.266	0.808	3.231	0.733	2.934		詳見位置圖	
27		J837-AP4-27	3mm厚鋁板	香檳金UCT803649FXL-3	4		4	26.266	0.808	3.231	0.733	2.934		詳見位置圖	
28		J837-AP4-28	3mm厚鋁板	香檳金UCT803649FXL-3	1		1	2.265	0.279	0.279	0.253	0.253		詳見位置圖	
29		J837-AP4-29	3mm厚鋁板	香檳金UCT803649FXL-3	2		2	13.133	0.808	1.615	0.733	1.467		詳見位置圖	
30		J837-AP4-30	3mm厚鋁板	香檳金UCT803649FXL-3	1		1	1.767	0.217	0.217	0.205	0.205		詳見位置圖	
31		J837-AP4-31	3mm厚鋁板	香檳金UCT803649FXL-3	1		1	5.122	0.630	0.630	0.593	0.593		詳見位置圖	
32		J837-AP4-32	3mm厚鋁板	香檳金UCT803649FXL-3	1		1	3.009	0.370	0.370	0.297	0.297		詳見位置圖	
33		J837-AP4-33	3mm厚鋁板	香檳金UCT803649FXL-3	79		79	52.242	0.081	6.426	0.063	4.957		詳見位置圖	
34		J837-AP4-35	3mm厚鋁板	香檳金UCT803649FXL-3	1		1	0.661	0.081	0.081	0.063	0.063		詳見位置圖	
35		J837-AP4-36	3mm厚鋁板	香檳金UCT803649FXL-3	1		1	0.661	0.081	0.081	0.063	0.063		詳見位置圖	
36		J837-AP4-37	3mm厚鋁板	香檳金UCT803649FXL-3	2		2	9.099	0.560	1.119	0.521	1.043		詳見位置圖	
37		J837-AP4-38	3mm厚鋁板	香檳金UCT803649FXL-3	2		2	9.099	0.560	1.119	0.521	1.043		詳見位置圖	
38		J837-AP4-39	3mm厚鋁板	香檳金UCT803649FXL-3	1		1	2.931	0.361	0.361	0.329	0.329		詳見位置圖	

 美特鋁質 有限公司 MIDI Aluminium Fabricator Ltd.		工 程 號:	J852		計 算:	shui		日 期:	2020/3/24		送 呈:			
		地盤名稱:	觀塘裕民坊		核 對:	SDE		日 期:	2020/3/24		副 本:			
地盤用鋁板B.M.表		項目類別:	T1~5座6F室外收口鋁板		批 准:			日 期:						
BM編號:		修改版次:		A/C Code:		總V.F.:		155.36	總重量:	1420.41		此BM依據**拆圖資料計算		
序 號	修改內容	鋁板圖號	鋁板名稱	顏色	實用	後備	總數	總重量	單件展開 面積	總展開面 積	單件V.F.	總V.F.	備註	位置
									平方米		平方米			
39		J837-AP4-40	3mm厚鋁板	香檳金UCT803649FXL-3	1		1	8.497	1.045	1.045	0.955	0.955		詳見位置圖
40		J837-AP4-41	4mm厚鋁板	MILL	1		1	0.576	0.071	0.071	0.000	0.000		詳見位置圖
41		J837-AP4-42	4mm厚鋁板	MILL	1		1	1.706	0.210	0.210	0.000	0.000		詳見位置圖
42		J837-AP4-43	3mm厚鋁板	香檳金UCT803649FXL-3	2		2	9.142	0.562	1.125	0.537	1.073		詳見位置圖
43		J837-AP4-44	3mm厚鋁板	香檳金UCT803649FXL-3	2		2	26.503	1.630	3.260	1.556	3.111		詳見位置圖
44		J837-AP4-45	3mm厚鋁板	香檳金UCT803649FXL-3	1		1	1.268	0.156	0.156	0.143	0.143		詳見位置圖
45		J837-AP4-46	3mm厚鋁板	香檳金UCT803649FXL-3	1		1	3.677	0.452	0.452	0.415	0.415		詳見位置圖
46		J837-AP4-47	3mm厚鋁板	香檳金UCT803649FXL-3	5		5	4.873	0.120	0.599	0.107	0.535		詳見位置圖
47		J837-AP4-48	3mm厚鋁板	香檳金UCT803649FXL-3	5		5	14.125	0.347	1.737	0.310	1.552		詳見位置圖
48		J837-AP4-49	3mm厚鋁板	香檳金UCT803649FXL-3	9		9	8.771	0.120	1.079	0.107	0.963		詳見位置圖
49		J837-AP4-50	3mm厚鋁板	香檳金UCT803649FXL-3	9		9	25.425	0.347	3.127	0.310	2.793		詳見位置圖
50		J837-AP4-51	3mm厚鋁板	香檳金UCT803649FXL-3	1		1	0.975	0.120	0.120	0.107	0.107		詳見位置圖
51		J837-AP4-52	3mm厚鋁板	香檳金UCT803649FXL-3	1		1	2.825	0.347	0.347	0.310	0.310		詳見位置圖
52		J837-AP4-53	3mm厚鋁板	香檳金UCT803649FXL-3	7		7	5.910	0.104	0.727	0.091	0.637		詳見位置圖
53		J837-AP4-54	3mm厚鋁板	香檳金UCT803649FXL-3	3		3	7.343	0.301	0.903	0.264	0.792		詳見位置圖
54		J837-AP4-55	3mm厚鋁板	香檳金UCT803649FXL-3	3		3	7.274	0.298	0.895	0.261	0.784		詳見位置圖
55		J837-AP4-56	3mm厚鋁板	香檳金UCT803649FXL-3	1		1	2.401	0.295	0.295	0.259	0.259		詳見位置圖
56		J837-AP4-57	3mm厚鋁板	香檳金UCT803649FXL-3	1		1	4.554	0.560	0.560	0.522	0.522		詳見位置圖
57		J837-AP4-58	3mm厚鋁板	香檳金UCT803649FXL-3	4		4	3.377	0.104	0.415	0.091	0.364		詳見位置圖

 美特鋁質 有限公司 MIDI Aluminium Fabricator Ltd.		工 程 號:	J852		計 算:		shui		日期:		2020/3/24		送呈:			
		地盤名稱:	觀塘裕民坊		核對:		SDE		日期:		2020/3/24		副本:			
地盤用鋁板B.M.表		項目類別:	T1~5座6F室外收口鋁板		批准:				日期:							
BM編號:				修改版次:			A/C Code:			總V.F.:	155.36		總重量:	1420.41		此BM依據**拆圖資料計算
序 號	修改內容	鋁板圖號	鋁板名稱	顏色	實用	後備	總數	總重量	單件展開 面積	總展開面 積	單件V.F.	總V.F.	備註	位置		
									平方米		平方米					
58		J837-AP4-59	3mm厚鋁板	香檳金UCT803649FXL-3	3		3	7.343	0.301	0.903	0.264	0.792		詳見位置圖		
59		J837-AP4-60	3mm厚鋁板	香檳金UCT803649FXL-3	1		1	2.425	0.298	0.298	0.261	0.261		詳見位置圖		
60		J837-AP4-61	3mm厚鋁板	香檳金UCT803649FXL-3	5		5	20.606	0.507	2.535	0.471	2.356		詳見位置圖		
61		J837-AP4-62	3mm厚鋁板	香檳金UCT803649FXL-3	4		4	47.788	1.469	5.878	1.366	5.464		詳見位置圖		
62		J837-AP4-63	3mm厚鋁板	香檳金UCT803649FXL-3	1		1	11.947	1.469	1.469	1.366	1.366		詳見位置圖		
63		J837-AP4-64	3mm厚鋁板	香檳金UCT803649FXL-3	1		1	4.121	0.507	0.507	0.471	0.471		詳見位置圖		
64		J837-AP4-65	3mm厚鋁板	香檳金UCT803649FXL-3	1		1	11.947	1.469	1.469	1.366	1.366		詳見位置圖		
65		J837-AP4-66	3mm厚鋁板	香檳金UCT803649FXL-3	1		1	4.121	0.507	0.507	0.471	0.471		詳見位置圖		
66		J837-AP4-67	3mm厚鋁板	香檳金UCT803649FXL-3	1		1	11.947	1.469	1.469	1.366	1.366		詳見位置圖		
67		J837-AP4-68	3mm厚鋁板	香檳金UCT803649FXL-3	5		5	20.606	0.507	2.535	0.471	2.356		詳見位置圖		
68		J837-AP4-69	3mm厚鋁板	香檳金UCT803649FXL-3	1		1	11.947	1.469	1.469	1.366	1.366		詳見位置圖		
69		J837-AP4-70	3mm厚鋁板	香檳金UCT803649FXL-3	4		4	47.788	1.469	5.878	1.366	5.464		詳見位置圖		
70		APB-H51-3	3mm厚鋁板	香檳金UCT803649FXL-3	3		3	19.158	0.786	2.357	0.713	2.138		詳見位置圖		
71		APB-H51-2	3mm厚鋁板	香檳金UCT803649FXL-3	1		1	5.477	0.674	0.674	0.601	0.601		詳見位置圖		
72		APB-H51-1	3mm厚鋁板	香檳金UCT803649FXL-3	6		6	31.973	0.655	3.933	0.583	3.496		詳見位置圖		
73		APB-H51R-1	3mm厚鋁板	香檳金UCT803649FXL-3	6		6	31.973	0.655	3.933	0.583	3.496		詳見位置圖		
74		APB-H51R-2	3mm厚鋁板	香檳金UCT803649FXL-3	2		2	11.715	0.720	1.441	0.648	1.295		詳見位置圖		
75		APB-H51R-3	3mm厚鋁板	香檳金UCT803649FXL-3	2		2	12.772	0.786	1.571	0.713	1.425		詳見位置圖		
76		APB-H51R-4	3mm厚鋁板	香檳金UCT803649FXL-3	1		1	6.915	0.851	0.851	0.778	0.778		詳見位置圖		

 美特鋁質 有限公司 MIDI Aluminium Fabricator Ltd.		工 程 號:	J852		計 算:		shui		日 期:		2020/3/24		送 呈:				
		地盤名稱:	觀塘裕民坊		核 對:		SDE		日 期:		2020/3/24		副 本:				
地盤用鋁板B.M.表		項目類別:	T1~5座6F室外收口鋁板		批 准:				日 期:								
BM編號:		修改版次:		A/C Code:				總V.F.:		155.36		總重量:		1420.41		此BM依據**拆圖資料計算	
序 號	修改內容	鋁板圖號	鋁板名稱	顏色	實用	後備	總數	總重量	單件展開 面積	總展開面 積	單件V.F.	總V.F.	備註				
									平方米						平方米		位置
77		J837-AP4-73	3mm厚鋁板	香檳金UCT803649FXL-3	10		10	41.212	0.507	5.069	0.471	4.712		詳見位置圖			
78		J837-AP4-74	3mm厚鋁板	香檳金UCT803649FXL-3	2		2	23.894	1.469	2.939	1.366	2.732		詳見位置圖			
79		J837-AP4-75	3mm厚鋁板	香檳金UCT803649FXL-3	8		8	97.737	1.503	12.022	1.397	11.176		詳見位置圖			
80		J837-AP4-76	3mm厚鋁板	香檳金UCT803649FXL-3	11		11	45.333	0.507	5.576	0.471	5.183		詳見位置圖			
81		J837-AP4-77	3mm厚鋁板	香檳金UCT803649FXL-3	3		3	35.841	1.469	4.408	1.366	4.098		詳見位置圖			
82		J837-AP4-78	3mm厚鋁板	香檳金UCT803649FXL-3	8		8	97.737	1.503	12.022	1.397	11.176		詳見位置圖			
83		J837-AP4-79	3mm厚鋁板	香檳金UCT803649FXL-3	1		1	0.892	0.110	0.110	0.091	0.091		詳見位置圖			
84		J837-AP4-80	3mm厚鋁板	香檳金UCT803649FXL-3	8		8	7.549	0.116	0.929	0.096	0.772		詳見位置圖			
85		J837-AP4-81	3mm厚鋁板	香檳金UCT803649FXL-3	8		8	7.549	0.116	0.929	0.096	0.772		詳見位置圖			
86		J837-AP4-82	3mm厚鋁板	香檳金UCT803649FXL-3	1		1	0.690	0.085	0.085	0.070	0.070		詳見位置圖			
87		J837-AP4-83	3mm厚鋁板	香檳金UCT803649FXL-3	1		1	3.178	0.391	0.391	0.353	0.353		詳見位置圖			
88		J837-AP4-84	3mm厚鋁板	香檳金UCT803649FXL-3	1		1	1.259	0.155	0.155	0.140	0.140		詳見位置圖			
89		J837-AP4-85	3mm厚鋁板	香檳金UCT803649FXL-3	1		1	1.402	0.172	0.172	0.156	0.156		詳見位置圖			
90		J837-AP4-86	3mm厚鋁板	MILL	1		1	2.221	0.273	0.273	0.000	0.000		詳見位置圖			
91		J837-AP4-87	3mm厚鋁板	MILL	1		1	2.221	0.273	0.273	0.000	0.000		詳見位置圖			
92		J837-AP4-88	3mm厚鋁板	香檳金UCT803649FXL-3	1		1	3.561	0.438	0.438	0.401	0.401		詳見位置圖			
93		J837-AP4-89	3mm厚鋁板	香檳金UCT803649FXL-3	1		1	3.527	0.434	0.434	0.398	0.398		詳見位置圖			
94		J837-AP4-90	3mm厚鋁板	香檳金UCT803649FXL-3	1		1	8.117	0.998	0.998	0.913	0.913		詳見位置圖			
95		J837-AP4-91	3mm厚鋁板	香檳金UCT803649FXL-3	1		1	1.137	0.140	0.140	0.123	0.123		詳見位置圖			

 美特鋁質 有限公司 MIDI Aluminium Fabricator Ltd.		工 程 號：	J852		計 算：	shui		日 期：	2020/3/24		送呈：			
		地盤名稱：	觀塘裕民坊		核 對：	SDE		日 期：	2020/3/24		副本：			
地盤用鋁板B.M.表		項目類別：	T1~5座6F室外收口鋁板		批 准：			日 期：						
BM編號：		修改版次：		A/C Code：		總V.F.：		155.36	總重量：	1420.41		此BM依據**拆圖資料計算		
序 號	修改內容	鋁板圖號	鋁板名稱	顏色	實用	後備	總數	總重量	單件展開 面積	總展開面 積	單件V.F.	總V.F.	備註	
									平方米					
96		J837-AP4-92	3mm厚鋁板	香檳金UCT803649FXL-3	1		1	5.154	0.634	0.634	0.560	0.560		詳見位置圖
97		J837-AP4-93	3mm厚鋁板	香檳金UCT803649FXL-3	3		3	2.287	0.094	0.281	0.076	0.227		詳見位置圖
98		J837-AP4-94	3mm厚鋁板	香檳金UCT803649FXL-3	1		1	0.762	0.094	0.094	0.076	0.076		詳見位置圖
99		J837-AP4-95	3mm厚鋁板	香檳金UCT803649FXL-3	7		7	5.337	0.094	0.656	0.076	0.529		詳見位置圖
100		J837-AP4-96	3mm厚鋁板	香檳金UCT803649FXL-3	4		4	23.204	0.714	2.854	0.676	2.704		詳見位置圖
101		J837-AP4-97	3mm厚鋁板	香檳金UCT803649FXL-3	7		7	40.607	0.714	4.995	0.676	4.731		詳見位置圖

總計： 410 1420.41 174.71 155.36

DRAWING REGISTER

			接收日期 Receiving Date (適用於客戶圖則)								
工程名稱 Project Title:	觀塘裕民坊	年									
	框架式幕牆 (鋁板)	月									
工程編號 Project No:	J-837 (6F室外收口鋁板)	日									
分發予 Distributed To			發出日期 Issued Date								
		年	20								
		月	03								
		日	30								
圖則編號 Drg. No.	圖則名稱 Drawing Title		修訂編號 Revision No.								
	地盤用鋁板BM表	1	-								
	地盤用鋁板BM表	2	-								
	地盤用鋁板BM表	3	-								
	地盤用鋁板BM表	4	-								
	地盤用鋁板BM表	5	-								
	地盤用鋁板BM表	6	-								
J837-AP4-01	3mm鋁板加工圖	7	-								
J837-AP4-02	3mm鋁板加工圖	8	-								
J837-AP4-03	3mm鋁板加工圖	9	-								
J837-AP4-04	3mm鋁板加工圖	10	-								
J837-AP4-05	3mm鋁板加工圖	11	-								
J837-AP4-06	3mm鋁板加工圖	12	-								
J837-AP4-07	3mm鋁板加工圖	13	-								
J837-AP4-08	3mm鋁板加工圖	14	-								
J837-AP4-09	3mm鋁板加工圖	15	-								
J837-AP4-10	3mm鋁板加工圖	16	-								
J837-AP4-11	3mm鋁板加工圖	17	-								
J837-AP4-12	3mm鋁板加工圖	18	-								
J837-AP4-13	3mm鋁板加工圖	19	-								
J837-AP4-14	3mm鋁板加工圖	20	-								
J837-AP4-15	3mm鋁板加工圖	21	-								
J837-AP4-16	3mm鋁板加工圖	22	-								
J837-AP4-17	3mm鋁板加工圖	23	-								
J837-AP4-18	3mm鋁板加工圖	24	-								
J837-AP4-19	3mm鋁板加工圖	25	-								
J837-AP4-20	3mm鋁板加工圖	26	-								
J837-AP4-21	3mm鋁板加工圖	27	-								

[illegible]

[illegible]





DRAWING REGISTER

[illegible]




美特鋁質 有限公司
MIDI Aluminium Fabricator Ltd.

工程號 J-837 地盤 觀塘裕民坊

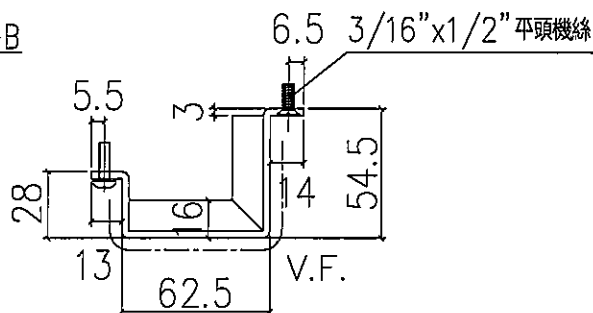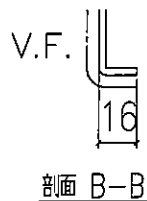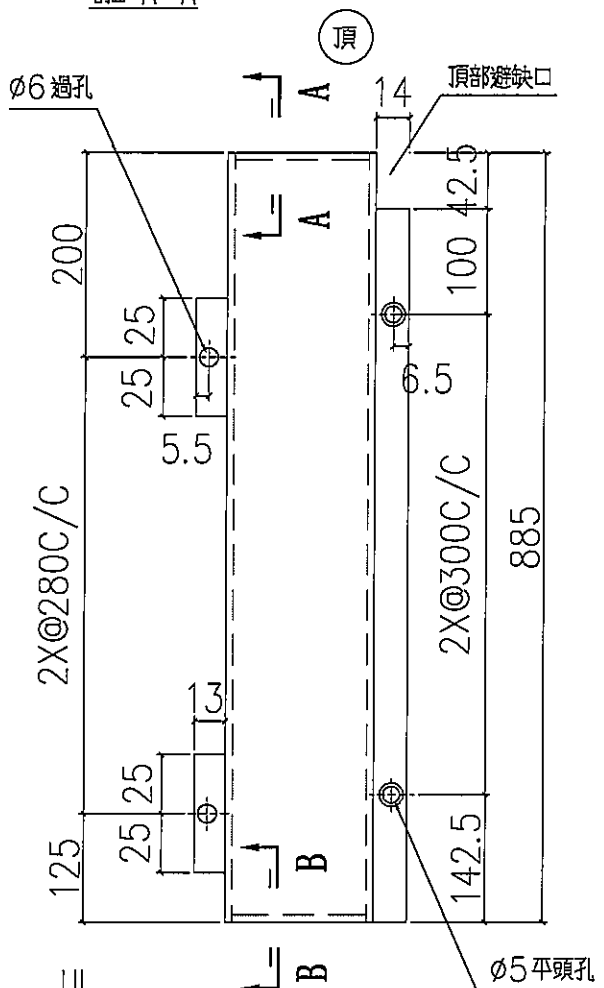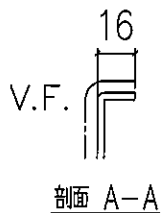

序號	物料編號	每層數量	總數量	使用位置	樓層
01	APB-H03	1	1	T1CW-H-1	6F
02	APB-H03	1	1	T1CW-G-2	6F
03	APB-H03	2	2	T1CW-A-1	6F
04	APB-H03	1	1	T1CW-B-3	6F
05	APB-H03	1	1	T2CW-B-1	6F
06	APB-H03	1	1	T2CW-A-2	6F
07	APB-H03	1	1	T2CW-M-3	6F
08	APB-H03	1	1	T2CW-H-2	6F
09	APB-H03	1	1	T3CW-B-1	6F
10	APB-H03	1	1	T3CW-A-2	6F
11	APB-H03	1	1	T3CW-F-2	6F
12	APB-H03	1	1	T5CW-A-1	6F
13	APB-H03	1	1	T5CW-A-2	6F
14	APB-H03	1	1	T5CW-M-1	6F
15	APB-H03	1	1	T5CW-L-2	6F
16	APB-H03	1	1	T5CW-H-3	6F
合計：			16		

地盤安裝

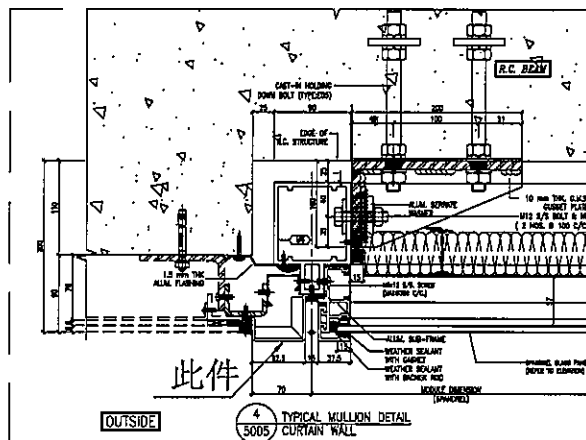

名稱	室外收口件拆圖	制圖	LHR	2020.3.17	修改			
材料	3mm鋁	復核	-	-	日期			
顏色	UCT803649 FXL-3	批准			圖號	J837-AP4-01		


有限公司

MIDI Aluminium Fabricator Ltd.

V.F. 16
剖面 A—A

Ø6 過孔



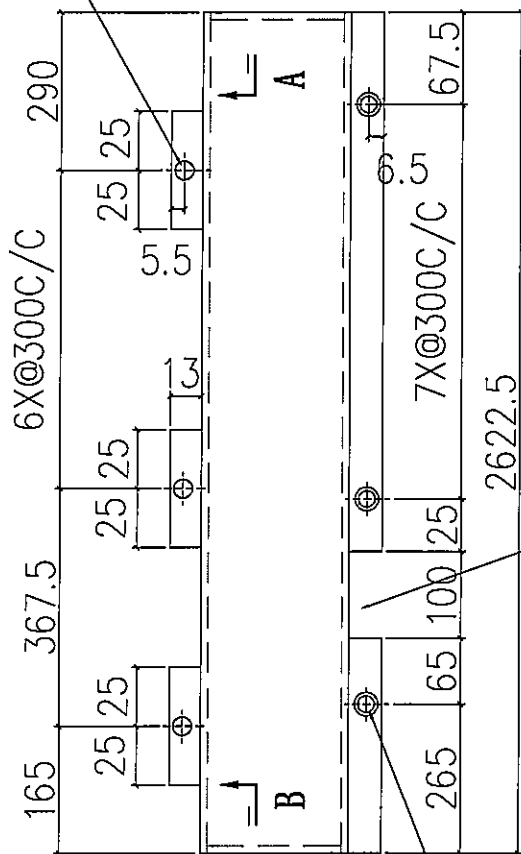

避缺口:100mm長

V.F.




16

剖面 B-B


B

Ø5 平頭孔

6.5 3/16"x1/2"平頭機絲

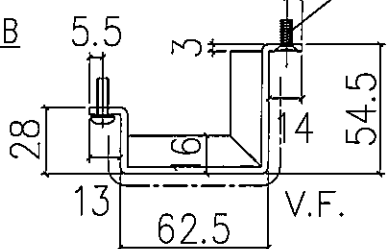

地盤安裝

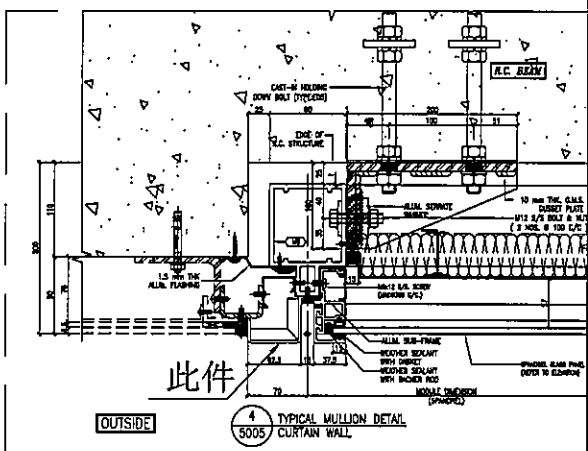


序號	物料編號	每層數量	總數量	使用位置	樓層
01	APB-H03k	1	1	T1CW-H-1	6F
02	APB-H03k	1	1	T1CW-G-2	6F
03	APB-H03k	2	2	T1CW-A-1	6F
04	APB-H03k	1	1	T1CW-B-3	6F
05	APB-H03k	1	1	T2CW-B-1	6F
06	APB-H03k	1	1	T2CW-A-2	6F
07	APB-H03k	1	1	T2CW-M-3	6F
08	APB-H03k	1	1	T2CW-H-2	6F
09	APB-H03k	1	1	T3CW-B-1	6F
10	APB-H03k	1	1	T3CW-A-2	6F
11	APB-H03k	1	1	T3CW-F-2	6F
12	APB-H03k	1	1	T5CW-A-1	6F
13	APB-H03k	1	1	T5CW-A-2	6F
14	APB-H03k	1	1	T5CW-M-1	6F
15	APB-H03k	1	1	T5CW-L-2	6F
16	APB-H03k	1	1	T5CW-H-3	6F
合計：			16		

名稱	室外收口件拆圖	制圖	LHR	2020.3.17	修改			
材料	3mm鐵	復核	—	—	日期			
顏色	UCT803649 FXL-3	批准			圖號	J837-AP4-02		




美特鋁質 有限公司
MIDI Aluminium Fabricator Ltd.


工程號 J-837 地盤 觀塘裕民坊

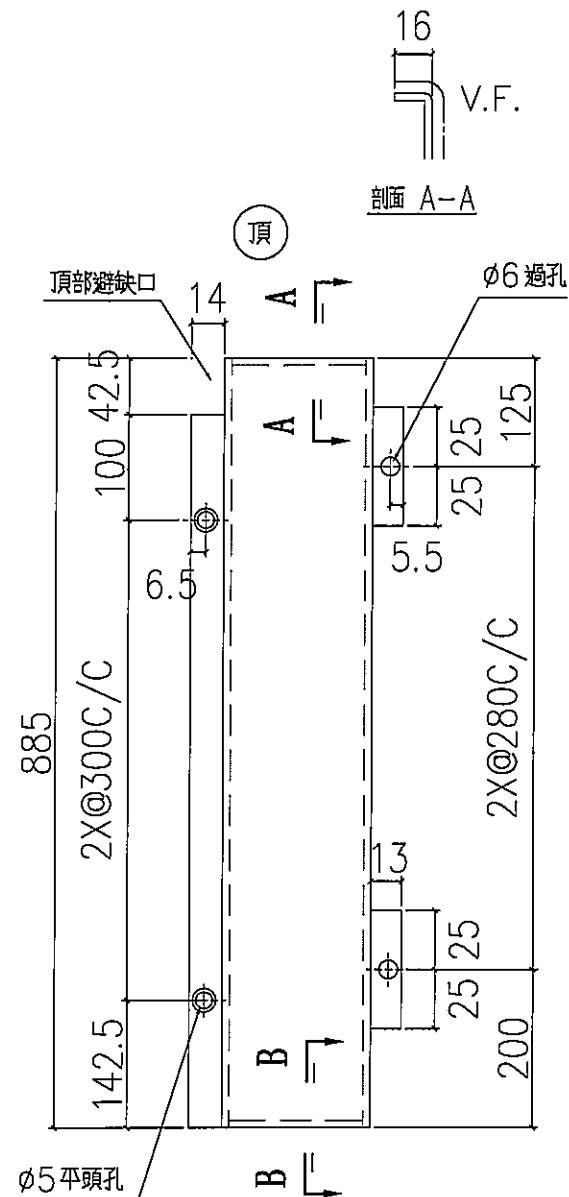

序號	物料編號	每層數量	總數量	使用位置	樓層
01	APB-H03R	1	1	T1CW-H-1	6F
02	APB-H03R	1	1	T1CW-G-2	6F
03	APB-H03R	1	1	T1CW-E-2	6F
04	APB-H03R	1	1	T1CW-A-1	6F
05	APB-H03R	1	1	T1CW-B-3	6F
06	APB-H03R	1	1	T2CW-B-1	6F
07	APB-H03R	1	1	T2CW-A-2	6F
08	APB-H03R	2	2	T2CW-M-3	6F
09	APB-H03R	1	1	T2CW-J-1	6F
10	APB-H03R	1	1	T2CW-H-2	6F
11	APB-H03R	1	1	T3CW-B-1	6F
12	APB-H03R	1	1	T3CW-A-2	6F
13	APB-H03R	2	2	T3CW-F-2	6F
14	APB-H03R	1	1	T5CW-A-2	6F
15	APB-H03R	1	1	T5CW-M-1	6F
16	APB-H03R	1	1	T5CW-L-2	6F
17	APB-H03R	1	1	T5CW-H-3	6F
合計：		17			

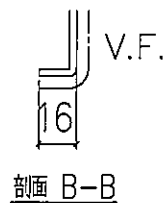

地盤安裝

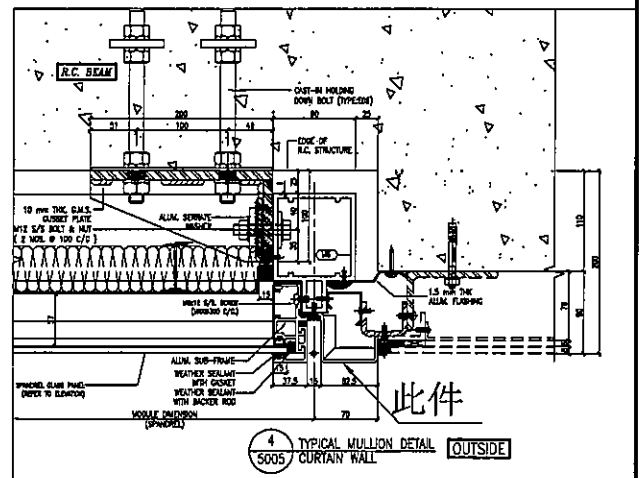


名稱	室外收口件拆圖	制圖	LHR	2020.3.17	修改		
材料	3mm鋁	復核	—	—	日期		
顏色	UCT803649 FXL-3	批准			圖號	J837-AP4-03	




美特鋁質 有限公司
MIDI Aluminium Fabricator Ltd.


工程號 J-837 地盤 觀塘裕民坊

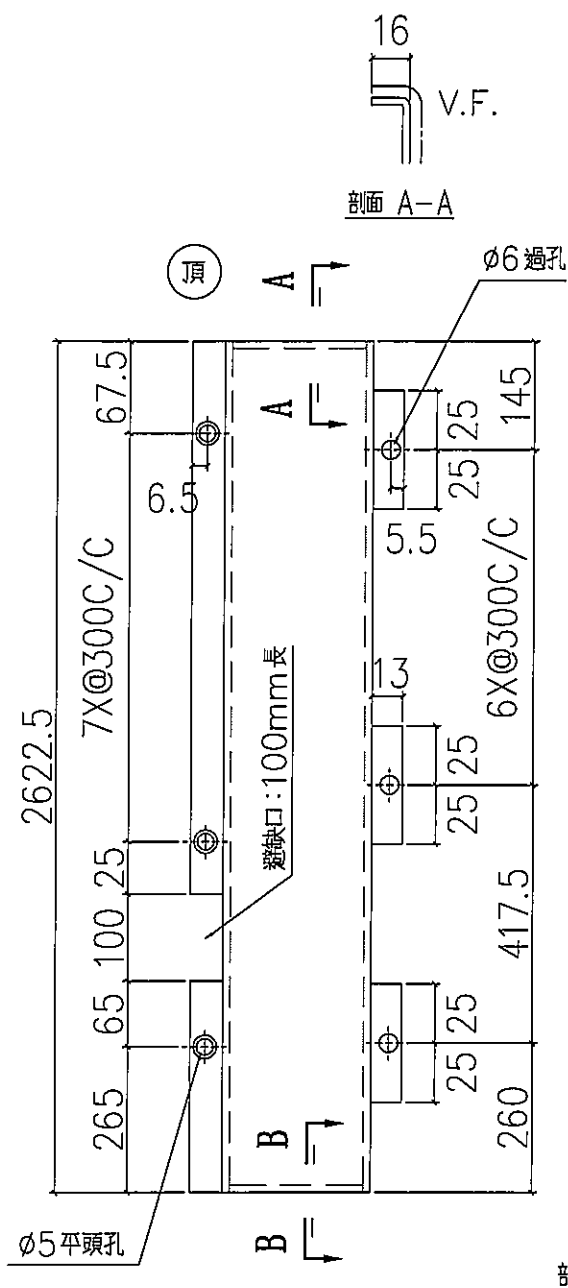

序號	物料編號	每層數量	總數量	使用位置	樓層
01	APB-H03kR	1	1	T1CW-H-1	6F
02	APB-H03kR	1	1	T1CW-G-2	6F
03	APB-H03kR	1	1	T1CW-A-1	6F
04	APB-H03kR	1	1	T1CW-B-3	6F
05	APB-H03kR	1	1	T2CW-B-1	6F
06	APB-H03kR	1	1	T2CW-A-2	6F
07	APB-H03kR	2	2	T2CW-M-3	6F
08	APB-H03kR	1	1	T2CW-H-2	6F
09	APB-H03kR	1	1	T3CW-B-1	6F
10	APB-H03kR	1	1	T3CW-A-2	6F
11	APB-H03kR	2	2	T3CW-F-2	6F
12	APB-H03kR	1	1	T5CW-A-2	6F
13	APB-H03kR	1	1	T5CW-M-1	6F
14	APB-H03kR	1	1	T5CW-L-2	6F
15	APB-H03kR	1	1	T5CW-H-3	6F
合計：		17			


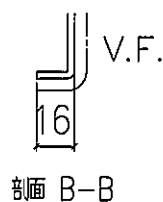


地盤安裝

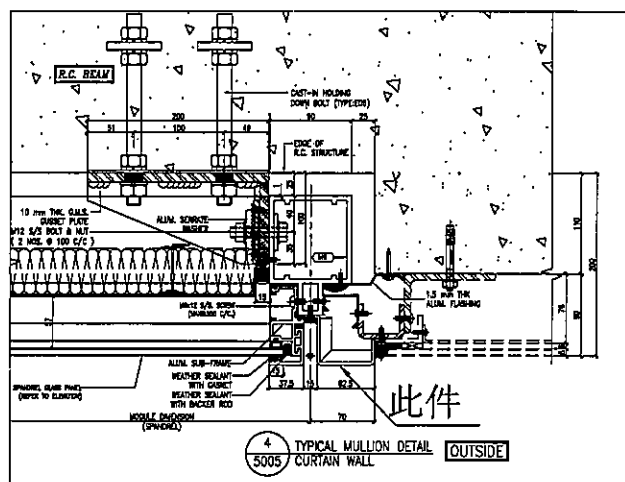


名稱	室外收口件拆圖	制圖	LHR	2020.3.17	修改		
材料	3mm鋁	復核	-	-	日期		
顏色	UCT803649 FXL-3	批准			圖號	J837-AP4-04	

工程號	J-837	地盤	觀塘裕民坊
-----	-------	----	-------

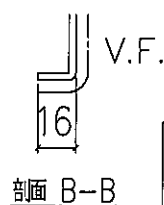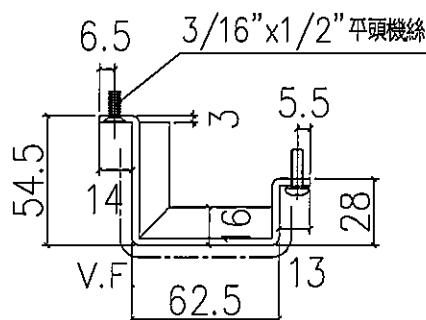

地盤安裝

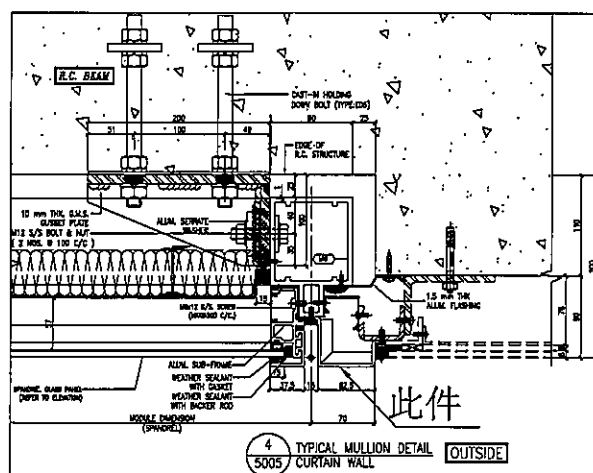



名稱	室外收口件拆圖	制圖	LHR	2020.3.17	修改			
材料	3mm鐵	復核	—	—	日期			
顏色	UCT803649 FXL-3	批准			圖號	J837-AP4-05		




美特鋁質 有限公司
MIDI Aluminium Fabricator Ltd.

工程號 J-837 地盤 觀塘裕民坊

序號	物料編號	每層數量	總數量	使用位置	樓層
01	APB-H03nR	1	1	T2CW-J-1	6F
合計：			1		

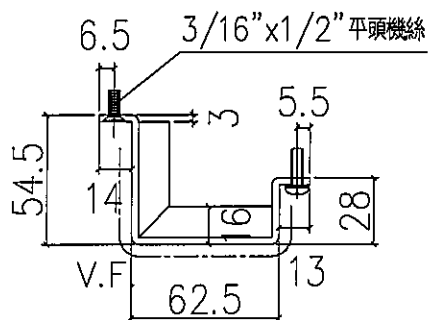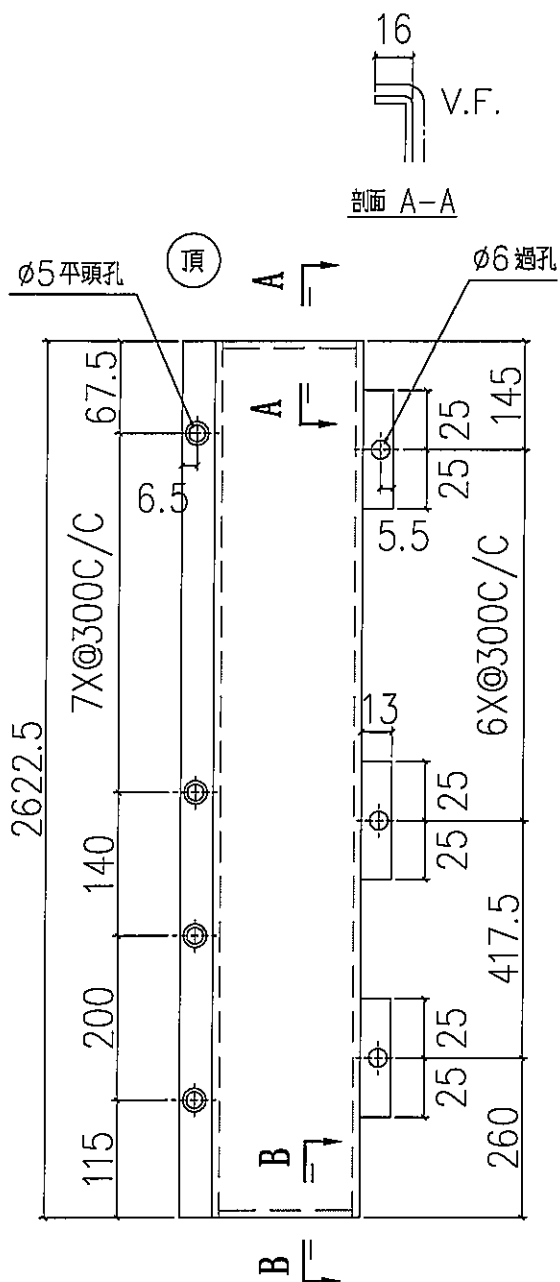

地盤安裝

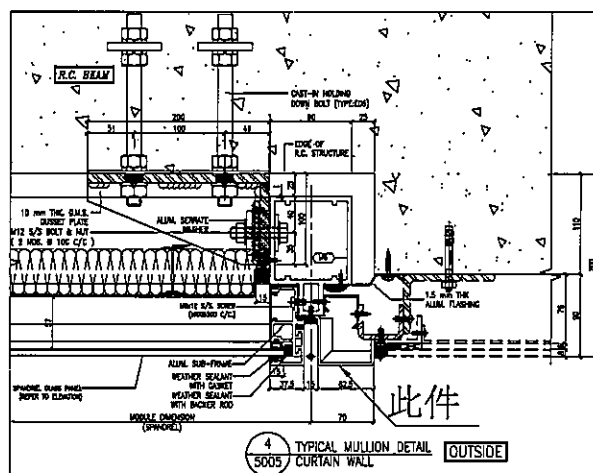

名稱 室外收口件拆圖

材料 3mm 鋁

顏色 UCT803649 FXL-3

制圖 LHR

復核 -

批准

2020.3.17

-

修改

日期

圖號



J837-AP4-06




美特鋁質 有限公司
MIDI Aluminium Fabricator Ltd.

工程號 J-837 地盤 觀塘裕民坊

序號	物料編號	每層數量	總數量	使用位置	樓層
01	APB-H12R	1	1	T1CW-A-1	6F
合計：			1		

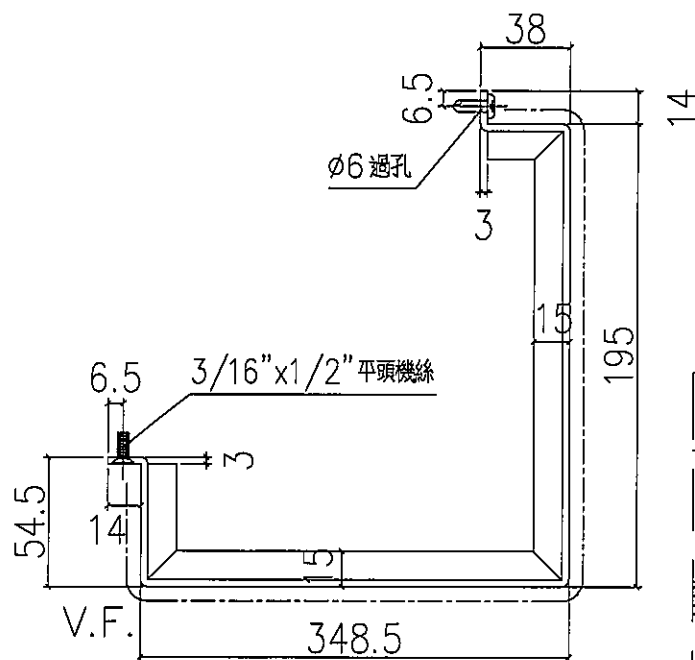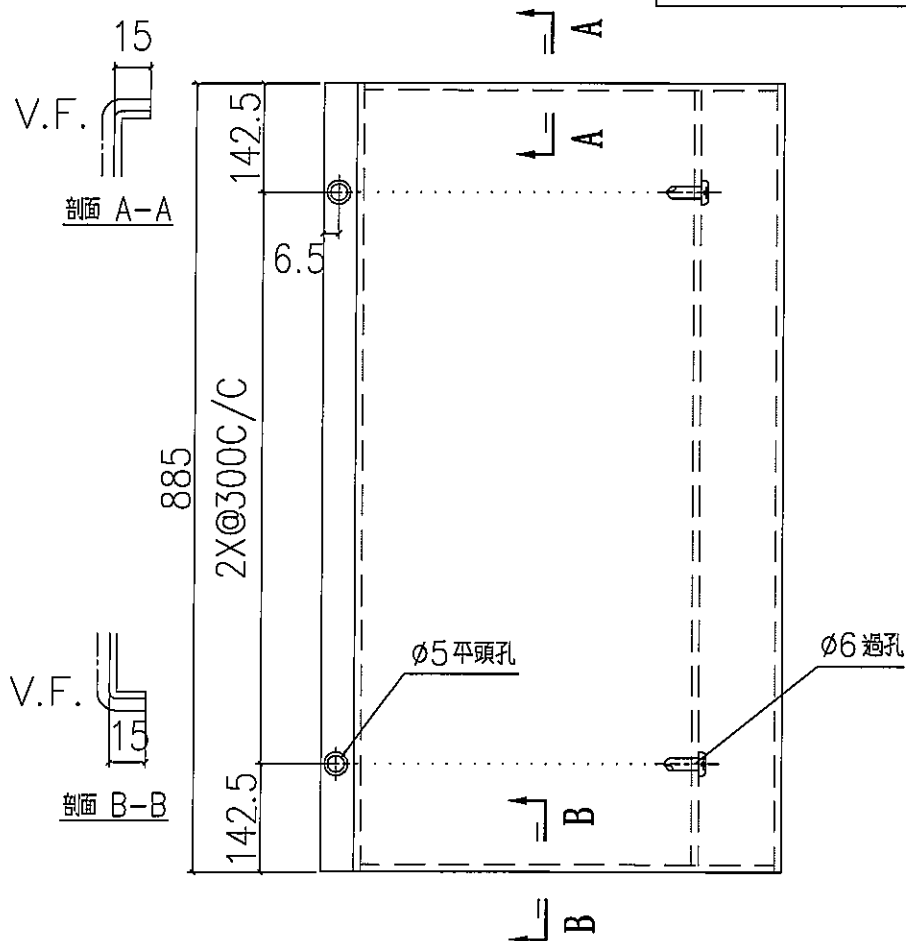

地盤安裝

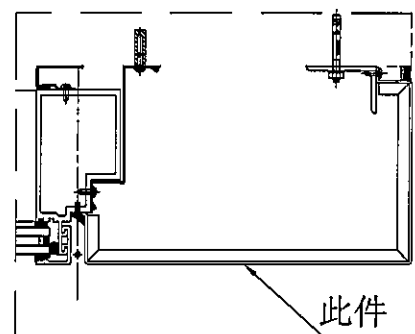


名稱	室外收口件拆圖	制圖	LHR	2020.3.17	修改			
材料	3mm鋁	復核	-	-	日期			
顏色	UCT803649 FXL-3	批准			圖號	J837-AP4-07		




美特鋁質 有限公司
MID Aluminum Fabricator Ltd.

工程號 J-837 地盤 觀塘裕民坊

序號	物料編號	每層數量	總數量	使用位置	樓層
01	APB-H12kR	1	1	T1CW-A-1	6F
合計：			1		


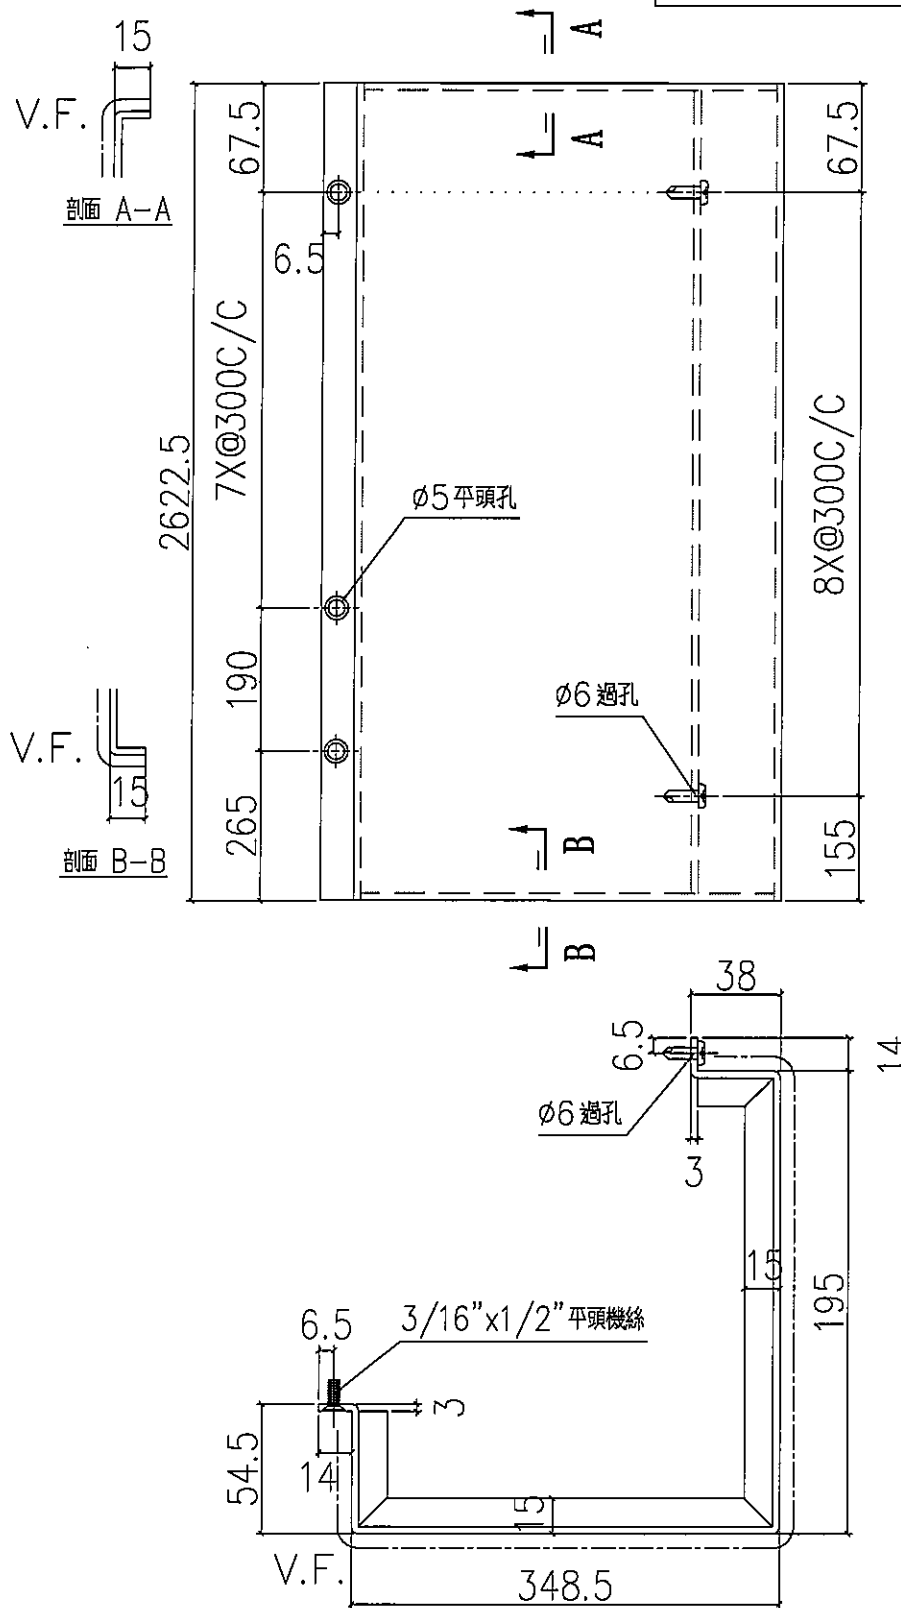


地盤安裝

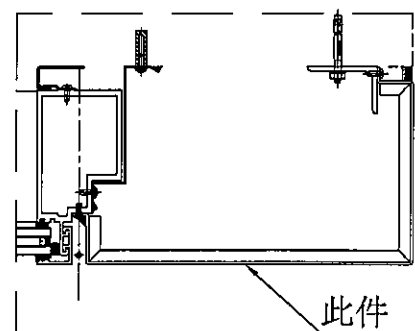


名稱	室外收口件拆圖	制圖	LHR	2020.3.17	修改			
材料	3mm鋁	復核	—	—	日期			
顏色	UCT803649 FXL-3	批准			圖號	J837-AP4-08		

工程號	J-837	地盤	觀塘裕民坊
-----	-------	----	-------

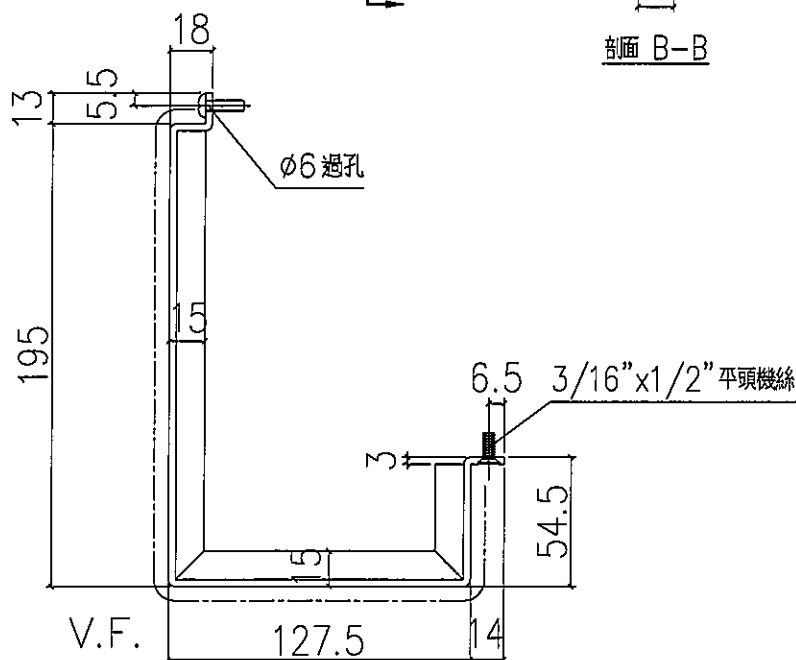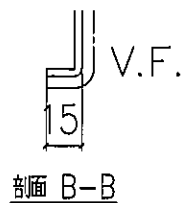

地盤安裝

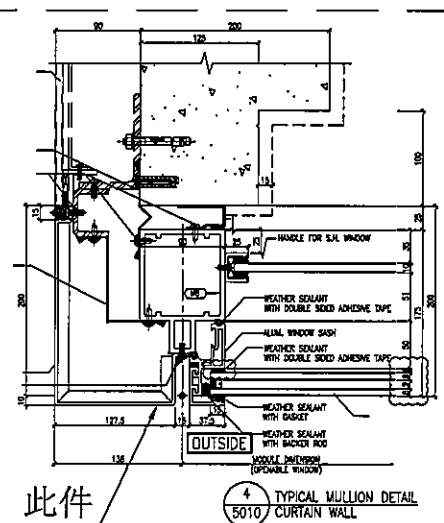




名稱	室外收口件拆圖	制圖	LHR	2020.3.17	修改			
材料	3mm鐵	復核	—	—	日期			
顏色	UCT803649 FXL-3	批准			圖號	J837-AP4-09		

工程號	J-837	地盤	觀塘裕民坊
-----	-------	----	-------


15

V.F.

剖面 A-A

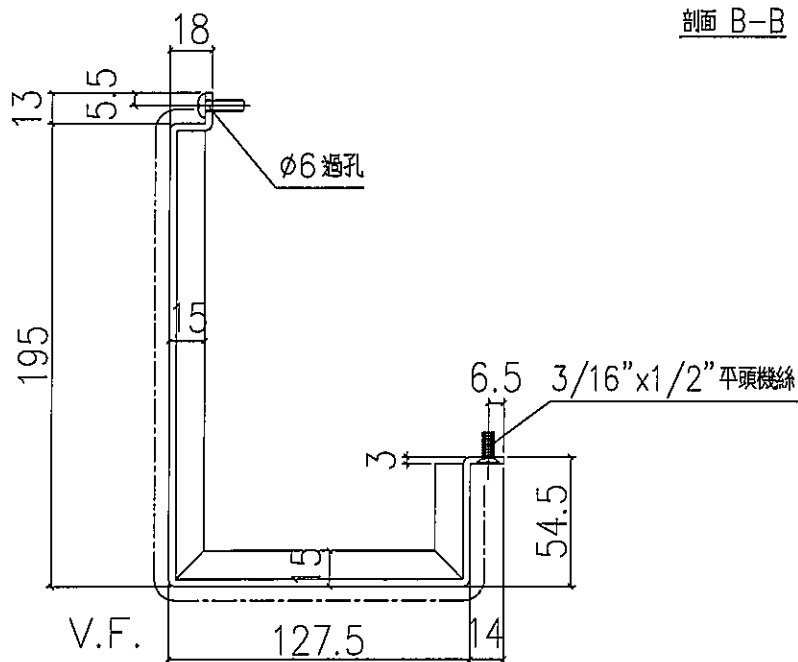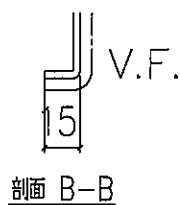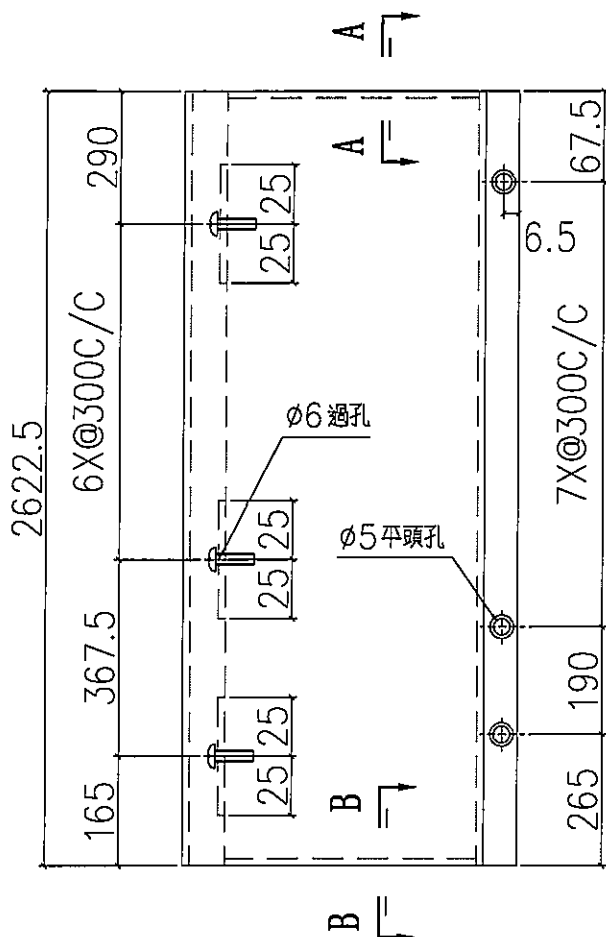

地盤安裝

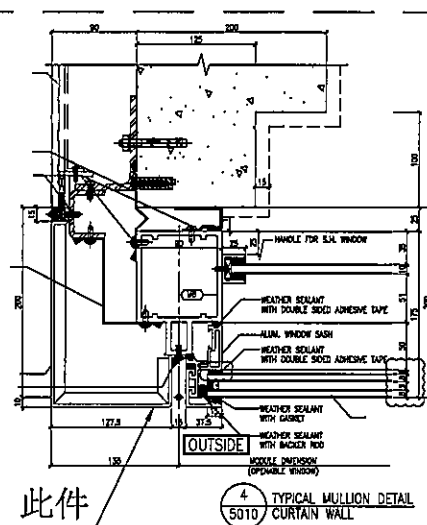





名稱	室外收口件拆圖	制圖	LHR	2020.3.17	修改			
材料	3mm鋁	復核	—	—	日期			
顏色	UCT803649 FXL-3	批准			圖號	J837-AP4-10		




美特鋁質 有限公司
MIDI Aluminium Fabricator Ltd.

工程號 J-837 地盤 觀塘裕民坊

序號	物料編號	每層數量	總數量	使用位置	樓層
01	APB-H06p	1	1	T1CW-E-2	6F
合計：			1		

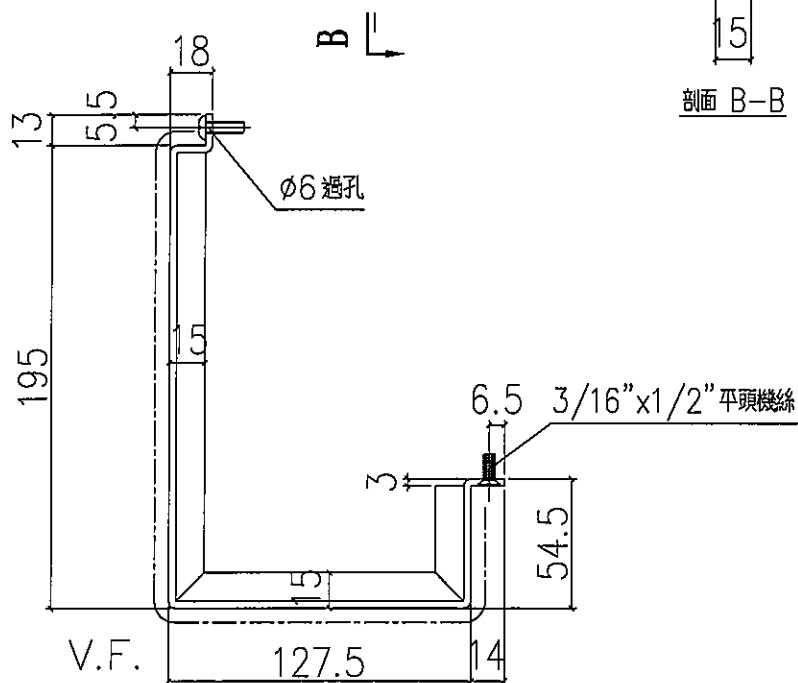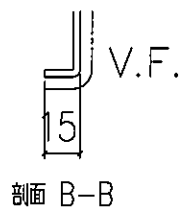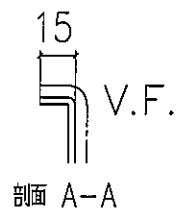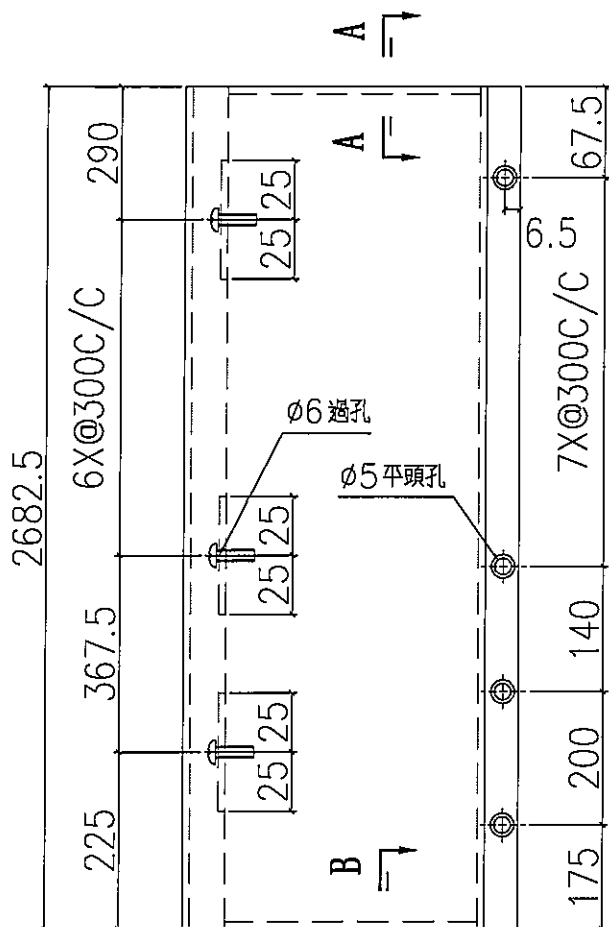

地盤安裝

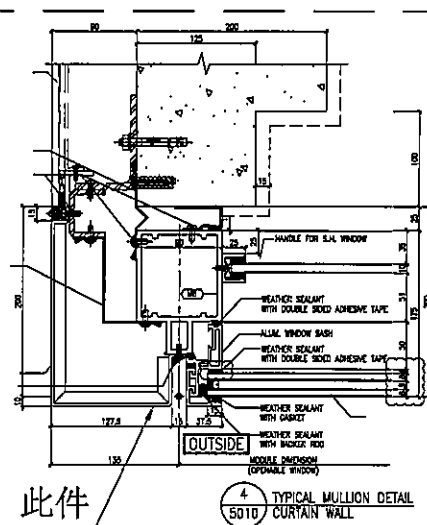



名稱	室外收口件拆圖	制圖	LHR	2020.3.17	修改			
材料	3mm 鋁	復核	-	-	日期			
顏色	UCT803649 FXL-3	批准			圖號	J837-AP4-11		




美特鋁質 有限公司
MIDI Aluminium Fabricator Ltd.

工程號 J-837 地盤 觀塘裕民坊

序號	物料編號	每層數量	總數量	使用位置	樓層
01	APB-H06R	1	1	T5CW-A-1	6F
合計：			1		

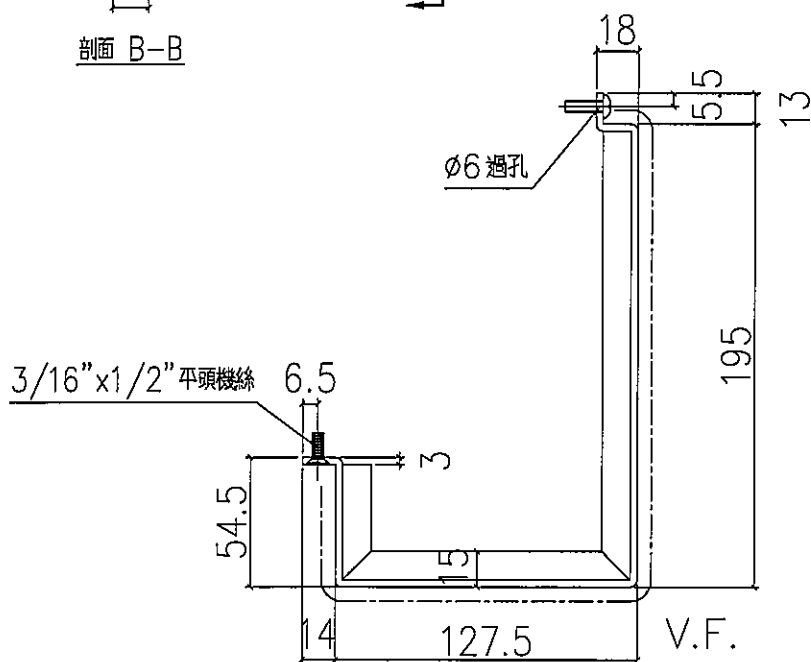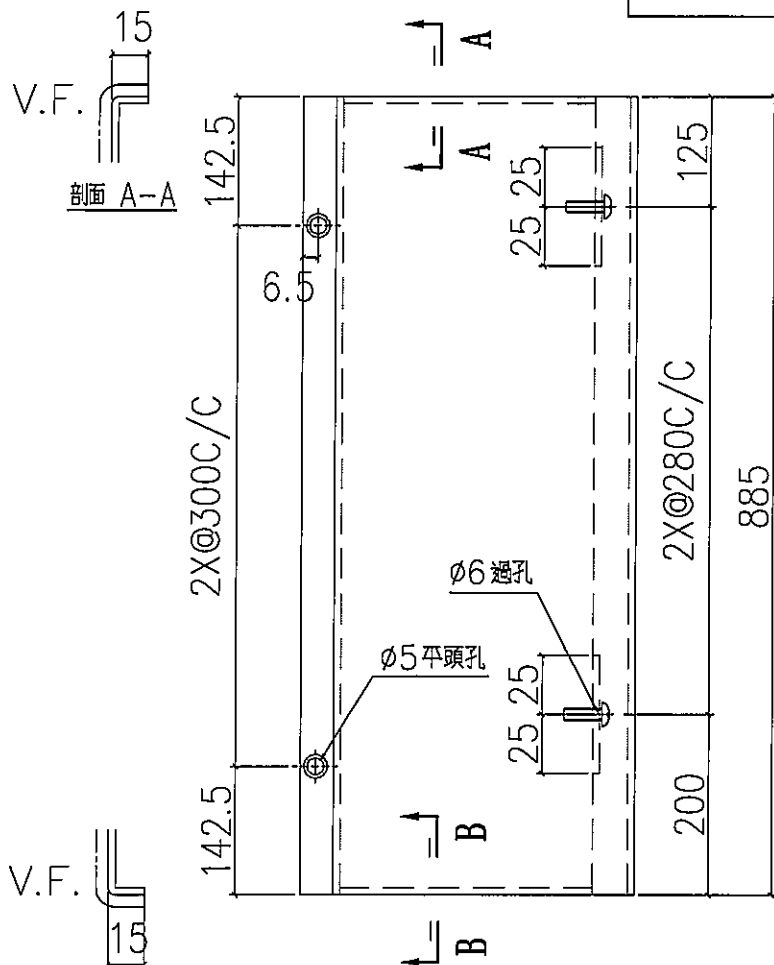

地盤安裝

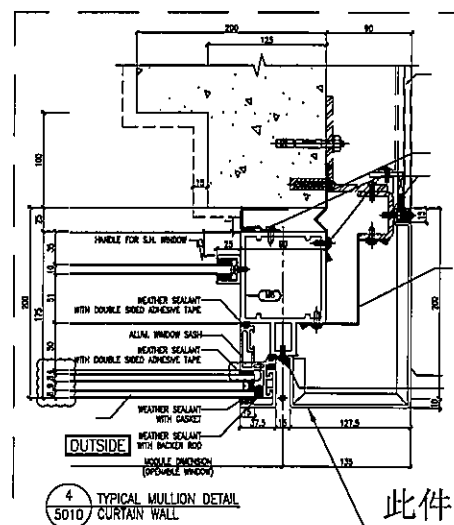

名稱	室外收口件拆圖	制圖	LHR	2020.3.17	修改			
材料	3mm鋁	復核	-	-	日期			
顏色	UCT803649 FXL-3	批准			圖號	J837-AP4-12		

工程號	J-837	地盤	觀塘裕民坊
-----	-------	----	-------

[illegible]


V.F.  15
剖面 B-B

Technical drawing of a mechanical part (Fig. 1) showing a cross-section with dimensions: 18, 5.5, 5.5, 13, and a hole labeled Ø6 通孔.

Technical drawing of a window frame corner showing dimensions and assembly details. The drawing includes the following dimensions and labels:

- 3/16" x 1/2" 平頭機絲**: Label for the screw used in the assembly.
- 6.5**: Dimension for the screw head diameter.
- 54.5**: Dimension for the vertical distance from the bottom edge to the center of the screw.
- 3**: Dimension for the thickness of the frame material.
- 15**: Dimension for the depth of the frame channel.
- 14**: Dimension for the width of the frame material.
- 127.5**: Dimension for the horizontal distance from the left edge to the center of the screw.
- 19**: Dimension for the total height of the frame.
- V.F.**: Label for the vertical frame.

地盤安裝

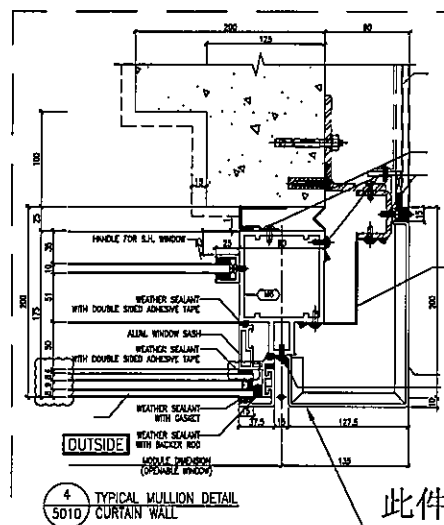

此件



名稱	室外收口件拆圖	制圖	LHR	2020.3.17	修改			
材料	3mm鐵	復核	—	—	日期			
顏色	UCT803649 FXL-3	批准			圖號	J837-AP4-13		




美特鋁質 有限公司
MIDI Aluminium Fabricator Ltd.

工程號 J-837 地盤 觀塘裕民坊

序號	物料編號	每層數量	總數量	使用位置	樓層
01	APB-H01	1	1	T3CW-J-2	6F
合計：			1		

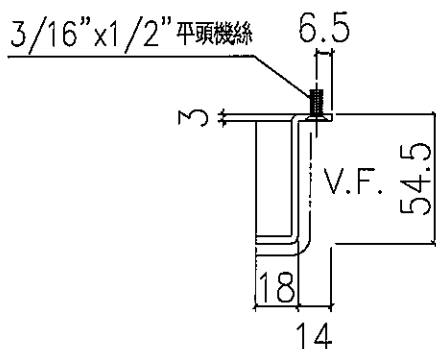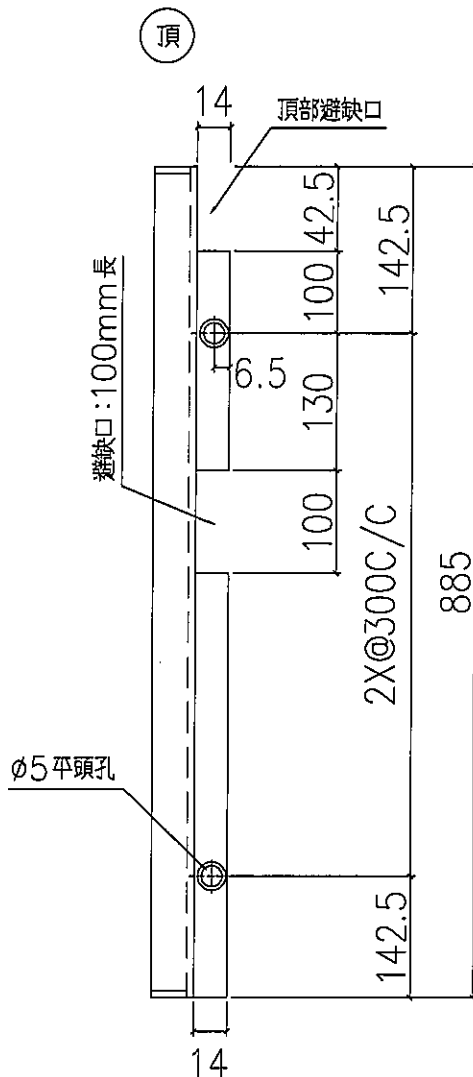

地盤安裝

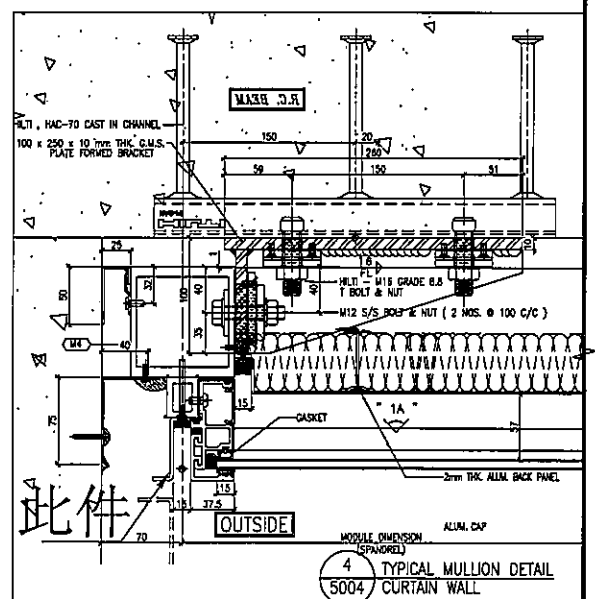


名稱	室外收口件拆圖	制圖	LHR	2020.3.17	修改		
材料	3mm鋁	復核	—	—	日期		
顏色	UCT803649 FXL-3	批准			圖號	J837-AP4-14	




美特鋁質 有限公司
MIDI Aluminium Fabricator Ltd.

工程號 J-837 地盤 觀塘裕民坊

序號	物料編號	每層數量	總數量	使用位置	樓層
01	APB-H01k	1	1	T3CW-J-2	6F
合計：			1		

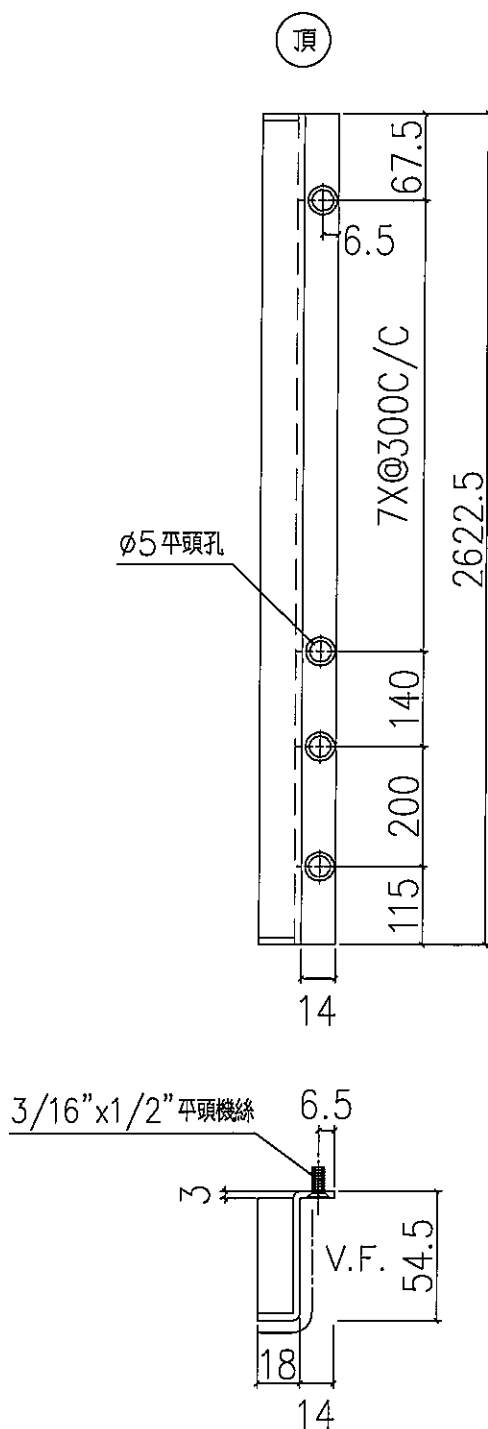

地盤安裝

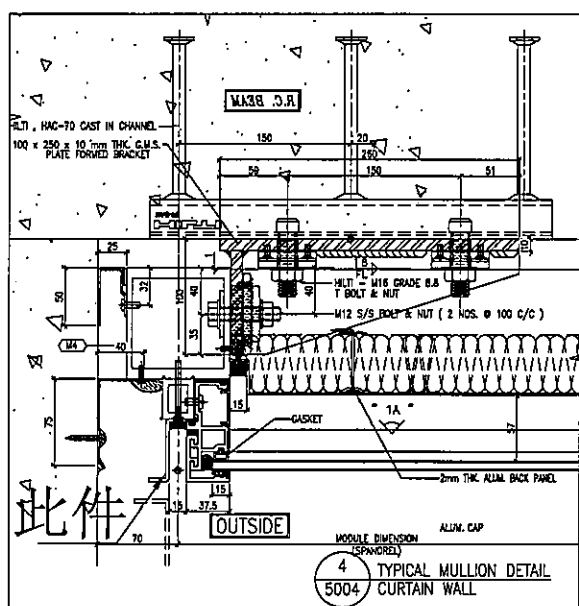



名稱	室外收口件拆圖	制圖	LHR	2020.3.17	修改		
材料	3mm鋁	復核	—	—	日期		
顏色	UCT803649 FXL-3	批准			圖號	J837-AP4-15	




美特鋁質 有限公司
MIDI Aluminium Fabricator Ltd.

工程號 J-837 地盤 觀塘裕民坊

序號	物料編號	每層數量	總數量	使用位置	樓層
01	APB-H01R	1	1	T2CW-N-2	6F
02	APB-H01R	1	1	T2CW-J-1	6F
合計：			2		

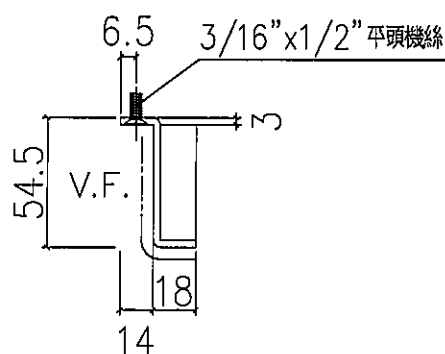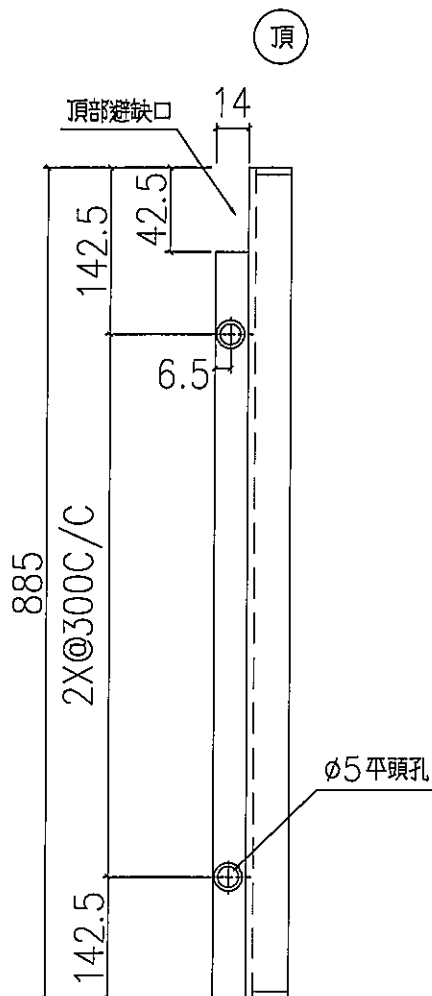

地盤安裝

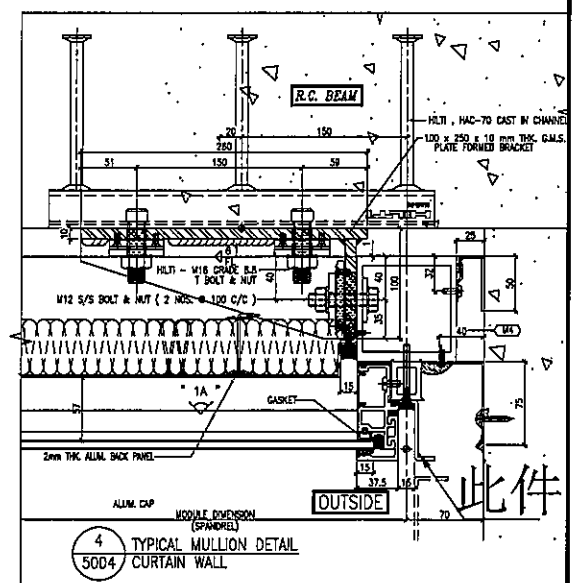

此件



名稱	室外收口件拆圖	制圖	LHR	2020.3.17	修改		
材料	3mm鋁	復核	—	—	日期		
顏色	UCT803649 FXL-3	批准			圖號	J837-AP4-16	




美特鋁質 有限公司
MIDI Aluminium Fabricator Ltd.

工程號 J-837 地盤 觀塘裕民坊

序號	物料編號	每層數量	總數量	使用位置	樓層
01	APB-H01kR	1	1	T2CW-N-2	6F
02	APB-H01kR	1	1	T2CW-J-1	6F
合計：			2		

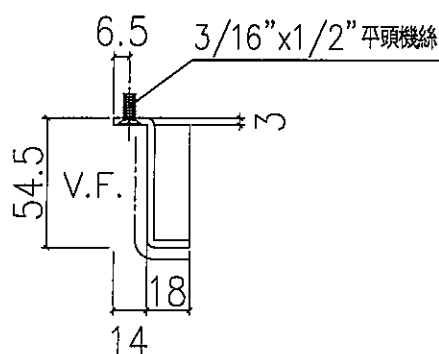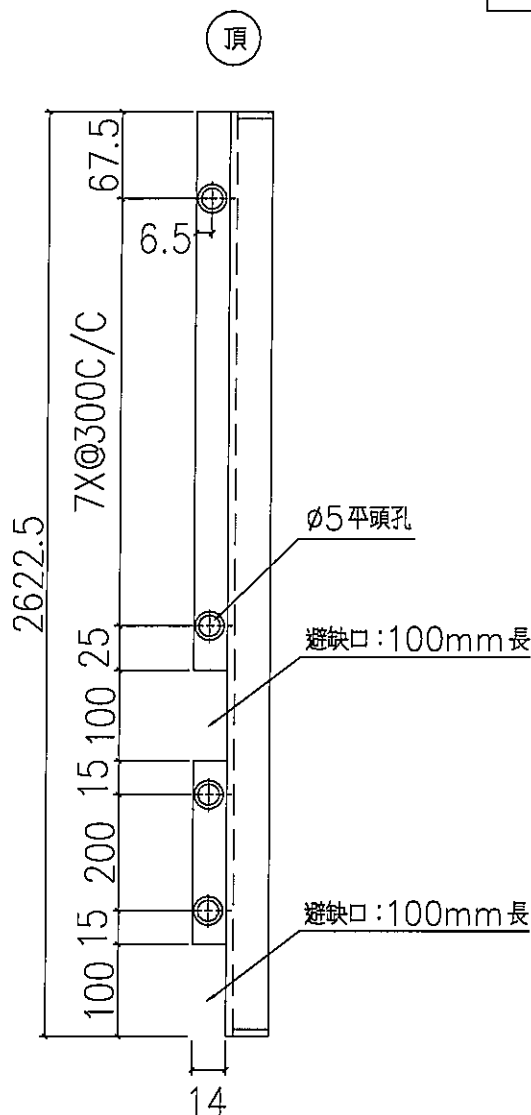

地盤安裝

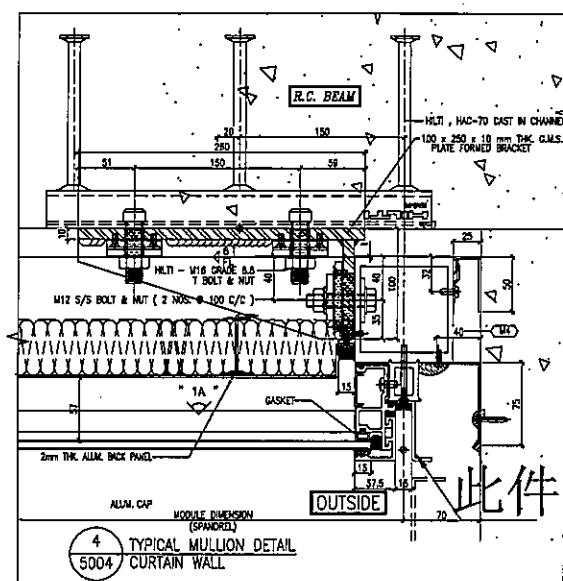



名稱	室外收口件拆圖	制圖	LHR	2020.3.17	修改		
材料	3mm鋁	復核	—	—	日期		
顏色	UCT803649 FXL-3	批准			圖號	J837-AP4-17	




美特鋁質 有限公司
MIDI Aluminium Fabricator Ltd.

工程號 J-837 地盤 觀塘裕民坊

序號	物料編號	每層數量	總數量	使用位置	樓層
01	APB-H22R	1	1	T2CW-M-1	6F
合計：			1		

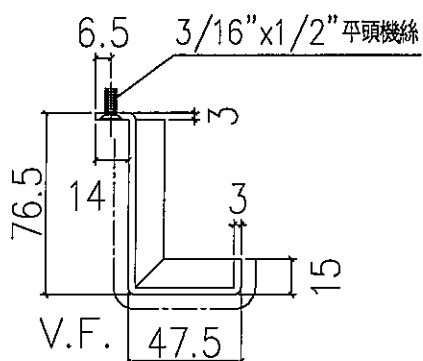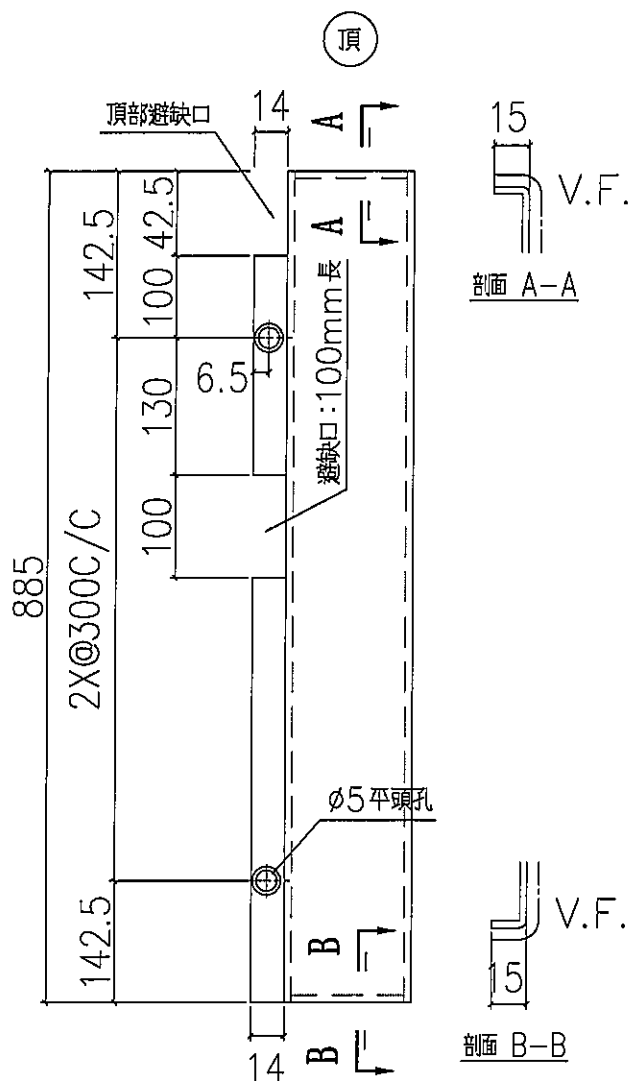

地盤安裝

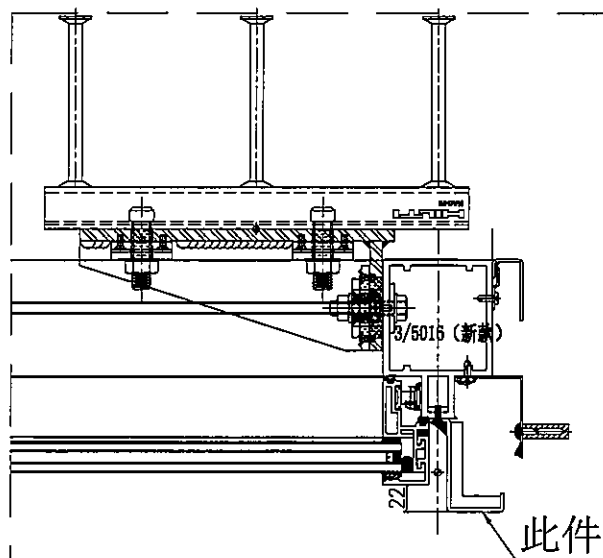



名稱	室外收口件拆圖	制圖	LHR	2020.3.17	修改			
材料	3mm 鋁	復核	—	—	日期			
顏色	UCT803649 FXL-3	批准			圖號	J837-AP4-18		




美特鋁質 有限公司
MIDI Aluminium Fabricator Ltd.

工程號 J-837 地盤 觀塘裕民坊

序號	物料編號	每層數量	總數量	使用位置	樓層
01	APB-H22kR	1	1	T2CW-M-1	6F
合計：			1		

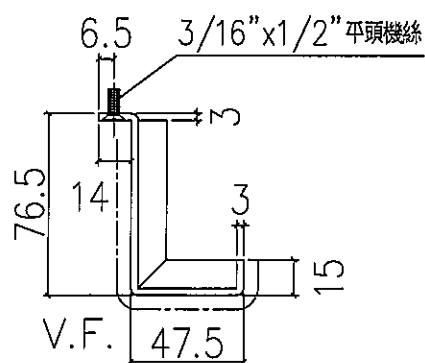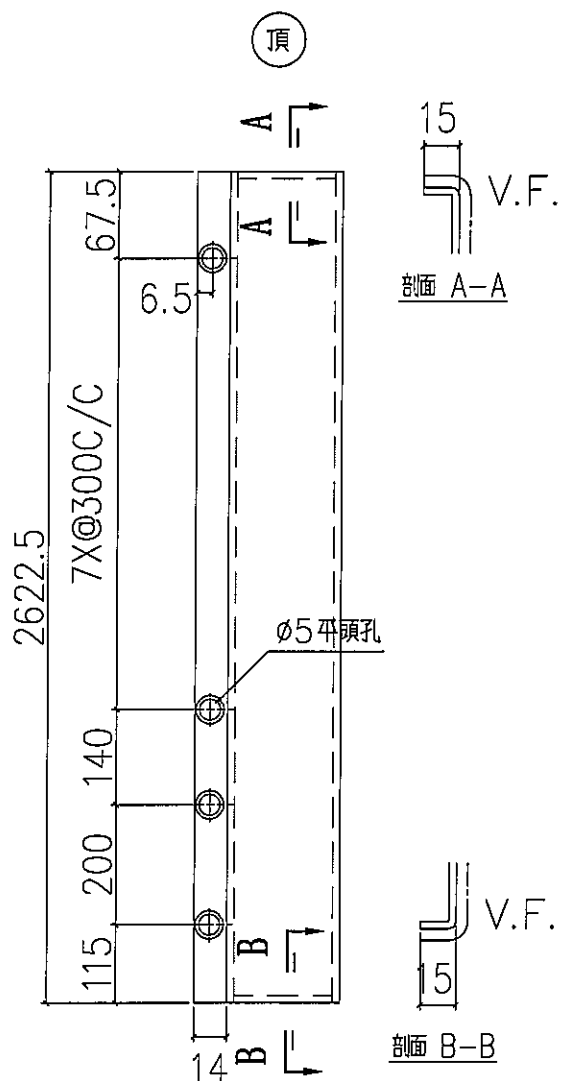

地盤安裝


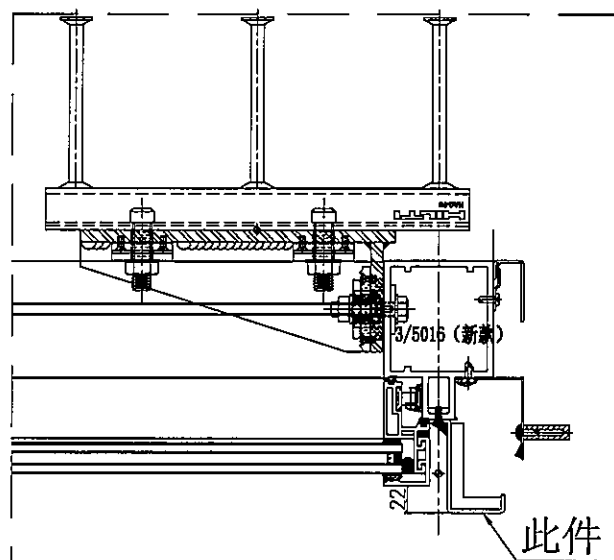


名稱	室外收口件拆圖	制圖	LHR	2020.3.17	修改			
材料	3mm 鋁	復核	—	—	日期			
顏色	UCT803649 FXL-3	批准			圖號	J837-AP4-19		



工程號	J-837	地盤	觀塘裕民坊
-----	-------	----	-------

Technical drawing of a rectangular plate with the following specifications:

- Overall Dimensions:**
 - Width: 885
 - Height: 142.5
- Internal Features:**
 - Top Notch:** Located at the top center, with a width of 14 and a depth of 42.5.
 - Top Section:** A horizontal section at the top, labeled "頂" (Top) in a circle, with a width of 7.
 - Bottom Section:** A horizontal section at the bottom, labeled "底" (Bottom) in a circle, with a width of 7.
 - Side Sections:** Two vertical sections on the sides, labeled "A" and "B", with a width of 6.5.
 - Internal Holes:**
 - $\phi 6$ 過孔 (Through hole)
 - $\phi 5$ 平頭孔 (Flat head hole)
- Material/Part Label:** 2X@300C/C

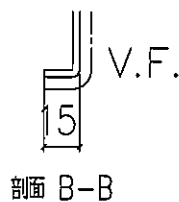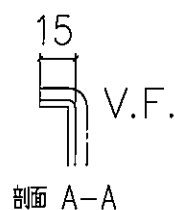


地盤安裝

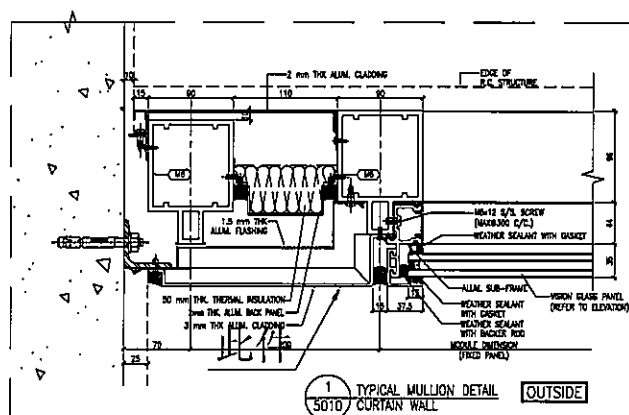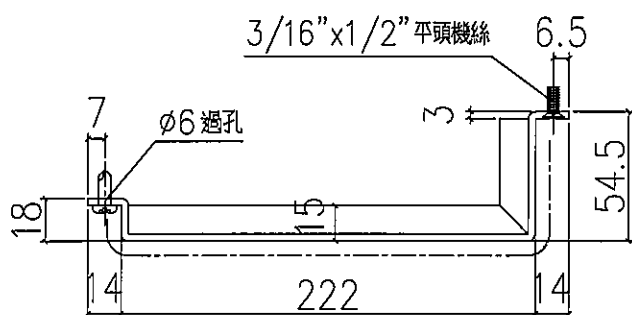

名稱	室外收口件拆圖	制圖	LHR	2020.3.17	修改			
材料	3mm鐵	復核	—	—	日期			
顏色	UCT803649 FXL-3	批准			圖號	J837-AP4-20		


工程號	J-837	地盤	觀塘裕民坊
-----	-------	----	-------

頂

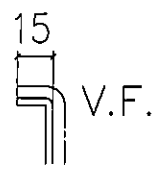

Technical drawing of a rectangular plate with the following specifications:


- Overall Dimensions:**
 - Width: 2622.5
 - Height: 67.5
- Material/Pattern:** 8X@300C/C (top edge), 7X@300C/C (right edge)
- Internal Dimensions and Features:**
 - Top edge: 67.5, 7, 67.5
 - Right edge: 6.5, 25, 100, 15, 200, 15, 100
 - Bottom edge: 155, 100, 15, 200, 15, 100
 - Left edge: 67.5
- Internal Features:**
 - Ø5 平頭孔 (Flat head hole)
 - Ø6 過孔 (Through hole)
 - 避缺口: 100mm 長 (Notch: 100mm long)
- Section Lines:** A (vertical), B (horizontal)

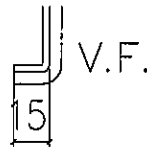

剖面 B-B

Technical drawing of a rectangular frame assembly. The drawing shows a cross-section of the frame with the following dimensions and labels:

- Overall width: 222
- Overall height: 54.5
- Inner width: 15
- Inner height: 15
- Left side thickness: 14
- Right side thickness: 14
- Top flange thickness: 7
- Bottom flange thickness: 18
- Top flange width: 6.5
- Bottom flange width: 3
- Label: $\phi 6$ 過孔 (6mm hole)
- Label: 3/16" x 1/2" 平頭機絲 (3/16" x 1/2" flat head screw)

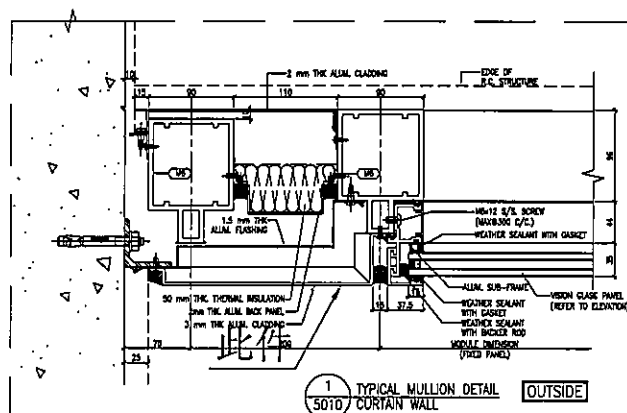

名稱	室外收口件拆圖	制圖	LHR	2020.3.17	修改			
材料	3mm鐵	復核	—	—	日期			
顏色	UCT803649 FXL-3	批准			圖號	J837-AP4-21		



工程號	J-837	地盤	觀塘裕民坊
-----	-------	----	-------

Technical drawing of a rectangular plate with dimensions and annotations:

- Overall Dimensions:**
 - Width: 2622.5
 - Height: 155
- Internal Dimensions and Spacing:**
 - Top edge: 67.5
 - Left edge: 155
 - Right edge: 67.5
 - Bottom edge: 105, 200, 25, 25, 100, 25
- Annotations:**
 - $\phi 6$ 過孔 (Through hole)
 - $\phi 5$ 平頭孔 (Flat head hole)
 - 避缺口: 100mm 長 (Notch: 100mm long)
- Section Lines:**
 - A-A (Horizontal section line)
 - B-B (Vertical section line)
- Material/Pattern:**
 - 8X@300C/C (Top edge)
 - 7X@300C/C (Right edge)

剖面 B-B



地盤安裝

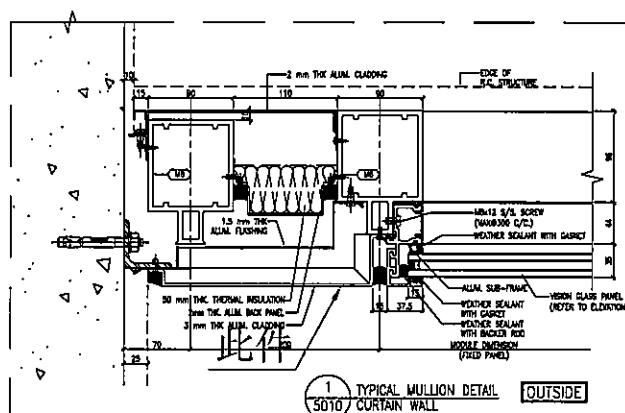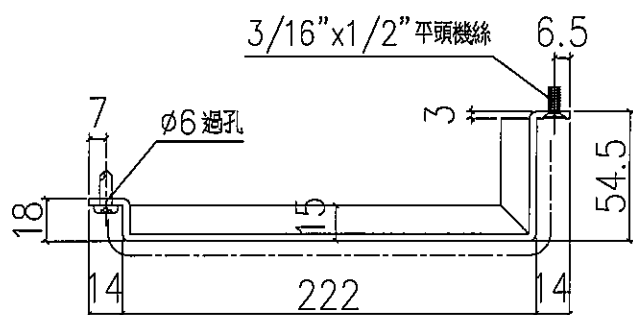



名稱	室外收口件拆圖	制圖	LHR	2020.3.17	修改			
材料	3mm鐵	復核	—	—	日期			
顏色	UCT803649 FXL-3	批准			圖號	J837-AP4-22		

工程號	J-837	地盤	觀塘裕民坊
-----	-------	----	-------

頂

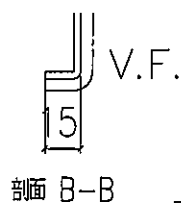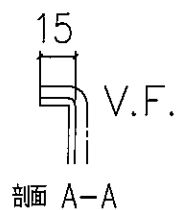

3/16"x1/2"平頭機絲 6.5

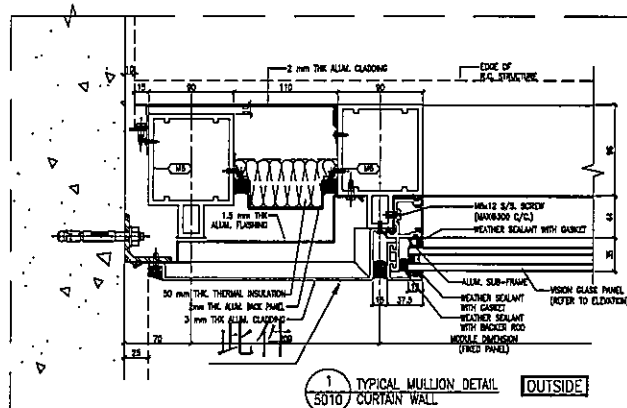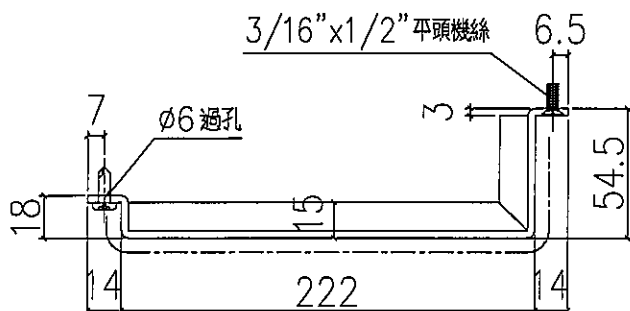


1
5010 TYPICAL MULLION DETAIL
CURTAIN WALL

名稱	室外收口件拆圖	制圖	LHR	2020.3.17	修改			
材料	3mm鐵	復核	—	—	日期			
顏色	UCT803649 FXL-3	批准			圖號	J837-AP4-23		



工程號	J-837	地盤	觀塘裕民坊
-----	-------	----	-------

頂

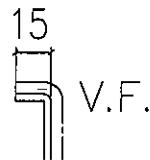

V.F.

地盤安裝

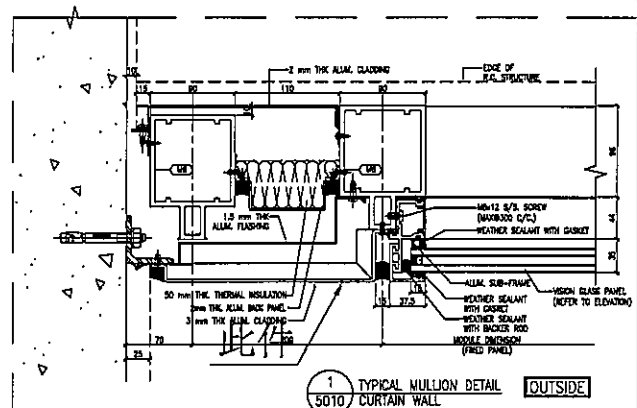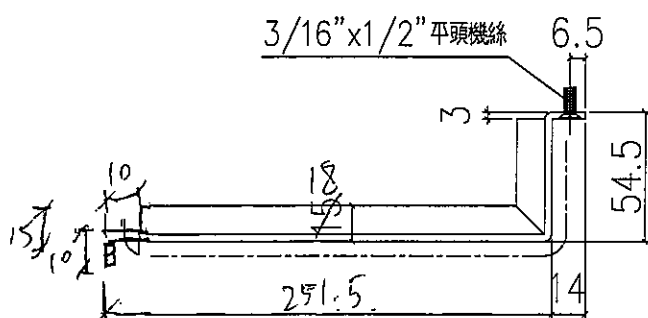




名稱	室外收口件拆圖	制圖	LHR	2020.3.17	修改			
材料	3mm鐵	復核	—	—	日期			
顏色	UCT803649 FXL-3	批准			圖號	J837-AP4-24		





美特鋁質 有限公司
MIDI Aluminium Fabricator Ltd.

工程號 J-837 地盤 觀塘裕民坊

序號	物料編號	每層數量	總數量	使用位置	樓層
01	APB-H02R	1	1	T1CW-G-1	6F
02	APB-H02R	1	1	T2CW-A-1	6F
03	APB-H02R	1	1	T2CW-M-2	6F
04	APB-H02R	1	1	T3CW-E-1	6F
05	APB-H02R	1	1	T3CW-A-1	6F
06	APB-H02R	1	1	T5CW-N-1	6F
07	APB-H02R	1	1	T5CW-L-1	6F
08	APB-H02R	1	1	T5CW-H-2	6F
09	APB-H02R	1	1	T5CW-C-1	6F
合計：		9			

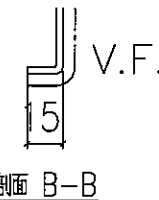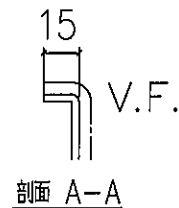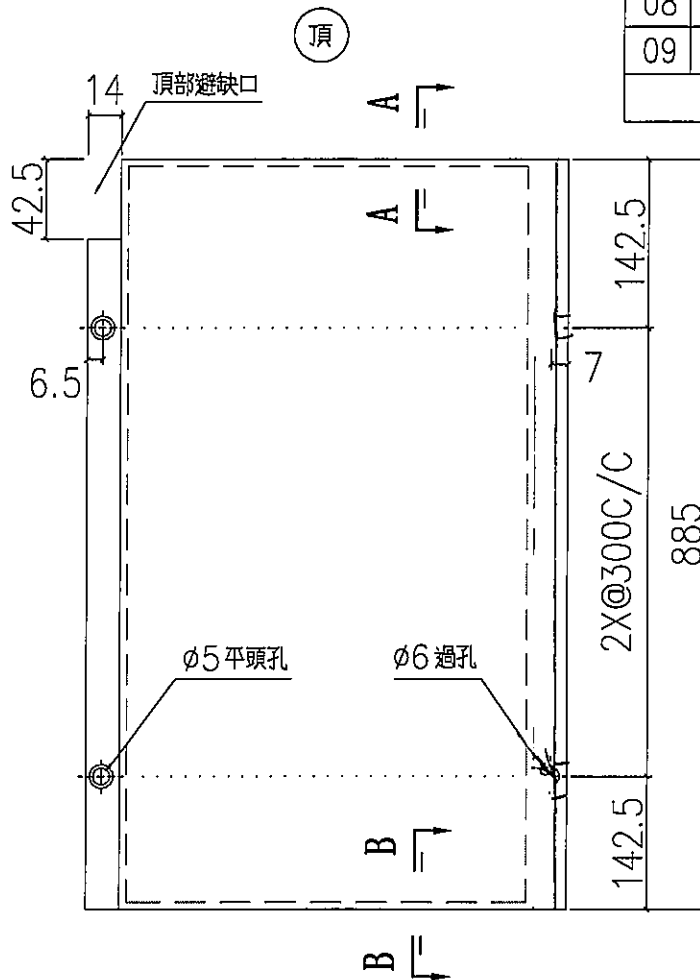

地盤安裝

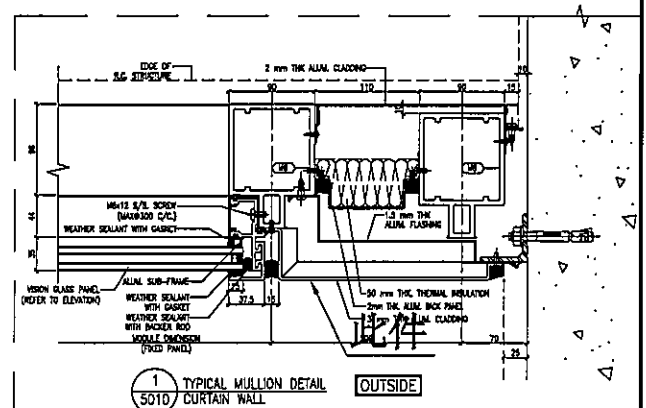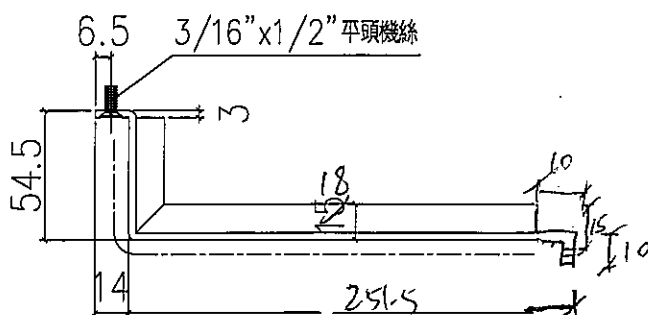




名稱	室外收口件拆圖	制圖	LHR	2020.3.17	修改			
材料	3mm鋁	復核	-	-	日期			
顏色	UCT803649 FXL-3	批准			圖號	J837-AP4-25		





美特鋁質 有限公司
MIDI Aluminium Fabricator Ltd.

工程號 J-837 地盤 觀塘裕民坊

序號	物料編號	每層數量	總數量	使用位置	樓層
01	APB-H02kR	1	1	T1CW-G-1	6F
02	APB-H02kR	1	1	T2CW-A-1	6F
03	APB-H02kR	1	1	T2CW-M-2	6F
04	APB-H02kR	1	1	T5CW-H-2	6F
合計：			4		

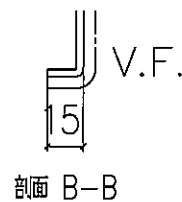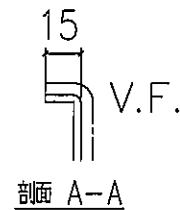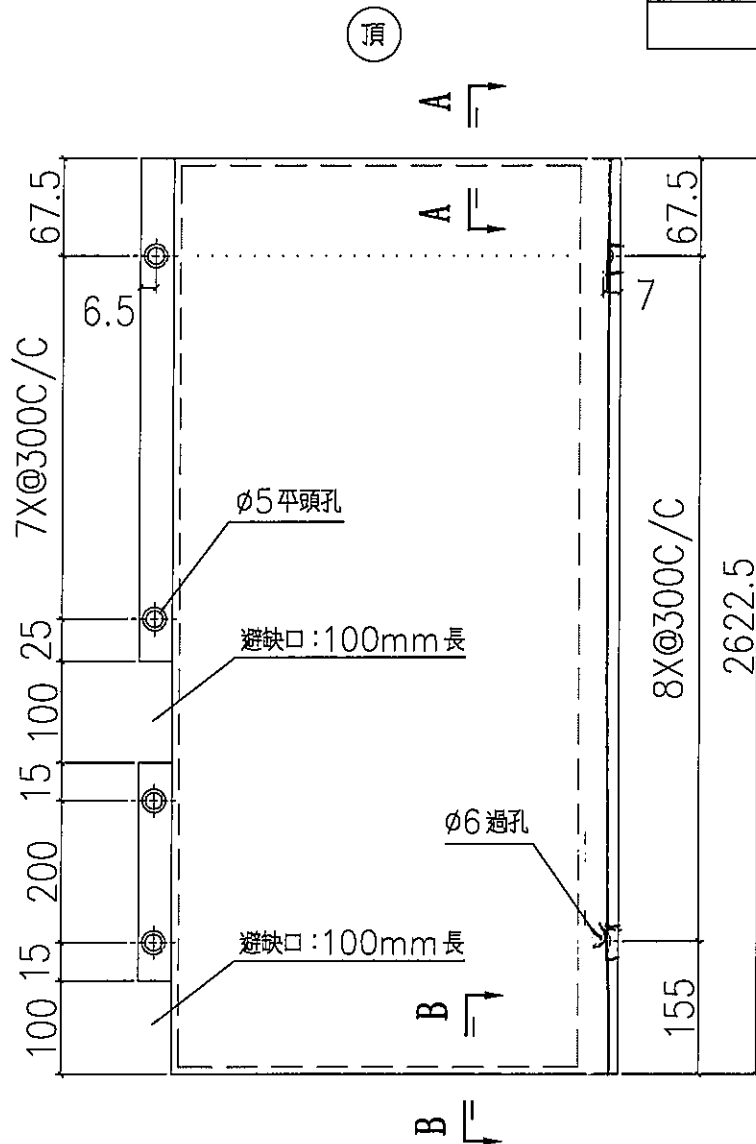




地盤安裝

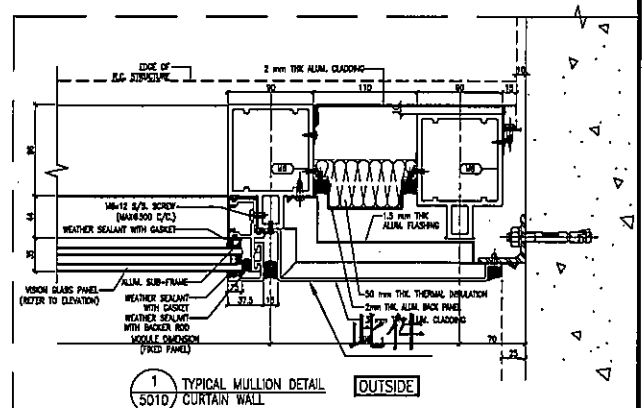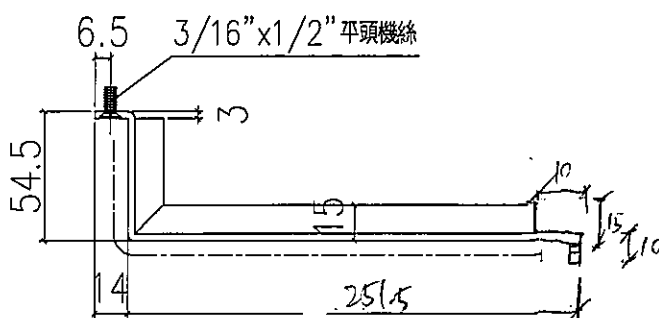

名稱	室外收口件拆圖	制圖	LHR	2020.3.17	修改		
材料	3mm 鋁	復核	—	—	日期		
顏色	UCT803649 FXL-3	批准			圖號	J837-AP4-26	



工程號	J-837	地盤	觀塘裕民坊
-----	-------	----	-------

頂

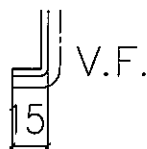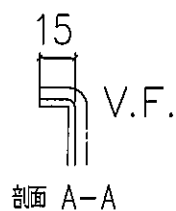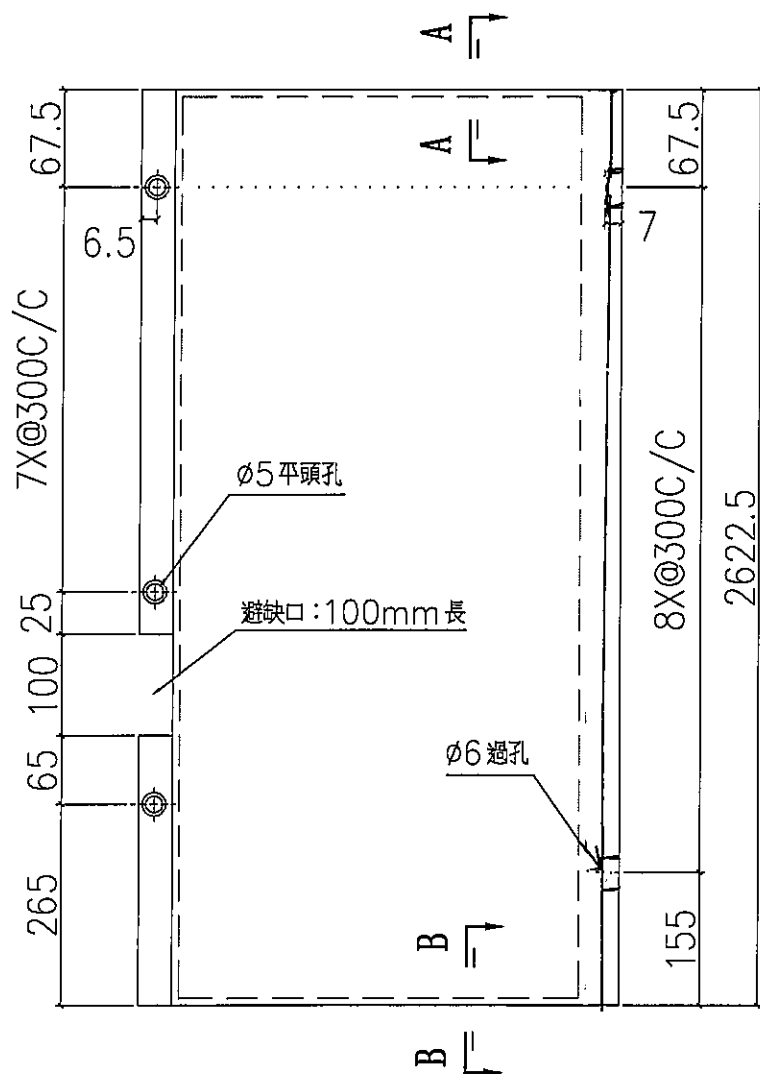

剖面 B-B

地盤安裝

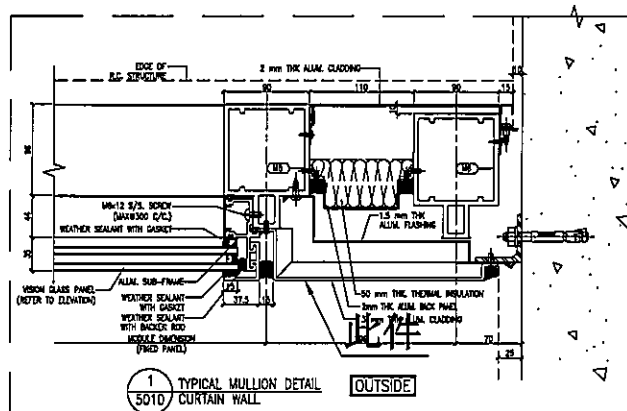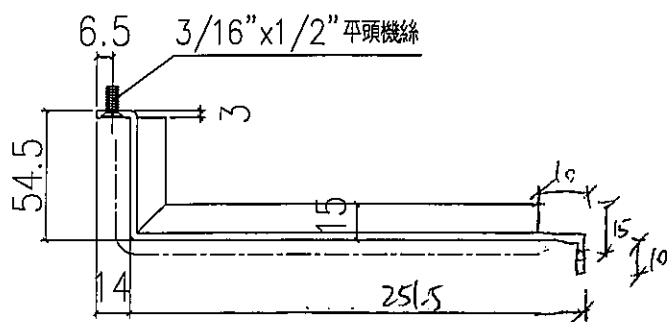




名稱	室外收口件拆圖	制圖	LHR	2020.3.17	修改			
材料	3mm鐵	復核	—	—	日期			
顏色	UCT803649 FXL-3	批准			圖號	J837-AP4-27		





美特鋁質 有限公司
MIDI Aluminium Fabricator Ltd.

工程號 J-837 地盤 觀塘裕民坊

序號	物料編號	每層數量	總數量	使用位置	樓層
01	APB-H02R-1	1	1	T2CW-C-2	6F
合計：			1		

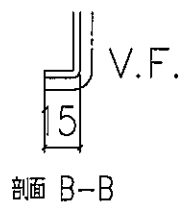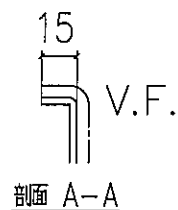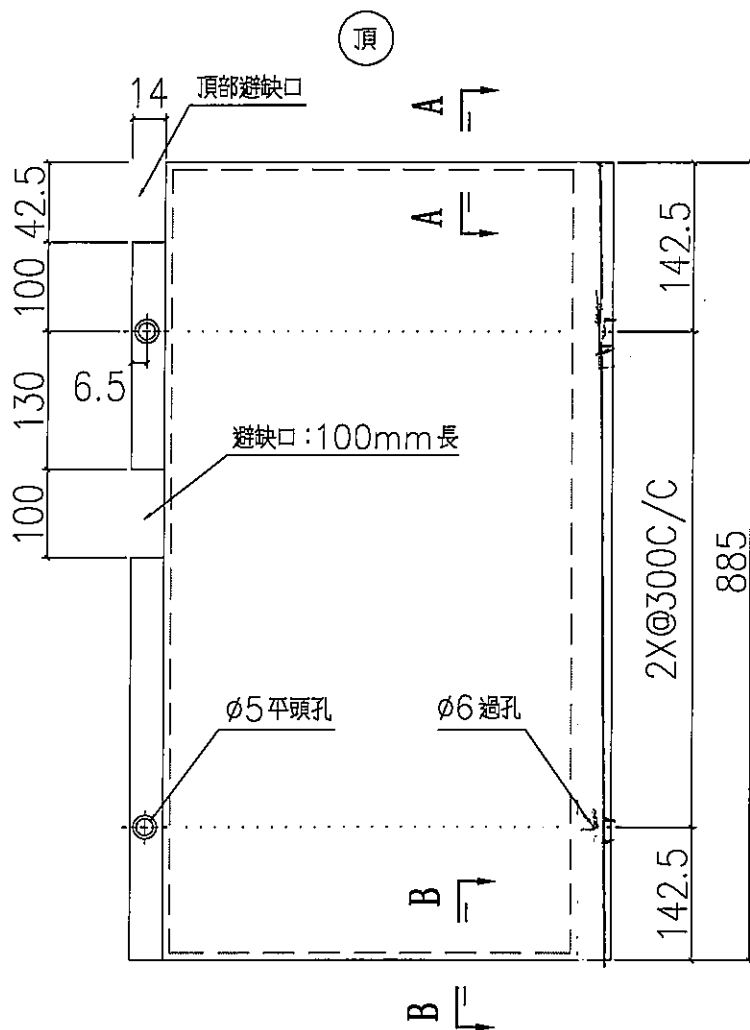




地盤安裝

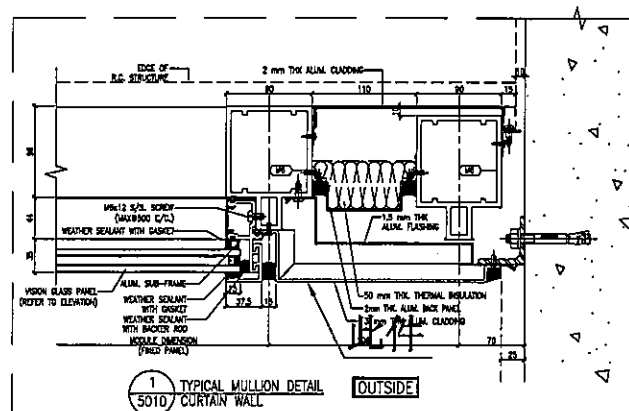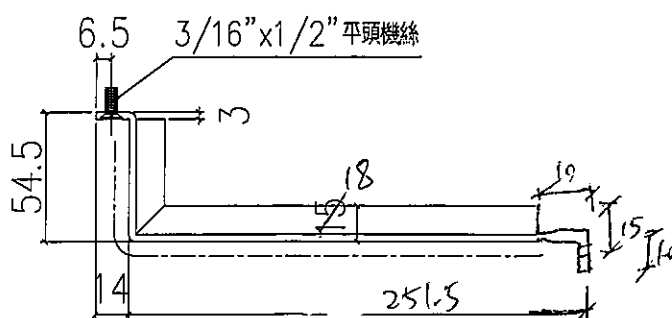

名稱	室外收口件拆圖	制圖	LHR	2020.3.17	修改			
材料	3mm鋁	復核	-	-	日期			
顏色	UCT803649 FXL-3	批准			圖號	J837-AP4-28		



工程號	J-837	地盤	觀塘裕民坊
-----	-------	----	-------

序號	物料編號	每層數量	總數量	使用位置	樓層
01	APB-H02kR-2	1	1	T2CW-C-2	6F
02	APB-H02kR-2	1	1	T5CW-C-1	6F
合計：			2		

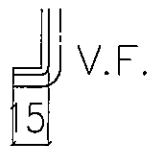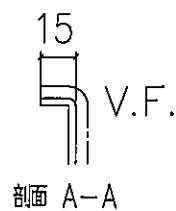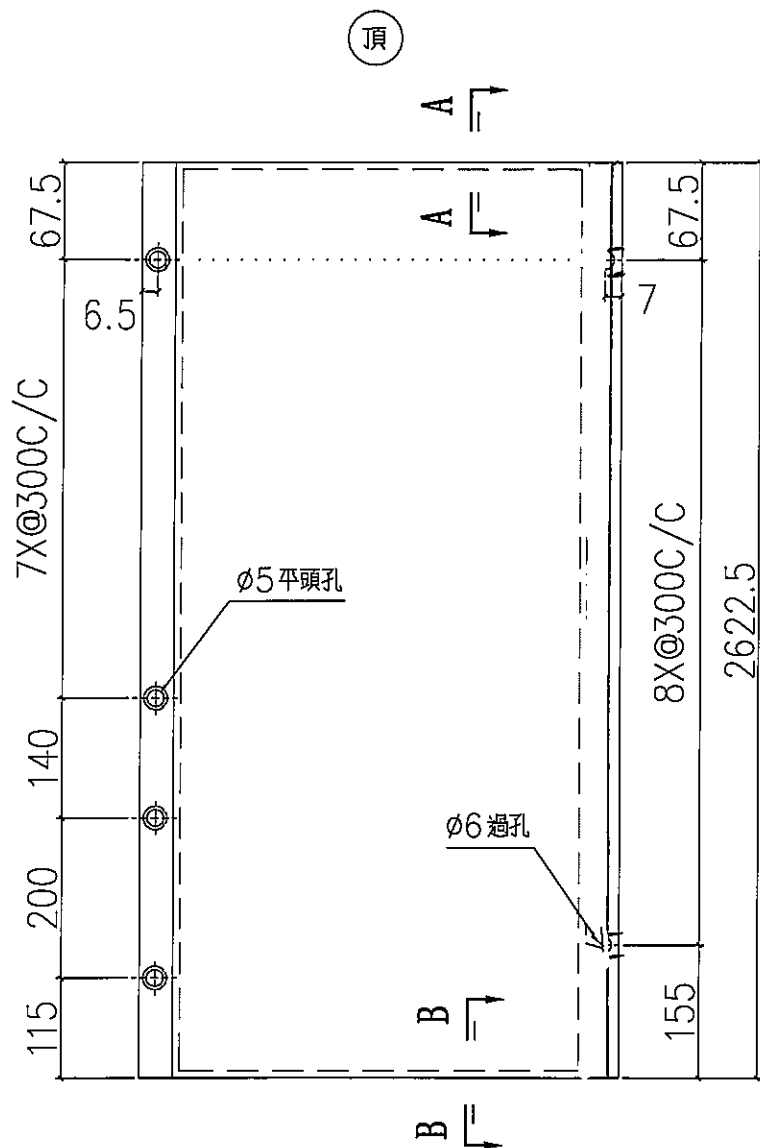

剖面 B-B

地盤安裝

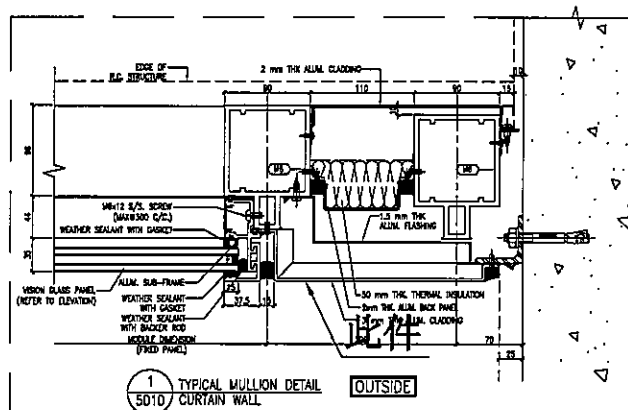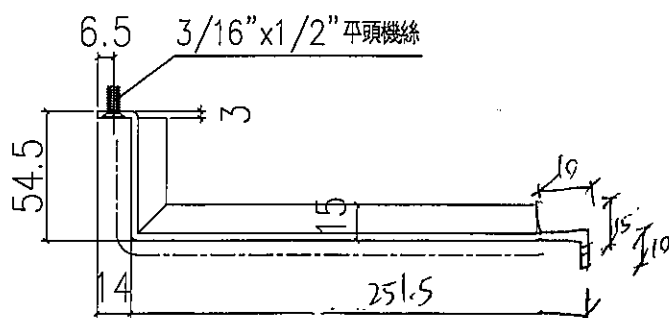



名稱	室外收口件拆圖	制圖	LHR	2020.3.17	修改			
材料	3mm鐵	復核	—	—	日期			
顏色	UCT803649 FXL-3	批准			圖號	J837-AP4-29		




美特鋁質 有限公司
MIDI Aluminium Fabricator Ltd.

工程號 J-837 地盤 觀塘裕民坊

序號	物料編號	每層數量	總數量	使用位置	樓層
01	APB-H13R	1	1	T1CW-B-1	6F
合計：			1		

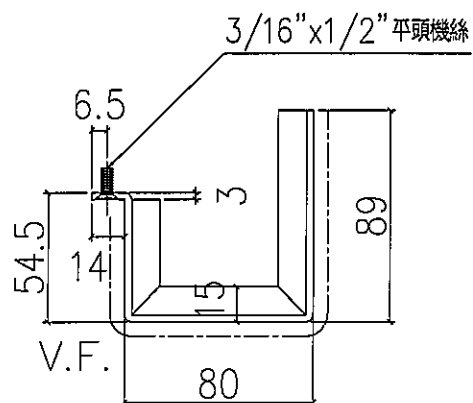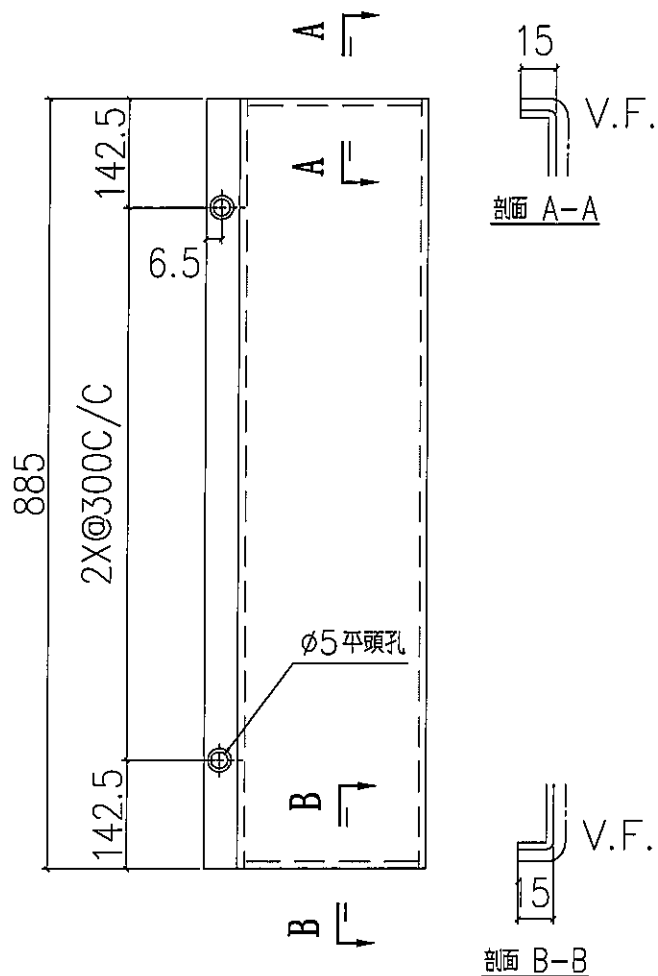

地盤安裝

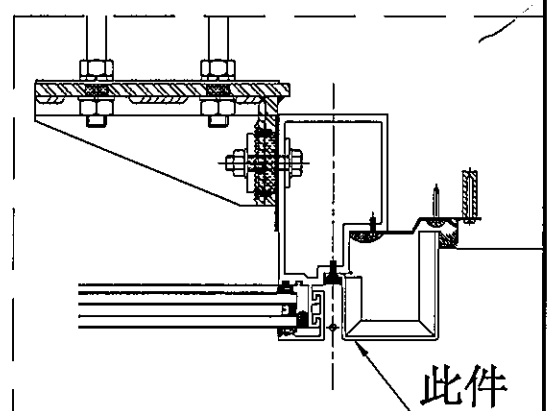



名稱	室外收口件拆圖	制圖	LHR	2020.3.17	修改			
材料	3mm 鋁	復核	—	—	日期			
顏色	UCT803649 FXL-3	批准			圖號	J837-AP4-30		




美特鋁質 有限公司
MIDI Aluminium Fabricator Ltd.

工程號 J-837 地盤 觀塘裕民坊

序號	物料編號	每層數量	總數量	使用位置	樓層
01	APB-H13kR	1	1	T1CW-B-1	6F
合計：			1		

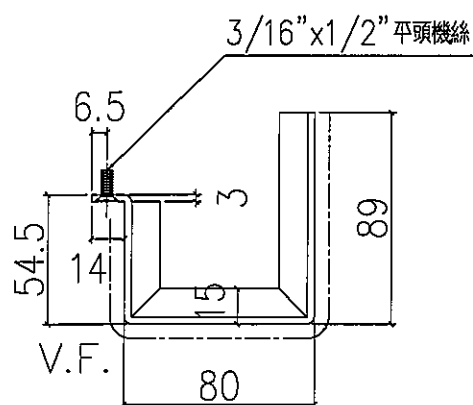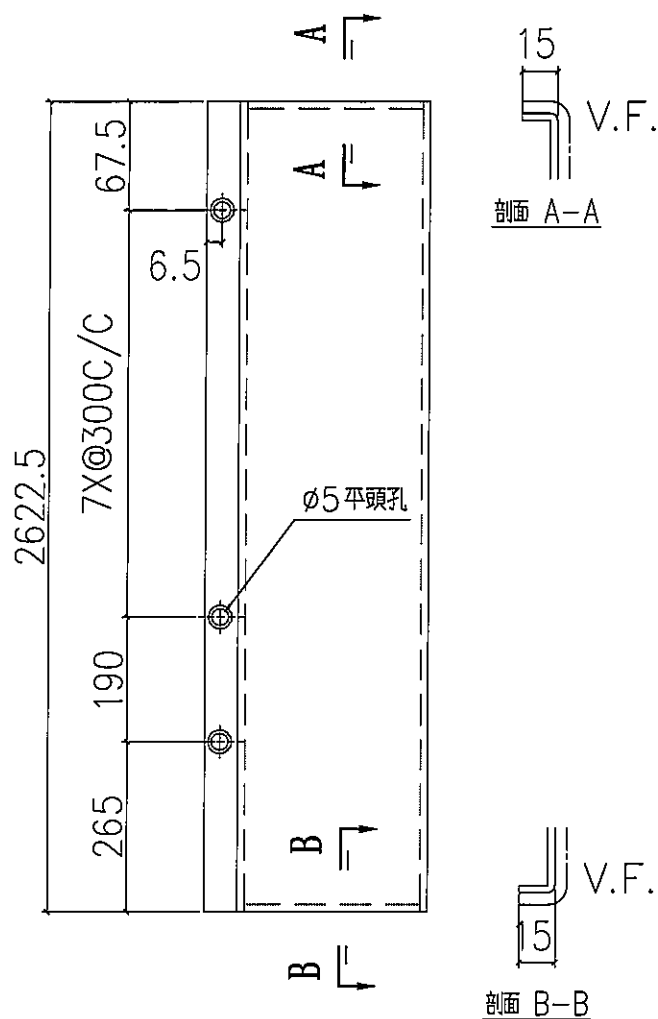

地盤安裝

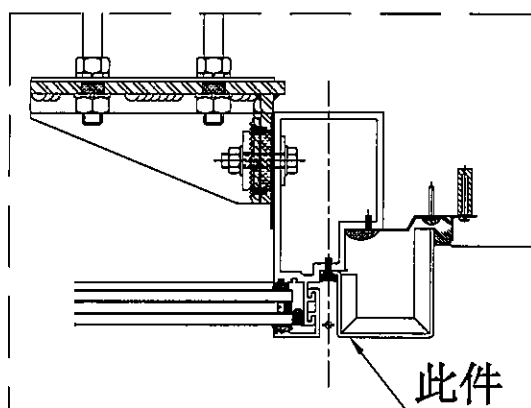



名稱	室外收口件拆圖	制圖	LHR	2020.3.17	修改			
材料	3mm 鋁	復核	—	—	日期			
顏色	UCT803649 FXL-3	批准			圖號	J837-AP4-31		




美特鋁質 有限公司
MIDI Aluminium Fabricator Ltd.

工程號 J-837 地盤 觀塘裕民坊

序號	物料編號	每層數量	總數量	使用位置	樓層
01	APB-H19k	1	1	T1CW-G-1	6F
合計：			1		

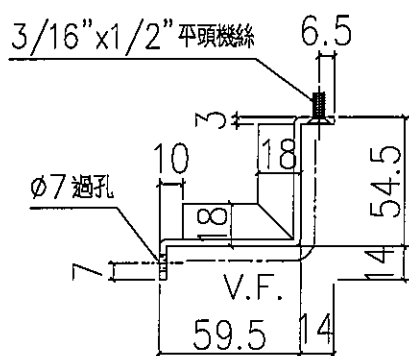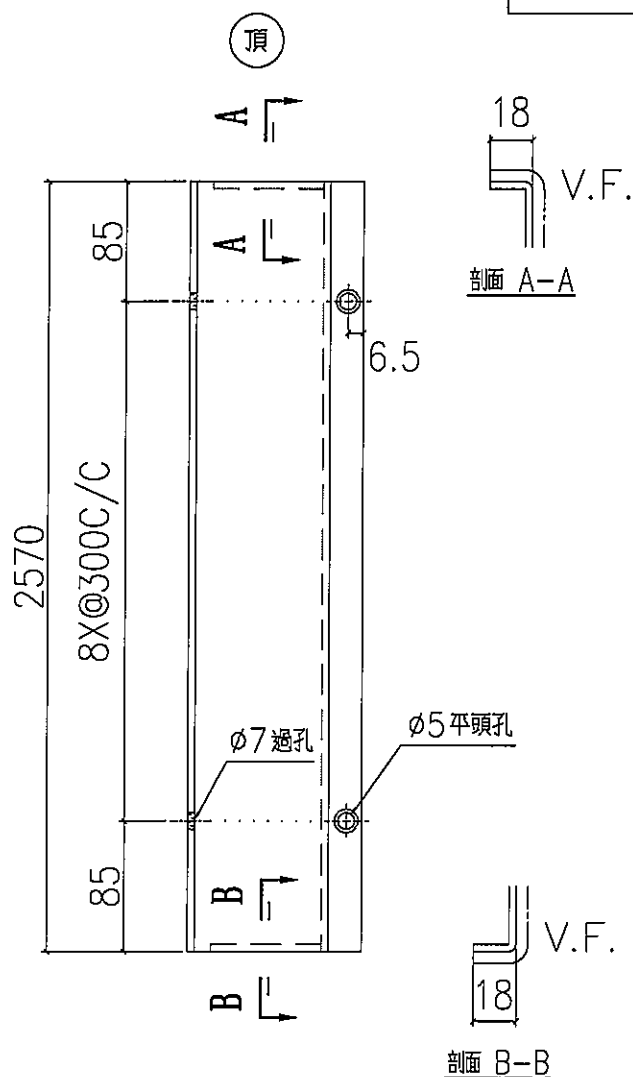

地盤安裝

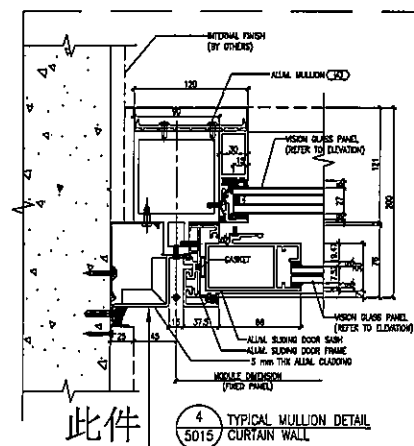



名稱	室外收口件拆圖	制圖	LHR	2020.3.17	修改		
材料	3mm鋁	復核	—	—	日期		
顏色	UCT803649 FXL-3	批准			圖號	J837-AP4-32	





美特鋁質 有限公司
MIDI Aluminium Fabricator Ltd.

工程號 J-837 地盤 觀塘裕民坊

數據表參見: J837-AP4-34

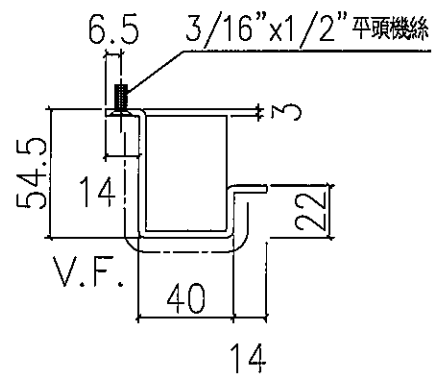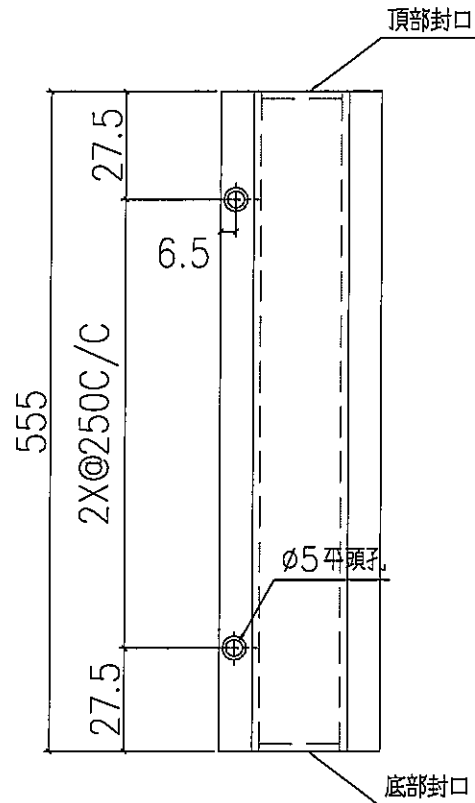

地盤安裝

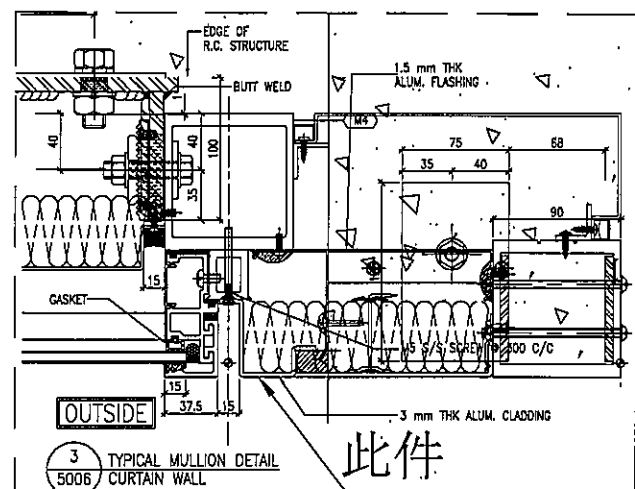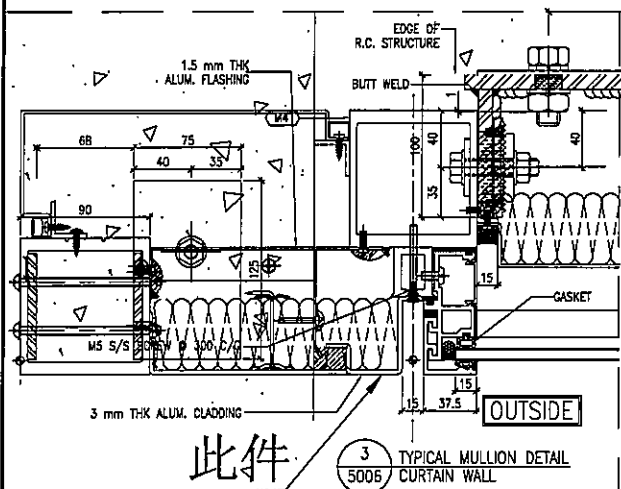

名稱	室外收口件拆圖	制圖	LHR	2020.3.17	修改		
材料	3mm鋁	復核	—	—	日期		
顏色	UCT803649 FXL-3	批准			圖號	J837-AP4-33	



美特鋁質 有限公司
MIDI Aluminium Fabricator Ltd.

工程號 J-837 地盤 觀塘裕民坊

拆圖參見: J837-AP4-33

序號	物料編號	每層數量	總數量	使用位置	樓層
01	APB-H07Y	1	1	T1CW-F-2	6F
02	APB-H07Y	1	1	T1CW-E-1	6F
03	APB-H07Y	3	3	T1CW-D-1	6F
04	APB-H07Y	1	1	T1CW-A-3	6F
05	APB-H07Y	1	1	T1CW-A-2	6F
06	APB-H07Y	1	1	T1CW-B-2	6F
07	APB-H07Y	1	1	T1CW-B-1	6F
08	APB-H07Y	2	2	T1CW-C-1	6F
09	APB-H07Y	1	1	T1CW-M-2	6F
10	APB-H07Y	1	1	T1CW-M-1	6F
11	APB-H07Y	1	1	T1CW-L-2	6F
12	APB-H07Y	1	1	T1CW-L-1	6F
13	APB-H07Y	1	1	T1CW-K-2	6F
14	APB-H07Y	1	1	T1CW-J-1	6F
15	APB-H07Y	2	2	T1CW-H-2	6F
合計:		19			

序號	物料編號	每層數量	總數量	使用位置	樓層
01	APB-H07Y	2	2	T2CW-H-1	6F
02	APB-H07Y	2	2	T2CW-G-2	6F
03	APB-H07Y	1	1	T2CW-F-2	6F
04	APB-H07Y	1	1	T2CW-F-1	6F
05	APB-H07Y	1	1	T2CW-E-2	6F
06	APB-H07Y	1	1	T2CW-E-1	6F
07	APB-H07Y	1	1	T2CW-D-1	6F
08	APB-H07Y	1	1	T2CW-C-1	6F
09	APB-H07Y	2	2	T2CW-B-2	6F
10	APB-H07Y	2	2	T2CW-A-1	6F
11	APB-H07Y	1	1	T2CW-M-2	6F
12	APB-H07Y	1	1	T2CW-M-1	6F
13	APB-H07Y	2	2	T2CW-L-2	6F
14	APB-H07Y	2	2	T2CW-K-1	6F
15	APB-H07Y	2	2	T2CW-J-1	6F
合計:		22			

序號	物料編號	每層數量	總數量	使用位置	樓層
01	APB-H07Y	1	1	T3CW-F-1	6F
02	APB-H07Y	1	1	T3CW-E-1	6F
03	APB-H07Y	1	1	T3CW-M-2	6F
04	APB-H07Y	1	1	T3CW-L-2	6F
05	APB-H07Y	1	1	T3CW-L-1	6F
06	APB-H07Y	1	1	T3CW-K-2	6F
07	APB-H07Y	1	1	T3CW-K-1	6F
08	APB-H07Y	1	1	T3CW-J-2	6F
09	APB-H07Y	1	1	T3CW-J-1	6F
10	APB-H07Y	1	1	T3CW-H-2	6F
11	APB-H07Y	1	1	T3CW-H-1	6F
12	APB-H07Y	1	1	T3CW-C-2	6F
13	APB-H07Y	1	1	T3CW-C-1	6F
14	APB-H07Y	2	2	T3CW-B-2	6F
15	APB-H07Y	2	2	T3CW-A-1	6F
16	APB-H07Y	2	2	T3CW-D-1	6F
17	APB-H07Y	2	2	T3CW-G-1	6F
合計:		21			

序號	物料編號	每層數量	總數量	使用位置	樓層
01	APB-H07Y	1	1	T5CW-N-1	6F
02	APB-H07Y	1	1	T5CW-M-2	6F
03	APB-H07Y	1	1	T5CW-L-1	6F
04	APB-H07Y	1	1	T5CW-JK-1	6F
05	APB-H07Y	1	1	T5CW-H-2	6F
06	APB-H07Y	1	1	T5CW-H-1	6F
07	APB-H07Y	1	1	T5CW-G-2	6F
08	APB-H07Y	1	1	T5CW-G-1	6F
09	APB-H07Y	1	1	T5CW-F-2	6F
10	APB-H07Y	1	1	T5CW-F-1	6F
11	APB-H07Y	1	1	T5CW-E-2	6F
12	APB-H07Y	1	1	T5CW-E-1	6F
13	APB-H07Y	1	1	T5CW-D-2	6F
14	APB-H07Y	1	1	T5CW-D-1	6F
15	APB-H07Y	2	2	T5CW-C-1	6F
16	APB-H07Y	1	1	T5CW-A-3	6F
合計:		17			


名稱	室外收口件拆圖	制圖	LHR	2020.3.17	修改			
材料	3mm鋁	復核	—	—	日期			
顏色	UCT803649 FXL-3	批准			圖號	J837-AP4-34		





美特鋁質 有限公司
MIDI Aluminium Fabricator Ltd.

工程號 J-837 地盤 觀塘裕民坊

序號	物料編號	每層數量	總數量	使用位置	樓層
01	APB-H07Y-1	1	1	T1CW-G-1	6F
合計：			1		

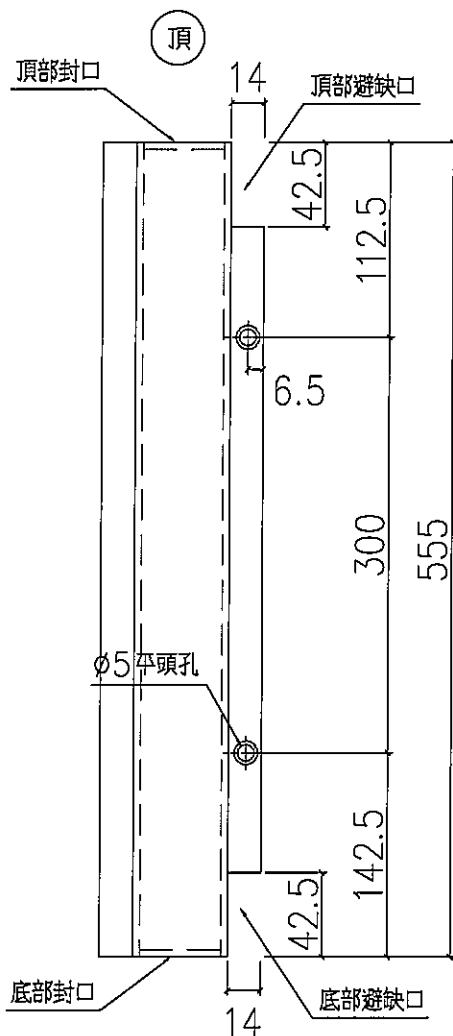

地盤安裝

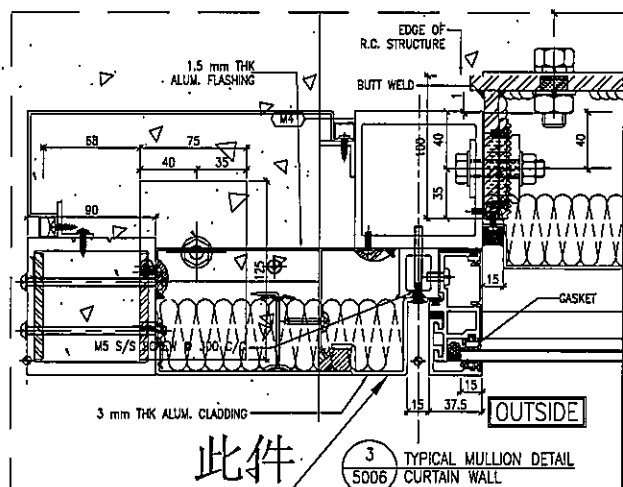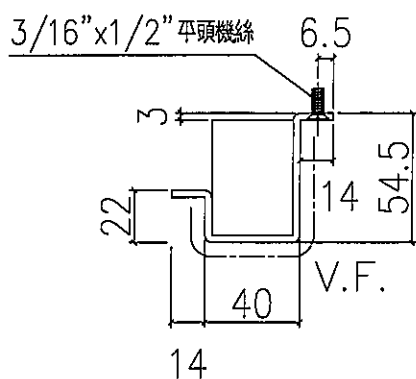


名稱	室外收口件拆圖	制圖	LHR	2020.3.17	修改		
材料	3mm鋁	復核	—	—	日期		
顏色	UCT803649 FXL-3	批准			圖號	J837-AP4-35	





美特鋁質 有限公司
MIDI Aluminium Fabricator Ltd.

工程號 J-837 地盤 觀塘裕民坊

序號	物料編號	每層數量	總數量	使用位置	樓層
01	APB-H07Y-2	1	1	T1CW-J-2	6F
合計：			1		

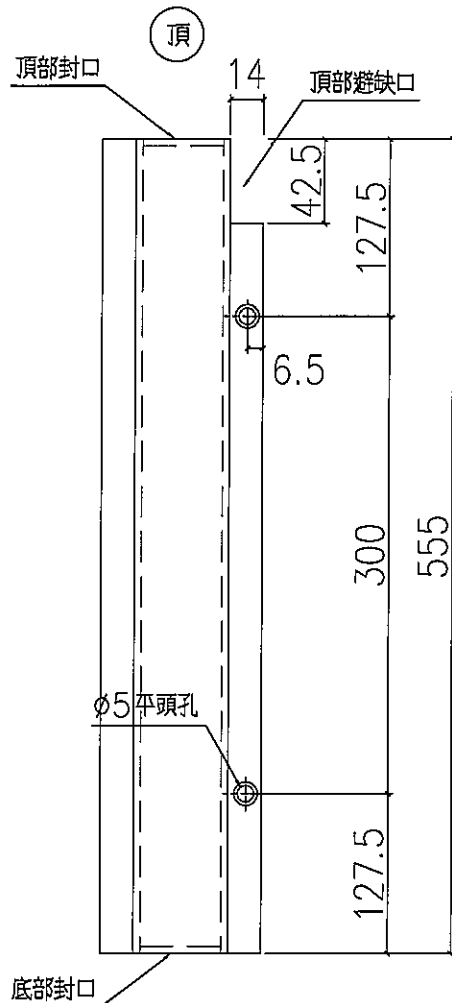

地盤安裝

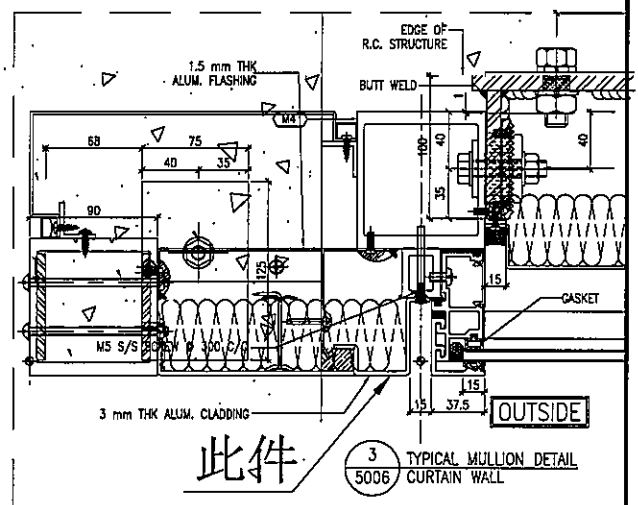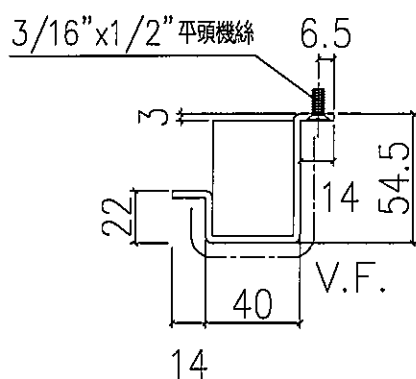



名稱	室外收口件拆圖	制圖	LHR	2020.3.17	修改		
材料	3mm鋁	復核	—	—	日期		
顏色	UCT803649 FXL-3	批准			圖號	J837-AP4-36	




美特鋁質 有限公司
MIDI Aluminium Fabricator Ltd.

工程號 J-837 地盤 觀塘裕民坊

序號	物料編號	每層數量	總數量	使用位置	樓層
01	APB-H19d	1	1	T1CW-G-1	6F
02	APB-H19d	1	1	T1CW-F-2	6F
合計：			2		

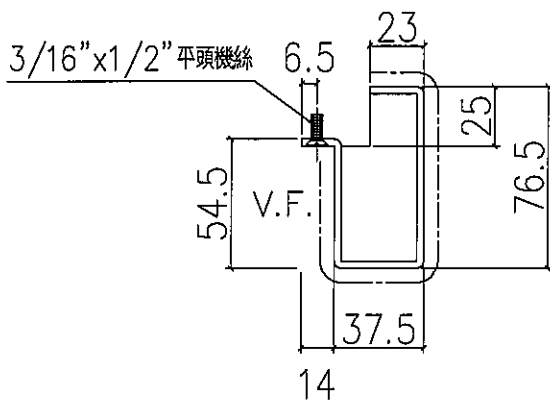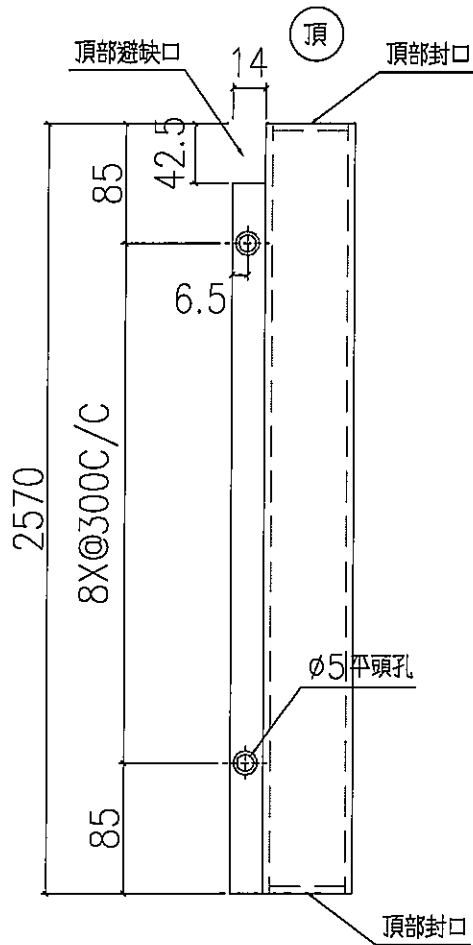

地盤安裝

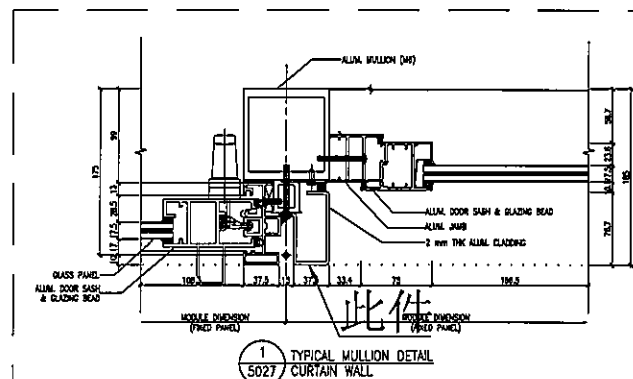



名稱	室外收口件拆圖	制圖	LHR	2020.3.17	修改		
材料	3mm鋁	復核	-	-	日期		
顏色	UCT803649 FXL-3	批准			圖號	J837-AP4-37	




美特鋁質 有限公司
MIDI Aluminium Fabricator Ltd.

工程號 J-837 地盤 觀塘裕民坊

序號	物料編號	每層數量	總數量	使用位置	樓層
01	APB-H19dR	1	1	T1CW-G-1	6F
02	APB-H19dR	1	1	T1CW-F-2	6F
合計：			2		

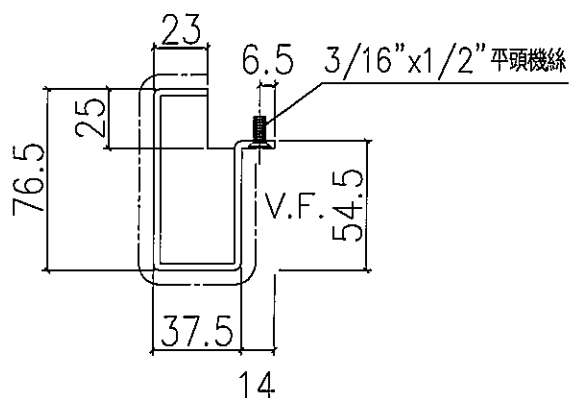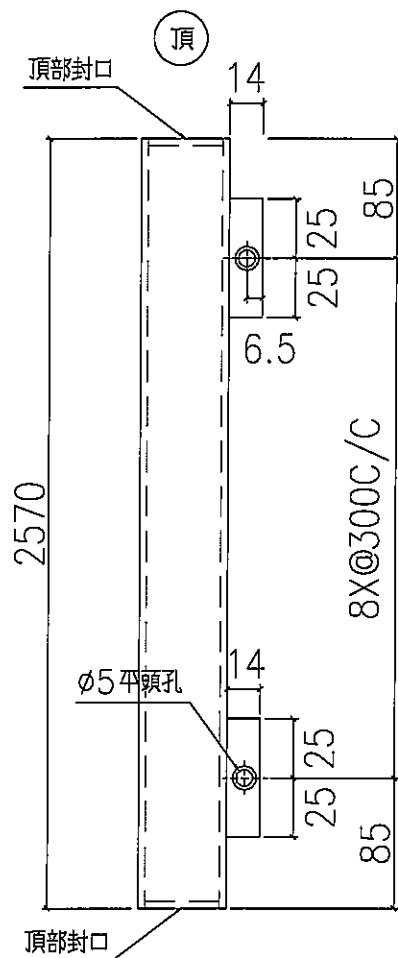

地盤安裝

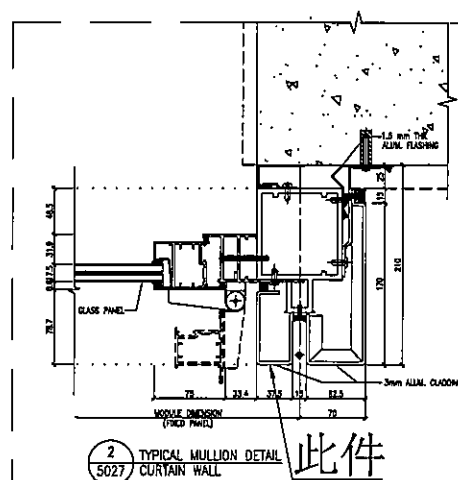

2

TYPICAL MULLION DETAIL
CURTAIN WALL

此件



名稱	室外收口件拆圖	制圖	LHR	2020.3.17	修改			
材料	3mm鋁	復核	—	—	日期			
顏色	UCT803649 FXL-3	批准			圖號	J837-AP4-38		




美特鋁質 有限公司
MIDI Aluminium Fabricator Ltd.

工程號 J-837 地盤 觀塘裕民坊

序號	物料編號	每層數量	總數量	使用位置	樓層
01	APB-H10R	1	1	T1CW-G-1	6F
合計：			1		

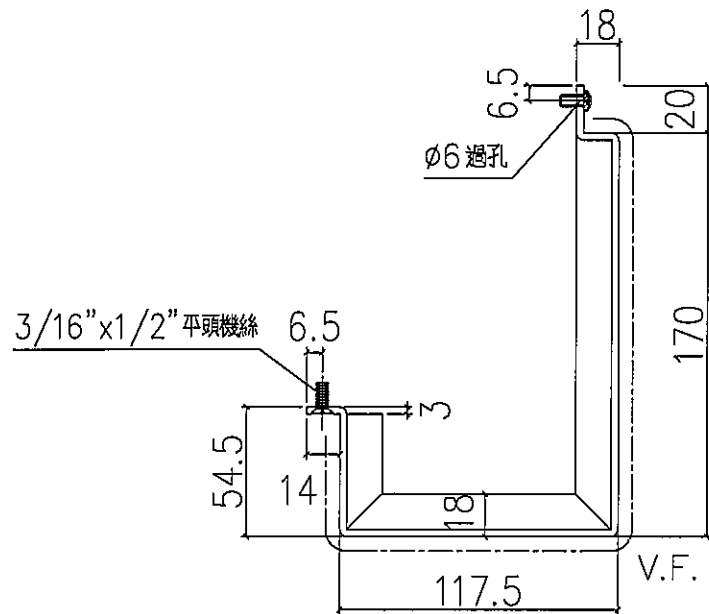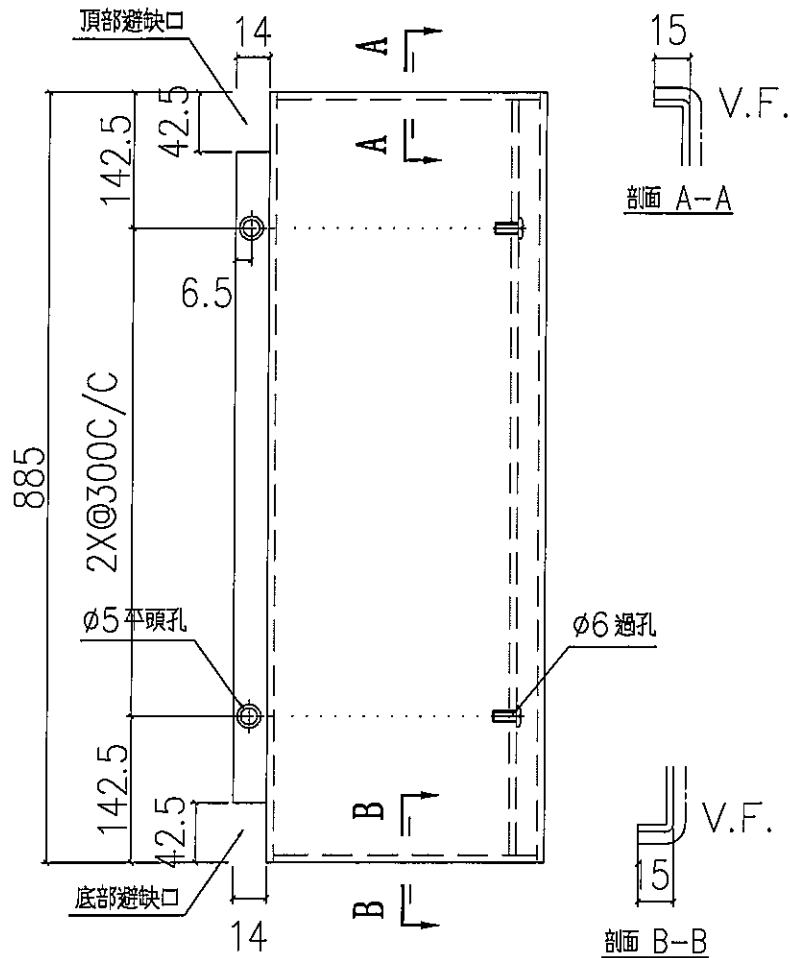

地盤安裝

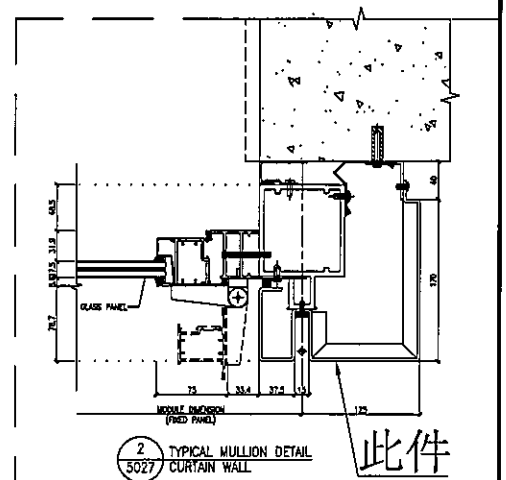

此件

名稱	室外收口件拆圖	制圖	LHR	2020.3.17	修改			
材料	3mm 鋁	復核	—	—	日期			
顏色	UCT803649 FXL-3	批准			圖號	J837-AP4-39		

工程號	J-837	地盤	觀塘裕民坊
-----	-------	----	-------

Technical drawing of a typical mullion detail for a curtain wall. The drawing shows a cross-section of the window assembly with various dimensions and labels. Key components include the glass panel, mullion, and frame. Dimensions are provided in millimeters (mm) and inches (in). The drawing is labeled "TYPICAL MULLION DETAIL CURTAIN WALL" and includes a note "MOBILE DIVISION (FIXED PANEL)".

Labels and Dimensions:



- GLASS PANEL
- MOBILE DIVISION (FIXED PANEL)
- 2
- 5027
- TYPICAL MULLION DETAIL CURTAIN WALL
- 此件

名稱	室外收口件拆圖	制圖	LHR	2020.3.17	修改			
材料	3mm鐵	復核	—	—	日期			
顏色	UCT803649 FXL-3	批准			圖號	J837-AP4-40		

工程號	J-837	地盤	觀塘裕民坊
-----	-------	----	-------

Technical drawing of a beam reinforcement section. The drawing shows a cross-section of a beam with a total width of 885. The reinforcement consists of 2X@300C/C. The distance from the top edge to the center of the top reinforcement is 142.5, and the distance from the bottom edge to the center of the bottom reinforcement is 142.5. The distance between the centers of the top and bottom reinforcement is 12. The drawing also shows a 6mm diameter hole (Ø6 過孔) on the left side.



地盤安裝

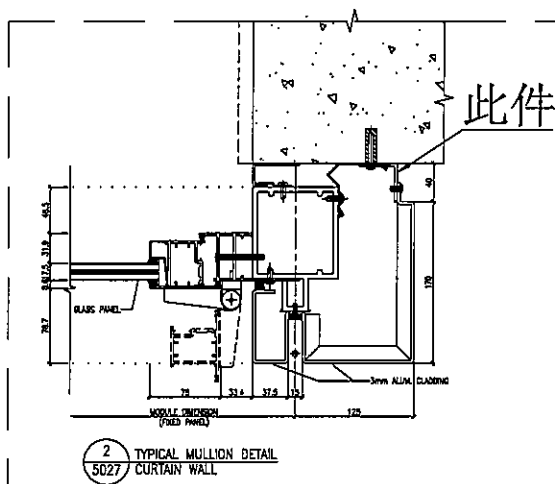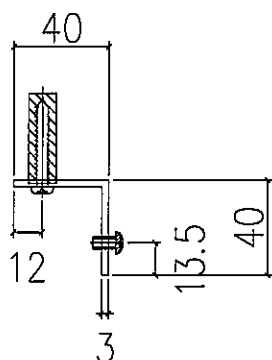


名稱	鋁角	制圖	LHR	2020.3.17	修改			
材料	40x40x3mm厚鋁角	復核	—	—	日期			
顏色	MILL	批准			圖號	J837-AP4-41		

美特鋁質有限公司 MIDI Aluminium Fabricator Ltd.			
工程號	J-837	地盤	觀塘裕民坊

序號	物料編號	每層數量	總數量	使用位置	樓層
01	APB-H21kR	1	1	T1CW-G-1	6F
合計：			1		

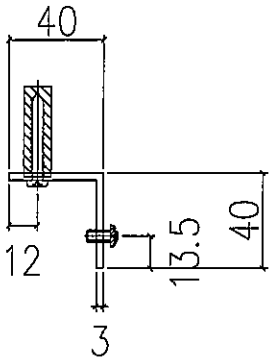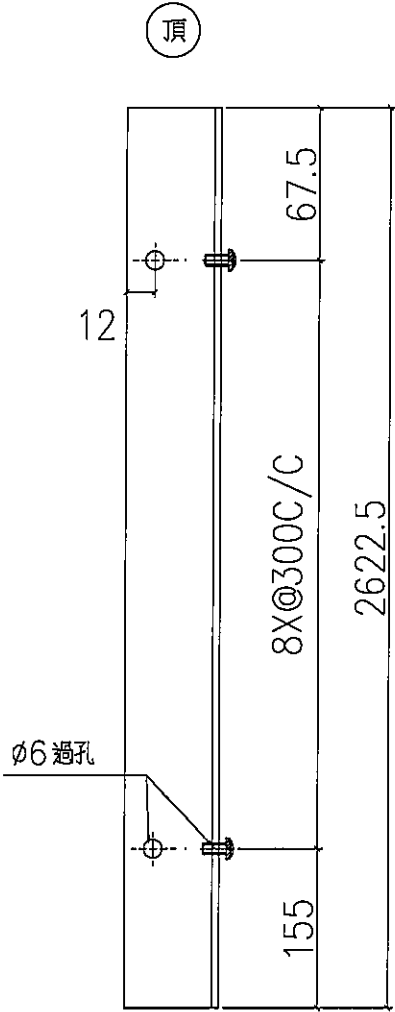

地盤安裝

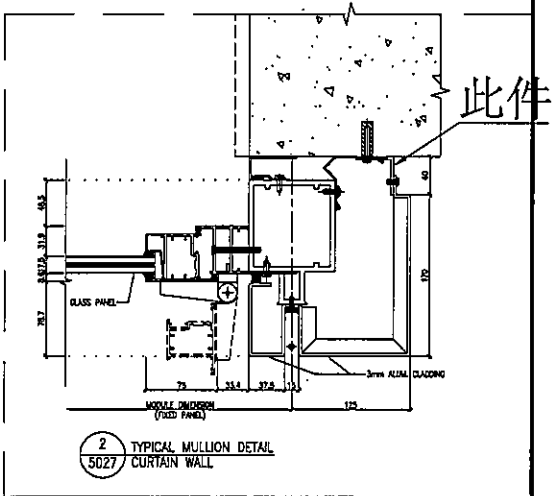




名稱	鋁角	制圖	LHR	2020.3.17	修改			
材料	40x40x3mm厚鋁角	復核	-	-	日期			
顏色	MILL	批准			圖號	J837-AP4-42		





美特鋁質 有限公司
MIDI Aluminium Fabricator Ltd.

工程號 J-837 地盤 觀塘裕民坊

序號	物料編號	每層數量	總數量	使用位置	樓層
01	APB-H05	1	1	T1CW-F-2	6F
02	APB-H05	1	1	T2CW-N-2	6F
合計：			2		

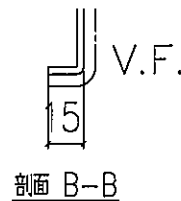
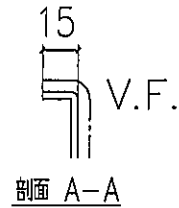
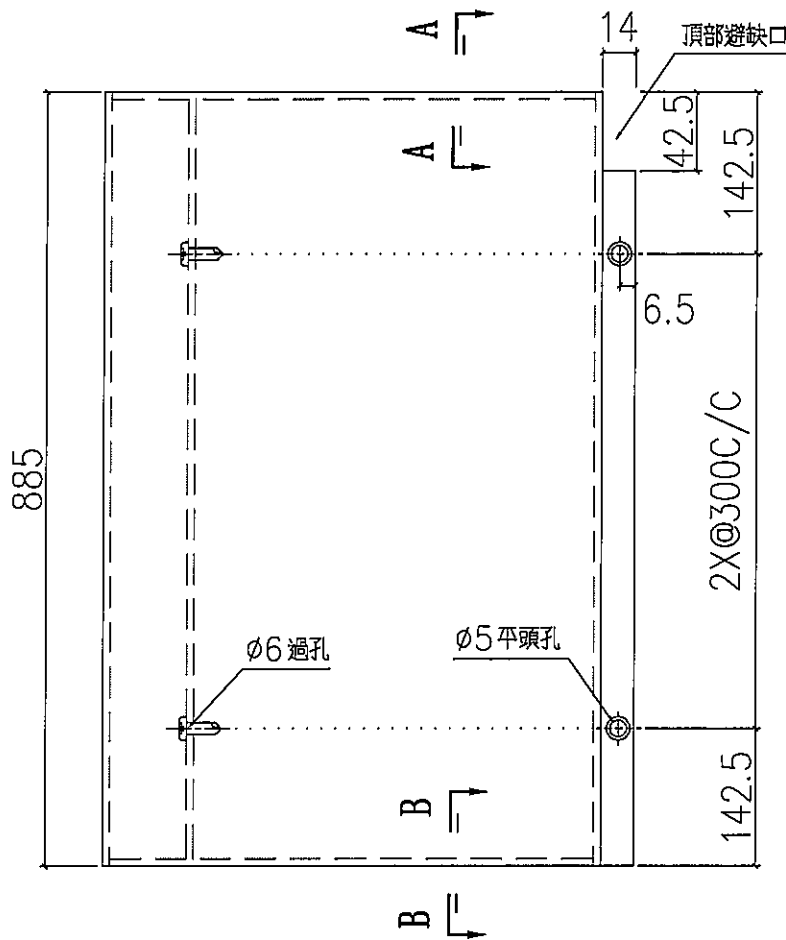


地盤安裝

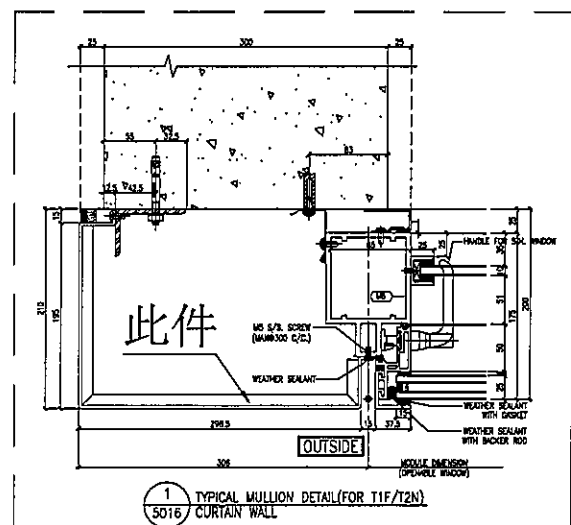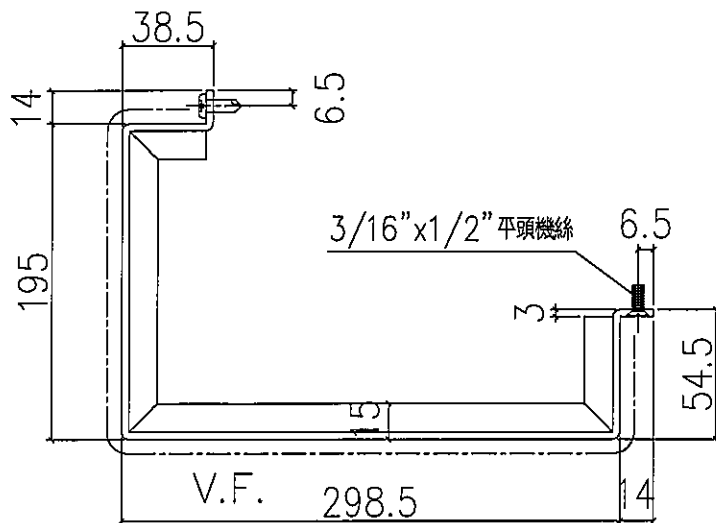

名稱	室外收口件拆圖	制圖	LHR	2020.3.17	修改			
材料	3mm鋁	復核	-	-	日期			
顏色	UCT803649 FXL-3	批准			圖號	J837-AP4-43		

工程號	J-837	地盤	觀塘裕民坊
-----	-------	----	-------

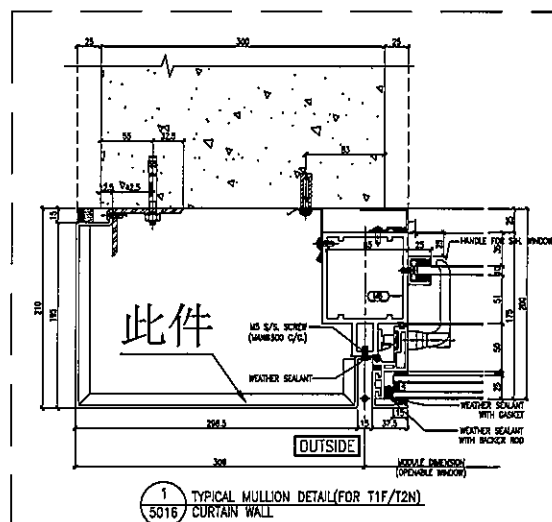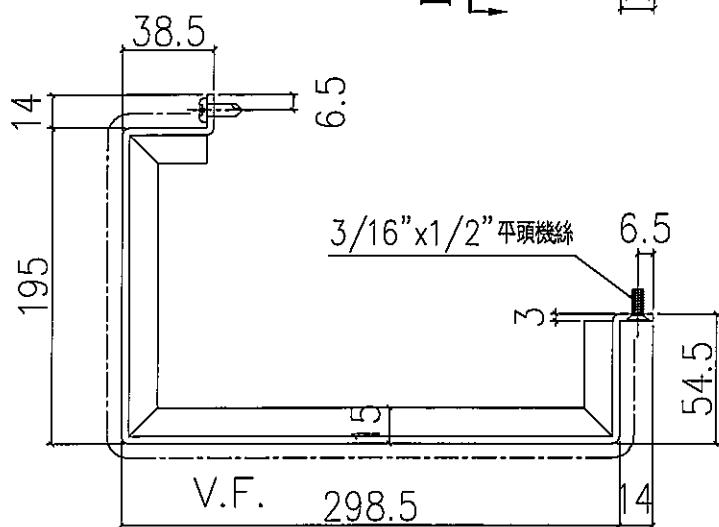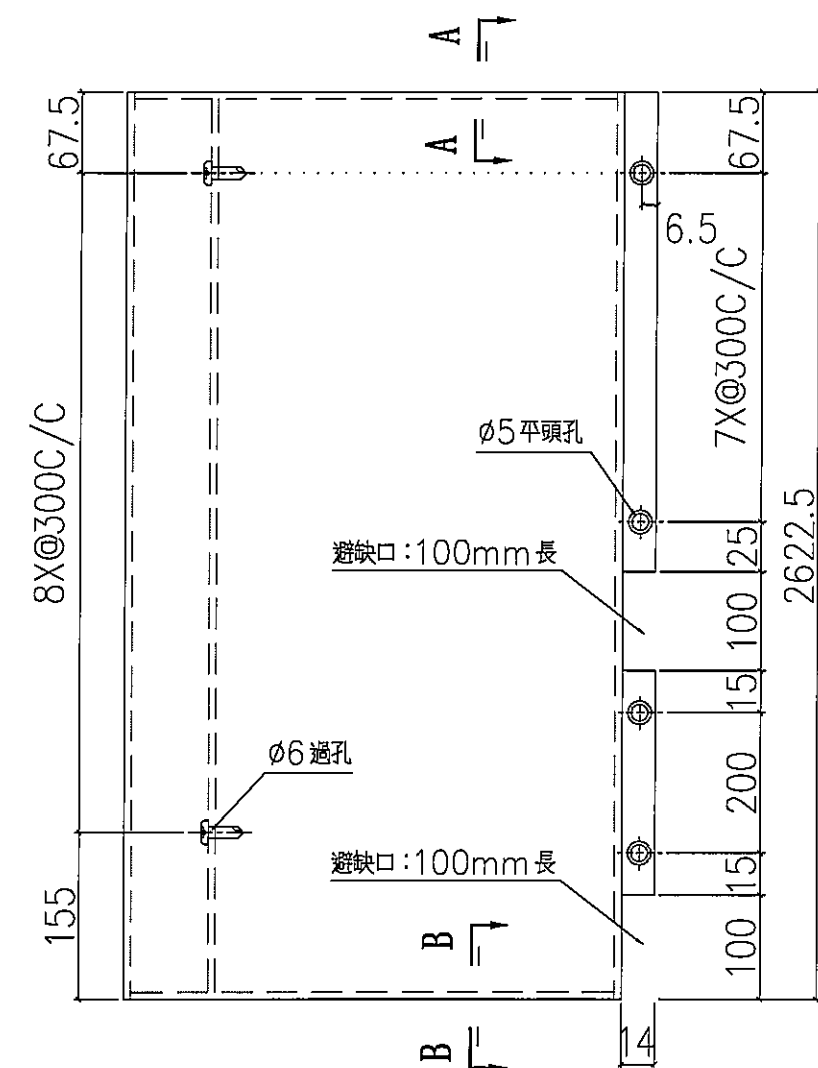

名稱	室外收口件拆圖	制圖	LHR	2020.3.17	修改			
材料	3mm鐵	復核	—	—	日期			
顏色	UCT803649 FXL-3	批准			圖號	J837-AP4-44		

工程號	J-837	地盤	觀塘裕民坊
-----	-------	----	-------

Technical drawing of a rectangular plate with the following dimensions and features:

- Overall width: 885
- Overall height: 142.5
- Top edge features: 14 (corner radius), 42.5 (fillet radius), and 頂部避缺口 (Top notch).
- Bottom edge features: 14 (corner radius), 42.5 (fillet radius), and 底部避缺口 (Bottom notch).
- Internal features: 2X@300C/C (two sets of 300mm center-to-center spacing), Ø5 平頭孔 (5mm diameter flat-bottomed hole), and 6.5 (hole diameter).
- Section lines: A-A (top and bottom) and B-B (left and right).

Section A-A and B-B show a 15mm thick plate with a V.F. (Vertical Face) on the right side.

3/16"x1/2" 平頭機絲

6.5

3

69.5


14

V.F.

15

22

65

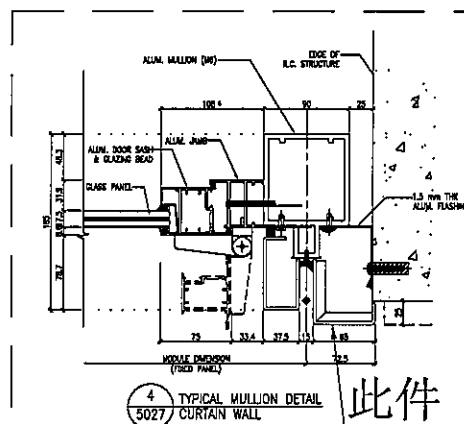

此件





名稱	室外收口件拆圖	制圖	LHR	2020.3.17	修改			
材料	3mm鐵	復核	—	—	日期			
顏色	UCT803649 FXL-3	批准			圖號	J837-AP4-45		




美特鋁質 有限公司
MIDI Aluminium Fabricator Ltd.

工程號 J-837 地盤 觀塘裕民坊

序號	物料編號	每層數量	總數量	使用位置	樓層
01	APB-H11kR	1	1	T1CW-F-2	6F
合計：			1		

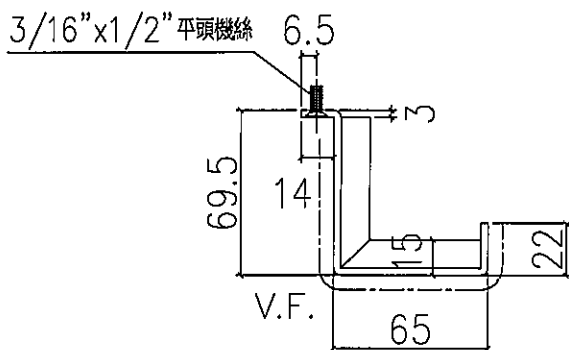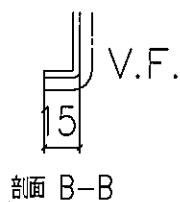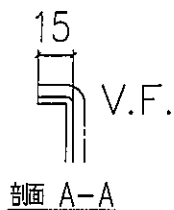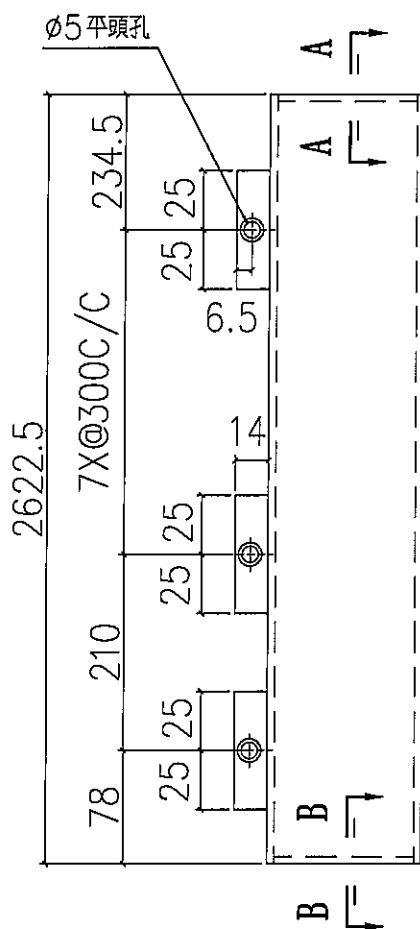

地盤安裝

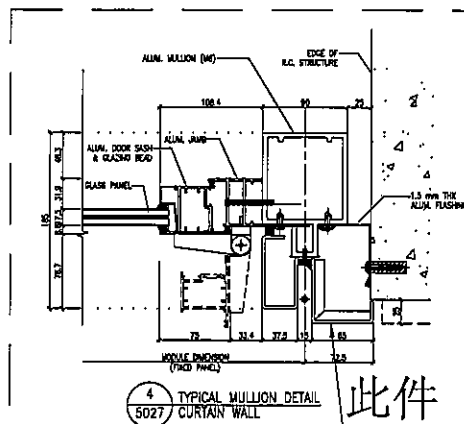

此件


名稱	室外收口件拆圖	制圖	LHR	2020.3.17	修改			
材料	3mm鋁	復核	-	-	日期			
顏色	UCT803649 FXL-3	批准			圖號	J837-AP4-46		





美特鋁質 有限公司
MIDI Aluminium Fabricator Ltd.

工程號 J-837 地盤 觀塘裕民坊

序號	物料編號	每層數量	總數量	使用位置	樓層
01	APB-H20	1	1	T1CW-A-2	6F
02	APB-H20	1	1	T1CW-M-1	6F
03	APB-H20	1	1	T1CW-K-1	6F
04	APB-H20	1	1	T2CW-F-1	6F
05	APB-H20	1	1	T2CW-L-1	6F
合計：			5		

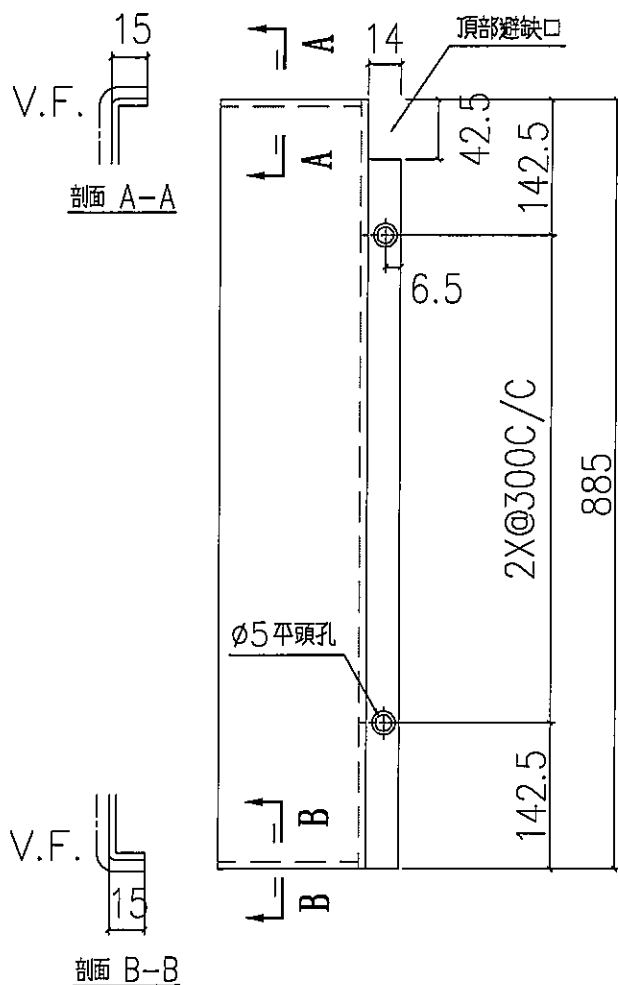

地盤安裝

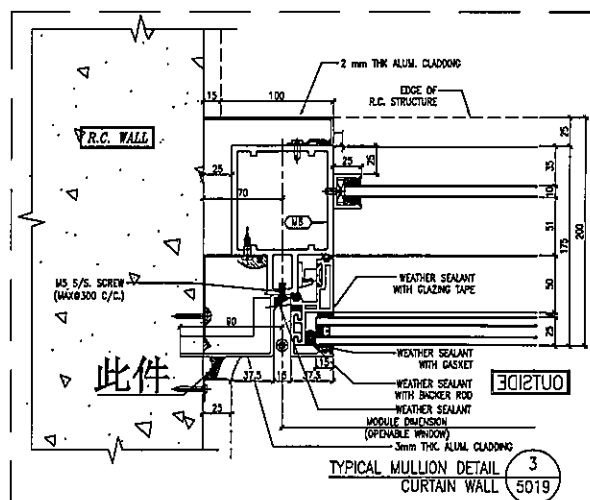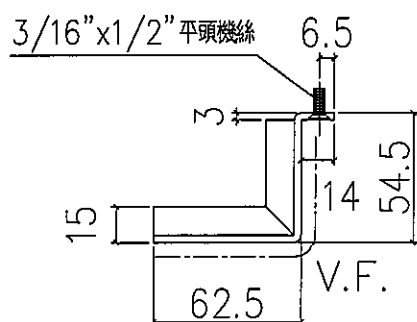

名稱	室外收口件拆圖	制圖	LHR	2020.3.17	修改			
材料	3mm鋁	復核	—	—	日期			
顏色	UCT803649 FXL-3	批准			圖號	J837-AP4-47		

工程號	J-837	地盤	觀塘裕民坊
-----	-------	----	-------


Technical drawing of a reinforced concrete slab with dimensions and section views.

Section Views:

- Section A-A (Top Left):** Shows a cross-section of the slab with a width of 15. The label "V.F." (Vertical Face) is present.
- Section B-B (Bottom Left):** Shows a cross-section of the slab with a width of 15. The label "V.F." (Vertical Face) is present.

Main Slab Dimensions and Details:

- Overall Dimensions:** The slab is 2622.5 units long and 67.5 units wide.
- Reinforcement:** The slab is reinforced with 7X@300C/C (7 bars, 300mm spacing, center-to-center).
- Clearances:** The slab has a 6.5 unit clearance from the bottom edge.
- Section Labels:** The slab is labeled "A" at both ends.
- Reinforcement Details:**
 - Bottom Reinforcement:** 100mm long, 15mm diameter, 100mm spacing.
 - Top Reinforcement:** 100mm long, 15mm diameter, 100mm spacing.
 - Clearance:** 100mm clearance from the bottom edge.
 - Reinforcement:** 7X@300C/C (7 bars, 300mm spacing, center-to-center).
 - Clearance:** 6.5 unit clearance from the bottom edge.

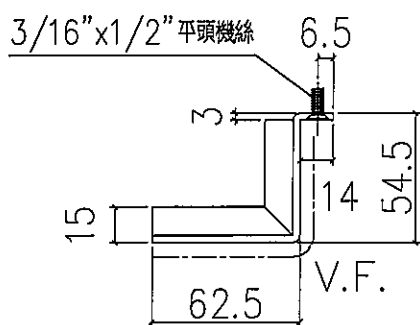

Technical drawing of a typical mullion detail for a curtain wall, showing a cross-section of the wall assembly. The drawing includes labels for various components and dimensions.

Labels:

- R.C. WALL
- 2 mm THK ALUM. CLADDING
- EDGE OF R.C. STRUCTURE
- WEATHER SEALANT WITH GLAZING TAPE
- WEATHER SEALANT WITH GASKET
- WEATHER SEALANT WITH BACKER ROD
- MODULAR DIVISION (OPENABLE WINDOW)
- 2mm THK ALUM. CLADDING
- MS S/S SCREW (M8x1500 C/L)

Dimensions:

- 150
- 15
- 75
- 70
- 25
- 10
- 15
- 10
- 51
- 175
- 200
- 90
- 25
- 37.5
- 115
- 37.5
- 25

Orientation: OUTSIDE (right), INSIDE (left)

Chinese Text: 此 (This)



Caption: TYPICAL MULLION DETAIL CURTAIN WALL

Page Number: 3

Page Number: 5019

名稱	室外收口件拆圖	制圖	LHR	2020.3.17	修改			
材料	3mm鐵	復核	—	—	日期			
顏色	UCT803649 FXL-3	批准			圖號	J837-AP4-48		

工程號	J-837	地盤	觀塘裕民坊
-----	-------	----	-------

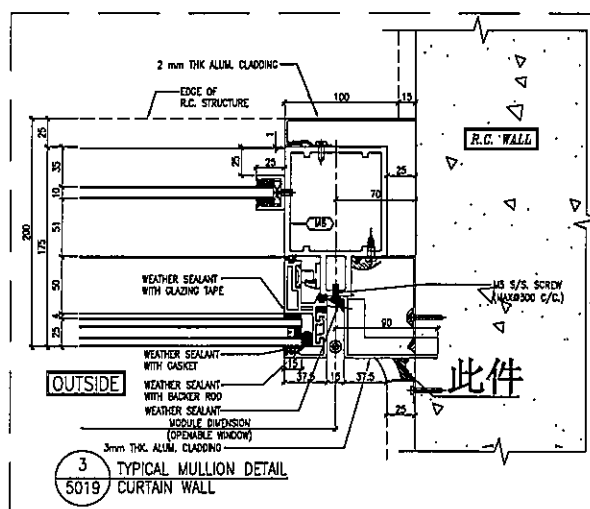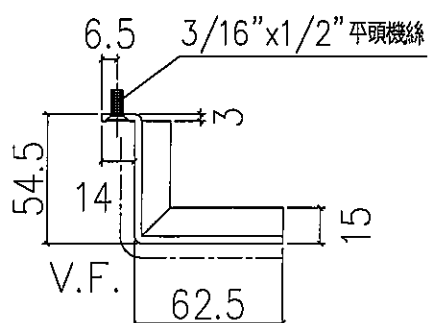


序號	物料編號	每層數量	總數量	使用位置	樓層
01	APB-H20R	1	1	T1CW-F-2	6F
02	APB-H20R	1	1	T1CW-E-1	6F
03	APB-H20R	1	1	T1CW-D-1	6F
04	APB-H20R	1	1	T1CW-B-2	6F
05	APB-H20R	1	1	T1CW-L-2	6F
06	APB-H20R	1	1	T1CW-J-2	6F
07	APB-H20R	1	1	T2CW-G-2	6F
08	APB-H20R	1	1	T2CW-E-2	6F
09	APB-H20R	1	1	T2CW-N-1	6F
合計：			9		


地盤安裝

名稱	室外收口件拆圖	制圖	LHR	2020.3.17	修改			
材料	3mm鋁	復核	—	—	日期			
顏色	UCT803649 FXL-3	批准			圖號	J837-AP4-49		

工程號	J-837	地盤	觀塘裕民坊
-----	-------	----	-------

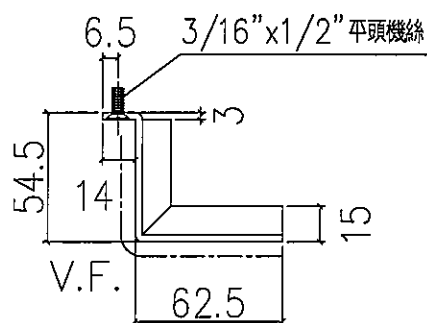

地盤安裝

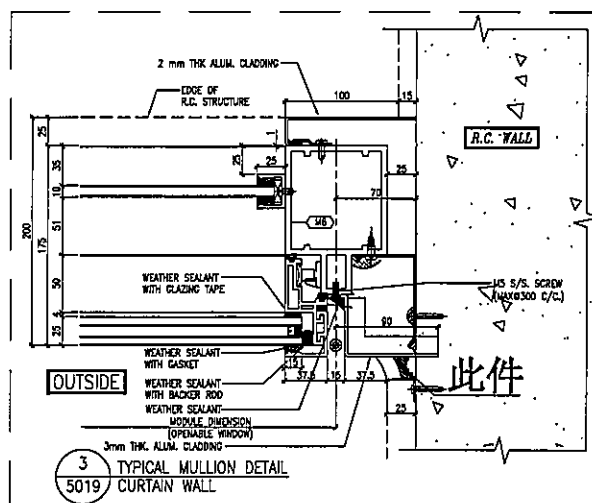


名稱	室外收口件拆圖	制圖	LHR	2020.3.17	修改			
材料	3mm鋁	復核	—	—	日期			
顏色	UCT803649 FXL-3	批准			圖號	J837-AP4-50		


工程號	J-837	地盤	觀塘裕民坊
-----	-------	----	-------

工程號	J-837	地盤	觀塘裕民坊
-----	-------	----	-------


序號	物料編號	每層數量	總數量	使用位置	樓層
01	APB-H20kR-3	1	1	T2CW-K-2	6F
合計：			1		

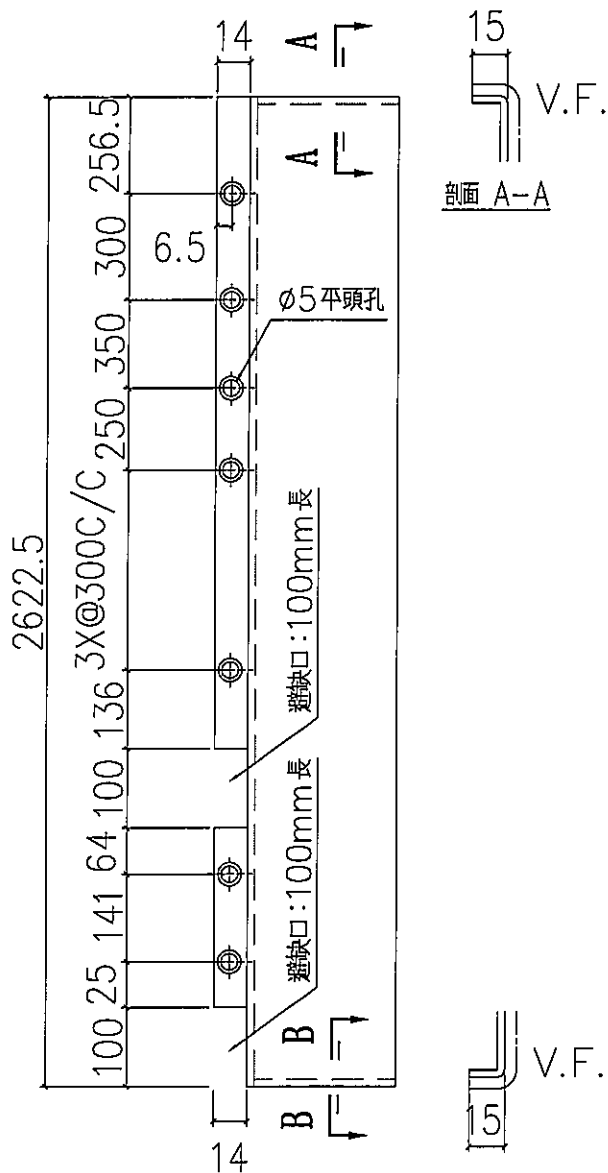

剖面 B-B

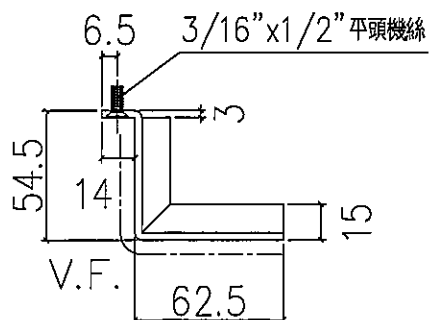

地盤安裝


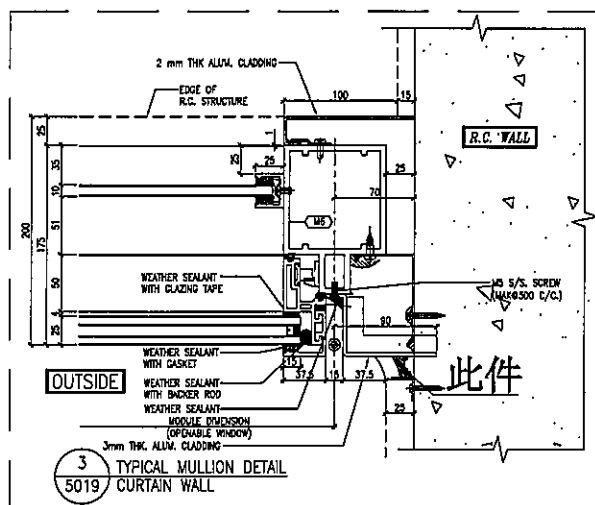


名稱	室外收口件拆圖	制圖	LHR	2020.3.17	修改			
材料	3mm鐵	復核	—	—	日期			
顏色	UCT803649 FXL-3	批准			圖號	J837-AP4-52		




美特鋁質 有限公司
MIDI Aluminium Fabricator Ltd.

工程號 J-837 地盤 觀塘裕民坊

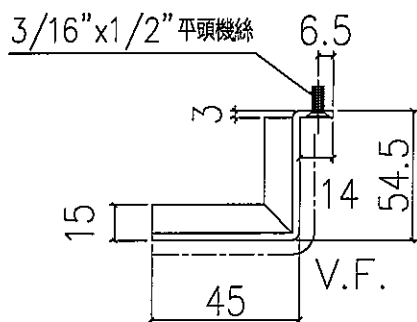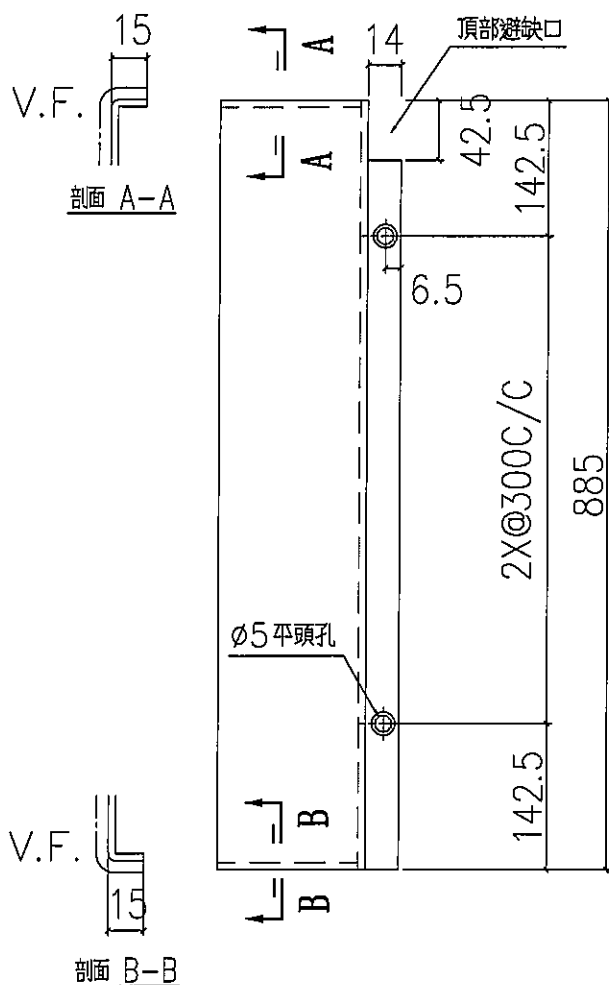

序號	物料編號	每層數量	總數量	使用位置	樓層
01	APB-H20-1	1	1	T3CW-M-1	6F
02	APB-H20-1	1	1	T3CW-K-1	6F
03	APB-H20-1	1	1	T3CW-J-1	6F
04	APB-H20-1	1	1	T3CW-H-3	6F
05	APB-H20-1	1	1	T3CW-H-1	6F
06	APB-H20-1	1	1	T5CW-G-1	6F
07	APB-H20-1	1	1	T5CW-E-1	6F
合計：			7		

地盤安裝

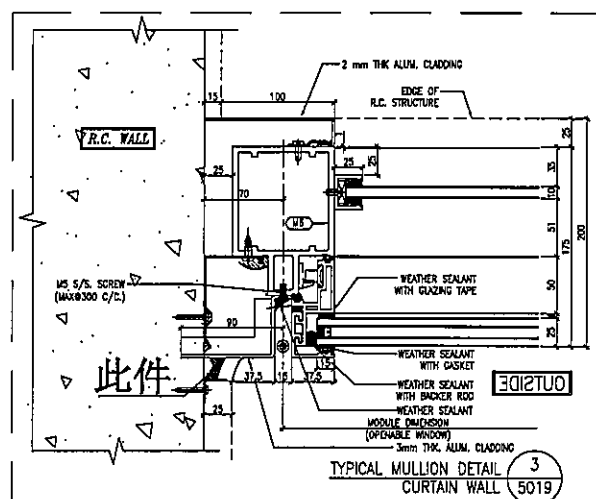

名稱	室外收口件拆圖	制圖	LHR	2020.3.17	修改			
材料	3mm鋁	復核	-	-	日期			
顏色	UCT803649 FXL-3	批准			圖號	J837-AP4-53		

工程號	J-837	地盤	觀塘裕民坊
-----	-------	----	-------

V.F.

15

剖面 A-A

V.F.

15

剖面 B-B

2622.5

14

100 15 200 15 100 25 67.5

7X@300C/C

6.5

Ø5 平頭孔

避缺口: 100mm 長


底避缺口: 100mm 長

A

A

B

B

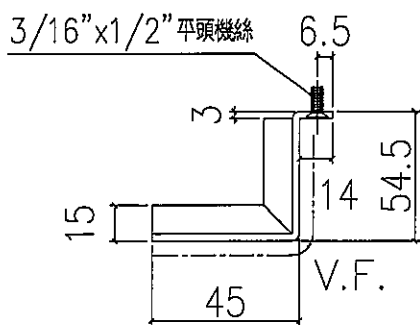

Technical drawing of a typical mullion detail for a curtain wall. The drawing shows a cross-section of the wall assembly with various components labeled. On the left is the 'R.C. WALL' (Reinforced Concrete Wall). The mullion is shown with dimensions: 15, 100, 25, 70, 125, 37.5, 15, 37.5, 25. The mullion is labeled 'MS S/S SCREW (M4x300 C/C)'. The wall is labeled 'R.C. WALL'. The mullion is labeled 'MS'. The mullion is labeled 'WEATHER SEALANT WITH GLAZING TAPE'. The mullion is labeled 'WEATHER SEALANT WITH BASKET'. The mullion is labeled 'WEATHER SEALANT WITH BACKER ROD'. The mullion is labeled 'WEATHER SEALANT'. The mullion is labeled 'MODULAR DIMENSION (OPENABLE WINDOW)'. The mullion is labeled '3mm THK ALUM. CLADDING'. The mullion is labeled 'EDGE OF R.C. STRUCTURE'. The mullion is labeled '2 mm THK ALUM. CLADDING'. The mullion is labeled 'OUTSIDE'.



名稱	室外收口件拆圖	制圖	LHR	2020.3.17	修改			
材料	3mm鐵	復核	—	—	日期			
顏色	UCT803649 FXL-3	批准			圖號	J837-AP4-54		




美特鋁質 有限公司
MIDI Aluminium Fabricator Ltd.

工程號 J-837 地盤 觀塘裕民坊

序號	物料編號	每層數量	總數量	使用位置	樓層
01	APB-H20k-2	1	1	T3CW-J-1	6F
02	APB-H20k-2	1	1	T3CW-H-1	6F
03	APB-H20k-2	1	1	T5CW-G-1	6F
合計：		3			

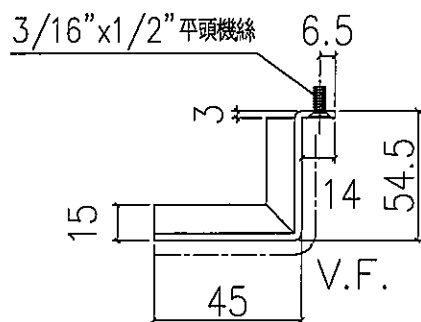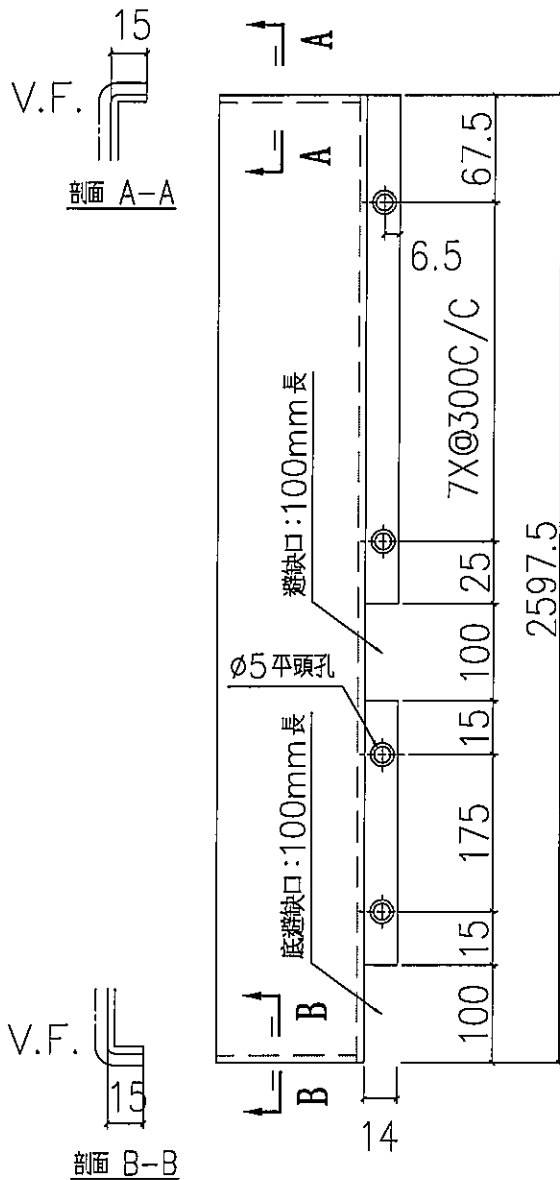

地盤安裝

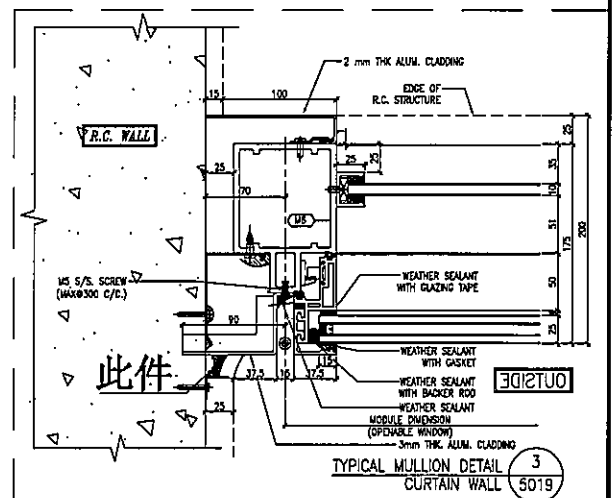


名稱	室外收口件拆圖	制圖	LHR	2020.3.17	修改			
材料	3mm鋁	復核	-	-	日期			
顏色	UC1803649 FXL-3	批准			圖號	J837-AP4-55		




美特鋁質 有限公司
MIDI Aluminium Fabricator Ltd.

工程號	J-837	地盤	觀塘裕民坊
-----	-------	----	-------

序號	物料編號	每層數量	總數量	使用位置	樓層
01	APB-H20k-3	1	1	T3CW-H-3	6F
合計：			1		

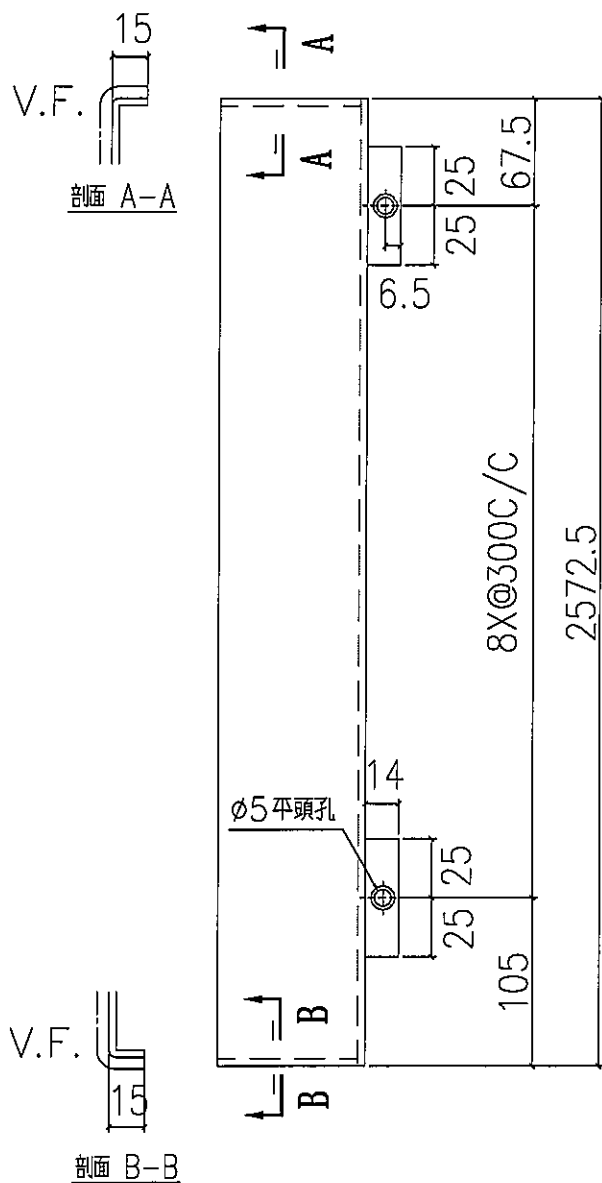

地盤安裝

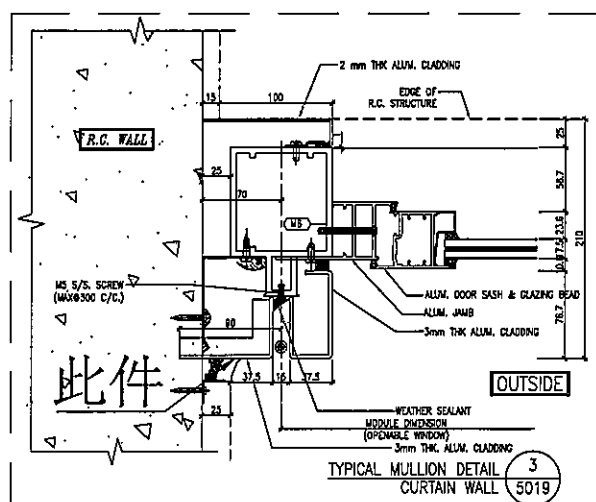


名稱	室外收口件拆圖	制圖	LHR	2020.3.17	修改			
材料	3mm鐵	復核	—	—	日期			
顏色	UCT803649 FXL-3	批准			圖號	J837-AP4-56		

工程號	J-837	地盤	觀塘裕民坊
-----	-------	----	-------

Technical drawing of a rectangular plate with the following dimensions and features:

- Overall width: 2572.5
- Overall height: 157.5
- Material specification: 7X@300C/C
- Sectional dimensions (from left to right):
 - 45
 - 270
 - 25
 - 25
 - 25
 - 25
 - 25
 - 14
 - 6.5
 - 25
 - 25
 - 14
- Labels:
 - 頂 (Top)
 - 頂部封口 (Top edge seal)
 - 底部封口 (Bottom edge seal)
 - Ø5 平頭孔 (Ø5 Flat head hole)

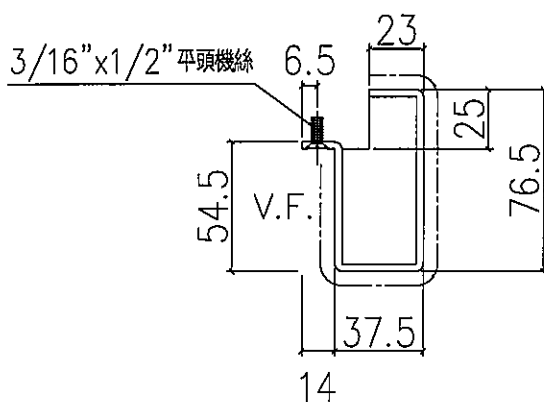




名稱	室外收口件拆圖	制圖	LHR	2020.3.17	修改			
材料	3mm鋁	復核	—	—	日期			
顏色	UCT803649 FXL-3	批准			圖號	J837-AP4-57		



美特鋁質 有限公司
MIDI Aluminium Fabricator Ltd.



工程號 J-837 地盤 觀塘裕民坊

序號	物料編號	每層數量	總數量	使用位置	樓層
01	APB-H20R-1	1	1	T3CW-L-2	6F
02	APB-H20R-1	1	1	T3CW-C-2	6F
03	APB-H20R-1	1	1	T5CW-F-2	6F
04	APB-H20R-1	1	1	T5CW-D-2	6F
合計：		4			

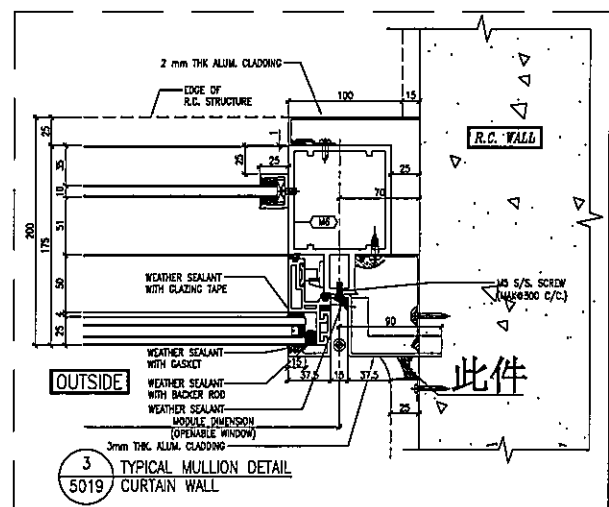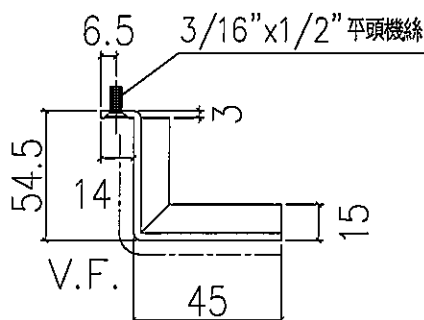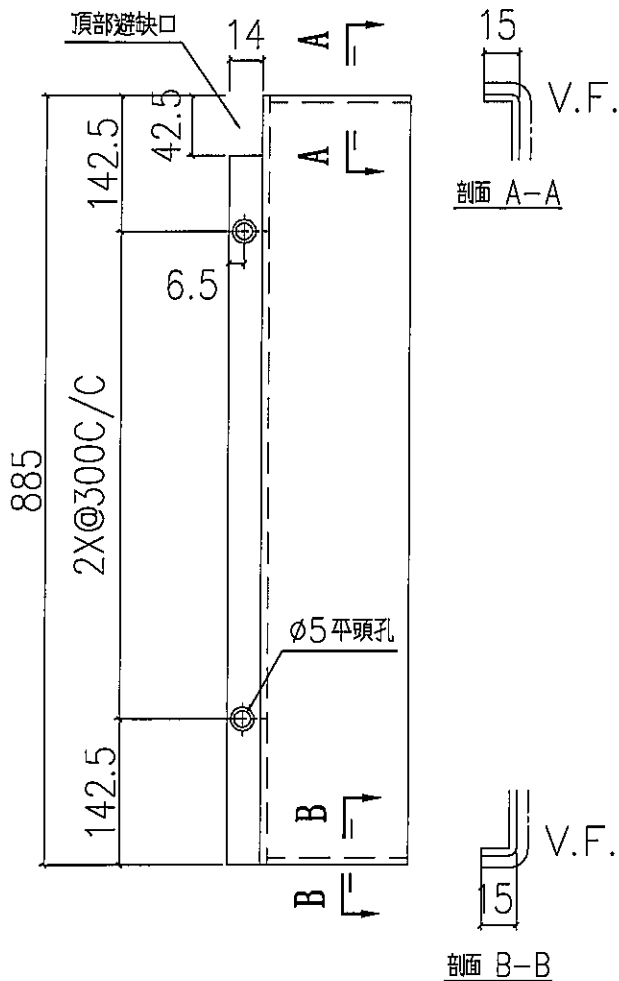

名稱	室外收口件拆圖	制圖	LHR	2020.3.17	修改			
材料	3mm鋁	復核	—	—	日期			
顏色	UCT803649 FXL-3	批准			圖號	J837-AP4-58		

工程號	J-837	地盤	觀塘裕民坊
-----	-------	----	-------

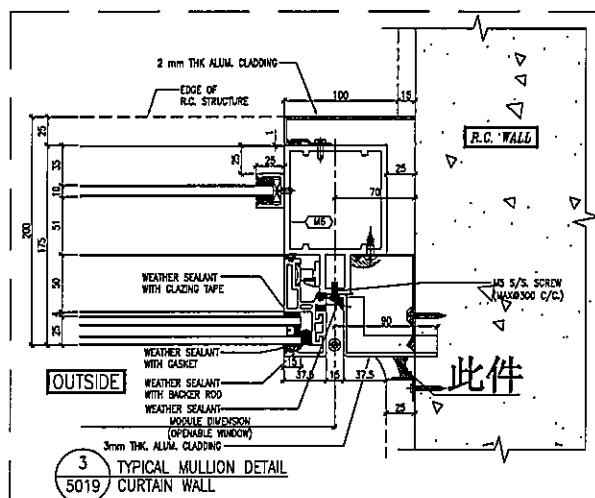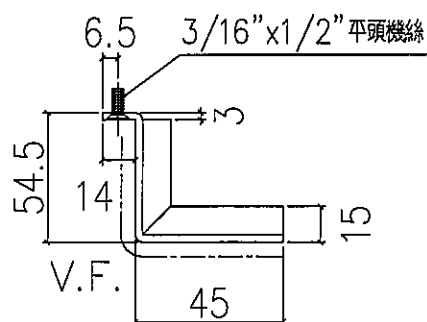[illegible]



名稱	室外收口件拆圖	制圖	LHR	2020.3.17	修改			
材料	3mm鐵	復核	—	—	日期			
顏色	UCT803649 FXL-3	批准			圖號	J837-AP4-59		




美特鋁質 有限公司
MIDI Aluminium Fabricator Ltd.

工程號 J-837 地盤 觀塘裕民坊

序號	物料編號	每層數量	總數量	使用位置	樓層
01	APB-H20kR-2	1	1	T5CW-F-2	6F
合計：			1		

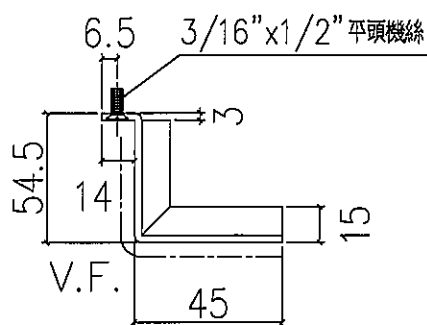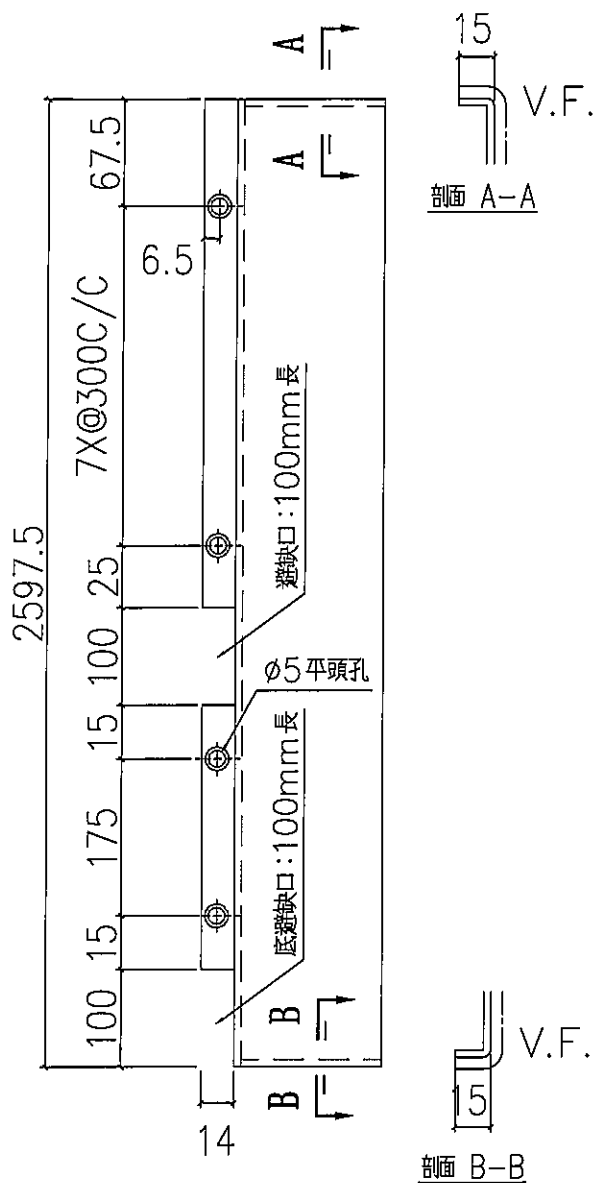

地盤安裝

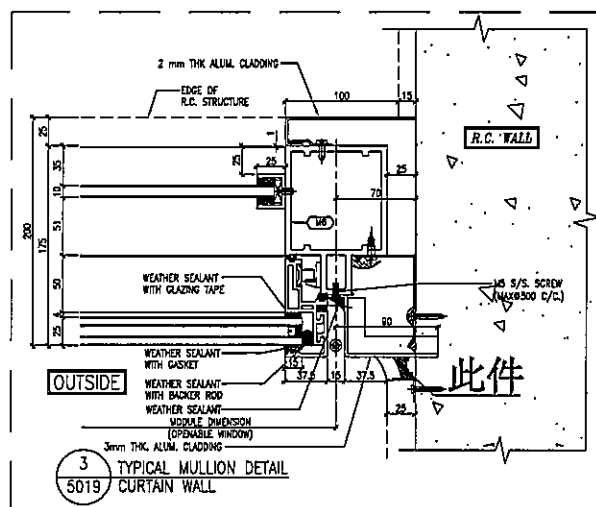


名稱	室外收口件拆圖	制圖	LHR	2020.3.17	修改			
材料	3mm鋁	復核	-	-	日期			
顏色	UCT803649 FXL-3	批准			圖號	J837-AP4-60		




美特鋁質 有限公司
MIDI Aluminium Fabricator Ltd.


工程號 J-837 地盤 觀塘裕民坊

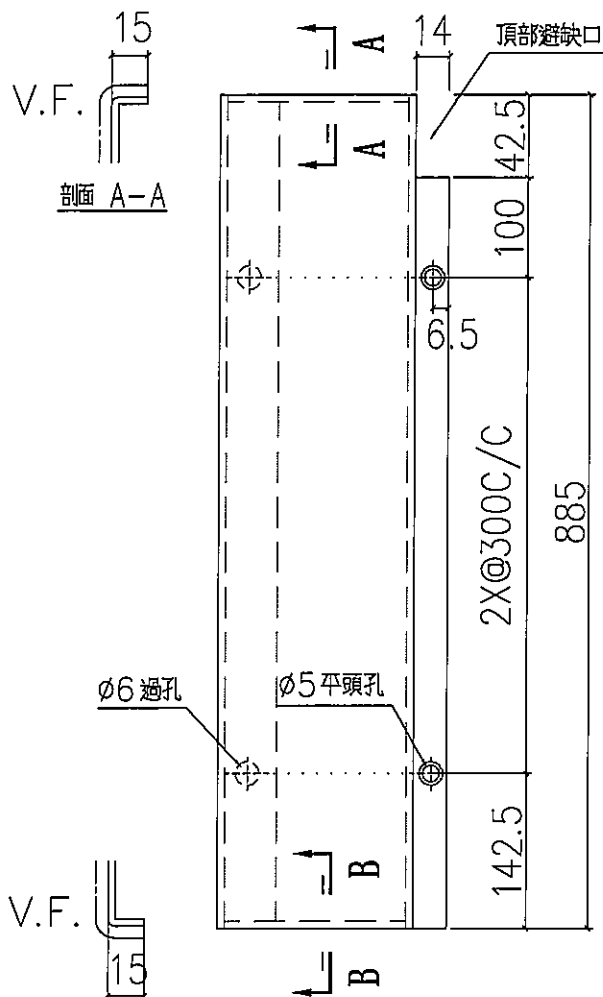

剖面 B-B

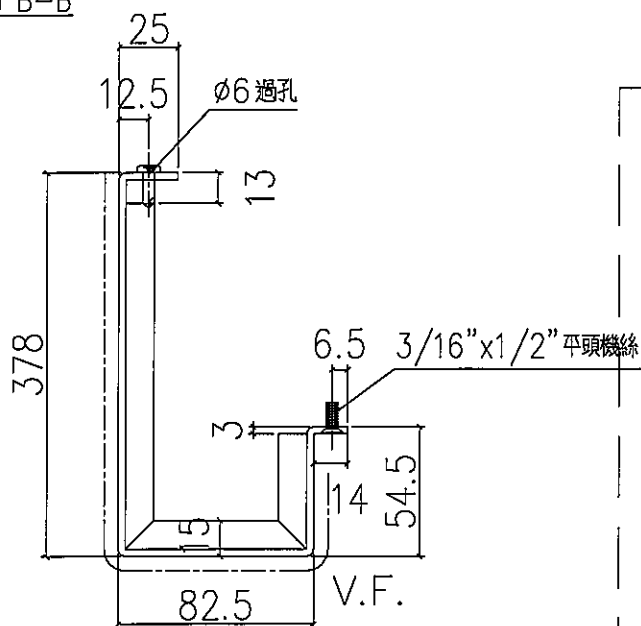

地盤安裝

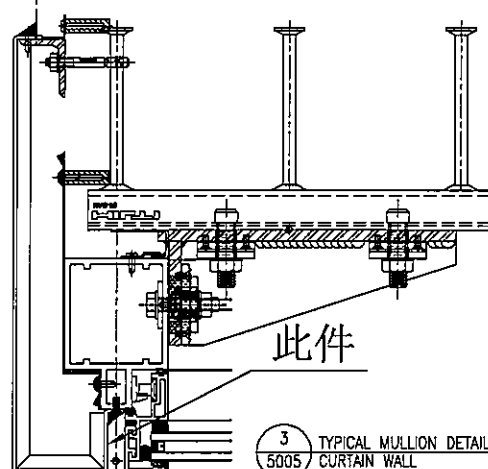

序號	物料編號	每層數量	總數量	使用位置	樓層
01	APB-H04	1	1	T3CW-M-2	6F
02	APB-H04	1	1	T3CW-B-2	6F
03	APB-H04	1	1	T5CW-M-2	6F
04	APB-H04	1	1	T5CW-E-2	6F
05	APB-H04	1	1	T5CW-C-1	6F
合計:		5			

名稱 室外收口件拆圖

材料 3mm鋁

顏色 UCT803649 FXL-3

制圖 LHR

復核 -

批准

2020.3.17

-

修改

日期



圖號

J837-AP4-61

MIDI Aluminium Fabricator Ltd.

MIDI Aluminium Fabricator Ltd.

工程號	J-837	地盤	觀塘裕民坊
-----	-------	----	-------

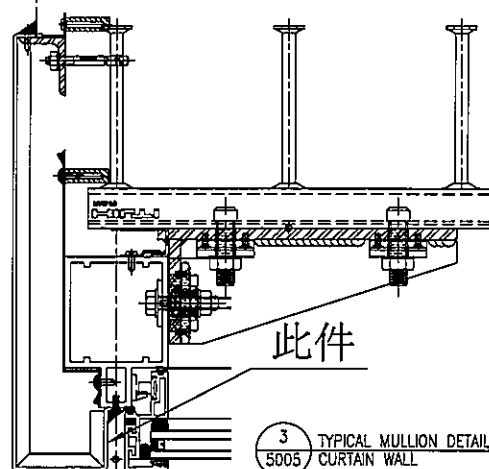 

序號	物料編號	每層數量	總數量	使用位置	樓層
01	APB-H04k	1	1	T3CW-M-2	6F
02	APB-H04k	1	1	T5CW-M-2	6F
03	APB-H04k	1	1	T5CW-E-2	6F
04	APB-H04k	1	1	T5CW-C-1	6F
合計：			4		


名稱	室外收口件拆圖	制圖	LHR	2020.3.17	修改			
材料	3mm鋁	復核	—	—	日期			
顏色	UCT803649 FXL-3	批准			圖號	J837-AP4-62		





美特鋁質 有限公司
MIDI Aluminium Fabricator Ltd.

工程號 J-837 地盤 觀塘裕民坊

序號	物料編號	每層數量	總數量	使用位置	樓層
01	APB-H04k-1	1	1	T3CW-B-2	6F
合計：			1		

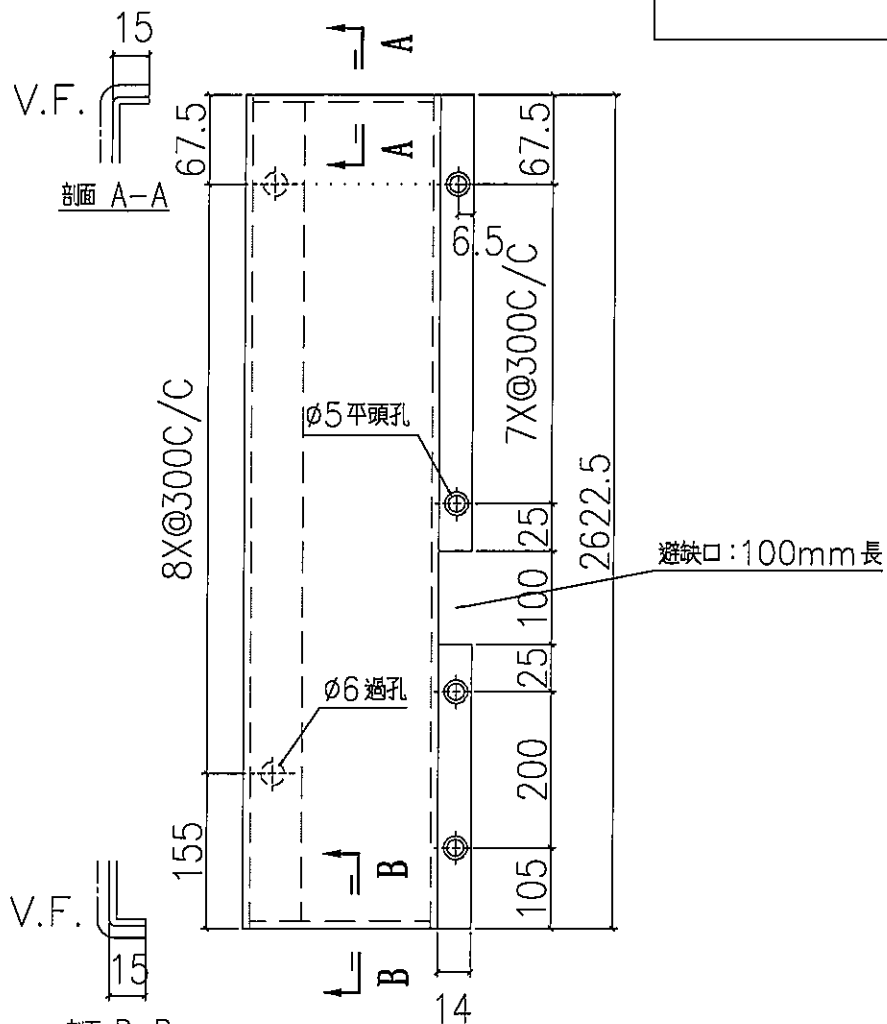

地盤安裝

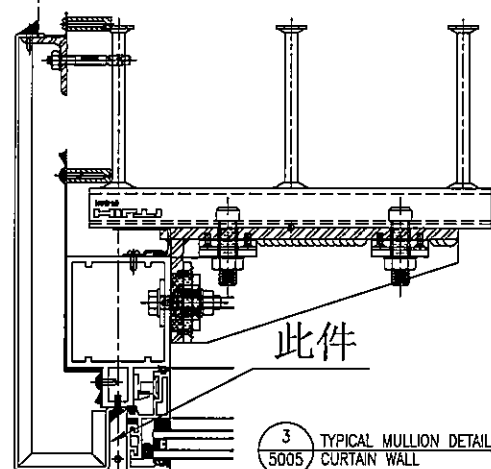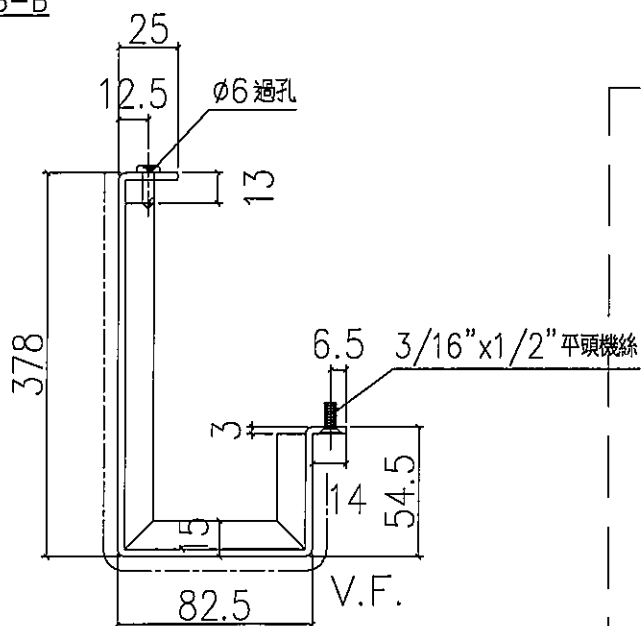

3 TYPICAL MULLION DETAIL
5005 CURTAIN WALL


名稱	室外收口件拆圖	制圖	LHR	2020.3.17	修改		
材料	3mm 鐵	復核	-	-	日期		
顏色	UCT803649 FXL-3	批准			圖號	J837-AP4-63	




美特鋁質 有限公司
MIDI Aluminium Fabricator Ltd.

工程號 J-837 地盤 觀塘裕民坊


序號	物料編號	每層數量	總數量	使用位置	樓層
01	APB-H04-1	1	1	T2CW-K-2	6F
合計：			1		

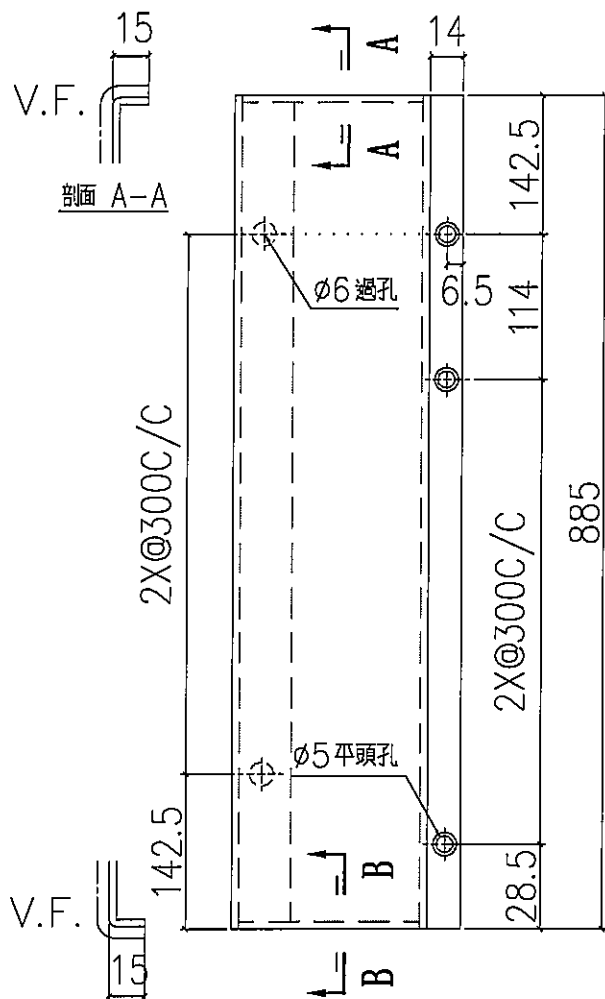

剖面 B-B

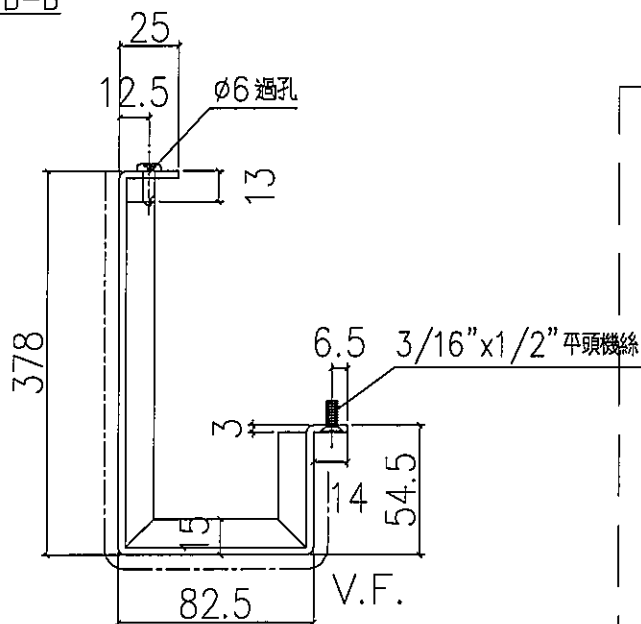

地盤安裝

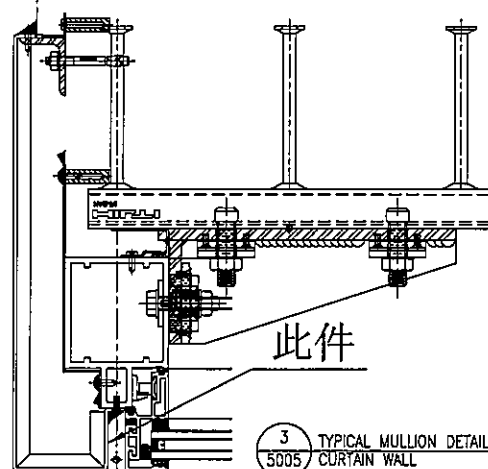



名稱	室外收口件拆圖	制圖	LHR	2020.3.17	修改		
材料	3mm 鋁	復核	—	—	日期		
顏色	UCT803649 FXL-3	批准			圖號	J837-AP4-64	




美特鋁質 有限公司
MIDI Aluminium Fabricator Ltd.

工程號 J-837 地盤 觀塘裕民坊

序號	物料編號	每層數量	總數量	使用位置	樓層
01	APB-H04k-2	1	1	T2CW-K-2	6F
合計：			1		

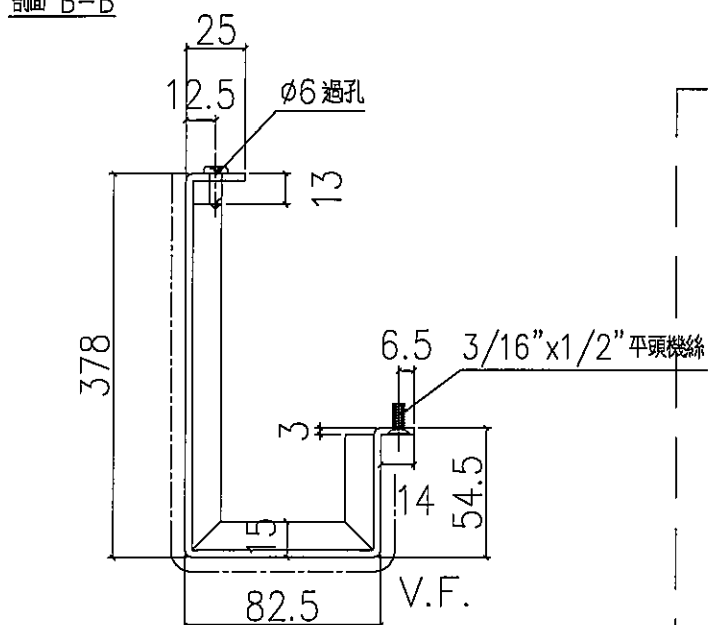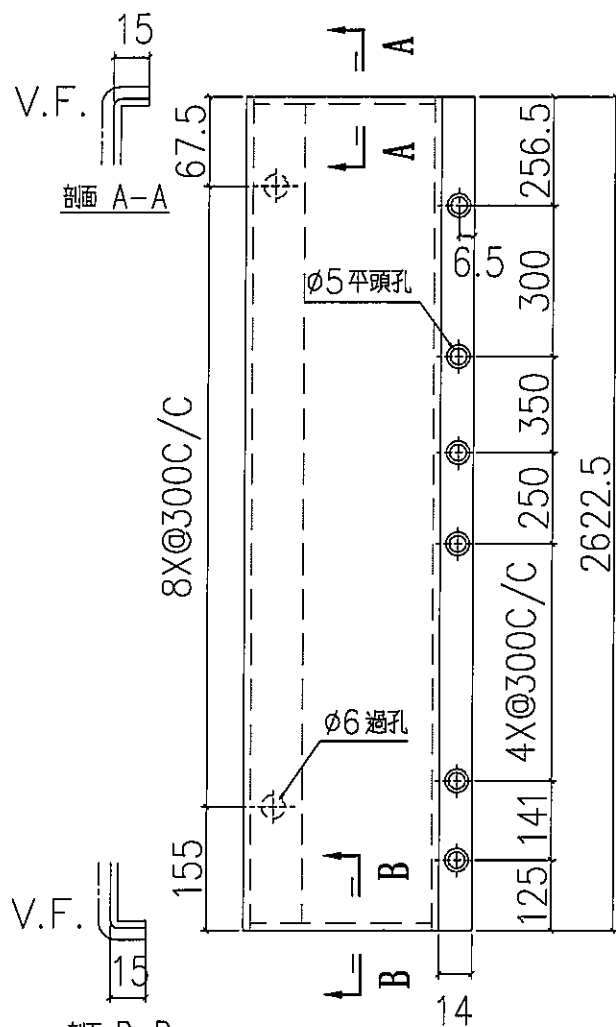

地盤安裝

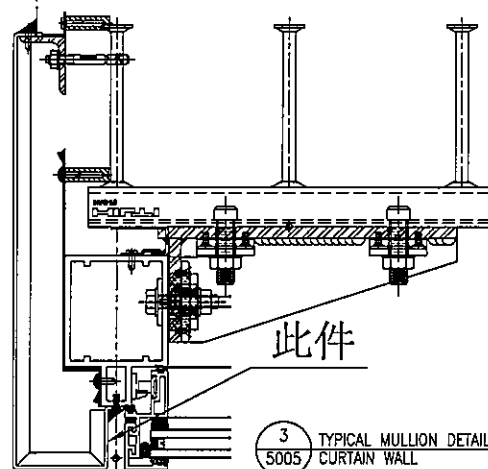

此件

3 TYPICAL MULLION DETAIL
5005 CURTAIN WALL


名稱	室外收口件拆圖	制圖	LHR	2020.3.17	修改			
材料	3mm鋁	復核	-	-	日期			
顏色	UCT803649 FXL-3	批准			圖號	J837-AP4-65		





美特鋁質 有限公司
MIDI Aluminium Fabricator Ltd.

工程號 J-837 地盤 觀塘裕民坊

序號	物料編號	每層數量	總數量	使用位置	樓層
01	APB-H04R	1	1	T2CW-L-1	6F
合計：			1		

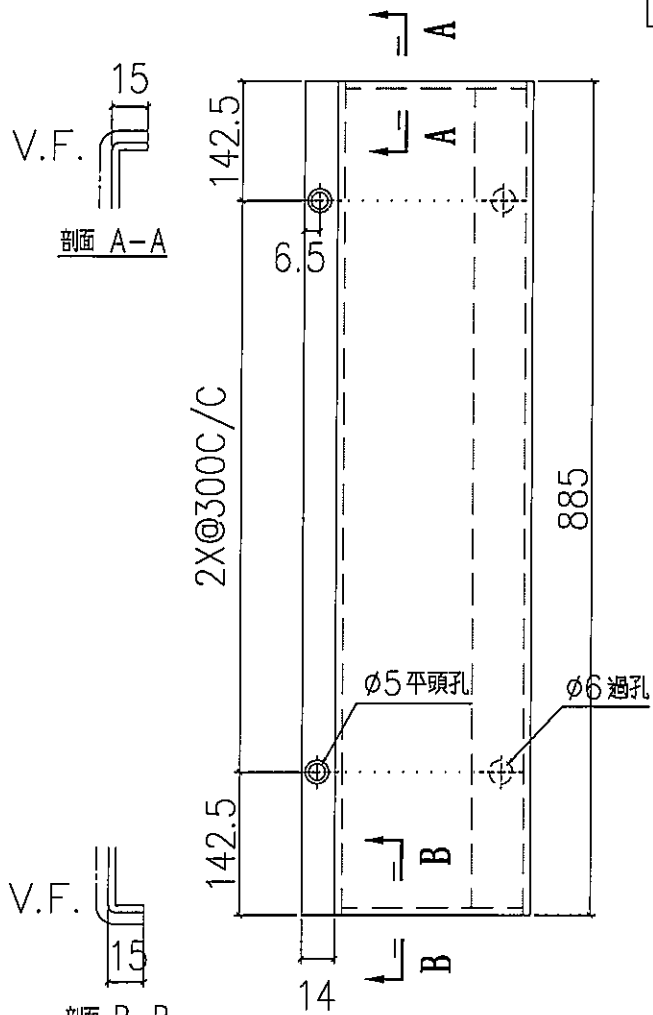

地盤安裝

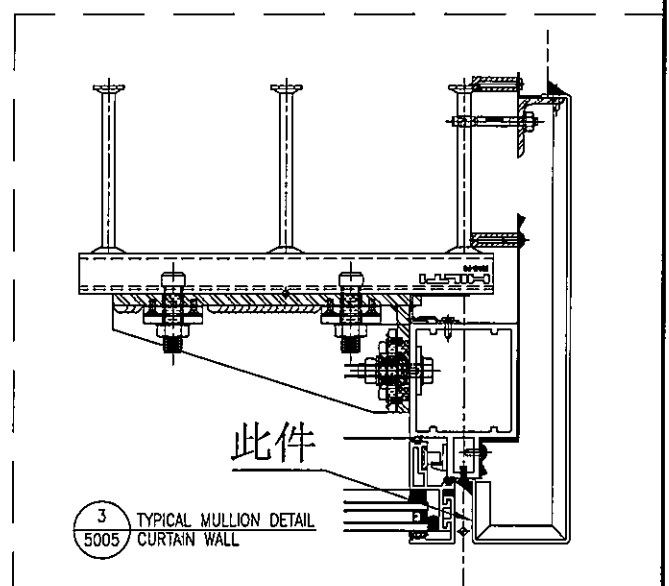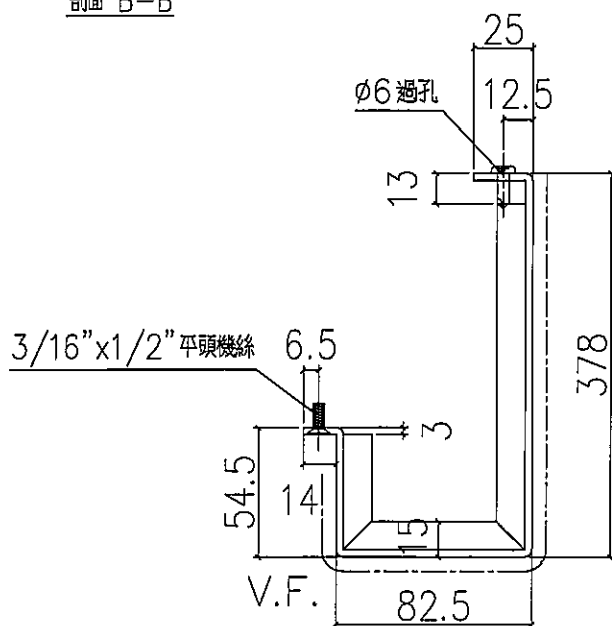


名稱	室外收口件拆圖	制圖	LHR	2020.3.17	修改			
材料	3mm鋁	復核	—	—	日期			
顏色	UCT803649 FXL-3	批准			圖號	J837-AP4-66		





美特鋁質 有限公司
MIDI Aluminium Fabricator Ltd.

工程號 J-837 地盤 觀塘裕民坊

序號	物料編號	每層數量	總數量	使用位置	樓層
01	APB-H04kR	1	1	T2CW-L-1	6F
合計：			1		

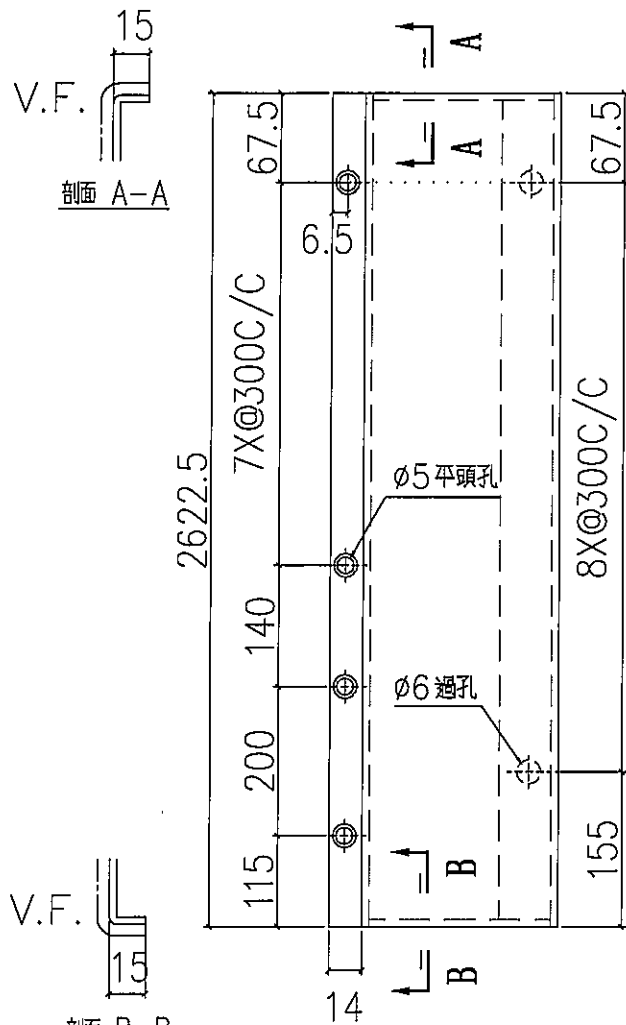

地盤安裝

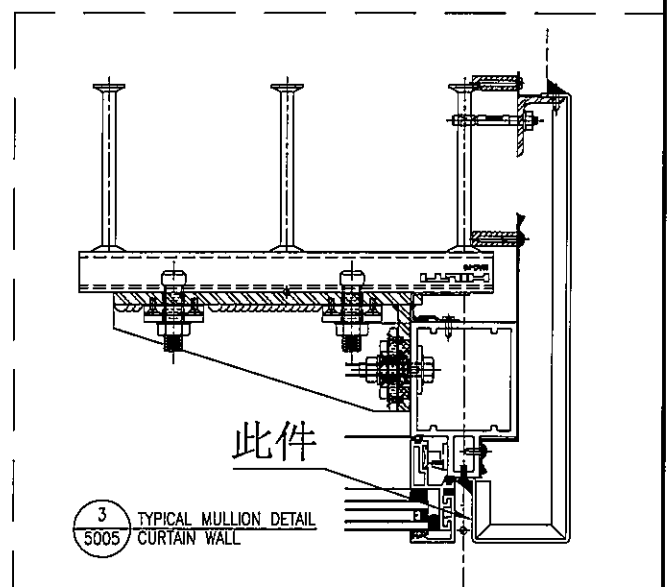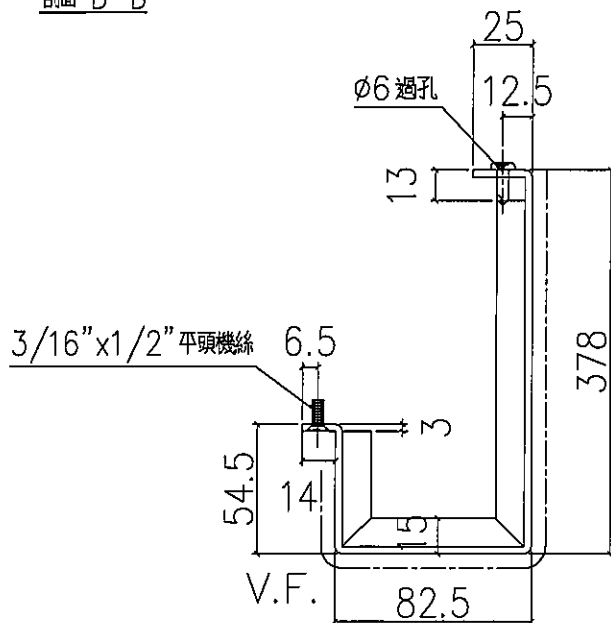

此件



3 TYPICAL MULLION DETAIL
5005 CURTAIN WALL

名稱	室外收口件拆圖	制圖	LHR	2020.3.17	修改			
材料	3mm鋁	復核	-	-	日期			
顏色	UCT803649 FXL-3	批准			圖號	J837-AP4-67		




美特鋁質 有限公司
MIDI Aluminium Fabricator Ltd.

工程號 J-837 地盤 觀塘裕民坊

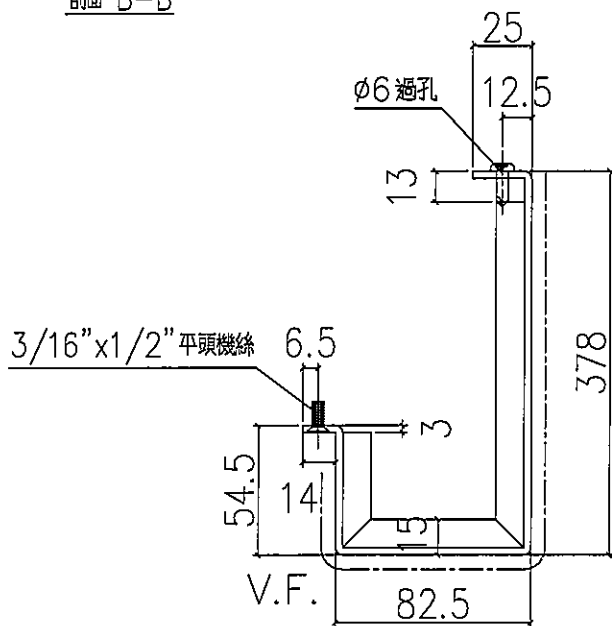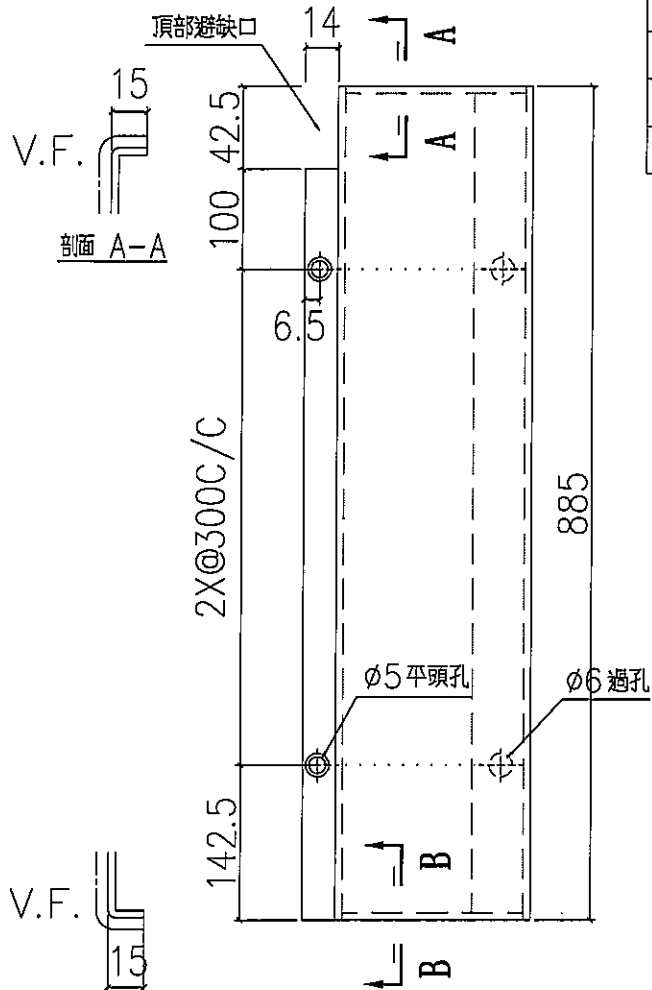

地盤安裝

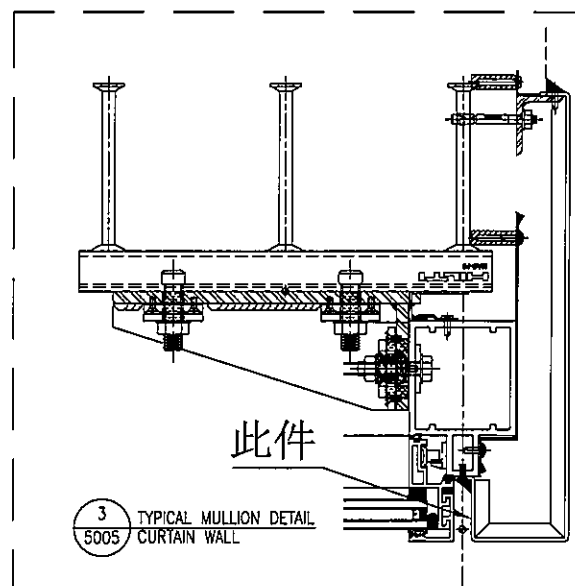

序號	物料編號	每層數量	總數量	使用位置	樓層
01	APB-H04R-1	1	1	T1CW-D-1	6F
02	APB-H04R-1	1	1	T3CW-E-1	6F
03	APB-H04R-1	1	1	T3CW-A-1	6F
04	APB-H04R-1	1	1	T5CW-N-1	6F
05	APB-H04R-1	1	1	T5CW-L-1	6F
合計:			5		

名稱 室外收口件拆圖

材料 3mm鋁

顏色 UCT803649 FXL-3

制圖

LHR

2020.3.17

修改

復核

—

—

日期

批准

—

—

圖號

J837-AP4-68


MIDI Aluminium Fabricator Ltd.

有限公司


工程號	J-837	地盤	觀塘裕民坊
-----	-------	----	-------

Technical drawing of a rectangular plate with dimensions and features:

- Overall dimensions: 155 (width) x 2622.5 (height).
- Central horizontal slot dimensions: 14 (width) x 67.5 (height).
- Slot sections: 100 (width) x 15 (height), 200 (width) x 15 (height), 100 (width) x 15 (height).
- Reinforcement: 7X@300C/C (top), 8X@300C/C (bottom).
- Holes: ø5 平頭孔 (4 holes), ø6 過孔 (2 holes).
- Section lines: A-A, B-B.
- Detail view: V.F. (corner joint).

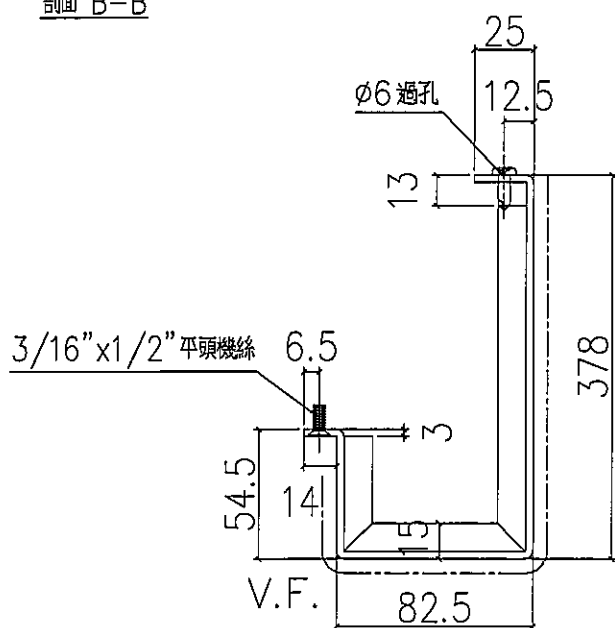

地盤安裝

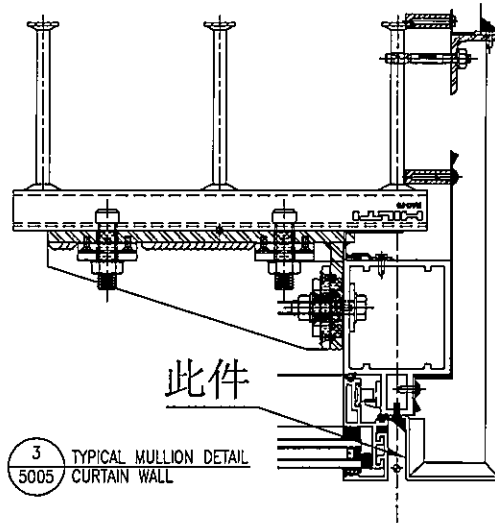


名稱	室外收口件拆圖	制圖	LHR	2020.3.17	修改			
材料	3mm鐵	復核	—	—	日期			
顏色	UCT803649 FXL-3	批准			圖號	J837-AP4-69		




美特鋁質 有限公司
MIDI Aluminium Fabricator Ltd.

工程號 J-837 地盤 觀塘裕民坊

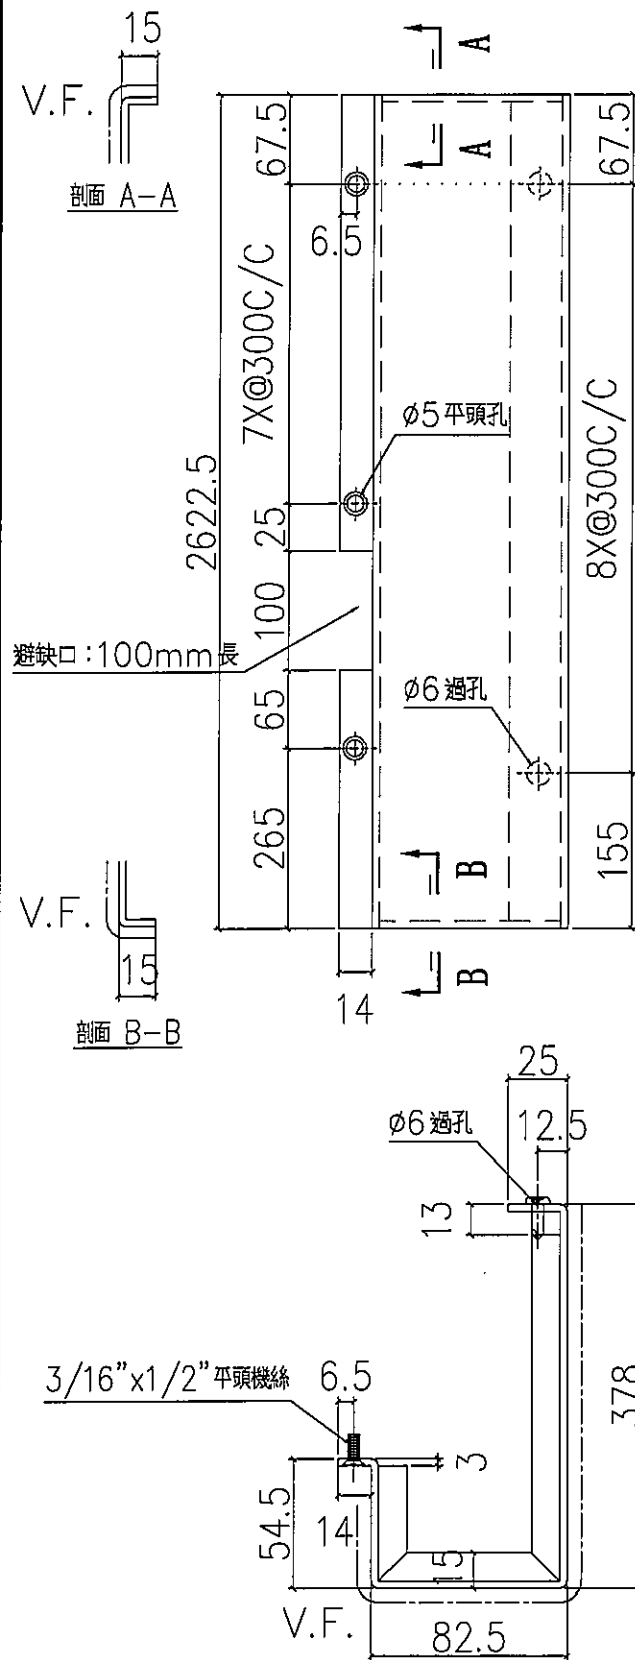

序號	物料編號	每層數量	總數量	使用位置	樓層
01	APB-H04kR-2	1	1	T3CW-E-1	6F
02	APB-H04kR-2	1	1	T3CW-A-1	6F
03	APB-H04kR-2	1	1	T5CW-N-1	6F
04	APB-H04kR-2	1	1	T5CW-L-1	6F
合計:			4		

地盤安裝

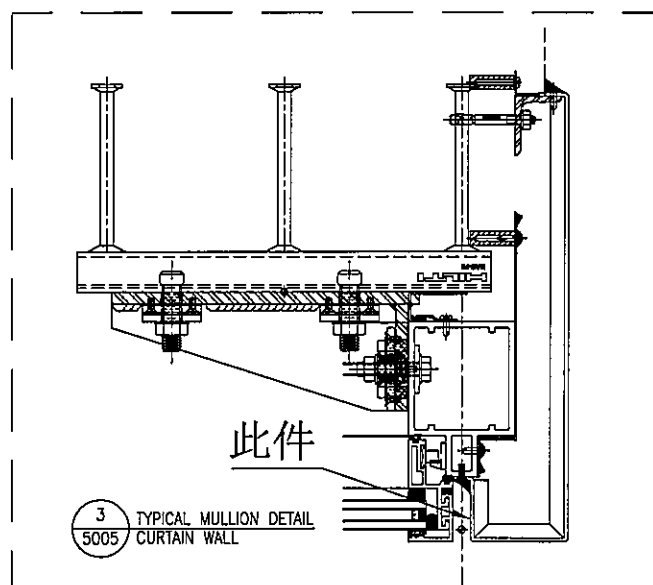


名稱	室外收口件拆圖	制圖	LHR	2020.3.17	修改			
材料	3mm鋁	復核	-	-	日期			
顏色	UCT803649 FXL-3	批准			圖號	J837-AP4-70		





美特鋁質 有限公司
MIDI Aluminium Fabricator Ltd.


工程號 J-837 地盤 觀塘裕民坊

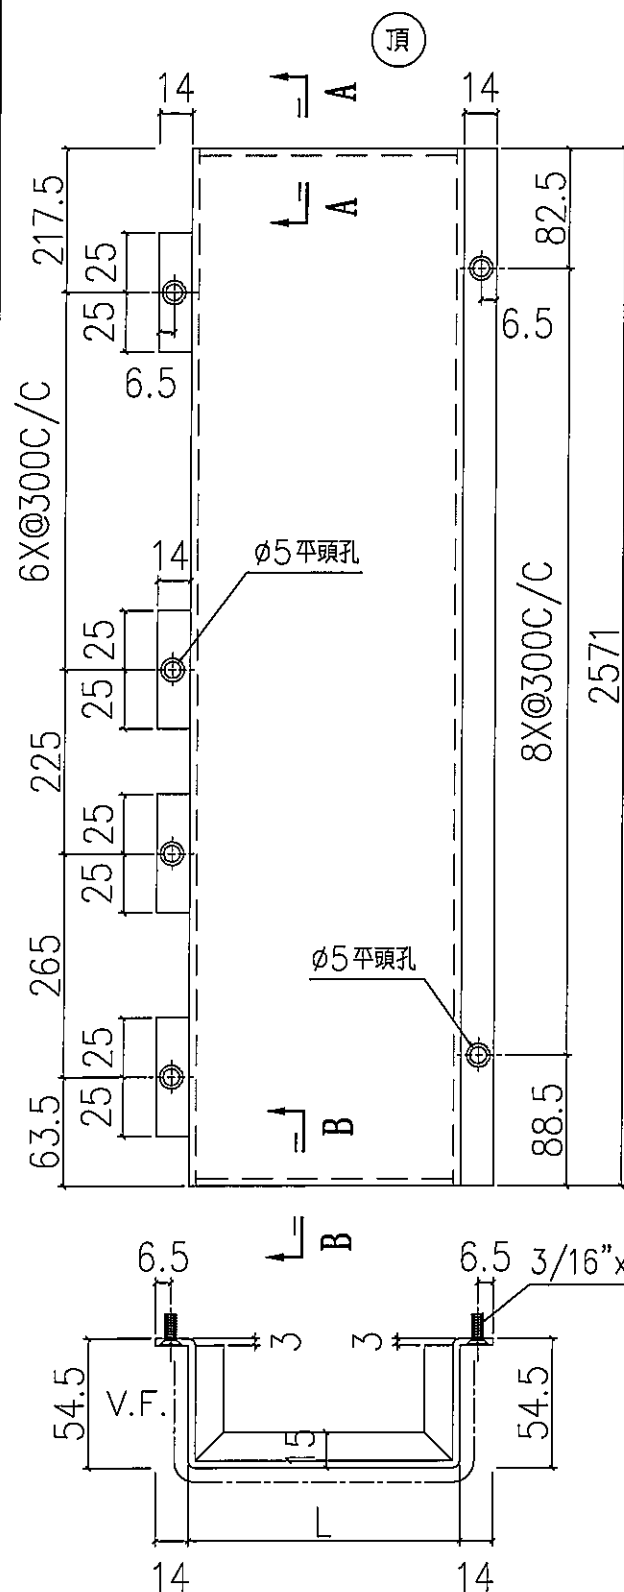

序號	物料編號	L(mm)	每層數量	總數量	使用位置	樓層
01	APB-H51-3	165	1	1	T1CW-A-3	6F
02	APB-H51-2	122	1	1	T1CW-C-1	6F
03	APB-H51-1	115	1	1	T1CW-M-2	6F
04	APB-H51-1	115	1	1	T1CW-K-2	6F
05	APB-H51-3	165	1	1	T1CW-H-2	6F
06	APB-H51-1	115	1	1	T2CW-F-2	6F
07	APB-H51-3	165	1	1	T2CW-D-1	6F
08	APB-H51-1	115	1	1	T2CW-B-2	6F
09	APB-H51-1	115	1	1	T3CW-K-2	6F
10	APB-H51-1	115	1	1	T5CW-G-2	6F
合計：				10		

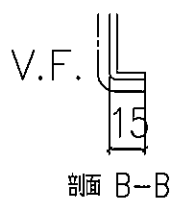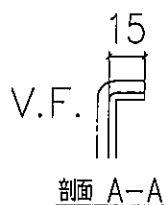

地盤安裝

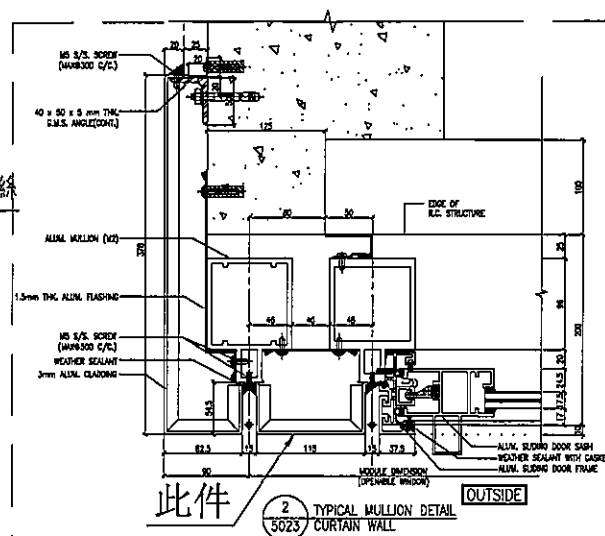

名稱	室外收口件拆圖	制圖	LHR	2020.3.17	修改			
材料	3mm鋁	復核	-	-	日期			
顏色	UCT803649 FXL-3	批准			圖號	J837-AP4-71		

有限公司

工程號

J-837

地盤





觀塘裕民坊

名稱	室外收口件拆圖	制圖	LHR	2020.3.17	修改			
材料	3mm鐵	復核	—	—	日期			
顏色	UCT803649 FXL-3	批准			圖號	J837-AP4-72		


MIDI Aluminium Fabricator Ltd.

有限公司

工程號	J-837	地盤	觀塘裕民坊
-----	-------	----	-------

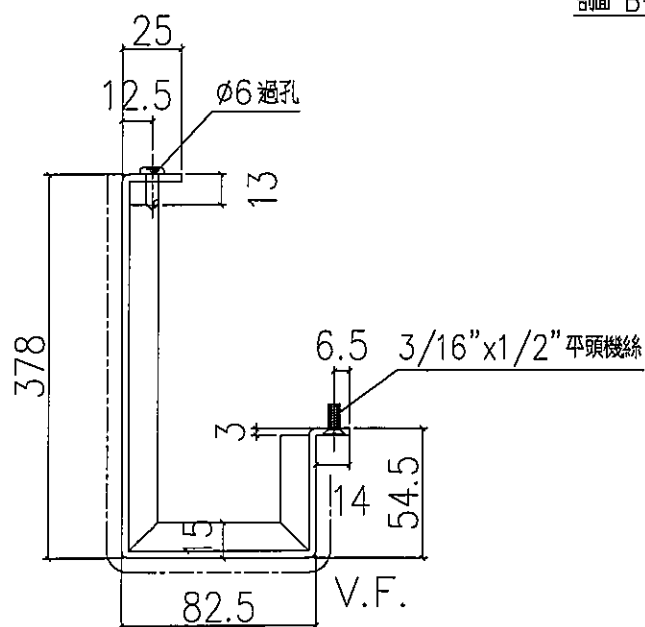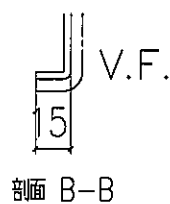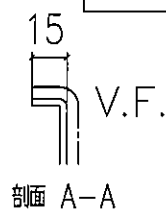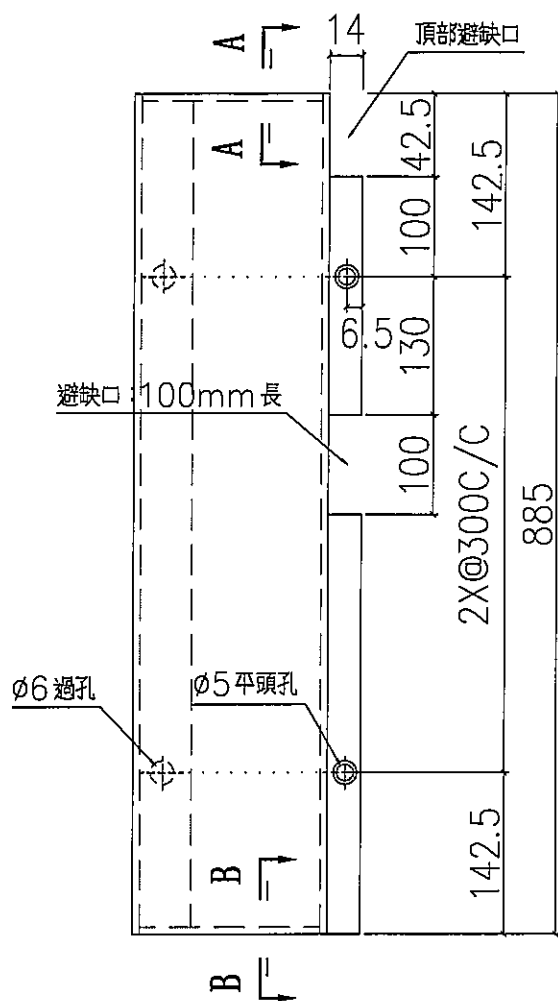

地盤安裝

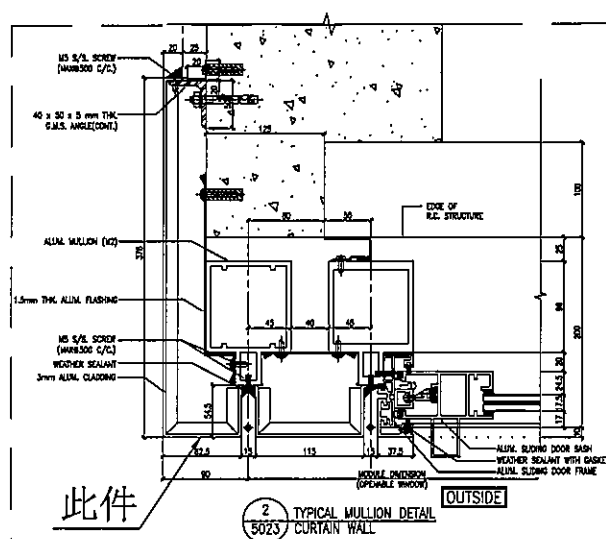

序號	物料編號	每層數量	總數量	使用位置	樓層
01	APB-H04-2	1	1	T1CW-A-3	6F
02	APB-H04-2	1	1	T1CW-C-1	6F
03	APB-H04-2	1	1	T1CW-M-2	6F
04	APB-H04-2	1	1	T1CW-K-2	6F
05	APB-H04-2	1	1	T1CW-H-2	6F
06	APB-H04-2	1	1	T2CW-F-2	6F
07	APB-H04-2	1	1	T2CW-D-1	6F
08	APB-H04-2	1	1	T2CW-B-2	6F
09	APB-H04-2	1	1	T3CW-K-2	6F
10	APB-H04-2	1	1	T5CW-G-2	6F
合計：			10		

名稱	室外收口件拆圖	制圖	LHR	2020.3.17	修改			
材料	3mm鋁	復核	—	—	日期			
顏色	UCT803649 FXL-3	批准			圖號	J837-AP4-73		

工程號	J-837	地盤	觀塘裕民坊
-----	-------	----	-------



地盤安裝




名稱	室外收口件拆圖	制圖	LHR	2020.3.17	修改			
材料	3mm鋅	復核	—	—	日期			
顏色	UCT803649 FXL-3	批准			圖號	J837-AP4-74		

工程號	J-837	地盤	觀塘裕民坊
-----	-------	----	-------


 V.F.
 15
 剖面 B-B

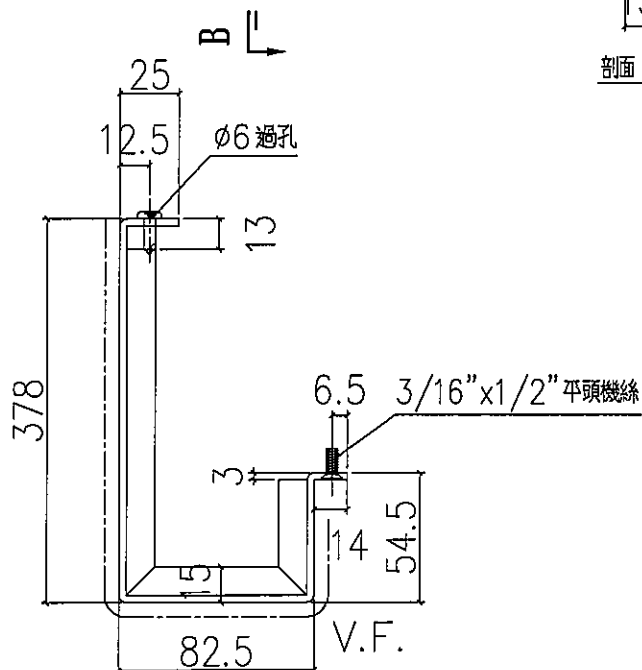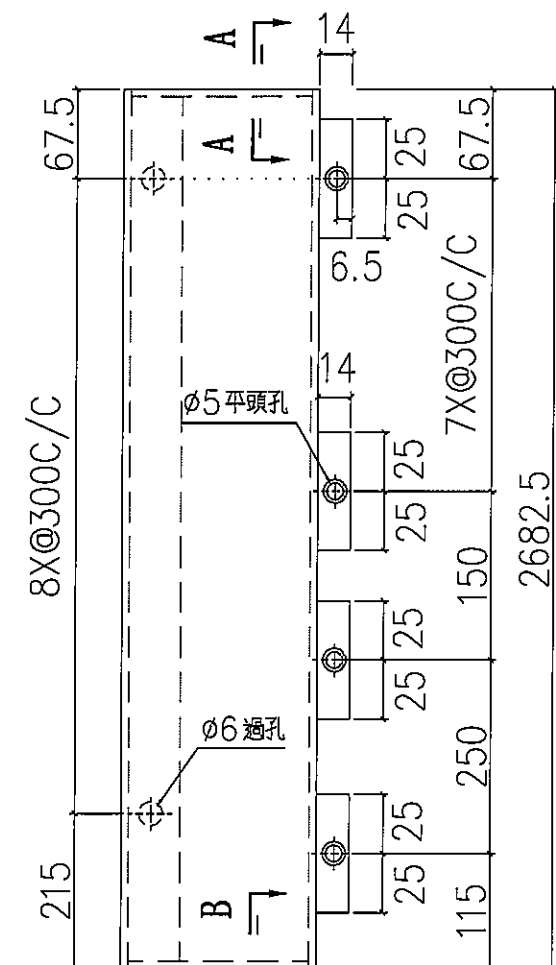


地盤安裝

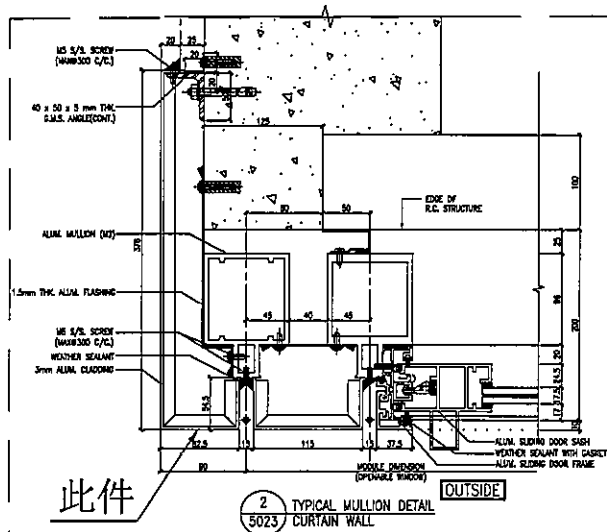


名稱	室外收口件拆圖	制圖	LHR	2020.3.17	修改			
材料	3mm鋁	復核	—	—	日期			
顏色	UCT803649 FXL-3	批准			圖號	J837-AP4-75		

工程號	J-837	地盤	觀塘裕民坊
-----	-------	----	-------

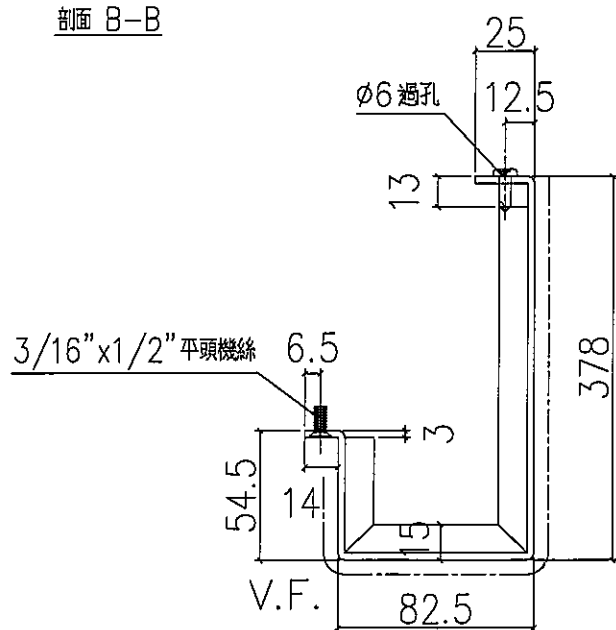

地盤安裝

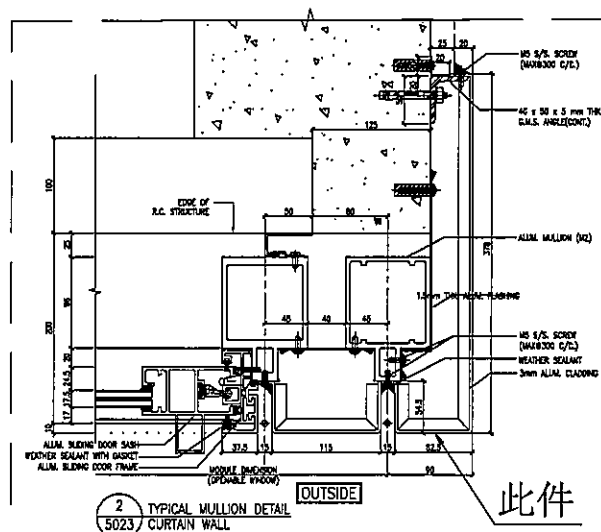

名稱	室外收口件拆圖	制圖	LHR	2020.3.17	修改			
材料	3mm鋁	復核	—	—	日期			
顏色	UCT803649 FXL-3	批准			圖號	J837-AP4-76		

MIDI Aluminium Fabricator Ltd.

有限公司

[illegible]

剖面 B-B

25

12.5

ø6 過孔

13

3/16" x 1/2" 平頭機絲

6.5

54.5

14


3

378

V.F.

82.5

地盤安裝


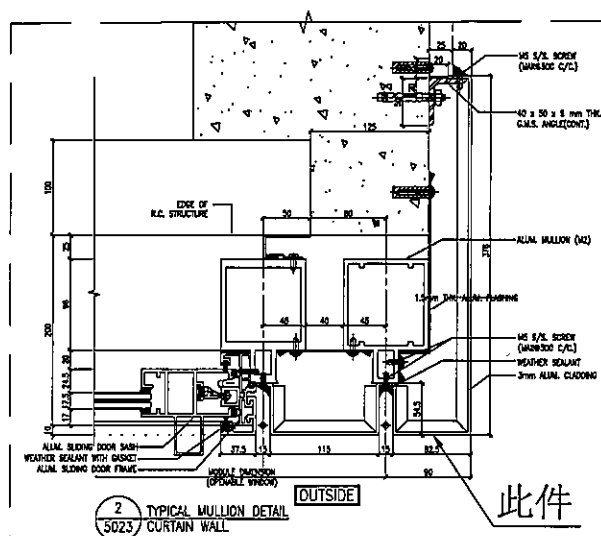


名稱	室外收口件拆圖	制圖	LHR	2020.3.17	修改			
材料	3mm鋁	復核	—	—	日期			
顏色	UCT803649 FXL-3	批准			圖號	J837-AP4-77		

MIDI Aluminium Fabricator Ltd.

MIDI Aluminium Fabricator Ltd.

工程號	J-837	地盤	觀塘裕民坊
-----	-------	----	-------

 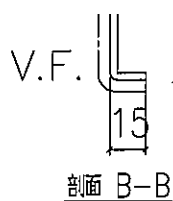

合計:	8
-----	---

地盤安裝



此件


名稱	室外收口件拆圖	制圖	LHR	2020.3.17	修改			
材料	3mm鐵	復核	—	—	日期			
顏色	UCT803649 FXL-3	批准			圖號	J837-AP4-78		




美特鋁質 有限公司
MIDI Aluminium Fabricator Ltd.

工程號 J-837 地盤 觀塘裕民坊


序號	物料編號	每層數量	總數量	使用位置	樓層
01	BOX-01	1	1	T1CW-E-2	6F
合計：			1		

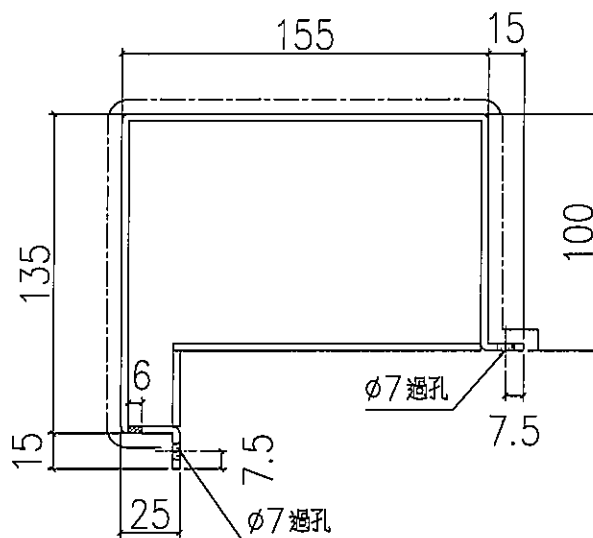

剖面 A-A

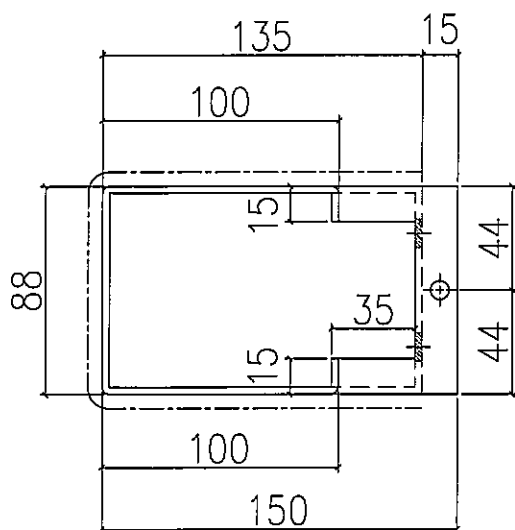

剖面 B-B

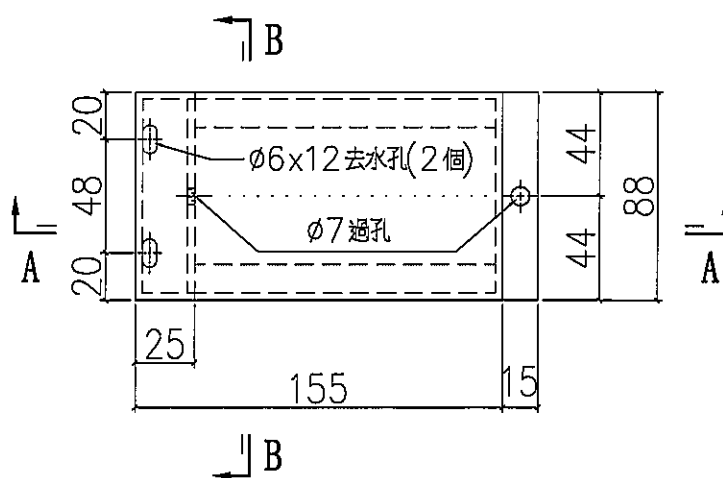

剖面 A-A


名稱	室外收口件拆圖	制圖	LHR	2020.3.17	修改			
材料	3mm鋁	復核	—	—	日期			
顏色	UCT803649 FXL-3	批准			圖號	J837-AP4-79		




美特鋁質 有限公司
MIDI Aluminium Fabricator Ltd.

工程號 J-837 地盤 觀塘裕民坊


序號	物料編號	每層數量	總數量	使用位置	樓層
01	BOX-02	1	1	T1CW-A-3	6F
02	BOX-02	1	1	T1CW-C-1	6F
03	BOX-02	1	1	T1CW-M-2	6F
04	BOX-02	1	1	T1CW-K-2	6F
05	BOX-02	1	1	T2CW-D-1	6F
06	BOX-02	1	1	T2CW-B-2	6F
07	BOX-02	1	1	T3CW-K-2	6F
08	BOX-02	1	1	T5CW-G-2	6F
合計：			8		

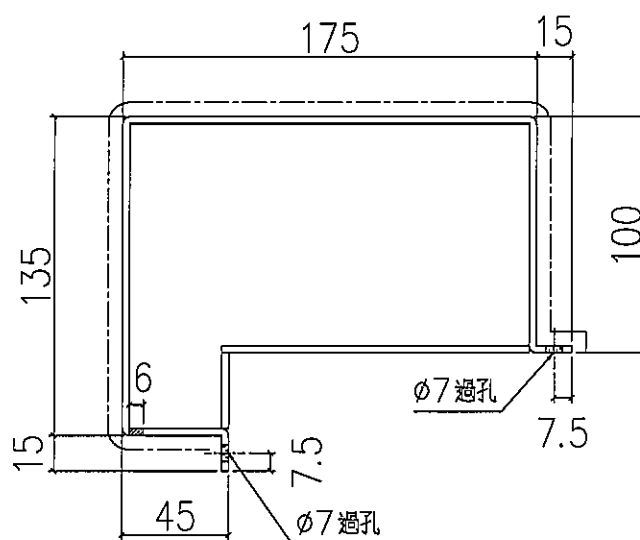

剖面 A-A

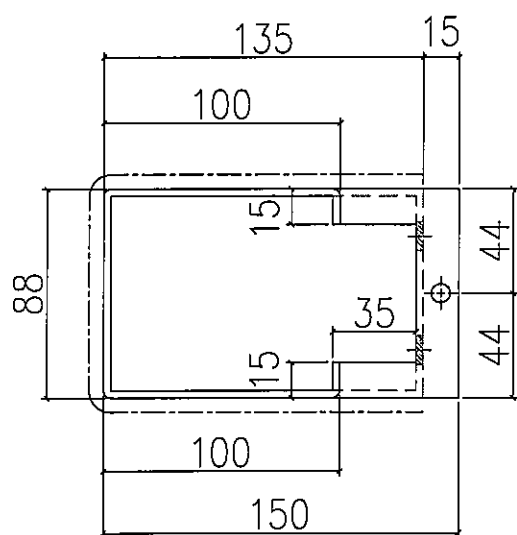

剖面 B-B

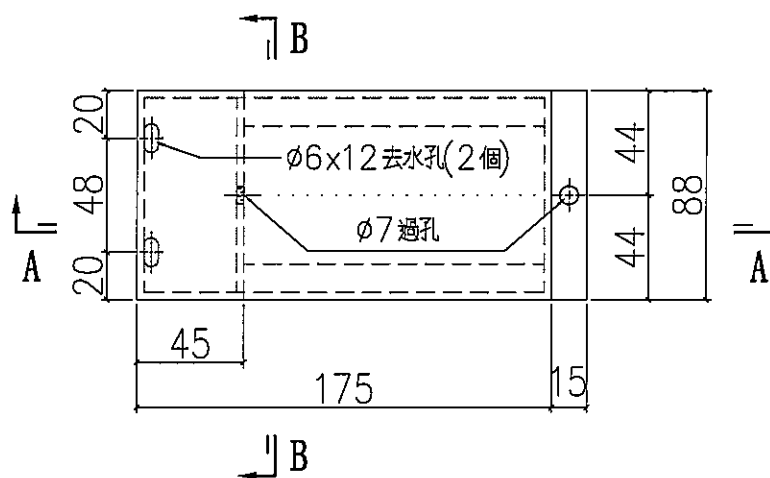


名稱	室外收口件拆圖	制圖	LHR	2020.3.17	修改			
材料	3mm鋁	復核	—	—	日期			
顏色	UCT803649 FXL-3	批准			圖號	J837-AP4-80		




美特鋁質 有限公司
MIDI Aluminium Fabricator Ltd.

工程號 J-837 地盤 觀塘裕民坊


序號	物料編號	每層數量	總數量	使用位置	樓層
01	BOX-02R	1	1	T1CW-L-1	6F
02	BOX-02R	1	1	T2CW-E-1	6F
03	BOX-02R	1	1	T2CW-C-1	6F
04	BOX-02R	1	1	T3CW-L-1	6F
05	BOX-02R	1	1	T3CW-C-1	6F
06	BOX-02R	1	1	T5CW-H-1	6F
07	BOX-02R	1	1	T5CW-F-1	6F
08	BOX-02R	1	1	T5CW-D-1	6F
合計：			8		

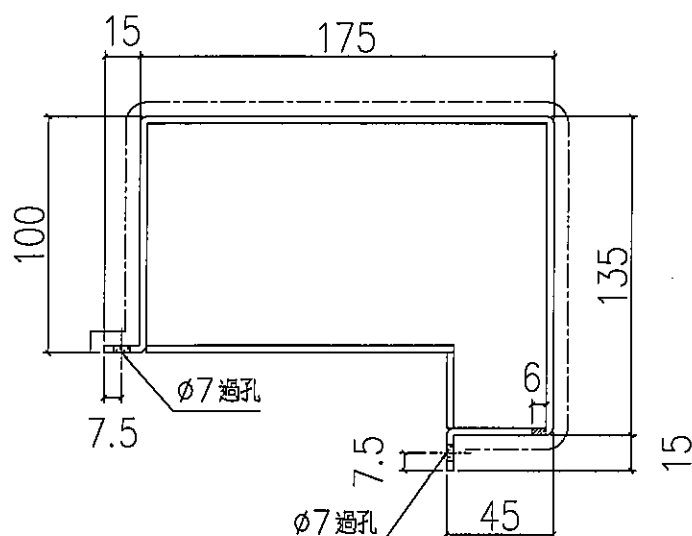

剖面 A-A

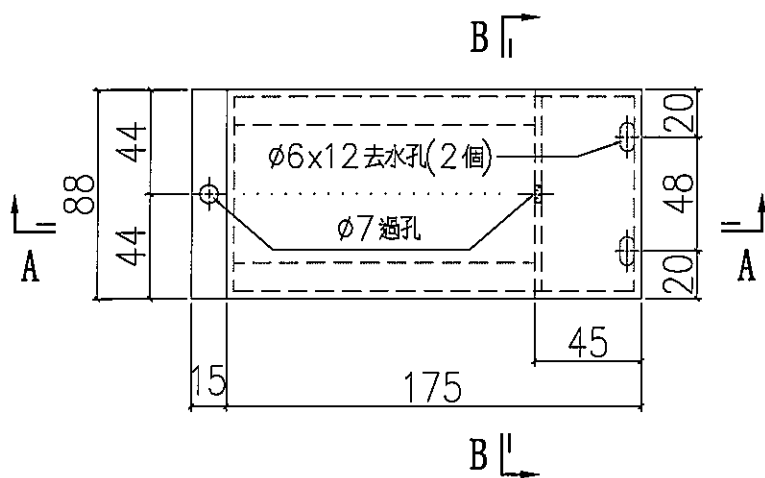

剖面 B-B

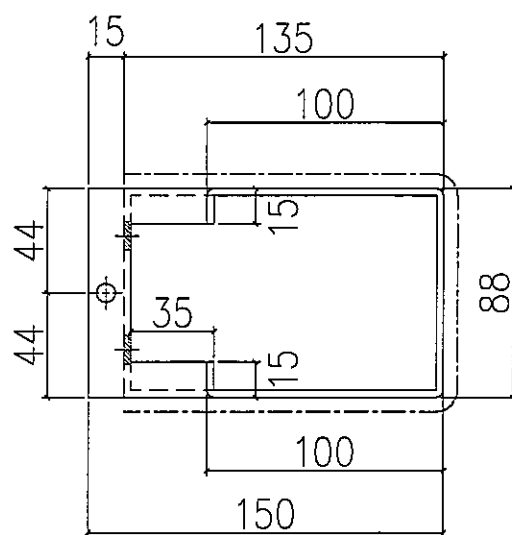

剖面 B-B



名稱	室外收口件拆圖	制圖	LHR	2020.3.17	修改			
材料	3mm鋁	復核	—	—	日期			
顏色	UCT803649 FXL-3	批准			圖號	J837-AP4-81		




美特鋁質 有限公司
MIDI Aluminium Fabricator Ltd.

工程號 J-837 地盤 觀塘裕民坊

序號	物料編號	每層數量	總數量	使用位置	樓層
01	APB-H09	1	1	T1CW-K-1	6F
合計：			1		

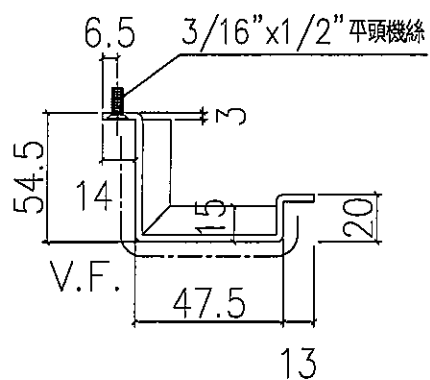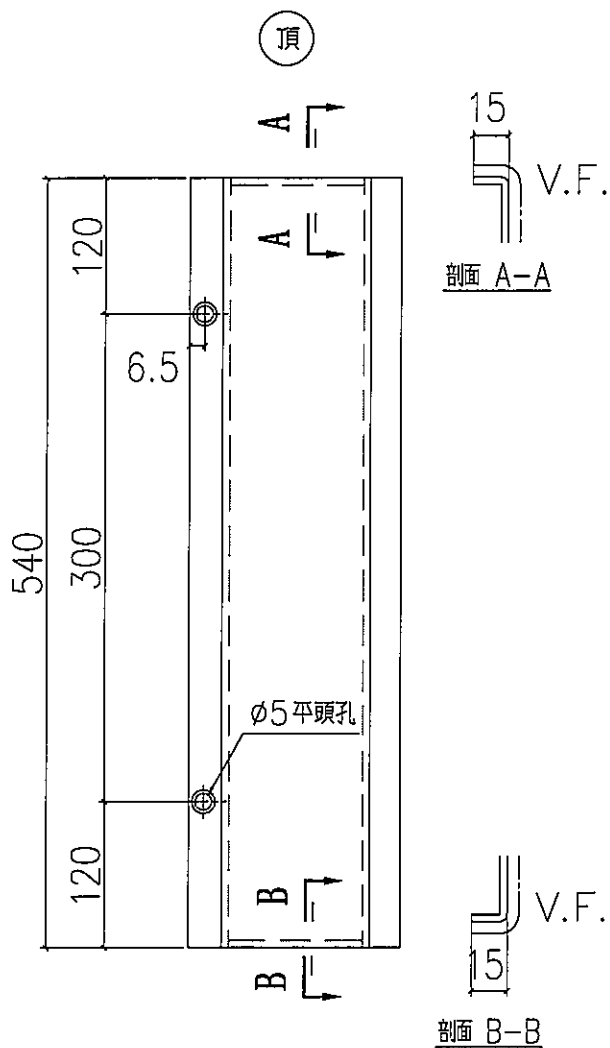

地盤安裝

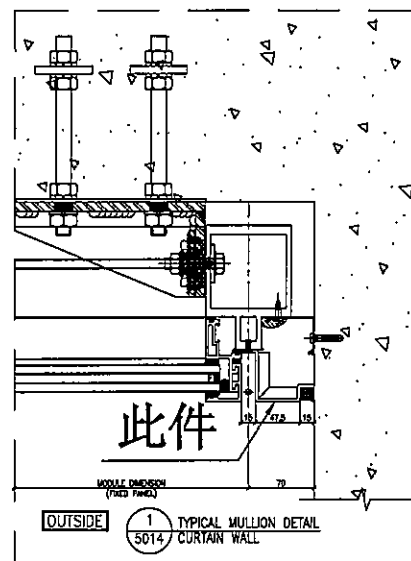



名稱	室外收口件拆圖	制圖	LHR	2020.3.17	修改			
材料	3mm鋁	復核	—	—	日期			
顏色	UCT803649 FXL-3	批准			圖號	J837-AP4-82		




美特鋁質 有限公司
MIDI Aluminium Fabricator Ltd.

工程號 J-837 地盤 觀塘裕民坊

序號	物料編號	每層數量	總數量	使用位置	樓層
01	APB-H09k	1	1	T1CW-K-1	6F
合計：			1		

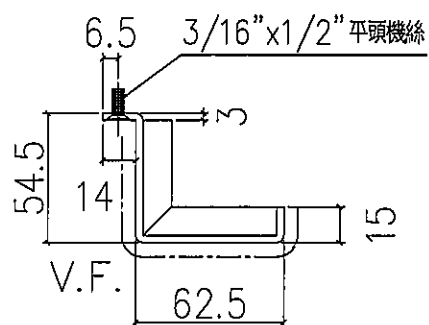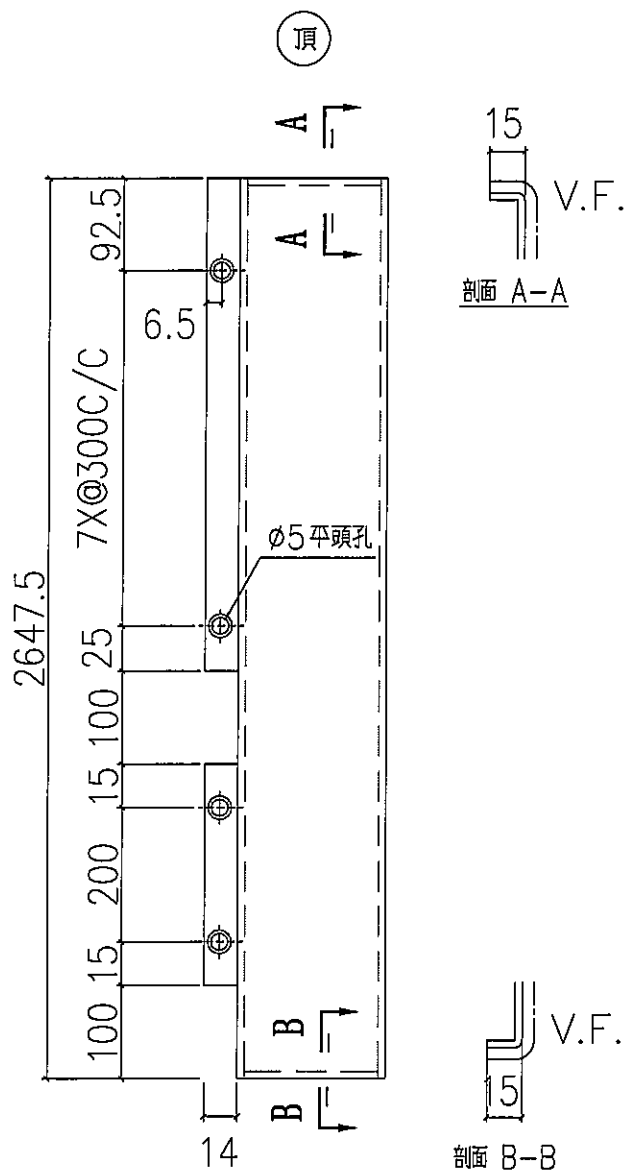

地盤安裝

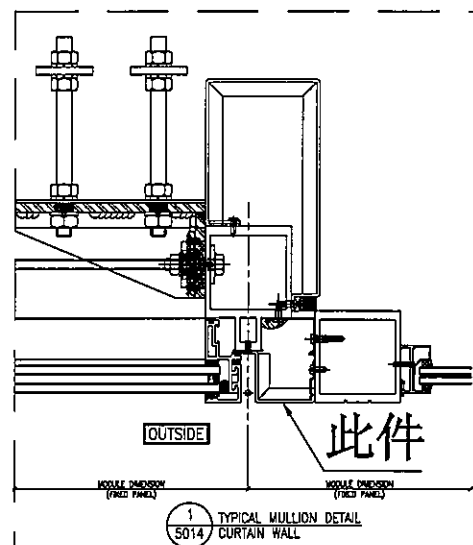




名稱	室外收口件拆圖	制圖	LHR	2020.3.17	修改			
材料	3mm鋁	復核	—	—	日期			
顏色	UCT803649 FXL-3	批准			圖號	J837-AP4-83		




美特鋁質 有限公司
MIDI Aluminium Fabricator Ltd.

工程號 J-837 地盤 觀塘裕民坊

序號	物料編號	每層數量	總數量	使用位置	樓層
01	APB-TR01	1	1	T1CW-J-2	6F
合計：			1		

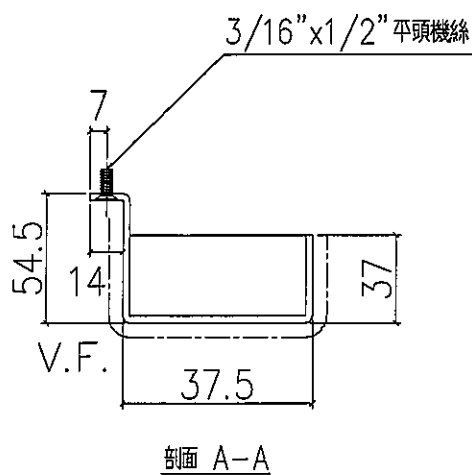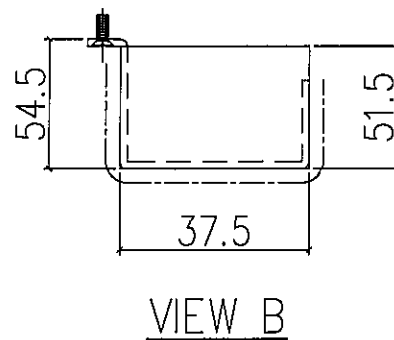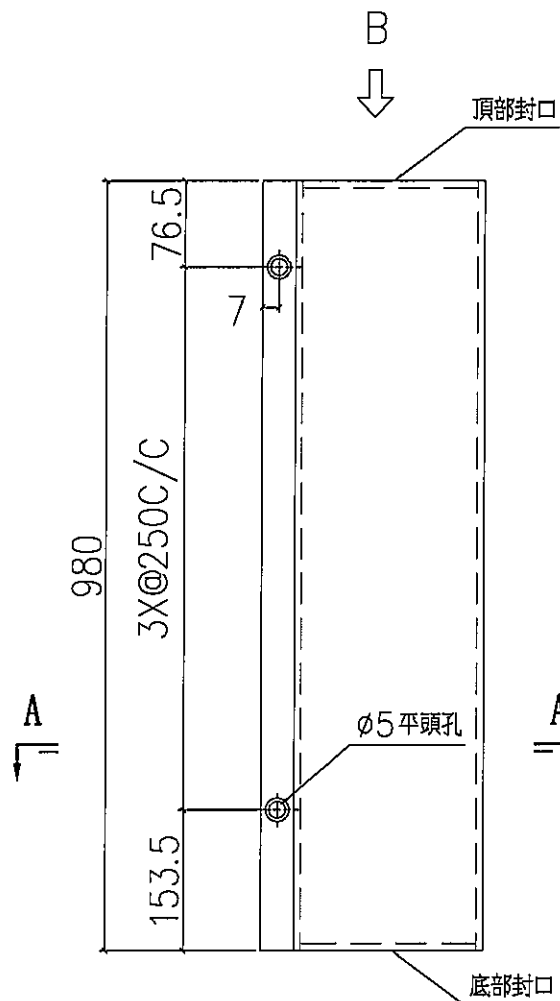

地盤安裝

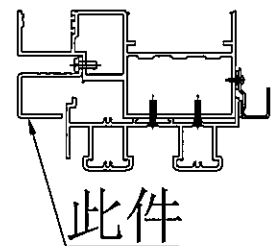


名稱	室外收口件拆圖	制圖	LHR	2020.3.17	修改			
材料	3mm鋁	復核	—	—	日期			
顏色	UCT803649 FXL-3	批准			圖號	J837-AP4-84		




美特鋁質 有限公司
MIDI Aluminium Fabricator Ltd.

工程號 J-837 地盤 觀塘裕民坊

序號	物料編號	每層數量	總數量	使用位置	樓層
01	APB-TR02	1	1	T3CW-H-2	6F
合計：			1		

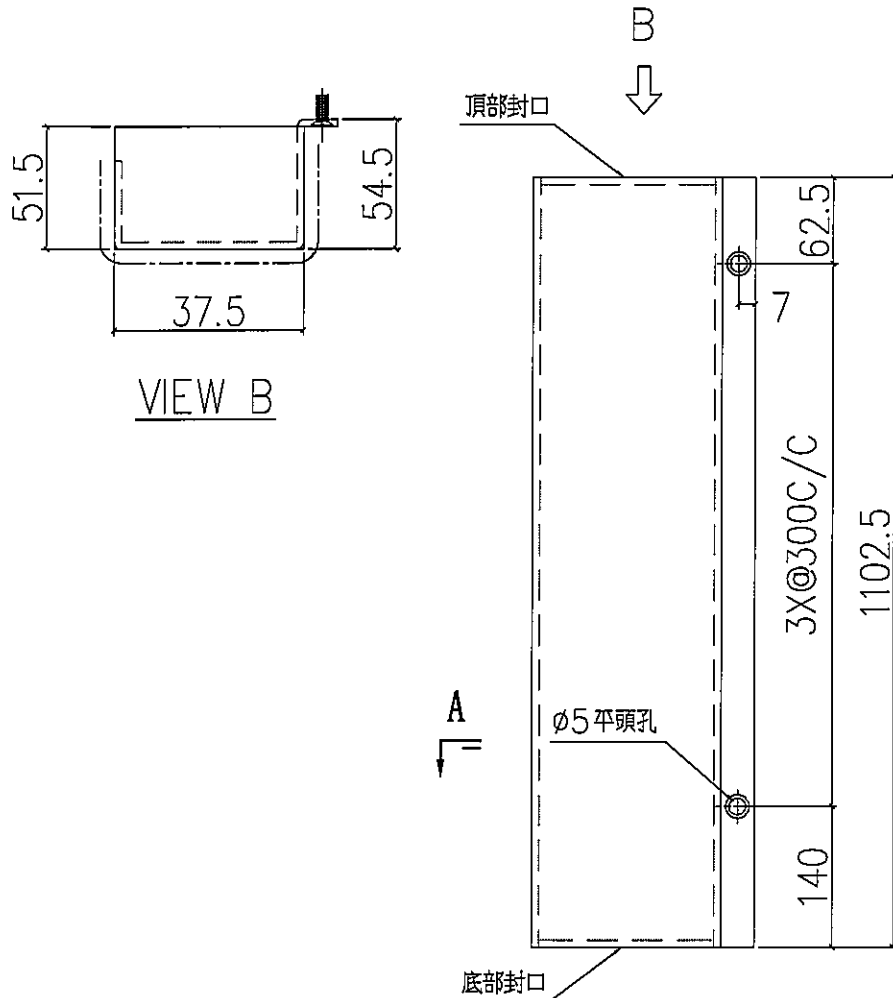


3/16"x1/2" 平頭機絲

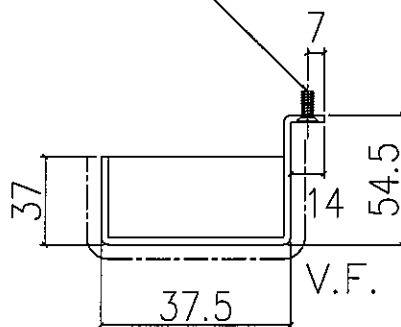

剖面 A-A

地盤安裝

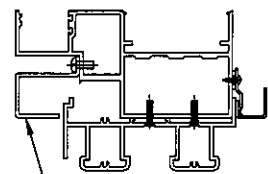

此件

名稱	室外收口件拆圖	制圖	LHR	2020.3.17	修改			
材料	3mm鋁板	復核	—	—	日期			
顏色	UCT803649 FXL-3	批准			圖號	J837-AP4-85		





美特鋁質 有限公司
MIDI Aluminium Fabricator Ltd.


工程號 J-837 地盤 觀塘裕民坊

序號	物料編號	每層數量	總數量	使用位置	樓層
01	APB-TR03	1	1	T1CW-J-2	6F
合計：			1		

頂

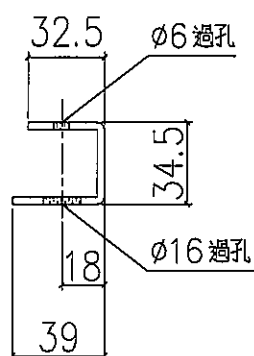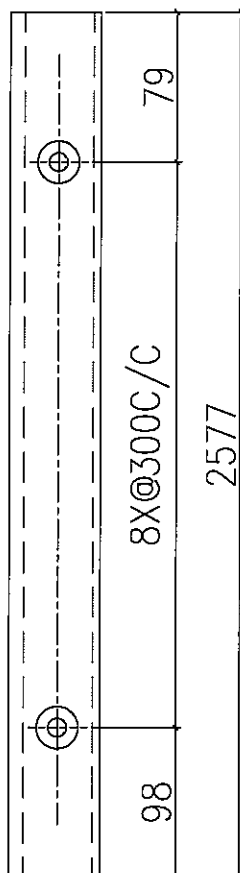

地盤安裝

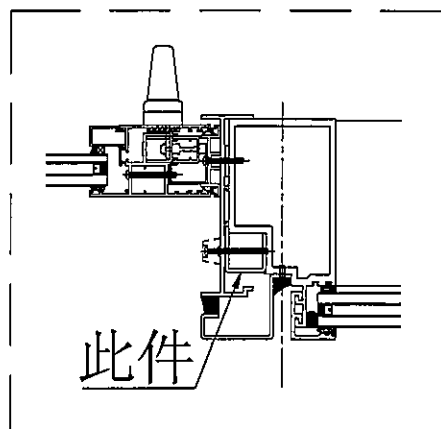



名稱	室外收口件拆圖	制圖	LHR	2020.3.17	修改			
材料	3mm thk. 鋁槽	復核	—	—	日期			
顏色	MILL	批准			圖號	J837-AP4-86		




美特鋁質 有限公司
MIDI Aluminium Fabricator Ltd.

工程號 J-837 地盤 觀塘裕民坊

序號	物料編號	每層數量	總數量	使用位置	樓層
01	APB-TR04	1	1	T3CW-H-2	6F
合計：			1		

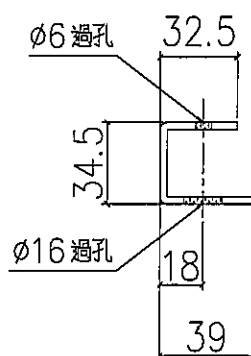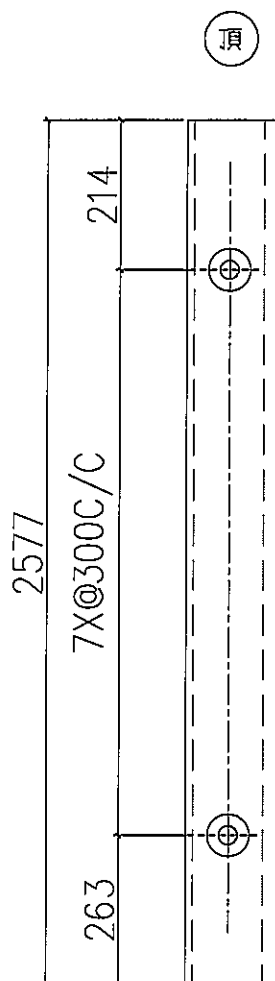

地盤安裝

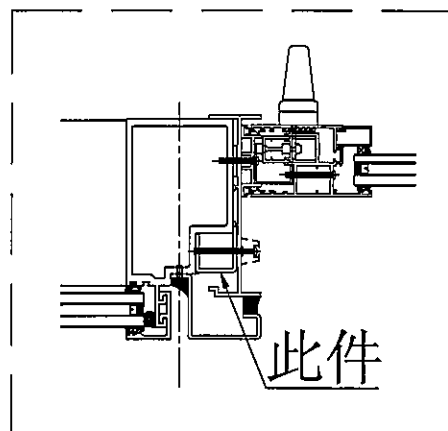


名稱	室外收口件拆圖	制圖	LHR	2020.3.17	修改			
材料	3mm thk. 鋁槽	復核	—	—	日期			
顏色	MILL	批准			圖號	J837-AP4-87		





美特鋁質 有限公司
MIDI Aluminium Fabricator Ltd.

工程號 J-837 地盤 觀塘裕民坊

序號	物料編號	每層數量	總數量	使用位置	樓層
01	APB-TR05	1	1	T1CW-J-2	6F
合計：			1		

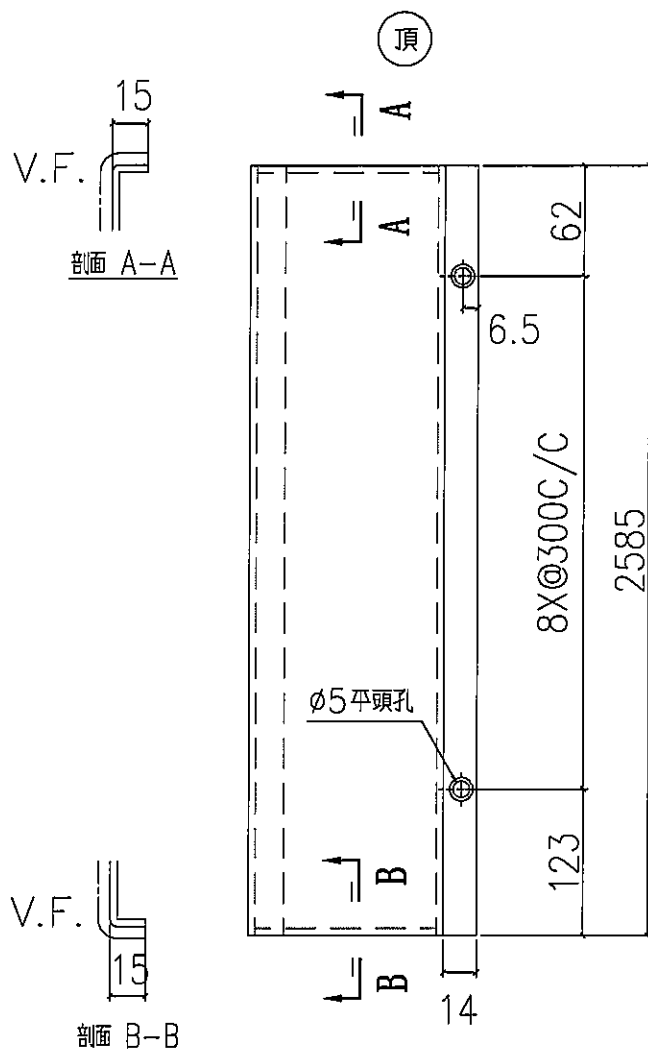

地盤安裝

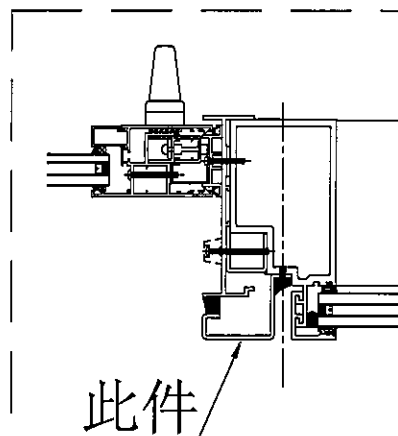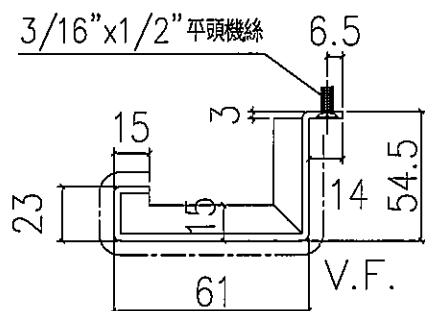

名稱	室外收口件拆圖	制圖	LHR	2020.3.17	修改			
材料	3mm鋁	復核	—	—	日期			
顏色	UCT803649 FXL-3	批准			圖號	J837-AP4-88		

工程號	J-837	地盤	觀塘裕民坊
-----	-------	----	-------

名稱	室外收口件拆圖	制圖	LHR	2020.3.17	修改			
材料	3mm鐵	復核	—	—	日期			
顏色	UCT803649 FXL-3	批准			圖號	J837-AP4-89		

Technical drawing of a rectangular plate with dimensions and section lines A-A and B-B.

Dimensions:

- Overall width: 44.5
- Overall height: 2192
- Top flange width: 27
- Top flange thickness: 34
- Bottom flange width: 27
- Bottom flange thickness: 34
- Central panel width: 327.5
- Central panel height: 252
- Section line A-A: 252 (width), 256 (height)
- Section line B-B: 44.5 (width), 14 (height)

Section A-A: Shows a cross-section of the plate with a central panel of width 252 and height 256. The top and bottom flanges are 27 wide and 34 thick. The central panel is 327.5 wide and 252 high.

Section B-B: Shows a cross-section of the plate with a central panel of width 44.5 and height 14. The top and bottom flanges are 27 wide and 34 thick. The central panel is 327.5 wide and 252 high.

Other features:

- Top flange: 27 wide, 34 thick.
- Bottom flange: 27 wide, 34 thick.
- Central panel: 327.5 wide, 252 high.
- Section line A-A: 252 (width), 256 (height).
- Section line B-B: 44.5 (width), 14 (height).
- Top flange: 27 wide, 34 thick.
- Bottom flange: 27 wide, 34 thick.
- Central panel: 327.5 wide, 252 high.
- Section line A-A: 252 (width), 256 (height).
- Section line B-B: 44.5 (width), 14 (height).


名稱	室外收口件拆圖	制圖	LHR	2020.3.17	修改			
材料	3mm鋁	復核	—	—	日期			
顏色	UCT803649 FXL-3	批准			圖號	J837-AP4-90		




美特鋁質 有限公司
MIDI Aluminium Fabricator Ltd.

工程號	J-837	地盤	觀塘裕民坊
-----	-------	----	-------

序號	物料編號	每層數量	總數量	使用位置	樓層
01	APB-MID01	1	1	T2CW-C-2	6F
合計：			1		

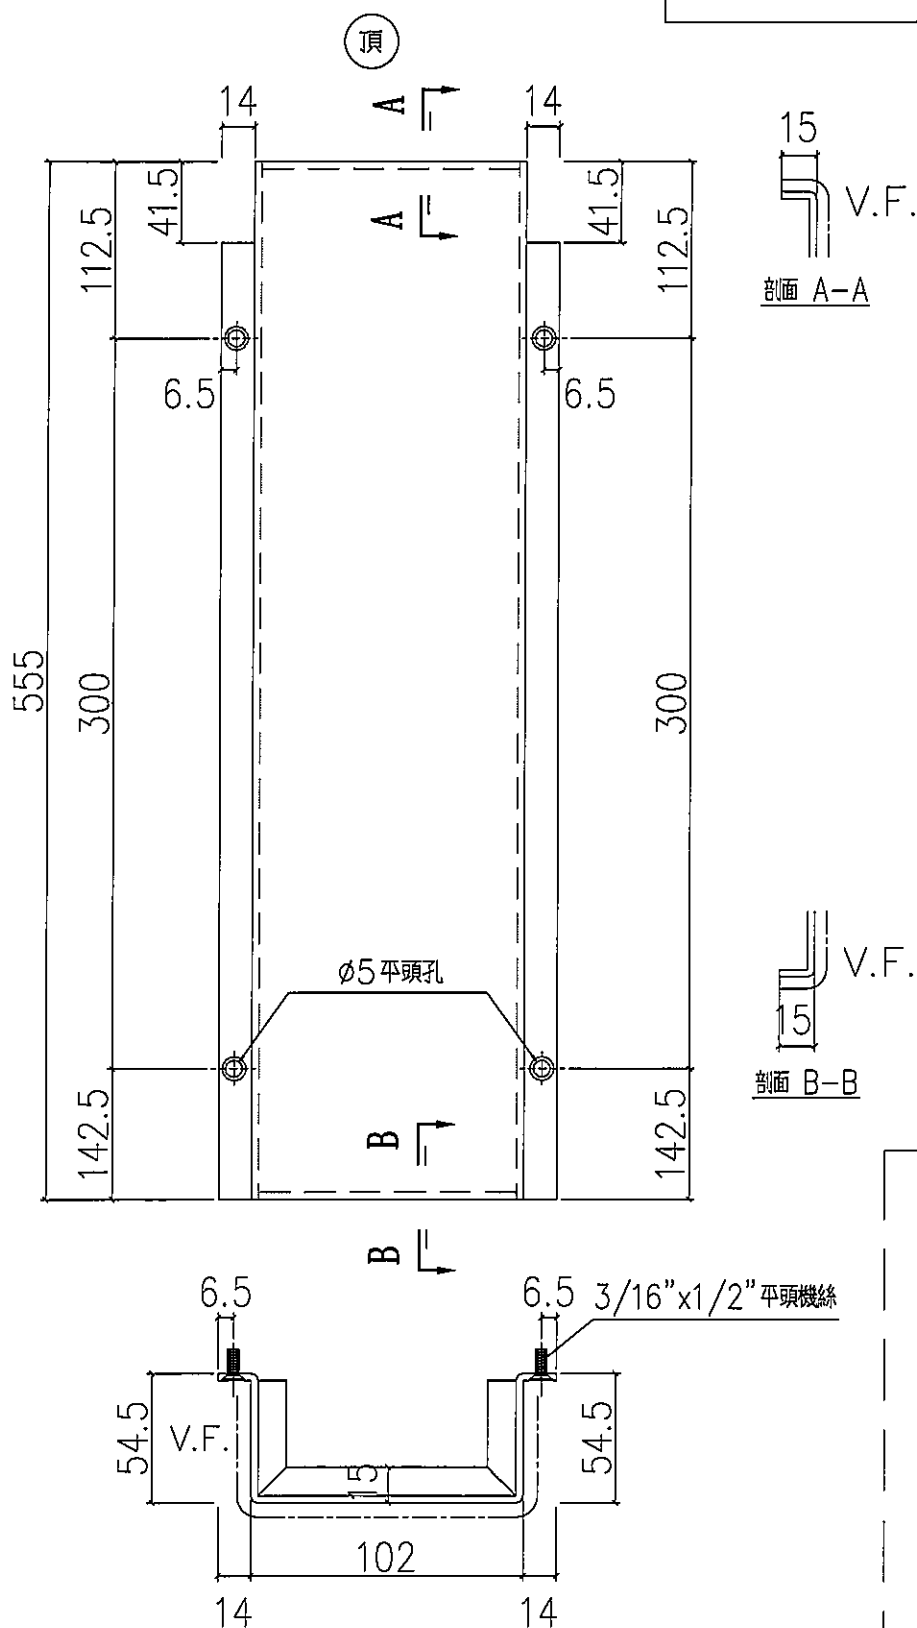

地盤安裝

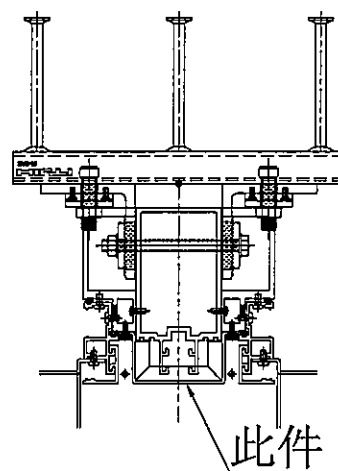


名稱	室外收口件拆圖	制圖	LHR	2020.3.17	修改			
材料	3mm鋁	復核	—	—	日期			
顏色	UCT803649 FXL-3	批准			圖號	J837-AP4-91		




美特鋁質 有限公司
MIDI Aluminium Fabricator Ltd.

工程號 J-837 地盤 觀塘裕民坊

序號	物料編號	每層數量	總數量	使用位置	樓層
01	APB-MID02	1	1	T2CW-C-2	6F
合計：			1		

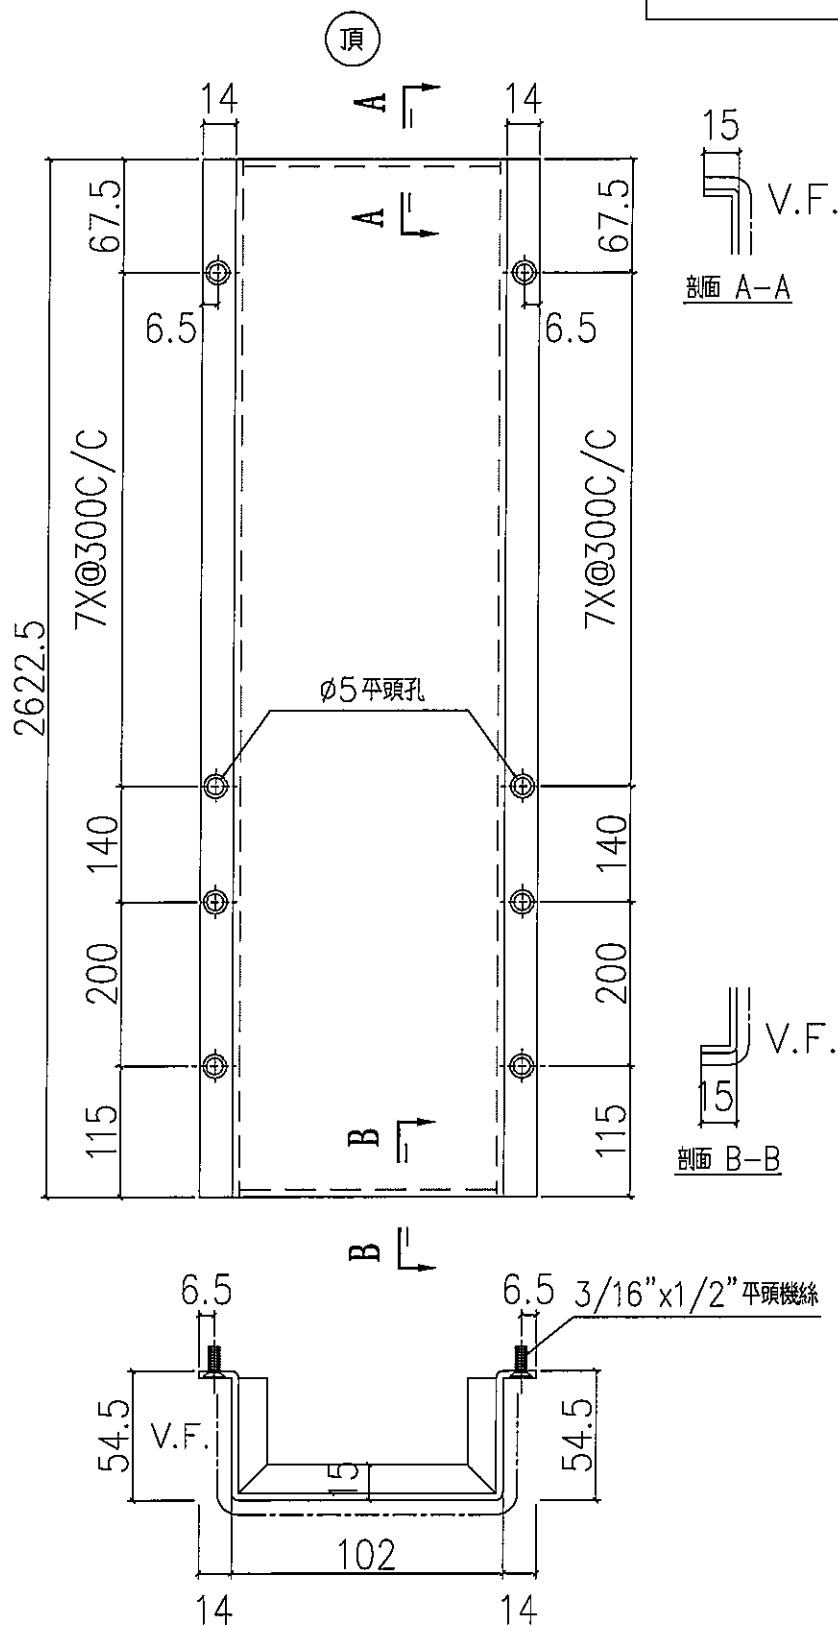

地盤安裝

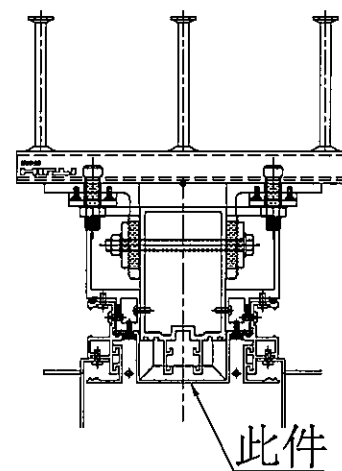



名稱	室外收口件拆圖	制圖	LHR	2020.3.17	修改			
材料	3mm鋁	復核	—	—	日期			
顏色	UCT803649 FXL-3	批准			圖號	J837-AP4-92		




美特鋁質 有限公司
MIDI Aluminium Fabricator Ltd.

工程號 J-837 地盤 觀塘裕民坊

序號	物料編號	每層數量	總數量	使用位置	樓層
01	APB-H08	1	1	T5CW-M-2	6F
02	APB-H08	2	2	T5CW-JK-1	6F
03	APB-H08	1	1	T5CW-A-3	6F
合計：			3		

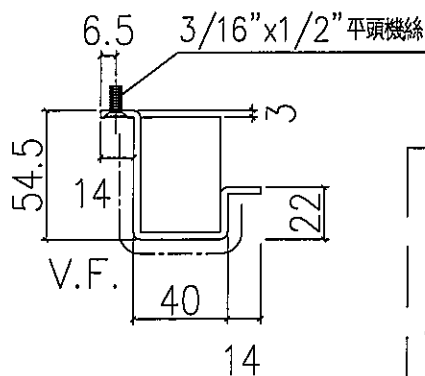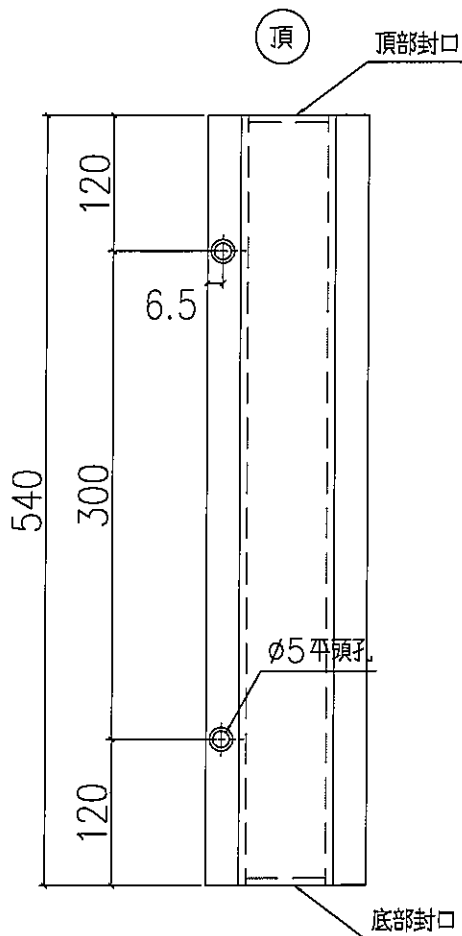

地盤安裝

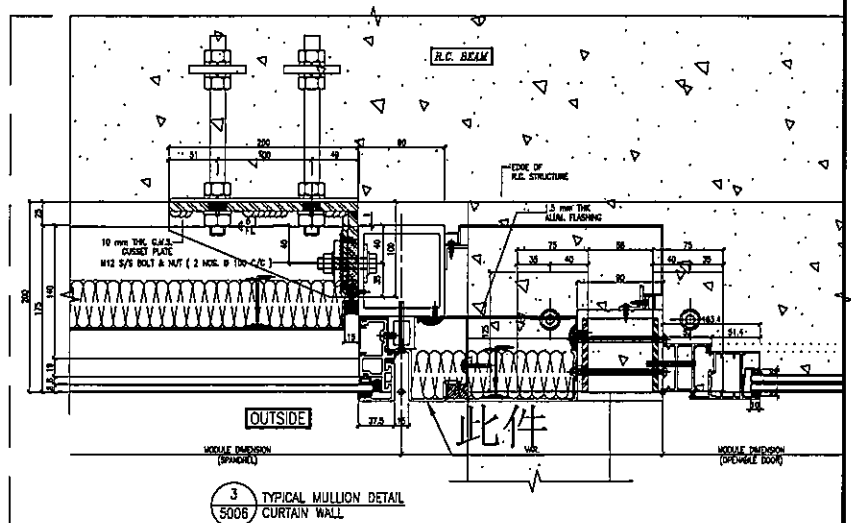



名稱	室外收口件拆圖	制圖	LHR	2020.3.17	修改			
材料	3mm鋁	復核	—	—	日期			
顏色	UCT803649 FXL-3	批准			圖號	J837-AP4-93		




美特鋁質 有限公司
MIDI Aluminium Fabricator Ltd.

工程號 J-837 地盤 觀塘裕民坊

序號	物料編號	每層數量	總數量	使用位置	樓層
01	APB-H08-1	1	1	T3CW-M-1	6F
合計：			1		

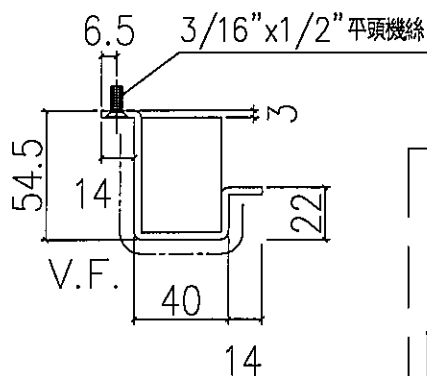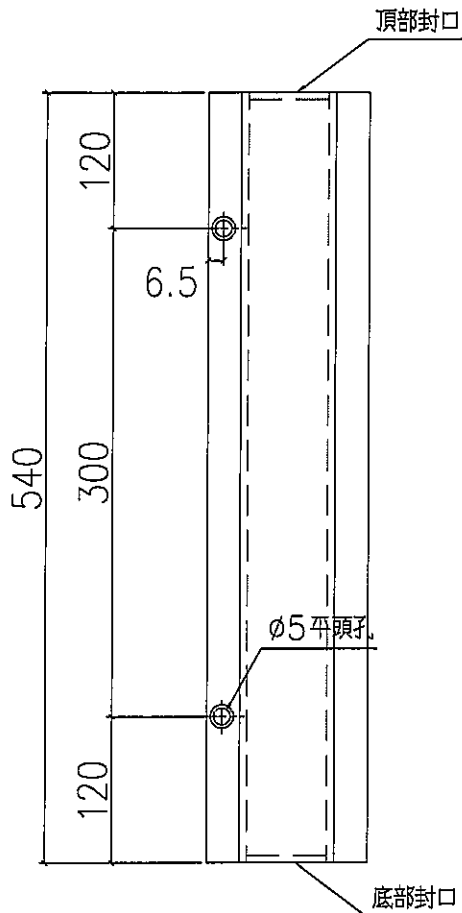

地盤安裝

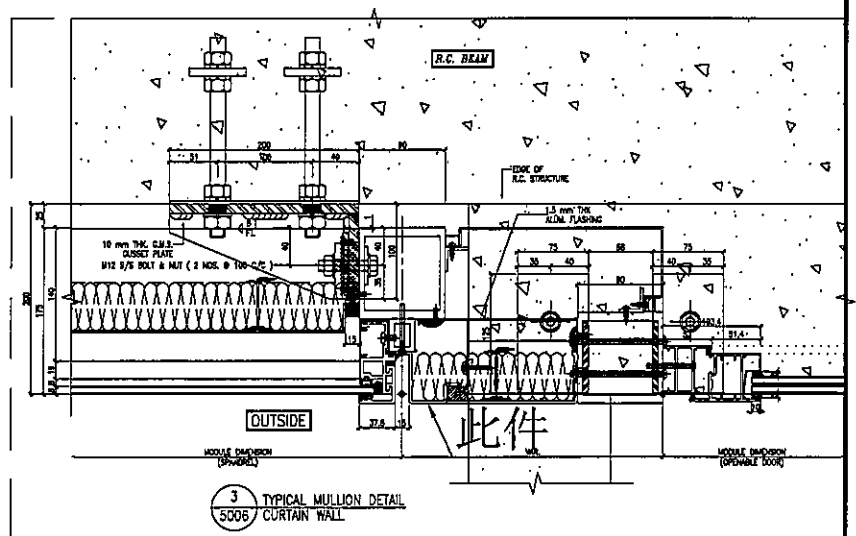

名稱	室外收口件拆圖	制圖	LHR	2020.3.17	修改			
材料	3mm 鋁	復核	—	—	日期			
顏色	UCT803649 FXL-3	批准			圖號	J837-AP4-94		




美特鋁質 有限公司
MIDI Aluminium Fabricator Ltd.

工程號 J-837 地盤 觀塘裕民坊


序號	物料編號	每層數量	總數量	使用位置	樓層
01	APB-H08R	1	1	T2CW-N-1	6F
02	APB-H08R	1	1	T3CW-F-1	6F
03	APB-H08R	1	1	T3CW-E-1	6F
04	APB-H08R	1	1	T5CW-N-1	6F
05	APB-H08R	1	1	T5CW-L-1	6F
06	APB-H08R	1	1	T5CW-JK-1	6F
07	APB-H08R	1	1	T5CW-C-1	6F
合計：		7			

頂部封口

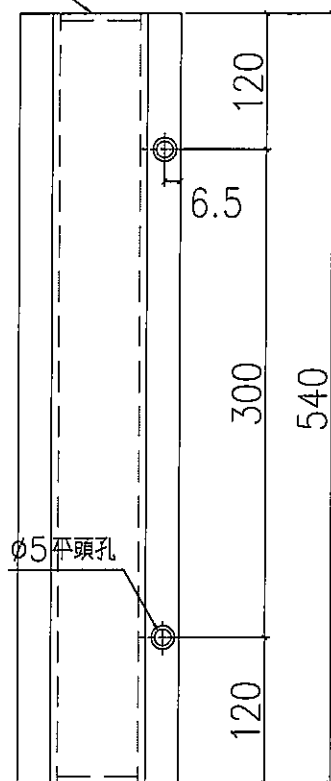


底部封口

3/16" x 1/2" 平頭機絲

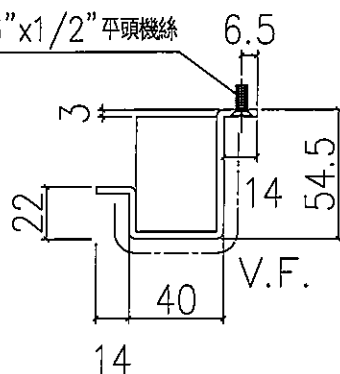

地盤安裝

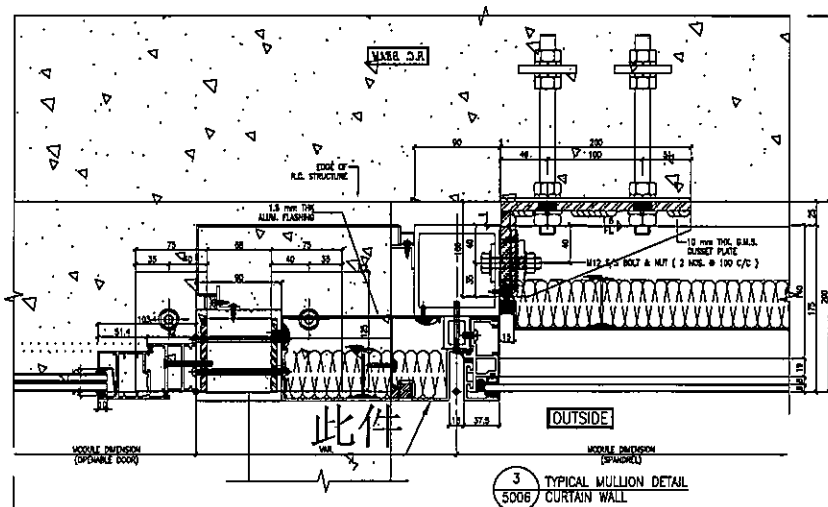






名稱	室外收口件拆圖	制圖	LHR	2020.3.17	修改			
材料	3mm鋁	復核	—	—	日期			
顏色	UCT803649 FXL-3	批准			圖號	J837-AP4-95		



美特鋁質 有限公司
MIDI Aluminium Fabricator Ltd.

工程號	J-837	地盤	觀塘裕民坊
-----	-------	----	-------

序號	物料編號	L(mm)	每層數量	總數量	使用位置	樓層
01	APB-H15k-2	197	1	1	T5CW-M-2	6F
02	APB-H15k-1	177	1	1	T5CW-JK-1	6F
03	APB-H15k-4	147	1	1	T5CW-JK-1	6F
04	APB-H15k-2	197	1	1	T5CW-A-3	6F
合計：				4		

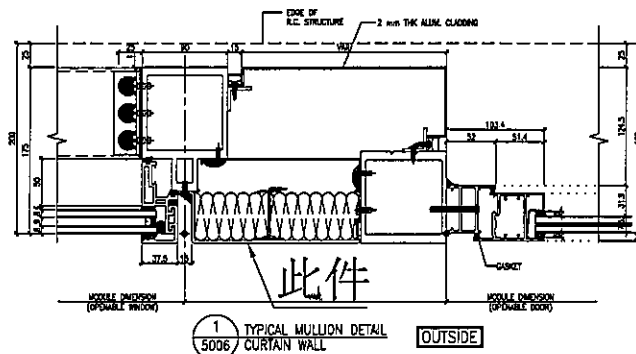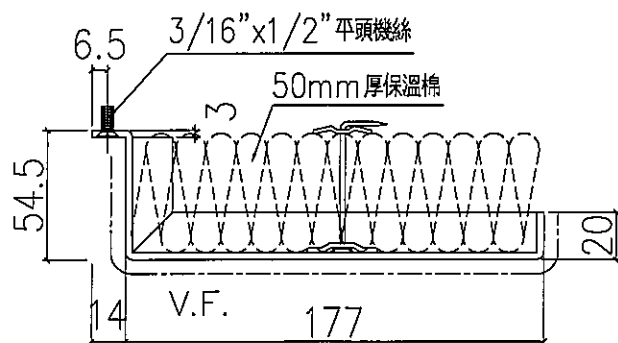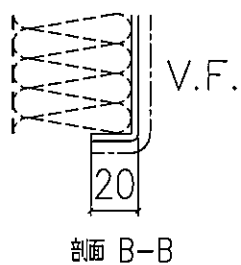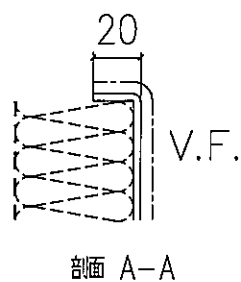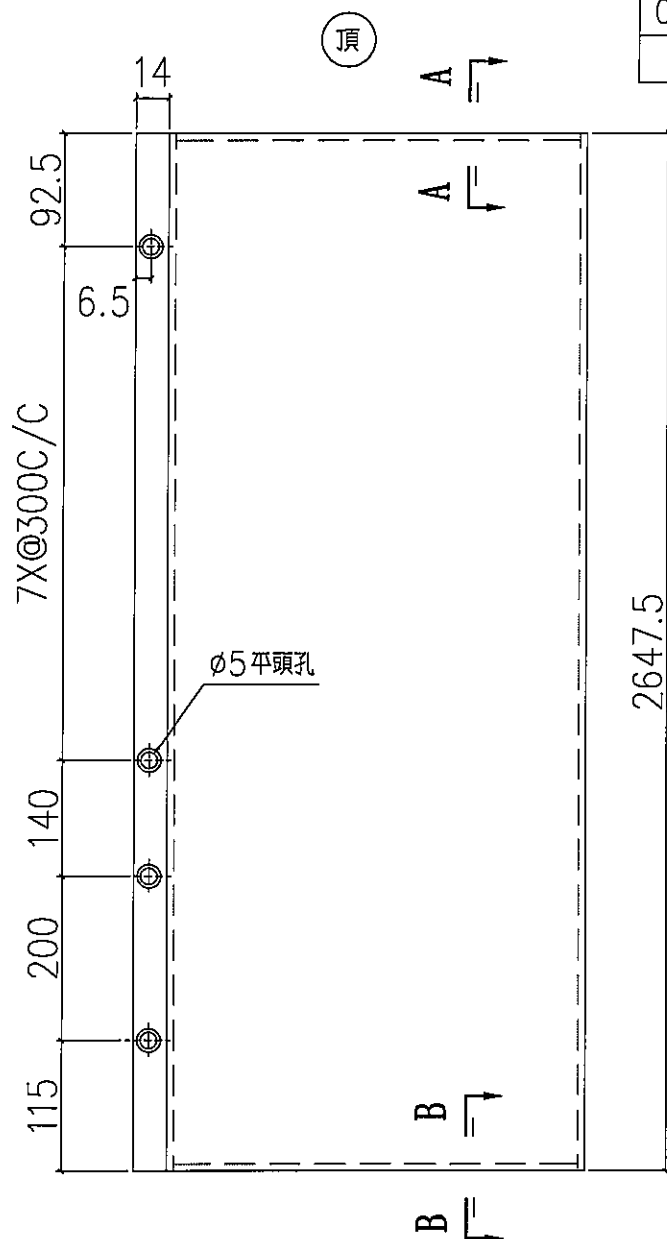



名稱	室外收口件拆圖	制圖	LHR	2020.3.17	修改			
材料	3mm鐵	復核	—	—	日期			
顏色	UCT803649 FXL-3	批准			圖號	J837-AP4-96		




美特鋁質 有限公司
MIDI Aluminium Fabricator Ltd.

工程號 J-837 地盤 觀塘裕民坊

序號	物料編號	L(mm)	每層數量	總數量	使用位置	樓層
01	APB-H15kR-1	177	1	1	T2CW-N-1	6F
02	APB-H15kR-2	197	1	1	T3CW-F-1	6F
03	APB-H15kR-3	247	1	1	T3CW-E-1	6F
04	APB-H15kR-3	247	1	1	T5CW-N-1	6F
05	APB-H15kR-2	197	1	1	T5CW-L-1	6F
06	APB-H15kR-4	147	1	1	T2CW-JK-1	6F
07	APB-H15kR-3	247	1	1	T5CW-C-1	6F
合計：			7			

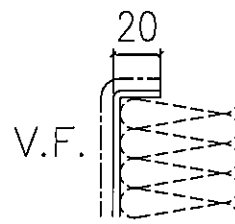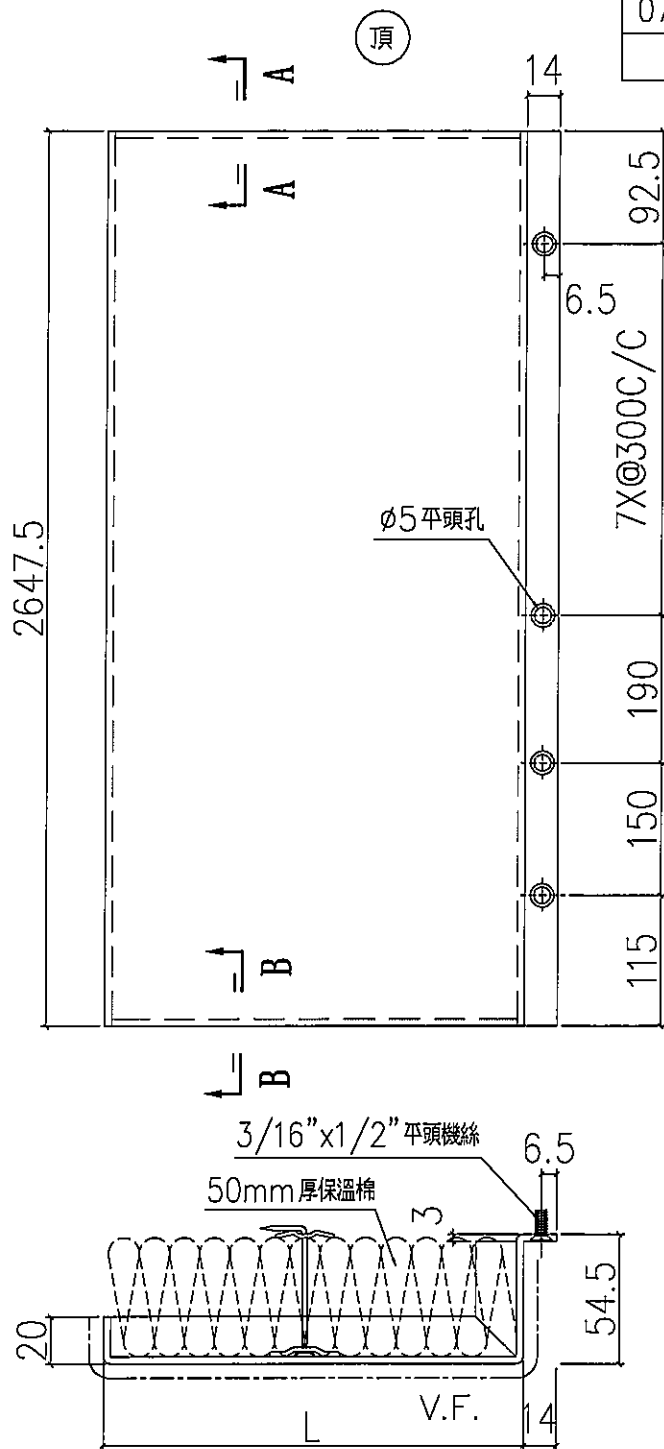


剖面 A-A

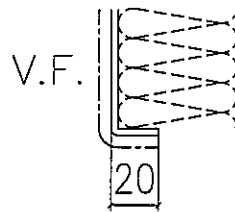

剖面 B-B






地盤安裝

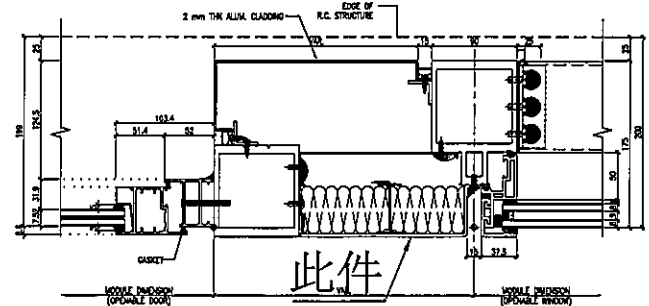

1
5006 TYPICAL MULLION DETAIL
CURTAIN WALL

OUTSIDE

名稱	室外收口件拆圖	制圖	LHR	2020.3.17	修改			
材料	3mm鋁	復核	-	-	日期			
顏色	UCT803649 FXL-3	批准			圖號	J837-AP4-97		

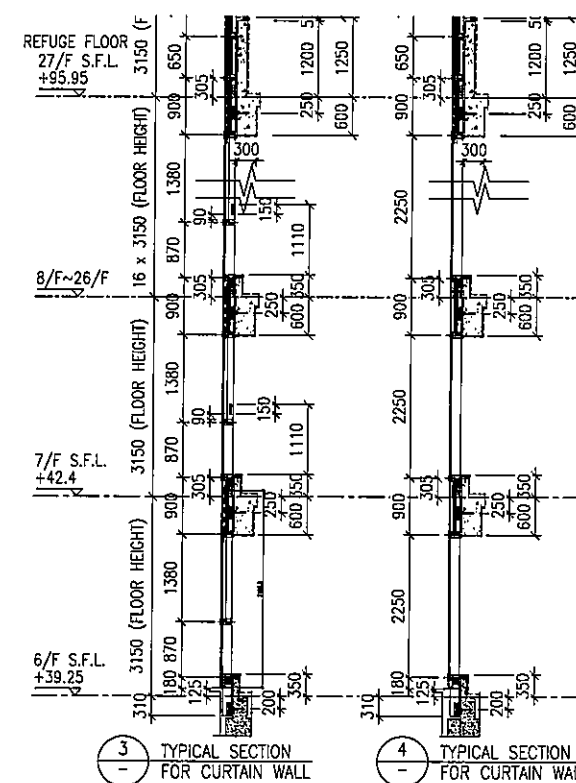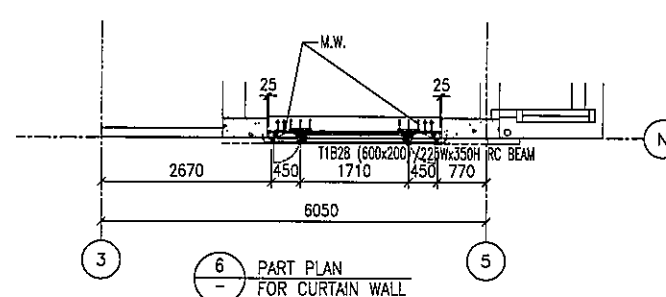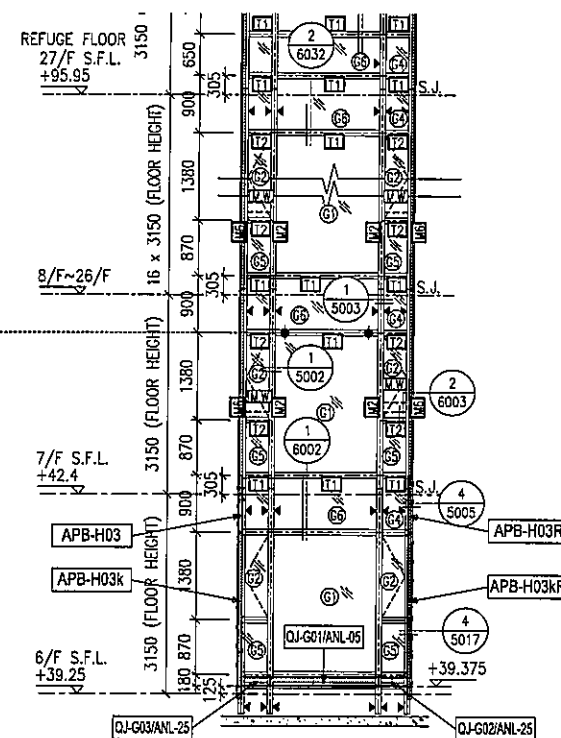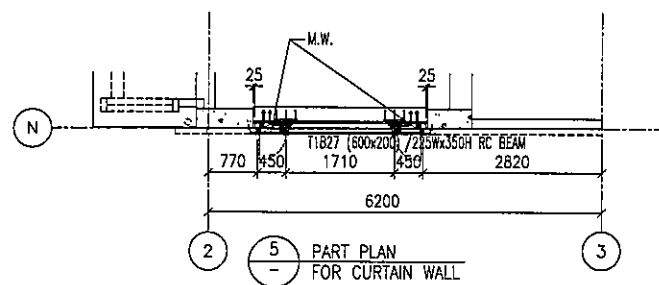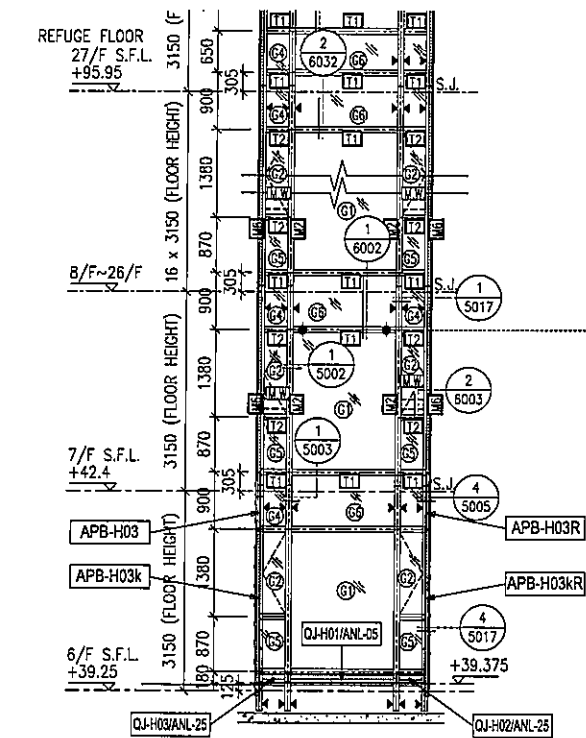

LEGEND:

	10 mm THK. TEMPERED BLUE TINTED GLASS (OUTER) + 9 mm AIR SPACE + 8 mm THK. TEMPERED CLEAR GLASS (INNER)
	8 mm THK. HEAT STRENGTHENED TINTED GLASS (OUTER) + 9 mm AIR SPACE + 8 mm THK. HEAT STRENGTHENED CLEAR GLASS (INNER)
	10 mm THK. HEAT STRENGTHENED BLUE TINTED GLASS (OUTER) + 9 mm AIR SPACE + 8 mm THK. TEMPERED CLEAR GLASS (INNER)
	8 mm THK. HEAT STRENGTHENED BLUE TINTED GLASS (SPANDREL GLASS)
	8 mm THK. HEAT STRENGTHENED BLUE TINTED GLASS (OUTER) + 9 mm AIR SPACE + 8 mm THK. TEMPERED CLEAR GLASS (INNER)
	8 mm THK. TEMPERED BLUE TINTED GLASS (SPANDREL GLASS)
	8 mm THK. HEAT STRENGTHENED TINTED GLASS (OUTER) + 1.52PVB + 8 mm THK. HEAT STRENGTHENED CLEAR LAMINATED GLASS (INNER)
	10 mm THK. TEMPERED GLASS (INTERNAL PROTECTIVE BARRIER)
	3 mm THK. ALUM. CLADDING
	M.W. - MAINTENANCE WINDOW
	S.J. - STACK JOINT
	ALUM. EXTRUSION DIE NO.
	SUPPORT POINT
	RESTRAINT SOCKET

NOTE:

- ALL DIMENSIONS ARE IN mm.
- ALL ELEVATIONS ARE VIEWED FROM OUTSIDE.
- ALL DIMENSIONS TO BE VERIFIED ON SITE BEFORE FABRICATION.

LEGEND:

K1 - DETAIL MARK NO.
X001 - REFER SHEET NO.

- F.F.L. -- FINISHED FLOOR LEVEL
- S.F.L. -- STRUCTURAL FLOOR LEVEL
- /R -- REVERSED DETAIL

F	16/07/2019	GENERAL REVISED
E	17/01/2019	GENERAL REVISED
D	22/12/2018	GENERAL REVISED
C	04/12/2018	GENERAL REVISED
B	24/11/2018	GENERAL REVISED
A	10/9/2018	GENERAL REVISED
NO.	DATE	REVISED

JOB NO.: J-837

PROJECT: URA KWUN TONG TOWN CENTRE REDEVELOPMENT (AREA 2 & 3) AT NKIL 6514, KWUN TONG, KWLOON



TITLE: PART ELEVATION OF CURTAIN WALL AT TOWER 1

DATE: 04-JUL-18 SCALE: 1:60 (A1)

DRAWN BY: ASING CHECKED BY: -

美特鋁質有限公司
MIDI ALUMINIUM FABRICATOR LTD.
Units 6-8, Sunray Industrial Centre, 1/F
610 Cha Kwo Ling Road, Kowloon
Tel: 23489211-4 Fax: (852) 27727666

DWG NO.: J837-CW-2101 REV.: F

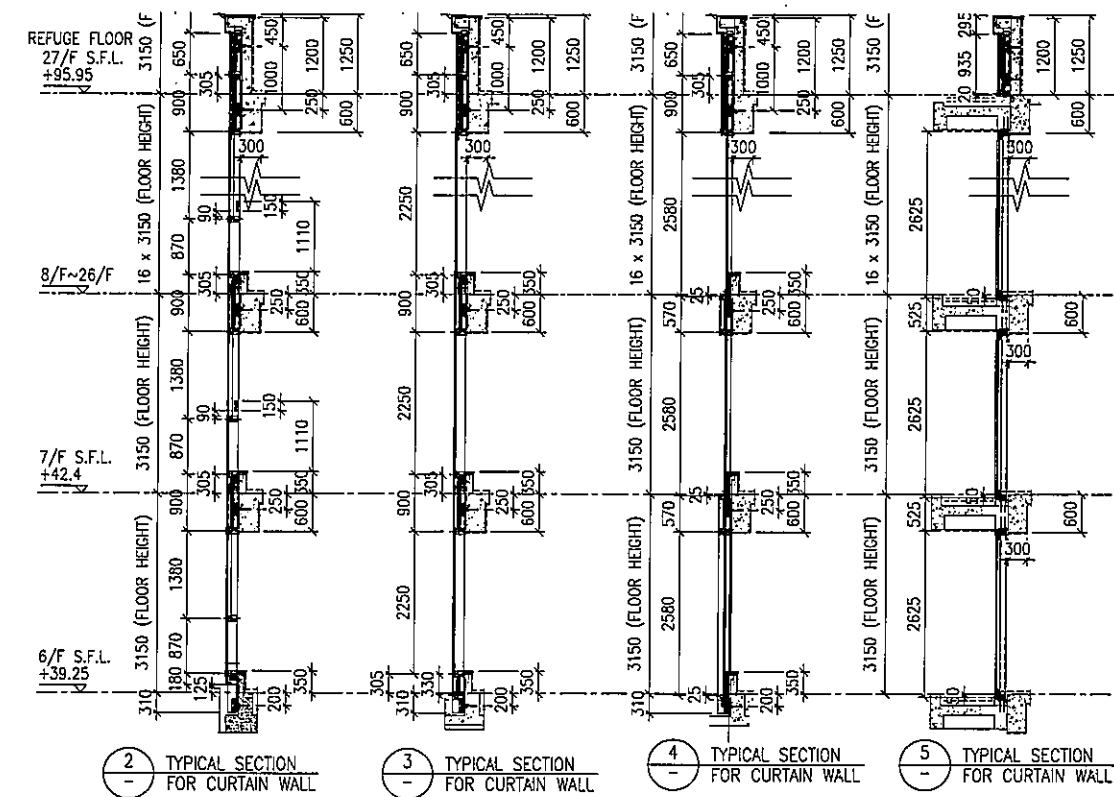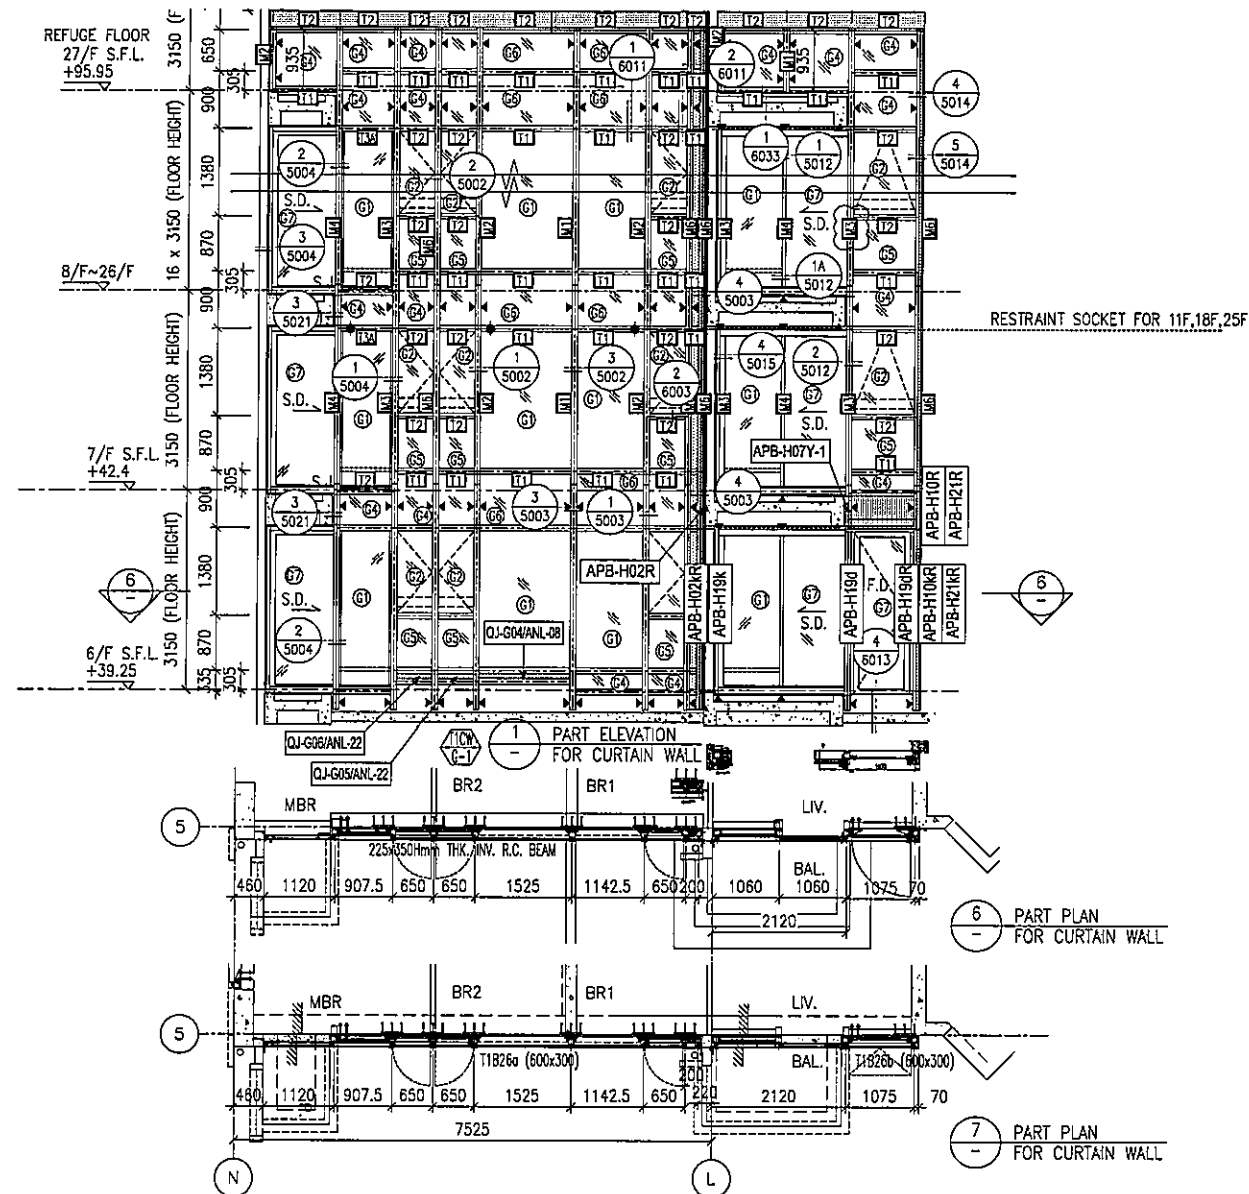

LEGEND:

- 10 mm THK. TEMPERED BLUE TINTED GLASS (OUTER) + 9 mm AIR SPACE + 8 mm THK. TEMPERED CLEAR GLASS (INNER)
- 8 mm THK. HEAT STRENGTHENED TINTED GLASS (OUTER) + 9 mm AIR SPACE + 8 mm THK. HEAT STRENGTHENED CLEAR GLASS (INNER)
- 10 mm THK. HEAT STRENGTHENED BLUE TINTED GLASS (OUTER) + 9 mm AIR SPACE + 8 mm THK. TEMPERED CLEAR GLASS (INNER)
- 8 mm THK. HEAT STRENGTHENED BLUE TINTED GLASS (SPANDREL GLASS)
- 8 mm THK. HEAT STRENGTHENED BLUE TINTED GLASS (OUTER) + 9 mm AIR SPACE + 8 mm THK. TEMPERED CLEAR GLASS (INNER)
- 8 mm THK. TEMPERED BLUE TINTED GLASS (SPANDREL GLASS)
- 8 mm THK. HEAT STRENGTHENED TINTED GLASS (OUTER) + 1.52PVB + 8 mm THK. HEAT STRENGTHENED CLEAR LAMINATED GLASS (INNER)
- 10 mm THK. TEMPERED GLASS (INTERNAL PROTECTIVE BARRIER)
- 3 mm THK. ALUM. CLADDING
- M.W. - MAINTENANCE WINDOW
- S.J. - STACK JOINT
- ALU. - ALUM. EXTRUSION DIE NO.
- ▲ - SUPPORT POINT
- ◆ - RESTRAINT SOCKET

- NOTE :
- ALL DIMENSIONS ARE IN mm.
 - ALL ELEVATIONS ARE VIEWED FROM OUTSIDE.
 - ALL DIMENSIONS TO BE VERIFIED ON SITE BEFORE FABRICATION.

- LEGEND :
- X1 - DETAIL MARK NO.
 - 10001 - REFER SHEET NO.
 - F.F.L. --- FINISHED FLOOR LEVEL
 - S.F.L. --- STRUCTURAL FLOOR LEVEL
 - R --- REVERSED DETAIL

NO.	DATE	REVISED	BY
G	16/07/2019	GENERAL REVISED	
F	12/05/2019	GENERAL REVISED	
E	17/01/2019	GENERAL REVISED	
D	22/12/2018	GENERAL REVISED	
C	04/12/2018	GENERAL REVISED	
B	24/11/2018	GENERAL REVISED	
A	10/9/2018	GENERAL REVISED	

JOB NO. : J-837

PROJECT : URA KWUN TONG TOWN CENTRE REDEVELOPMENT (AREA 2 & 3) AT NKIL 6514, KWUN TONG, KWLOON




TITLE : PART ELEVATION OF CURTAIN WALL AT TOWER 1

DATE : 04-JUL-18 SCALE : 1:60 (A1)

DRAWN BY : ASING CHECKED BY : -

美特铝貿有限公司
MIDI ALUMINIUM FABRICATOR LTD.
Units 6-8, Sunray Industrial Centre, 1/F
610 Cha Kwo Ling Road, Kowloon
Tel: 23489211-4 Fax: (852) 27727666

DWG NO. : J837-CW-2102 REV. : G

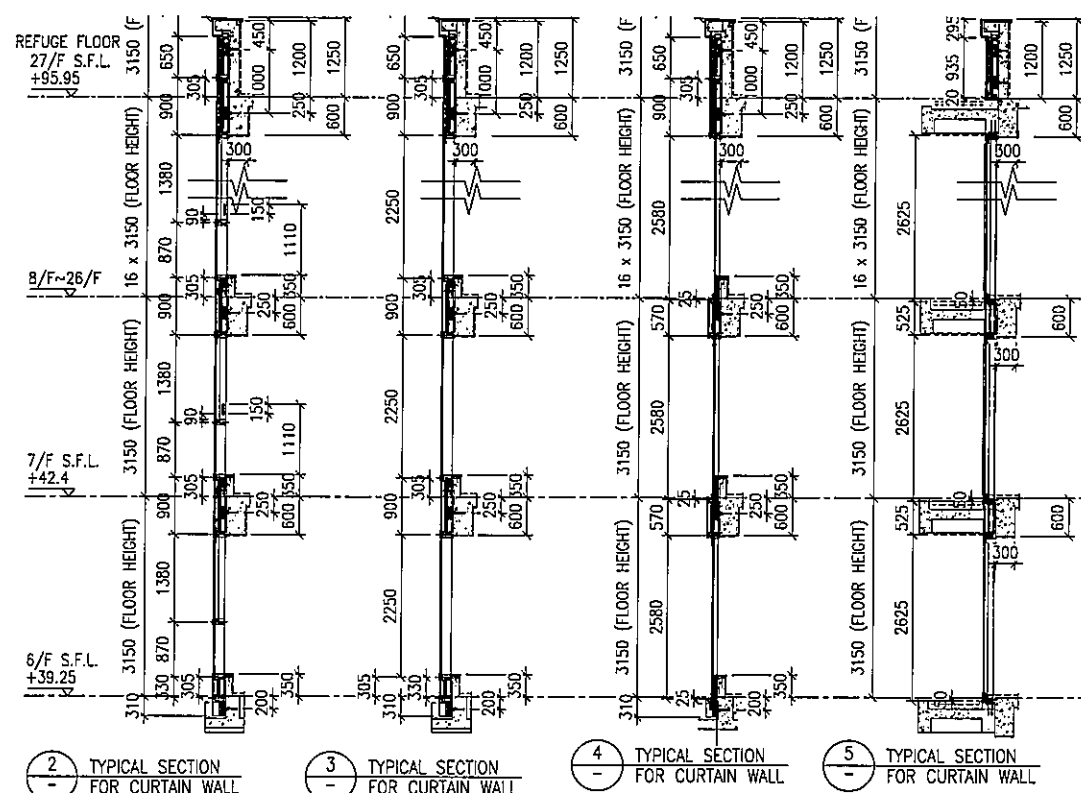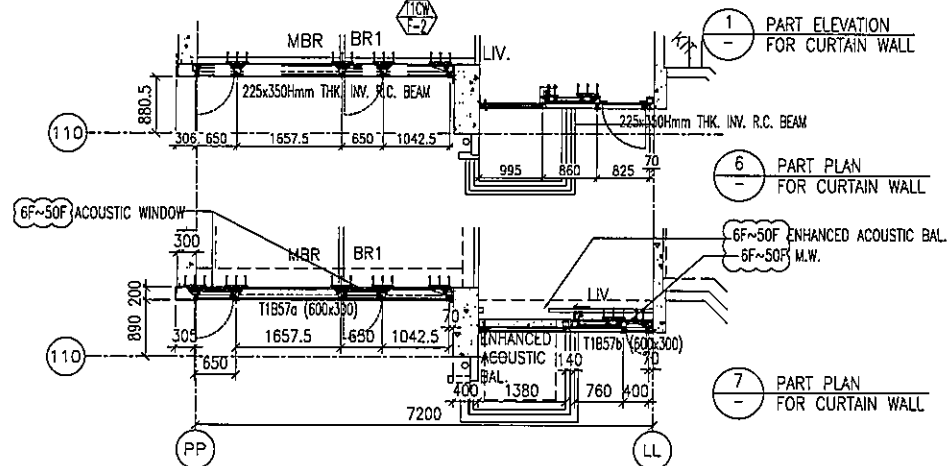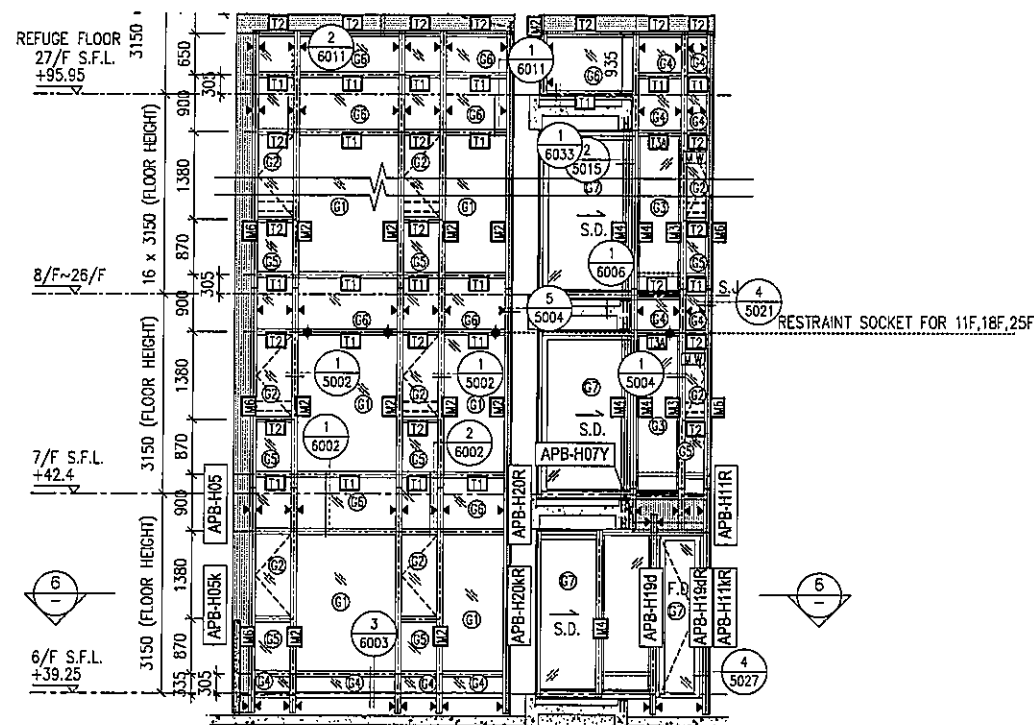

- LEGEND:**
- 10 mm THK. TEMPERED BLUE TINTED GLASS (OUTER) + 9 mm AIR SPACE + 8 mm THK. TEMPERED CLEAR GLASS (INNER)
 - 8 mm THK. HEAT STRENGTHENED TINTED GLASS (OUTER) + 9 mm AIR SPACE + 8 mm THK. HEAT STRENGTHENED CLEAR GLASS (INNER)
 - 10 mm THK. HEAT STRENGTHENED BLUE TINTED GLASS (OUTER) + 9 mm AIR SPACE + 8 mm THK. TEMPERED CLEAR GLASS (INNER)
 - 8 mm THK. HEAT STRENGTHENED BLUE TINTED GLASS (SPANDREL GLASS)
 - 8 mm THK. HEAT STRENGTHENED BLUE TINTED GLASS (OUTER) + 9 mm AIR SPACE + 8 mm THK. TEMPERED CLEAR GLASS (INNER)
 - 8 mm THK. TEMPERED BLUE TINTED GLASS (SPANDREL GLASS)
 - 8 mm THK. HEAT STRENGTHENED TINTED GLASS (OUTER) + 1.52PVB + 8 mm THK. HEAT STRENGTHENED CLEAR LAMINATED GLASS (INNER)
 - 10 mm THK. TEMPERED GLASS (INTERNAL PROTECTIVE BARRIER)
 - 3 mm THK. ALUM. CLADDING
 - M.W. - MAINTENANCE WINDOW
 - S.J. - STACK JOINT
 - ALUM. - ALUM. EXTRUSION DIE NO.
 - ▲ - SUPPORT POINT
 - ◆ - RESTRAINT SOCKET

NOTE:

- ALL DIMENSIONS ARE IN mm.
- ALL ELEVATIONS ARE VIEWED FROM OUTSIDE.
- ALL DIMENSIONS TO BE VERIFIED ON SITE BEFORE FABRICATION.

LEGEND:

- (X1) - DETAIL MARK NO.
- (X001) - REFER SHEET NO.
- 1. F.F.L. --- FINISHED FLOOR LEVEL
- 2. S.F.L. --- STRUCTURAL FLOOR LEVEL
- 3. (R) --- REVERSED DETAIL

NO.	DATE	REVISION	BY
J	11/2/2020	GENERAL REVISED	
I	20/12/2019	GENERAL REVISED	
H	16/07/2019	GENERAL REVISED	
G	26/05/2019	GENERAL REVISED	
F	21/05/2019	GENERAL REVISED	
E	17/01/2019	GENERAL REVISED	
D	22/12/2018	GENERAL REVISED	
C	04/12/2018	GENERAL REVISED	
B	24/11/2018	GENERAL REVISED	
A	10/9/2018	GENERAL REVISED	

JOB NO. : J-837

PROJECT : URA KWUN TONG TOWN CENTRE REDEVELOPMENT (AREA 2 & 3) AT NKIL 6514, KWUN TONG, KWLOON



TITLE : PART ELEVATION OF CURTAIN WALL AT TOWER 1

DATE : 04-JUL-18 SCALE : 1:60 (A1)

DRAWN BY : ASING CHECKED BY : -

美特铝质有限公司
MIDI ALUMINIUM FABRICATOR LTD.
Units 6-8, Sunray Industrial Centre, 1/F
610 Cha Kwo Ling Road, Kowloon
Tel: 23489211-4 Fax: (852) 27727666

DWG NO. : J837-CW-2103 REV. : 1

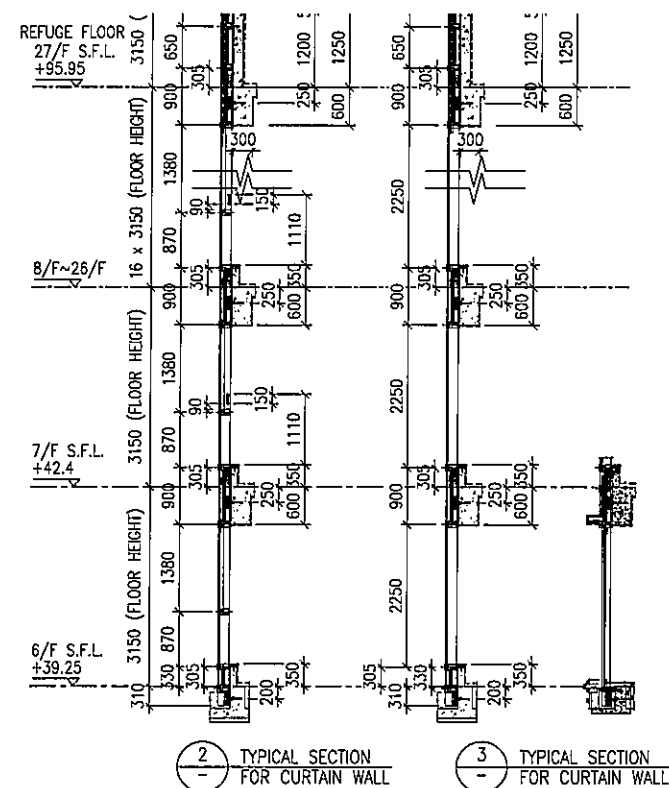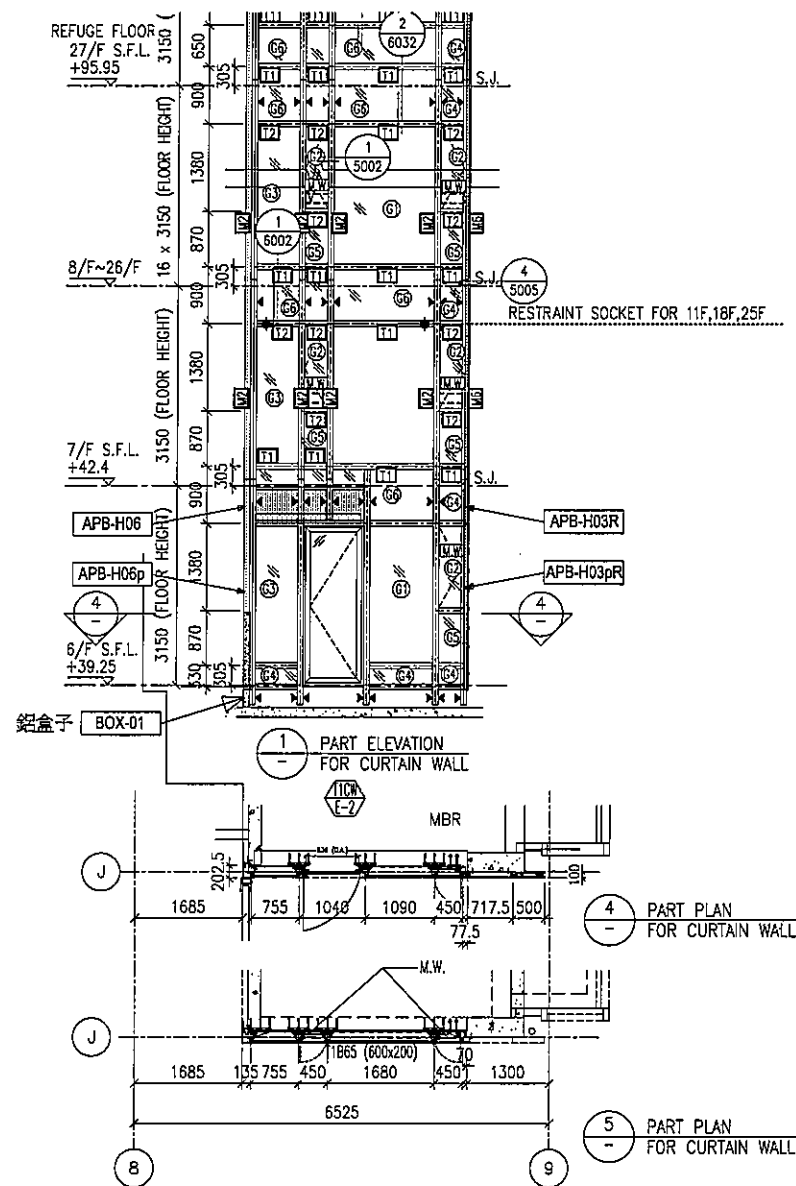

LEGEND:

- ① - 10 mm THK. TEMPERED BLUE TINTED GLASS (OUTER) + 9 mm AIR SPACE + 8 mm THK. TEMPERED CLEAR GLASS (INNER)
- ② - 8 mm THK. HEAT STRENGTHENED TINTED GLASS (OUTER) + 9 mm AIR SPACE + 8 mm THK. HEAT STRENGTHENED CLEAR GLASS (INNER)
- ③ - 10 mm THK. HEAT STRENGTHENED BLUE TINTED GLASS (OUTER) + 9 mm AIR SPACE + 8 mm THK. TEMPERED CLEAR GLASS (INNER)
- ④ - 8 mm THK. HEAT STRENGTHENED BLUE TINTED GLASS (SPANDREL GLASS)
- ⑤ - 8 mm THK. HEAT STRENGTHENED BLUE TINTED GLASS (OUTER) + 9 mm AIR SPACE + 8 mm THK. TEMPERED CLEAR GLASS (INNER)

- ⑥ - 8 mm THK. TEMPERED BLUE TINTED GLASS (SPANDREL GLASS)
- ⑦ - 8 mm THK. HEAT STRENGTHENED TINTED GLASS (OUTER) + 1.52PVB + 8 mm THK. HEAT STRENGTHENED CLEAR LAMINATED GLASS (INNER)
- ⑧ - 10 mm THK. TEMPERED GLASS (INTERNAL PROTECTIVE BARRIER)
- ⑨ - 3 mm THK. ALUM. CLADDING
- M.W. - MAINTENANCE WINDOW
- S.J. - STACK JOINT
- AE01 - ALUM. EXTRUSION DIE NO.
- ▲ - SUPPORT POINT
- ◆ - RESTRAINT SOCKET

NOTE:

1. ALL DIMENSIONS ARE IN mm.
2. ALL ELEVATIONS ARE VIEWED FROM OUTSIDE.
3. ALL DIMENSIONS TO BE VERIFIED ON SITE BEFORE FABRICATION.

LEGEND:

- X1 - DETAIL MARK NO.
- X001 - REFER SHEET NO.

1. F.F.L. --- FINISHED FLOOR LEVEL
2. S.F.L. --- STRUCTURAL FLOOR LEVEL
3. (R) --- REVERSED DETAIL

G	16/07/2019	GENERAL REVISED
F	19/05/2019	GENERAL REVISED
E	17/01/2019	GENERAL REVISED
D	22/12/2018	GENERAL REVISED
C	04/12/2018	GENERAL REVISED
B	24/11/2018	GENERAL REVISED
A	10/9/2018	GENERAL REVISED
NO.	DATE	REVISED BY

JOB NO. : J-837

PROJECT :
URA KWUN TONG TOWN CENTRE
REDEVELOPMENT (AREA 2 & 3) AT
NKIL 6514, KWUN TONG, KWLOON

TITLE :
PART ELEVATION
OF CURTAIN WALL
AT TOWER 1


DATE : 04-JUL-18 SCALE : 1:60 (A1)

DRAWN BY : ASING CHECKED BY : --

美特鋁質有限公司
MIDI ALUMINIUM FABRICATOR LTD.
Units 6-8, Sunray Industrial Centre, 1/F
610 Cha Kwo Ling Road, Kowloon
Tel: 23489211-4 Fax: (852) 27727666

DWG NO. : J837-CW-2104

REV. : G

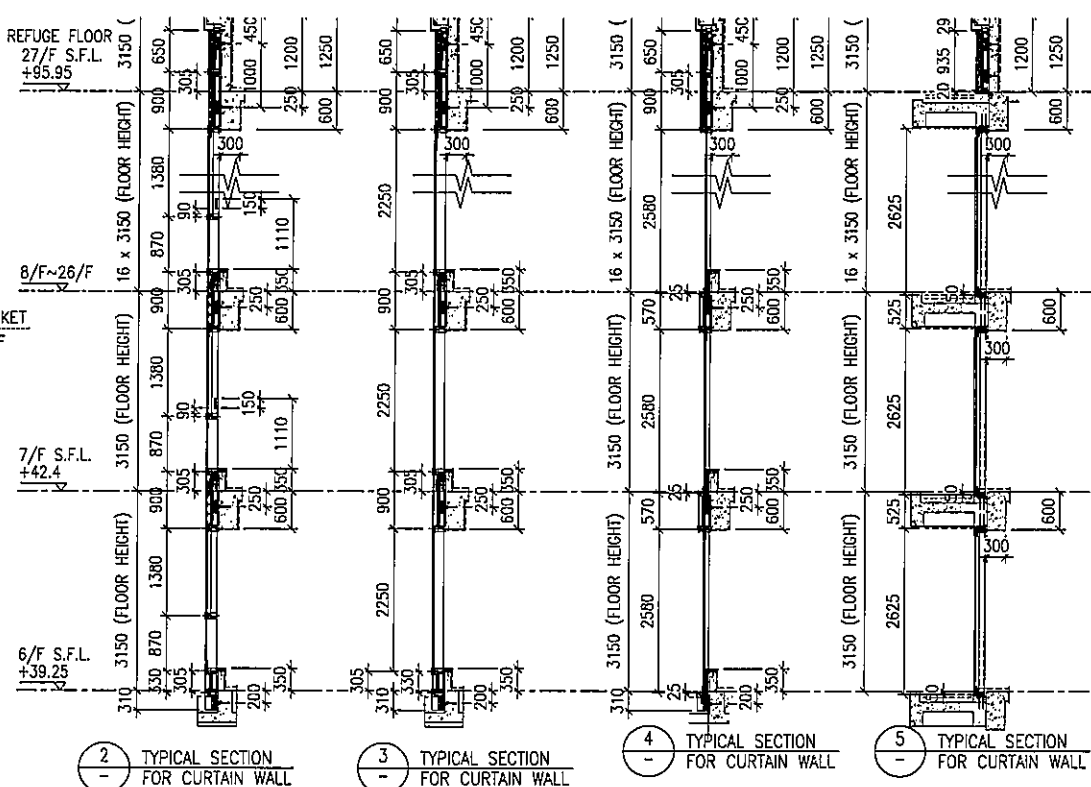

- | | |
|---|--|
| LEGEND: | |
|  | - 10 mm THK. TEMPERED BLUE TINTED GLASS (OUTER) + 9 mm AIR SPACE + 8 mm THK. TEMPERED CLEAR GLASS (INNER) |
|  | - 8 mm THK. HEAT STRENGTHENED TINTED GLASS (OUTER) + 9 mm AIR SPACE + 8 mm THK. HEAT STRENGTHENED CLEAR GLASS (INNER) |
|  | - 10 mm THK. HEAT STRENGTHENED BLUE TINTED GLASS (OUTER) + 9 mm AIR SPACE + 8 mm THK. TEMPERED CLEAR GLASS (INNER) |
|  | - 8 mm THK. HEAT STRENGTHENED BLUE TINTED GLASS (SPANDREL GLASS) |
|  | - 8 mm THK. HEAT STRENGTHENED BLUE TINTED GLASS (OUTER) + 9 mm AIR SPACE + 8 mm THK. TEMPERED CLEAR GLASS (INNER) |
|  | - 8 mm THK. TEMPERED BLUE TINTED GLASS (SPANDREL GLASS) |
|  | - 8 mm THK. HEAT STRENGTHENED TINTED GLASS (OUTER) + 1.52PVB + 8 mm THK. HEAT STRENGTHENED CLEAR LAMINATED GLASS (INNER) |
|  | - 10 mm THK. TEMPERED GLASS (INTERNAL PROTECTIVE BARRIER) |
|  | - 3 mm THK. ALUM. CLADDING |
|  | - MAINTENANCE WINDOW |
|  | - STACK JOINT |
|  | - ALUM. EXTRUSION DIE NO. |
|  | - SUPPORT POINT |
|  | - RESTRAINT SOCKET |

NOTE :

1. ALL DIMENSIONS ARE IN mm.
2. ALL ELEVATIONS ARE VIEWED FROM OUTSIDE.
3. ALL DIMENSIONS TO BE VERIFIED ON SITE BEFORE FABRICATION.

LEGEND :

	DETAIL MARK NO.
	REFER SHEET NO.

1. F.F.L. -- FINISHED FLOOR LEVEL
2. S.F.L. -- STRUCTURAL FLOOR LEVEL
3. (R) -- REVERSED DETAIL

G	16/07/2019	GENERAL REVISED
F	26/05/2019	GENERAL REVISED
E	17/01/2019	GENERAL REVISED
D	22/12/2018	GENERAL REVISED
C	04/12/2018	GENERAL REVISED
B	24/11/2018	GENERAL REVISED
A	10/9/2018	GENERAL REVISED
NO.	DATE	REVISED

JOB NO. : J-837

PROJECT :
URA KWUN TONG TOWN CENTRE
REDEVELOPMENT (AREA 2 & 3) AT
NKIL 6514, KWUN TONG, KWLOON


TITLE : PART ELEVATION
OF CURTAIN WALL
AT TOWER 1

DATE : 04-JUL-18	SCALE : 1:60 (A1)
------------------	-------------------

DRAWN BY : ASING	CHECKED BY : —
------------------	----------------

 **美特鋁質有限公司**
MIDI ALUMINUM FABRICATOR LTD.
Units 6-8, Sunroy Industrial Centre, 1/F
610 Cha Kwo Ling Road, Kowloon
Tel: 23489211-4 Fax: (852) 27727666

DWG NO. : J837-CW-2105	REV. : G
------------------------	----------

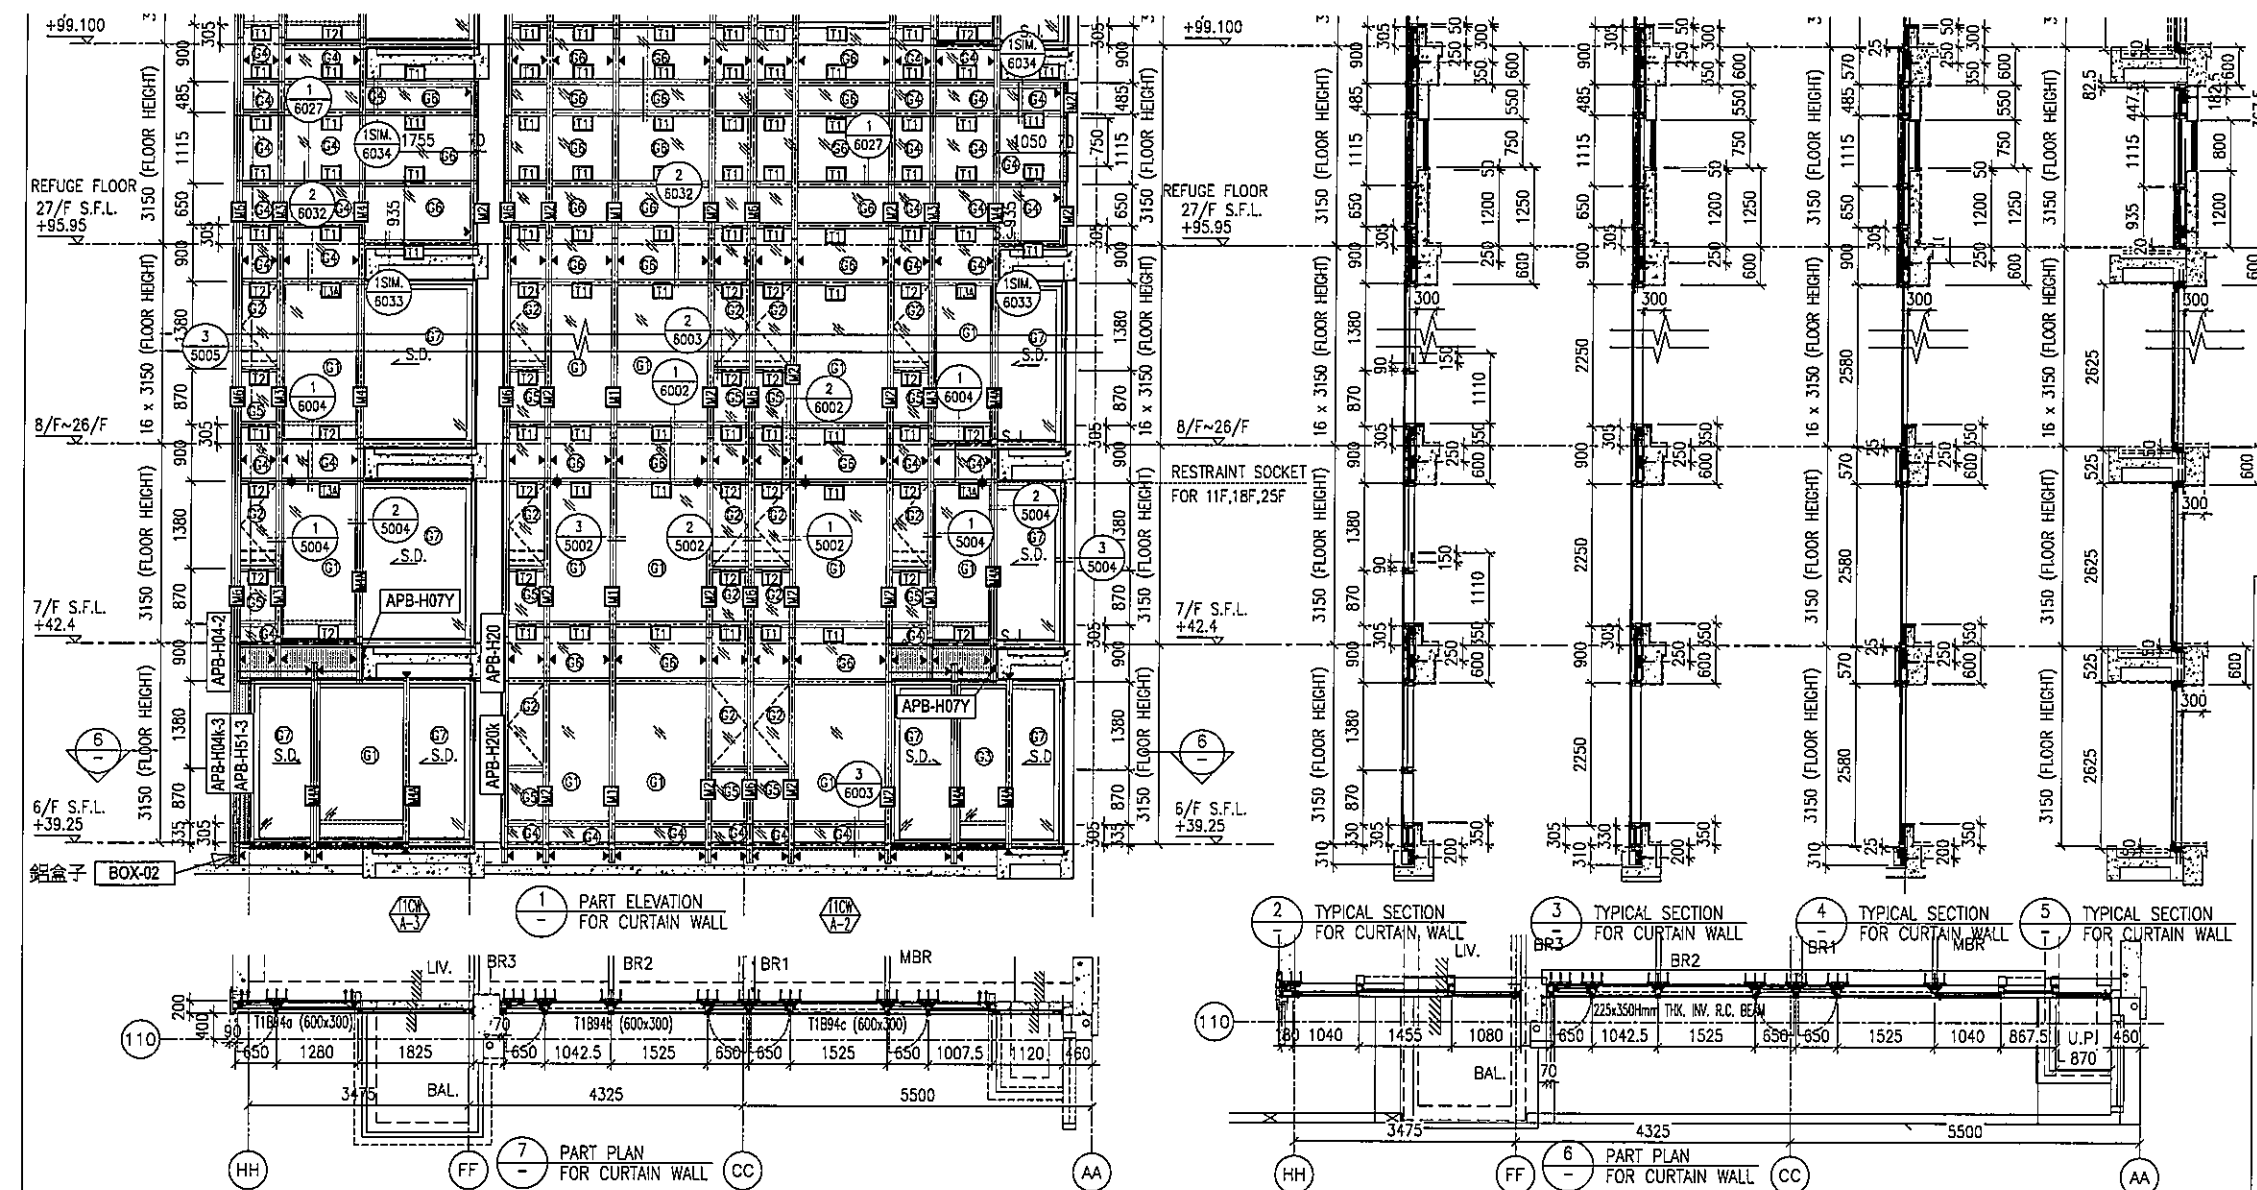

- LEGEND:**
- ① 10 mm THK. TEMPERED BLUE TINTED GLASS (OUTER) + 9 mm AIR SPACE + 8 mm THK. TEMPERED CLEAR GLASS (INNER)
 - ② 8 mm THK. HEAT STRENGTHENED TINTED GLASS (OUTER) + 9 mm AIR SPACE + 8 mm THK. HEAT STRENGTHENED CLEAR GLASS (INNER)
 - ③ 10 mm THK. HEAT STRENGTHENED BLUE TINTED GLASS (OUTER) + 9 mm AIR SPACE + 8 mm THK. TEMPERED CLEAR GLASS (INNER)
 - ④ 8 mm THK. HEAT STRENGTHENED BLUE TINTED GLASS (SPANDREL GLASS)
 - ⑤ 8 mm THK. HEAT STRENGTHENED BLUE TINTED GLASS (OUTER) + 9 mm AIR SPACE + 8 mm THK. TEMPERED CLEAR GLASS (INNER)
 - ⑥ 8 mm THK. TEMPERED BLUE TINTED GLASS (SPANDREL GLASS)
 - ⑦ 8 mm THK. HEAT STRENGTHENED TINTED GLASS (OUTER) + 1.52PVB + 8 mm THK. HEAT STRENGTHENED CLEAR LAMINATED GLASS (INNER)
 - ⑧ 10 mm THK. TEMPERED GLASS (INTERNAL PROTECTIVE BARRIER)
 - ⑨ 3 mm THK. ALUM. CLADDING
 - M.W. - MAINTENANCE WINDOW
 - S.J. - STACK JOINT
 - AE01 - ALUM. EXTRUSION DIE NO.
 - ▲ - SUPPORT POINT
 - ◆ - RESTRAINT SOCKET

NOTE:

- ALL DIMENSIONS ARE IN mm.
- ALL ELEVATIONS ARE VIEWED FROM OUTSIDE.
- ALL DIMENSIONS TO BE VERIFIED ON SITE BEFORE FABRICATION.

LEGEND:

X1 - DETAIL MARK NO.
X001 - REFER SHEET NO.

- F.F.L. --- FINISHED FLOOR LEVEL
- S.F.L. --- STRUCTURAL FLOOR LEVEL
- ⊗ --- REVERSED DETAIL

NO.	DATE	REVISION	BY
H	16/07/2019	GENERAL REVISED	
G	26/05/2019	GENERAL REVISED	
F	07/04/2019	GENERAL REVISED	
E	17/01/2019	GENERAL REVISED	
D	22/12/2018	GENERAL REVISED	
C	04/12/2018	GENERAL REVISED	
B	24/11/2018	GENERAL REVISED	
A	10/9/2018	GENERAL REVISED	

JOB NO.: J-837

PROJECT: URA KWUN TONG TOWN CENTRE REDEVELOPMENT (AREA 2 & 3) AT NKIL 6514, KWUN TONG, KWLOON




TITLE: PART ELEVATION OF CURTAIN WALL AT TOWER 1

DATE: 04-JUL-18 SCALE: 1:60 (A1)

DRAWN BY: ASING CHECKED BY: -

美特鋁質有限公司
MIDI ALUMINIUM FABRICATOR LTD.
Units 6-8, Sunray Industrial Centre, 1/F
610 Cha Kwo Ling Road, Kowloon
Tel: 23489211-4 Fax: (852) 27727666

DWG NO.: J837-CW-2106 REV.: H

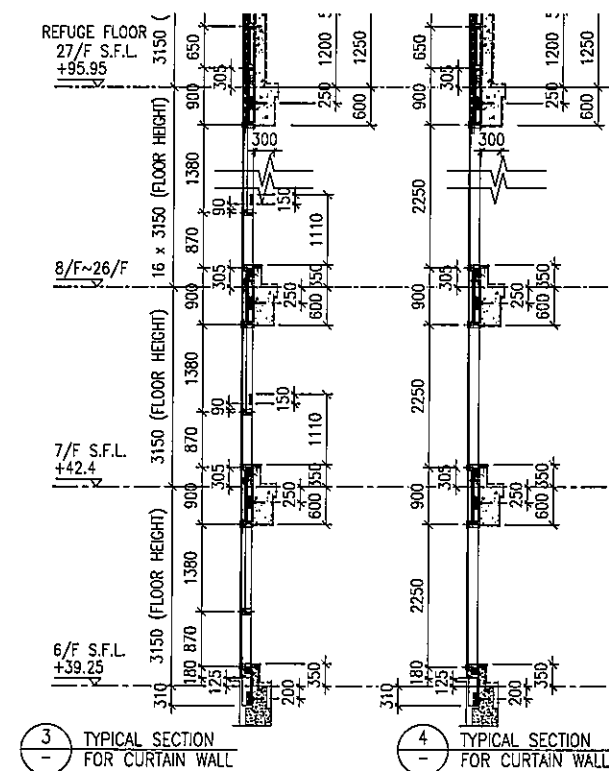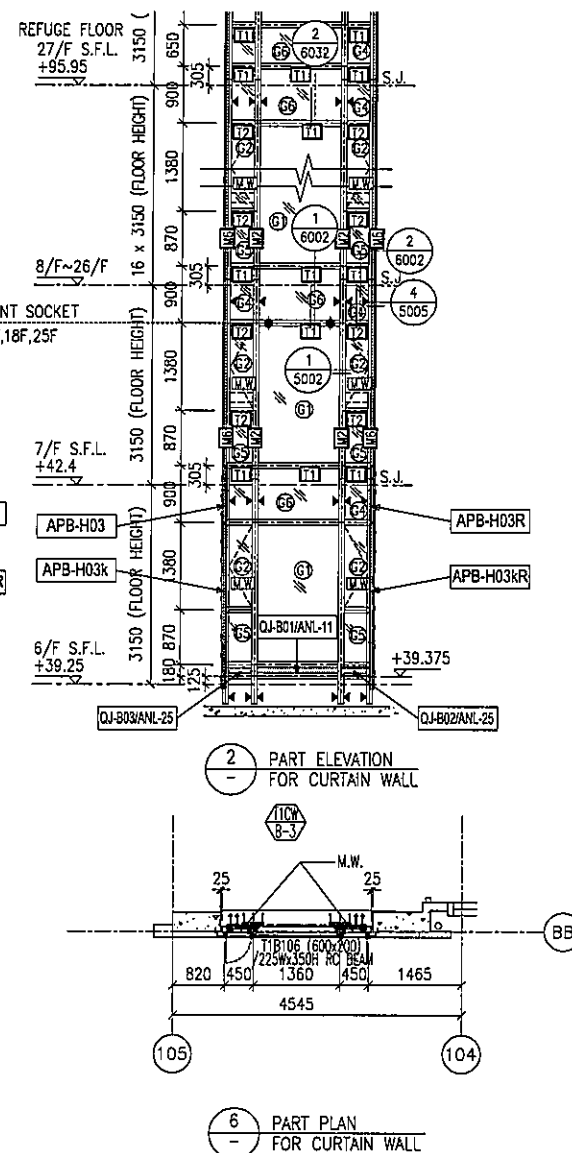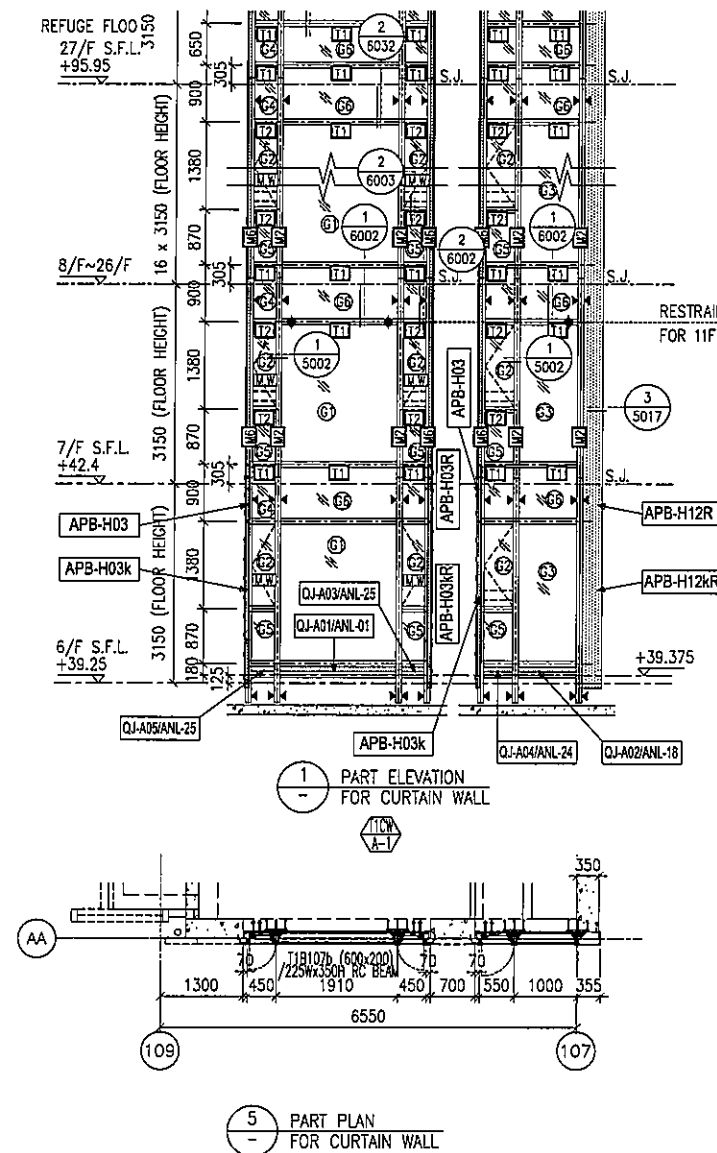

LEGEND:

- ① - 10 mm THK. TEMPERED BLUE TINTED GLASS (OUTER) + 9 mm AIR SPACE + 8 mm THK. TEMPERED CLEAR GLASS (INNER)
- ② - 8 mm THK. HEAT STRENGTHENED TINTED GLASS (OUTER) + 9 mm AIR SPACE + 8 mm THK. HEAT STRENGTHENED CLEAR GLASS (INNER)
- ③ - 10 mm THK. HEAT STRENGTHENED BLUE TINTED GLASS (OUTER) + 9 mm AIR SPACE + 8 mm THK. TEMPERED CLEAR GLASS (INNER)
- ④ - 8 mm THK. HEAT STRENGTHENED BLUE TINTED GLASS (SPANDREL GLASS)
- ⑤ - 8 mm THK. HEAT STRENGTHENED BLUE TINTED GLASS (OUTER) + 9 mm AIR SPACE + 8 mm THK. TEMPERED CLEAR GLASS (INNER)

- ⑥ - 8 mm THK. TEMPERED BLUE TINTED GLASS (SPANDREL GLASS)
- ⑦ - 8 mm THK. HEAT STRENGTHENED TINTED GLASS (OUTER) + 1.52PVB + 8 mm THK. HEAT STRENGTHENED CLEAR LAMINATED GLASS (INNER)
- ⑧ - 10 mm THK. TEMPERED GLASS (INTERNAL PROTECTIVE BARRIER)
- ⑨ - 3 mm THK. ALUM. CLADDING
- M.W. - MAINTENANCE WINDOW
- S.J. - STACK JOINT
- AF-01 - ALUM. EXTRUSION DIE NO.
- ▲ - SUPPORT POINT
- ◆ - RESTRAINT SOCKET

NOTE:

1. ALL DIMENSIONS ARE IN mm.
2. ALL ELEVATIONS ARE VIEWED FROM OUTSIDE.
3. ALL DIMENSIONS TO BE VERIFIED ON SITE BEFORE FABRICATION.

LEGEND:

- X1 - DETAIL MARK NO.
- X001 - REFER SHEET NO.

1. F.F.L. --- FINISHED FLOOR LEVEL
2. S.F.L. --- STRUCTURAL FLOOR LEVEL
3. (R) --- REVERSED DETAIL

NO.	DATE	REVISION	BY
G	16/07/2019	GENERAL REVISED	
F	17/01/2019	GENERAL REVISED	
E	02/01/2019	GENERAL REVISED	
D	22/12/2018	GENERAL REVISED	
C	04/12/2018	GENERAL REVISED	
B	24/11/2018	GENERAL REVISED	
A	10/9/2018	GENERAL REVISED	

JOB NO. : J-837

PROJECT :
URA KWUN TONG TOWN CENTRE
REDEVELOPMENT (AREA 2 & 3) AT
NKIL 6514, KWUN TONG, KWLOON



TITLE :
PART ELEVATION
OF CURTAIN WALL
AT TOWER 1

DATE : 04-JUL-18 SCALE : 1:60 (A1)

DRAWN BY : ASING CHECKED BY : -

美特铝质有限公司
MIDI ALUMINUM FABRICATOR LTD.
Units 6-8, Sunray Industrial Centre, 1/F
610 Cha Kwo Ling Road, Kowloon
Tel: 23489211-4 Fax: (852) 27727666

DWG NO. : J837-CW-2107 REV. : G

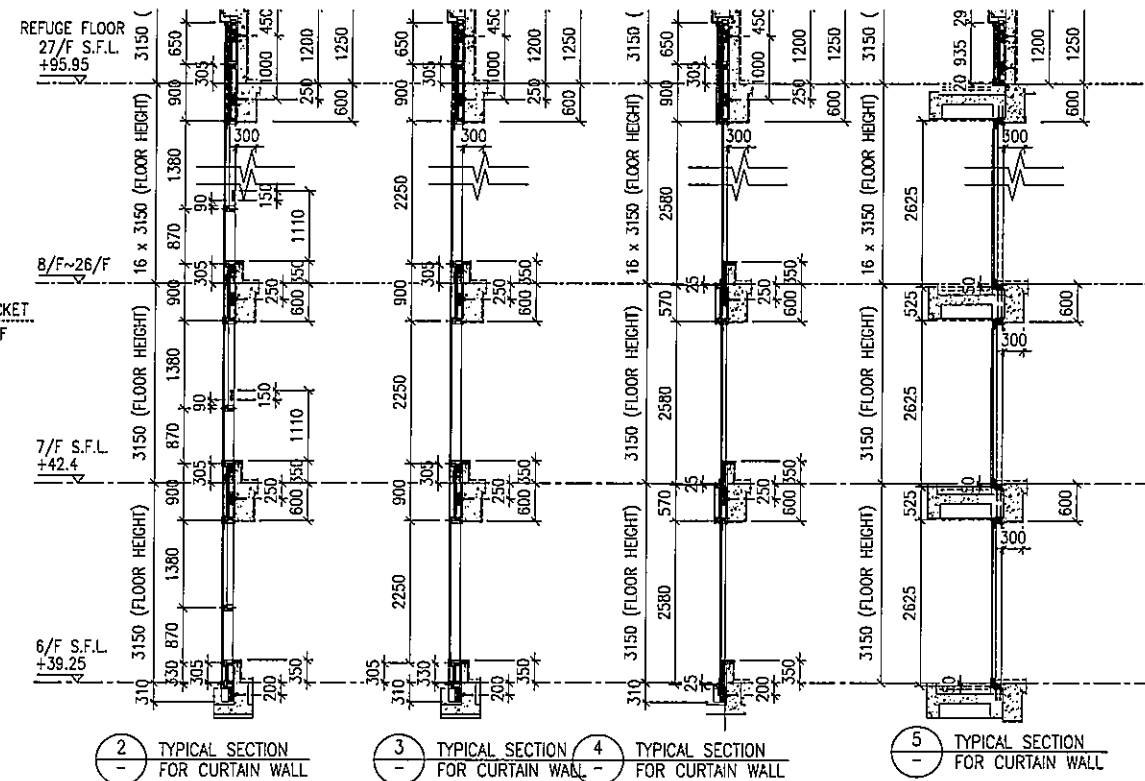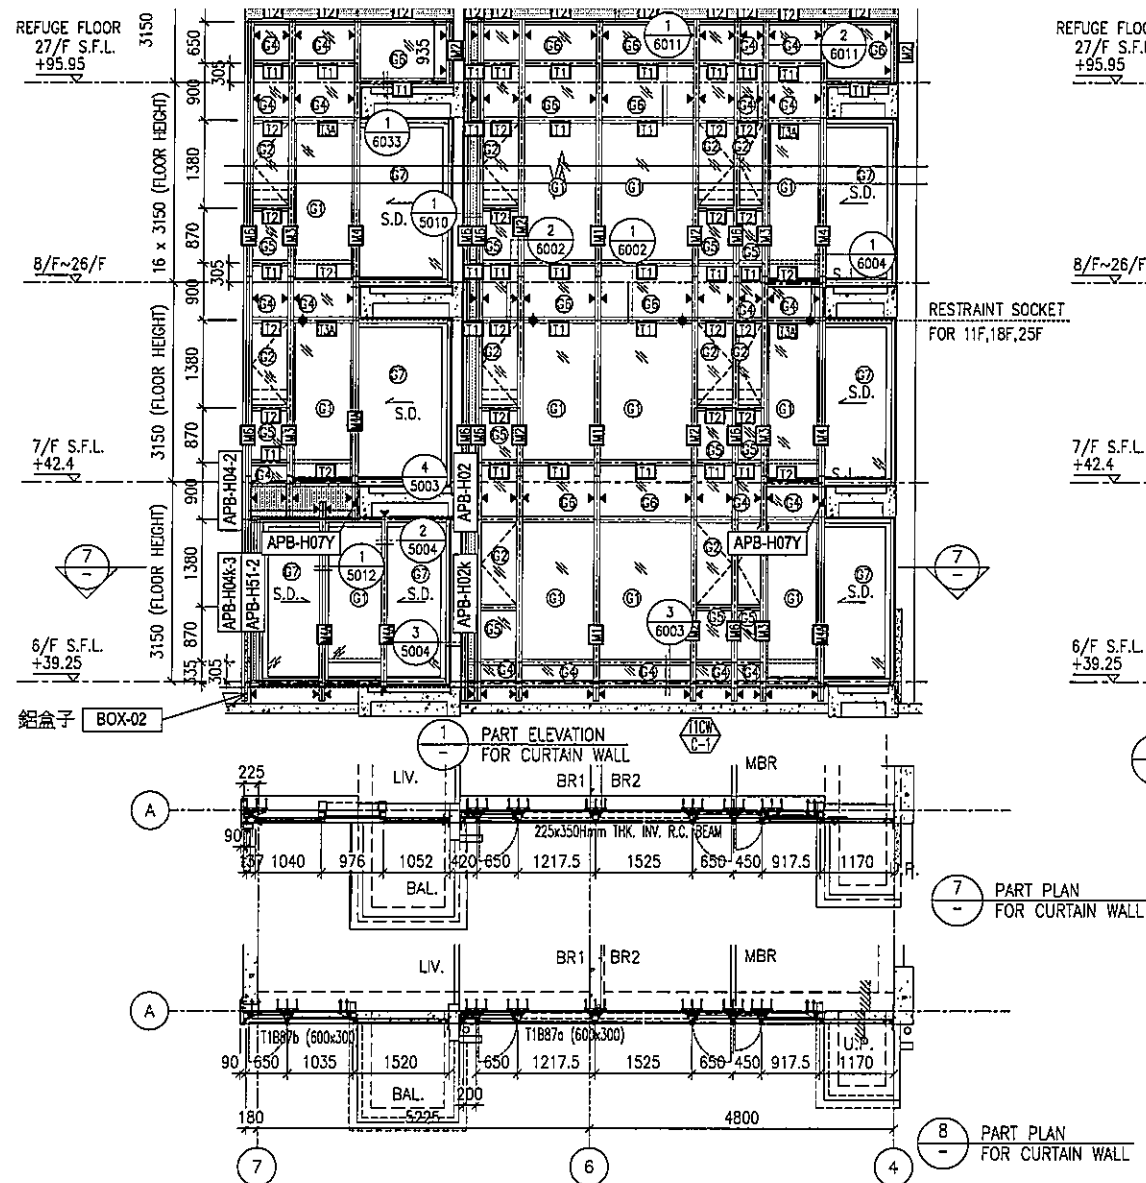

- LEGEND:**
- 10 mm THK. TEMPERED BLUE TINTED GLASS (OUTER) + 9 mm AIR SPACE + 8 mm THK. TEMPERED CLEAR GLASS (INNER)
 - 8 mm THK. HEAT STRENGTHENED TINTED GLASS (OUTER) + 9 mm AIR SPACE + 8 mm THK. HEAT STRENGTHENED CLEAR GLASS (INNER)
 - 10 mm THK. HEAT STRENGTHENED BLUE TINTED GLASS (OUTER) + 9 mm AIR SPACE + 8 mm THK. TEMPERED CLEAR GLASS (INNER)
 - 8 mm THK. HEAT STRENGTHENED BLUE TINTED GLASS (SPANDREL GLASS)
 - 8 mm THK. HEAT STRENGTHENED BLUE TINTED GLASS (OUTER) + 9 mm AIR SPACE + 8 mm THK. TEMPERED CLEAR GLASS (INNER)
 - 8 mm THK. TEMPERED BLUE TINTED GLASS (SPANDREL GLASS)
 - 8 mm THK. HEAT STRENGTHENED TINTED GLASS (OUTER) + 1.52PVB + 8 mm THK. HEAT STRENGTHENED CLEAR LAMINATED GLASS (INNER)
 - 10 mm THK. TEMPERED GLASS (INTERNAL PROTECTIVE BARRIER)
 - 3 mm THK. ALUM. CLADDING
 - M.W. - MAINTENANCE WINDOW
 - S.J. - STACK JOINT
 - AK-01 - ALUM. EXTRUSION DIE NO.
 - ▲ - SUPPORT POINT
 - ◆ - RESTRAINT SOCKET

NOTE:

- ALL DIMENSIONS ARE IN mm.
- ALL ELEVATIONS ARE VIEWED FROM OUTSIDE.
- ALL DIMENSIONS TO BE VERIFIED ON SITE BEFORE FABRICATION.

LEGEND:

X1 - DETAIL MARK NO.
X001 - REFER SHEET NO.

- F.F.L. --- FINISHED FLOOR LEVEL
- S.F.L. --- STRUCTURAL FLOOR LEVEL
- ⊗ --- REVERSED DETAIL

NO.	DATE	REVISION	BY
H	16/07/2019	GENERAL REVISED	
G	26/05/2019	GENERAL REVISED	
F	07/04/2019	GENERAL REVISED	
E	17/01/2019	GENERAL REVISED	
D	22/12/2018	GENERAL REVISED	
C	04/12/2018	GENERAL REVISED	
B	24/11/2018	GENERAL REVISED	
A	10/9/2018	GENERAL REVISED	

JOB NO.: J-837

PROJECT: URA KWUN TONG TOWN CENTRE REDEVELOPMENT (AREA 2 & 3) AT NKIL 6514, KWUN TONG, KWLOON



TITLE: PART ELEVATION OF CURTAIN WALL AT TOWER 1

DATE: 04-JUL-18 SCALE: 1:60 (A1)

DRAWN BY: ASING CHECKED BY: -

美特鋁質有限公司
MIDI ALUMINIUM FABRICATOR LTD.
Units 6-8, Sunray Industrial Centre, 1/F
610 Cha Kwo Ling Road, Kowloon
Tel: 23489211-4 Fax: (852) 27727666

DWG NO.: J837-CW-2109 REV.: H

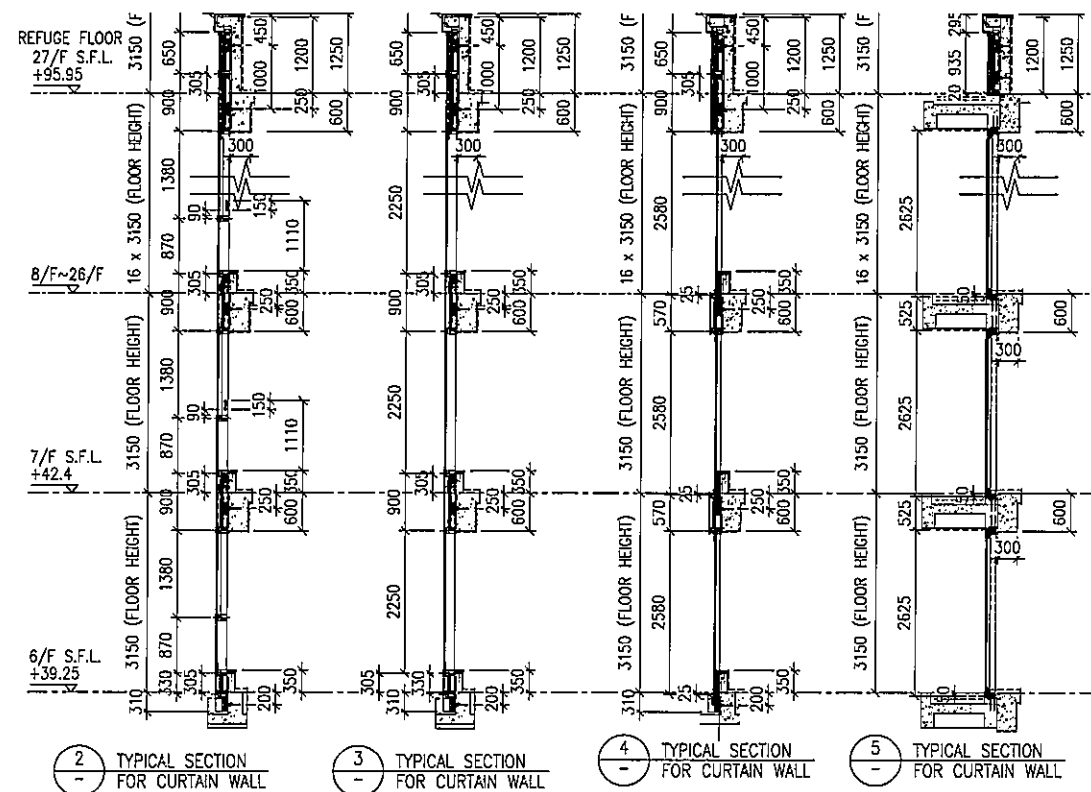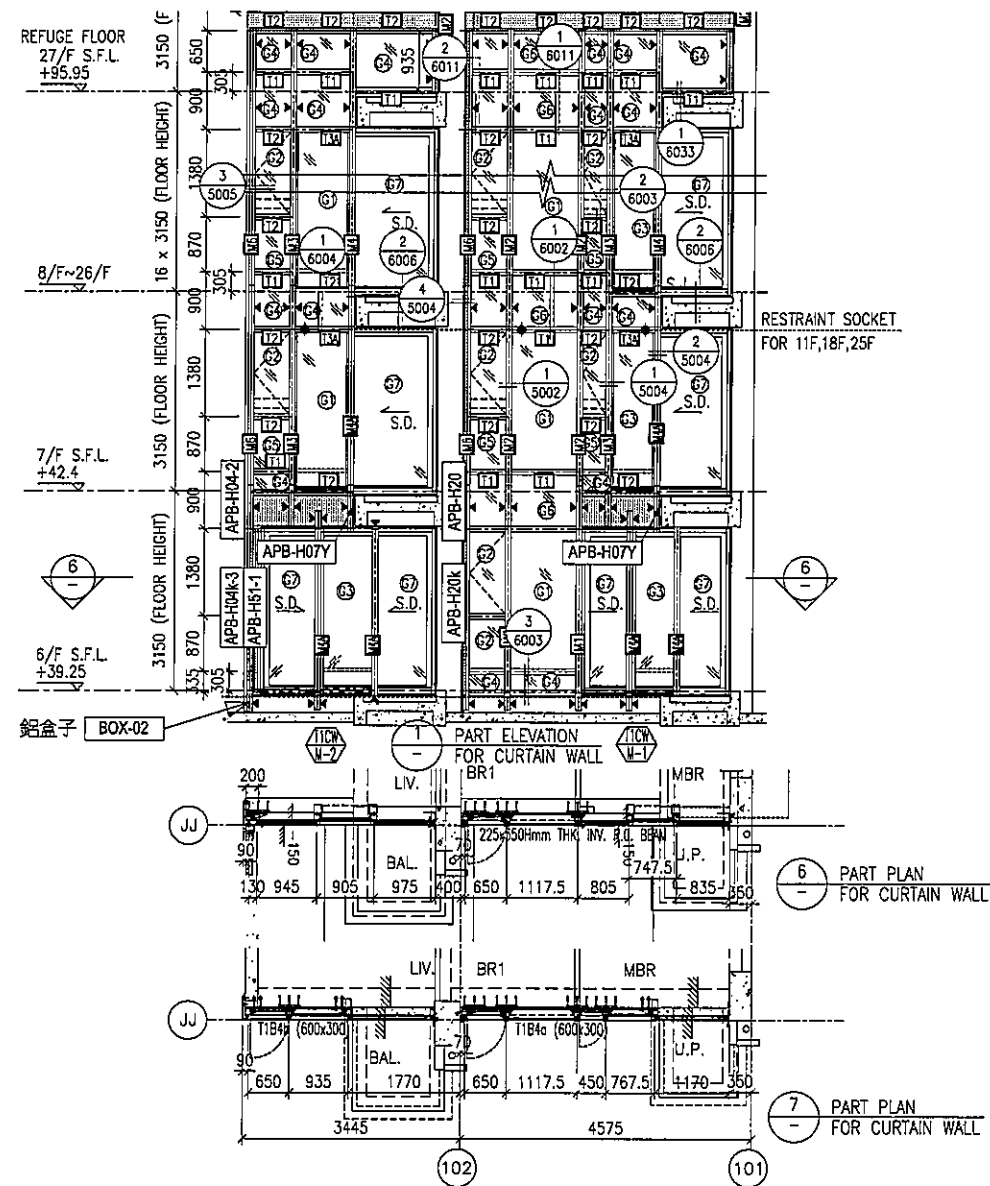

LEGEND:

- ① - 10 mm THK. TEMPERED BLUE TINTED GLASS (OUTER) + 9 mm AIR SPACE + 8 mm THK. TEMPERED CLEAR GLASS (INNER)
- ② - 8 mm THK. HEAT STRENGTHENED TINTED GLASS (OUTER) + 9 mm AIR SPACE + 8 mm THK. HEAT STRENGTHENED CLEAR GLASS (INNER)
- ③ - 10 mm THK. HEAT STRENGTHENED BLUE TINTED GLASS (OUTER) + 9 mm AIR SPACE + 8 mm THK. TEMPERED CLEAR GLASS (INNER)
- ④ - 8 mm THK. HEAT STRENGTHENED BLUE TINTED GLASS (SPANDREL GLASS)
- ⑤ - 8 mm THK. HEAT STRENGTHENED BLUE TINTED GLASS (OUTER) + 9 mm AIR SPACE + 8 mm THK. TEMPERED CLEAR GLASS (INNER)

- ⑥ - 8 mm THK. TEMPERED BLUE TINTED GLASS (SPANDREL GLASS)
- ⑦ - 8 mm THK. HEAT STRENGTHENED TINTED GLASS (OUTER) + 1.52PVB + 8 mm THK. HEAT STRENGTHENED CLEAR LAMINATED GLASS (INNER)
- ⑧ - 10 mm THK. TEMPERED GLASS (INTERNAL PROTECTIVE BARRIER)
- ⑨ - 3 mm THK. ALUM. CLADDING
- M.W. - MAINTENANCE WINDOW
- S.J. - STACK JOINT
- AE01 - ALUM. EXTRUSION DIE NO.
- ▲ - SUPPORT POINT
- ◆ - RESTRAINT SOCKET

NOTE:

1. ALL DIMENSIONS ARE IN mm.
2. ALL ELEVATIONS ARE VIEWED FROM OUTSIDE.
3. ALL DIMENSIONS TO BE VERIFIED ON SITE BEFORE FABRICATION.

LEGEND:

- ① - DETAIL MARK NO.
- ② - REFER SHEET NO.

1. F.F.L. --- FINISHED FLOOR LEVEL
2. S.F.L. --- STRUCTURAL FLOOR LEVEL
3. (R) --- REVERSED DETAIL

G	16/07/2019	GENERAL REVISED
F	26/05/2019	GENERAL REVISED
E	17/01/2019	GENERAL REVISED
D	22/12/2018	GENERAL REVISED
C	04/12/2018	GENERAL REVISED
B	24/11/2018	GENERAL REVISED
A	10/9/2018	GENERAL REVISED
NO.	DATE	REVISED BY

JOB NO. : J-837

PROJECT :
URA KWUN TONG TOWN CENTRE
REDEVELOPMENT (AREA 2 & 3) AT
NKIL 6514, KWUN TONG, KWLOON



TITLE :
PART ELEVATION
OF CURTAIN WALL
AT TOWER 1

DATE : 04-JUL-18 SCALE : 1:60 (A1)

DRAWN BY : ASING CHECKED BY : -

美特鋁質有限公司
MIDI ALUMINIUM FABRICATOR LTD.
Units 6-8, Sunray Industrial Centre, 1/F
610 Cha Kwo Ling Road, Kowloon
Tel: 23489211-4 Fax: (852) 27727666

DWG NO. : J837-CW-2110 REV. : G

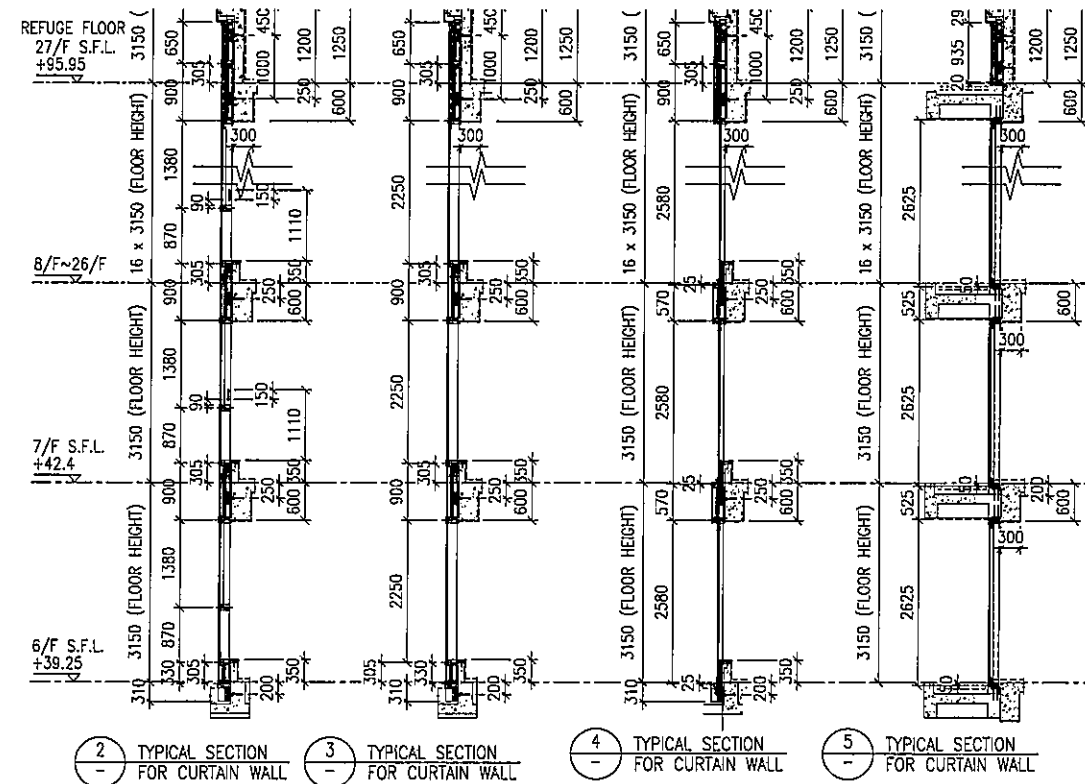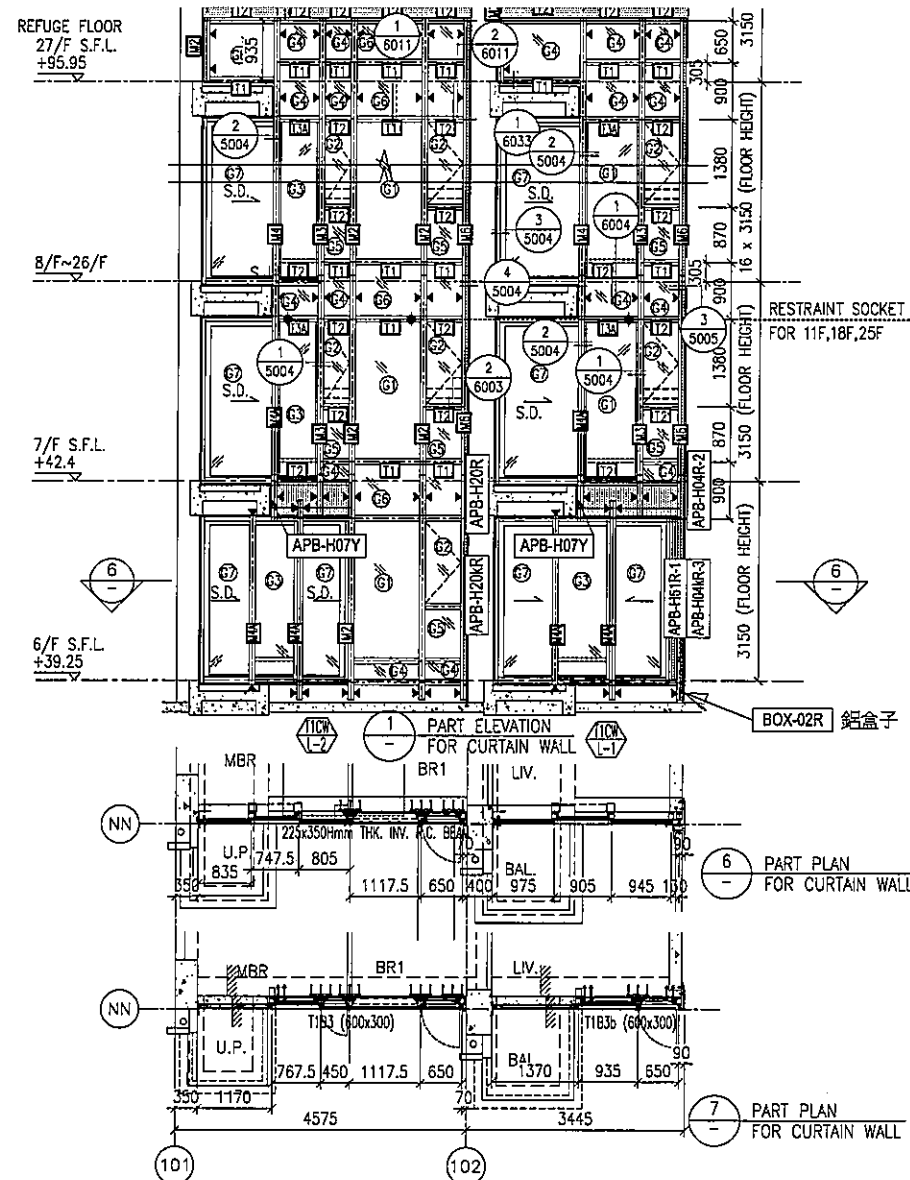

LEGEND:

10 mm THK. TEMPERED BLUE TINTED GLASS (OUTER) + 9 mm AIR SPACE + 8 mm THK. TEMPERED CLEAR GLASS (INNER) 8 mm THK. HEAT STRENGTHENED TINTED GLASS (OUTER) + 9 mm AIR SPACE + 8 mm THK. HEAT STRENGTHENED CLEAR GLASS (INNER) 10 mm THK. HEAT STRENGTHENED BLUE TINTED GLASS (OUTER) + 9 mm AIR SPACE + 8 mm THK. TEMPERED CLEAR GLASS (INNER) 8 mm THK. HEAT STRENGTHENED BLUE TINTED GLASS (SPANDREL GLASS) 8 mm THK. HEAT STRENGTHENED BLUE TINTED GLASS (OUTER) + 9 mm AIR SPACE + 8 mm THK. TEMPERED CLEAR GLASS (INNER)	8 mm THK. TEMPERED BLUE TINTED GLASS (SPANDREL GLASS) 8 mm THK. HEAT STRENGTHENED TINTED GLASS (OUTER) + 1.52PVB + 8 mm THK. HEAT STRENGTHENED CLEAR LAMINATED GLASS (INNER) 10 mm THK. TEMPERED GLASS (INTERNAL PROTECTIVE BARRIER) 3 mm THK. ALUM. CLADDING - M.W. - MAINTENANCE WINDOW - S.J. - STACK JOINT - AL-01 - ALUM. EXTRUSION DIE NO. ▲ - SUPPORT POINT ◆ - RESTRAINT SOCKET
---	---

NOTE:

- ALL DIMENSIONS ARE IN mm.
- ALL ELEVATIONS ARE VIEWED FROM OUTSIDE.
- ALL DIMENSIONS TO BE VERIFIED ON SITE BEFORE FABRICATION.

LEGEND:

X1 - DETAIL MARK NO.
X001 - REFER SHEET NO.

- F.F.L. --- FINISHED FLOOR LEVEL
- S.F.L. --- STRUCTURAL FLOOR LEVEL
- (/R) --- REVERSED DETAIL

NO.	DATE	REVISION	BY
G	16/07/2019	GENERAL REVISED	
F	26/05/2019	GENERAL REVISED	
E	17/01/2019	GENERAL REVISED	
D	22/12/2018	GENERAL REVISED	
C	04/12/2018	GENERAL REVISED	
B	24/11/2018	GENERAL REVISED	
A	10/09/2018	GENERAL REVISED	

JOB NO. : J-837

PROJECT : URA KWUN TONG TOWN CENTRE REDEVELOPMENT (AREA 2 & 3) AT NKIL 6514, KWUN TONG, KWLOON



TITLE : PART ELEVATION OF CURTAIN WALL AT TOWER 1

DATE : 04-JUL-18 SCALE : 1:60 (A1)

DRAWN BY : ASING CHECKED BY : -

美特鋁質有限公司
MIDI ALUMINIUM FABRICATOR LTD.
Units 6-8, Sunray Industrial Centre, 1/F
610 Cha Kwo Ling Road, Kowloon
Tel: 23489211-4 Fax: (852) 27727665

DWG NO. : J837-CW-2111 REV. : G

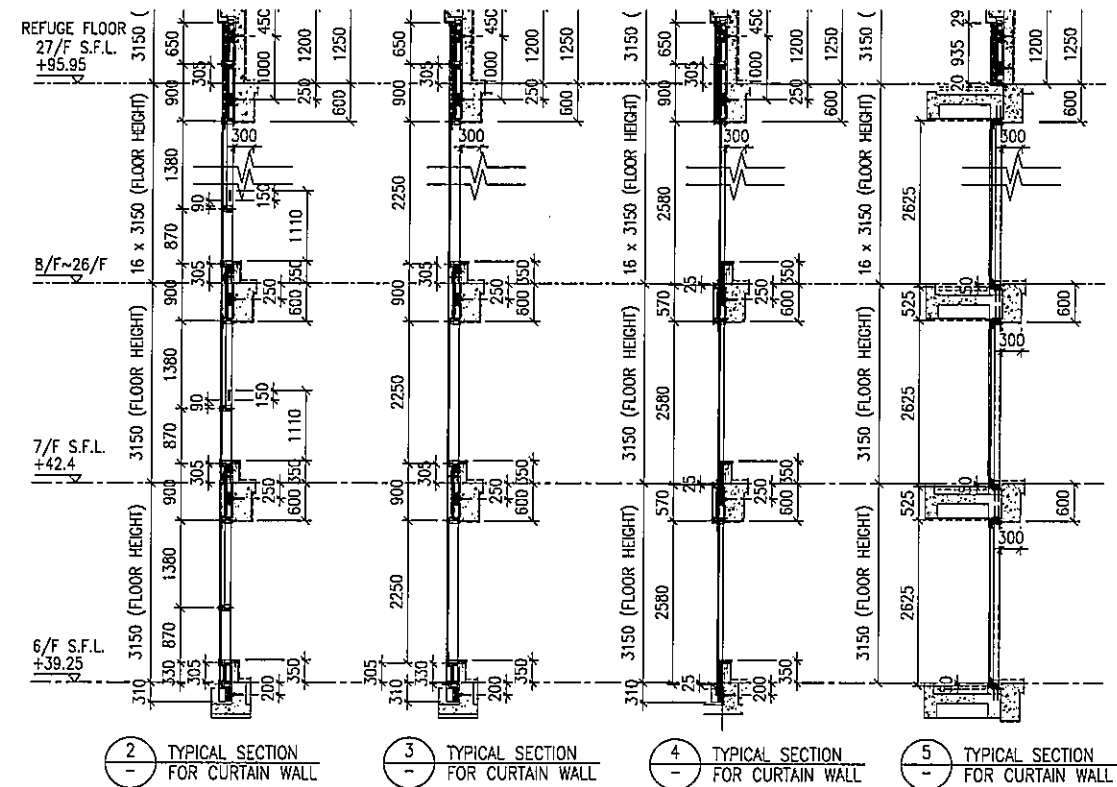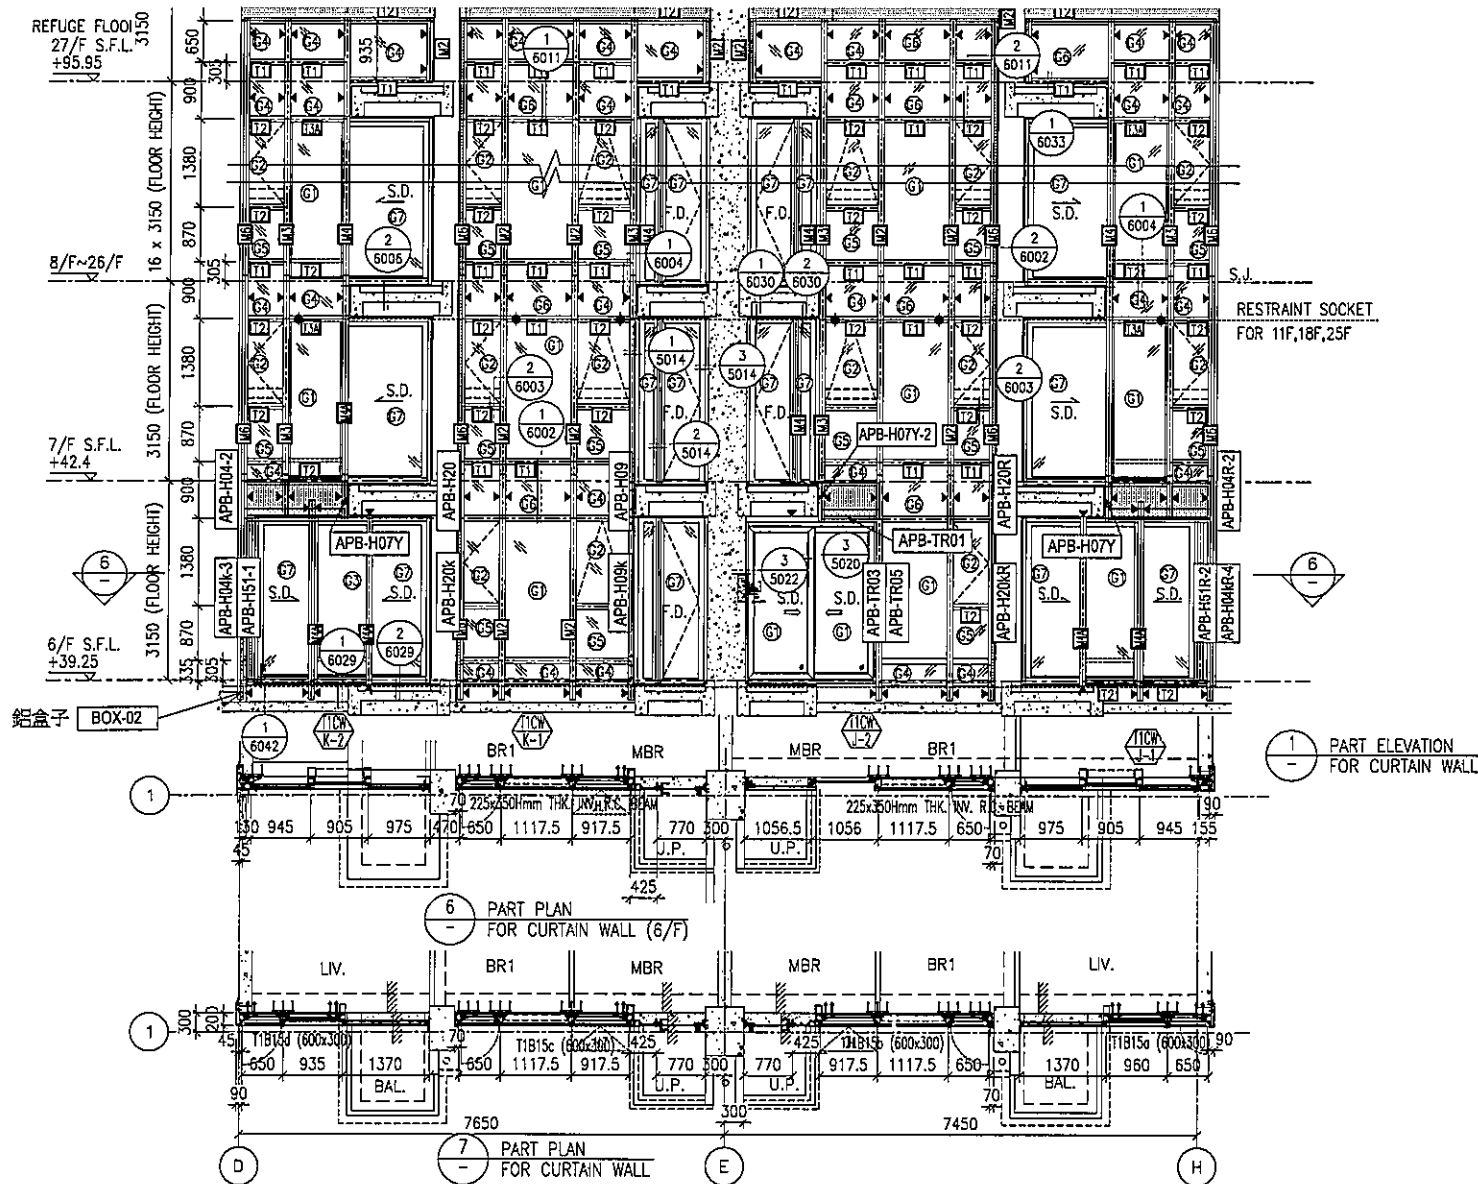

- LEGEND:**
- ① - 10 mm THK. TEMPERED BLUE TINTED GLASS (OUTER) + 9 mm AIR SPACE + 8 mm THK. TEMPERED CLEAR GLASS (INNER)
 - ② - 8 mm THK. HEAT STRENGTHENED TINTED GLASS (OUTER) + 9 mm AIR SPACE + 8 mm THK. HEAT STRENGTHENED CLEAR GLASS (INNER)
 - ③ - 10 mm THK. HEAT STRENGTHENED BLUE TINTED GLASS (OUTER) + 9 mm AIR SPACE + 8 mm THK. TEMPERED CLEAR GLASS (INNER)
 - ④ - 8 mm THK. HEAT STRENGTHENED BLUE TINTED GLASS (SPANDREL GLASS)
 - ⑤ - 8 mm THK. HEAT STRENGTHENED BLUE TINTED GLASS (OUTER) + 9 mm AIR SPACE + 8 mm THK. TEMPERED CLEAR GLASS (INNER)
 - ⑥ - 8 mm THK. TEMPERED BLUE TINTED GLASS (SPANDREL GLASS)
 - ⑦ - 8 mm THK. HEAT STRENGTHENED TINTED GLASS (OUTER) + 1.52PVB + 8 mm THK. HEAT STRENGTHENED CLEAR LAMINATED GLASS (INNER)
 - ⑧ - 10 mm THK. TEMPERED GLASS (INTERNAL PROTECTIVE BARRIER)
 - ⑨ - 3 mm THK. ALUM. CLADDING
 - M.W. - MAINTENANCE WINDOW
 - S.J. - STACK JOINT
 - ACOT - ALUM. EXTRUSION DIE NO.
 - ▲ - SUPPORT POINT
 - ◆ - RESTRAINT SOCKET

- NOTE:**
- ALL DIMENSIONS ARE IN mm.
 - ALL ELEVATIONS ARE VIEWED FROM OUTSIDE.
 - ALL DIMENSIONS TO BE VERIFIED ON SITE BEFORE FABRICATION.
- LEGEND:**
- X1 - DETAIL MARK NO.
 - X001 - REFER SHEET NO.
 - 1. F.F.L. --- FINISHED FLOOR LEVEL
 - 2. S.F.L. --- STRUCTURAL FLOOR LEVEL
 - 3. /R --- REVERSED DETAIL

G	16/07/2019	GENERAL REVISED
F	26/05/2019	GENERAL REVISED
E	17/01/2019	GENERAL REVISED
D	22/12/2018	GENERAL REVISED
C	04/12/2018	GENERAL REVISED
B	24/11/2018	GENERAL REVISED
A	10/9/2018	GENERAL REVISED
NO.	DATE	REVISED BY

JOB NO. : J-B37

PROJECT :
URA KWUN TONG TOWN CENTRE
REDEVELOPMENT (AREA 2 & 3) AT
NKIL 6514, KWUN TONG, KWLOON



TITLE :
PART ELEVATION
OF CURTAIN WALL
AT TOWER 1

DATE : 04-JUL-18 SCALE : 1:60 (A1)

DRAWN BY : ASING CHECKED BY : -

美特铝质有限公司
MIDI ALUMINUM FABRICATOR LTD.
Units 6-8, Sunray Industrial Centre, 1/F
610 Cha Kwo Ling Road, Kowloon
Tel: 23489211-4 Fax: (852) 27727666

DWG NO. : J837-CW-2112 REV. : G

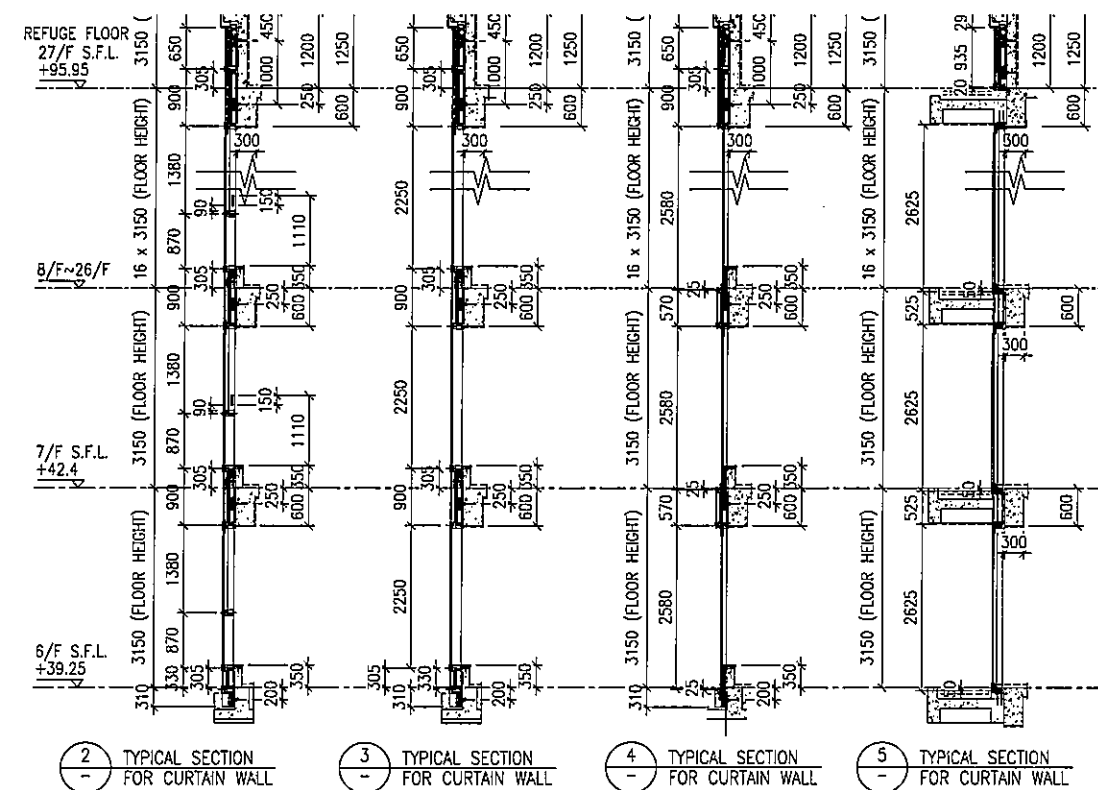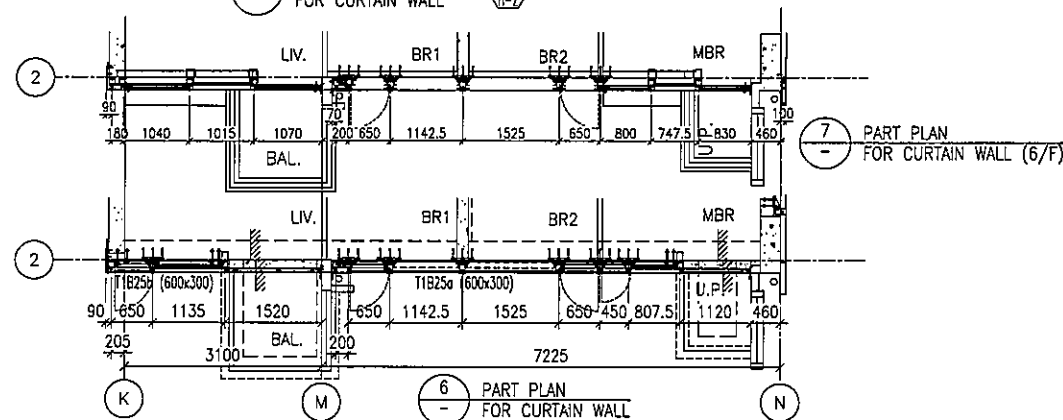

- | | |
|---|---|
|  | - 10 mm THK. TEMPERED BLUE TINTED GLASS (OUTER) + 9 mm AIR SPACE + 8 mm THK. TEMPERED CLEAR GLASS (INNER) |
|  | - 8 mm THK. HEAT STRENGTHENED TINTED GLASS (OUTER) + 9 mm AIR SPACE + 8 mm THK. HEAT STRENGTHENED CLEAR GLASS (INNER) |
|  | - 10 mm THK. HEAT STRENGTHENED BLUE TINTED GLASS (OUTER) + 9 mm AIR SPACE + 8 mm THK. TEMPERED CLEAR GLASS (INNER) |
|  | - 8 mm THK. HEAT STRENGTHENED BLUE TINTED GLASS (SPANDREL GLASS) |
|  | - 8 mm THK. HEAT STRENGTHENED BLUE TINTED GLASS (OUTER) + 9 mm AIR SPACE + 8 mm THK. TEMPERED CLEAR GLASS (INNER) |

-  - 8 mm THK. TEMPERED BLUE TINTED GLASS
(SPANDREL GLASS)
-  - 8 mm THK. HEAT STRENGTHENED TINTED GLASS (OUTER)+ 1.52PVB + 8 mm THK. HEAT STRENGTHENED CLEAR LAMINATED GLASS (INNER)
-  10 mm THK. TEMPERED GLASS
(INTERNAL PROTECTIVE BARRIER)
-  - 3 mm THK. ALUM. CLADDING
-  - MAINTENANCE WINDOW
-  - STACK JOINT
-  - ALUM. EXTRUSION DIE NO.
-  - SUPPORT POINT
-  - RESTRAINT SOCKET

1. F.F.L. -- FINISHED FLOOR LEVEL
2. S.F.L. -- STRUCTURAL FLOOR LEVEL
3. (R) -- REVERSED DETAIL

H	20/12/2019	GENERAL REVISED	
G	16/07/2019	GENERAL REVISED	
F	26/05/2019	GENERAL REVISED	
E	17/01/2019	GENERAL REVISED	
D	22/12/2018	GENERAL REVISED	
C	04/12/2018	GENERAL REVISED	
B	24/11/2018	GENERAL REVISED	
A	10/9/2018	GENERAL REVISED	
NO.	DATE	REVISED	BY

PROJECT :
URA KWUN TONG TOWN CENTRE
REDEVELOPMENT (AREA 2 & 3) AT
NKIL 6514, KWUN TONG, KWLOON


TITLE : PART ELEVATION
OF CURTAIN WALL
AT TOWER 1

DRAWN BY : ASING	CHECKED BY : -
------------------	----------------


 **美特鋁質有限公司**
MIDI ALUMINIUM FABRICATOR LTD.
Units 6-8, Sunray Industrial Centre, 1/F
610 Cha Kwo Ling Road, Kowloon
Tel: 23489211-4 Fax: (852) 27727666

DWG NO. : J837-CW-2113


$$Y : H$$

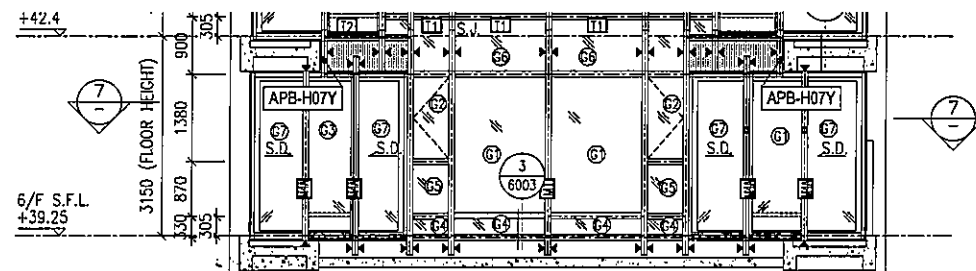

1 PART ELEVATION
FOR CURTAIN WALL

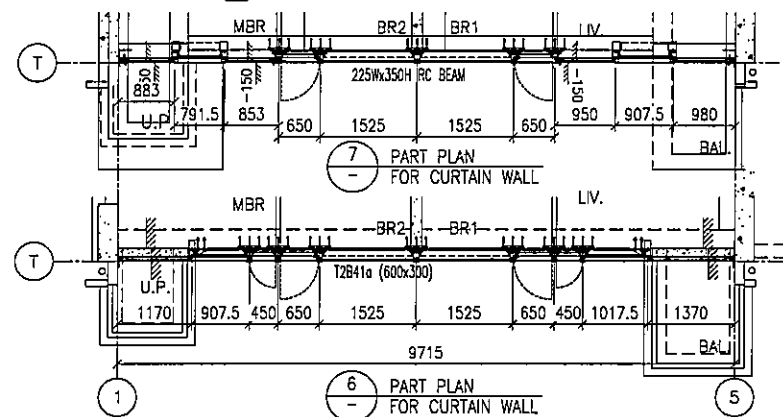

6 PART PLAN
FOR CURTAIN WALL

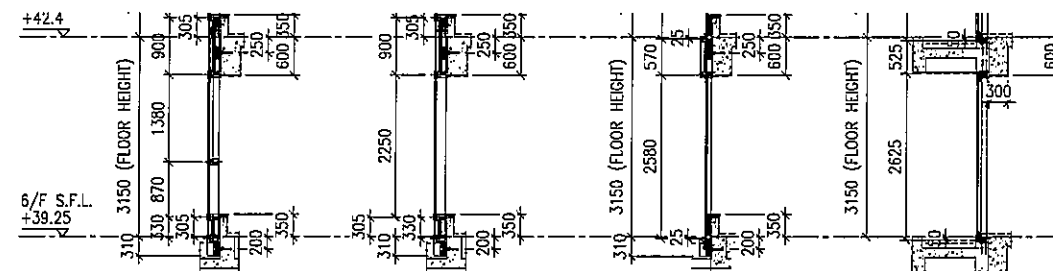


2 TYPICAL SECTION
FOR CURTAIN WALL

3 TYPICAL SECTION
FOR CURTAIN WALL

4 TYPICAL SECTION
FOR CURTAIN WALL

5 TYPICAL SECTION
FOR CURTAIN WALL

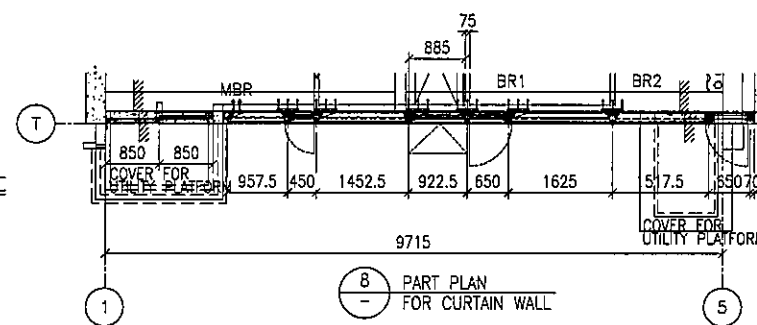

8 PART PLAN
FOR CURTAIN WALL

LEGEND:

- ① - 10 mm THK. TEMPERED BLUE TINTED GLASS (OUTER) + 9 mm AIR SPACE + 8 mm THK. TEMPERED CLEAR GLASS (INNER)
- ② - 8 mm THK. HEAT STRENGTHENED TINTED GLASS (OUTER) + 9 mm AIR SPACE + 8 mm THK. HEAT STRENGTHENED CLEAR GLASS (INNER)
- ③ - 10 mm THK. HEAT STRENGTHENED BLUE TINTED GLASS (OUTER) + 9 mm AIR SPACE + 8 mm THK. TEMPERED CLEAR GLASS (INNER)
- ④ - 8 mm THK. HEAT STRENGTHENED BLUE TINTED GLASS (SPANDREL GLASS)
- ⑤ - 8 mm THK. HEAT STRENGTHENED BLUE TINTED GLASS (OUTER) + 9 mm AIR SPACE + 8 mm THK. TEMPERED CLEAR GLASS (INNER)

- ⑥ - 8 mm THK. TEMPERED BLUE TINTED GLASS (SPANDREL GLASS)
- ⑦ - 8 mm THK. HEAT STRENGTHENED TINTED GLASS (OUTER) + 1.52PVB + 8 mm THK. HEAT STRENGTHENED CLEAR LAMINATED GLASS (INNER)
- ⑧ - 10 mm THK. TEMPERED GLASS (INTERNAL PROTECTIVE BARRIER)
- ⑨ - 3 mm THK. ALUM. CLADDING
- M.W. - MAINTENANCE WINDOW
- S.J. - STACK JOINT
- ALUM. - ALUM. EXTRUSION DIE NO.
- ▲ - SUPPORT POINT
- ◆ - RESTRAINT SOCKET

I	02/08/2019	GENERAL REVISED
H	16/07/2019	GENERAL REVISED
G	26/05/2019	GENERAL REVISED
F	07/04/2019	GENERAL REVISED
E	17/01/2019	GENERAL REVISED
D	22/12/2018	GENERAL REVISED
C	04/12/2018	GENERAL REVISED
B	24/11/2018	GENERAL REVISED
A	10/9/2018	GENERAL REVISED
NO.	DATE	REVISED

JOB NO. :	J-837
PROJECT :	URA KWUN TONG TOWN CENTRE REDEVELOPMENT (AREA 2 & 3) AT NKIL 6514, KWUN TONG, KWLOON



TITLE :	PART ELEVATION OF CURTAIN WALL AT TOWER 2
---------	---

DATE : 04-JUL-18	SCALE : 1:60 (A1)
------------------	-------------------

DRAWN BY : ASING	CHECKED BY : -
------------------	----------------

美特铝质有限公司
MIDI ALUMINIUM FABRICATOR LTD.
Units 6-8, Sunray Industrial Centre, 1/F
610 Cha Kwo Ling Road, Kowloon
Tel: 23489211-4 Fax: (852) 27727666

DWG NO. : J837-CW-2201	REV. : I
------------------------	----------

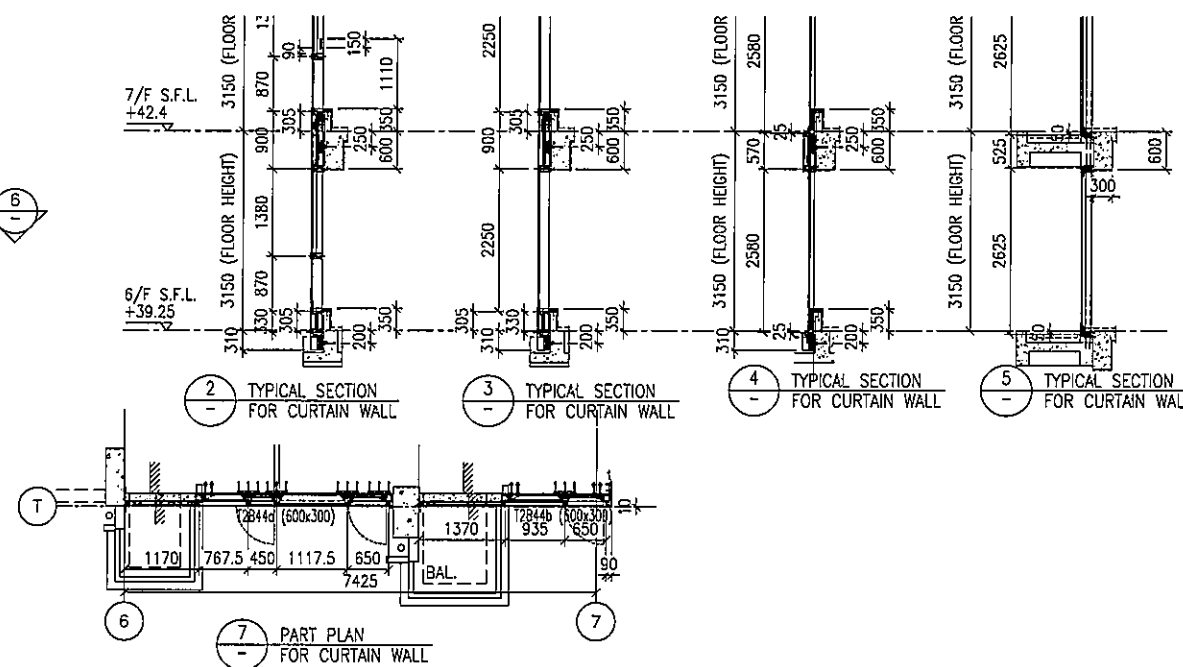
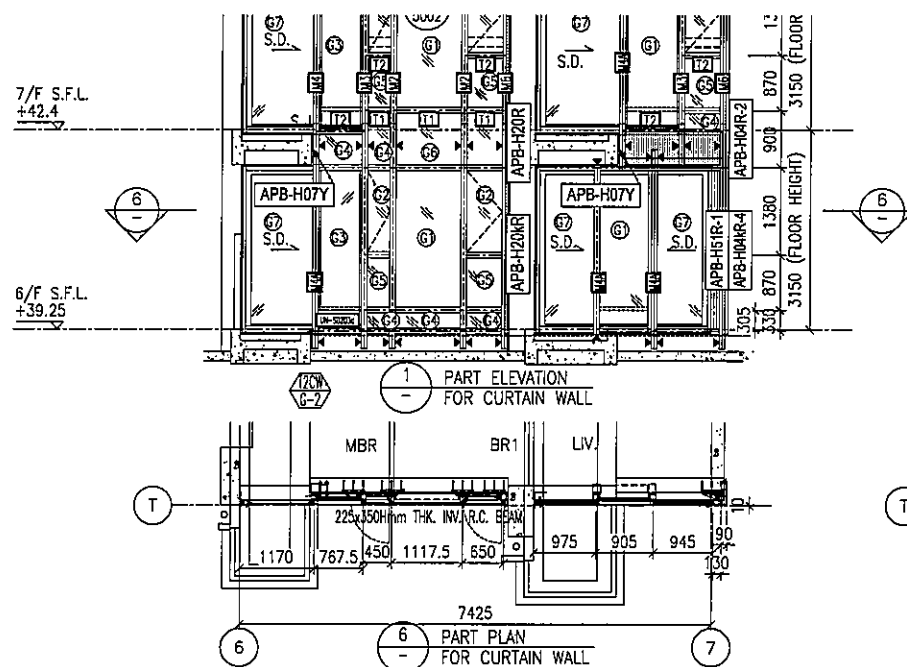


LEGEND:

- 10 mm THK. TEMPERED BLUE TINTED GLASS (OUTER) + 9 mm AIR SPACE + 8 mm THK. TEMPERED CLEAR GLASS (INNER)
- 8 mm THK. HEAT STRENGTHENED TINTED GLASS (OUTER) + 9 mm AIR SPACE + 8 mm THK. HEAT STRENGTHENED CLEAR GLASS (INNER)
- 10 mm THK. HEAT STRENGTHENED BLUE TINTED GLASS (OUTER) + 9 mm AIR SPACE + 8 mm THK. TEMPERED CLEAR GLASS (INNER)
- 8 mm THK. HEAT STRENGTHENED BLUE TINTED GLASS (SPANDREL GLASS)
- 8 mm THK. HEAT STRENGTHENED BLUE TINTED GLASS (OUTER) + 9 mm AIR SPACE + 8 mm THK. TEMPERED CLEAR GLASS (INNER)
- 8 mm THK. TEMPERED BLUE TINTED GLASS (SPANDREL GLASS)
- 8 mm THK. HEAT STRENGTHENED TINTED GLASS (OUTER) + 1.52PVB + 8 mm THK. HEAT STRENGTHENED CLEAR LAMINATED GLASS (INNER)
- 10 mm THK. TEMPERED GLASS (INTERNAL PROTECTIVE BARRIER)
- 3 mm THK. ALUM. CLADDING
- M.W. - MAINTENANCE WINDOW
- S.J. - STACK JOINT
- A-01 - ALUM. EXTRUSION DIE NO.
- ▲ - SUPPORT POINT
- ◆ - RESTRAINT SOCKET

G	16/07/2019	GENERAL REVISED
F	26/05/2019	GENERAL REVISED
E	17/01/2019	GENERAL REVISED
D	22/12/2018	GENERAL REVISED
C	04/12/2018	GENERAL REVISED
B	24/11/2018	GENERAL REVISED
A	10/9/2018	GENERAL REVISED
NO.	DATE	REVISED

JOB NO. : J-837	
PROJECT : URA KWUN TONG TOWN CENTRE REDEVELOPMENT (AREA 2 & 3) AT NKIL 6514, KWUN TONG, KWLOON	
TITLE : PART ELEVATION OF CURTAIN WALL AT TOWER 2	
DATE : 04-JUL-18	SCALE : 1:60 (A1)
DRAWN BY : ASING	CHECKED BY : -
 美特鋁質有限公司 MIDI ALUMINIUM FABRICATOR LTD. Units 6-8, Sunray Industrial Centre, 1/F 610 Cha Kwo Ling Road, Kowloon Tel: 23489211-4 Fax: (852) 27727666	
DWG NO. : J837-CW-2202	REV. : G

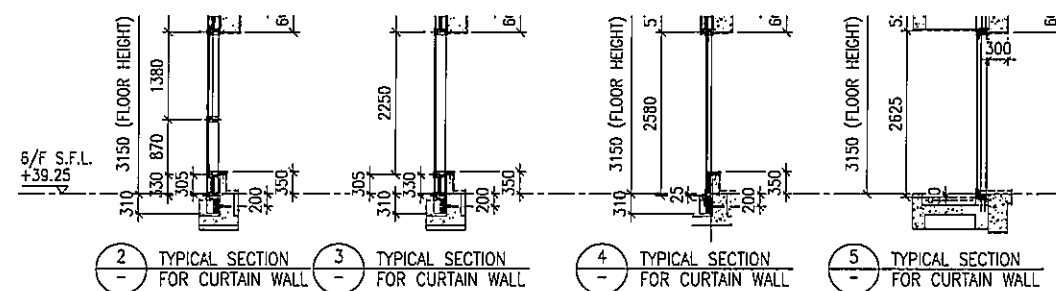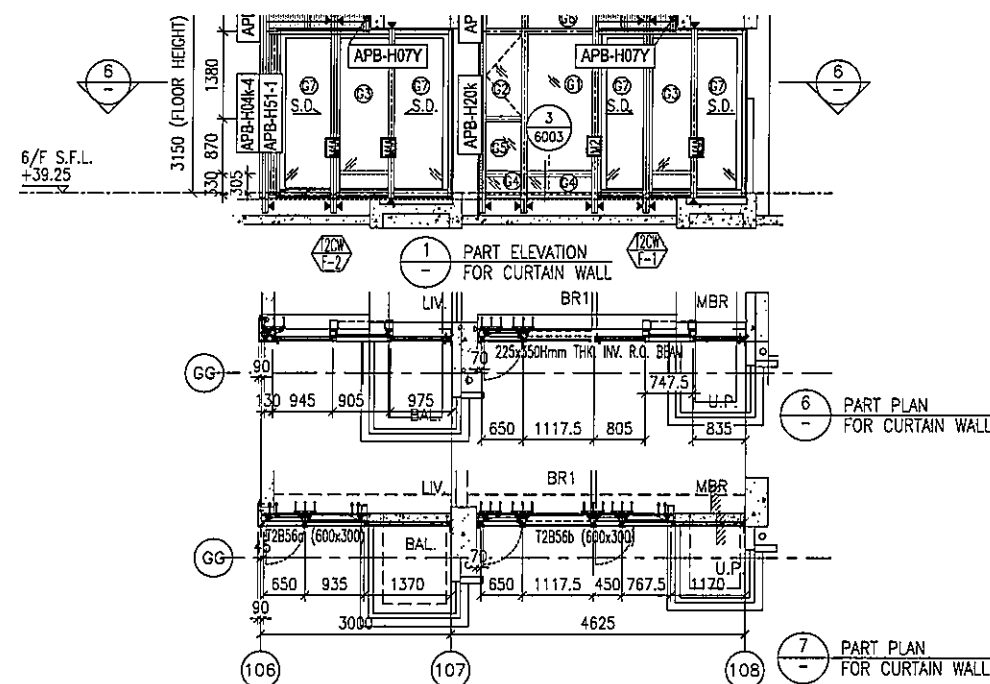

LEGEND:

- 10 mm THK. TEMPERED BLUE TINTED GLASS (OUTER) + 9 mm AIR SPACE + 8 mm THK. TEMPERED CLEAR GLASS (INNER)
- 8 mm THK. HEAT STRENGTHENED TINTED GLASS (OUTER) + 9 mm AIR SPACE + 8 mm THK. HEAT STRENGTHENED CLEAR GLASS (INNER)
- 10 mm THK. HEAT STRENGTHENED BLUE TINTED GLASS (OUTER) + 9 mm AIR SPACE + 8 mm THK. TEMPERED CLEAR GLASS (INNER)
- 8 mm THK. HEAT STRENGTHENED BLUE TINTED GLASS (SPANDREL GLASS)
- 8 mm THK. HEAT STRENGTHENED BLUE TINTED GLASS (OUTER) + 9 mm AIR SPACE + 8 mm THK. TEMPERED CLEAR GLASS (INNER)
- 8 mm THK. TEMPERED BLUE TINTED GLASS (SPANDREL GLASS)
- 8 mm THK. HEAT STRENGTHENED TINTED GLASS (OUTER) + 1.52PVB + 8 mm THK. HEAT STRENGTHENED CLEAR LAMINATED GLASS (INNER)
- 10 mm THK. TEMPERED GLASS (INTERNAL PROTECTIVE BARRIER)
- 3 mm THK. ALUM. CLADDING
- M.W. - MAINTENANCE WINDOW
- S.J. - STACK JOINT
- ALUM. - ALUM. EXTRUSION DIE NO.
- ▲ - SUPPORT POINT
- ◆ - RESTRAINT SOCKET

G	16/07/2019	GENERAL REVISED
F	26/05/2019	GENERAL REVISED
E	17/01/2019	GENERAL REVISED
D	22/12/2018	GENERAL REVISED
C	04/12/2018	GENERAL REVISED
B	24/11/2018	GENERAL REVISED
A	10/9/2018	GENERAL REVISED
NO.	DATE	REVISED BY

JOB NO. : J-837

PROJECT :
URA KWUN TONG TOWN CENTRE
REDEVELOPMENT (AREA 2 & 3) AT
NKIL 6514, KWUN TONG, KWLOON



TITLE :
PART ELEVATION
OF CURTAIN WALL
AT TOWER 2

DATE : 04-JUL-18 SCALE : 1:60 (A1)

DRAWN BY : ASING CHECKED BY : -

美特鋁質有限公司
MIDI ALUMINIUM FABRICATOR LTD.
Units 6-8, Sunray Industrial Centre, 1/F
610 Cha Kwo Ling Road, Kowloon
Tel: 23489211-4 Fax: (852) 27727666


DWG NO. : J837-CW-2203 REV. : G

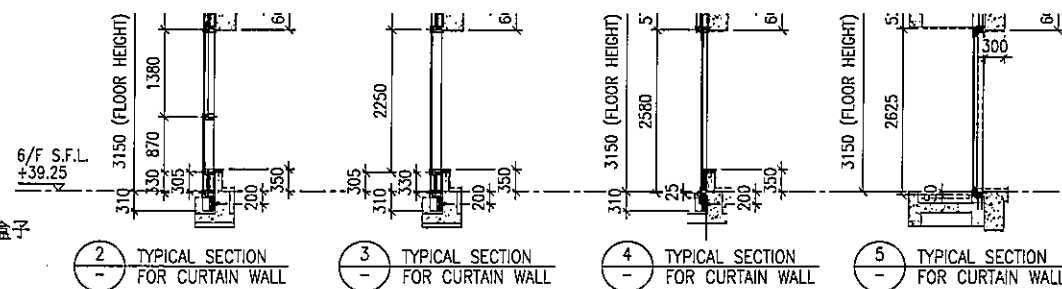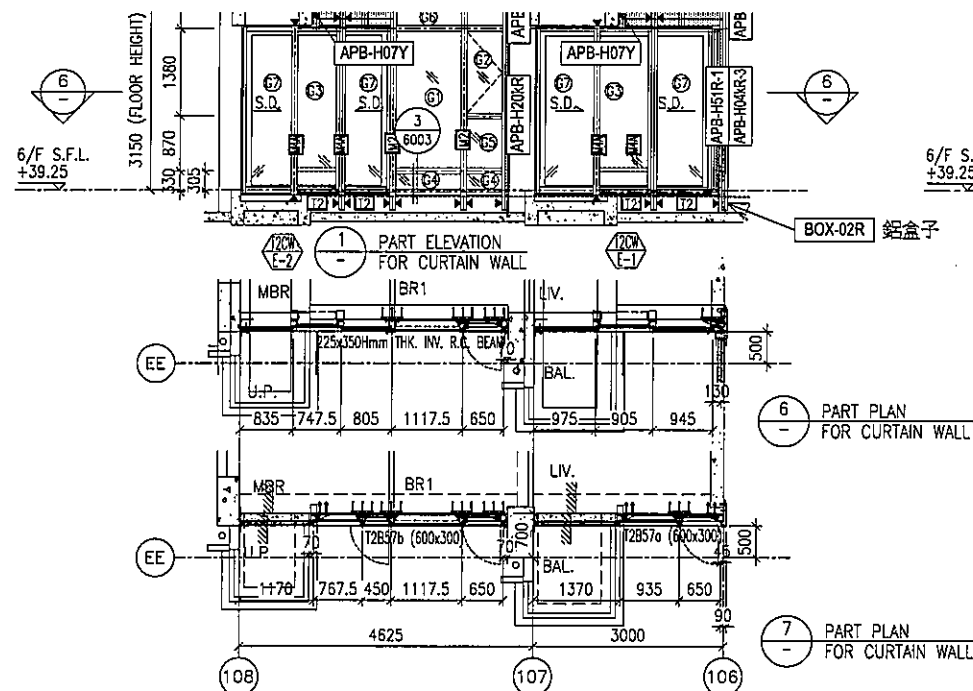

LEGEND:


- 10 mm THK. TEMPERED BLUE TINTED GLASS (OUTER) + 9 mm AIR SPACE + 8 mm THK. TEMPERED CLEAR GLASS (INNER)
- 8 mm THK. HEAT STRENGTHENED TINTED GLASS (OUTER) + 9 mm AIR SPACE + 8 mm THK. HEAT STRENGTHENED CLEAR GLASS (INNER)
- 10 mm THK. HEAT STRENGTHENED BLUE TINTED GLASS (OUTER) + 9 mm AIR SPACE + 8 mm THK. TEMPERED CLEAR GLASS (INNER)
- 8 mm THK. HEAT STRENGTHENED BLUE TINTED GLASS (SPANDREL GLASS)
- 8 mm THK. HEAT STRENGTHENED BLUE TINTED GLASS (OUTER) + 9 mm AIR SPACE + 8 mm THK. TEMPERED CLEAR GLASS (INNER)
- 8 mm THK. TEMPERED BLUE TINTED GLASS (SPANDREL GLASS)
- 8 mm THK. HEAT STRENGTHENED TINTED GLASS (OUTER) + 1.52PVB + 8 mm THK. HEAT STRENGTHENED CLEAR LAMINATED GLASS (INNER)
- 10 mm THK. TEMPERED GLASS (INTERNAL PROTECTIVE BARRIER)
- 3 mm THK. ALUM. CLADDING
- M.W. - MAINTENANCE WINDOW
- S.J. - STACK JOINT
- ALUM. - ALUM. EXTRUSION DIE NO.
- ▲ - SUPPORT POINT
- ◆ - RESTRAINT SOCKET

G	16/07/2019	GENERAL REVISED
F	26/05/2019	GENERAL REVISED
E	17/01/2019	GENERAL REVISED
D	22/12/2018	GENERAL REVISED
C	04/12/2018	GENERAL REVISED
B	24/11/2018	GENERAL REVISED
A	10/9/2018	GENERAL REVISED
NO.	DATE	REVISED
JOB NO. : J-837		
PROJECT : URA KWUN TONG TOWN CENTRE REDEVELOPMENT (AREA 2 & 3) AT NKIL 6514, KWUN TONG, KWLOON		
TITLE : PART ELEVATION OF CURTAIN WALL AT TOWER 2		
DATE : 04-JUL-18		SCALE : 1:60 (A1)
DRAWN BY : ASING		CHECKED BY : -
美特鋁質有限公司 MIDI ALUMINIUM FABRICATOR LTD. Units 6-8, Sunray Industrial Centre, 1/F 610 Cha Kwo Ling Road, Kowloon Tel:23489211-4 Fax:(852)27727666		
DWG NO. : JB37-CW-2204		REV. : G

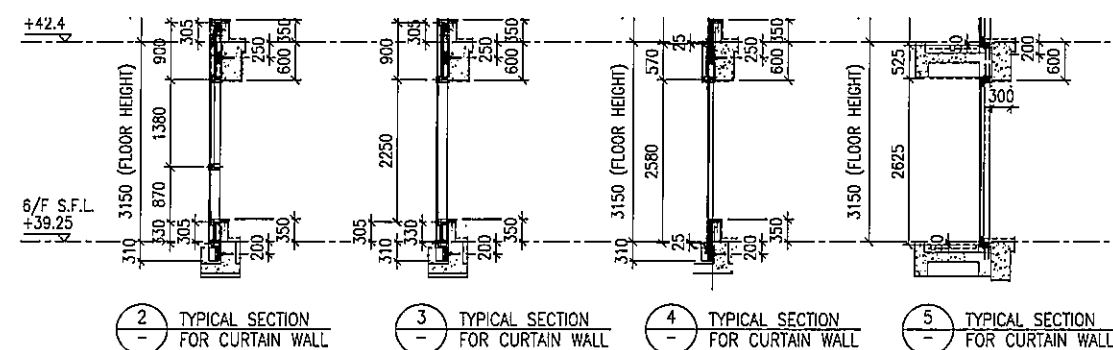

- | | | |
|----------------|--|---|
| LEGEND: |  - 10 mm THK. TEMPERED BLUE TINTED GLASS (OUTER)
+ 9 mm AIR SPACE + 8 mm THK. TEMPERED CLEAR GLASS (INNER) |  - 8 mm THK. TEMPERED BLUE TINTED GLASS (SPANDREL GLASS) |
| |  - 8 mm THK. HEAT STRENGTHENED TINTED GLASS (OUTER)+ 9 mm AIR SPACE + 8 mm THK. HEAT STRENGTHENED CLEAR GLASS (INNER) |  - 8 mm THK. HEAT STRENGTHENED TINTED GLASS (OUTER)+ 1.52PVB + 8 mm THK. HEAT STRENGTHENED CLEAR LAMINATED GLASS (INNER) |
| |  - 10 mm THK. HEAT STRENGTHENED BLUE TINTED GLASS (OUTER)+ 9 mm AIR SPACE + 8 mm THK. TEMPERED CLEAR GLASS (INNER) |  - 10 mm THK. TEMPERED GLASS (INTERNAL PROTECTIVE BARRIER) |
| |  - 8 mm THK. HEAT STRENGTHENED BLUE TINTED GLASS (SPANDREL GLASS) |  - 3 mm THK. ALUM. CLADDING |
| |  - 8 mm THK. HEAT STRENGTHENED BLUE TINTED GLASS (OUTER)+ 9 mm AIR SPACE + 8 mm THK. TEMPERED CLEAR GLASS (INNER) |  - MAINTENANCE WINDOW |
| | |  - STACK JOINT |
| | |  - ALUM. EXTRUSION DIE NO. |
| | |  - SUPPORT POINT |
| | |  - RESTRAINT SOCKET |

I	11/2/2020	GENERAL REVISED
H	20/12/2019	GENERAL REVISED
G	16/07/2019	GENERAL REVISED
F	26/05/2019	GENERAL REVISED
E	17/01/2019	GENERAL REVISED
D	22/12/2018	GENERAL REVISED
C	04/12/2018	GENERAL REVISED
B	24/11/2018	GENERAL REVISED
A	10/9/2018	GENERAL REVISED
NO.	DATE	REVISED
JOB NO. : J-837		
PROJECT : URA KWUN TONG TOWN CENTRE REDEVELOPMENT (AREA 2 & 3) AT NKIL 6514, KWUN TONG, KWLOON		
TITLE : PART ELEVATION OF CURTAIN WALL AT TOWER 2		
DATE : 04-JUL-18		SCALE : 1:60 (A1)
DRAWN BY : ASING		CHECKED BY : -
 美特鋁質有限公司 MIDI ALUMINUM FABRICATOR LTD. Units 6-8, Sunray Industrial Centre, 1/F 610 Cha Kwo Ling Road, Kwloon Tel: 23489211-4 Fax: (852) 27727666		
DWS NO. : J837-CW-2205		REV. : H

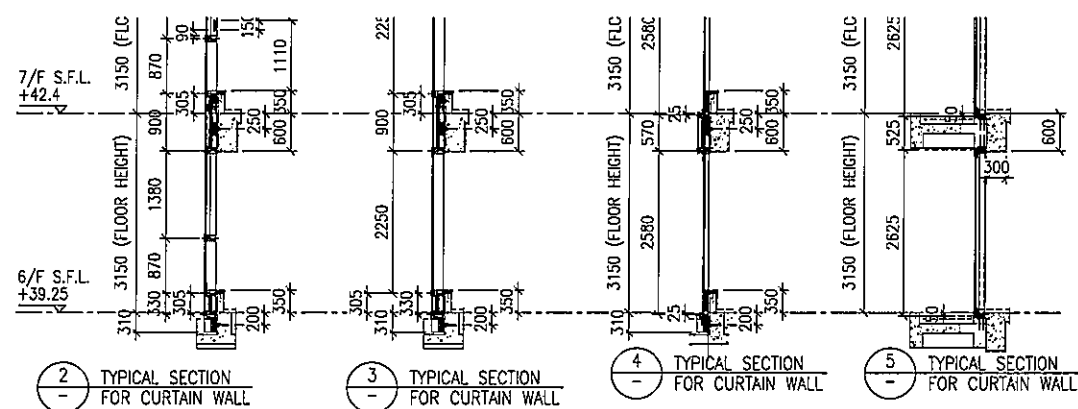

- | | | | |
|--|---|---|---|
| LEGEND: | |  - 10 mm THK. TEMPERED BLUE TINTED GLASS (OUTER) + 9 mm AIR SPACE + 8 mm THK. TEMPERED CLEAR GLASS (INNER) |  - 8 mm THK. TEMPERED BLUE TINTED GLASS (SPANDREL GLASS) |
|  - 8 mm THK. HEAT STRENGTHENED TINTED GLASS (OUTER)+ 9 mm AIR SPACE + 8 mm THK. HEAT STRENGTHENED CLEAR GLASS (INNER) |  - 10 mm THK. HEAT STRENGTHENED BLUE TINTED GLASS (OUTER)+ 9 mm AIR SPACE + 8 mm THK. TEMPERED CLEAR GLASS (INNER) |  - 8 mm THK. HEAT STRENGTHENED TINTED GLASS (OUTER)+ 1.52PVB + 8 mm THK. HEAT STRENGTHENED CLEAR LAMINATED GLASS (INNER) |  - 10 mm THK. TEMPERED GLASS (INTERNAL PROTECTIVE BARRIER) |
|  - 8 mm THK. HEAT STRENGTHENED BLUE TINTED GLASS (SPANDREL GLASS) |  - 3 mm THK. ALUM. CLADDING |  - MAINTENANCE WINDOW |  - STACK JOINT |
|  - 8 mm THK. HEAT STRENGTHENED BLUE TINTED GLASS (OUTER)+ 9 mm AIR SPACE + 8 mm THK. TEMPERED CLEAR GLASS (INNER) |  - ALUM. EXTRUSION DIE NO. |  - SUPPORT POINT |  - RESTRAINT SOCKET |

G	16/07/2019	GENERAL REVISED	
F	26/05/2019	GENERAL REVISED	
E	17/01/2019	GENERAL REVISED	
D	22/12/2018	GENERAL REVISED	
C	04/12/2018	GENERAL REVISED	
B	24/11/2018	GENERAL REVISED	
A	10/9/2018	GENERAL REVISED	
NO.	DATE	REVISED	BY






JOB NO. :	J-837
PROJECT :	URA KWUN TONG TOWN CENTRE REDEVELOPMENT (AREA 2 & 3) AT NKIL 6514, KWUN TONG, KWLOON

TITLE : PART ELEVATION
OF CURTAIN WALL
AT TOWER 2

DATE : 04-JUL-18	SCALE : 1:60 (A1)
DRAWN BY : ASING	CHECKED BY : --

 **美特鋁質有限公司**
MIDI ALUMINUM FABRICATOR LTD.
Units 6-8, Sunray Industrial Centre, 1/F
610 Cha Kwo Ling Road, Kowloon
Tel: 23459211-4 Fax: (852) 27727666

DWG NO. : J837-CW-2206	REV. : G
------------------------	----------

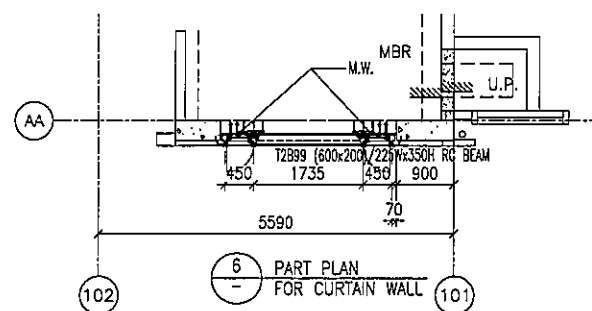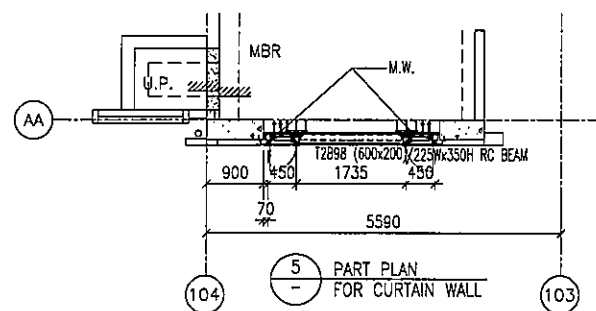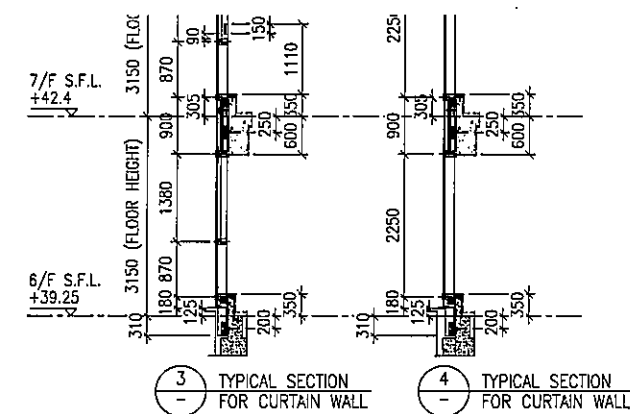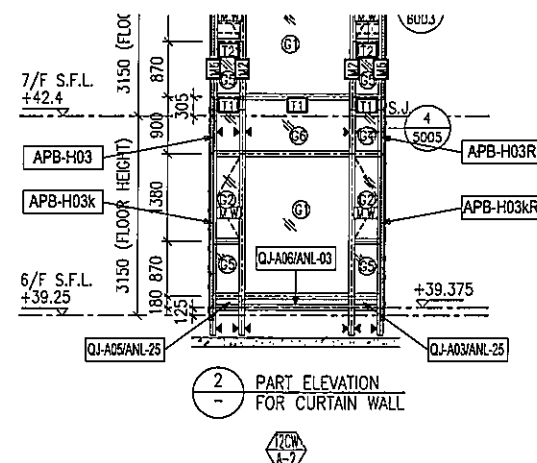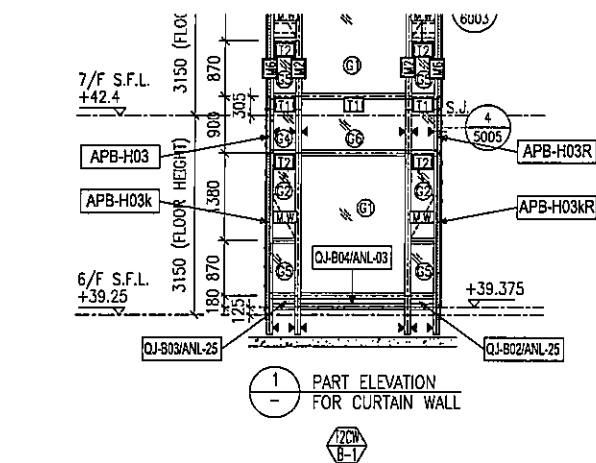

LEGEND:	
	10 mm THK. TEMPERED BLUE TINTED GLASS (OUTER) + 9 mm AIR SPACE + 8 mm THK. TEMPERED CLEAR GLASS (INNER)
	8 mm THK. HEAT STRENGTHENED TINTED GLASS (OUTER) + 9 mm AIR SPACE + 8 mm THK. HEAT STRENGTHENED CLEAR GLASS (INNER)
	10 mm THK. HEAT STRENGTHENED BLUE TINTED GLASS (OUTER) + 9 mm AIR SPACE + 8 mm THK. TEMPERED CLEAR GLASS (INNER)
	8 mm THK. HEAT STRENGTHENED BLUE TINTED GLASS (SPANDREL GLASS)
	8 mm THK. HEAT STRENGTHENED BLUE TINTED GLASS (OUTER) + 9 mm AIR SPACE + 8 mm THK. TEMPERED CLEAR GLASS (INNER)
	8 mm THK. TEMPERED BLUE TINTED GLASS (SPANDREL GLASS)
	8 mm THK. HEAT STRENGTHENED TINTED GLASS (OUTER) + 1.52PVB + 8 mm THK. HEAT STRENGTHENED CLEAR LAMINATED GLASS (INNER)
	10 mm THK. TEMPERED GLASS (INTERNAL PROTECTIVE BARRIER)
	3 mm THK. ALUM. CLADDING
	M.W. - MAINTENANCE WINDOW
	S.J. - STACK JOINT
	ALUM. EXTRUSION DIE NO. 1
	SUPPORT POINT
	RESTRAINT SOCKET

F	16/07/2019	GENERAL REVISED
E	17/01/2019	GENERAL REVISED
D	22/12/2018	GENERAL REVISED
C	04/12/2018	GENERAL REVISED
B	24/11/2018	GENERAL REVISED
A	10/9/2018	GENERAL REVISED
NO.	DATE	REVISED BY

JOB NO. : J-837

PROJECT :
URA KWUN TONG TOWN CENTRE
REDEVELOPMENT (AREA 2 & 3) AT
NKIL 6514, KWUN TONG, KWLOON



TITLE :
PART ELEVATION
OF CURTAIN WALL
AT TOWER 2

DATE : 04-JUL-18 SCALE : 1:60 (A1)

DRAWN BY : ASING CHECKED BY : -

美特鋁質有限公司
MIDI ALUMINIUM FABRICATOR LTD.
Units 6-8, Sunray Industrial Centre, 1/F
810 Cha Kwo Ling Road, Kowloon
Tel: 23489211-4 Fax: (852) 27727666

DWG NO. : J837-CW-2207 REV. : F

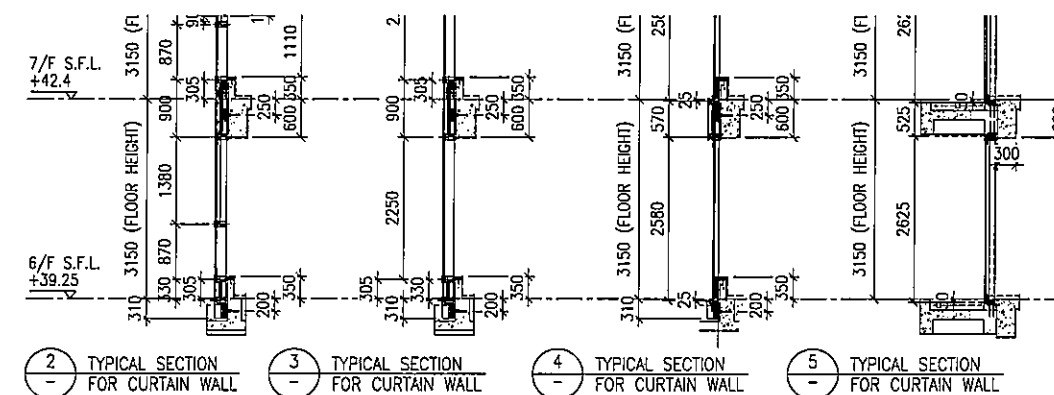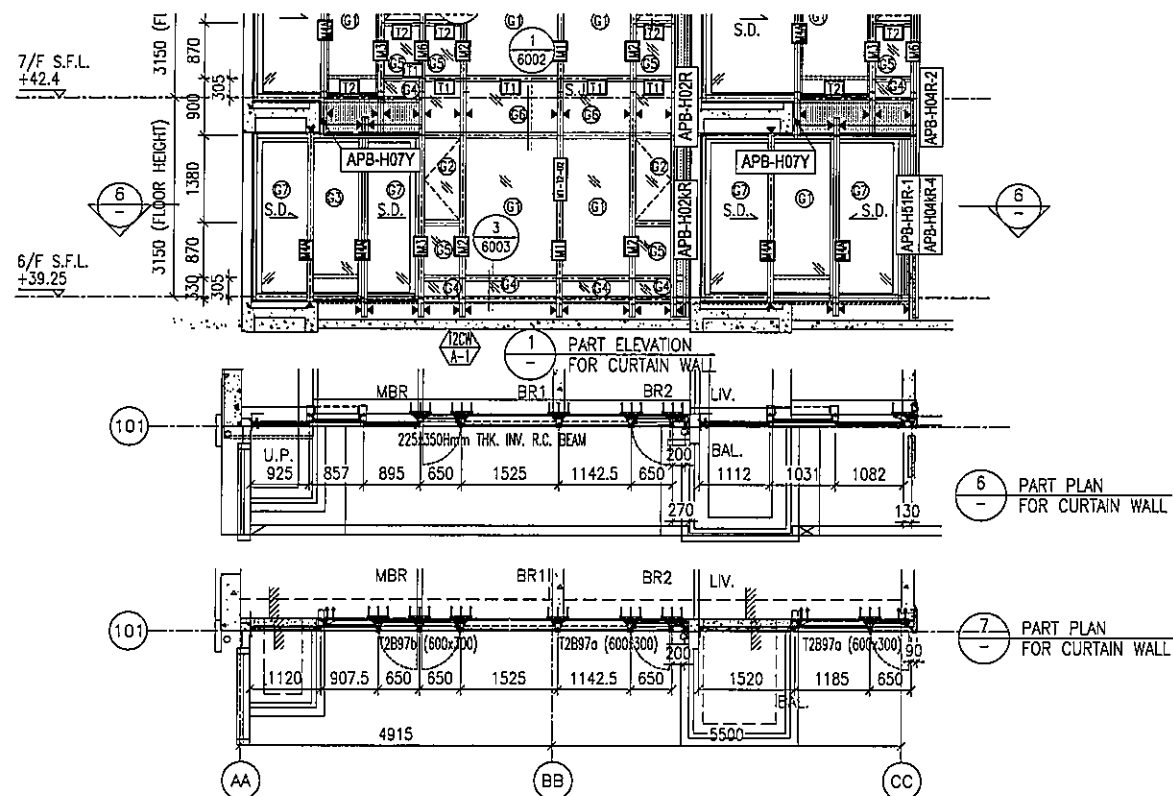

LEGEND:

- ① - 10 mm THK. TEMPERED BLUE TINTED GLASS (OUTER) + 9 mm AIR SPACE + 8 mm THK. TEMPERED CLEAR GLASS (INNER)
- ② - 8 mm THK. HEAT STRENGTHENED TINTED GLASS (OUTER) + 9 mm AIR SPACE + 8 mm THK. HEAT STRENGTHENED CLEAR GLASS (INNER)
- ③ - 10 mm THK. HEAT STRENGTHENED BLUE TINTED GLASS (OUTER) + 9 mm AIR SPACE + 8 mm THK. TEMPERED CLEAR GLASS (INNER)
- ④ - 8 mm THK. HEAT STRENGTHENED BLUE TINTED GLASS (SPANDREL GLASS)
- ⑤ - 8 mm THK. HEAT STRENGTHENED BLUE TINTED GLASS (OUTER) + 1.52PVB + 8 mm THK. HEAT STRENGTHENED CLEAR LAMINATED GLASS (INNER)
- ⑥ - 10 mm THK. TEMPERED GLASS (INTERNAL PROTECTIVE BARRIER)
- ⑦ - 3 mm THK. ALUM. CLADDING
- M.W. - MAINTENANCE WINDOW
- S.J. - STACK JOINT
- ALUM. - ALUM. EXTRUSION DIE NO.
- ▲ - SUPPORT POINT
- ◆ - RESTRAINT SOCKET
- ⑧ - 8 mm THK. TEMPERED BLUE TINTED GLASS (SPANDREL GLASS)
- ⑨ - 8 mm THK. HEAT STRENGTHENED TINTED GLASS (OUTER) + 1.52PVB + 8 mm THK. HEAT STRENGTHENED CLEAR LAMINATED GLASS (INNER)
- ⑩ - 10 mm THK. TEMPERED GLASS (INTERNAL PROTECTIVE BARRIER)
- ⑪ - 3 mm THK. ALUM. CLADDING
- M.W. - MAINTENANCE WINDOW
- S.J. - STACK JOINT
- ALUM. - ALUM. EXTRUSION DIE NO.
- ▲ - SUPPORT POINT
- ◆ - RESTRAINT SOCKET

G	16/07/2019	GENERAL REVISED
F	26/05/2019	GENERAL REVISED
E	17/01/2019	GENERAL REVISED
D	22/12/2018	GENERAL REVISED
C	04/12/2018	GENERAL REVISED
B	24/11/2018	GENERAL REVISED
A	10/9/2018	GENERAL REVISED
NO.	DATE	REVISED BY

JOB NO. : J-837

PROJECT :
URA KWUN TONG TOWN CENTRE
REDEVELOPMENT (AREA 2 & 3) AT
NKIL 6514, KWUN TONG, KWLOON

TITLE :
PART ELEVATION
OF CURTAIN WALL
AT TOWER 2



DATE : 04-JUL-18 SCALE : 1:60 (A1)

DRAWN BY : ASING CHECKED BY : -

美特鋁質有限公司
MIDI ALUMINIUM FABRICATOR LTD.
Units 6-8, Sunray Industrial Centre, 1/F
510 Cha Kwo Ling Road, Kowloon
Tel: 23489211-4 Fax: (852) 27727666

DWG NO. : J837-CW-2208




REV. : G

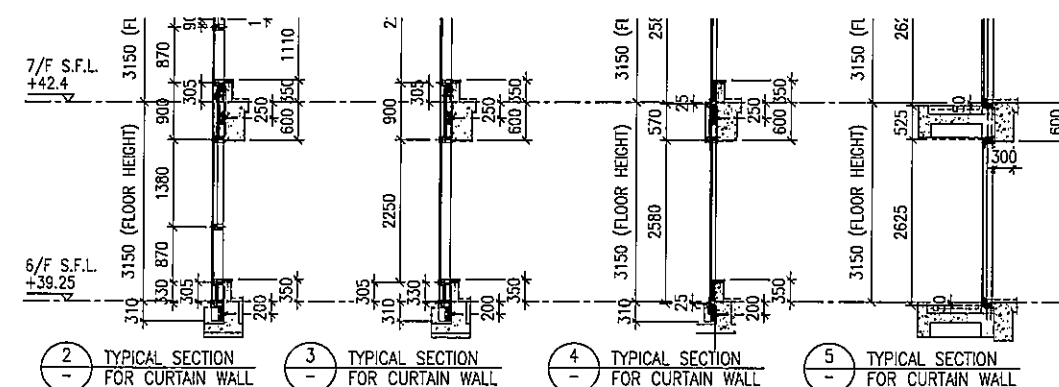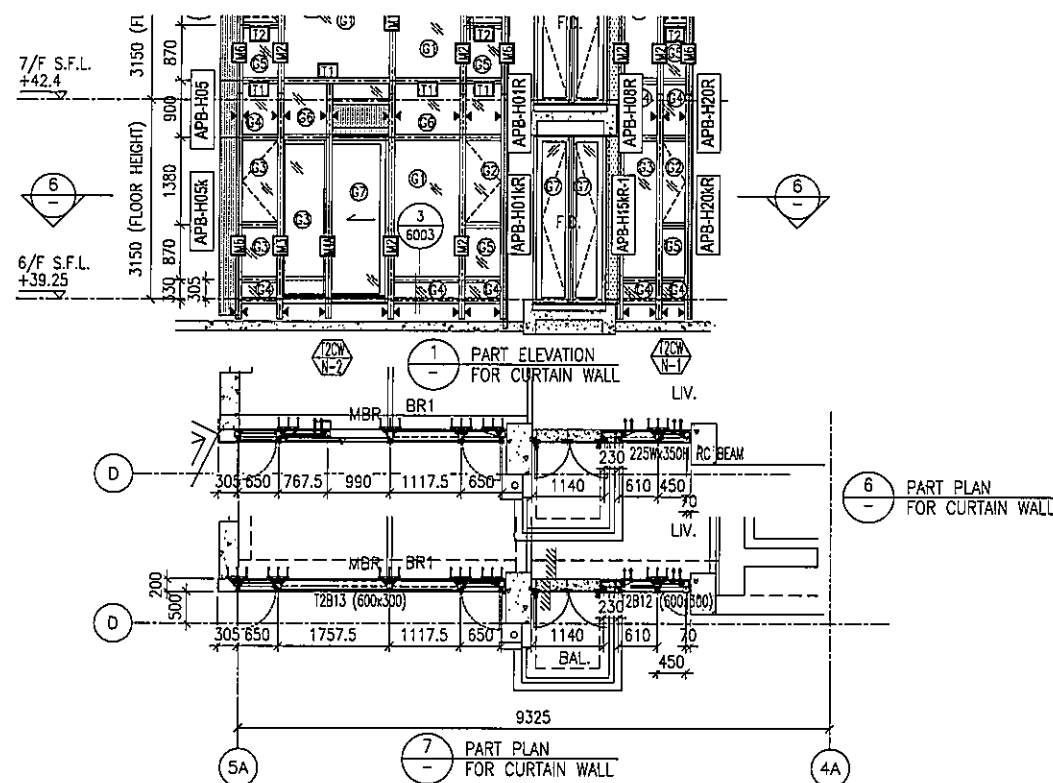

LEGEND:	
	- 10 mm THK. TEMPERED BLUE TINTED GLASS (OUTER) + 9 mm AIR SPACE + 8 mm THK. TEMPERED CLEAR GLASS (INNER)
	- 8 mm THK. HEAT STRENGTHENED TINTED GLASS (OUTER) + 9 mm AIR SPACE + 8 mm THK. HEAT STRENGTHENED CLEAR GLASS (INNER)
	- 10 mm THK. HEAT STRENGTHENED BLUE TINTED GLASS (OUTER) + 9 mm AIR SPACE + 8 mm THK. TEMPERED CLEAR GLASS (INNER)
	- 8 mm THK. HEAT STRENGTHENED BLUE TINTED GLASS (SPANDREL GLASS)
	- 8 mm THK. HEAT STRENGTHENED BLUE TINTED GLASS (OUTER) + 9 mm AIR SPACE + 8 mm THK. TEMPERED CLEAR GLASS (INNER)
	- 8 mm THK. TEMPERED BLUE TINTED GLASS (SPANDREL GLASS)
	- 8 mm THK. HEAT STRENGTHENED TINTED GLASS (OUTER) + 1.52PVB + 8 mm THK. HEAT STRENGTHENED CLEAR LAMINATED GLASS (INNER)
	- 10 mm THK. TEMPERED GLASS (INTERNAL PROTECTIVE BARRIER)
	- 3 mm THK. ALUM. CLADDING
	- M.W. - MAINTENANCE WINDOW
	- S.J. - STACK JOINT
	- AC01 - ALUM. EXTRUSION DIE NO.
	- SUPPORT POINT
	- RESTRAINT SOCKET

F	16/07/2019	GENERAL REVISED	
E	17/01/2019	GENERAL REVISED	
D	22/12/2018	GENERAL REVISED	
C	04/12/2018	GENERAL REVISED	
B	24/11/2018	GENERAL REVISED	
A	10/9/2018	GENERAL REVISED	
NO.	DATE	REVISED	BY

JOB NO. :	J-837
PROJECT :	URA KWUN TONG TOWN CENTRE REDEVELOPMENT (AREA 2 & 3) AT NKIL 6514, KWUN TONG, KWLOON
TITLE :	PART ELEVATION OF CURTAIN WALL AT TOWER 2
DATE : 04-JUL-18	SCALE : 1:60 (A1)
DRAWN BY : ASING	CHECKED BY : -
MIDI ALUMINIUM FABRICATOR LTD. Units 6-8, Sunray Industrial Centre, 1/F 610 Cha Kwo Ling Road, Kowloon Tel: 23489211-4 Fax: (852) 27727666	
DWG NO. : J837-CW-2209	REV. : F

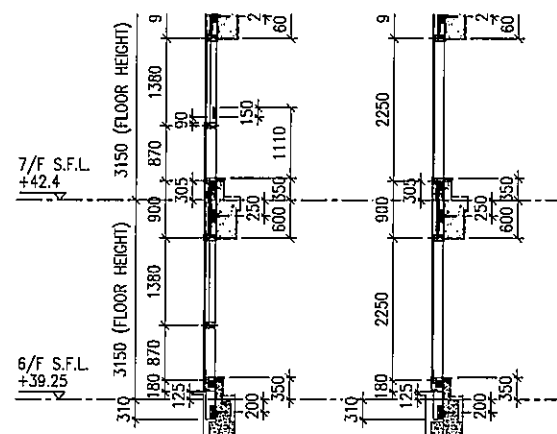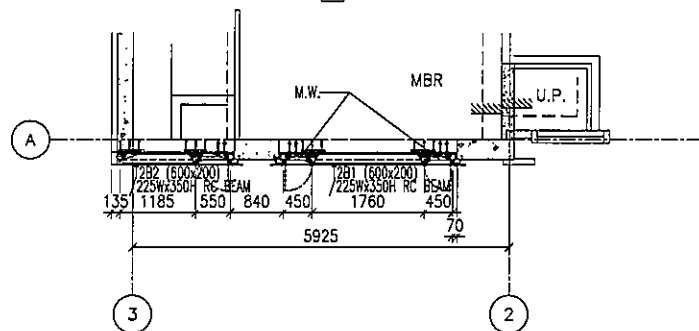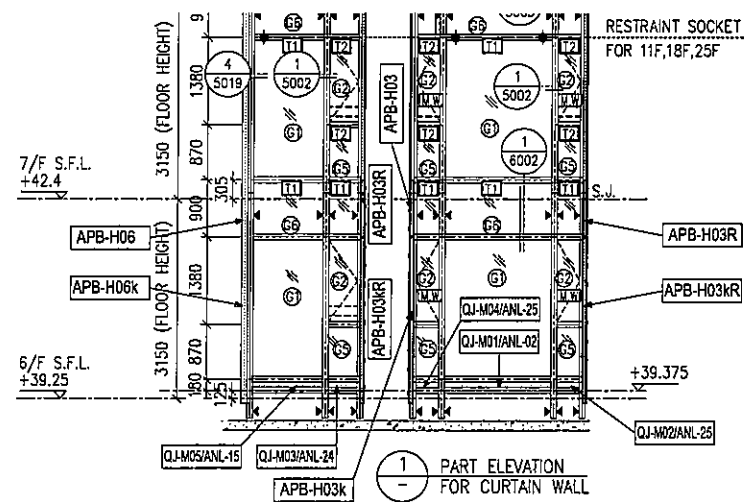

LEGEND:

- 10 mm THK. TEMPERED BLUE TINTED GLASS (OUTER) + 9 mm AIR SPACE + 8 mm THK. TEMPERED CLEAR GLASS (INNER)
- 8 mm THK. HEAT STRENGTHENED TINTED GLASS (OUTER) + 9 mm AIR SPACE + 8 mm THK. HEAT STRENGTHENED CLEAR GLASS (INNER)
- 10 mm THK. HEAT STRENGTHENED BLUE TINTED GLASS (OUTER) + 9 mm AIR SPACE + 8 mm THK. TEMPERED CLEAR GLASS (INNER)
- 8 mm THK. HEAT STRENGTHENED BLUE TINTED GLASS (SPANDREL GLASS)
- 8 mm THK. HEAT STRENGTHENED BLUE TINTED GLASS (OUTER) + 9 mm AIR SPACE + 8 mm THK. TEMPERED CLEAR GLASS (INNER)
- 8 mm THK. TEMPERED BLUE TINTED GLASS (SPANDREL GLASS)
- 8 mm THK. HEAT STRENGTHENED TINTED GLASS (OUTER) + 1.52PVB + 8 mm THK. HEAT STRENGTHENED CLEAR LAMINATED GLASS (INNER)
- 10 mm THK. TEMPERED GLASS (INTERNAL PROTECTIVE BARRIER)
- 3 mm THK. ALUM. CLADDING
- MAINTENANCE WINDOW
- STACK JOINT
- ALUM. EXTRUSION DIE NO.
- SUPPORT POINT
- RESTRAINT SOCKET

F	16/07/2019	GENERAL REVISED	
E	17/01/2019	GENERAL REVISED	
D	22/12/2018	GENERAL REVISED	
C	04/12/2018	GENERAL REVISED	
B	24/11/2018	GENERAL REVISED	
A	10/9/2018	GENERAL REVISED	
NO.	DATE	REVISED	BY

JOB NO. : J-837
PROJECT :
URA KWUN TONG TOWN CENTRE
REDEVELOPMENT (AREA 2 & 3) AT
NKIL 6514, KWUN TONG, KWLOON



TITLE :
PART ELEVATION
OF CURTAIN WALL
AT TOWER 2

DATE : 04-JUL-18 SCALE : 1:60 (A1)

DRAWN BY : ASING CHECKED BY : -

美特鋁質有限公司
MIDI ALUMINIUM FABRICATOR LTD.
Units 6-8, Sunray Industrial Centre, 1/F
610 Cha Kwo Ling Road, Kowloon
Tel: 23489211-4 Fax: (852) 27727666

DWG NO. : J837-CW-2210 REV. : F

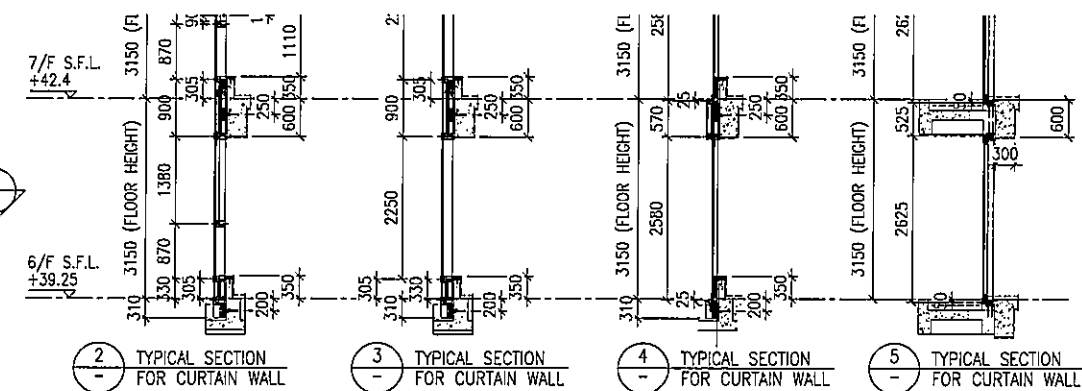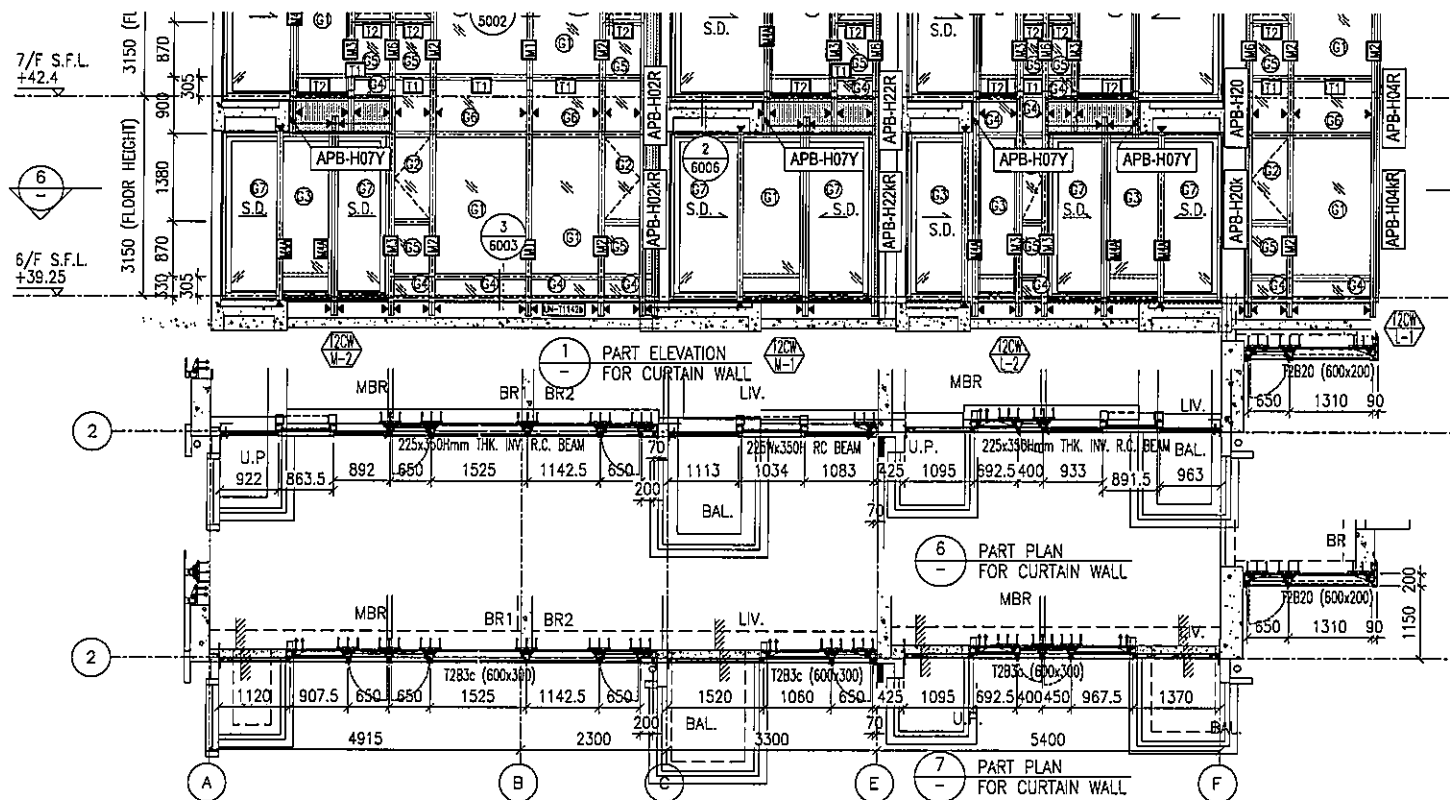

LEGEND:

- ① - 10 mm THK. TEMPERED BLUE TINTED GLASS (OUTER) + 9 mm AIR SPACE + 8 mm THK. TEMPERED CLEAR GLASS (INNER)
- ② - 8 mm THK. HEAT STRENGTHENED TINTED GLASS (OUTER) + 9 mm AIR SPACE + 8 mm THK. HEAT STRENGTHENED CLEAR GLASS (INNER)
- ③ - 10 mm THK. HEAT STRENGTHENED BLUE TINTED GLASS (OUTER) + 9 mm AIR SPACE + 8 mm THK. TEMPERED CLEAR GLASS (INNER)
- ④ - 8 mm THK. HEAT STRENGTHENED BLUE TINTED GLASS (SPANDREL GLASS)
- ⑤ - 8 mm THK. HEAT STRENGTHENED BLUE TINTED GLASS (OUTER) + 9 mm AIR SPACE + 8 mm THK. TEMPERED CLEAR GLASS (INNER)

- ⑥ - 8 mm THK. TEMPERED BLUE TINTED GLASS (SPANDREL GLASS)
- ⑦ - 8 mm THK. HEAT STRENGTHENED TINTED GLASS (OUTER) + 1.52PVB + 8 mm THK. HEAT STRENGTHENED CLEAR LAMINATED GLASS (INNER)
- ⑧ - 10 mm THK. TEMPERED GLASS (INTERNAL PROTECTIVE BARRIER)
- ⑨ - 3 mm THK. ALUM. CLADDING
- M.W. - MAINTENANCE WINDOW
- S.J. - STACK JOINT
- AL-01 - ALUM. EXTRUSION DIE NO.
- ▲ - SUPPORT POINT
- ◆ - RESTRAINT SOCKET

G	16/07/2019	GENERAL REVISED
F	26/05/2019	GENERAL REVISED
E	17/01/2019	GENERAL REVISED
D	22/12/2018	GENERAL REVISED
C	04/12/2018	GENERAL REVISED
B	24/11/2018	GENERAL REVISED
A	10/9/2018	GENERAL REVISED
NO.	DATE	REVISED BY

JOB NO. : J-837

PROJECT : URA KWUN TONG TOWN CENTRE REDEVELOPMENT (AREA 2 & 3) AT NKIL 6514, KWUN TONG, KWLOON



TITLE : PART ELEVATION OF CURTAIN WALL AT TOWER 2

DATE : 04-JUL-18 SCALE : 1:60 (A1)

DRAWN BY : ASING CHECKED BY : -

美特鋁質有限公司
MIDI ALUMINIUM FABRICATOR LTD.
Units 6-8, Sunray Industrial Centre, 1/F
610 Cha Kwa Ling Road, Kowloon
Tel:23489211-4 Fax:(852)27727666

DWG NO. : J837-CW-2211 REV. : G

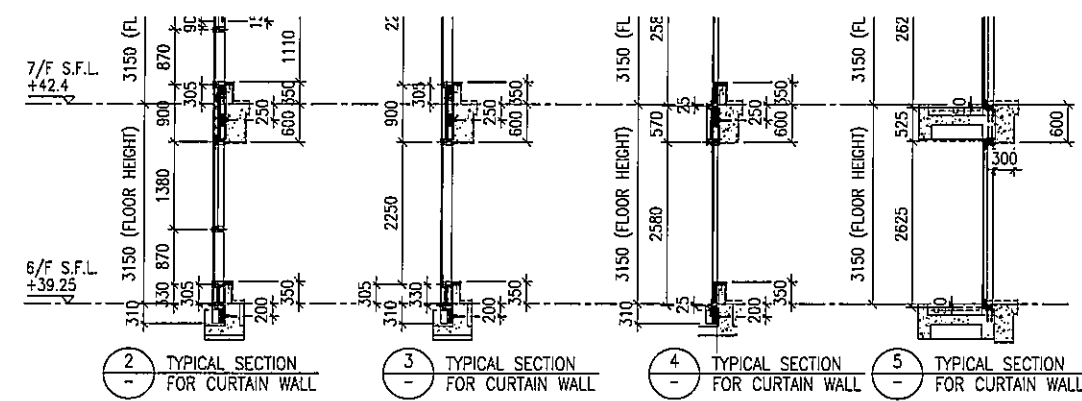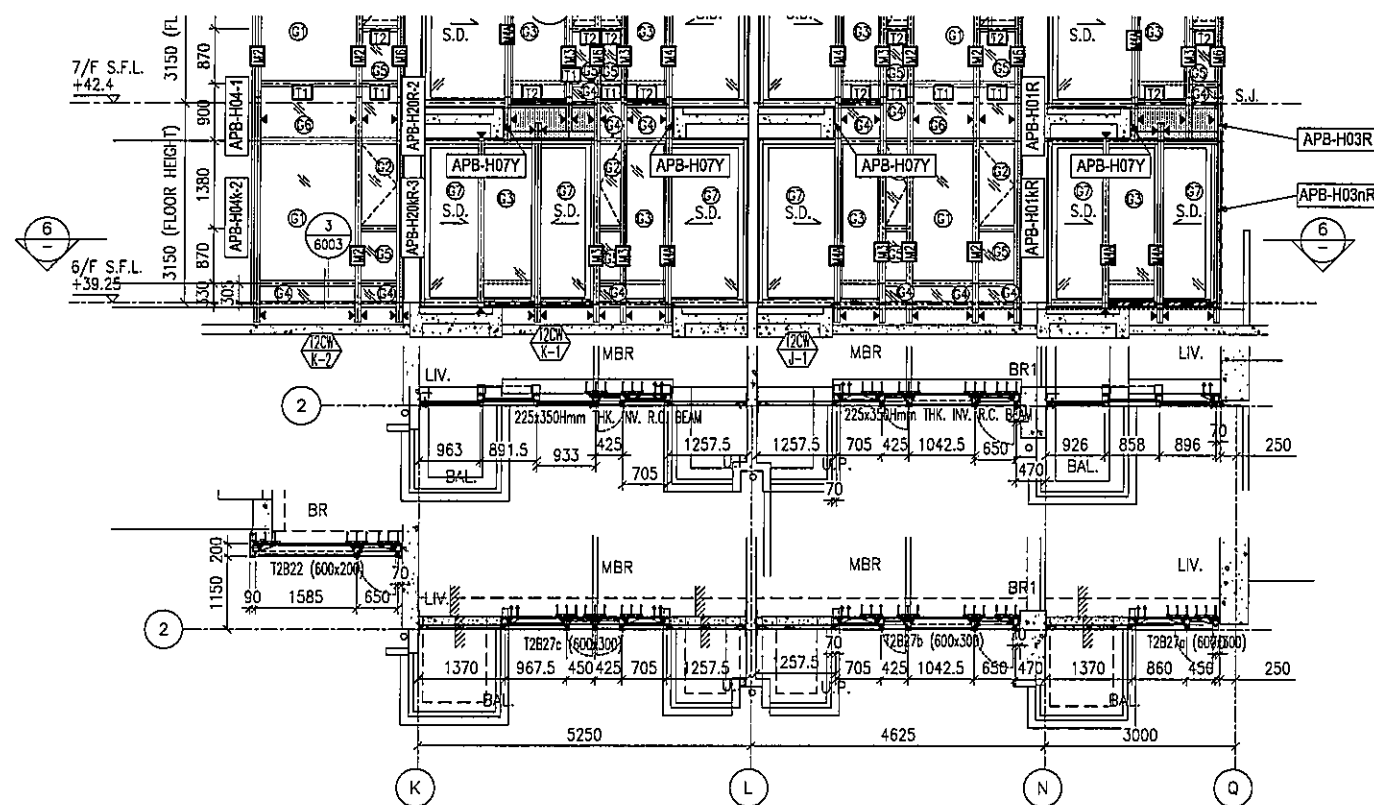

LEGEND:

- ① - 10 mm THK. TEMPERED BLUE TINTED GLASS (OUTER) + 9 mm AIR SPACE + 8 mm THK. TEMPERED CLEAR GLASS (INNER)
- ② - 8 mm THK. HEAT STRENGTHENED TINTED GLASS (OUTER) + 9 mm AIR SPACE + 8 mm THK. HEAT STRENGTHENED CLEAR GLASS (INNER)
- ③ - 10 mm THK. HEAT STRENGTHENED BLUE TINTED GLASS (OUTER) + 9 mm AIR SPACE + 8 mm THK. TEMPERED CLEAR GLASS (INNER)
- ④ - 8 mm THK. HEAT STRENGTHENED BLUE TINTED GLASS (SPANDREL GLASS)
- ⑤ - 8 mm THK. HEAT STRENGTHENED BLUE TINTED GLASS (OUTER) + 1.52 PVB + 8 mm THK. HEAT STRENGTHENED CLEAR LAMINATED GLASS (INNER)
- ⑥ - 10 mm THK. TEMPERED GLASS (INTERNAL PROTECTIVE BARRIER)
- ⑦ - 3 mm THK. ALUM. CLADDING
- M.W. - MAINTENANCE WINDOW
- S.J. - STACK JOINT
- ACOT - ALUM. EXTRUSION DIE NO.
- ▲ - SUPPORT POINT
- ◆ - RESTRAINT SOCKET
- ⑧ - 8 mm THK. TEMPERED BLUE TINTED GLASS (SPANDREL GLASS)



G	16/07/2019	GENERAL REVISED
F	26/05/2019	GENERAL REVISED
E	17/01/2019	GENERAL REVISED
D	22/12/2018	GENERAL REVISED
C	04/12/2018	GENERAL REVISED
B	24/11/2018	GENERAL REVISED
A	10/9/2018	GENERAL REVISED
NO.	DATE	REVISED BY

JOB NO. : J-837
 PROJECT : URA KWUN TONG TOWN CENTRE REDEVELOPMENT (AREA 2 & 3) AT NKIL 6514, KWUN TONG, KWLOON

TITLE : PART ELEVATION OF CURTAIN WALL AT TOWER 2

DATE : 04-JUL-18 SCALE : 1:60 (A1)
 DRAWN BY : ASING CHECKED BY : -

美特鋁質有限公司
MIDI ALUMINIUM FABRICATOR LTD.
 Units 6-8, Sunray Industrial Centre, 1/F
 610 Cha Kwo Ling Road, Kowloon
 Tel: 23489211-4 Fax: (852) 27727666
 DWG NO. : J837-CW-2212 REV. : G

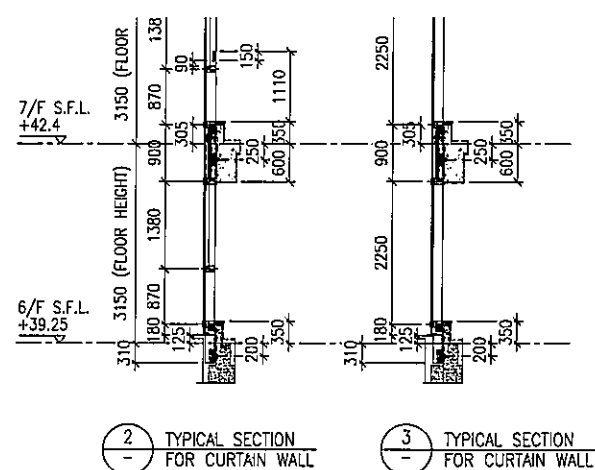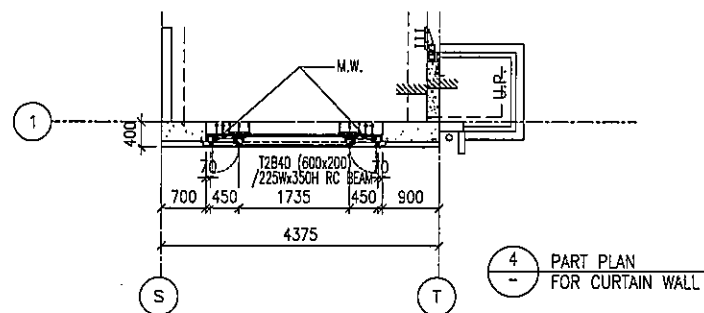

- | | |
|----------------|--|
| LEGEND: | |
| | - 10 mm THK. TEMPERED BLUE TINTED GLASS (OUTER) + 9 mm AIR SPACE + 8 mm THK. TEMPERED CLEAR GLASS (INNER) |
| | - 8 mm THK. HEAT STRENGTHENED TINTED GLASS (OUTER) + 9 mm AIR SPACE + 8 mm THK. HEAT STRENGTHENED CLEAR GLASS (INNER) |
| | - 10 mm THK. HEAT STRENGTHENED BLUE TINTED GLASS (OUTER) + 9 mm AIR SPACE + 8 mm THK. TEMPERED CLEAR GLASS (INNER) |
| | - 8 mm THK. HEAT STRENGTHENED BLUE TINTED GLASS (SPANDREL GLASS) |
| | - 8 mm THK. HEAT STRENGTHENED BLUE TINTED GLASS (OUTER) + 9 mm AIR SPACE + 8 mm THK. TEMPERED CLEAR GLASS (INNER) |
| | - 8 mm THK. TEMPERED BLUE TINTED GLASS (SPANDREL GLASS) |
| | - 8 mm THK. HEAT STRENGTHENED TINTED GLASS (OUTER) + 1.52PVB + 8 mm THK. HEAT STRENGTHENED CLEAR LAMINATED GLASS (INNER) |
| | - 10 mm THK. TEMPERED GLASS (INTERNAL PROTECTIVE BARRIER) |
| | - 3 mm THK. ALUM. CLADDING |
| | - MAINTENANCE WINDOW |
| | - STACK JOINT |
| | - ALUM. EXTRUSION DIE NO. |
| | - SUPPORT POINT |
| | - RESTRAINT SOCKET |

F	16/07/2019	GENERAL REVISED	
E	17/01/2019	GENERAL REVISED	
D	22/12/2018	GENERAL REVISED	
C	04/12/2018	GENERAL REVISED	
B	24/11/2018	GENERAL REVISED	
A	10/9/2018	GENERAL REVISED	
NO.	DATE	REVISED	BY

JOB NO. : J-837

PROJECT :
URA KWUN TONG TOWN CENTRE
REDEVELOPMENT (AREA 2 & 3) AT
NKIL 6514, KWUN TONG, KWLOON


TITLE : PART ELEVATION
OF CURTAIN WALL
AT TOWER 2

DATE : 04-JUL-18	SCALE : 1:60 (A1)
------------------	-------------------

DRAWN BY : ASING	CHECKED BY : -
------------------	----------------

 **美特鋁質有限公司**
MIDI ALUMINUM FABRICATOR LTD.
Units 6-8, Sunray Industrial Centre, 1/F
610 Cha Kwo Ling Road, Kowloon
Tel: 23489211-4 Fax: (852) 27727666

DWG NO. : J837-CW-2213	REV. : F
------------------------	----------

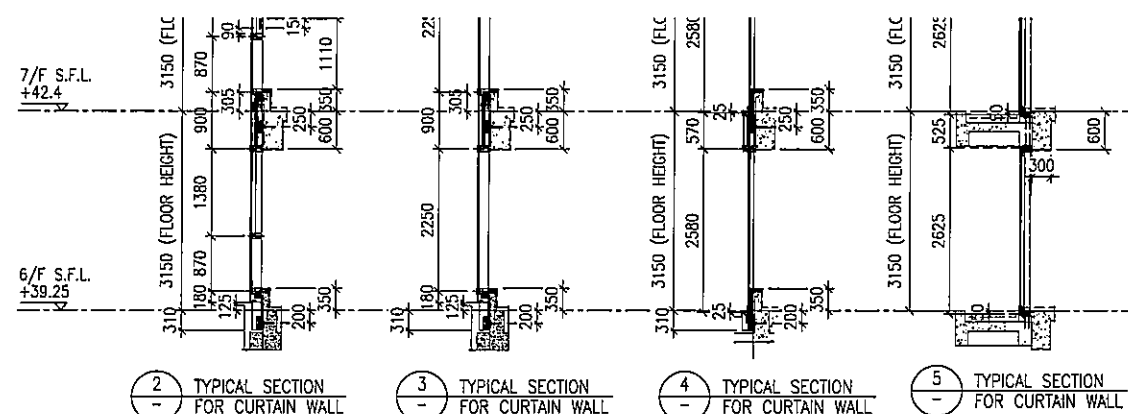

H	16/07/2019	GENERAL REVISED
G	26/5/2019	GENERAL REVISED
F	6/3/2019	GENERAL REVISED
E	17/01/2019	GENERAL REVISED
D	22/12/2018	GENERAL REVISED
C	04/12/2018	GENERAL REVISED
B	24/11/2018	GENERAL REVISED
A	10/9/2018	GENERAL REVISED

JOB NO. : J-837

PROJECT :
URA KWUN TONG TOWN CENTRE
REDEVELOPMENT (AREA 2 & 3) AT
NKIL 6514, KWUN TONG, KWLOON


TITLE : PART ELEVATION
OF CURTAIN WALL
AT TOWER 3

DATE : 04-JUL-18	SCALE : 1:60 (A1)
------------------	-------------------

DRAWN BY : ASING	CHECKED BY : -
------------------	----------------



 **美特鋁質有限公司**
MIDI ALUMINUM FABRICATOR LTD.
Units 6-8, Sunray Industrial Centre, 1/F
610 Cha Kwo Ling Road, Kowloon
Tel: 23489211-4 Fax: (852) 27727666

DWG NO. : J837-CW-2301	REV. : H
------------------------	----------

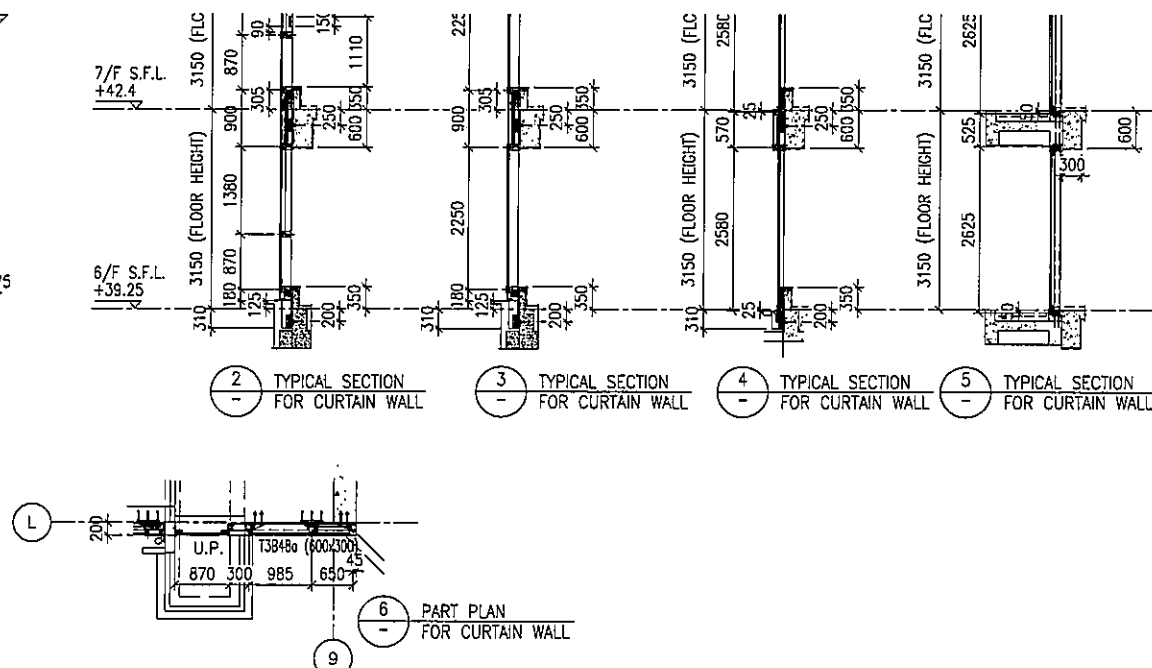

- LEGEND:**
-  - 10 mm THK. TEMPERED BLUE TINTED GLASS (OUTER)
+ 9 mm AIR SPACE + 8 mm THK. TEMPERED CLEAR GLASS (INNER)
 -  - 8 mm THK. HEAT STRENGTHENED TINTED GLASS (OUTER)+ 9 mm AIR SPACE + 8 mm THK. HEAT STRENGTHENED CLEAR GLASS (INNER)
 -  - 10 mm THK. HEAT STRENGTHENED BLUE TINTED GLASS (OUTER)+ 9 mm AIR SPACE + 8 mm THK. TEMPERED CLEAR GLASS (INNER)
 -  - 8 mm THK. HEAT STRENGTHENED BLUE TINTED GLASS { SPANDREL GLASS }
 -  - 8 mm THK. HEAT STRENGTHENED BLUE TINTED GLASS (OUTER)+ 9 mm AIR SPACE + 8 mm THK. TEMPERED CLEAR GLASS (INNER)
 -  - 8 mm THK. TEMPERED BLUE TINTED GLASS { SPANDREL GLASS }
 -  - 8 mm THK. HEAT STRENGTHENED TINTED GLASS (OUTER)+ 1.52PVB + 8 mm THK. HEAT STRENGTHENED CLEAR LAMINATED GLASS (INNER)
 -  - 10 mm THK. TEMPERED GLASS { INTERNAL PROTECTIVE BARRIER }
 -  - 3 mm THK. ALUM. CLADDING
 -  - MAINTENANCE WINDOW
 -  - STACK JOINT
 -  - ALUM. EXTRUSION DIE NO.
 -  - SUPPORT POINT
 -  - RESTRAINT SOCKET

F	16/07/2019	GENERAL REVISED	
E	17/01/2019	GENERAL REVISED	
D	22/12/2018	GENERAL REVISED	
C	04/12/2018	GENERAL REVISED	
B	24/11/2018	GENERAL REVISED	
A	10/9/2018	GENERAL REVISED	
NO.	DATE	REVISED	BY
JOB NO. : J-837			
PROJECT : URA KWUN TONG TOWN CENTRE REDEVELOPMENT (AREA 2 & 3) AT NKIL 6514, KWUN TONG, KWLOON			
TITLE : PART ELEVATION OF CURTAIN WALL AT TOWER 3			
DATE : 04-JUL-18		SCALE : 1:60 (A1)	
DRAWN BY : ASING		CHECKED BY : -	
 美特鋁質有限公司 MIDI ALUMINIUM FABRICATOR LTD. Units 6-8, Sunray Industrial Centre, 1/F 610 Cha Kwo Ling Road, Kowloon Tel:23489211-4 Fax:(852)27727666			
DWG NO. : J837-CW-2302			REV. : F

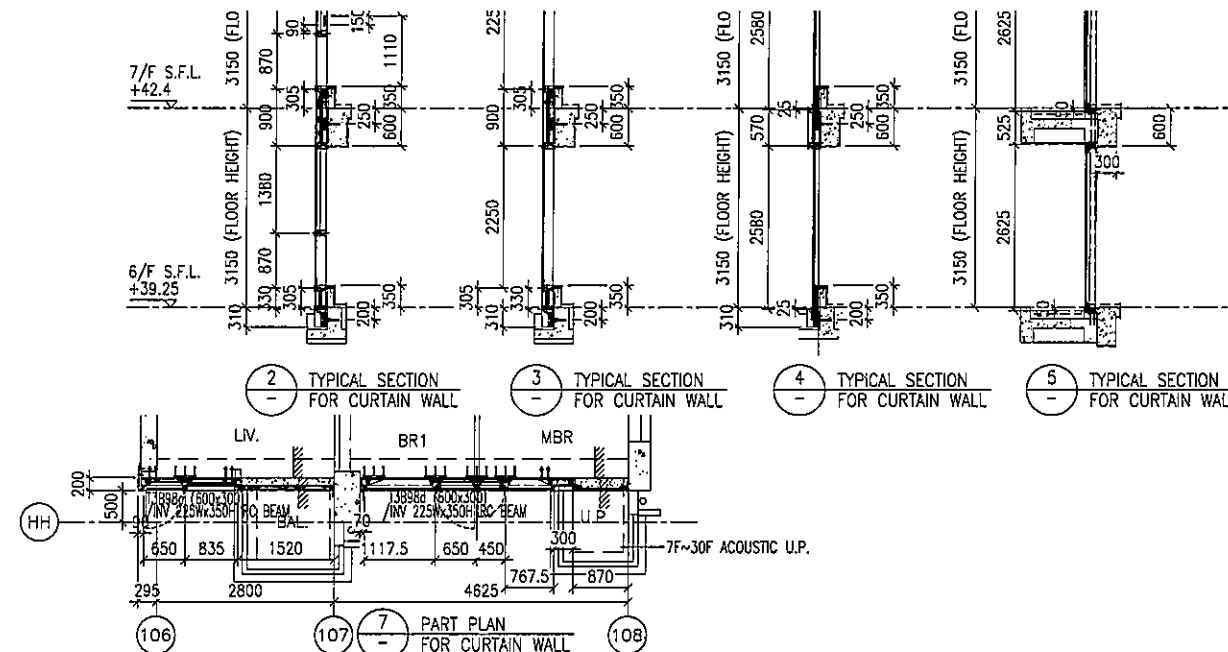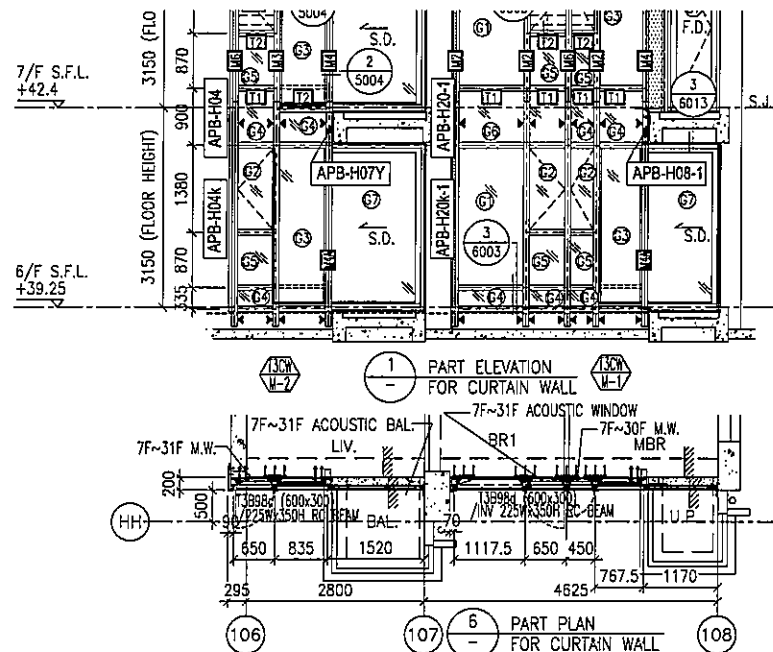

LEGEND:

- 10 mm THK. TEMPERED BLUE TINTED GLASS (OUTER) + 9 mm AIR SPACE + 8 mm THK. TEMPERED CLEAR GLASS (INNER)
- 8 mm THK. HEAT STRENGTHENED TINTED GLASS (OUTER) + 9 mm AIR SPACE + 8 mm THK. HEAT STRENGTHENED CLEAR GLASS (INNER)
- 10 mm THK. HEAT STRENGTHENED BLUE TINTED GLASS (OUTER) + 9 mm AIR SPACE + 8 mm THK. TEMPERED CLEAR GLASS (INNER)
- 8 mm THK. HEAT STRENGTHENED BLUE TINTED GLASS (SPANDREL GLASS)
- 8 mm THK. HEAT STRENGTHENED BLUE TINTED GLASS (OUTER) + 9 mm AIR SPACE + 8 mm THK. TEMPERED CLEAR GLASS (INNER)
- 8 mm THK. TEMPERED BLUE TINTED GLASS (SPANDREL GLASS)
- 8 mm THK. HEAT STRENGTHENED TINTED GLASS (OUTER) + 1.52PVB + 8 mm THK. HEAT STRENGTHENED CLEAR LAMINATED GLASS (INNER)
- 10 mm THK. TEMPERED GLASS (INTERNAL PROTECTIVE BARRIER)
- 3 mm THK. ALUM. CLADDING
- M.W. - MAINTENANCE WINDOW
- S.J. - STACK JOINT
- AE-01 - ALUM. EXTRUSION DIE NO.
- ▲ - SUPPORT POINT
- ◆ - RESTRAINT SOCKET

F	16/07/2019	GENERAL REVISED
E	17/01/2019	GENERAL REVISED
D	22/12/2018	GENERAL REVISED
C	04/12/2018	GENERAL REVISED
B	24/11/2018	GENERAL REVISED
A	10/9/2018	GENERAL REVISED
NO.	DATE	REVISED BY

JOB NO. : J-837

PROJECT : URA KWUN TONG TOWN CENTRE REDEVELOPMENT (AREA 2 & 3) AT NKIL 6514, KWUN TONG, KWLOON



TITLE : PART ELEVATION OF CURTAIN WALL AT TOWER 3

DATE : 04-JUL-18 SCALE : 1:60 (A1)

DRAWN BY : ASING CHECKED BY : -

美特铝质有限公司
MIDI ALUMINIUM FABRICATOR LTD.
Units 6-8, Sunray Industrial Centre, 1/F
610 Cha Kwo Ling Road, Kowloon
Tel:23489211-4 Fax:(852)27727666

DWG NO. : J837-CW-2303 REV. : F

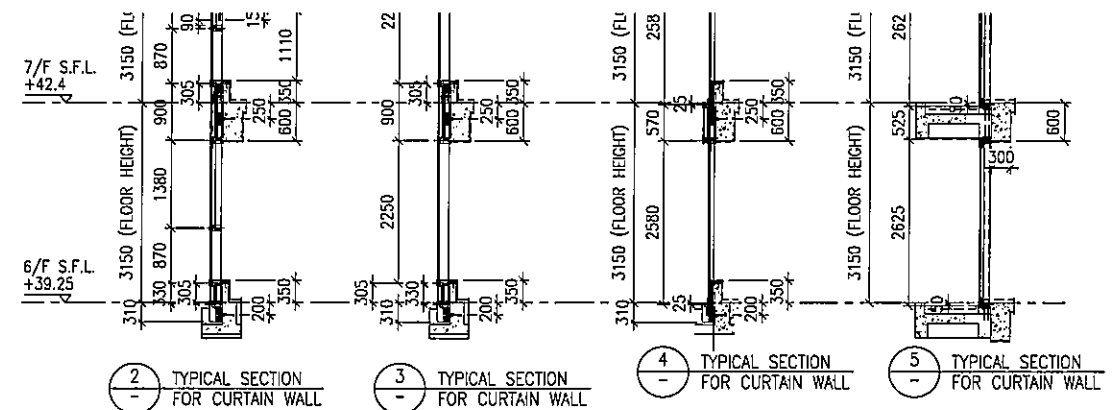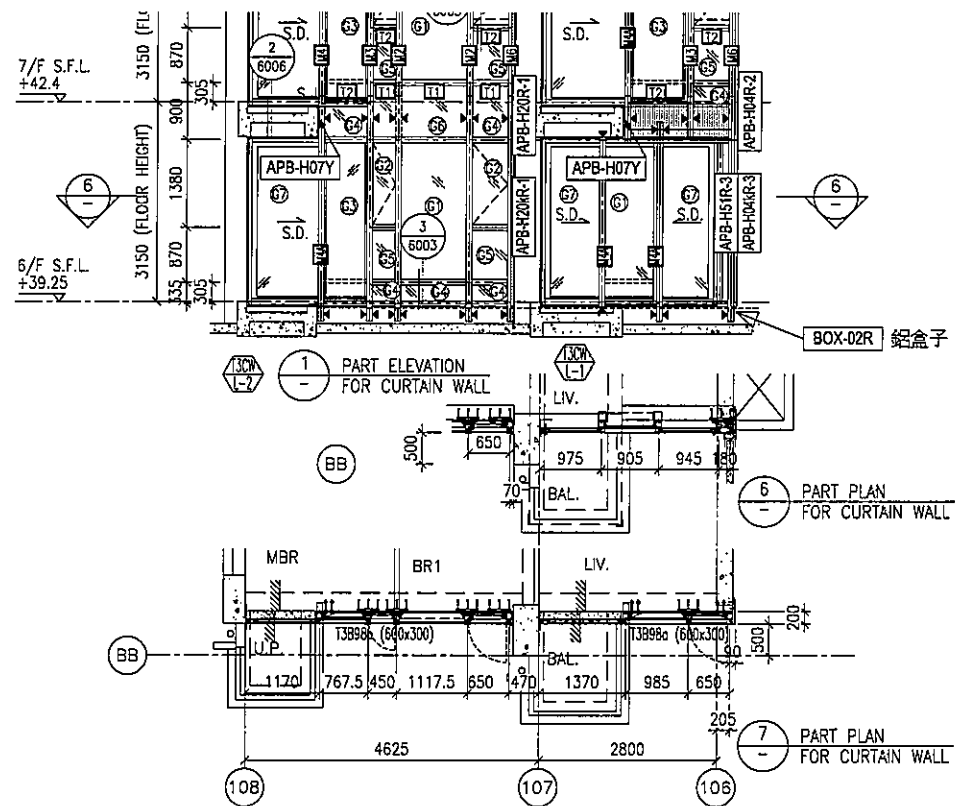

- LEGEND:
- 10 mm THK. TEMPERED BLUE TINTED GLASS (OUTER) + 9 mm AIR SPACE + 8 mm THK. TEMPERED CLEAR GLASS (INNER)
 - 8 mm THK. HEAT STRENGTHENED TINTED GLASS (OUTER) + 9 mm AIR SPACE + 8 mm THK. HEAT STRENGTHENED CLEAR GLASS (INNER)
 - 10 mm THK. HEAT STRENGTHENED BLUE TINTED GLASS (OUTER) + 9 mm AIR SPACE + 8 mm THK. TEMPERED CLEAR GLASS (INNER)
 - 8 mm THK. HEAT STRENGTHENED BLUE TINTED GLASS (SPANDREL GLASS)
 - 8 mm THK. HEAT STRENGTHENED BLUE TINTED GLASS (OUTER) + 9 mm AIR SPACE + 8 mm THK. TEMPERED CLEAR GLASS (INNER)
 - 8 mm THK. TEMPERED BLUE TINTED GLASS (SPANDREL GLASS)
 - 8 mm THK. HEAT STRENGTHENED TINTED GLASS (OUTER) + 1.52PVB + 8 mm THK. HEAT STRENGTHENED CLEAR LAMINATED GLASS (INNER)
 - 10 mm THK. TEMPERED GLASS (INTERNAL PROTECTIVE BARRIER)
 - 3 mm THK. ALUM. CLADDING
 - M.W. - MAINTENANCE WINDOW
 - S.J. - STACK JOINT
 - ALUM. EXTRUSION DIE NO.
 - SUPPORT POINT
 - RESTRAINT SOCKET

G	16/07/2019	GENERAL REVISED
F	26/05/2019	GENERAL REVISED
E	17/01/2019	GENERAL REVISED
D	22/12/2018	GENERAL REVISED
C	04/12/2018	GENERAL REVISED
B	24/11/2018	GENERAL REVISED
A	10/9/2018	GENERAL REVISED
NO.	DATE	REVISED

JOB NO. : J-837

PROJECT : URA KWUN TONG TOWN CENTRE REDEVELOPMENT (AREA 2 & 3) AT NKIL 6514, KWUN TONG, KWLOON


TITLE : PART ELEVATION OF CURTAIN WALL AT TOWER 3

DATE : 04-JUL-18 SCALE : 1:60 (A1)

DRAWN BY : ASING CHECKED BY : -

美特铝质有限公司
MIDI ALUMINIUM FABRICATOR LTD.
Units 6-8, Sunray Industrial Centre, 1/F
610 Cha Kwo Ling Road, Kowloon
Tel: 23489211-4 Fax: (852) 27727666

DWG NO. : J837-CW-2304 REV. : G

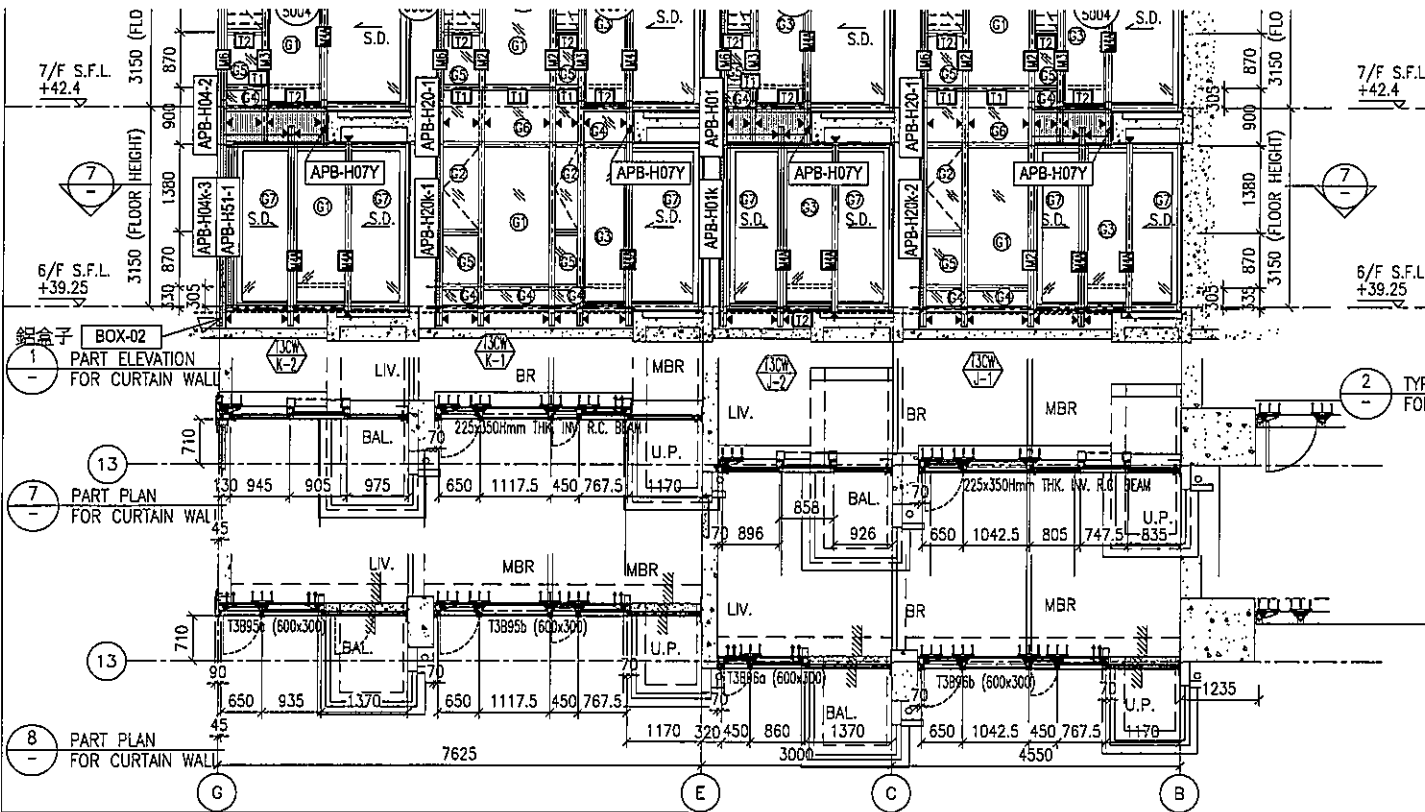

2 TYPICAL SECTION FOR CURTAIN WALL

3 TYPICAL SECTION FOR CURTAIN WALL

4 TYPICAL SECTION FOR CURTAIN WALL

5 TYPICAL SECTION FOR CURTAIN WALL

6 TYPICAL SECTION FOR CURTAIN WALL

LEGEND:

- 10 mm THK. TEMPERED BLUE TINTED GLASS (OUTER) + 9 mm AIR SPACE + 8 mm THK. TEMPERED CLEAR GLASS (INNER)
- 8 mm THK. HEAT STRENGTHENED TINTED GLASS (OUTER) + 9 mm AIR SPACE + 8 mm THK. HEAT STRENGTHENED CLEAR GLASS (INNER)
- 10 mm THK. HEAT STRENGTHENED BLUE TINTED GLASS (OUTER) + 9 mm AIR SPACE + 8 mm THK. TEMPERED CLEAR GLASS (INNER)
- 8 mm THK. HEAT STRENGTHENED BLUE TINTED GLASS (SPANDREL GLASS)
- 8 mm THK. HEAT STRENGTHENED BLUE TINTED GLASS (OUTER) + 1.52PVB + 8 mm THK. HEAT STRENGTHENED CLEAR LAMINATED GLASS (INNER)
- 10 mm THK. TEMPERED GLASS (INTERNAL PROTECTIVE BARRIER)
- 3 mm THK. ALUM. CLADDING
- M.W. - MAINTENANCE WINDOW
- S.J. - STACK JOINT
- AF01 - ALUM. EXTRUSION DIE NO.
- SUPPORT POINT
- RESTRAINT SOCKET
- 8 mm THK. TEMPERED BLUE TINTED GLASS (SPANDREL GLASS)
- 8 mm THK. HEAT STRENGTHENED TINTED GLASS (OUTER) + 1.52PVB + 8 mm THK. HEAT STRENGTHENED CLEAR LAMINATED GLASS (INNER)
- 10 mm THK. TEMPERED GLASS (INTERNAL PROTECTIVE BARRIER)
- 3 mm THK. ALUM. CLADDING
- M.W. - MAINTENANCE WINDOW
- S.J. - STACK JOINT
- AF01 - ALUM. EXTRUSION DIE NO.
- SUPPORT POINT
- RESTRAINT SOCKET


H	16/07/2019	GENERAL REVISED
G	26/05/2019	GENERAL REVISED
F	07/04/2019	GENERAL REVISED
E	17/01/2019	GENERAL REVISED
D	22/12/2018	GENERAL REVISED
C	04/12/2018	GENERAL REVISED
B	24/11/2018	GENERAL REVISED
A	10/9/2018	GENERAL REVISED
NO.	DATE	REVISED BY

JOB NO. : J-837
PROJECT : URA KWUN TONG TOWN CENTRE REDEVELOPMENT (AREA 2 & 3) AT NKIL 6514, KWUN TONG, KWLOON


TITLE : PART ELEVATION OF CURTAIN WALL AT TOWER 3

DATE : 04-JUL-18 SCALE : 1:60 (A1)
DRAWN BY : ASING CHECKED BY : -


美特鋁質有限公司
MIDI ALUMINIUM FABRICATOR LTD.
Units 6-8, Sunray Industrial Centre, 1/F
610 Cha Kwo Ling Road, Kowloon
Tel: 23489211-4 Fax: (852) 27727666
DWG NO. : J837-CW-2305 REV. : H

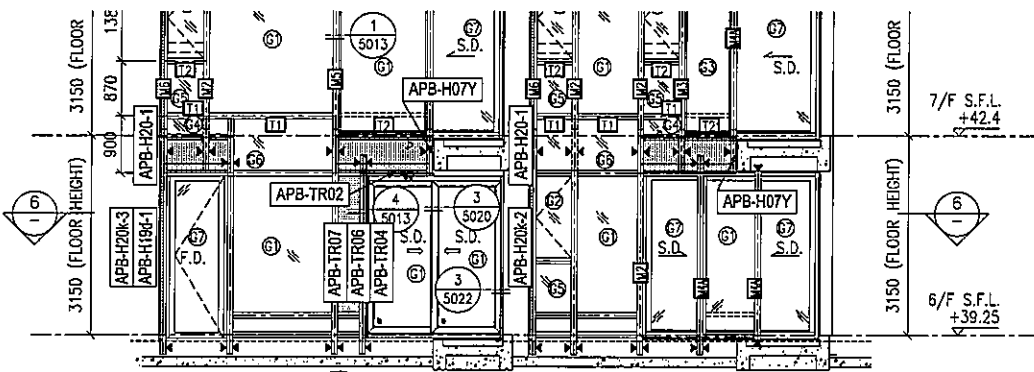


1 - PART ELEVATION
FOR CURTAIN WALL

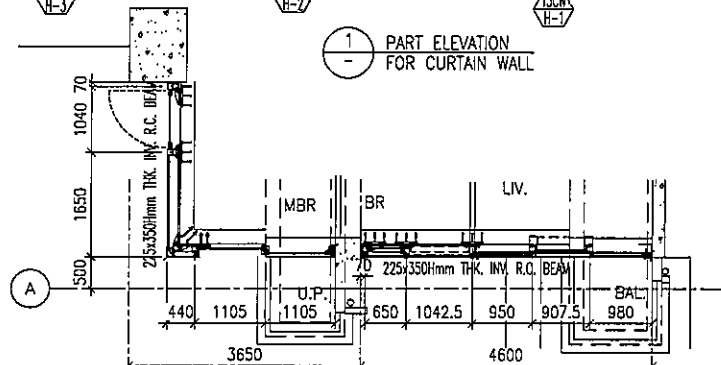


6 - PART PLAN
FOR CURTAIN WALL

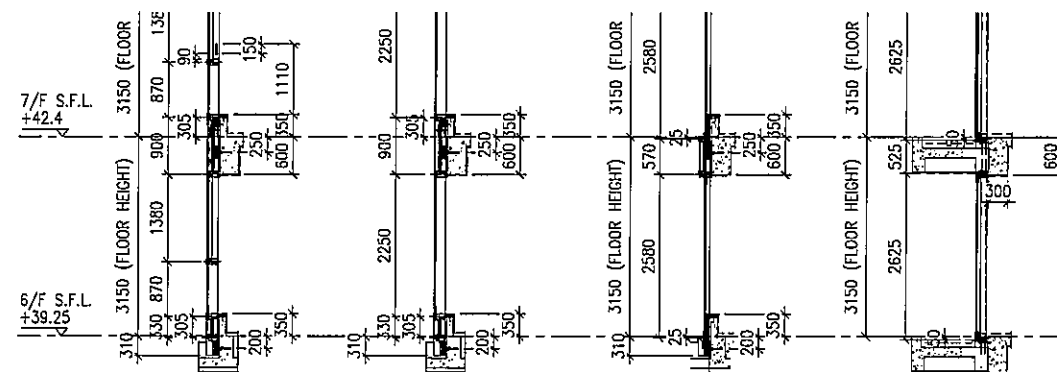


2 - TYPICAL SECTION
FOR CURTAIN WALL

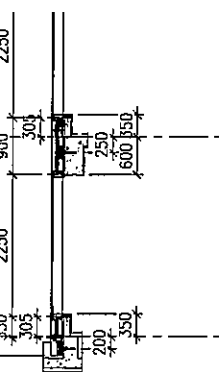


3 - TYPICAL SECTION
FOR CURTAIN WALL

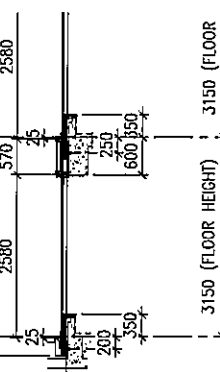

4 - TYPICAL SECTION
FOR CURTAIN WALL

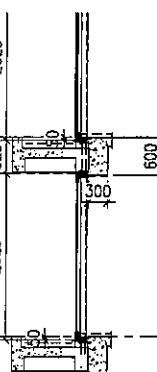

5 - TYPICAL SECTION
FOR CURTAIN WALL

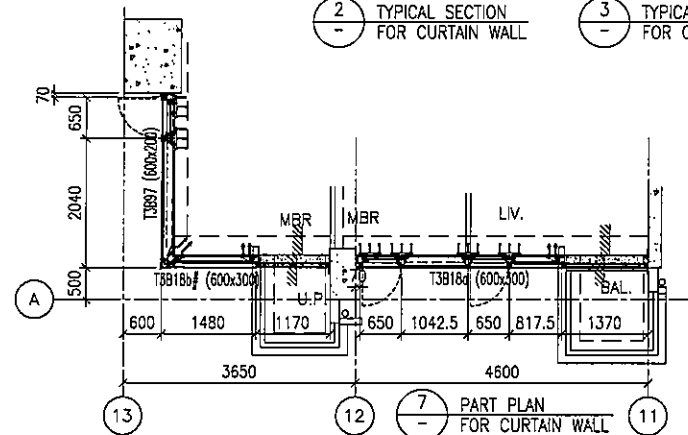

7 - PART PLAN
FOR CURTAIN WALL

LEGEND:

- 10 mm THK. TEMPERED BLUE TINTED GLASS (OUTER) + 9 mm AIR SPACE + 8 mm THK. TEMPERED CLEAR GLASS (INNER)
- 8 mm THK. HEAT STRENGTHENED TINTED GLASS (OUTER) + 9 mm AIR SPACE + 8 mm THK. HEAT STRENGTHENED CLEAR GLASS (INNER)
- 10 mm THK. HEAT STRENGTHENED BLUE TINTED GLASS (OUTER) + 9 mm AIR SPACE + 8 mm THK. TEMPERED CLEAR GLASS (INNER)
- 8 mm THK. HEAT STRENGTHENED BLUE TINTED GLASS (SPANDREL GLASS)
- 8 mm THK. HEAT STRENGTHENED BLUE TINTED GLASS (OUTER) + 9 mm AIR SPACE + 8 mm THK. TEMPERED CLEAR GLASS (INNER)

- 8 mm THK. TEMPERED BLUE TINTED GLASS (SPANDREL GLASS)
- 8 mm THK. HEAT STRENGTHENED TINTED GLASS (OUTER) + 1.52PVB + 8 mm THK. HEAT STRENGTHENED CLEAR LAMINATED GLASS (INNER)
- 10 mm THK. TEMPERED GLASS (INTERNAL PROTECTIVE BARRIER)
- 3 mm THK. ALUM. CLADDING
- M.W. - MAINTENANCE WINDOW
- S.J. - STACK JOINT
- ALUM. EXTRUSION DIE NO. 1A01
- SUPPORT POINT
- RESTRAINT SOCKET

H	16/07/2019	GENERAL REVISED
G	26/05/2019	GENERAL REVISED
F	07/04/2019	GENERAL REVISED
E	22/12/2018	GENERAL REVISED
D	22/12/2018	GENERAL REVISED
C	04/12/2018	GENERAL REVISED
B	24/11/2018	GENERAL REVISED
A	10/9/2018	GENERAL REVISED
NO.	DATE	REVISD
		BY

JOB NO. : J-837

PROJECT :
URA KWUN TONG TOWN CENTRE
REDEVELOPMENT (AREA 2 & 3) AT
NKIL 6514, KWUN TONG, KWLOON

TITLE :
PART ELEVATION
OF CURTAIN WALL
AT TOWER 3


DATE : 04-JUL-18 SCALE : 1:60 (A1)

DRAWN BY : ASING CHECKED BY : -

美特铝质有限公司
MIDI ALUMINIUM FABRICATOR LTD.
Units 6-8, Sunray Industrial Centre, 1/F
610 Cha Kwo Ling Road, Kowloon
Tel: 23489211-4 Fax: (852) 27727666

DWG NO. : J837-CW-2306

REV. : H

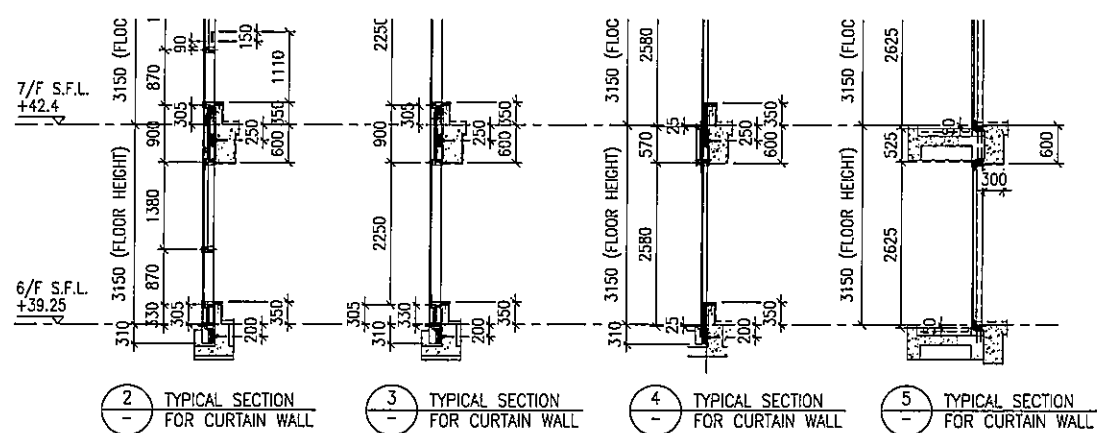

- LEGEND:**

- | | |
|---|---|
|  | - 10 mm THK. TEMPERED BLUE TINTED GLASS (OUTER)
+ 9 mm AIR SPACE + 8 mm THK. TEMPERED CLEAR GLASS (INNER) |
|  | - 8 mm THK. HEAT STRENGTHENED TINTED GLASS (OUTER) + 9 mm AIR SPACE + 8 mm THK. HEAT STRENGTHENED CLEAR GLASS (INNER) |
|  | - 10 mm THK. HEAT STRENGTHENED BLUE TINTED GLASS (OUTER) + 9 mm AIR SPACE + 8 mm THK. TEMPERED CLEAR GLASS (INNER) |
|  | - 8 mm THK. HEAT STRENGTHENED BLUE TINTED GLASS (SPANDREL GLASS) |
|  | - 8 mm THK. HEAT STRENGTHENED BLUE TINTED GLASS (OUTER) + 9 mm AIR SPACE + 8 mm THK. TEMPERED CLEAR GLASS (INNER) |

-  - 8 mm THK. TEMPERED BLUE TINTED GLASS
(SPANDREL GLASS)
-  - 8 mm THK. HEAT STRENGTHENED TINTED GLASS (OUTER)+ 1.52PVB + 8 mm THK. HEAT STRENGTHENED CLEAR LAMINATED GLASS (INNER)
-  - 10 mm THK. TEMPERED GLASS
(INTERNAL PROTECTIVE BARRIER)
-  - 3 mm THK. ALUM. CLADDING
-  - MAINTENANCE WINDOW
-  - STACK JOINT
-  - ALUM. EXTRUSION DIE NO.
-  - SUPPORT POINT
-  - RESTRAINT SOCKET

G	16/07/2019	GENERAL REVISED	
F	26/05/2019	GENERAL REVISED	
E	17/01/2019	GENERAL REVISED	
D	22/12/2018	GENERAL REVISED	
C	04/12/2018	GENERAL REVISED	
B	24/11/2018	GENERAL REVISED	
A	10/9/2018	GENERAL REVISED	
NO.	DATE	REVISED	BY

JOB NO. : J-837

PROJECT :
URA KWUN TONG TOWN CENTRE
REDEVELOPMENT (AREA 2 & 3) AT
NKIL 6514, KWUN TONG, KWLOON

TITLE : PART ELEVATION
OF CURTAIN WALL
AT TOWER 3




DATE : 04-JUL-18	SCALE : 1:60 (A1)
------------------	-------------------

DRAWN BY : ASING	CHECKED BY : -
------------------	----------------

 美特鋁質有限公司
MIDI ALUMINUM FABRICATOR LTD.

Units 6-8, Sunray Industrial Centre, 1/F
610 Cha Kwo Ling Road, Kowloon
Tel:23489211-4 Fax:(852)27727666

DWG NO. : J837-CW-2307	REV. : G
------------------------	----------

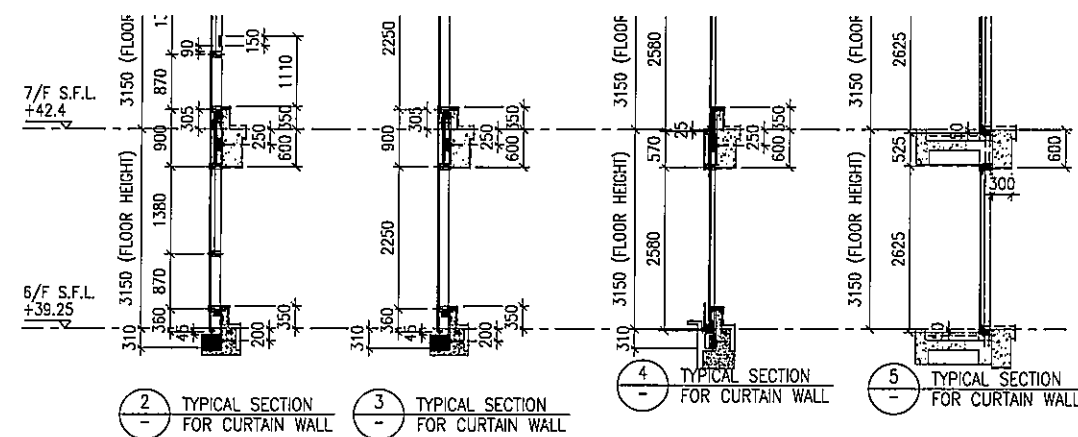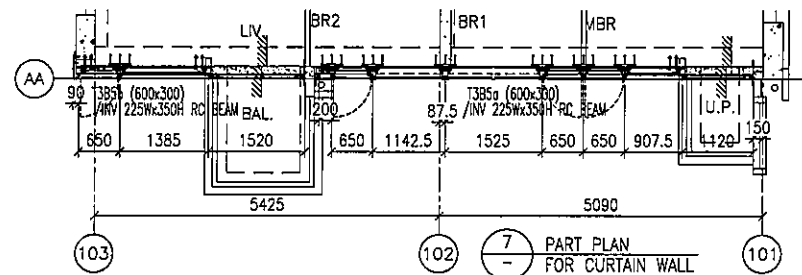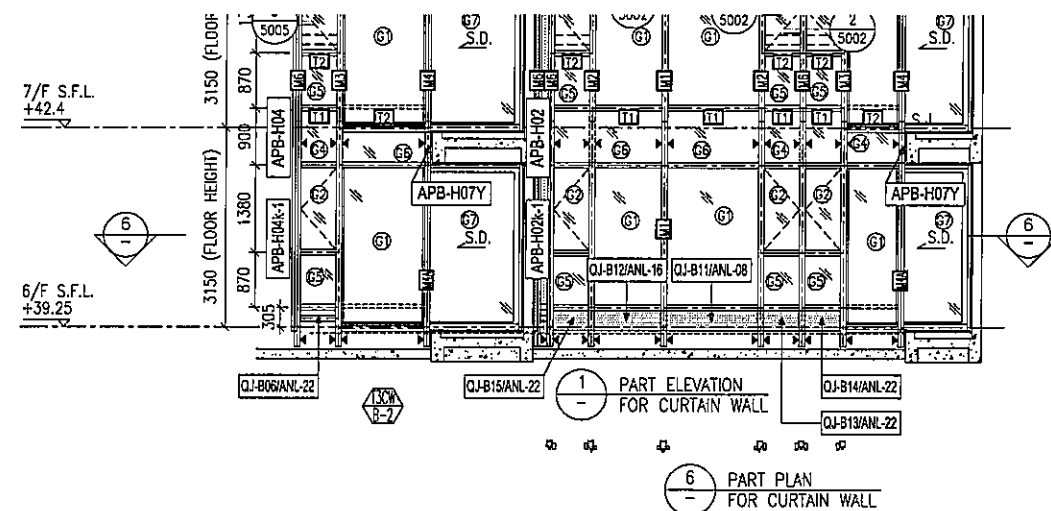

LEGEND:

- ① - 10 mm THK. TEMPERED BLUE TINTED GLASS (OUTER) + 9 mm AIR SPACE + 8 mm THK. TEMPERED CLEAR GLASS (INNER)
- ② - 8 mm THK. HEAT STRENGTHENED TINTED GLASS (OUTER) + 9 mm AIR SPACE + 8 mm THK. HEAT STRENGTHENED CLEAR GLASS (INNER)
- ③ - 10 mm THK. HEAT STRENGTHENED BLUE TINTED GLASS (OUTER) + 9 mm AIR SPACE + 8 mm THK. TEMPERED CLEAR GLASS (INNER)
- ④ - 8 mm THK. HEAT STRENGTHENED BLUE TINTED GLASS (SPANDREL GLASS)
- ⑤ - 8 mm THK. HEAT STRENGTHENED BLUE TINTED GLASS (OUTER) + 9 mm AIR SPACE + 8 mm THK. TEMPERED CLEAR GLASS (INNER)
- ⑥ - 8 mm THK. TEMPERED BLUE TINTED GLASS (SPANDREL GLASS)
- ⑦ - 8 mm THK. HEAT STRENGTHENED TINTED GLASS (OUTER) + 1.52PVB + 8 mm THK. HEAT STRENGTHENED CLEAR LAMINATED GLASS (INNER)
- ⑧ - 10 mm THK. TEMPERED GLASS (INTERNAL PROTECTIVE BARRIER)
- ⑨ - 3 mm THK. ALUM. CLADDING
- M.W. - MAINTENANCE WINDOW
- S.J. - STACK JOINT
- AE01 - ALUM. EXTRUSION DIE NO.
- ▲ - SUPPORT POINT
- ◆ - RESTRAINT SOCKET

F	16/07/2019	GENERAL REVISED	
E	17/01/2019	GENERAL REVISED	
D	22/12/2018	GENERAL REVISED	
C	04/12/2018	GENERAL REVISED	
B	24/11/2018	GENERAL REVISED	
A	10/9/2018	GENERAL REVISED	
NO.	DATE	REVISED	BY

JOB NO. : J-837

PROJECT :
URA KWUN TONG TOWN CENTRE
REDEVELOPMENT (AREA 2 & 3) AT
NKIL 6514, KWUN TONG, KWLOON






TITLE :
PART ELEVATION
OF CURTAIN WALL
AT TOWER 3

DATE : 04-JUL-18 SCALE : 1:60 (A1)

DRAWN BY : ASING CHECKED BY : -

美特鋁質有限公司
MIDI ALUMINIUM FABRICATOR LTD.
Units 6-8, Sunray Industrial Centre, 1/F
610 Cha Kwo Ling Road, Kowloon
Tel: 23489211-4 Fax: (852) 27727666

DWG NO. : J837-CW-2308 REV. : F

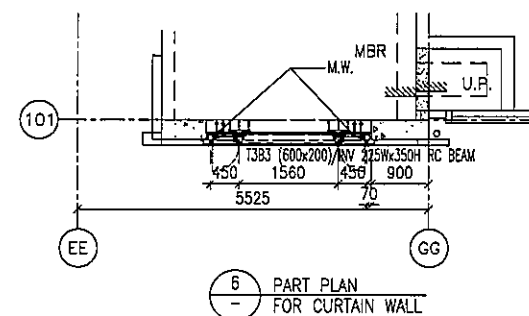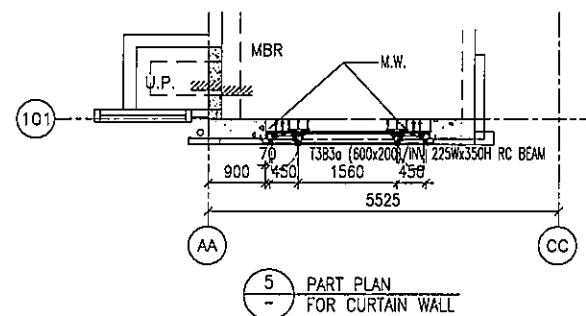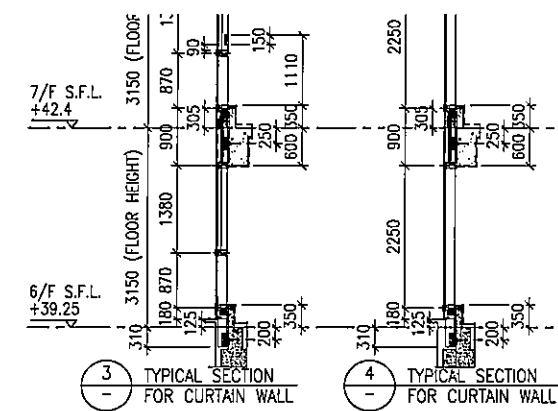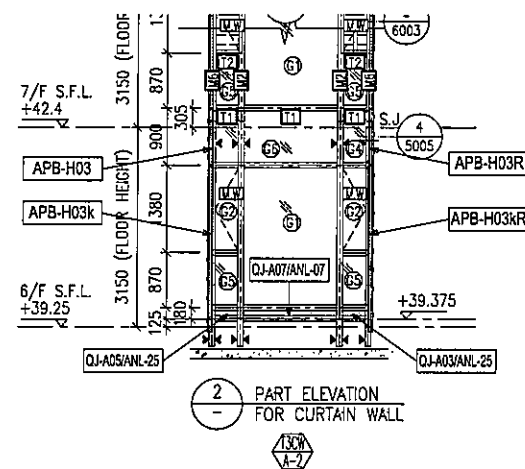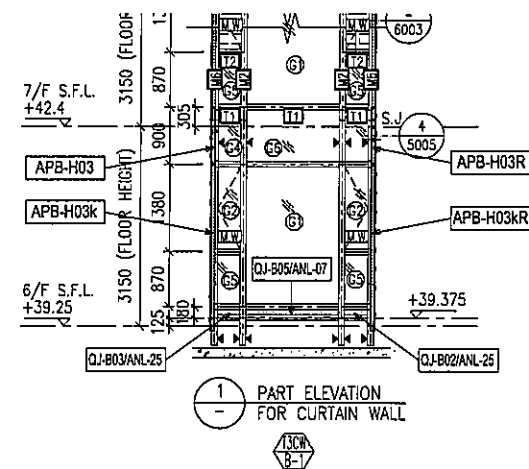

LEGEND:

10 mm THK. TEMPERED BLUE TINTED GLASS (OUTER) + 9 mm AIR SPACE + 8 mm THK. TEMPERED CLEAR GLASS (INNER) 8 mm THK. HEAT STRENGTHENED TINTED GLASS (OUTER) + 9 mm AIR SPACE + 8 mm THK. HEAT STRENGTHENED CLEAR GLASS (INNER) 10 mm THK. HEAT STRENGTHENED BLUE TINTED GLASS (OUTER) + 9 mm AIR SPACE + 8 mm THK. TEMPERED CLEAR GLASS (INNER) 8 mm THK. HEAT STRENGTHENED BLUE TINTED GLASS (SPANDREL GLASS) 8 mm THK. HEAT STRENGTHENED BLUE TINTED GLASS (OUTER) + 9 mm AIR SPACE + 8 mm THK. TEMPERED CLEAR GLASS (INNER)	8 mm THK. TEMPERED BLUE TINTED GLASS (SPANDREL GLASS) 8 mm THK. HEAT STRENGTHENED TINTED GLASS (OUTER) + 1.52PVB + 8 mm THK. HEAT STRENGTHENED CLEAR LAMINATED GLASS (INNER) 10 mm THK. TEMPERED GLASS (INTERNAL PROTECTIVE BARRIER) 3 mm THK. ALUM. CLADDING - M.W. - MAINTENANCE WINDOW - S.J. - STACK JOINT - ALUM. EXTRUSION DIE NO. - SUPPORT POINT - RESTRAINT SOCKET
---	---

F	16/07/2019	GENERAL REVISED
E	17/01/2019	GENERAL REVISED
D	22/12/2018	GENERAL REVISED
C	04/12/2018	GENERAL REVISED
B	24/11/2018	GENERAL REVISED
A	10/9/2018	GENERAL REVISED
NO.	DATE	REVISED
BY		

JOB NO. : J-837
PROJECT : URA KWUN TONG TOWN CENTRE REDEVELOPMENT (AREA 2 & 3) AT NKIL 6514, KWUN TONG, KWLOON




TITLE : PART ELEVATION OF CURTAIN WALL AT TOWER 3

DATE : 04-JUL-18 SCALE : 1:60 (A1)

DRAWN BY : ASING CHECKED BY : -

美特鋁質有限公司
MIDI ALUMINIUM FABRICATOR LTD.
Units 6-8, Sunray Industrial Centre, 1/F
610 Cho Kwo Ling Road, Kowloon
Tel: 23489211-4 Fax: (852) 27727666

DWG NO. : J837-CW-2309 REV. : F

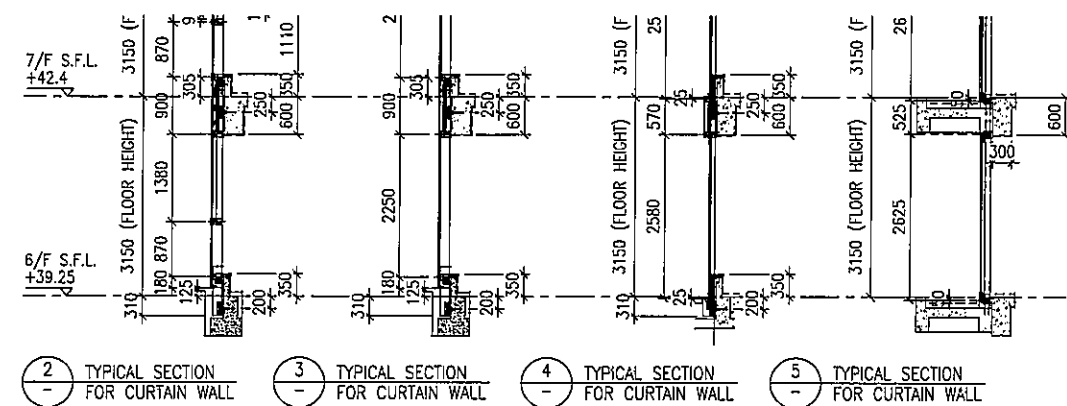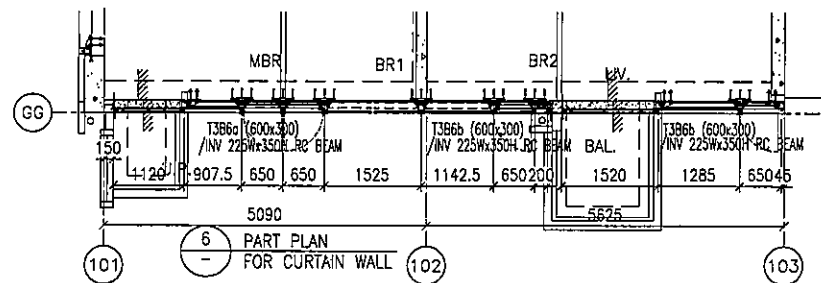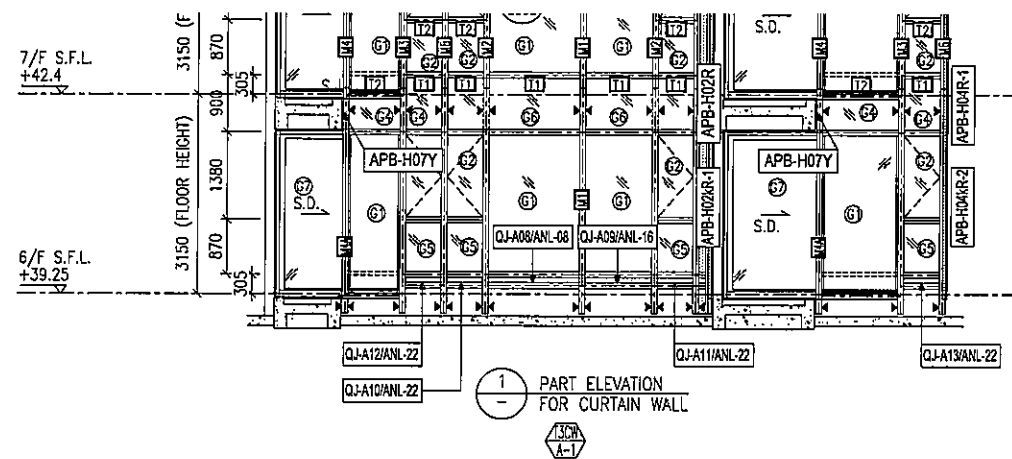

LEGEND:

- ① - 10 mm THK. TEMPERED BLUE TINTED GLASS (OUTER) + 9 mm AIR SPACE + 8 mm THK. TEMPERED CLEAR GLASS (INNER)
- ② - 8 mm THK. HEAT STRENGTHENED TINTED GLASS (OUTER) + 9 mm AIR SPACE + 8 mm THK. HEAT STRENGTHENED CLEAR GLASS (INNER)
- ③ - 10 mm THK. HEAT STRENGTHENED BLUE TINTED GLASS (OUTER) + 9 mm AIR SPACE + 8 mm THK. TEMPERED CLEAR GLASS (INNER)
- ④ - 8 mm THK. HEAT STRENGTHENED BLUE TINTED GLASS (SPANDREL GLASS)
- ⑤ - 8 mm THK. HEAT STRENGTHENED BLUE TINTED GLASS (OUTER) + 9 mm AIR SPACE + 8 mm THK. TEMPERED CLEAR GLASS (INNER)
- ⑥ - 8 mm THK. TEMPERED BLUE TINTED GLASS (SPANDREL GLASS)
- ⑦ - 8 mm THK. HEAT STRENGTHENED TINTED GLASS (OUTER) + 1.52PVB + 8 mm THK. HEAT STRENGTHENED CLEAR LAMINATED GLASS (INNER)
- ⑧ - 10 mm THK. TEMPERED GLASS (INTERNAL PROTECTIVE BARRIER)
- ⑨ - 3 mm THK. ALUM. CLADDING
- M.W. - MAINTENANCE WINDOW
- S.J. - STACK JOINT
- AL-01 - ALUM. EXTRUSION DIE NO.
- ▲ - SUPPORT POINT
- ◆ - RESTRAINT SOCKET

F	16/07/2019	GENERAL REVISED
E	17/01/2019	GENERAL REVISED
D	22/12/2018	GENERAL REVISED
C	04/12/2018	GENERAL REVISED
B	24/11/2018	GENERAL REVISED
A	10/9/2018	GENERAL REVISED
NO.	DATE	REVISED BY

JOB NO. : J-837

PROJECT :
URA KWUN TONG TOWN CENTRE
REDEVELOPMENT (AREA 2 & 3) AT
NKIL 6514, KWUN TONG, KWLOON



TITLE :
PART ELEVATION
OF CURTAIN WALL
AT TOWER 3

DATE : 04-JUL-18 SCALE : 1:60 (A1)

DRAWN BY : ASING CHECKED BY : -

美特鋁質有限公司
MIDI ALUMINIUM FABRICATOR LTD.
Units 6-8, Sunray Industrial Centre, 1/F
610 Cha Kwo Ling Road, Kowloon
Tel: 23489211-4 Fax: (852) 27727666

DWG NO. : J837-CW-2310 REV. : F

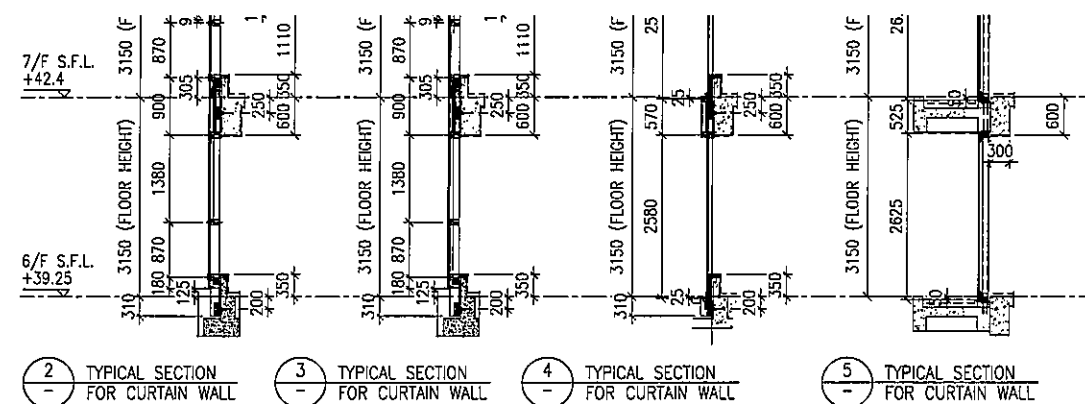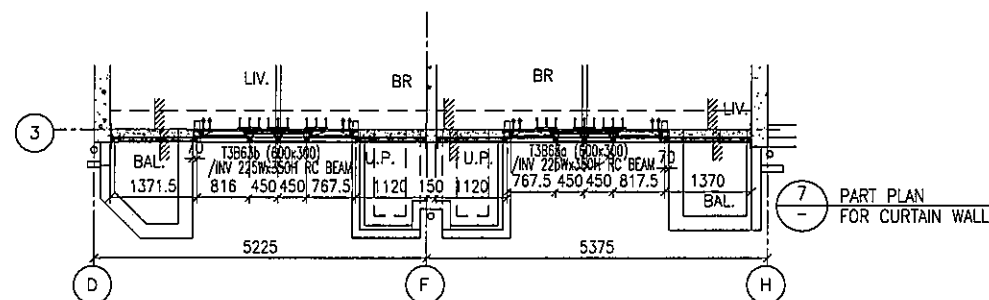

- LEGEND:**

-  - 10 mm THK. TEMPERED BLUE TINTED GLASS (OUTER) + 9 mm AIR SPACE + 8 mm THK. TEMPERED CLEAR GLASS (INNER)
-  - 8 mm THK. HEAT STRENGTHENED TINTED GLASS (OUTER) + 9 mm AIR SPACE + 8 mm THK. HEAT STRENGTHENED CLEAR GLASS (INNER)
-  - 10 mm THK. HEAT STRENGTHENED BLUE TINTED GLASS (OUTER) + 9 mm AIR SPACE + 8 mm THK. TEMPERED CLEAR GLASS (INNER)
-  - 8 mm THK. HEAT STRENGTHENED BLUE TINTED GLASS (SPANDREL GLASS)
-  - 8 mm THK. HEAT STRENGTHENED BLUE TINTED GLASS (OUTER) + 9 mm AIR SPACE + 8 mm THK. TEMPERED CLEAR GLASS (INNER)

-  - 8 mm THK. TEMPERED BLUE TINTED GLASS
(SPANDREL GLASS)
-  - 8 mm THK. HEAT STRENGTHENED TINTED GLASS (OUTER)+ 1.52PVB + 8 mm THK. HEAT STRENGTHENED CLEAR LAMINATED GLASS (INNER)
-  - 10 mm THK. TEMPERED GLASS
(INTERNAL PROTECTIVE BARRIER)
-  - 3 mm THK. ALUM. CLADDING
-  - MAINTENANCE WINDOW
-  - STACK JOINT
-  - ALUM. EXTRUSION DIE NO.
-  - SUPPORT POINT
-  - RESTRAINT SOCKET

H	16/07/2019	GENERAL REVISED
G	26/05/2019	GENERAL REVISED
F	22/05/2019	GENERAL REVISED
E	17/01/2019	GENERAL REVISED
D	22/12/2018	GENERAL REVISED
C	04/12/2018	GENERAL REVISED
B	24/11/2018	GENERAL REVISED
A	10/9/2018	GENERAL REVISED
NO.	DATE	REVISED

JOB NO. : J-837

PROJECT :
URA KWUN TONG TOWN CENTRE
REDEVELOPMENT (AREA 2 & 3) AT
NKIL 6514, KWUN TONG, KWLOON

TITLE :	PART ELEVATION OF CURTAIN WALL AT TOWER 3
---------	---

DATE : 04-JUL-18	SCALE : 1:60 (A1)
------------------	-------------------

DRAWN BY : ASING	CHECKED BY : —
------------------	----------------

 **美特鋁質有限公司**
MIDI ALUMINIUM FABRICATOR LTD.
Units 6-8, Sunray Industrial Centre, 1/F
610 Cha Kwo Ling Road, Kowloon
Tel: 23489211-4 Fax: (852) 27727666

DWG NO. : J837-CW-2311	REV. : H
------------------------	----------

APPROVAL STATUS FOR

T1 1F~35F & T2 1F~35F CURTAIN WALL

RESIDENTIAL DEVELOPMENT AT TSING YI TOWN LOT 190 SAI SHAN ROAD

APPROVAL DRAWING LIST

STATUS	NO.	DRAWING No.	REV. No.	DRAWING TITLE	SIZE	REFERENCE	SUBMITTED
--------	-----	-------------	----------	---------------	------	-----------	-----------


-	1	-	-	COVER	A1	-	●
-	2	J851-CW-LT01	B	DRAWING LIST FOR CURTAIN WALL @ TOWER 1/1A , 2 /2A	A1	-	●
-	3	J851-CW-LT02	B	DRAWING LIST FOR CURTAIN WALL @ TOWER 1/1A , 2 /2A	A1	-	●
-	4	J851-CW-LT03	B	DRAWING LIST FOR CURTAIN WALL @ TOWER 1/1A , 2 /2A	A1	-	●
-	5	J851-CW-GN01	-	GENERAL NOTES	A1	-	●
-	6	J851-CW-DL01	A	MATERIAL LIST FOR CURTAIN WALL	A1	-	●
-	7	J851-CW-DL02	A	MATERIAL LIST FOR CURTAIN WALL	A1	-	●
-	8	J851-CW-DL03	-	MATERIAL LIST FOR CURTAIN WALL	A1	-	●
-	9	J851-CW-DL04	-	MATERIAL LIST FOR CURTAIN WALL	A1	-	●
-	10	J851-CW-DL05	A	MATERIAL LIST FOR CURTAIN WALL	A1	-	●
-	11	J851-CW-DL06	-	MATERIAL LIST FOR CURTAIN WALL	A1	-	●
-	12	J851-CW-AE01	A	1ST TO 35TH FLOOR FULL ELEVATION FOR CURTAIN WALL (TOWER 1 & 2)	A1	-	●
-	13	J851-CW-PL01	-	CURTAIN WALL 1/F LAYOUT PLAN @TOWER 1/1A	A1	-	●
-	14	J851-CW-PL02	-	CURTAIN WALL 2/F TO 32/F LAYOUT PLAN @TOWER 1/1A	A1	-	●
-	15	J851-CW-PL03	-	CURTAIN WALL 33/F LAYOUT PLAN @TOWER 1/1A	A1	-	●
-	16	J851-CW-PL04	-	CURTAIN WALL 35/F LAYOUT PLAN @TOWER 1/1A	A1	-	●
-	17	J851-CW-PL05	-	CURTAIN WALL 1/F LAYOUT PLAN @TOWER 2/2A	A1	-	●
-	18	J851-CW-PL06	-	CURTAIN WALL 2/F TO 32/F LAYOUT PLAN @TOWER 2/2A	A1	-	●
-	19	J851-CW-PL07	-	CURTAIN WALL 33/F LAYOUT PLAN @TOWER 2/2A	A1	-	●
-	20	J851-CW-PL08	-	CURTAIN WALL 35/F LAYOUT PLAN @TOWER 2/2A	A1	-	●
-	21	J851-CW-EP01	B	CURTAIN WALL EMBED LAYOUT PLAN @TOWER 1/1A	A1	-	●
-	22	J851-CW-EP02	B	CURTAIN WALL EMBED LAYOUT PLAN @TOWER 1/1A	A1	-	●
-	23	J851-CW-EP03	B	CURTAIN WALL EMBED LAYOUT PLAN @TOWER 1/1A	A1	-	●
-	24	J851-CW-EP04	B	CURTAIN WALL EMBED LAYOUT PLAN @TOWER 1/1A	A1	-	●
-	25	J851-CW-EP05	B	CURTAIN WALL EMBED LAYOUT PLAN @TOWER 2/2A	A1	-	●
-	26	J851-CW-EP06	B	CURTAIN WALL EMBED LAYOUT PLAN @TOWER 2/2A	A1	-	●
-	27	J851-CW-EP07	B	CURTAIN WALL EMBED LAYOUT PLAN @TOWER 2/2A	A1	-	●
-	28	J851-CW-EP08	B	CURTAIN WALL EMBED LAYOUT PLAN @TOWER 2/2A	A1	-	●
-	29	J851-CW-EP09	B	CURTAIN WALL EMBED LAYOUT PLAN @TOWER 1/1A	A1	-	●
-	30	J851-CW-EP010	B	CURTAIN WALL EMBED LAYOUT PLAN @TOWER 2/2A	A1	-	●
-	31	J851-CW-ED01	A	CURTAIN WALL EMBED DETAIL FOR TOWER 1/1A , 2/2A	A1	-	●
-	32	J851-CW-ED02	A	CURTAIN WALL EMBED DETAIL FOR TOWER 1/1A , 2/2A	A1	-	●
-	33	J851-CW-PE101	B	3RD TO 31TH FLOOR PARTIAL ELEVATION & PLAN FOR CURTAIN WALL(TOWER 1)	A1	-	●
-	34	J851-CW-PE102	B	32TH TO 35TH FLOOR PARTIAL ELEVATION & PLAN FOR CURTAIN WALL(TOWER 1)	A1	-	●
-	35	J851-CW-PE103	B	1ST TO 31TH FLOOR PARTIAL ELEVATION & PLAN FOR CURTAIN WALL(TOWER 1)	A1	-	●
-	36	J851-CW-PE104	B	32TH TO 35TH FLOOR PARTIAL ELEVATION & PLAN FOR CURTAIN WALL(TOWER 1)	A1	-	●
-	37	J851-CW-PE105	B	32TH TO 35TH FLOOR PARTIAL ELEVATION & PLAN FOR CURTAIN WALL(TOWER 1)	A1	-	●
-	38	J851-CW-PE106	B	1ST TO 17TH FLOOR PARTIAL ELEVATION & PLAN FOR CURTAIN WALL(TOWER 1)	A1	-	●
-	39	J851-CW-PE107	B	18TH TO 35TH FLOOR PARTIAL ELEVATION & PLAN FOR CURTAIN WALL(TOWER 1)	A1	-	●
-	40	J851-CW-PE108	B	1ST TO 17TH FLOOR PARTIAL ELEVATION & PLAN FOR CURTAIN WALL(TOWER 1)	A1	-	●
-	41	J851-CW-PE109	B	18TH TO 35TH FLOOR PARTIAL ELEVATION & PLAN FOR CURTAIN WALL(TOWER 1)	A1	-	●
-	42	J851-CW-PE109A	-	18TH TO 35TH FLOOR PARTIAL ELEVATION & PLAN FOR CURTAIN WALL(TOWER 1)	A1	-	●
-	43	J851-CW-PE110	B	18TH TO 35TH FLOOR PARTIAL ELEVATION & PLAN FOR CURTAIN WALL(TOWER 1)	A1	-	●
-	44	J851-CW-PE111	B	1ST TO 17TH FLOOR PARTIAL ELEVATION & PLAN FOR CURTAIN WALL(TOWER 1)	A1	-	●
-	45	J851-CW-PE111A	-	1ST TO 17TH FLOOR PARTIAL ELEVATION & PLAN FOR CURTAIN WALL(TOWER 1)	A1	-	●
-	46	J851-CW-PE112	B	18TH TO 31TH FLOOR PARTIAL ELEVATION & PLAN FOR CURTAIN WALL(TOWER 1)	A1	-	●
-	47	J851-CW-PE113	B	32TH TO 35TH FLOOR PARTIAL ELEVATION & PLAN FOR CURTAIN WALL(TOWER 1)	A1	-	●
-	48	J851-CW-PE114	B	1ST TO 17TH FLOOR PARTIAL ELEVATION & PLAN FOR CURTAIN WALL(TOWER 1)	A1	-	●
-	49	J851-CW-PE115	B	18TH TO 35TH FLOOR PARTIAL ELEVATION & PLAN FOR CURTAIN WALL(TOWER 1)	A1	-	●
-	50	J851-CW-PE116	B	1ST TO 17TH FLOOR PARTIAL ELEVATION & PLAN FOR CURTAIN WALL(TOWER 1)	A1	-	●
-	51	J851-CW-PE117	B	18TH TO 31TH FLOOR PARTIAL ELEVATION & PLAN FOR CURTAIN WALL(TOWER 1)	A1	-	●

AC : APPROVAL WITH COMMENTS

D : DISAPPROVAL



B.D. REF :		F.S.D. REF :		Note :	
1. All dimensions are in mm.					
2. All elevations are viewed from outside.					
3. All dimensions to be verified on site before fabrication.					
GENERAL NOTES					
Legend :					
1. F.L.-- Finished Floor Level					
2. S.F.L.-- Structural Floor Level					
3. (R) -- Reversed Detail					
X1 --					
X001 --					
DETAIL MARK NO.					
REFER SHEET NO.					
C M WONG & ASSOCIATES LTD					
STRUCTURAL ENGINEER :					
ARCHITECT : WONG TUNG & PARTNERS LIMITED					
MAIN CONTRACTOR : GRAND MING GROUP HOLDINGS LIMITED					
CLIENT : 佳明集團控股有限公司					
C M WONG & ASSOCIATES LTD					
MIDI ALUMINIUM FABRICATOR LTD.					
Units 6-8, Sunny Industrial Centre, 1/F 510 Cheong Kong Road, Kowloon Tel: 23489211-4 Fax: (852) 27272666					
PROJECT : RESIDENTIAL DEVELOPMENT AT TSING YI TOWN LOT 190 SAI SHAN ROAD					
DRAWING LIST FOR CURTAIN WALL @ TOWER 1/1A , 2 /2A					
JOB NO. : J-851					
DRAWN BY : LS					
DATE : 26-11-2019					
SCALE : 1:1					
CHKD BY : AS					
REV. : B					
DWG. NO. : J851-CW-LT01					

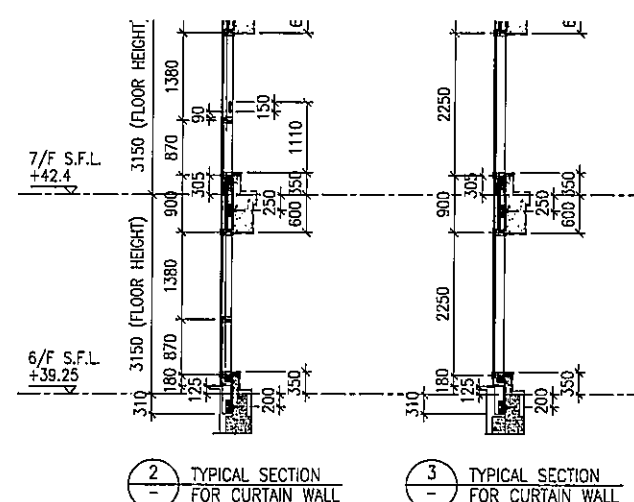

LEGEND:

-  - 10 mm THK. TEMPERED BLUE TINTED GLASS (OUTER) + 9 mm AIR SPACE + 8 mm THK. TEMPERED CLEAR GLASS (INNER)
-  - 8 mm THK. HEAT STRENGTHENED TINTED GLASS (OUTER)+ 9 mm AIR SPACE + 8 mm THK. HEAT STRENGTHENED CLEAR GLASS (INNER)
-  - 10 mm THK. HEAT STRENGTHENED BLUE TINTED GLASS (OUTER)+ 9 mm AIR SPACE + 8 mm THK. TEMPERED CLEAR GLASS (INNER)
-  - 8 mm THK. HEAT STRENGTHENED BLUE TINTED GLASS (SPANDREL GLASS)
-  - 8 mm THK. HEAT STRENGTHENED BLUE TINTED GLASS (OUTER)+ 9 mm AIR SPACE + 8 mm THK. TEMPERED CLEAR GLASS (INNER)
-  - 8 mm THK. TEMPERED BLUE TINTED GLASS (SPANDREL GLASS)
-  - 8 mm THK. HEAT STRENGTHENED TINTED GLASS (OUTER)+ 1.52PVB + 8 mm THK. HEAT STRENGTHENED CLEAR LAMINATED GLASS (INNER)
-  - 10 mm THK. TEMPERED GLASS (INTERNAL PROTECTIVE BARRIER)
-  - 3 mm THK. ALUM. CLADDING
-  M.W. - MAINTENANCE WINDOW
-  S.J. - STACK JOINT
-  A.E.C.T. - ALUM. EXTRUSION DIE NO.
-  ◆ - SUPPORT POINT
-  ▲ - RESTRAINT SOCKET

F	16/07/2019	GENERAL REVISED
E	17/01/2019	GENERAL REVISED
D	22/12/2018	GENERAL REVISED
C	04/12/2018	GENERAL REVISED
B	24/11/2018	GENERAL REVISED
A	10/9/2018	GENERAL REVISED
NO.	DATE	REVISED




JOB NO. : J-837	
PROJECT : URA KWUN TONG TOWN CENTRE REDEVELOPMENT (AREA 2 & 3) AT NKIL 6514, KWUN TONG, KWLOON	
TITLE : PART ELEVATION OF CURTAIN WALL AT TOWER 5	
DATE : 04-JUL-18	SCALE : 1:60 (A1)
DRAWN BY : ASING	CHECKED BY : -



美特鋁質有限公司
MIDI ALUMINUM FABRICATOR LTD.
 Units 6-8, Sunray Industrial Centre, 1/F
 510 Cha Kwo Ling Road, Kowloon
 Tel:23489211-4 Fax:(852)2727666

DWG NO. : J837-CW-2501	REV. : F
------------------------	----------




 **美特鋁質有限公司**
MIDI ALUMINUM FABRICATOR LTD.
Units 6-8, Sunray Industrial Centre, 1/F
510 Cha Kwo Ling Road, Kowloon
Tel: 23489211-4 Fax: (852) 27727666

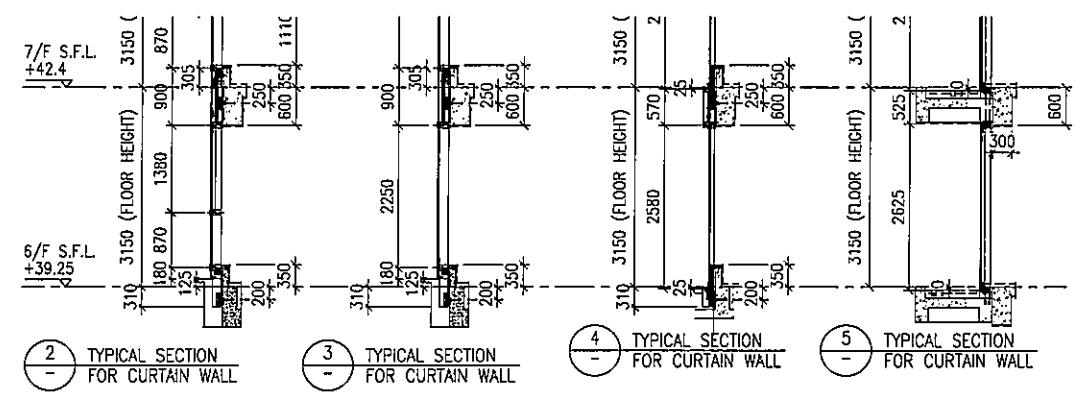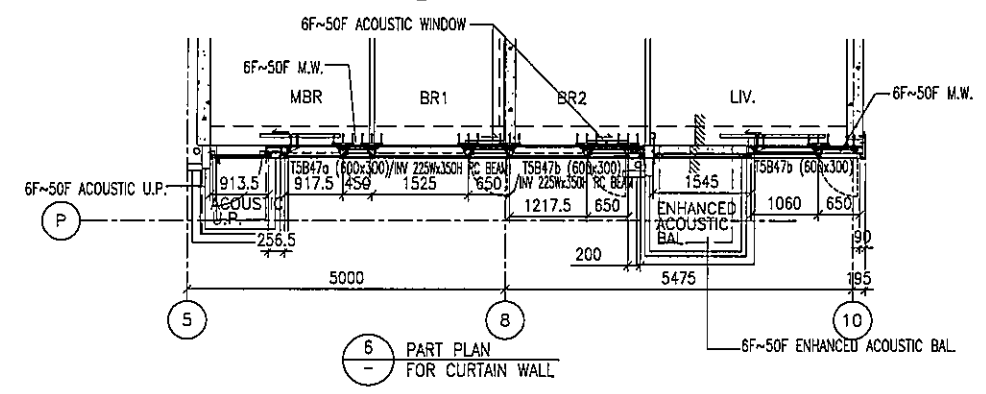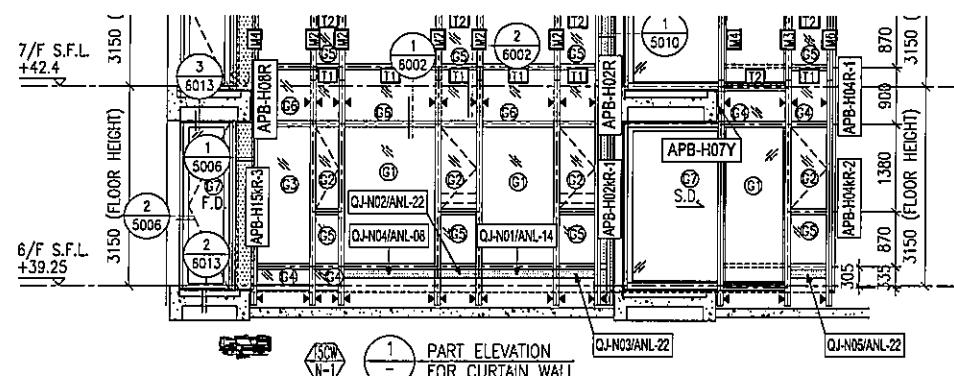

- LEGEND:**
- 10 mm THK. TEMPERED BLUE TINTED GLASS (OUTER) + 9 mm AIR SPACE + 8 mm THK. TEMPERED CLEAR GLASS (INNER)
 - 8 mm THK. HEAT STRENGTHENED TINTED GLASS (OUTER) + 9 mm AIR SPACE + 8 mm THK. HEAT STRENGTHENED CLEAR GLASS (INNER)
 - 10 mm THK. HEAT STRENGTHENED BLUE TINTED GLASS (OUTER) + 9 mm AIR SPACE + 8 mm THK. TEMPERED CLEAR GLASS (INNER)
 - 8 mm THK. HEAT STRENGTHENED BLUE TINTED GLASS (SPANDREL GLASS)
 - 8 mm THK. HEAT STRENGTHENED BLUE TINTED GLASS (OUTER) + 9 mm AIR SPACE + 8 mm THK. TEMPERED CLEAR GLASS (INNER)
 - 8 mm THK. TEMPERED BLUE TINTED GLASS (SPANDREL GLASS)
 - 8 mm THK. HEAT STRENGTHENED TINTED GLASS (OUTER) + 1.52PVB + 8 mm THK. HEAT STRENGTHENED CLEAR LAMINATED GLASS (INNER)
 - 10 mm THK. TEMPERED GLASS (INTERNAL PROTECTIVE BARRIER)
 - 3 mm THK. ALUM. CLADDING
 - M.W. - MAINTENANCE WINDOW
 - S.J. - STACK JOINT
 - ALUM. EXTRUSION DIE NO.
 - SUPPORT POINT
 - RESTRAINT SOCKET

NO.	DATE	REVISED	BY
F	16/07/2019	GENERAL REVISED	
E	17/01/2019	GENERAL REVISED	
D	22/12/2018	GENERAL REVISED	
C	04/12/2018	GENERAL REVISED	
B	24/11/2018	GENERAL REVISED	
A	10/9/2018	GENERAL REVISED	

JOB NO. :	J-837
PROJECT :	URA KWUN TONG TOWN CENTRE REDEVELOPMENT (AREA 2 & 3) AT NKIL 6514, KWUN TONG, KWLOON
TITLE :	PART ELEVATION OF CURTAIN WALL AT TOWER 5
DATE : 04-JUL-18	SCALE : 1:60 (A1)
DRAWN BY : ASING	CHECKED BY : -
美特鋁質有限公司 MIDI ALUMINIUM FABRICATOR LTD. Units 6-8, Sunray Industrial Centre, 1/F 610 Cha Kwo Ling Road, Kowloon Tel: 23489211-4 Fax: (852) 27727666	
DWG NO. : J837-CW-2502	REV. : F

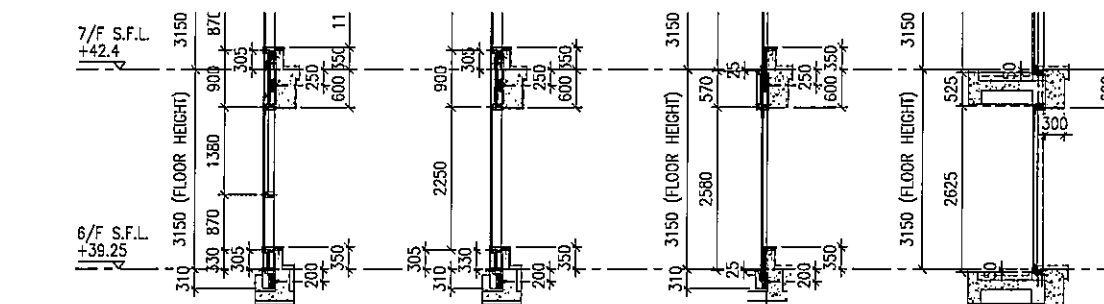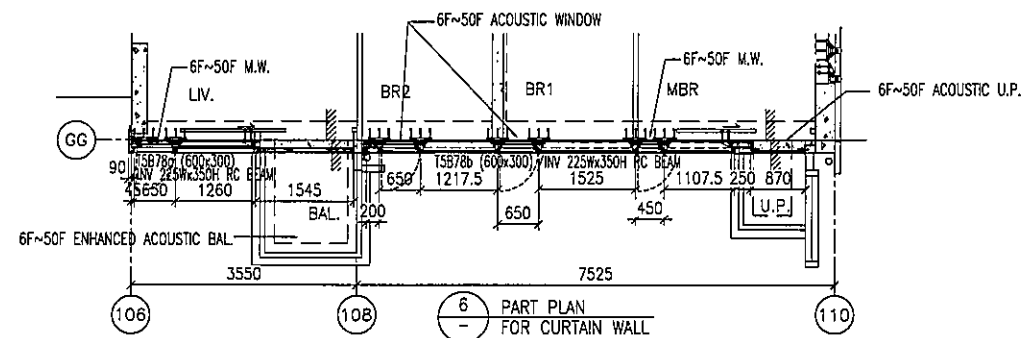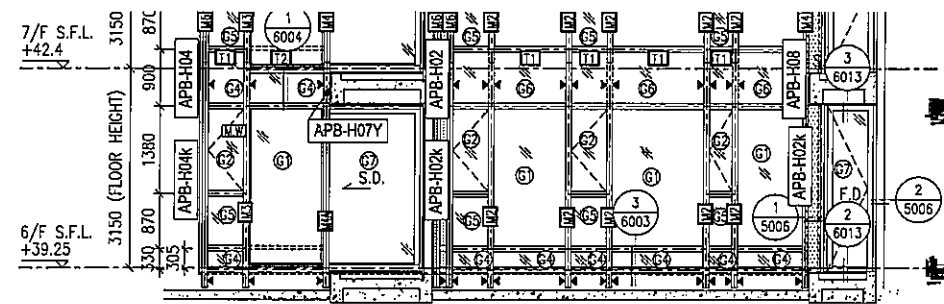

LEGEND:

- ① - 10 mm THK. TEMPERED BLUE TINTED GLASS (OUTER) + 9 mm AIR SPACE + 8 mm THK. TEMPERED CLEAR GLASS (INNER)
- ② - 8 mm THK. HEAT STRENGTHENED TINTED GLASS (OUTER) + 9 mm AIR SPACE + 8 mm THK. HEAT STRENGTHENED CLEAR GLASS (INNER)
- ③ - 10 mm THK. HEAT STRENGTHENED BLUE TINTED GLASS (OUTER) + 9 mm AIR SPACE + 8 mm THK. TEMPERED CLEAR GLASS (INNER)
- ④ - 8 mm THK. HEAT STRENGTHENED BLUE TINTED GLASS (SPANDREL GLASS)
- ⑤ - 8 mm THK. HEAT STRENGTHENED TINTED GLASS (OUTER) + 1.52PVB + 8 mm THK. HEAT STRENGTHENED CLEAR LAMINATED GLASS (INNER)
- ⑥ - 10 mm THK. TEMPERED GLASS (INTERNAL PROTECTIVE BARRIER)
- ⑦ - 3 mm THK. ALUM. CLADDING
- M.W. - MAINTENANCE WINDOW
- S.J. - STACK JOINT
- AE01 - ALUM. EXTRUSION DIE NO.
- ▲ - SUPPORT POINT
- ◆ - RESTRAINT SOCKET
- ⑧ - 8 mm THK. TEMPERED BLUE TINTED GLASS (SPANDREL GLASS)
- ⑨ - 8 mm THK. HEAT STRENGTHENED TINTED GLASS (OUTER) + 1.52PVB + 8 mm THK. HEAT STRENGTHENED CLEAR LAMINATED GLASS (INNER)

F	16/07/2019	GENERAL REVISED
E	17/01/2019	GENERAL REVISED
D	22/12/2018	GENERAL REVISED
C	04/12/2018	GENERAL REVISED
B	24/11/2018	GENERAL REVISED
A	10/9/2018	GENERAL REVISED
NO.	DATE	REVISED

JOB NO. : J-837

PROJECT :
URA KWUN TONG TOWN CENTRE
REDEVELOPMENT (AREA 2 & 3) AT
NKIL 6514, KWUN TONG, KWLOON


TITLE :
PART ELEVATION
OF CURTAIN WALL
AT TOWER 5

DATE : 04-JUL-18 SCALE : 1:60 (A1)

DRAWN BY : ASING CHECKED BY : -


美特鋁質有限公司
MIDI ALUMINIUM FABRICATOR LTD.
Units 6-8, Sunray Industrial Centre, 1/F
610 Cha Kwo Ling Road, Kowloon
Tel: 23489211-4 Fax: (852) 27727665

DWG NO. : J837-CW-2503 REV. : F

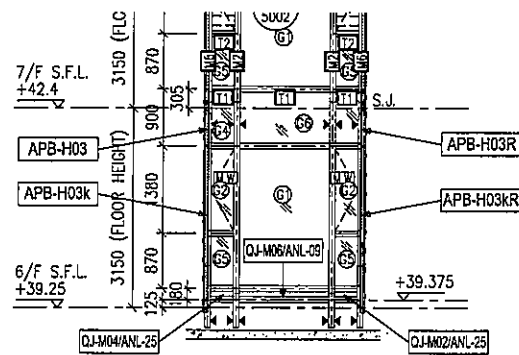


1 PART ELEVATION
FOR CURTAIN WALL

1500

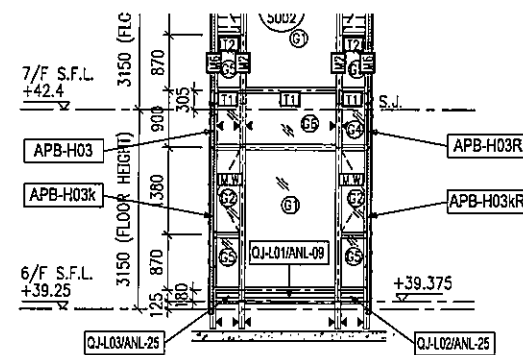


2 PART ELEVATION
FOR CURTAIN WALL

1500

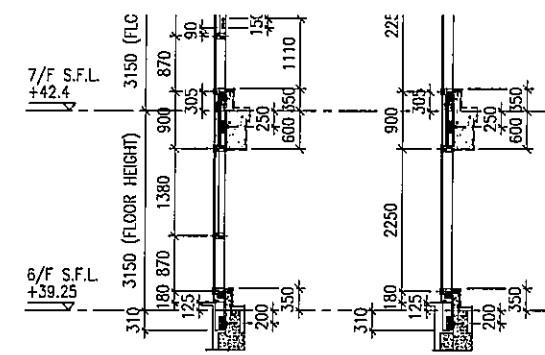

3 TYPICAL SECTION
FOR CURTAIN WALL


4 TYPICAL SECTION
FOR CURTAIN WALL

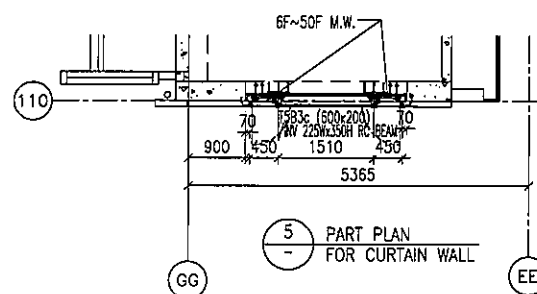

5 PART PLAN
FOR CURTAIN WALL

GG

EE

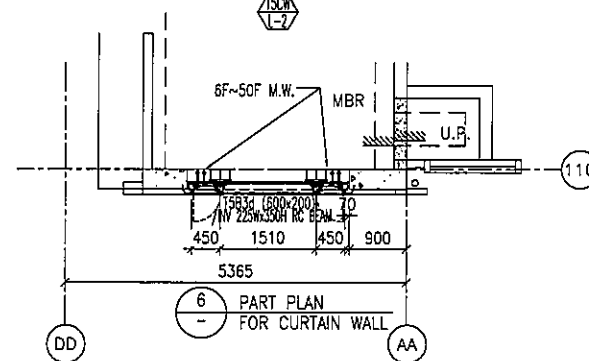

6 PART PLAN
FOR CURTAIN WALL

DD

AA

LEGEND:

- 10 mm THK. TEMPERED BLUE TINTED GLASS (OUTER) + 9 mm AIR SPACE + 8 mm THK. TEMPERED CLEAR GLASS (INNER)
- 8 mm THK. HEAT STRENGTHENED TINTED GLASS (OUTER) + 9 mm AIR SPACE + 8 mm THK. HEAT STRENGTHENED CLEAR GLASS (INNER)
- 10 mm THK. HEAT STRENGTHENED BLUE TINTED GLASS (OUTER) + 9 mm AIR SPACE + 8 mm THK. TEMPERED CLEAR GLASS (INNER)
- 8 mm THK. HEAT STRENGTHENED BLUE TINTED GLASS (SPANDREL GLASS)
- 8 mm THK. HEAT STRENGTHENED BLUE TINTED GLASS (OUTER) + 9 mm AIR SPACE + 8 mm THK. TEMPERED CLEAR GLASS (INNER)

- 8 mm THK. TEMPERED BLUE TINTED GLASS (SPANDREL GLASS)
- 8 mm THK. HEAT STRENGTHENED TINTED GLASS (OUTER) + 1.52PVB + 8 mm THK. HEAT STRENGTHENED CLEAR LAMINATED GLASS (INNER)
- 10 mm THK. TEMPERED GLASS (INTERNAL PROTECTIVE BARRIER)
- 3 mm THK. ALUM. CLADDING
- M.W. - MAINTENANCE WINDOW
- S.J. - STACK JOINT
- AK01 - ALUM. EXTRUSION DIE NO.
- SUPPORT POINT
- RESTRAINT SOCKET

F	16/07/2019	GENERAL REVISED
E	17/01/2019	GENERAL REVISED
D	22/12/2018	GENERAL REVISED
C	04/12/2018	GENERAL REVISED
B	24/11/2018	GENERAL REVISED
A	10/9/2018	GENERAL REVISED
NO.	DATE	REVISED

JOB NO. : J-837
PROJECT :
URA KWUN TONG TOWN CENTRE
REDEVELOPMENT (AREA 2 & 3) AT
NKIL 6514, KWUN TONG, KWLOON




TITLE :
PART ELEVATION
OF CURTAIN WALL
AT TOWER 5

DATE : 04-JUL-18 SCALE : 1:60 (A1)

DRAWN BY : ASING CHECKED BY : -

美特鋁質有限公司
MIDI ALUMINIUM FABRICATOR LTD.
Units 6-8, Sunray Industrial Centre, 1/F
610 Cha Kwo Ling Road, Kowloon
Tel: 23489211-4 Fax: (852) 27727666

DWG NO. : J837-CW-2504 REV. : F

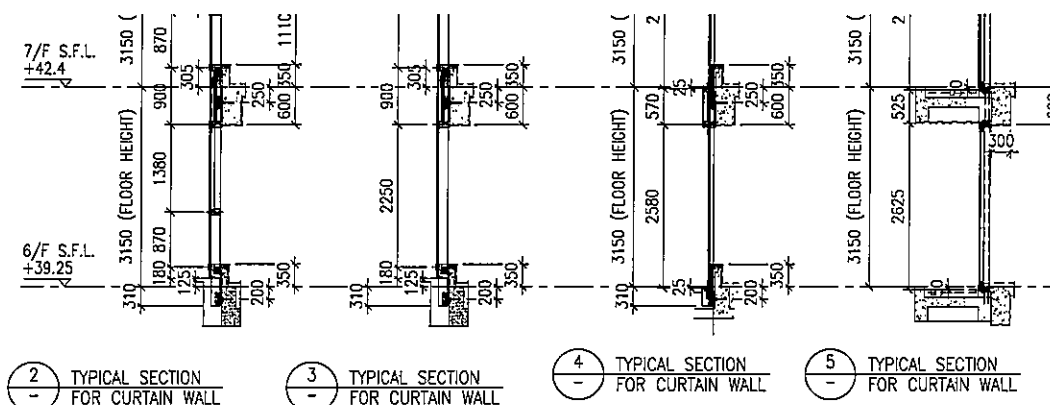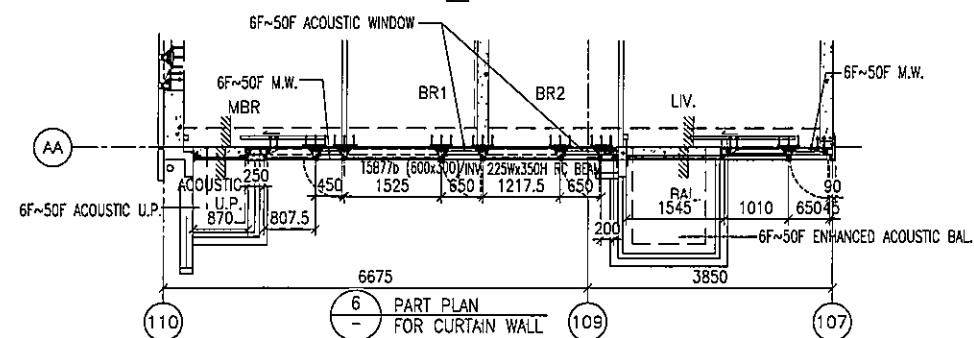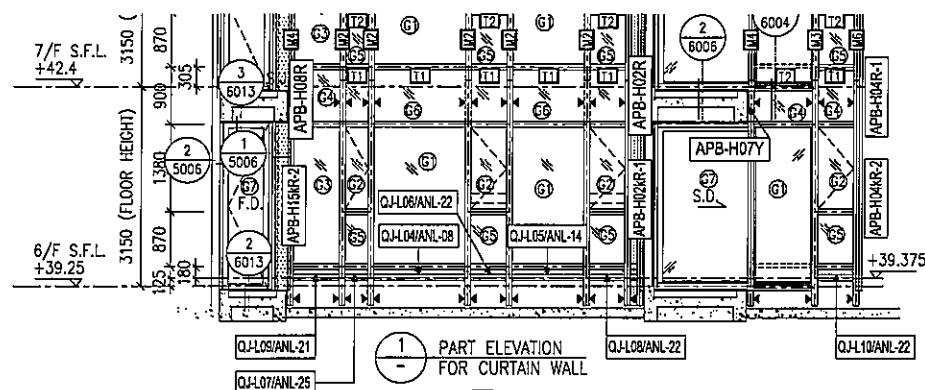

LEGEND:

- 10 mm THK. TEMPERED BLUE TINTED GLASS (OUTER) + 9 mm AIR SPACE + 8 mm THK. TEMPERED CLEAR GLASS (INNER)
- 8 mm THK. HEAT STRENGTHENED TINTED GLASS (OUTER) + 9 mm AIR SPACE + 8 mm THK. HEAT STRENGTHENED CLEAR GLASS (INNER)
- 10 mm THK. HEAT STRENGTHENED BLUE TINTED GLASS (OUTER) + 9 mm AIR SPACE + 8 mm THK. TEMPERED CLEAR GLASS (INNER)
- 8 mm THK. HEAT STRENGTHENED BLUE TINTED GLASS (SPANDREL GLASS)
- 8 mm THK. HEAT STRENGTHENED BLUE TINTED GLASS (OUTER) + 9 mm AIR SPACE + 8 mm THK. TEMPERED CLEAR GLASS (INNER)

- 8 mm THK. TEMPERED BLUE TINTED GLASS (SPANDREL GLASS)
- 8 mm THK. HEAT STRENGTHENED TINTED GLASS (OUTER) + 1.52PVB + 8 mm THK. HEAT STRENGTHENED CLEAR LAMINATED GLASS (INNER)
- 10 mm THK. TEMPERED GLASS (INTERNAL PROTECTIVE BARRIER)
- 3 mm THK. ALUM. CLADDING
- M.W. - MAINTENANCE WINDOW
- S.J. - STACK JOINT
- ALUM. EXTRUSION DIE NO.
- SUPPORT POINT
- RESTRAINT SOCKET

F	16/07/2019	GENERAL REVISED
E	17/01/2019	GENERAL REVISED
D	22/12/2018	GENERAL REVISED
C	04/12/2018	GENERAL REVISED
B	24/11/2018	GENERAL REVISED
A	10/9/2018	GENERAL REVISED
NO.	DATE	REVISED BY


JOB NO. : J-837
PROJECT : URA KWUN TONG TOWN CENTRE REDEVELOPMENT (AREA 2 & 3) AT NKIL 6514, KWUN TONG, KWLOON

TITLE : PART ELEVATION OF CURTAIN WALL AT TOWER 5

DATE : 04-JUL-18 SCALE : 1:60 (A1)
DRAWN BY : ASING CHECKED BY : -

美特鋁質有限公司
MIDI ALUMINUM FABRICATOR LTD.
Units 6-8, Sunray Industrial Centre, 1/F
610 Cha Kwa Ling Road, Kowloon
Tel:23489211-4 Fax:(852)2727666

DWG NO. : J837-CW-2505 REV. : F

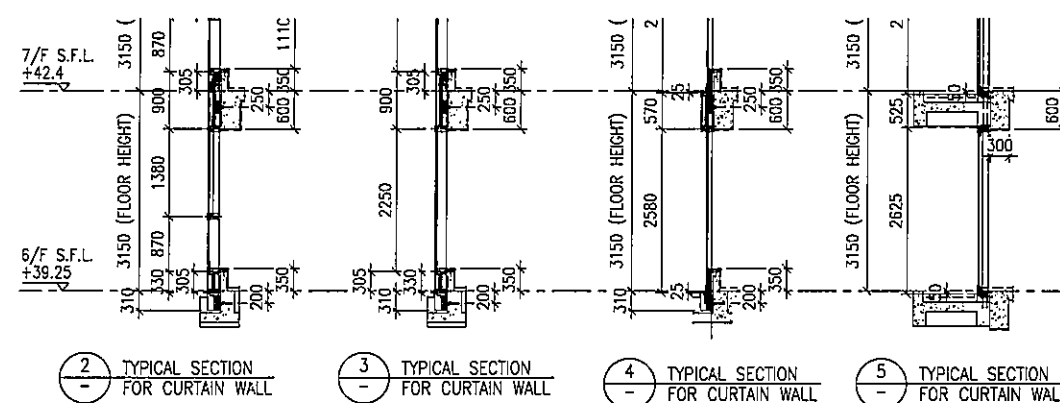

- | | | |
|----------------|--|---|
| LEGEND: | <p> - 10 mm THK. TEMPERED BLUE TINTED GLASS (OUTER) + 9 mm AIR SPACE + 8 mm THK. TEMPERED CLEAR GLASS (INNER)</p> <p> - 8 mm THK. HEAT STRENGTHENED TINTED GLASS (OUTER) + 9 mm AIR SPACE + 8 mm THK. HEAT STRENGTHENED CLEAR GLASS (INNER)</p> <p> - 10 mm THK. HEAT STRENGTHENED BLUE TINTED GLASS (OUTER) + 9 mm AIR SPACE + 8 mm THK. TEMPERED CLEAR GLASS (INNER)</p> <p> - 8 mm THK. HEAT STRENGTHENED BLUE TINTED GLASS (SPANDREL GLASS)</p> <p> - 8 mm THK. HEAT STRENGTHENED BLUE TINTED GLASS (OUTER) + 9 mm AIR SPACE + 8 mm THK. TEMPERED CLEAR GLASS (INNER)</p> | <p> - 8 mm THK. TEMPERED BLUE TINTED GLASS (SPANDREL GLASS)</p> <p> - 8 mm THK. HEAT STRENGTHENED TINTED GLASS (OUTER) + 1.52PVB + 8 mm THK. HEAT STRENGTHENED CLEAR LAMINATED GLASS (INNER)</p> <p> 10 mm THK. TEMPERED GLASS (INTERNAL PROTECTIVE BARRIER)</p> <p> - 3 mm THK. ALUM. CLADDING</p> <p> M.W. - MAINTENANCE WINDOW</p> <p> S.J. - STACK JOINT</p> <p> A.F.O. - ALUM. EXTRUSION DIE NO.</p> <p> ▲ - SUPPORT POINT</p> <p> ◆ - RESTRAINT SOCKET</p> |
|----------------|--|---|

F	16/07/2019	GENERAL REVISED
E	17/01/2019	GENERAL REVISED
D	22/12/2018	GENERAL REVISED
C	04/12/2018	GENERAL REVISED
B	24/11/2018	GENERAL REVISED
A	10/9/2018	GENERAL REVISED
NO.	DATE	REVISED

JOB NO. : J-837

PROJECT :
URA KWUN TONG TOWN CENTRE
REDEVELOPMENT (AREA 2 & 3) AT
NKIL 6514, KWUN TONG, KWLOON



TITLE : PART ELEVATION
OF CURTAIN WALL
AT TOWER 5

DATE : 04-JUL-18	SCALE : 1:60 (A1)
------------------	-------------------



DRAWN BY : ASING	CHECKED BY : —
------------------	----------------

 **美特鋁質有限公司**
MIDI ALUMINIUM FABRICATOR LTD.
Units 6-8, Sunray Industrial Centre, 1/F
610 Cha Kwo Ling Road, Kowloon
Tel: 23489211-4 Fax: (852) 27727666

DWG NO. : J837-CW-2506	REV. : F
------------------------	----------

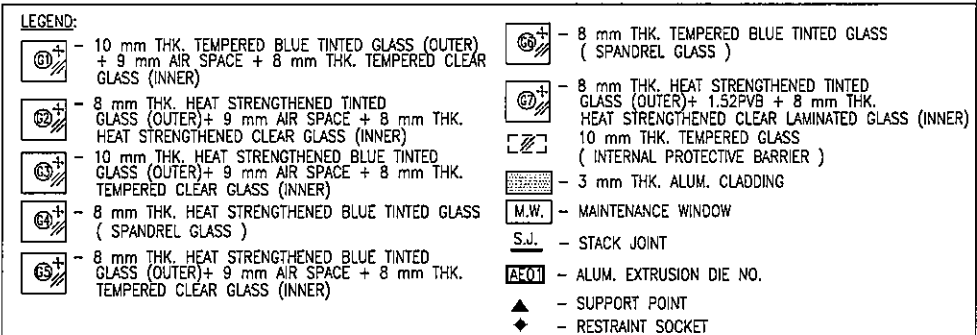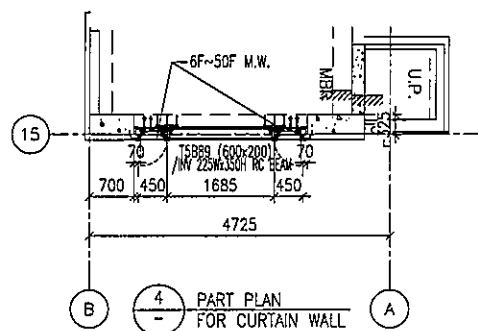

DWG NO. : JB37-CW-2507	REV. : F
------------------------	----------

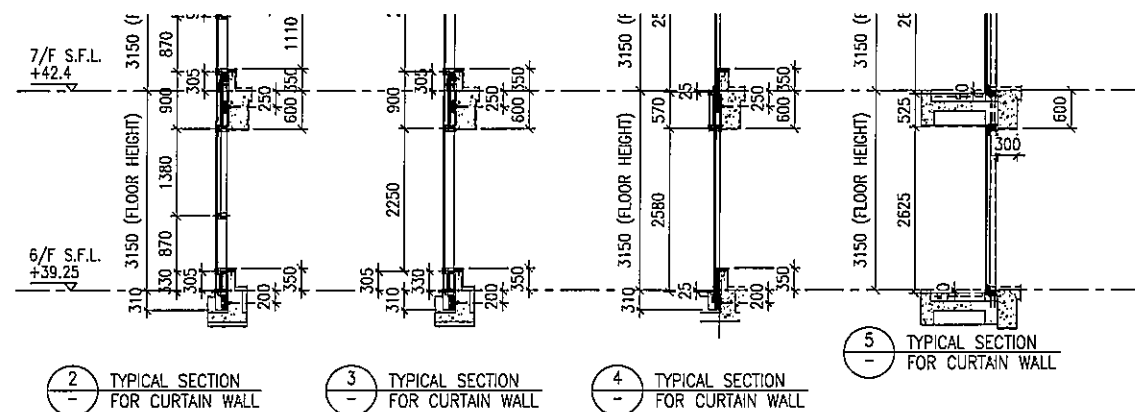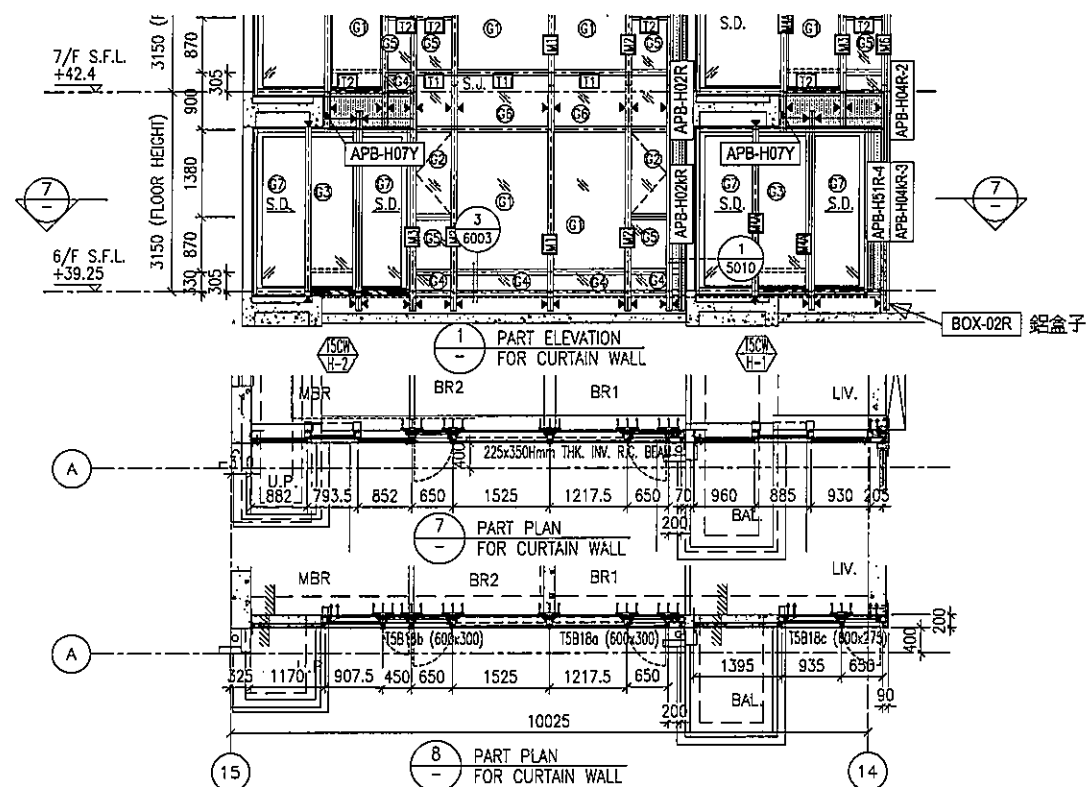

LEGEND:

- ① - 10 mm THK. TEMPERED BLUE TINTED GLASS (OUTER) + 9 mm AIR SPACE + 8 mm THK. TEMPERED CLEAR GLASS (INNER)
- ② - 8 mm THK. HEAT STRENGTHENED TINTED GLASS (OUTER) + 9 mm AIR SPACE + 8 mm THK. HEAT STRENGTHENED CLEAR GLASS (INNER)
- ③ - 10 mm THK. HEAT STRENGTHENED BLUE TINTED GLASS (OUTER) + 9 mm AIR SPACE + 8 mm THK. TEMPERED CLEAR GLASS (INNER)
- ④ - 8 mm THK. HEAT STRENGTHENED BLUE TINTED GLASS (SPANDREL GLASS)
- ⑤ - 8 mm THK. HEAT STRENGTHENED BLUE TINTED GLASS (OUTER) + 9 mm AIR SPACE + 8 mm THK. TEMPERED CLEAR GLASS (INNER)

- ⑥ - 8 mm THK. TEMPERED BLUE TINTED GLASS (SPANDREL GLASS)
- ⑦ - 8 mm THK. HEAT STRENGTHENED TINTED GLASS (OUTER) + 1.52PVB + 8 mm THK. HEAT STRENGTHENED CLEAR LAMINATED GLASS (INNER)
- ⑧ - 10 mm THK. TEMPERED GLASS (INTERNAL PROTECTIVE BARRIER)
- ⑨ - 3 mm THK. ALUM. CLADDING
- M.W. - MAINTENANCE WINDOW
- S.J. - STACK JOINT
- AE01 - ALUM. EXTRUSION DIE NO.
- ▲ - SUPPORT POINT
- ◆ - RESTRAINT SOCKET

G	16/07/2019	GENERAL REVISED
F	26/05/2019	GENERAL REVISED
E	17/01/2019	GENERAL REVISED
D	22/12/2018	GENERAL REVISED
C	04/12/2018	GENERAL REVISED
B	24/11/2018	GENERAL REVISED
A	10/9/2018	GENERAL REVISED
NO.	DATE	REVISED BY

JOB NO. : J-837

PROJECT :
URA KWUN TONG TOWN CENTRE
REDEVELOPMENT (AREA 2 & 3) AT
NKIL 6514, KWUN TONG, KWLOON

TITLE :
PART ELEVATION
OF CURTAIN WALL
AT TOWER 5



DATE : 04-JUL-18 SCALE : 1:60 (A1)

DRAWN BY : ASING CHECKED BY : -

美特鋁質有限公司
MIDI ALUMINIUM FABRICATOR LTD.
Units 6-8, Sunray Industrial Centre, 1/F
610 Cha Kwo Ling Road, Kowloon
Tel:23489211-4 Fax:(852)27727666



DWG NO. : J837-CW-2508

REV. : G

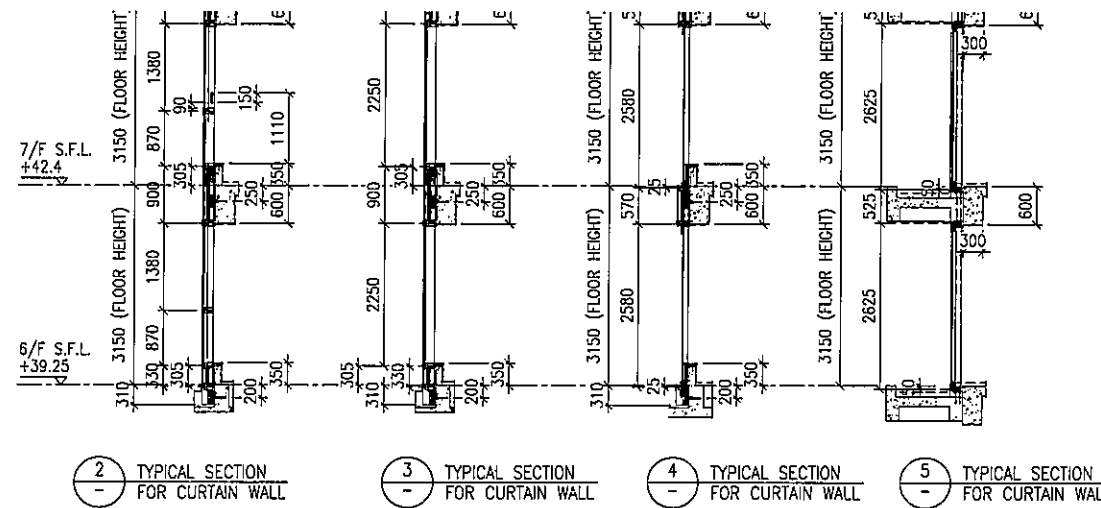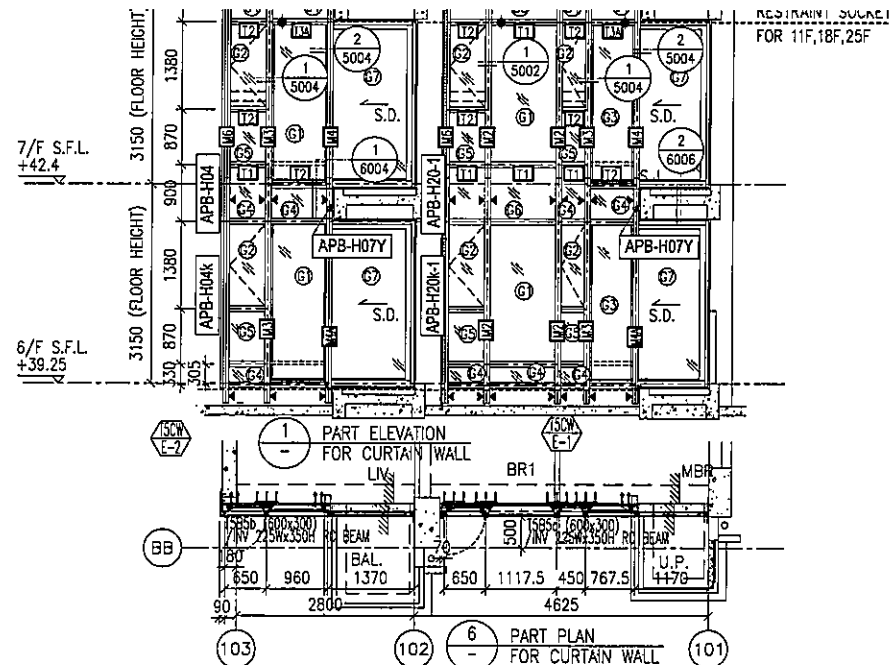

LEGEND:	
	- 10 mm THK. TEMPERED BLUE TINTED GLASS (OUTER) + 9 mm AIR SPACE + 8 mm THK. TEMPERED CLEAR GLASS (INNER)
	- 8 mm THK. HEAT STRENGTHENED TINTED GLASS (OUTER) + 9 mm AIR SPACE + 8 mm THK. HEAT STRENGTHENED CLEAR GLASS (INNER)
	- 10 mm THK. HEAT STRENGTHENED BLUE TINTED GLASS (OUTER) + 9 mm AIR SPACE + 8 mm THK. TEMPERED CLEAR GLASS (INNER)
	- 8 mm THK. HEAT STRENGTHENED BLUE TINTED GLASS (SPANDREL GLASS)
	- 8 mm THK. HEAT STRENGTHENED BLUE TINTED GLASS (OUTER) + 9 mm AIR SPACE + 8 mm THK. TEMPERED CLEAR GLASS (INNER)
	- 8 mm THK. TEMPERED BLUE TINTED GLASS (SPANDREL GLASS)
	- 8 mm THK. HEAT STRENGTHENED TINTED GLASS (OUTER) + 1.52PVB + 8 mm THK. HEAT STRENGTHENED CLEAR LAMINATED GLASS (INNER)
	- 10 mm THK. TEMPERED GLASS (INTERNAL PROTECTIVE BARRIER)
	- 3 mm THK. ALUM. CLADDING
	M.W. - MAINTENANCE WINDOW
	S.J. - STACK JOINT
	1A-01 - ALUM. EXTRUSION DIE NO.
	▲ - SUPPORT POINT
	◆ - RESTRAINT SOCKET

F	16/07/2019	GENERAL REVISED
E	17/01/2019	GENERAL REVISED
D	22/12/2018	GENERAL REVISED
C	04/12/2018	GENERAL REVISED
B	24/11/2018	GENERAL REVISED
A	10/9/2018	GENERAL REVISED
NO.	DATE	REVISED BY
JOB NO. : J-837		
PROJECT : URA KWUN TONG TOWN CENTRE REDEVELOPMENT (AREA 2 & 3) AT NKIL 6514, KWUN TONG, KWLOON		
TITLE : PART ELEVATION OF CURTAIN WALL AT TOWER 5		
DATE : 04-JUL-18		SCALE : 1:60 (A1)
DRAWN BY : ASING		CHECKED BY : -
美特鋁質有限公司 MIDI ALUMINUM FABRICATOR LTD. Units 6-8, Sunray Industrial Centre, 1/F 610 Cha Kwo Ling Road, Kowloon Tel:23489211-4 Fax:(852)2727666		
DWG NO. : JB37-CW-2510		REV. : F

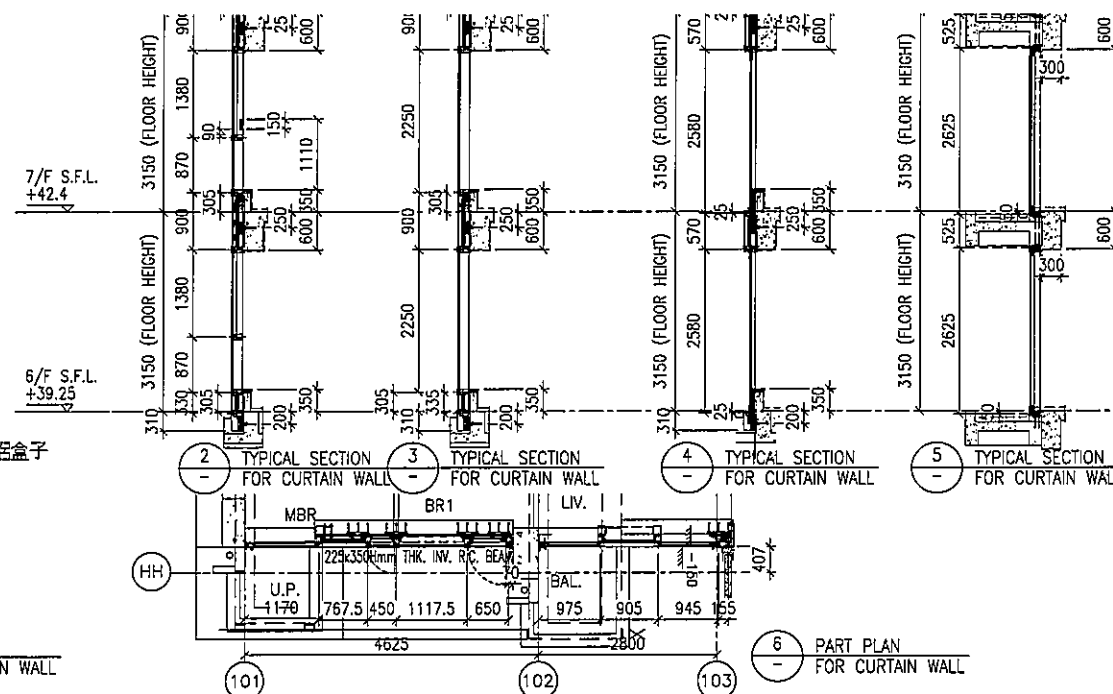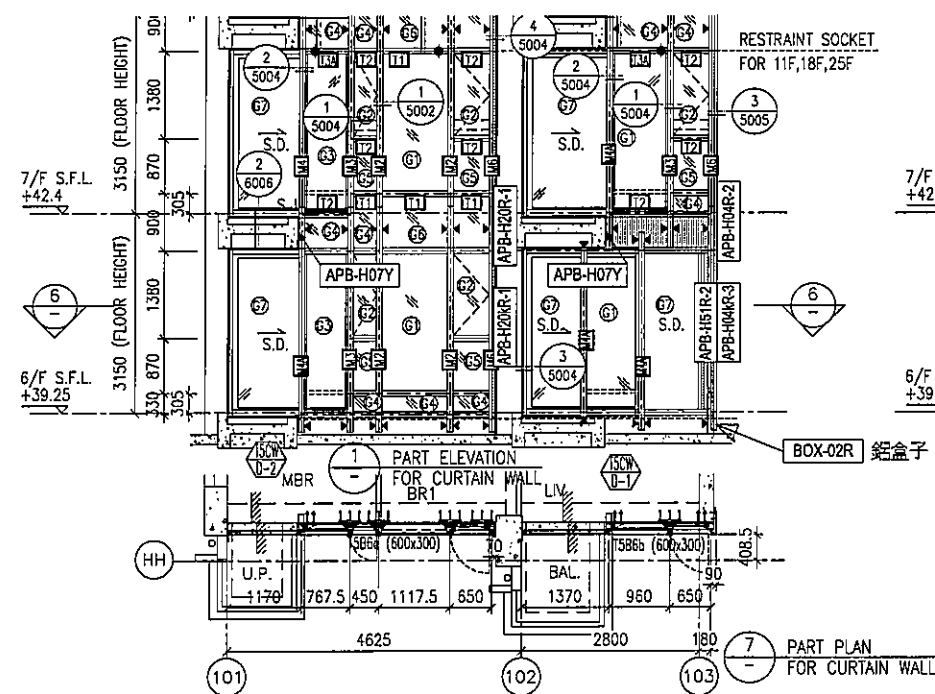

LEGEND:	
	10 mm THK. TEMPERED BLUE TINTED GLASS (OUTER) + 9 mm AIR SPACE + 8 mm THK. TEMPERED CLEAR GLASS (INNER)
	8 mm THK. HEAT STRENGTHENED TINTED GLASS (OUTER) + 9 mm AIR SPACE + 8 mm THK. HEAT STRENGTHENED CLEAR GLASS (INNER)
	10 mm THK. HEAT STRENGTHENED BLUE TINTED GLASS (OUTER) + 9 mm AIR SPACE + 8 mm THK. TEMPERED CLEAR GLASS (INNER)
	8 mm THK. HEAT STRENGTHENED BLUE TINTED GLASS (SPANDREL GLASS)
	8 mm THK. HEAT STRENGTHENED BLUE TINTED GLASS (OUTER) + 9 mm AIR SPACE + 8 mm THK. TEMPERED CLEAR GLASS (INNER)
	8 mm THK. TEMPERED BLUE TINTED GLASS (SPANDREL GLASS)
	8 mm THK. HEAT STRENGTHENED TINTED GLASS (OUTER) + 1.52PVB + 8 mm THK. HEAT STRENGTHENED CLEAR LAMINATED GLASS (INNER)
	10 mm THK. TEMPERED GLASS (INTERNAL PROTECTIVE BARRIER)
	3 mm THK. ALUM. CLADDING
	M.W. - MAINTENANCE WINDOW
	S.J. - STACK JOINT
	ALU01 - ALUM. EXTRUSION DIE NO.
	▲ - SUPPORT POINT
	◆ - RESTRAINT SOCKET

G	16/07/2019	GENERAL REVISED
F	26/05/2019	GENERAL REVISED
E	17/01/2019	GENERAL REVISED
D	22/12/2018	GENERAL REVISED
C	04/12/2018	GENERAL REVISED
B	24/11/2018	GENERAL REVISED
A	10/9/2018	GENERAL REVISED
NO.	DATE	REVISED BY
JOB NO. : J-837		
PROJECT : URA KWUN TONG TOWN CENTRE REDEVELOPMENT (AREA 2 & 3) AT NKIL 6514, KWUN TONG, KWLOON		
TITLE : PART ELEVATION OF CURTAIN WALL AT TOWER 5		
DATE : 04-JUL-18		SCALE : 1:60 (A1)
DRAWN BY : ASING		CHECKED BY : -
MIDI ALUMINIUM FABRICATOR LTD. Units 6-8, Sunray Industrial Centre, 1/F 610 Cha Kwa Ling Road, Kowloon Tel: 23489211-4 Fax: (852) 27727665		
DWG NO. : J837-CW-2511		REV. : G

