



工程指示 / 要求簡箋(E.I.)

工程指示編號：EI/ 0185 /19

修改版次：

工程編號：J836

工程名稱：日出康城7期(平台)

工程項目：WW4(N-RH)

Glass Cladding 鐵件生產(餘下部分)

收件人：Maggie Lor

發件人：Joe Chan

日期：

☐ 要求提供 / ☒ 確認 事項：☐ 初步鋁料 B.M.☐ 加工拆圖，然後生產☐ 尺寸表☐ 正式鋁料 B.M.☐ 技術上資料 / 指示☐ 報價☐ 配件 B.M.☐ 樣辦或貨品說明書☐ 分判合約☐ 其他：_____內容：請依附件資料生產 GMS 鐵件，完成生產後
按地盤指示送地盤。

(WW4(N-RH) 餘下部分鐵件)

驗焊：20% 磁粉
100% 目測

請在 28/2/2019 前完成上列要求。

附有關圖紙 / 文件：

178 頁 (請補回 BM 表)

以上項目為：

☐ 原合約工程包☐ 原合約工程加 / 減賬☐ 新工程報價

原因：-

分發東莞各部門：

☐ 生產技術總監 ☐ 連附件☐ 技術部☐ 連附件☐ 生產部☐ 連附件☐ 機械設計部 ☐ 連附件☐ 採購部☐ 連附件☐ 生產統籌部 ☐ 連附件☐ 質檢部☐ 連附件☐ 會計部☐ 連附件☐ 報關組☐ 連附件☐ 其他 _____ ☐ 連附件

分發香港各部門：

☐ 行政部 ☐ 連附件☐ 會計部 ☐ 連附件☐ 統籌部 ☐ 連附件☒ 工程部地盤科文 ☒ 連附件


積哥

☐ 採購部 ☐ 連附件☐ QS 部 ☐ 連附件☐ 維修部 ☐ 連附件☐ 其他 _____ ☐ 連附件

傳遞編號：

發件人簽署：

項目經理簽署：

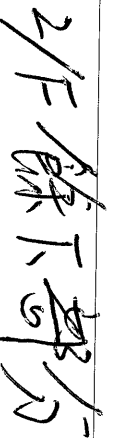


PP01
3001

LEGEND: GLD -- 12mm THK, CLEAR TEMPERED GLASS +12mm AIR SPACE +12mm THK, CLEAR TEMPERED GLASS 14 WBO -- (THERMOCL) 1200x600, 3mm THK, QMS R15 MBR2 -- (MULTI) 1500x1800x12.5mm THK, QMS R15				GLD :			
ARCHITECT :  PAT Products and Engineers Ltd 巴拿馬建築工程有限公司				 MTR			
MAIN CONTRACTOR :  CHINA OVERSEAS BUILDING CONSTRUCTION LTD.				STRUCTURAL ENGINEER : ARUP			
PROJECT CONSULTANT: MEIN HART				NOTE: 1. ALL DIMENSIONS ARE IN mm. 2. ALL ELEVATIONS ARE VIEWED FROM OUTSIDE 3. DIMENSIONS TO BE REPEATED ON SITE BEFORE FABRICATION.			
LEGEND:  DETAIL MARK NO.  REPEAT SHEET NO. 1. ALL -- FINISHED FLOOR LEVEL 2. SFL -- STRUCTURAL FLOOR LEVEL 3.  -- REINFORCED DETAIL				JOB NO. : J-836			
PROJECT : PROPOSED SITE C1 DEVELOPMENT AT AREA 86, TKOIL TO RLY, TSOING KWAN O, NEW TERRITORIES				TITLE : PART PLAN FOR WINDOW-WALL (WMA) @ 2/F			
DATE : 25-SEP-17 SCALE : 1:150				DRAWN BY : C.F. CHECKED BY : J.M.K.			
Units 6-9, Sunny Industrial Centre, 1/F 6172-0082/17-4 Tel: 6025/2772068				Units 6-9, Sunny Industrial Centre, 1/F 6172-0082/17-4 Tel: 6025/2772068			
Drawn No. : JB36-WMA-5001				REV. : 7B			

3F 餘下部分


(2)

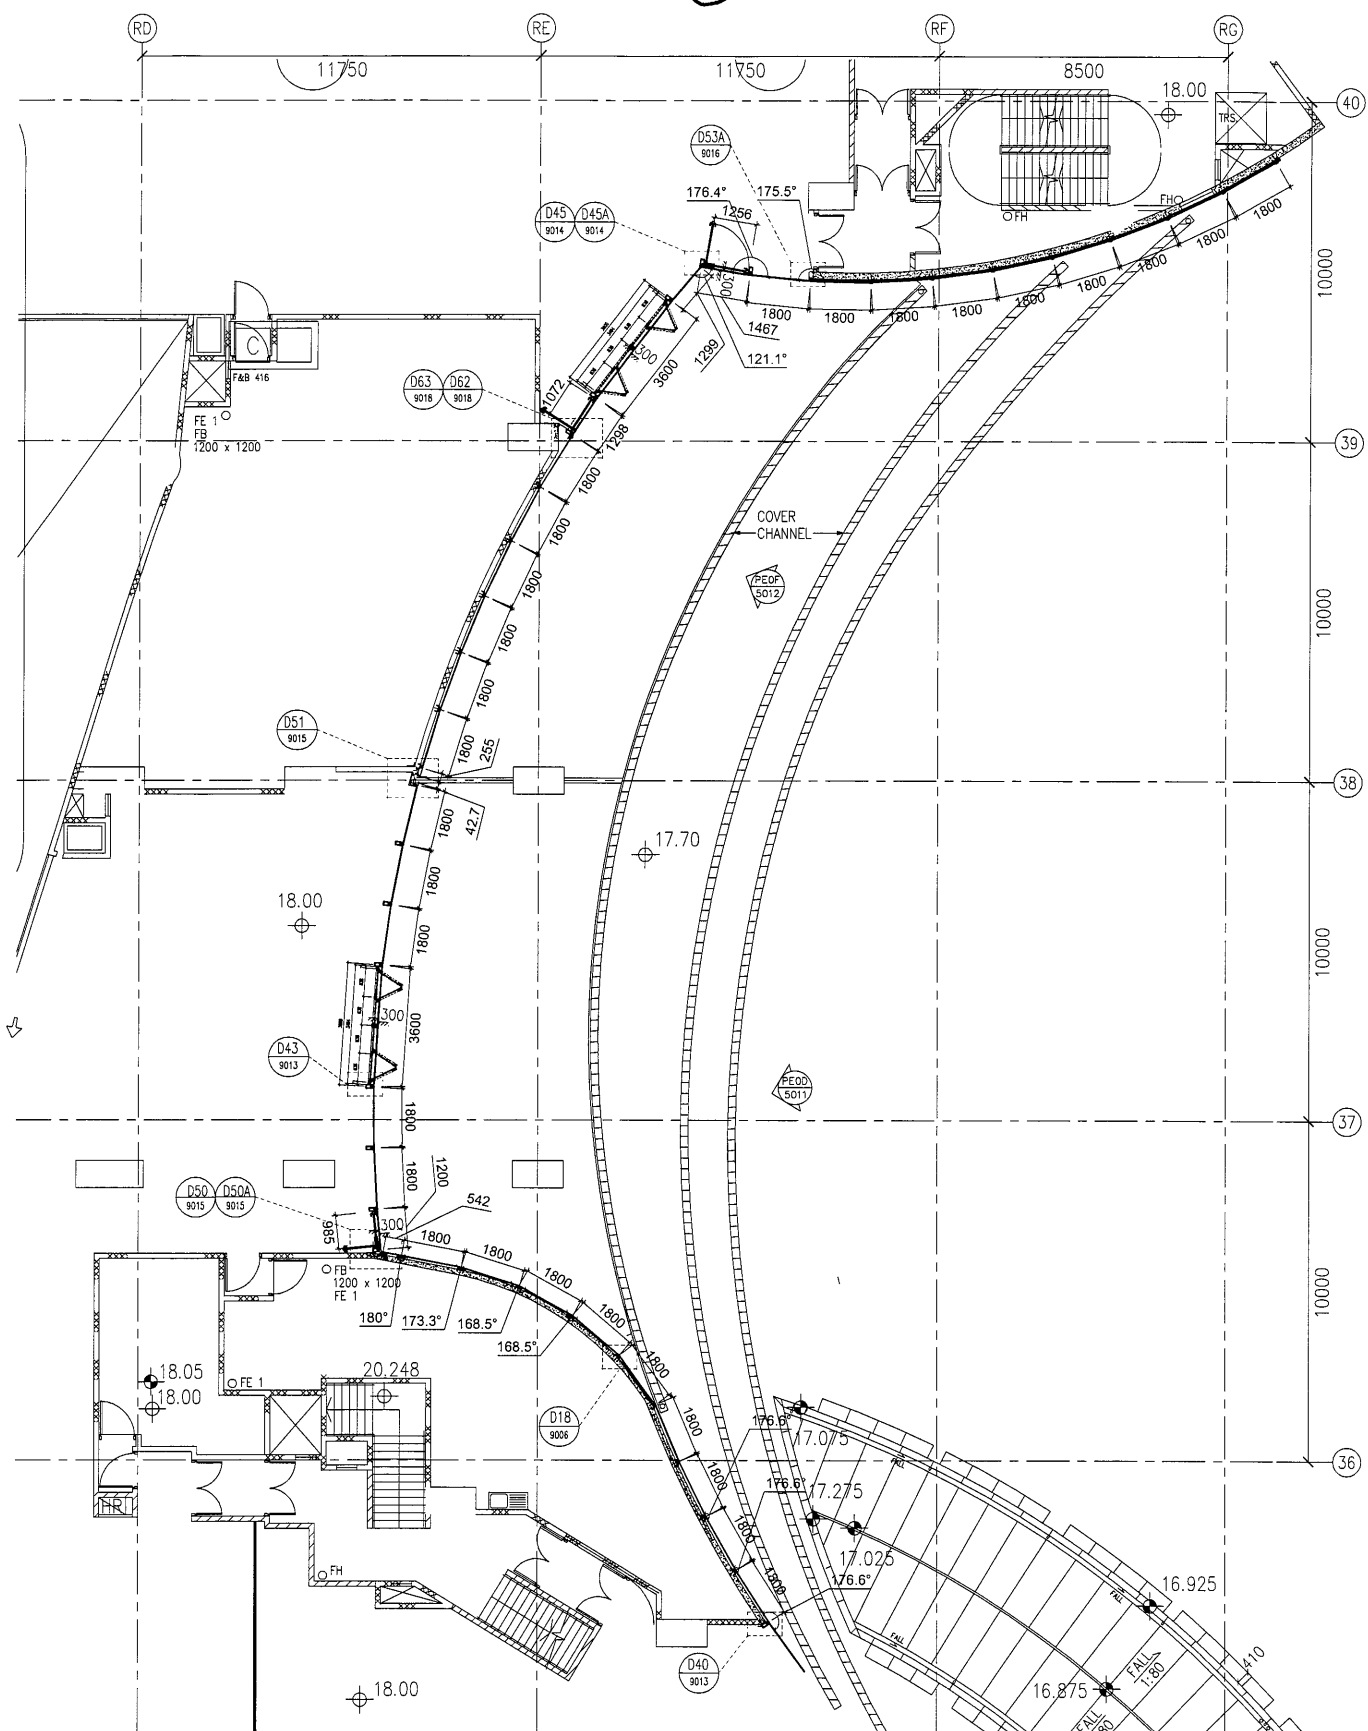

PP07 PART PLAN OF WW4+GC1
3019 @3/F


DATE : 07-DEC-2017 SCALE : 1:150 DRAWN BY : C.F. CHECKED BY : M.K.		PROJECT : PROPOSED SITE C1 DEVELOPMENT AT AREA 86, TKOIL 70 RP, TSEUNG KWAN O, NEW TERRITORIES		TITLE : PART PLAN GC1 FOR WW4 + GC1 @ 3/F		NO. DATE REVISION BY		J-836		NOTE: 1. ALL DIMENSIONS ARE IN mm. 2. ALL ELEVATIONS ARE VIEWED FROM OUTSIDE. 3. ALL DIMENSIONS TO BE VERIFIED ON SITE BEFORE FABRICATION.		LEGEND: 1. F.F.L. --- FINISHED FLOOR LEVEL 2. S.F.L. --- STRUCTURAL FLOOR LEVEL 3. (R) --- REVERSED DETAIL		FAHRE CONSULTANT: MEINHARDT		STRUCTURAL ENGINEER: ARUP		MAIN CONTRACTOR: CHINA OVERSEAS BUILDING CONSTRUCTION LTD.		ARCHITECT: MTR PART Architects and Engineers Ltd 怡和建築師工程師有限公司		CLIENT: 150X100X12.5mm THK GAS RIS		LEGEND: GL01 --- 12mm THK CLEAR TEMPERED GLASS GL02 --- 12mm THK CLEAR TEMPERED GLASS (CU) GL03 --- 1200X600X3mm THK GAS RIS GL04 --- 150X100X12.5mm THK GAS RIS		BD. REF : J/192/91/4(C1)	
---	--	---	--	--	--	-----------------------------	--	--------------	--	---	--	---	--	---	--	---	--	--	--	---	--	---	--	---	--	---------------------------------	--

Unit 6-B, Sunny Industrial Centre, 1/F
610 Che Kwo Ling Road, Kowloon
Tel: 23488211-4 Fax: (852) 27271666
DWG NO. : J836-WW4-3019 REV. : 7B

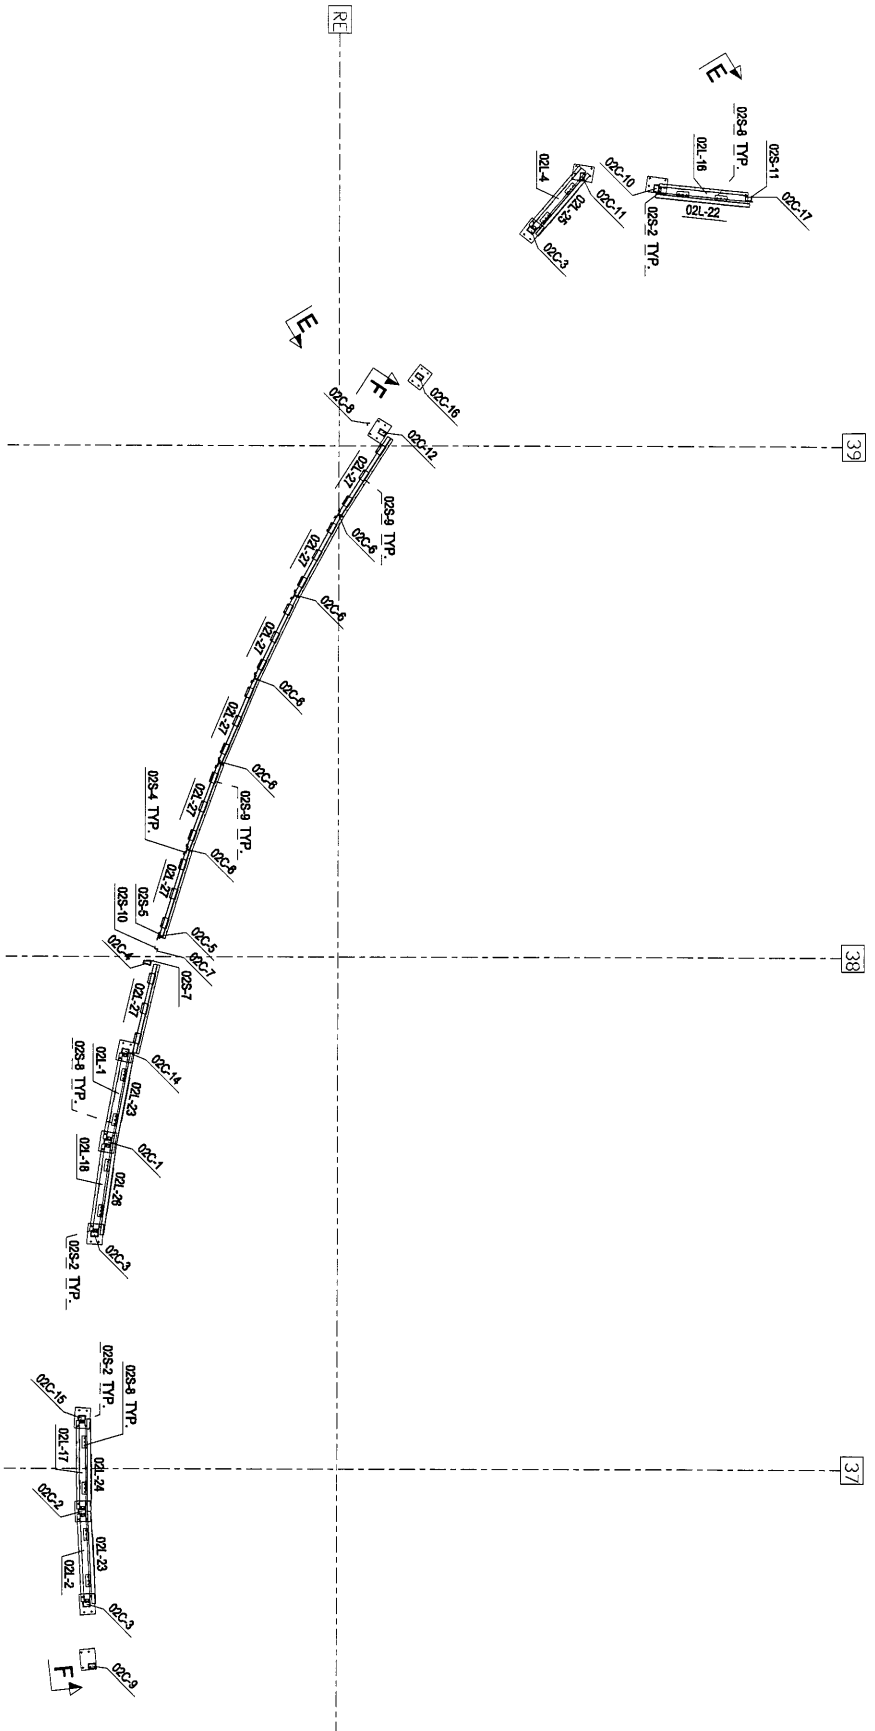


PART PLAN OF WINDOW-WALL
(WW4-RH) AT 3/ F

0	第一次提报	2019-01-25
Rev.	Description	Date
PROJECT: PROPOSED SITE C1 DEVELOPMENT AT AREA 66, KOTU TO NP, TSEUNG KWAN O, NEW TERRITORIES		
CLIENT: 美特经贸有限公司 MIDI ASIA TRADING COMPANY LTD. Unit: 5-8, Sunny Industrial Centre, 1/F 510 Cho Kwo Ling Road, Kowloon Tel: 23489211-4 Fax: (852) 27177665		
MARKING PLAN		
DESIGNED BY: 捷成行有限公司 JIT SENG COMPANY LIMITED		
DRAWN BY: 510 Cho Kwo Ling Road, Kowloon		
REVIEWED BY: Tel: 23489211-4 Fax: (852) 27177665		
APPROVED BY:		
SCALE:		
DMG NO.: WW4-RH-XZ-MP03	REV.	0

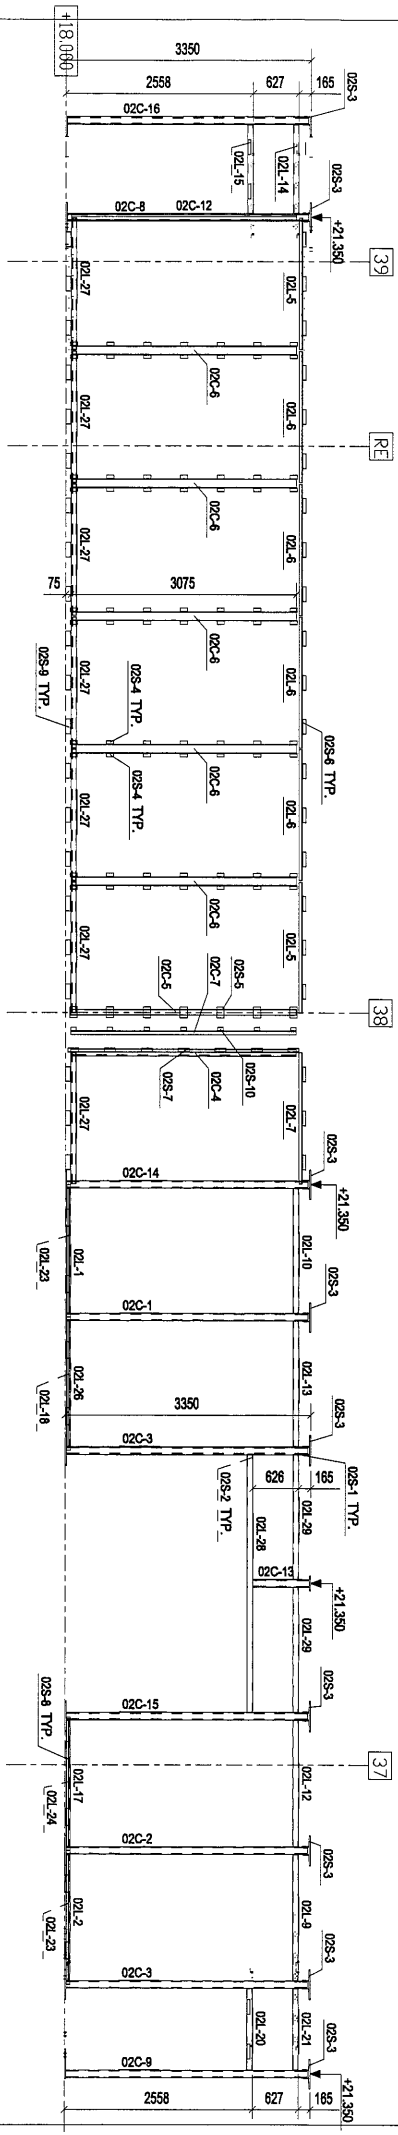

F - F

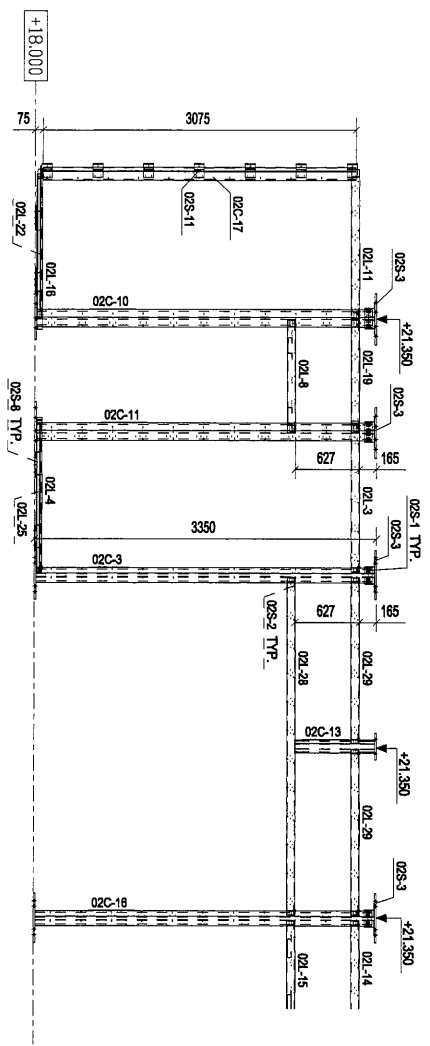

E - E

8

Rev.	Description	Date
0	第一次提批	2019-01-25



PROJECT: PROPOSED SITE C1
DEVELOPMENT AT AREA B6,
TKOIL TO RP, TSEUNG KWAN O,
NEW TERRITORIES

CLIENT: 美特鋁業有限公司
MIDI ALUMINIUM FABRICATOR LTD.
Units 6-8, Sunny Industrial Centre, 1/F
610 Che Kwo Ling Road, Kowloon
Tel: 23489211-4 Fax: (852) 2727665


總代理: 總代理有限公司
SILVER LION LIMITED

MARKING PLAN

Designed by	
Drawn by	
Reviewed by	
Approved by	
Scale	
DWG NO: WMA-RH-XZ-MPOS	REV: 0

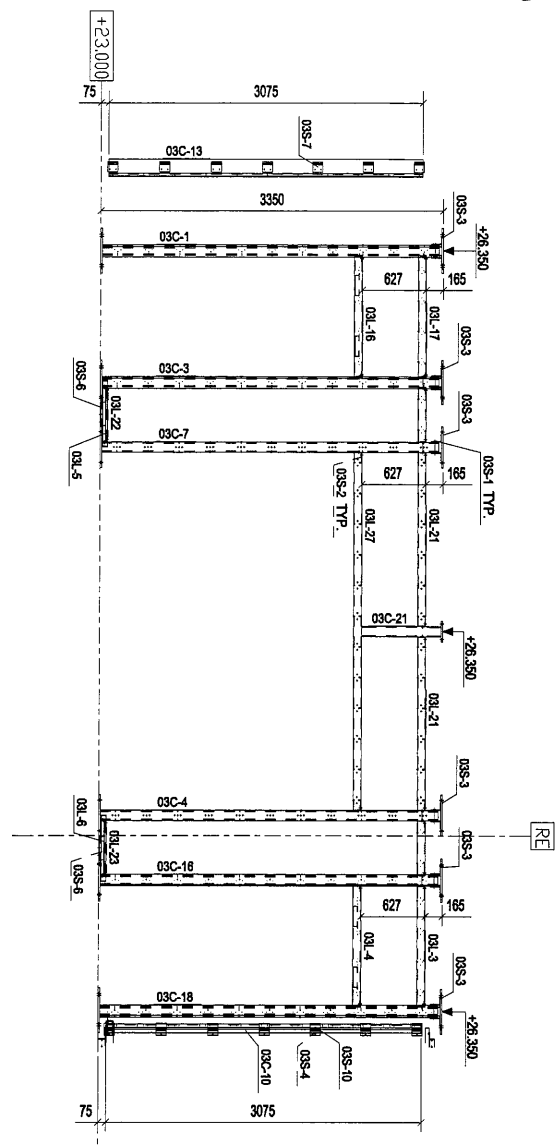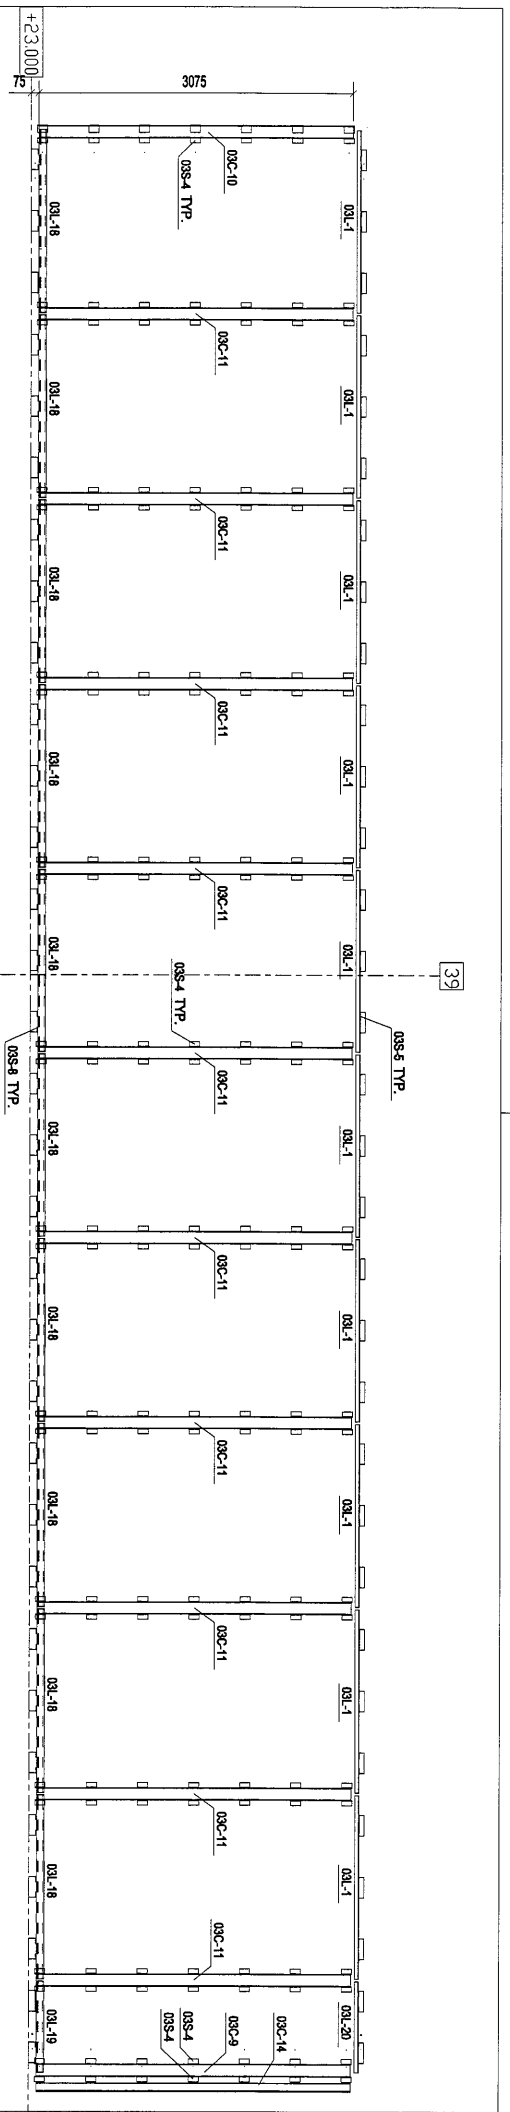

0	第1次提報	2019-01-25
Rev.	Description	Date
PROJECT: PROPOSED SITE C1 DEVELOPMENT AT AREA 88, TKO TC TO RP, TSEUNG KWAN O, NEW TERRITORIES		
CLIENT: 美特銀寶有限公司 MIDT ADVANCING INFRASTRUCTURE LTD. Units 6-8, Sunny Industrial Centre, 1/F, 510 Cho Kwo Ling Road, Kowloon Tel: 23489211-4 Fax: (852) 27171655		
		
MARKING PLAN		
Designed by		
Drawn by		
Reviewed by		
Approved by		
Scale		
DWG NO: WMA-RH-XZ-MP08		REV 0

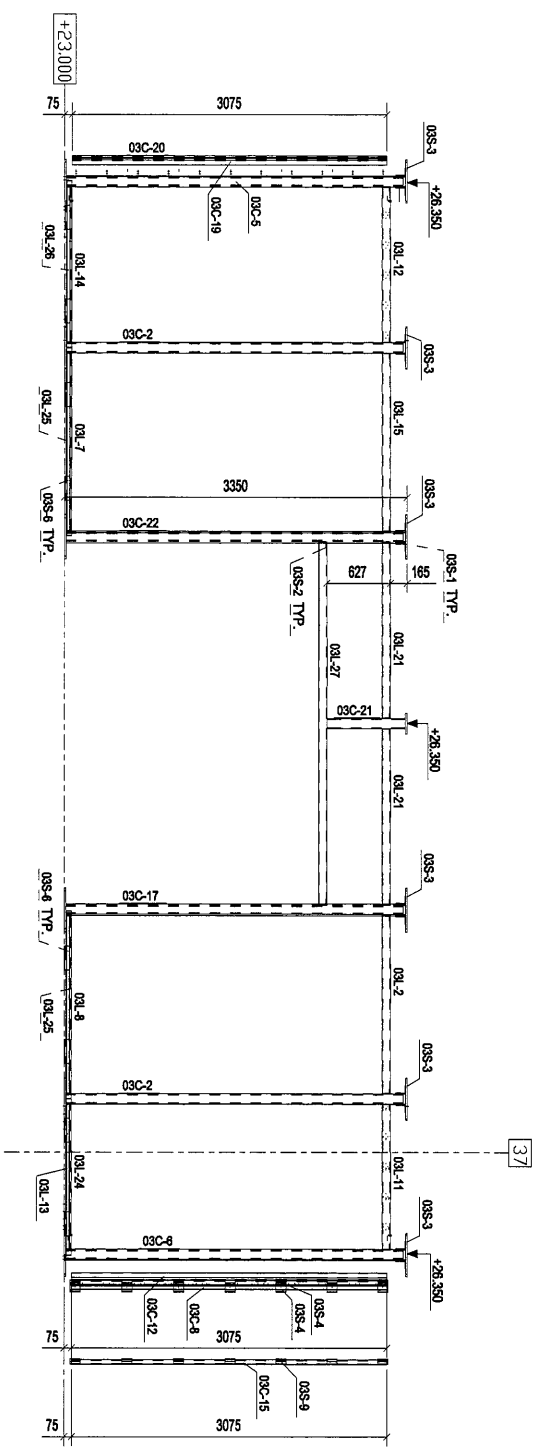

1 - 1

0	第一次提報	2019-01-25
Rev.	Description	Date

PROJECT: PROPOSED SITE C1
DEVELOPMENT AT AREA 88,
TKOIL TO RP, TSEUNG KWAN O,
NEW TERRITORIES

CLIENT: 美特鋁寶有限公司
MIDI ALUMINUM FABRICATOR LTD.
Units 6-8, Sunny Industrial Centre, 1/F
510 Cho Kwo Ling Road, Kwailoon
Tel: 23489211-4 Fax: (852) 2777665



美特鋁寶有限公司
MEI TAI ALUMINUM FABRICATOR LTD.



MARKING PLAN

Designed by	
Drawn by	
Reviewed by	
Approved by	
Scale	
DWG NO.: WM4-RH-XZ-MP09	REV: 0

(13)



构件: 01C-1

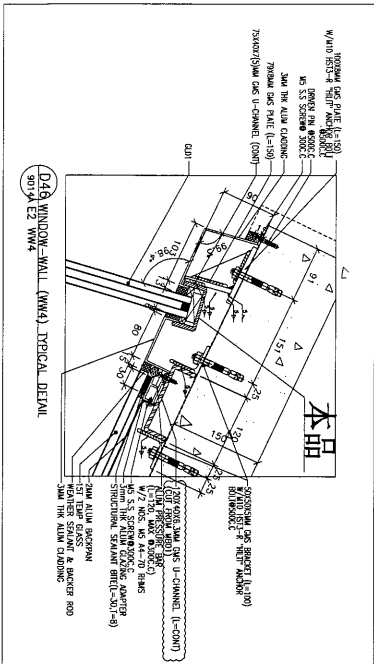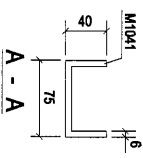

PROJECT:
PROPOSED SITE C1
DEVELOPMENT AT AREA 86,
TKOIL 70 RP, TSEUNG KWAN O,
NEW TERRITORIES


美特鋁質有限公司
MIDI
ALUMINIUM FABRICATOR LTD.
Units 6-8, Suen Wo Industrial Centre 1/C
Clement

金江實業公司
Silver Line Ltd


[01C-.1]

DWG NO.: (MM4)-RH - [01C-1]	REV.
-----------------------------	------


构件编号: 01C-2		构件数量: 1		构件重量: 56.00	
部件编号	规格(mm)	长度(mm)	数量	单重(kg)	共重(kg)
M912	RHS120*80*6.3	3075	1	56.00	56.00
合计:				56.00	1.18

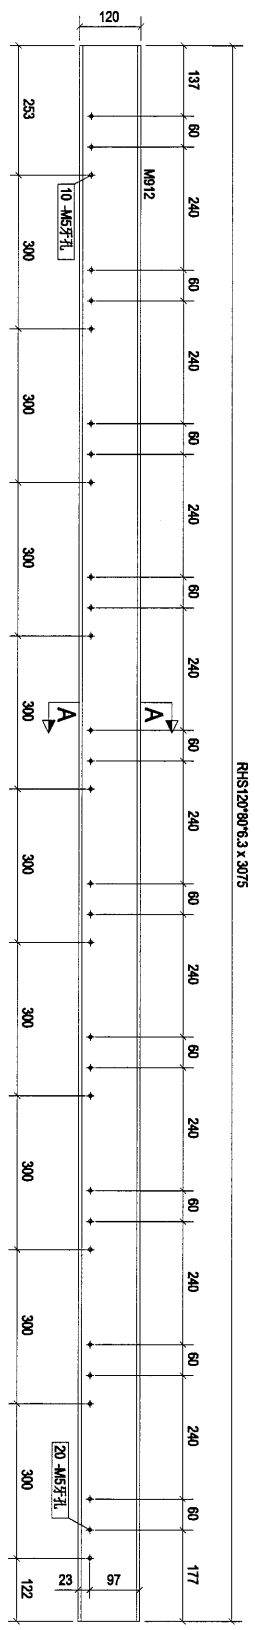

构件: 01C-2

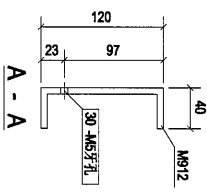

14

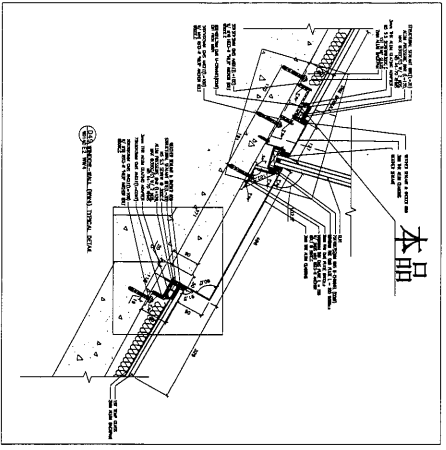

Rev.	0	第一次提数	2019-01-25
------	---	-------	------------

PROJECT: PROPOSED SITE C1
DEVELOPMENT AT AREA 88,
TKOIL TO RP, TSEUNG KWAN O,
NEW TERRITORIES

CLIENT: 美特經貿有限公司
MIDI ALUMINIUM FABRICATOR LTD.
Units 6-8, Sunny Industrial Centre, 1/F
610 Cho Kuo Ling Road, Kowloon
Tel: 23489211-4 Fax: (852) 2777656





[01C-2]

Designed by	
Drawn by	
Reviewed by	
Approved by	
Scale	
CHKNO: (MM4)-RH- [01C-2]	REV: 0

零件编号: 01C-4	内件数量: 1	内件重量: 56.00
零件编号 规格(mm)	长度(mm) 数量	单重(kg) 共重(kg)
M014 RRS120*80*6.3	3075 1	56.00 56.00
合计:		56.00

RHS120°80°6.3 x 3075

构件: 01C-4

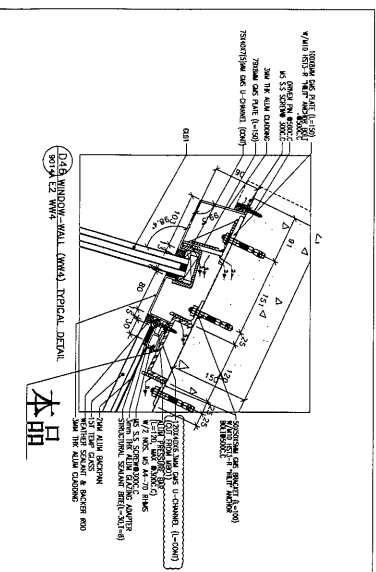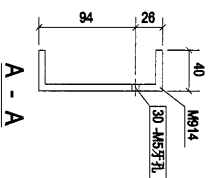

0	第1次报账	2019-01-25
Rev.	Description	Date

CLIENT:

美特鋁質有限公司

MIDI ALUMINIUM FABRICATOR LTD
Units 6 & 8, Cussey Industrial Estate, 1/2

Units 6-8, Sunray Industrial Centre, 1/

610 Cho Kwo Ling Road, Kowloon
T 10740001 F (05) 277070

Tel: 23489211-4 Fax: (852) 27727666

○ 不可計

2000

What's Next?

100


FO1C 47

[01C-4]

References

10

1	2	
---	---	---	---	---	---	---	---	---	----	----	-----

Designed by

1	2	
---	---	---	---	---	---	---	---	---	----	----	-----

Drawn by

--	--

Reviewed by

1	2	
---	---	---	---	---	---	---	---	---	----	----	-----

Approved by

--	--

Scale

DWG NO.: (MVA)-RH- - 101C


DATE: 11/14/2014


[illegible]



Technical drawing of a 120°/80°5.3 x 3075 profile. The drawing shows a cross-section of the profile with dimensions in millimeters. The top flange has a width of 253 mm and a thickness of 122 mm. The main body has a width of 300 mm and a height of 80 mm. The bottom flange has a width of 122 mm and a thickness of 177 mm. The profile is divided into three sections by dashed lines. The left section has a width of 138 mm and a height of 60 mm. The middle section has a width of 60 mm and a height of 240 mm. The right section has a width of 60 mm and a height of 240 mm. The profile is labeled '120°/80°5.3 x 3075' and '120°/80°5.3 x 3075'.

Technical drawing of a rectangular plate. The overall width is 96 and the overall height is 40. There is a 24 unit wide section on the left. A label 'A - A' is on the left. A label '30 - M5牙孔' is on the bottom left. A label 'M815' is on the bottom right.

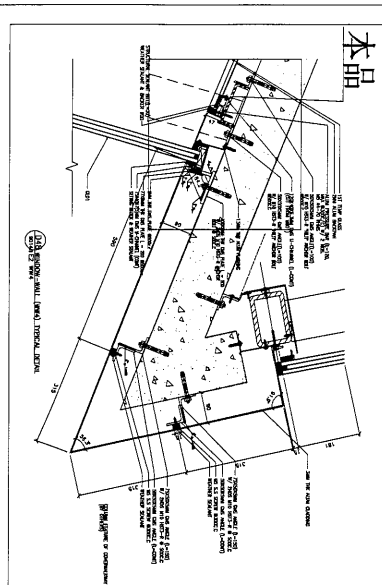


0	第1次草稿	2019-01-25
Rev.	Description	Date
PROJECT: PROPOSED SITE C1 DEVELOPMENT AT AREA B6, TKOIL TO RP TSEUNG KWAN O, NEW TERRITORIES		
CLIENT:  美特經貿有限公司 MIDI ALUMINUM FABRICATOR LTD. 610 Chin Kwo Ling Road, Kwunson Telf:3489211-4 Fax:85277277655		
 加爾河有限公司 GALHAR 12347 LIM TSD		
[01C-5]		
Designed by		
Drawn by		
Reviewed by		
Approved by		
Scale		
DWG NO.: (WW4)-R14 - [01C-5]	REV.	0

构件编号: 01C-6		构件数量: 2	构件重量: 56.00
部件编号	规格(mm)	长度(mm)	数量
M027	RHS120*80*5.3	3075	1
			56.00
合计:			56.00

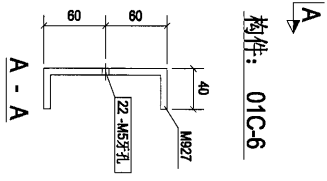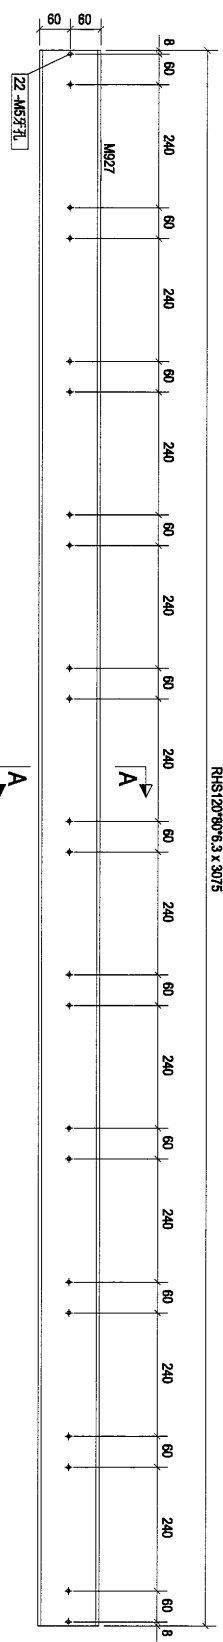

构件: 01C-6

18

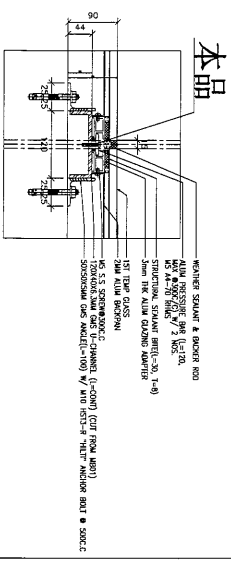

01B GLASS CLADDING (GCL) TYPICAL DETAIL

0	第一次提批	2019-01-25
Rev.	Description	Date

PROJECT: PROPOSED SITE C1 DEVELOPMENT AT AREA 88, KOTLANDIP, TSEUNG KAN WAO, NEW TERRITORIES

CLIENT: 美特鋁質有限公司
MIDI ALUMINUM FABRICATOR LTD.
Units 5-8, Sunny Industrial Centre, 1/F
510 Che Kwo Ling Road, Kowloon
Tel: 23489211-4 Fax: (852) 27171866





01C-6

Designed by	
Drawn by	
Reviewed by	
Approved by	
Scale	
DWG NO.: (MW6)-RH- - 01C-6	REV 0

合计:	183.00
-----	--------



不
 同
 大
 生
 送
 也
 新
 一

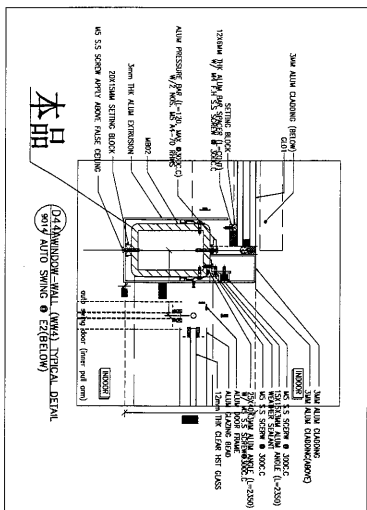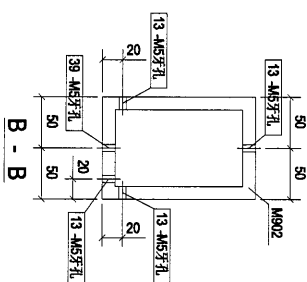

Rev.	Description
------	-------------

PROPOSED SITE C1
DEVELOPMENT AT AREA 86,
TKOTL 70 RP, TSEUNG KWAN O,
NEW TERRITORIES

CLIENT:

美特鋁質有限公司
MIDI

WILLI ALUMINIUM FABRICATOR LTD
Units 6-8 Sunrow Industrial Centre 1/E

1610 Chin Kwo Lin Road Kowloon

Tel: 23489211-4 Fax: (852) 27727666

(continued from page 1)


東亞建設株式會社

2 Silver Line

[01C-.8]

DRUG NO.: (WV4)-R11 - [01C-8]

合计:	183.00
-----	--------

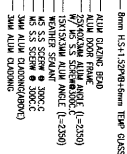

本品

不 用 牌 換 散 件 送 地 盤

PROJECT:

**PROPOSED SITE C1
DEVELOPMENT AT AREA 86,
TKOTI 70 RP, TSEUNG KWAN O,
NEW TERRITORIES**

CLIENT

美特鋁質有限公司
MIDI ALUMINIUM FABRICATOR LTD.
Boite 5-8, Suway Industrial Centre 1/5

510 Cho Kwo Ling Road, Kowloon
Tel: 23489211-4 Fax: (852) 27727666

96


三、可計量性

Silver Line Limited


[01C-.11]

REV.	0
------	---


构件编号	01C-12	构件数量	1	构件重量	183.00
部件编号	规格(mm)	长度(mm)	数量	单重(kg)	共重(kg)
M906	RHS150*100*12.5	3918	1	167.93	167.93
M1008	PL16*300	400	1	15.07	15.07
合计:					183.00

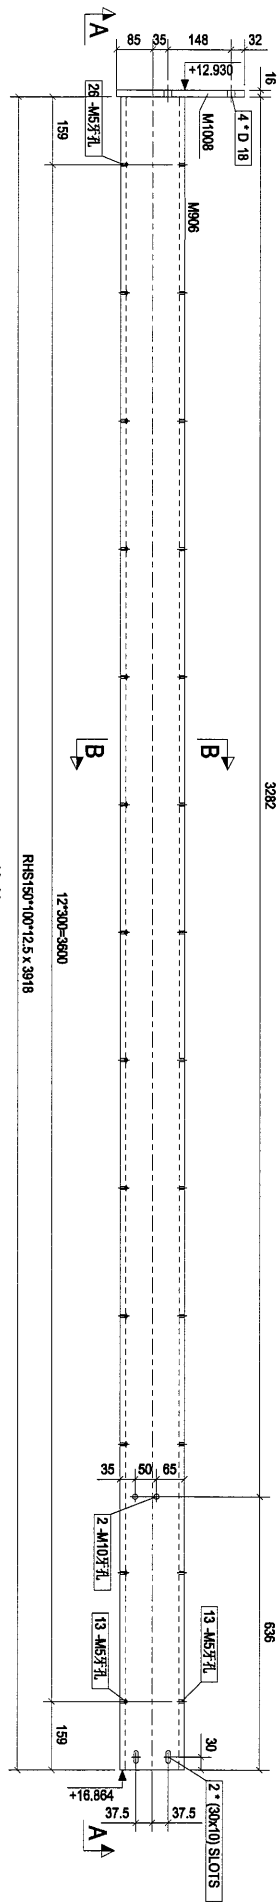

构件: 01C-12

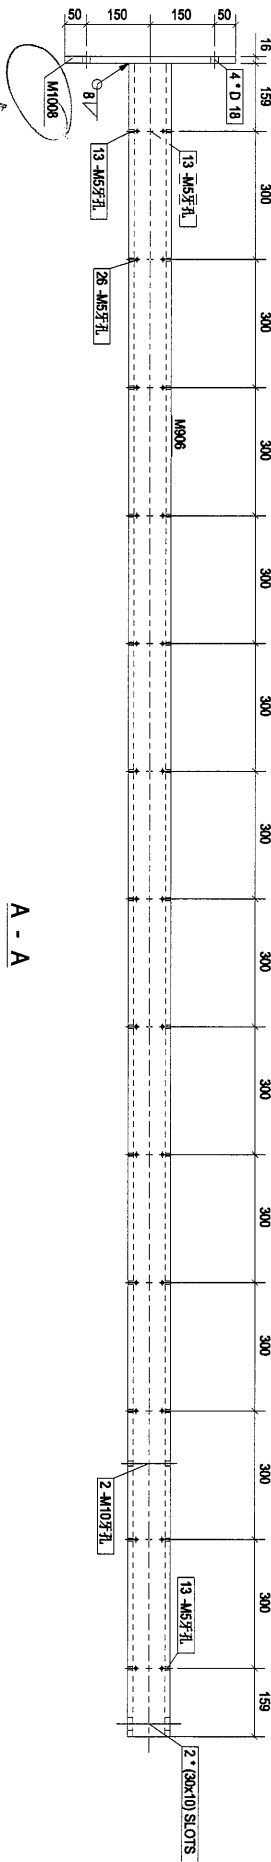


A - A

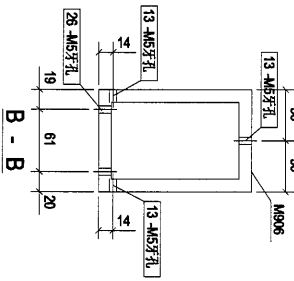

B - B

不用焊接
散件送地盤

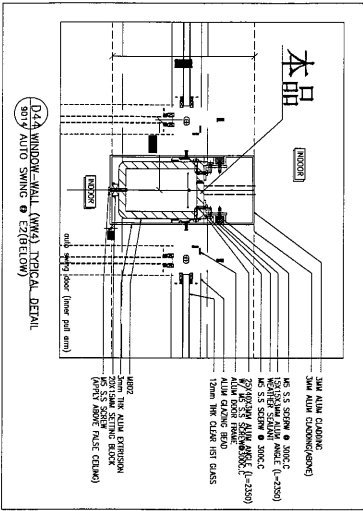

Rev.	Description	Date
0	第一次提批	2019-01-25

PROJECT: PROPOSED SITE C1
DEVELOPMENT AT AREA 88,
TKOIL TO RP TSEUNG KWAN O,
NEW TERRITORIES


CLIENT: 美特鋁質有限公司
MIDI ALUMINUM FABRICATOR LTD.
Units 6-8, Sunny Industrial Centre, 1/F
510 Clio Kwo Ling Road, Kwailoon
Tel: 23489211-4 Fax: (852) 27778556

MEI TAT ALUMINUM
2019年1月25日

[01C-12]


Designed by	
Drawn by	
Reviewed by	
Approved by	
Scale	
DMG NO.: (MMA) RH- [01C-12]	REV. 0

构件编号: 01L-1		构件数量: 4	构件重量: 38.72	
部件编号	规格(mm)	长度(mm)	数量	单重(kg)
M762	RSA75*50*5	100	5	0.47
M949	RHS120*80*6.3	1997	1	36.37
合计:				38.72

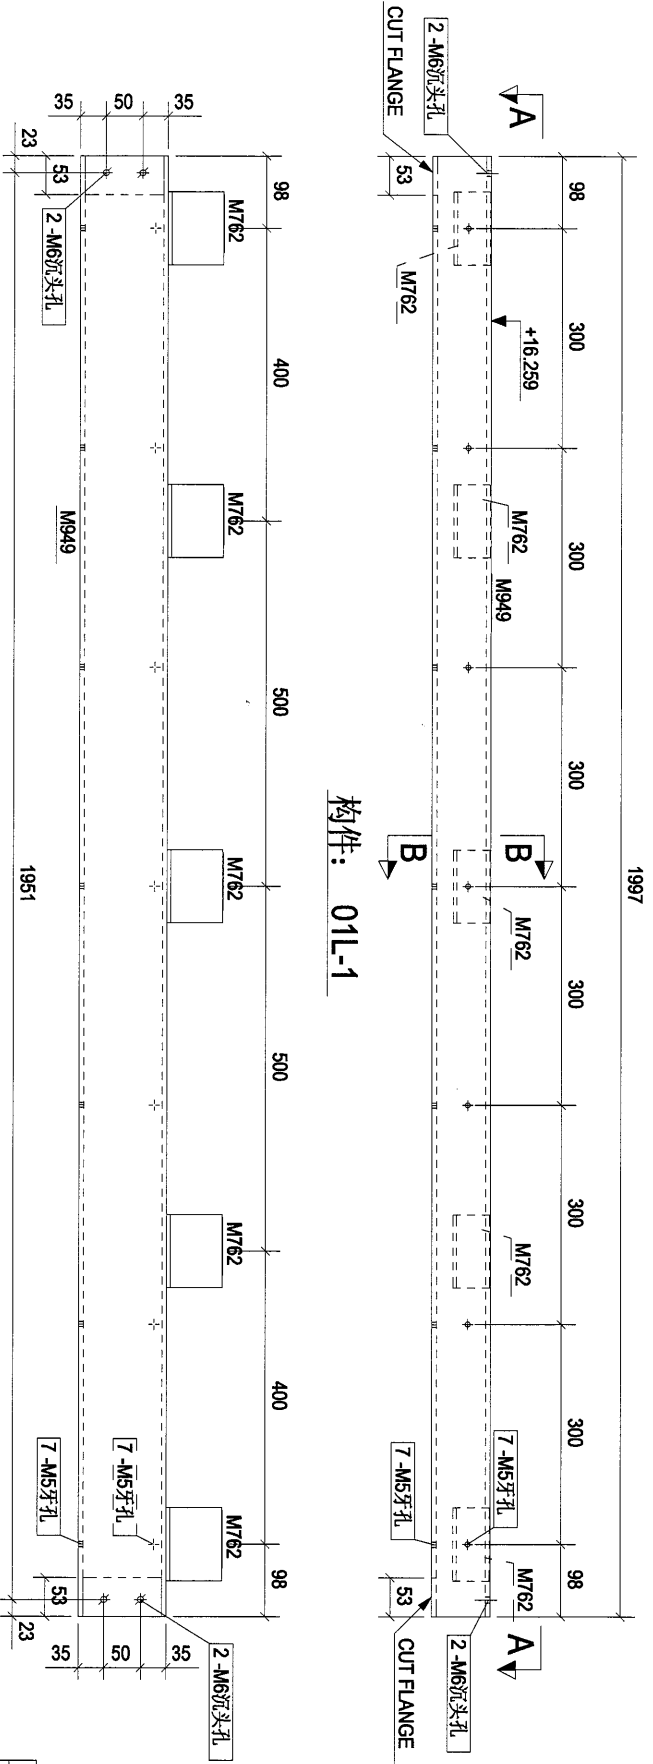


构件: 01L-1

本品

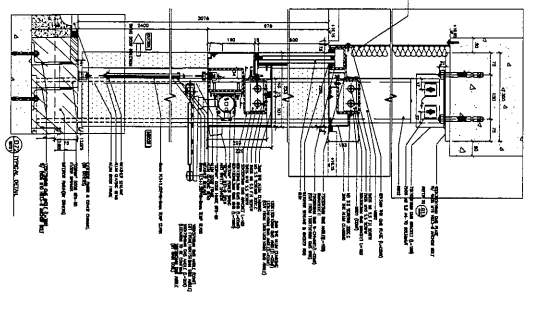


不用照樣
散件送檢

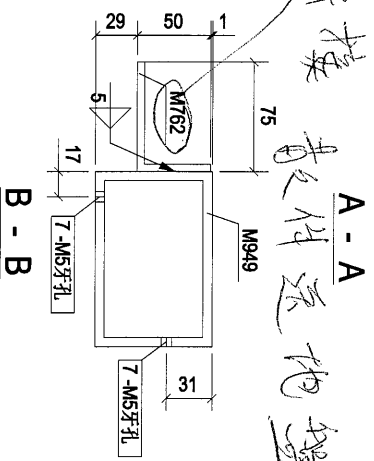



B - B

0	第一次校核	2019-01-25
Rev.	Description	Date
PROJECT: PROPOSED SITE C1 DEVELOPMENT AT AREA 86, TAOI TO POI TSEUNG KWAN O, NEW TERRITORIES		
CLIENT: 美特鋁質有限公司 MIDAL ALUMINIUM FABRICATOR LTD. Units 6-8, Sunny Industrial Centre, 1/F 610 Cho Kwo Ling Road, Kowloon Tel: 23489211-4 Fax: (852) 27775656		
 美特鋁質有限公司 MIDAL ALUMINIUM FABRICATOR LTD.		
[01L-1]		
Designed by		
Drawn by		
Reviewed by		
Approved by		
Scale		
DWGNO.: (WMA)PH - [01L-1]		REV. 0

构件编号:	01L-2	构件数量:	1	构件重量:	4.53	
部件编号	规格(mm)	长度(mm)	数量	单重(kg)	共重(kg)	表面面积(m ²)
M794	RSA40°40°5	1519	1	4.53	4.53	0.24
合计:					4.53	

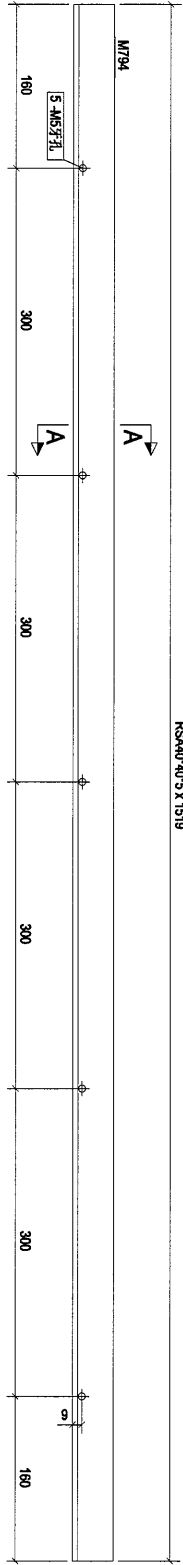

构件: 01L-2

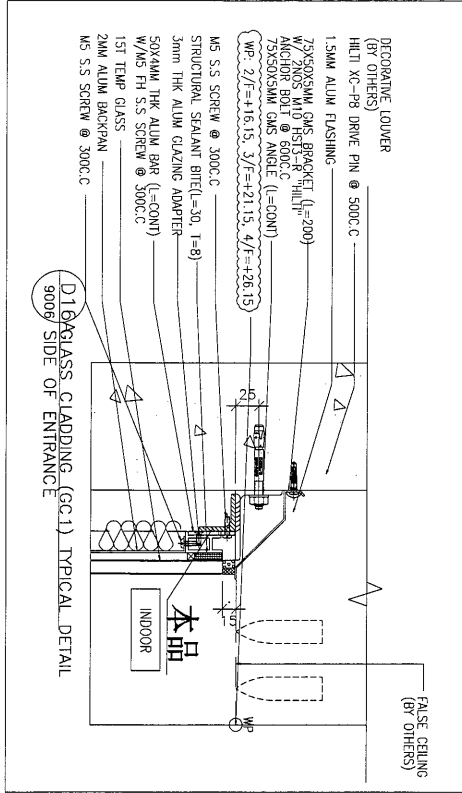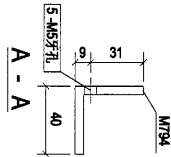

0	第1次报批	2019-01-25
Rev.	Description	Date

PROPOSED SITE
DEVELOPMENT AT AREA 88,
TWO LORRIP, TSEUNG KUN W.O.,
NEW TERRITORIES

CLIENT:


美特鋁業有限公司
MIDI ALUMINUM FABRICATING LTD.
Units 6-8, Sunny Industrial Centre, 1/F
510 Che Kwo Ling Road, Kowloon
Tel: 23489211-4 Fax: (852) 2727566

设计有限公司
DESIGN LIMITED



[01L-2]

Designed by	
Drawn by	
Reviewed by	
Approved by	
Scale	
DWG NO.: (MM4)-RH- [01L-2]	REV. 0

构件编号: 01L-3		构件数量: 1		构件重量: 4.11	
部件编号	规格(mm)	长度(mm)	数量	单重(kg)	共重(kg)
M796	RSA40°40°5	1377	1	4.11	4.11
合计:					4.11

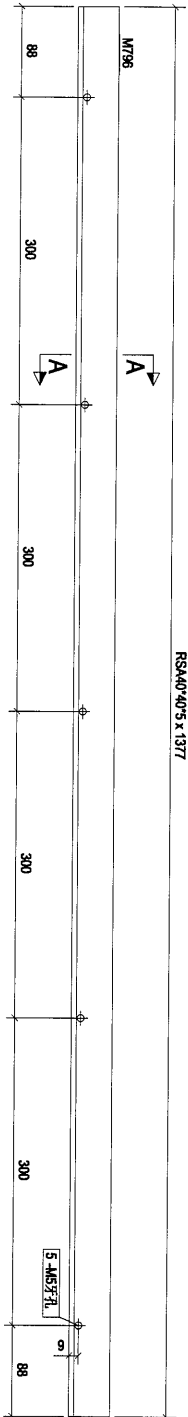

构件: 01L-3

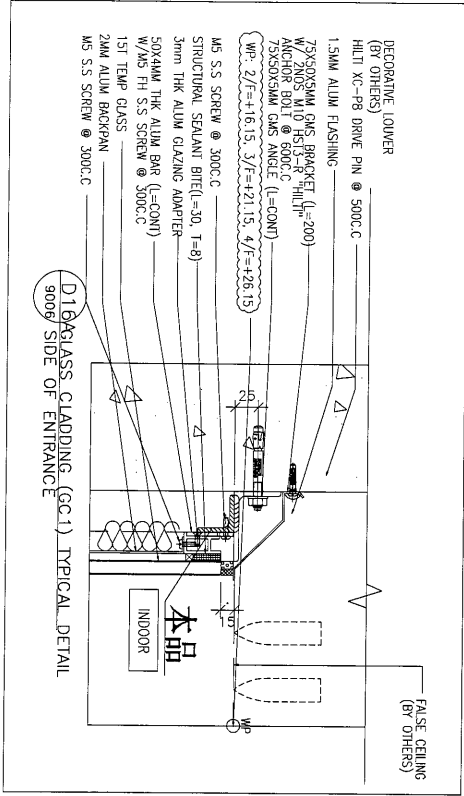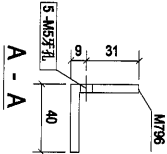


Rev.	Description	Date
0	第一次提报	2019-01-25

PROJECT: PROPOSED SITE C1
DEVELOPMENT AT AREA 88,
KOTU TO RP TSEUNG KWAN O,
NEW TERRITORIES


CLIENT: 美特铝业有限公司
MIDAL Aluminium Fabrication Ltd.
Units 5-8 Sunny Industrial Estate, 7/F
610 Che Kwo Ling Road, Kowloon
Tel: 23469211-4 Fax: (852) 27277656

DESIGNED BY: [01L-3]
DRAWN BY: [01L-3]
REVIEWED BY: [01L-3]
APPROVED BY: [01L-3]
Scale: [01L-3]
DWG NO.: (WW4)RH- [01L-3]

构件: 01L-4

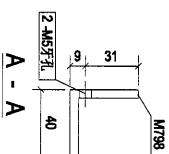

A - A

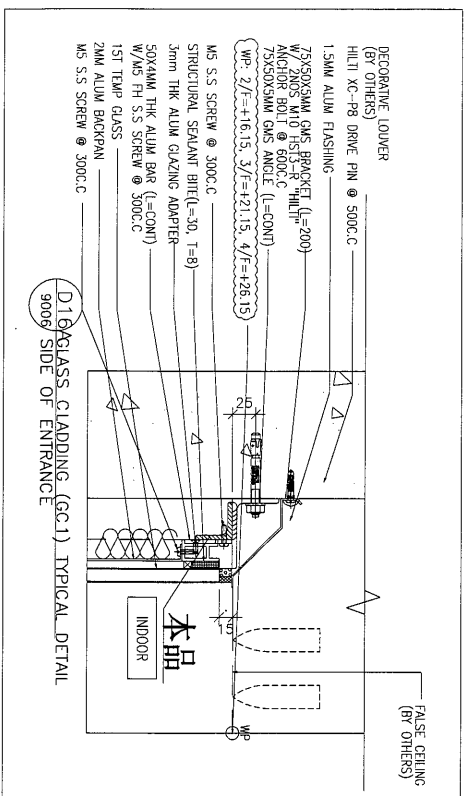

PROJECT:
**PROPOSED SITE C1
DEVELOPMENT AT AREA 86,
TKOIL 70 RP, TSEUNG KWAN O,
NEW TERRITORIES**


美特鋁質有限公司
MIDI

金江有限公司
SIN HAT LTD LTD 1983


[01L-.4]

Designed by		REV. 0
Drawn by		
Reviewed by		
Approved by		
Scale		
DWG NO.: (MMA)-RH - [01-A]		


构件编号:	01L-5	构件数量:	1	构件重量:	1.89	
部件编号	规格(mm)	长度(mm)	数量	单重(kg)	共重(kg)	表面积(m ²)
M800	RSA40'40'5	635	1	1.89	1.89	0.10
合计:					1.89	

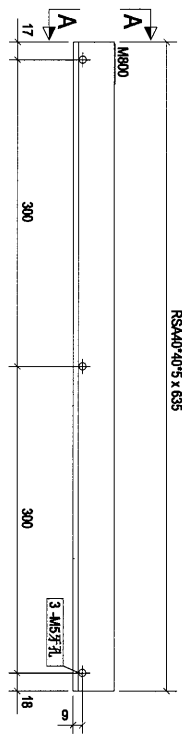

构件: 01L-5

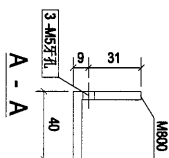

30

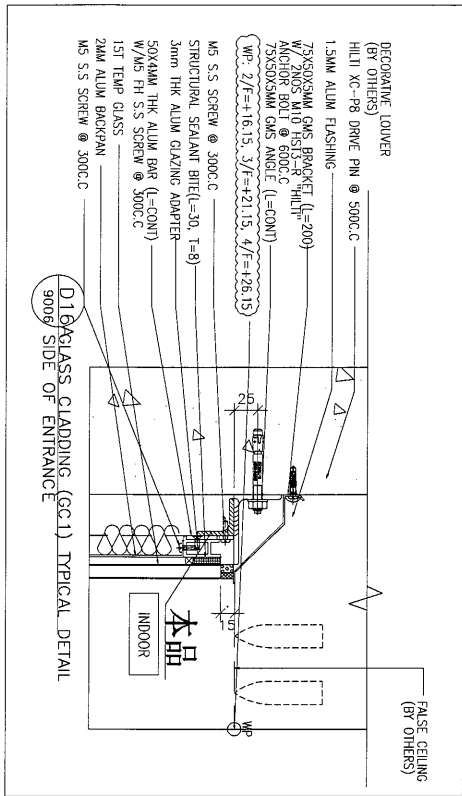

0	第1次报批	2019-01-25
Rev.	Description	Date

PROJECT: PROPOSED SITE C1
DEVELOPMENT AT AREA 86,
TRAIL TO PP TSEUNG KWAN O,
NEW TERRITORIES

CLIENT:


美特鋁質有限公司
MIDI ALUMINUM FABRICATOR LTD.
Units 5-8, Sunny Industrial Centre, 1/F
610 Che Kwo Ling Road, Kowloon
Tel: 23469211-4 Fax: (852) 27277666

设计: 陈伟强
SHEK WAI KONG



[01L-5]

Designed by	
Drawn by	
Reviewed by	
Approved by	
Scale	
DMG NO.: (MM4) RH - [01L-5]	REV. 0

构件编号: 01L-6		构件数量: 1		构件重量: 2.48		
部件编号	规格(mm)	长度(mm)	数量	单重(kg)	共重(kg)	表面积(m ²)
M801	RS440*40*5	831	1	2.48	2.48	0.13
合计:				2.48		

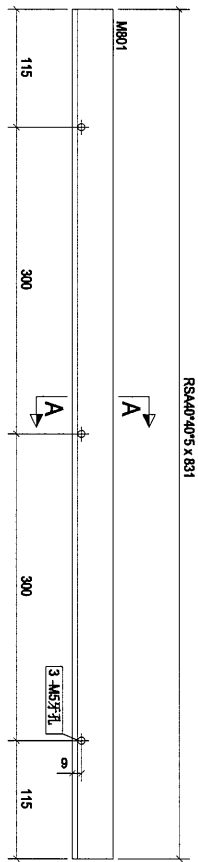

构件: 01L-6

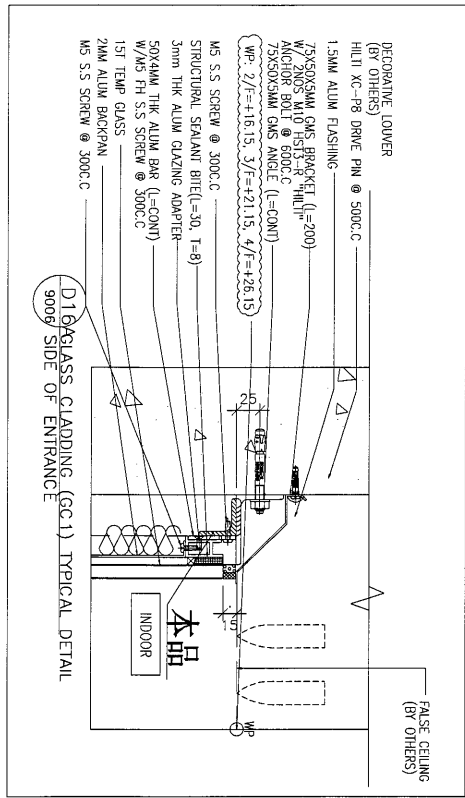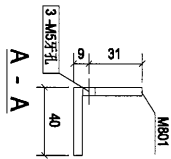


Rev	0	第1次报批	2019-01-25
PROJECT: PROPOSED SITE C1 DEVELOPMENT AREA 08, TOLIERP, BEIJING MINNIO, NEW TERRITORIES			

CLIENT:	美特銘實有限公司 MIDI AUTUMN FURNITURE LTD. Units 6-8, Sunoy Industrial Centre, 1/F 610 Cho Kwo Ling Road, Kowloon Tel: 2349211-4 Fax: (852) 2727565
---------	--



DESIGNED BY	美特銘實有限公司
DRAWN BY	
REVIEWED BY	
APPROVED BY	
SCALE	

PROJECT NO.	01L-6
REV.	0

构件编号:	01L-7	构件数量:	1	构件重量:	4.81
部件编号	规格(mm)	长度(mm)	数量	单重(kg)	表面面积
M819	RS440*40*5	1611	1	4.81	0.26
合计:				4.81	

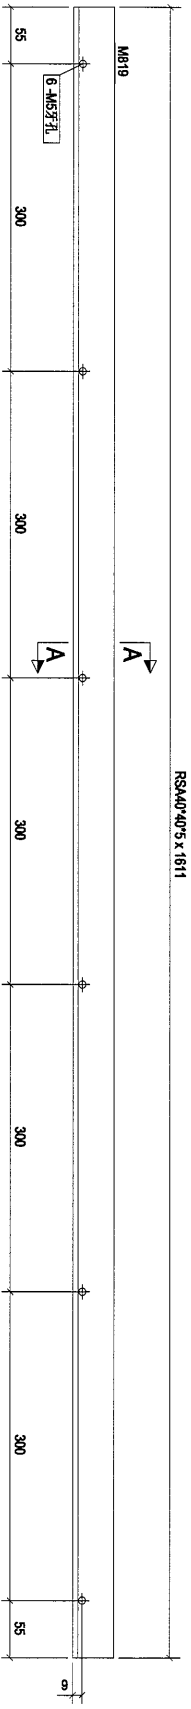

构件: 01L-7

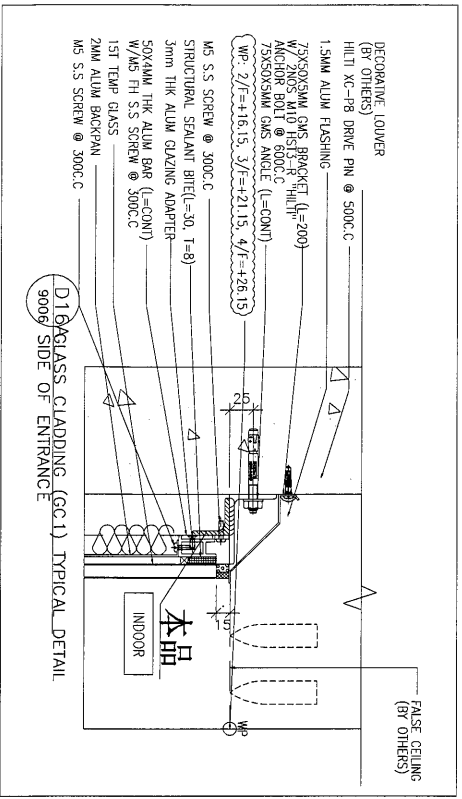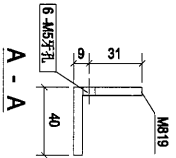

0	第1次设计	2019-01-25
Rev.	Description	Date

PROJECT: PROPOSED SITE C1
DEVELOPMENT AT KASABO,
TOKIOTOPI, ISLAND KAWAN,
NEW TERRITORIES

CLIENT:



美特经贸有限公司
MIDI ALUMINUM FABRICATING LTD.
Units 6-8, Sunny Industrial Centre, 1/F
510 Che Kwo Ling Road, Kowloon
Tel: 23489211-4 Fax: (852) 27727656




協同有限公司
GINT 1234567890

Designed by	
Drawn by	
Reviewed by	
Approved by	
Scale	
DWG NO.:	(MM4)-RH- [01L-7]
REV.	0

构件编号	01L-8	构件数量	2	构件重量	36.24
部件编号	规格(mm)	长度(mm)	数量	重量(kg)	共重量(kg)
M947	RHS120*80*6.3	1990	1	36.24	36.24
合计:				36.24	0.76


RHS120*80*6.3 x 1990

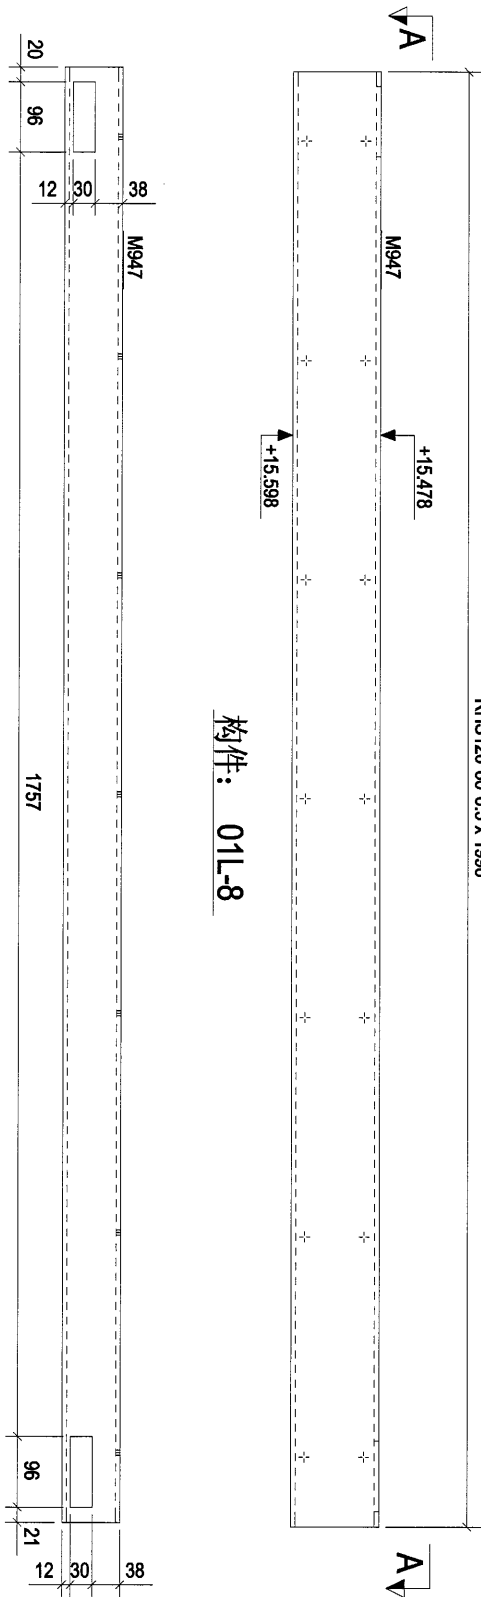

构件: 01L-8


A - A

本品

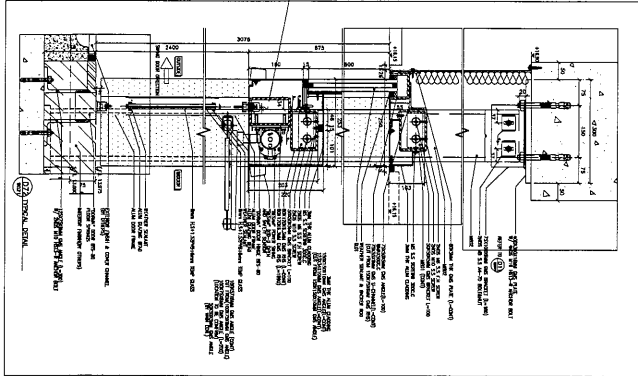


Rev.	0	第一次设计	2019-01-25
Description	PROPOSED SITE C1 DEVELOPMENT AT AREA NO. TKOIL TO RP / ISLAND KIVANCO, NEW TERRITORIES		
Date			
CLIENT:	 美特经贸有限公司 MIDI INTERNATIONAL TRADING CO., LTD. Units 6-8, Sunny Industrial Centre, 1/F 610 Chee Koo Ling Road, Kowloon Tel: 23489211-4 Fax: (852) 27727566		
DESIGNED BY:	 捷成石路公司 JIECHENG SHI LU COMPANY LIMITED		
DRAWN BY:			
REVIEWED BY:			
APPROVED BY:			
Scale			
DWG NO.:	01L-8		
REV.	0		

34

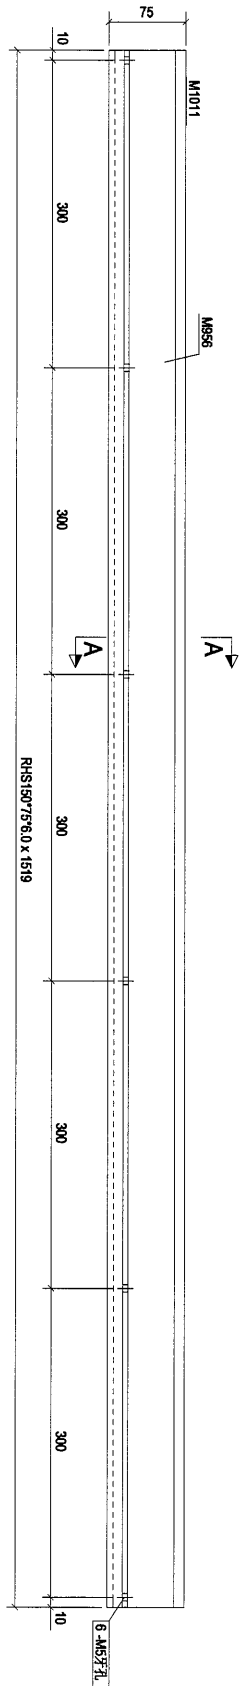


构件: 01L-9

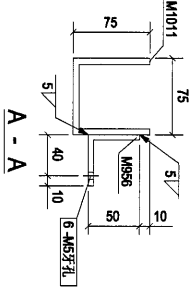

A - A

构件编号: 01L-9		构件数量: 1		构件重量: 36.25	
部件编号	规格(mm)	长度(mm)	数量	单重(kg)	共重(kg)
MS56	RSA50°50°5	1519	1	5.76	5.76
M1011	RHS150°75°6.0	1519	1	30.49	30.49
合计:				36.25	0.35

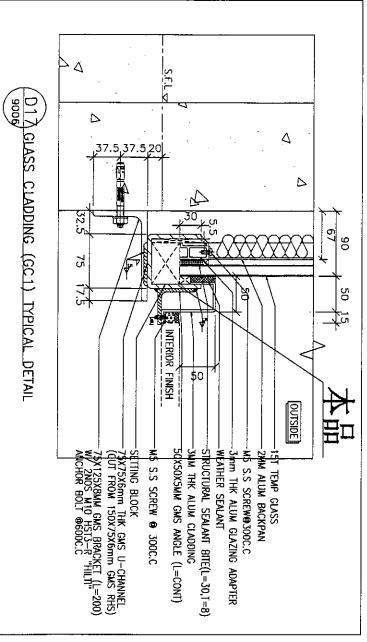

01L-9 GLASS CLADDING (GC1) TYPICAL DETAIL

Rev.	第1次提报	Date
0		2019-01-25

PROJECT: PROPOSED SITE C1
DEVELOPMENT AT AREA 88,
TKOIL TOWER, TSEUNG KUAN O,
NEW TERRITORIES

CLIENT: 美特经贸有限公司
MIDI
AMINITY MANAGEMENT LTD.
Units 5-8, Sunny Industrial Centre, 1/F,
510 Che Kwo Ling Road, Kowloon
Tel: 23489211-4 Fax: (852) 27727655

设计有限公司
设计有限公司

[01L-9]

Designed by	
Drawn by	
Reviewed by	
Approved by	
Scale	
DWG NO.: (MM4) RH - [01L-9]	REV. 0

构件编号: 01L-10		构件数量: 2		构件重量: 41.75	
部件编号	规格(mm)	长度(mm)	数量	单重(kg)	共重(kg)
M1012	RHS150*75*6.0	2081	1	41.75	41.75
合计:				41.75	0.39


35

M1012




RHS150*75*6.0 x 2081

构件: 01L-10

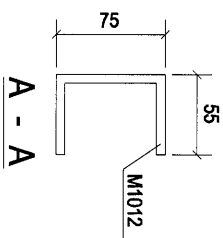

本品

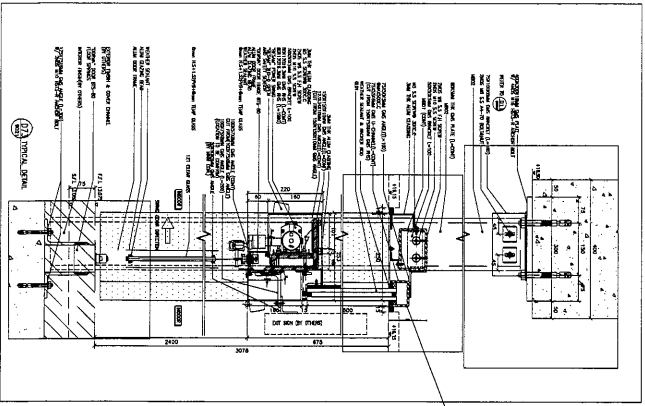

0	第一次提批	2019-01-25
Rev.	Description	Date

PROJECT: PROPOSED SITE C1
DEVELOPMENT AT AREA 88,
TKOIL TONG TSEUNG KWAN O,
NEW TERRITORIES

CLIENT: 美特鋁質有限公司
MIDI ALUMINUM FABRICATOR LTD.
Units 5-8 Sunny Industrial Centre, 1/F
610 Chee Koo Ling Road, Kowloon
Tel: 23489211-4 Fax: (852) 27272666




[01L-10]

Designed by	
Drawn by	
Reviewed by	
Approved by	
Scale	
DWG NO.: (MM4)-RH- - [01L-10]	REV 0



构件编号: 01L-11		构件数量: 2		构件重量: 46.65		
部件编号	规格(mm)	长度(mm)	数量	单重(kg)	共重(kg)	表面积(m ²)
M969	PL5*60	2081	1	4.90	4.90	0.27
M1012	RHS150*75*6.0	2081	1	41.75	41.75	0.39
合计:				46.65		

36

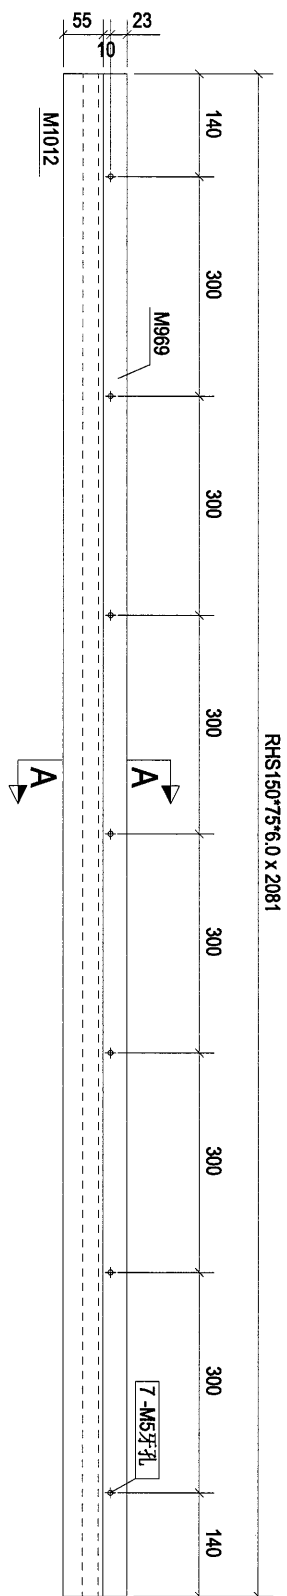


构件: 01L-11

本品

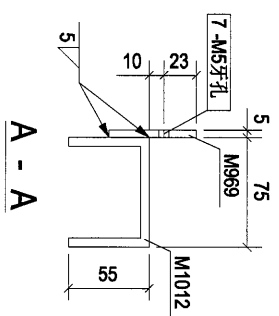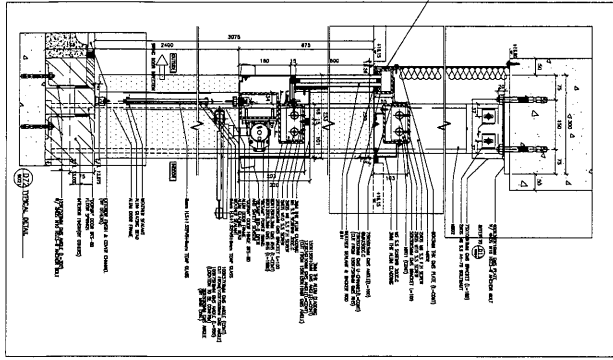



0	第1次提报	2019-01-25
Rev.	Description	Date
PROJECT: PROPOSED SITE C1 DEVELOPMENT AT AREA 66, TKOIL TO RP TSEUNG KWAN O, NEW TERRITORIES		
CLIENT: 美特鋸質有限公司 MID1 ALUMINIUM FABRICATOR LTD. Units 5-8, Sunny Industrial Centre, 1/F, 610 Che Kwo Ling Road, Kowloon Tel: 23248921-4 Fax: (852) 27771556		
[01L-11]		
DWG NO.: (MM4)-RH- [01L-11]		
Designed by		
Drawn by		
Reviewed by		
Approved by		
Scale		
REV.		0

37

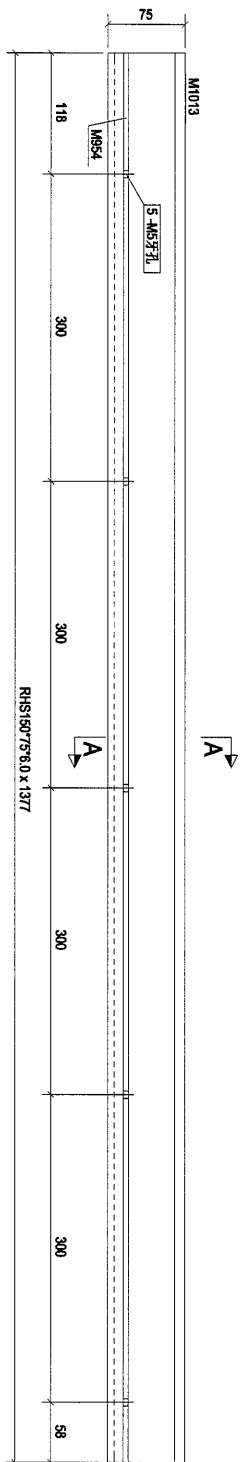

构件: 01L-12

RHS150*75*6.0 x 1377

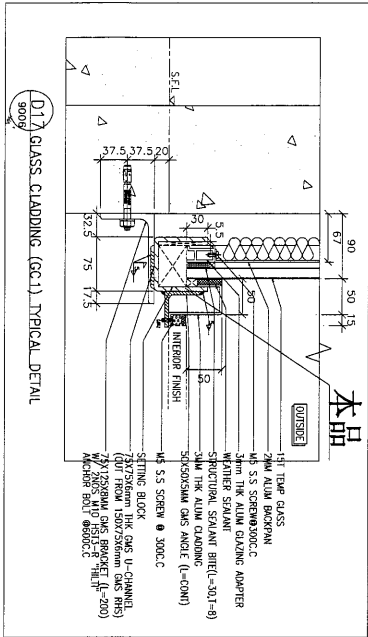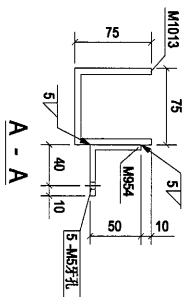


构件编号: 01L-12		构件数量: 1		构件重量: 32.85	
部件编号	规格(mm)	长度(mm)	数量	单重(kg)	共重(kg)
MS54	RSA50*50*5	1377	1	5.22	5.22
M1013	RHS150*75*6.0	1377	1	27.63	27.63
合计:				32.85	0.32

Rev	Description	Date
0	第1次设计	2019-01-25

PROJECT: PROPOSED SITE C1
DEVELOPMENT AT AREA 86,
TKOIL TO RP, TSEUNG KWAN O,
NEW TERRITORIES


CLIENT: 美特鋁質有限公司
MIDI ALUMINIUM FABRICATOR LTD.
Units 5-6, Sunny Industrial Centre, 1/F
610 Ono Kwo Ling Road, Kowloon
Tel: 23489211-4 Fax: (852) 27727655

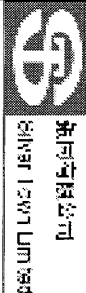

[01L-12]

Design by	Drawn by	Reviewed by	Approved by	Scale	Scale
DWG NO: (MMA)RH- [01L-12]					REV. 0

38

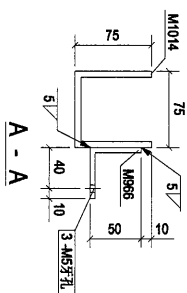

0

合计: 19.82

构件: 01L-14

Key


Date _____

NEW TERRITORIES

;

MIDI
ALUMINIUM FABRICATOR LTD
1/c
New Industrial
Centre

—4 Fox: (852) 27727666

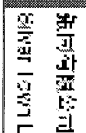

[01L-.14]


Scale

Age Group	Percentage of Respondents
18-29	65
30-49	75
50-69	85
70+	88



WGNO: (WWW)-RH- - [01L-14]

0

40

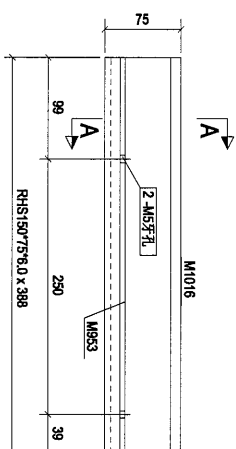

构件: 01L-15

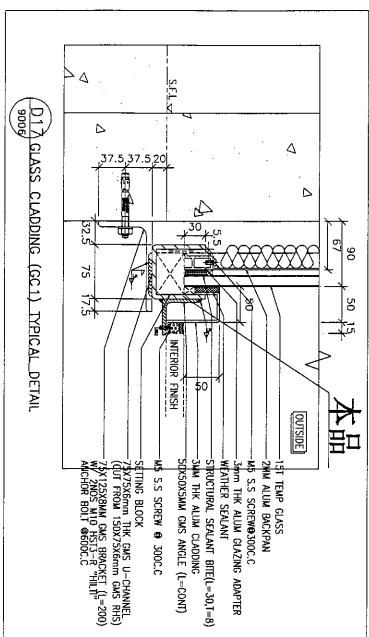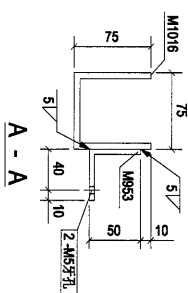

PROJECT:
**PROPOSED SITE C1
DEVELOPMENT AT AREA 86,
TKOTL 70 RP, TSEUNG KWAN O,
NEW TERRITORIES**

美特鋁質有限公司
MIDI ALUMINUM FABRICATOR LTD.
Units 6-8, Suen Wo Industrial Centre, 1/F

永同有限公司
SIN HAT LAY LTD


[01L-.15]

Designed by	
Drawn by	
Reviewed by	
Approved by	
Scale	



DWG NO.: (WWW4)-RH- - [01L-15]

REV.	
0	

构件编号: 01L-16				构件数量: 1	构件重量: 38.43
部件编号	规格(mm)	长度(mm)	数量	单重(kg)	共重(kg)
M855	RS450*50*5	1611	1	6.11	6.11
M1017	RHS150*75*6.0	1611	1	32.32	32.32
合计:					38.43

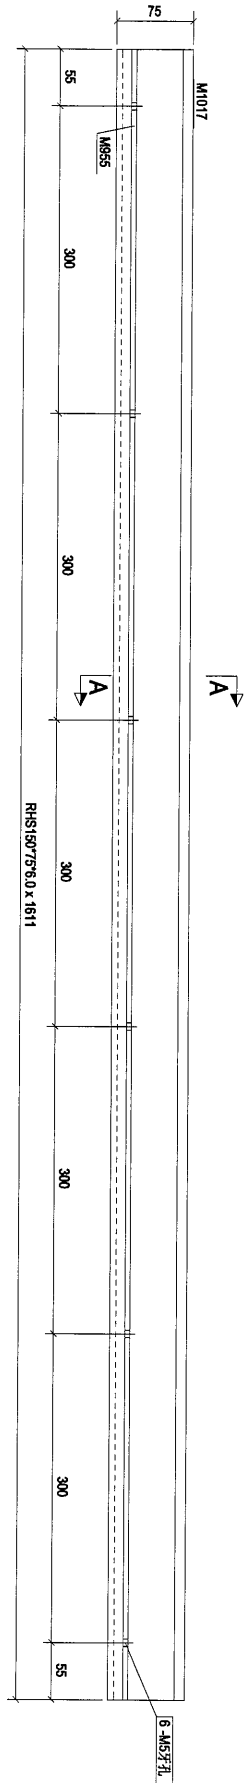


构件: 01L-16

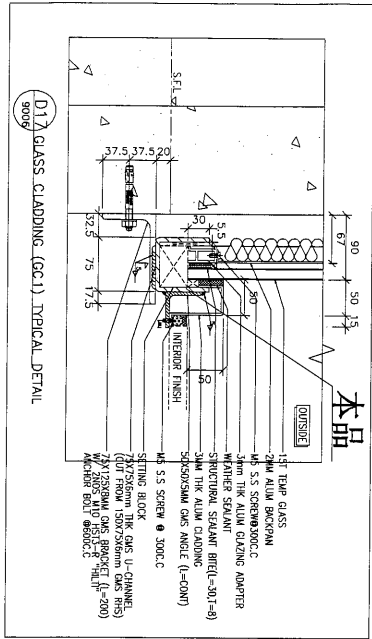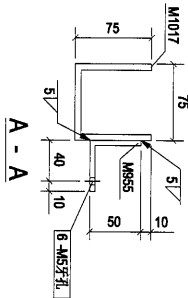


0	第一次提批	2019-01-25
Rev.	Description	Date
PROJECT: PROPOSED SITE C1 DEVELOPMENT AT AREA 86, TKOIL TO RP, TSEUNG KWAN O, NEW TERRITORIES		
CLIENT: 美特 經 貿 有 限 公 司 MIDT 510 Che Kwo Ling Road, Kowloon Tel: 23489211-4 Fax: (852) 27727856		
DESIGNED BY: 城市有限公司 CITYVIEW LIMITED		
DRAWN BY: [Blank]		
REVIEWED BY: [Blank]		
APPROVED BY: [Blank]		
Scale		
DWG NO: (MM4)RH- [01L-16]		
REV: 0		

42


构件编号: 01L-17		构件数量: 1		构件重量: 36.89	
部件编号	规格(mm)	长度(mm)	数量	单重(kg)	共重(kg)
M964	RS450*50*5	1546	1	5.86	5.86
M1018	RHS150*75*6.0	1546	1	31.02	31.02
合计:				36.89	36.89

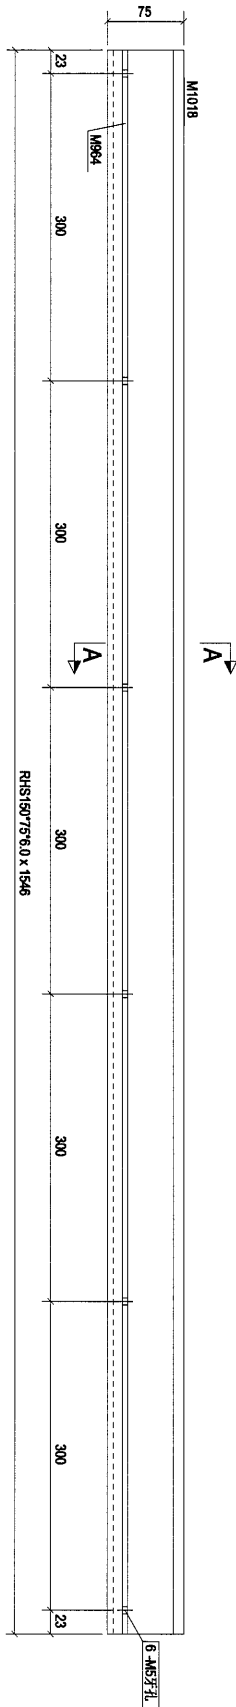

构件: 01L-17

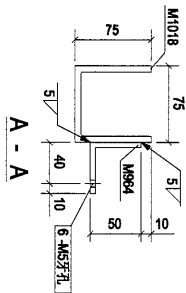

A - A

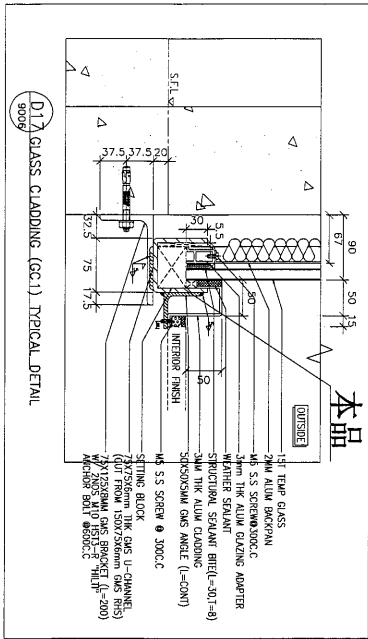

Rev.	Description	Date
0	第一次提批	2019-01-25

PROJECT: PROPOSED SITE C1
DEVELOPMENT AT AREA 86,
TKOIL TO RP TSEUNG KWAN O,
NEW TERRITORIES

CLIENT:


美特經貿有限公司
MIDI AUSTRALIAN PAPERWORK LTD.
Units 5-8, Sunny Industrial Centre, 1/F
610 Cho Kwo Ling Road, Kowloon
Tel: 23489211-4 Fax: (852) 2727656

美特經貿有限公司
MIDI AUSTRALIAN PAPERWORK LTD.

[01L-17]

Designed by	
Drawn by	
Reviewed by	
Approved by	
Scale	
DWG NO: (MM4)-RH- [01L-17]	REV. 0


构件编号: 01L-18		构件数量: 2	构件重量: 21.13	
部件编号	规格(mm)	长度(mm)	数量	单重(kg)
M971	RSA100*75*8	1997	1	21.13
合计:			21.13	0.68

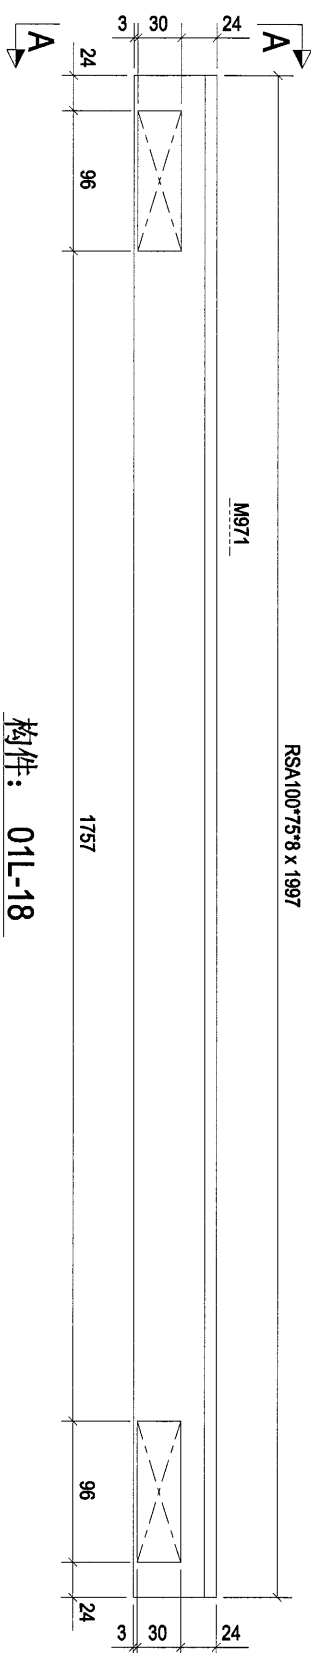

43

构件: 01L-18

A - A

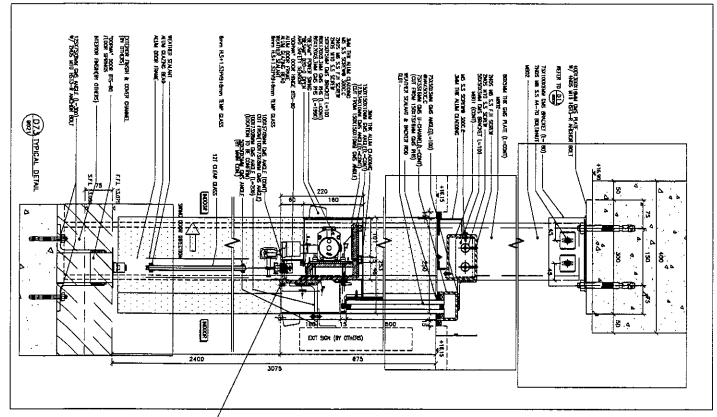

本品

Rev.	Description	Date
0	第一次设计	2019-01-25

PROJECT: PROPOSED SITE C1
DEVELOPMENT AT AREA 86,
TKOIL 20 RP TSEUNG KWAN O,
NEW TERRITORIES

CLIENT: 美特鋁質有限公司
MIDI ALUMINUM FABRICATOR LTD.
Units 6-8, Sunny Industrial Centre, 1/F
510 Chiu Kuo Ling Road, Kwai Tsing
Tel: (2348)211-4 Fax: (2348)211-5


總代理: 建石建築有限公司
JIAN SHI ARCHITECT LIMITED

DESIGNED BY: [Blank]
DRAWN BY: [Blank]
REVIEWED BY: [Blank]
APPROVED BY: [Blank]

Scale: [Blank]



DWG NO: (MM4)RH- [01L-18] REV: 0

构件编号: 01L-19		构件数量: 1		构件重量: 4.58	
部件编号	规格(mm)	长度(mm)	数量	单重(kg)	共重(kg)
M979	RSA400*40*5	1535	1	4.58	4.58
合计:				4.58	0.25

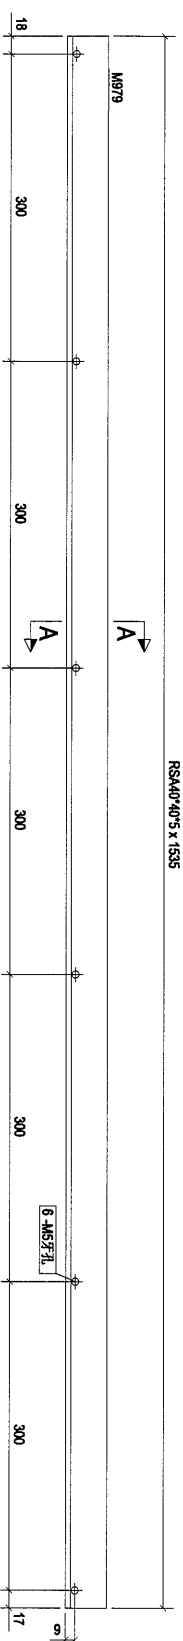


44

构件: 01L-19

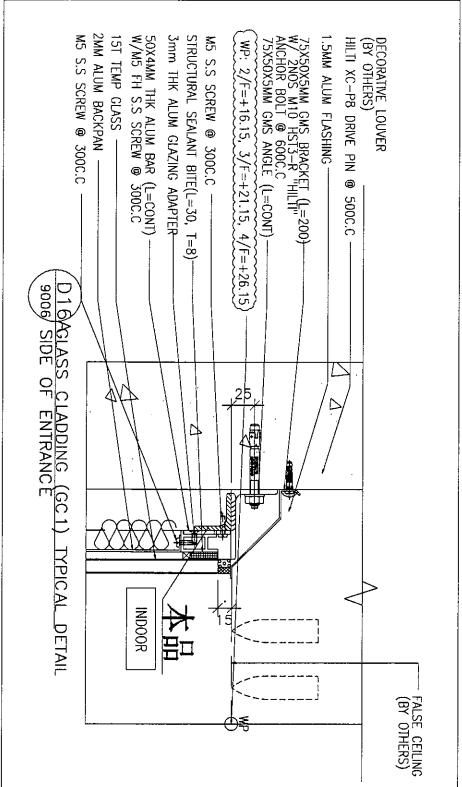
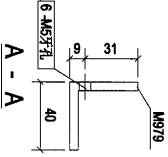


Rev.	0	首次录批	2019-01-25
PROJECT: PROPOSED SITE C1 DEVELOPMENT AT AREA 88, TIOU LIOU P. TSEUNG KIN WAO, NEW TERRITORIES			
CLIENT: 美特鋁質有限公司 MIDAL ALUMINUM MANUFACTURE LTD. Units 6-8, Sunny Industrial Centre, 1/F, 610 Che Kwo Ling Road, Kowloon Tel: 23489211-4 Fax: (852) 2727656			
DESIGNED BY: 和河有限公司			
DRAWN BY: [01L-19]			
REVIEWED BY:			
APPROVED BY:			
Scale			
DWG NO: (MM4)RH- [01L-19]			
REV: 0			

构件编号: 01L-20		构件数量: 1	构件重量: 4.61
部件编号	规格(mm)	长度(mm)	数量
M980	RSA40*40*5	1546	1
			4.61
合计:		4.61	0.25

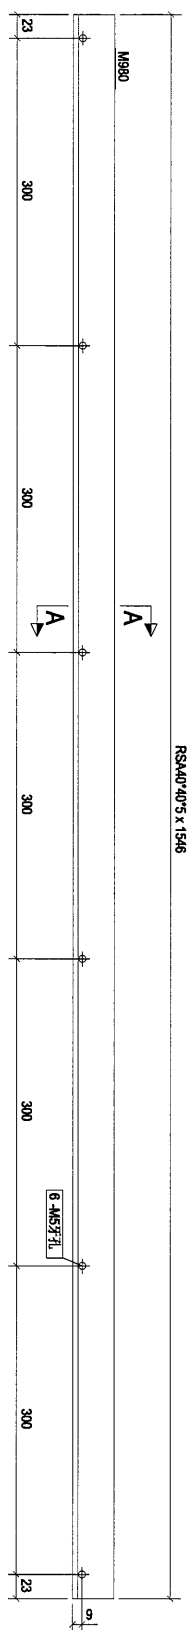

构件: 01L-20

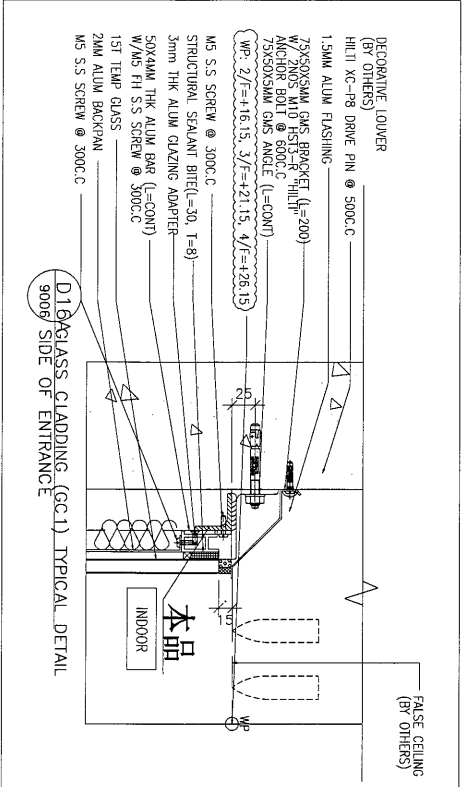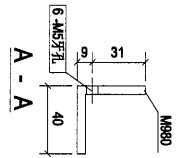

0	第1次报批	2019-01-25
Rev.	Description	Date

PROJECT: PROPOSED SITE C1
DEVELOPMENT AT AREA 88,
TKOIL TO RP TSEUNG KWAN O,
NEW TERRORIES


CLIENT: 美特鋁質有限公司
MIDI ALUMINUM FABRICATOR LTD.
Units 6-8, Sunny Industrial Centre, 1/F
510 Che Kwo Ling Road, Kowloon
Tel: 23489211-4 Fax: (852) 27276656

设计: 15461 LUM 1546

[01L-20]


Designed by	
Drawn by	
Reviewed by	
Approved by	
Scale	
DWG NO: (MM4)-RH- - [01L-20]	REV: 0

构件编号	规格(mm)	长度(mm)	数量	单重(kg)	共重(kg)	表面积(m ²)
M948	RHS120*80*6.3	1997	1	36.37	36.37	0.77
M1030	RSA100*50*6	150	4	1.02	4.07	0.04
合计:				40.44		

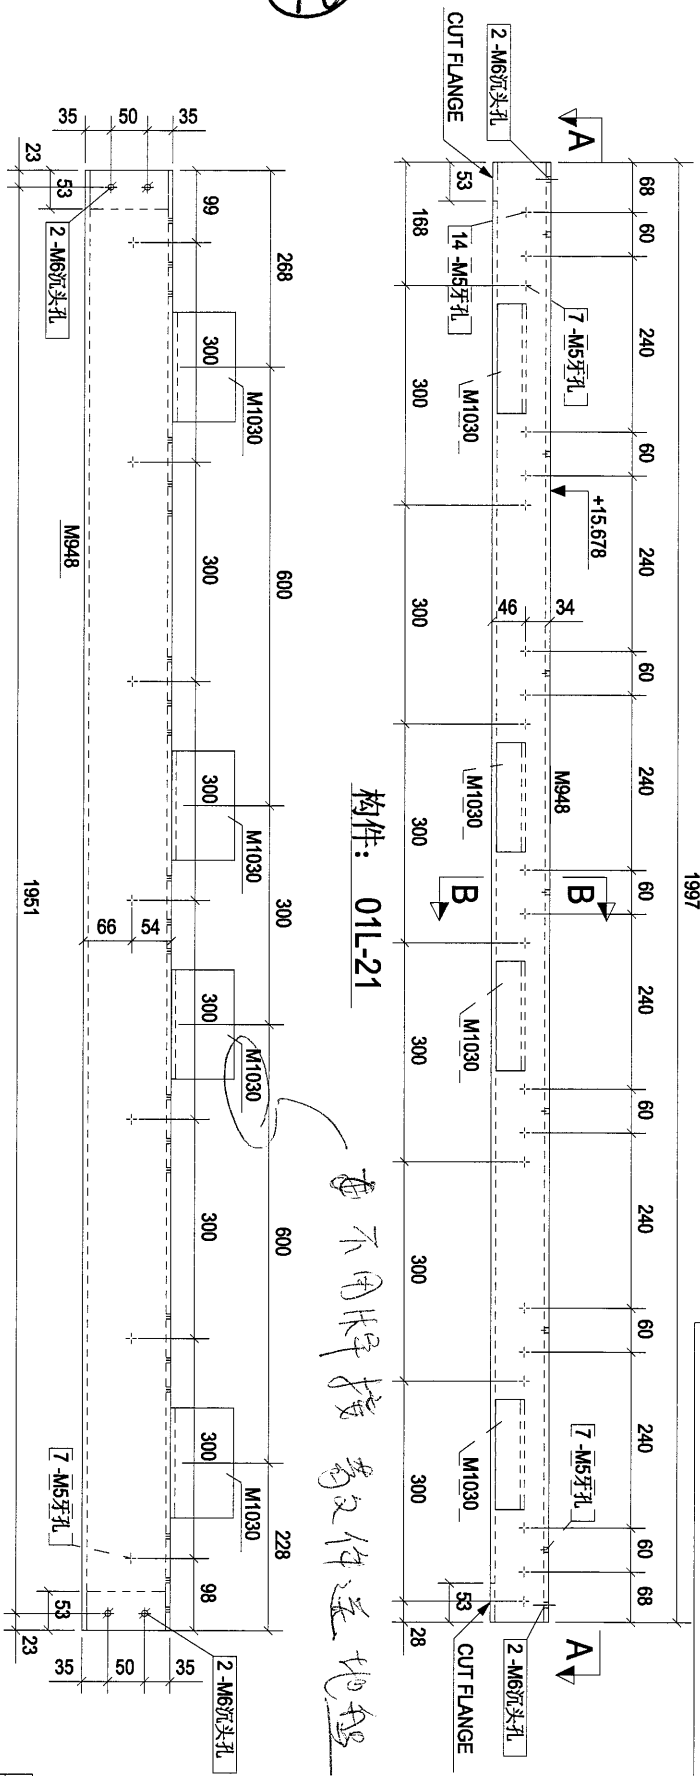

A - A

B - B

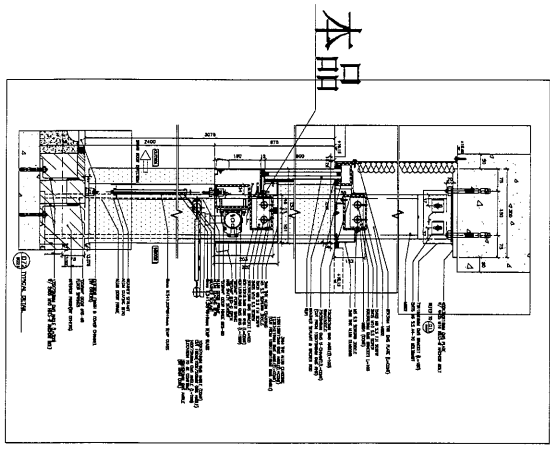

Rev.	Description	Date
0	第一次提批	2019-01-25

PROJECT:
PROPOSED SITE C1
DEVELOPMENT AT AREA 88,
TKOIL TOWN, TSEUNG KWAN O,
NEW TERRITORIES


CLIENT:
美特鋁質有限公司
MIDI ALUMINUM FABRICATOR LTD.
Units 6-8, Sunny Industrial Centre, 1/F
610 Che Kwo Ling Road, Kwun Tong
Tel: 23489211-4 Fax: (852) 7775656




[01L-21]

Designed by	
Drawn by	
Reviewed by	
Approved by	
Scale	
DMG NO. (MMG)-RH- [01L-21]	REV. 0


构件编号: 01L-23		构件数量: 2		构件重量: 96.40		
部件编号	规格(mm)	长度(mm)	数量	单重(kg)	共重(kg)	表面积(m ²)
M1004	RSA150*150*10	1997	1	46.16	46.16	1.18
M1005	RSA150*150*10	1997	1	46.16	46.16	1.18
M1030	RSA100*50*6	150	4	1.02	4.07	0.04
合计:				96.40		

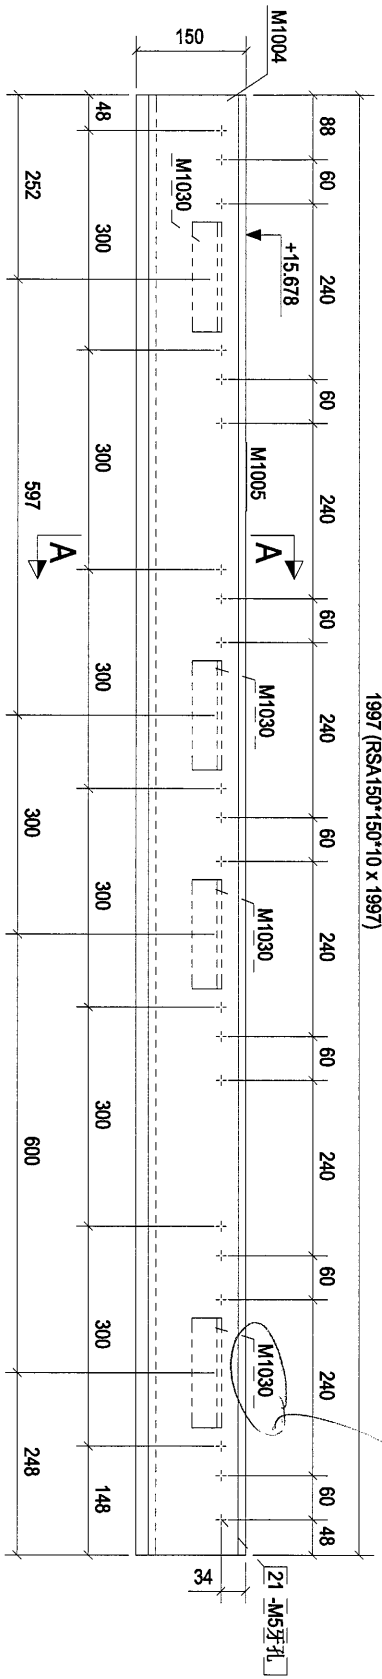

构件: 01L-23

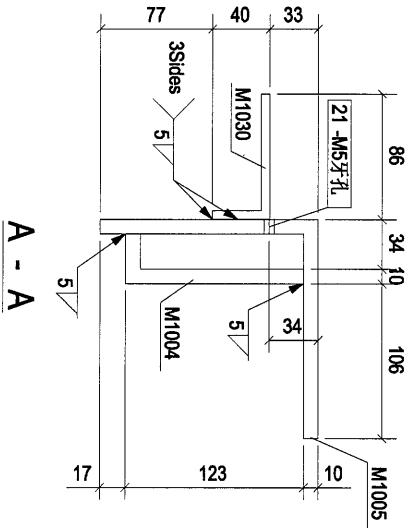

本品

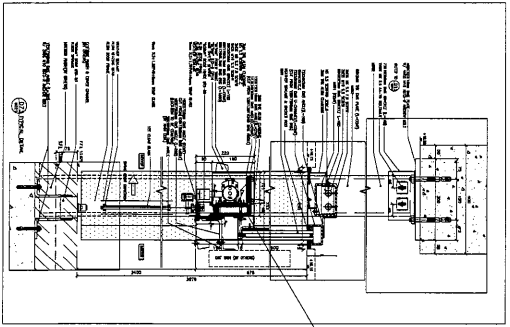

Rev.	Description	Date
0	第一次设计	2019-01-25

PROJECT: PROPOSED SITE C1
DEVELOPMENT AT AREA 86,
TKOIT TO BE TSEUNG KWAN O,
NEW TERRITORIES



CLIENT: 美特鋁質有限公司
MIDI Aluminium Fabrication Ltd.
Units 6-8, Sunny Industrial Centre, 1/F
610 Chu Kwong Road, Kwai Tsing
Tel: 23489211-4 Fax: (852) 2777656



[01L-23]

Designed by	
Drawn by	
Reviewed by	
Approved by	
Scale	
DWG NO.: (MMA)-PH- [01L-23]	REV 0

49

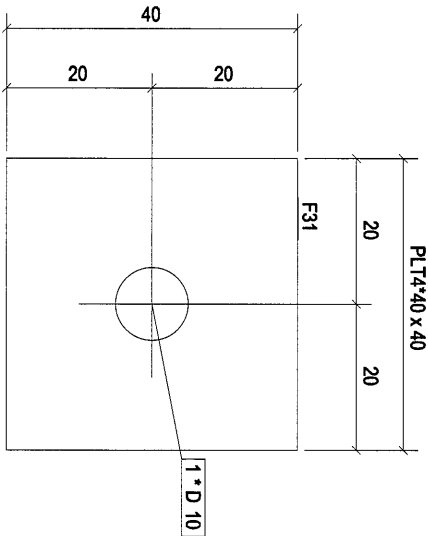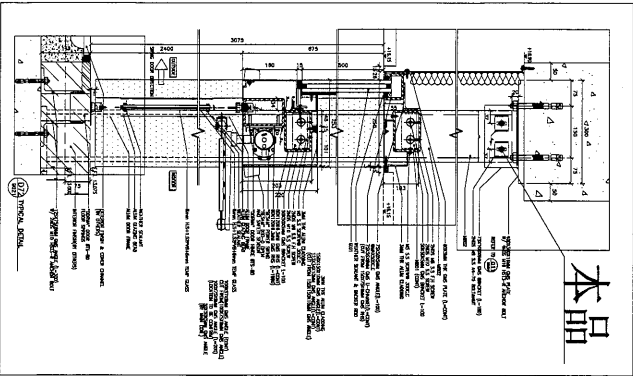

构件: 01S-1

构件编号: 01S-1		构件数量: 24		构件重量: 0.05	
部件编号	规格(mm)	长度(mm)	数量	单重(kg)	共重(kg)
F31	PLT4*40	40	1	0.05	0.05
合计:					0.05

Rev.	Description	Date
0	第一次设计	2019-01-25

PROJECT: PROPOSED SITE C1
DEVELOPMENT AT AREA 88,
TKO1 TO RP TSEUNG KWAN O,
NEW TERRITORIES


CLIENT: 美特鋁業有限公司
MIDI ALUMINUM FABRICATOR LTD.
Units 6-8, Sunny Industrial Centre, 1/F
610 Chu Kwo Ling Road, Kwai Tsing
Tel: 23489211-4 Fax: 6527777656



[01S-1]


Designed by	Drawn by	Reviewed by	Approved by	Scale	DMGNO.: (WMA)-RH-- [01S-1]	REV.
						0

构件编号: 01S-2		构件数量: 7	构件重量: 1.94	
部件编号	规格(mm)	长度(mm)	数量	单重(kg)
F43	PLT8*77.4	150	1	0.73
F50	PLT8*40.3	107	1	0.27
F55	PLT8*100	150	1	0.94
合计:				1.94

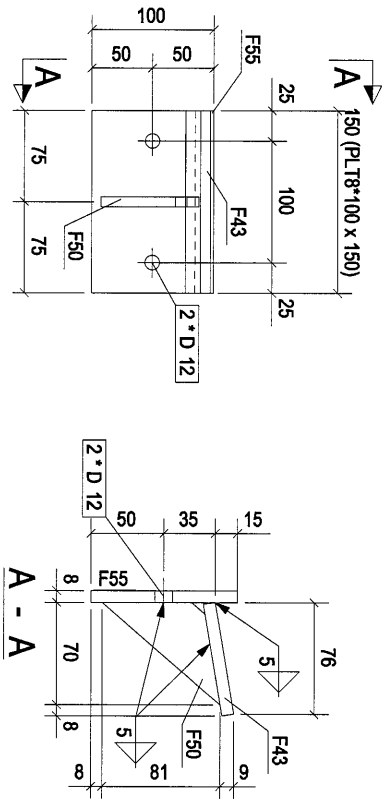

构件: 01S-2

50

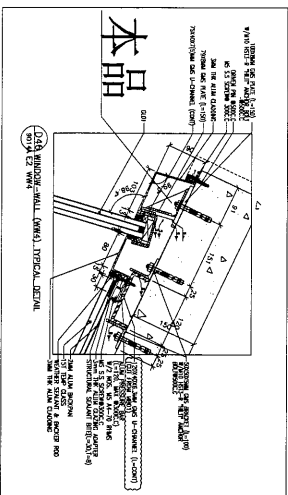

Rev.	Description	Date
0	第一次报批	2019-01-25

PROJECT: PROPOSED SITE C1 DEVELOPMENT AT AREA 66, TROIL ROAD, TSEUNG KAN WAO, NEW TERRITORIES

CLIENT: 美特經貿有限公司
MIDI ALUMINUM FABRICATOR LTD.
Units 6-8, Sunny Industrial Centre, 1/F
510 Cho Kwo Ling Road, Kowloon
Tel: 23489211-4 Fax: (852) 2777656

組長有限公司
21/08/2019


01S-2

DESIGNED BY: []
DRAWN BY: []
REVIEWED BY: []
APPROVED BY: []
SCALE: []


DMG NO.: (MMA)-RH- [01S-2] REV: 0

15

构件编号: 01S-3		构件数量: 7		构件重量: 2.14	
部件编号	规格(mm)	长度(mm)	数量	单重(kg)	共重(kg)
F48	PLT8*43	87	1	0.24	0.24
F49	PLT8*74.6	150	1	0.70	0.70
F56	PLT8*127.7	150	1	1.20	1.20
合计:				2.14	0.04


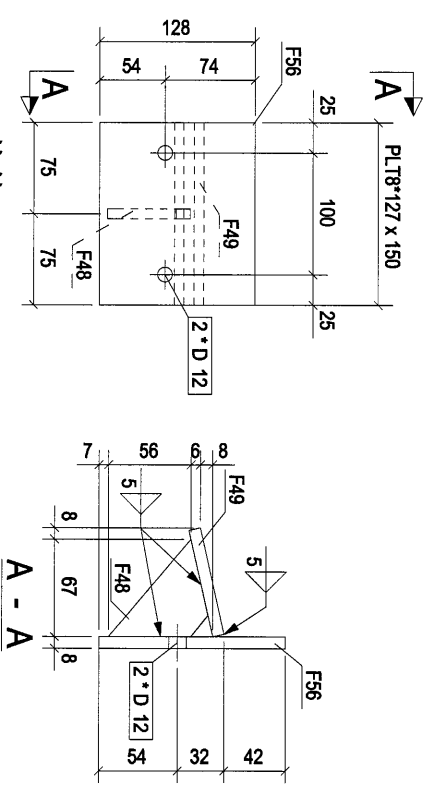


构件: 01S-3

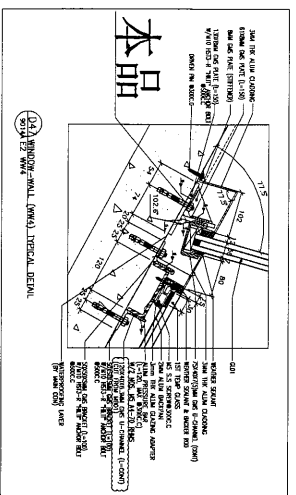


Rev.	0	第一次报批	2019-01-25
PROJECT: PROPOSED SITE C1 DEVELOPMENT AT AREA 66, TROIL D'AR, TSEUNG KWAN O, NEW TERRITORIES			
CLIENT: 美特鋁質有限公司 MIDAL ALUMINUM FABRICATOR LTD. Unit 6-8, Sunny Industrial Centre, 1/F, 610 Cho Kwo Ling Road, Kowloon Tel: (2348)211-4 Fax: (852)777656			
DESIGNED BY: [Signature] 2019-01-25			
CHECKED BY: [Signature] 2019-01-25			
APPROVED BY: [Signature] 2019-01-25			
Scale: 1:100			
DWG NO.: (MWA)-R14 - [01S-3]			
REV: 0			

构件编号: 01S-4		构件数量: 7		构件重量: 2.51	
部件编号	规格(mm)	长度(mm)	数量	单重(kg)	共重(kg)
F51	PLT8*43.9	99	1	0.27	0.27
F52	PLT8*77.9	200	1	0.98	0.98
F54	PLT8*100	200	1	1.26	1.26
合计:				2.51	

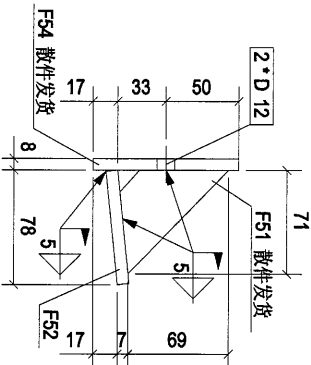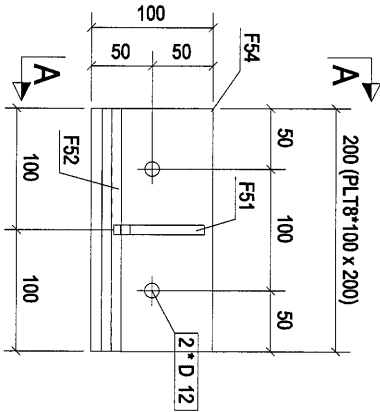


构件: 01S-4
全部散件发货, 不用焊接

本品

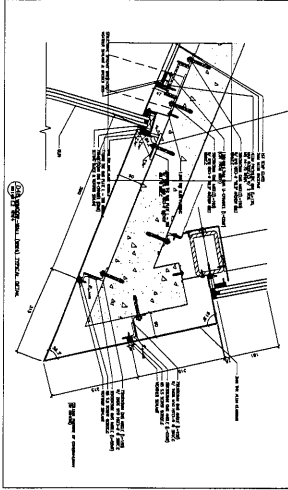


0	第1次提批	2019-01-25
Rev.	Description	Date
PROJECT: PROPOSED SITE C1 DEVELOPMENT AT AREA 86, TKOIL TO RP, TSEUNG KWAN O, NEW TERRITORIES		
CLIENT: 美特鋁質有限公司 MIDI Aluminium Products Co., Ltd. Units 6-8, Sunny Industrial Centre, 1/F 610 Cho Kwo Ling Road, Kwun Tong Tel: (2348)211-4 Fax: (852)7727665		
DESIGNED BY: 捷成石有限公司 JIE CHENG SHI CO., LTD.		
DRAWN BY: [01S-4]		
REVIEWED BY:		
APPROVED BY:		
Scale:		
DMG-MD - (MM4)-RH - [01S-4]	REV	0

54

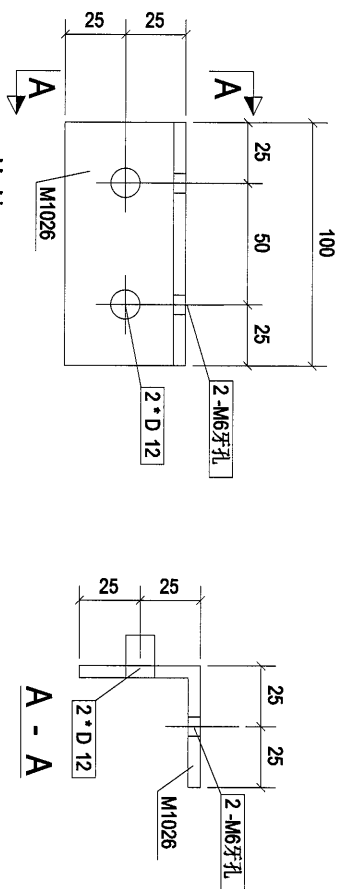


构件: 01S-6

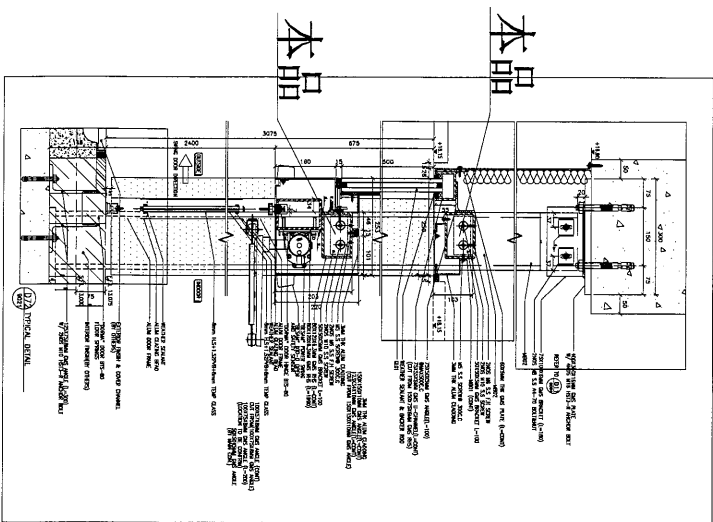

构件编号:	01S-6	构件数量:	12	构件重量:	0.38	
部件编号	规格(mm)	长度(mm)	数量	单重(kg)	共重(kg)	表面积(m²)
M1026	RSAS0*50*5	100	1	0.38	0.38	0.02
合计:				0.38		


0	第一次报批	2019-01-25
Rev.	Description	Date
PROJECT: PROPOSED SITE C1 DEVELOPMENT AT RSAS 86, TKO1 TO RP, TSEUNG KWAN O, NEW TERRITORIES		
CLIENT: 美特鋁質有限公司 MIDAL ALUMINUM FABRICATING LTD. Units 6-8, Sunny Industrial Centre, 1/F 610 Cho Kwo Ling Road, Kowloon Tel: 23469211-4 Fax: (852) 27777656		
總代理: 建興石地有限公司 2118 104TH Limited		
[01S-.6]		
Designed by		
Drawn by		
Reviewed by		
Approved by		
Scale		
DWG NO.: (MM4)PH- - [01S-6]		
REV 0		

57

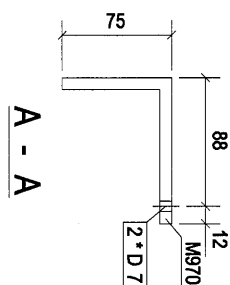


REV.	
0	

构件编号:	01S-10	构件数量:	14	构件重量:	0.71
部件编号	规格(mm)	长度(mm)	数量	单重(kg)	共重(kg)
M973	RS475*50*5	150	1	0.71	0.71
合计:					0.71

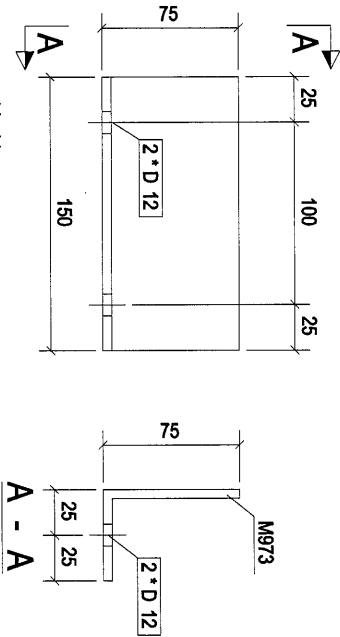

构件: 01S-10

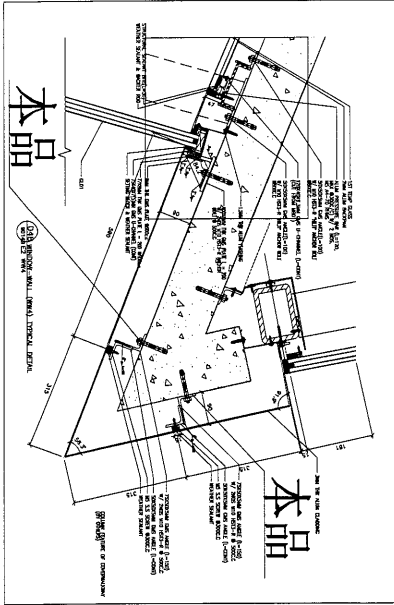

0	第1次提批	2019-01-25
Rev.	Description	Date

PROJECT: PROPOSED SITE C1
DEVELOPMENT AT AREA A8,
TKOT 70 RP TSEUNG KWAN O,
NEW TERRITORIES

CLIENT:


基特經貿有限公司
MIDI AUTOMOTIVE MANUFACTURING LTD.
Units 6-8, Sunny Industrial Centre, 1/F
610 Che Kwo Ling Road, Kwailoon
Tel: 23692711-4 Fax: (852) 7727565

總代理有限公司
MIDI AUTOMOTIVE MANUFACTURING LTD.


[01S-10]

Designed by	
Drawn by	
Reviewed by	
Approved by	
Scale	
DWG NO.: (MM4) RH - [01S-10]	REV. 0

构件编号: 01S-11		构件数量: 6		构件重量: 17.94	
零件编号	规格(mm)	长度(mm)	数量	单重(kg)	共重(kg)
M827	PL16*300	400	1	15.07	15.07
M1007	RSA100*75*6	180	2	1.43	2.87
					0.07
合计:				17.94	

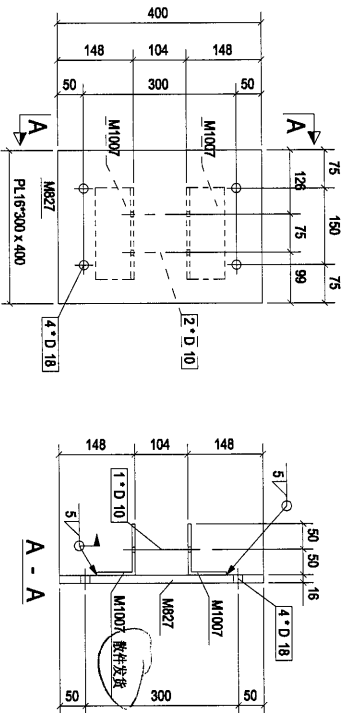

构件: 01S-11

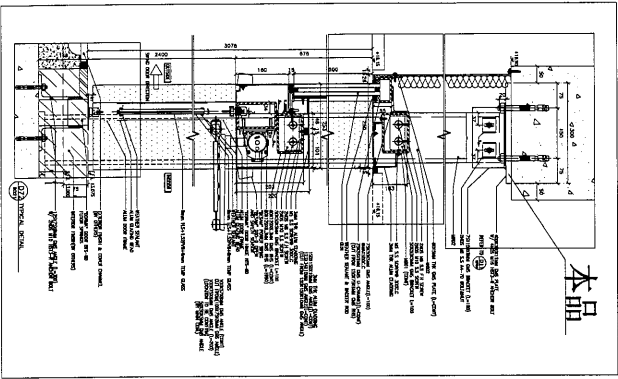

本品

Rev.	Description	Date
0	第一次报批	2019-01-25

PROJECT:
PROPOSED SITE C1
DEVELOPMENT AT AREA 88,
TKOIL 70 RP TSEUNG KWAN O,
NEW TERRITORIES

CLIENT:
美特鋁質有限公司
MIDI ALUMINIUM FABRICATOR LTD.
Units 6-8, Sunny Industrial Centre, 1/F
510 Chai Kwo Ling Road, Kowloon
Tel: 2469211-4 Fax: (852) 27121685

美特鋁質有限公司
MIDI ALUMINIUM FABRICATOR LTD.

[01S-11]

Designed by	
Drawn by	
Reviewed by	
Approved by	
Scale	
DWG NO: (WWA)RH- [01S-11]	REV: 0

60



PROPOSED SITE C1
DEVELOPMENT AT AREA 86,
TKOTL 70 RP, TSELING KWAN O,
NEW TERRITORIES

 美特鋁質有限公司
MIDI ALUMINIUM FABRICATOR LTD.



紐西蘭有限公司
NEW ZEALAND LIMITED

Scale

REV.	0
------	---

构件编号	01S-13	构件数量	16	构件重量	3.65
部件编号	规格(mm)	长度(mm)	数量	单重(kg)	共重(kg)
M1023	RSA125*75*8	300	1	3.65	3.65
合计:				3.65	0.12

61

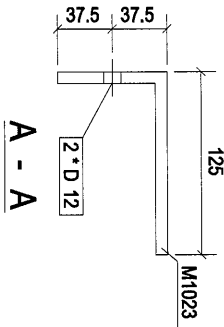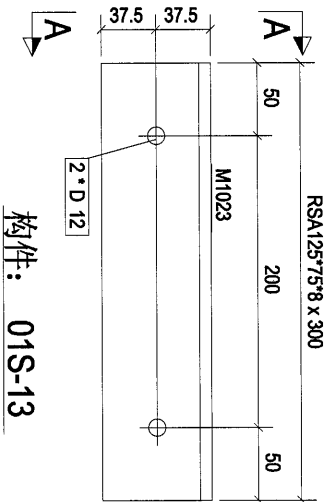

本品

0	第一次提議	2019-01-25
Rev.	Description	Date

PROJECT:
PROPOSED SITE C1
DEVELOPMENT AT AREA 66,
TKOIL TO RP, TSEUNG KWAN O,
NEW TERRITORIES

CLIENT:

美特銘實有限公司
MIDI ALUMINIUM FABRICATOR LTD.
Units E-8, Sunny Industrial Centre, 1/F
610 Shu Kwo Ling Road, Kowloon
Tel: 23489211-4 Fax: (852) 27771566

健昌石漆公司
Silver Ioan Limited

[01S-13]

Designed by	
Drawn by	
Reviewed by	
Approved by	
Scale	
DWG NO.: (MM4)-RH - [01S-13]	REV: 0


合计:	156.21
-----	--------



[02C-.2]

0	第1次提款	2019-01-25
Rev.	Description	Date
PROJECT: PROPOSED SITE C1 DEVELOPMENT AT AREA B6, TKOTI TO RP, TSEUNG KWAN O, NEW TERRITORIES		
CLIENT:  美特鋁質有限公司 MIDI ALUMINIUM FABRICATOR LTD. Units 5-8, Sunny Industrial Centre, 1/F, 610 Cho Kwong Road, Kwunam Tsai, Kowloon Tel: 23489211-4 Fax: (852) 71727855		
 新加坡豐隆有限公司 SINAR MAS GROUP LIMITED		
[02C-2]		
Designed by		
Drawn by		
Reviewed by		
Approved by		
Scale		
DWG NO.: (WMA)RH-1	[02C-2]	REV. 0

合計: 156.21

 

本品

64

NEW TERRITORIES

MIDI
ALUMINUM FABRICATOR LTD

Fox: (852) 2772766





[illegible]

1
 2
[02C-.3]



[c:~370] = 111/418

构件编号: 02C-4		构件数量: 1		构件重量: 131.80	
部件编号	规格(mm)	长度(mm)	数量	单重(kg)	共重(kg)
M897	RHS150*100*12.5	3075	1	131.80	131.80
合计:				131.80	1.44

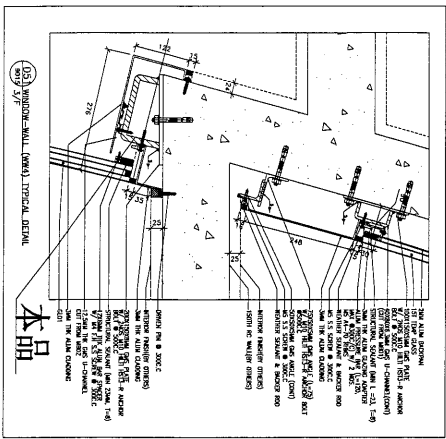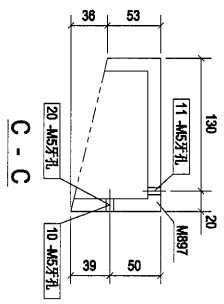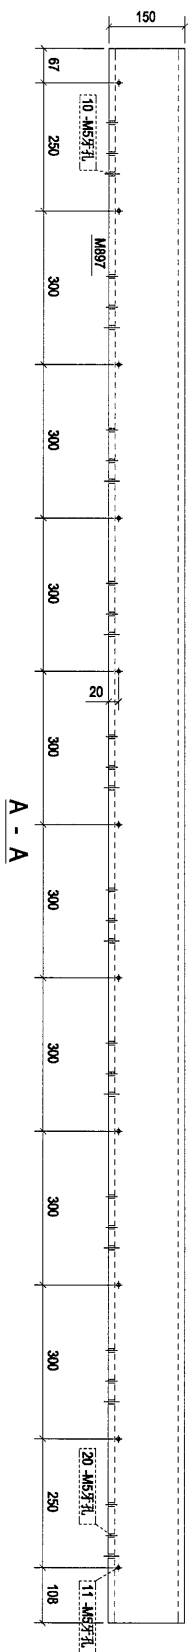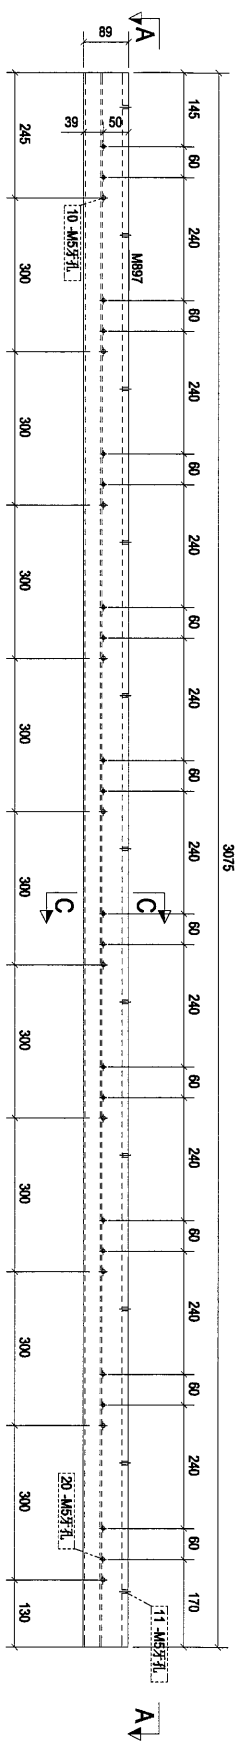


0	第一次提批	2019-01-25
Rev.	Description	Date
PROJECT: PROPOSED SITE C1 DEVELOPMENT AT AREA B6, TKOIL TO RP TSEUNG KWAN O, NEW TERRITORIES		
CLIENT: 美特鋁質有限公司 MIDAL ALUMINIUM FABRICATOR LTD. Units 6-8, Sunny Industrial Centre, 1/F, 610 Che Kwo Ling Road, Kwai Tsing, Tel: 23489211-4 Fax: (852) 27727655		
[02C-4]		
Designed by		
Drawn by		
Reviewed by		
Approved by		
Scale		
DWG NO: (MM4)-RH- - [02C-4]		
REV: 0		

67

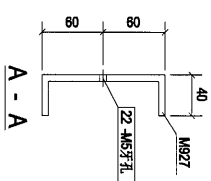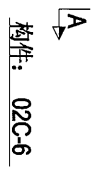


reviewed by		
Approved by		
Scale		
DMG NO.: (MM4)-RH- - [02C-6]	REV.	0


构件编号:	02C-7	构件数量:	1	构件重量:	11.66
部件编号	规格(mm)	长度(mm)	数量	单重(kg)	共重(kg)
M957	RSA50°50°5	3075	1	11.66	表面积(m ²)
					0.58
合计:				11.66	

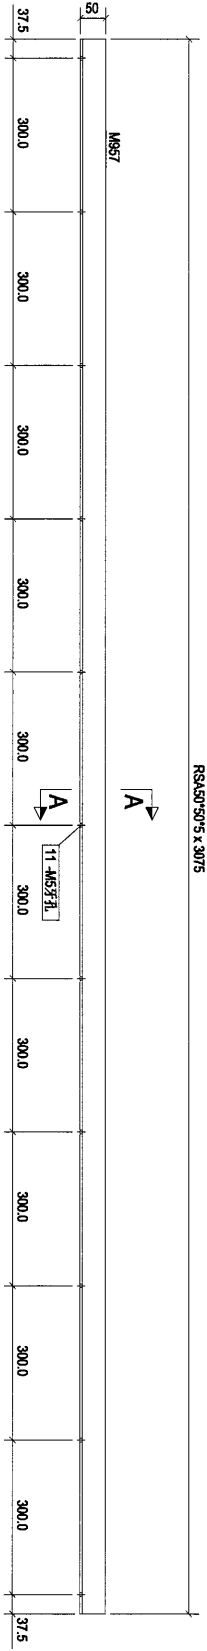

构件: 02C-7

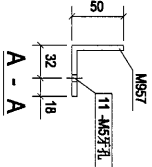

68

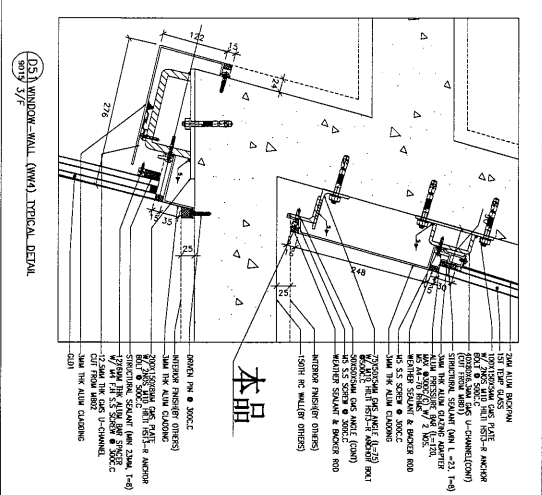

0	第一次提議	2019-01-25
Rev.	Description	Date

PROJECT: PROPOSED SITE C1
DEVELOPMENT AT AREA 66,
KOTLITOP, TSEUNG KWAN O,
NEW TERRITORIES


CLIENT: 基特經貿有限公司
MIDI ALUMINUM FABRICATOR LTD.
Units 6-8, Sunny Industrial Centre, 1/F
610 Chee Kwo Ling Road, Kowloon
Tel: 23489211-4 Fax: (852) 2727866

基特經貿有限公司
MIDI ALUMINUM FABRICATOR LTD.

02C-7



Designed by	
Drawn by	
Reviewed by	
Approved by	
Scale	
DWG NO.: (MWA)-RH- [02C-7]	REV 0

构件编号:	02C-8	构件数量:	1	构件重量:	11.66	
部件编号	规格(mm)	长度(mm)	数量	单重(kg)	共重(kg)	表面面积(m ²)
M960	RS450*50*5	3075	1	11.66	11.66	0.58
合计:				11.66		

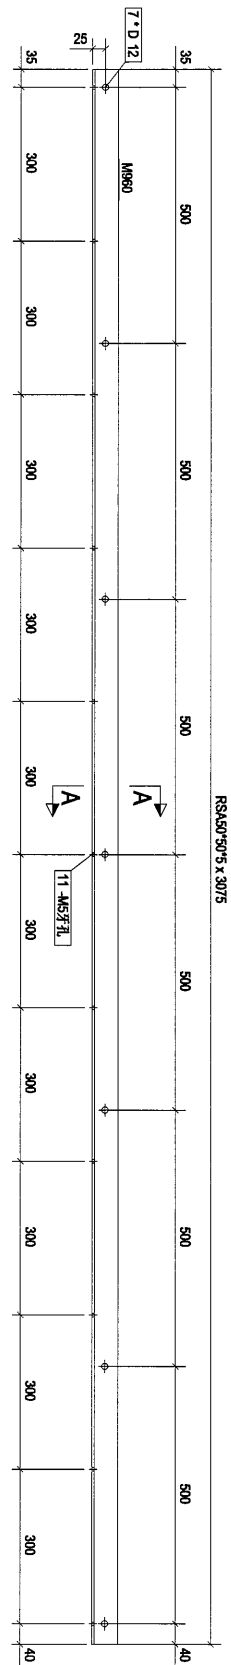

69

构件: 02C-8

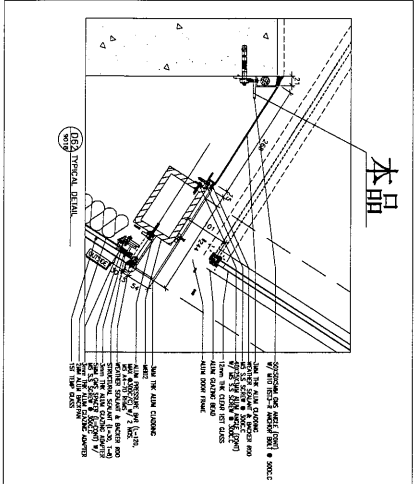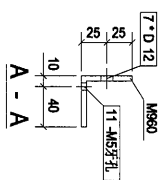

0	第一次设计	2019-01-25
Rev.	Description	Date

PROJECT: PROPOSED SITE C1 DEVELOPMENT AT AREA 88, TROUT TO RP TSEUNG KWAN O, NEW TERRITORIES





CLIENT: 美特鋁質有限公司
MIDI ALUMINIUM MANUFACTURE LTD.
Units 6-8, Sunny Industrial Centre, 1/F
610 Che Kwo Ling Road, Kwailoon
Tel: 23489211-4 Fax: (852) 27275665

设计: 美特鋁質有限公司
SUNAT LUMINA

[02C-8]

Designed by	
Drawn by	
Reviewed by	
Approved by	
Scale	
DWG NO.: (MM4)-RH - [02C-8]	REV: 0

构件编号:	02C-10	构件数量:	1	构件重量:	156.21
部件编号	规格(mm)	长度(mm)	数量	重量(kg)	表面面积(m ²)
M1008	PL16*300	400	1	15.07	0.26
M1056	RHS150*100*12.5	3293	1	141.14	1.54
合计:				156.21	

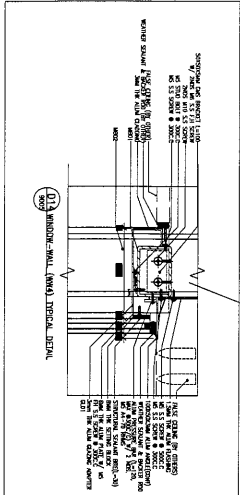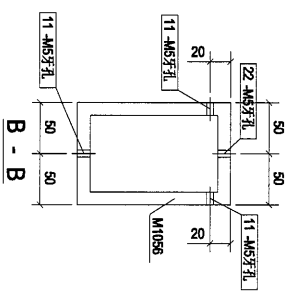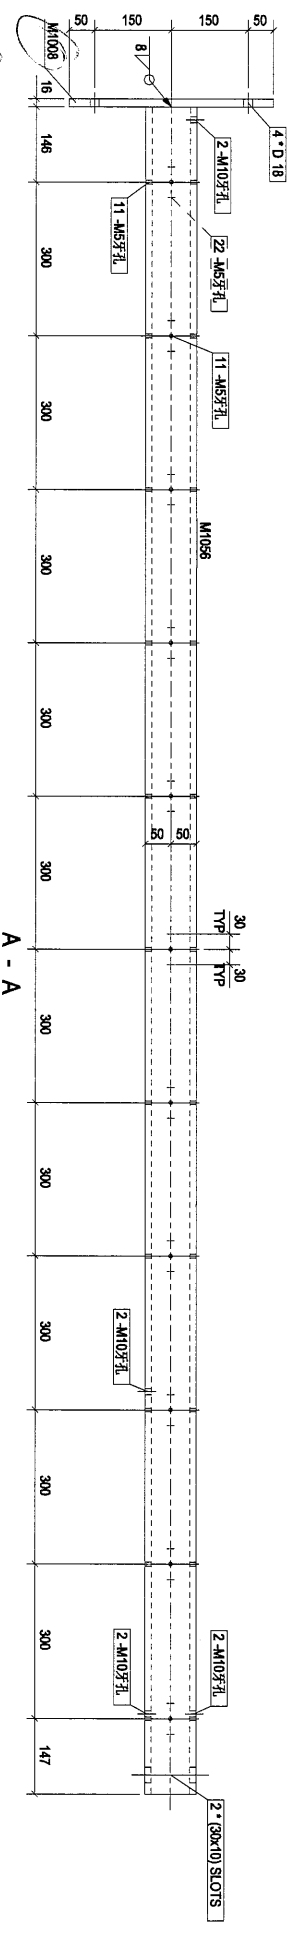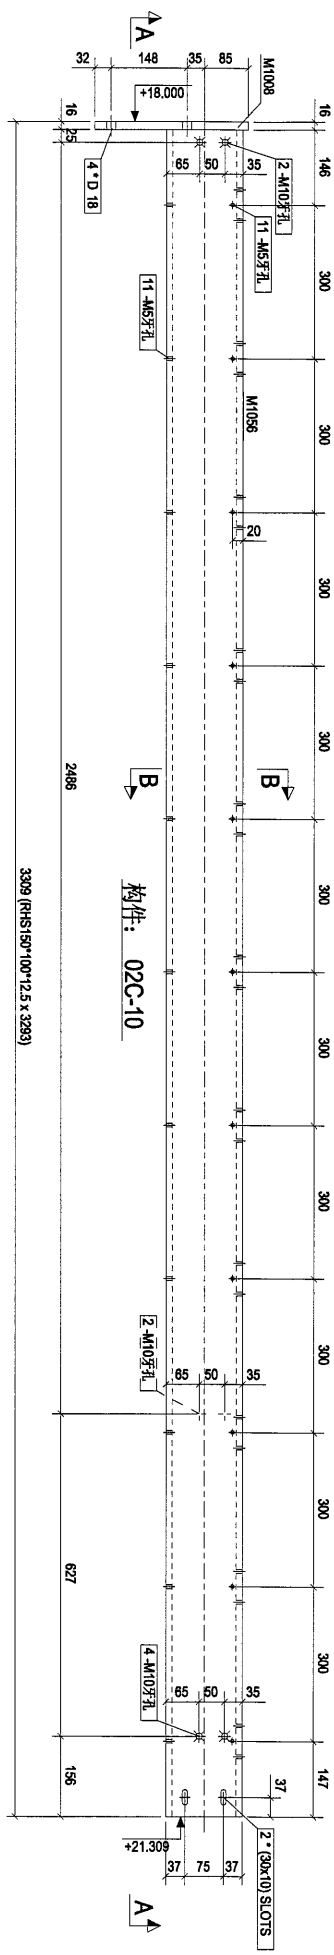


不用焊接

本品




0	第一次提报	2019-01-25
Rev.	Description	Date
PROJECT: PROPOSED SITE C1 DEVELOPMENT AT BEA06, TROTTER TSEUNG KIM W.O. NEW TERRITORIES		
CLIENT: 美特鋁質有限公司 MIDAL ALUMINIUM FABRICATOR LTD. Units 6-8, Sunny Industrial Centre, 1/F, 510 Che Kwo Ling Road, Kowloon Tel: 2349211-4 Fax: (852) 2727555		
DESIGNED BY: 美特鋁質有限公司		
DRAWN BY: 美特鋁質有限公司		
CHECKED BY: 美特鋁質有限公司		
APPROVED BY: 美特鋁質有限公司		
Scale		
DWG NO.: (MMA)-RH- [02C-10]		
REV 0		

合计:	156.21
-----	--------

 


0	第1次提議	2019-07-25
Rev.	Description	Date
PROJECT: PROPOSED SITE C1 DEVELOPMENT AT AREA 88, TKOIL, 70 RP, TSEUNG KWAN O, NEW TERRITORIES		
CLIENT:  美特鋁質有限公司 MTDI ALUMINIUM FABRICATING LTD. Units 6-8, Sunny Industrial Centre, 1/F 610 Chee Koo Ling Road, Kowloon Tel: 2349211-4 Fax: (852) 21721565		
 廣利有限公司 廣利有限公司		
[02C-11]		
Designed by		
Drawn by		
Reviewed by		
Approved by		
Scale		
DWG NO.: (WMA)RHT- [02C-11] 0	REV.	

构件编号: 02C-12		构件数量: 1		构件重量: 156.21	
部件编号	规格(mm)	长度(mm)	数量	单重(kg)	共重(kg)
M901	RHS150*100*12.5	3233	1	141.14	141.14
M1008	PL16*300	400	1	15.07	15.07
合计:				156.21	0.26

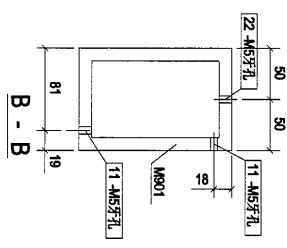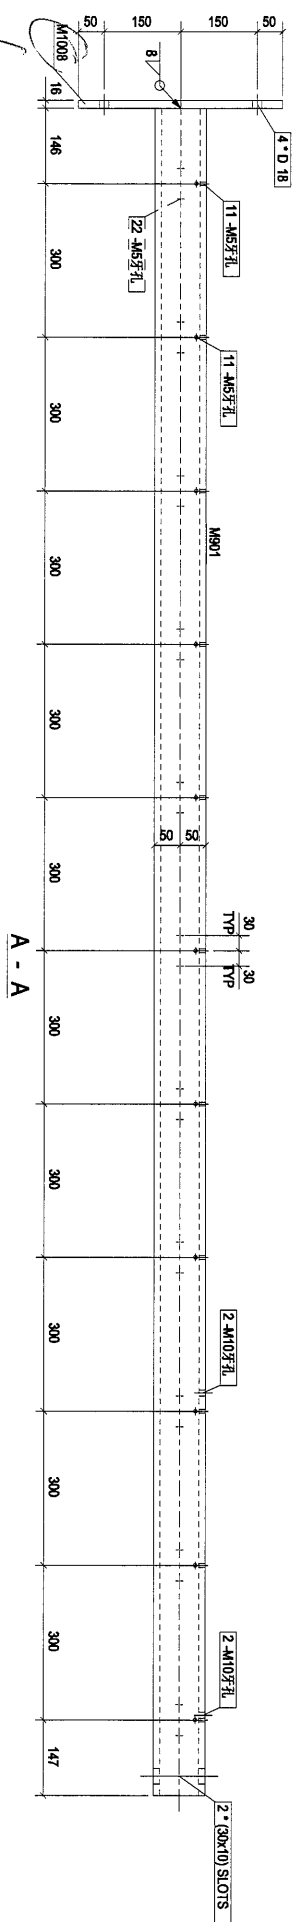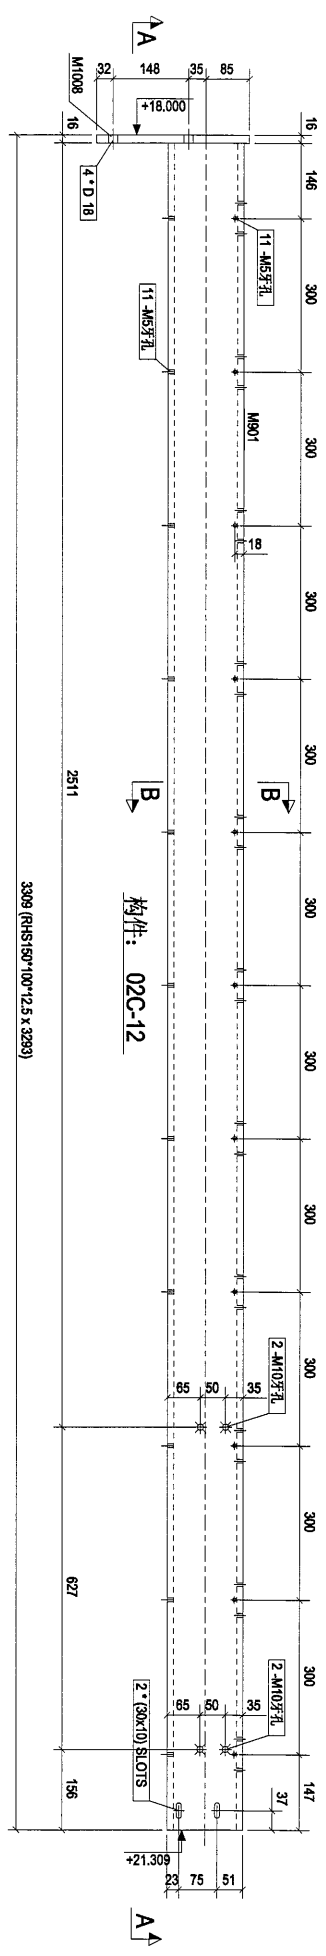

不用焊接

73

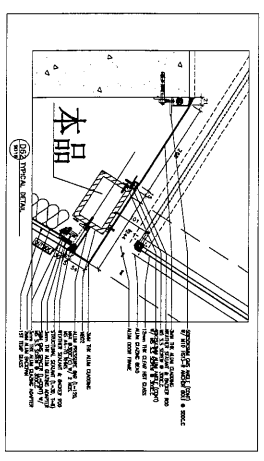

Rev	Description	Date
0	第1次设计	2019-01-25





PROJECT: PROPOSED SITE C1 DEVELOPMENT AT AREA 88, TKOIL TO BP TSEUNG KWANLO, NEW TERRITORIES

CLIENT: 美特鋁質有限公司
MID1 ALUMINIUM FABRICATING LTD.
Units 6-8, Suncoy Industrial Centre, 1/F
610 Chi Kwo Ling Road, Kwloon
Tel: (852) 27272665 Fax: (852) 27272665

DESIGNED BY: [Signature]
DRAWN BY: [Signature]
REVIEWED BY: [Signature]
APPROVED BY: [Signature]



Scale: [Blank]
DWG NO.: (NM4)-RH- [02C-12]
REV: 0

构件编号:	02C-14	构件数量:	1	构件重量:	156.21
部件编号	规格(mm)	长度(mm)	数量	单重(kg)	共重(kg)
M827	PL16*300	400	1	15.07	15.07
M1061	RHS150*100*12.5	3293	1	141.14	141.14
合计:				156.21	156.21

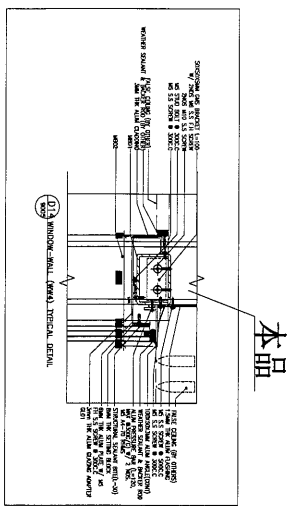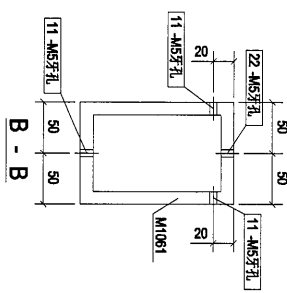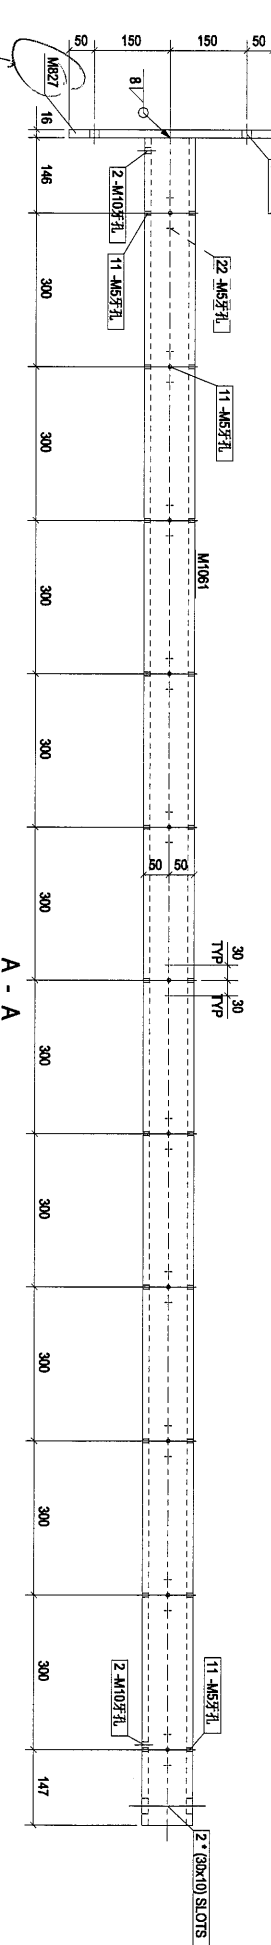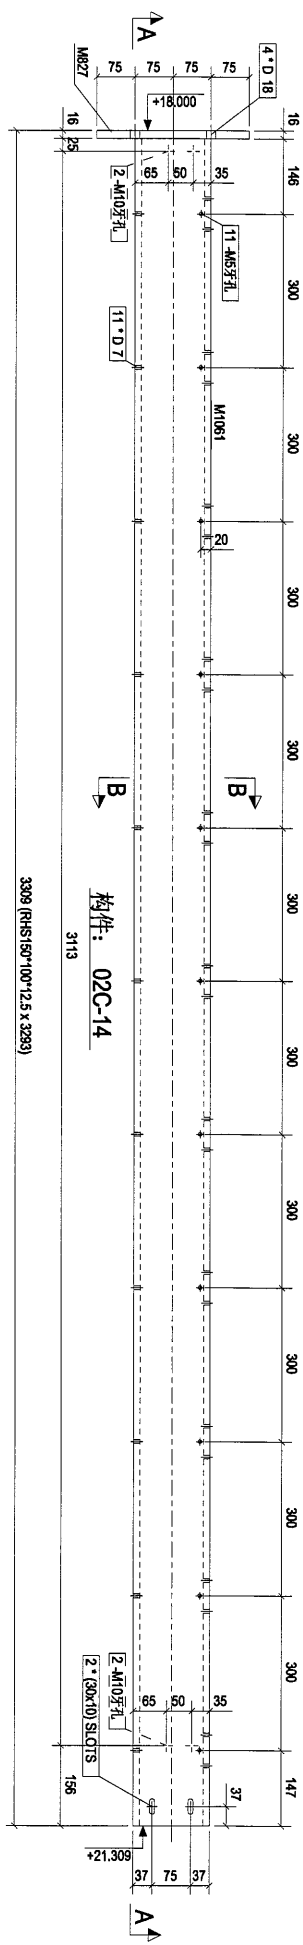




Rev.	0	第1次提批	2019-01-25
Project:	PROPOSED SITE C1 DEVELOPMENT AT LISA 86, TKOIL TO RP, TSEUNG KWAN O, NEW TERRITORIES		
Client:	 美特鋁質有限公司 MIDI ALUMINUM FABRICATING LTD. Units 5-8, Sunny Industrial Centre, 1/F 610 Che Kwo Ling Road, Kowloon Tel: 23489211-4 Fax: (852) 27272666		
Designed by	 美特鋁質有限公司 MIDI ALUMINUM FABRICATING LTD.		
Drawn by			
Reviewed by			
Approved by			
Scale			
DWG NO.	MM4-RH- [02C-14]		
REV	0		

76

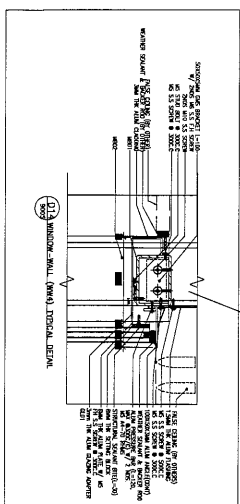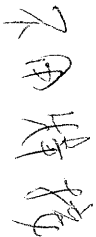


0	MCV
---	-----

构件编号:	02C-16	构件数量:	1	构件重量:	156.21
部件编号	规格(mm)	长度(mm)	数量	单重(kg)	共重(kg)
M827	PL16*300	400	1	15.07	15.07
M1063	RHS150*100*12.5	3293	1	141.14	141.14
合计:				156.21	156.21

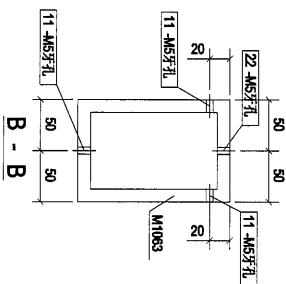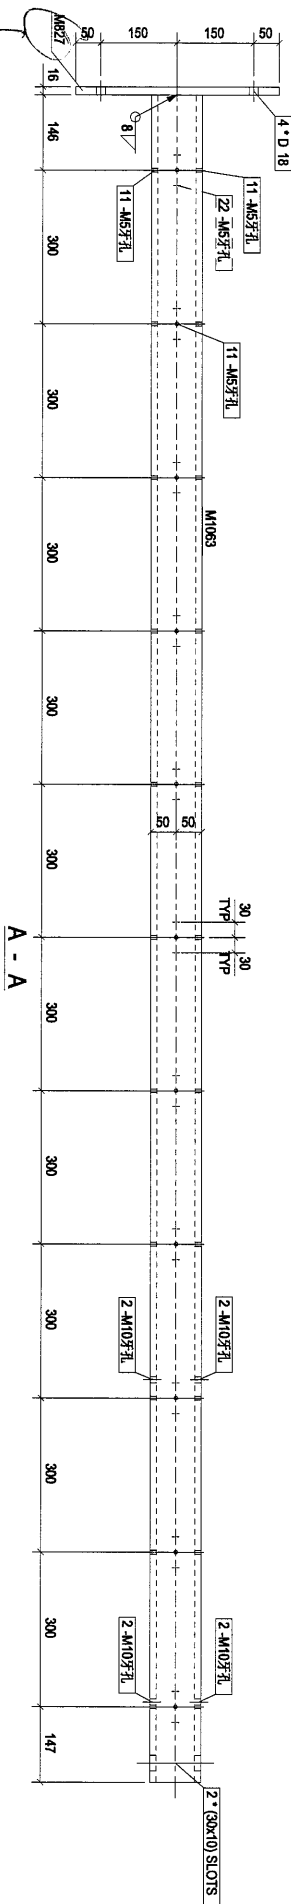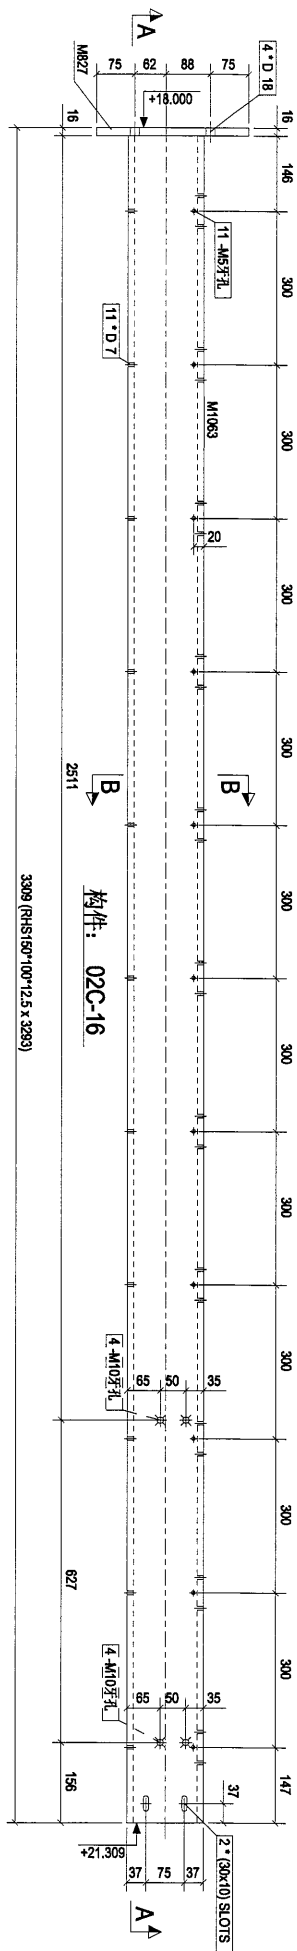


不用焊接
散件送地盤

本品

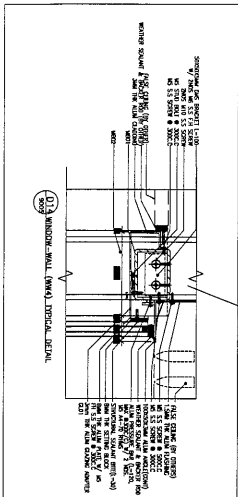

0	第一次提議	2019-01-25
Rev.	Description	Date
PROJECT: PROPOSED SITE C1 DEVELOPMENT AT AREA 68, TAOLO TO P' ISENIG KIVAN O, NEW TERRITORIES		
CLIENT: 美特經貿有限公司 MID1 ALUMINUM FABRICATOR LTD. Units 6-8, Sunny Industrial Centre, 1/F, 510 Che Kwo Ling Road, Kowloon Tel: 23469211-4 Fax: (852) 27727556		
DRAWING NO.: (MM4)-RH- [02C-16]		
Designed by		
Drawn by		
Reviewed by		
Approved by		
Scale		
REV		
0		

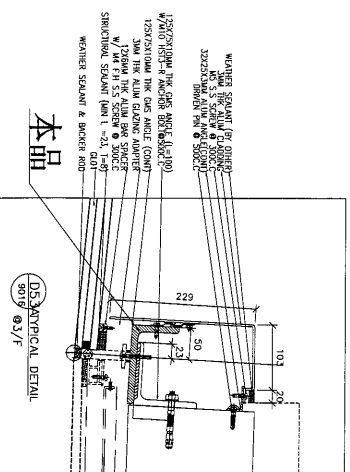[illegible]

Rev.	0	第1次报批	2019-01-25
------	---	-------	------------

PROJECT: PROPOSED SITE C1
DEVELOPMENT AT AREA 86,
TKOIL 70 RP, TSEUNG KWAN O,
NEW TERRITORIES

CLIENT:

美特鋁質有限公司

MIDI ALUMINIUM FABRICATOR LTD
Units 6-8, Sunmy Industrial Centre, 1/f
510 Cha Kwo Ling Road, Kowloon
Tel: 2489711-4 Fax: (852) 27772565




[02C-.17]


Designed by		
Drawn by		
Reviewed by		
Approved by		
Scale		
DWG NO.: (MM4)-RT - [02C-17]		REV. 0

79


构件编号:	02L-1	构件数量:	1	构件重量:	37.18	
零件编号	规格(mm)	长度(mm)	数量	单重(kg)	共重(kg)	表面积(m ²)
M987	PL8*57	1706	1	6.11	6.11	0.22
M1024	RHS120*90*6.3	1706	1	31.07	31.07	0.66
合计:					37.18	

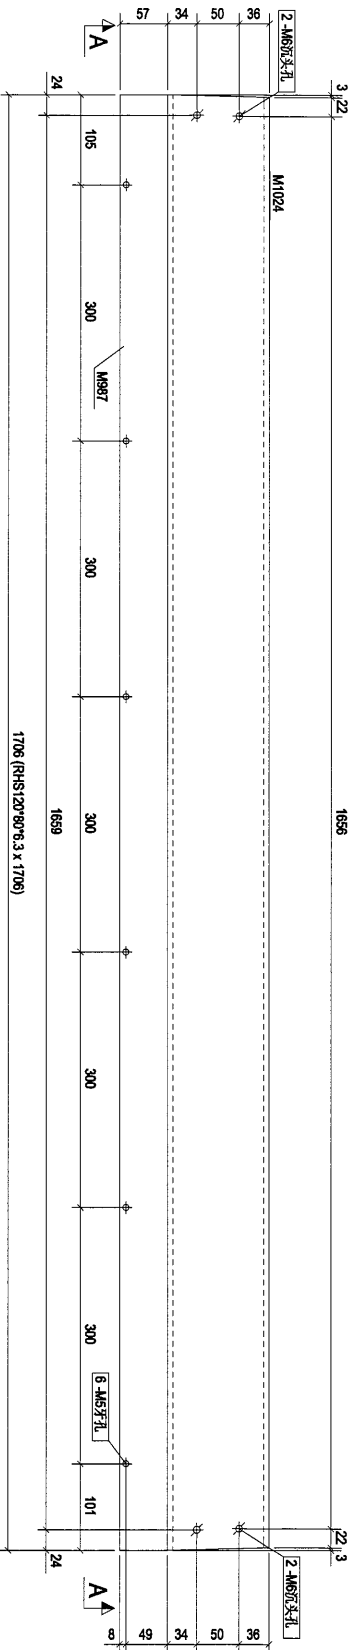

构件: 02L-1

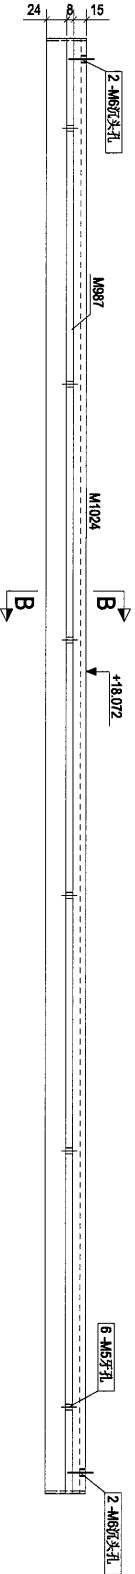


A - A

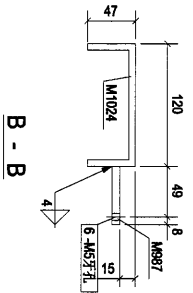

B - B

本品

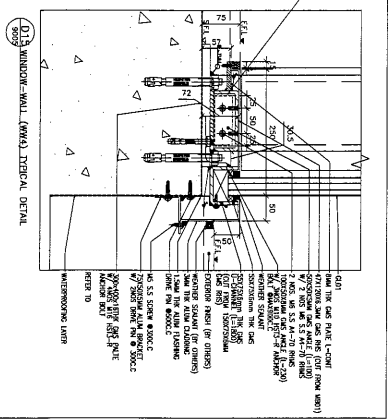

0	第1次提批	2019-01-25
Rev.	Description	Date

PROJECT: PROPOSED SITE C1
DEVELOPMENT AT AREA 68,
TKOIL TO RP TSEUNG KWAN O,
NEW TERRITORIES


CLIENT: 美特經貿有限公司
MIDI AUTOMOTIVE PARTS LTD.
Units 6-8, Sunny Industrial Centre, 1/F
610 Che Kwo Ling Road, Kwailoon
Tel: 32489211-4 Fax: (852) 2772556




[02L-1]

Designed by	
Drawn by	
Reviewed by	
Approved by	
Scale	
DWG NO.: (MM4)-RH- - [02L-1]	REV. 0


构件编号:	02L-2	构件数量:	1	构件重量:	37.15	
部件编号	规格(mm)	长度(mm)	数量	单重(kg)	共重(kg)	表面积(m ²)
M688	PL8*57	1705	1	6.10	6.10	0.22
M1025	RHS120*80*6.3	1705	1	31.05	31.05	0.65
合计:					37.15	

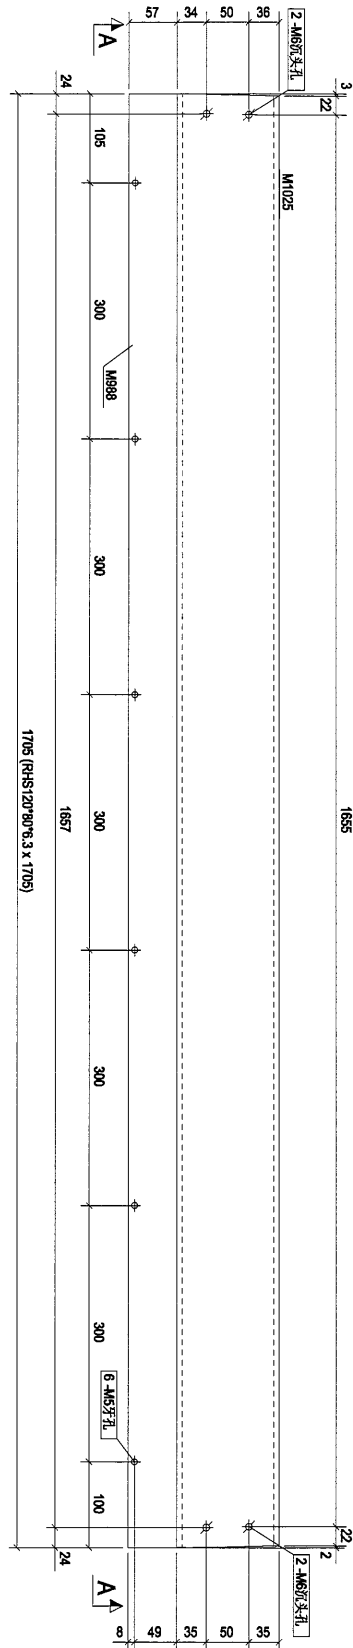


构件: 02L-2

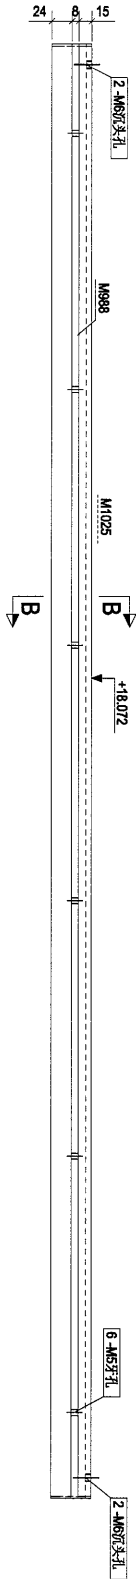

A - A

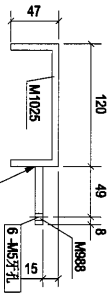

B - B

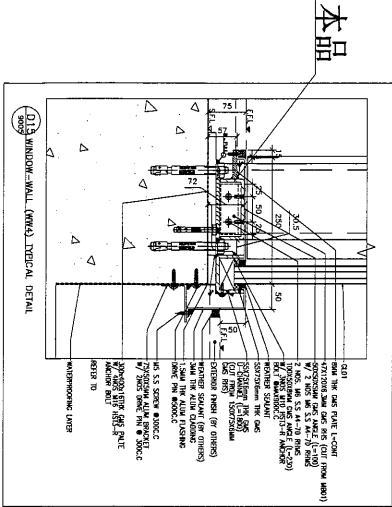


本品

Rev.	第1次提报	Date
0		2019-01-25

PROJECT: PROPOSED SITE C1
DEVELOPMENT AT AREA 88,
KOTLITOP, TSEUNG KWAN O,
NEW TERRITORIES

CLIENT:


美特能有限公司
MIDI
AUTOMATIC REGISTRATION LTD.
Units 5-8, Sunny Industrial Centre, 1/F,
610 Cho Kuo Ling Road, Kowloon
Tel: 23448921-4 Fax: (852) 27272556

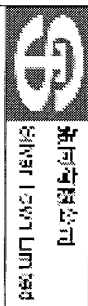


[02L-2]

Designed by	
Drawn by	
Reviewed by	
Approved by	
Scale	
DWG NO. (MM4)RH- [02L-2]	REV 0


构件编号:	02L-3	构件数量:	1	构件重量:	27.57	
部件编号	规格(mm)	长度(mm)	数量	单重(kg)	共重(kg)	表面积(m ²)
M1035	RHS120*90*6.3	1514	1	27.57	27.57	0.58
合计:					27.57	

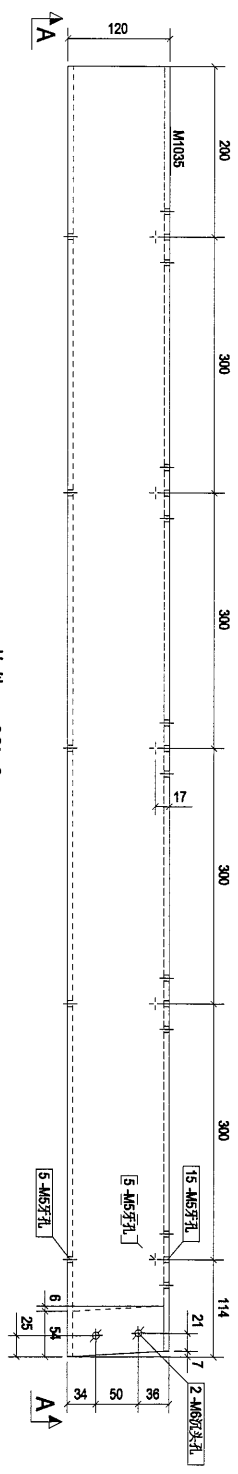


构件: 02L-3

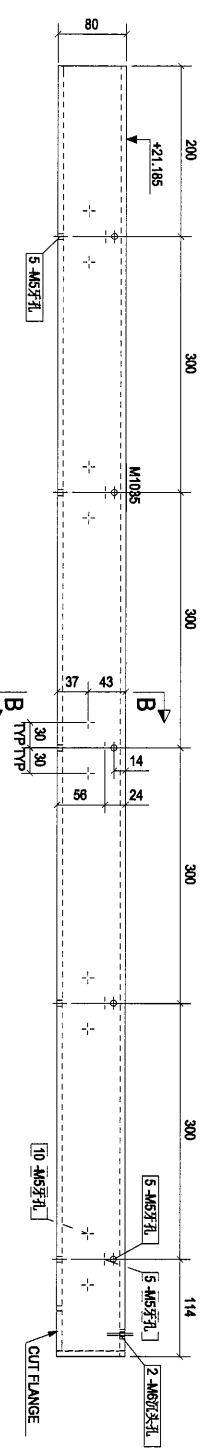

A - A

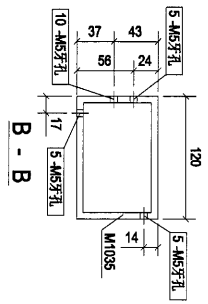


B - B

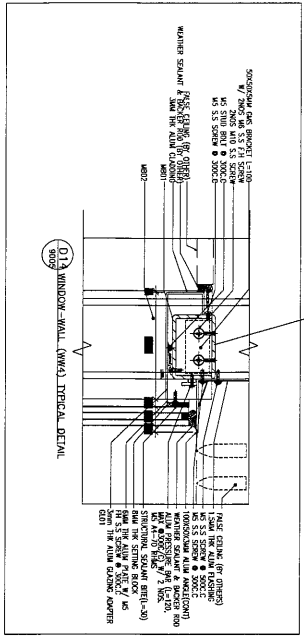


本品

Rev.	0	第1次提批	2019-01-25
Rev.		Description	Date
PROJECT: PROPOSED SITE C1 DEVELOPMENT AT AREA 88, TKOIL TO RP TSEUNG KWAN O, NEW TERRITORIES			
CLIENT: 美特鋁質有限公司 MIDAL ALUMINIUM FABRICATOR LTD. Units 5-8, Sunny Industrial Centre, 1/F, 610 Che Kwo Ling Road, Kowloon Tel: 23489211-4 Fax: (852) 27271566			
DRAWN BY: 謝明有有限公司 SHAM HING LING LTD			
[02L-3]			
Designed by			
Drawn by			
Reviewed by			
Approved by			
Scale			
DWG NO: (MM4)-RH- [02L-3]			
REV.			
0			


构件编号: 02L-4		构件数量: 1		构件重量: 32.99	
部件编号	规格(mm)	长度(mm)	数量	单重(kg)	共重(kg)
M881	PL8-57	1514	1	5.42	5.42
M1032	RHS120*90*6.3	1514	1	27.57	27.57
合计:				32.99	0.58

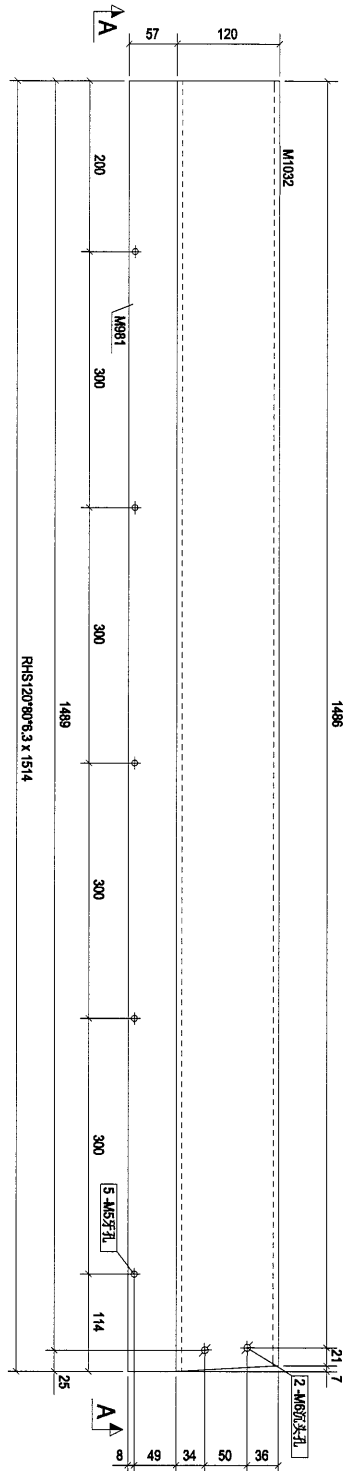


构件: 02L-4

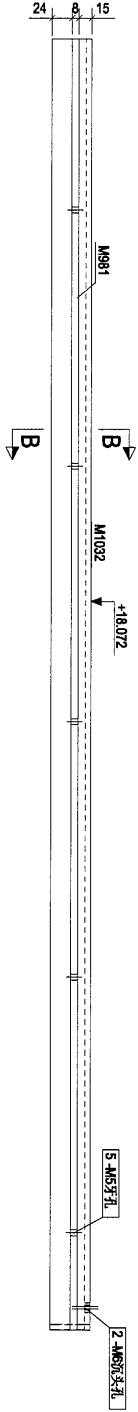

A - A

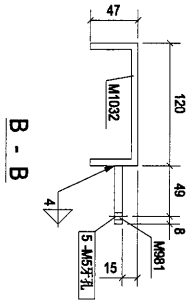


B - B

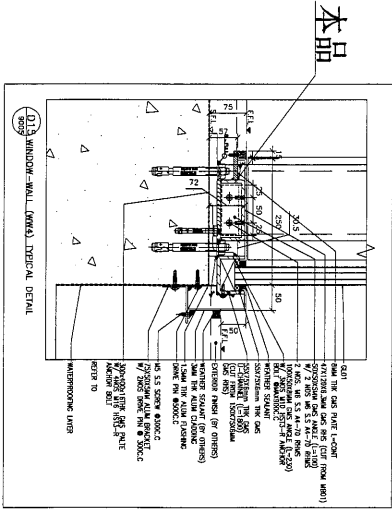


Rev.	第1次设计	Date
0		2019-01-25
PROJECT: PROPOSED SITE C1 DEVELOPMENT AT AREA 88, KOTLITOP, TSEUNG KUAN O, NEW TERRITORIES		
CLIENT: 美特經貿有限公司 MID1 ALUMINUM MANUFACTURE LTD. Units 6-8, Sunny Industrial Centre, 1/F, 510 Che Kwo Ling Road, Kowloon Tel: 23489211-4 Fax: (852) 27727555		
[02L-4]		
Designed by		
Drawn by		
Reviewed by		
Approved by		
Scale		
DWG NO.: (MM4)-RH- [02L-4]	REV.	0


构件编号: 02L-5		构件数量: 2		构件重量: 5.31	
部件编号	规格(mm)	长度(mm)	数量	单重(kg)	共重(kg)
M803	RSA40'40'5	1780	1	5.31	5.31
合计:				5.31	0.28

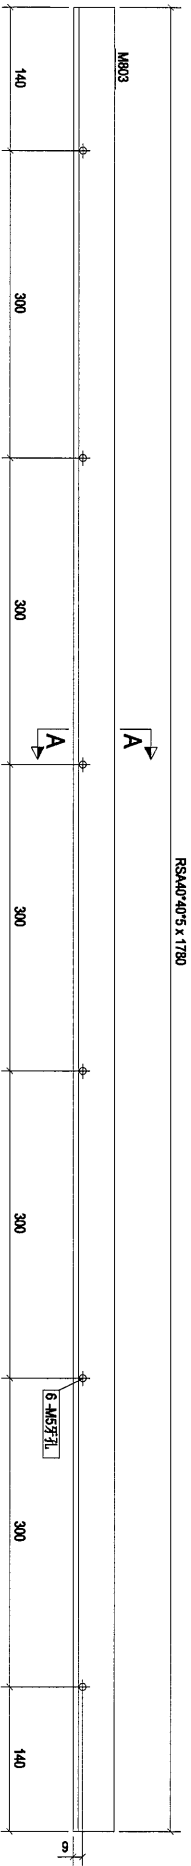

构件: 02L-5

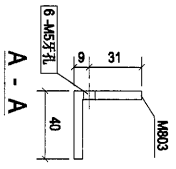

83

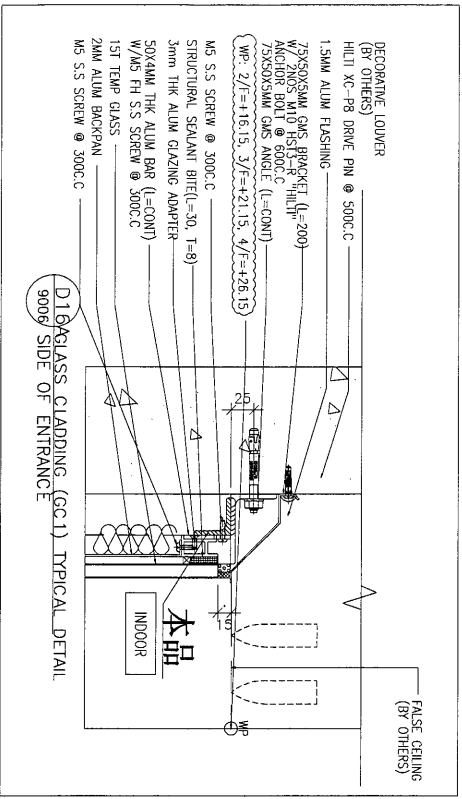

0	第1次提	2019-01-25
Rev.	Description	Date

PROJECT: PROPOSED SITE C1
DEVELOPMENT AT AREA 88,
TWO LIT TOPT, ISERN RIVAN O,
NEW TERRITORIES


CLIENT: 美特經貿有限公司
MIDI ALUMINUM FABRICATOR LTD.
Units 5-8, Sunny Industrial Centre, 1/F
610 Che Kwo Ling Road, Kowloon
Tel: 23489211-4 Fax: (852) 2727555



[02L-5]


Designed by	
Drawn by	
Reviewed by	
Approved by	
Scale	
DWG NO.: (MM4)-RH- [02L-5]	REV: 0

构件编号: 02L-6		构件数量: 4		构件重量: 5.31	
部件编号	规格(mm)	长度(mm)	数量	单重(kg)	共重(kg)
M804	RSA40°40°5	1779	1	5.31	5.31
合计:				5.31	0.28

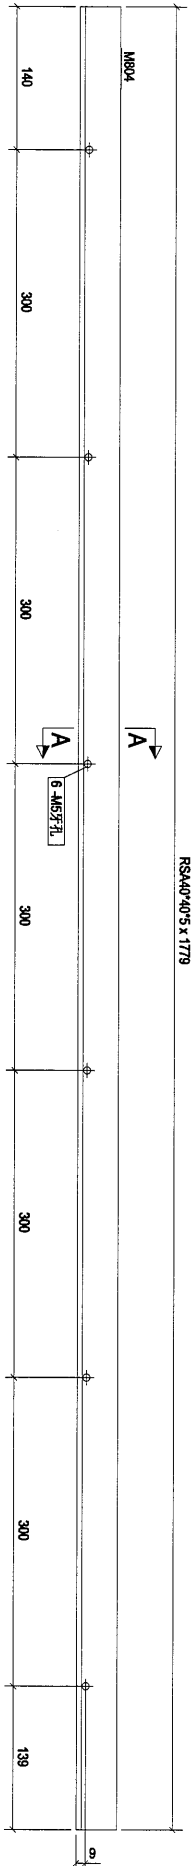


RSA40°40°5 x 1779

构件: 02L-6

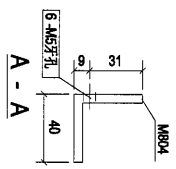


84

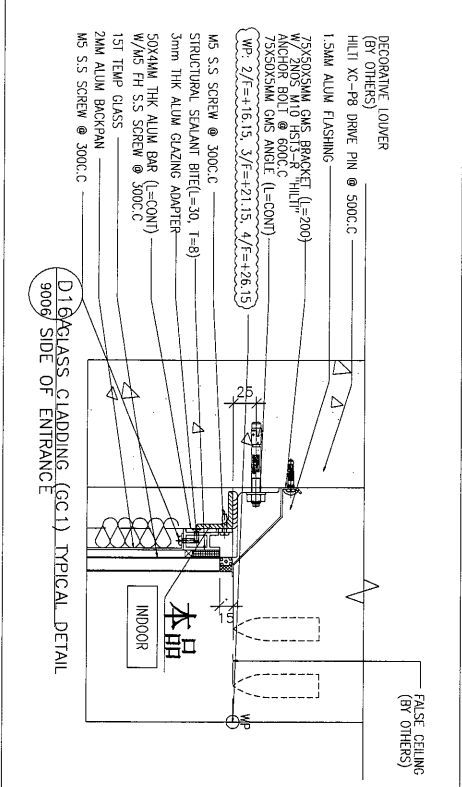


Rev.	0	第1次提报	2019-01-25
PROJECT:	PROPOSED SITE C1 DEVELOPMENT AT AREA 88, TWO LING ROAD, TSEUNG KUN MAN O, NEW TERRITORIES		
CLIENT:	 美特經貿有限公司 MIDI ADVANCING REAL ESTATE LTD. Units 6-8, Sunny Industrial Centre, 1/F 510 Che Kwo Ling Road, Kowloon Tel: 23489211-4 Fax: (852) 27277656		
DESIGNED BY	 新河河有限公司 G3 HING HO COMPANY		
DRAWN BY	[02L-6]		
REVIEWED BY			
APPROVED BY			
Scale			
DMG NO. (WMA)-RH-	[02L-6]		REV. 0


构件编号: 02L-7		构件数量: 1		构件重量: 5.31	
部件编号	规格(mm)	长度(mm)	数量	单重(kg)	共重(kg)
M813	RS440*40*5	1782	1	5.31	5.31
合计:				5.31	0.29

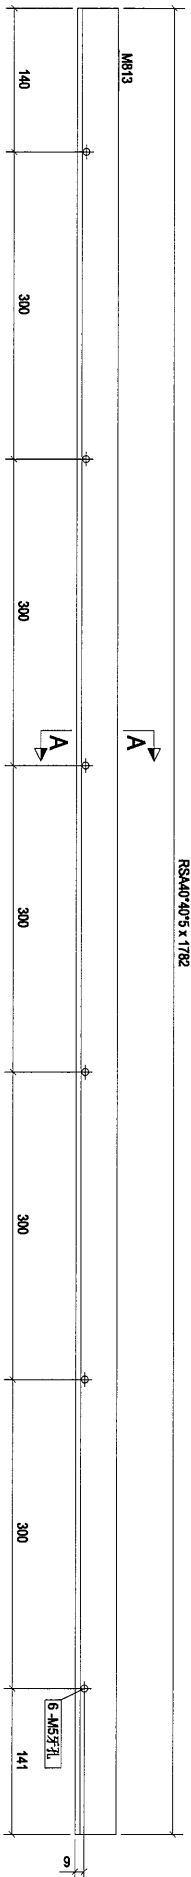

构件: 02L-7

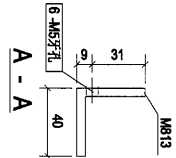

85

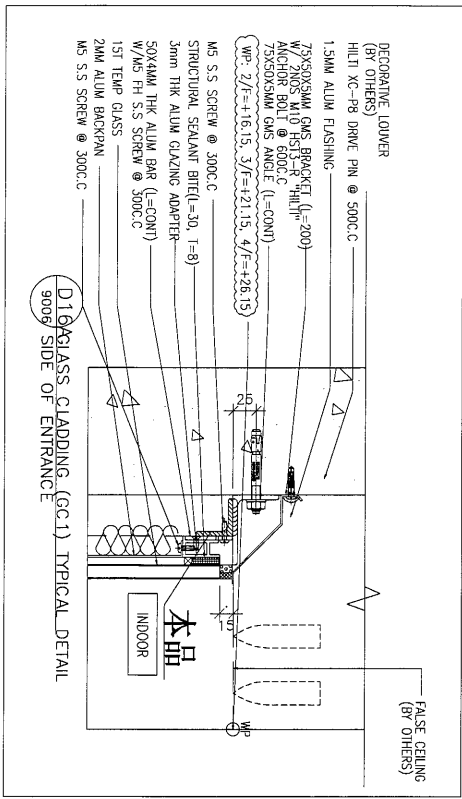

0	第1次设计	2019-01-25
Rev.	Description	Date

PROJECT: PROPOSED SITE C1 DEVELOPMENT AT AREA 88, TKOTI TO RP TSEUNG KWAN O, NEW TERRITORIES

CLIENT:


美特铝业有限公司
MIDI ALUMINIUM FABRICATORS LTD.
Units 6-8, Sunny Industrial Centre, 1/F
610 Che Kwo Ling Road, Kowloon
Tel: 23489211-4 Fax: (852) 27272555

设计有限公司
DESIGN LIMITED

[02L-7]

Designed by	
Drawn by	
Reviewed by	
Approved by	
Scale	
DWG NO. (MM4)-RH- [02L-7]	REV. 0

合计:	26.98
-----	-------

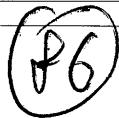

构件: 02L-8



本品



0	第1次报批	2019-01-25
Rev.	Description	Date

**PROPOSED SITE C1
DEVELOPMENT AT AREA 86,
TKOT170 RP, TSEUNG KWAN O,
NEW TERRITORIES**

CLIENT:

美特鋁質有限公司
MIDI ALUMINIUM FABRICATOR LTD.
Units 6-8, Sunny Industrial Centre, 1/F
610 Cha Kwo Ling Road, Kowloon
Tel: 23489211-4 Fax: (852) 27777666


埃阿有限公司
01457 12971 1111

[02L-.8]


Designed by	
Drawn by	
Reviewed by	
Approved by	
Scale	

DWG NO.: (WWW)-RH- - [02L-8]


构件编号: 02L-9		构件数量: 1	构件重量: 31.05
部件编号	规格(mm)	长度(mm)	数量
M908	RHS120*90*6.3	1705	1
			31.05
合计:		31.05	0.65

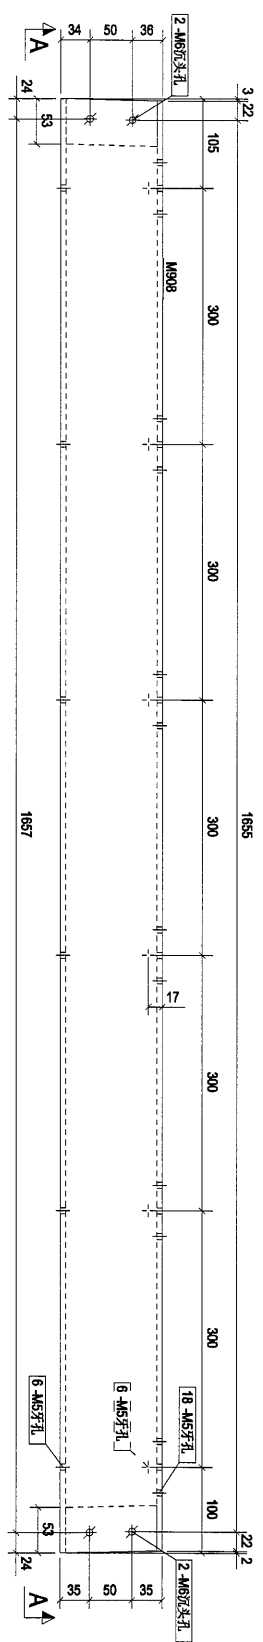

构件: 02L-9

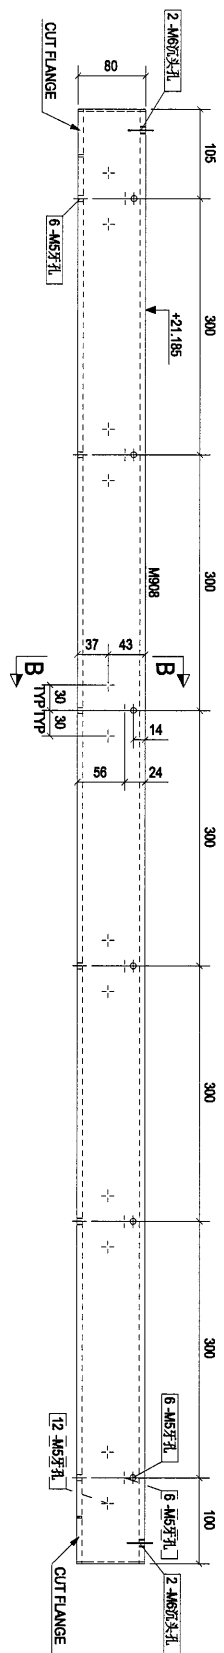


A - A

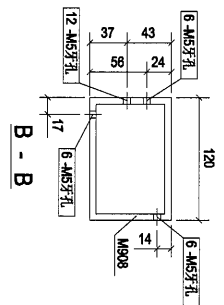

B - B

本品

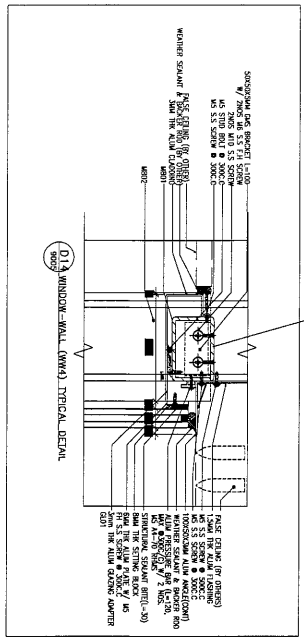

0	第一次提报	2019-01-25
Rev.	Description	Date


PROJECT: PROPOSED SITE C1
DEVELOPMENT AT AREA A6,
TKOIL TO RP TSEUNG KWAN O,
NEW TERRITORIES

CLIENT: 美特鋁質有限公司
MIDI ALUMINIUM FABRICATORS LTD.
Units 6-8, Sunny Industrial Centre, 1/F
610 Che Kwo Ling Road, Kowloon
Tel: 23489211-4 Fax: (852) 27272555

设计有限公司
SHIN SHI DESIGN LIMITED


[02L-9]	
Designed by	
Drawn by	
Reviewed by	
Approved by	
Scale	
DWG NO.: (MM4)-RH - [02L-9]	REV: 0

构件: 02L-10

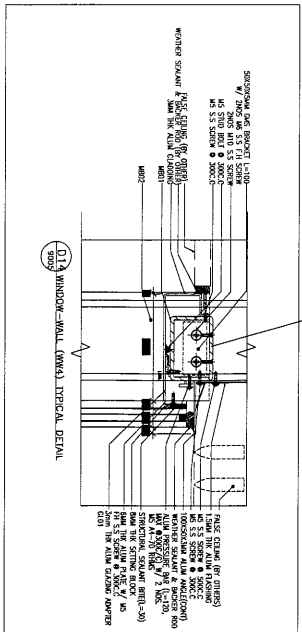


DMG NO.: (WWW)-RH- - [02L-10]


构件编号:	02L-12	构件数量:	1	构件重量:	31.25
部件编号	规格(mm)	长度(mm)	数量	单重(kg)	共重(kg)
M918	RHS120*80*5.3	1716	1	31.25	31.25
合计:				31.25	0.86

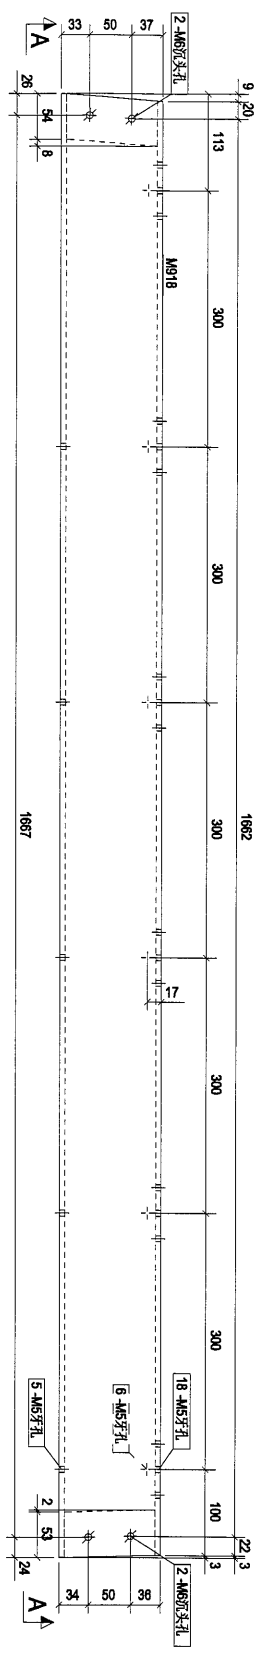

构件: 02L-12

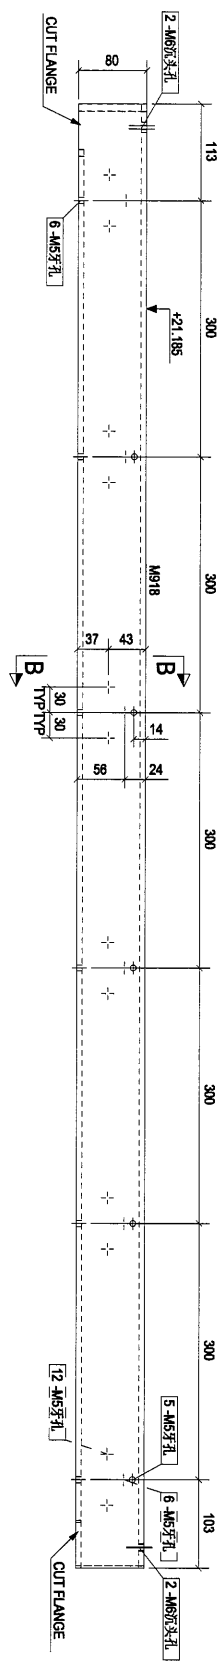


A - A

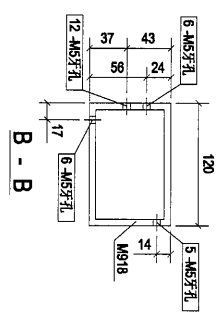

B - B

本品

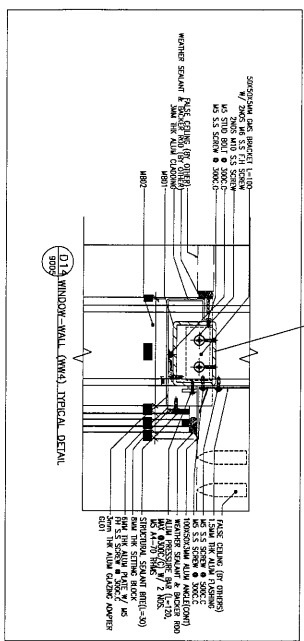


Rev.	0	第1次报批	2019-01-25
Rev.		Description	Date
PROJECT: PROPOSED SITE C1 DEVELOPMENT AT AREA 68, TIKOT LOR, TSEDONG KANAWO, NEW TERRITORIES			
CLIENT: 美特鋁質有限公司 MDI ALUMINIUM FABRICATING LTD. Units 6-8, Sunny Industrial Centre, 1/F 610 Chiu Kwo Ling Road, Kowloon Tel: 23489211-4 Fax: (852) 27276866			
[02L-12]			
Designed by			
Drawn by			
Reviewed by			
Approved by			
Scale			
DWG NO.: (MM6)-RH- [02L-12]			
REV 0			

91




本品

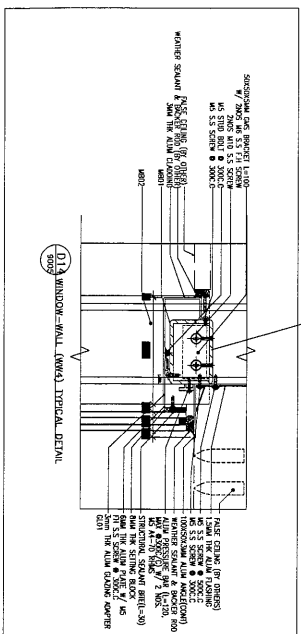

DWG NO.: (WWW4)-RH- - [02L-13]

合计:	24.28
-----	-------

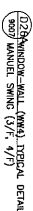

Rev.	第1次提議	2019-01-25
Description	PROPOSED SITE C1 DEVELOPMENT AT AREA 06, TKOIL TO RP TSEUNG KWAN O, NEW TERRITORIES	
Date		





CLIENT:	 美 特 經 貿 有 限 公 司 MIDEL ALUMINIUM FABRICATING LTD. Units 6-8, Sunny Industrial Centre, 1/F 510 Che Kwo Ling Road, Kowloon Tel: 234889211-4 Fax: (852) 27721665
	 施 偉 立 有 限 公 司 Shing Wai Lim 1303

[02L-15]

Designed by	
Drawn by	
Reviewed by	
Approved by	
Scale	

DWG NO.:	(WW4)RH- [02L-15]
REV.	0


构件编号: 02L-16		构件数量: 1	构件重量: 37.88	
部件编号	规格(mm)	数量	单重(kg)	共重(kg)
M632	RHS120*80*6.3	1	31.67	31.67
M689	PL8*57	1	6.21	6.21
合计:			37.88	

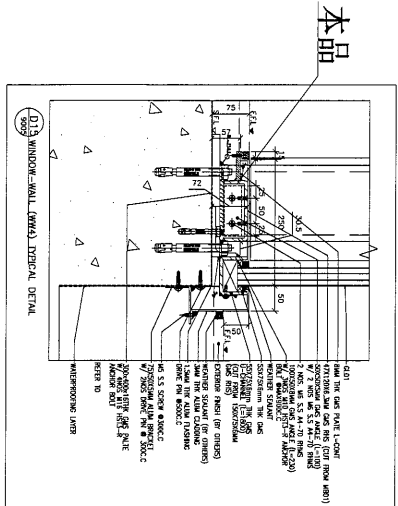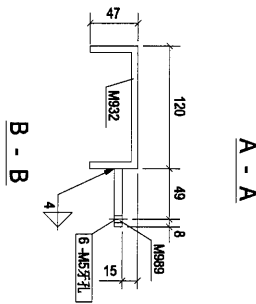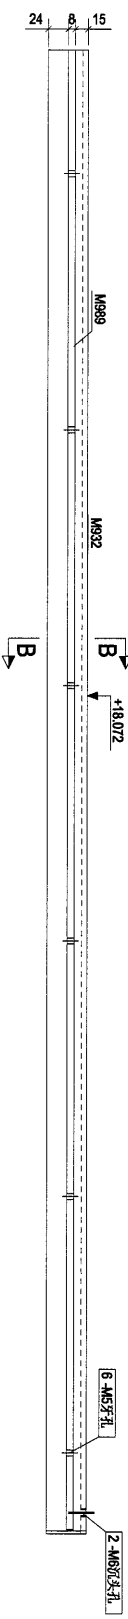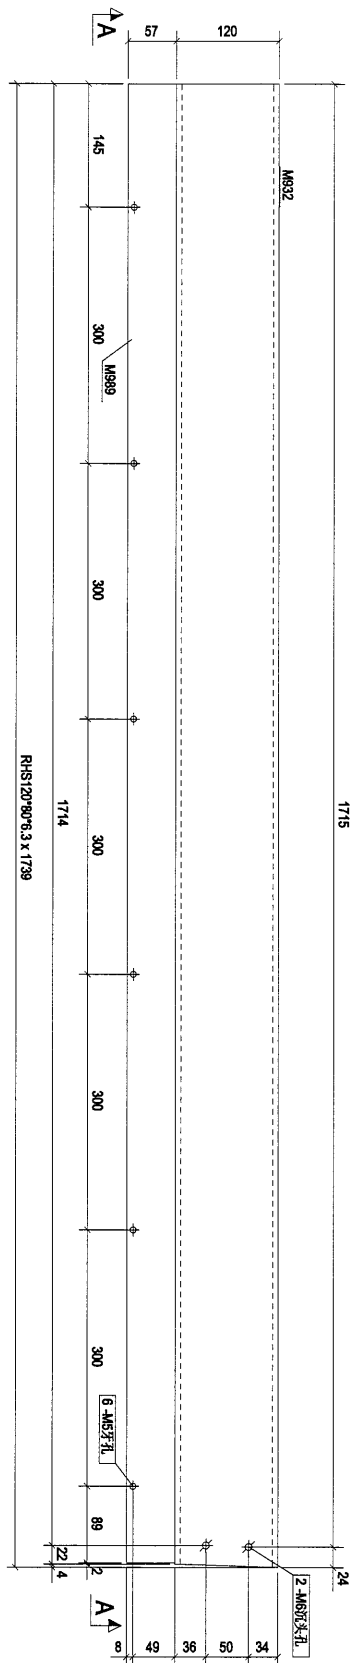

0	第一次提批	2019-01-25
Rev.	Description	Date
PROJECT: PROPOSED SITE C1 DEVELOPMENT AT AREA 88, TROIL TOPT, TSEUNG KIAN O, NEW TERRITORIES		
CLIENT: 美特鋁業有限公司 MTDI ALUMINUM FABRICATOR LTD. Units 6-8, Sunny Industrial Centre, 1/F, 61D Chee Kwo Ling Road, Kowloon. Tel: 23489211-4 Fax: (852) 2727665		
[02L-16]		
Designed by		
Drawn by		
Reviewed by		
Approved by		
Scale		
DWG NO: (MMA)RH- [02L-16]	REV	0

95



构件编号: 02L-17		构件数量: 1		构件重量: 37.40		
部件编号	规格(mm)	长度(mm)	数量	单重(kg)	共重(kg)	表面积(m ²)
M633	RHS120*80*6.3	1716	1	31.25	31.25	0.66
M1042	PL857	1716	1	6.14	6.14	0.22
合计:					37.40	

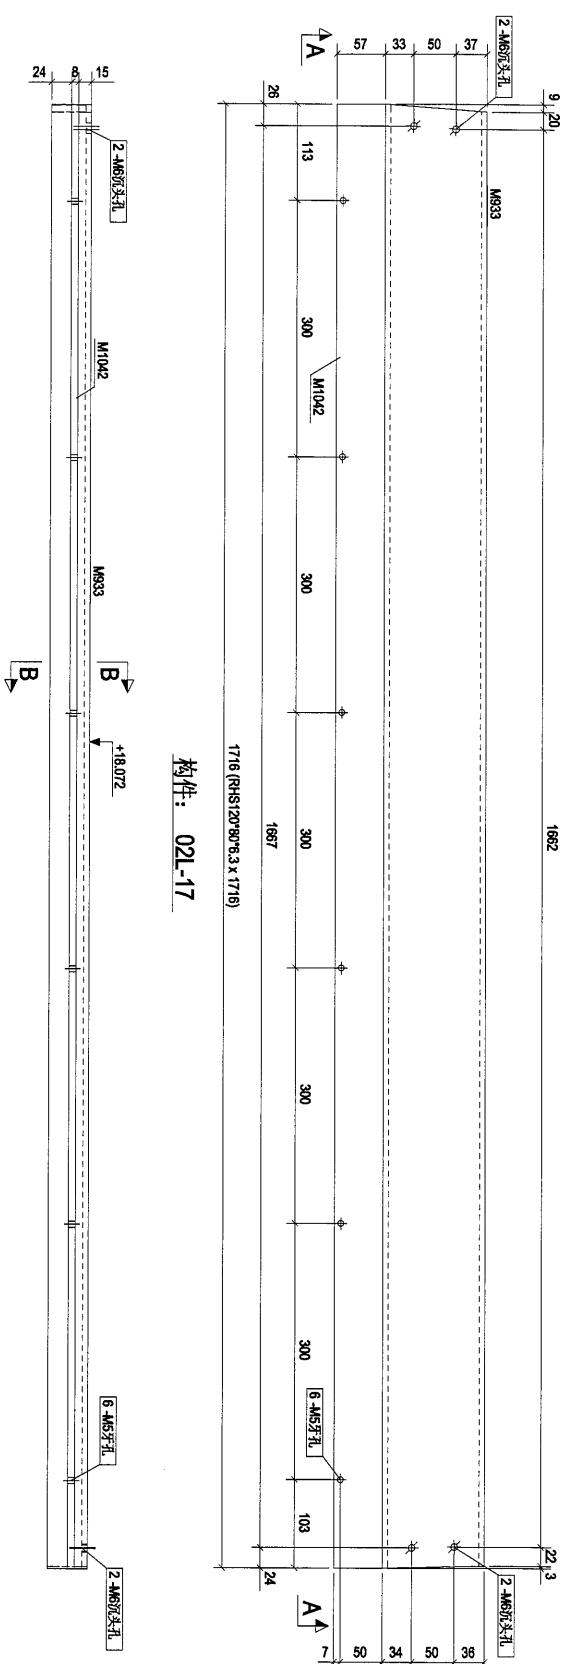

构件: 02L-17


A - A

B - B

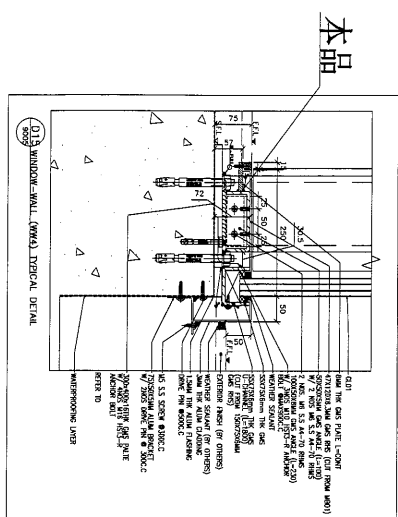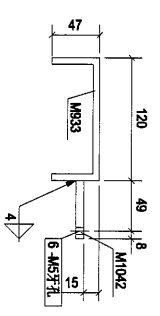


0	第一次报批	2019-01-25
Rev.	Description	Date
PROJECT: PROPOSED SITE C1 DEVELOPMENT AT AREA 88, TSOI LOK TSEUNG KIN WAO, NEW TERRITORIES		
CLIENT: 美特鋁質有限公司 MTDI ALUMINIUM PRODUCTS LTD. Units 6-8, Sunny Industrial Centre, 1/F, 610 Che Kwo Ling Road, Kowloon Tel: 23489211-4 Fax: (852) 2727866		
DESIGNED BY: [Signature]		
DRAWN BY: [Signature]		
REVIEWED BY: [Signature]		
APPROVED BY: [Signature]		
Scale		
DWG NO.: (MWA)-RH- - [02L-17]		
REV 0		

构件编号: 02L-18		构件数量: 1		构件重量: 37.40		
部件编号	规格(mm)	长度(mm)	数量	单重(kg)	共重(kg)	表面积(m²)
M834	RHS120*80*6.3	1716	1	31.26	31.26	0.86
M1042	PL8*57	1716	1	6.14	6.14	0.22
合计:				37.40		

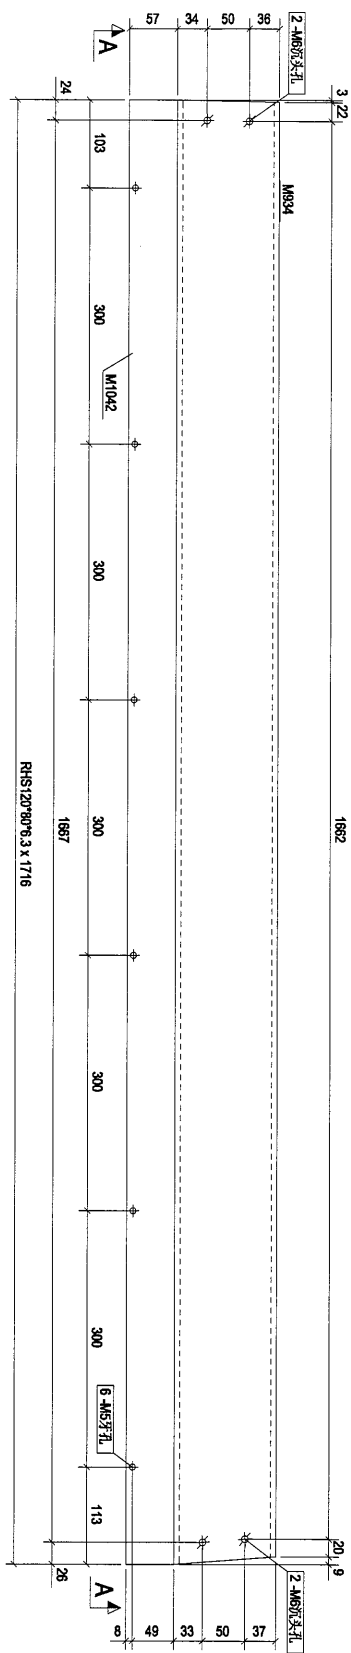


96


构件: 02L-18

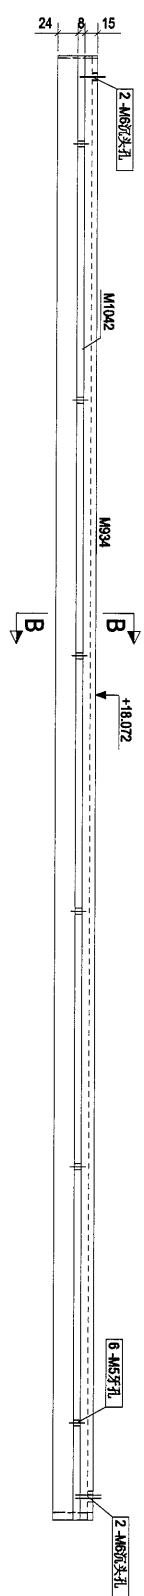

A - A



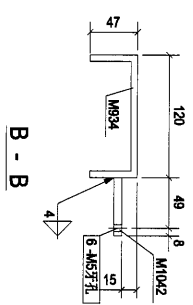


B - B

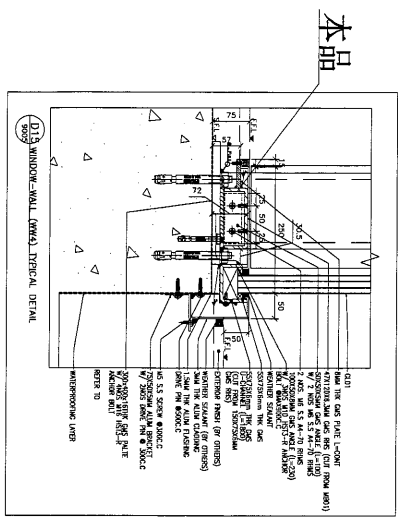

0	第1次提批	2019-01-25
Rev.	Description	Date
PROJECT: PROPOSED SITE C1 DEVELOPMENT AT AREA 88, KOTU TO RP, TSEUNG KWAN O, NEW TERRITORIES		
CLIENT: 美特经贸有限公司 MIDT INTERNATIONAL LTD. Units 5-8, Sunny Industrial Centre, 1/F 610 Che Kwo Ling Road, Kowloon Tel: (23489211-4 Fax: (852) 27277855		
DESIGNED BY: [02L-18]		
DRAWN BY:		
REVIEWED BY:		
APPROVED BY:		
SCALE:		
DWG NO.: (WMA)-RH - [02L-18]		
REV		
0		

97

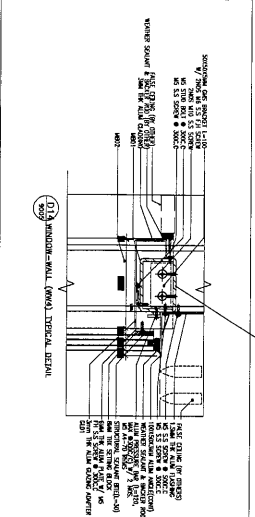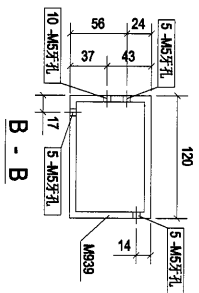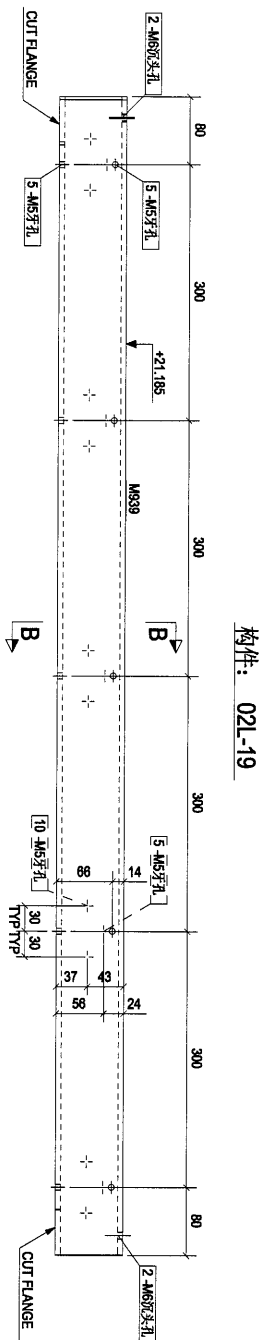

DWG NO.: (WWW4)-RH- - [02L-19]	REV. 0
--------------------------------	-----------

合计:	22.30
-----	-------




0	第1次提款	2019-01-25
Rev.	Description	Date
PROJECT: PROPOSED SITE C1 DEVELOPMENT AT AREA 86, KOTU, TO RP, TSEUNG KIAN O, NEW TERRITORIES		
CUSTOMER:  美特銘實有限公司 MIDi ALUMINIUM FABRICATOR LTD. Units 6-8, Sunny Industrial Centre, 1/F 610 Chee Yee Ling Road, Kowloon (Tel: 24569211-4 Fax: 65327727/721866)		
 英商奇昌公司 SINGWAI TRADING COMPANY		
[02L-20]		
Designed by		
Drawn by		
Reviewed by		
Approved by		
Scale		
DWG NO.: (WWW)-RTH- (02L-20)	REV.	
	0	

99



DWG NO.: (MW4)-RH- - [02L-21]

构件编号: 02L-23		构件数量: 2		构件重量: 14.67		
部件编号	规格(mm)	长度(mm)	数量	单重(kg)	共重(kg)	表面积(m ²)
M998	PFC-75'SS'6	1800	1	14.67	14.67	0.85
合计:				14.67		

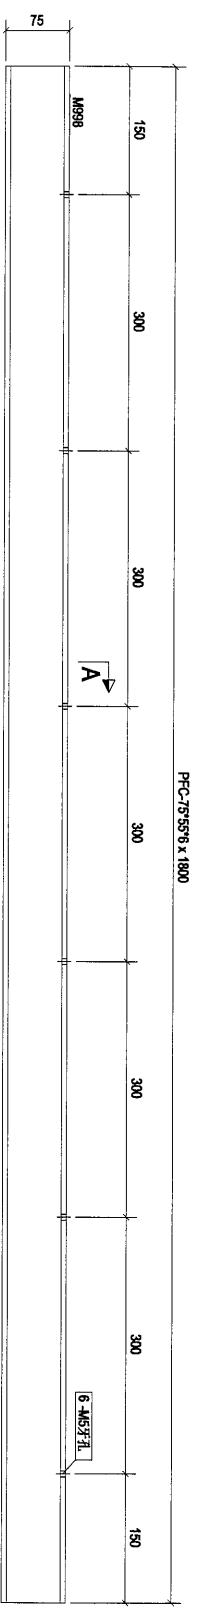

101

构件: 02L-23

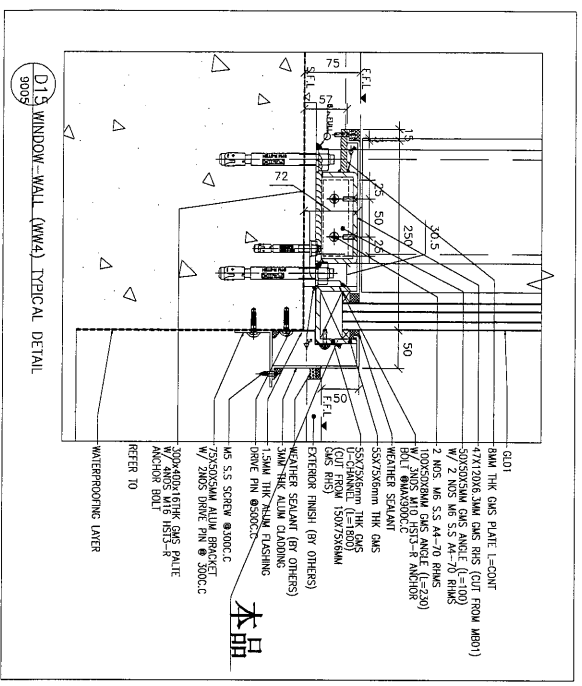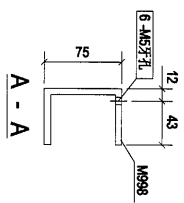

Rev.	0	第一次提批	2019-01-25
Description	PROJECT: PROPOSED SITE C1 DEVELOPMENT AT AREA 88, TROIL TIDP, TSEUNG KWAN O, NEW TERRITORIES		

CLIENT: 美特能有限公司
MDI
510 Che Kwo Ling Road, Kowloon
Tel: 23489211-4 Fax: (852) 2727665






美特能有限公司
MDI
510 Che Kwo Ling Road, Kowloon
Tel: 23489211-4 Fax: (852) 2727665

[02L-23]

Designed by	
Drawn by	
Reviewed by	
Approved by	
Scale	
DMG NO.: (MM4)-RH+ - [02L-23]	REV. 0

构件编号:	02L-24		构件数量:	1	构件重量:	14.66
型号/规格	规格(mm)	长度(mm)	数量	单重(kg)	共重(kg)	表面积(m²)
M899	PPC-75/556	1800	1	14.66	14.66	0.65
合计:				14.66		

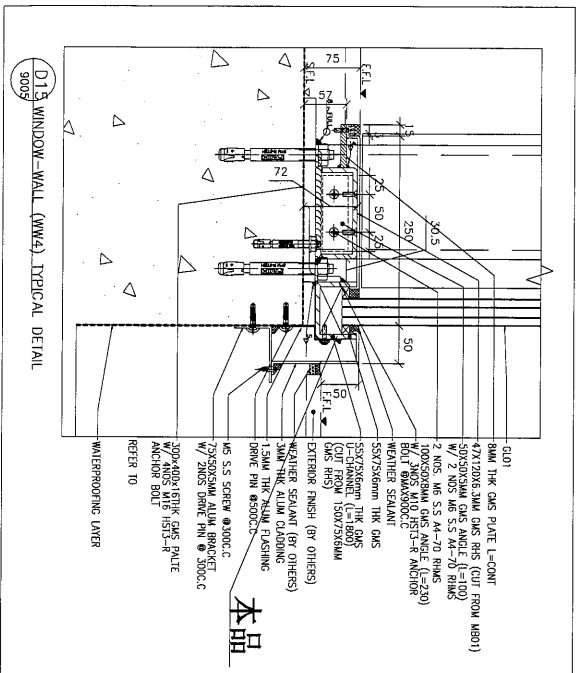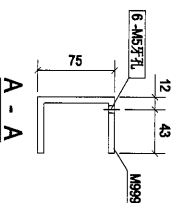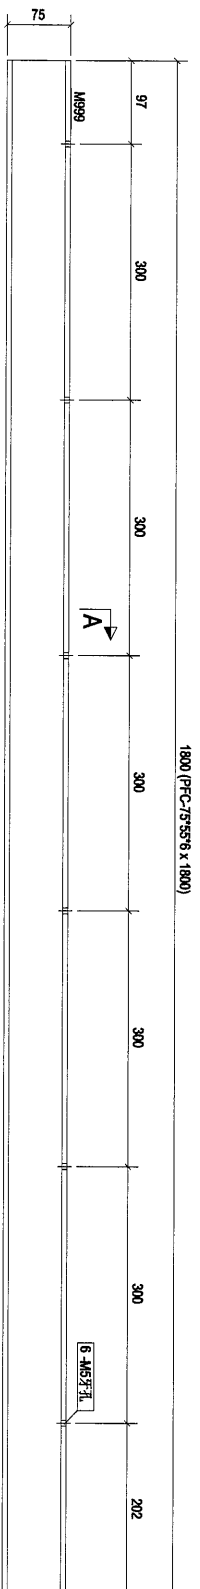

0	第1次报批	2019-01-25
Rev.	Description	Date

PROJECT: PROPOSED SITE C1
DEVELOPMENT AT AREA 86,
TKOTL 70 RP, TSEUNG KWAN O,
NEW TERRITORIES

CLIENT:

 **美特鋁質有限公司**
MMDI
ALUMINIUM REFINERIE LTD.


Units 6-8, Sunray Industrial Centre, 1/F
510 Chio Kwo Ling Road, Kowloon
Tel:23469211-4 Fax: (852)21217655





[02L-.24]

Designed by	
Drawn by	
Reviewed by	
Approved by	
Scale	

103

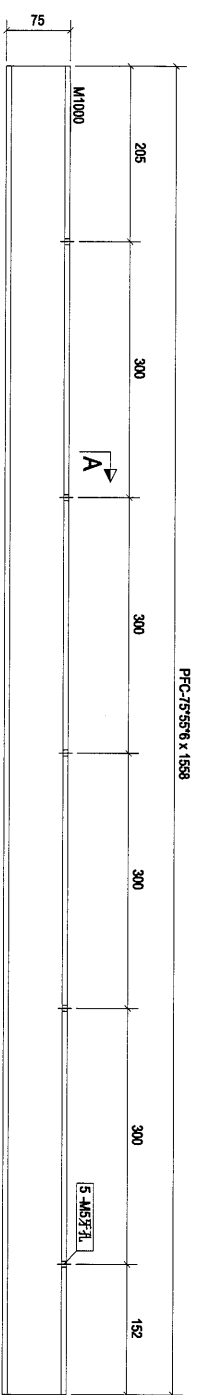

构件: 02L-25

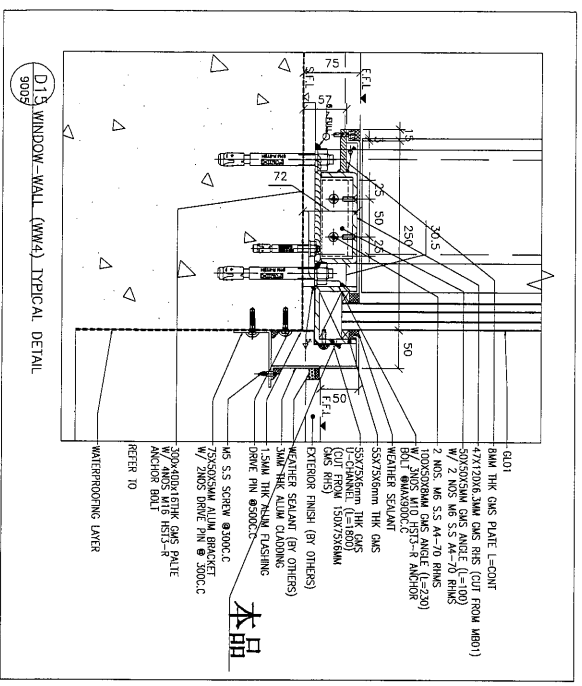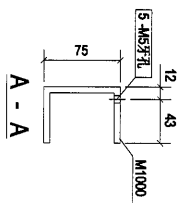

构件编号: 02L-25		构件数量: 1		构件重量: 12.69	
部件编号	规格(mm)	长度(mm)	数量	单重(kg)	共重(kg)
M1000	PFC-75*55*6	1558	1	12.69	12.69
合计:					12.69

Rev.	Description	Date
0	第一次提批	2019-01-25

PROJECT: PROPOSED SITE C1
DEVELOPMENT AT AREA 88,
KOTU TOU NP, TSEUNG KWAN O,
NEW TERRITORIES

CLIENT: 美特鋁業有限公司
MDI ALUMINUM INDUSTRY LTD.
Units 6-8, Sunny Industrial Centre, 1/F
610 Che Kwo Ling Road, Kowloon
Tel: 23489211-4 Fax: (852) 2727266



[02L-25]

Designed by	
Drawn by	
Reviewed by	
Approved by	
Scale	
DWG NO.: (MW4)-RH- - [02L-25]	REV 0

PFC-7556 x 1808

205

300

300

300

300

300

103

75

M1001


6-MS-75

A


PFC-75*55*6 x 1808

A

构件: 02L-26

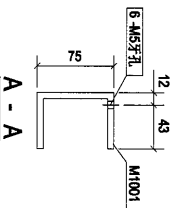

104

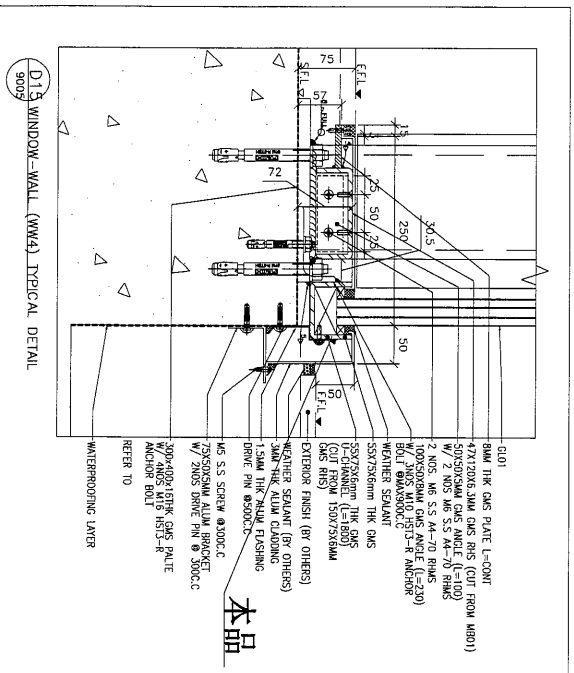

0	第一次报批	2019-01-25
Rev.	Description	Date

PROJECT :
PROPOSED SITE C1
DEVELOPMENT AT AREA 86,
TKOT 70 RP, TSEUNG KWAN O,
NEW TERRITORIES

CLIENT:

美特鋁質有限公司

MIDI ALUMINIUM FABRICATOR LTD

Units 6-8, Sunray Industrial Centre, 1/H

010 CHU KWO Ling Kodd, KOWLOON
Tel: 33489211-4 Fax: (852) 27727661

[illegible]

不可計

2000

5



100


102-26

Topic:

☐	☐
-----------------------------------	-----------------------------------

Designed by

Drawn by

Written by

Reviewed by

[illegible]

Approved by _____

1	2	
---	---	---	---	---	---	---	---	---	----	----	-----

Scale


Figure 1

DWG NO.: (WWW4)-RHH- - 102L



[illegible]

© 2006 The Authors

105

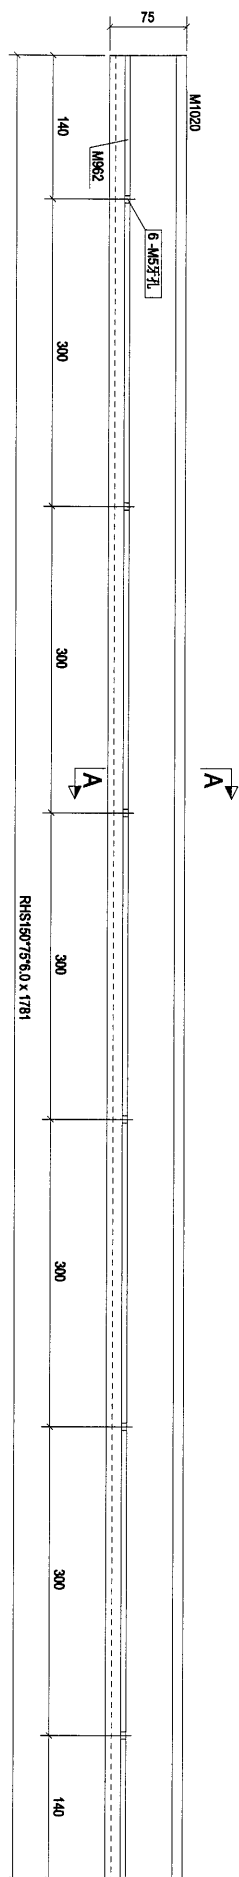


构件: 02L-27

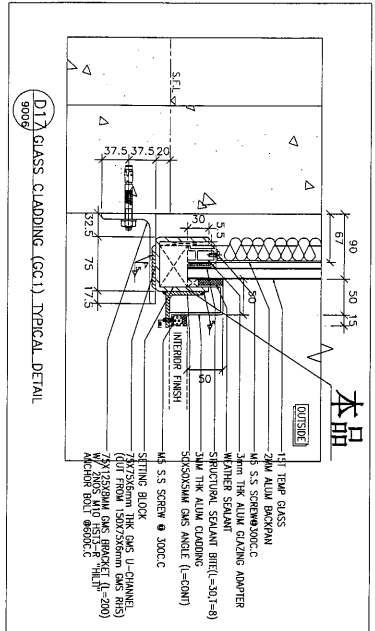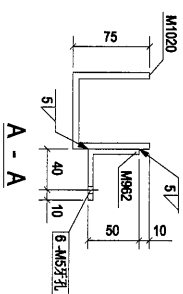


构件编号: 02L-27		构件数量: 7		构件重量: 42.48	
部件编号	规格(mm)	长度(mm)	数量	单重(kg)	共重(kg)
M062	RSAS60*50*5	1781	1	6.75	6.75
M1020	RHS160*75*6.0	1781	1	35.73	35.73
合计:				42.48	0.41

0	第一次提报	2019-01-25
Rev.	Description	Date
PROJECT: PROPOSED SITE C1 DEVELOPMENT AT AREA 88, TAOLO TO HO, TSEUNG KUAN O, NEW TERRITORIES		
CLIENT: 美特鋁質有限公司 MIDI ALUMINUM MANUFACTURING LTD. Units 6-8, Sunny Industrial Centre, 1/F 610 Cho Kwo Ling Road, Kowloon Tel: 23489211-4 Fax: (852) 27727665		
DESIGNED BY: 美特鋁質有限公司 DRAWN BY: 美特鋁質有限公司 CHECKED BY: 美特鋁質有限公司 APPROVED BY: 美特鋁質有限公司		
DATE: 2019-01-25		
SCALE: 1:1		
DWG NO.: (WVA)-RH- [02L-27]		
REV. 0		


构件编号:	02L-28	构件数量:	2	构件重量:	63.67
部件编号	规格(mm)	长度(mm)	数量	单重(kg)	共重(kg)
M1066	RHS120*80*6.3	3496	1	63.67	63.67
合计:				63.67	1.34

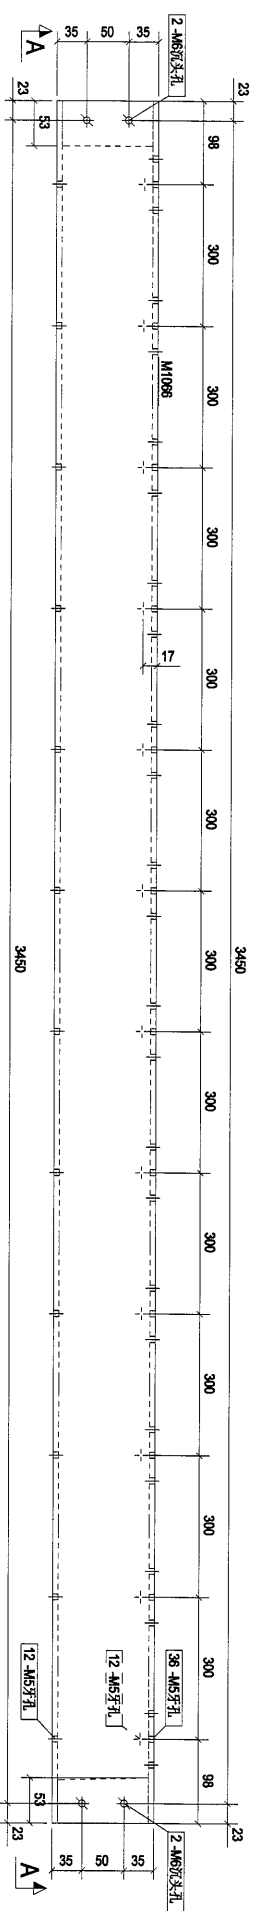


构件: 02L-28

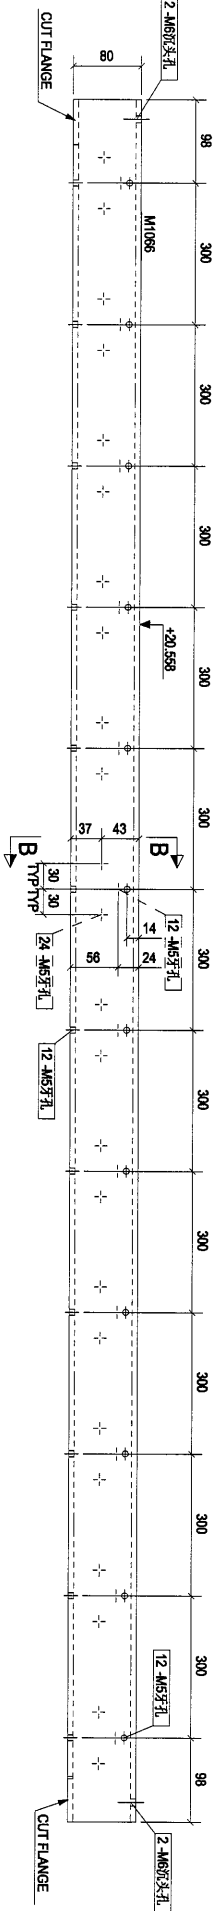

A - A

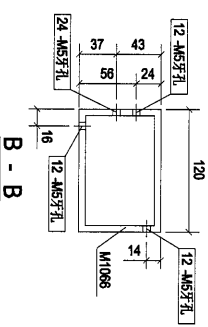


B - B

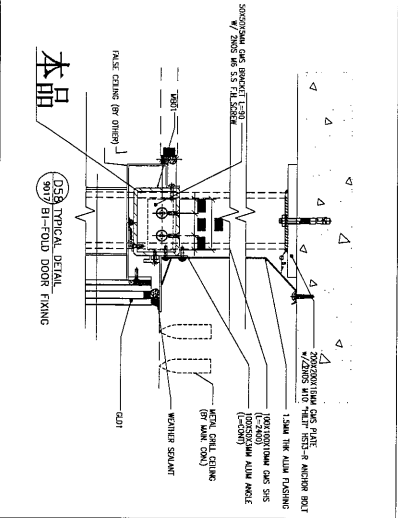


本品
02L-28
BI-FOLD DOOR FIXING

0	第一次提批	2019-01-25
Rev.	Description	Date
PROJECT: PROPOSED SITE C1 DEVELOPMENT AT AGES 88, TROT TO RP, TSEUNG KWAN O, NEW TERRITORIES		
CLIENT: 美特鋁質有限公司 MIDI ALUMINUM TECHNOLOGY LTD. Units 5-8, Sunny Industrial Centre, 1/F 610 Cho Kwo Ling Road, Kowloon Tel: 23489211-4 Fax: (852) 27277665		
 美特鋁質有限公司 MIDI ALUMINUM TECHNOLOGY LTD.		
[02L-28]		
Designed by		
Drawn by		
Reviewed by		
Approved by		
Scale		
DWG NO.: (MM4)-RH- [02L-28]		
REV. 0		


构件编号:	02L-29	构件数量:	4	构件重量:	30.89
部件编号	规格(mm)	长度(mm)	数量	单重(kg)	共重(kg)
M1058	RHS120*80*5.3	1696	1	30.89	30.89
合计:				30.89	0.65

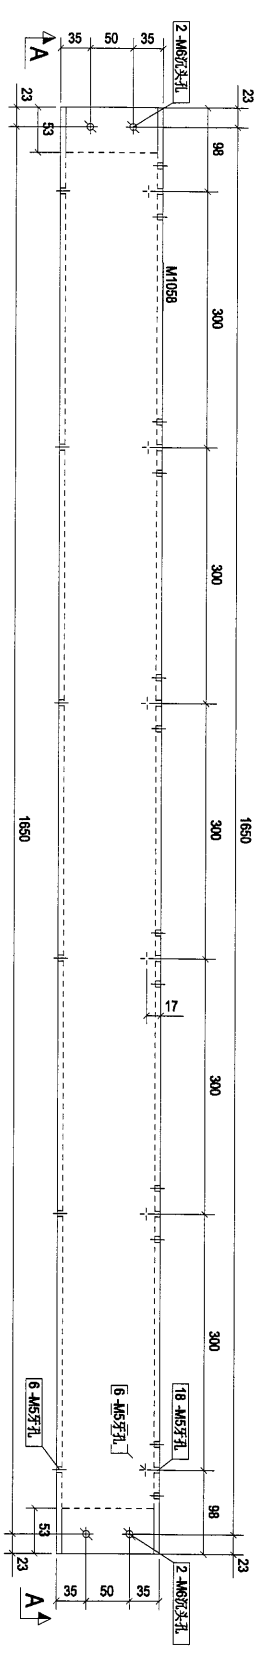


构件: 02L-29

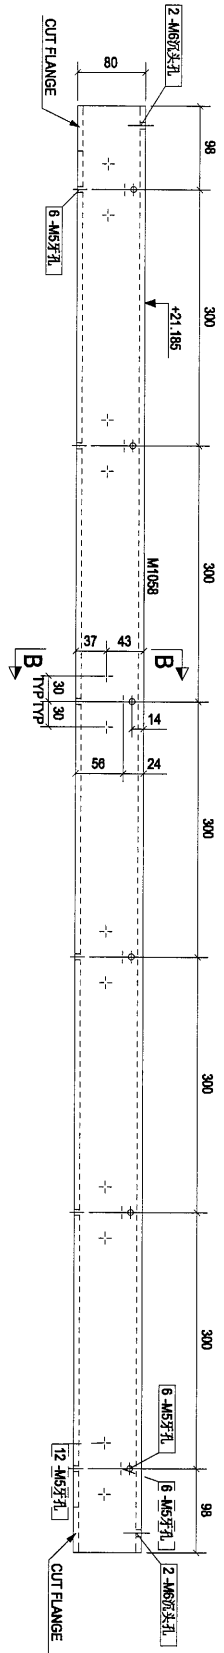

A - A

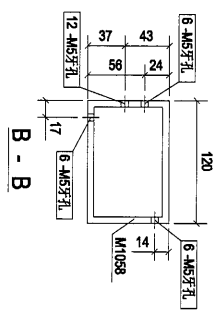



B - B

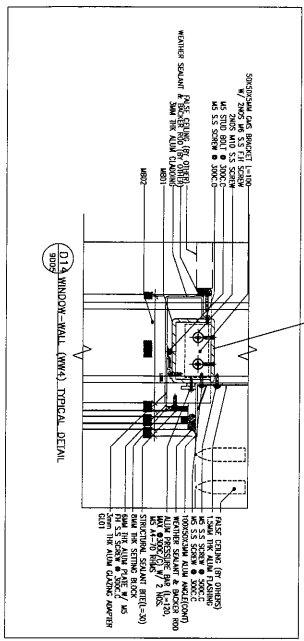

本品

Rev.	0	第1次提报	2019-01-25
PROJECT:	PROPOSED SITE C1 DEVELOPMENT AT AREA 88, KOTOTRIP, TISUNG KAWA O, NEW TERRITORIES		
CLIENT:	 美特鋁質有限公司 MTD1 510 Chio Kwo Ling Road, Kowloon Tel: 23489211-4 Fax: (852) 27777665		
Scale	0		
Designed by	[02L-29]		
Drawn by			
Reviewed by			
Approved by			
Scale	0		
DMG NO.:	[02L-29]		

108

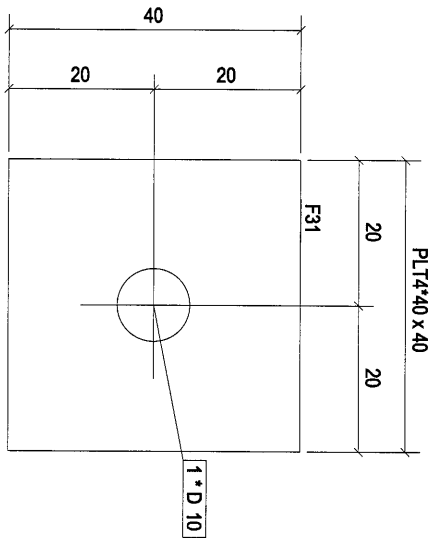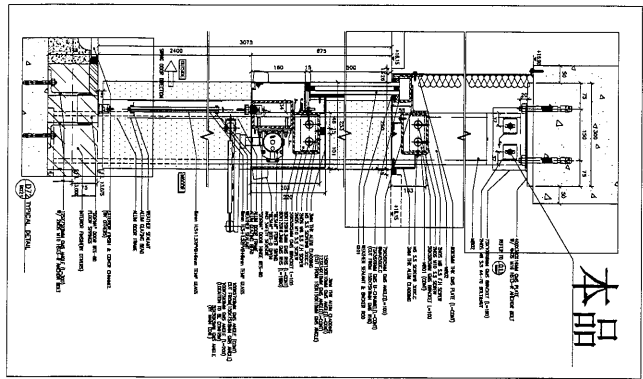


构件: 02S-1

构件编号: 02S-1		构件数量: 48		构件重量: 0.05	
部件编号	规格(mm)	长度(mm)	数量	单重(kg)	共重(kg)
F31	PLT440	40	1	0.05	0.05
合计:					0.05

0	第1次提批	2019-01-25
Rev.	Description	Date
PROJECT: PROPOSED SITE C1 DEVELOPMENT AT AREA 88, TKOIL TO RP, TSEUNG KWAN O, NEW TERRITORIES		
CLIENT: 美特鋁質有限公司 MIDI ALUMINUM PRODUCTS LTD. Units E-8, Sunny Industrial Centre, 1/F 610 Cho Kwo Ling Road, Kowloon Tel: 23489211-4 Fax: (852) 27727666		
DESIGNED BY: 總圖行有限公司 DRAWN BY: 總圖行有限公司 CHECKED BY: 總圖行有限公司 APPROVED BY: 總圖行有限公司		
Scale		
DMG NO.: (MM4)-RH- - [02S-1]		
REV. 0		


构件编号:	02S-2	构件数量:	44	构件重量:	0.38
部件编号	规格(mm)	长度(mm)	数量	单重(kg)	共重(kg)
M1026	RSA50°50°5	100	1	0.38	0.38
合计:				0.38	0.02

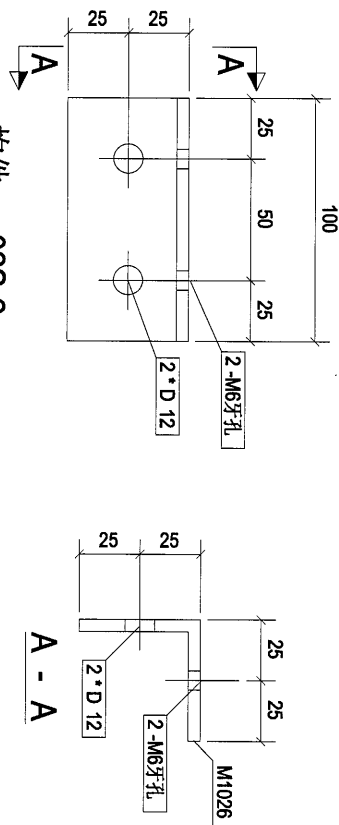

构件: 02S-2

109

本品

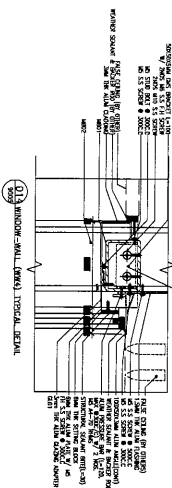

0	第1次设计	2019-01-25
Rev.	Description	Date

PROJECT: PROPOSED SITE C1
DEVELOPMENT AT AREA 66
TKOIL TOWER, TSEUNG KUNAM O,
NEW TERRITORIES

CLIENT:

美特鋁質有限公司
MIDI ALUMINUM FABRICATOR LTD.
Units 6-8, Sunny Industrial Centre, 1/F
610 Cho Kwo Ling Road, Kowloon
Tel: 23488211-4 Fax: (852) 2777666


組圖有限公司
引158 104M Limited

[02S-2]


Designed by	
Drawn by	
Reviewed by	
Approved by	
Scale	

DWGNO.: (MMA)-RH- [02S-2] REV. 0

构件编号: 02S-3		构件数量: 12		构件重量: 17.94	
部件编号	规格(mm)	长度(mm)	数量	单重(kg)	共重(kg)
M136	RSA100*75*6	180	2	1.43	2.87
M627	PL16*300	400	1	15.07	15.07
合计:					17.94

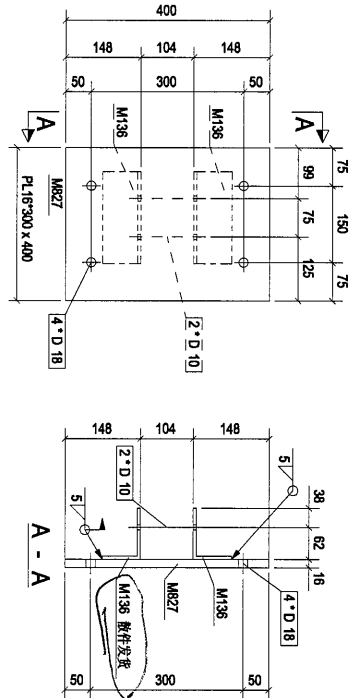


构件: 02S-3

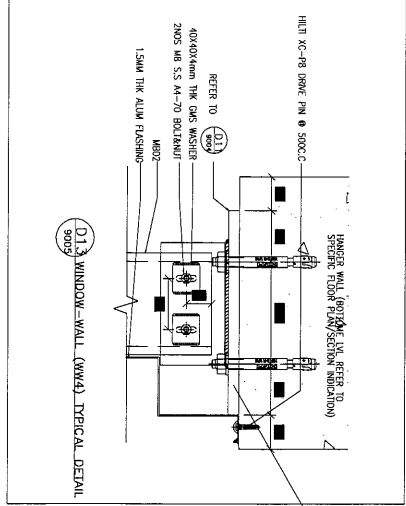


本品

Rev.	0	第一次提单	2019-01-25
PROJECT: PROPOSED SITE C1 DEVELOPMENT AT RSA 88, TKO LING TSEUNG KWAN O, NEW TERRITORIES			
CLIENT: 美特鋁質有限公司 MIDAL ALUMINIUM FABRICATOR LTD. Units 5-8, Sunny Industrial Centre, 1/F, 610 Che Kwo Ling Road, Kwun Tong, Tel: 23489211-4 Fax: (852) 27272656			
DESIGNED BY: 美特鋁質有限公司			
DRAWN BY: 美特鋁質有限公司			
REVIEWED BY: 美特鋁質有限公司			
APPROVED BY: 美特鋁質有限公司			
Scale			
DWG NO.: (WMA)-RH- [02S-3]			REV. 0

构件编号: 02S-4		构件数量: 70		构件重量: 0.38	
部件编号	规格(mm)	长度(mm)	数量	单重(kg)	共重(kg)
M674	RSA50*50*5	100	1	0.38	0.38
合计:				0.38	0.02

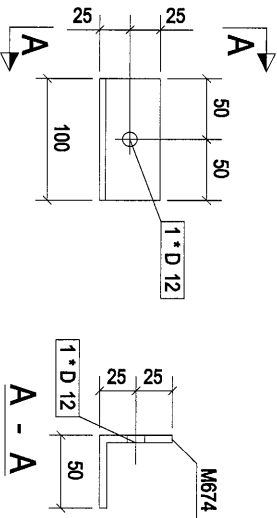

构件: 02S-4

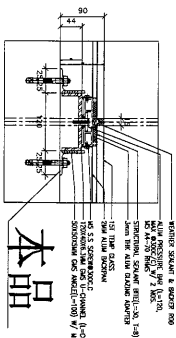

本品



02S CLASS CLADDING (GCL) TYPICAL DETAIL

Rev.	0	第一次提批	2019-01-25
PROJECT: PROPOSED SITE C1 DEVELOPMENT AT AREA 88, TROIL TO P. TSEUNG KWAN O, NEW TERRITORIES			


CLIENT: 美特鋁質有限公司	
MIDI ALUMINUM FABRICATING LTD.	
Units 6-8, Sunny Industrial Centre, 1/F	
610 Chiu Kwo Ling Road, Kowloon	
Tel: 23489211-4 Fax: (852) 2727666	
總代理: 美特鋁質有限公司	
MIDI ALUMINUM FABRICATING LTD.	

Designed by	
Drawn by	
Reviewed by	
Approved by	
Scale	
DWG NO: (MMA)-RH- [02S-4]	REV. 0

113

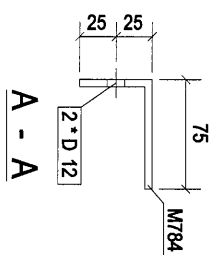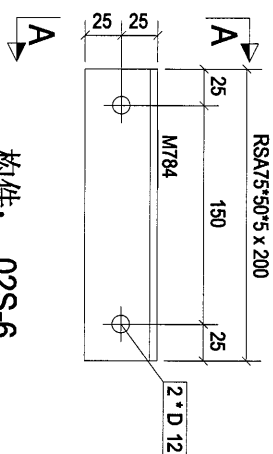

构件: 02S-6

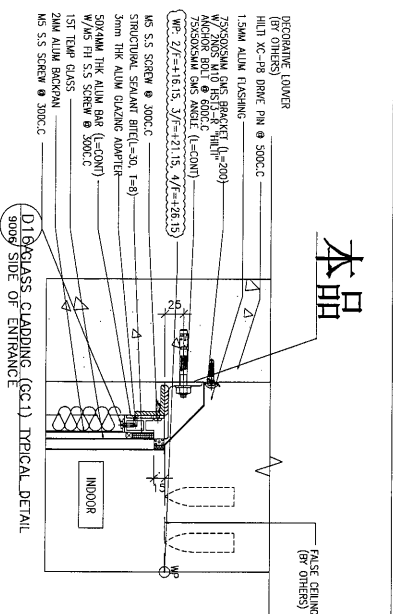

PROJECT:
**PROPOSED SITE C1
DEVELOPMENT AT AREA 86,
TKOTL 70 RP, TSEUNG KWAN O,
NEW TERRITORIES**

 美特鋁質有限公司
MIDI ALUMINIUM FABRICATOR LTD.
Unit 6-9, Szeung Industrial Centre, 1/F
Tin Shui Wai, New Territories, Hong Kong

MIDI ALUMINIUM FABRICATOR LTD
Units 6-8, Sunray Industrial Centre, 1/f
610 Cha Kwo Ling Road, Kowloon
Tel: 23489211-4 Fax: (852) 27727666





[025-.6]

Designed by	
Drawn by	
Reviewed by	
Approved by	
Scale	


DMG NO.: (WWW)-RH- - [025-6]

REV.	
0	

构件编号:	02S-9	构件数量:	21	构件重量:	2.44
部件编号	规格(mm)	长度(mm)	数量	单重(kg)	共重(kg)
M1022	RSA125*75*8	200	1	2.44	2.44
合计:				2.44	0.08

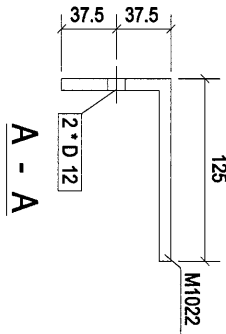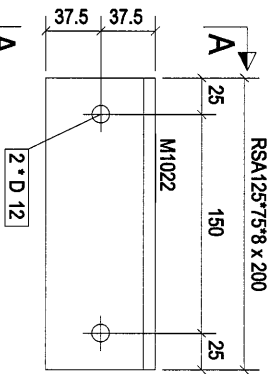

116

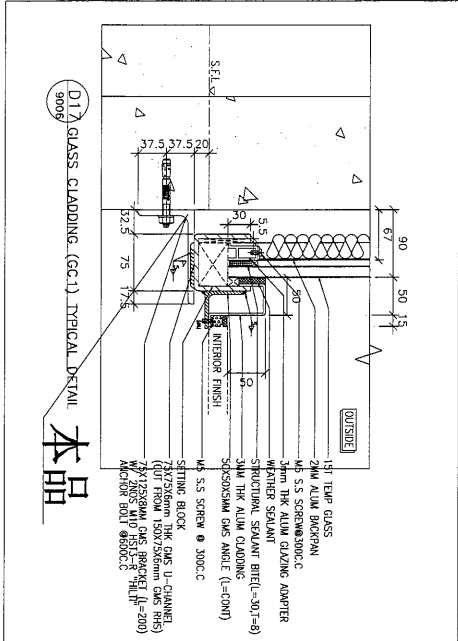

0	第1次提报	2019-01-25
Rev.	Description	Date

PROJECT: PROPOSED SITE C1
DEVELOPMENT AT AREA 65
TKOIL TO RP TSEUNG KWAN O,
NEW TERRITORIES


CLIENT: 美特鋁質有限公司
MIDI ALUMINIUM FABRICATORS LTD.
Units 6-8, Sunny Industrial Centre, V/F
610 Che Kwo Ling Road, Kowloon
Tel: 23489211-4 Fax: (852) 27775565

设计: 100011 Limited


[02S-9]

Designed by	
Drawn by	
Reviewed by	
Approved by	
Scale	
DWG NO.: (MM4)-RH- [02S-9]	REV. 0

117

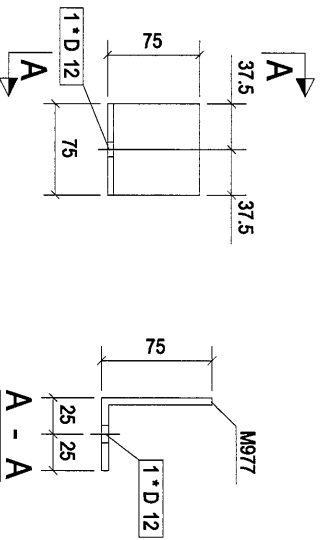

构件: 02S-10

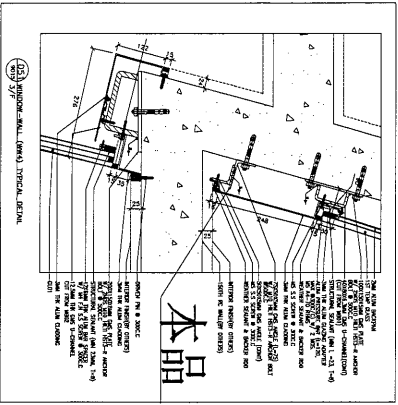

构件编号: 02S-10		构件数量: 7		构件重量: 0.35	
部件编号	规格(mm)	长度(mm)	数量	单重(kg)	共重(kg)
M977	RS475*50*5	75	1	0.35	0.35
合计:					0.35

0	第1次提校	2019-01-25
Rev.	Description	Date

PROJECT: PROPOSED SITE C1
DEVELOPMENT AT AREA A6,
TKOIL TO RP TSEUNG KWAN O,
NEW TERRITORIES



CLIENT: 美特鋁質有限公司
MIDI ALUMINIUM FABRICATORS LTD.
Units 6-8, Sunny Industrial Centre, Y/F
610 Che Kwo Ling Road, Kowloon
Tel: 32489211-4 Fax: (852) 27275565



[02S-10]

Designed by	
Drawn by	
Reviewed by	
Approved by	
Scale	
DWG NO.: (MM4)-RH- [02S-10]	REV. 0

811

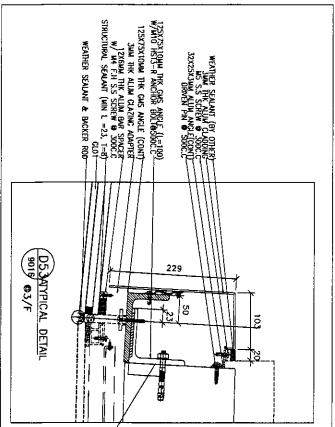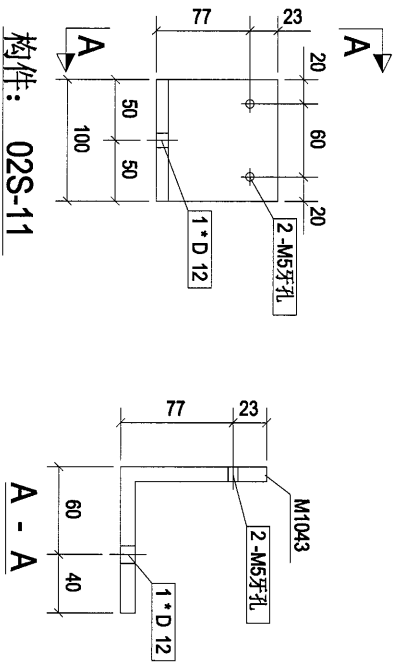

本品

构件编号: 02S-11		构件数量: 7		构件重量: 1.51	
部件编号	规格(mm)	长度(mm)	数量	单重(kg)	共重(kg)
M1043	RSA100*100*10	100	1	1.51	1.51
合计:				1.51	0.04

Rev.	Description	Date
0	第一次设计	2019-01-25

PROJECT: PROPOSED SITE C1
DEVELOPMENT AT AREA B6,
TKOIL 20 RP, TSEUNG KWAN O,
NEW TERRITORIES


CLIENT: 美特鋁質有限公司
MIDI ALUMINUM FABRICATOR LTD.
Units 5-8, Sunny Industrial Centre, 1/F
610 Chee Koo Ling Road, Kowloon
Tel: 23488211-4 Fax: (852) 2727856



[02S-11]

Designed by	
Drawn by	
Reviewed by	
Approved by	
Scale	
DWG NO: (MM4)-RH- - (02S-11)	REV. 0

合计: 156.21

 

不 用 掛 換 掛 換 掛 換



PROPOSED SITE C1
DEVELOPMENT AT AREA 86,
TKOL 70 RP, TSEUNG KWAN O,
NEW TERRITORIES

CLIENT:



美特鋁質有限公司
MIDI ALUMINIUM FABRICATOR LTD.
Centre 1/F
Industrial

Tel: 23489211-4 Fax: (852) 27727666



和同有限公司
SINAR LESTAR LIMITED

[03C-.1]

Designed by

Drawn by

Approved by _____

Scale

DWG NO.: (WWW4)-RH- - [03C-.1]

REV.	0
------	---


合计: 156.21



3113






本品

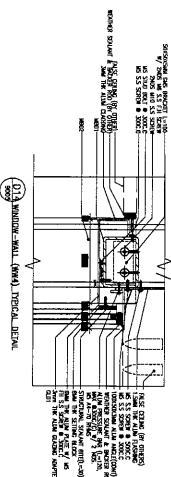

DWG NO.: (WWW4)-RH- - [03C.2]


REV.	
0	

构件编号: 03C-3		构件数量: 1		构件重量: 156.21	
部件编号	规格(mm)	长度(mm)	数量	单重(kg)	共重(kg)
M627	PL16*300	400	1	15.07	15.07
M1045	RHS150*100*12.5	3293	1	141.14	141.14
合计:				156.21	1.54

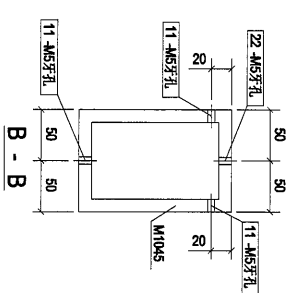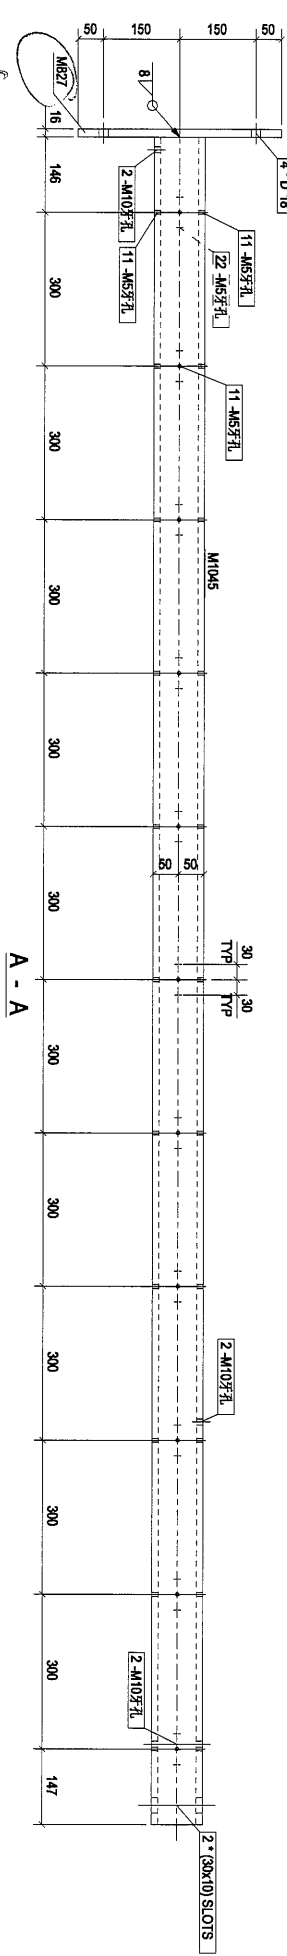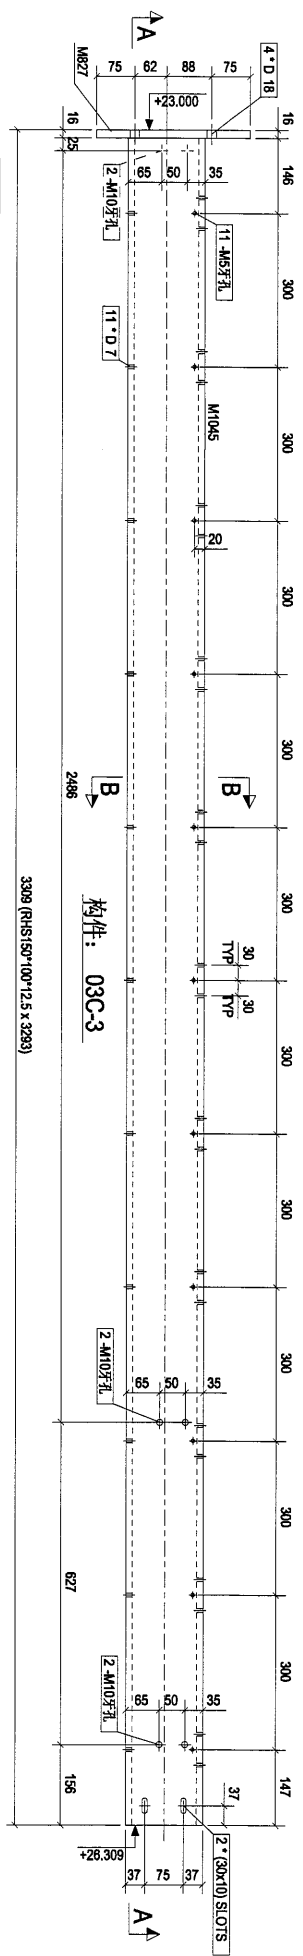




不用牌換
地盤玻璃牌換

本品

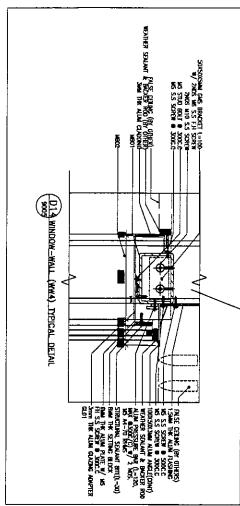


0	第一次提批	2019-01-25
Rev.	Description	Date
PROJECT: PROPOSED SITE C1 DEVELOPMENT AT AREA 88, TKOIL TON-PEI TSEUNG KWAN O, NEW TERRITORIES		
CLIENT: 美特鋁質有限公司 MIDI ALUMINIUM FABRICATING LTD. Units 5-8, Sunny Industrial Centre, 1/F 810 Che Kwo Ling Road, Kowloon Tel: 23489211-4 Fax: (852) 2727865		
DESIGNED BY: 新同利有限公司 SUN TONG LEE LIMITED		
DRAWN BY: [03C-3]		
REVIEWED BY:		
APPROVED BY:		
Scale		
DWG NO: (MMA)RH- [03C-3]	REV	0

构件编号	规格(mm)	长度(mm)	数量	单重(kg)	共重(kg)	表面积(m ²)
M827	PL16*300	400	1	15.07	15.07	0.26
M894	RHS150*100*12.5	3293	1	141.14	141.14	1.54
合计:				156.21		

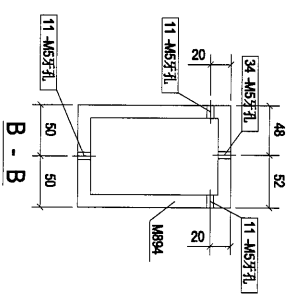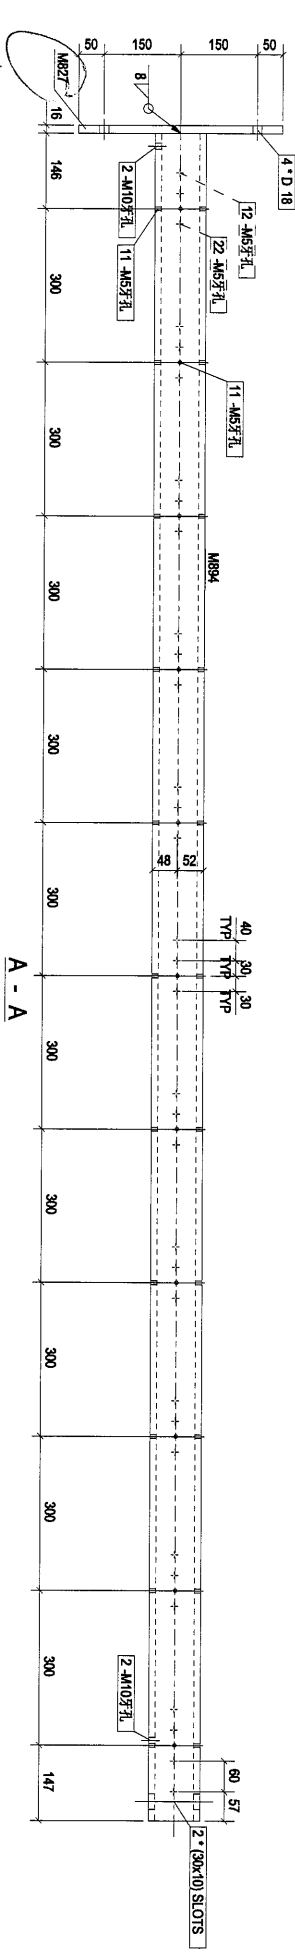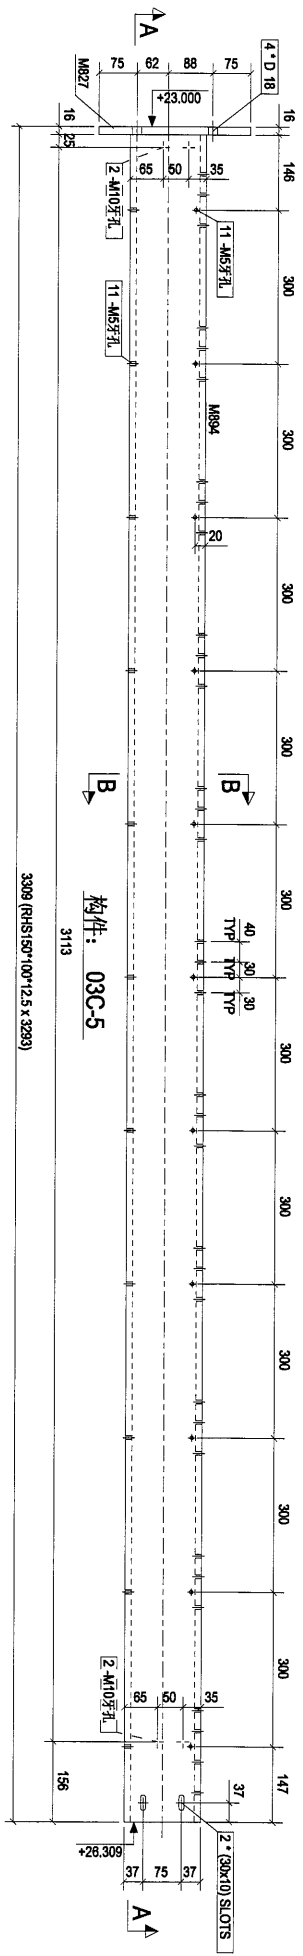

不用焊接
地盤玻璃板

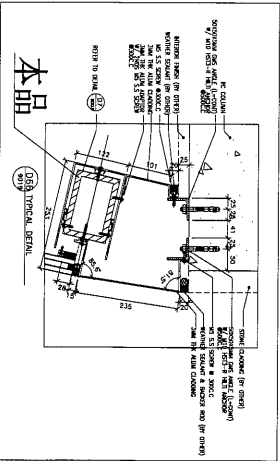

Rev.	Description	Date
0	第1次提报	2019-01-25

PROJECT: PROPOSED SITE C1
DEVELOPMENT AT AREA 88,
TKO TIO HO TSEUNG KWAN O,
NEW TERRITORIES

CLIENT: 美特鋁質有限公司
MIDI ALUMINUM TECHNOLOGY LTD.
Units 5-8, Sunny Industrial Centre, 1/F
610 Cho Kwo Ling Road, Kowloon
Tel: (852) 27177865 Fax: (852) 27177865

東河河有限公司
KONG HEI COMPANY


[03C-5]

Scale	REV.
0	0

Designed by
Drawn by
Reviewed by
Approved by


DWG NO.: (WMA)-RH - [03C-5]

合计:	156.21
-----	--------

 


0	第1次报批	2019-01-25
Rev.	Description	Date
PROJECT: PROPOSED SITE C1 DEVELOPMENT AT AREA 8B, KOTU TO RP, TSEUNG KWAN O, NEW TERRITORIES		
CLIENT:  美特銘實有限公司 MIDI ALUMINUM FABRICATING LTD. Units 6-8, Sunny Industrial Centre, 1/F, 610 Chee Kwo Ling Road, Kwai Tsing (Tel: 3489211-4 Fax: 3527727/7866)		
 怡和洋行有限公司 H&M (HONG KONG) LTD. 11/F, 111 Des Voeux Road, Central, Hong Kong (Tel: 2522 2211 Fax: 2522 2212)		
[03C-6]		
Designed by		
Drawn by		
Reviewed by		
Approved by		
Scale		
DWG NO.: (WMA)-RH- [03C-6]	REV.	
	0	

合计:	156.21
-----	--------

 

本品

 

Rev.	Description
------	-------------

NEW TERRITORIES

MIDI
ALUMINIUM FABRICATOR LTD
CENTRE 1/E

—4 Fax:(852)27727666


東洋水産株式会社

[03C-.7]

WGNO.: (WWW4)-RH- - [03C-.7]

125



126

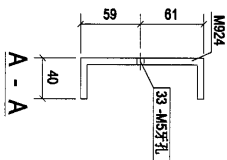

DWG NO.: (WWW)-RH - [03C.8]	REV.
	0

RH5120*80*6.3 x 3075

构件: 03C-9

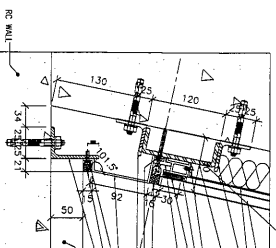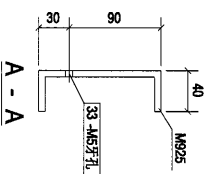

本品

[illegible]

D67 TYPICAL DETAIL

0	第1次报批	2019-01-25
Rev.	Description	Date

PROPOSED SITE C1
DEVELOPMENT AT AREA 86,
TKOTL 70 RP, TSEUNG KWAN O
NEW TERRITORIES

CLIENT:

美特鋁質有限公司

MIDI
ALUMINIUM FABRICATOR LTD

Units b-8, Sunroy Industrial Centre, 1/11

610 Lind Kwo Ling Road, Kowloon
Tel: 23480311 Fax: (852) 2772765

0017117700 FAX: (002) 2112100
TEL: 20409211-4

計

3

Q

1

100

103C-91

[a: ool]

--	--

Designed by

0	1	2	4
---	---	---	---	---	---	---	---	---	---	----	----	-----	-----	---

Drawn by

Reviewed by	
-------------	--

Reviewed by _____

Approved by _____

1	2	
---	---	---	---	---	---	---	---	---	----	----	-----

Scale


--	--

DWG NO.: (WWW4)-RH- - [030


1. *...*

1000


130

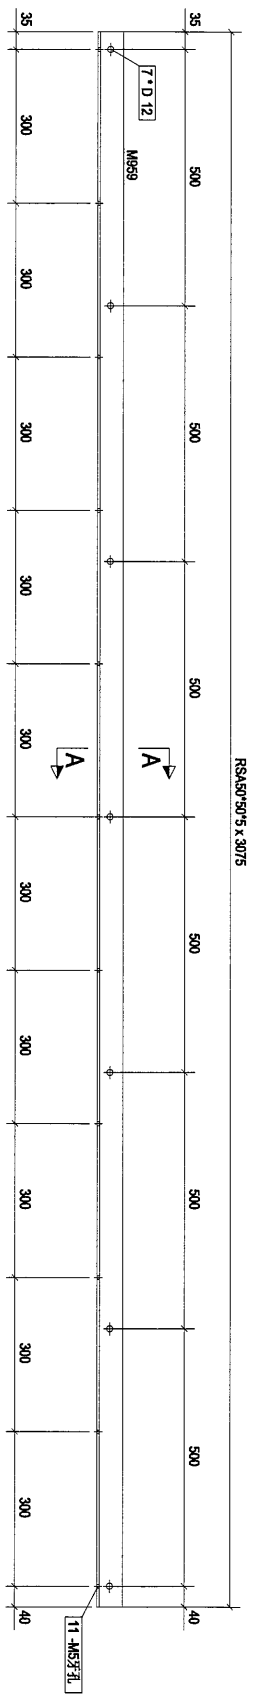

构件: 03C-12

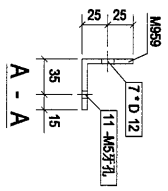


本品

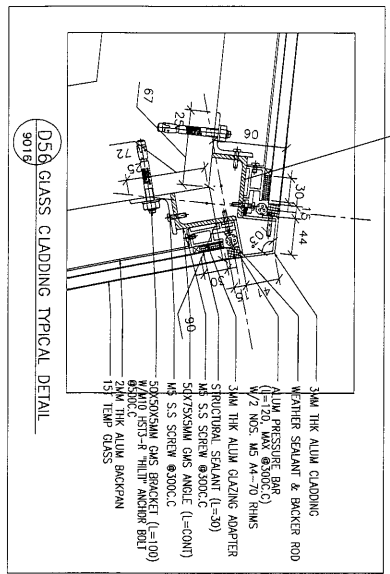

D56 GLASS CLADDING TYPICAL DETAIL 9018

构件编号: 03C-12		构件数量: 1		构件重量: 11.66	
部件编号	规格(mm)	长度(mm)	数量	单重(kg)	共重(kg)
M959	RSAS0°50°5	3075	1	11.66	11.66
合计:				11.66	0.58

0		第一次报批	2019-01-25
Rev.	Description	Date	
PROJECT: PROPOSED SITE C1 DEVELOPMENT AT AREA 86, TKOIL TOWP, TSEUNG KWAN O, NEW TERRITORIES			
CLIENT: 美特鋁業有限公司 MIDAL ALUMINUM INDUSTRIES LTD. Units 6-8, Sunny Industrial Centre, 1/F, 51D Chee Kwo Ling Road, Kowloon Tel: 23489211-4 Fax: (852) 2727665			
DESIGNED BY: 美特鋁業有限公司			
DRAWN BY: 美特鋁業有限公司			
REVIEWED BY: 美特鋁業有限公司			
APPROVED BY: 美特鋁業有限公司			
Scale			
DWG NO.: (MM4)-R14 - [03C-12]		REV	0

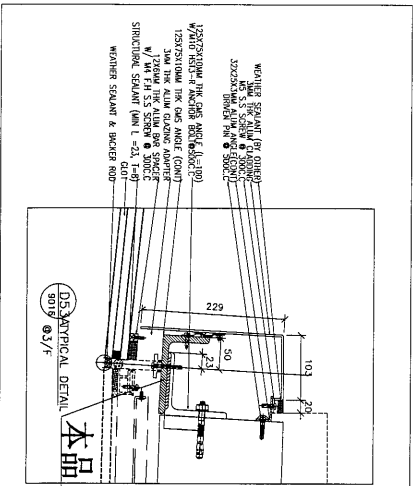[illegible]

PROPOSED SITE C1
DEVELOPMENT AT AREA 86,
TKOT 70 RP, TSEUNG KWAN O,
NEW TERRITORIES

美特鋁質有限公司
MIDI ALUMINUM FABRICATOR LTD.

金河有限公司
SILVER 1207 LHM 988

[03C-.13]



Designed by	
Drawn by	
Reviewed by	
Approved by	
Scale	

DWG NO.: (WWW)-RH- - [03C-13]

REV.	0
------	---

Technical drawing of a roof slab (RSAT) with dimensions and reinforcement details. The drawing shows a rectangular slab with overall dimensions of 8.00m by 35.00m. The slab is divided into a grid of 8 columns and 17 rows. The column spacing is 2.40m, and the row spacing is 3.00m. The slab is reinforced with 11 #5 bars (11 #5 7L) and 22 #5 bars (22 #5 7L). The reinforcement is shown as a grid of lines with arrows indicating the direction of the bars. The drawing includes a title block with the text 'RSAT/SO 5 x 30/75' and a scale of 1:20. The drawing is labeled with 'A' and 'B' at the bottom corners.

构件: 03C-14

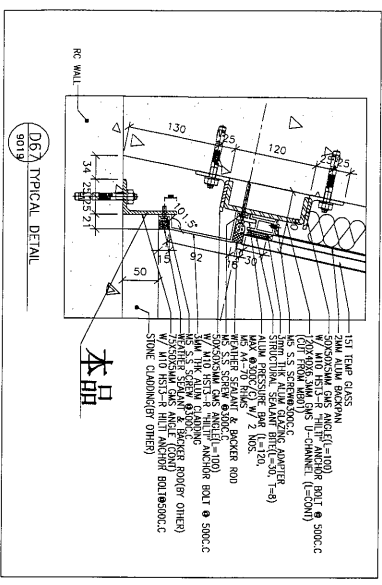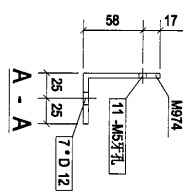

0	第1次提批	2019-01-25
Rev.	Description	Date

PROJECT: PROPOSED SITE C1
DEVELOPMENT AT AREA 88,
TKOTI, TO RP, TSEUNG KUAN O,
NEW TERRITORIES

CUSTOMER: 美特鋁質有限公司
MIDI ALUMINIUM FABRICATOR LTD.
Units 5-8, Sunny Industrial Centre, 1/F
610 Chee Koo Ling Road, Kowloon
Tel: 34692711-4 Fax: (852) 7727856




美特鋁質有限公司
SUNNY INDUSTRIAL CENTRE

[03C-14]

Designed by	
Drawn by	
Reviewed by	
Approved by	
Scale	




DWG NO.: (MMMA)-RH - [03C-14]	REV.
	0

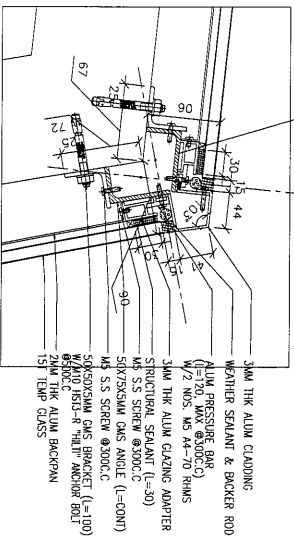

本品


DWG NO.: (WWW4)-RH- - [03C-15]

134

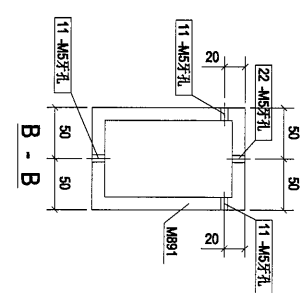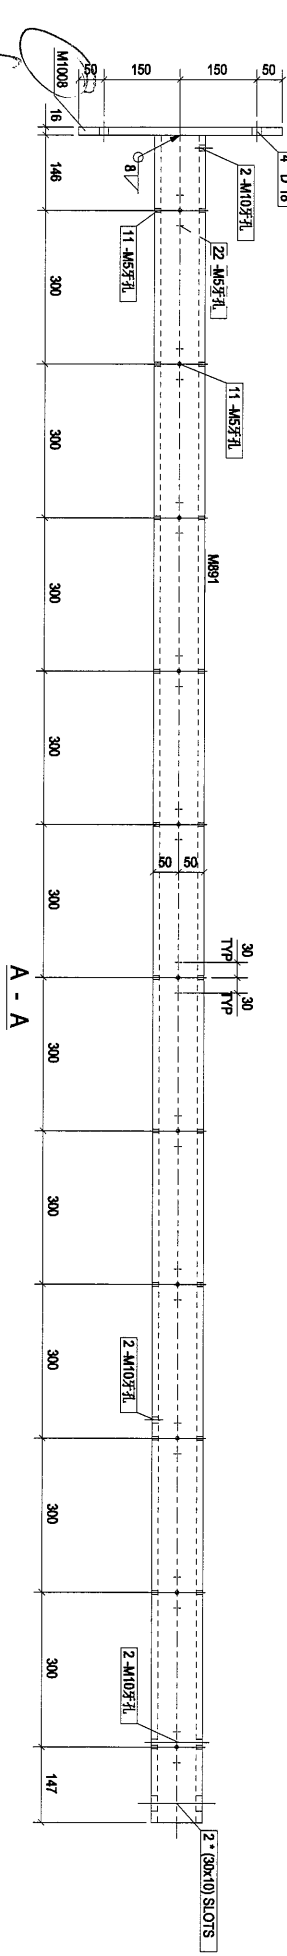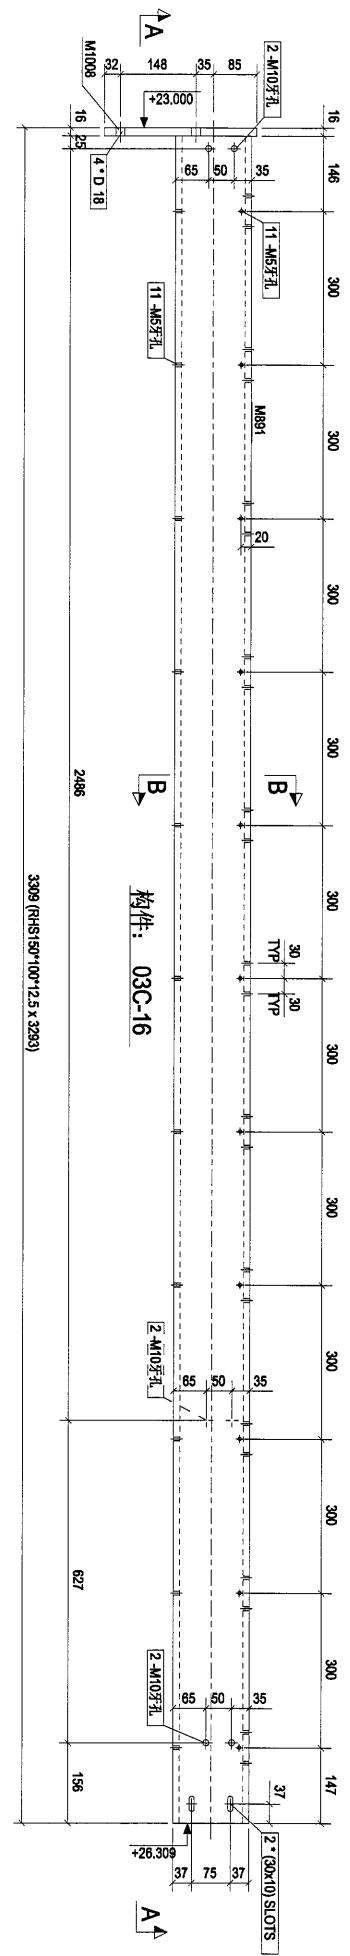

不用提接
地盤現+場提接


本品

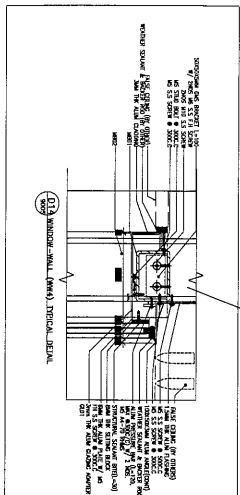

构件编号: 03C-16		构件重量: 156.21	
部件编号	规格(mm)	长度(mm)	重量(kg)
M891	RHS150*100*12.5	3283	141.14
M1008	PL16 300	400	15.07
合计:		156.21	0.26

0	第一次提报	2019-01-25
Rev.	Description	Date
PROJECT: PROPOSED SITE C1, DEVELOPMENT AT AREA 88, TAOLOI NP, TSEUNG KAN W.O., NEW TERRITORIES		
CLIENT: 美特鋁質有限公司 MIDI ALUMINUM FABRICATOR LTD. Units 6-8, Sunny Industrial Centre, 1/F, 510 Che Kwo Ling Road, Kwun Tong, Tel: 23489211-4 Fax: (852) 2727666		
DESIGNED BY: 美特鋁質有限公司 MDI 510 Che Kwo Ling Road, Kwun Tong, Tel: 23489211-4 Fax: (852) 2727666		
DRAWN BY: 美特鋁質有限公司 MDI 510 Che Kwo Ling Road, Kwun Tong, Tel: 23489211-4 Fax: (852) 2727666		
REVIEWED BY: 美特鋁質有限公司 MDI 510 Che Kwo Ling Road, Kwun Tong, Tel: 23489211-4 Fax: (852) 2727666		
APPROVED BY: 美特鋁質有限公司 MDI 510 Che Kwo Ling Road, Kwun Tong, Tel: 23489211-4 Fax: (852) 2727666		
Scale		
DMG NO: (MMA) RH-1	03C-16	REV: 0

合计:	156.21
-----	--------

 [illegible]

11

美特鋁質有限公司
MIDI

WIDIA ADMINISTRATION LTD
Units 6-8 Sunray Industrial Centre 1/E

610 Cho Kwong Road, Kowloon

Tel: 23489211-4 Fax: (852) 2772766


1000




[03C-.17]

UNION: (WV4)-KH- - [03C-1/]

合计:	156.21
-----	--------

 

不用牌樓
把盤頭換

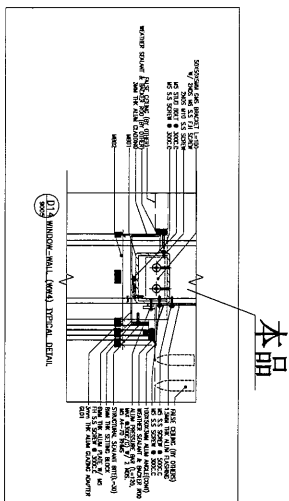

0	第一次提議	2019-01-25
Rev.	Description	Date

PROJECT: PROPOSED SITE C1
DEVELOPMENT AT AREA 08,
KTOL 70 RP TSEUNG KWAN O,
NEW TERRITORIES

CLIENT: 美特經貿有限公司
MTDI ALUMINIUM FABRICATING LTD.
Units 5-8, Sunny Industrial Centre, 1/F
510 Che Kwo Ling Road, Kowloon
Tel: (852) 99211-4 Fax: (852) 27720565



美特經貿有限公司
MTDI ALUMINIUM FABRICATING LTD.



Designed by	
Drawn by	
Reviewed by	
Approved by	
Scale	

DDWG NO.: (MM4)-RH- [03C-18]

REV.	0
------	---

Technical drawing of a long, narrow rectangular plate. The overall dimensions are 38 (width) x 3075 (length). The plate is divided into sections by vertical lines, with dimensions 500, 500, 500, 500, 500, 500, 500, 500, 500, and 500. The total length is 3075. The width is 38. The plate is labeled with '7 D 12' and 'M1028' in the top left corner. The bottom left corner is labeled '11 MS 7 L'. The drawing includes a section line 'A-A' and a dimension line '37'.

构件: 03C-20

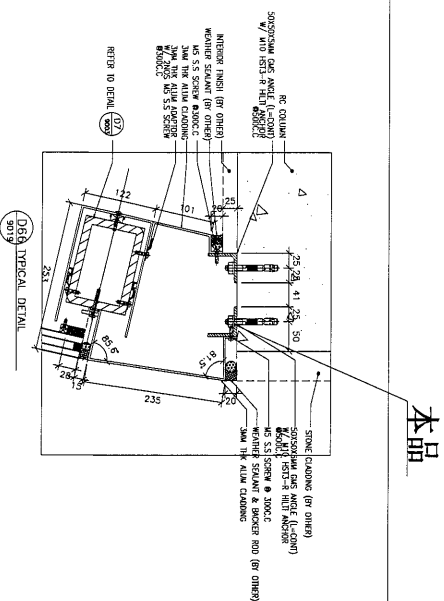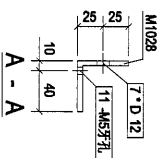

0	第1次报批	2019-01-25
Rev.	Description	Date

PROPOSED SITE C1
DEVELOPMENT AT AREA 86,
TKOT, 70 RP, TSEUNG KWAN O,
NEW TERRITORIES

CLIENT:

美特鋁質有限公司

MIDI
ALUMINIUM FABRICATOR LTD.
114-15 8 Avenue Industrial Centre 175

Units 0-9, Sunray Industrial Centre, 1/1

510 Cho Kwo Ling Road, Kowloon

Tel:23489211-4 Fax:(852)27727661

不可計

2000

Figure 1

015311

3.3.3.3. *Phylogenetic analysis*

1036-21

05:00

1	2	
---	---	---	---	---	---	---	---	---	----	----	-----

10

Designed by

configuration of

Drawn by

1111

Powered by

Reviewed by

1	2	
---	---	---	---	---	---	---	---	---	----	----	-----

Approved by _____

1	2	
---	---	---	---	---	---	---	---	---	----	----	-----

Scale

[illegible]


MINI: MARRIOTT DLT ROOM

UNION: (WV4)-KH- - 103C

	1	2	52
--	---	---	---	---	---	---	---	---	---	----	----	-----	-----	----


Table 1

141

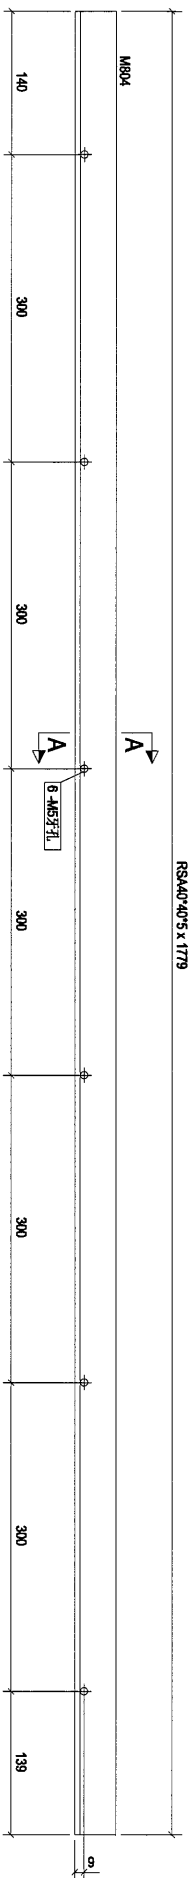


RS440*40*5 x 1779

构件: 03L-1

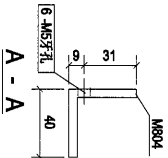

A - A

构件编号: 03L-1		构件数量: 10		构件重量: 5.31	
部件编号	规格(mm)	长度(mm)	数量	单重(kg)	共重(kg)
M804	RS440*40*5	1779	1	5.31	5.31
合计:				5.31	0.28

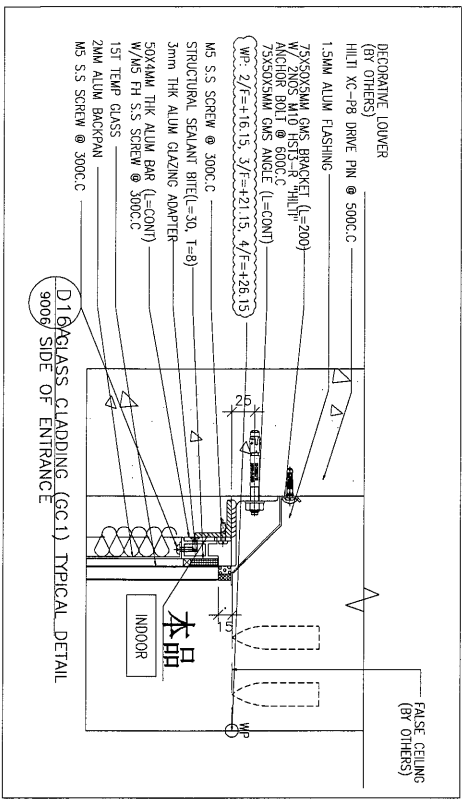

0	第1次设计	2019-01-25
Rev	Description	Date

PROJECT: PROPOSED SITE C1 DEVELOPMENT AT AREA 88, TROU 70 RP TSEUNG KWAN O, NEW TERRITORIES


CLIENT: 美特经贸有限公司
MIDI ALUMINUM FABRICATORS LTD.
Units 6-8, Sunny Industrial Centre, 1/F
510 Che Kwo Ling Road, Kwun Tong
Tel: 23469211-4 Fax: (852) 27275665




[03L-1]

Designed by	
Drawn by	
Reviewed by	
Approved by	
Scale	
DWG NO: (MM4)PH- [03L-1]	REV: 0


构件编号: 03L-2		构件数量: 1		构件重量: 31.58	
部件编号	规格(mm)	长度(mm)	数量	重量(kg)	共重(kg)
M916	RHS120*80*6.3	1734	1	31.58	31.58
合计:				31.58	0.67

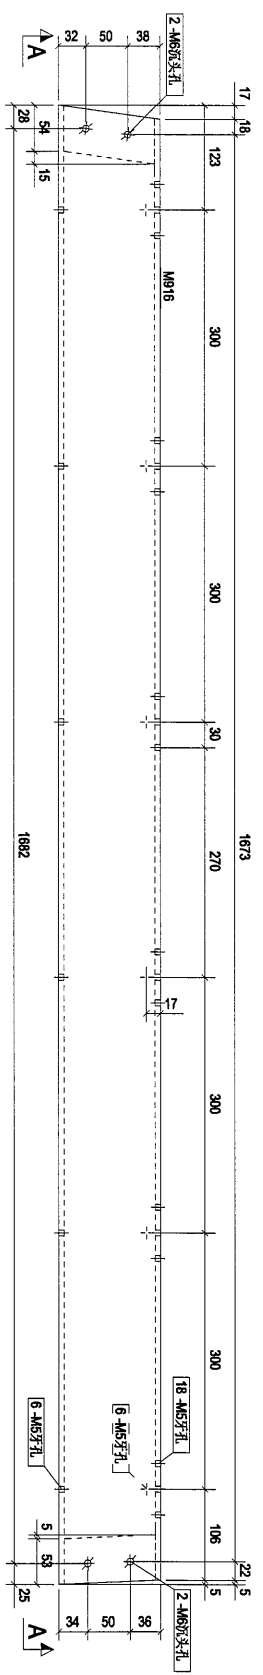


构件: 03L-2

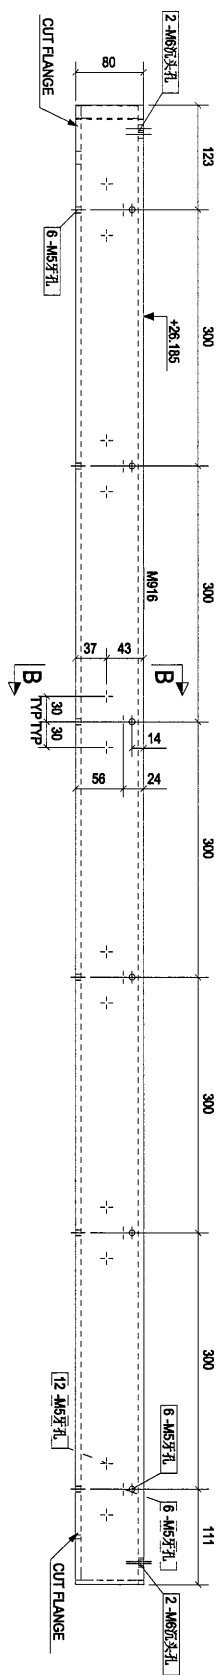

A - A

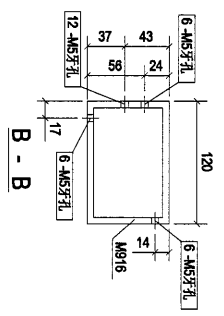

B - B

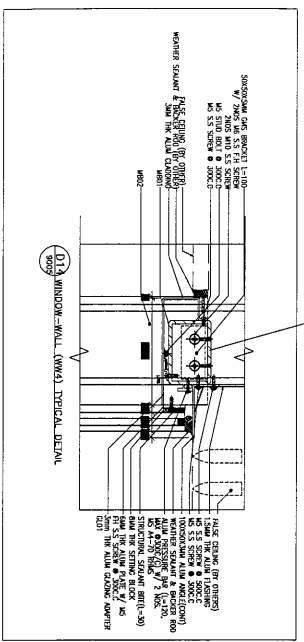


本品


CLIENT: 美特经贸有限公司 MIDI ALUMINUM FABRICATING LTD. Units 6-8, Sunny Industrial Centre, 1/F 610 Cho Kwo Ling Road, Kowloon Tel: 23469211-4 Fax: (852) 27272665		PROJECT: PROPOSED SITE C1 DEVELOPMENT AT AREA 88, TWO TOWER TSEUNG KWAN HO, NEW TERRITORIES	
Rev	Description	Date	
0	第1次报批	2019-01-25	
DESIGNED BY		DRAWN BY	
CHECKED BY		APPROVED BY	
SCALE		REV	
DWG NO.: (WMA)-RH- - [03L-2]		0	

143


构件编号:	03L-3	构件数量:	1	构件重量:	21.68
部件编号	规格(mm)	长度(mm)	数量	单重(kg)	共重(kg)
M922	RHS120*80*6.3	1191	1	21.68	21.68
合计:				21.68	0.46

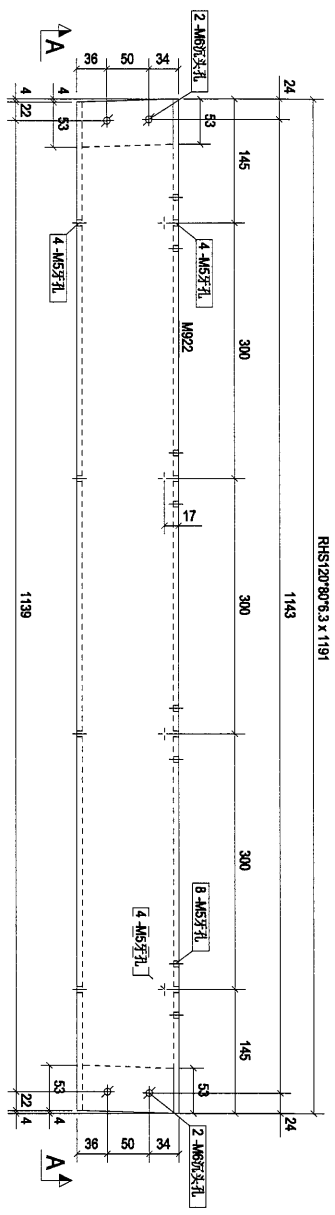

构件: 03L-3

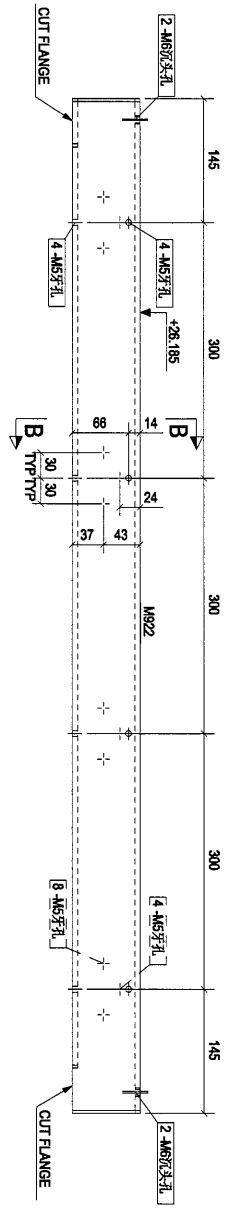


A - A

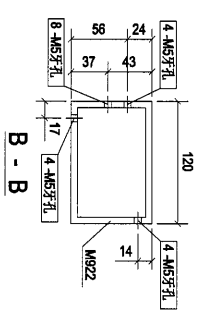

B - B


本品

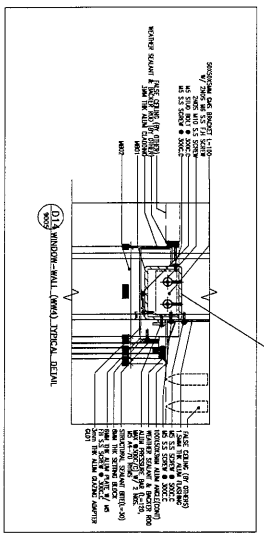

0	第1次提批	2019-01-25
Rev.	Description	Date

PROJECT: PROPOSED SITE C1 DEVELOPMENT AT AREA 86, TROTT TO PP TSEUNG KWAN O, NEW TERRITORIES

CLIENT: 美特鋁業有限公司
MIDI ALUMINIUM FABRICATORS LTD.
Units 6-8, Sunny Industrial Centre, 1/F
510 Chiu Kwo Ling Road, Kowloon
Tel: 23469211-4 Fax: (852) 27727666

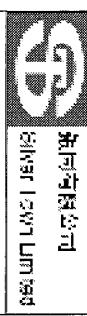


[03L-3]


Designed by	
Drawn by	
Reviewed by	
Approved by	
Scale	
DMG NO.: (WMA)-RH- [03L-3]	REV. 0

144

构件编号: 03L-4		构件数量: 1	构件重量: 23.91
部件编号	规格(mm)	长度(mm)	重量(kg)
M888	RS404*40*6	200	1.11
M823	RHS120*80*6.3	1191	21.68
合计:			23.91

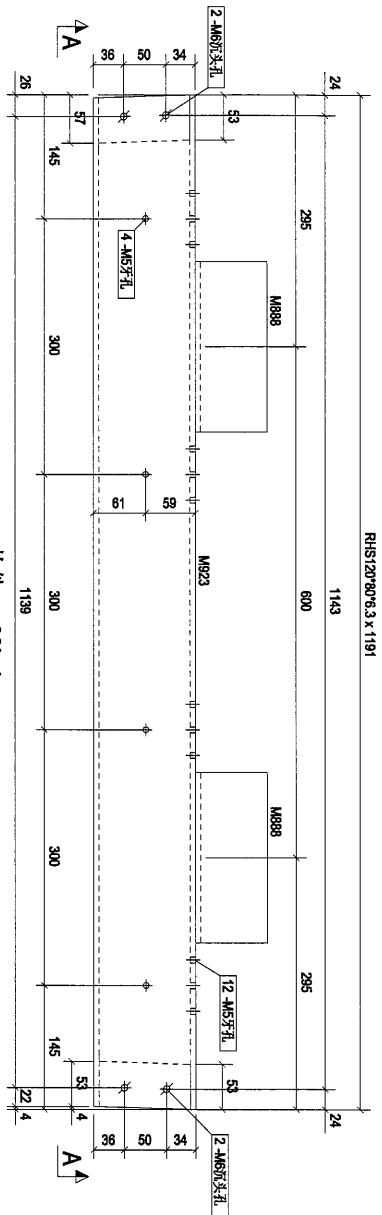



构件: 03L-4

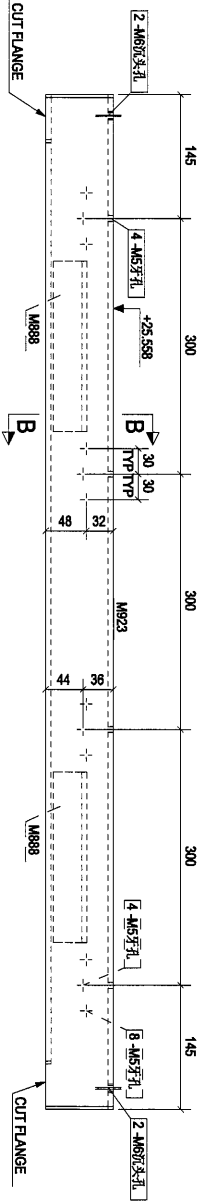

A - A

本品

B - B

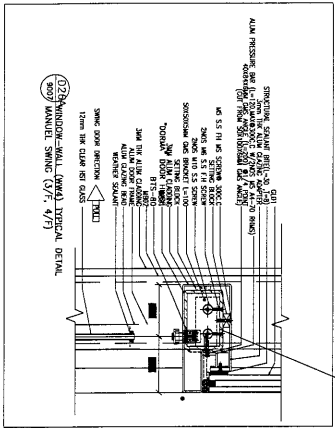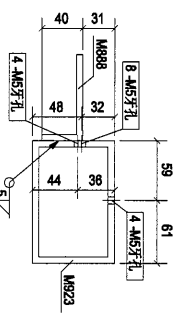

Rev	Description	Date
0	第一次提批	2019-01-25

PROJECT: PROPOSED SITE C1
DEVELOPMENT AT AREA 88,
TR01 TO RP TSEUNG KWAN O,
NEW TERRITORIES

CLIENT: 美特經貿有限公司
MIDI ALUMINUM FABRICATOR LTD.
Units 6-8, Sunny Industrial Centre, 1/F
610 Che Kwo Ling Road, Kwailoon
Tel: 23489211-4 Fax: (852) 27275665

设计: 美特經貿有限公司
设计: 美特經貿有限公司

[03L-4]

Designed by	
Drawn by	
Reviewed by	
Approved by	
Scale	
DWG NO: (MM4)-RH- [03L-4]	REV 0

145



PROJECT:
PROPOSED SITE C1
DEVELOPMENT AT AREA 86,
TKOTL 70 RP, TSEUNG KWAN O,
NEW TERRITORIES

 美特鋁質有限公司
MIDI ALUMINIUM FABRICATOR LTD.

金可利有限公司
GILNAR 13071 Limited

[03L-.5]

合计: 11.69

构件: 03L-6



PROJECT

NEW TERRITORIES

CLIENTS

MIDI ALUMINIUM FABRICATOR LTD,
Units 6-8, Sunray Industrial Centre 1/F

610 Cha Kwo Ling Road, Kowloon
Tel: 23489211-4 Fax: (852) 27727666




[03L-.6]

DWG NO.: (WWW4)-RH- - [03L-6]


REV. 0

构件编号	规格(mm)	数量	单重(kg)	共重(kg)	表面积(m ²)
M830	RHS120*80*6.3	1	31.58	31.58	0.67
M890	PLP57	1	6.20	6.20	0.23
合计:		37.78			

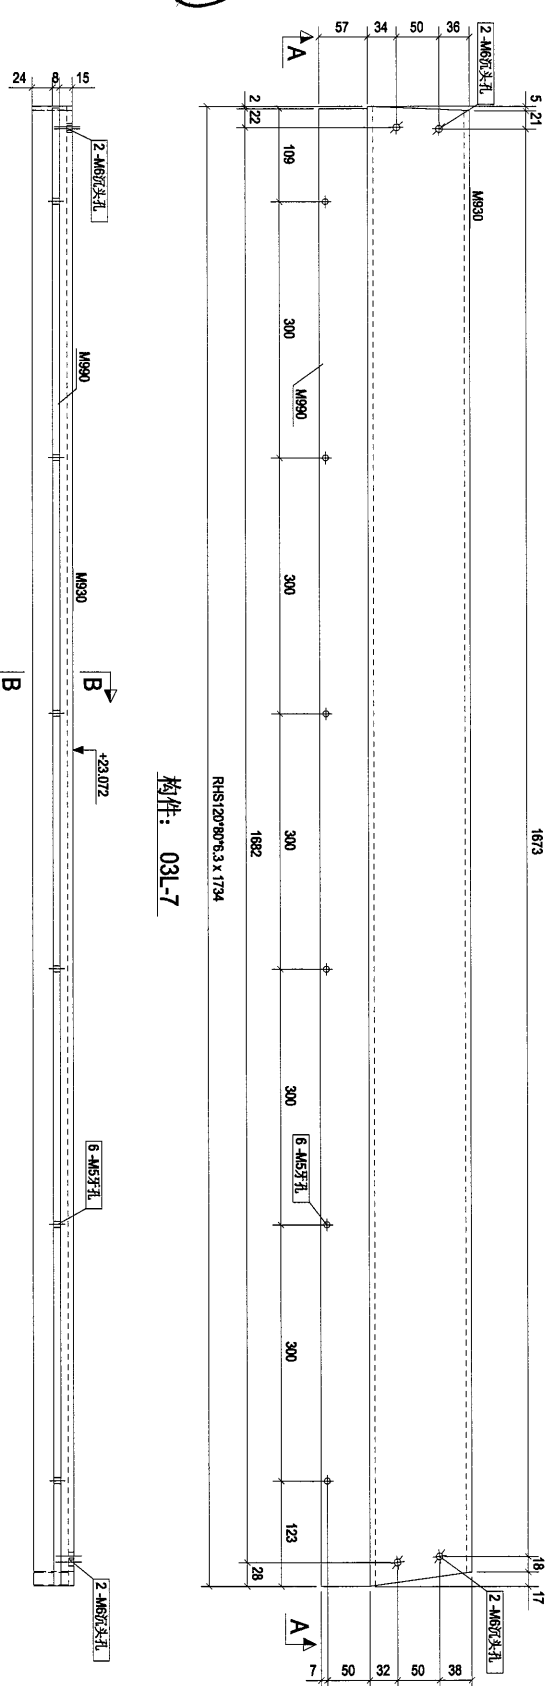


147

构件: 03L-7

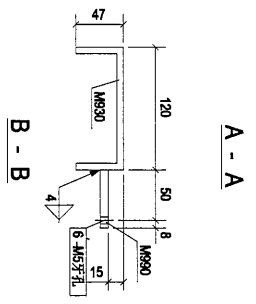

B - B

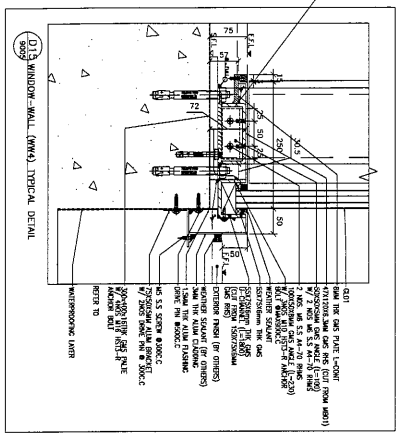


本品

Rev.	0	第1次批准	2019-01-25
PROJECT:	PROPOSED SITE C1 DEVELOPMENT AT AREA 88, TKOIT TO RP, TSEUNG KWAN O, NEW TERRITORIES		
CLIENT:	 美特銘實有限公司 MIDI ALUMINIUM FABRICATOR LTD. Units 6-8, Sunny Industrial Centre, 1/F 510 Chu Kuo Ling Road, Kowloon Tel: 23892211-4 Fax: (852) 2727855		
DESIGNED BY	 協同有限公司 GEM 157A Lam Tsai		
DRAWN BY			
REVIEWED BY			
APPROVED BY			
Scale			
DWG NO.	MMA-RH- [03L-7]		REV 0

148



构件编号: 03L-8		构件数量: 1		构件重量: 37.77		
部件编号	规格(mm)	长度(mm)	数量	单重(kg)	共重(kg)	表面积(m ²)
M831	RHS120*80*6.3	1734	1	31.58	31.58	0.67
M890	PL8*57	1732	1	6.20	6.20	0.23
合计:					37.77	

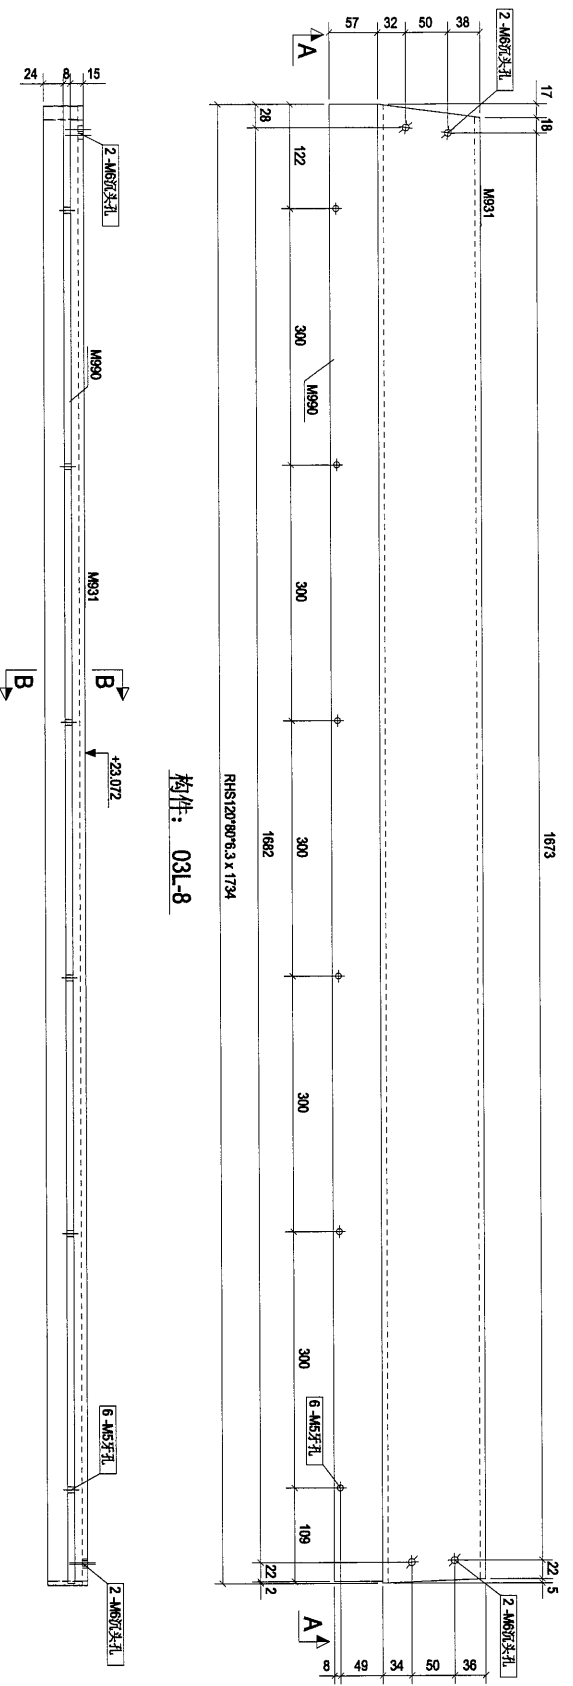

构件: 03L-8


A - A

B - B

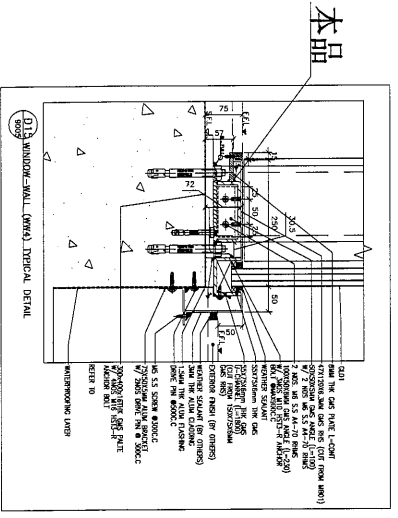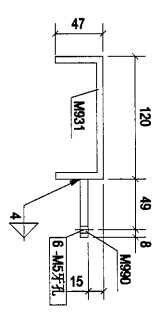


0	第一次提批	2019-01-25
Rev.	Description	Date
PROJECT: PROPOSED SITE C1 DEVELOPMENT AT AREA 88, TIKOTI TO RP TSEUNG KWAN O, NEW TERRITORIES		
CLIENT: 美特鋁質有限公司 MIDI ALUMINUM FABRICATOR LTD. Units 6-8, Sunny Industrial Centre, 1/F 610 Cho Kwo Ling Road, Kowloon Tel: 23489211-4 Fax: (852) 27777655		
[03L-8]		
Designed by		
Drawn by		
Reviewed by		
Approved by		
Scale		
DWG NO.: (MMA)-RH- [03L-8]		
REV. 0		


构件编号	规格(mm)	长度(mm)	数量	重量(kg)	共重(kg)	表面积(m ²)
M935	RHS120*80*6.3	539	1	9.81	9.81	0.21
合计:				9.81		

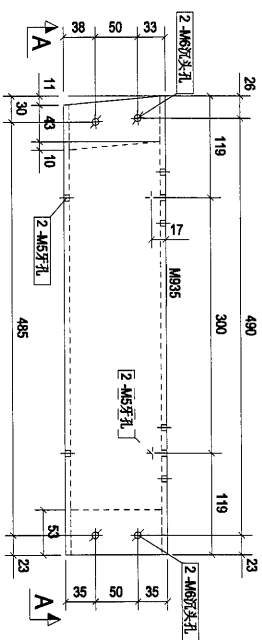

构件: 03L-9

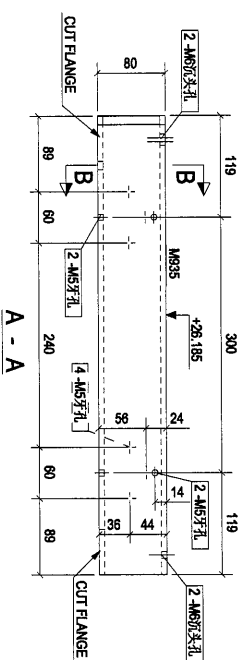


A - A

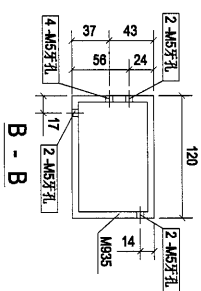


B - B

本品

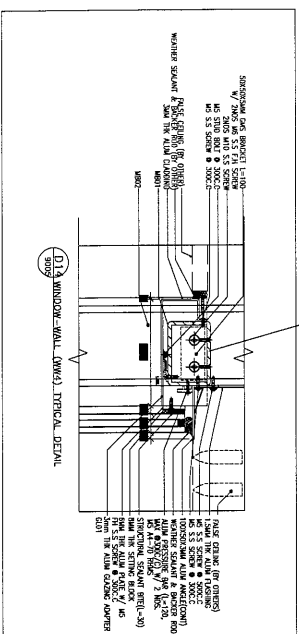

Rev.	Description	Date
0	第1次排板	2019-01-25
PROJECT: PROPOSED SITE C1 DEVELOPMENT AT AREA 88, TKOHL TO RP, TSEUNG KWAN O, NEW TERRITORIES		
CLIENT: 美特鋁質有限公司 MIDT ALUMINIUM FABRICATOR LTD. Unit 6-8, Sunny Industrial Centre, 1/F, 510 Chee Kwo Ling Road, Kowloon Tel: 2389211-4 Fax: (852) 27277855		
DRAWN BY: 美特鋁質有限公司 Silver Line Ltd		
CHECKED BY: [03L-9]		
DESIGNED BY: [03L-9]		
DRAWN BY: [03L-9]		
REVIEWED BY: [03L-9]		
APPROVED BY: [03L-9]		
SCALE: [03L-9]		
DWG NO.: (MM4)-RH- - [03L-9]		
REV: 0		

150

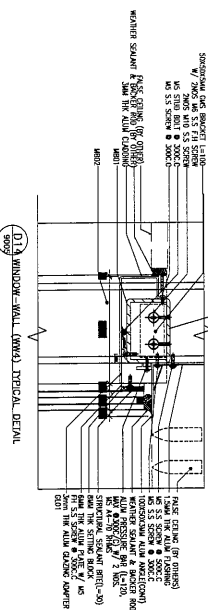

PROPOSED SITE C1
DEVELOPMENT AT AREA 86,
TKOT 70 RP, TSEUNG KWAN O,
NEW TERRITORIES

CLIENTS

 美特鋁質有限公司
MIDI ALUMINIUM FABRICATOR LTD.

Units 6-8, Sunway Industrial Centre, 1/F
610 Chu Kwo Ling Road, Kowloon
Tel:23489211-4 Fax:(852)27727666






SHANGHAI 15007 LIMITED


[03L-.10]

Designed by		
Drawn by		
Reviewed by		
Approved by		
Scale		
DMG NO.: (www)-RH- - [03-10]	REV	0

构件编号:	03L-11	构件数量:	1	构件重量:	25.60
部件编号	规格(mm)	长度(mm)	数量	重量(kg)	表面面积(m ²)
M837	RHS120*80*6.3	1406	1	25.60	0.54
合计:				25.60	

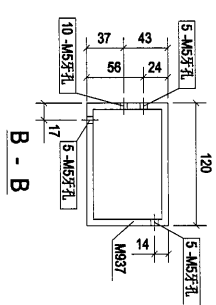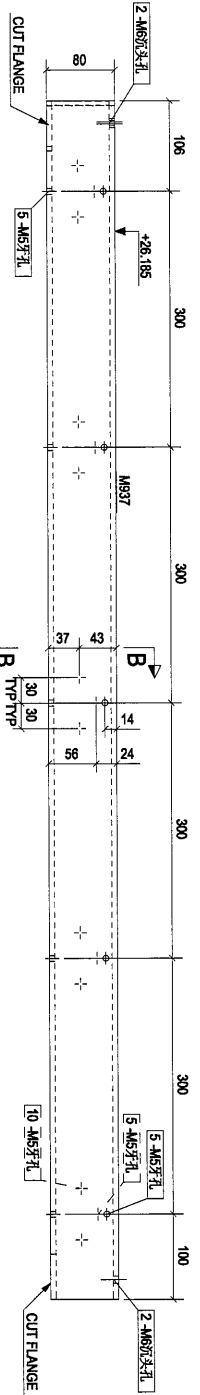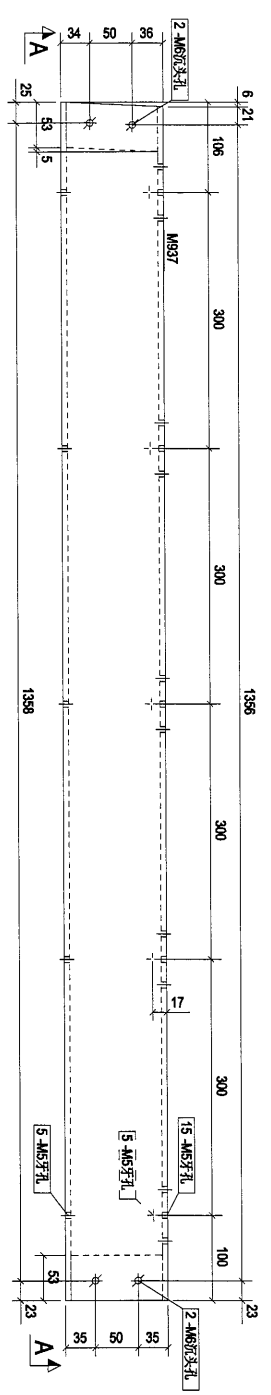


本品


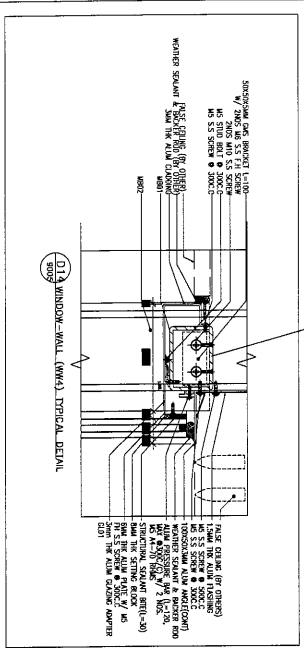


Rev.	0	第1次提报	2019-01-25
Project:	PROPOSED SITE C1 DEVELOPMENT AT AREA 88, TKOIL TO RP TSEUNG KWAN O, NEW TERRITORIES		
Client:	美特铝业有限公司 MIDI ALUMINIUM FABRICATOR LTD. Unit 6-8, Sunny Industrial Centre, 1/F 510 Chee Kwoong Road, Kwun Tong Tel: 23683111 Fax: (852) 2727855		
Designed by	[03L-11]		
Drawn by			
Reviewed by			
Approved by			
Scale			
DWG NO.:	[03L-11]		
REV.	0		


构件编号: 03L-12		构件数量: 1		构件重量: 27.42	
零件编号	规格(mm)	长度(mm)	数量	单重(kg)	共重(kg)
M838	RHS120*80*6.3	1506	1	27.42	27.42
合计:					27.42
				表面积(m ²)	0.58

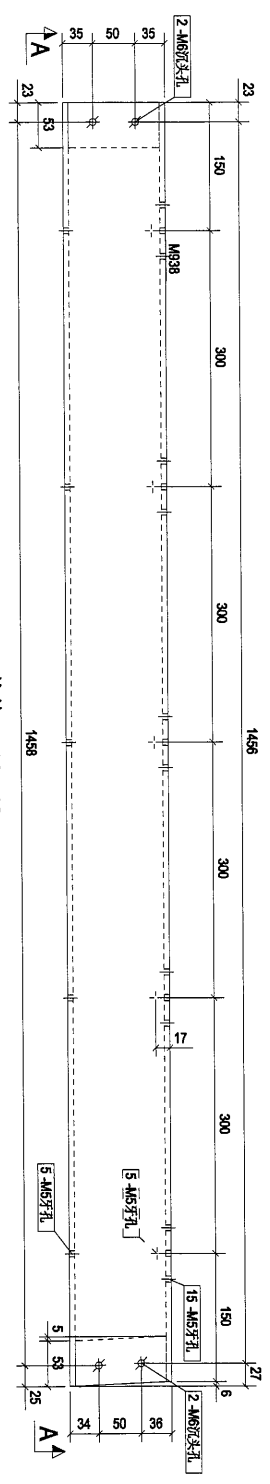

构件: 03L-12

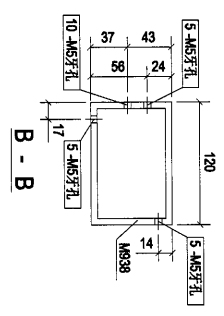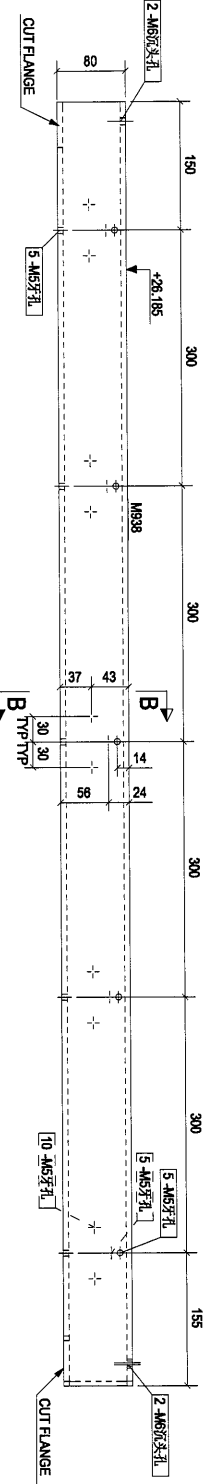

本品

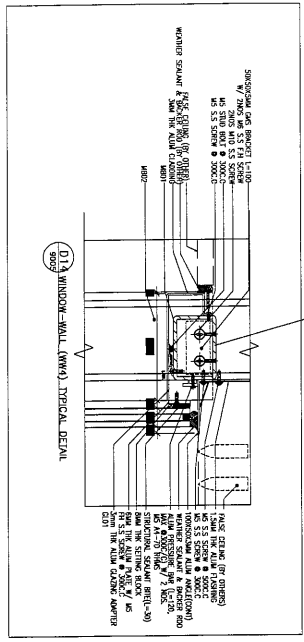

Rev.	Description	Date
0	第一次提批	2019-01-25

PROJECT:
PROPOSED SITE C1
DEVELOPMENT AT AREA 88,
TKOIL TO RP, TSEUNG KWAN O,
NEW TERRITORIES


CLIENT:
美特鋁質有限公司
MIDI ALUMINIUM FABRICATOR LTD.
Units 5-6, Sunny Industrial Centre, 1/F
510 Chee Kwo Ling Road, Kowloon
Tel: (852) 27727855 Fax: (852) 27727855

设计: 陈阿海有限公司
Silver Line Ltd

[03L-12]

Designed by	
Drawn by	
Reviewed by	
Approved by	
Scale	
DWG NO.: (MM4)RH- [03L-12]	REV. 0

合计:	30.64
-----	-------

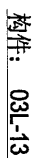Key

Date _____

NEW TERRITORIES

MIDI ALUMINIUM FABRICATOR LTD

4 Fox:(852)27727666




[03L-.13]

(1) **WING**..

ORIGINAL.. (WWW4-KIT- - [U3L:13])


0

154

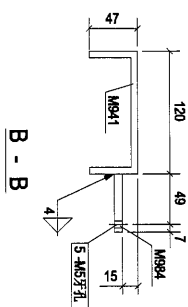


Scale	
DMG NO.: (WWW)-RH- [03L-14]	REV 0


构件编号:	03L-15	构件数量:	1	构件重量:	31.58
部件编号:	规格(mm)	长度(mm)	数量	单重(kg)	共重(kg)
M942	RHS120*80*6.3	1734	1	31.58	31.58
合计:					31.58
					表面面积(m ²)
					0.67

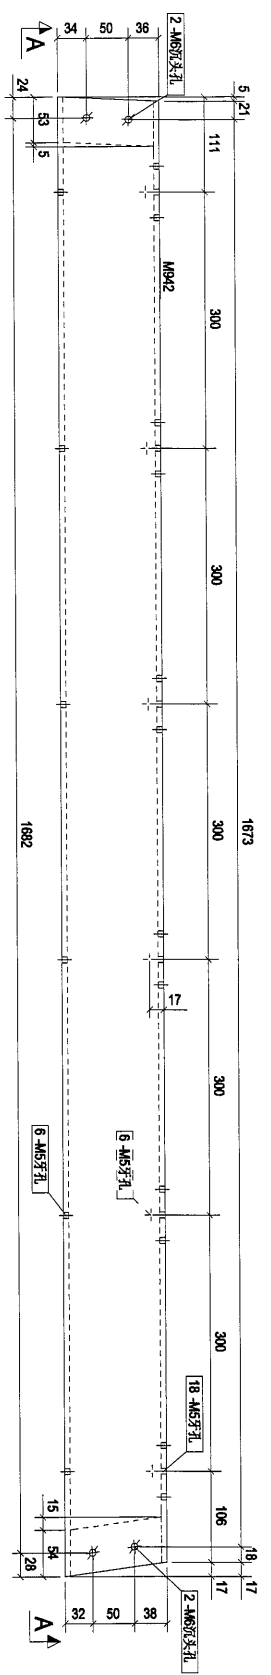


构件: 03L-15

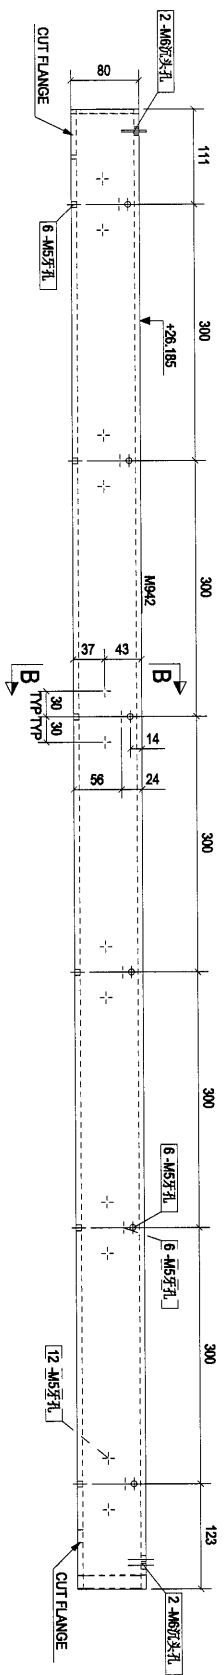

A - A

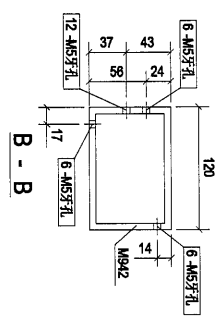

B - B

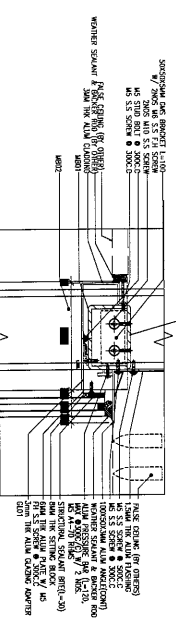

本品

Rev.	0	第1次设计	2019-01-25
Description			

PROJECT: PROPOSED SITE C1
DEVELOPMENT AT AREA 88,
TKOTI TO RP TSEUNG KWAN O,
NEW TERRITORIES

CLIENT: 美特鋁質有限公司
MIDI ALUMINIUM FABRICATOR LTD.
Units 5-6, Sunny Industrial Centre, 1/F
610 Chee Kwo Ling Road, Kowloon
Tel: 23692111 Fax: (852) 2727856


设计: 美特鋁質有限公司
SILVER LAM LUM 1998

[03L-15]


Designed by	
Drawn by	
Reviewed by	
Approved by	
Scale	
DWG NO: (WMA)-RH - [03L-15]	REV. 0

156

构件编号	规格(mm)	长度(mm)	数量	单重(kg)	共重(kg)	表面积(m ²)
M888	RSA48440*6	200	2	1.11	2.22	0.05
M944	RHS120*80*6.3	1194	1	21.74	21.74	0.46
合计:					23.96	

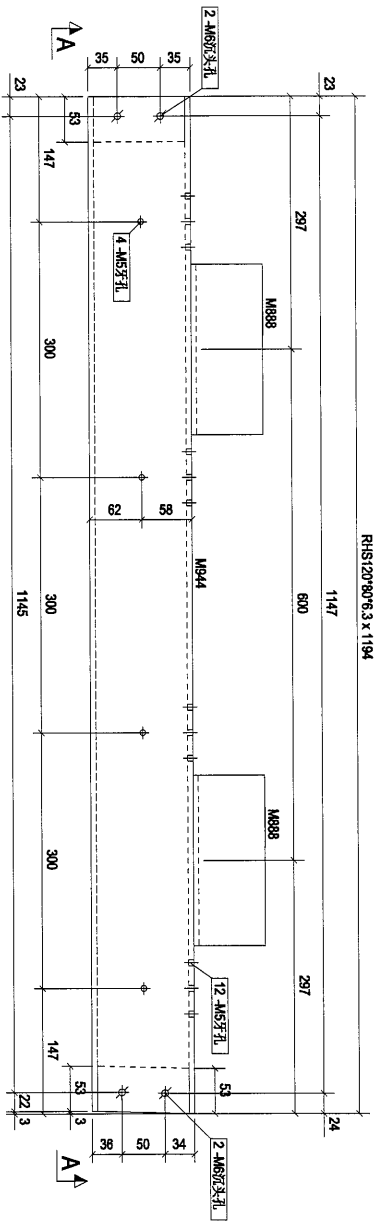



构件: 03L-16

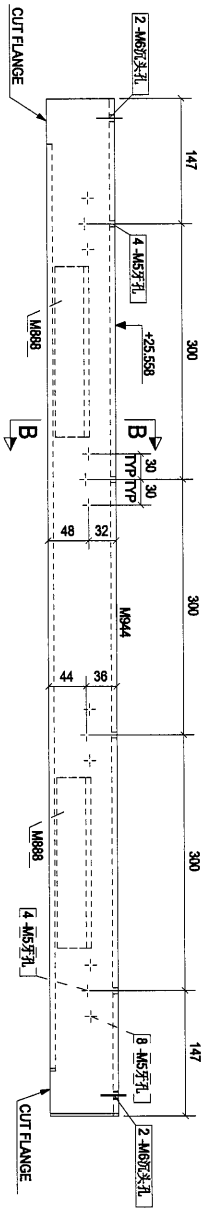

A - A

本品

B - B

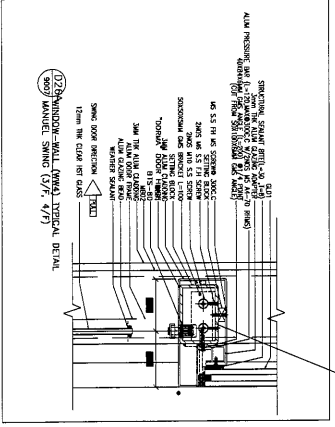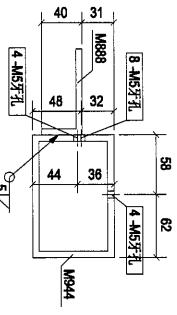

Rev	Description	Date
0	第一次报批	2019-01-25

PROJECT: PROPOSED SITE C1
DEVELOPMENT AT AREA 88,
TKO1 TO RP, TSEUNG KWAN O,
NEW TERRITORIES

CLIENT: 美特铝业有限公司
MIDI ALUMINUM FABRICATOR LTD.
Units 6-8, Sunny Industrial Centre, 1/F
510 Chu Kuo Ling Road, Kamson
Tel: 2469211-4 Fax: (852) 2772686


设计: 美特铝业有限公司
设计: 美特铝业有限公司

[03L-16]


Designed by	
Drawn by	
Reviewed by	
Approved by	
Scale	
DWG NO.: (MMA)-RH- - [03L-16]	REV: 0

157


构件编号: 03L-17		构件数量: 1	构件重量: 21.74
零件编号	规格(mm)	数量	重量(kg)
M946	RHS120*80*6.3	1	21.74
		1	21.74
		1	0.46
		合计:	21.74

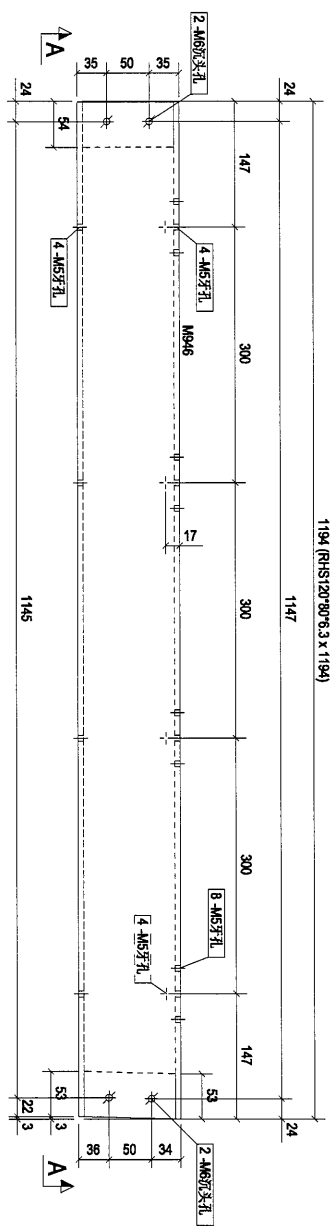


构件: 03L-17

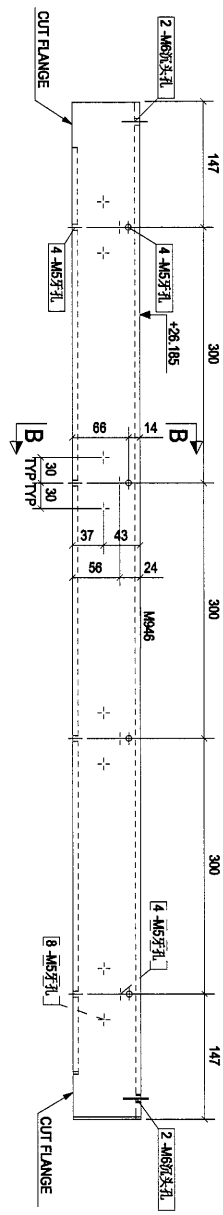

A - A

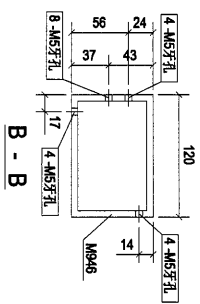

本品

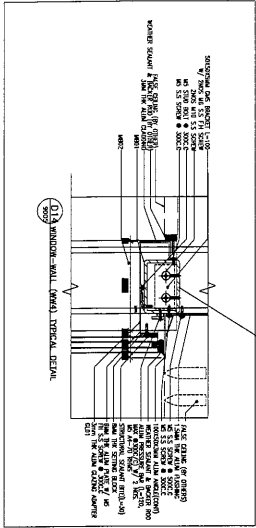

Rev.	Description	Date
0	第一次提数	2019.01.25

PROJECT: PROPOSED SITE C1 DEVELOPMENT AT AREA 86, TKOTI TO RP, TSEUNG KWAN O, NEW TERRITORIES

CLIENT: 美特鋁質有限公司
MIDI ALUMINIUM FABRICATOR LTD.
Units 5-8, Sunny Industrial Centre, 1/F
510 Che Kwo Ling Road, Kowloon
Tel: 2489211-4 Fax: (852) 27271856


DESIGNED BY: 美特鋁質有限公司
DRAWN BY: 美特鋁質有限公司
REVIEWED BY: 美特鋁質有限公司
APPROVED BY: 美特鋁質有限公司

Scale: 1:100



DWG NO.: (MM4)RH- [03L-17]

REV: 0

构件编号	03L-18	构件数量	10	构件重量	42.47
零件编号	规格(mm)	长度(mm)	数量	重量(kg)	表面积(m ²)
M962	RSAS075075	1780	1	6.75	0.34
M1020	RHS1607756.0	1780	1	35.72	0.41
合计:				42.47	

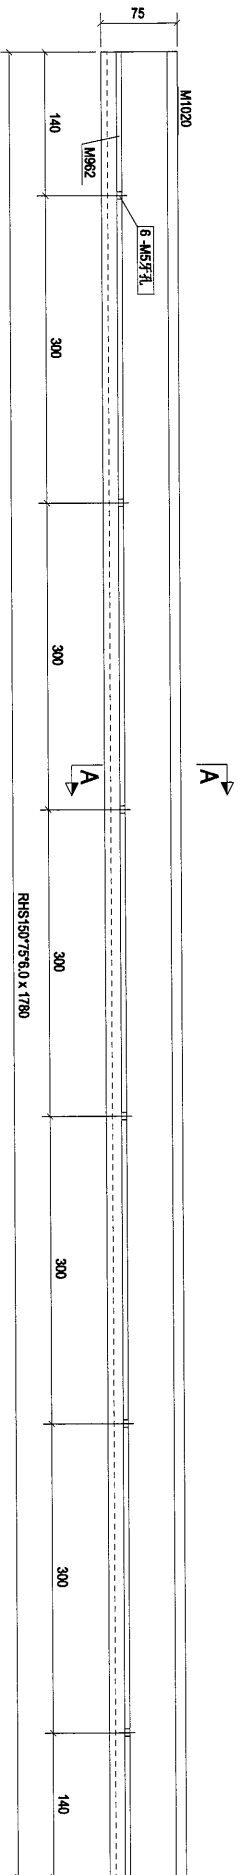

构件: 03L-18

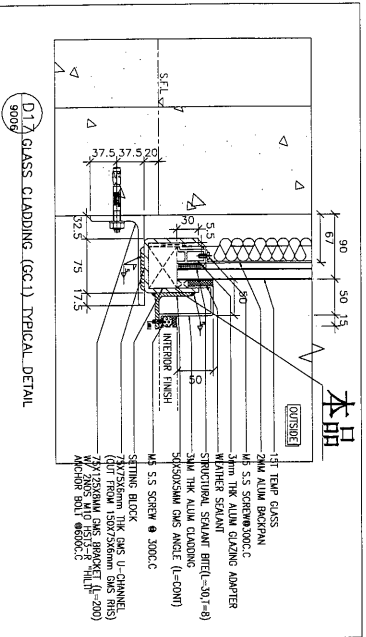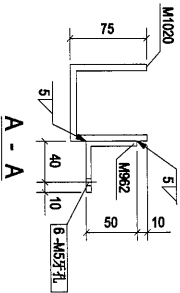

Rev.	Description	Date
0	第1次提报	2019-01-25

PROJECT: PROPOSED SITE C1
DEVELOPMENT AT AREA 88,
TKOIL TO RP, TSEUNG KWAN O,
NEW TERRITORIES

CLIENT:


美特铝业有限公司
MIDI ALUMINUM FABRICATOR LTD.
Units 5-6, Sunny Industrial Centre, 1/F
510 Chee Kwo Ling Road, Kowloon
Tel: 23692711-4 Fax: (852) 27272866

城市有限公司
Silver Line Limited

[03L-18]


Designed by	
Drawn by	
Reviewed by	
Approved by	
Scale	
DWG NO.: (MW4)RH- [03L-18]	REV. 0

159

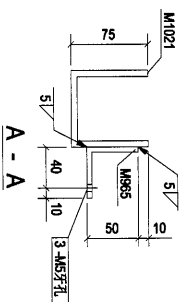
A - A

REV.	0
------	---


构件编号	规格(mm)	长度(mm)	数量	单重(kg)	共重(kg)	表面积(m ²)
M978	RSA40*40*5	881	1	2.63	2.63	0.14
合计:				2.63		

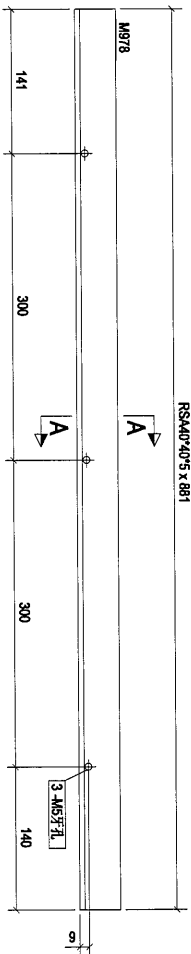

160

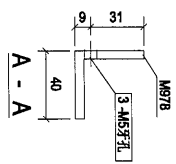

构件: 03L-20

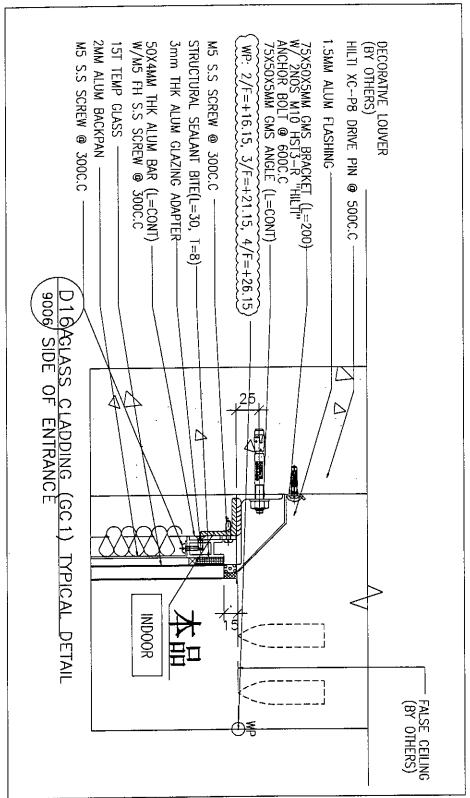

Rev.	Description	Date
0	第1次提报	2019-01-25

PROJECT: PROPOSED SITE C1
DEVELOPMENT AT AREA 86,
TKOTL TO RP, TSEUNG KWAN O,
NEW TERRITORIES


CLIENT: 美特铝业有限公司
MIDI ALUMINUM FABRICATOR LTD.
Units 5-6, Sunny Industrial Centre, 1/F
610 Chee Kwo Ling Road, Kwun Tong
Tel: 23989211-4 Fax: (852) 27272856




[03L-20]

Designed by	
Drawn by	
Reviewed by	
Approved by	
Scale	
DWG NO.: (MM4)RH- - [03L-20]	REV. 0


构件编号:	03L-21	构件数量:	4	构件重量:	30.89
部件编号	规格(mm)	长度(mm)	数量	单重(kg)	共重(kg)
M1058	RHS120*80*6.3	1896	1	30.89	30.89
合计:				30.89	0.65

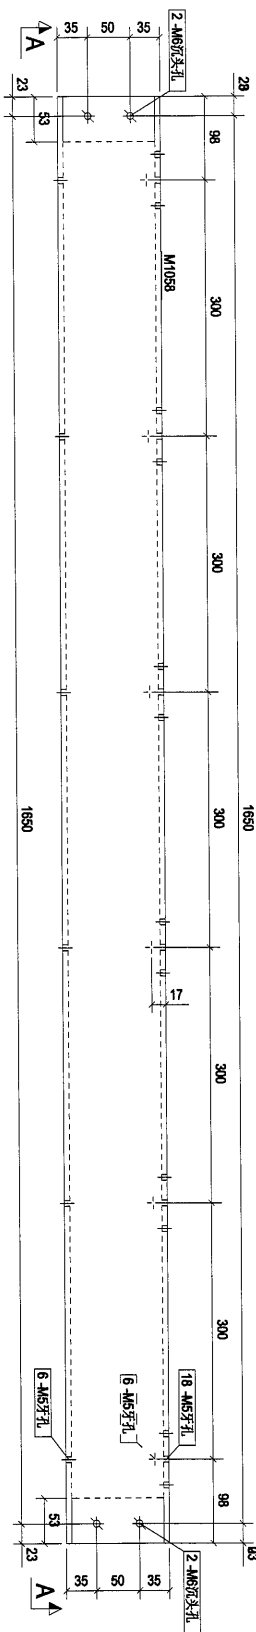

构件: 03L-21

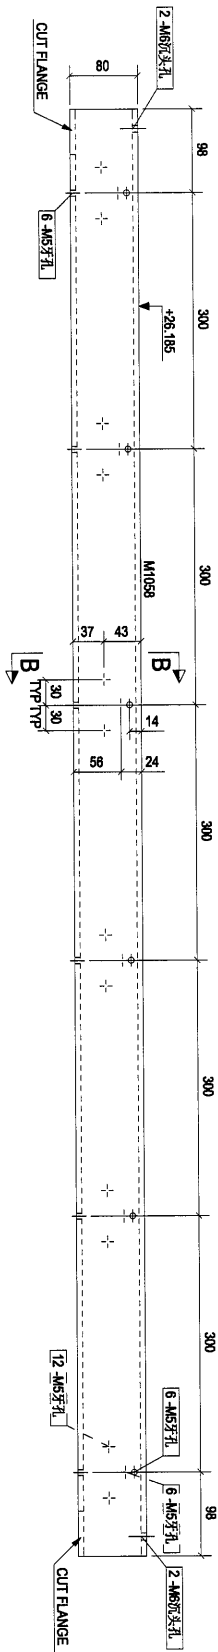


A - A

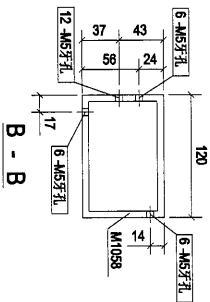

B - B

本品

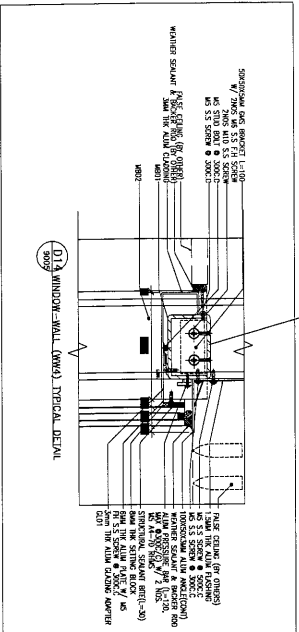

0	第1次提批	2019-01-25
Rev.	Description	Date

PROJECT: PROPOSED SITE C1
DEVELOPMENT AT AREA 88,
TKOTI TO RP, TSEUNG KWAN O,
NEW TERRITORIES


CLIENT: 美特鋁質有限公司
MIDI ALUMINIUM FABRICATOR LTD.
Units 6-8, Sunny Industrial Centre, 1/F
5012, Kwo Ling Road, Tseung Kwan O
Tel: 23485111 Fax: (852) 27272656

设计: 美特鋁質有限公司
DESIGN: MIDI ALUMINIUM FABRICATOR LTD.



[03L-21]

Designed by	
Drawn by	
Reviewed by	
Approved by	
Scale	
DWG NO.: (MWA)-RH - [03L-21]	REV. 0

162

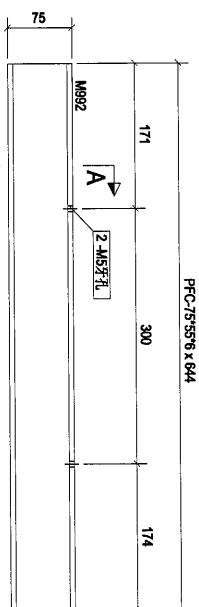

构件: 03L-22

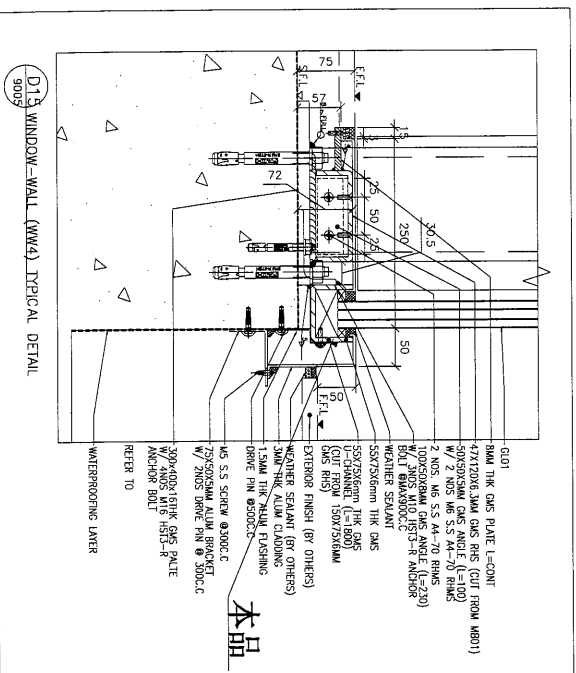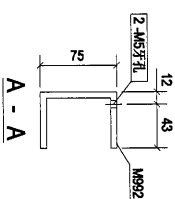

0	第1次报批	2019-01-25
Rev.	Description	Date

PROPOSED SITE C1
DEVELOPMENT AT AREA 86,
TKOTL 70 RP, TSEUNG KWAN O,
NEW TERRITORIES

 美特鋁質有限公司
MIDI ALUMINIUM FABRICATOR LTD.

MIDI ALUMINIUM FABRICATOR LTD.
Units 6-8, Sunroy Industrial Centre, 1/F
610 Cha Kwo Ling Road, Kowloon
Tel: 23469211-4 Fax: (852) 27171666




2017年12月31日


[03L-.22]

Designed by		REV 0
Drawn by		
Reviewed by		
Approved by		
Scale		
DWG NO.: (MVA)-R1- - [03L-22]		


构件编号	规格(mm)	数量	单重(kg)	共重(kg)	表面利(m ²)
M993	PFC-75/55/6	1	5.26	5.26	0.23
合计:				5.26	

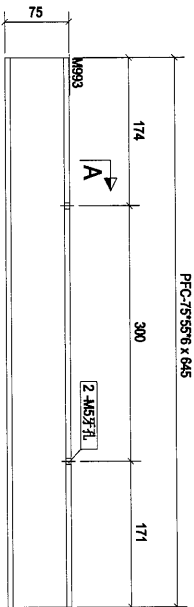

构件: 03L-23

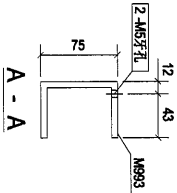

163

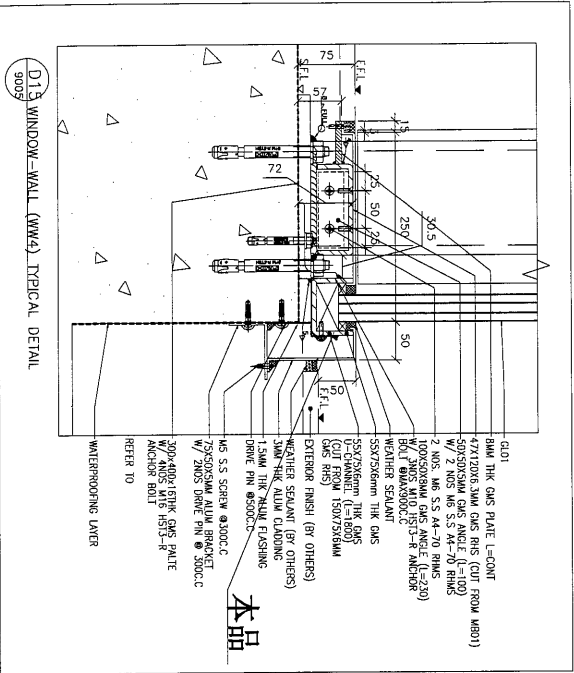

Rev.	Description	Date
0	第1次提批	2019-01-25

PROJECT: PROPOSED SITE C1
DEVELOPMENT AT AREA 88,
TKOIL 70 RP, TSEUNG KWAN O,
NEW TERRITORIES


CLIENT: 美特鋁貿有限公司
MIDI ALUMINIUM TRADING LTD.
Unit 8-9, Sanyong Industrial Centre, 1/F
5100 Shing Shue, Tseung Kwan O, N.T.
Tel: 23489211, Fax: 23489212, Email: 23489212@midiltd.com



[03L-23]

Designed by	
Drawn by	
Reviewed by	
Approved by	
Scale	
DWG NO.: (WW4)-RH - [03L-23]	REV. 0

164

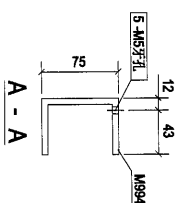

构件: 03L-24


PROPOSED SITE C1
DEVELOPMENT AT AREA 86,
TKOTL 70 RP, TSEUNG KWAN O,
NEW TERRITORIES

東洋電機株式会社
Sinter 1507 Lin 088

[03L-.24]


Designed by	
Drawn by	
Reviewed by	
Approved by	
Scale	
DWG NO.: (MVA)-Rt - [03-24]	
REV	
0	

Technical drawing of a steel beam (PFC-75x55x6 x 1600) showing dimensions and section A-A. The beam has a total length of 1600 mm, divided into five 300 mm segments. The top flange is 75 mm wide. The web thickness is 6 mm. The bottom flange has a width of 52 mm. A section line A-A is indicated at the third segment. The beam is labeled M996.

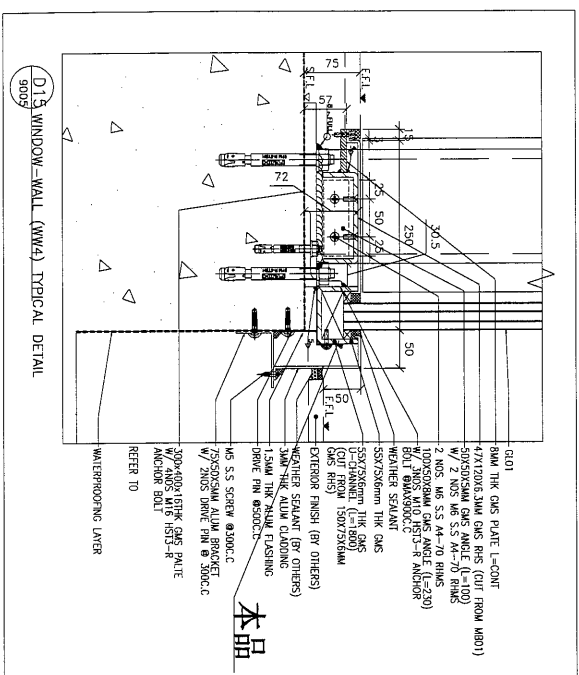DMG NO.: (WWW)-RH-- [03L-26]

0	第1次报批	2019-01-25
Rev.	Description	Date

合计: 63.67

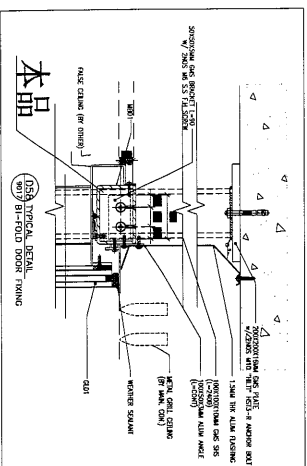[illegible]

PROPOSED SITE C1
DEVELOPMENT AT AREA 86,
TKOTL 70 RP, TSEUNG KWAN O,
NEW TERRITORIES

美特鋁質有限公司
MIDI ALUMINIUM FABRICATOR LTD.



Units 6-8, Sunray Industrial Centre, 1/F
610 Cha Kwo Ling Road, Kowloon
Tel: 23489211-4 Fax: (852) 27727666



[03L-.27]

DWG NO.: (WWW4)-RH- - [03L-27]

168

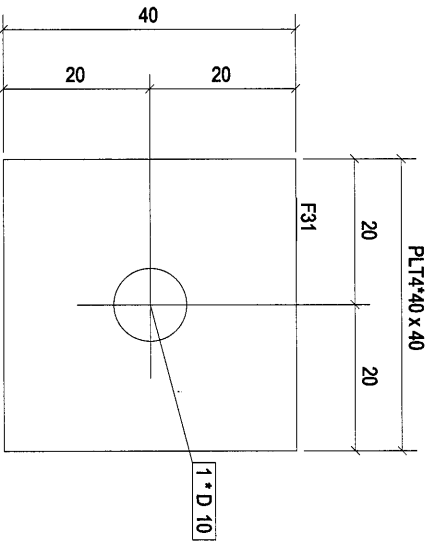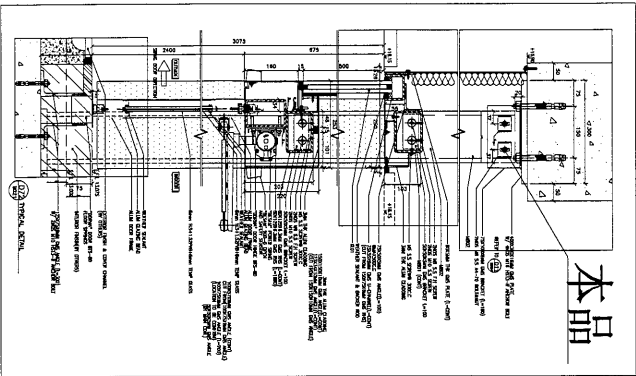

构件: 03S-1

构件编号: 03S-1		构件数量: 48		构件重量: 0.05	
部件编号	规格(mm)	长度(mm)	数量	单重(kg)	共重(kg)
F31	PLT4*40	40	1	0.05	0.05
合计:					0.05

0	第1次报批	2019-01-25
Rev.	Description	Date

PROJECT: PROPOSED SITE C1 DEVELOPMENT AT AREA 86, TKOIL TO RP, TSEUNG KWAN O, NEW TERRITORIES

CLIENT:


美特銘實有限公司
MIDI ASSEMBLY FACTORY LTD.
Units 6-8, Sunny Industrial Centre, 1/F
610 Ciu Kwo Ling Road, Kowloon
Tel: 23489211-4 Fax: (852) 27272665

總代理
MIDI ASSEMBLY FACTORY LTD.

[03S-1]


Designed by	
Drawn by	
Reviewed by	
Approved by	
Scale	
DWGNO.: (WMA)PH- [03S-1]	REV. 0

构件编号: 03S-2		构件数量: 44		构件重量: 0.38	
部件编号	规格(mm)	长度(mm)	数量	单重(kg)	共重(kg)
M1026	RSA50*50*5	100	1	0.38	0.38
合计:				0.38	0.02

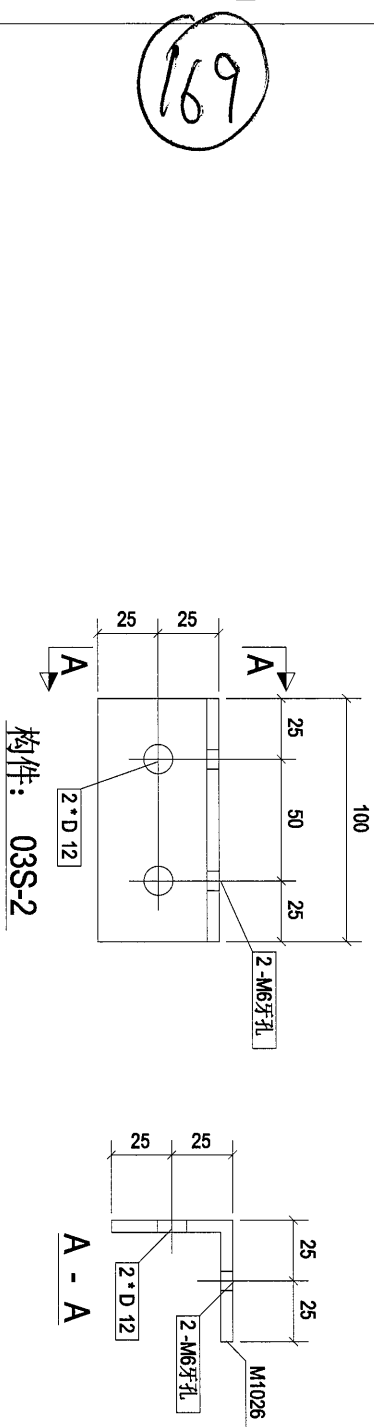

169

本品

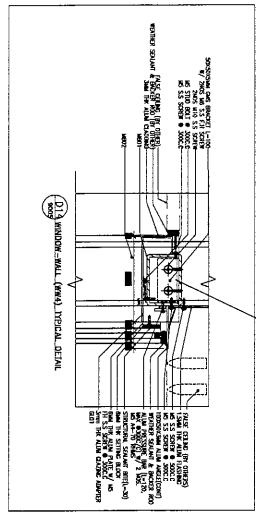

Rev.	第次版数	Date
0		2019.01.25


PROJECT: PROPOSED SITE C1
DEVELOPMENT AT AREA 16,
TKOIL TO RP, TSEUNG KWAN O,
NEW TERRITORIES

CLIENT: 美特鋁質有限公司
MIDI ALUMINUM FABRICATOR LTD.
Units 6-8, Sunny Industrial Centre, 1/F
610 Che Kwo Ling Road, Kwai Tsing
Tel: 2389211-4 Fax: (852) 7727866

總代理: 德昌石塔公司
引: 1041 Limited


[03S-2]	
Designed by	
Drawn by	
Reviewed by	
Approved by	
Scale	
DWG NO.: (WMA)-RH- - [03S-2]	REV. 0

170

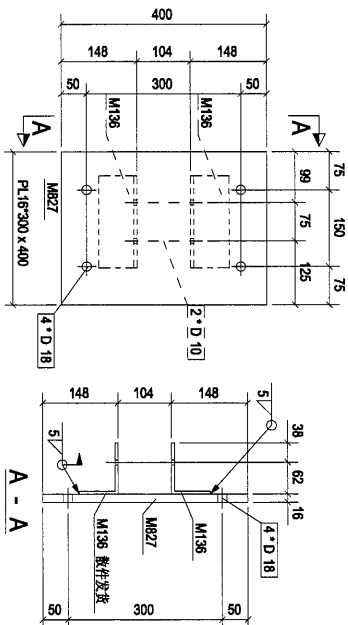

构件: 03S-3

构件编号: 03S-3		构件数量: 12		构件重量: 17.94		
部件编号	规格(mm)	长度(mm)	数量	单重(kg)	共重(kg)	表面积(m ²)
M136	RSA100*75*6	180	2	1.43	2.87	0.07
M827	PL16-300	400	1	15.07	15.07	0.26
合计:					17.94	


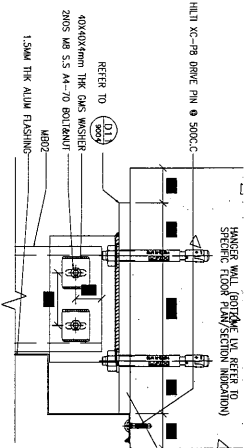


本品

D1.3 WINDOW-WALL (MMA) TYPICAL DETAIL

Rev.	0	第1次审核	2019-01-25
Description	PROJECT: PROPOSED SITE C1 DEVELOPMENT AT AREA 88, TKOIL TO RP TSEUNG KWAN O, NEW TERRORIES		
Date			
CLIENT:	美特經貿有限公司 MIDI AUTOMOTIVE MARKETING LTD. Units 6-8, Sunny Industrial Centre, 1/F 810 Chi Kwo Ling Road, Kowloon Tel: 23489211-4 Fax: (852) 2727656		
DESIGNED BY	[03S-3]		
DRAWN BY			
REVIEWED BY			
APPROVED BY			
Scale			
DMG NO. (MMA)-RH- [03S-3]			
REV.	0		

构件编号:	03S-4	构件数量:	175	构件重量:	0.38
部件编号	规格(mm)	长度(mm)	数量	单重(kg)	共重(kg)
MG64	RSASD50*5	100	1	0.38	0.38
合计:					0.38

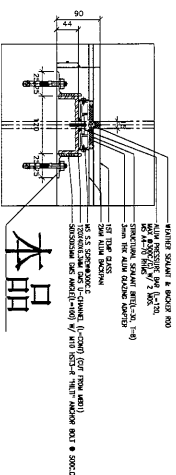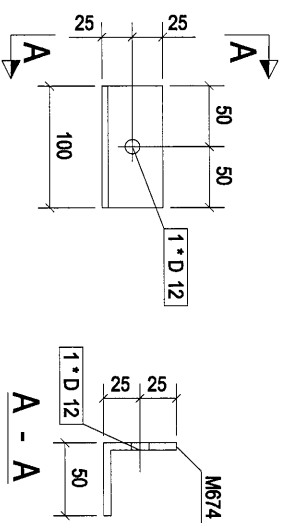

~~D18 GLASS CLADDING (GCC) TYPICAL DETAIL~~

0	第1次报批	2019-01-25
Rev.	Description	Date

CLIENT:

MIDI ALUMINIUM FABRICATOR LTD.
Units 6-8, Sunny Industrial Centre, 1/F
610 Cha Kwo Ling Road, Kowloon
Tel:23489211-4 Fax:(852)27727666

[03S-.4]


Drawn by	
----------	--

Approved by	
-------------	--


DWG NO.: (MW4)-RH-- [03S-4]

172

构件编号: 03S-5		构件数量: 32		构件重量: 0.94	
部件编号	规格(mm)	长度(mm)	数量	单重(kg)	共重(kg)
M784	RSA75*50*5	200	1	0.94	0.94
合计:				0.94	0.05

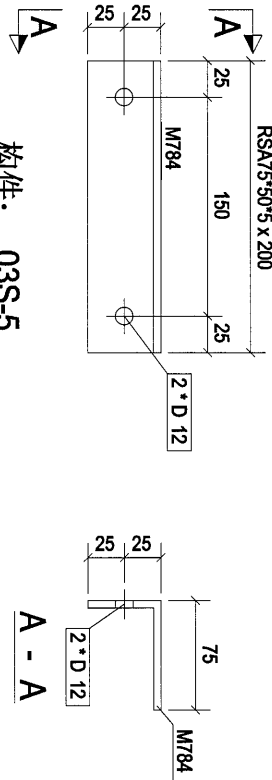

构件: 03S-5

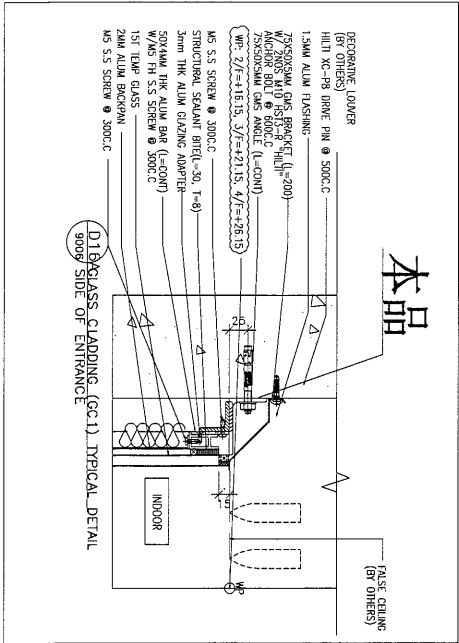

Rev.	Description	Date
0	第一次报数	2019-01-25

PROJECT: PROPOSED SITE C1 DEVELOPMENT AT AREA 86, TKOIT TO RP TSEUNG KWAN O, NEW TERRITORIES


CLIENT: 美特鋁質有限公司
MIDI ALUMINUM FABRICATOR LTD.
Units 6-8, Sunny Industrial Centre, 1/F
610 Chee Koo Ling Road, Kowloon
Tel: 23488211-4 Fax: (852) 27277656

總代理: 美特鋁質有限公司
MIDI ALUMINUM FABRICATOR LTD.

[03S-5]

Designed by	Drawn by	Reviewed by	Approved by	Scale	DATE	REV.
						0

173

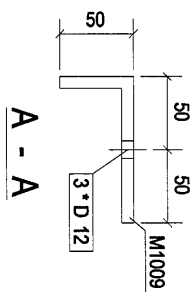


A - A




REV.	0
------	---

174

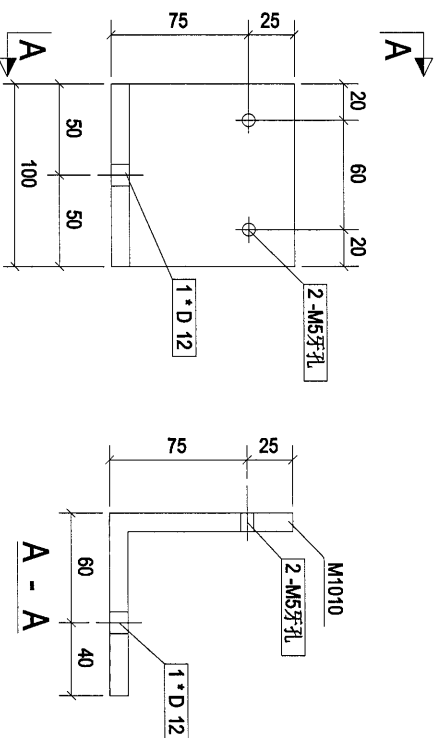

构件: 03S-7

本品

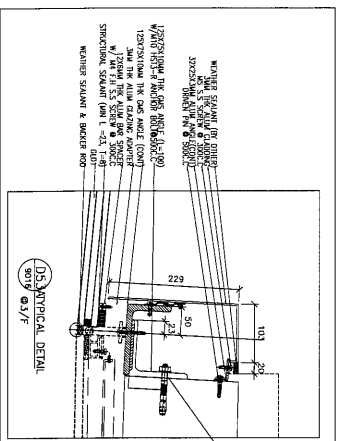

构件编号	规格(mm)	长度(mm)	数量	单重(kg)	共重(kg)	表面积(m ²)
M1010	RSA100*100*10	100	1	1.51	1.51	0.04
合计:				1.51		

Rev	Description	Date
0	第一次提批	2019-01-25

PROJECT: PROPOSED SITE C1
DEVELOPMENT AT AREA 86,
TKOIL TO RP TSEUNG KWAN O,
NEW TERRITORIES

CLIENT:

美特鋁質有限公司
MIDI ALUMINIUM FABRICATORS LTD.

Units 6-8, Sunny Industrial Centre, 1/F
610 Chee Kwo Ling Road, Kwai Tsing
Tel: 23489211-4 Fax: (852) 27172665




總代理 石路公司
總代理 石路公司
總代理 石路公司

[03S-7]

Designed by	
Drawn by	
Reviewed by	
Approved by	
Scale	
DWG NO.:	(MM4)PH- [03S-7]
REV	0

构件编号: 03S-8		构件数量: 32		构件重量: 2.44	
部件编号	规格(mm)	长度(mm)	数量	单重(kg)	共重(kg)
M1022	RSA125*75*8	200	1	2.44	2.44
合计:				2.44	0.08



17.5

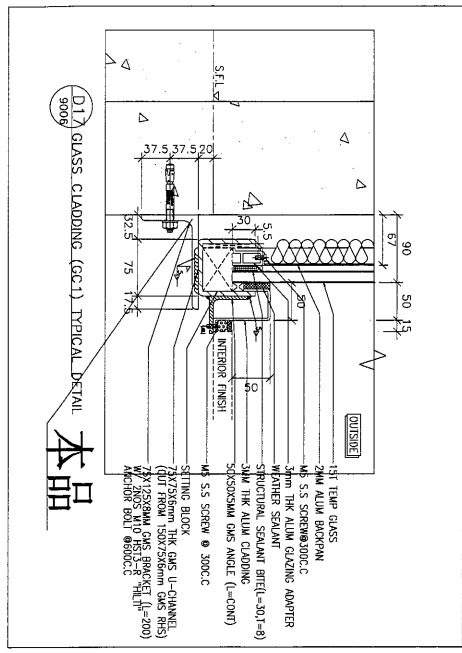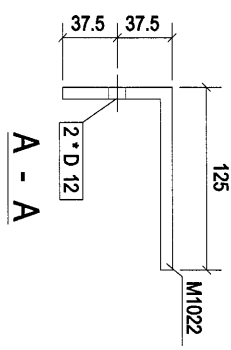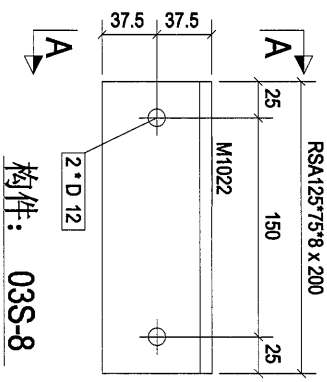

0	第1次提报	2019/01/25
Rev.	Description	Date
PROJECT: PROPOSED SITE C1 DEVELOPMENT AT AREA 86, TKOIL TO RP, TSEUNG KWAN O, NEW TERRITORIES		
CLIENT: 美特鋁質有限公司 MIDI ALUMINUM FABRICATOR LTD. Units 6-8, Sunny Industrial Centre, 1/F 610 Chee Kuo Ling Road, Kwai Tsing Tel: 23882111-4 Fax: (852) 27272866		
[03S-8]		
Designed by		
Drawn by		
Reviewed by		
Approved by		
Scale		
DWG NO.: (MM4)RH- [03S-8]		
REV. 0		

176

本品

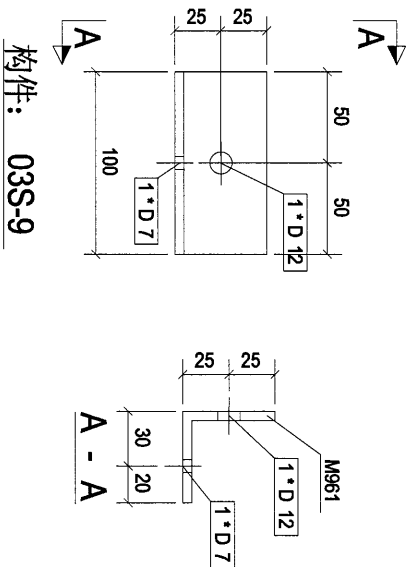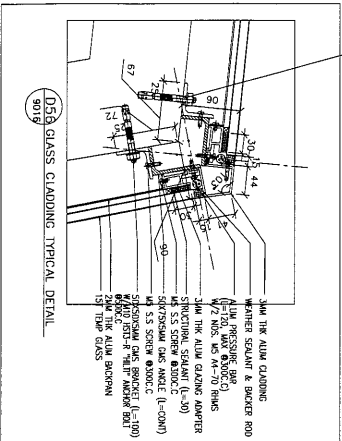

构件编号: 03S-9		构件数量: 7		构件重量: 0.38	
部件编号	规格(mm)	长度(mm)	数量	单重(kg)	共重(kg)
M961	RSA50*50*5	100	1	0.38	0.38
合计:				0.38	0.02

Rev.	第1次报撤	Date
0		2019-01-25

PROJECT: PROPOSED SITE C1
DEVELOPMENT AT AREA 86,
TKOIT TO RP TSEUNG KWAN O,
NEW TERRITORIES


CLIENT: 美特鋁質有限公司
MIDI ALUMINUM FABRICATOR LTD.
Units 6-8, Sunny Industrial Centre, 1/F
610 Cho Kwo Ling Road, Kowloon
Tel: (2348) 9211-4 Fax: (852) 77277666

總代理: 建昌石塔有限公司
JIAN CHANG LIMITED

[03S-9]	
Designed by	
Drawn by	
Reviewed by	
Approved by	
Scale	
DMG NO.: (MMA)-RH- [03S-9]	REV: 0


177

构件编号:	03S-10	构件数量:	7	构件重量:	0.47
部件编号	规格(mm)	长度(mm)	数量	单重(kg)	共重(kg)
M976	RSA75*50*5	100	1	0.47	0.47
合计:				0.47	0.03

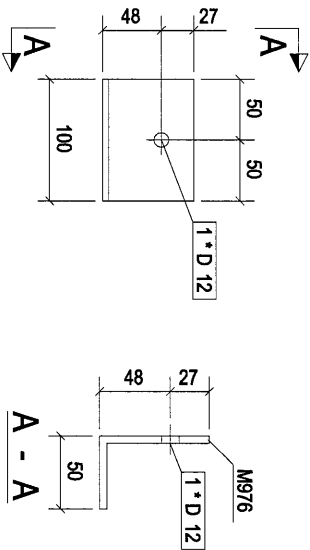

构件: 03S-10

本品

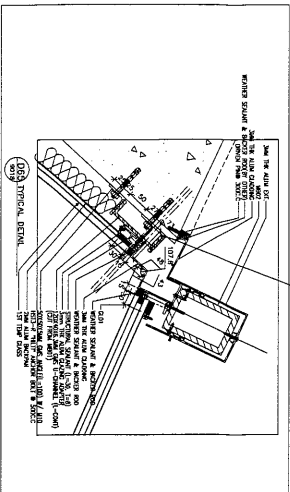

Rev.	Description	Date
0	第一次批准	2019-01-25

PROJECT: PROPOSED SITE C1
DEVELOPMENT AT AREA 88,
TKOIL TO RP, TSEUNG KWAN O,
NEW TERRITORIES

CLIENT:


美特鋁質有限公司
MIDI ALUMINUM FABRICATOR LTD.
Units 6-8, Sunny Industrial Centre, 1/F
570 Chee Kwo Ling Road, Kowloon
Tel: 2389211-4 Fax: (852) 2727855

總代理
引信有限公司
引信有限公司

[03S-10]

Designed by	
Drawn by	
Reviewed by	
Approved by	
Scale	
DWG NO.:	(MWA)PH- [03S-10]
REV.	0

零件编号	2SJ-31	零件数量	192	零件重量	2.26
零件编号	规格(mm)	长度(mm)	数量	重量(kg)	重量(kg)
M292	RSA125*75*10	150	1	2.26	0.06
合计:				2.26	

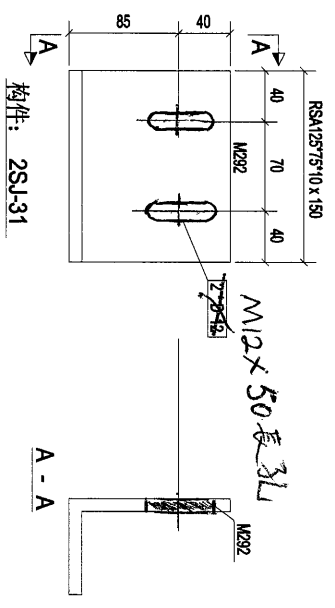

178

Rev.	Description	Date
0	第一次设计	2016-09-08

PROJECT:
PROPOSED SITE C1
DEVELOPMENT AT AREA 88,
TKOIL 70 RP, TSEUNG KWAN O,
NEW TERRITORIES

CLIENT:
美特鋁質有限公司
MIDI ALUMINUM FABRICATOR LTD.
Units 5-8, Sunny Industrial Centre, 1/F
610 Chiu Kwo Ling Road, Kowloon
Tel: 23489211-4 Fax: (852) 2727565

Silver Town Limited
Tel: 0769-8336468 Fax: 0769-8336954
E-MAIL: ADDRESS@silvertown.hk

DRAWING TITLE:
[2SJ-31]

CAO File Name:	
Designed by	
Drawn by	
Reviewed by	
Approved by	
Scale	
DWG NO:	WM3 - [2SJ-31]
REV.	0