

工程指示 / 要求簡箋(E.I.)

工程指示編號：EI/ 2723 /20 修改版次：

工程編號：J851

工程名稱：青衣明翹滙

工程項目：

露台欄杆地盤用鋁板(18呎-33呎)生產

收件人：

生統

發件人：

Joe Chan

日期：21/11/2020

☐ 要求提供 / ☒ 確認 事項：

- | | | |
|------------------------------------|-------------------------------------|-------------------------------|
| ☐ 初步鋁料 B.M. | ☐ 加工拆圖，然後生產 | ☐ 尺寸表 |
| ☐ 正式鋁料 B.M. | ☐ 技術上資料 / 指示 | ☐ 報價 |
| ☐ 配件 B.M. | ☐ 樣辦或貨品說明書 | ☐ 分判合約 |
| ☐ 其他：_____ | | |

內容：

請依附件資料，生產鋁板，按地盤要求，分座分層
送地盤。

標識要求：每件鋁板標示座號、樓層、單位又
露台編號。

請在 30/12/2020 前完成上列要求。

附有關圖紙 / 文件：

1+52頁

以上項目為：

☐ 原合約工程包 ☐ 原合約工程加 / 減賬 ☐ 新工程報價

原因：-

分發東莞各部門：

() 生產技術總監 ☐ 連附件 () 技術部 ☐ 連附件 () 生產部 ☐ 連附件 () 機械設計部 ☐ 連附件
() 採購部 ☐ 連附件 () 生產統籌部 ☐ 連附件
() 質檢部 ☐ 連附件 () 會計部 ☐ 連附件 () 報關組 ☐ 連附件 () 其他 _____ ☐ 連附件

分發香港各部門：

() 行政部 ☐ 連附件 () 會計部 ☐ 連附件 () 統籌部 ☐ 連附件 () 工程部地盤科文 ☒ 連附件 積哥
() 採購部 ☐ 連附件 () QS 部 ☐ 連附件 () 維修部 ☐ 連附件 () 其他 _____ ☐ 連附件

傳遞編號：

HK 2670/20

發件人簽署：


項目經理簽署：

圖則登記表
DRAWING REGISTER


工程名稱 Project Title:		J851 拦河铝板拆圖		接收日期 Receiving Date (適用於客戶圖則)										
工程編號 Project No:		J851		年	20									
		18/F-33/F		月	11									
				日	21									
圖則編號 Drg. No.	圖則名稱 Drawing Title			修訂編號 Revision No.										
UP-A1L	铝板加工图	1	-											
UP-A1R	铝板加工图	2	-											
UP-A2	铝板加工图	3	-											
UP-B1L	铝板加工图	4	-											
UP-B1R	铝板加工图	5	-											
UP-B2L	铝板加工图	6	-											
UP-B2R	铝板加工图	7	-											
UP-B3	铝板加工图	8	-											
UP-C1L	铝板加工图	9	-											
UP-C1R	铝板加工图	10	-											
UP-C2	铝板加工图	11	-											
GB-A1L	铝板加工图	12	-											
GB-A1R	铝板加工图	13	-											
GB-A2	铝板加工图	14	-											
GB-B1L	铝板加工图	15	-											
GB-B1R	铝板加工图	16	-											
GB-B2L	铝板加工图	17	-											
GB-B2R	铝板加工图	18	-											
GB-B3	铝板加工图	19	-											
GB-B4	铝板加工图	20	-											
GB-B5	铝板加工图	21	-											
GB-C1L	铝板加工图	22	-											
GB-C1R	铝板加工图	23	-											
GB-C2	铝板加工图	24	-											
GB-C3	铝板加工图	25	-											
FB1	铝巴加工图	26	-											
FB2	铝巴加工图	27	-											
/	T1 總表	28												
/	T1A 總表	29												
/	T2 總表	30												
/	T2A 總表	31												

第 2 頁，共 2 頁


3

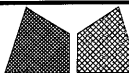 美特鋁質有限公司 MIDI Aluminium Fabricator Ltd.					工程號	J851	類別		物料號	-				
					地盘	青衣190	制圖	W. E. X	2020-05-13	圖號	UP-A1L			
修改	-	-	-	採用工廠		地盤	✓	图纸名称	铝板加工图	復核	-	-	數量	-
日期	-	-	-	材料颜色	-	材料	2 mm厚铝板	批准	-	-	單件重量	-	(KG)	

部件编号	L	颜色	颜色编号	数量
UP-A1L-01G	1038	深灰色	UCT534509SC-3	30
UP-A1L-02G	1038	深灰色	UCT534509SC-3	15
UP-A1L-03G	888	深灰色	UCT534509SC-3	15
UP-A1L-04G	431	深灰色	UCT534509SC-3	15
UP-A1L-05G	631	深灰色	UCT534509SC-3	15
UP-A1L-06G	531	深灰色	UCT534509SC-3	15

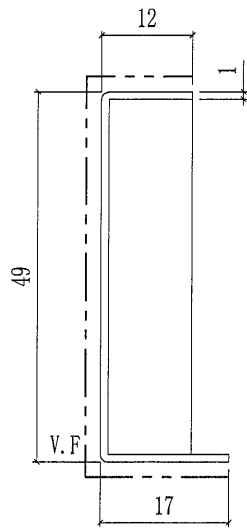


SECTION A-A

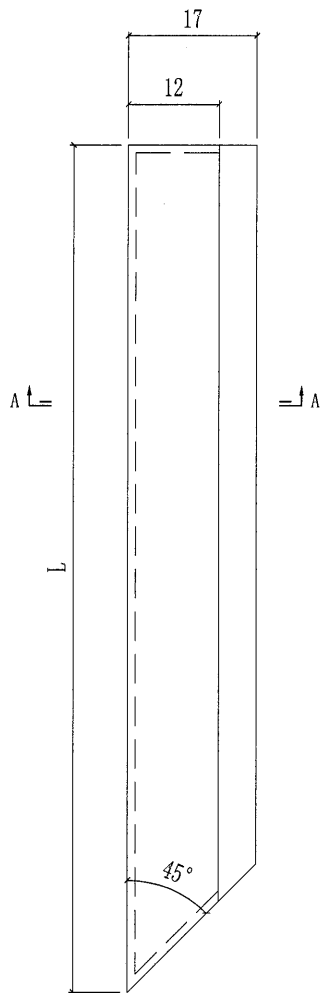


——— 喷涂面


4

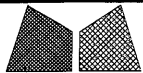 美特鋁質有限公司 MIDI Aluminium Fabricator Ltd.					工程號	J851	類別		物料號	-		
					地盘	青衣190	制圖	W. E. X	2020-05-13	圖號	UP-A1R	
修改	-	-	-	採用工廠		图纸名称	铝板加工图	復核	-	-	數量	-
日期	-	-	-	材料颜色	-	材料	2 mm厚铝板	批准	-	-	單件重量	- (KG)

部件编号	L	颜色	颜色编号	数量
UP-A1R-01G	431	深灰色	UCT534509SC-3	15
UP-A1R-02G	531	深灰色	UCT534509SC-3	15
UP-A1R-03G	481	深灰色	UCT534509SC-3	15
UP-A1R-04G	1038	深灰色	UCT534509SC-3	30
UP-A1R-05G	631	深灰色	UCT534509SC-3	15
UP-A1R-06G	1035	深灰色	UCT534509SC-3	15

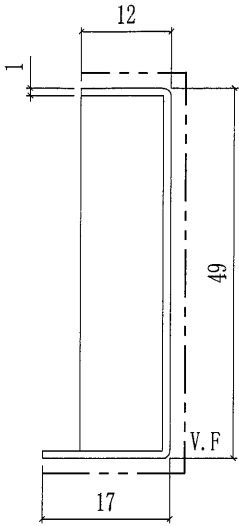

SECTION A-A

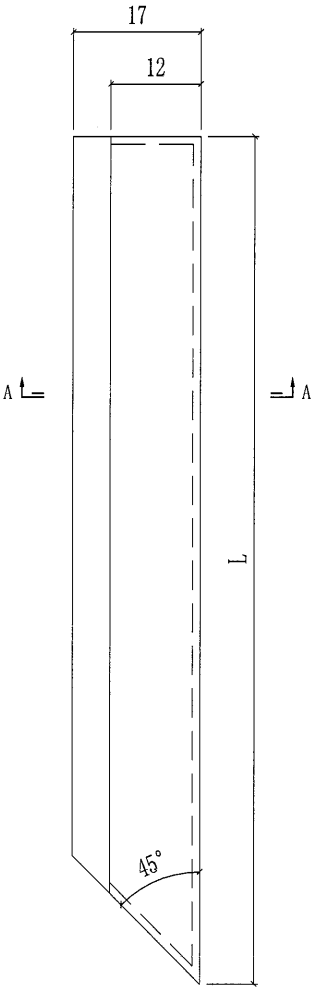


— — — — — 喷涂面


5

 美特鋁質有限公司 MIDI Aluminium Fabricator Ltd.					工程號	J851	類別		物料號	-		
					地盘	青衣190	制圖	W. E. X	2020-05-13	圖號	UP-A2	
修改	-	-	-	採用工廠		图纸名称	铝板加工图	復核	-	-	數量	-
日期	-	-	-	材料颜色	-	材料	2 mm厚铝板	批准	-	-	單件重量	- (KG)

部件编号	L	颜色	颜色编号	数量
UP-A2-01G	1617	深灰色	UCT534509SC-3	30
UP-A2-02G	1597	深灰色	UCT534509SC-3	30
UP-A2-03G	1862	深灰色	UCT534509SC-3	15
UP-A2-04G	1602	深灰色	UCT534509SC-3	30


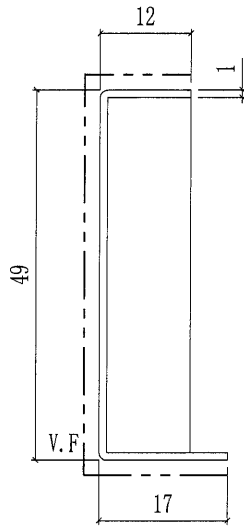


SECTION A-A

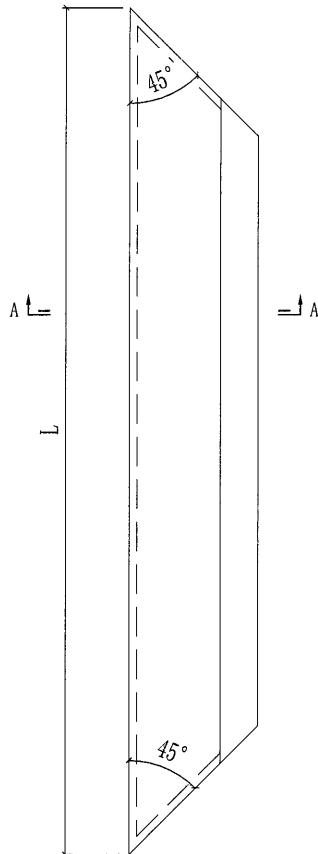

—— ——— 喷涂面

美特鋁質有限公司 MIDI Aluminium Fabricator Ltd.				工程號	J851	類別		物料號	-		
				地盘	青衣190	制圖	W. E. X	2020-05-13	圖號	UP-B1L	
修改	-	-	-	採用工廠		地盘	✓	图纸名称	铝板加工图	復核	-
日期	-	-	-	材料颜色	-			材料	3mm厚铝板	批准	-
									數量	-	
									單件重量	- (KG)	

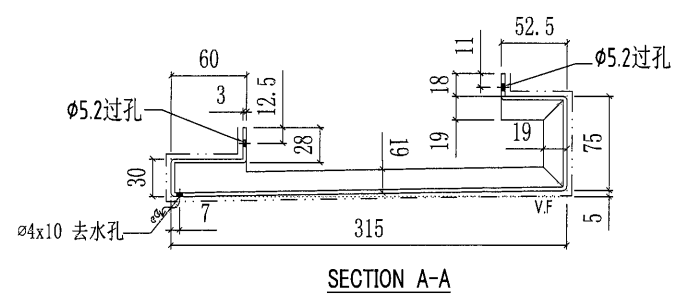
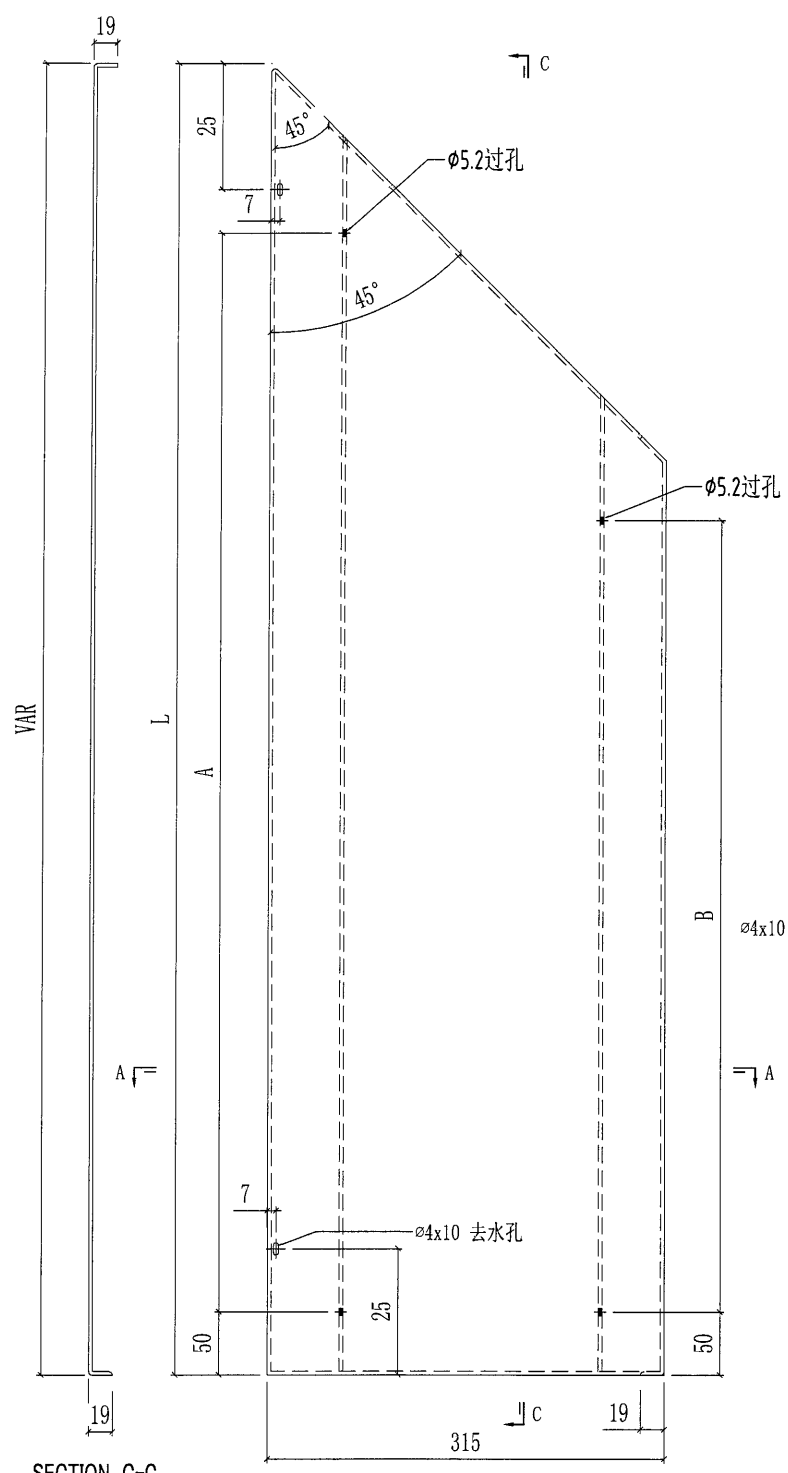


部件编号	L	A	B	颜色	颜色编号	数量
UP-B1L-01S	1063	@300X3	@300X2	SANDY BROWN	UCT807806SC-3	15
UP-B1L-01W	1063	@300X3	@300X2	WHITE	TUC43350	15
UP-B1L-02W	1060	@300X3	@300X2	SANDY BROWN	UCT807806SC-3	15
UP-B1L-03S	913	@250X3	@250X2	SANDY BROWN	UCT807806SC-3	15

----- 喷涂面


(7)

 美特鋁質有限公司 MIDI Aluminium Fabricator Ltd.				工程號	J851	類別		物料號	-		
				地盘	青衣190	制圖	W. E. X	2020-05-13	圖號	UP-B1R	
修改	-	-	-	採用工廠		地盤	✓	图纸名称	铝板加工图	復核	-
日期	-	-	-	材料颜色	-			材料	3mm厚铝板	批准	-
									數量	-	
									單件重量	- (KG)	

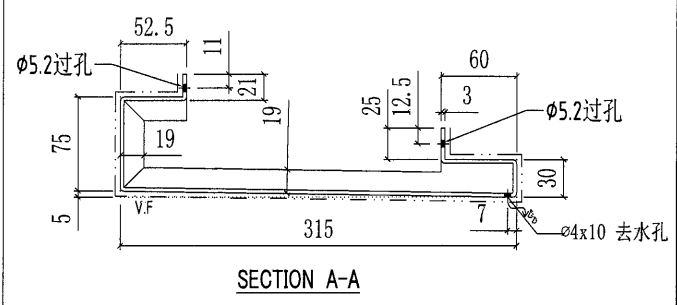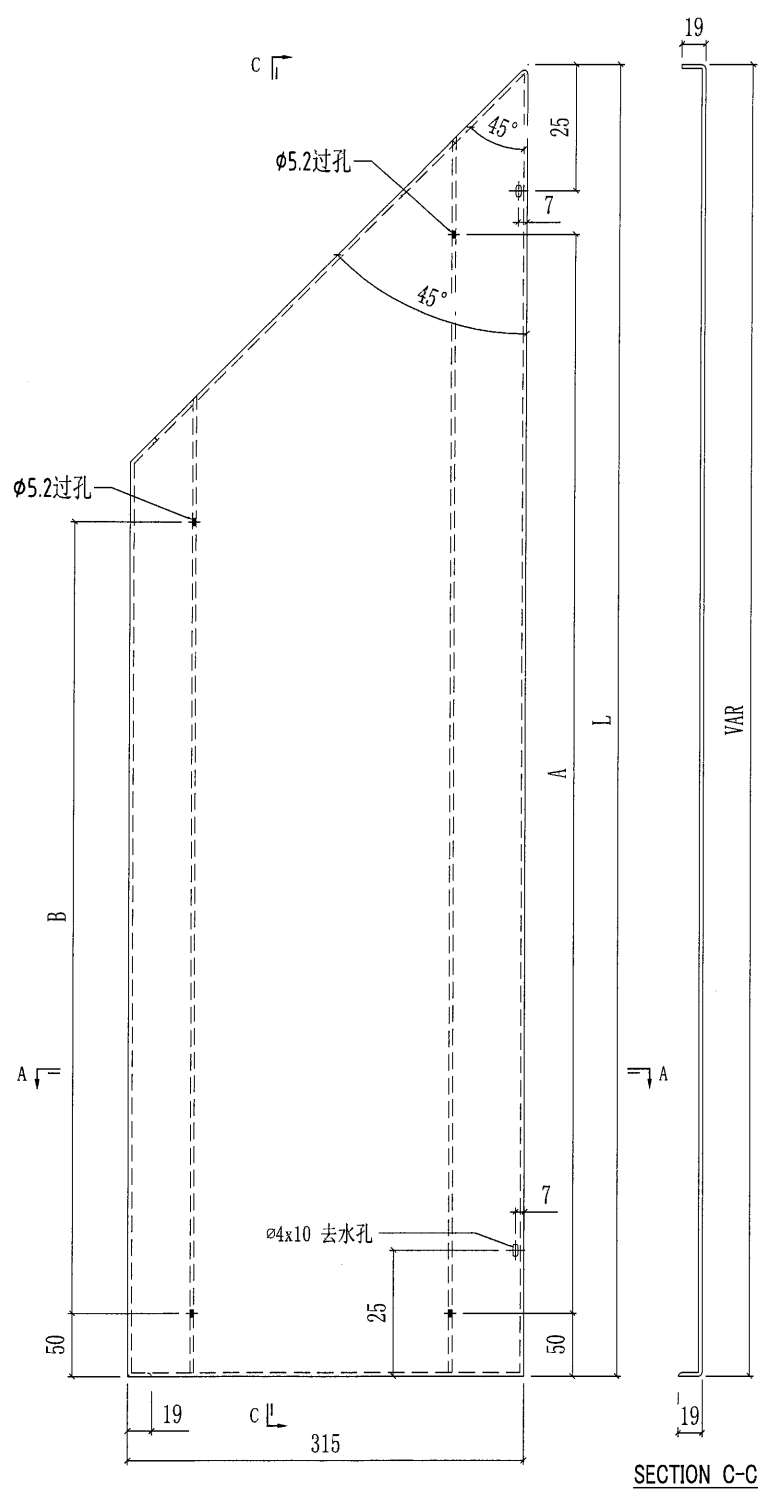


部件编号	L	A	B	颜色	颜色编号	数量
UP-B1R-01S	1063	@300X3	@300X2	SANDY BROWN	UCT807806SC-3	15
UP-B1R-01W	1063	@300X3	@300X2	WHITE	TUC43350	15
UP-B1R-02W	1060	@300X3	@300X2	WHITE	TUC43350	15

----- 喷涂面

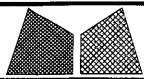

美特鋁質有限公司
MIDI Aluminium Fabricator Ltd.



工程號	J851	類別		物料號	-	
地盘	青衣190	制圖	W. E. X	2020-05-13	圖號	UP-B2L
图纸名称	铝板加工图	復核	-	-	數量	-
材料	3mm厚铝板	批准	-	-	單件重量	- (KG)

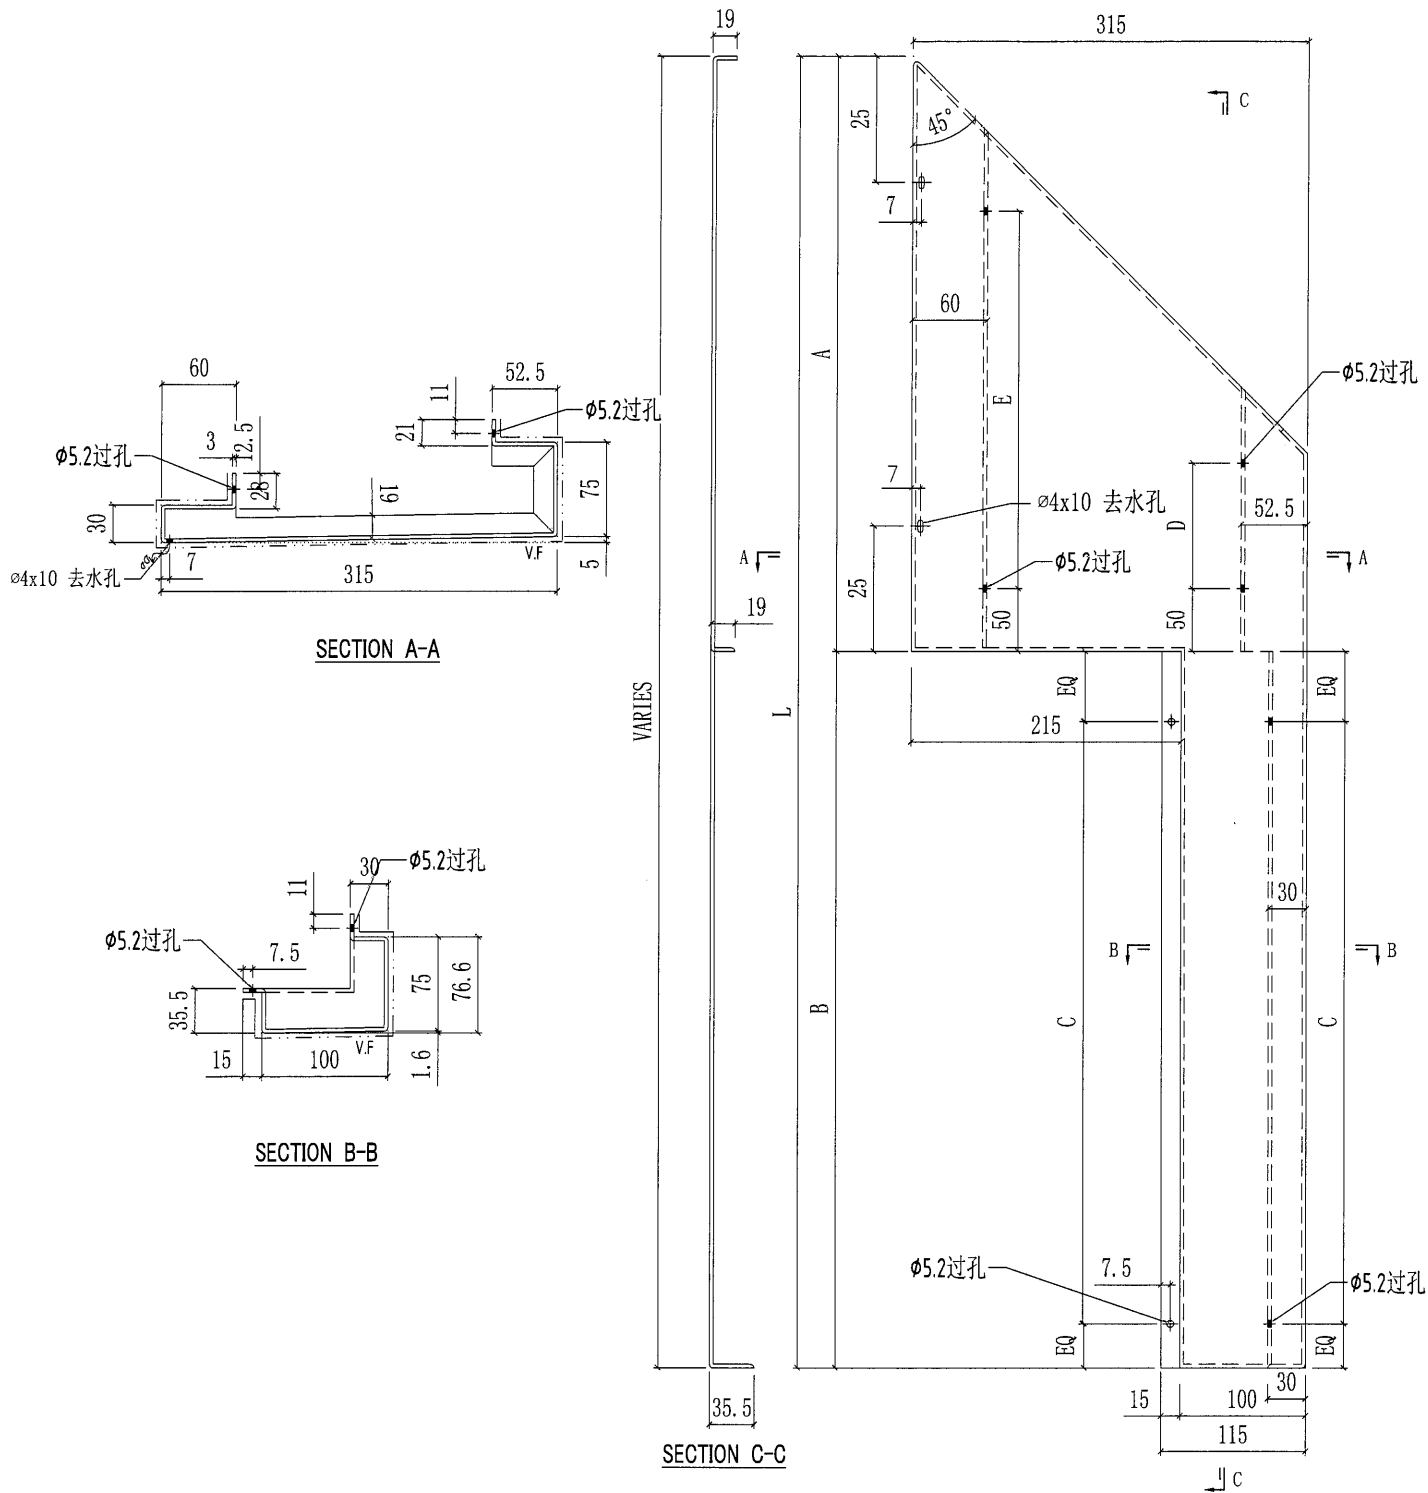


部件编号	L	A	B	C	D	E	颜色	颜色编号	数量
UP-B2L-01W	1063	456	607	@250X2	100	@300X1	WHITE	TUC43350	15
UP-B2L-02S	1063	656	407	@300X1	250	@200X2	SANDY BROWN	UCT807806SC-3	15
UP-B2L-03W	1060	556	504	@200X2	150	@200X2	WHITE	TUC43350	15

----- 喷涂面

 美特鋁質有限公司 MIDI Aluminium Fabricator Ltd.					工程號	J851	類別		物料號	-				
					地盘	青衣190	制圖	W. E. X	2020-05-13	圖號	UP-B2R			
修改	-	-	-	採用工廠		地盤	✓	图纸名称	铝板加工图	復核	-	-	數量	-
日期	-	-	-	材料颜色	-	材料		3mm厚铝板	批准	-	-		單件重量	- (KG)

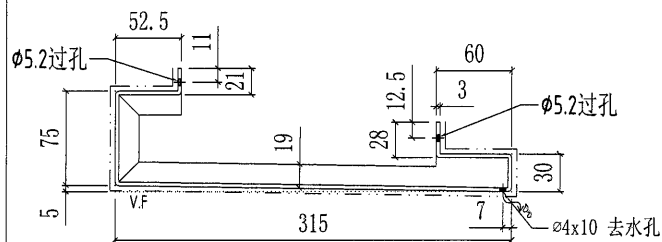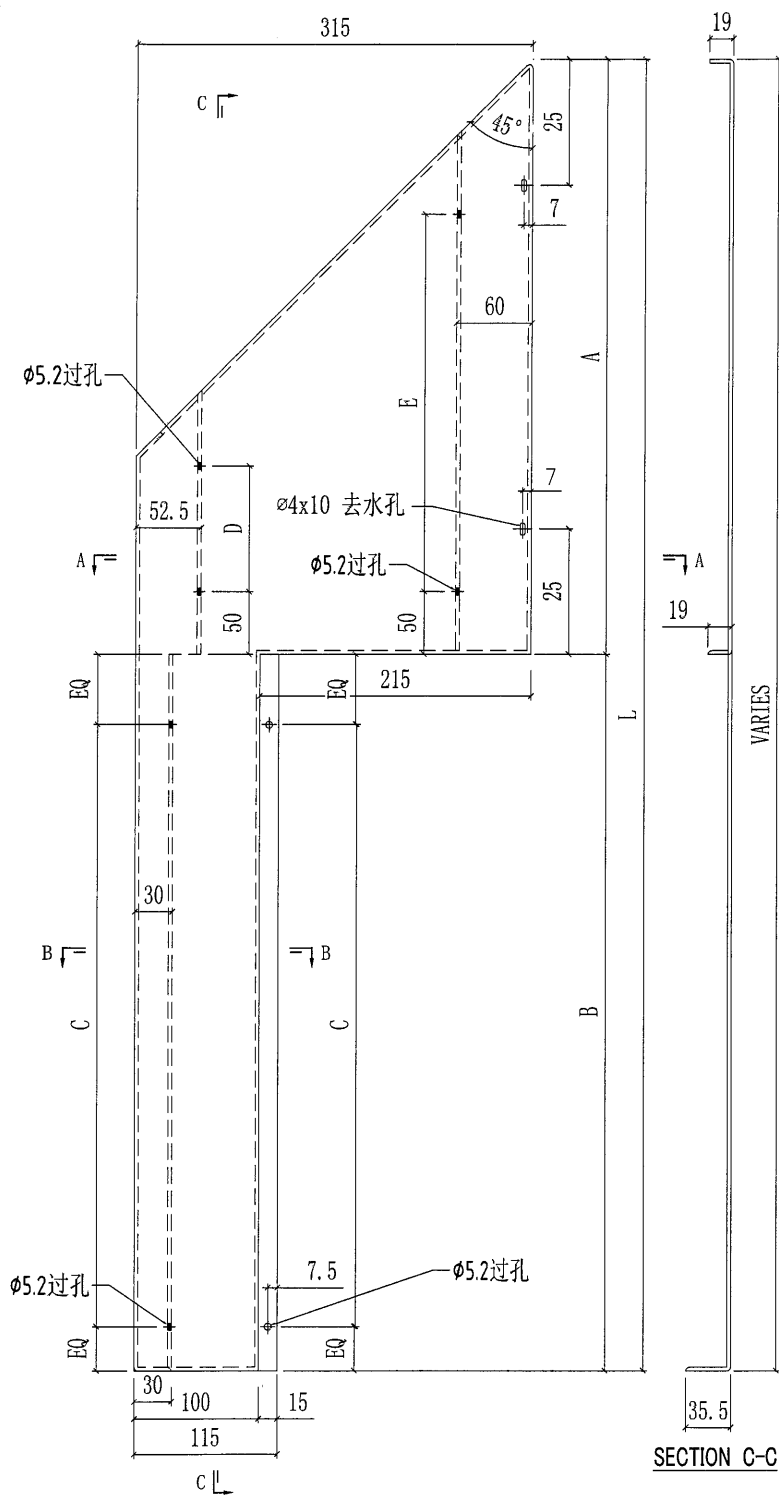

SECTION A-A

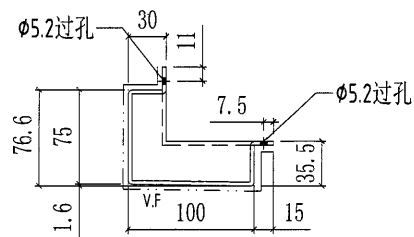


SECTION B-B

部件编号	L	A	B	C	D	E	颜色	颜色编号	数量
UP-B2R-01S	1063	456	607	@250X2	100	@300X1	SANDY BROWN	UCT807806SC-3	15
UP-B2R-02S	1060	556	504	@200X2	100	@200X2	SANDY BROWN	UCT807806SC-3	15
UP-B2R-02W	1060	556	504	@200X2	100	@200X2	WHITE	TUC43350	15
UP-B2R-03S	914	506	408	@300X1	100	@300X1	SANDY BROWN	UCT807806SC-3	15
UP-B2R-04W	1063	656	407	@300X1	250	@200X2	WHITE	TUC43350	15


..... 喷涂面

 美特鋁質有限公司 MIDI Aluminium Fabricator Ltd.				工程號	J851	類別		物料號	-		
修改	-	-	-	採用工廠	地盤	✓	制圖	W. E. X	2020-05-13	圖號	UP-B3
日期	-	-	-	材料顏色	-		復核	-	-	數量	-
							批准	-	-	單件重量	- (KG)
				图纸名称	铝板加工图						
				材料	3mm厚铝板						

部件编号	L	N	M	颜色	颜色编号	数量
UP-B3-01S	1667	@280X5	@300X3	SANDY BROWN	UCT807806SC-3	15
UP-B3-01W	1667	@280X5	@300X3	WHITE	TUC43350	15
UP-B3-02W	1647	@280X5	@300X3	WHITE	TUC43350	30
UP-B3-03S	1912	@300X6	@300X4	SANDY BROWN	UCT807806SC-3	15
UP-B3-04S	1652	@280X5	@300X3	SANDY BROWN	UCT807806SC-3	15
UP-B3-04W	1652	@280X5	@300X3	WHITE	TUC43350	15

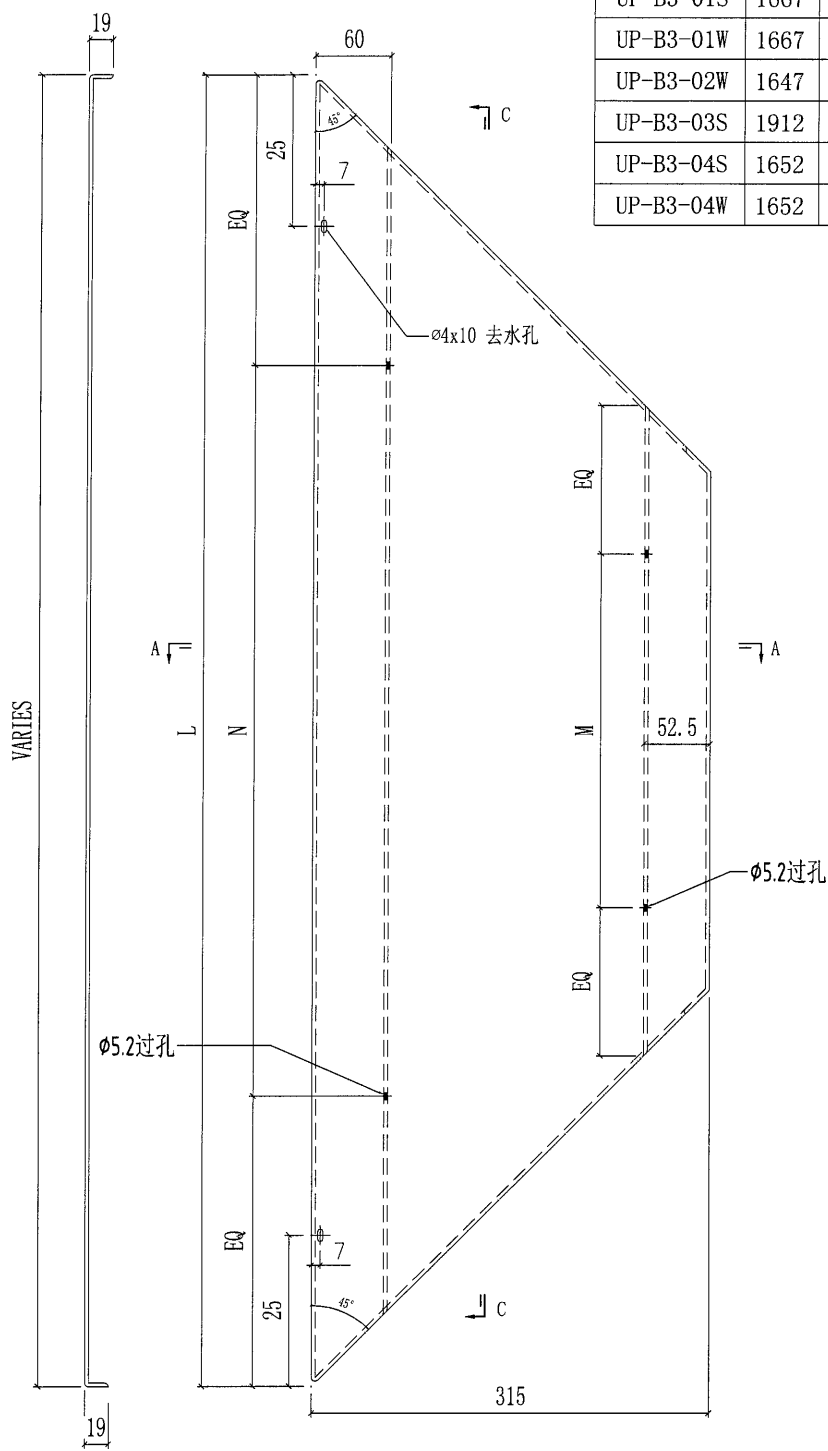

SECTION C-C

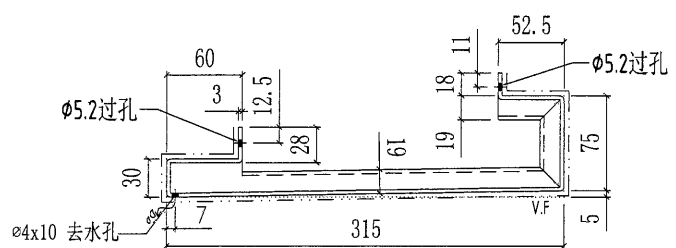



SECTION A-A

----- 喷涂面

 美特鋁質有限公司 MIDI Aluminium Fabricator Ltd.						工程號	J851	類別		物料號	-		
						地盘	青衣190	制圖	W. E. X	2020-05-13	圖號	UP-C1L	
修改	-	-	-	採用工廠	地盘	✓	图纸名称	铝板加工图	復核	-	-	數量	-
日期	-	-	-	材料颜色	-		材料	3mm厚铝板	批准	-	-	單件重量	- (KG)

部件编号	L	A	B	颜色	颜色编号	配件编号		数量
UP-C1L-01S	1063	75	@300X3	SANDY BROWN	UCT807806SC-3	FB1-07	FB2-07	15
UP-C1L-01W	1063	75	@300X3	WHITE	TUC43350	FB1-07	FB2-07	15
UP-C1L-02W	1063	75	@300X3	WHITE	TUC43350	FB1-07	FB2-07	15
UP-C1L-03S	913	75	@300X2	SANDY BROWN	UCT807806SC-3	FB1-06	FB2-06	15
UP-C1L-04W	456	75	@300X1	WHITE	TUC43350	FB1-03	FB2-03	15
UP-C1L-05S	656	75	@200X2	SANDY BROWN	UCT807806SC-3	FB1-04	FB2-04	15
UP-C1L-06W	556	75	@300X1	WHITE	TUC43350	FB1-03	FB2-03	15

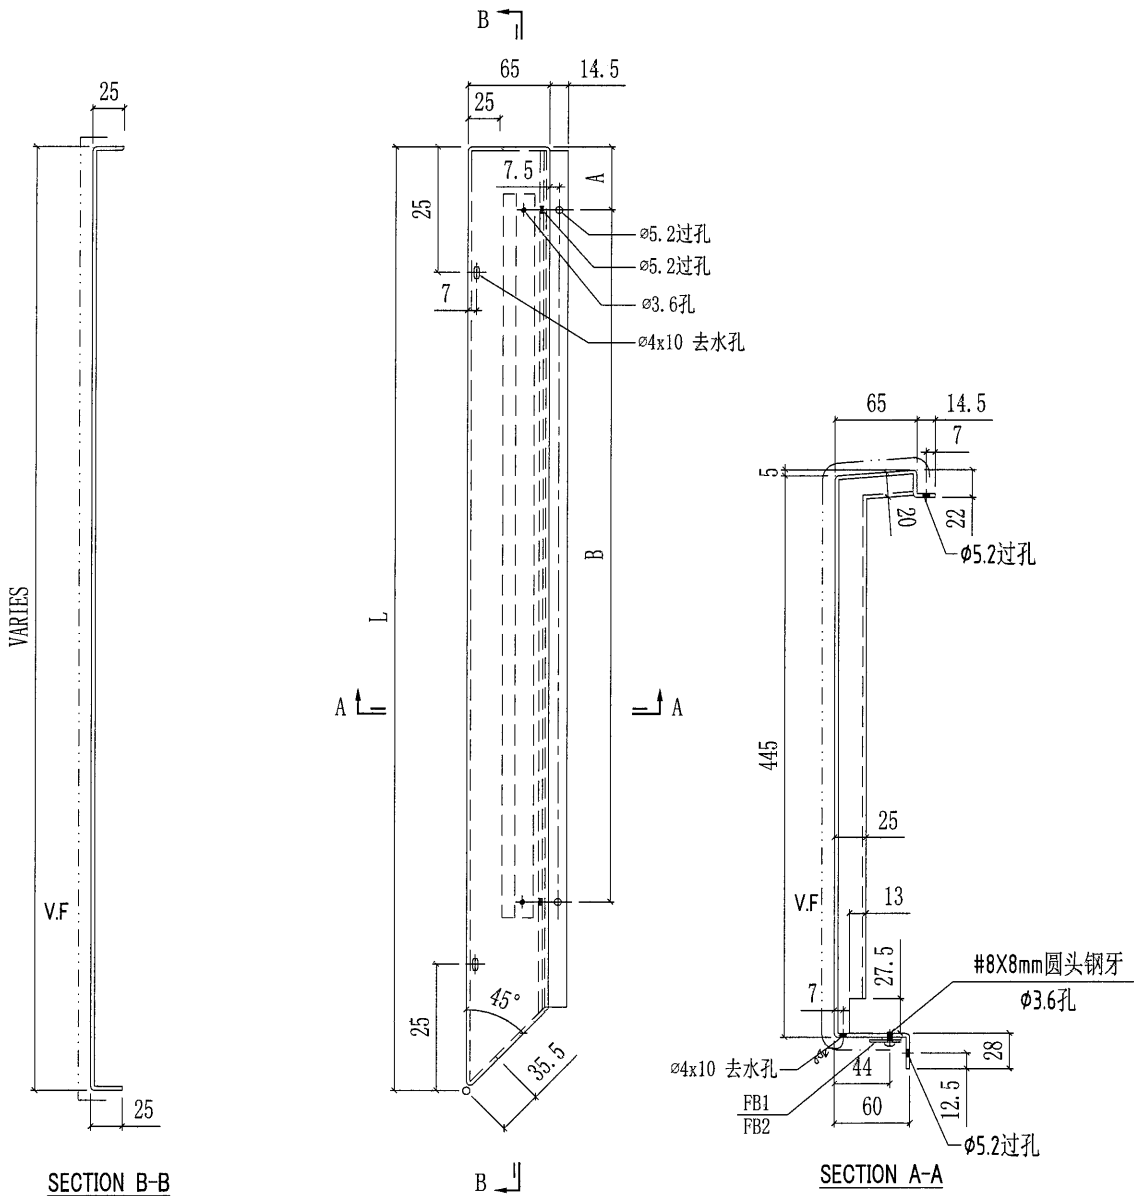

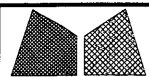


美特鋁質有限公司


MIDI Aluminium Fabricator Ltd.

 美特鋁質有限公司 MIDI Aluminium Fabricator Ltd.				工程號	J851	類別		物料號	-		
				地盘	青衣190	制圖	W. E. X	2020-05-13	圖號	UP-C1R	
修改	-	-	-	採用工廠		地盤	☒	图纸名称	铝板加工图	復核	-
日期	-	-	-	材料颜色	-	材料	3mm厚铝板	批准	-	-	數量
									單件重量	-	(KG)

部件编号	L	A	N	颜色	颜色编号	配件编号		数量
UP-C1R-01S	456	75	@300X1	SANDY BROWN	UCT807806SC-3	FB1-03	FB2-03	15
UP-C1R-02W	556	75	@300X1	WHITE	TUC43350	FB1-03	FB2-03	15
UP-C1R-03S	506	75	@300X1	SANDY BROWN	UCT807806SC-3	FB1-03	FB2-03	15
UP-C1R-04S	1063	75	@300X3	SANDY BROWN	UCT807806SC-3	FB1-07	FB2-07	15
UP-C1R-04W	1063	75	@300X3	WHITE	TUC43350	FB1-07	FB2-07	15
UP-C1R-05W	656	75	@200X2	WHITE	TUC43350	FB1-04	FB2-04	15
UP-C1R-06W	1060	75	@300X3	WHITE	TUC43350	FB1-07	FB2-07	15


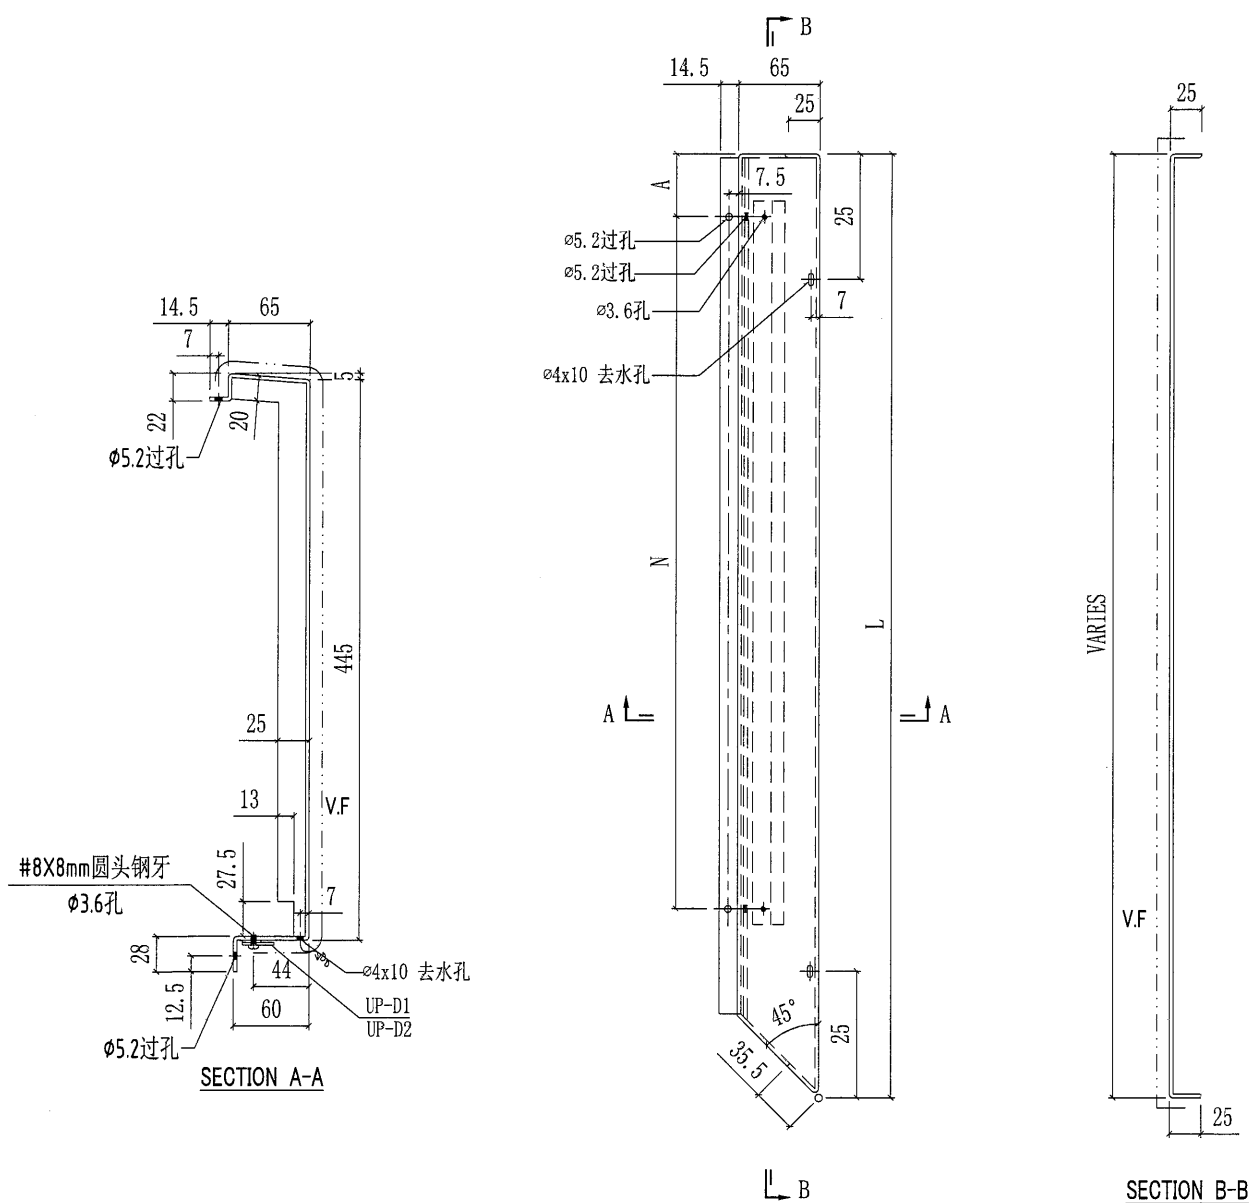


— · — · — 见光面

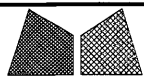

工程號	J851	類別		物料號	-	
地盘	青衣190	制圖	W. E. X	2020-05-13	圖號	UP-C2
图纸名称	铝板加工图	復核	-	-	數量	-
材料	3mm厚铝板	批准	-	-	單件重量	(KG)


部件编号	L	N	颜色	颜色编号	配件编号		数量
UP-C2-01S	1667	@280X5	SANDY BROWN	UCT807806SC-3	FB1-11	FB2-11	15
UP-C2-01W	1667	@280X5	WHITE	TUC43350	FB1-11	FB2-11	15
UP-C2-02W	1647	@280X5	WHITE	TUC43350	FB1-11	FB2-11	30
UP-C2-03S	1912	@280X6	SANDY BROWN	UCT807806SC-3	FB1-12	FB2-12	15
UP-C2-04S	1652	@280X5	SANDY BROWN	UCT807806SC-3	FB1-11	FB2-11	15
UP-C2-04W	1652	@280X5	WHITE	TUC43350	FB1-11	FB2-11	15

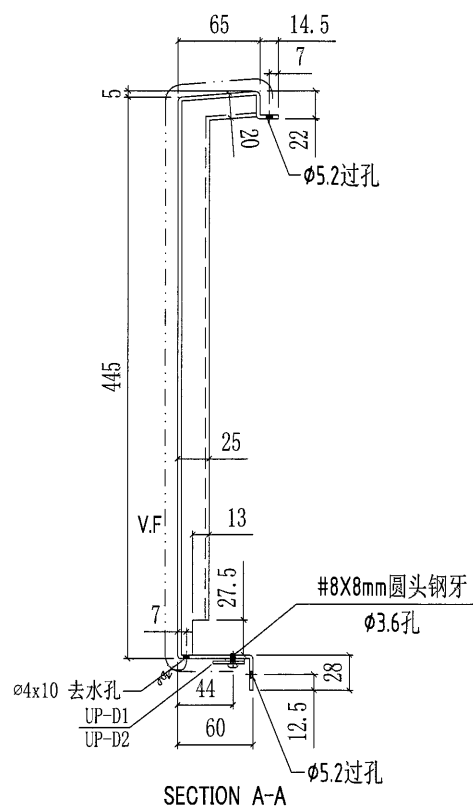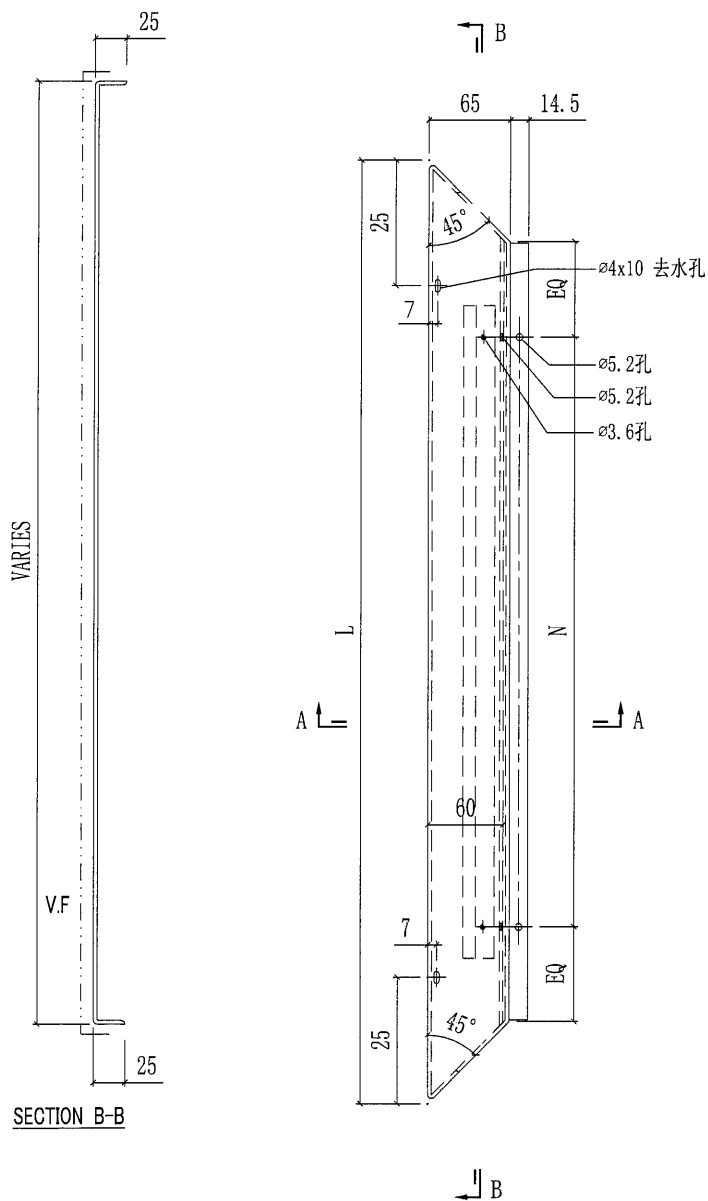


—— ———— 见光面

美特鋁質有限公司 MIDI Aluminium Fabricator Ltd.						工程號	J851	類別		物料號	-		
						地盘	青衣190	制圖	W. E. X	2020-05-13	圖號	GB-A1L	
修改	-	-	-	採用工廠	地盘	✓	图纸名称	铝板加工图	復核	-	-	數量	-
日期	-	-	-	材料颜色	-		材料	1.5mm厚铝板	批准	-	-	單件重量	- (KG)

部件编号	L	颜色	颜色编号	数量
GB-A1L-01G	431	深灰色	UCT534509SC-3	45
GB-A1L-02G	1038	深灰色	UCT534509SC-3	90
GB-A1L-03G	631	深灰色	UCT534509SC-3	60
GB-A1L-04G	115	深灰色	UCT534509SC-3	15
GB-A1L-05G	225	深灰色	UCT534509SC-3	15
GB-A1L-06G	1035	深灰色	UCT534509SC-3	120
GB-A1L-07G	1063	深灰色	UCT534509SC-3	15
GB-A1L-08G	531	深灰色	UCT534509SC-3	30
GB-A1L-09G	841	深灰色	UCT534509SC-3	15

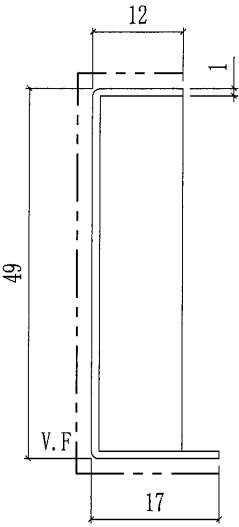

SECTION A-A

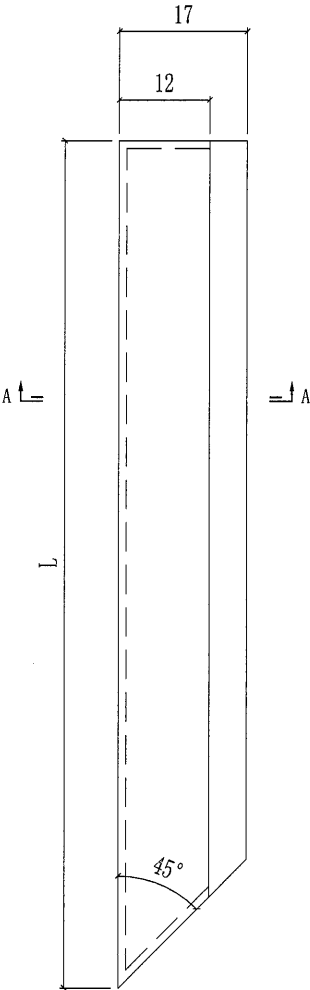


----- 喷涂面


75

 美特鋁質有限公司 MIDI Aluminium Fabricator Ltd.					工程號	J851	類別		物料號	-	
修改 - - - 採用工廠 地盤 ✓					地盤	青衣190	制圖	W. E. X	2020-05-13	圖號	GB-A1R
日期 - - - 材料颜色 -					图纸名称	铝板加工图	復核	-	-	數量	-
					材料	1.5mm厚铝板	批准	-	-	單件重量	- (KG)

部件编号	L	颜色	颜色编号	数量
GB-A1R-01G	1038	深灰色	UCT534509SC-3	75
GB-A1R-02G	431	深灰色	UCT534509SC-3	45
GB-A1R-03G	631	深灰色	UCT534509SC-3	90
GB-A1R-04G	1057	深灰色	UCT534509SC-3	30
GB-A1R-05G	541	深灰色	UCT534509SC-3	15
GB-A1R-06G	1035	深灰色	UCT534509SC-3	90
GB-A1R-07G	531	深灰色	UCT534509SC-3	30
GB-A1R-08G	551	深灰色	UCT534509SC-3	15
GB-A1R-09G	841	深灰色	UCT534509SC-3	15

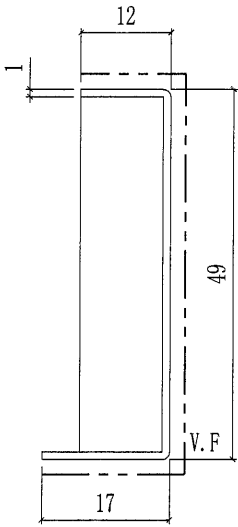


SECTION A-A

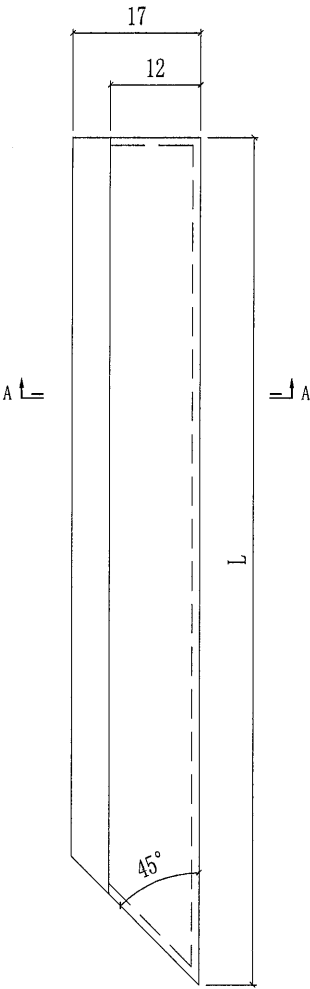


----- 喷涂面

 美特鋁質有限公司 MIDI Aluminium Fabricator Ltd.						工程號	J851	類別		物料號	-		
						地盘	青衣190	制圖	W. E. X	2020-05-13	圖號	GB-A2	
修改	-	-	-	採用工廠	地盘	✓	图纸名称	铝板加工图	復核	-	-	數量	-
日期	-	-	-	材料颜色	-		材料	1.5mm厚铝板	批准	-	-	單件重量	- (KG)


部件编号	L	颜色	颜色编号	数量
GB-A2-01G	2112	深灰色	UCT534509SC-3	60
GB-A2-02G	2462	深灰色	UCT534509SC-3	60
GB-A2-03G	2092	深灰色	UCT534509SC-3	225
GB-A2-04G	2322	深灰色	UCT534509SC-3	15
GB-A2-05G	2102	深灰色	UCT534509SC-3	30
GB-A2-06G	2172	深灰色	UCT534509SC-3	30

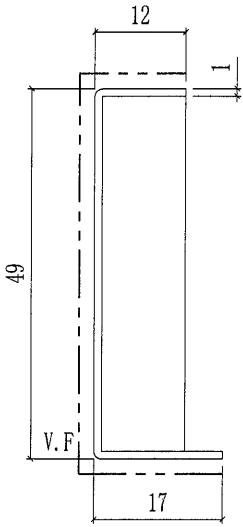

SECTION A-A

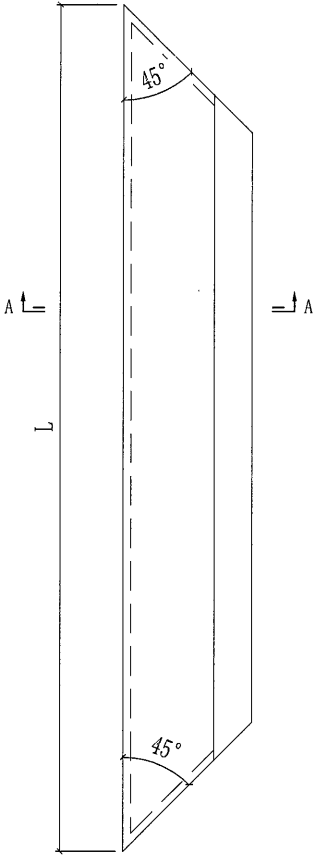


----- 喷涂面

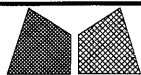


美特鋁質有限公司
MIDI Aluminium Fabricator Ltd.

工程號	J851	類別		物料號	-
地盘	青衣190	制圖	W. E. X	圖號	GB-B1R
图纸名称	铝板加工图	復核	-	數量	-
材料	3mm厚铝板	批准	-	單件重量	- (KG)

修改	-	-	-	採用工廠	地盘	✓
日期	-	-	-	材料颜色	-	

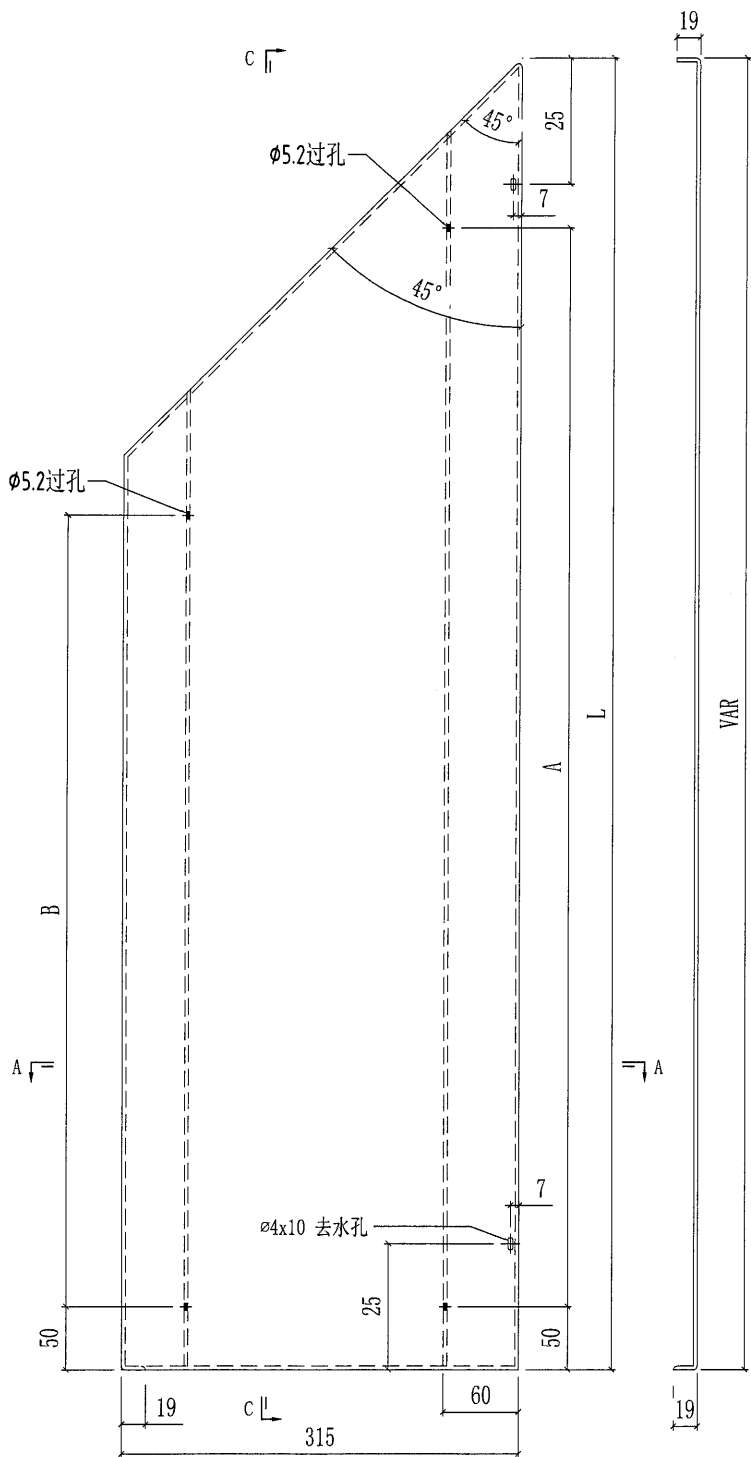

SECTION C-C

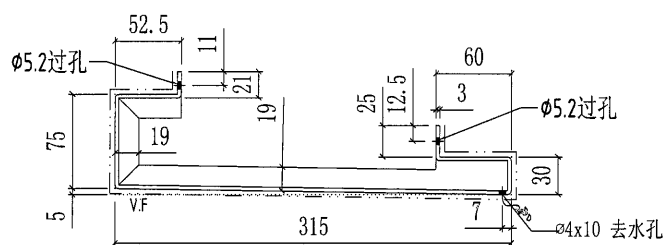


SECTION A-A


部件编号	L	A	B	颜色	颜色编号	数量
GB-B1R-01S	1063	@300X3	@300X2	SANDY BROWN	UCT807806SC-3	45
GB-B1R-01W	1063	@300X3	@300X2	WHITE	TUC43350	30
GB-B1R-02W	1082	@300X3	@300X2	WHITE	TUC43350	30
GB-B1R-03S	1060	@300X3	@300X2	SANDY BROWN	UCT807806SC-3	45
GB-B1R-03W	1060	@300X3	@300X2	WHITE	TUC43350	30

..... 喷涂面


 美特鋁質有限公司 MIDI Aluminium Fabricator Ltd.				工程號	J851	類別		物料號	-					
				地盘	青衣190	制圖	W. E. X	2020-05-13	圖號	GB-B2L				
修改	-	-	-	採用工廠		地盤	✓	圖紙名稱	铝板加工图	復核	-	-	數量	-
日期	-	-	-	材料颜色	-	材料	3mm厚铝板	批准	-	-	單件重量	-	(KG)	

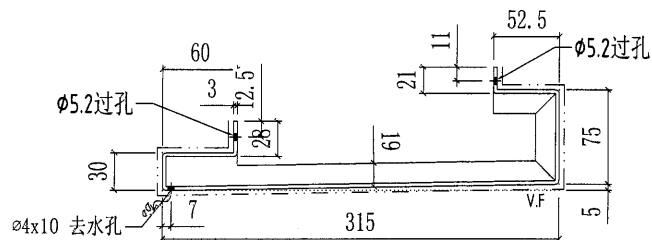

SECTION A-A

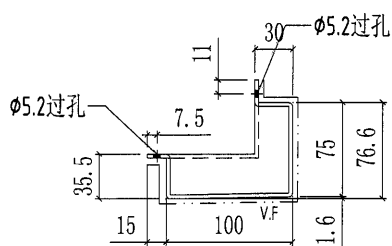

SECTION B-B


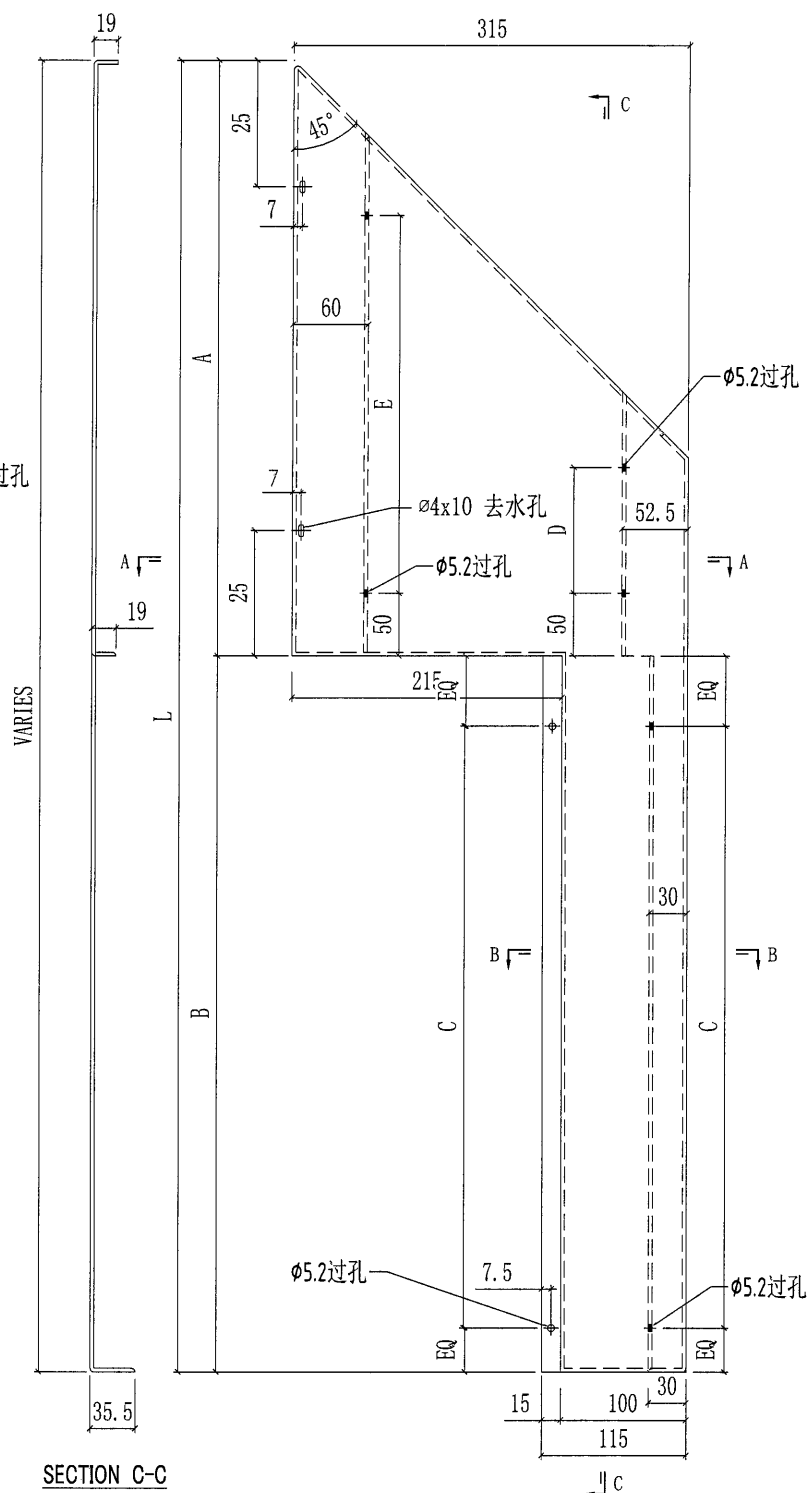


SECTION C-C


部件编号	L	A	B	C	D	E	颜色	颜色编号	数量
GB-B2L-01S	1063	456	607	@250X2	75	@300X1	SANDY BROWN	UCT807806SC-3	30
GB-B2L-01W	1063	456	607	@250X2	75	@300X1	WHITE	TUC43350	15
GB-B2L-02S	1060	656	404	@300X1	250	@250X2	SANDY BROWN	UCT807806SC-3	30
GB-B2L-02W	1060	656	404	@300X1	250	@250X2	WHITE	TUC43350	30
GB-B2L-03S	1060	556	504	@300X1	150	@200X2	SANDY BROWN	UCT807806SC-3	30
GB-B2L-04W	1063	866	197	150	@200X2	@300X2	WHITE	TUC43350	15

----- 喷涂面

 美特鋁質有限公司 MIDI Aluminium Fabricator Ltd.					工程號	J851	類別		物料號	-				
					地盘	青衣190	制圖	W. E. X	2020-05-13	圖號	GB-B2R			
修改	-	-	-	採用工廠		地盤	✓	图纸名称	铝板加工图	復核	-	-	數量	-
日期	-	-	-	材料颜色	-			材料	3mm厚铝板	批准	-	-	單件重量	- (KG)

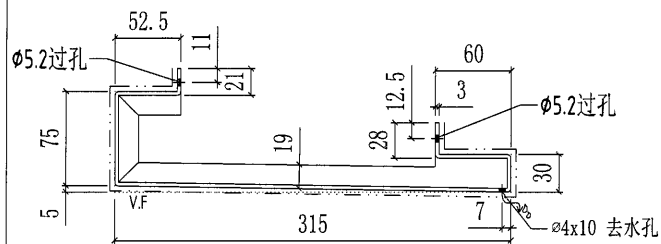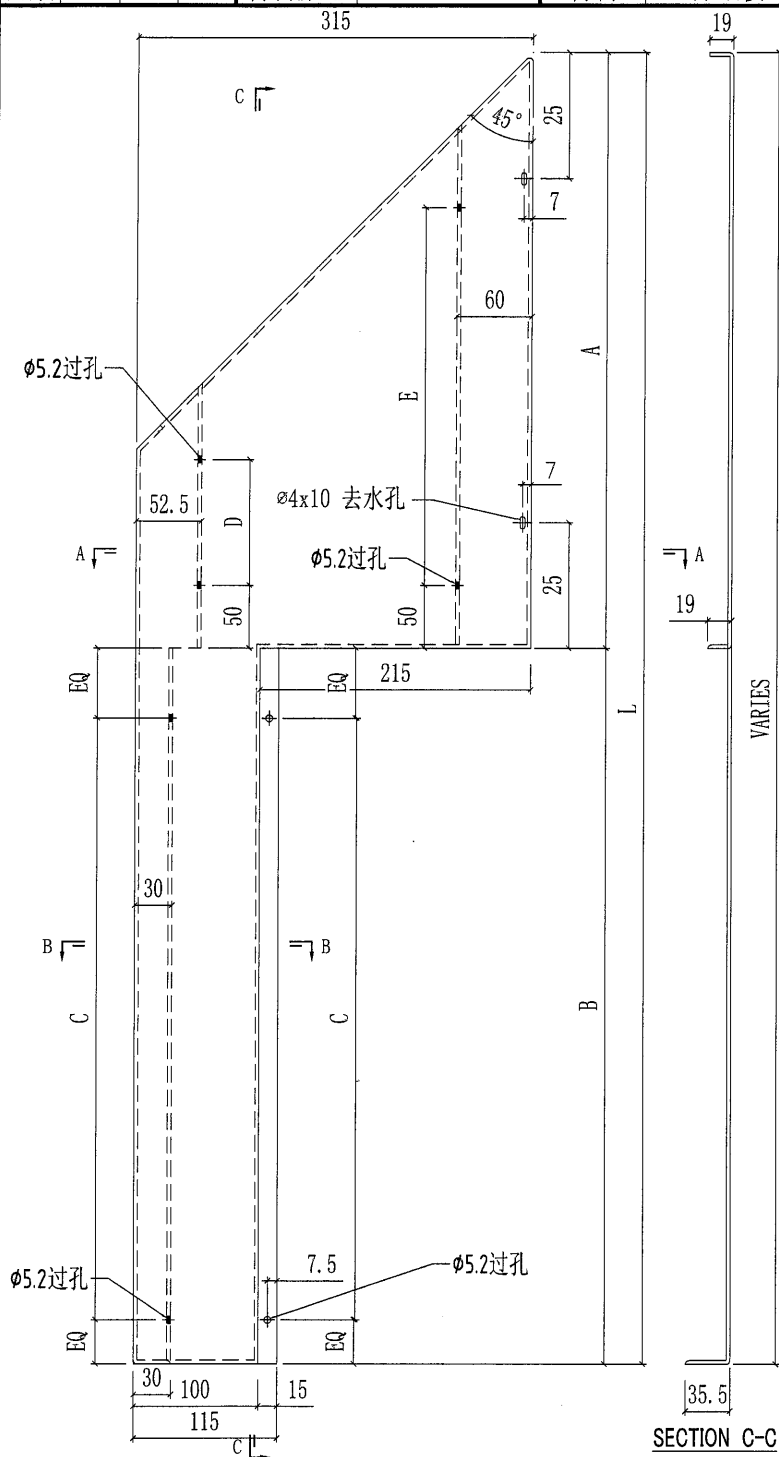

SECTION A-A

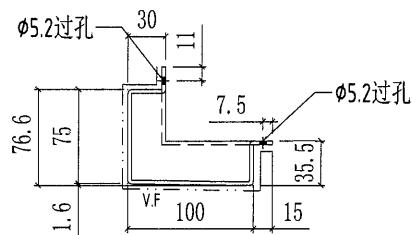


SECTION B-B


部件编号	L	A	B	C	D	E	颜色	颜色编号	数量
GB-B2R-01S	1063	456	607	@250X2	75	@300X1	SANDY BROWN	UCT807806SC-3	15
GB-B2R-01W	1063	456	607	@250X2	75	@300X1	WHITE	TUC43350	30
GB-B2R-02S	1060	656	404	@300X1	250	@250X2	SANDY BROWN	UCT807806SC-3	30
GB-B2R-02W	1060	656	404	@300X1	250	@250X2	WHITE	TUC43350	60
GB-B2R-03S	1063	566	507	@200X2	150	@200X2	SANDY BROWN	UCT807806SC-3	15
GB-B2R-04S	1060	556	504	@200X2	150	@200X2	SANDY BROWN	UCT807806SC-3	30
GB-B2R-05W	1088	576	512	@200X2	150	@200X2	WHITE	TUC43350	15
GB-B2R-06S	1063	866	197	150	@200X2	@300X2	SANDY BROWN	UCT807806SC-3	15

 美特鋁質有限公司 MIDI Aluminium Fabricator Ltd.					工程號	J851	類別		物料號	-		
修改	-	-	-	採用工廠	地盤	✓	制圖	W. E. X	2020-05-13	圖號	GB-B3	
日期	-	-	-	材料顏色	-		圖紙名稱	铝板加工图	復核	-	數量	-
							材料	3mm厚铝板	批准	-	單件重量	- (KG)

部件编号	L	N	M	颜色	颜色编号	数量
GB-B3-01S	2162	@280X7	@300X5	SANDY BROWN	UCT807806SC-3	30
GB-B3-01W	2162	@280X7	@300X5	WHITE	TUC43350	30
GB-B3-02S	2512	@280X8	@300X6	SANDY BROWN	UCT807806SC-3	15
GB-B3-02W	2512	@280X8	@300X6	WHITE	TUC43350	15
GB-B3-03S	2142	@280X7	@300X5	SANDY BROWN	UCT807806SC-3	90
GB-B3-03W	2142	@280X7	@300X5	WHITE	TUC43350	120
GB-B3-04S	2372	@280X7	@300X5	SANDY BROWN	UCT807806SC-3	15
GB-B3-05S	2152	@280X7	@300X5	SANDY BROWN	UCT807806SC-3	30
GB-B3-06S	2222	@280X7	@300X5	SANDY BROWN	UCT807806SC-3	15
GB-B3-06W	2222	@280X7	@300X5	WHITE	TUC43350	15

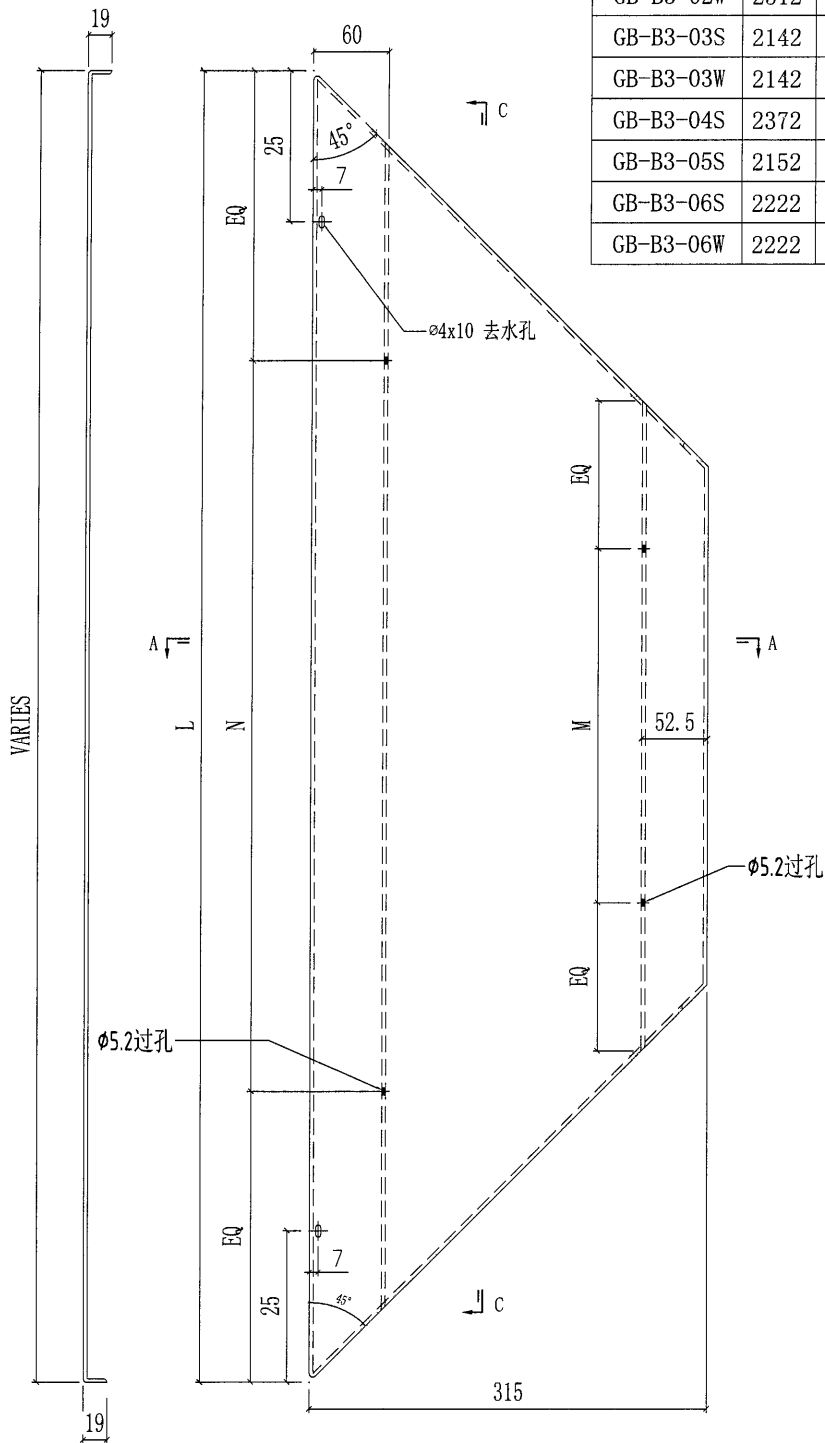

SECTION C-C

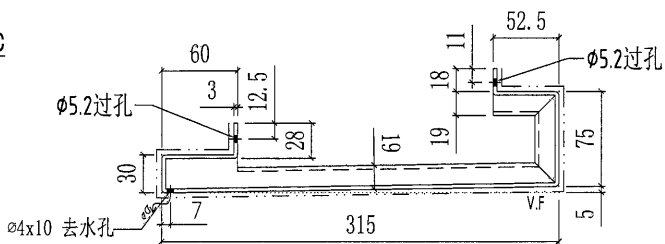


SECTION A-A


工程號	J851	類別		物料號	-	
地盘	青衣190	制圖	W. E. X	2020-05-13	圖號	GB-B4
图纸名称	铝板加工图	復核	-	-	數量	-
材料	3mm厚铝板	批准	-	-	單件重量	- (KG)

修改	-	-	-	採用工廠	地盘	✓
日期	-	-	-	材料颜色	-	


部件编号	L	A	N	M	颜色	颜色编号	数量
GB-B4-01W	2146	140	@280X7	@300X5	WHITE	TUC43350	15
GB-B4-02W	2146	250	@280X7	@300X5	WHITE	TUC43350	15

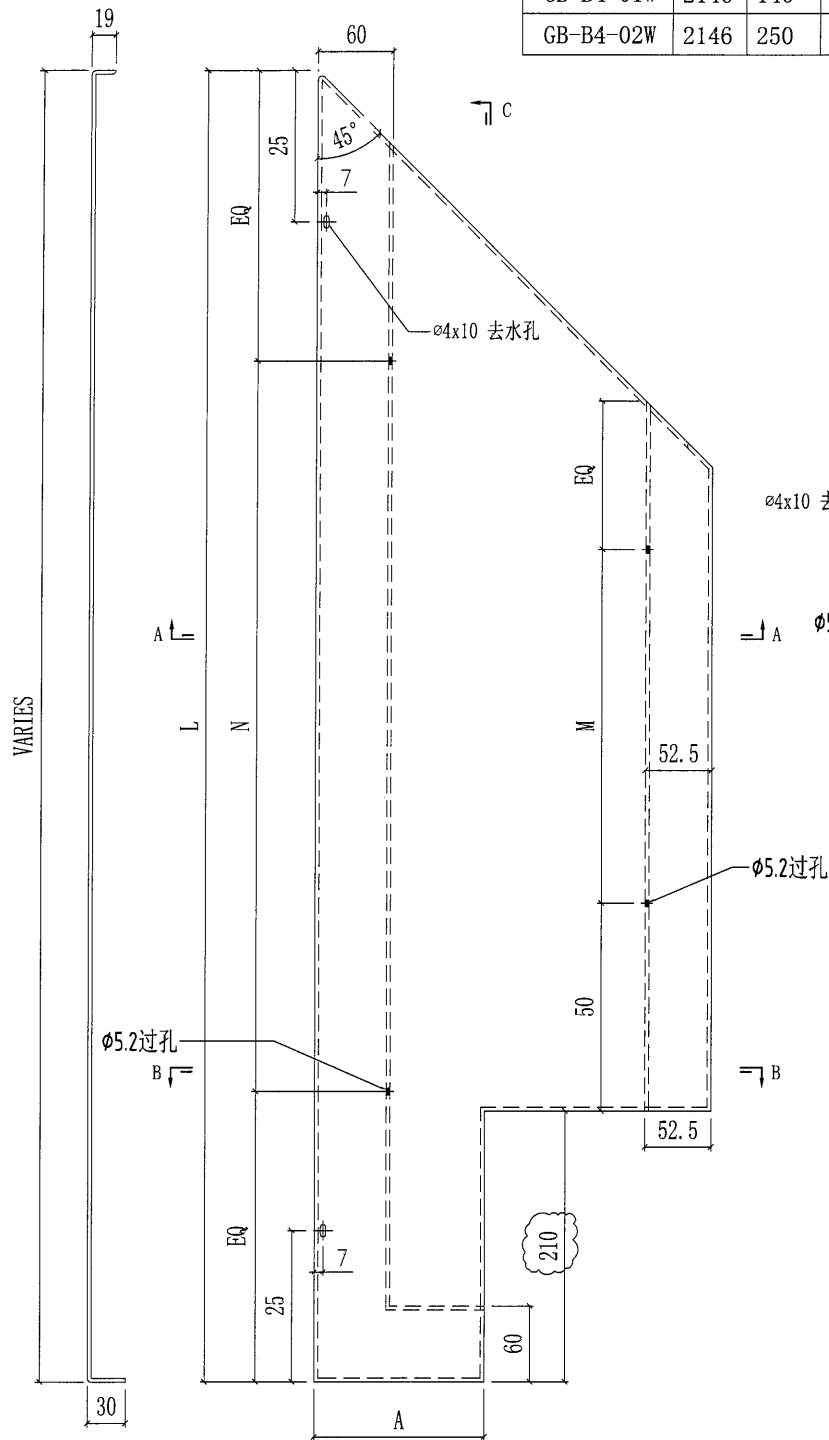

SECTION C-C

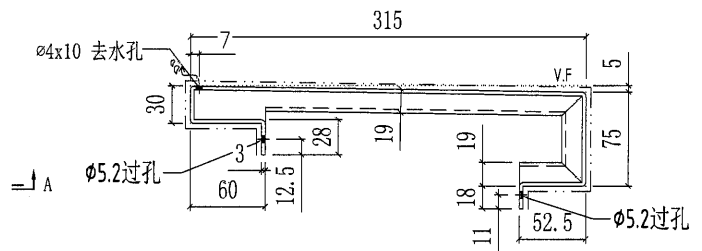

SECTION A-A


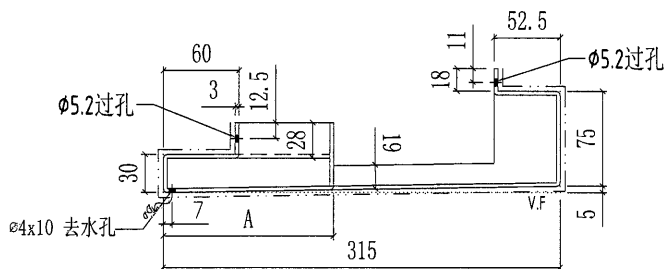


SECTION B-B

----- 喷涂面

 美特鋁質有限公司 MIDI Aluminium Fabricator Ltd.					工程號	J851	類別		物料號	-			
					地盘	青衣190	制圖	W. E. X	2020-05-13	圖號	GB-B5		
修改	-	-	-	採用工廠		地盤	✓	图纸名称	铝板加工图	復核	-	數量	-
日期	-	-	-	材料颜色	-			材料	3mm厚铝板	批准	-	單件重量	- (KG)

部件编号	L	N	颜色	颜色编号	数量
GB-B5-01W	772	@250X3	WHITE	TUC43350	30

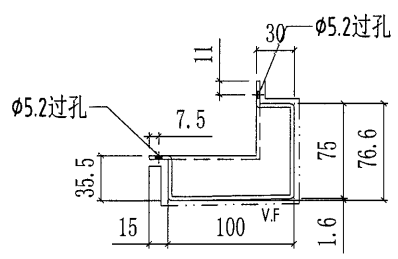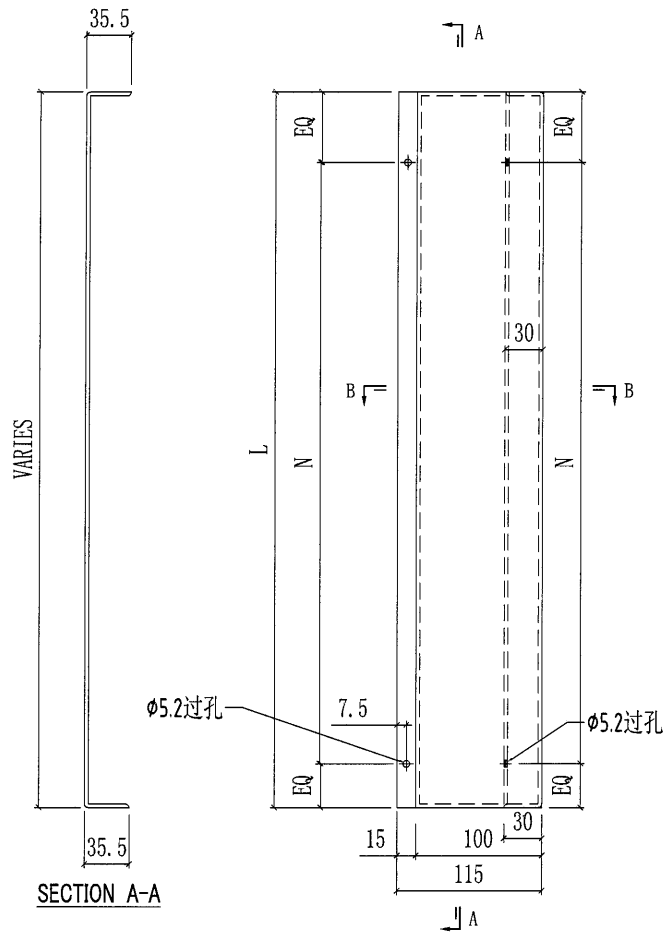



SECTION B-B

----- 喷涂面


 美特鋁質有限公司 MIDI Aluminium Fabricator Ltd.				工程號	J851	類別		物料號	-						
				地盘	青衣190	制圖	W. E. X	2020-05-13	圖號	GB-C1L					
修改	-	-	-	採用工廠		地盤	✓	圖紙名稱	铝板加工图	復核	-	-	數量	-	
日期	-	-	-	材料颜色	-	材料	3mm厚铝板	批准	-	-	-	-	單件重量	-	(KG)

部件编号	L	A	N	颜色	颜色编号	配件编号	数量
GB-C1L-01S	456	75	@300X1	SANDY BROWN	UCT807806SC-3	FB1-03 FB2-03	30
GB-C1L-01W	456	75	@300X1	WHITE	TUC43350	FB1-03 FB2-03	15
GB-C1L-02S	1063	75	@300X3	SANDY BROWN	UCT807806SC-3	FB1-07 FB2-07	60
GB-C1L-02W	1063	75	@300X3	WHITE	TUC43350	FB1-07 FB2-07	30
GB-C1L-03S	656	75	@250X2	SANDY BROWN	UCT807806SC-3	FB1-05 FB2-05	30
GB-C1L-03W	656	75	@250X2	WHITE	TUC43350	FB1-05 FB2-05	30
GB-C1L-04W	140	25	30	WHITE	TUC43350	FB1-01 FB2-01	15
GB-C1L-05W	250	75	75	WHITE	TUC43350	FB1-02 FB2-02	15
GB-C1L-06S	1060	75	@300X3	SANDY BROWN	UCT807806SC-3	FB1-07 FB2-07	45
GB-C1L-06W	1060	75	@300X3	WHITE	TUC43350	FB1-07 FB2-07	75
GB-C1L-07W	1088	75	@300X3	WHITE	TUC43350	FB1-07 FB2-07	15
GB-C1L-08S	556	75	@200X2	SANDY BROWN	UCT807806SC-3	FB1-04 FB2-04	30
GB-C1L-09W	866	75	@300X2	WHITE	TUC43350	FB1-06 FB2-06	15


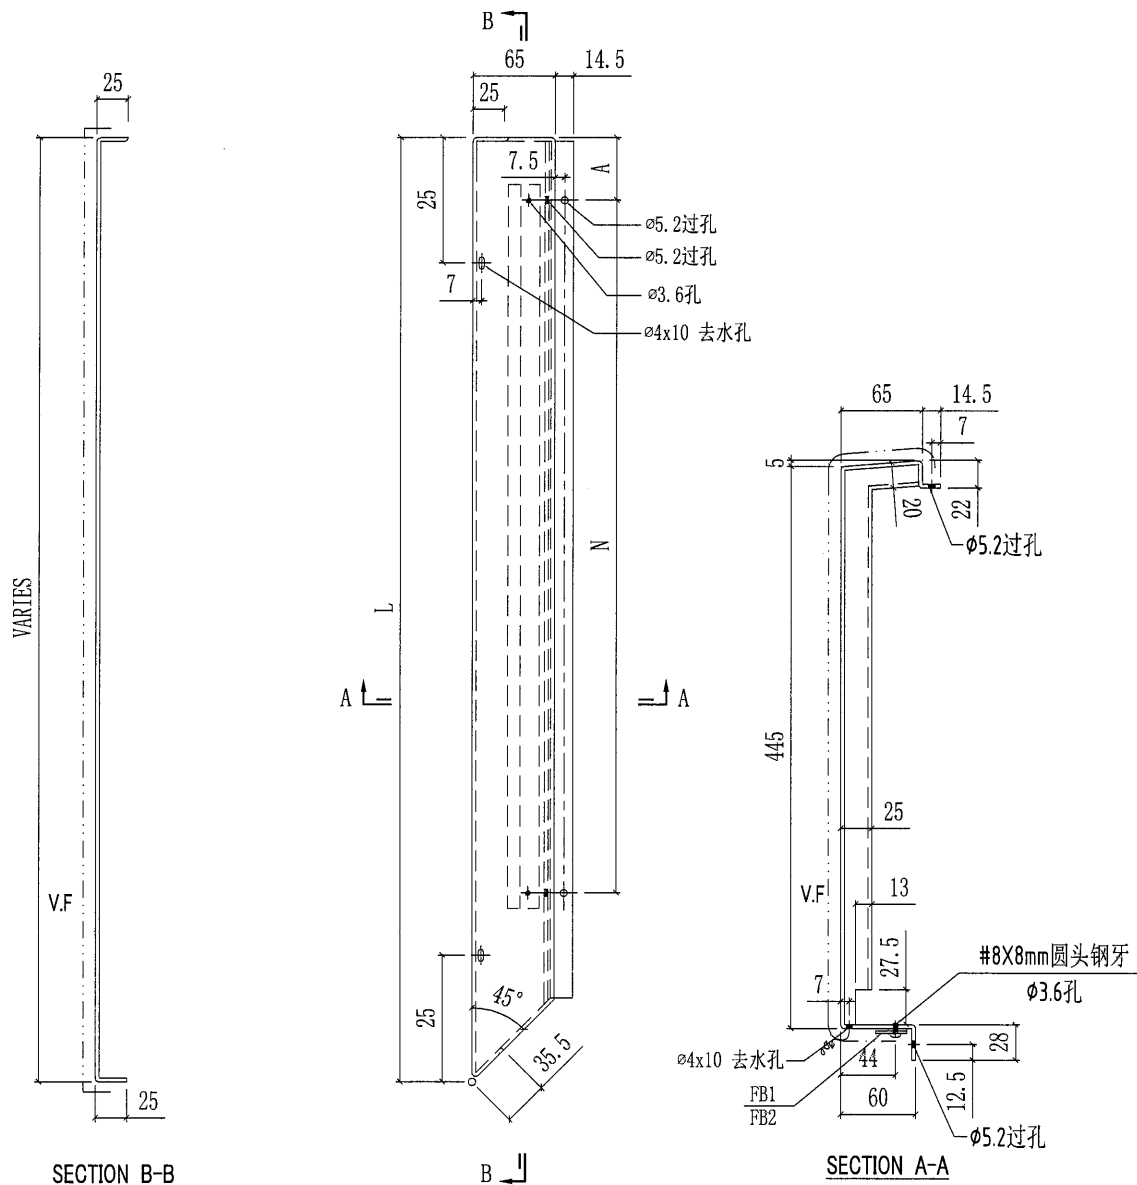


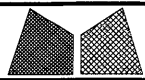

部件编号	L	A	N	颜色	颜色编号	配件编号		数量
GB-C1R-01S	1063	75	@300X3	SANDY BROWN	UCT807806SC-3	FB1-07	FB2-07	45
GB-C1R-01W	1063	75	@300X3	WHITE	TUC43350	FB1-07	FB2-07	30
GB-C1R-02S	456	75	@300X1	SANDY BROWN	UCT807806SC-3	FB1-03	FB2-03	15
GB-C1R-02W	456	75	@300X1	WHITE	TUC43350	FB1-03	FB2-03	30
GB-C1R-03S	656	75	@250X2	SANDY BROWN	UCT807806SC-3	FB1-05	FB2-05	30
GB-C1R-03W	656	75	@250X2	WHITE	TUC43350	FB1-05	FB2-05	60
GB-C1R-04W	1082	75	@300X3	WHITE	TUC43350	FB1-07	FB2-07	30
GB-C1R-05S	566	75	@200X2	SANDY BROWN	UCT807806SC-3	FB1-04	FB2-04	15
GB-C1R-06S	1060	75	@300X3	SANDY BROWN	UCT807806SC-3	FB1-07	FB2-07	45
GB-C1R-06W	1060	75	@300X3	WHITE	TUC43350	FB1-07	FB2-07	60
GB-C1R-07S	556	75	@200X2	SANDY BROWN	UCT807806SC-3	FB1-04	FB2-04	30
GB-C1R-08W	576	75	@200X2	WHITE	TUC43350	FB1-04	FB2-04	15
GB-C1R-09S	866	75	@300X2	SANDY BROWN	UCT807806SC-3	FB1-06	FB2-06	15

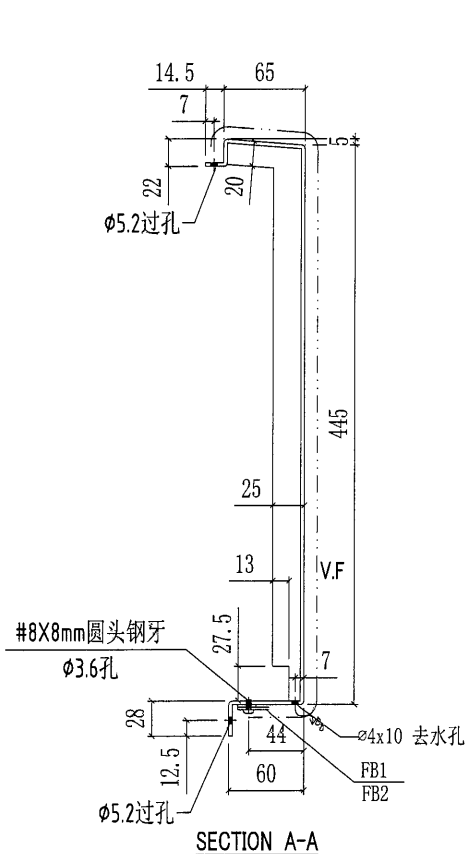


— · — · — 见光面

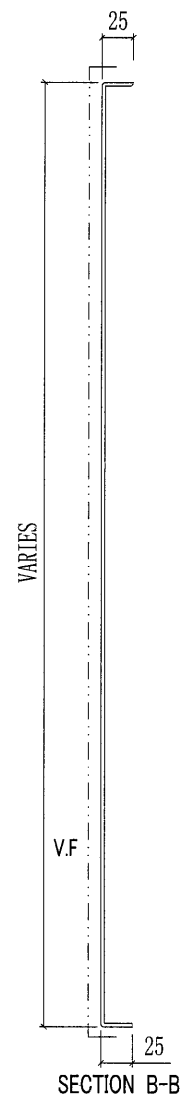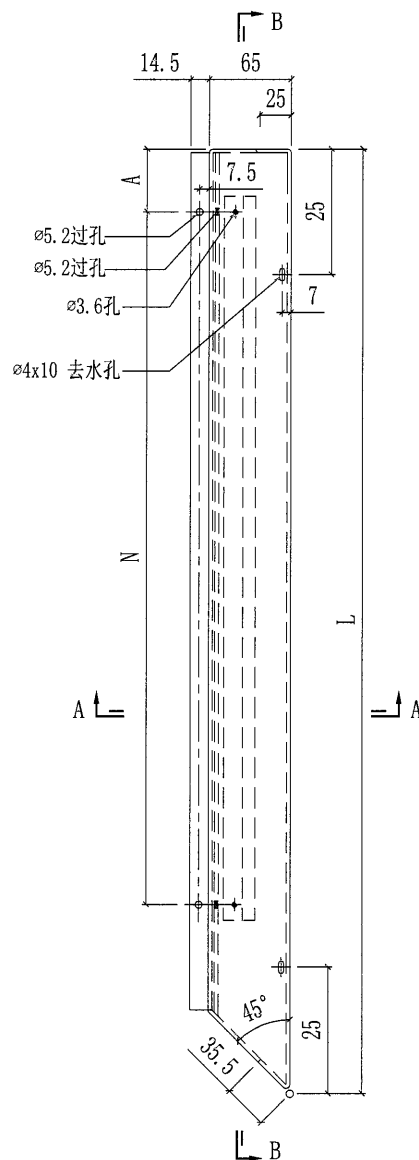



26

 美特鋁質有限公司 MIDI Aluminium Fabricator Ltd.				工程號	J851	類別		物料號	-			
				地盘	青衣190	制圖	W. E. X	2020-05-13	圖號	GB-C2		
修改	-	-	-	採用工廠		地盤	✓	图纸名称	铝板加工图	復核	-	
日期	-	-	-	材料颜色	-	材料	3mm厚铝板	批准	-	-	數量	-
									單件重量	-	(KG)	

部件编号	L	N	颜色	颜色编号	配件编号		数量
GB-C2-01S	2162	@280X7	SANDY BROWN	UCT807806SC-3	FB1-08	FB2-08	30
GB-C2-01W	2162	@280X7	WHITE	TUC43350	FB1-08	FB2-08	30
GB-C2-02S	2512	@280X8	SANDY BROWN	UCT807806SC-3	FB1-10	FB2-10	15
GB-C2-02W	2512	@280X8	WHITE	TUC43350	FB1-10	FB2-10	15
GB-C2-03S	2142	@280X7	SANDY BROWN	UCT807806SC-3	FB1-08	FB2-08	105
GB-C2-03W	2142	@280X7	WHITE	TUC43350	FB1-08	FB2-08	150
GB-C2-04S	2372	@300X7	SANDY BROWN	UCT807806SC-3	FB1-09	FB2-09	15
GB-C2-05S	2152	@280X7	SANDY BROWN	UCT807806SC-3	FB1-08	FB2-08	30
GB-C2-06S	2222	@280X7	SANDY BROWN	UCT807806SC-3	FB1-08	FB2-08	15
GB-C2-06W	2222	@280X7	WHITE	TUC43350	FB1-08	FB2-08	15

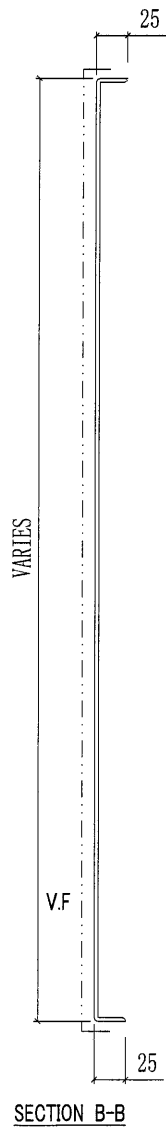

SECTION B-B

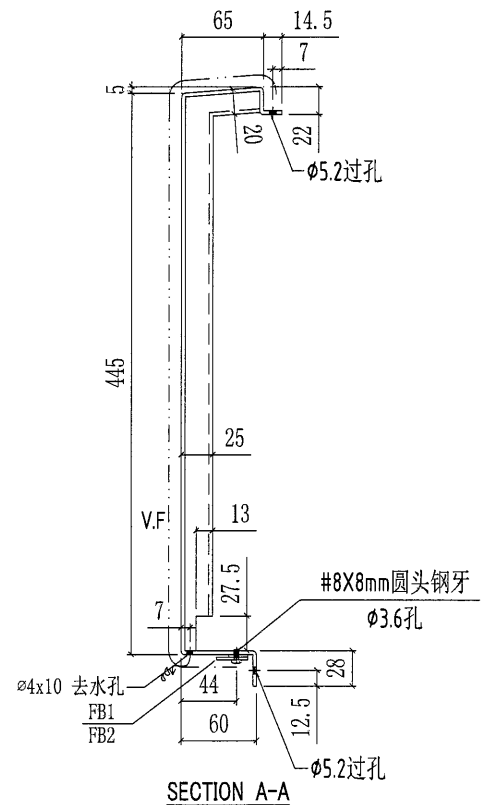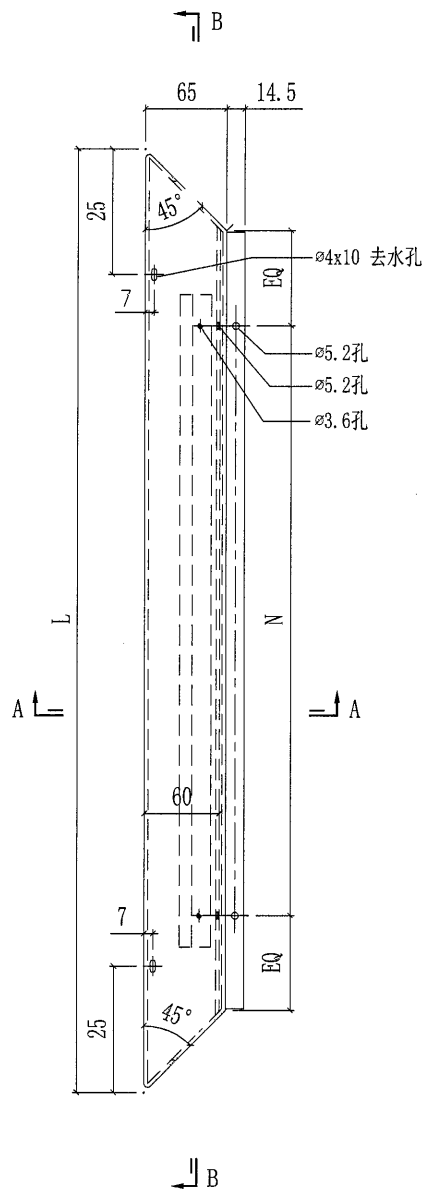


SECTION A-A

----- 见光面

27

 美特鋁質有限公司 MIDI Aluminium Fabricator Ltd.				工程號	J851	類別		物料號	-		
				地盘	青衣190	制圖	W. E. X	2020-05-13	圖號	GB-C3	
修改	-	-	-	採用工廠		图纸名称	铝板加工图	復核	-	數量	-
日期	-	-	-	材料颜色	-	材料	3mm厚铝板	批准	-	單件重量	- (KG)

部件编号	颜色	颜色编号	数量
GB-C3-01W	WHITE	TUC43350	15

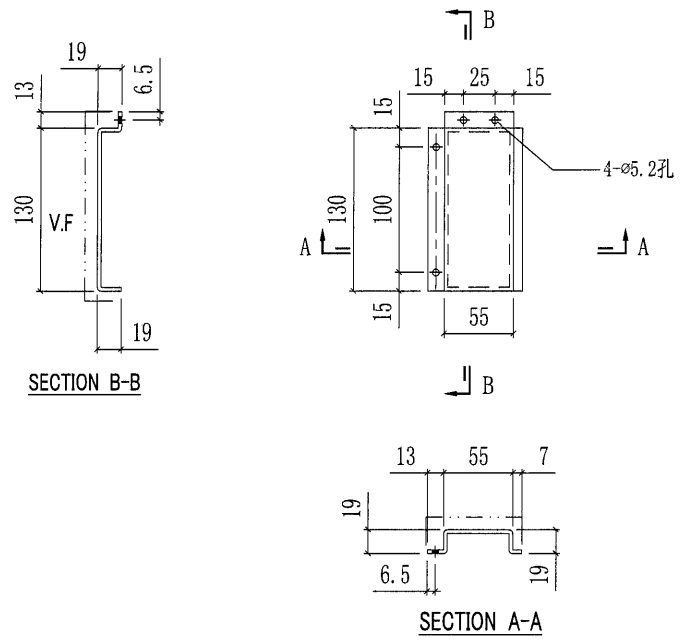


----- 见光面

28

 美特鋁質有限公司 MIDI Aluminium Fabricator Ltd.				工程號	J851	類別		物料號	-		
				地盘	青衣190	制圖	W. E. X	2020-05-13	圖號	FB1	
修改	-	-	-	採用工廠	✓ 地盘	图纸名称	铝巴加工图	復核	-	數量	-
日期	-	-	-	材料颜色	CHROMATE	材料	25x25x3mm铝巴	批准	-	單件重量	- (KG)


部件编号	L	A	N	数量
FB1-01	50	10	30	15
FB1-02	125	25	75	15
FB1-03	350	25	Ø300X1	180
FB1-04	450	25	Ø200X2	135
FB1-05	550	25	Ø250X2	165
FB1-06	650	25	Ø300X2	45
FB1-07	950	25	Ø300X3	510
FB1-08	2010	25	Ø280X7	360
FB1-09	2150	25	Ø300X7	15
FB1-10	2290	25	Ø280X8	30
FB1-11	1450	25	Ø280X5	105
FB1-12	1730	25	Ø280X6	15

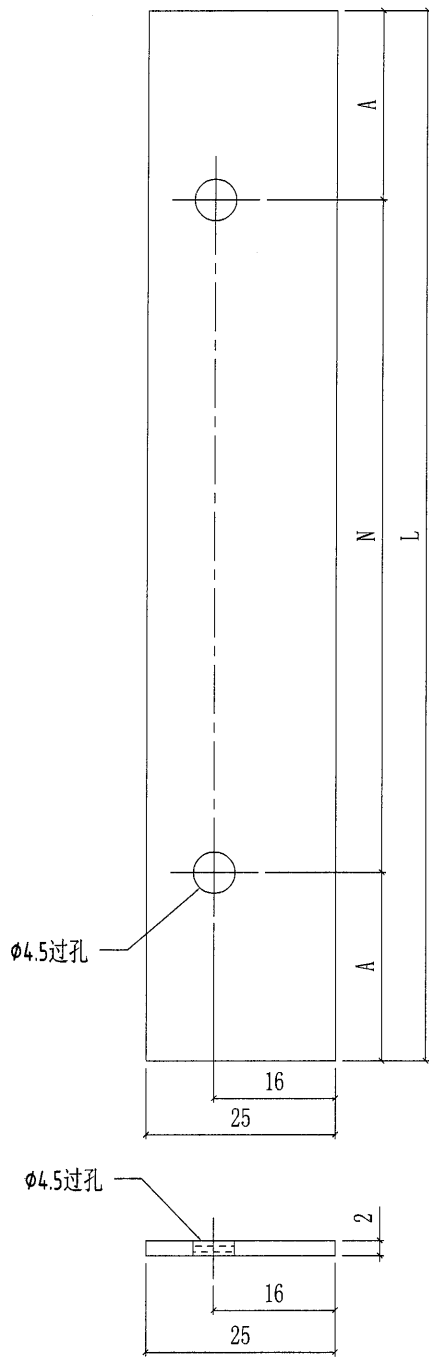

工厂组装用

 美特鋁質有限公司 MIDI Aluminium Fabricator Ltd.				工程號	J851	類別		物料號	-	
				地盘	青衣190	制圖	W. E. X	2020-05-13	圖號	FB2
修改	-	-	-	採用工廠	✓	地盤			數量	-
日期	-	-	-	材料颜色	CHROMATE	图纸名称	铝巴加工图	復核	-	-
				材料	15x25x3mm铝巴	批准	-	-	單件重量	- (KG)

部件编号	L	A	N	数量
FB2-01	50	10	30	15
FB2-02	125	25	75	15
FB2-03	350	25	@300X1	180
FB2-04	450	25	@200X2	135
FB2-05	550	25	@250X2	165
FB2-06	650	25	@300X2	45
FB2-07	950	25	@300X3	510
FB2-08	2010	25	@280X7	360
FB2-09	2150	25	@300X7	15
FB2-10	2290	25	@280X8	30
FB2-11	1450	25	@280X5	105
FB2-12	1730	25	@280X6	15

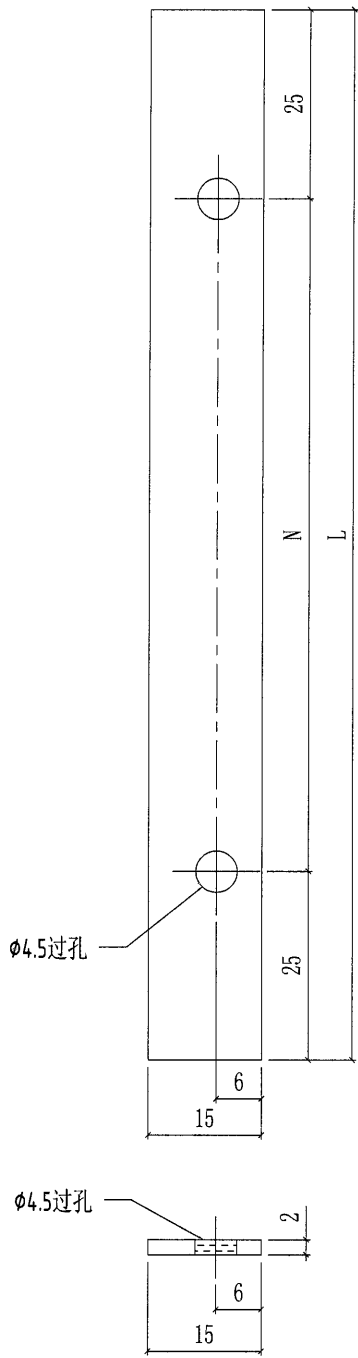

工厂组装用

(30)

T1									
		底板	數量	正面板	廠裝配套鋁巴		深灰C槽	數量	REMARK
Flat A	UP1, UP4	UP-B1L-01S	15	UP-C1L-01S	FB1-07	FB2-07	UP-A1L-01G	15	18/F-33/F
		UP-B3-01S	15	UP-C2-01S	FB1-11	FB2-11	UP-A2-01G	15	
		UP-B2R-01S	15	UP-C1R-01S	FB1-03	FB2-03	UP-A1R-01G	15	
Flat D	UP2, UP5	UP-B2L-02S	15	UP-C1L-05S	FB1-04	FB2-04	UP-A1L-05G	15	18/F-33/F
		UP-B3-04S	15	UP-C2-04S	FB1-11	FB2-11	UP-A2-04G	15	
		UP-B1R-01S	15	UP-C1R-04S	FB1-07	FB2-07	UP-A1R-04G	15	
		底板	數量	正面板	廠裝配套鋁巴		深灰C槽	數量	
Flat A	B1, B9	GB-B2L-01S	15	GB-C1L-01S	FB1-03	FB2-03	GB-A1L-01G	15	18/F-33/F
		GB-B3-02S	15	GB-C2-02S	FB1-10	FB2-10	GB-A2-02G	15	
		GB-B1R-01S	15	GB-C1R-01S	FB1-07	FB2-07	GB-A1R-01G	15	
Flat B	B2, B10	GB-B1L-01W	15	GB-C1L-02W	FB1-07	FB2-07	GB-A1L-02G	15	18/F-33/F
		GB-B3-01W	15	GB-C2-01W	FB1-08	FB2-08	GB-A2-01G	15	
		GB-B2R-01W	15	GB-C1R-02W	FB1-03	FB2-03	GB-A1R-02G	15	
Flat C	B2R, 10R	GB-B2L-01W	15	GB-C1L-01W	FB1-03	FB2-03	GB-A1L-01G	15	18/F-33/F
		GB-B3-01W	15	GB-C2-01W	FB1-08	FB2-08	GB-A2-01G	15	
		GB-B1R-01W	15	GB-C1R-01W	FB1-07	FB2-07	GB-A1R-01G	15	
Flat D	B3, B11	GB-B1L-01S	14	GB-C1L-02S	FB1-07	FB2-07	GB-A1L-02G	15	18/F-33/F
		GB-B3-06S	14	GB-C2-06S	FB1-08	FB2-08	GB-A2-06G	15	
		GB-B2R-01S	14	GB-C1R-02S	FB1-03	FB2-03	GB-A1R-02G	15	
Flat E	B4, B12	GB-B2L-03S	15	GB-C1L-08S	FB1-05	FB2-05	GB-A1L-08G	15	18/F-33/F
		GB-B3-03S	15	GB-C2-03S	FB1-08	FB2-08	GB-A2-03G	15	
		GB-B1R-03S	15	GB-C1R-06S	FB1-07	FB2-07	GB-A1R-06G	15	
Flat F	B5, B13	GB-B1L-02W	15	GB-C1L-06W	FB1-07	FB2-07	GB-A1L-06G	15	18/F-33/F
		GB-B3-03W	15	GB-C2-03W	FB1-08	FB2-08	GB-A2-03G	15	
		GB-B2R-02W	15	GB-C1R-03W	FB1-05	FB2-05	GB-A1R-03G	15	
Flat G	B6, B14	GB-B1L-02W	15	GB-C1L-06W	FB1-07	FB2-07	GB-A1L-06G	15	18/F-33/F
		GB-B3-03W	15	GB-C2-03W	FB1-08	FB2-08	GB-A2-03G	15	
		GB-B1R-03W	15	GB-C1R-06W	FB1-07	FB2-07	GB-A1R-06G	15	


(31)

T1A									
		底板		正面板	廠裝配套鋁巴		深灰C槽	數量	REMARK
Flat C	UP3, UP6	UP-B2L-03W	15	UP-C1L-06W	FB1-03	FB2-03	UP-A1L-06G	15	18/F-33/F
		UP-B3-02W	15	UP-C2-02W	FB1-11	FB2-11	UP-A2-02G	15	
		UP-B1R-02W	15	UP-C1R-06W	FB1-07	FB2-07	UP-A1R-06G	15	
		底板	數量	正面板	廠裝配套鋁巴		深灰C槽	數量	
Flat A	B7, B15	GB-B1L-01S	15	GB-C1L-02S	FB1-07	FB2-07	GB-A1L-02G	15	18/F-33/F
		GB-B3-05S	15	GB-C2-05S	FB1-08	FB2-08	GB-A2-05G	15	
		GB-B2R-04S	15	GB-C1R-07S	FB1-04	FB2-04	GB-A1R-07G	15	
Flat B	B7R, B15R	GB-B2L-03S	15	GB-C1L-08S	FB1-04	FB2-04	GB-A1L-08G	15	18/F-33/F
		GB-B3-05S	15	GB-C2-05S	FB1-08	FB2-08	GB-A2-05G	15	
		GB-B1R-01S	15	GB-C1R-01S	FB1-07	FB2-07	GB-A1R-01G	15	
Flat C	B8, B16	GB-B1L-03W	15	GB-C1L-07W	FB1-07	FB2-07	GB-A1L07G	15	18/F-33/F
		GB-B3-03W	15	GB-C2-03W	FB1-08	FB2-08	GB-A2-03G	15	
		GB-B2R-05W	15	GB-C1R-08W	FB1-04	FB2-04	GB-A1R-08G	15	
Flat D	B5R, B13R	GB-B2L-02W	15	GB-C1L-03W	FB1-05	FB2-05	GB-A1L-03G	15	18/F-33/F
		GB-B3-03W	15	GB-C2-03W	FB1-08	FB2-08	GB-A2-03G	15	
		GB-B1R-03W	15	GB-C1R-06W	FB1-07	FB2-07	GB-A1R-06G	15	
Flat E	B5, B13	GB-B1L-02S	15	GB-C1L-06S	FB1-07	FB2-07	GB-A1L-06G	15	18/F-33/F
		GB-B3-03S	15	GB-C2-03S	FB1-08	FB2-08	GB-A2-03G	15	
		GB-B2R-02S	15	GB-C1R-03S	FB1-05	FB2-05	GB-A1R-03G	15	
Flat F	B5R, B13R	GB-B2L-02S	15	GB-C1L-03S	FB1-05	FB2-05	GB-A1L-03G	15	18/F-33/F
		GB-B3-03S	15	GB-C2-03S	FB1-08	FB2-08	GB-A2-03G	15	
		GB-B1R-03S	15	GB-C1R-06S	FB1-07	FB2-07	GB-A1R-06G	15	
Flat G	B5, B13	GB-B1L-02W	15	GB-C1L-06W	FB1-07	FB2-07	GB-A1L-06G	15	18/F-33/F
		GB-B3-03W	15	GB-C2-03W	FB1-08	FB2-08	GB-A2-03G	15	
		GB-B2R-02W	15	GB-C1R-03W	FB1-05	FB2-05	GB-A1R-03G	15	

(32)


T2									
		底板		正面板	廠裝配套鋁巴		深灰C槽	數量	REMARK
Flat A	UP1R, UP4R	UP-B2L-01W	15	UP-C1L-04W	FB1-03	FB2-03	UP-A1L-04G	15	18/F-33/F
		UP-B3-01W	15	UP-C2-01W	FB1-11	FB2-11	UP-A2-01G	15	
		UP-B1R-01W	15	UP-C1R-04W	FB1-07	FB2-07	UP-A1R-04G	15	
Flat D	UP2R, UP5R	UP-B1L-01W	15	UP-C1L-01W	FB1-07	FB2-07	UP-A1L-01G	15	18/F-33/F
		UP-B3-04W	15	UP-C2-04W	FB1-11	FB2-11	UP-A2-04G	15	
		UP-B2R-04W	15	UP-C1R-05W	FB1-04	FB2-04	UP-A1R-05G	15	
		底板	數量	正面板	廠裝配套鋁巴		深灰C槽	數量	
Flat A	B1R, B9R	GB-B1L-01W	15	GB-C1L-02W	FB1-07	FB2-07	GB-A1L-02G	15	18/F-33/F
		GB-B3-02W	15	GB-C2-02W	FB1-10	FB2-10	GB-A2-02G	15	
		GB-B2R-01W	15	GB-C1R-02W	FB1-03	FB2-03	GB-A1R-02G	15	
Flat B	B2R, B10R	GB-B2L-01S	15	GB-C1L-01S	FB1-03	FB2-03	GB-A1L-01G	15	18/F-33/F
		GB-B3-01S	15	GB-C2-01S	FB1-08	FB2-08	GB-A2-01G	15	
		GB-B1R-01S	15	GB-C1R-01S	FB1-07	FB2-07	GB-A1R-01G	15	
Flat C	B17, B22	GB-B1L-01S	15	GB-C1L-02S	FB1-07	FB2-07	GB-A1L-02G	15	18/F-33/F
		GB-B3-01S	15	GB-C2-01S	FB1-08	FB2-08	GB-A2-01G	15	
		GB-B2R-06S	15	GB-C1R-09S	FB1-06	FB2-06	GB-A1R-09G	15	
Flat D	B18, B23	GB-B2L-04W	15	GB-C1L-09W	FB1-06	FB2-06	GB-A1L-09G	15	18/F-33/F
		GB-B2L-05W	15	GB-C2-06W	FB1-08	FB2-08	GB-A2-06G	15	
		GB-B2L-06W	15	GB-C1R-01W	FB1-07	FB2-07	GB-A1R-01G	15	
Flat E	B4R, B12R	GB-B1L-02S	15	GB-C1L-06S	FB1-07	FB2-07	GB-A1L-06G	15	18/F-33/F
		GB-B3-03S	15	GB-C2-03S	FB1-08	FB2-08	GB-A2-03G	15	
		GB-B2R-04S	15	GB-C1R-07S	FB1-04	FB2-04	GB-A1R-07G	15	
Flat F	B5, B13	GB-B1L-02W	15	GB-C1L-06W	FB1-07	FB2-07	GB-A1L-06G	15	18/F-33/F
		GB-B3-03W	15	GB-C2-03W	FB1-08	FB2-08	GB-A2-03G	15	
		GB-B2R-02W	15	GB-C1R-03W	FB1-05	FB2-05	GB-A1R-03G	15	
Flat G	B5R, B13R	GB-B2L-02W	15	GB-C1L-03W	FB1-05	FB2-05	GB-A1L-03G	15	18/F-33/F
		GB-B3-03W	15	GB-C2-03W	FB1-08	FB2-08	GB-A2-03G	15	
		GB-B1R-03W	15	GB-C1R-06W	FB1-07	FB2-07	GB-A1R-06G	15	
Flat H	B5, B13	GB-B1L-02W	15	GB-C1L-06W	FB1-07	FB2-07	GB-A1L-06G	15	18/F-33/F
		GB-B3-03W	15	GB-C2-03W	FB1-08	FB2-08	GB-A2-03G	15	
		GB-B2R-02W	15	GB-C1R-03W	FB1-05	FB2-05	GB-A1R-03G	15	


T2A									
		底板		正面板	廠裝配套鋁巴		深灰C槽	數量	REMARK
Flat A	UP8, UP9	UP-B1L-03S	15	UP-C1L-03S	FB1-06	FB2-06	UP-A1L-03G	15	18/F-33/F
		UP-B3-03S	15	UP-C2-03S	FB1-12	FB2-12	UP-A2-03G	15	
		UP-B2R-03S	15	UP-C1R-03S	FB1-03	FB2-03	UP-A1R-03G	15	
Flat B	UP3R, UP6R	UP-B1L-02W	15	UP-C1L-02W	FB1-07	FB2-07	UP-A1L-02G	15	18/F-33/F
		UP-B3-02W	15	UP-C2-02W	FB1-11	FB2-11	UP-A2-02G	15	
		UP-B2R-02W	15	UP-C1R-02W	FB1-03	FB2-03	UP-A1R-02G	15	
		底板	數量	正面板	廠裝配套鋁巴		深灰C槽	數量	
Flat A	B21, B26	GB-B1L-01S	15	GB-C1L-02S	FB1-07	FB2-07	GB-A1L-02G	15	18/F-33/F
		GB-B3-04S	15	GB-C2-04S	FB1-09	FB2-09	GB-A2-04G	15	
		GB-B2R-03S	15	GB-C1R-05S	FB1-04	FB2-04	GB-A1R-05G	15	
Flat B	B20, B25	GB-B5-01W	15	GB-C1L-05W	FB1-02	FB2-02	GB-01L-05G	15	18/F-33/F
		GB-B4-02W	15	GB-C2-03W	FB1-08	FB2-08	GB-A2-03G	15	
		GB-B1R-02W	15	GB-C1R-04W	FB1-07	FB2-07	GB-A1R-04G	15	
Flat C	B19, B24	GB-B5-01W	15	GB-C1L-04W	FB1-01	FB2-01	GB-A1L-04G	15	18/F-33/F
		GB-B4-01W	15	GB-C2-03W	FB1-08	FB2-08	GB-A2-03G	15	
		GB-B1R-02W	15	GB-C1R-04W	FB1-07	FB2-07	GB-A1R-04G	15	
				GB-C3-01W	/	/	/	15	
Flat D	B5, B13	GB-B1L-02S	15	GB-C1L-06S	FB1-07	FB2-07	GB-A1L-06G	15	18/F-33/F
		GB-B3-03S	15	GB-C2-03S	FB1-08	FB2-08	GB-A2-03G	15	
		GB-B2R-02S	15	GB-C1R-03S	FB1-05	FB2-05	GB-A1R-03G	15	
Flat E	B5R, B13R	GB-B2L-02S	15	GB-C1L-03S	FB1-05	FB2-05	GB-A1L-03G	15	18/F-33/F
		GB-B3-03S	15	GB-C2-03S	FB1-08	FB2-08	GB-A2-03G	15	
		GB-B1R-03S	15	GB-C1R-06S	FB1-07	FB2-07	GB-A1R-06G	15	

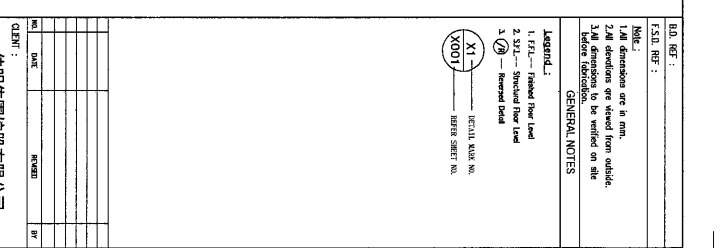


#	EYES				TOOTH	HAIR	UP THE	LAIN	AGE
	UP-01L-01W	UP-03L-01W	UP-02R-01W	UP-03R-01W					
1	14	14	14		n	1/2 TO 1 1/2	UP1	A	WHITE
2	13	13	13		n	18/F TO 31/F	UP1	A	SANDY BROWN
3	15	15	15		n	32/F	UP4	A	SANDY BROWN

(LOOK NOS. 4, 13, 14, 24 NOT USED.)

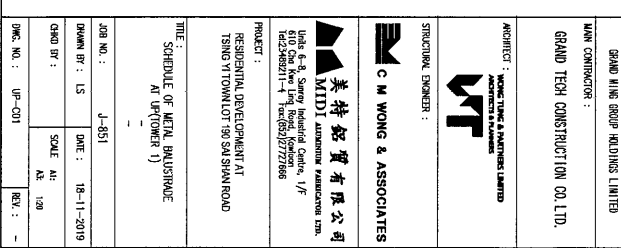

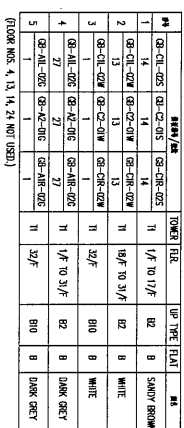

 美泰銘實有限公司 MEI TAI KEE COMPANY LIMITED 819 Gao Xin 1st Flg. Bldg. Kowloon 819 Gao Xin 1st Flg. Bldg. Kowloon Tel: 34222821-4 Fax: 34222821-7	
PRODUCT : RESIDENTIAL DEVELOPMENT AT TINSO YI TOWN LOT 10 THE SHAN ROAD	
TITLE : SCHEDULE OF CLASS BALUSTRADE AT BALCONY	
JOB NO. : JDI-151	DATE : 18-11-2019
DRAWN BY : LS	SOURCE : AL
CHECK BY :	AK : 120
DWG. NO. : 00-C07	REV. : -

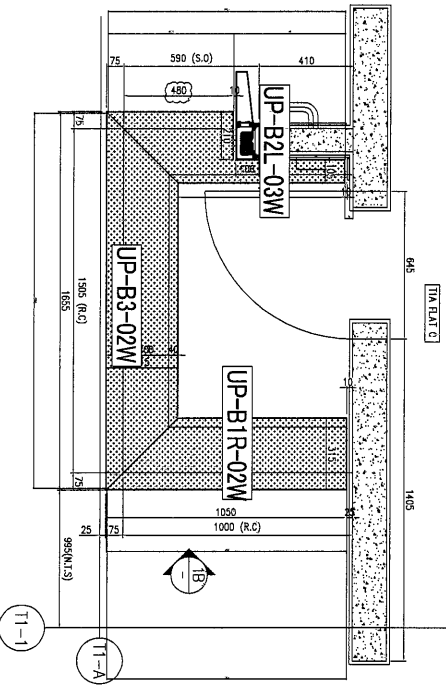


時	時刻/区	項目名	IP	PORT	PLAN	結果
1	00-02:05S	00-00R-05S	1/A	2/F to 1/F	03	C
2	00-02:07M	00-03R-07M	1/A	10/F to 3/F	03	C
3	00-02:09M	00-03R-09M	1/A	3/F to 3/F	03	C



CHRD BY :	SCALE
	A1:
	A3:

CHRD BY :	SCALE
	A1:
	A3:



TITLE : SCHEDULE OF GLASS BALUSTRADE AT BALCONY — —	
JOB NO. : J-831	
DRAWN BY : LS	DATE : 18-11-2015
CHECK BY :	SCALE : AS: 1:20

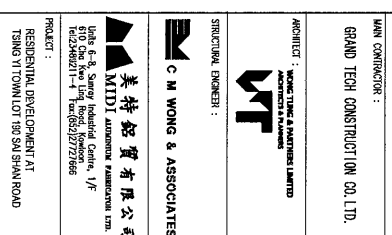

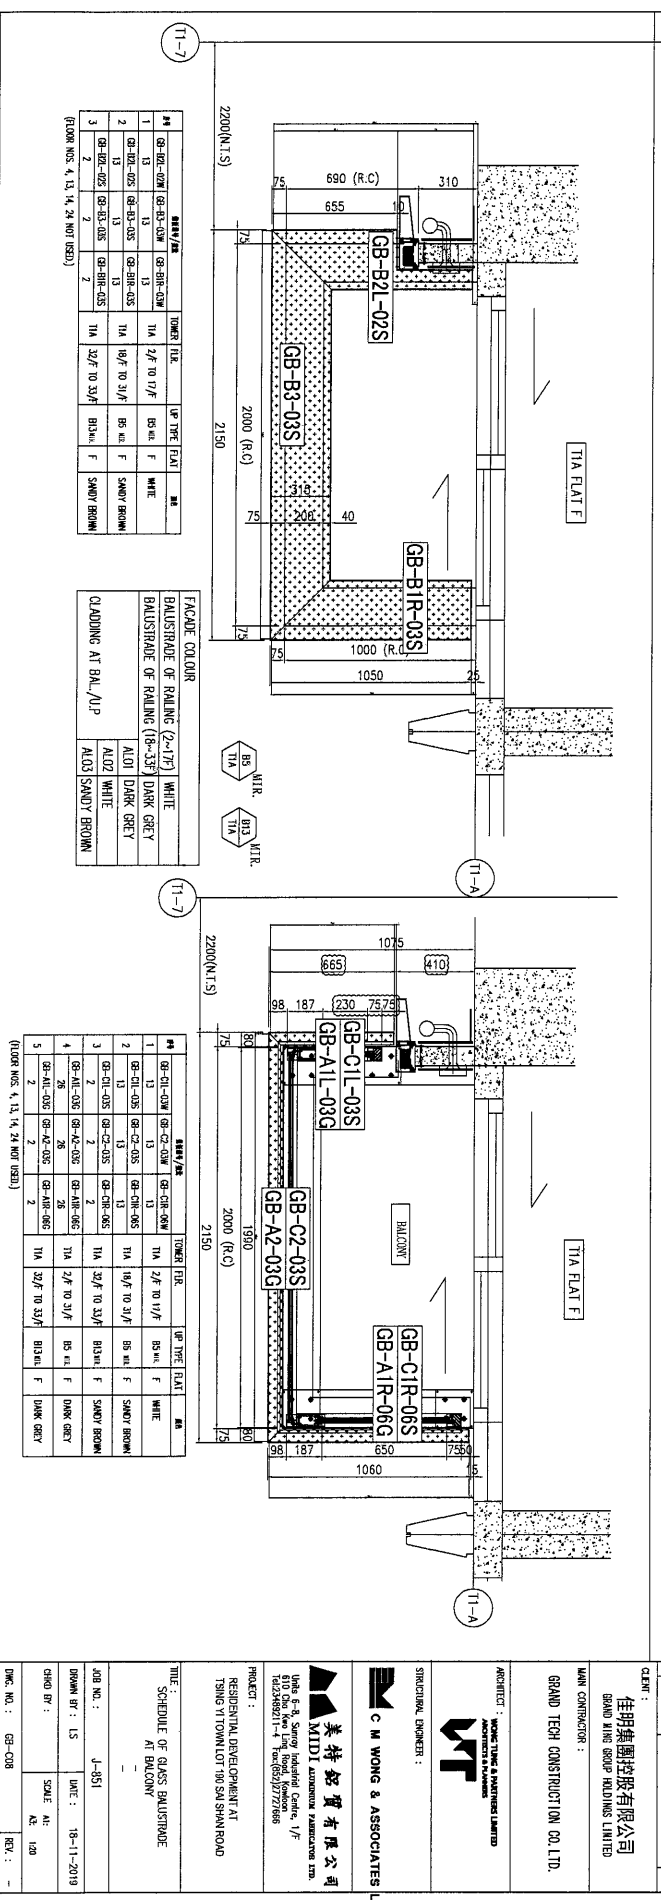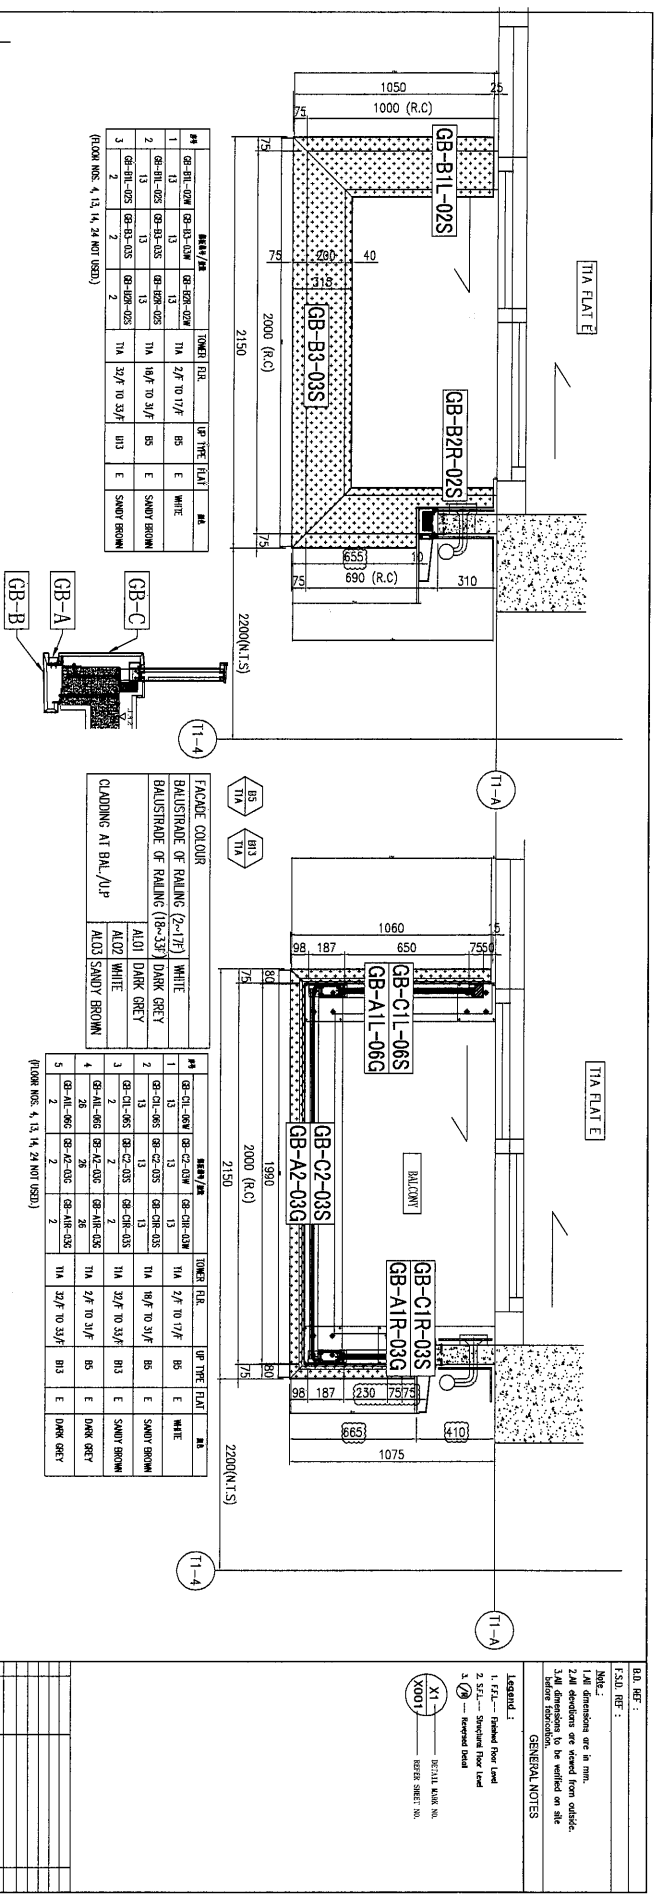

CLIENT: 佳明集團控股有限公司
GRAND MING GROUP HOLDINGS LIMITED

MAIN CONTRACTOR: GRAND TECH CONSTRUCTION CO. LTD.

ARCHITECT: 美特銘有限公司
MIDI ARCHITECTURAL PRACTICES LTD.
Unit 6-8, Sunny Industrial Centre, 1/F
Fai Yuen Street, Yuen Long
Tel: (854) 2727866

STRUCTURAL ENGINEER: C M WONG & ASSOCIATES LTD.

PROJECT: RESIDENTIAL DEVELOPMENT AT
TING WING TOWN LOT 710 SHAH ROAD

TITLE: SCHEDULE OF GLASS BALUSTRADE
AT BALCONY

JOB NO.: J-851

DRAWN BY: LS

DATE: 18-11-2019

SCALE: AS SHOWN

CHK. NO.: GB-C08

REV.: -

#	GB-B1L-02W	GB-B1L-02S	GB-B2R-02W	GB-B2R-02S	TOWER FLR	UP TYPE FLAT	RE
1	13	13	13	13	T1A	2/F TO 1/F	B5
2	13	13	13	13	T1A	16/F TO 31/F	B5
3	2	2	2	2	T1A	32/F TO 33/F	B13

(FLOOR NOS. 4, 13, 14, 24 NOT USED)

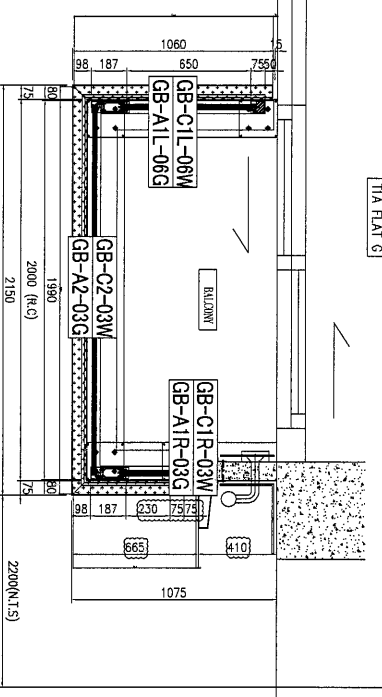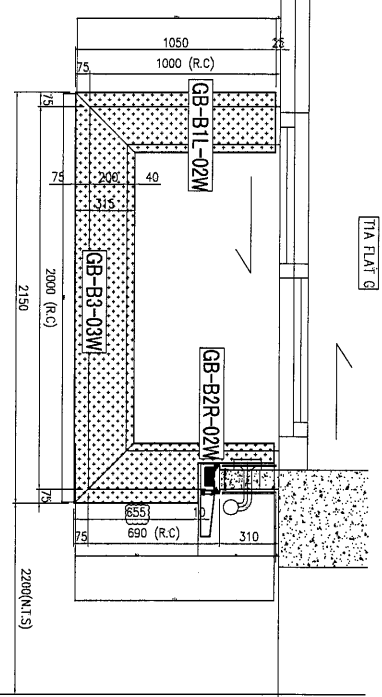

1. All dimensions are in mm.
2. All elevations are viewed from outside.
3. All elevations are to be verified on site.
4. All elevations are to be verified on site.

Legend:
1. 1/2" = 1/2" = 1/2" = 1/2"
2. 1/2" = 1/2" = 1/2" = 1/2"
3. 1/2" = 1/2" = 1/2" = 1/2"



Legend:
1. 1/2" = 1/2" = 1/2" = 1/2"
2. 1/2" = 1/2" = 1/2" = 1/2"
3. 1/2" = 1/2" = 1/2" = 1/2"

ARCHITECT: **WONG TUNG & ASSOCIATES LIMITED**
STRUCTURAL ENGINEER: **WONG TUNG & ASSOCIATES LIMITED**



CLIENT: **佳明集團控股有限公司**
GRAND VINE GROUP HOLDINGS LIMITED
MAIN CONTRACTOR: **GRAND TECH CONSTRUCTION CO. LTD.**

PROJECT: **RECREATIONAL DEVELOPMENT AT TUNG YI TOWN LOT 180 SHAH ROAD**
TITLE: **SCHEDULE OF GLASS BALUSTRADE AT BALCONY**


JOB NO.: **J-851**
DRAWN BY: **LS**
DATE: **18-11-2019**
SCALE: **A1**
SHEET NO.: **1/1**
REV: **-**

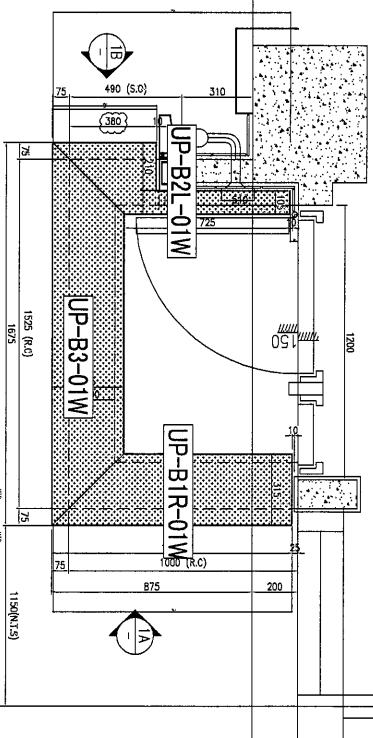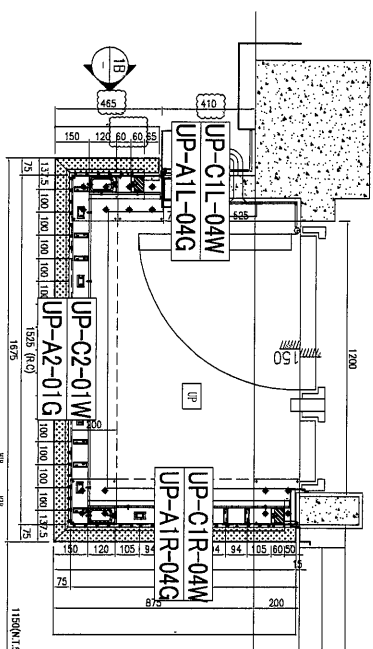


4 REFLECTED CEILING PLAN

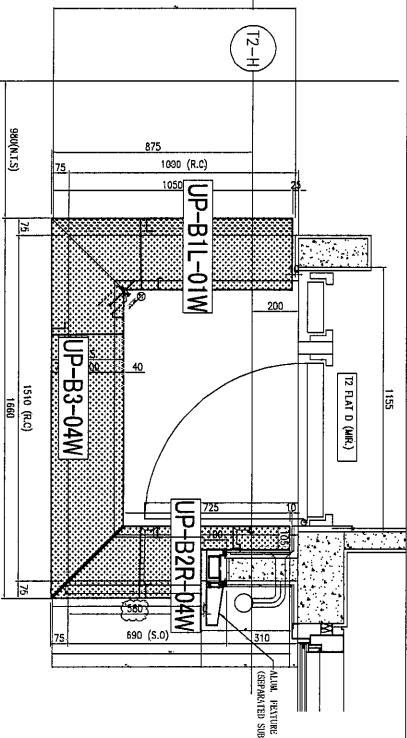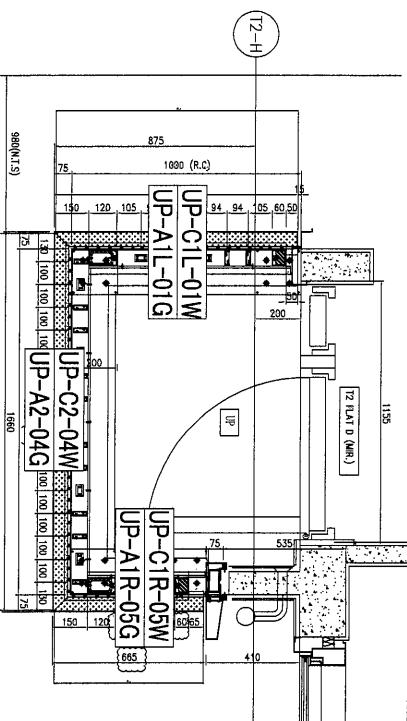

(T2-10)

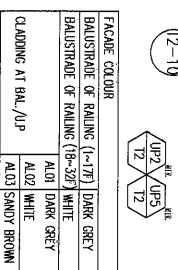

											(FLOOR NOS. 4, 13, 14, 24 NOT USED)
--	--	--	--	--	--	--	--	--	--	--	-------------------------------------

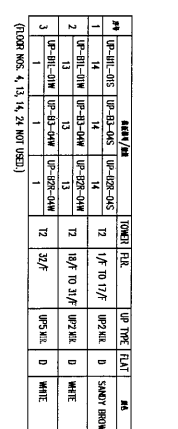

0	1	1	
---	---	---	--

(FLOOR NOS. 4, 13, 14, 24 NOT USED.)

B.D. REF :
F.S.D. REF :
Note :
1. All dimensions are in mm.
2. All dimensions are checked from outside.
3. All dimensions to be verified on site before fabrication.
GENERAL NOTES

1. F.F.L.— Finished Floor Level
2. S.F.L.— Structure Floor Level
3. ☒ R.— Revised Detail

X1	DETAIL MARK NO.
X001	REVISION SHEET NO.

[illegible]

佳明集團控股有限公司 GRAND KING GROUP HOLDINGS LIMITED	MAIN CONTRACTOR :
GRAND TECH CONSTRUCTION CO. LTD.	

ARCHITECT : **WONG TUNG & PARTNERS LIMITED**
ARCHITECTS & PLANNERS



STRUCTURAL ENGINEER :

C M WONG & ASSOCIATES




美特銘實有限公司
MDI ALUMINIUM FABRICATORS LTD.


Units 6-8, Sunny Industrial Centre, 1/F
60-62, Tai Yee Tong Road, Kwai Chung
Tel: (2) 6821-1-4 Fax: (2) 2727-666

PROJECT :		RESIDENTIAL DEVELOPMENT AT TAKING IT DOWN LOT 10 FOR SAN SHAN ROAD	
TITLE :			
SCHEDULE OF MATERIAL BILDMODE AT UP(TOWER 1)			
-			
JOB NO. :		J-4351	
ISSUED BY : LS		DATE : 18-11-2019	
CHECK BY :	SCALE	A1:	
		A3: 1:20	
DATE, NO. :	UP-COD	REV. :	-


45

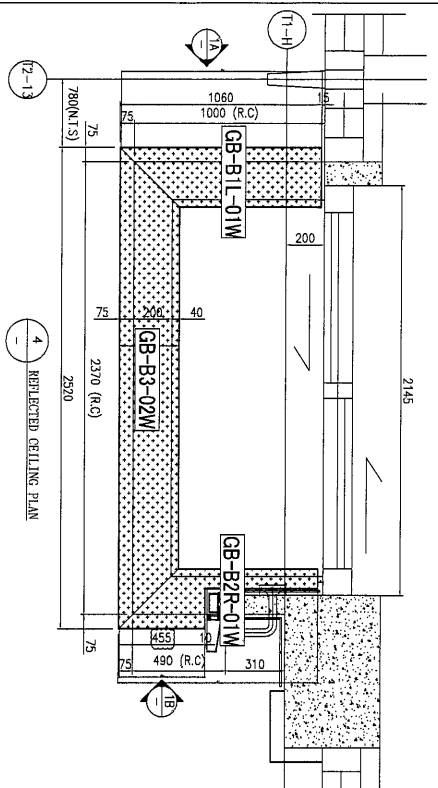


FACADE COLOUR			
BALUSTRADE OF RAILING (1-17) DARK GREY			
BALUSTRADE OF RAILING (18-27) WHITE			
CLADDING AT BAL./LIP			
AL01 DARK GREY			
AL02 WHITE			
AL03 SANDY BROWN			

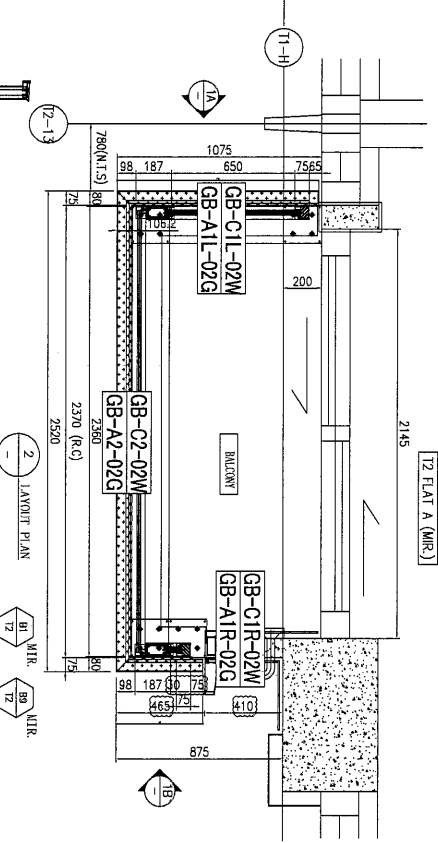

FACADE COLOUR			
BALUSTRADE OF RAILING (1-17) DARK GREY			
BALUSTRADE OF RAILING (18-27) WHITE			
CLADDING AT BAL./LIP			
AL01 DARK GREY			
AL02 WHITE			
AL03 SANDY BROWN			

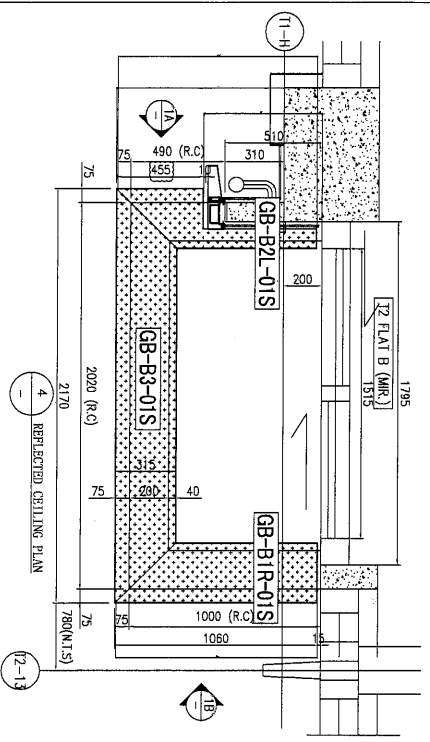

FACADE COLOUR			
BALUSTRADE OF RAILING (1-17) WHITE			
BALUSTRADE OF RAILING (18-27) DARK GREY			
CLADDING AT BAL./LIP			
AL01 DARK GREY			
AL02 WHITE			
AL03 SANDY BROWN			

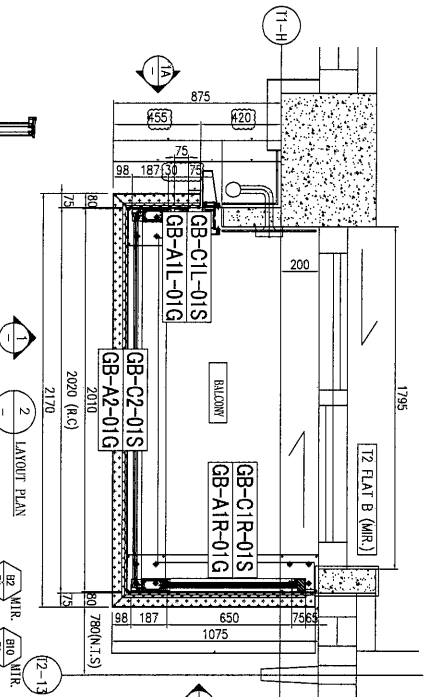

FACADE COLOUR			
BALUSTRADE OF RAILING (1-17) WHITE			
BALUSTRADE OF RAILING (18-27) DARK GREY			
CLADDING AT BAL./LIP			
AL01 DARK GREY			
AL02 WHITE			
AL03 SANDY BROWN			

B.A. REF :
15.01 REF :
1. All dimensions are in mm.
2. All dimensions are used from outside.
3. All dimensions are used from inside.
4. All dimensions are used from center.
5. All dimensions are used from edge.
6. All dimensions are used from corner.
7. All dimensions are used from face.
8. All dimensions are used from back.
9. All dimensions are used from top.
10. All dimensions are used from bottom.

GENERAL NOTES
1. All dimensions are in mm.
2. All dimensions are used from outside.
3. All dimensions are used from inside.
4. All dimensions are used from center.
5. All dimensions are used from edge.
6. All dimensions are used from corner.
7. All dimensions are used from face.
8. All dimensions are used from back.
9. All dimensions are used from top.
10. All dimensions are used from bottom.

Legend :
1. 1/2" = 12mm
2. 1/4" = 6mm
3. 1/8" = 3mm
4. 1/16" = 1.5mm
5. 1/32" = 0.75mm
6. 1/64" = 0.375mm
7. 1/128" = 0.1875mm
8. 1/256" = 0.09375mm
9. 1/512" = 0.046875mm
10. 1/1024" = 0.0234375mm

CLIENT : 佳明集團控股有限公司
GRAND MTR GROUP HOLDINGS LIMITED
MAIN CONTRACTOR : GRAND TECH CONSTRUCTION CO. LTD.
ARCHITECT : YONG TUNG & PARTNERS LIMITED
STRUCTURAL ENGINEER : C M WONG & ASSOCIATES LTD.
PROJECT : RESIDENTIAL DEVELOPMENT AT TUNG YI TOWN LOT 180 SAN SHAN ROAD
TITLE : SCHEDULE OF GATES BALUSTRADE
JOB NO. : J-851
DRAWN BY : LS
DATE : 18-11-2019
CHKD BY :
SCALE : A1
DWG. NO. : GB-C02
REV. : -

FACADE COLOUR			
BALUSTRADE OF RAILING (1B-32F)			
1	14	14	WHITE
2	13	13	DARK GREY
3	1	1	AL01 DARK GREY
CLADDING AT BAL./A/P			
1	14	14	AL02 WHITE
2	13	13	AL03 SANDY BROWN

(FLOOR NOS. 4, 13, 14, 24 NOT USED)

DATE: 18-11-2019

SCALE: A1: 1/20

CHK. NO.: GB-C17

REV.: -

PROJECT: RESIDENTIAL DEVELOPMENT AT TING YI TOWN LOT 780 SHAH ROAD

TITLE: SCHEDULE OF GLASS BALUSTRADE AT BALCONY

JOB NO.: J-851

DRAWN BY: LS

CHK. BY: SCALE: A1: 1/20




ARCHITECT: MING YING & PARTNERS LIMITED



STRUCTURAL ENGINEER: C M WONG & ASSOCIATES LTD

MAIN CONTRACTOR: GRAND TECH CONSTRUCTION CO. LTD.

CLIENT: 佳明集團控股有限公司
GRAND MING GROUP HOLDINGS LIMITED

UNIT 6, 8, 9, 10,1000

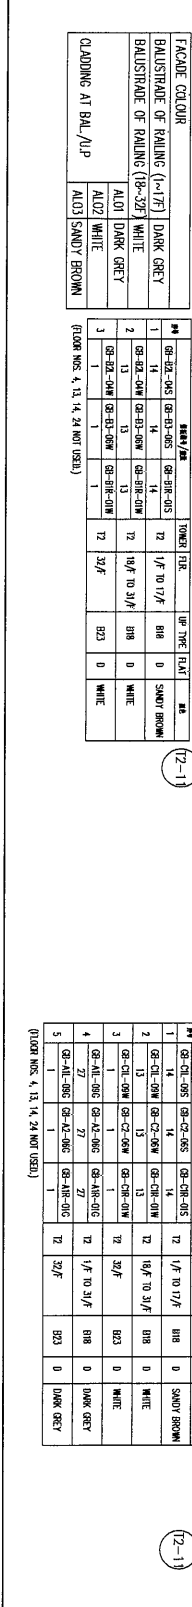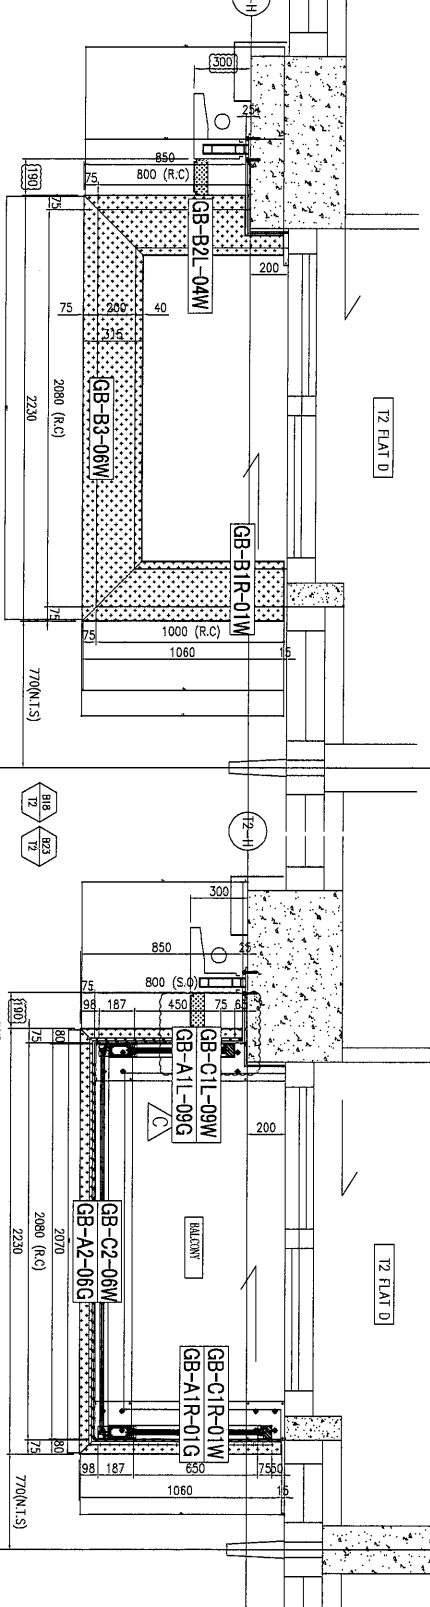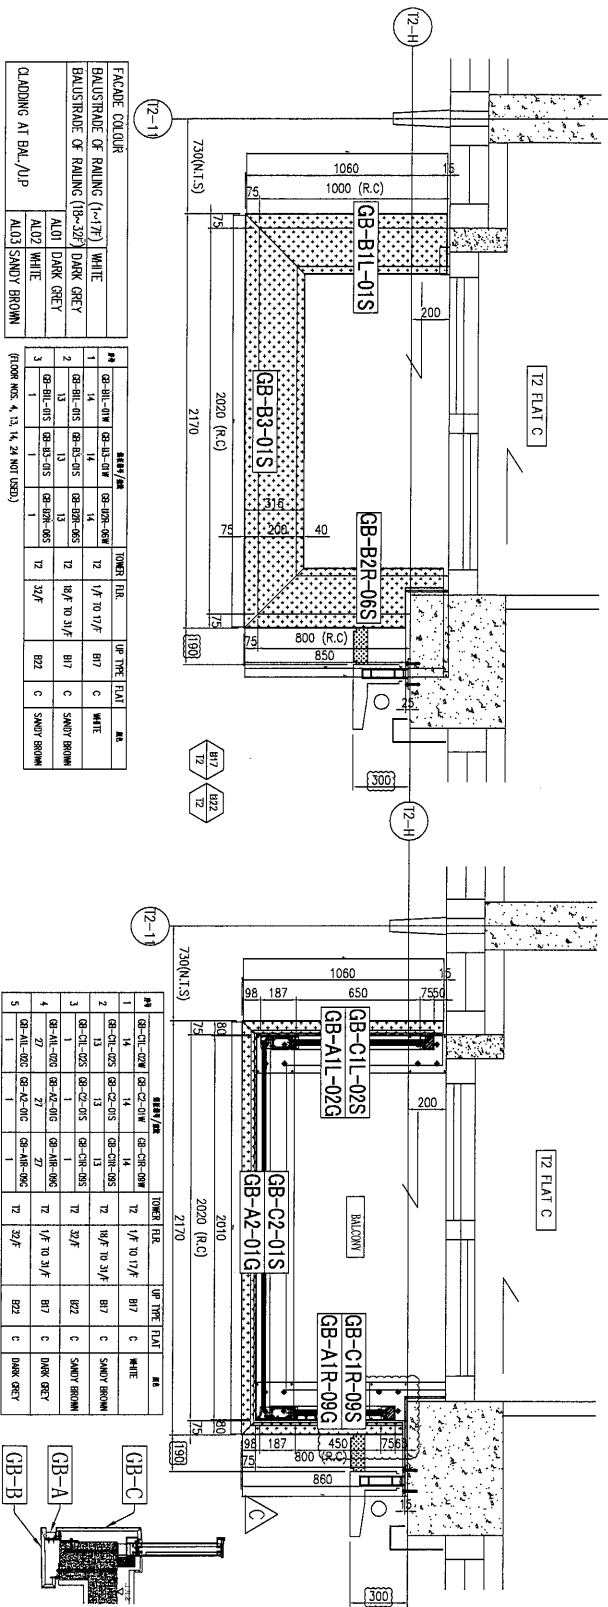

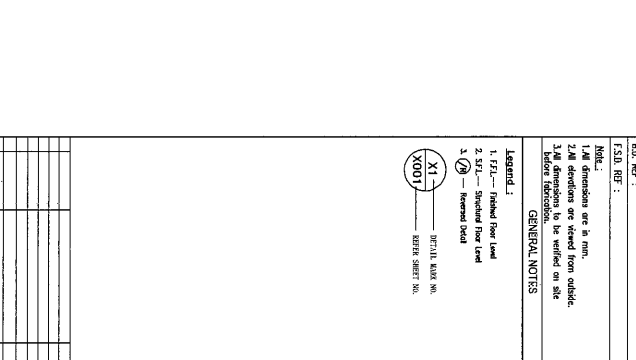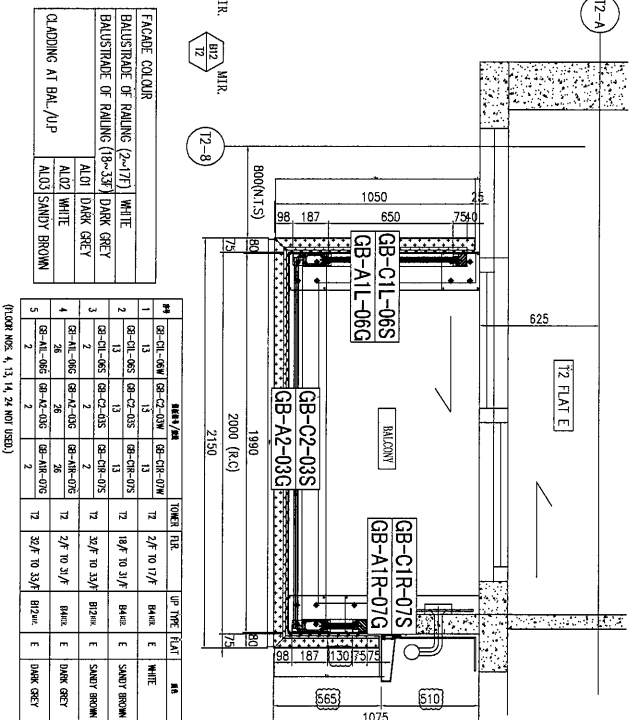

FACADE COLOUR	
BAULSTRADE OF RAILING (2~17F)	WHITE
BAULSTRADE OF RAILING (18~33F)	WHITE
	AL01 DARK GREY
	AL02 WHITE
CLADDING AT BAL./UP	AL03 SANDY BROWN

#	細胞系/株		TOWER	DRA	pH	TEMP	FLAT	MS
	GS-BL-07W	GS-BL-07W						
1	GS-BL-07W	GS-BL-07W	12	24/20	11/F	B5	F	無変化
2	GS-BL-07W	GS-BL-07W	12	18/5	10.3/F	B5	F	無変化
3	GS-BL-07W	GS-BL-07W	12	24/10	23/F	B13	F	無変化

[FLOOR NOS. 4, 13, 14, 24 NOT USED]

FACADE COLOUR	
BALUSTRADE OF RAILING (20-17)	WHITE
BALUSTRADE OF RAILING (18-33)	DARK GREY
AL01	DARK GREY
AL02	WHITE
AL03	SANDY BROWN
CLADDING AT BAL./UP	

Panel	Color	Material	Finish	Notes
1	Black	Aluminum	Matte	
2	White	Aluminum	Gloss	
3	Red	Aluminum	Gloss	
4	Blue	Aluminum	Gloss	
5	Green	Aluminum	Gloss	
6	Yellow	Aluminum	Gloss	
7	Orange	Aluminum	Gloss	
8	Purple	Aluminum	Gloss	
9	Pink	Aluminum	Gloss	
10	Grey	Aluminum	Gloss	
11	Black	Aluminum	Gloss	
12	White	Aluminum	Gloss	
13	Red	Aluminum	Gloss	
14	Blue	Aluminum	Gloss	
15	Green	Aluminum	Gloss	
16	Yellow	Aluminum	Gloss	
17	Orange	Aluminum	Gloss	
18	Purple	Aluminum	Gloss	
19	Pink	Aluminum	Gloss	
20	Grey	Aluminum	Gloss	
21	Black	Aluminum	Gloss	
22	White	Aluminum	Gloss	
23	Red	Aluminum	Gloss	
24	Blue	Aluminum	Gloss	
25	Green	Aluminum	Gloss	
26	Yellow	Aluminum	Gloss	
27	Orange	Aluminum	Gloss	
28	Purple	Aluminum	Gloss	
29	Pink	Aluminum	Gloss	
30	Grey	Aluminum	Gloss	
31	Black	Aluminum	Gloss	
32	White	Aluminum	Gloss	
33	Red	Aluminum	Gloss	
34	Blue	Aluminum	Gloss	
35	Green	Aluminum	Gloss	
36	Yellow	Aluminum	Gloss	
37	Orange	Aluminum	Gloss	
38	Purple	Aluminum	Gloss	
39	Pink	Aluminum	Gloss	
40	Grey	Aluminum	Gloss	
41	Black	Aluminum	Gloss	
42	White	Aluminum	Gloss	
43	Red	Aluminum	Gloss	
77	Orange	Aluminum	Gloss	
78	Purple	Aluminum	Gloss	
79	Pink	Aluminum	Gloss	
80	Grey	Aluminum	Gloss	
81	Black	Aluminum	Gloss	
82	White	Aluminum	Gloss	
83	Red	Aluminum	Gloss	
84	Blue	Aluminum	Gloss	
85	Green	Aluminum	Gloss	
86	Yellow	Aluminum	Gloss	
87	Orange	Aluminum	Gloss	
88	Purple	Aluminum	Gloss	
89	Pink	Aluminum	Gloss	
90	Grey	Aluminum	Gloss	
91	Black	Aluminum	Gloss	
92	White	Aluminum	Gloss	
93	Red	Aluminum	Gloss	
94	Blue	Aluminum	Gloss	
95	Green	Aluminum	Gloss	
96	Yellow	Aluminum	Gloss	
97	Orange	Aluminum	Gloss	
98	Purple	Aluminum	Gloss	
99	Pink	Aluminum	Gloss	
100	Grey	Aluminum	Gloss	

[illegible]

JOB NO.: J-351 DRAWN BY: LS CADD BY:		DATE: 18-11-2018 SCALE: A1: 1/20 A2:		TITLE: SCHEDULE OF GLASS BALUSTRADE AT BRACONY -		PROJECT: RESIDENTIAL DEVELOPMENT AT TSING YIN TOWN LOT 102 SHAH ROAD		 C M WONG & ASSOCIATES MTDI ACCREDITED PRACTICES LTD. Units E-8, Shangri-Imperial Centre, 1/F 100-049021-1 Tel: (603) 77277866		ARCHITECT: TSING TSING & PARTNERS LIMITED AGENTS IN CHARGE TTP		STRUCTURAL ENGINEER:		MAIN CONTRACTOR: GRAND TECH CONSTRUCTION CO. LTD.		CLIENT: 佳明集團控股有限公司 GRAND TECH GROUP HOLDINGS LIMITED		<table border="1" style="width: 100%; border-collapse: collapse;"> <tr> <th style="width: 10%;">NO.</th> <th style="width: 10%;">DATE</th> <th style="width: 10%;">REVISED</th> <th style="width: 10%;">BY</th> </tr> <tr><td> </td><td> </td><td> </td><td> </td></tr> <tr><td> </td><td> </td><td> </td><td> </td></tr> <tr><td> </td><td> </td><td> </td><td> </td></tr> <tr><td> </td><td> </td><td> </td><td> </td></tr> <tr><td> </td><td> </td><td> </td><td> </td></tr> <tr><td> </td><td> </td><td> </td><td> </td></tr> <tr><td> </td><td> </td><td> </td><td> </td></tr> <tr><td> </td><td> </td><td> </td><td> </td></tr> <tr><td> </td><td> </td><td> </td><td> </td></tr> <tr><td> </td><td> </td><td> </td><td> </td></tr> </table>		NO.	DATE	REVISED	BY	
NO.	DATE	REVISED	BY	

Legend :

- 1. F10 - Finished floor level
- 2. XT - Structural floor level
- 3. (R) - Internal wall


GENERAL NOTES

1. All dimensions are in mm.
2. All sections are based from outside.
3. All dimensions are to be verified on site before execution.

X1
X001

DTPLA MAIN NO.
 SHEET 0007 NO.


15

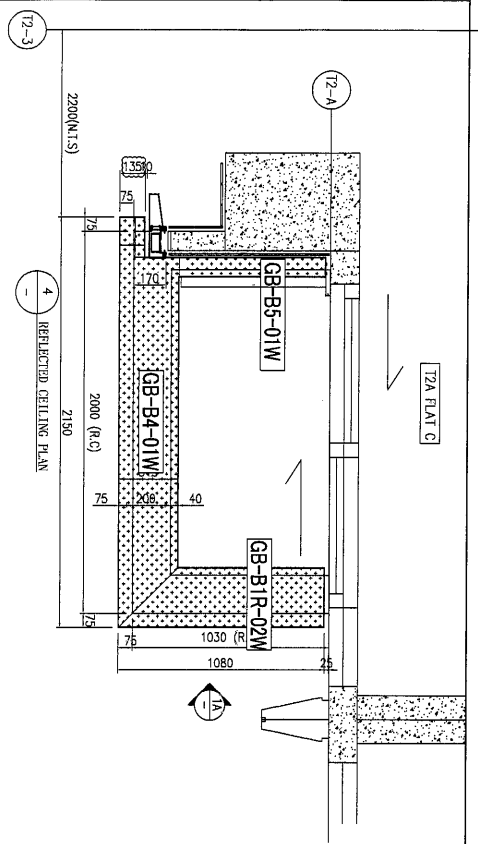

FACADE COLOUR			
BALUSTRADE OF RAILING (2-17) WHITE			
BALUSTRADE OF RAILING (18-33) WHITE			
CLADDING AT BAL./UP			
AL01 DARK GREY			
AL02 WHITE			
AL03 SANDY BROWN			


#	GB-B5-01W	GB-B4-01W	GB-B1R-02W	GB-B1R-02S	TOWER	FIR.	UP TYPE	FLAT	#
1	GB-B5-01W	GB-B4-01W	GB-B1R-02W	GB-B1R-02S	T2A	2/F TO 34/F	B19	C	WHITE
2	GB-B5-01W	GB-B4-01W	GB-B1R-02W	GB-B1R-02S	T2A	32/F TO 34/F	B24	C	WHITE

(FLOOR NOS. 4, 13, 14, 24 NOT USED)

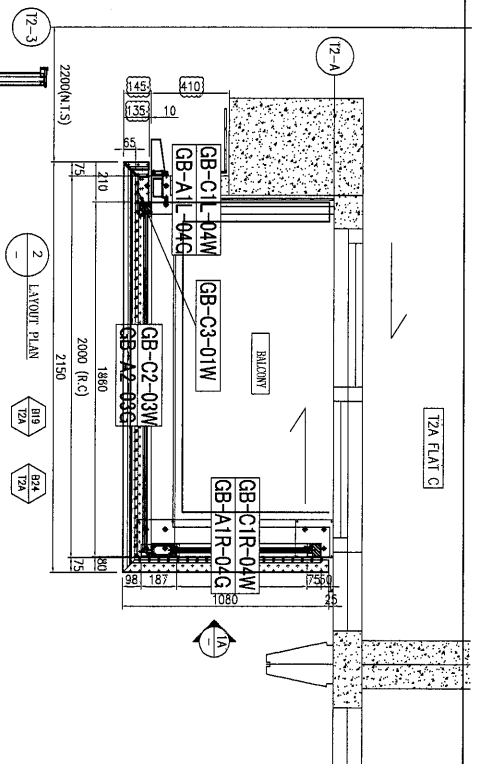

#	GB-C1L-04W	GB-C3-01W	GB-C2-03W	GB-A1L-04G	GB-A2-03G	TOWER	FIR.	UP TYPE	FLAT	#
1	GB-C1L-04W	GB-C3-01W	GB-C2-03W	GB-A1L-04G	GB-A2-03G	T2A	2/F TO 34/F	B19	C	WHITE
2	GB-C1L-04W	GB-C3-01W	GB-C2-03W	GB-A1L-04G	GB-A2-03G	T2A	32/F TO 34/F	B24	C	WHITE
3	GB-A1L-04G	GB-A2-03G	GB-A1R-04G	GB-A2-03G	GB-A1R-04G	T2A	2/F TO 34/F	B19	C	DARK GREY
4	GB-A1L-04G	GB-A2-03G	GB-A1R-04G	GB-A2-03G	GB-A1R-04G	T2A	32/F TO 34/F	B24	C	DARK GREY


(FLOOR NOS. 4, 13, 14, 24 NOT USED)

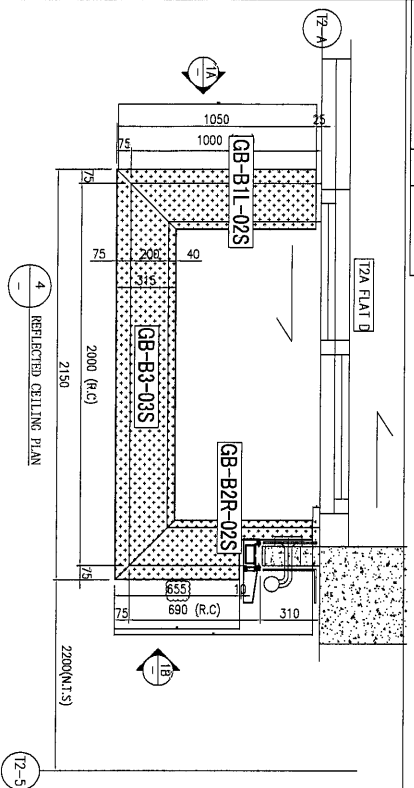

FACADE COLOUR									
BALUSTRADE OF RAILING (2-17) WHITE									
BALUSTRADE OF RAILING (18-33) DARK GREY									
CLADDING AT BAL./UP									
AL01 DARK GREY									
AL02 WHITE									
AL03 SANDY BROWN									

#	GB-B1L-02S	GB-B3-03S	GB-B2R-02S	TOWER	FIR.	UP TYPE	FLAT	#
1	GB-B1L-02S	GB-B3-03S	GB-B2R-02S	T2A	2/F TO 17/F	B5	D	WHITE
2	GB-B1L-02S	GB-B3-03S	GB-B2R-02S	T2A	18/F TO 34/F	B5	D	SANDY BROWN
3	GB-B1L-02S	GB-B3-03S	GB-B2R-02S	T2A	32/F TO 34/F	B13	D	SANDY BROWN

(FLOOR NOS. 4, 13, 14, 24 NOT USED)

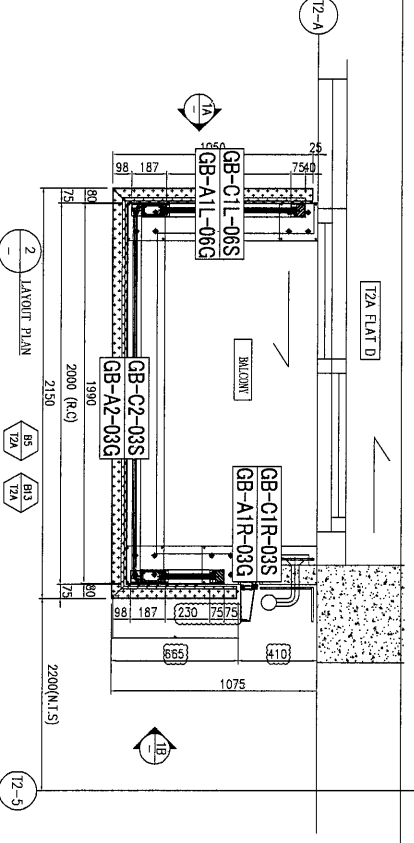


#	座號/座名					TOWER	FLOOR	UP TYPE	FLOOR	#
1	GB-CL-02W	GB-C2-02W	GB-CLR-02W	GB-CLR-02W		T2A	2/F TO 17/F	B5	D	WHITE
2	GB-CL-02S	GB-C2-02S	GB-CLR-02S	GB-CLR-02S		T2A	18/F TO 34/F	B5	D	SANDY BROWN
3	GB-CL-03S	GB-C2-03S	GB-CLR-03S	GB-CLR-03S		T2A	32/F TO 34/F	B13	D	SANDY BROWN
4	GB-A1-02S	GB-A1-02S	GB-A1R-02S	GB-A1R-02S		T2A	2/F TO 34/F	B5	D	DARK GREY
5	GB-A1-02S	GB-A1-02S	GB-A1R-02S	GB-A1R-02S		T2A	32/F TO 34/F	B13	D	DARK GREY

(FLOOR NOS. 4, 13, 14, 24 NOT USED)

BA. REF :
T.S.D. REF :
Note :
1. All dimensions are in mm.
2. All dimensions are stated from outside.
3. All dimensions are stated from inside.
4. All dimensions are stated from the center of the hole.
5. All dimensions are stated from the center of the hole.
GENERAL NOTES

LEGEND :
1. T2A - T2A
2. T2B - T2B
3. T2C - T2C
4. T2D - T2D
5. T2E - T2E
6. T2F - T2F
7. T2G - T2G
8. T2H - T2H
9. T2I - T2I
10. T2J - T2J
11. T2K - T2K
12. T2L - T2L
13. T2M - T2M
14. T2N - T2N
15. T2O - T2O
16. T2P - T2P
17. T2Q - T2Q
18. T2R - T2R
19. T2S - T2S
20. T2T - T2T
21. T2U - T2U
22. T2V - T2V
23. T2W - T2W
24. T2X - T2X
25. T2Y - T2Y
26. T2Z - T2Z
27. T2AA - T2AA
28. T2AB - T2AB
29. T2AC - T2AC
30. T2AD - T2AD
31. T2AE - T2AE
32. T2AF - T2AF
33. T2AG - T2AG
34. T2AH - T2AH
35. T2AI - T2AI
36. T2AJ - T2AJ
37. T2AK - T2AK
38. T2AL - T2AL
39. T2AM - T2AM
40. T2AN - T2AN
41. T2AO - T2AO
42. T2AP - T2AP
43. T2AQ - T2AQ
44. T2AR - T2AR
45. T2AS - T2AS
46. T2AT - T2AT
47. T2AU - T2AU
48. T2AV - T2AV
49. T2AW - T2AW
50. T2AX - T2AX
51. T2AY - T2AY
52. T2AZ - T2AZ
53. T2BA - T2BA
54. T2BB - T2BB
55. T2BC - T2BC
56. T2BD - T2BD
57. T2BE - T2BE
58. T2BF - T2BF
59. T2BG - T2BG
60. T2BH - T2BH
61. T2BI - T2BI
62. T2BJ - T2BJ
63. T2BK - T2BK
64. T2BL - T2BL
65. T2BM - T2BM
66. T2BN - T2BN
67. T2BO - T2BO
68. T2BP - T2BP
69. T2BQ - T2BQ
70. T2BR - T2BR
71. T2BS - T2BS
72. T2BT - T2BT
73. T2BU - T2BU
74. T2BV - T2BV
75. T2BW - T2BW
76. T2BX - T2BX
77. T2BY - T2BY
78. T2BZ - T2BZ
79. T2CA - T2CA
80. T2CB - T2CB
81. T2CC - T2CC
82. T2CD - T2CD
83. T2CE - T2CE
84. T2CF - T2CF
85. T2CG - T2CG
86. T2CH - T2CH
87. T2CI - T2CI
88. T2CJ - T2CJ
89. T2CK - T2CK
90. T2CL - T2CL
91. T2CM - T2CM
92. T2CN - T2CN
93. T2CO - T2CO
94. T2CP - T2CP
95. T2CQ - T2CQ
96. T2CR - T2CR
97. T2CS - T2CS
98. T2CT - T2CT
99. T2CU - T2CU
100. T2CV - T2CV
101. T2CW - T2CW
102. T2CX - T2CX
103. T2CY - T2CY
104. T2CZ - T2CZ
105. T2DA - T2DA
106. T2DB - T2DB
107. T2DC - T2DC
108. T2DD - T2DD
109. T2DE - T2DE
110. T2DF - T2DF
111. T2DG - T2DG
112. T2DH - T2DH
113. T2DI - T2DI
114. T2DJ - T2DJ
115. T2DK - T2DK
116. T2DL - T2DL
117. T2DM - T2DM
118. T2DN - T2DN
119. T2DO - T2DO
120. T2DP - T2DP
121. T2DQ - T2DQ
122. T2DR - T2DR
123. T2DS - T2DS
124. T2DT - T2DT
125. T2DU - T2DU
126. T2DV - T2DV
127. T2DW - T2DW
128. T2DX - T2DX
129. T2DY - T2DY
130. T2DZ - T2DZ
131. T2EA - T2EA
132. T2EB - T2EB
133. T2EC - T2EC
134. T2ED - T2ED
135. T2EE - T2EE
136. T2EF - T2EF
137. T2EG - T2EG
138. T2EH - T2EH
139. T2EI - T2EI
140. T2EJ - T2EJ
141. T2EK - T2EK
142. T2EL - T2EL
143. T2EM - T2EM
144. T2EN - T2EN
145. T2EO - T2EO
146. T2EP - T2EP
147. T2EQ - T2EQ
148. T2ER - T2ER
149. T2ES - T2ES
150. T2ET - T2ET
151. T2EU - T2EU
152. T2EV - T2EV
153. T2EW - T2EW
154. T2EX - T2EX
155. T2EY - T2EY
156. T2EZ - T2EZ
157. T2FA - T2FA
158. T2FB - T2FB
159. T2FC - T2FC
160. T2FD - T2FD
161. T2FE - T2FE
162. T2FF - T2FF
163. T2FG - T2FG
164. T2FH - T2FH
165. T2FI - T2FI
166. T2FJ - T2FJ
167. T2FK - T2FK
168. T2FL - T2FL
169. T2FM - T2FM
170. T2FN - T2FN
171. T2FO - T2FO
172. T2FP - T2FP
173. T2FQ - T2FQ
174. T2FR - T2FR
175. T2FS - T2FS
176. T2FT - T2FT
177. T2FU - T2FU
178. T2FV - T2FV
179. T2FW - T2FW
180. T2FX - T2FX
181. T2FY - T2FY
182. T2FZ - T2FZ
183. T2GA - T2GA
184. T2GB - T2GB
185. T2GC - T2GC
186. T2GD - T2GD
187. T2GE - T2GE
188. T2GF - T2GF
189. T2GG - T2GG
190. T2GH - T2GH
191. T2GI - T2GI
192. T2GJ - T2GJ
193. T2GK - T2GK
194. T2GL - T2GL
195. T2GM - T2GM
196. T2GN - T2GN
197. T2GO - T2GO
198. T2GP - T2GP
199. T2GQ - T2GQ
200. T2GR - T2GR
201. T2GS - T2GS
202. T2GT - T2GT
203. T2GU - T2GU
204. T2GV - T2GV
205. T2GW - T2GW
206. T2GX - T2GX
207. T2GY - T2GY
208. T2GZ - T2GZ
209. T2HA - T2HA
210. T2HB - T2HB
211. T2HC - T2HC
212. T2HD - T2HD
213. T2HE - T2HE
214. T2HF - T2HF
215. T2HG - T2HG
216. T2HH - T2HH
217. T2HI - T2HI
218. T2HJ - T2HJ
219. T2HK - T2HK
220. T2HL - T2HL
221. T2HM - T2HM
222. T2HN - T2HN
223. T2HO - T2HO
224. T2HP - T2HP
225. T2HQ - T2HQ
226. T2HR - T2HR
227. T2HS - T2HS
228. T2HT - T2HT
229. T2HU - T2HU
230. T2HV - T2HV
231. T2HW - T2HW
232. T2HX - T2HX
233. T2HY - T2HY
234. T2HZ - T2HZ
235. T2IA - T2IA
236. T2IB - T2IB
237. T2IC - T2IC
238. T2ID - T2ID
239. T2IE - T2IE
240. T2IF - T2IF
241. T2IG - T2IG
242. T2IH - T2IH
243. T2II - T2II
244. T2IJ - T2IJ
245. T2IK - T2IK
246. T2IL - T2IL
247. T2IM - T2IM
248. T2IN - T2IN
249. T2IO - T2IO
250. T2IP - T2IP
251. T2IQ - T2IQ
252. T2IR - T2IR
253. T2IS - T2IS
254. T2IT - T2IT
255. T2IU - T2IU
256. T2IV - T2IV
257. T2IW - T2IW
258. T2IX - T2IX
259. T2IY - T2IY
260. T2IZ - T2IZ
261. T2JA - T2JA
262. T2JB - T2JB
263. T2JC - T2JC
264. T2JD - T2JD
265. T2JE - T2JE
266. T2JF - T2JF
267. T2JG - T2JG
268. T2JH - T2JH
269. T2JI - T2JI
270. T2JJ - T2JJ
271. T2JK - T2JK
272. T2JL - T2JL
273. T2JM - T2JM
274. T2JN - T2JN
275. T2JO - T2JO
276. T2JP - T2JP
277. T2JQ - T2JQ
278. T2JR - T2JR
279. T2JS - T2JS
280. T2JT - T2JT
281. T2JU - T2JU
282. T2JV - T2JV
283. T2JW - T2JW
284. T2JX - T2JX
285. T2JY - T2JY
286. T2JZ - T2JZ
287. T2KA - T2KA
288. T2KB - T2KB
289. T2KC - T2KC
290. T2KD - T2KD
291. T2KE - T2KE
292. T2KF - T2KF
293. T2KG - T2KG
294. T2KH - T2KH
295. T2KI - T2KI
296. T2KJ - T2KJ
297. T2KL - T2KL
298. T2KM - T2KM
299. T2KN - T2KN
300. T2KO - T2KO
301. T2KP - T2KP
302. T2KQ - T2KQ
303. T2KR - T2KR
304. T2KS - T2KS
305. T2KT - T2KT
306. T2KU - T2KU
307. T2KV - T2KV
308. T2KW - T2KW
309. T2KX - T2KX
310. T2KY - T2KY
311. T2KZ - T2KZ
312. T2LA - T2LA
313. T2LB - T2LB
314. T2LC - T2LC
315. T2LD - T2LD
316. T2LE - T2LE
317. T2LF - T2LF
318. T2LG - T2LG
319. T2LH - T2LH
320. T2LI - T2LI
321. T2LJ - T2LJ
322. T2LK - T2LK
323. T2LL - T2LL
324. T2LM - T2LM
325. T2LN - T2LN
326. T2LO - T2LO
327. T2LP - T2LP
328. T2LQ - T2LQ
329. T2LR - T2LR
330. T2LS - T2LS
331. T2LT - T2LT
332. T2LU - T2LU
333. T2LV - T2LV
334. T2LW - T2LW
335. T2LX - T2LX
336. T2LY - T2LY
337. T2LZ - T2LZ
338. T2MA - T2MA
339. T2MB - T2MB
340. T2MC - T2MC
341. T2MD - T2MD
342. T2ME - T2ME
343. T2MF - T2MF
344. T2MG - T2MG
345. T2MH - T2MH
346. T2MI - T2MI
347. T2MJ - T2MJ
348. T2MK - T2MK
349. T2ML - T2ML
350. T2MM - T2MM
351. T2MN - T2MN
352. T2MO - T2MO
353. T2MP - T2MP
354. T2MQ - T2MQ
355. T2MR - T2MR
356. T2MS - T2MS
357. T2MT - T2MT
358. T2MU - T2MU
359. T2MV - T2MV
360. T2MW - T2MW
361. T2MX - T2MX
362. T2MY - T2MY
363. T2MZ - T2MZ
364. T2NA - T2NA
365. T2NB - T2NB
366. T2NC - T2NC
367. T2ND - T2ND
368. T2NE - T2NE
369. T2NF - T2NF
370. T2NG - T2NG
371. T2NH - T2NH
372. T2NI - T2NI
373. T2NJ - T2NJ
374. T2NK - T2NK
375. T2NL - T2NL
376. T2NM - T2NM
377. T2NN - T2NN
378. T2NO - T2NO
379. T2NP - T2NP
380. T2NQ - T2NQ
381. T2NR - T2NR
382. T2NS - T2NS
383. T2NT - T2NT
384. T2NU - T2NU
385. T2NV - T2NV
386. T2NW - T2NW
387. T2NX - T2NX
388. T2NY - T2NY
389. T2NZ - T2NZ
390. T2OA - T2OA
391. T2OB - T2OB
392. T2OC - T2OC
393. T2OD - T2OD
394. T2OE - T2OE
395. T2OF - T2OF
396. T2OG - T2OG
397. T2OH - T2OH
398. T2OI - T2OI
399. T2OJ - T2OJ
400. T2OK - T2OK
401. T2OL - T2OL
402. T2OM - T2OM
403. T2ON - T2ON
404. T2OO - T2OO
405. T2OP - T2OP
406. T2OQ - T2OQ
407. T2OR - T2OR
408. T2OS - T2OS
409. T2OT - T2OT
410. T2OU - T2OU
411. T2OV - T2OV
412. T2OW - T2OW
413. T2OX - T2OX
414. T2OY - T2OY
415. T2OZ - T2OZ
416. T2PA - T2PA
417. T2PB - T2PB
418. T2PC - T2PC
419. T2PD - T2PD
420. T2PE - T2PE
421. T2PF - T2PF
422. T2PG - T2PG
423. T2PH - T2PH
424. T2PI - T2PI
425. T2PJ - T2PJ
426. T2PK - T2PK
427. T2PL - T2PL
428. T2PM - T2PM
429. T2PN - T2PN
430. T2PO - T2PO
431. T2PP - T2PP
432. T2PQ - T2PQ
433. T2PR - T2PR
434. T2PS - T2PS
435. T2PT - T2PT
436. T2PU - T2PU
437. T2PV - T2PV
438. T2PW - T2PW
439. T2PX - T2PX
440. T2PY - T2PY
441. T2PZ - T2PZ
442. T2QA - T2QA
443. T2QB - T2QB
444. T2QC - T2QC
445. T2QD - T2QD
446. T2QE - T2QE
447. T2QF - T2QF
448. T2QG - T2QG
449. T2QH - T2QH
450. T2QI - T2QI
451. T2QJ - T2QJ
452. T2QK - T2QK
453. T2QL - T2QL
454. T2QM - T2QM
455. T2QN - T2QN
456. T2QO - T2QO
457. T2QP - T2QP
458. T2QQ - T2QQ
459. T2QR - T2QR
460. T2QS - T2QS
461. T2QT - T2QT
462. T2QU - T2QU
463. T2QV - T2QV
464. T2QW - T2QW
465. T2QX - T2QX
466. T2QY - T2QY
467. T2QZ - T2QZ
468. T2RA - T2RA
469. T2RB - T2RB
470. T2RC - T2RC
471. T2RD - T2RD
472. T2RE - T2RE
473. T2RF - T2RF
474. T2RG - T2RG
475. T2RH - T2RH
476. T2RI - T2RI
477. T2RJ - T2RJ
478. T2RK - T2RK
479. T2RL - T2RL
480. T2RM - T2RM
481. T2RN - T2RN
482. T2RO - T2RO
483. T2RP - T2RP
484. T2RQ - T2RQ
485. T2RR - T2RR
486. T2RS - T2RS
487. T2RT - T2RT
488. T2RU - T2RU
489. T2RV - T2RV
490. T2RW - T2RW
491. T2RX - T2RX
492. T2RY - T2RY
493. T2RZ - T2RZ
494. T2SA - T2SA
495. T2SB - T2SB
496. T2SC - T2SC
497. T2SD - T2SD
498. T2SE - T2SE
499. T2SF - T2SF
500. T2SG - T2SG
501. T2SH - T2SH
502. T2SI - T2SI
503. T2SJ - T2SJ
504. T2SK - T2SK
505. T2SL - T2SL
506. T2SM - T2SM
507. T2SN - T2SN
508. T2SO - T2SO
509. T2SP - T2SP
510. T2SQ - T2SQ
511. T2SR - T2SR
512. T2SS - T2SS
513. T2ST - T2ST
514. T2SU - T2SU
515. T2SV - T2SV
516. T2SW - T2SW
517. T2SX - T2SX
518. T2SY - T2SY
519. T2SZ - T2SZ
520. T2TA - T2TA
521. T2TB - T2TB
522. T2TC - T2TC
523. T2TD - T2TD
524. T2TE - T2TE
525. T2TF - T2TF
526. T2TG - T2TG
527. T2TH - T2TH
528. T2TI - T2TI
529. T2TJ - T2TJ
530. T2TK - T2TK
531. T2TL - T2TL
532. T2TM - T2TM
533. T2TN - T2TN
534. T2TO - T2TO
535. T2TP - T2TP
536. T2TQ - T2TQ
537. T2TR - T2TR
538. T2TS - T2TS
539. T2TT - T2TT
540. T2TU - T2TU
541. T2TV - T2TV
542. T2TW - T2TW
543. T2TX - T2TX
544. T2TY - T2TY
545. T2TZ - T2TZ
546. T2UA - T2UA
547. T2UB - T2UB
548. T2UC - T2UC
549. T2UD - T2UD
550. T2UE - T2UE
551. T2UF - T2UF
552. T2UG - T2UG
553. T2UH - T2UH
554. T2UI - T2UI
555. T2UJ - T2UJ
556. T2UK - T2UK
557. T2UL - T2UL
558. T2UM - T2UM
559. T2UN - T2UN
560. T2UO - T2UO
561. T2UP - T2UP
562. T2UQ - T2UQ
563.

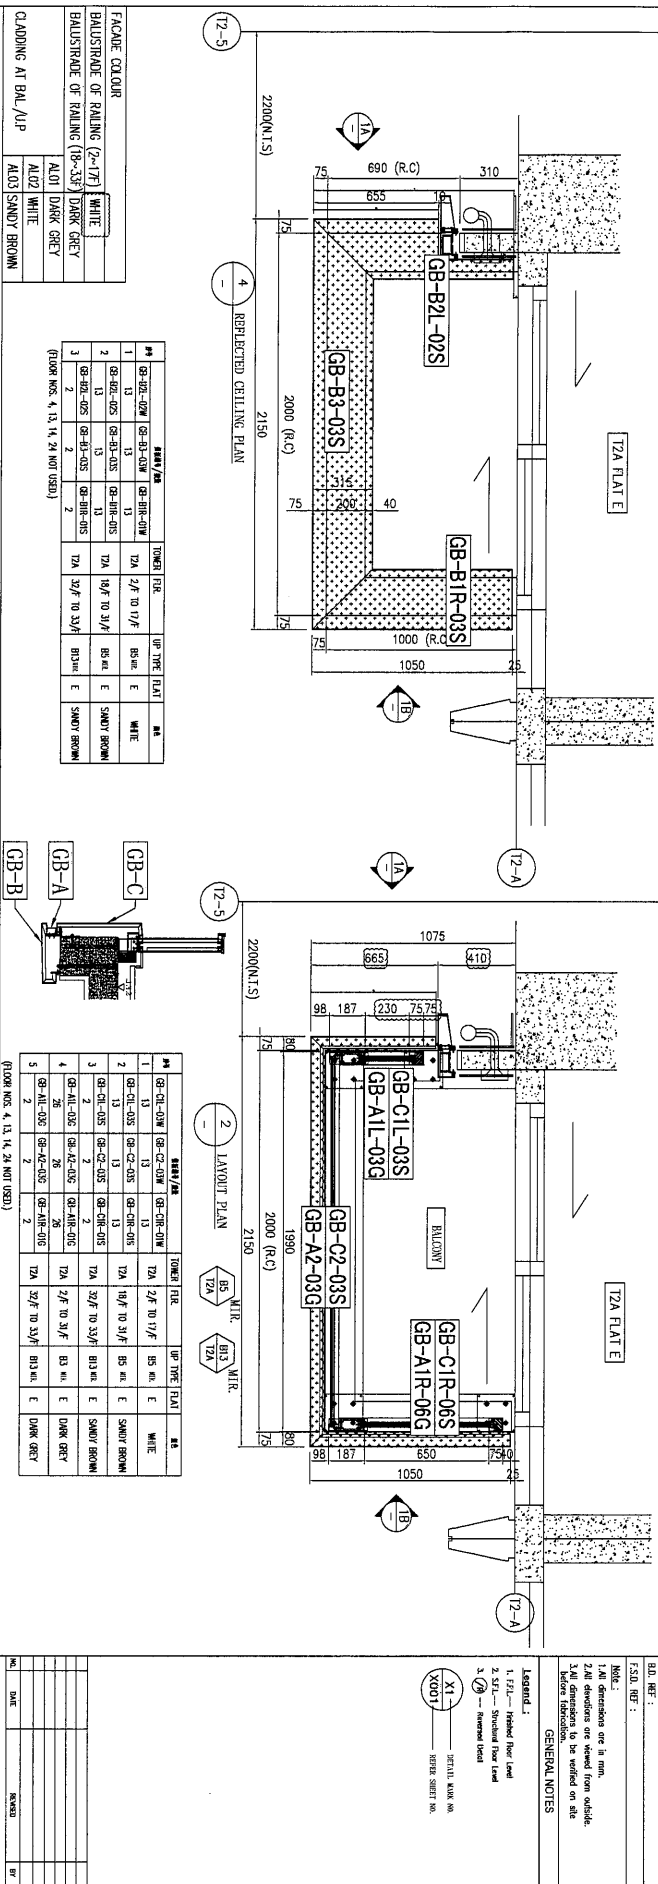

FACADE COLOUR	
BALUSTRADE OF RAILING (2~17F)	WHITE
BALUSTRADE OF RAILING (18~33F)	DARK GREY
AL01	DARK GREY
AL02	WHITE
AL03	SANDY BROWN
CLADDING AT BAL./U/P	

#	DATE/YR			TOUCH	R.R.	SP TYPE	PLANT	HA
1	02-02-02W	02-03-03W	02-08-01W	7A	2.6' to 11' f	BS sec.	E	W4E
2	02-02-03S	02-03-03S	02-08-01S	7A	18' f to 31' f	BS sec.	E	SNOWY BROWN
3	02-02-02S	02-03-03S	02-08-01S	7A	32' f to 33' f	BS sec.	E	SNOWY BROWN

(FLOW NOS. 4, 13, 14, 24 NOT USED.)

[illegible]

(FLOCK NOS. 4, 13, 14, 24 NOT USED.)

REL.	DATE	REMARKS	BY
------	------	---------	----

佳明集團控股有限公司
GRAND MING GROUP HOLDINGS LIMITED

MAIN CONTRACTOR :

GRAND TECH CONSTRUCTION CO., LTD.

ARCHITECT : WONG TUNG & PARTNERS LIMITED

3

STRUCTURAL ENGINEER :

C M WONG & ASSOCIATES

 美特鋁質有限公司
MIDI ALUMINIUM FABRICATOR LTD.

Units 6-8, Sunray Industrial Centre, 1/F
610 Cho Kwo Ling Road, Kowloon
Tel: 23469211-4 Fax: (852) 27727666

RESIDENTIAL DEVELOPMENT AT
TSING YI TOWN LOT 190 SAI SHAN ROAD

TITLE :
SCHEDULE OF GLASS BALUSTRADE
AT BALCONY

JOB NO. : J-851

DRAWN BY : LS
DATE : 18-11-2019

CHRU BT : SCALE AI: 1% 120

DWG. NO. : GB-C03
REV. : -