



工程指示 / 要求簡箋 ENGINEER INSTRUCTIONS(E.I.)

工程指示編號:	EI- 5569	修改版本:	-
	HK- 2405		
工程編號:	J 853	工程名稱:	大窩坪 (延坪道)
收件人:	生統	發件人:	Edwin Ho
工程項目:	地盤用T1, T2及T3玻璃欄河鋁料加工圖紙 (大貨) 優先生產企料		日期:
			03/01/2023

☐ 原合約工程包	☐ 原合約工程加 / 減賬 QT-	☐ 新工程報價 QT-
---------------------------------	--	------------------------------------

信件批核號碼/圖紙參考編號:	批核模具圖紙編號:
客戶指示附件:	管理內部批簽署:

☐ 初步鋁料 B.M.	☐ 加工拆圖, 然後生產	☐ 尺寸表
☐ 正式鋁料 B.M.	☐ 技術上資料/指示	☐ 報價
☐ 配件 B.M.	☐ 樣辦或貨品說明書	☐ 分判合約
☐ 其他:		

內容: 請根據附件加工圖圖紙, 生產地盤用T1, T2及T3玻璃欄河鋁料, 請優先生產企料。

*分兩個MO, MO1為5/F-16/F, 需於15/2/2023前生產完成送達地盤。
MO2為17/F-25/F, 需於6/3/2023前生產完成送達地盤。

出貨包裝需分座數。 T1 所有 T3 17/F-25/F B 6/F-26/F C 5/F-26/F


完成上列要求日期: 15/02/2023

國內

☐ 生產技術總監	☐ 連附件	☐ 技術部	☐ 連附件	☐ 生產部	☐ 連附件
☐ 採購部	☐ 連附件	☒ 生產統籌部	☒ 連附件	☐ 報關組	☐ 連附件
☐ 質檢部	☐ 連附件	☐ 會計部	☐ 連附件	☐ 機械設計部	☐ 連附件
☒ 香港辦	☒ 連附件	☐ 其他:			

香港

☐ 行政部	☐ 連附件	☐ 會計部	☐ 連附件	☐ 統籌部	☐ 連附件	☐ 工程部	☐ 連附件
☐ 採購部	☐ 連附件	☐ QS部	☐ 連附件	☒ 地盤管理	☒ 連附件	☐ 維修部	☐ 連附件

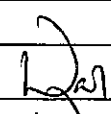*發件人簽署: Edwin Ho	*組別成員批核簽署:  3/1/2023
傳遞編號:	項目經理簽署: 

圖則登記表 DRAWING REGISTER											
工程名稱 Project Title: T1, T2, T3, GB攔河鋁料加工 工程編號 Project No: J-853						接收日期 Receiving Date (適用於客戶圖則)					
						年					
						月					
分發予 Distributed To						發出日期 Issued Date					
						年 22					
						月 12					
						日 22					
圖則編號 Drg. No.		圖則名稱 Drawing Title				修訂編號 Revision No.					
		圖則登記表				1 -					
J853-GB-FAB2-01		86215加工圖				2 -					
J853-GB-FAB2-02		86215加工圖				3 -					
J853-GB-FAB2-03		86215加工圖				4 -					
J853-GB-FAB2-04		86215加工圖				5 -					
J853-GB-FAB2-05		86215加工圖				6 -					
J853-GB-FAB2-06		86215加工圖				7 -					
J853-GB-FAB2-07		86215加工圖				8 -					
J853-GB-FAB2-08		86215加工圖				9 -					
J853-GB-FAB2-09		86215加工圖				10 -					
J853-GB-FAB2-10		86215加工圖				11 -					
J853-GB-FAB2-11		86215加工圖				12 -					
J853-GB-FAB2-12		86215加工圖				13 -					
J853-GB-FAB2-13		86215加工圖				14 -					
J853-GB-FAB2-14		86215加工圖				15 -					
J853-GB-FAB2-15		86215加工圖				16 -					
J853-GB-FAB2-16		86215加工圖				17 -					
J853-GB-FAB2-17		86215加工圖				18 -					
J853-GB-FAB2-18		86215加工圖				19 -					
J853-GB-FAB2-19		86215加工圖				20 -					
J853-GB-FAB2-20		86215加工圖				21 -					
J853-GB-FAB2-21		86215加工圖				22 -					
J853-GB-FAB2-22		86215加工圖				23 -					
J853-GB-FAB2-23		86215加工圖				24 -					
J853-GB-FAB2-24		86215加工圖				25 -					
J853-GB-FAB2-25		86215加工圖				26 -					
J853-GB-FAB2-26		86215加工圖				27 -					
J853-GB-FAB2-27		86215加工圖				28 -					
J853-GB-FAB2-28		86215加工圖				29 -					
J853-GB-FAB2-29		86215加工圖				30 -					
J853-GB-FAB2-30		86215加工圖				31 -					
J853-GB-FAB2-31		86215加工圖				32 -					
J853-GB-FAB2-32		86215加工圖				33 -					
J853-GB-FAB2-33		86215加工圖				34 -					
J853-GB-FAB2-34		86215加工圖				35 -					
J853-GB-FAB2-35		86215加工圖				36 -					
J853-GB-FAB2-36		86215加工圖				37 -					
J853-GB-FAB2-37		86215加工圖				38 -					
J853-GB-FAB2-38		86215加工圖				39 -					
J853-GB-FAB2-39		86215加工圖				40 -					
J853-GB-FAB2-40		86215加工圖				41 -					
J853-GB-FAB2-41		86215加工圖				42 -					
J853-GB-FAB2-42		86215加工圖				43 -					
J853-GB-FAB2-43		86215加工圖				44 -					
J853-GB-FAB2-44		86215加工圖				45 -					
J853-GB-FAB2-45		86215加工圖				46 -					
J853-GB-FAB2-46		86215加工圖				47 -					
J853-GB-FAB2-47		86216加工圖				48 -					
J853-GB-FAB2-48		86216加工圖				49 -					
J853-GB-FAB2-49		86216加工圖				50 -					
J853-GB-FAB2-50		86216加工圖				51 -					
J853-GB-FAB2-51		86216加工圖				52 -					
J853-GB-FAB2-52		86216加工圖				53 -					
J853-GB-FAB2-53		86216加工圖				54 -					
J853-GB-FAB2-54		86216加工圖				55 -					
J853-GB-FAB2-55		86216加工圖				56 -					
J853-GB-FAB2-56		86216加工圖				57 -					
J853-GB-FAB2-57		86216加工圖				58 -					
J853-GB-FAB2-58		86216加工圖				59 -					

圖則登記表 DRAWING REGISTER													
工程名稱 Project Title: T1, T2, T3, GB攔河鉛料加工					接收日期 Receiving Date (適用於客戶圖則)								
					年								
					月								
					日								
工程編號 Project No: J-853					發出日期 Issued Date								
分發予 Distributed To					年	22							
					月	12							
					日	22							
圖則編號 Org. No.		圖則名稱 Drawing Title			修訂編號 Revision No.								
J853-GB-FAB2-59		86216加工圖			60	-							
J853-GB-FAB2-60		86216加工圖			61	-							
J853-GB-FAB2-61		86216加工圖			62	-							
J853-GB-FAB2-62		86216加工圖			63	-							
J853-GB-FAB2-63		86216加工圖			64	-							
J853-GB-FAB2-64		86216加工圖			65	-							
J853-GB-FAB2-65		86216加工圖			66	-							
J853-GB-FAB2-66		86216加工圖			67	-							
J853-GB-FAB2-67		86216加工圖			68	-							
J853-GB-FAB2-68		86216加工圖			69	-							
J853-GB-FAB2-69		86216加工圖			70	-							
J853-GB-FAB2-70		86216加工圖			71	-							
J853-GB-FAB2-71		86216加工圖			72	-							
J853-GB-FAB2-72		86216加工圖			73	-							
J853-GB-FAB2-73		86216加工圖			74	-							
J853-GB-FAB2-74		86216加工圖			75	-							
J853-GB-FAB2-75		86216加工圖			76	-							
J853-GB-FAB2-76		86217加工圖			77	-							
J853-GB-FAB2-77		86217加工圖			78	-							
J853-GB-FAB2-78		86217加工圖			79	-							
J853-GB-FAB2-79		86217加工圖			80	-							
J853-GB-FAB2-80		86217加工圖			81	-							
J853-GB-FAB2-81		86217加工圖			82	-							
J853-GB-FAB2-82		86217加工圖			83	-							
J853-GB-FAB2-83		86217加工圖			84	-							
J853-GB-FAB2-84		86217加工圖			85	-							
J853-GB-FAB2-85		86217加工圖			86	-							
J853-GB-FAB2-86		86217加工圖			87	-							
J853-GB-FAB2-87		86217加工圖			88	-							
J853-GB-FAB2-88		86217加工圖			89	-							
J853-GB-FAB2-89		86217加工圖			90	-							
J853-GB-FAB2-90		86217加工圖			91	-							
J853-GB-FAB2-91		86217加工圖			92	-							
J853-GB-FAB2-92		86217加工圖			93	-							
J853-GB-FAB2-93		86217加工圖			94	-							
J853-GB-FAB2-94		86217加工圖			95	-							
J853-GB-FAB2-95		86217加工圖			96	-							
J853-GB-FAB2-96		86217加工圖			97	-							
J853-GB-FAB2-97		86217加工圖			98	-							
J853-GB-FAB2-98		86217加工圖			99	-							
J853-GB-FAB2-99		86217加工圖			100	-							
J853-GB-FAB2-100		86217加工圖			101	-							
J853-GB-FAB2-101		86217加工圖			102	-							
J853-GB-FAB2-102		86217加工圖			103	-							
J853-GB-FAB2-103		86218加工圖			104	-							
J853-GB-FAB2-104		86218加工圖			105	-							


圖則登記表 DRAWING REGISTER														
工程名稱 Project Title: T1, T2, T3, GB攔河鉛料加工					年	接收日期 Receiving Date (適用於客戶圖則)								
工程編號 Project No: J-853					月	發出日期 Issued Date								
分發予 Distributed To						年	22							
						月	12							
						日	22							
					日	修訂編號 Revision No.								
圖則編號 Org. No.		圖則名稱 Drawing Title				119	-							
J853-GB-FAB2-118		86218加工圖				120	-							
J853-GB-FAB2-119		86218加工圖				121	-							
J853-GB-FAB2-120		86218加工圖			122	-								
J853-GB-FAB2-121		86218加工圖			123	-								
J853-GB-FAB2-122		86218加工圖			124	-								
J853-GB-FAB2-123		86218加工圖			125	-								
J853-GB-FAB2-124		86218加工圖			126	-								
J853-GB-FAB2-125		86218加工圖			127	-								
J853-GB-FAB2-126		86218加工圖			128	-								
J853-GB-FAB2-127		86218加工圖			129	-								
J853-GB-FAB2-128		86218加工圖			130	-								
J853-GB-FAB2-129		86218加工圖			131	-								
J853-GB-FAB2-130		86218加工圖			132	-								
J853-GB-FAB2-131		86218加工圖			133	-								
J853-GB-FAB2-132		86218加工圖			134	-								
J853-GB-FAB2-133		86218加工圖			135	-								
J853-GB-FAB2-134		86218加工圖			136	-								
J853-GB-FAB2-135		86218加工圖			137	-								
J853-GB-FAB2-136		86218加工圖			138	-								
J853-GB-FAB2-137		86218加工圖			139	-								
J853-GB-FAB2-138		86218加工圖			140	-								
J853-GB-FAB2-139		86218加工圖			141	-								
J853-GB-FAB2-140		86218加工圖			142	-								
J853-GB-FAB2-141		86218加工圖			143	-								
J853-GB-FAB2-142		86218加工圖			144	-								
J853-GB-FAB2-143		86218加工圖			145	-								
J853-GB-FAB2-144		86219加工圖			146	-								
J853-GB-FAB2-145		86219加工圖			147	-								
J853-GB-FAB2-146		86219加工圖			148	-								
J853-GB-FAB2-147		86219加工圖			149	-								
J853-GB-FAB2-148		86225加工圖			150	-								
J853-GB-FAB2-149		86225加工圖			151	-								
J853-GB-FAB2-150		86226加工圖			152	-								
J853-GB-FAB2-151		86226加工圖			153	-								
J853-GB-FAB2-152		86227加工圖			154	-								
J853-GB-FAB2-153		86228加工圖			155	-								
J853-GB-FAB2-154		86235加工圖			156	-								
J853-GB-FAB2-155		86236加工圖			157	-								
J853-GB-FAB2-156		86229加工圖			158	-								
J853-GB-FAB2-157		86229加工圖			159	-								
J853-GB-FAB2-158		86229加工圖			160	-								
J853-GB-FAB2-159		86229加工圖			161	-								
J853-GB-FAB2-160		86229加工圖			162	-								
J853-GB-FAB2-161		86229加工圖			163	-								

圖則登記表 DRAWING REGISTER															
工程名稱 Project Title: T1, T2, T3, GB攔河鉛料加工					年	接收日期 Receiving Date (適用於客戶圖則)									
工程編號 Project No: J-853					月	發出日期 Issued Date									
分發予 Distributed To															
						年	22								
						月	12								
					日	22									
圖則編號 Drg. No.		圖則名稱 Drawing Title			修訂編號 Revision No.										
J853-GB-FAB2-177	86230加工圖			178	-										
J853-GB-FAB2-178	86230加工圖			179	-										
J853-GB-FAB2-179	86230加工圖			180	-										
J853-GB-FAB2-180	86230加工圖			181	-										
J853-GB-FAB2-181	86230加工圖			182	-										
J853-GB-FAB2-182	86230加工圖			183	-										
J853-GB-FAB2-183	86230加工圖			184	-										
J853-GB-FAB2-184	86230加工圖			185	-										
J853-GB-FAB2-185	86230加工圖			186	-										
J853-GB-FAB2-186	86230加工圖			187	-										
J853-GB-FAB2-187	86230加工圖			188	-										
J853-GB-FAB2-188	86230加工圖			189	-										
J853-GB-FAB2-189	86230加工圖			190	-										
J853-GB-FAB2-190	86230加工圖			191	-										
J853-GB-FAB2-191	86230加工圖			192	-										
J853-GB-FAB2-192	86230加工圖			193	-										
J853-GB-FAB2-193	86230加工圖			194	-										
J853-GB-FAB2-194	86230加工圖			195	-										
J853-GB-FAB2-195	86230加工圖			196	-										
J853-GB-FAB2-196	86230加工圖			197	-										
J853-GB-FAB2-197	86230加工圖			198	-										
J853-GB-FAB2-198	86230加工圖			199	-										
J853-GB-FAB2-199	86230加工圖			200	-										
J853-GB-FAB2-200	86230加工圖			201	-										
J853-GB-FAB2-201	86230加工圖			202	-										
J853-GB-FAB2-202	86230加工圖			203	-										
J853-GB-FAB2-203	86230加工圖			204	-										
J853-GB-FAB2-204	86230加工圖			205	-										
J853-GB-FAB2-205	86230加工圖			206	-										
J853-GB-FAB2-206	86230加工圖			207	-										
J853-GB-FAB2-207	86230加工圖			208	-										
J853-GB-FAB2-208	86230加工圖			209	-										
J853-GB-FAB2-209	86230加工圖			210	-										
J853-GB-FAB2-210	86230加工圖			211	-										
J853-GB-FAB2-211	86233加工圖			212	-										
J853-GB-FAB2-212	86233加工圖			213	-										
J853-GB-FAB2-213	86233加工圖			214	-										
J853-SD-GB-5101	位置圖			215	-										
J853-SD-GB-5102	位置圖			216	-										
J853-SD-GB-5103	位置圖			217</											




錦上路

名稱	扶手加工圖	制圖	LHR	2022,09,26	修改	—		
材料	X86215	復核	—	—	日期	—		
顏色	JMQ213457(3coats)	批準			圖號	J853-GB-FAB3-01		

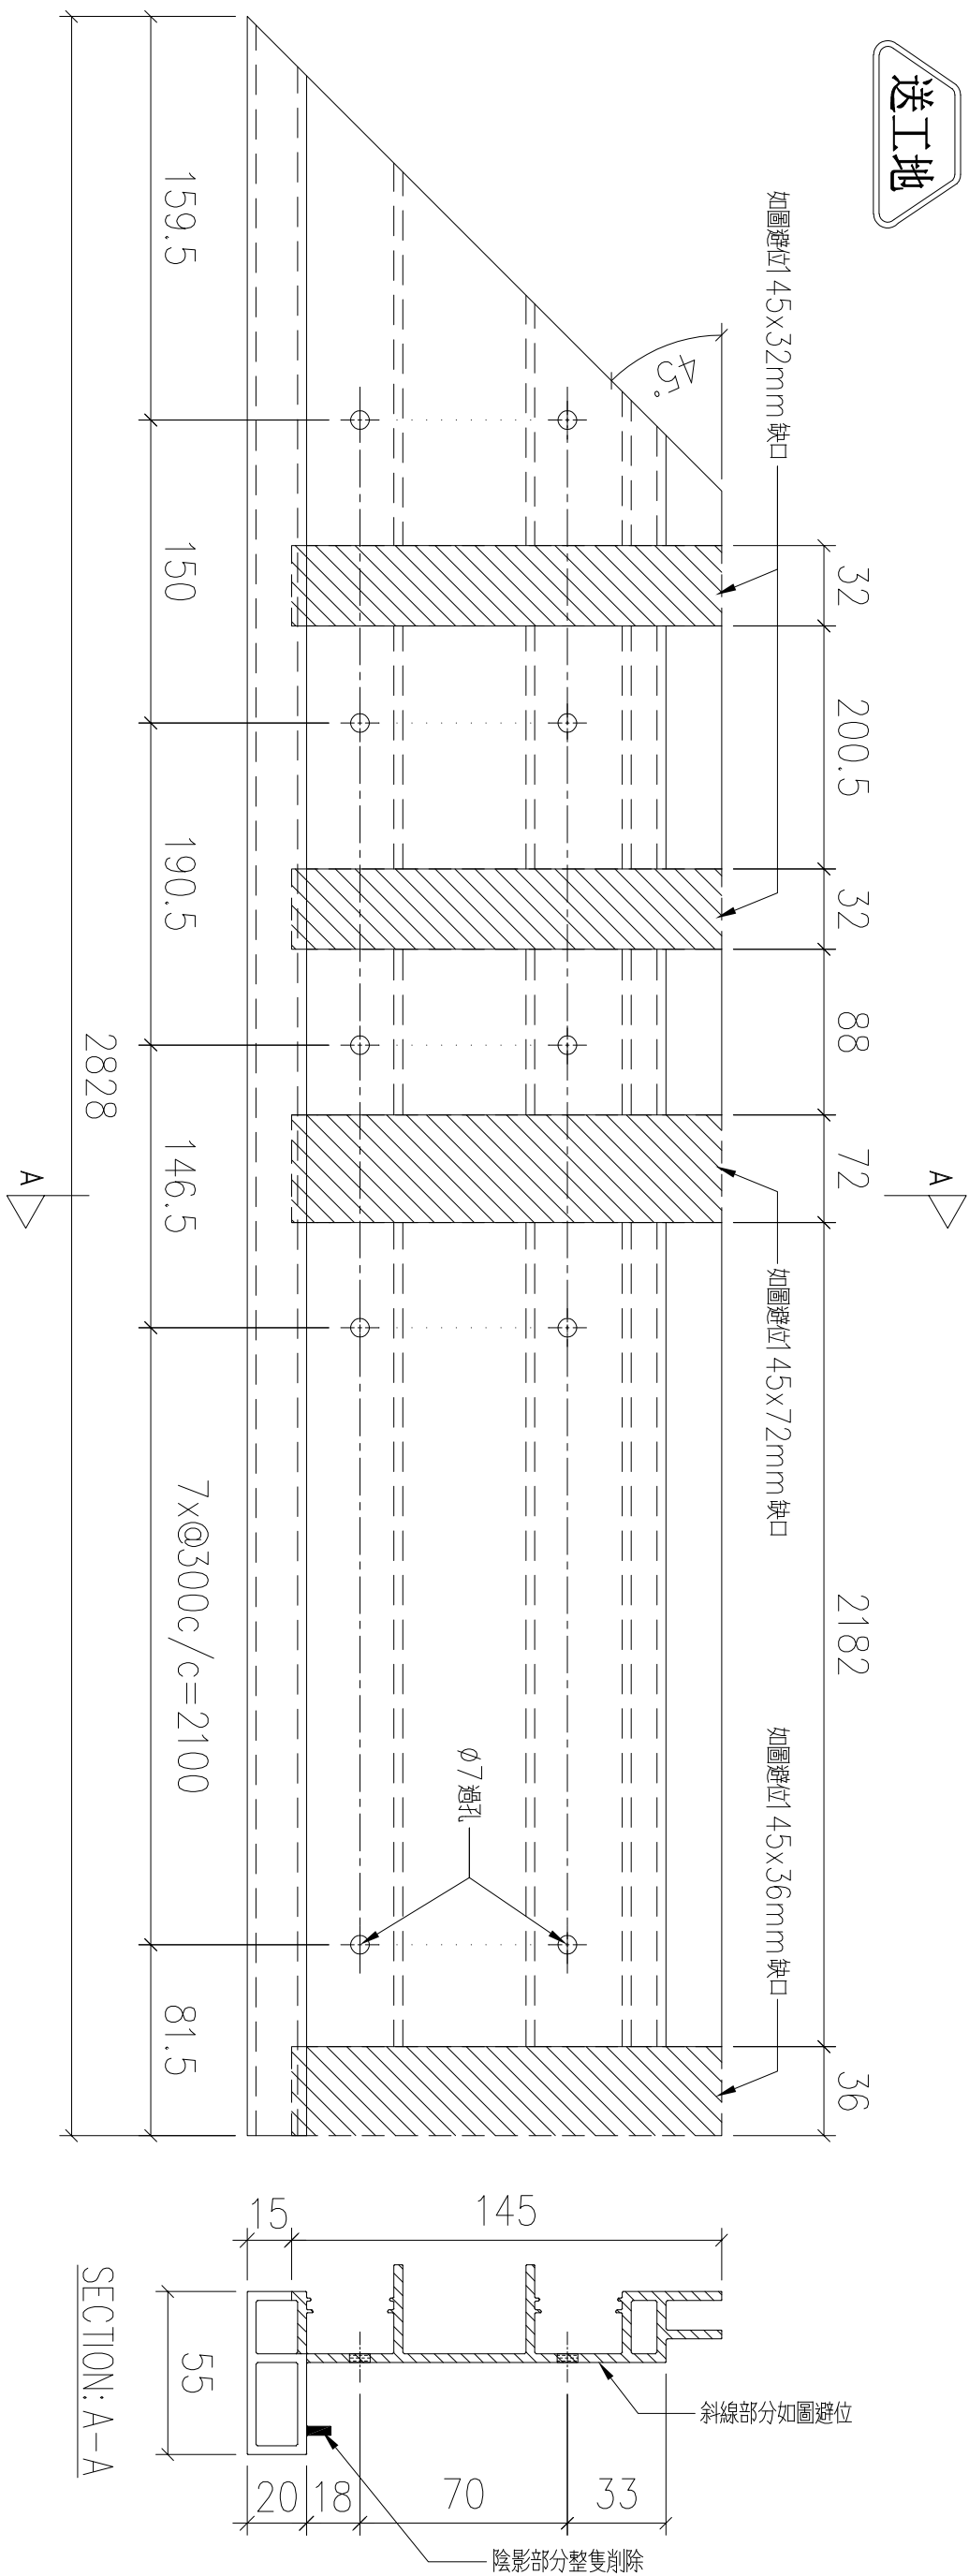

序號	物料編號	數量	安裝位置	樓層
01	T1-X86215-02	14	見派位圖	T1 FLAT A 7~22/F

名稱	扶手加工圖	制圖	LHR	2022,09,26	修改	—		
材料	X86215	復核	—	—	日期	—		
顏色	JMQ213457(3coats)	批準			圖號	J853-GB-FAB3-02		

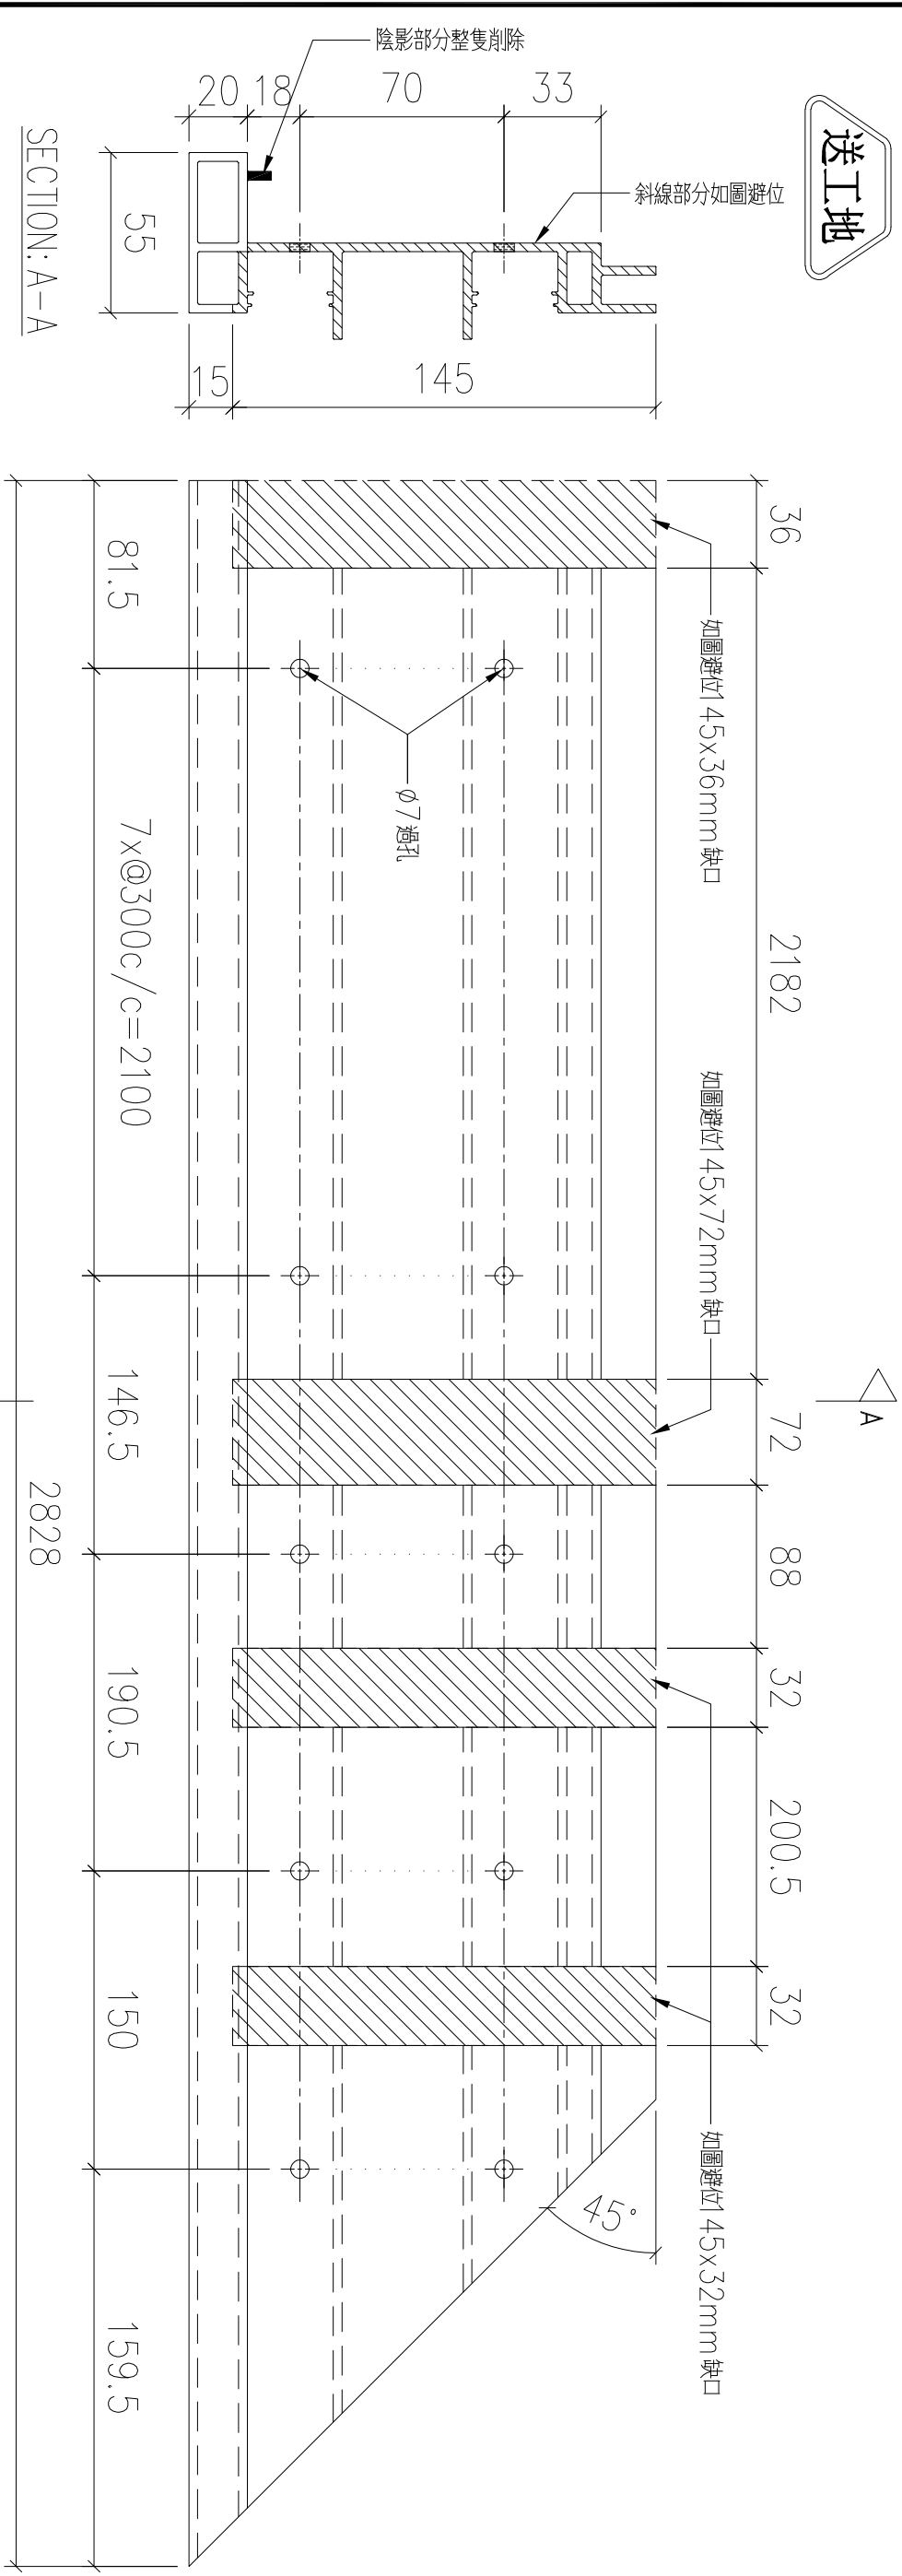




錦上路

名稱	扶手加工圖	制圖	LHR	2022,09,26	修改	—		
材料	X86215	復核	—	—	日期	—		
顏色	JMQ213457(3coats)	批準			圖號	J853-GB-FAB3-03		

序號	物料編號	數量	安裝位置	樓層
01	T1-X86215-04	14	見派位圖	T1 FLAT A 7~22/F

名稱	扶手加工圖	制圖	LHR	2022,09,26	修改	—		
材料	X86215	復核	—	—	日期	—		
顏色	JMQ213457(3coats)	批準			圖號	J853-GB-FAB3-04		

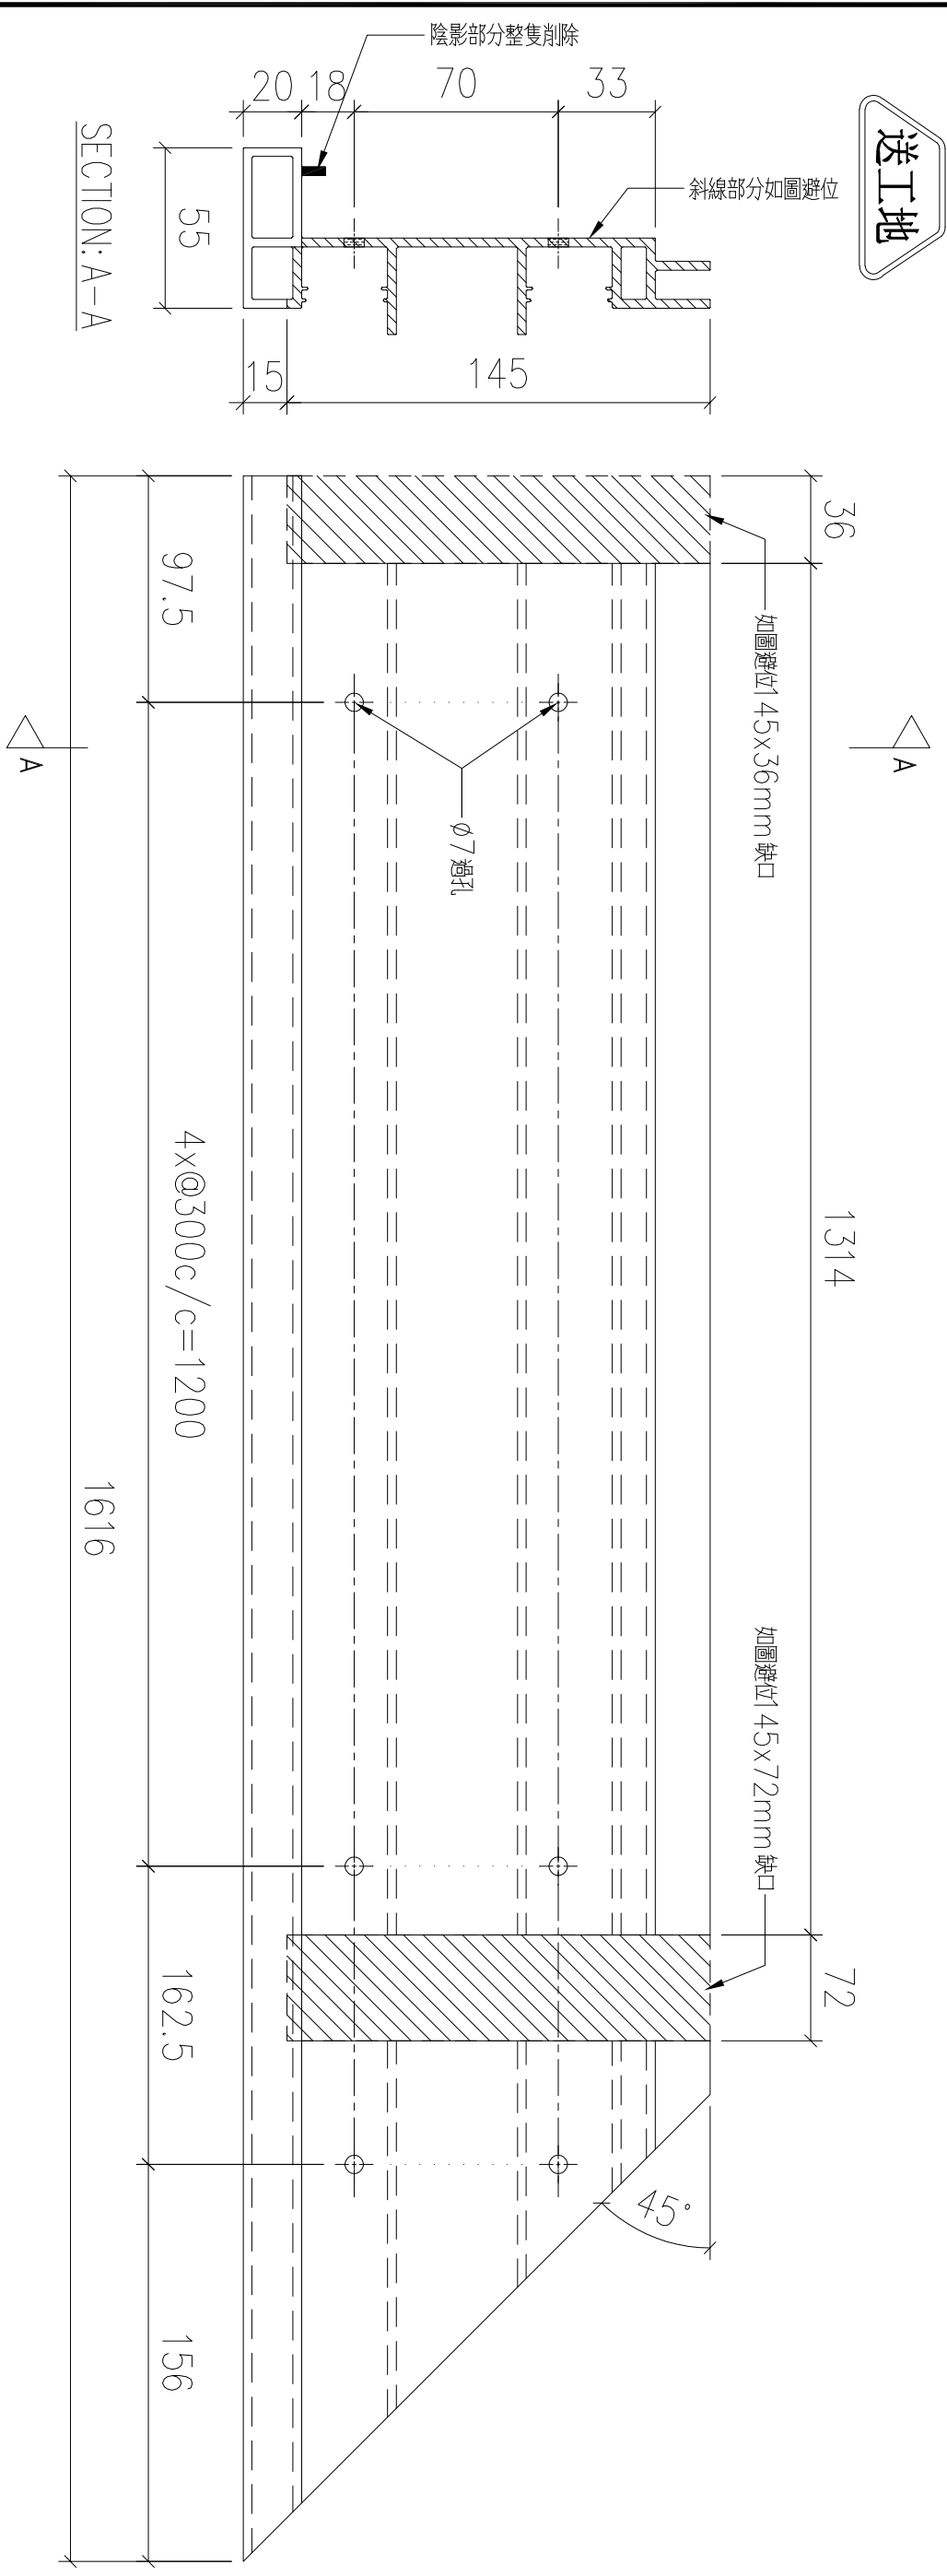



錦上路




名稱	扶手加工圖	制圖	LHR	2022,09,26	修改	—		
材料	X86215	復核	—	—	日期	—		
顏色	JMQ213457(3coats)	批準			圖號	J853-GB-FAB3-05		




錦上路

名稱	扶手加工圖	制圖	LHR	2022,09,26	修改	—		
材料	X86215	復核	—	—	日期	—		
顏色	JMQ213457(3coats)	批準			圖號	J853-GB-FAB3-06		

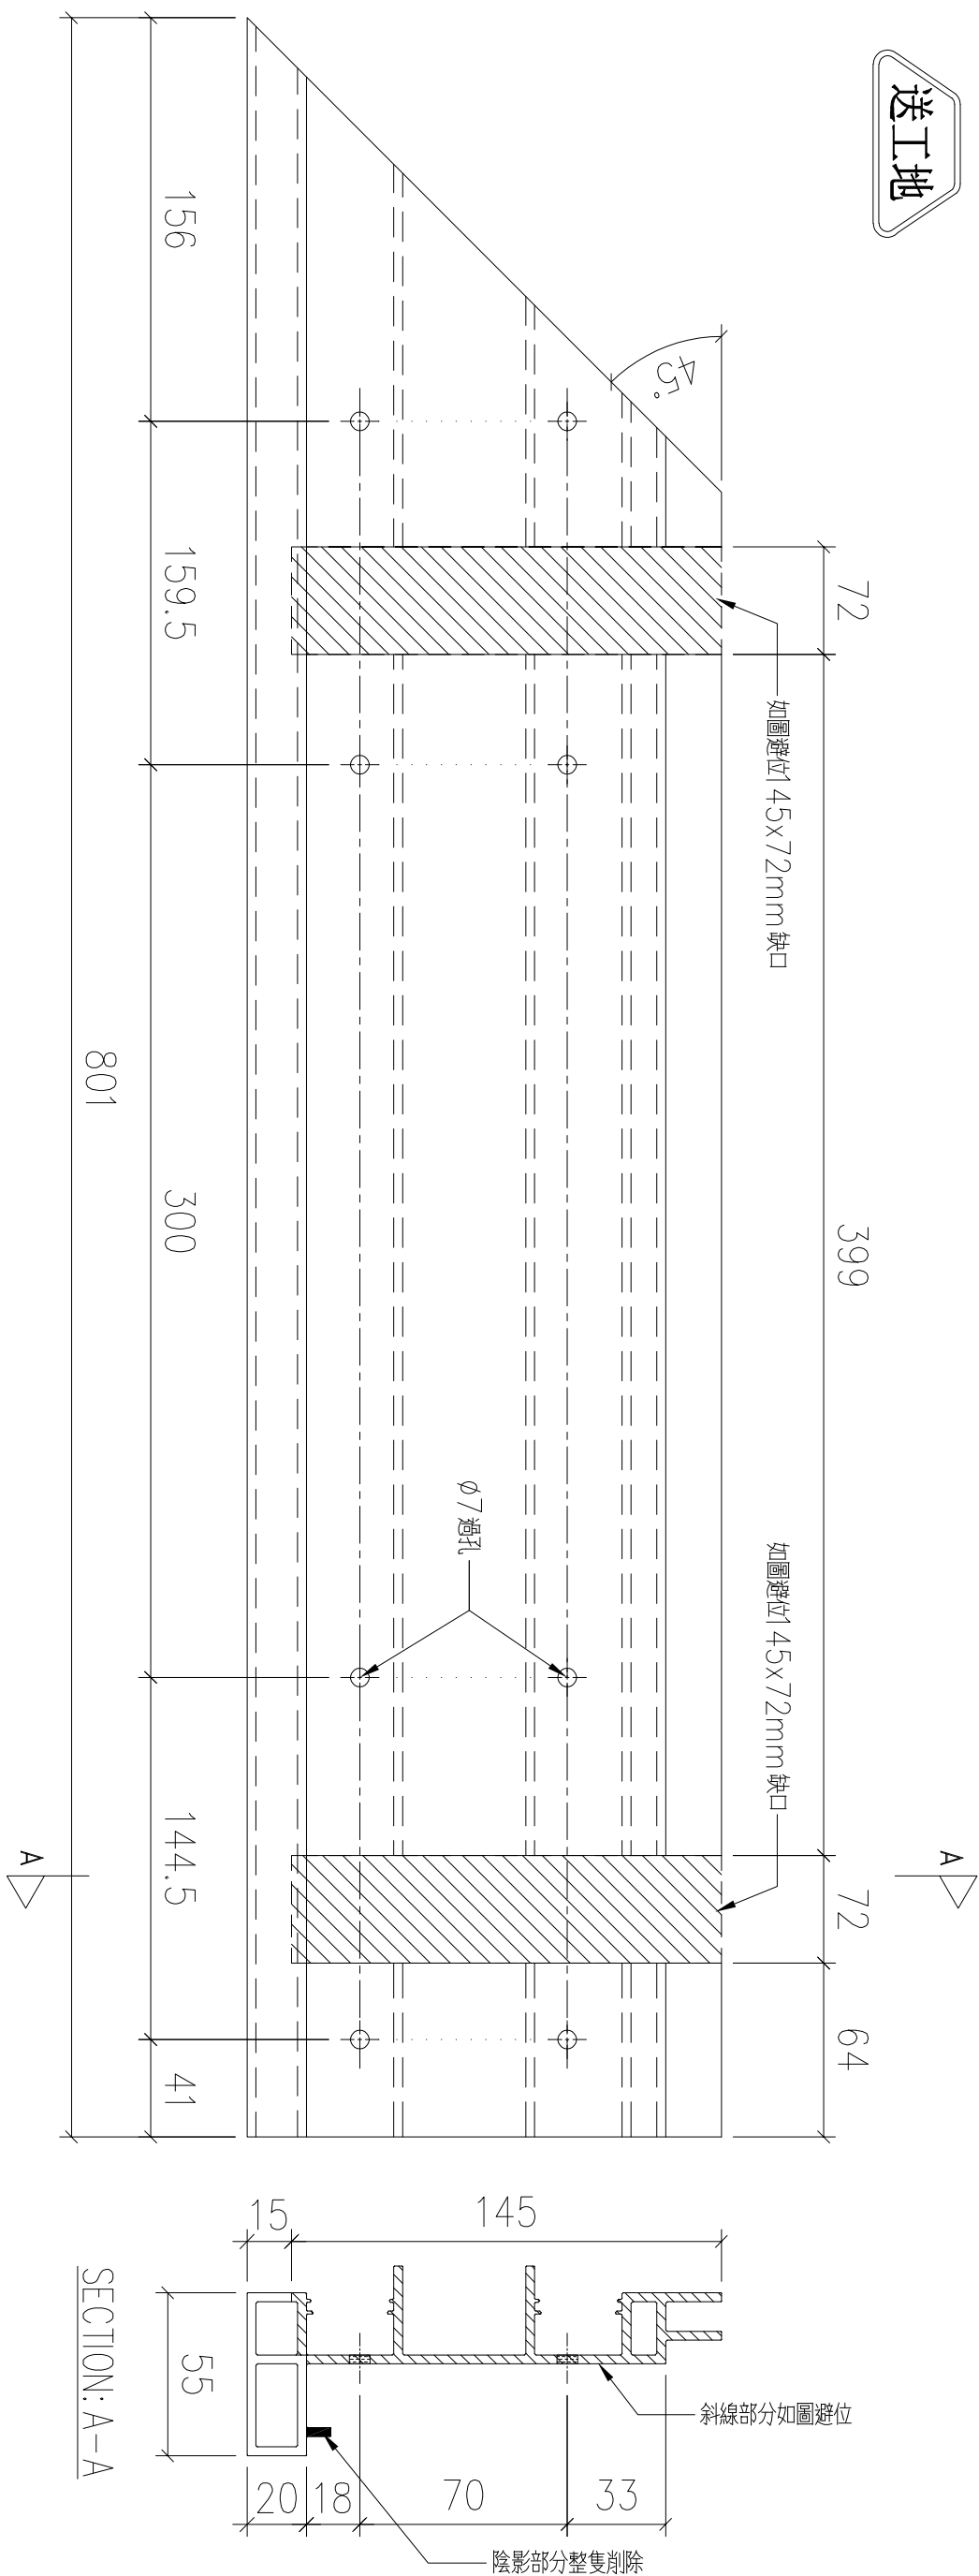


序號	物料編號	數量	安裝位置	樓層
01	T1-X86215-07	14	見派位圖	T1 FLAT B 7~22/F

名稱	扶手加工圖	制圖	LHR	2022,09,26	修改	—		
材料	X86215	復核	—	—	日期	—		
顏色	JMQ213457(3coats)	批準			圖號	J853-GB-FAB3-07		

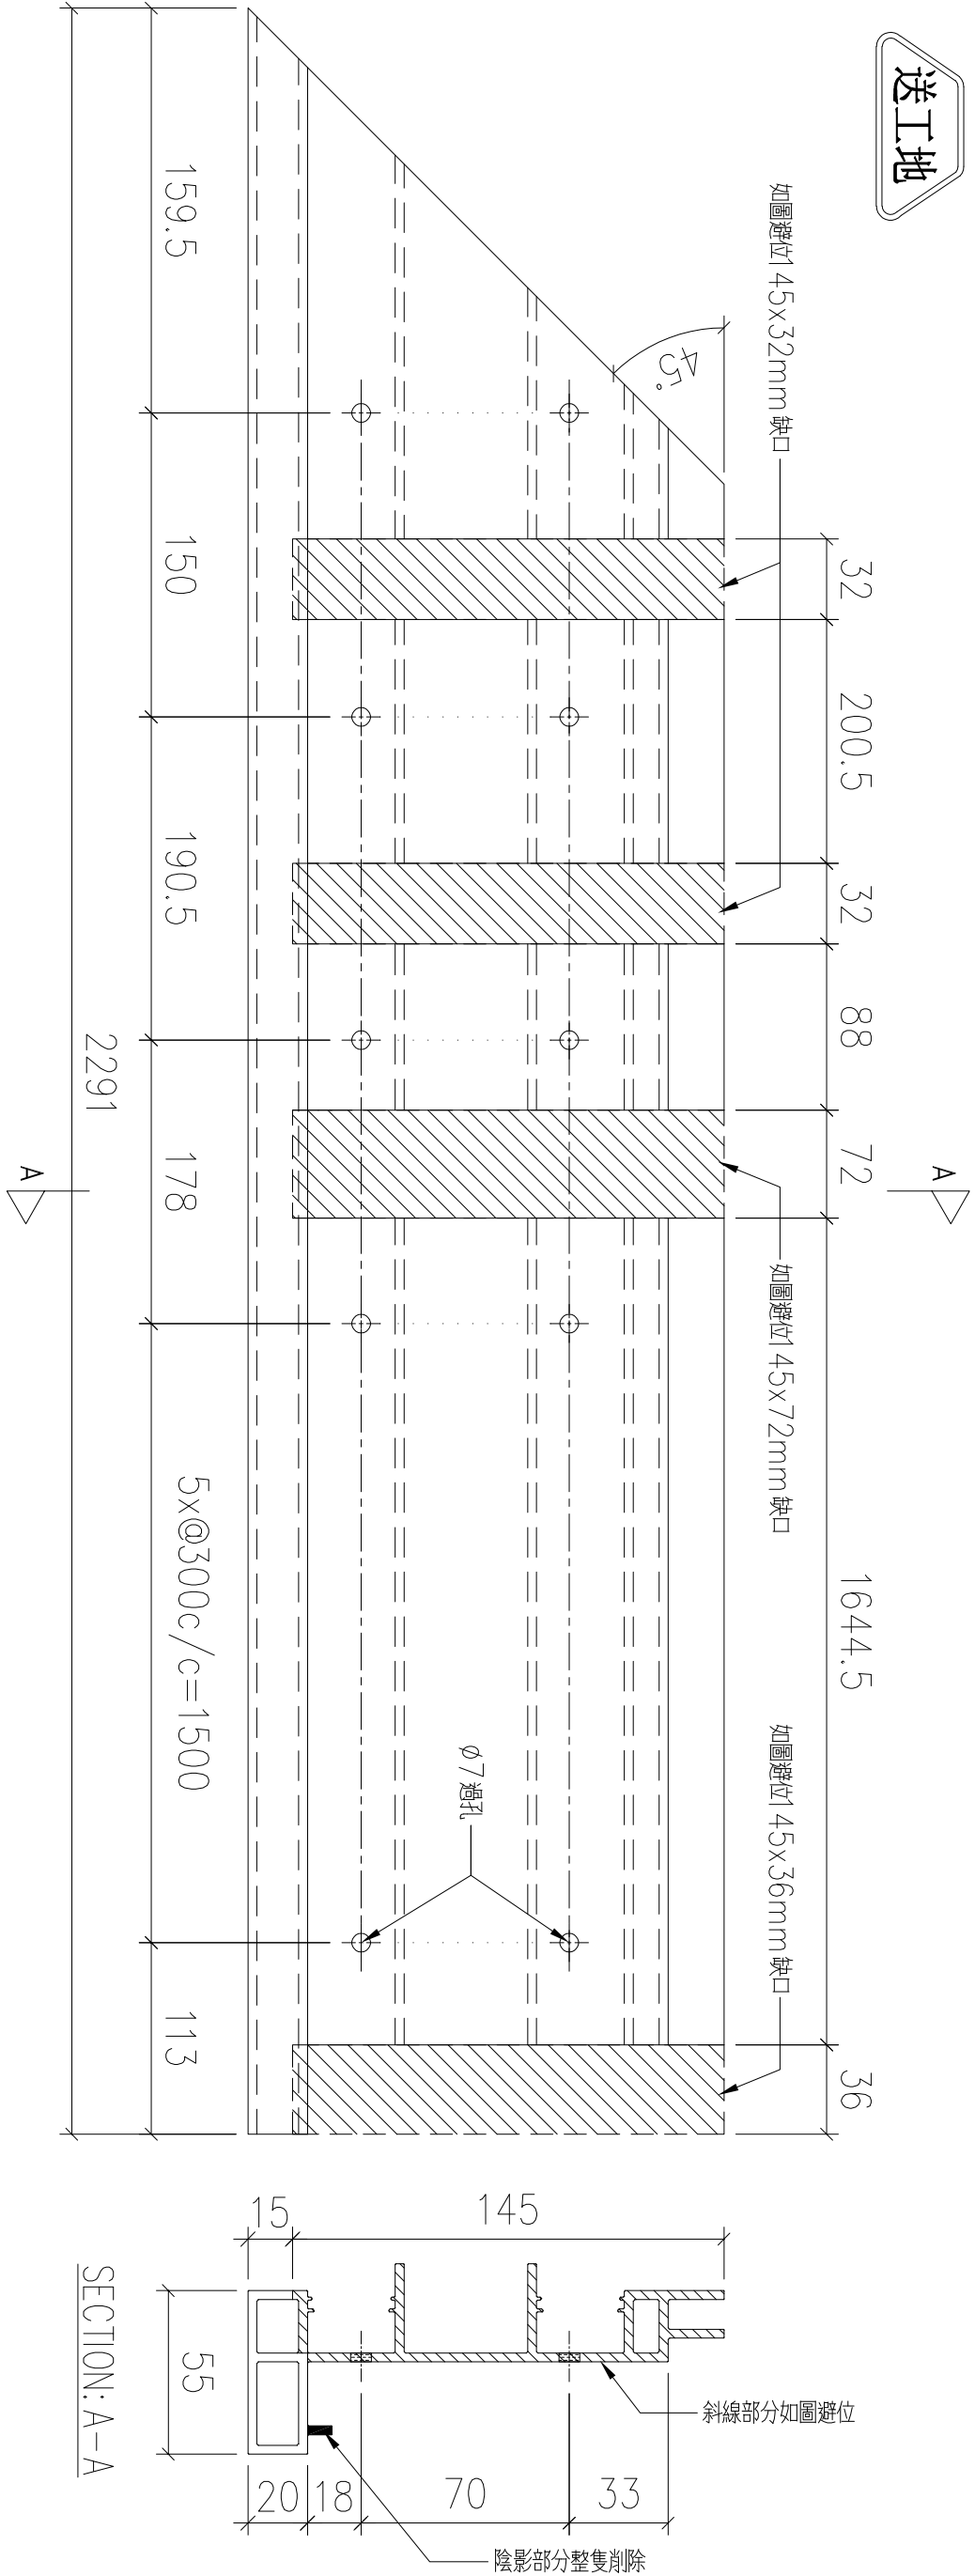


序號	物料編號	數量	安裝位置	樓層
01	T1-X86215-08	14	見派位圖	T1 FLAT B 7~22/F

名稱	扶手加工圖	制圖	LHR	2022,09,26	修改	—		
材料	X86215	復核	—	—	日期	—		
顏色	JMQ213457(3coats)	批準			圖號	J853-GB-FAB3-08		

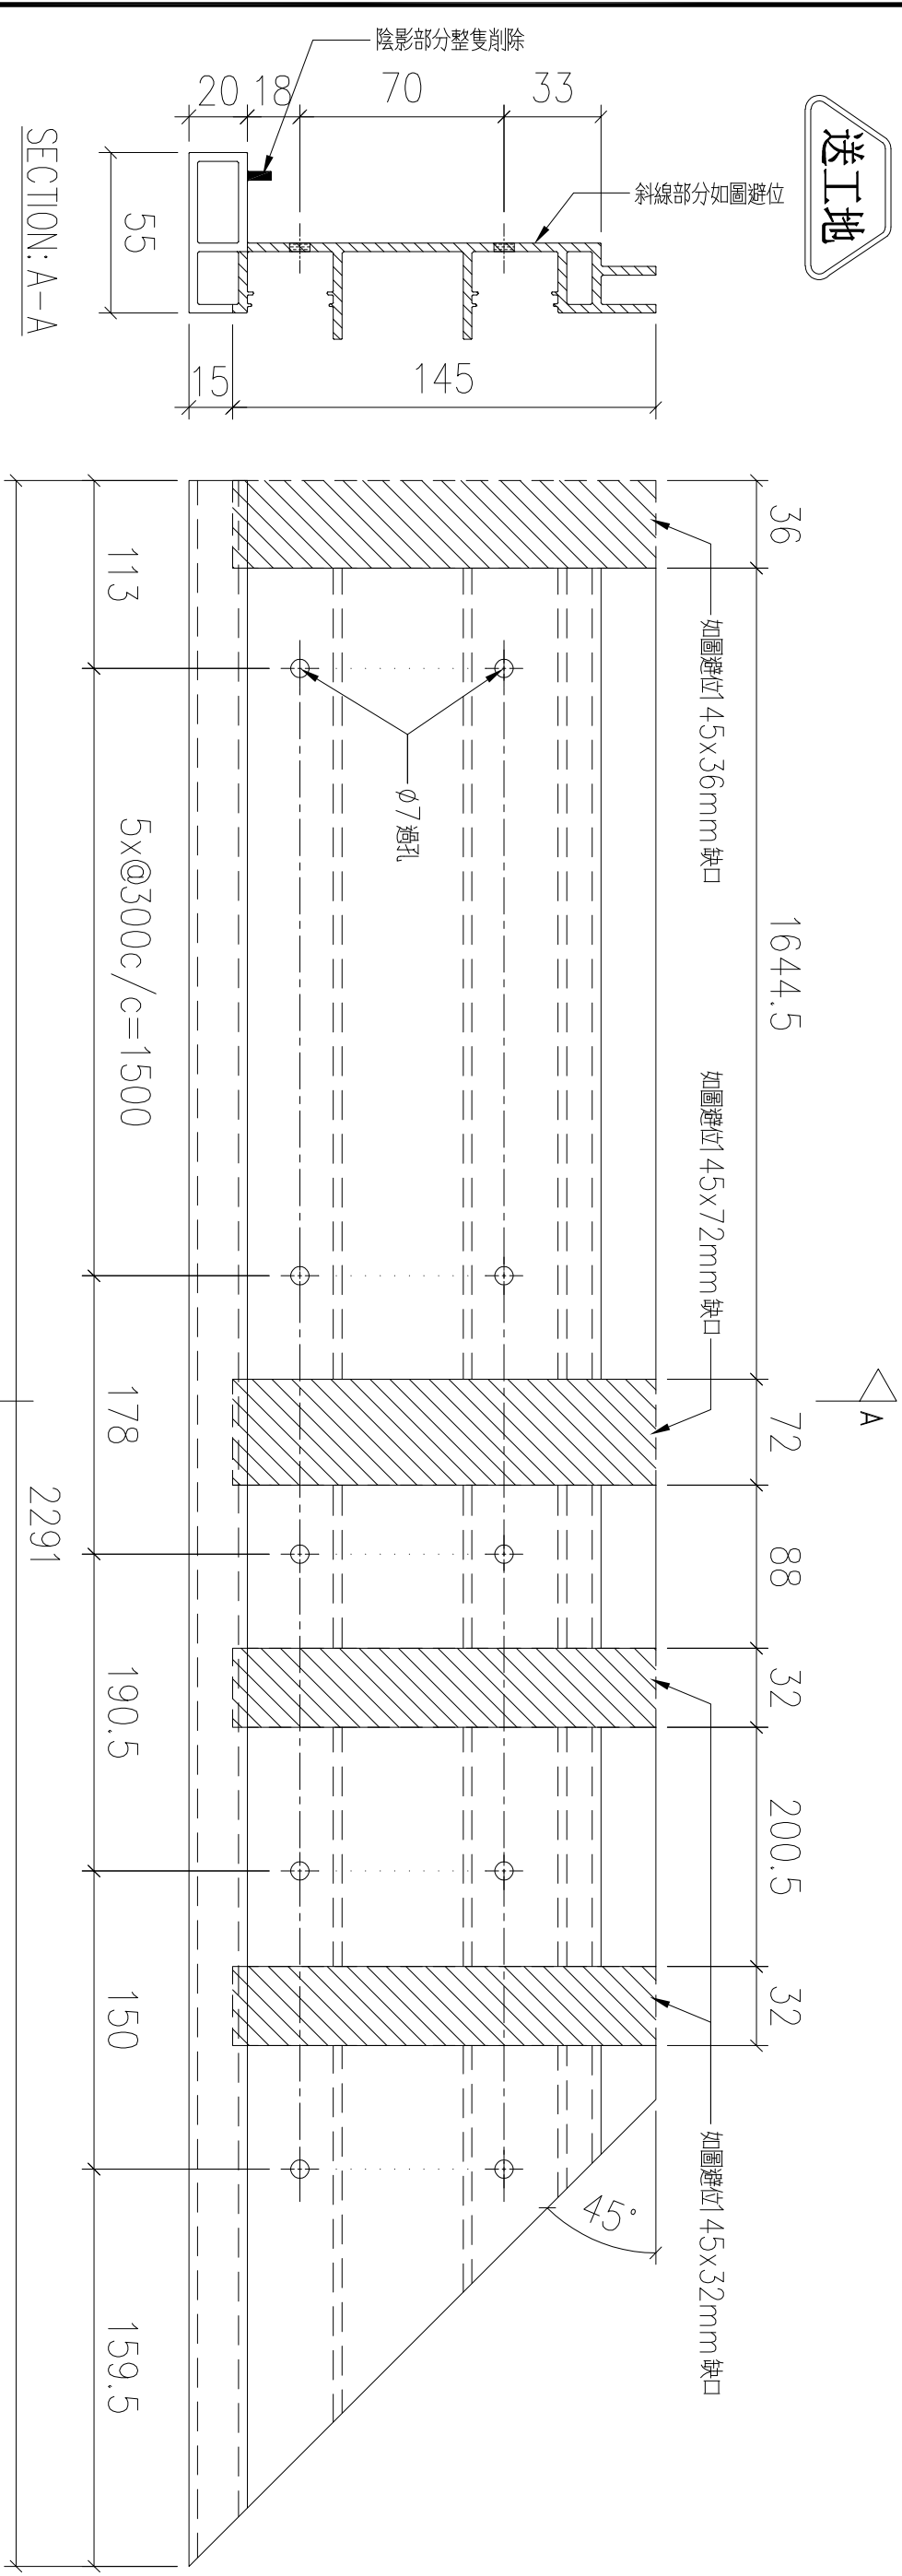

序號	物料編號	數量	安裝位置	樓層
01	T1-X86215-09	14	見派位圖	T1 FLAT B 7~22/F

名稱	扶手加工圖	制圖	LHR	2022,09,26	修改	—		
材料	X86215	復核	—	—	日期	—		
顏色	JMQ213457(3coats)	批準			圖號	J853-GB-FAB3-09		

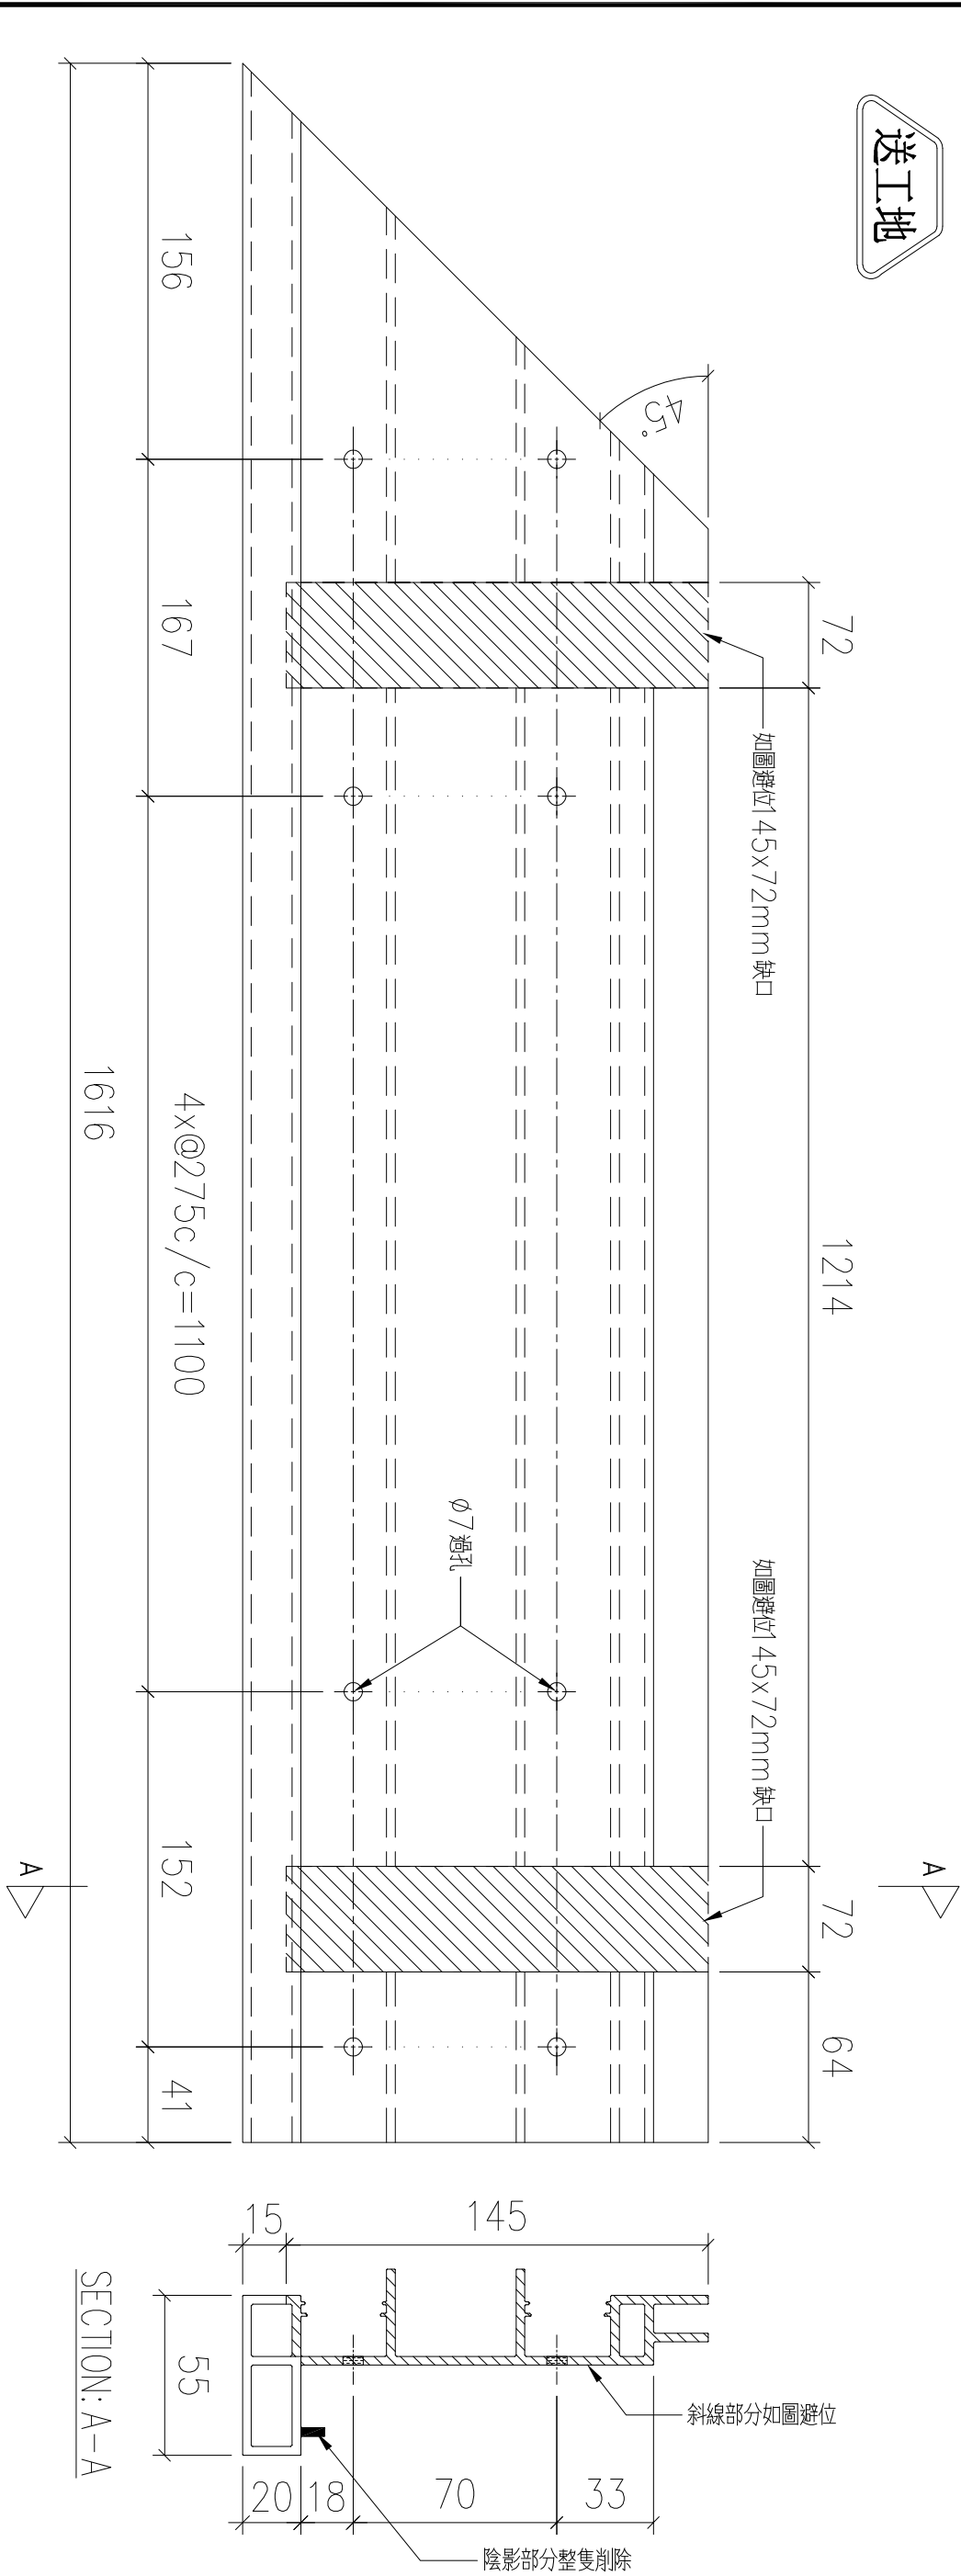




錦上路



名稱	扶手加工圖	制圖	LHR	2022,09,26	修改	—		
材料	X86215	復核	—	—	日期	—		
顏色	JMQ213457(3coats)	批準			圖號	J853-GB-FAB3-10		

序號	物料編號	數量	安裝位置	樓層
01	T1-X86215-11	1	見派位圖	T1 FLAT A 5/F

名稱	扶手加工圖	制圖	LHR	2022,09,26	修改	—		
材料	X86215	復核	—	—	日期	—		
顏色	JMQ213457(3coats)	批準			圖號	J853-GB-FAB3-11		

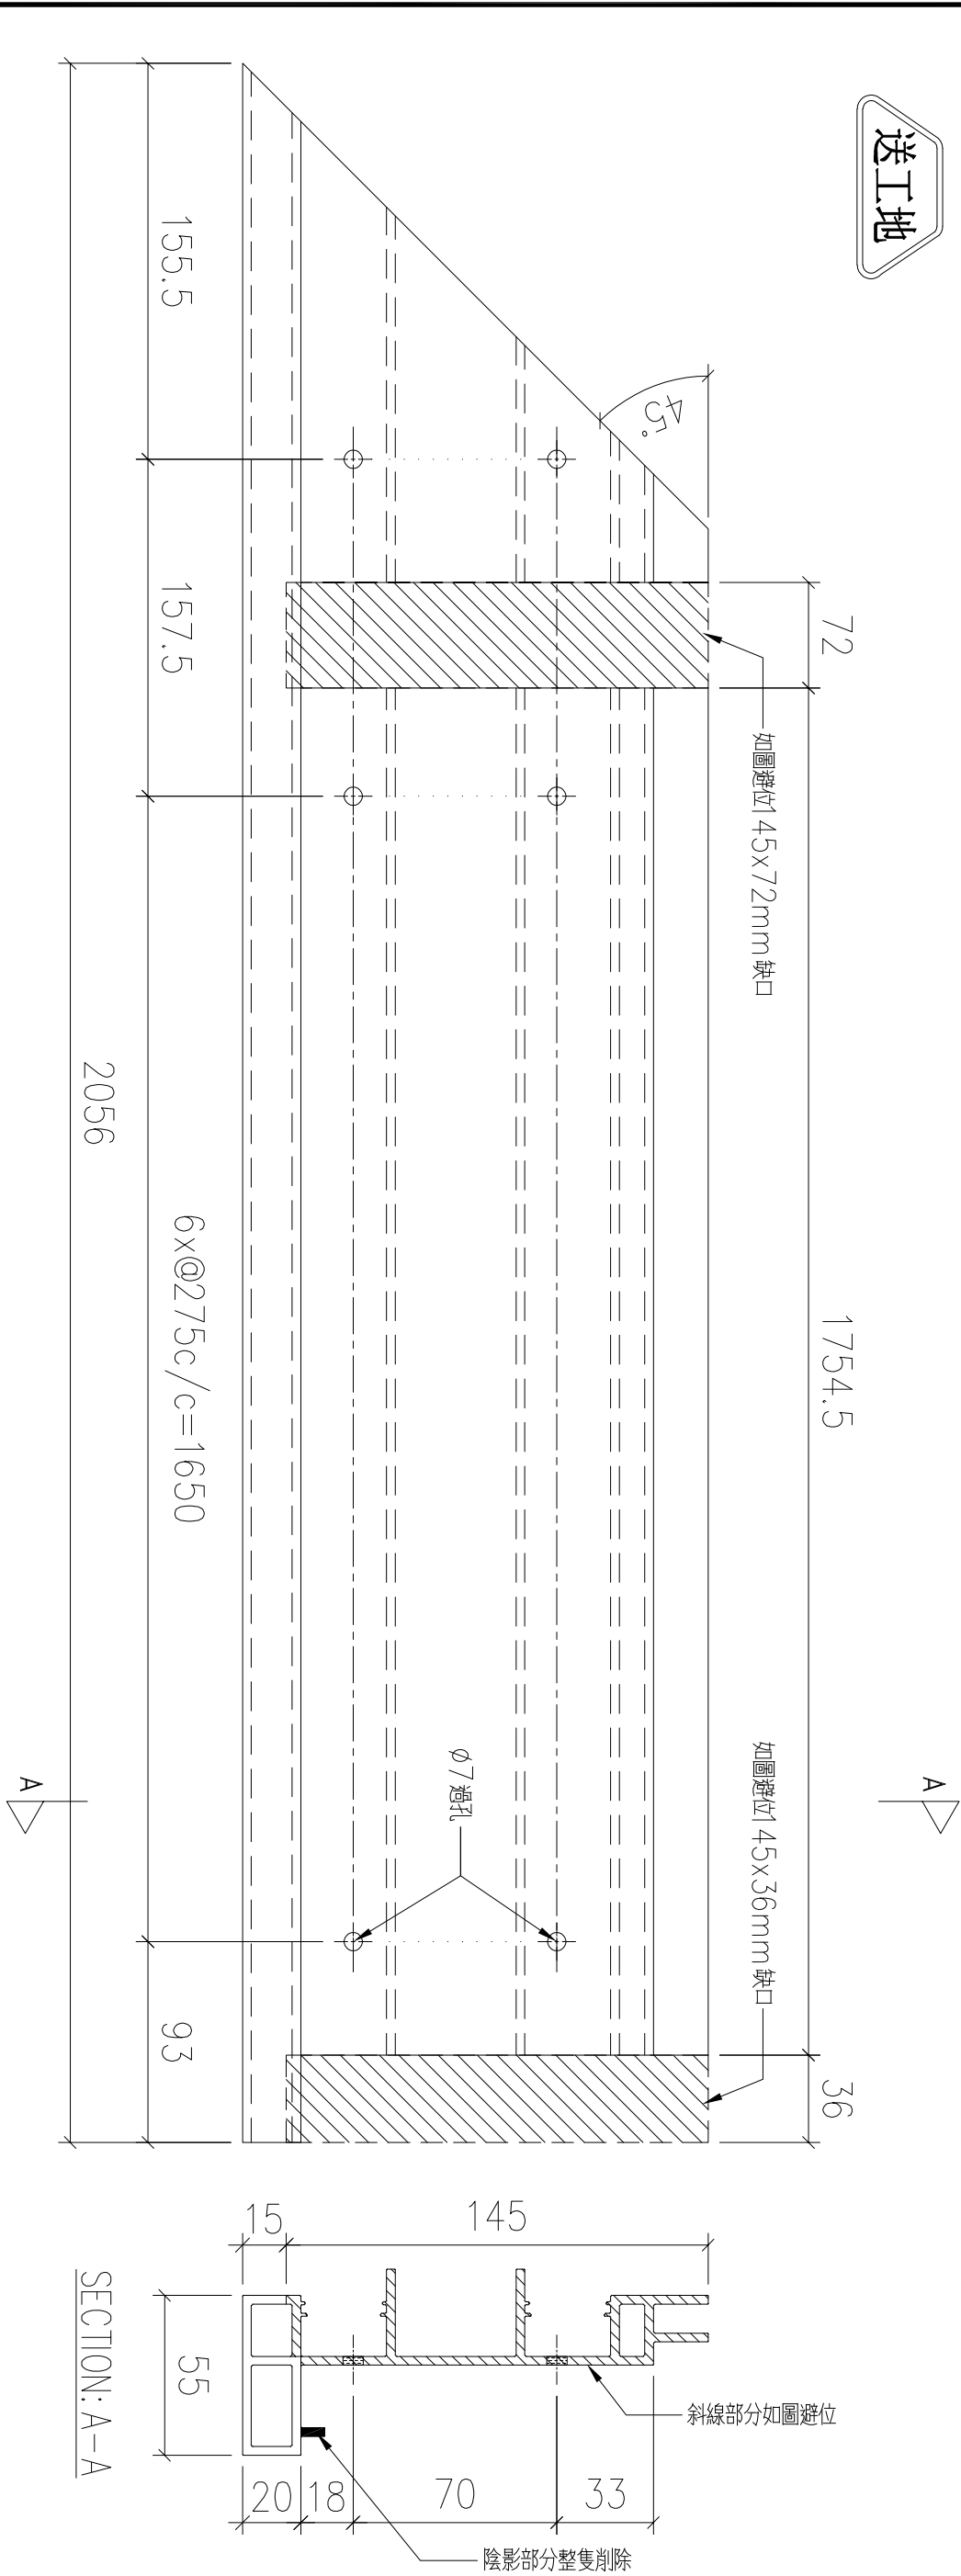


美特鋁質 有限公司

MIDI Aluminium Fabricator Ltd.

工程號	J853	地盤	錦上路
-----	------	----	-----

序號	物料編號	數量	安裝位置	樓層
01	T1-X86215-12	1	見派位圖	T1 FLAT A 5/F

名稱	扶手加工圖	制圖	LHR	2022,09,26	修改	—		
材料	X86215	復核	—	—	日期	—		
顏色	JMQ213457(3coats)	批準			圖號	J853-GB-FAB3-12		

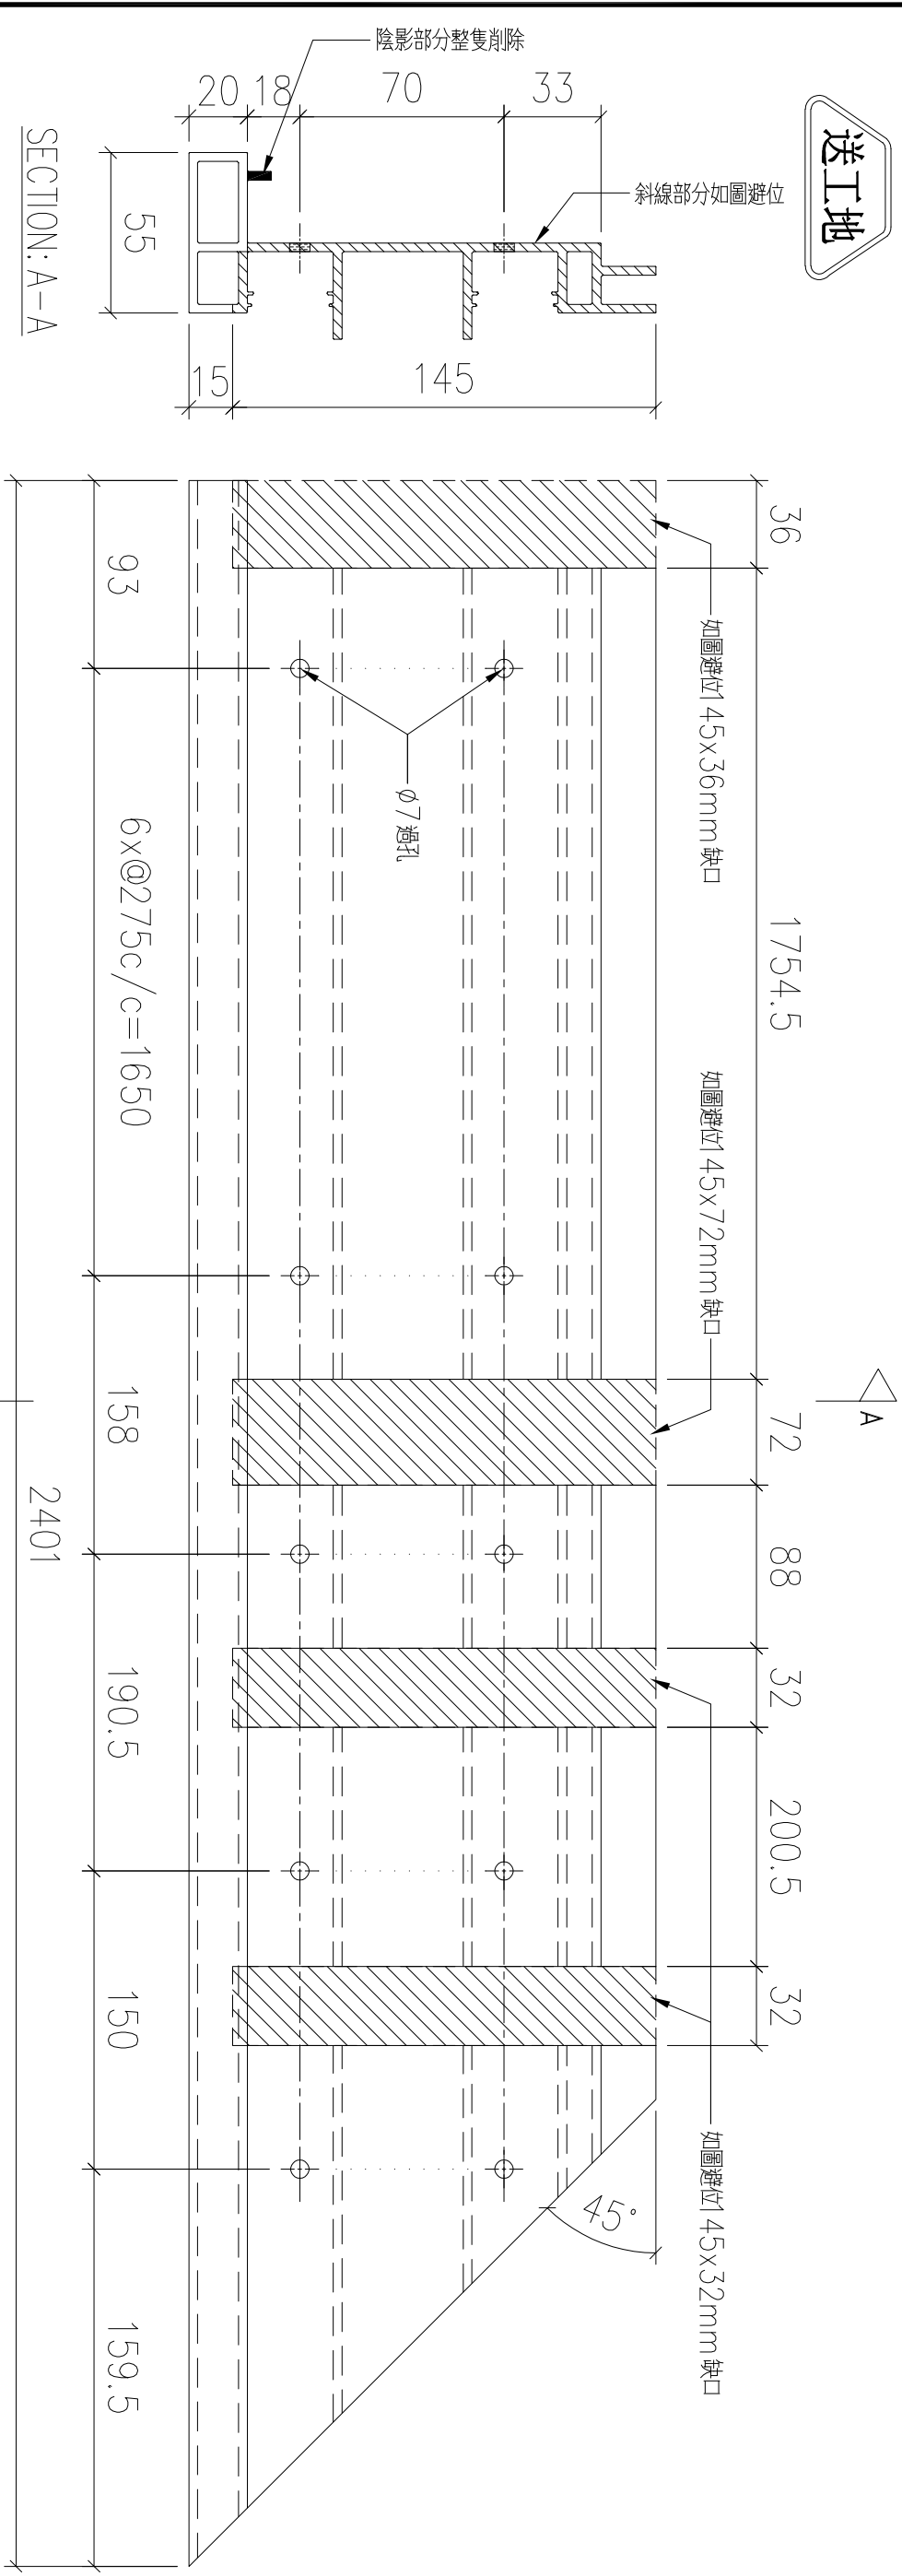



錦上路

送工地

SECTION: A-A

斜線部分如圖避位


4x@275c/c=1100

161

名稱	扶手加工圖	制圖	LHR	2022,09,26	修改	—		
材料	X86215	復核	—	—	日期	—		
顏色	JMQ213457(3coats)	批準			圖號	J853-GB-FAB3-13		



錦上路

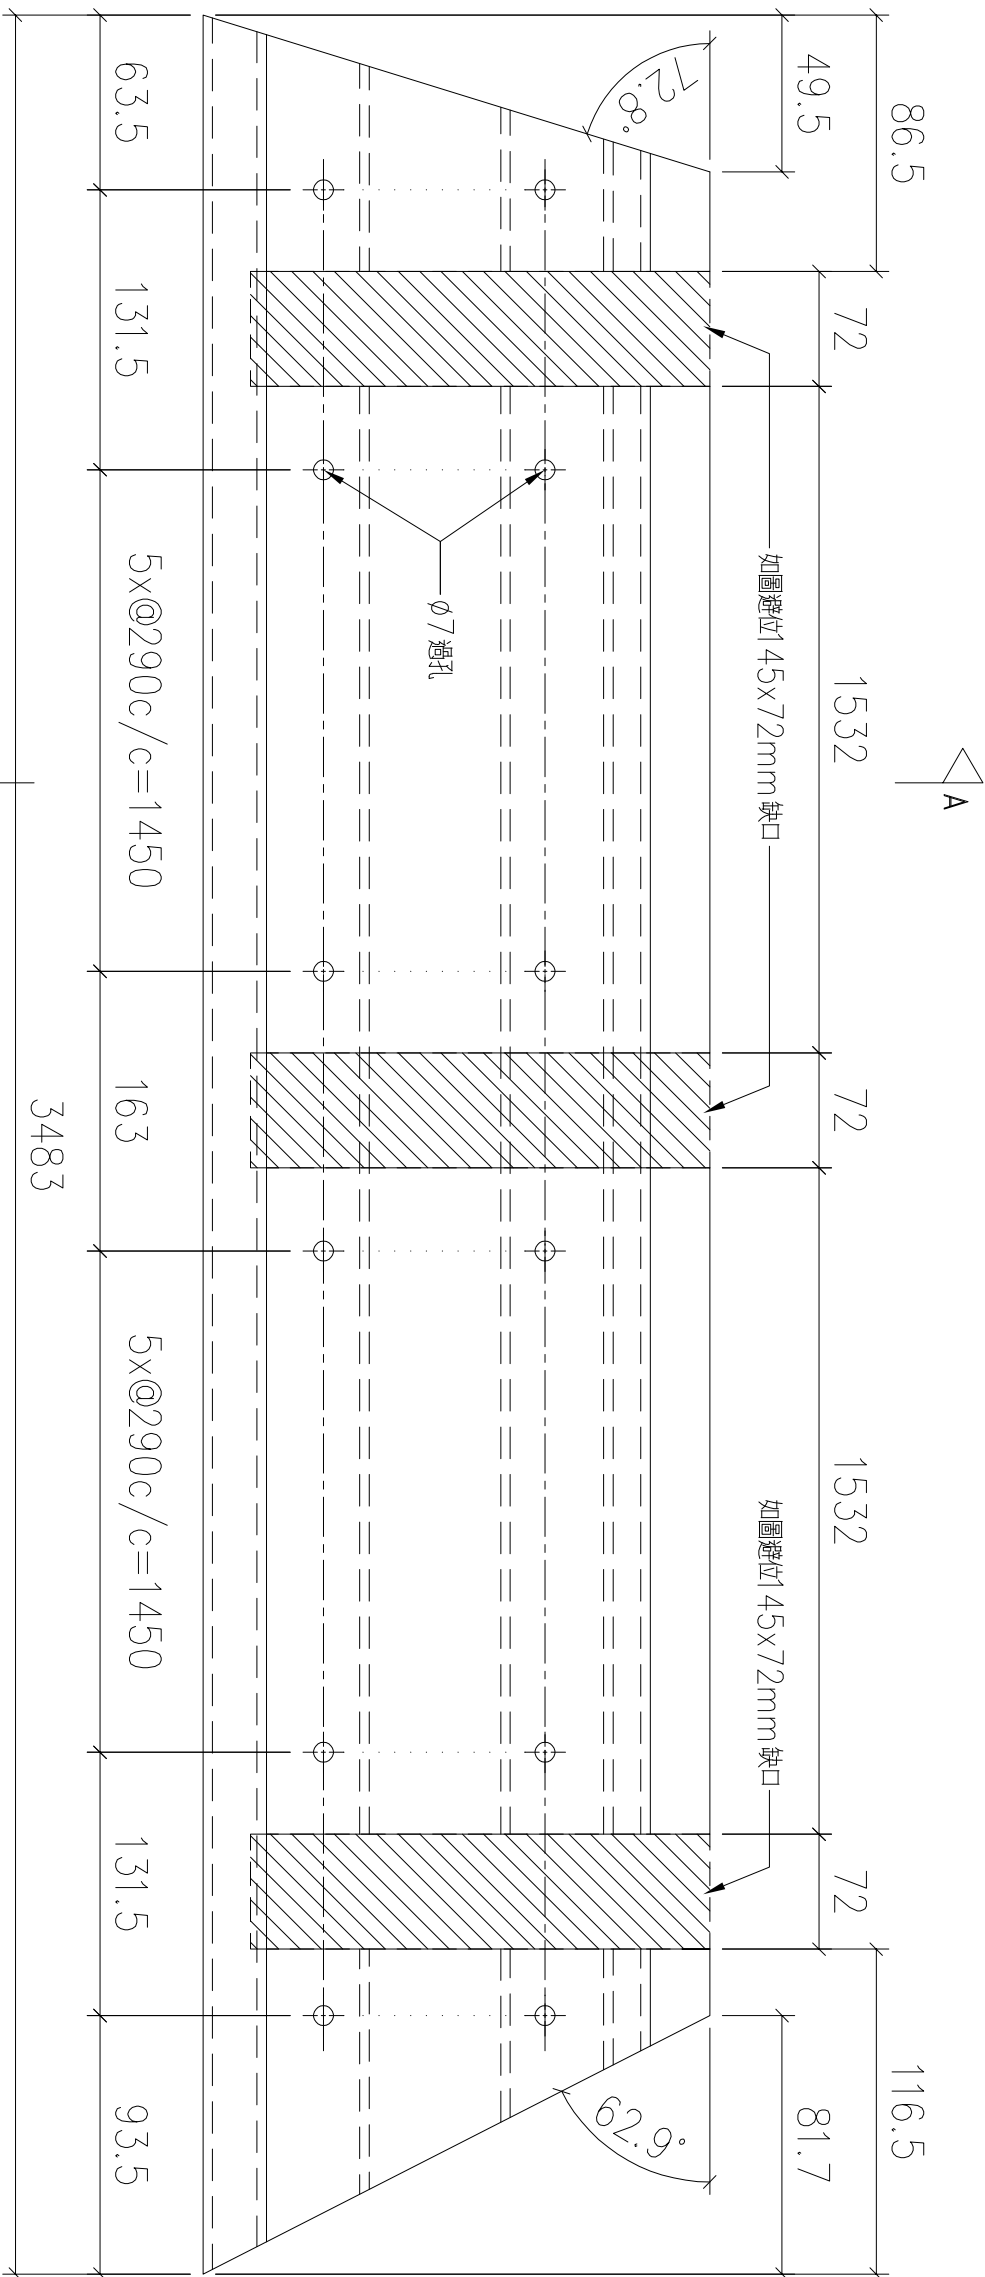


序號	物料編號	數量	安裝位置	樓層
01	T1-X86215-14	1	見派位圖	T1 FLAT B 5/F

名稱	扶手加工圖	制圖	LHR	2022,09,26	修改	—		
材料	X86215	復核	—	—	日期	—		
顏色	JMQ213457(3coats)	批準			圖號	J853-GB-FAB3-14		



錦上路

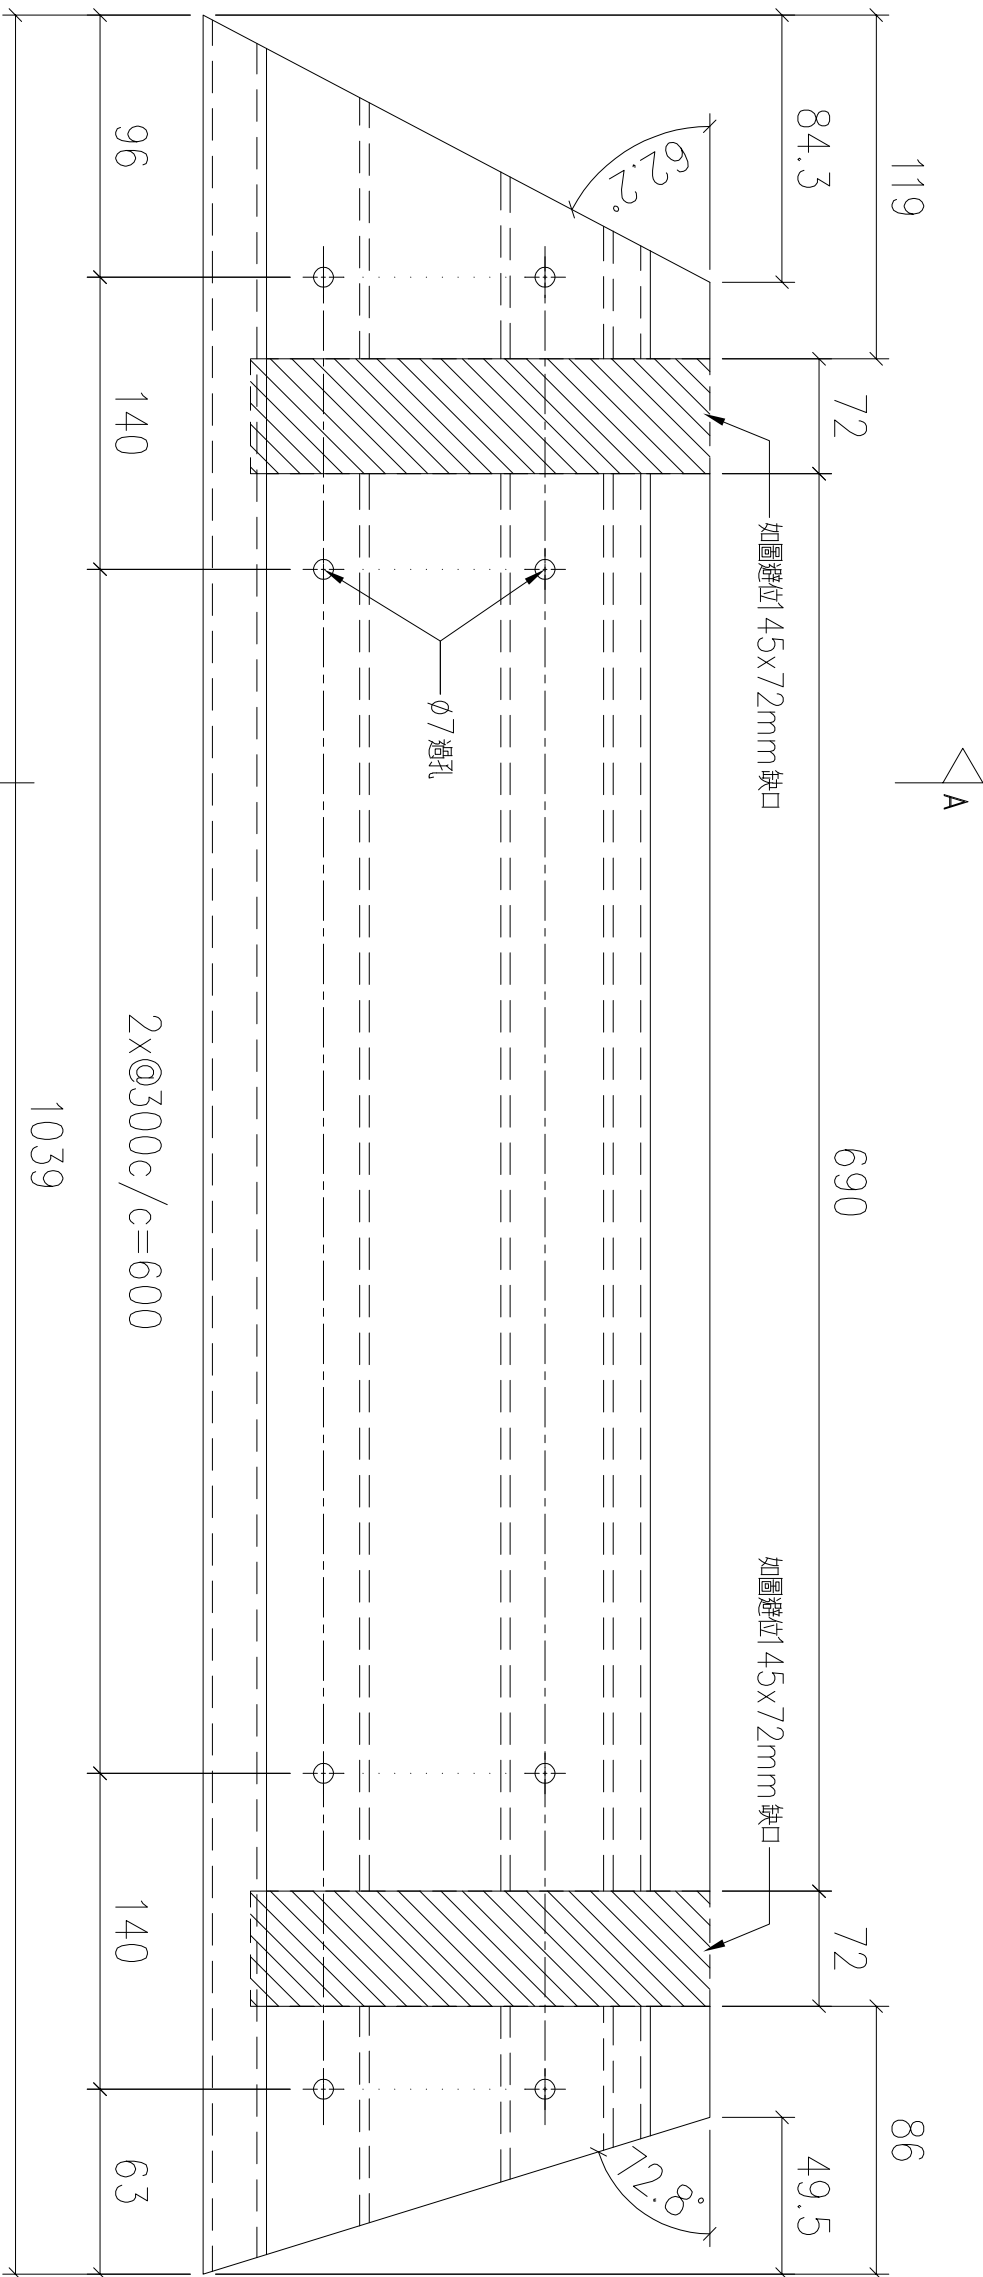



名稱	扶手加工圖	制圖	LHR	2022,09,26	修改	—		
材料	X86215	復核	—	—	日期	—		
顏色	JMQ213457(3coats)	批準			圖號	J853-GB-FAB3-15		



錦上路




名稱	扶手加工圖	制圖	LHR	2022,09,26	修改	—		
材料	X86215	復核	—	—	日期	—		
顏色	JMQ213457(3coats)	批準			圖號	J853-GB-FAB3-16		

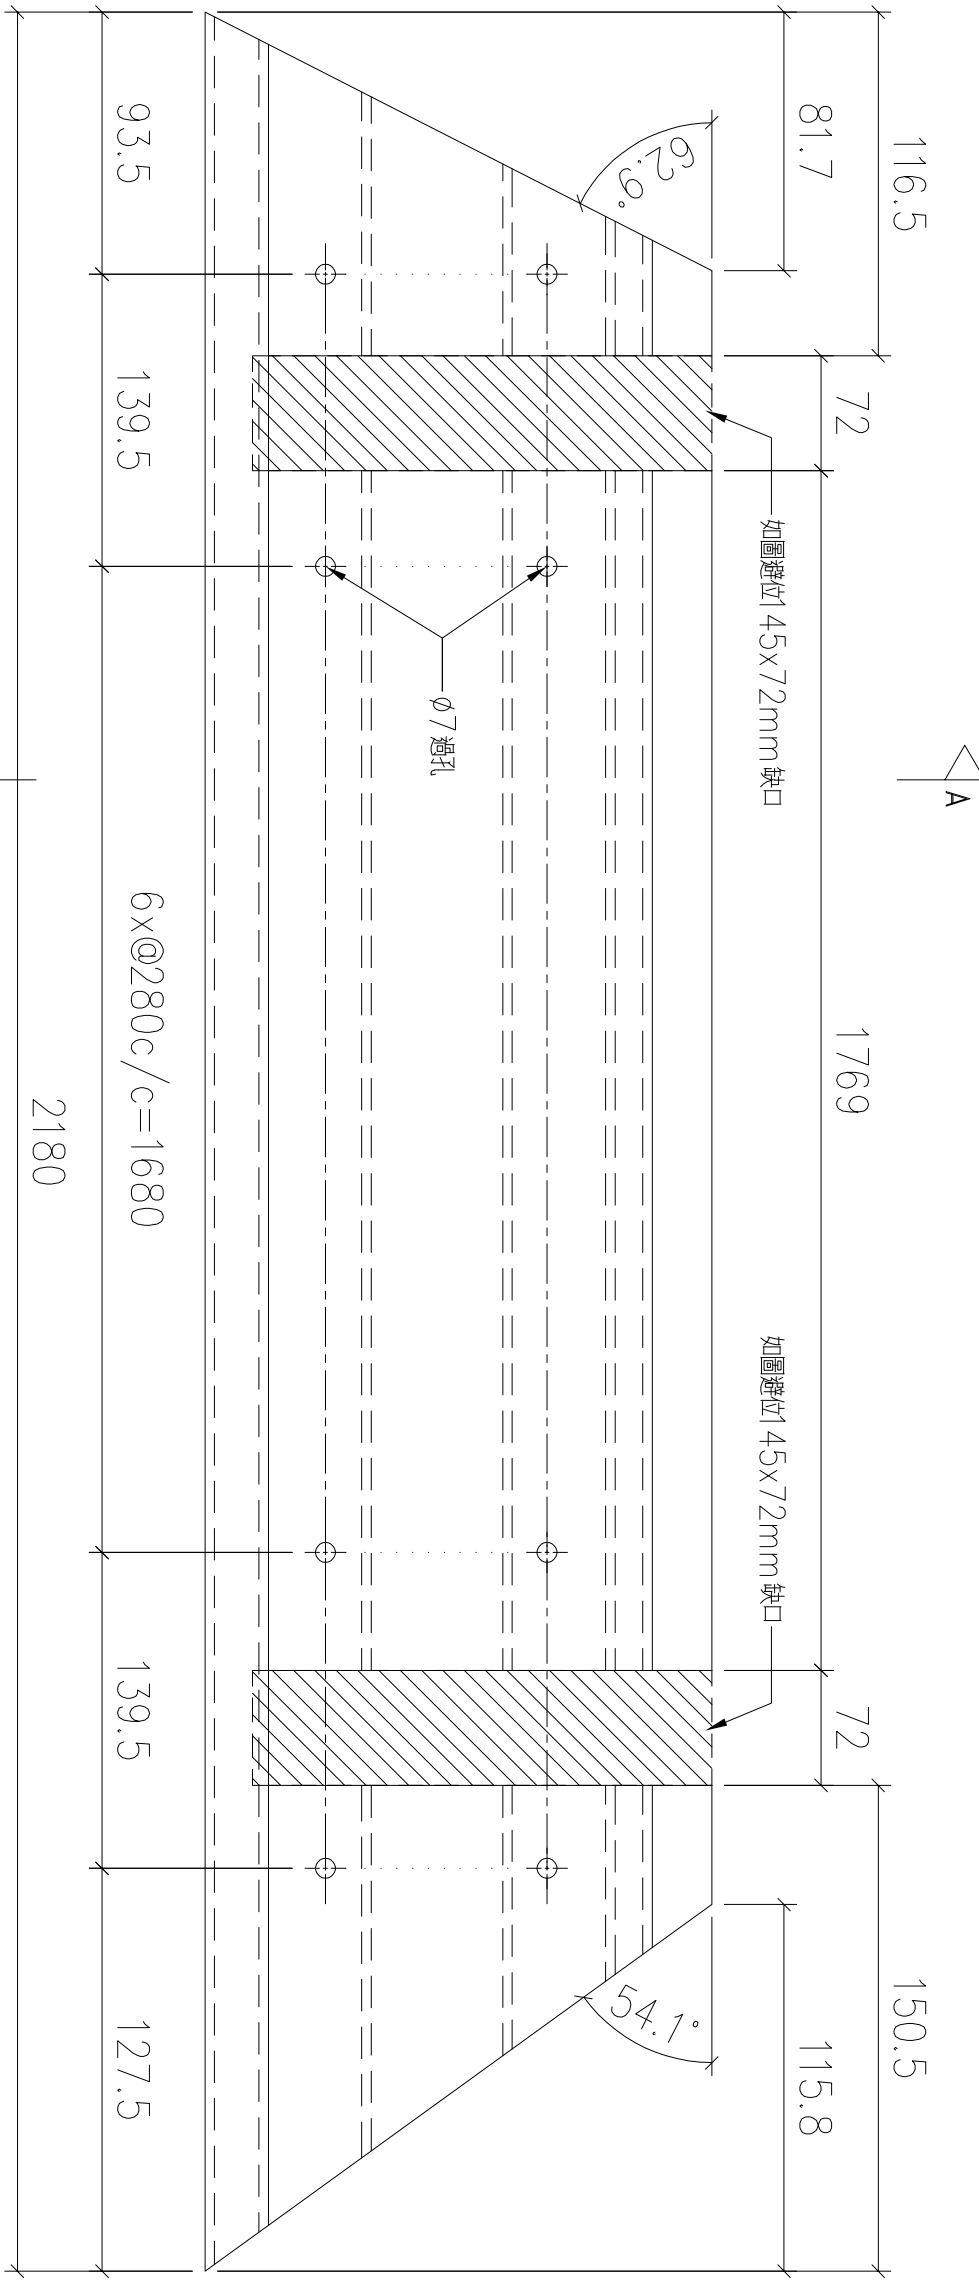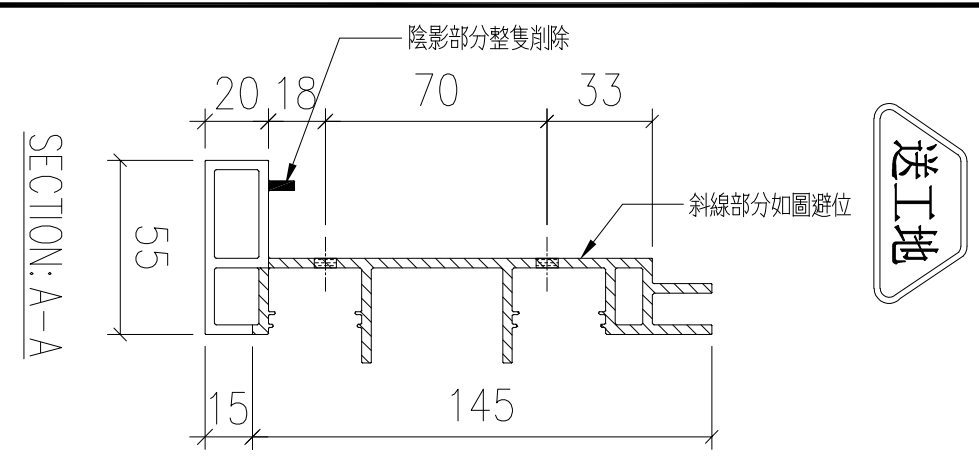

序號	物料編號	數量	安裝位置	樓層
01	T1-X86215-17	1	見派位圖	T1 FLAT B 5/F

名稱	扶手加工圖	制圖	LHR	2022,09,26	修改	—		
材料	X86215	復核	—	—	日期	—		
顏色	JMQ213457(3coats)	批準			圖號	J853-GB-FAB3-17		


送工地

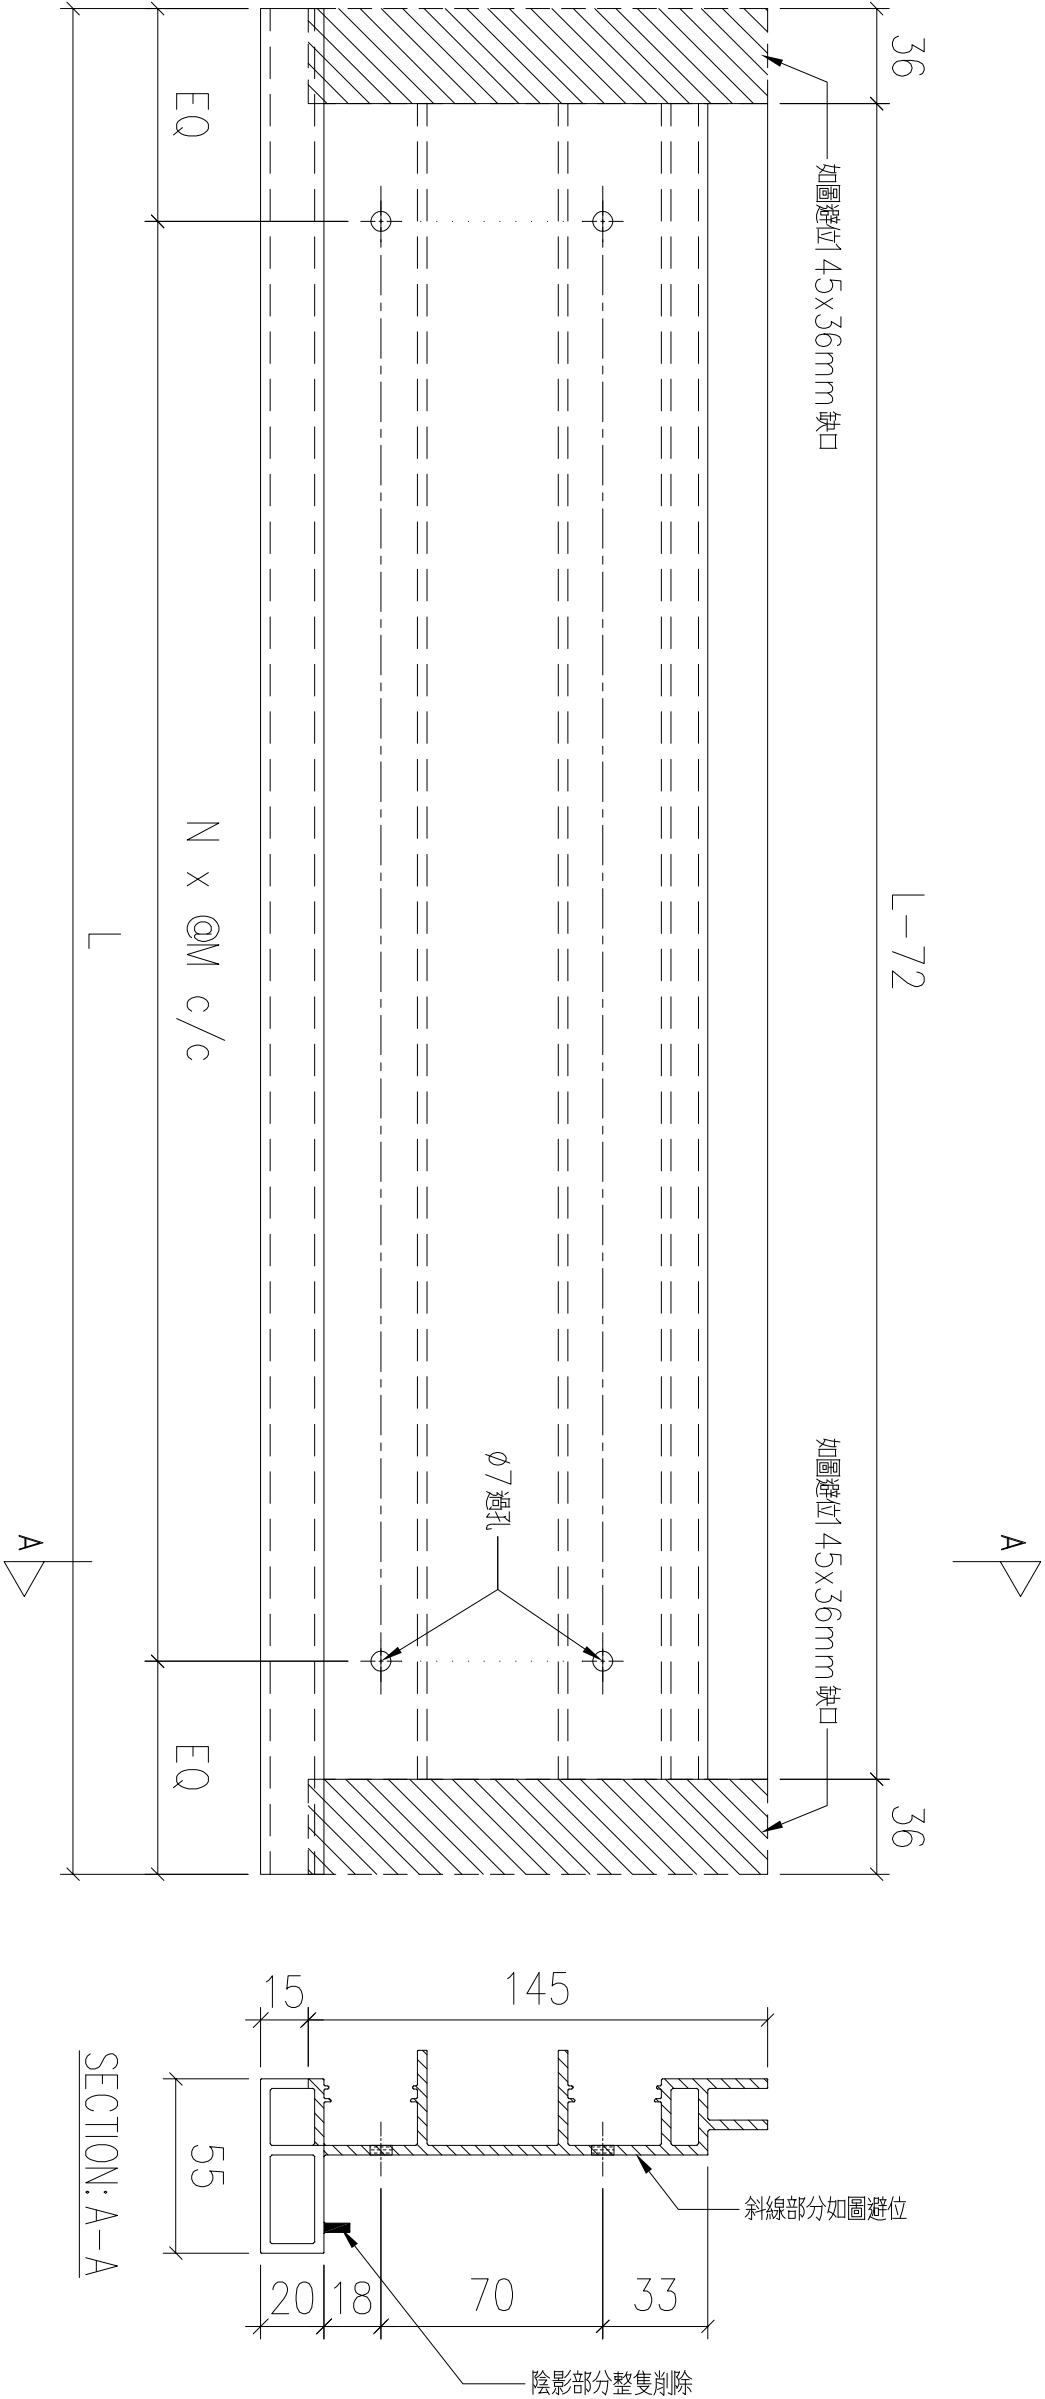

序號	物料編號	數量	L:	EQ:	M:	N:	安裝位置	樓層
01	T1-X86215-18	1	1905	112.5	280	6	見組裝圖	T1 FLAT B 5/F
02	T1-X86215-25	2	1616	83	290	5	見組裝圖	T1 FLAT A 23/F
03	T1-X86215-29	2	1648	99	290	5	見組裝圖	T1 FLAT B 23/F
04	T2-X86215-04	8	1891	105.5	280	6	見組裝圖	T2 FLAT A 17~25/F
05	T3-X86215-04	8	1882	101	280	6	見組裝圖	T3 FLAT A 17~25/F
		21						

名稱	扶手加工圖	制圖	LHR	2022,09,26	修改	—		
材料	X86215	復核	—	—	日期	—		
顏色	JMQ213457(3coats)	批準			圖號	J853-GB-FAB3-18		

送工地

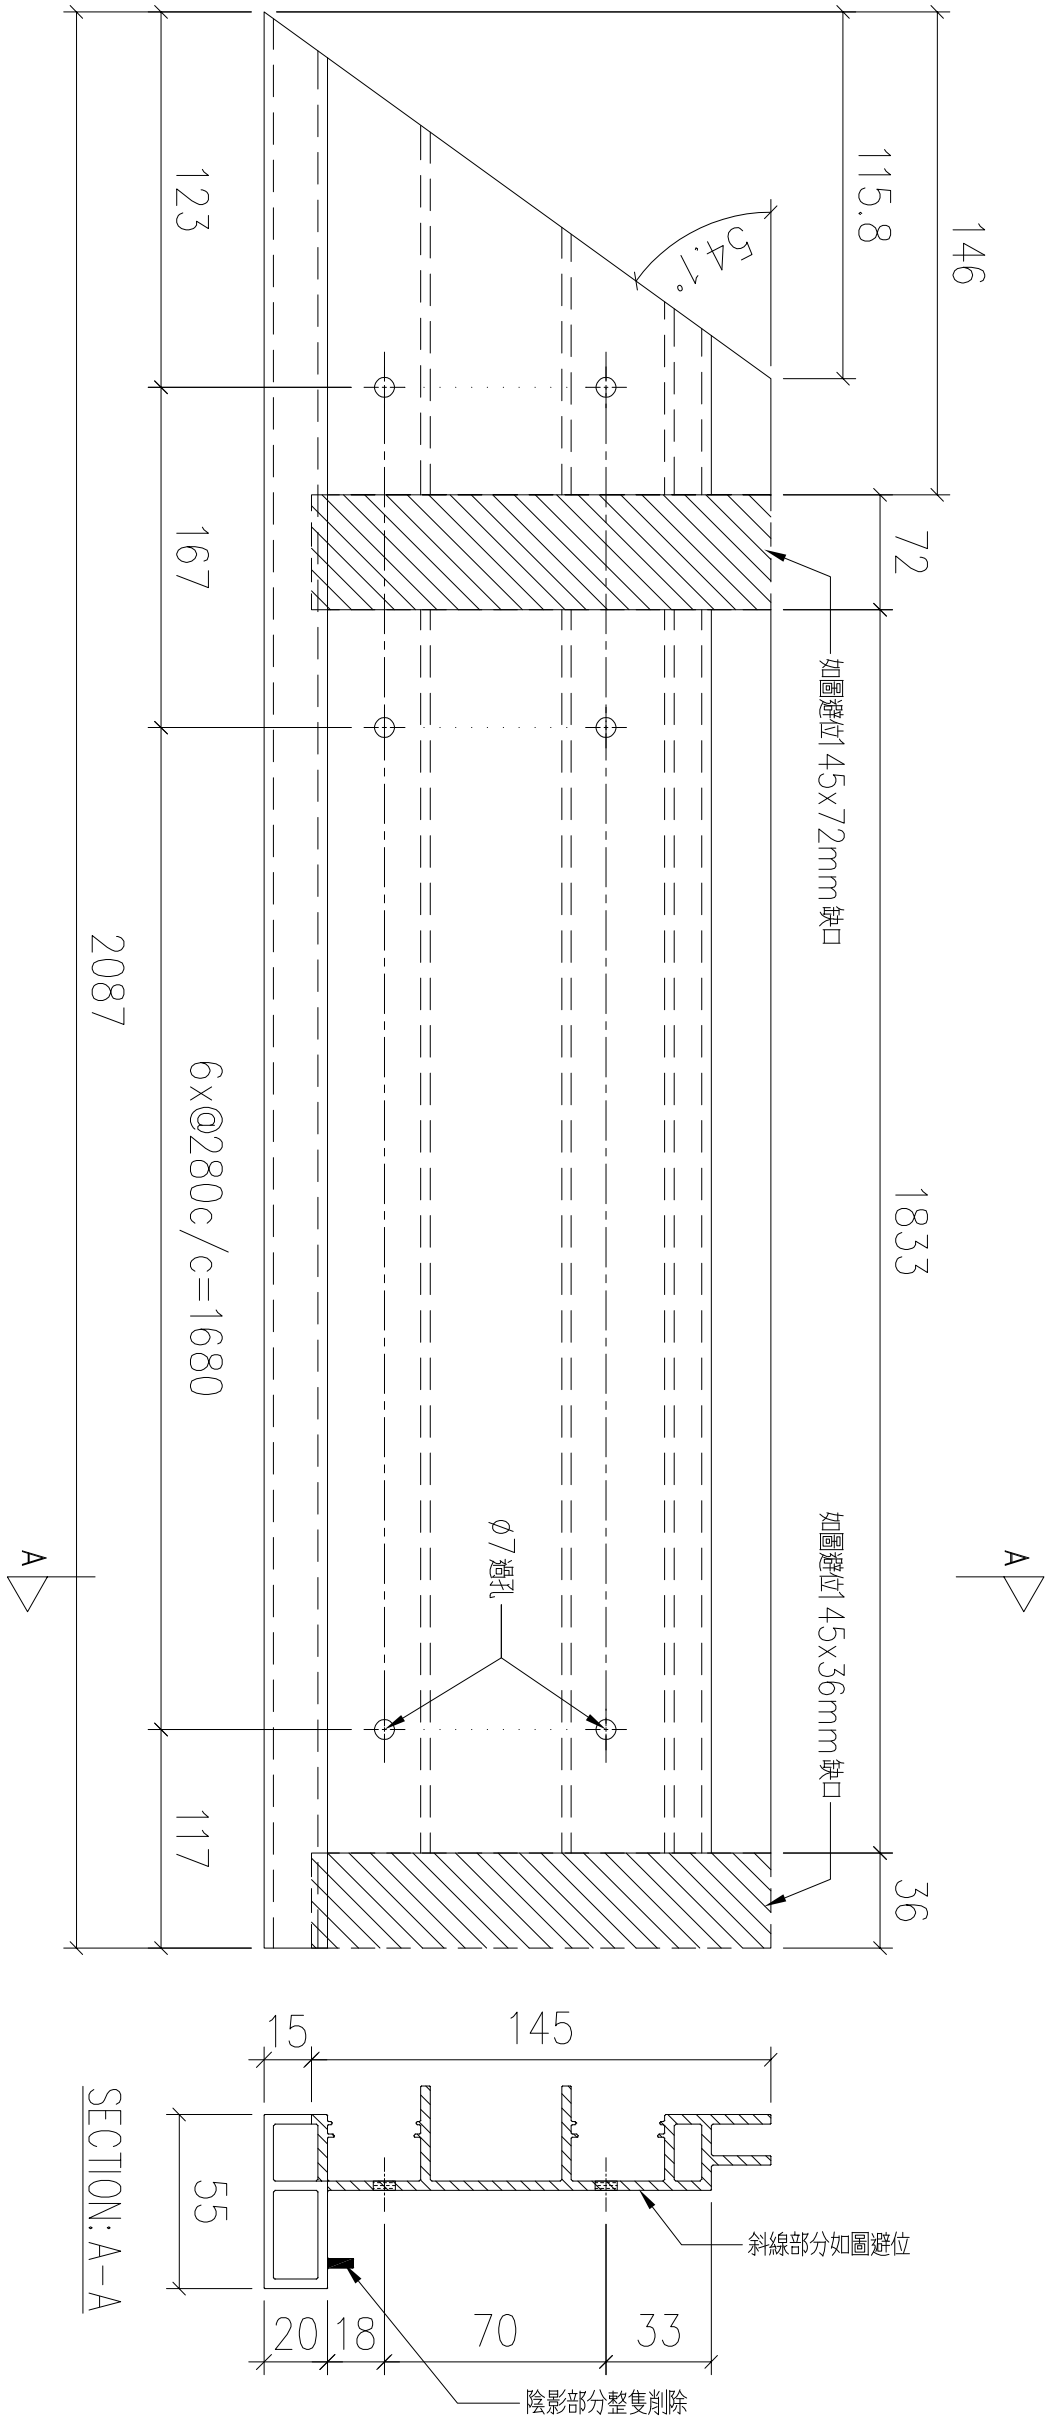


序號	物料編號	數量	安裝位置	樓層
01	T1-X86215-19	1	見派位圖	T1 FLAT B 5/F


名稱	扶手加工圖	制圖	LHR	2022,09,26	修改	—		
材料	X86215	復核	—	—	日期	—		
顏色	JMQ213457(3coats)	批準			圖號	J853-GB-FAB3-19		

序號	物料編號	數量	安裝位置	樓層
01	T1-X86215-20	1	見派位圖	T1 FLAT B 5/F

名稱	扶手加工圖	制圖	LHR	2022,09,26	修改	—		
材料	X86215	復核	—	—	日期	—		
顏色	JMQ213457(3coats)	批準			圖號	J853-GB-FAB3-20		

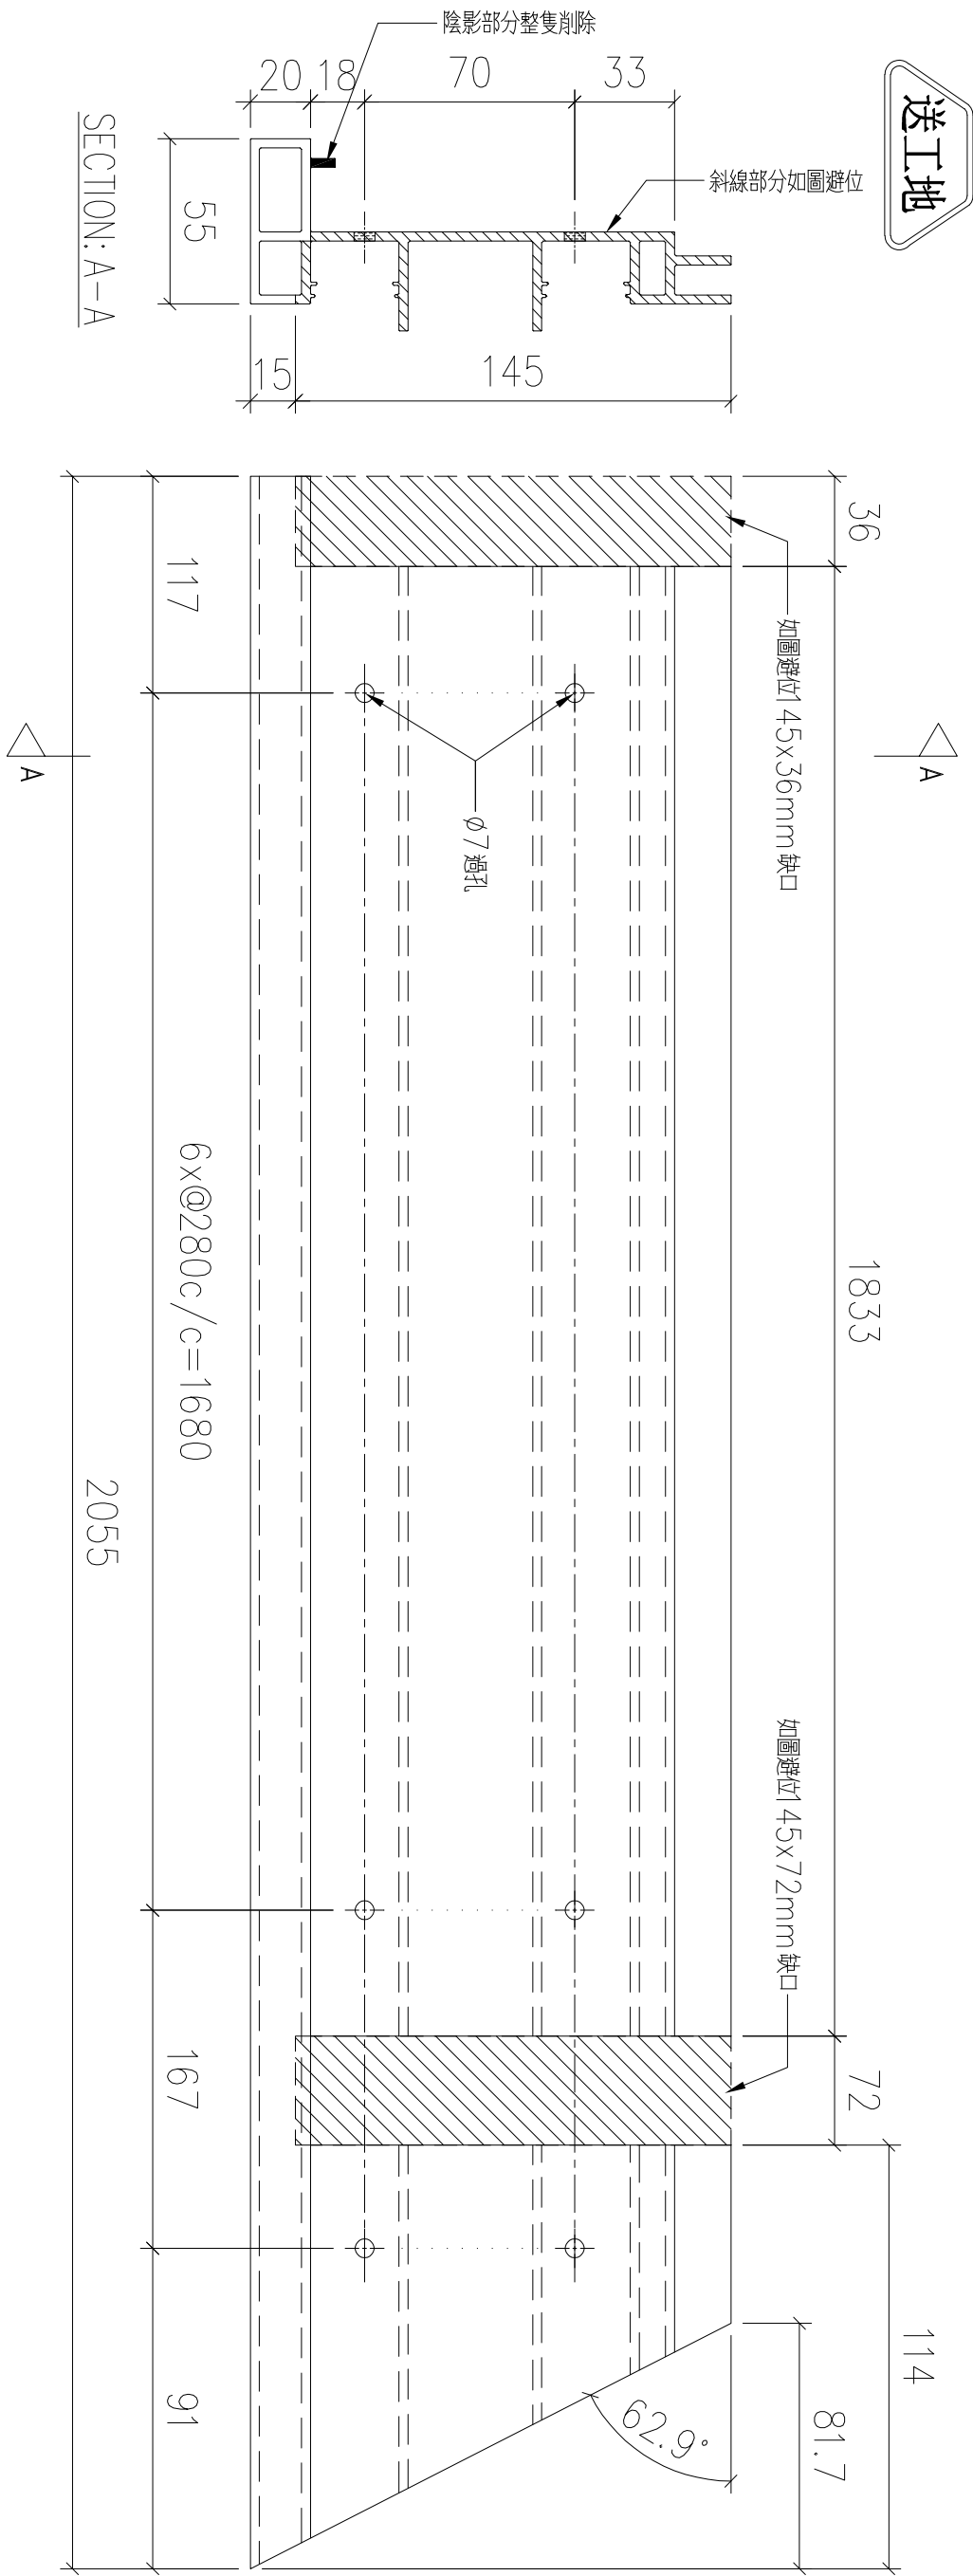

送工地

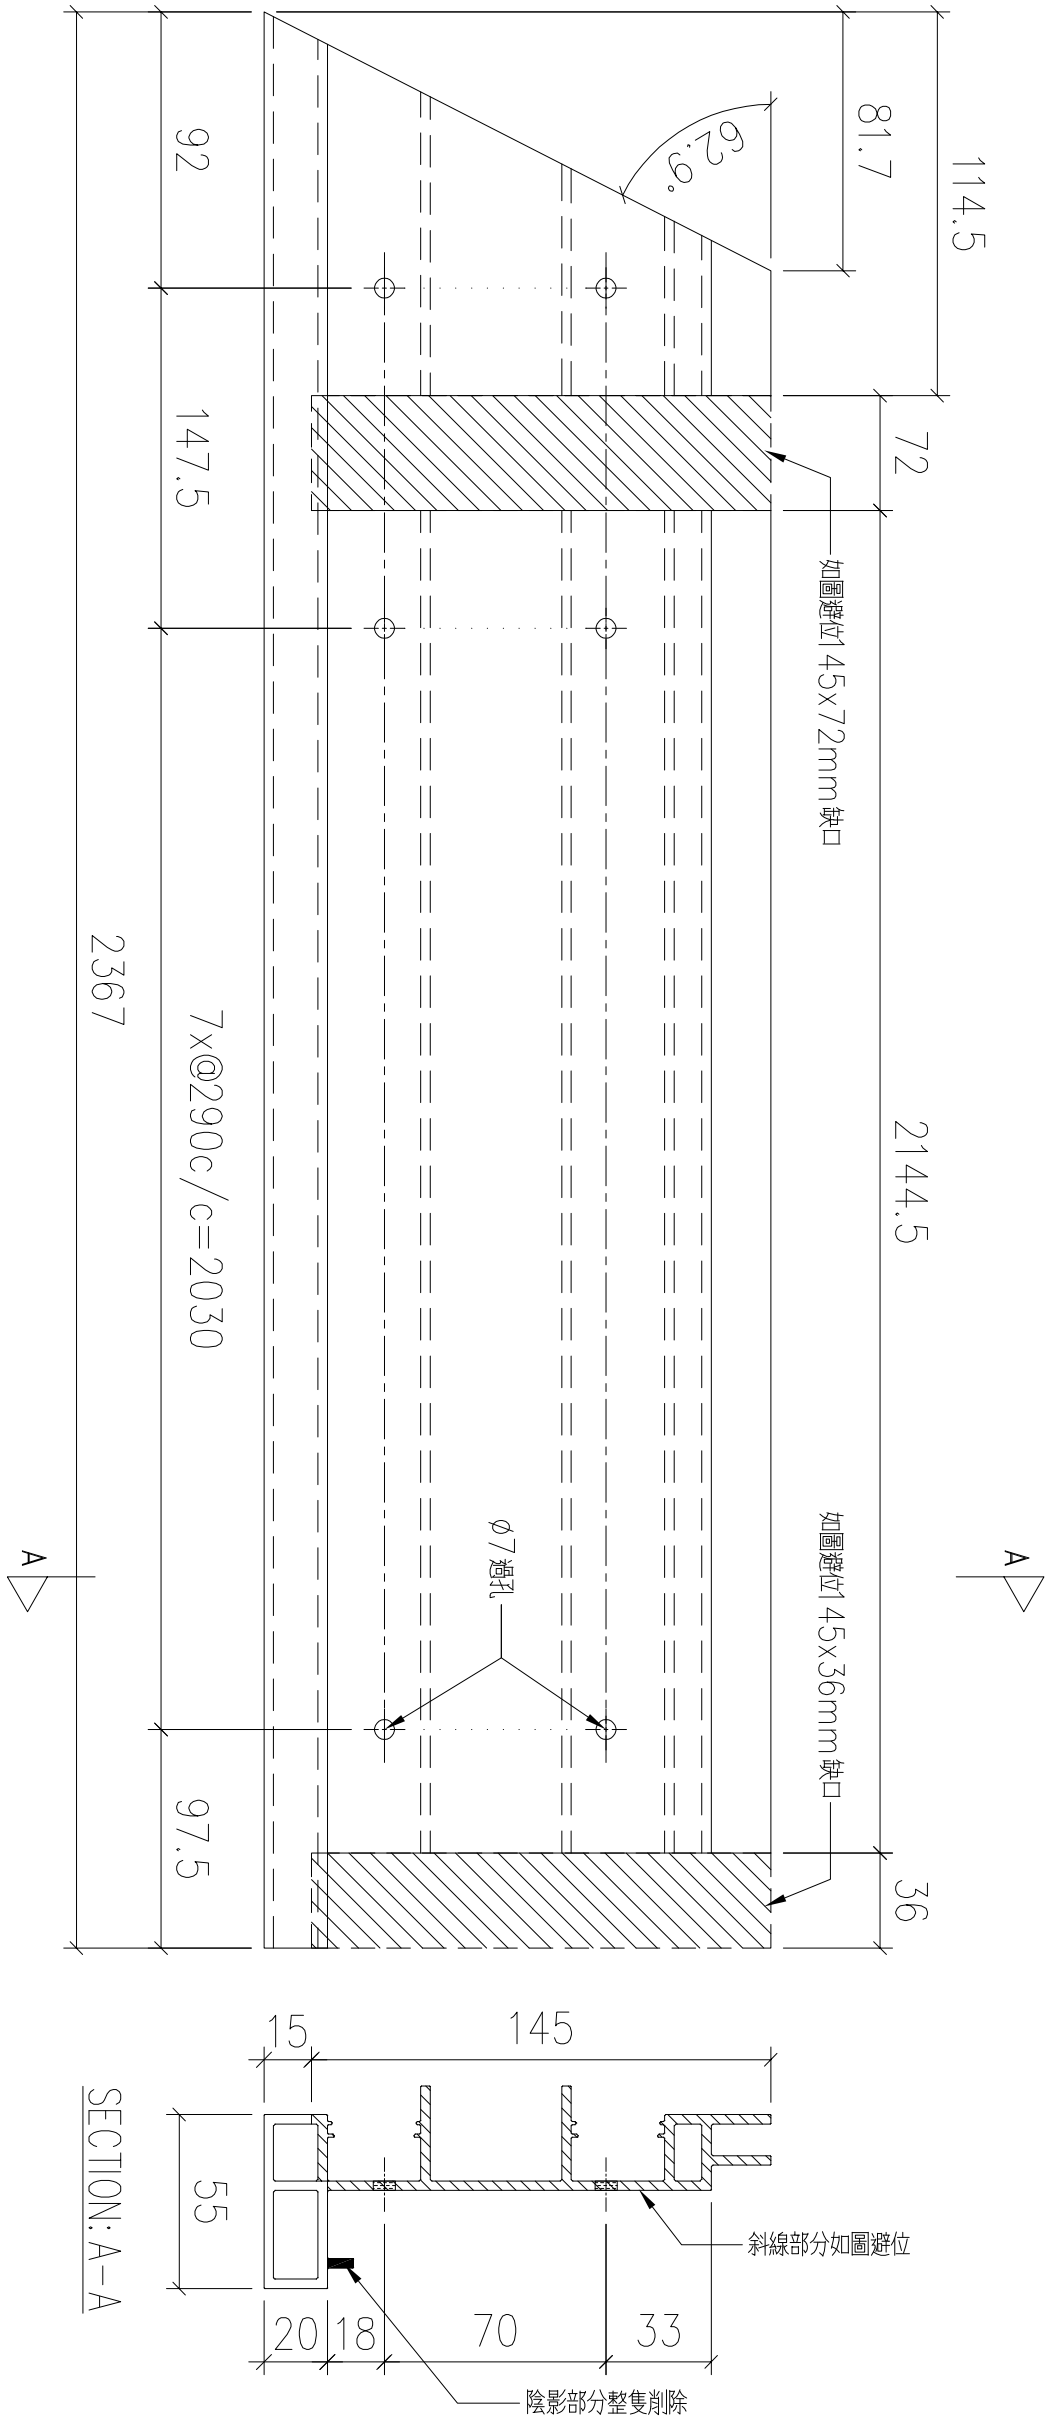


序號	物料編號	數量	安裝位置	樓層
01	T1-X86215-21	1	見派位圖	T1 FLAT B 5/F

名稱	扶手加工圖	制圖	LHR	2022,09,26	修改	—		
材料	X86215	復核	—	—	日期	—		
顏色	JMQ213457(3coats)	批準			圖號	J853-GB-FAB3-21		

序號	物料編號	數量	安裝位置	樓層
01	T1-X86215-22	1	見派位圖	T1 FLAT B 5/F

名稱	扶手加工圖	制圖	LHR	2022,09,26	修改	—		
材料	X86215	復核	—	—	日期	—		
顏色	JMQ213457(3coats)	批準			圖號	J853-GB-FAB3-22		

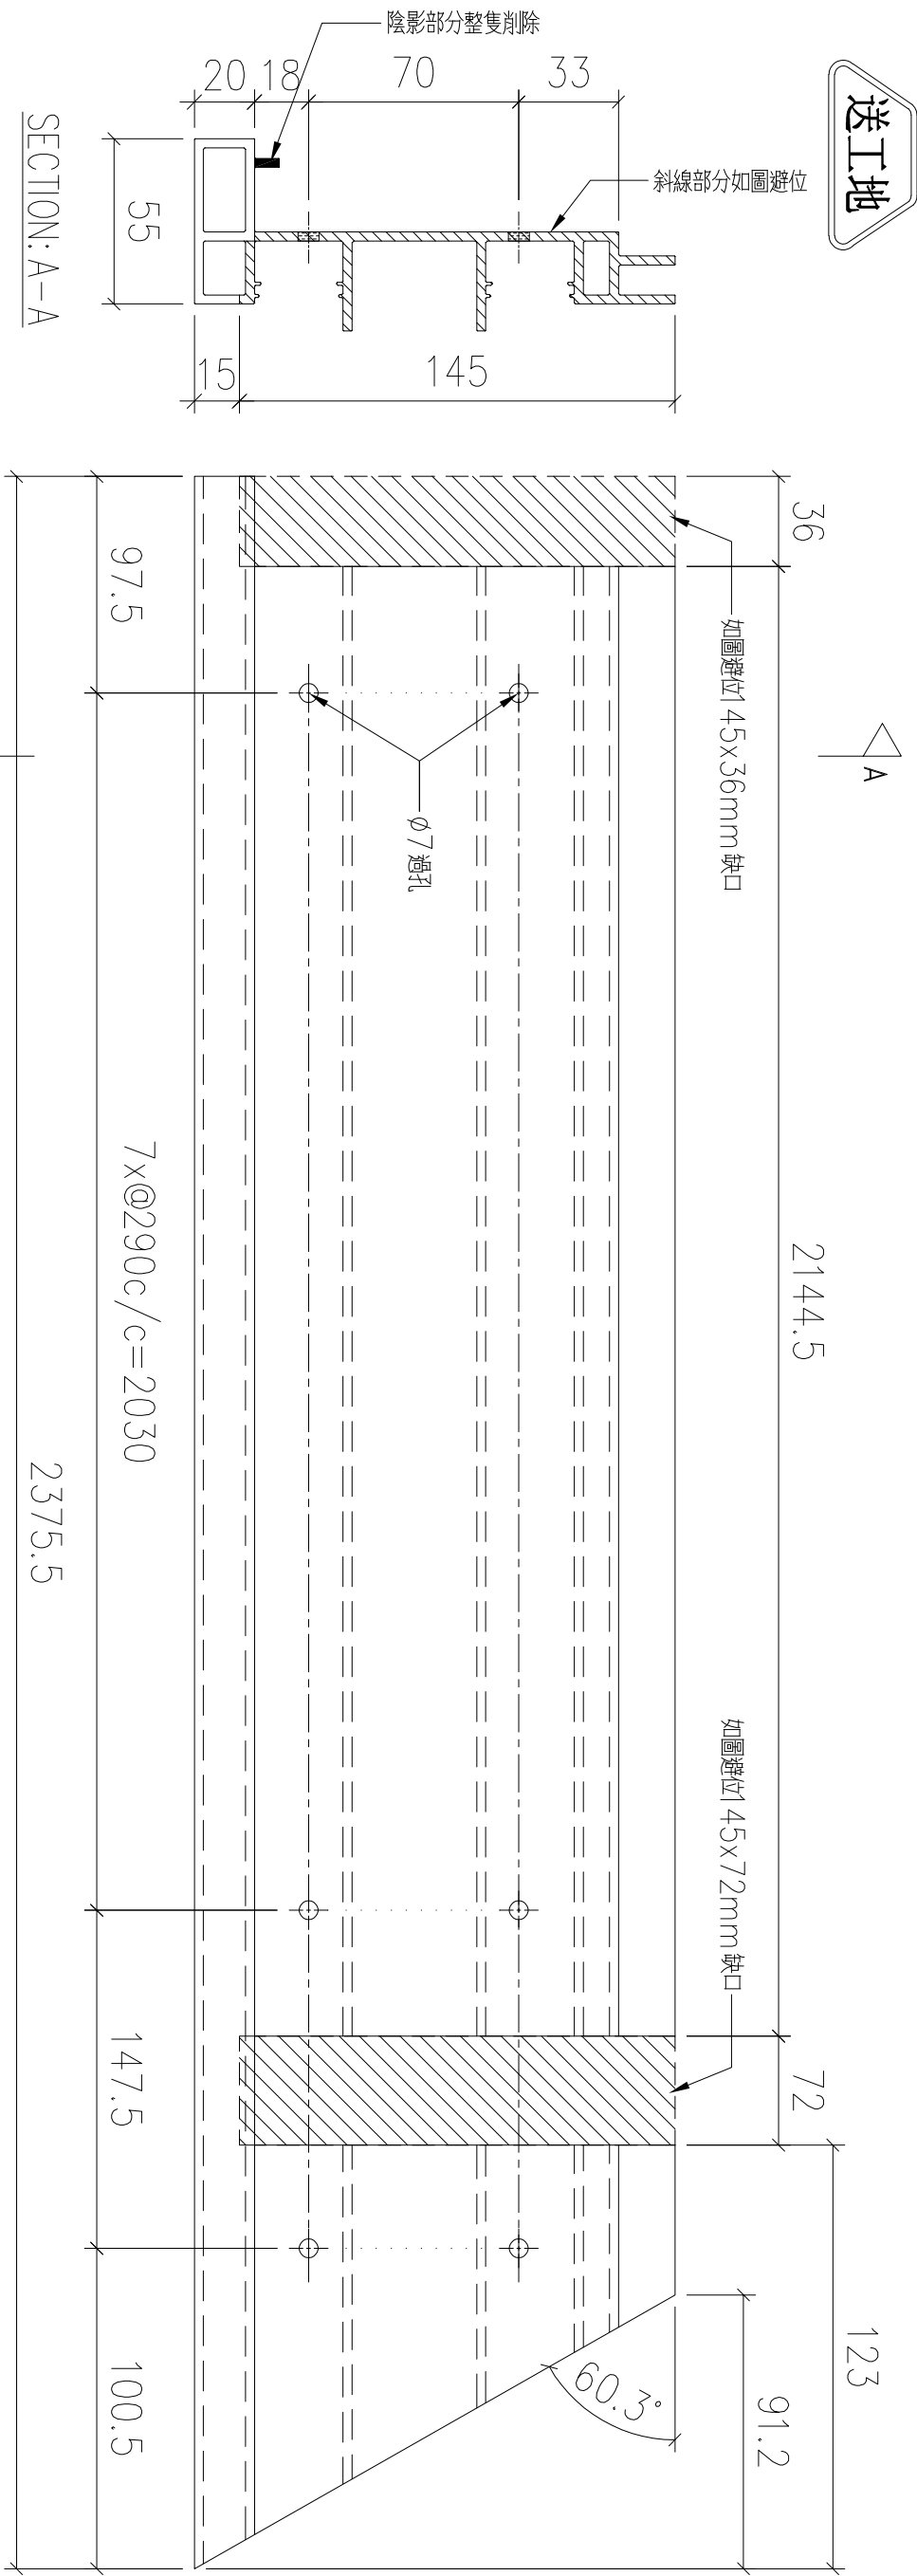



錦上路


Technical drawing of a bridge deck cross-section (SECTION: A-A). The drawing includes the following dimensions and details:

- Overall Dimensions:**
 - Total width: 2279.5
 - Top width: 123.5
 - Top width (excluding overhangs): 91.2
 - Overhang width (left): 100.5
 - Overhang width (right): 84.5
 - Deck width (excluding overhangs): 2048
 - Deck width (including overhangs): 2279.5
- Reinforcement Details:**
 - Top reinforcement: 7x@280c/c=1960
 - Bottom reinforcement: 7x@280c/c=1960
 - Vertical spacing: 134.5
 - Horizontal spacing: 145
 - Vertical spacing (bottom): 18
 - Horizontal spacing (bottom): 20
 - Horizontal spacing (bottom): 70
 - Horizontal spacing (bottom): 33
 - Horizontal spacing (bottom): 55
- Other Details:**
 - Top reinforcement: 60.3°
 - Bottom reinforcement: 60.3°
 - Bottom reinforcement: $\phi 7$ 過孔
 - Bottom reinforcement: 斜線部分如圖避位
 - Bottom reinforcement: 陰影部分整隻剷除
 - Bottom reinforcement: 如圖避位 45x72mm 缺口
 - Bottom reinforcement: 如圖避位 45x36mm 缺口

名稱	扶手加工圖	制圖	LHR	2022,09,26	修改	—		
材料	X86215	復核	—	—	日期	—		
顏色	JMQ213457(3coats)	批準			圖號	J853-GB-FAB3-23		



序號	物料編號	數量	安裝位置	樓層
01	T1-X86215-24	1	見派位圖	T1 FLAT B 5/F

名稱	扶手加工圖	制圖	LHR	2022,09,26	修改	—		
材料	X86215	復核	—	—	日期	—		
顏色	JMQ213457(3coats)	批準			圖號	J853-GB-FAB3-24		

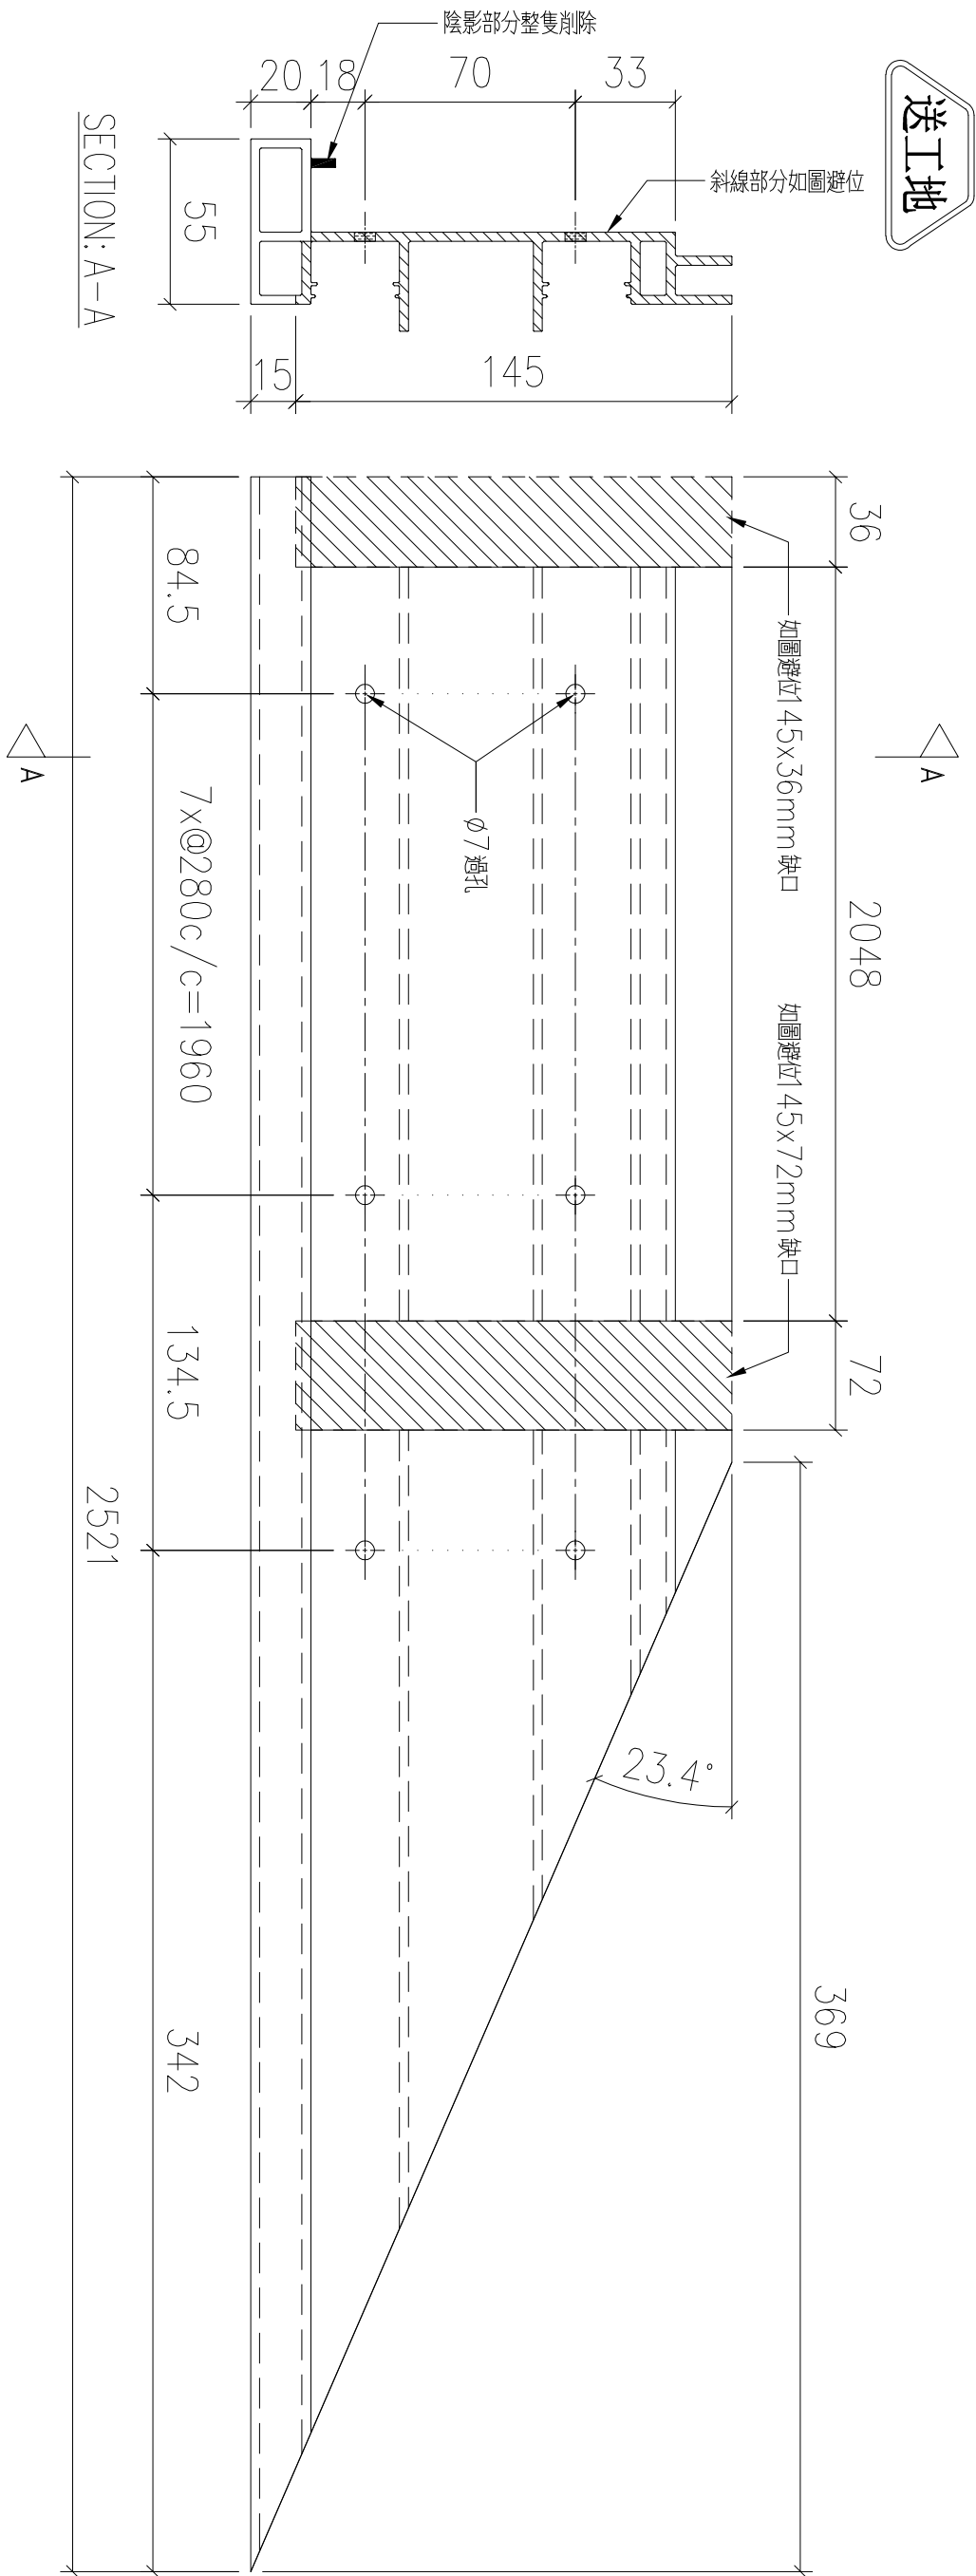



序號	物料編號	數量	安裝位置	樓層
01	T1-X86215-26	1	見派位圖	T1 FLAT A 23/F

名稱	扶手加工圖	制圖	LHR	2022,09,26	修改	—		
材料	X86215	復核	—	—	日期	—		
顏色	JMQ213457(3coats)	批準			圖號	J853-GB-FAB3-25		

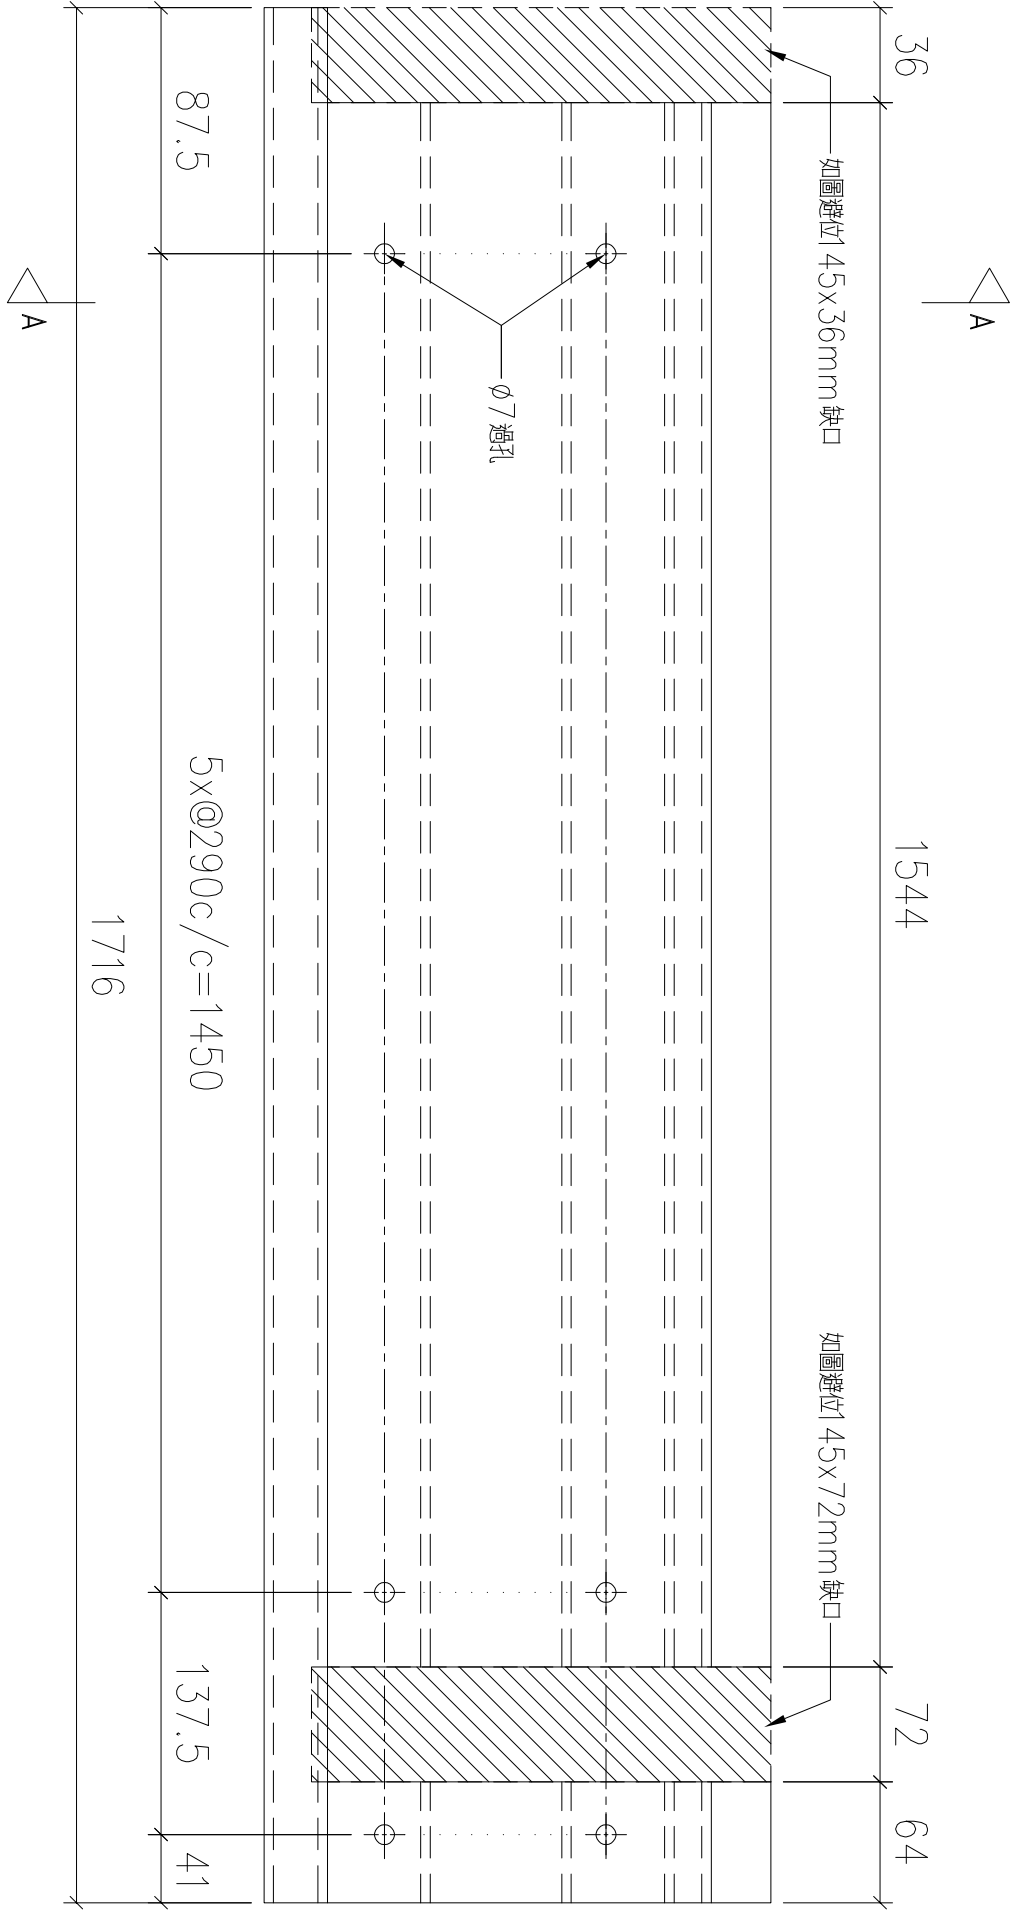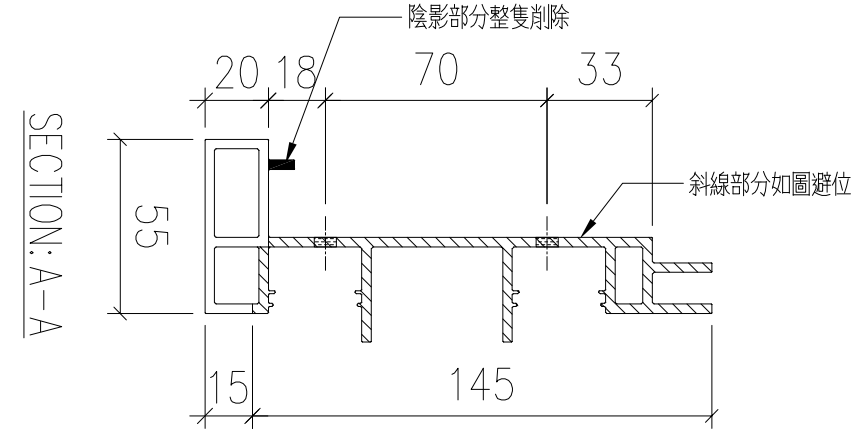

序號	物料編號	數量	安裝位置	樓層
01	T1-X86215-30	1	見派位圖	T1 FLAT B 23/F


名稱	扶手加工圖	制圖	LHR	2022,09,26	修改	—		
材料	X86215	復核	—	—	日期	—		
顏色	JMQ213457(3coats)	批準			圖號	J853-GB-FAB3-26		

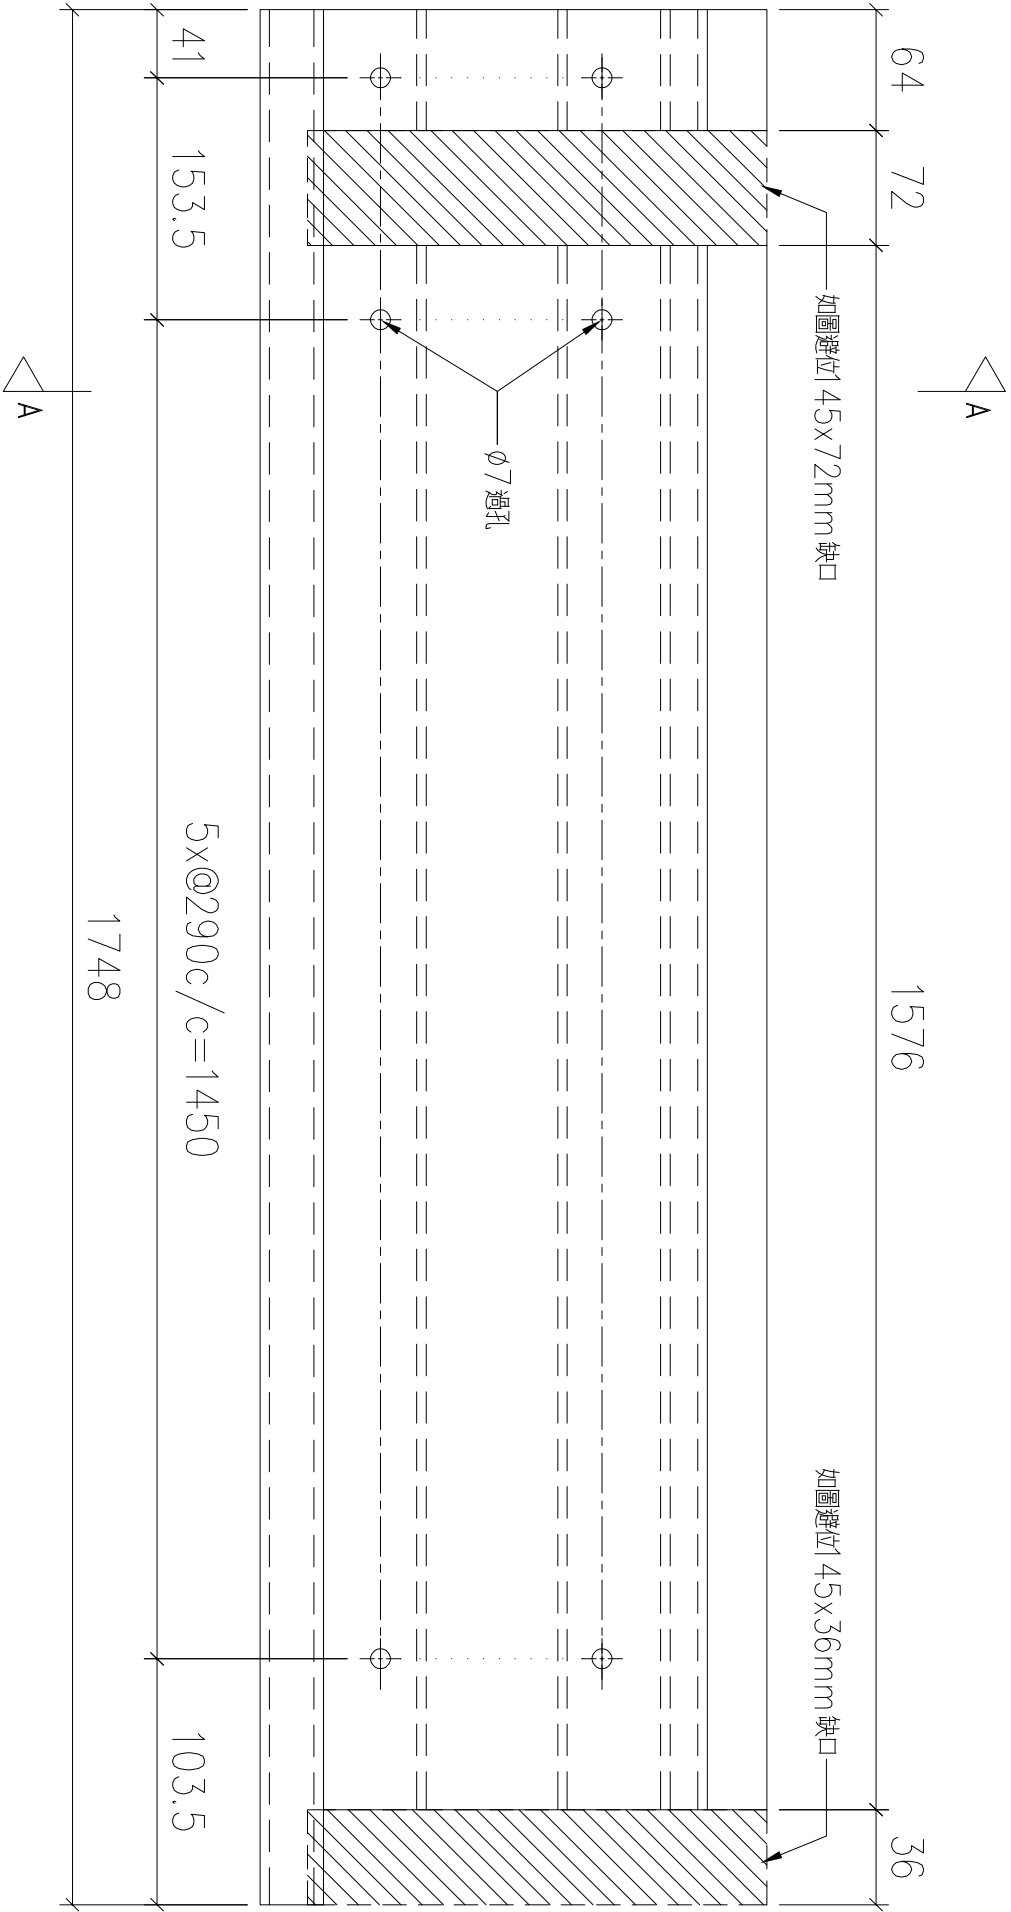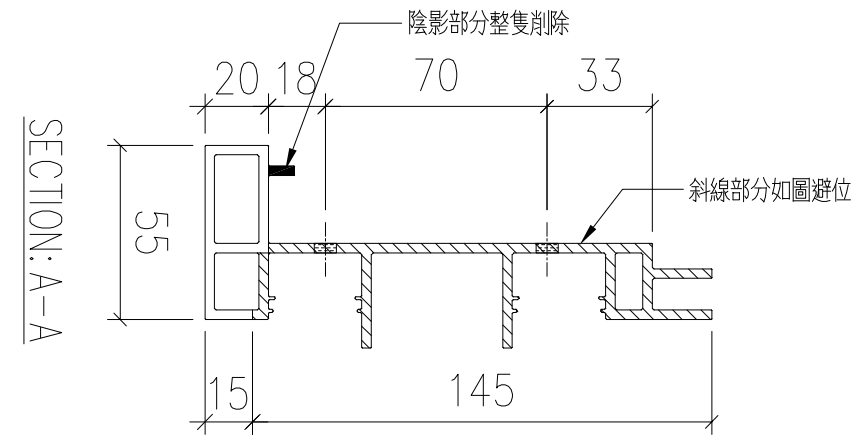




錦上路

名稱	扶手加工圖	制圖	LHR	2022,09,26	修改	—		
材料	X86215	復核	—	—	日期	—		
顏色	JMQ213457(3coats)	批準			圖號	J853-GB-FAB3-27		

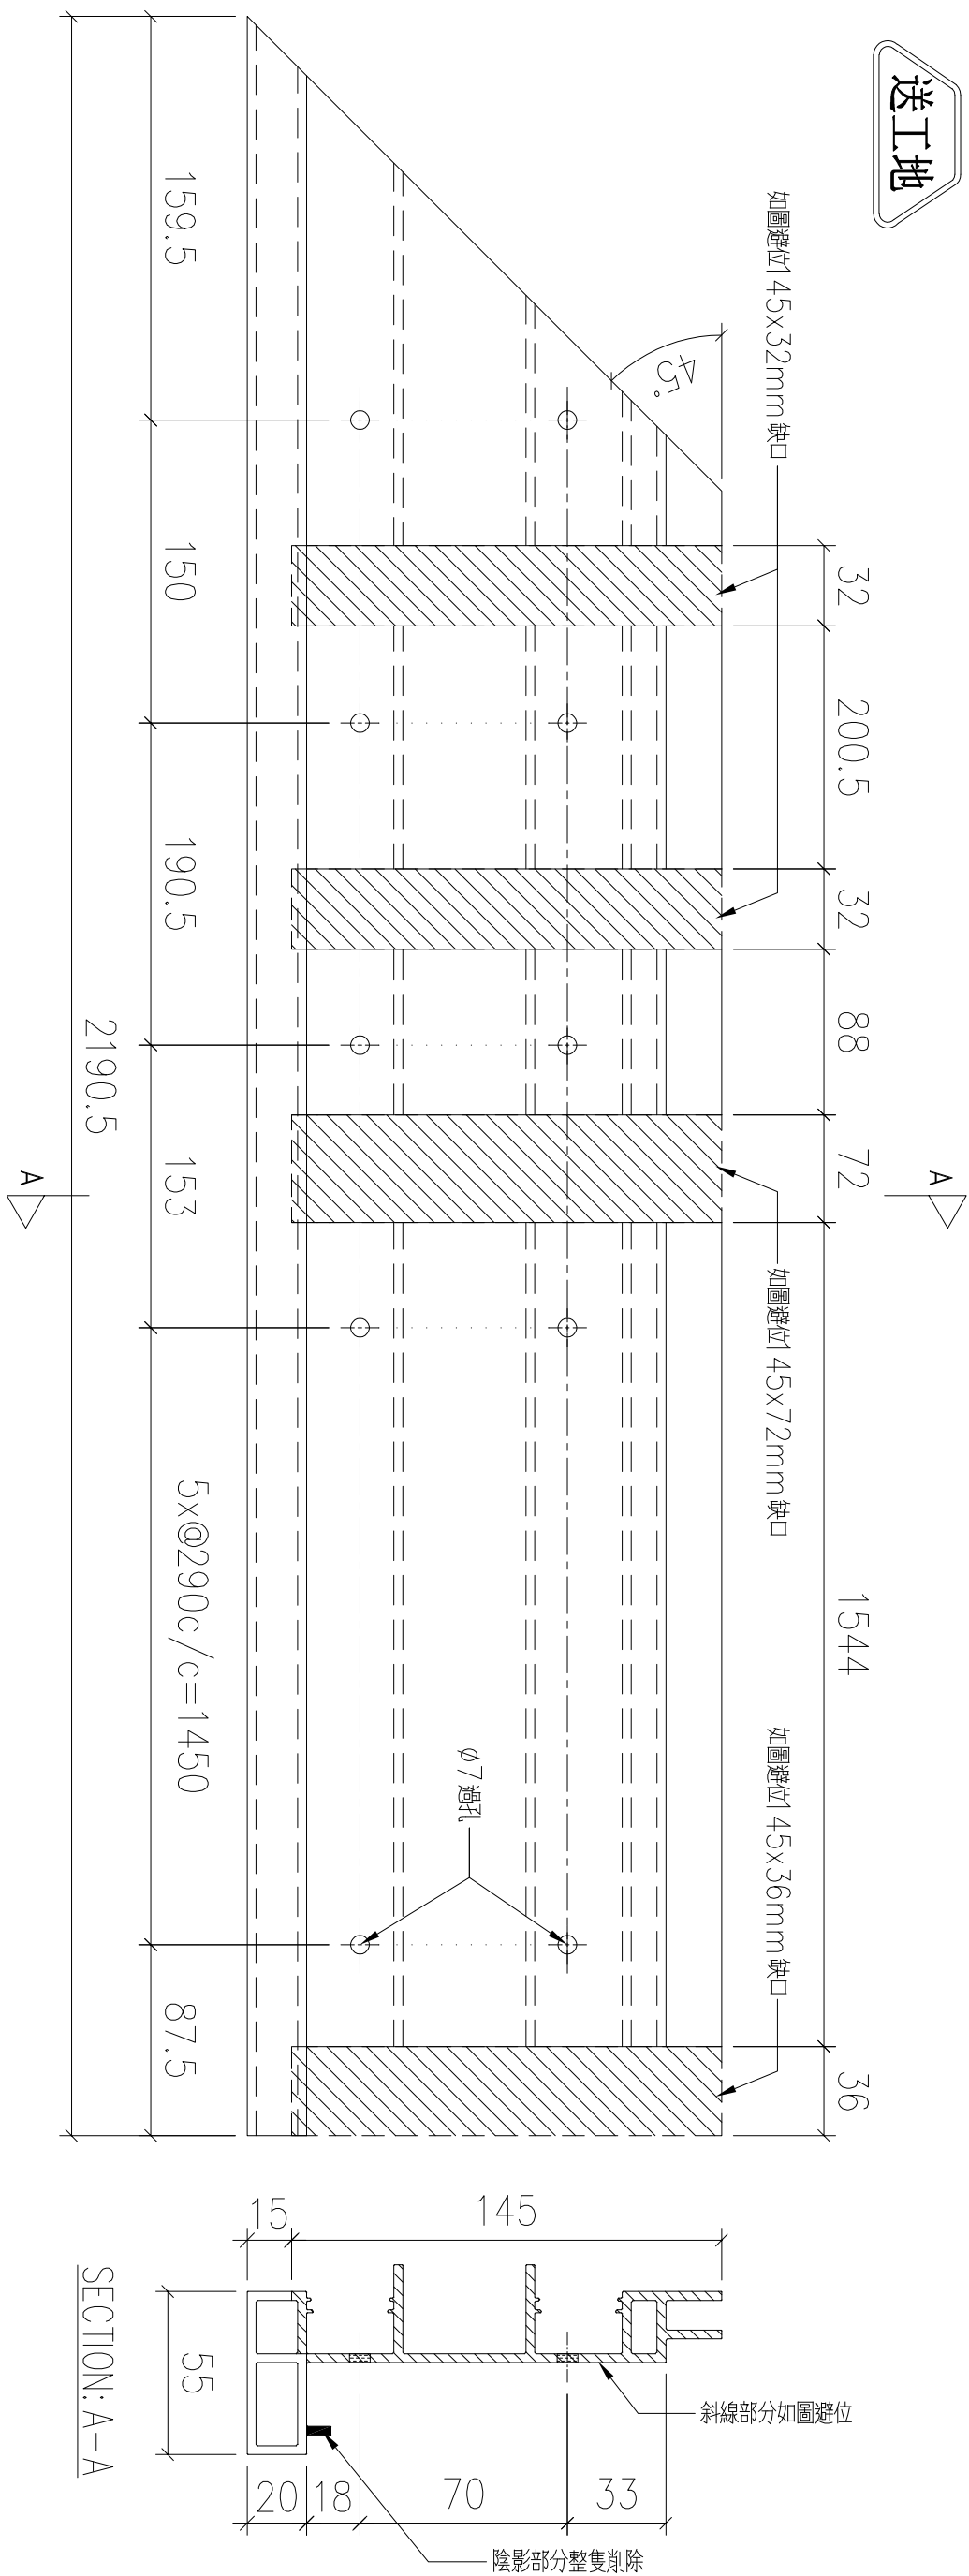


序號	物料編號	數量	安裝位置	樓層
01	T1-X86215-31	1	見派位圖	T1 FLAT B 23/F

名稱	扶手加工圖	制圖	LHR	2022,09,26	修改	—		
材料	X86215	復核	—	—	日期	—		
顏色	JMQ213457(3coats)	批準			圖號	J853-GB-FAB3-28		

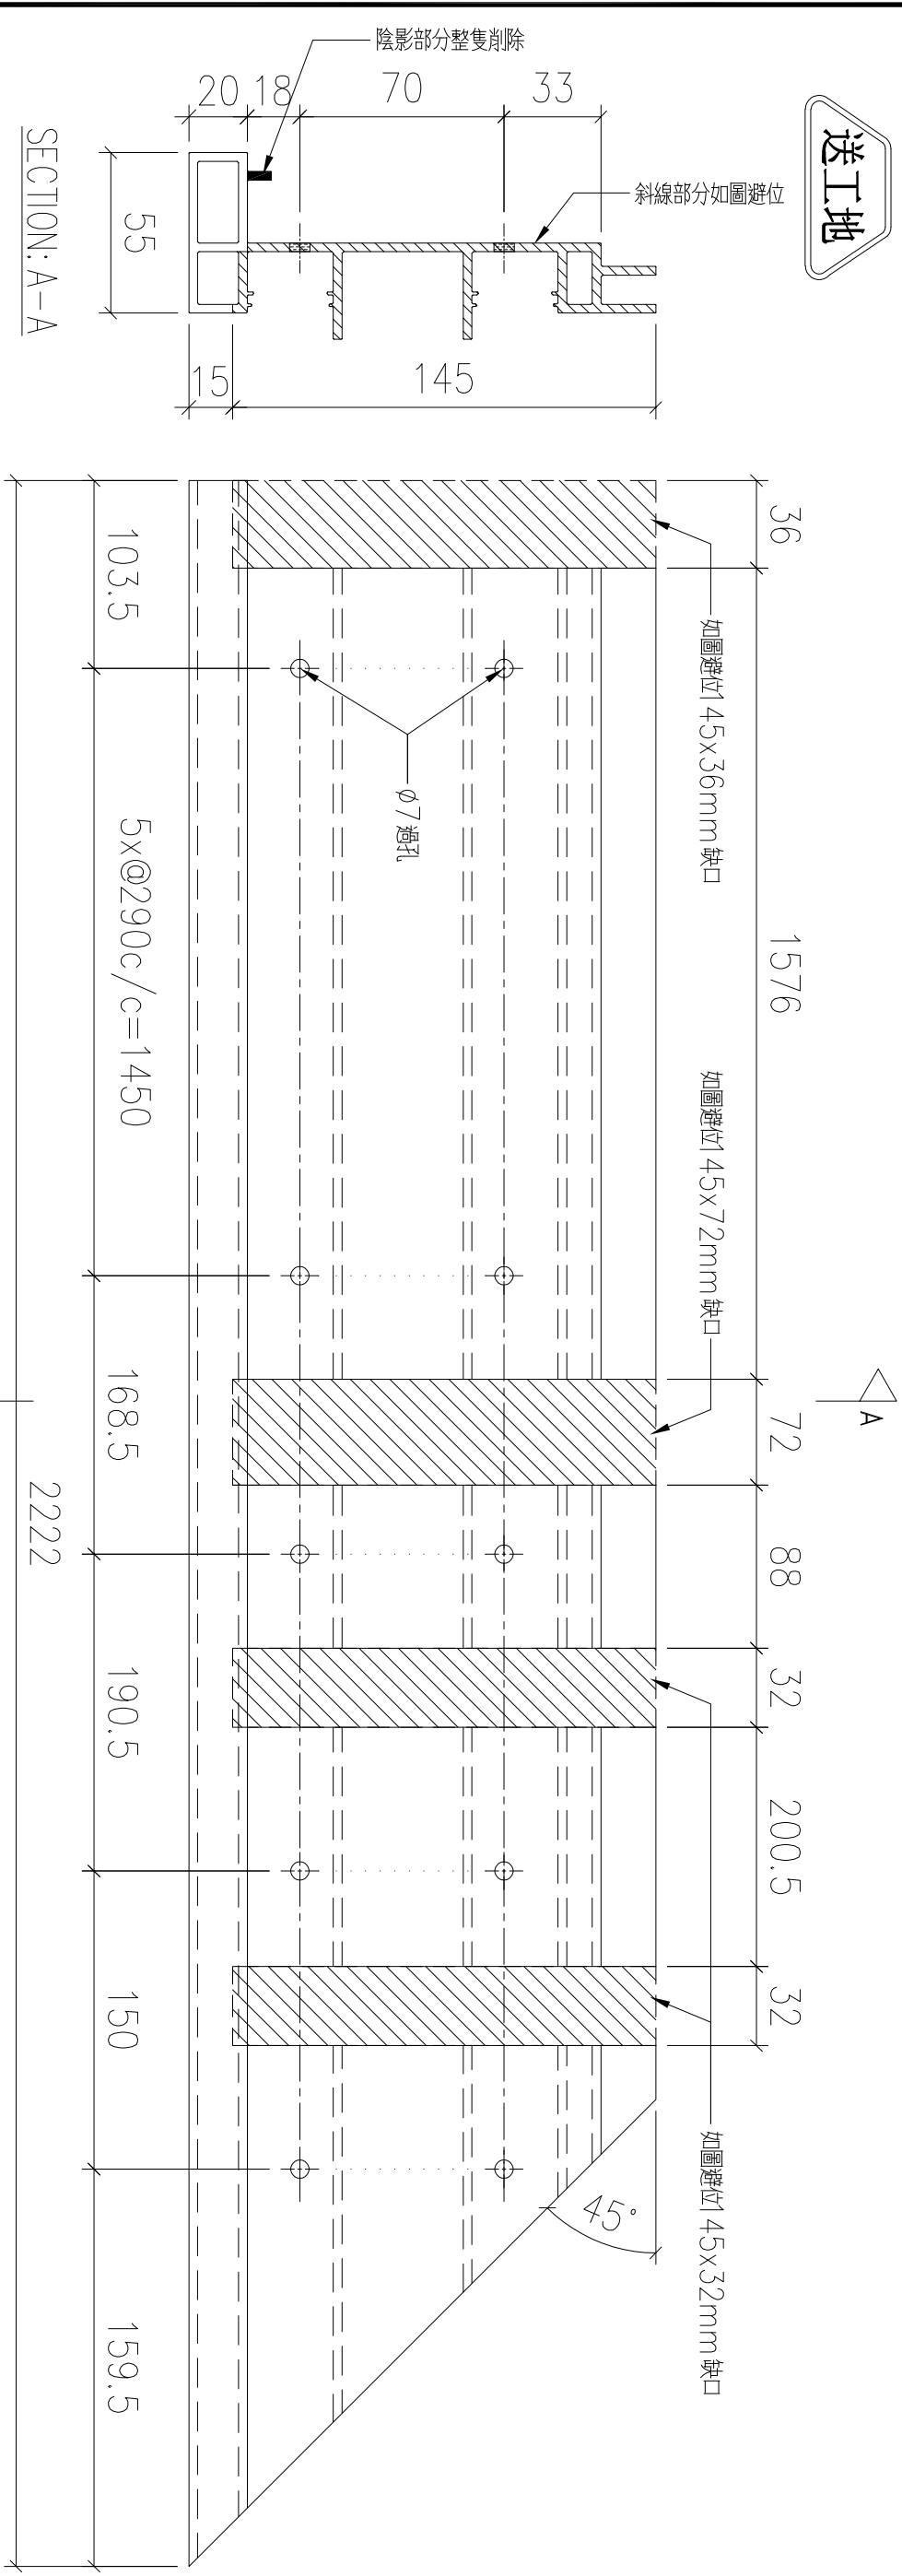


序號	物料編號	數量	安裝位置	樓層
01	T1-X86215-28	1	見派位圖	T1 FLAT A 23/F



名稱	扶手加工圖	制圖	LHR	2022,09,26	修改	—		
材料	X86215	復核	—	—	日期	—		
顏色	JMQ213457(3coats)	批準			圖號	J853-GB-FAB3-29		

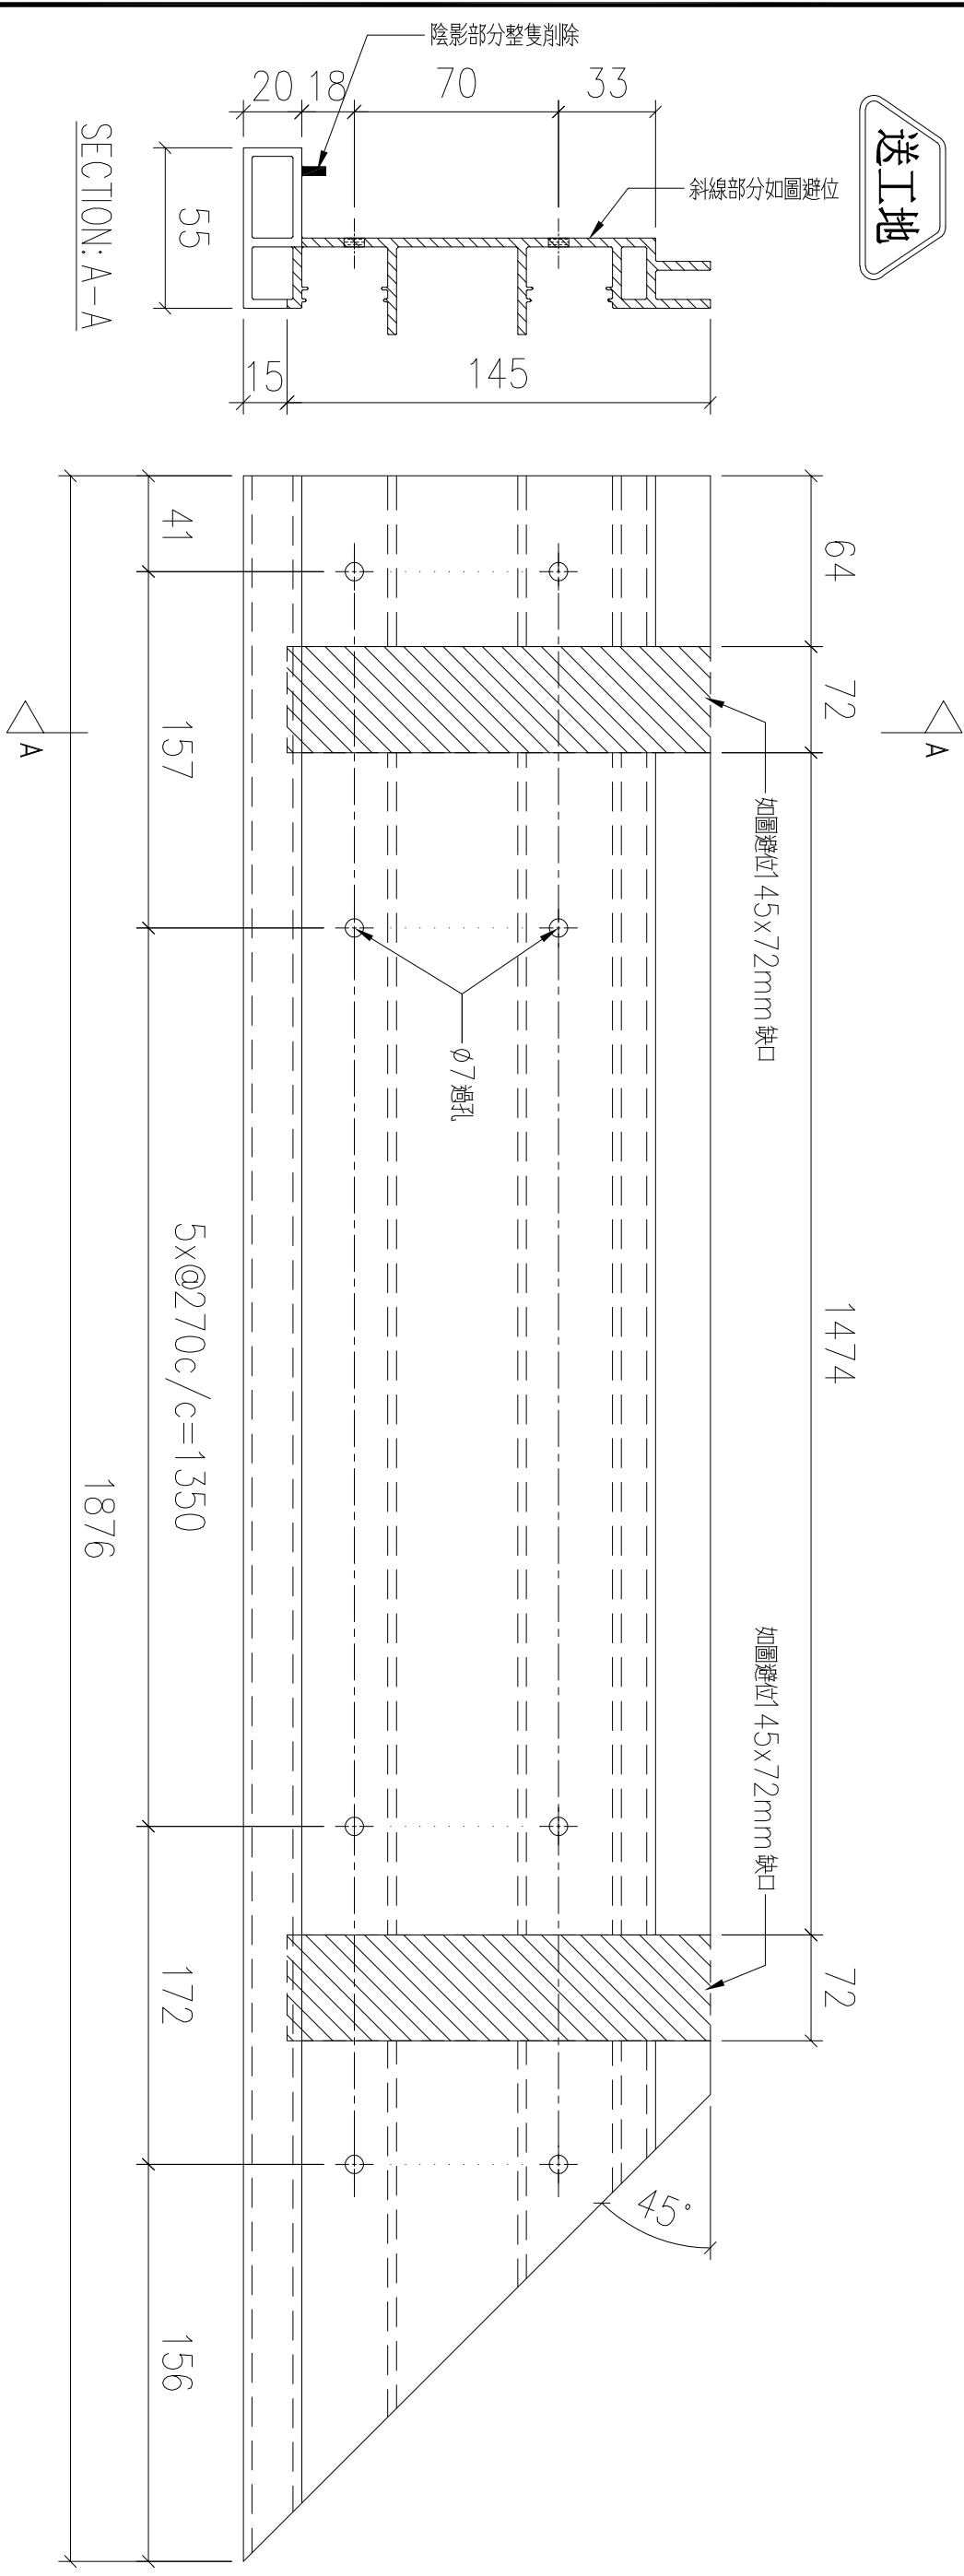

序號	物料編號	數量	安裝位置	樓層
01	T1-X86215-32	1	見派位圖	T1 FLAT B 23/F

名稱	扶手加工圖	制圖	LHR	2022,09,26	修改	—		
材料	X86215	復核	—	—	日期	—		
顏色	JMQ213457(3coats)	批準			圖號	J853-GB-FAB3-30		

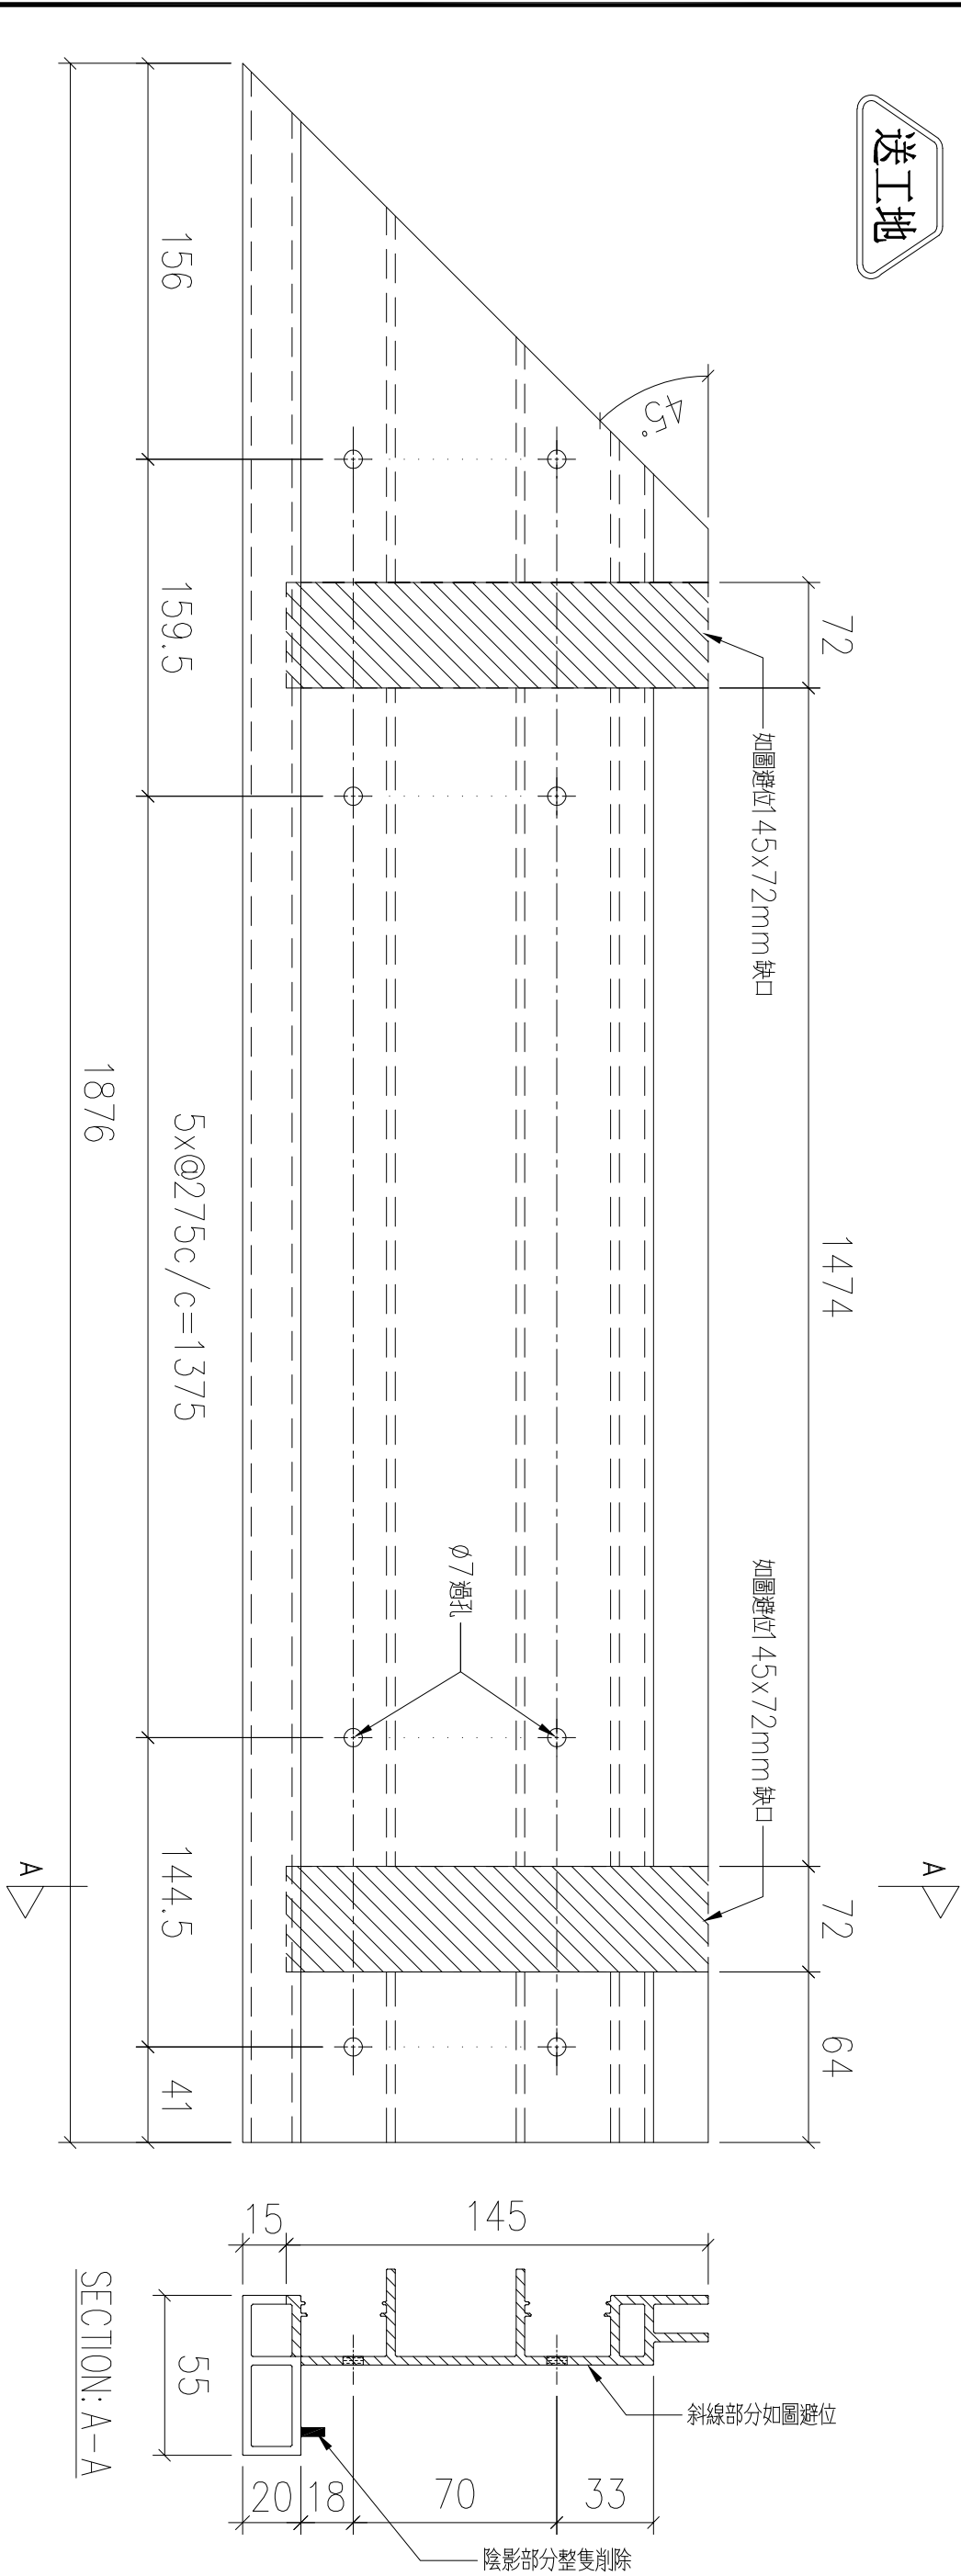

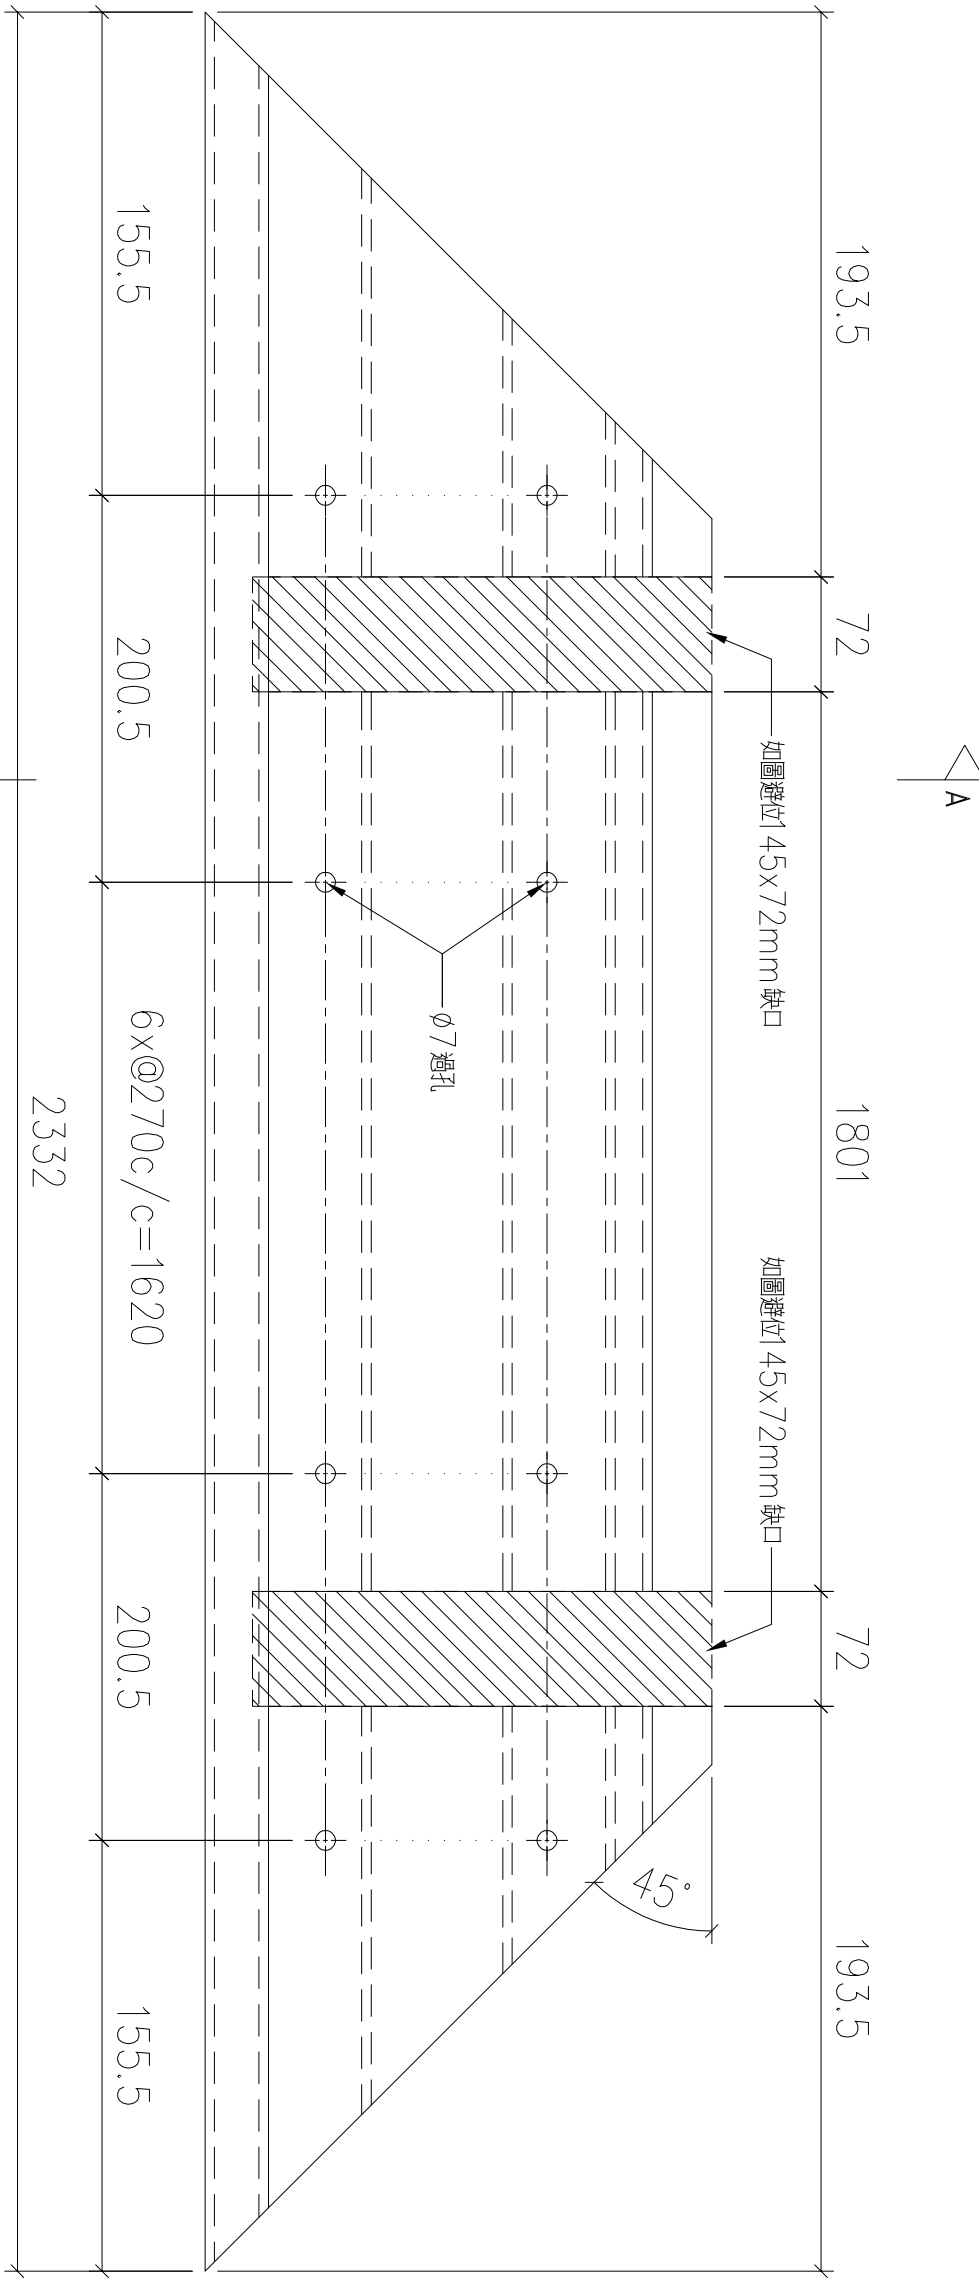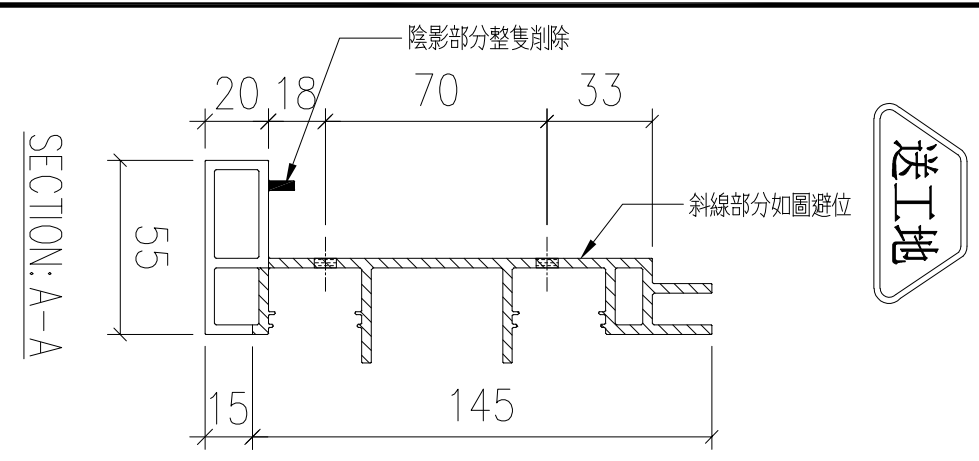


序號	物料編號	數量	安裝位置	樓層
01	T2-X86215-01	9	見派位圖	T2 FLAT A 6~16/F
02	T3-X86215-01	9	見派位圖	T3 FLAT A 6~16/F
		18		



名稱	扶手加工圖	制圖	LHR	2022,09,26	修改	—		
材料	X86215	復核	—	—	日期	—		
顏色	JMQ213457(3coats)	批準			圖號	J853-GB-FAB3-31		

序號	物料編號	數量	安裝位置	樓層
01	T2-X86215-02	9	見派位圖	T2 FLAT A 6~16/F
02	T3-X86215-02	9	見派位圖	T3 FLAT A 6~16/F
		18		

名稱	扶手加工圖	制圖	LHR	2022,09,26	修改	—		
材料	X86215	復核	—	—	日期	—		
顏色	JMQ213457(3coats)	批準			圖號	J853-GB-FAB3-32		

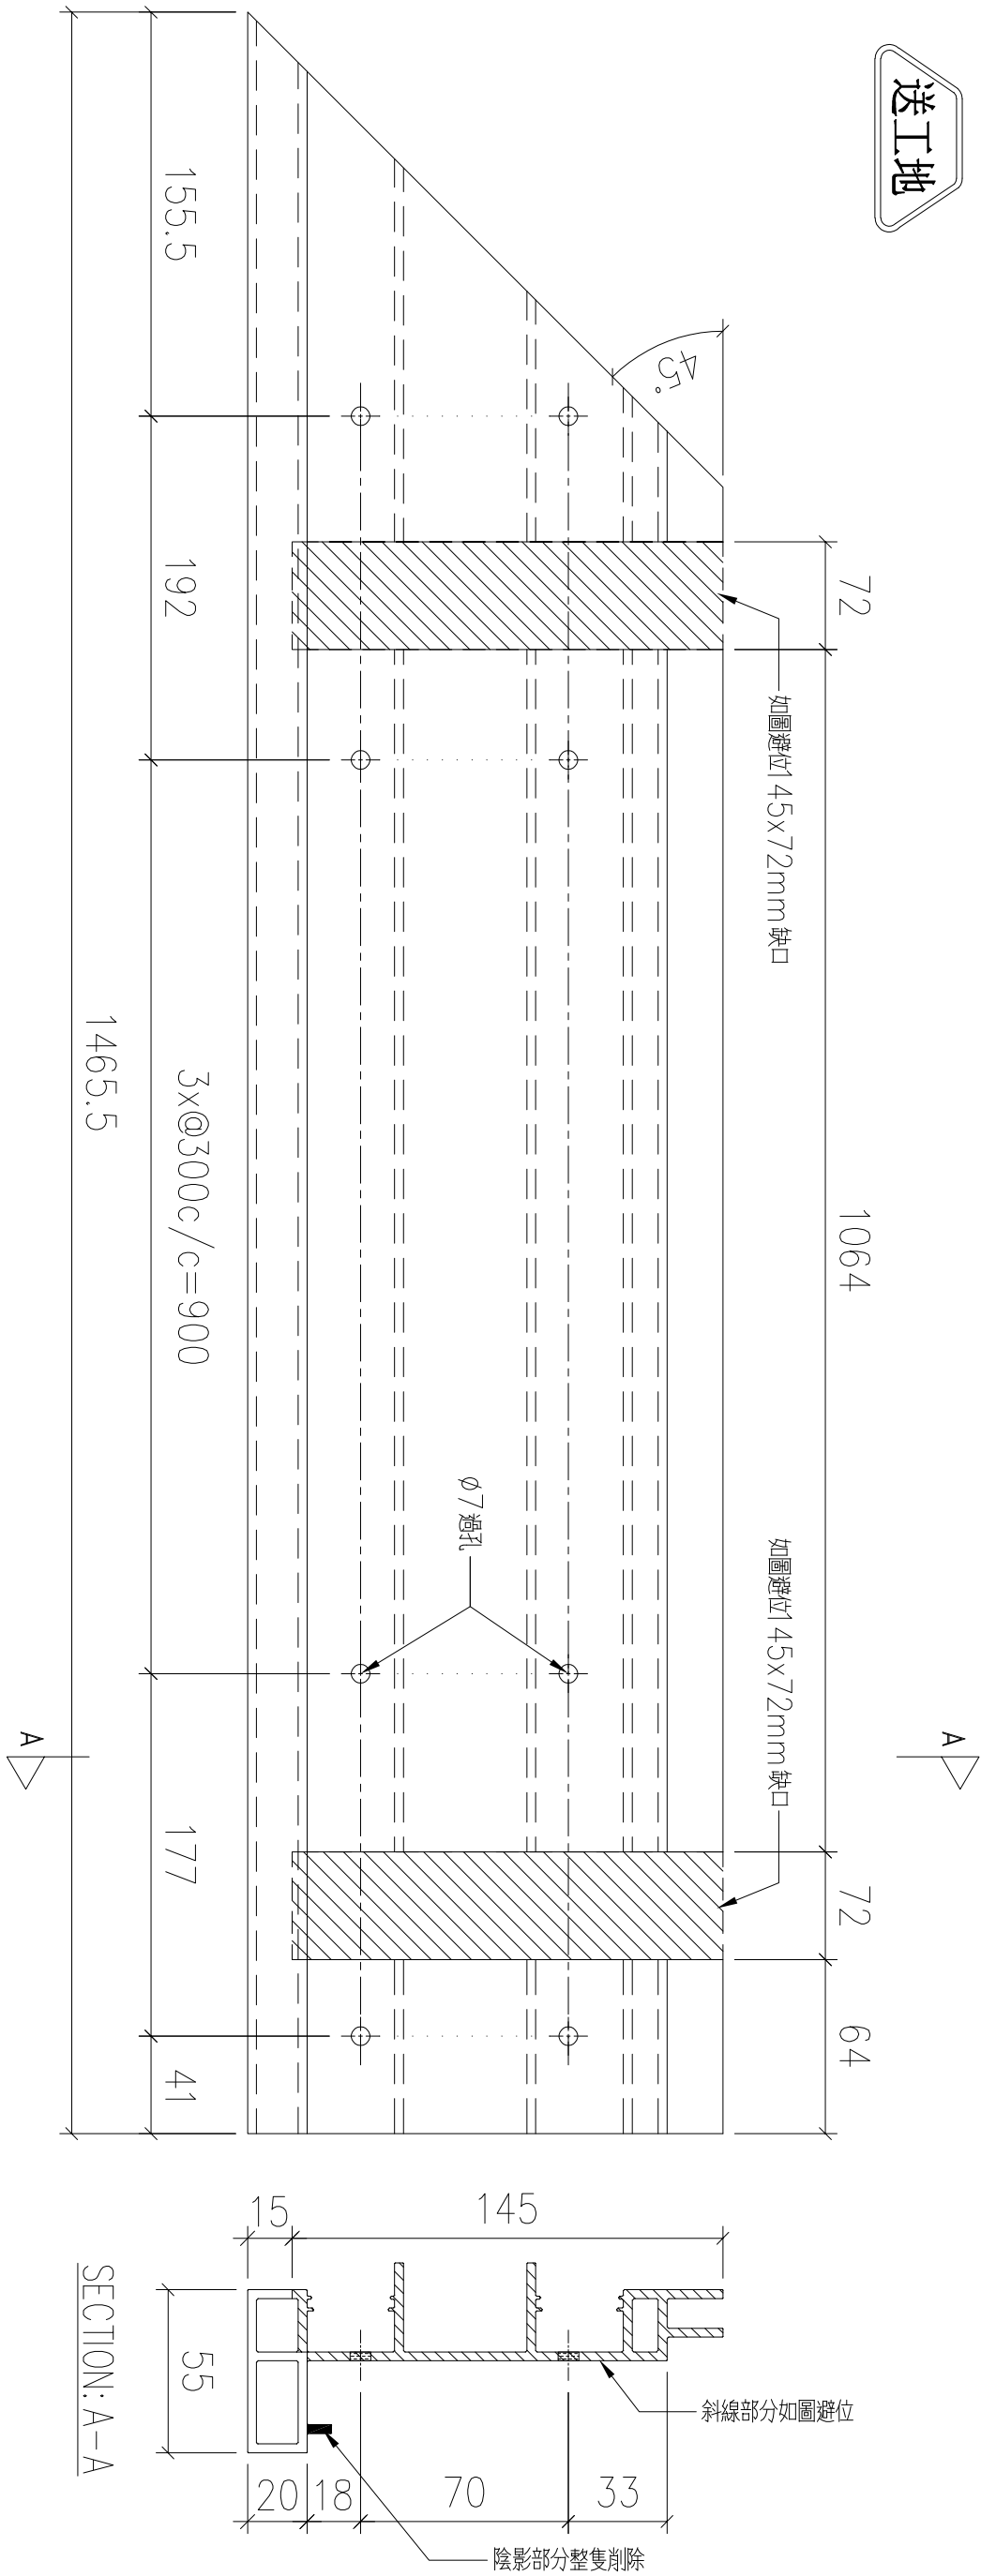

送工地

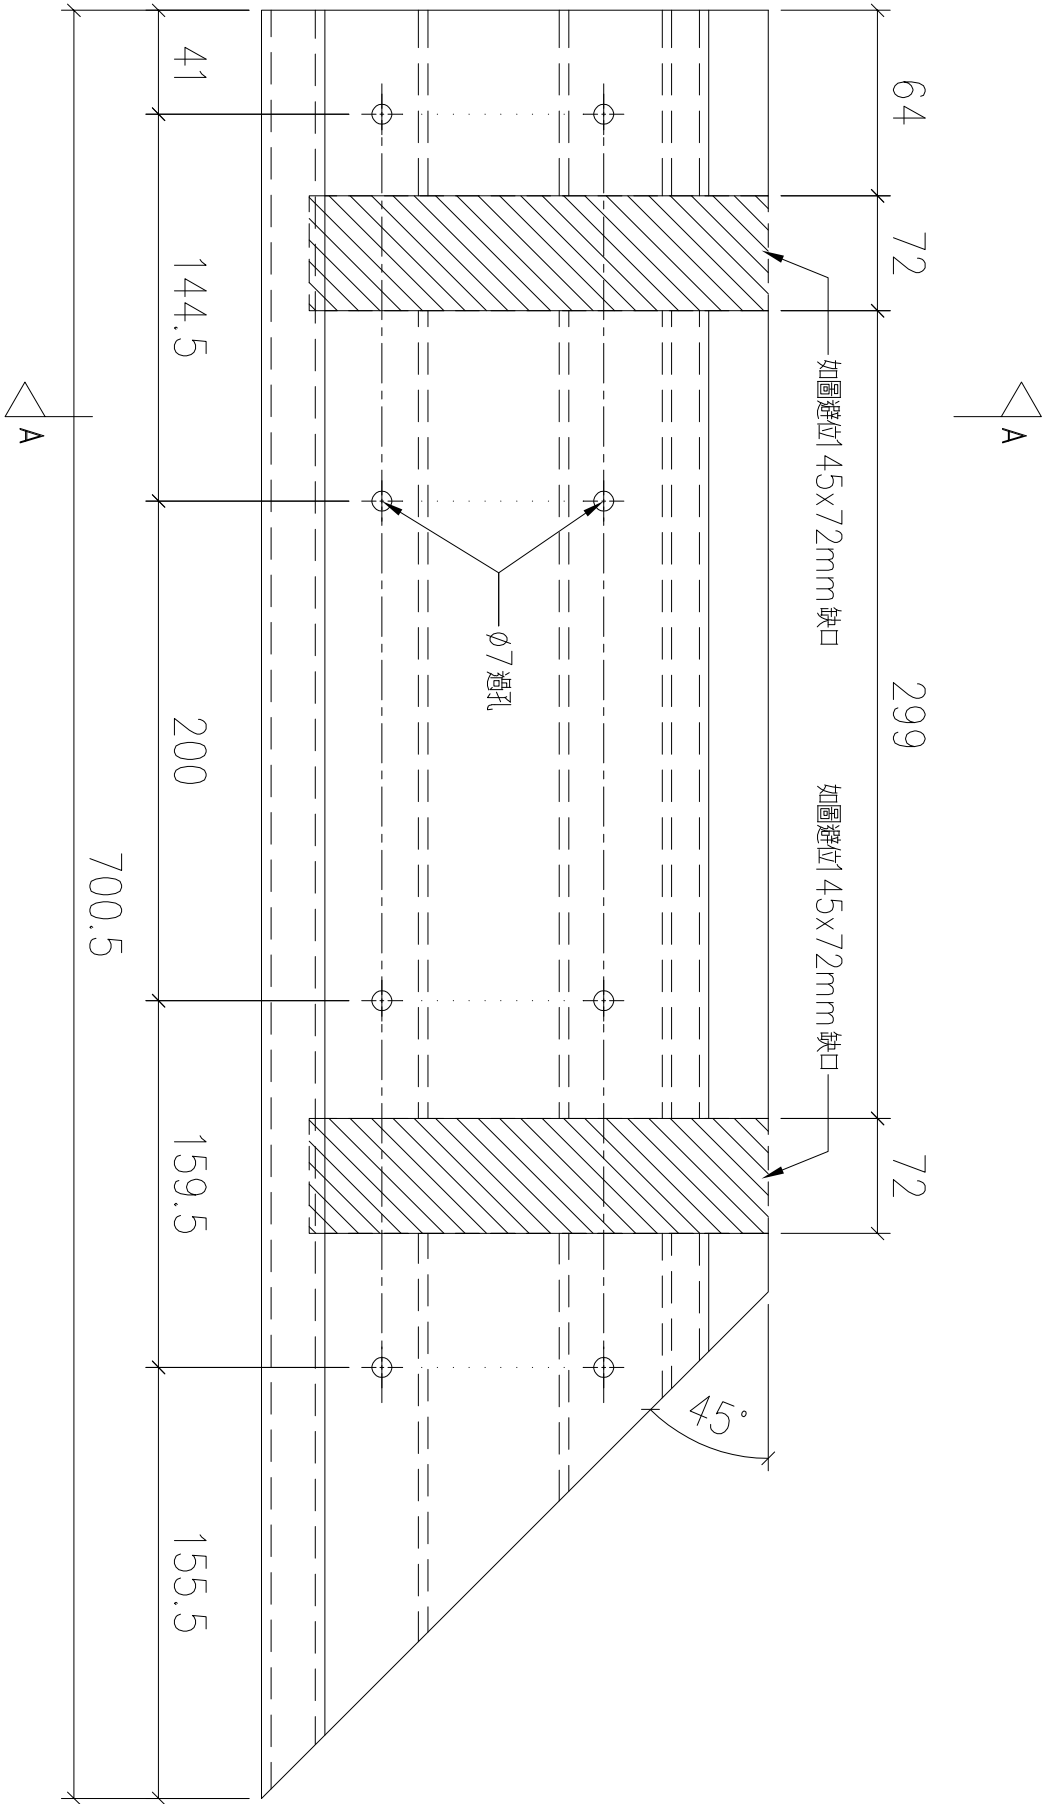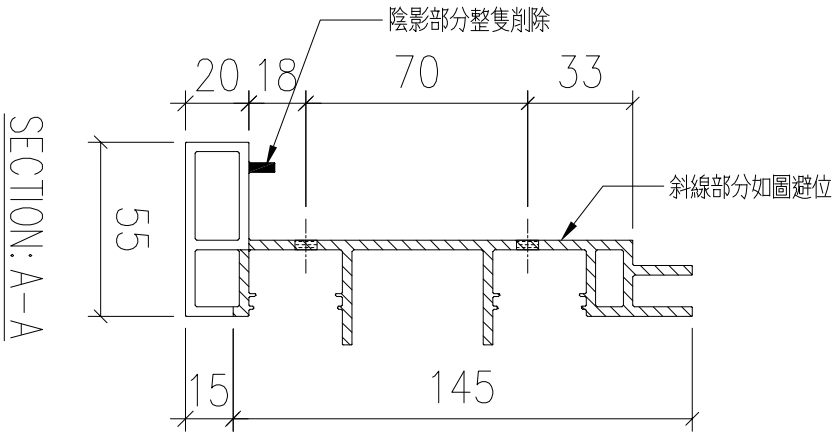


序號	物料編號	數量	安裝位置	樓層
01	T2-X86215-03	9	見派位圖	T2 FLAT A 6~16/F
02	T2-X86215-03	8	見派位圖	T2 FLAT A 17~25/F
03	T3-X86215-03	9	見派位圖	T3 FLAT A 6~16/F
04	T3-X86215-03	8	見派位圖	T3 FLAT A 17~25/F
		34		

名稱	扶手加工圖	制圖	LHR	2022,09,26	修改	—		
材料	X86215	復核	—	—	日期	—		
顏色	JMQ213457(3coats)	批準			圖號	J853-GB-FAB3-33		



錦上路

送工地

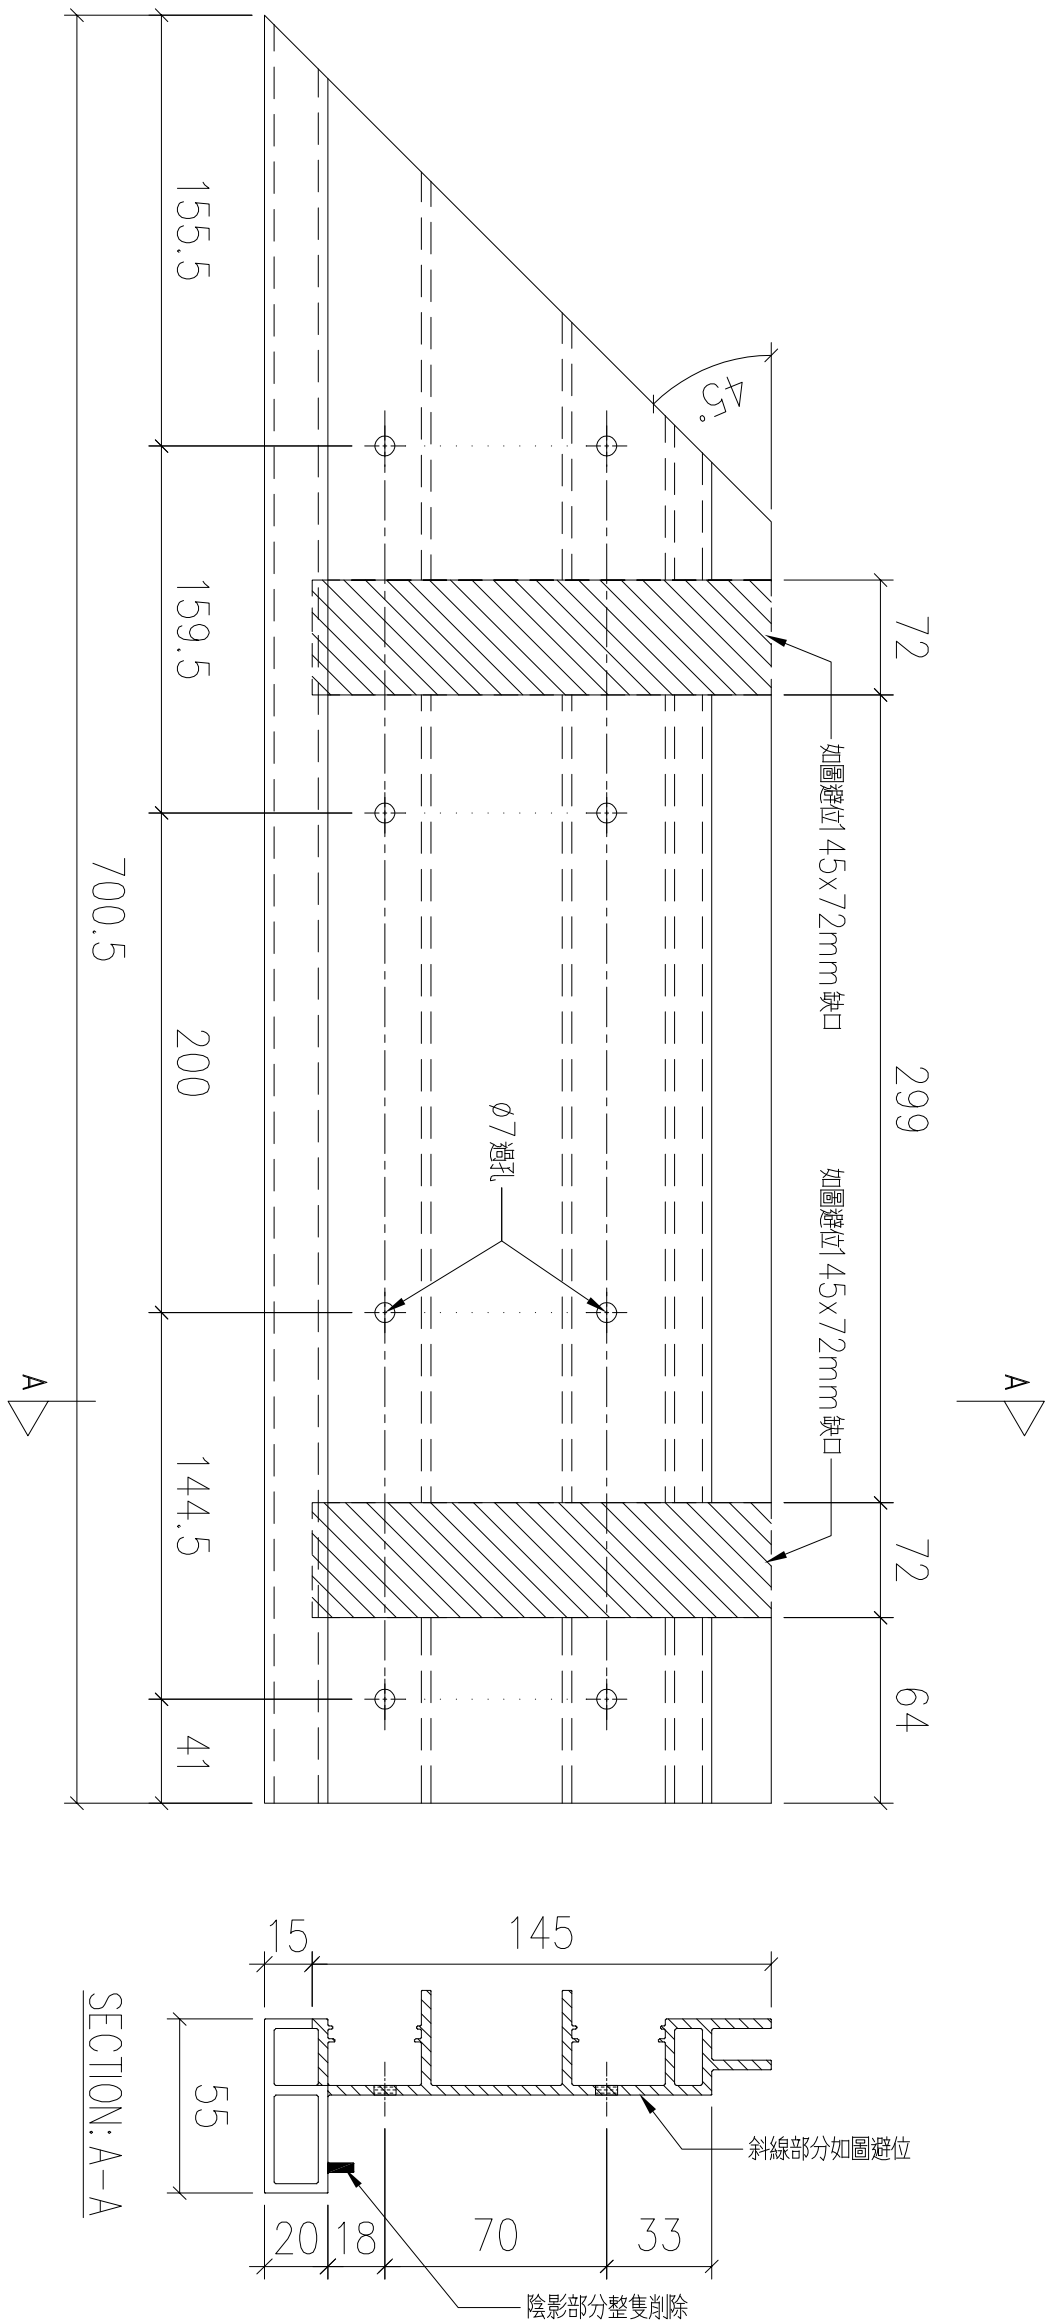


序號	物料編號	數量	安裝位置	樓層
01	T2-X86215-07	8	見派位圖	T2 FLAT A 17~25/F
02	T2-X86215-07	9	見派位圖	T2 FLAT D 6~16/F
03	T3-X86215-07	8	見派位圖	T3 FLAT A 17~25/F
04	T3-X86215-07	9	見派位圖	T3 FLAT D 6~16/F
		34		

名稱	扶手加工圖	制圖	LHR	2022,09,26	修改	—		
材料	X86215	復核	—	—	日期	—		
顏色	JMQ213457(3coats)	批準			圖號	J853-GB-FAB3-34		


序號	物料編號	數量	安裝位置	樓層
01	T2-X86215-05	8	見派位圖	T2 FLAT A 17~25/F


名稱	扶手加工圖	制圖	LHR	2022,09,26	修改	—		
材料	X86215	復核	—	—	日期	—		
顏色	JMQ213457(3coats)	批準			圖號	J853-GB-FAB3-35		

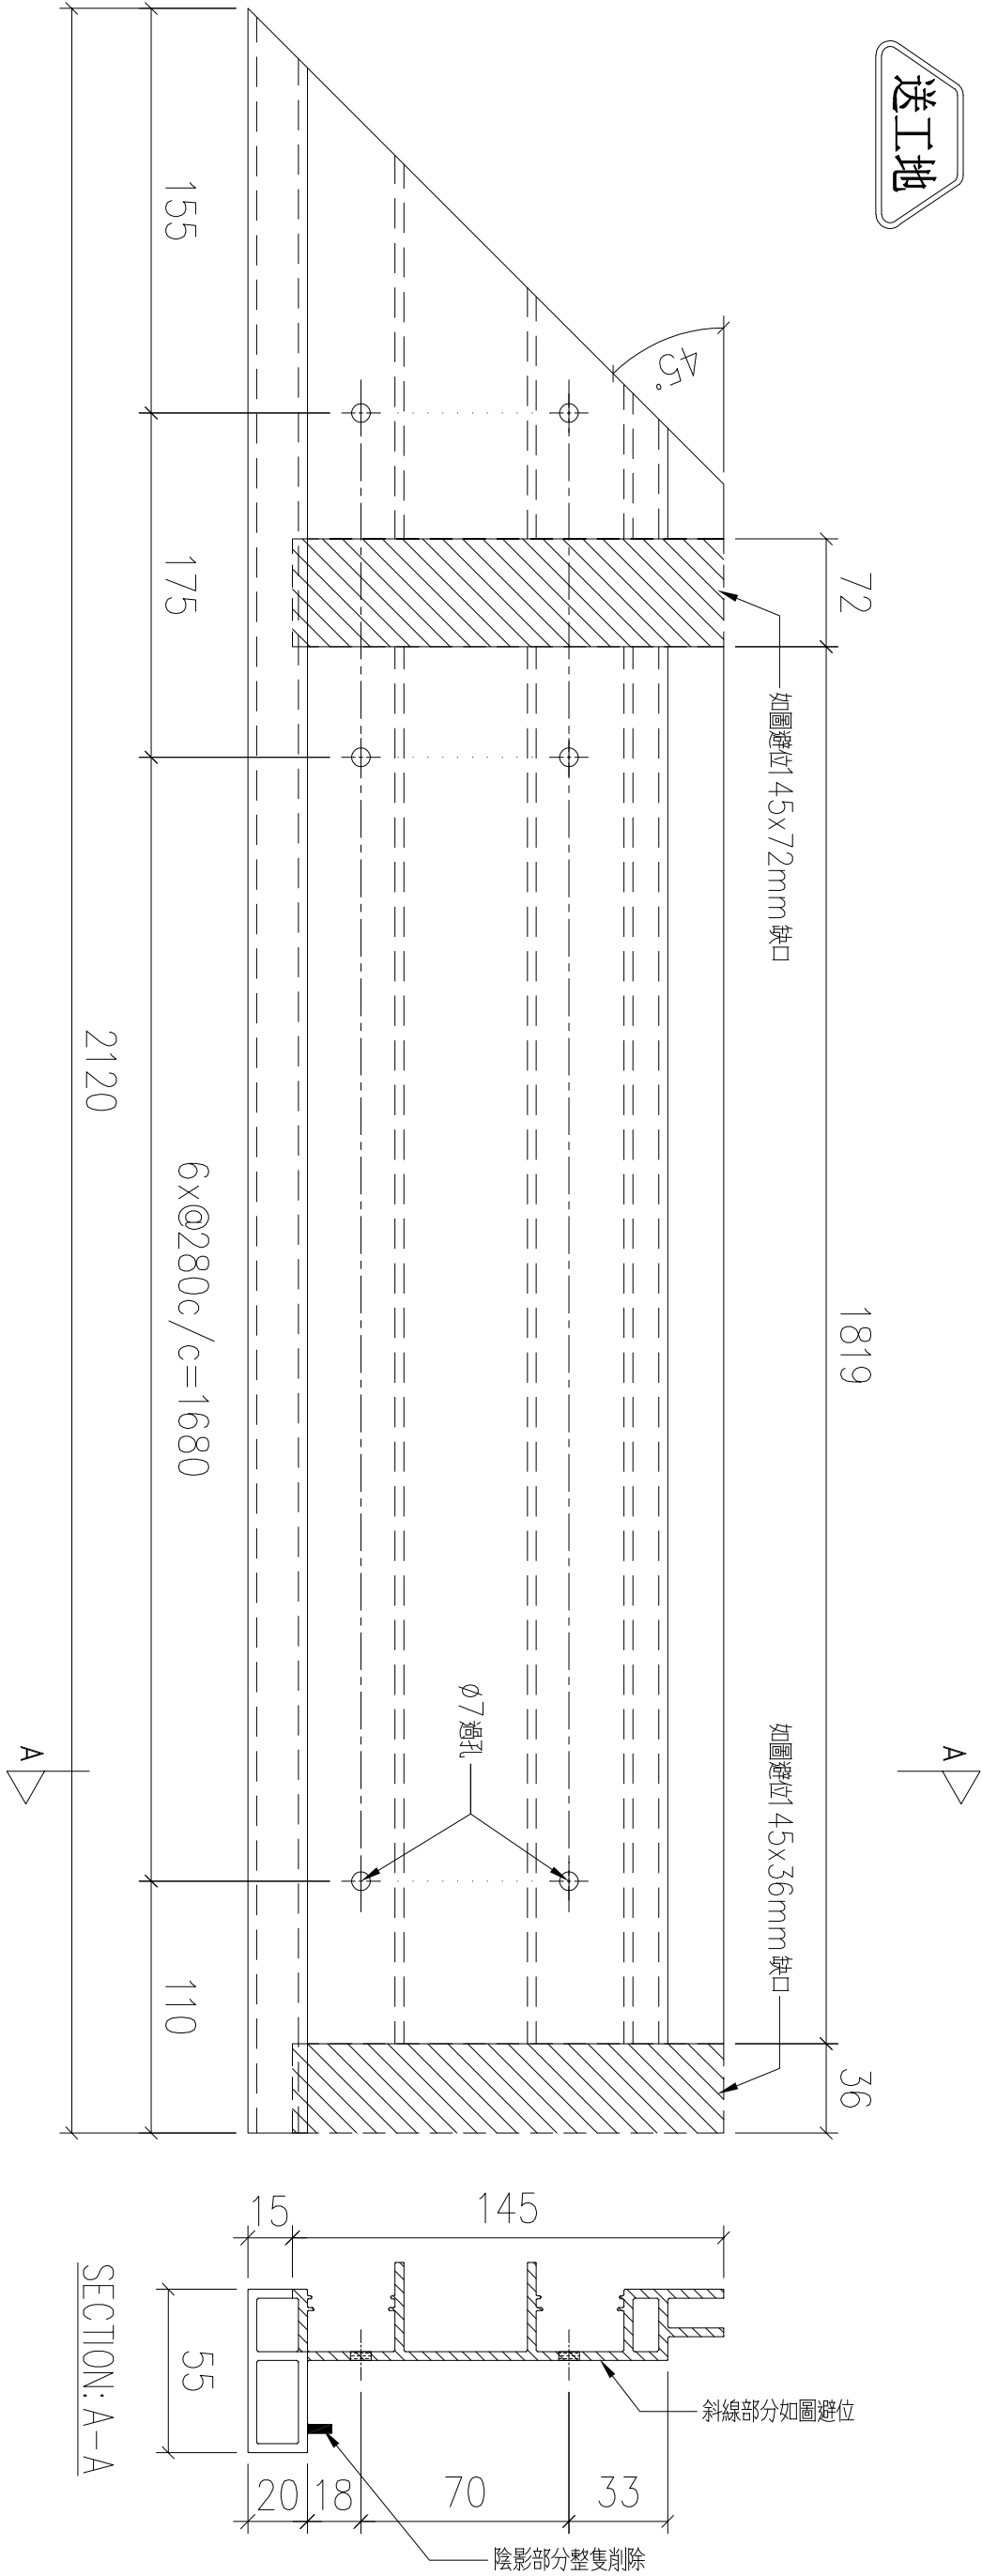

序號	物料編號	數量	安裝位置	樓層
01	T2-X86215-06	8	見派位圖	T2 FLAT A 17~25/F

名稱	扶手加工圖	制圖	LHR	2022,09,26	修改	—		
材料	X86215	復核	—	—	日期	—		
顏色	JMQ213457(3coats)	批準			圖號	J853-GB-FAB3-36		

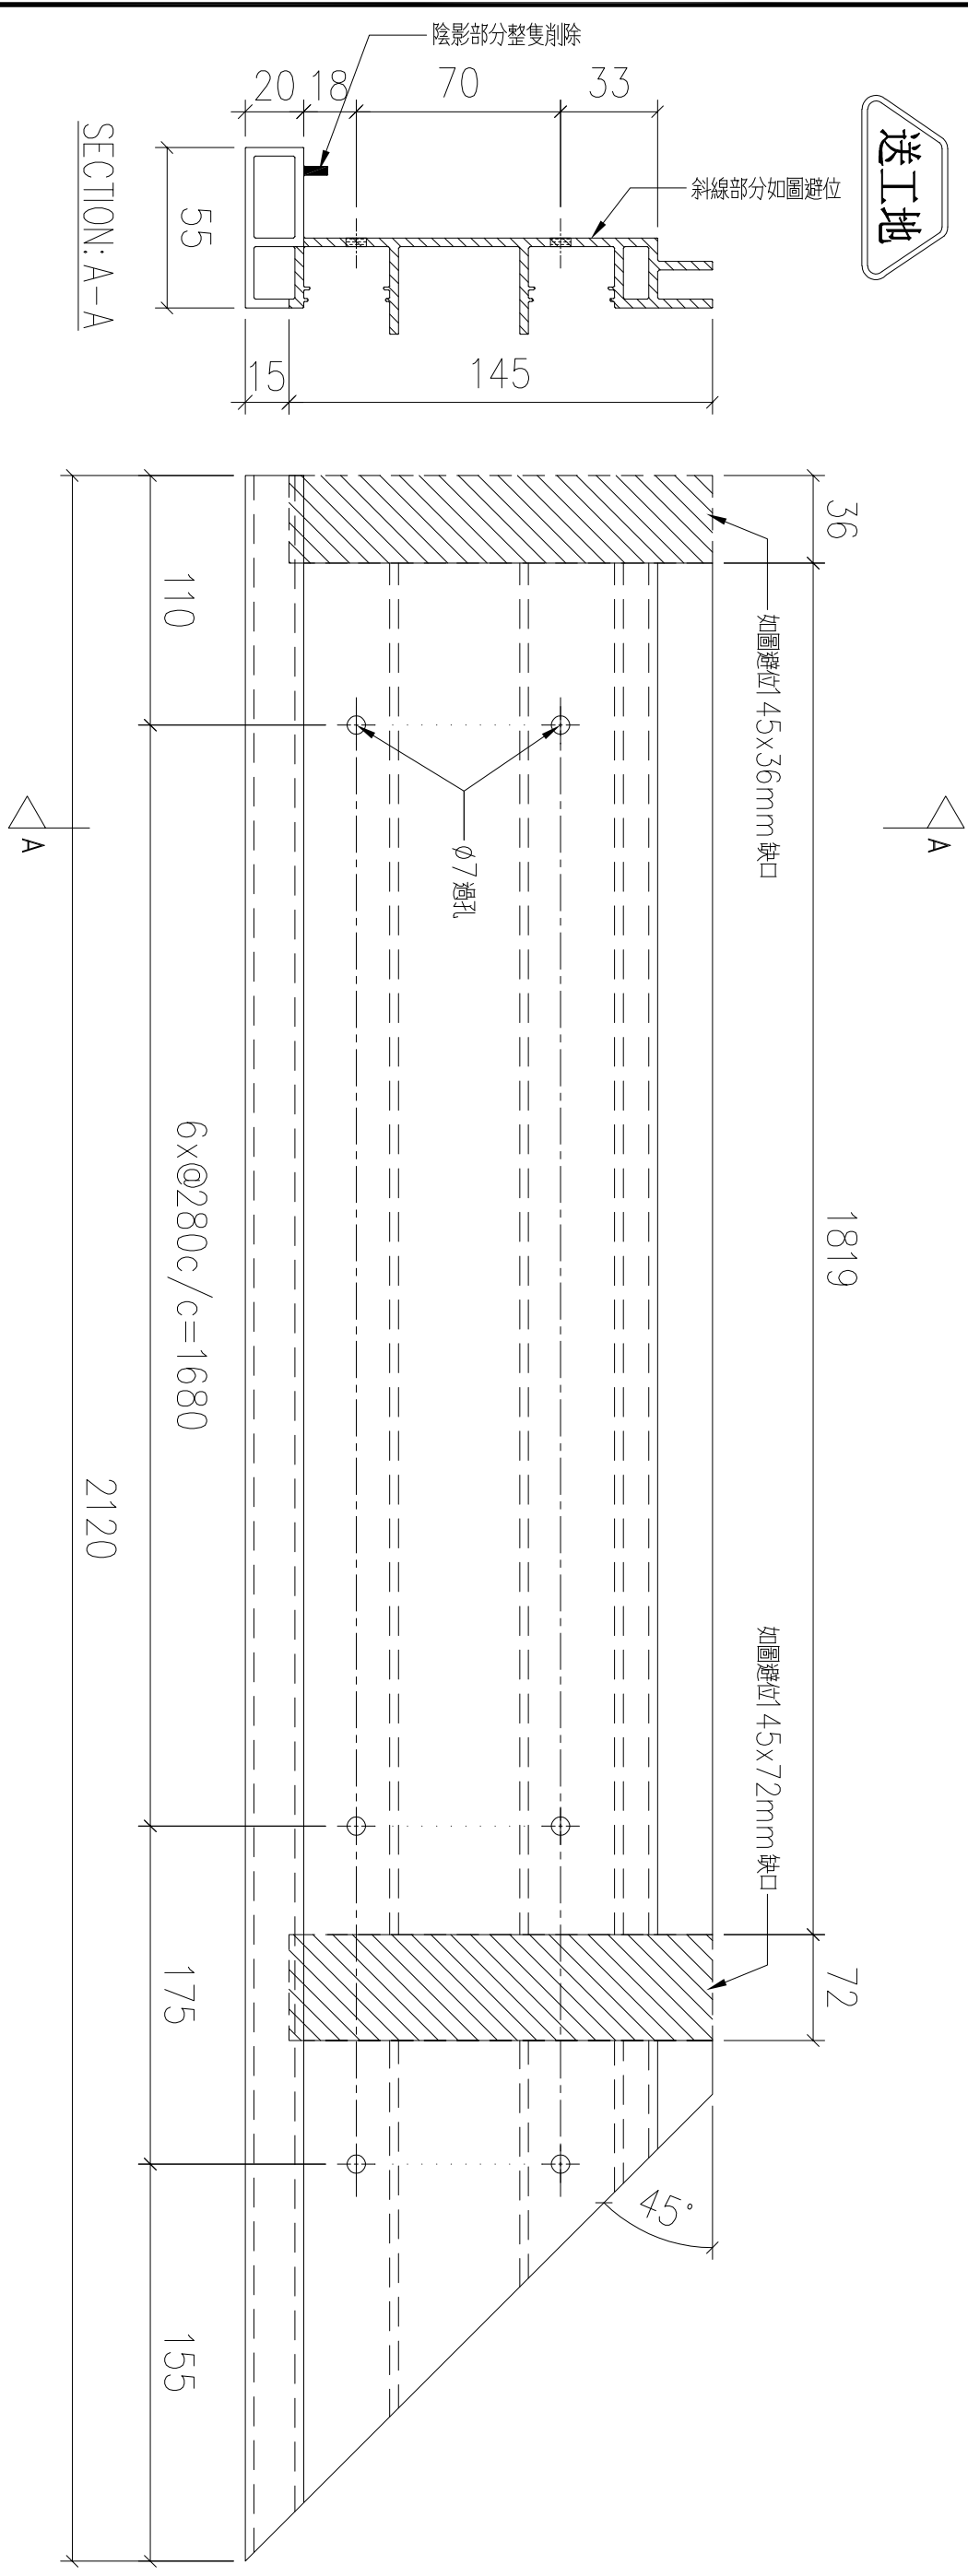


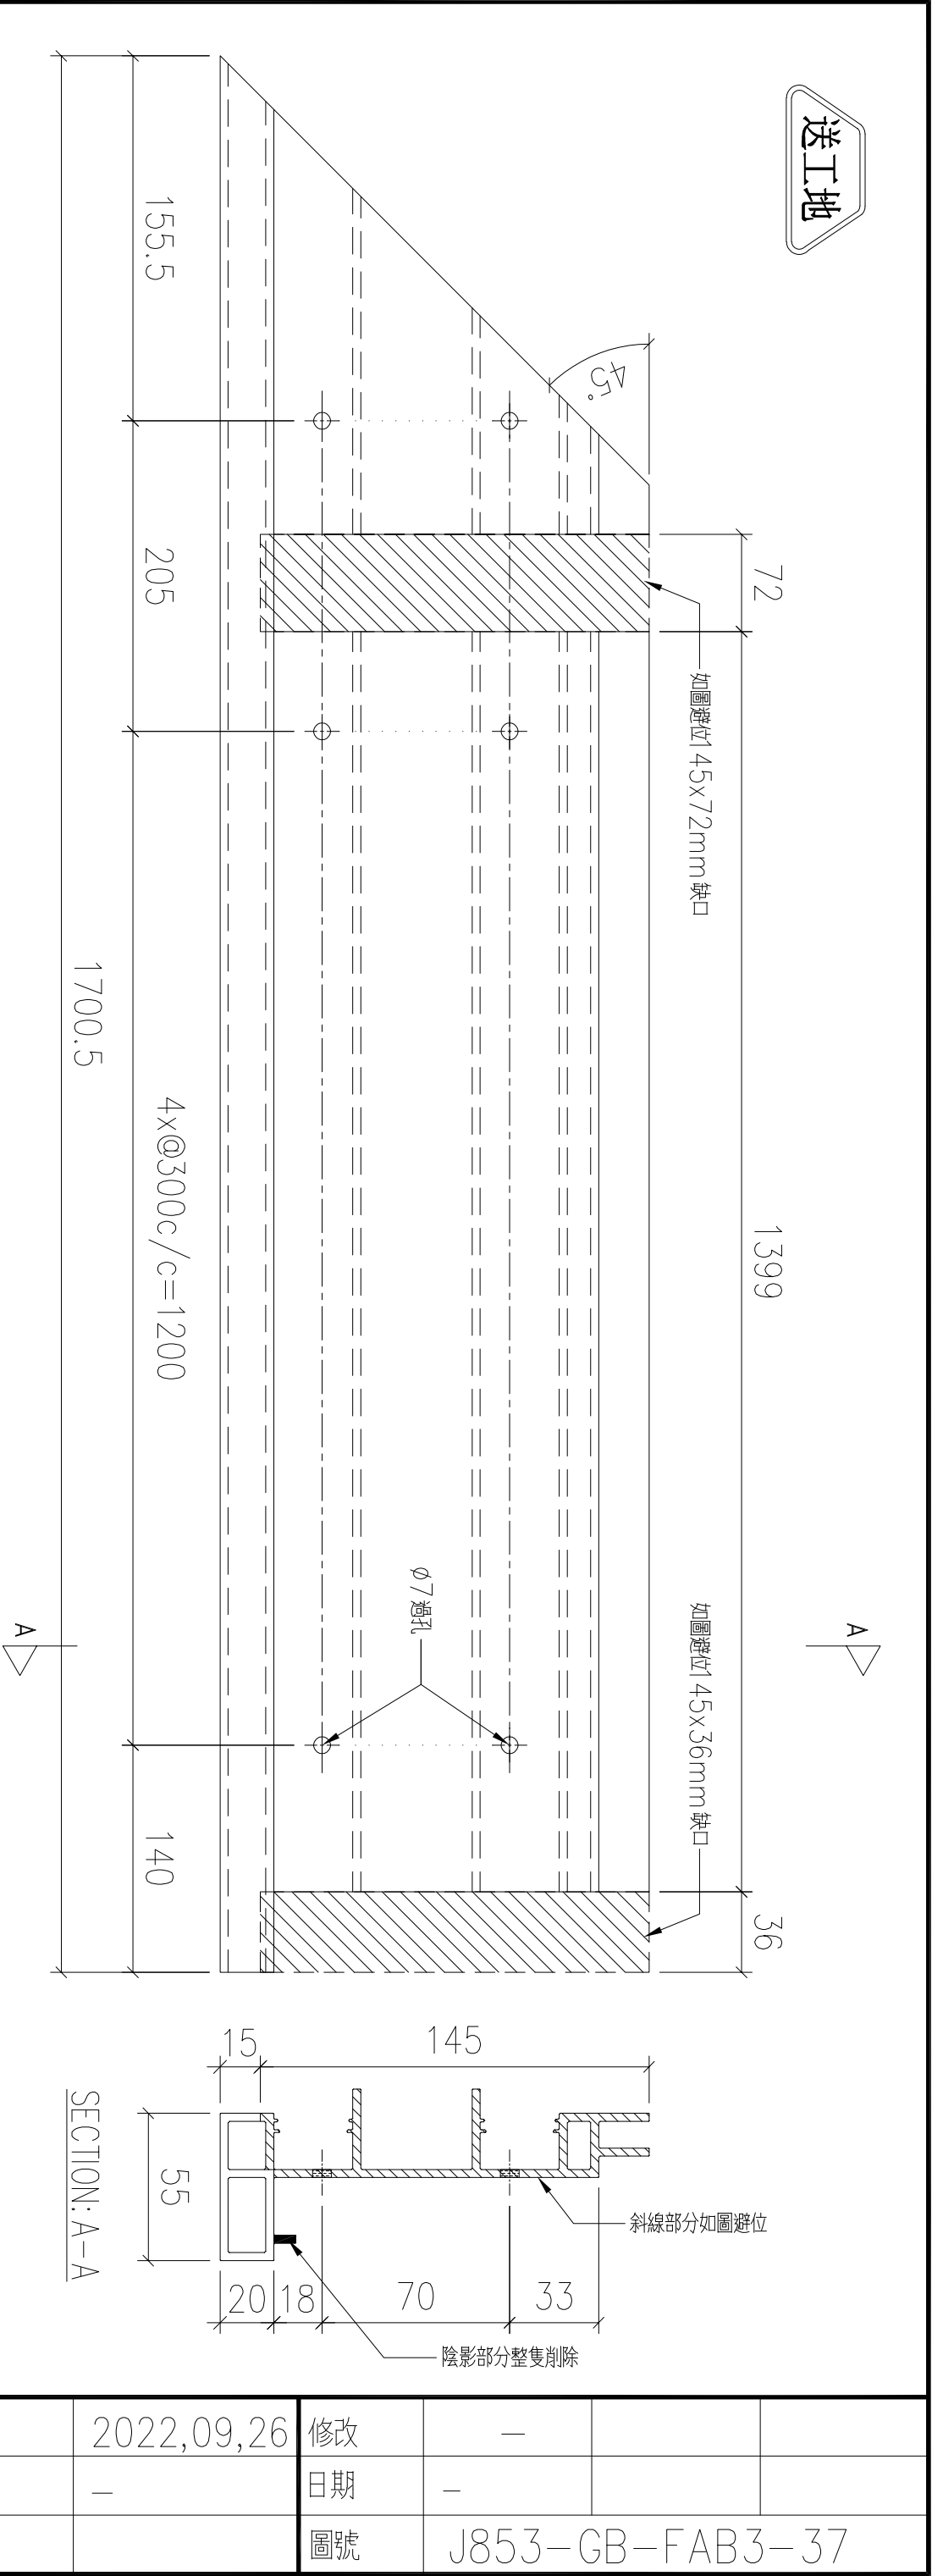


序號	物料編號	數量	安裝位置	樓層
01	T2-X86215-08	18	見派位圖	T2 FLAT B 6~26/F
02	T2-X86215-08	19	見派位圖	T2 FLAT C 5~26/F
03	T3-X86215-08	18	見派位圖	T3 FLAT B 6~26/F
04	T3-X86215-08	18	見派位圖	T3 FLAT C 6~26/F
		73		

名稱	扶手加工圖	制圖	LHR	2022,09,26	修改	—		
材料	X86215	復核	—	—	日期	—		
顏色	JMQ213457(3coats)	批準			圖號	J853-GB-FAB3-38		

序號	物料編號	數量	安裝位置	樓層
01	T2-X86215-09	18	見派位圖	T2 FLAT B 6~26/F
02	T2-X86215-09	19	見派位圖	T2 FLAT C 5~26/F
03	T3-X86215-09	18	見派位圖	T3 FLAT B 6~26/F
04	T3-X86215-09	18	見派位圖	T3 FLAT C 6~26/F
		73		

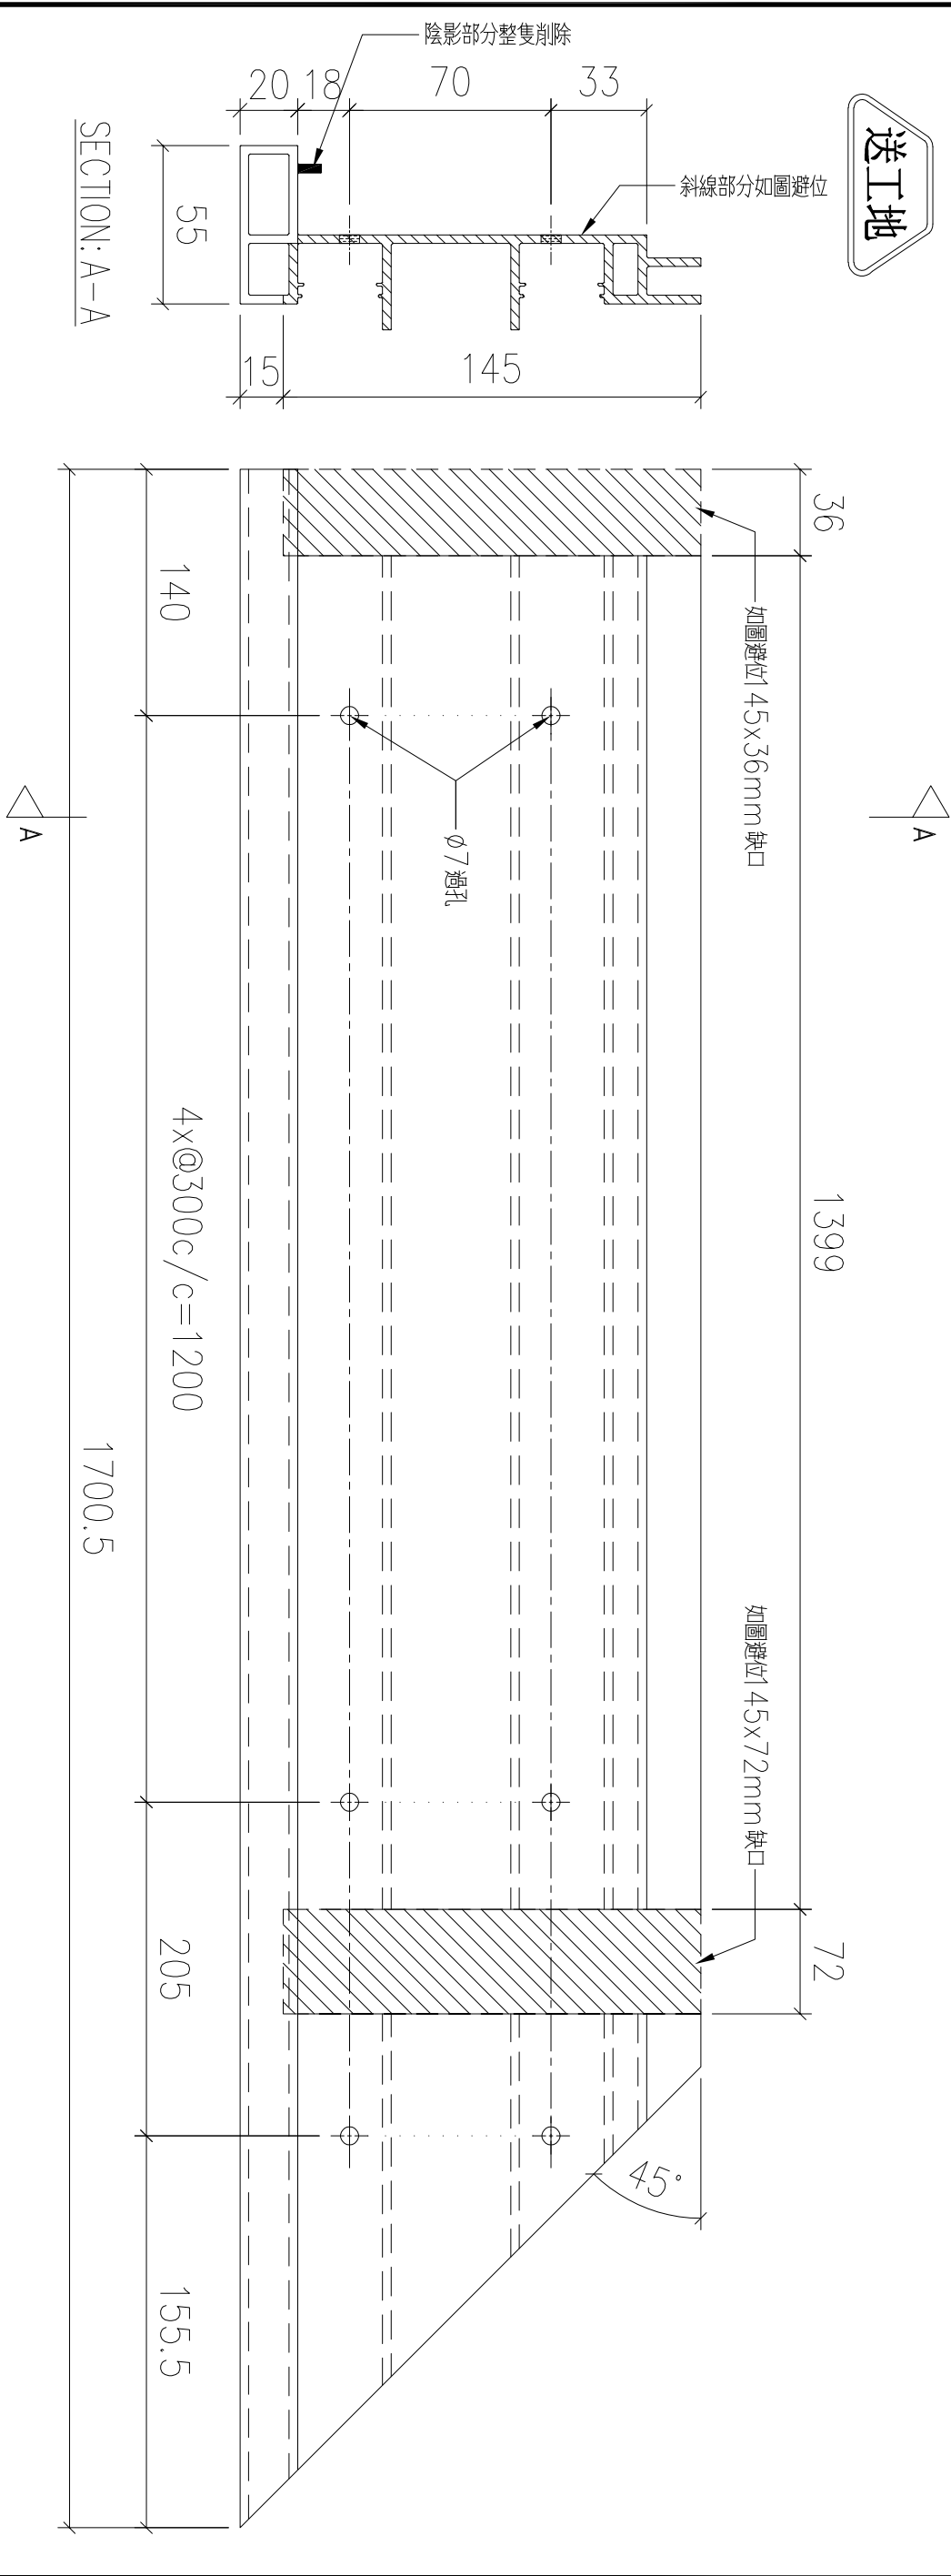


送工地

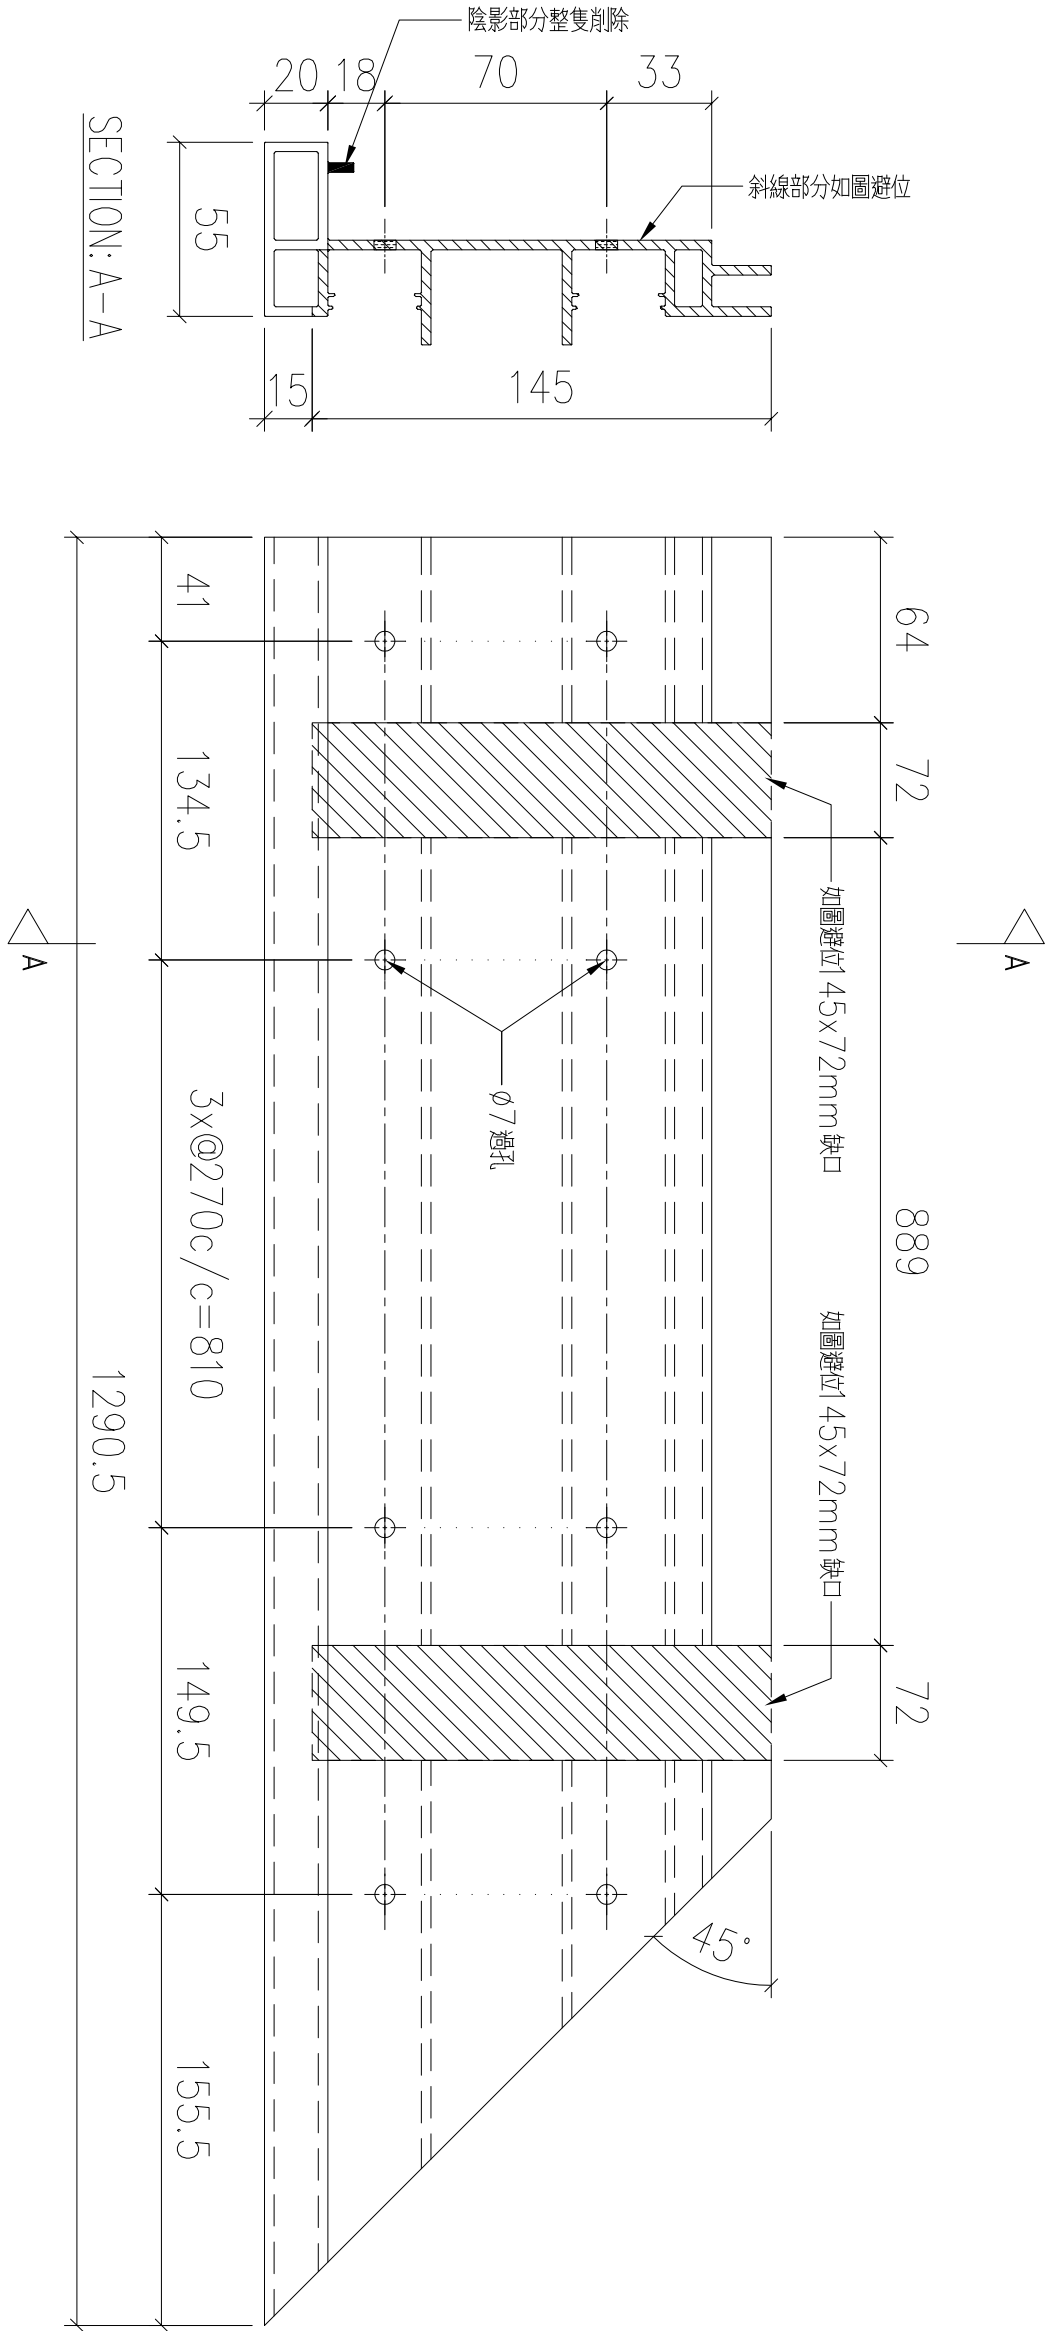

序號	物料編號	數量	安裝位置	樓層
01	T2-X86215-10	18	見派位圖	T2 FLAT B 6~26/F
02	T3-X86215-10	18	見派位圖	T3 FLAT B 6~26/F
		36		



名稱	扶手加工圖	制圖	LHR	2022,09,26	修改	—		
材料	X86215	復核	—	—	日期	—		
顏色	JMQ213457(3coats)	批準			圖號	J853-GB-FAB3-39		

送工地

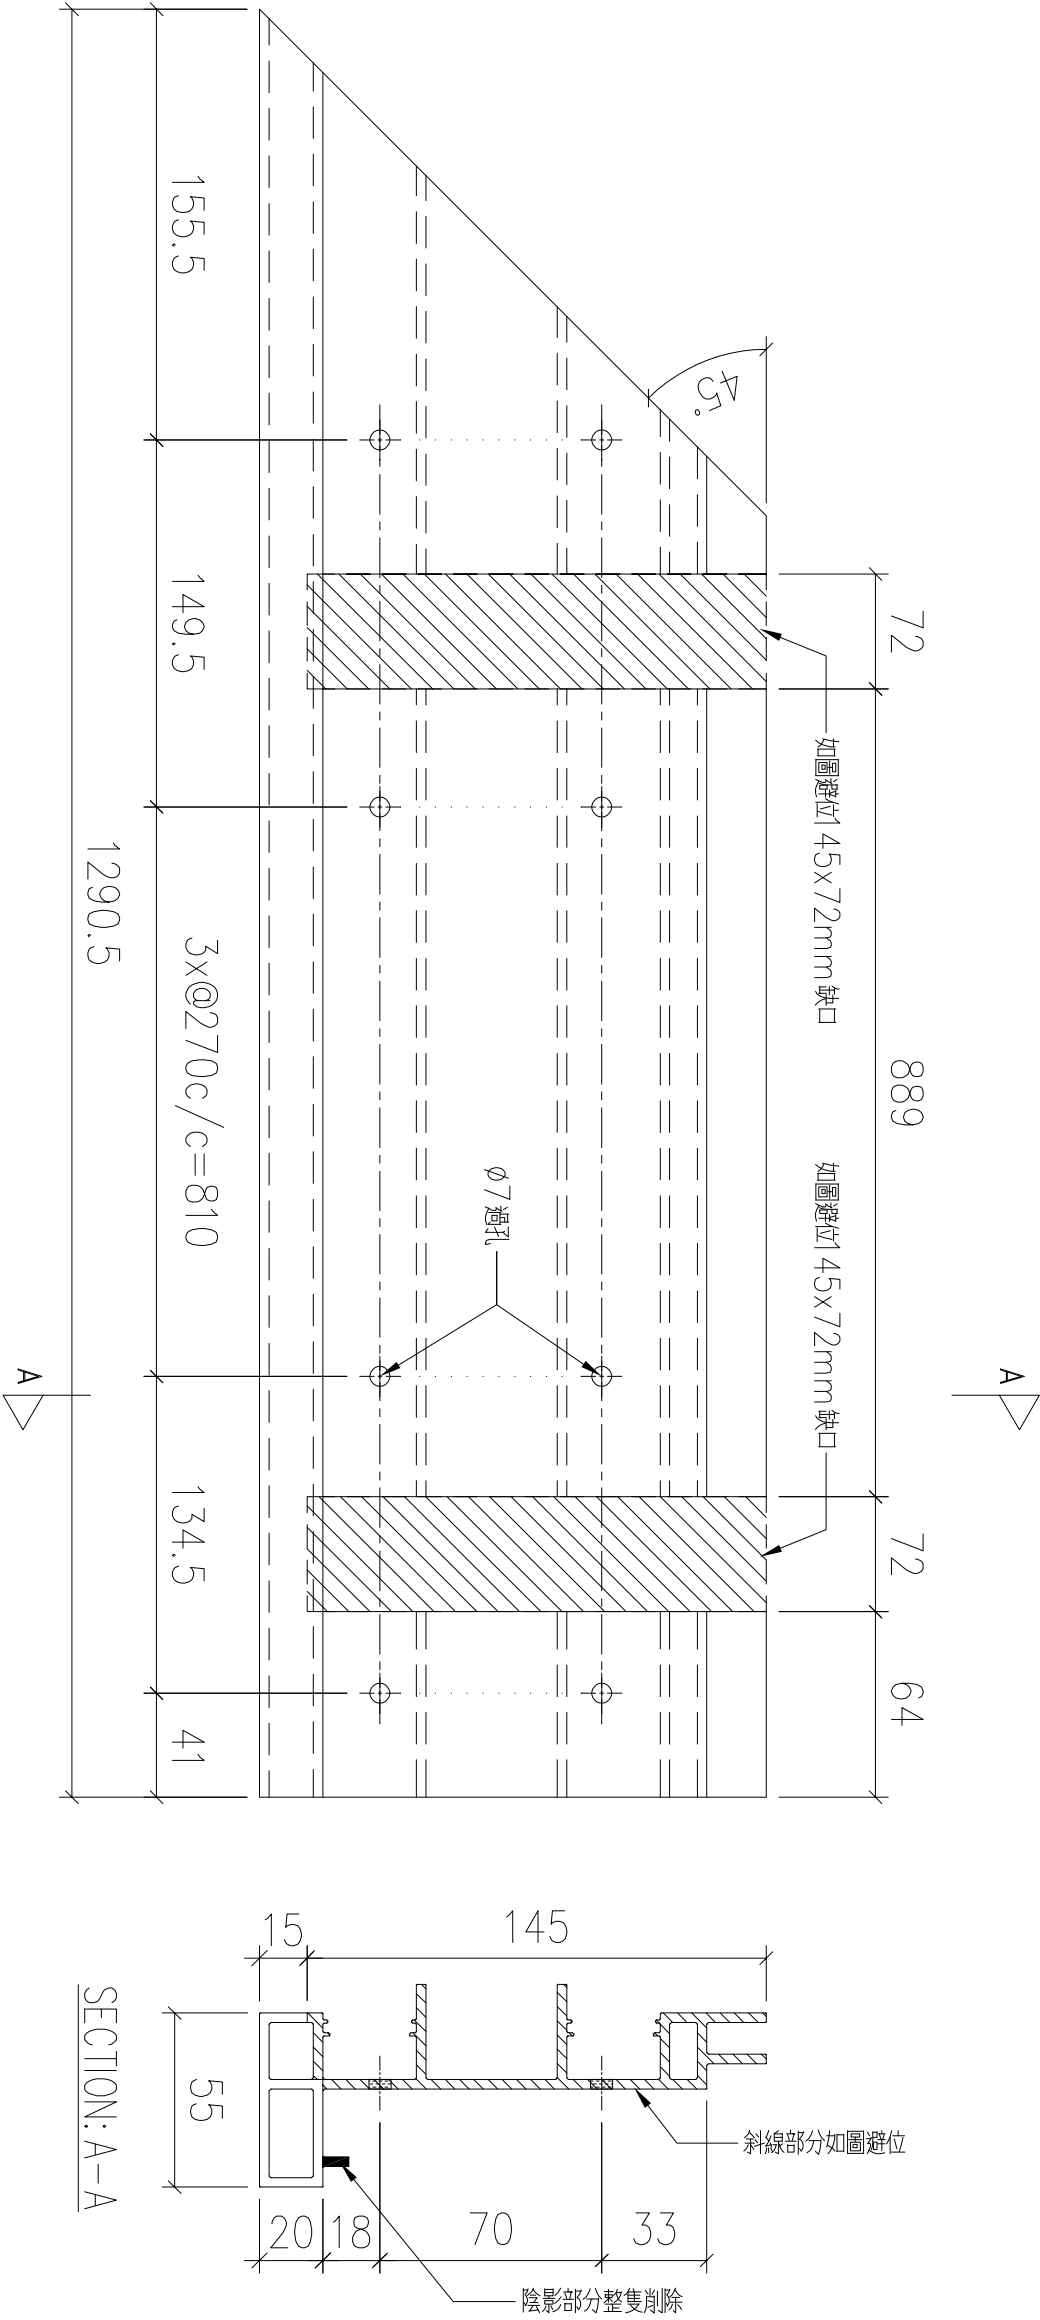


序號	物料編號	數量	安裝位置	樓層
01	T2-X86215-11	19	見派位圖	T2 FLAT C 5~26/F
02	T3-X86215-11	18	見派位圖	T3 FLAT C 6~26/F
		37		

名稱	扶手加工圖	制圖	LHR	2022,09,26	修改	—		
材料	X86215	復核	—	—	日期	—		
顏色	JMQ213457(3coats)	批準			圖號	J853-GB-FAB3-40		

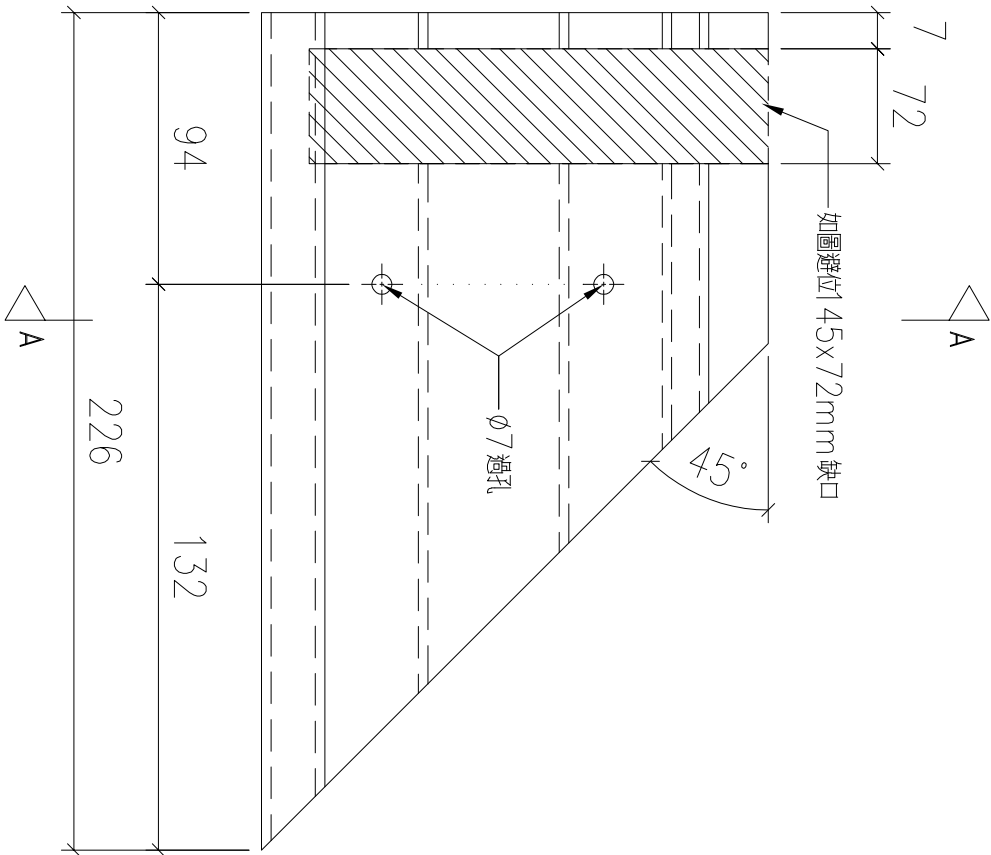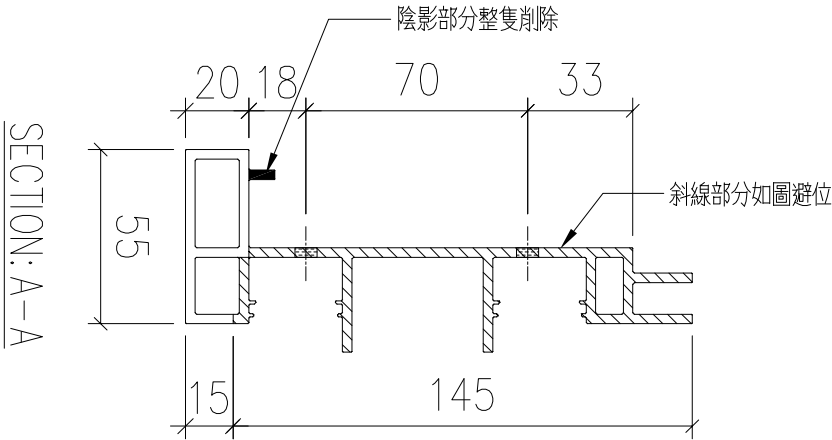

序號	物料編號	數量	安裝位置	樓層
01	T2-X86215-12	19	見派位圖	T2 FLAT C 5~26/F
02	T3-X86215-12	18	見派位圖	T3 FLAT C 6~26/F
		37		

名稱	扶手加工圖	制圖	LHR	2022,09,26	修改	—		
材料	X86215	復核	—	—	日期	—		
顏色	JMQ213457(3coats)	批準			圖號	J853-GB-FAB3-41		

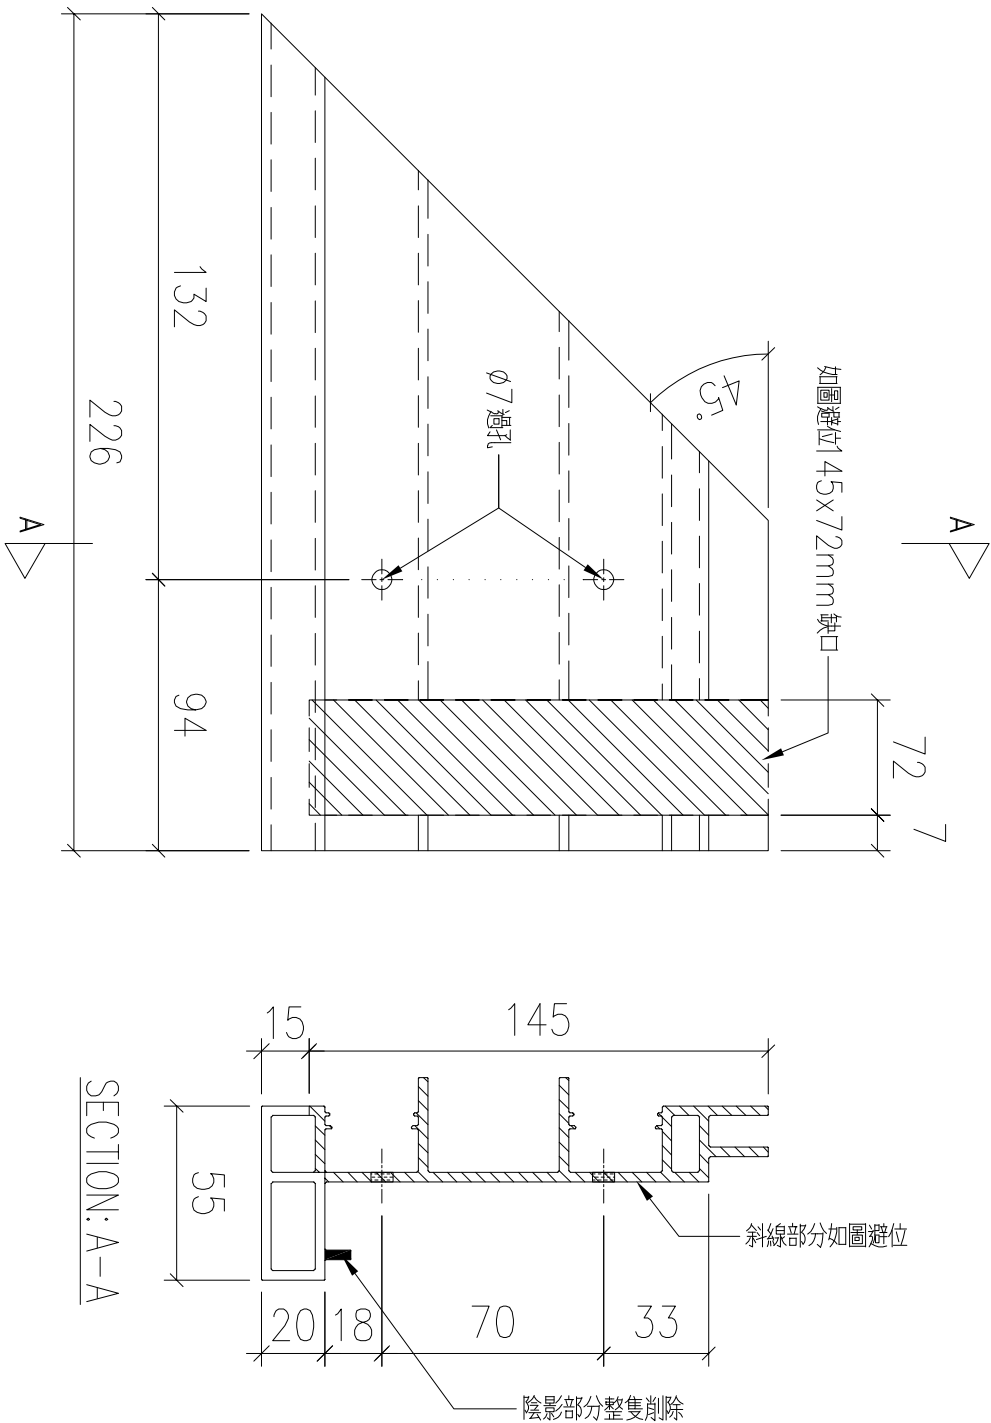


序號	物料編號	數量	安裝位置	樓層
01	T2-X86215-13	18	見派位圖	T2 FLAT B 6~26/F
02	T3-X86215-13	18	見派位圖	T3 FLAT B 6~26/F
		36		

名稱	扶手加工圖	制圖	LHR	2022,09,26	修改	—		
材料	X86215	復核	—	—	日期	—		
顏色	JMQ213457(3coats)	批準			圖號	J853-GB-FAB3-42		



錦上路

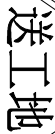

名稱	扶手加工圖	制圖	LHR	2022,09,26	修改	—		
材料	X86215	復核	—	—	日期	—		
顏色	JMQ213457(3coats)	批準			圖號	J853-GB-FAB3-43		




錦上路



名稱	扶手加工圖	制圖	LHR	2022,09,26	修改	—		
材料	X86215	復核	—	—	日期	—		
顏色	JMQ213457(3coats)	批準			圖號	J853-GB-FAB3-44		


序號	物料編號	數量	安裝位置	樓層
01	T3-X86215-05	8	見派位圖	T3 FLAT A 17~25/F


名稱	扶手加工圖	制圖	LHR	2022,09,26	修改	—		
材料	X86215	復核	—	—	日期	—		
顏色	JMQ213457(3coats)	批準			圖號	J853-GB-FAB3-45		

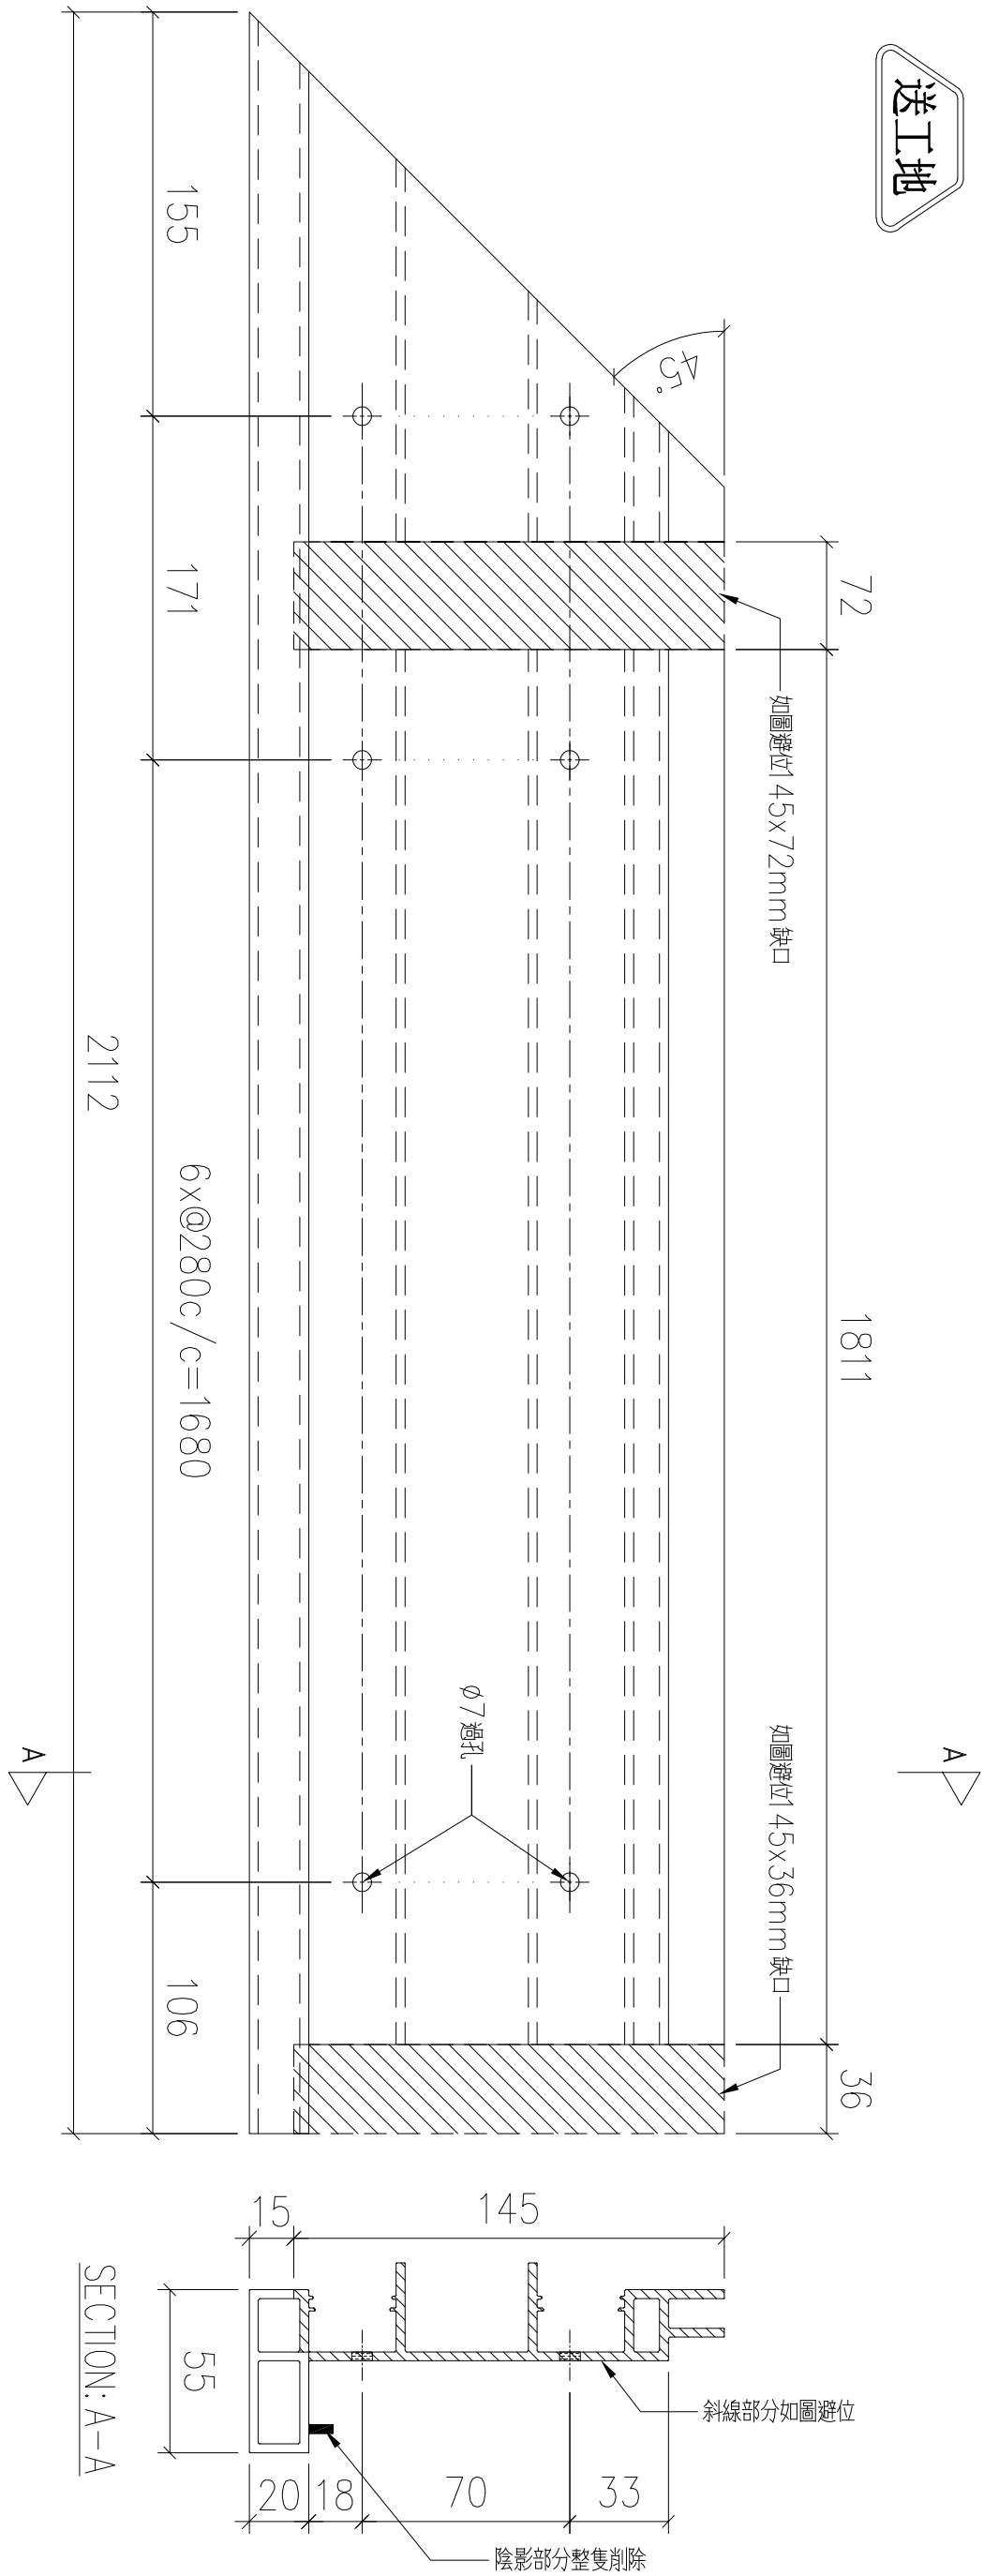

序號	物料編號	數量	安裝位置	樓層
01	T3-X86215-06	8	見派位圖	T3 FLAT A 17~25/F


名稱	扶手加工圖	制圖	LHR	2022,09,26	修改	—		
材料	X86215	復核	—	—	日期	—		
顏色	JMQ213457(3coats)	批準			圖號	J853-GB-FAB3-46		

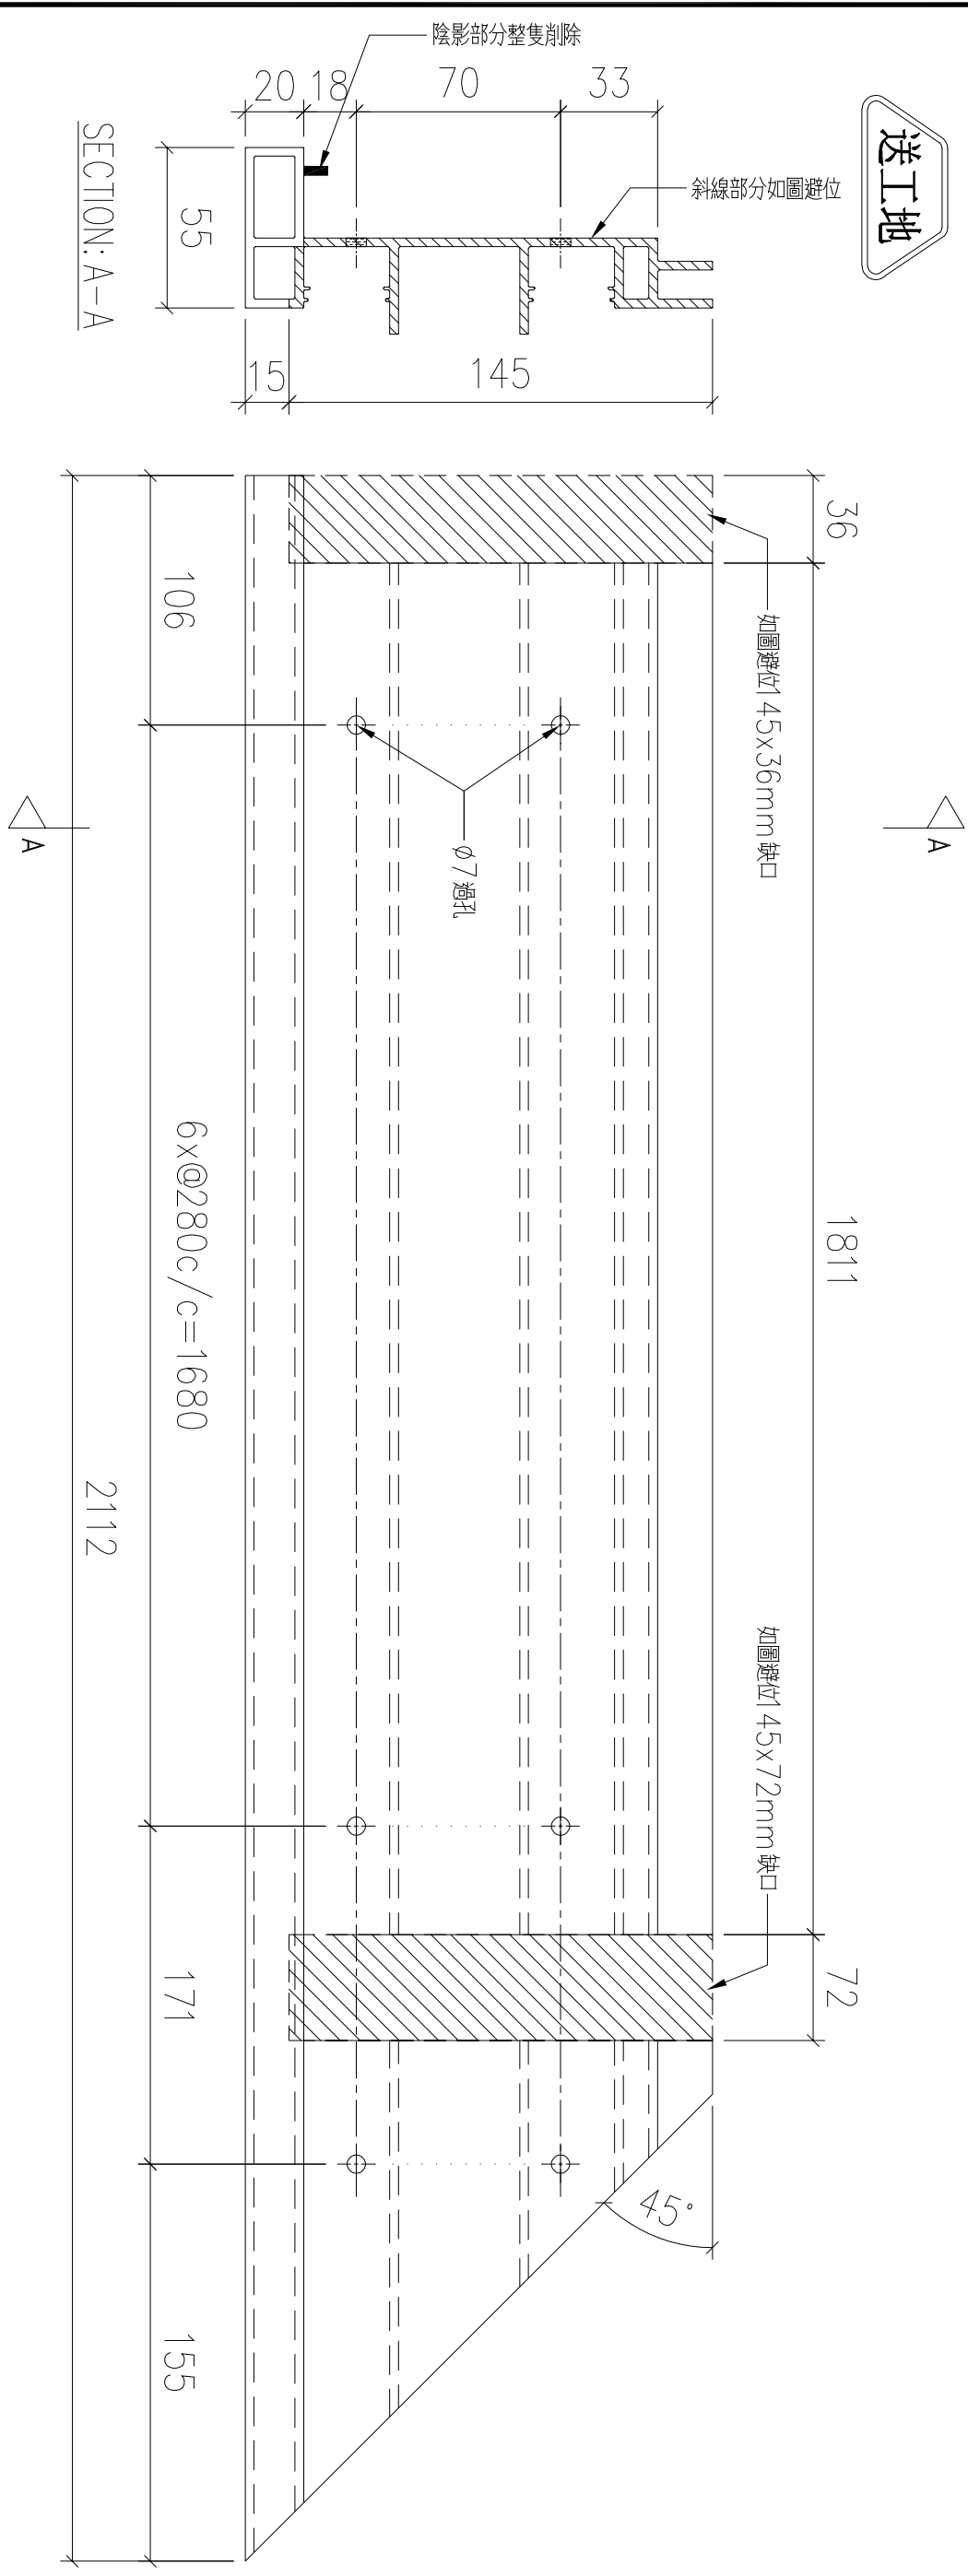

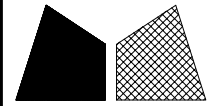


美特鋁質 有限公司
MIDI Aluminium Fabricator Ltd.

工程號	J853	地盤	錦上路
-----	------	----	-----

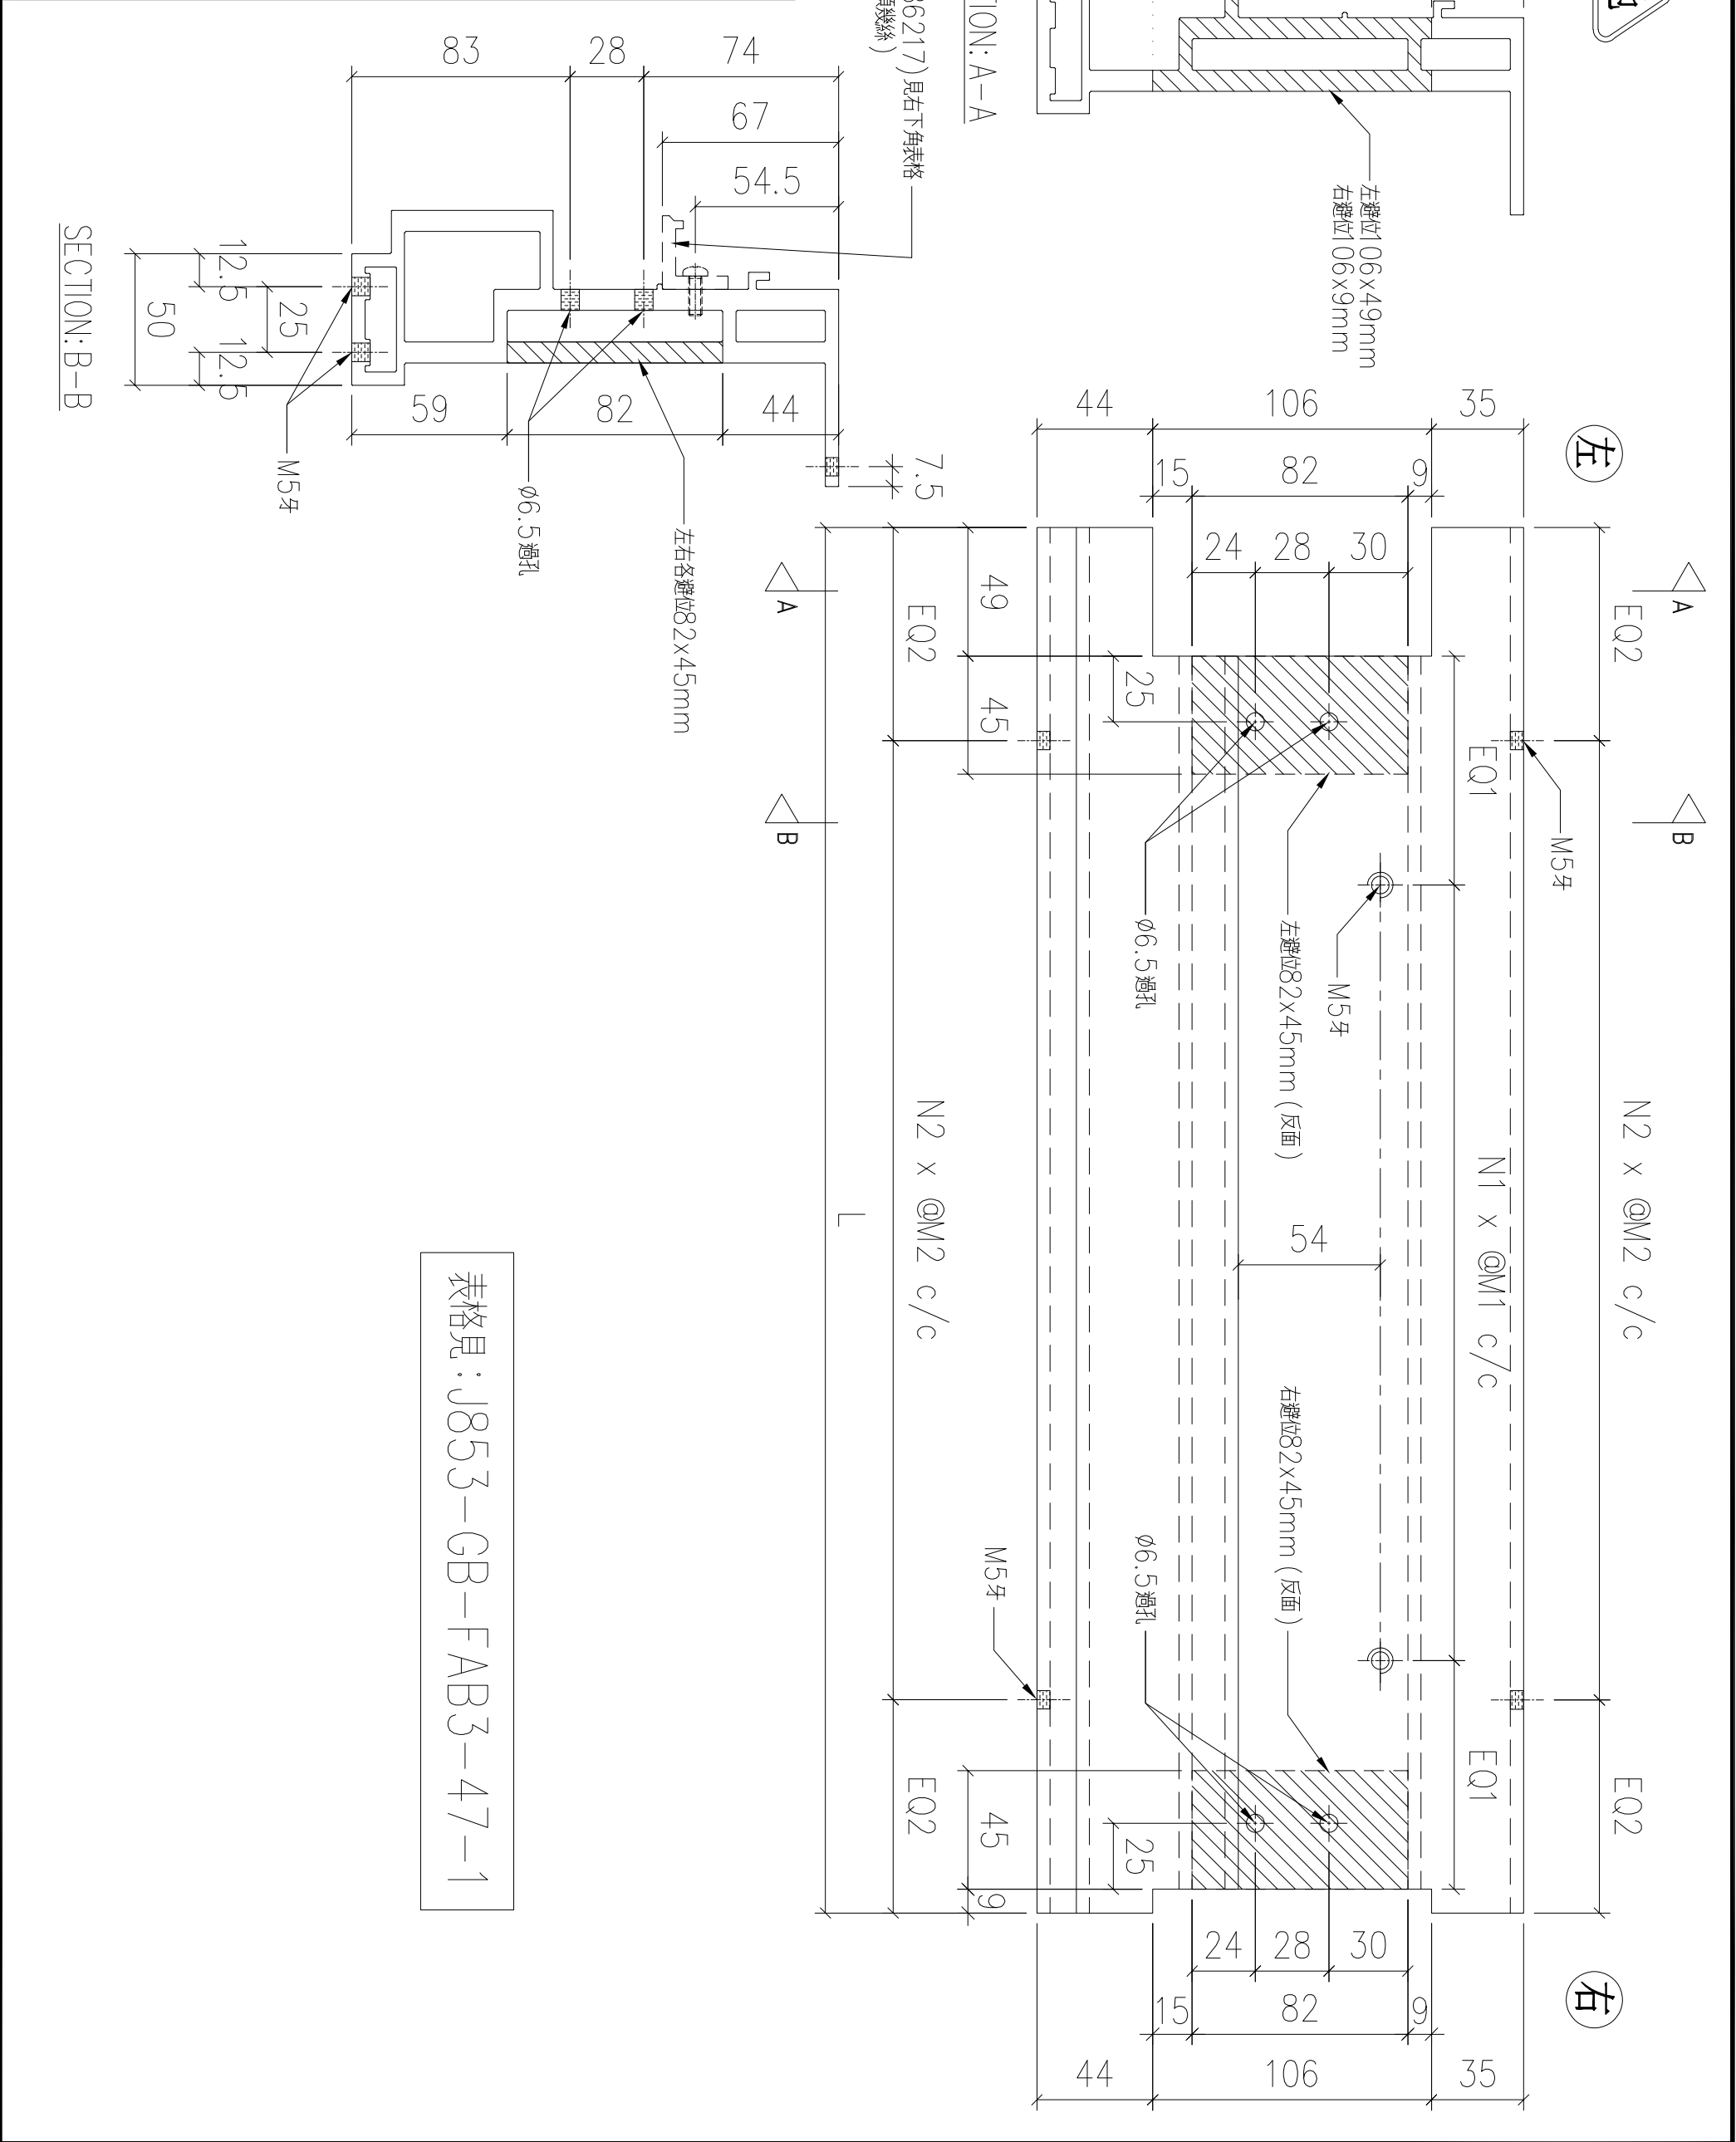


名稱	底橫加工圖	制圖	LHR	2022,09,19	修改	—		
材料	X86216	復核	—	—	日期	—		
顏色	JMQ213457(3coats)	批準			圖號	J853-GB-FAB3-47		

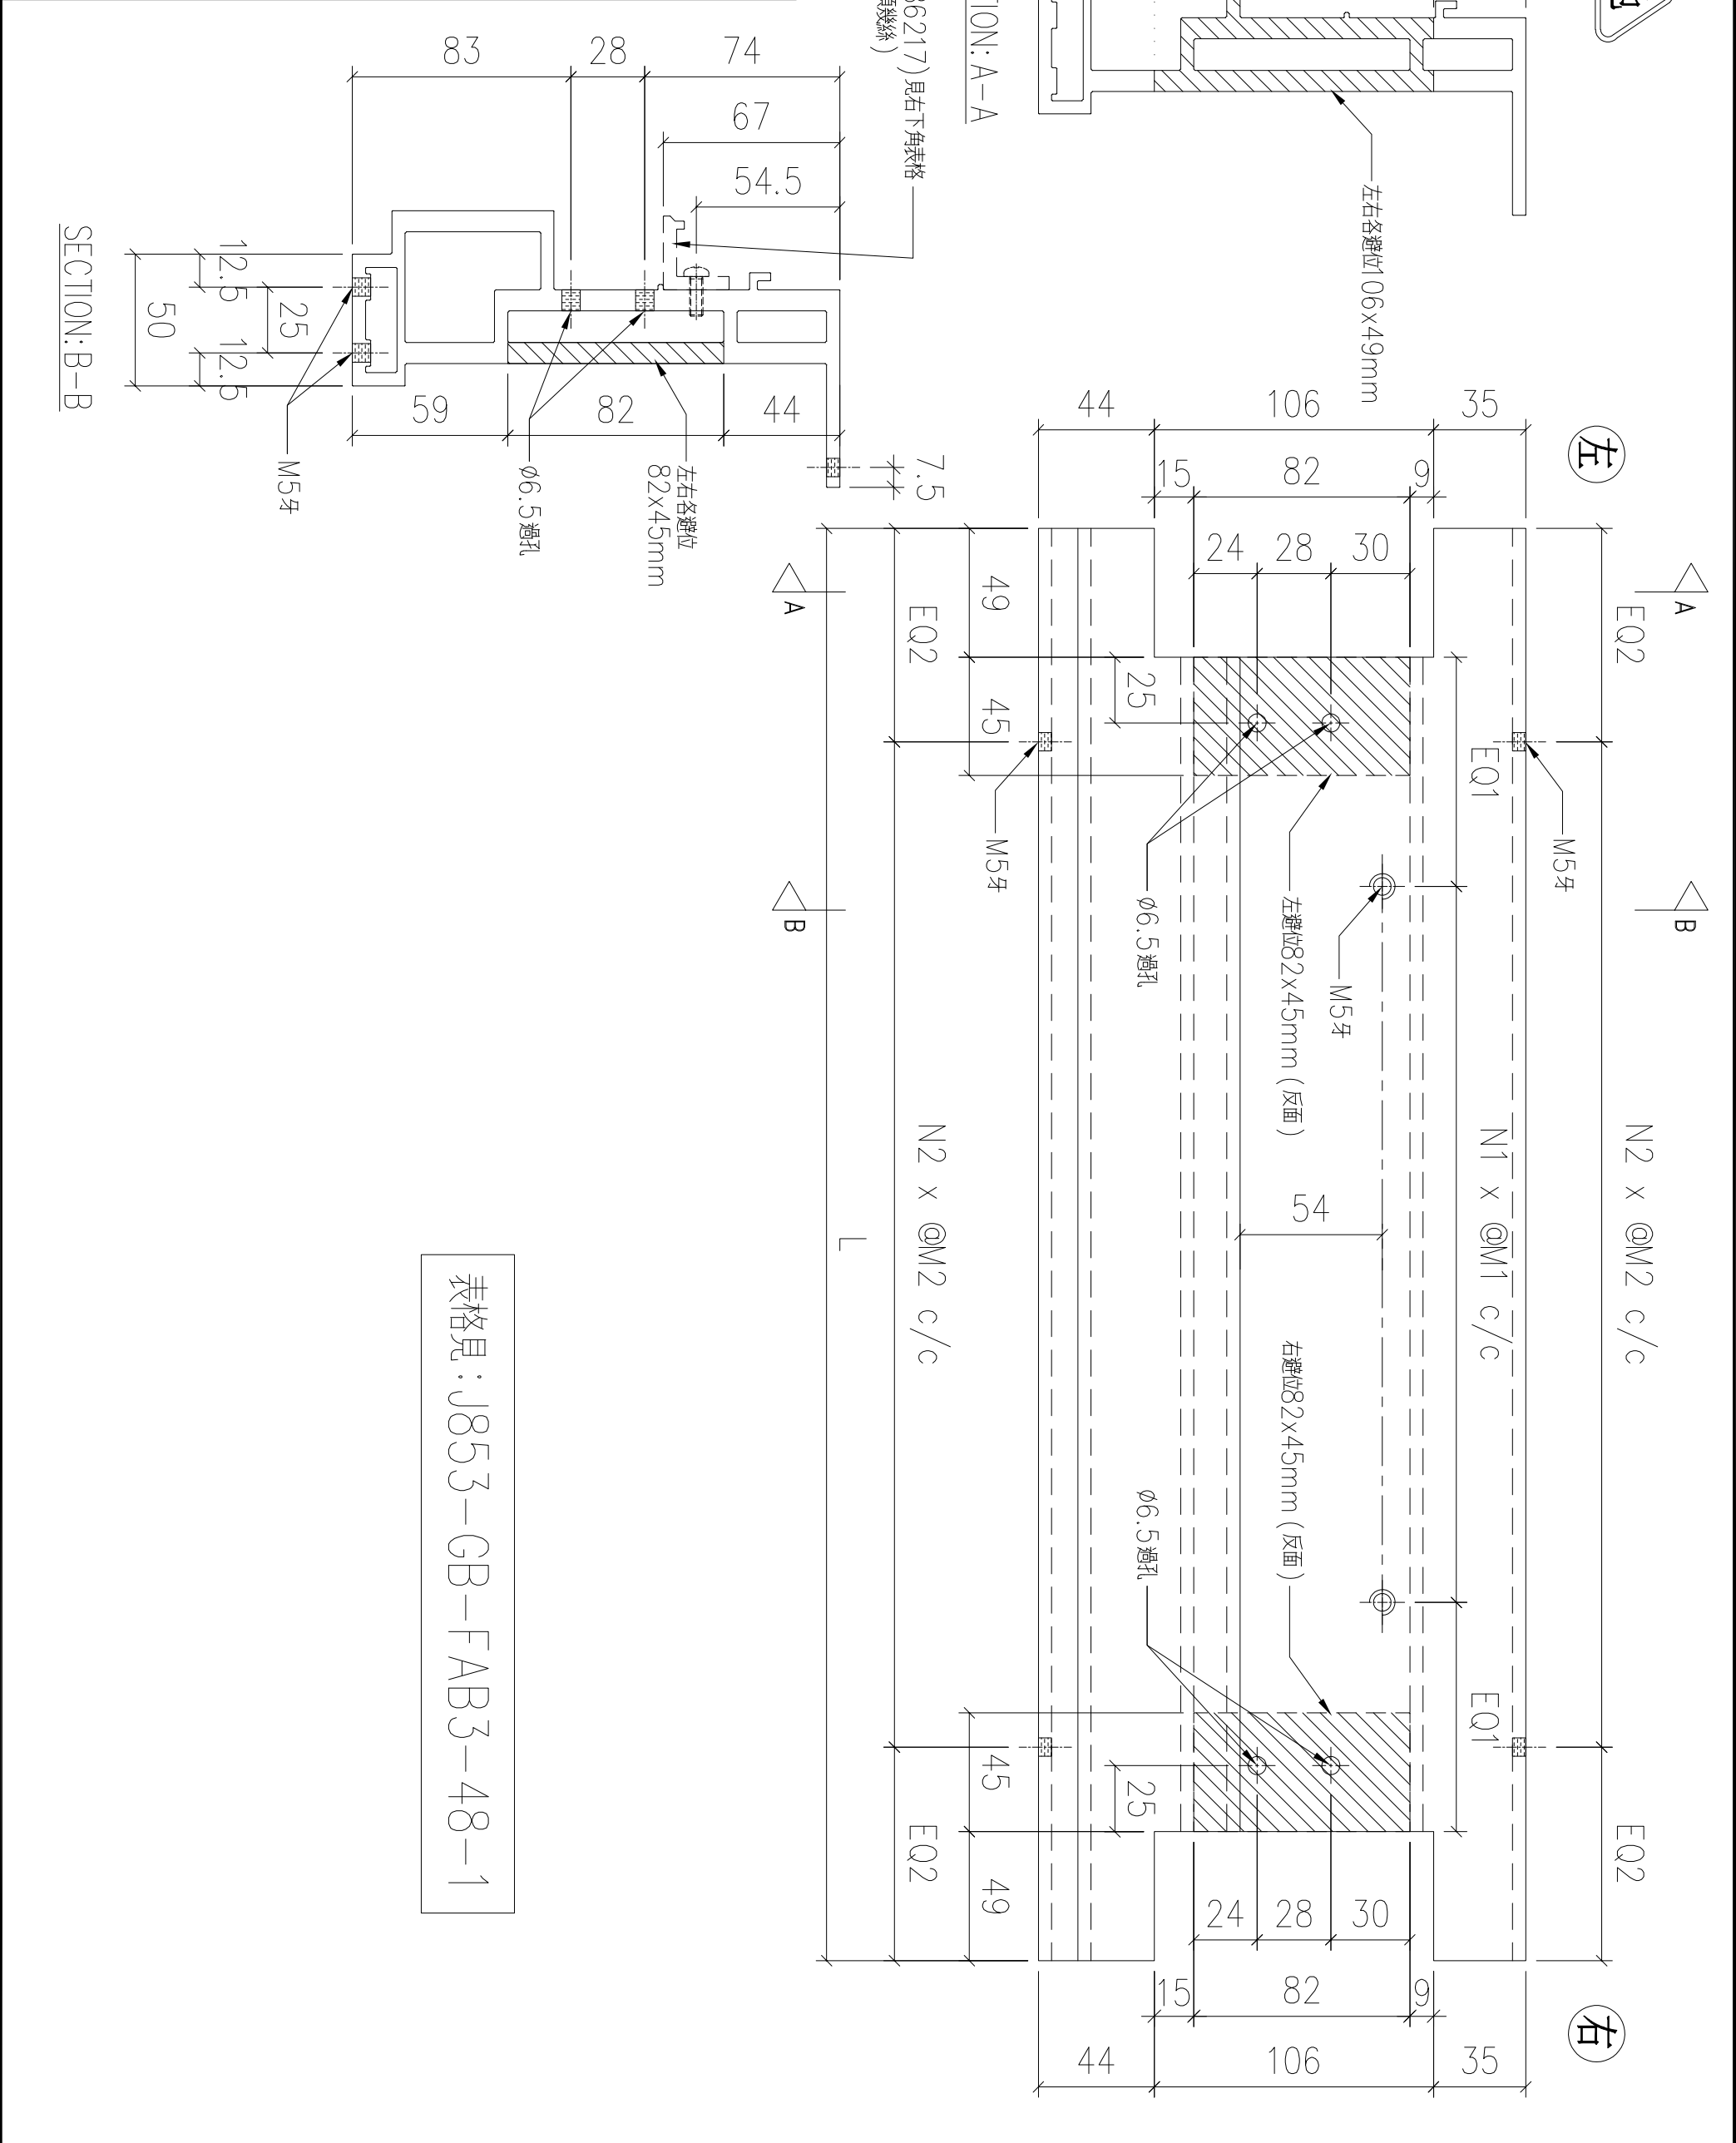

表格見：J853-GB-FAB3-48-1

名稱	底橫加工圖	制圖	LHR	2022,09,19	修改	-		
材料	X86216	復核	-	-	日期	-		
顏色	JMQ213457(3coats)	批準			圖號	J853-GB-FAB3-48		



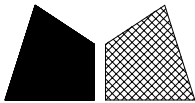

美特鋁質 有限公司
MIDI Aluminium Fabricator Ltd.

工程號


J853

地盤


錦上路

序號	物料編號	數量	L:	E Q1:	E Q2:	M1:	M2:	N1:	N2:	廠收玻璃夾角見:	使用位置	樓層
01	T1-X86216-02	14	2303	52.5	101.5	300	300	7	7	T1-X86217-01	見派位圖	T1 FLAT A 7~22/F
02	T1-X86216-04	14	1435	68.5	117.5	300	300	4	4	T1-X86217-02	見派位圖	T1 FLAT A 7~22/F
03	T1-X86216-05	14	504	53	102	300	300	1	1	T1-X86217-03	見派位圖	T1 FLAT A 7~22/F
04	T1-X86216-06	14	529	65.5	114.5	300	300	1	1	T1-X86217-04	見派位圖	T1 FLAT A 7~22/F
05	T1-X86216-06	14	529	65.5	114.5	300	300	1	1	T1-X86217-04	見派位圖	T1 FLAT B 7~22/F
06	T1-X86216-06	1	529	65.5	114.5	300	300	1	1	T1-X86217-04	見派位圖	T1 FLAT A 5/F
07	T1-X86216-17	14	1765	53.5	132.5	260	300	6	5	T1-X86217-14	見派位圖	T1 FLAT B 7~22/F
08	T1-X86216-18	14	1344	63	112	280	280	4	4	T1-X86217-15	見派位圖	T1 FLAT B 7~22/F
09	T1-X86216-18	1	1344	63	112	280	280	4	4	T1-X86217-15	見派位圖	T1 FLAT A 5/F
10	T1-X86216-20	1	1875	63.5	112.5	275	275	6	6	T1-X86217-16	見派位圖	T1 FLAT A 5/F
11	T1-X86216-22	1	1653	52.5	101.5	290	290	5	5	T1-X86217-17	見派位圖	T1 FLAT B 5/F
12	T1-X86216-23	1	820	61	110	300	300	2	2	T1-X86217-18	見派位圖	T1 FLAT B 5/F
13	T1-X86216-24	1	892	52	71	230	250	3	3	T1-X86217-19	見派位圖	T1 FLAT B 5/F
14	T1-X86216-28	1	1954	58	107	290	290	6	6	T1-X86217-22	見派位圖	T1 FLAT B 5/F
15	T1-X86216-30	1	2265	68.5	117.5	290	290	7	7	T1-X86217-23	見派位圖	T1 FLAT B 5/F
16	T1-X86216-32	1	2169	55.5	104.5	280	280	7	7	T1-X86217-24	見派位圖	T1 FLAT B 5/F
17	T1-X86216-48	1	1665	58.5	107.5	290	290	5	5	T1-X86217-38	見派位圖	T1 FLAT A 23/F
18	T1-X86216-49	2	1604	53	102	280	280	5	5	T1-X86217-40	見派位圖	T1 FLAT A,B 23/F
19	T1-X86216-52	1	1697	49.5	98.5	300	300	5	5	T1-X86217-41	見派位圖	T1 FLAT B 23/F
20	T2-X86216-01	9	1930	46	95	290	290	6	6	T2-X86217-01	見派位圖	T2 FLAT A 6~16/F
21	T2-X86216-02	18	1194	48	97	250	250	4	4	T2-X86217-02	見派位圖	T2 FLAT A,D 6~16/F
22	T2-X86216-03	18	429	55.5	89.5	220	250	1	1	T2-X86217-03	見派位圖	T2 FLAT A,D 6~16/F
23	T2-X86216-03	16	429	55.5	89.5	220	250	1	1	T2-X86217-03	見派位圖	T2 FLAT A 17~25/F
24	T2-X86216-10	8	1940	51	100	290	290	6	6	T2-X86217-08	見派位圖	T2 FLAT A 17~25/F
25	T2-X86216-12	18	1520	61	110	260	260	5	5	T2-X86217-10	見派位圖	T2 FLAT B 6~26/F
26	T2-X86216-12	19	1520	61	110	260	260	5	5	T2-X86217-10	見派位圖	T2 FLAT C 5~26/F
27	T2-X86216-13	18	1019	55.5	89.5	270	280	3	3	T2-X86217-11	見派位圖	T2 FLAT B 6~26/F
28	T2-X86216-13	19	1019	55.5	89.5	270	280	3	3	T2-X86217-11	見派位圖	T2 FLAT C 5~26/F
29	T2-X86216-18	9	1830	56	75	270	280	6	6	T2-X86217-16	見派位圖	T2 FLAT D 6~16/F
30	T3-X86216-01	9	1930	46	95	290	290	6	6	T3-X86217-01	見派位圖	T3 FLAT A 6~16/F
31	T3-X86216-02	18	1194	48	97	250	250	4	4	T3-X86217-02	見派位圖	T3 FLAT A,D 6~16/F
32	T3-X86216-03	18	429	55.5	89.5	220	250	1	1	T3-X86217-03	見派位圖	T3 FLAT A,D 6~16/F
33	T3-X86216-03	16	429	55.5	89.5	220	250	1	1	T3-X86217-03	見派位圖	T3 FLAT A 17~25/F
34	T3-X86216-10	8	1932	47	126	290	280	6	6	T3-X86217-08	見派位圖	T3 FLAT A 17~25/F
35	T3-X86216-12	36	1520	61	110	260	260	5	5	T3-X86217-10	見派位圖	T3 FLAT B,C 6~26/F
36	T3-X86216-13	36	1019	55.5	89.5	270	280	3	3	T3-X86217-11	見派位圖	T3 FLAT B,C 6~26/F
37	T3-X86216-18	9	1830	56	75	270	280	6	6	T3-X86217-16	見派位圖	T3 FLAT D 6~16/F
		413										


名稱	底橫加工圖	制圖	LHR	2022,09,19	修改	-			
材料	X86216	復核	-	-	日期				
顏色	JMQ213457(3coats)	批準			圖號				J853-GB-FAB3-48-1

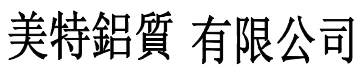


錦上路

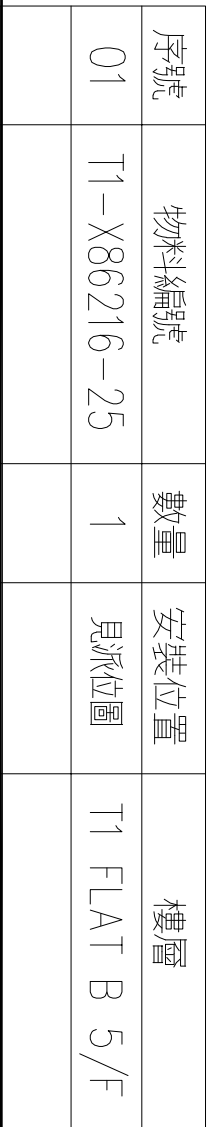


名稱	底橫加工圖	制圖	LHR	2022,09,19	修改	—		
材料	X86216	復核	—	—	日期	—		
顏色	JMQ213457(3coats)	批準			圖號	J853—GB—FAB3—49		

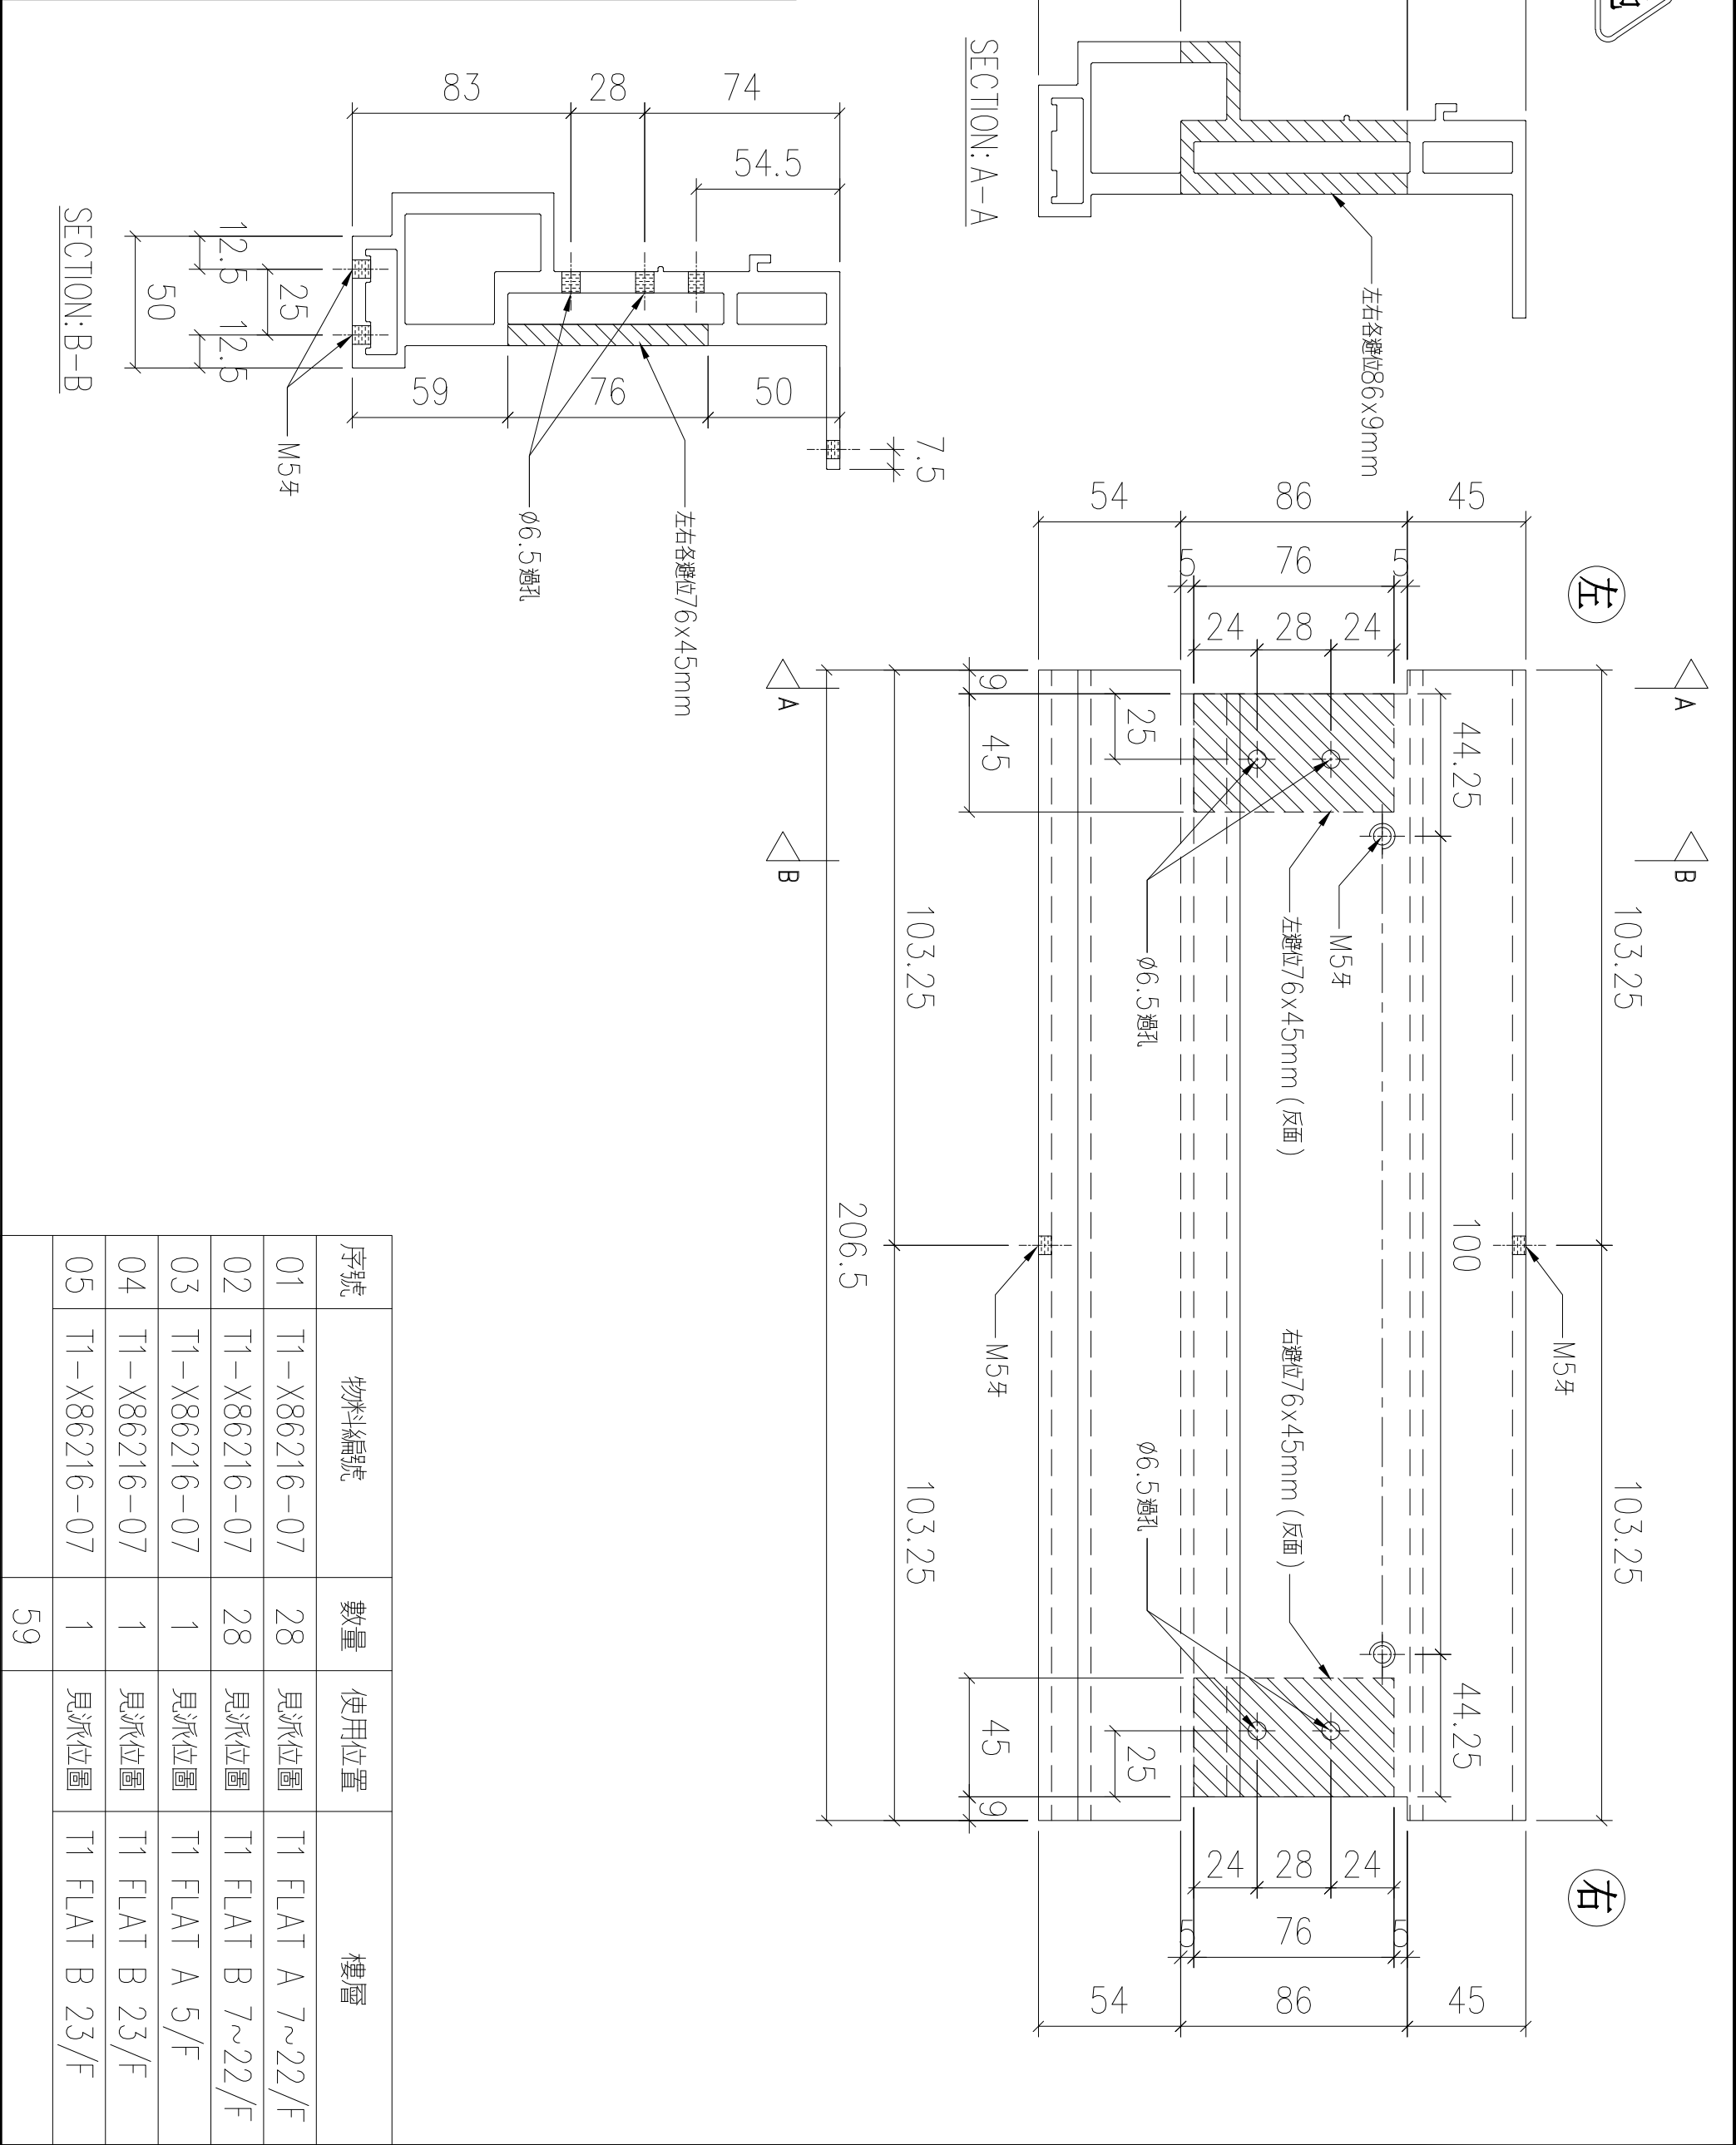




名稱	底橫加工圖	制圖	LHR	2022,09,19	修改	—		
材料	X86216	復核	—	—	日期	—		
顏色	JMQ213457(3coats)	批準			圖號	J853-GB-FAB3-50		

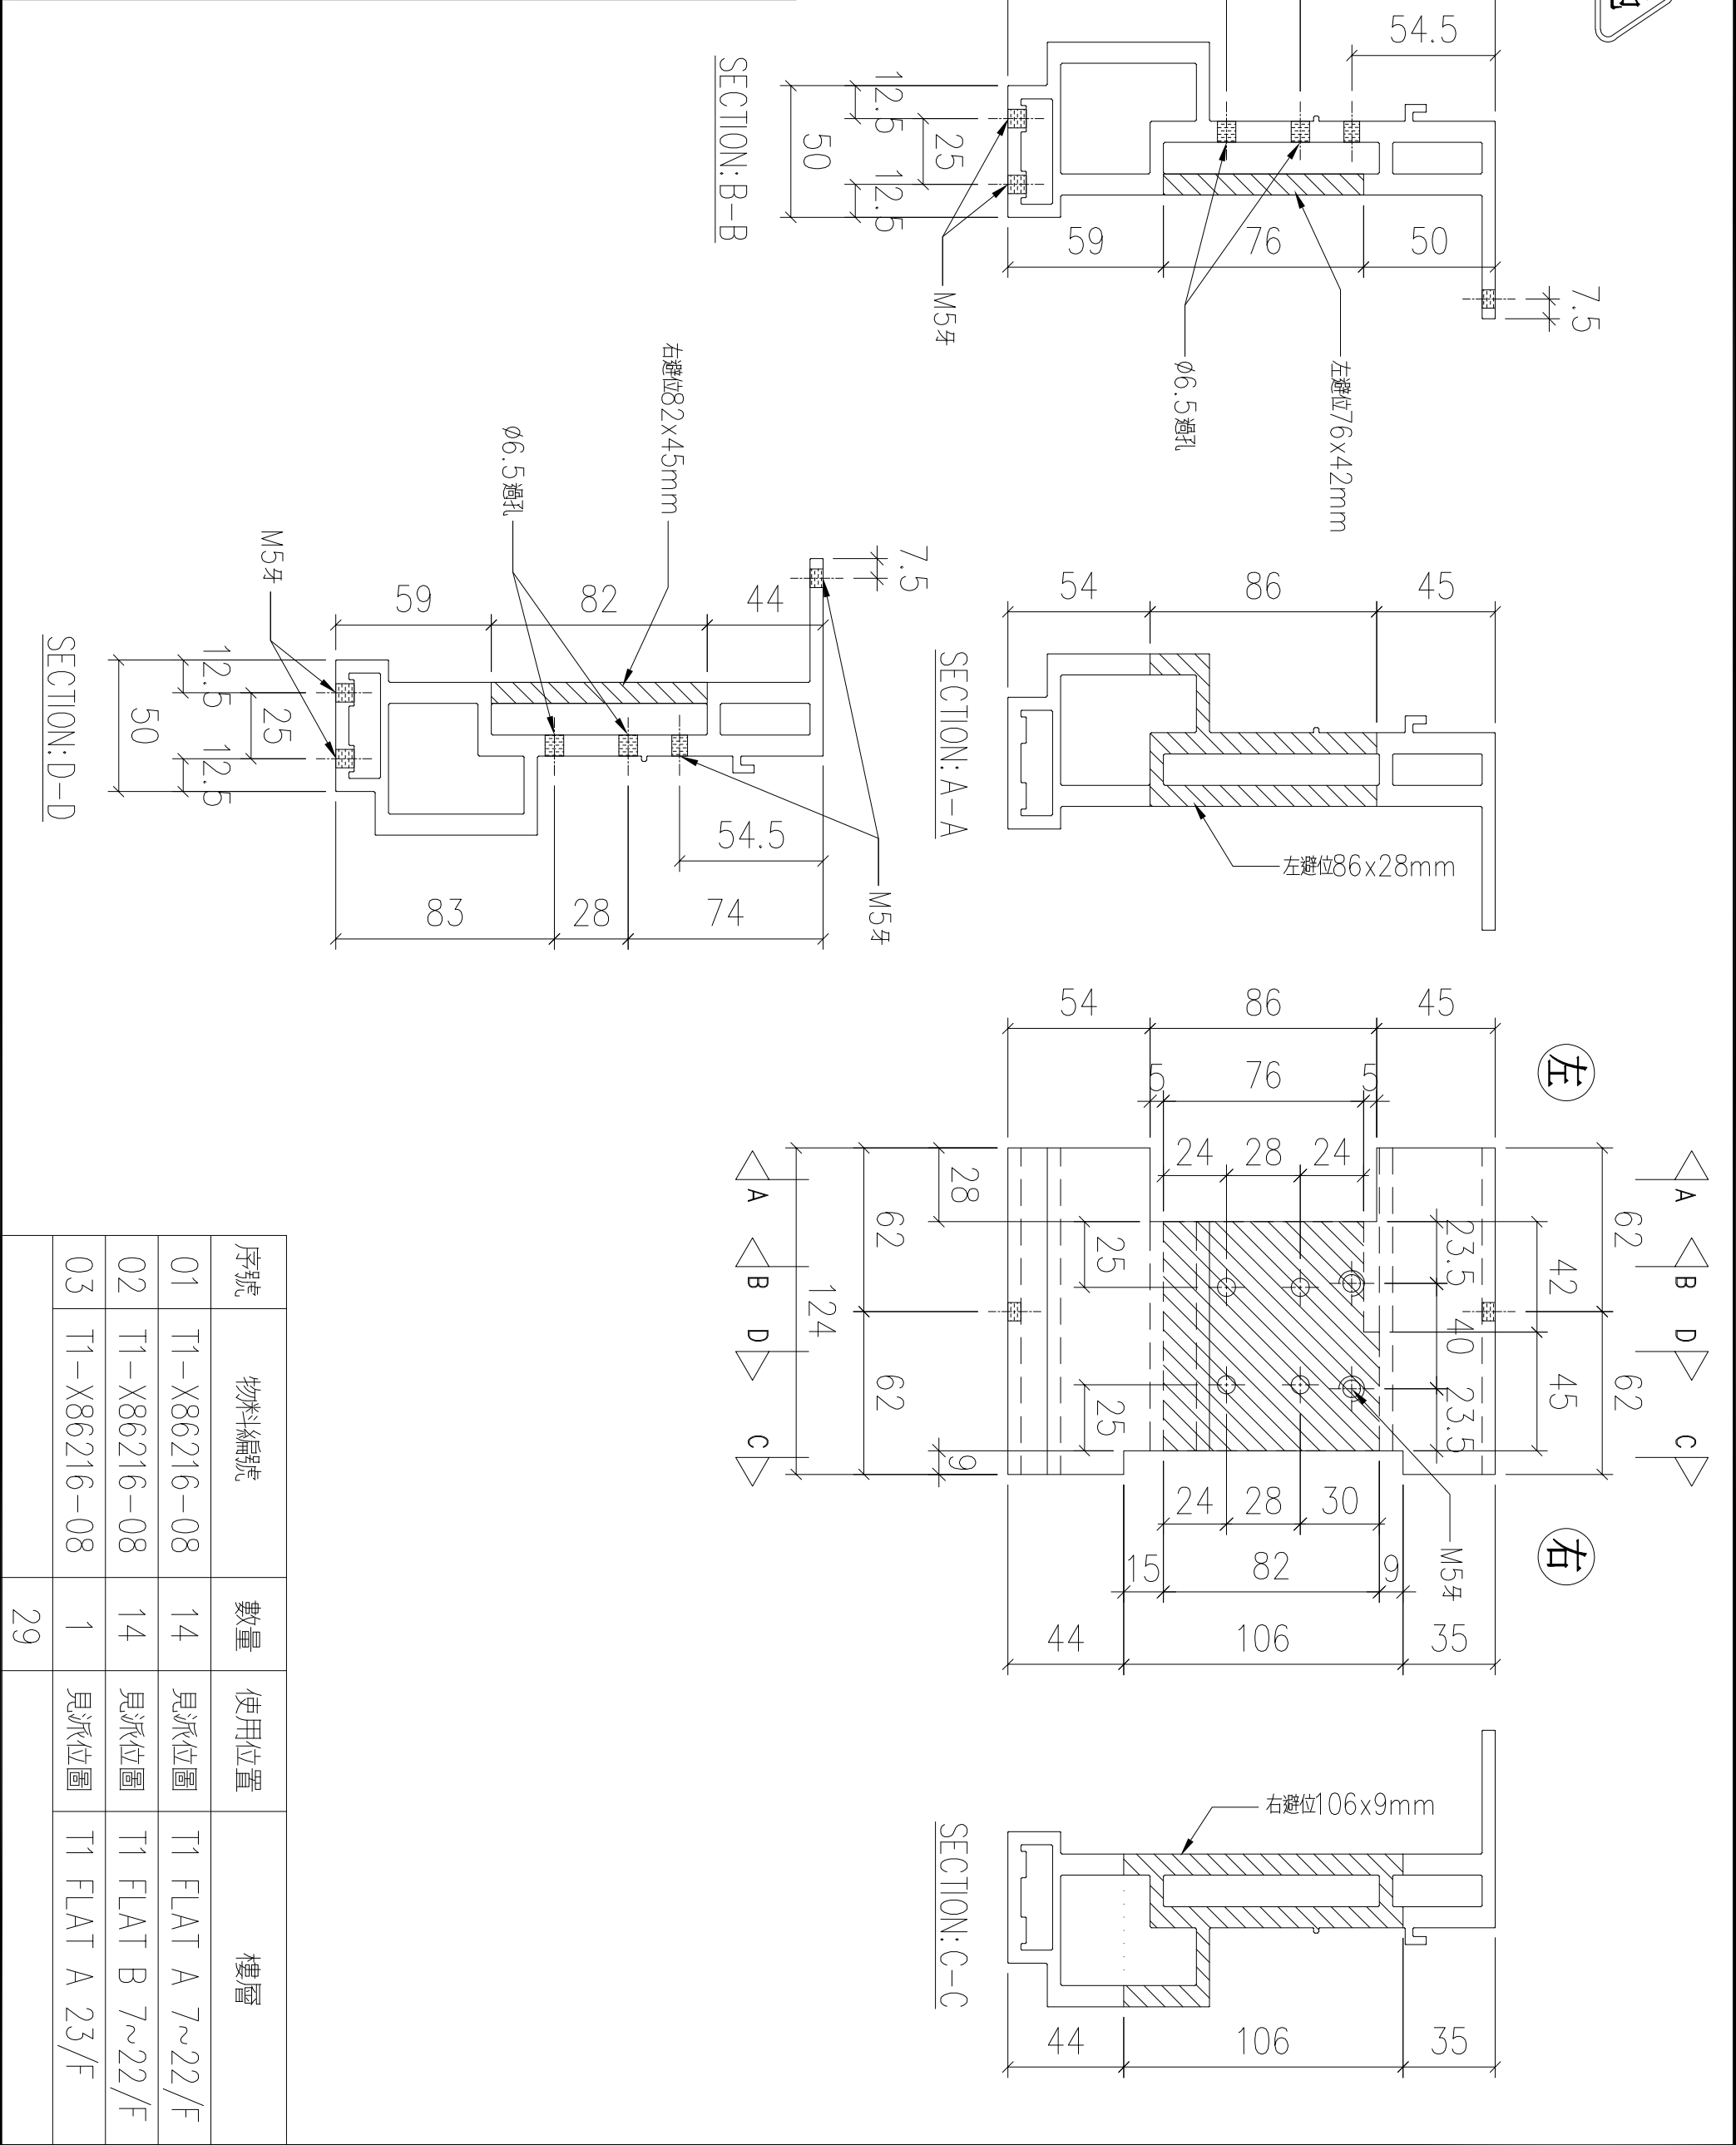

名稱	底橫加工圖	制圖	LHR	2022,09,19	修改	—		
材料	X86216	復核	—	—	日期	—		
顏色	JMQ213457(3coats)	批準			圖號	J853-GB-FAB3-51		

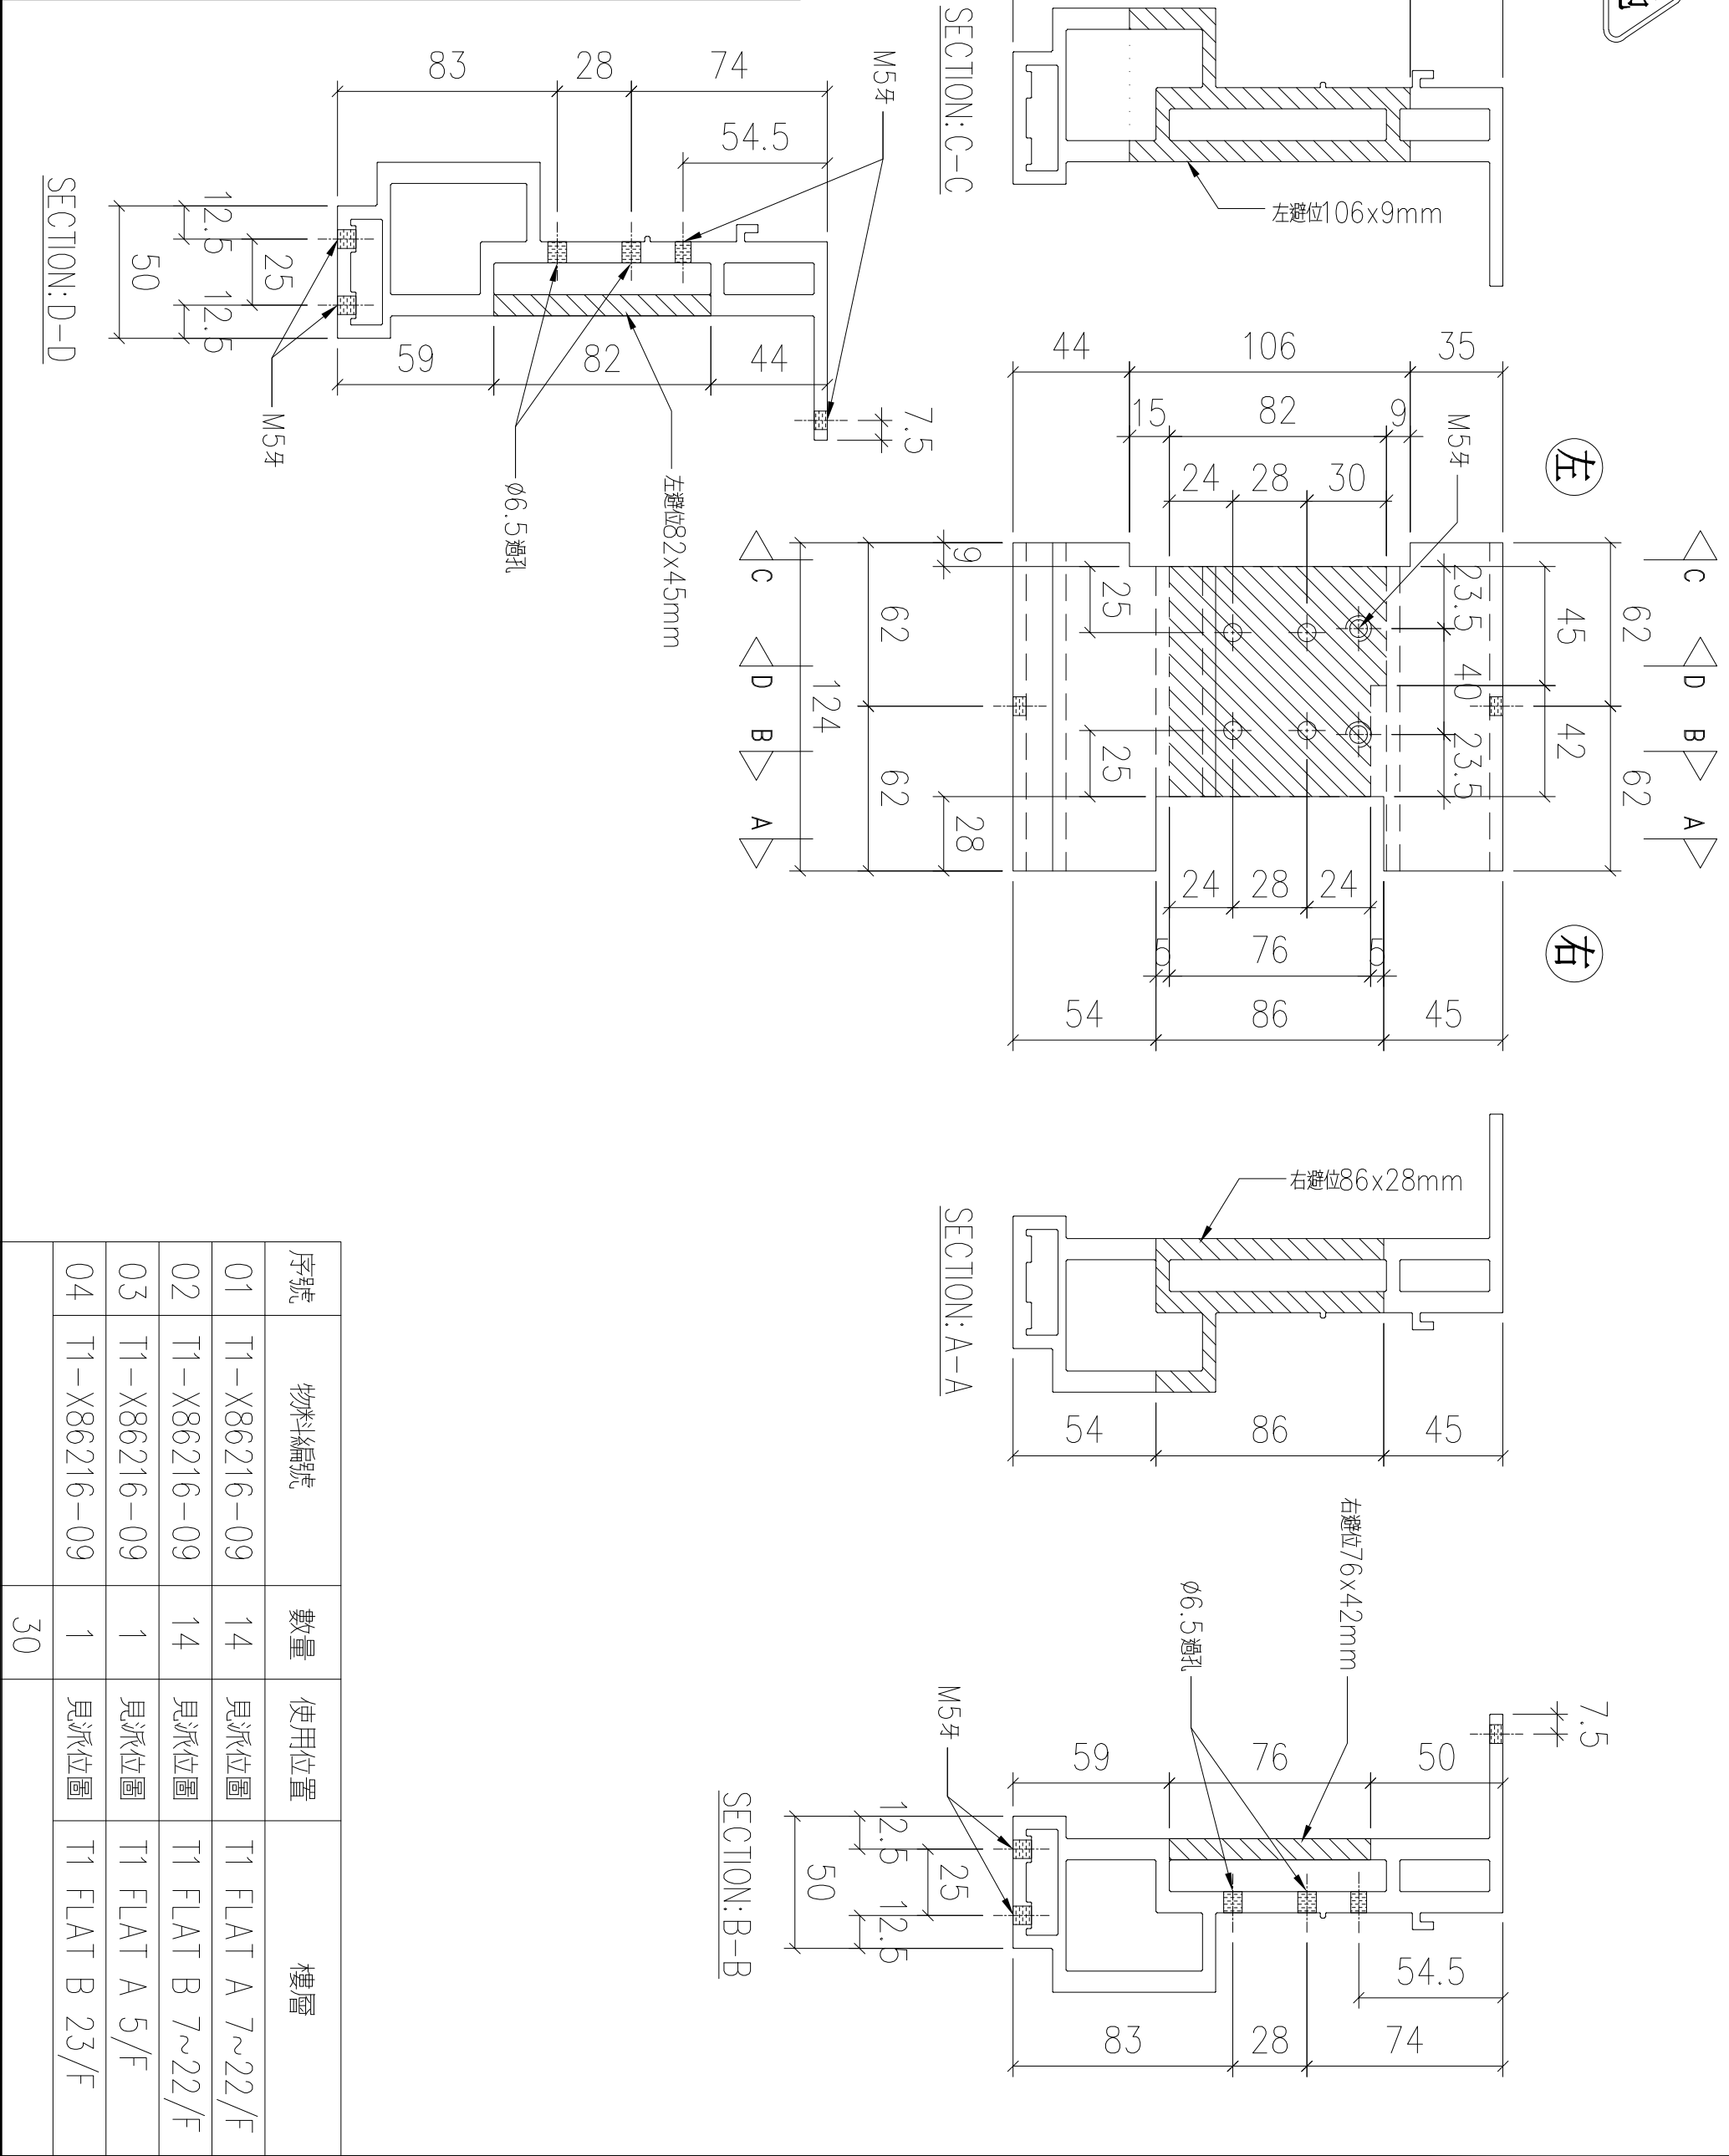



送工地

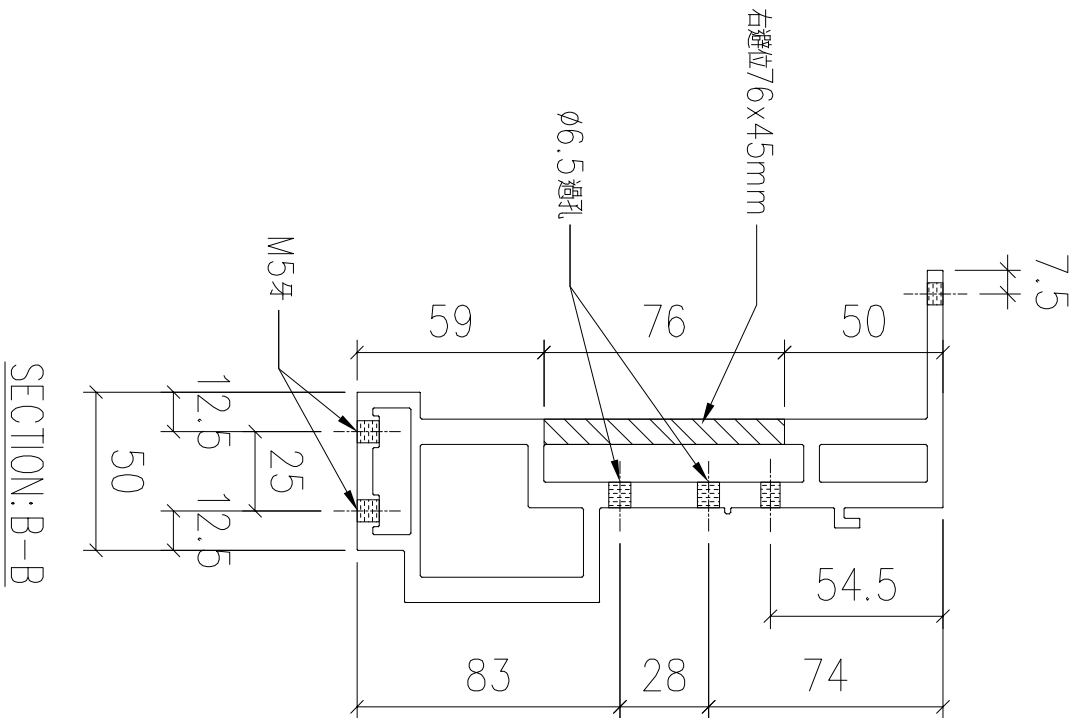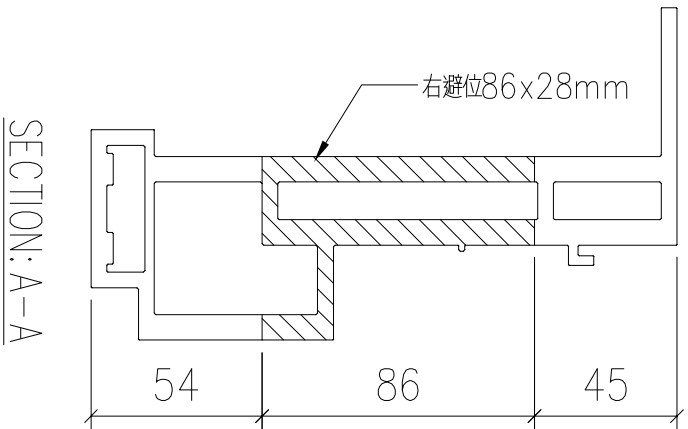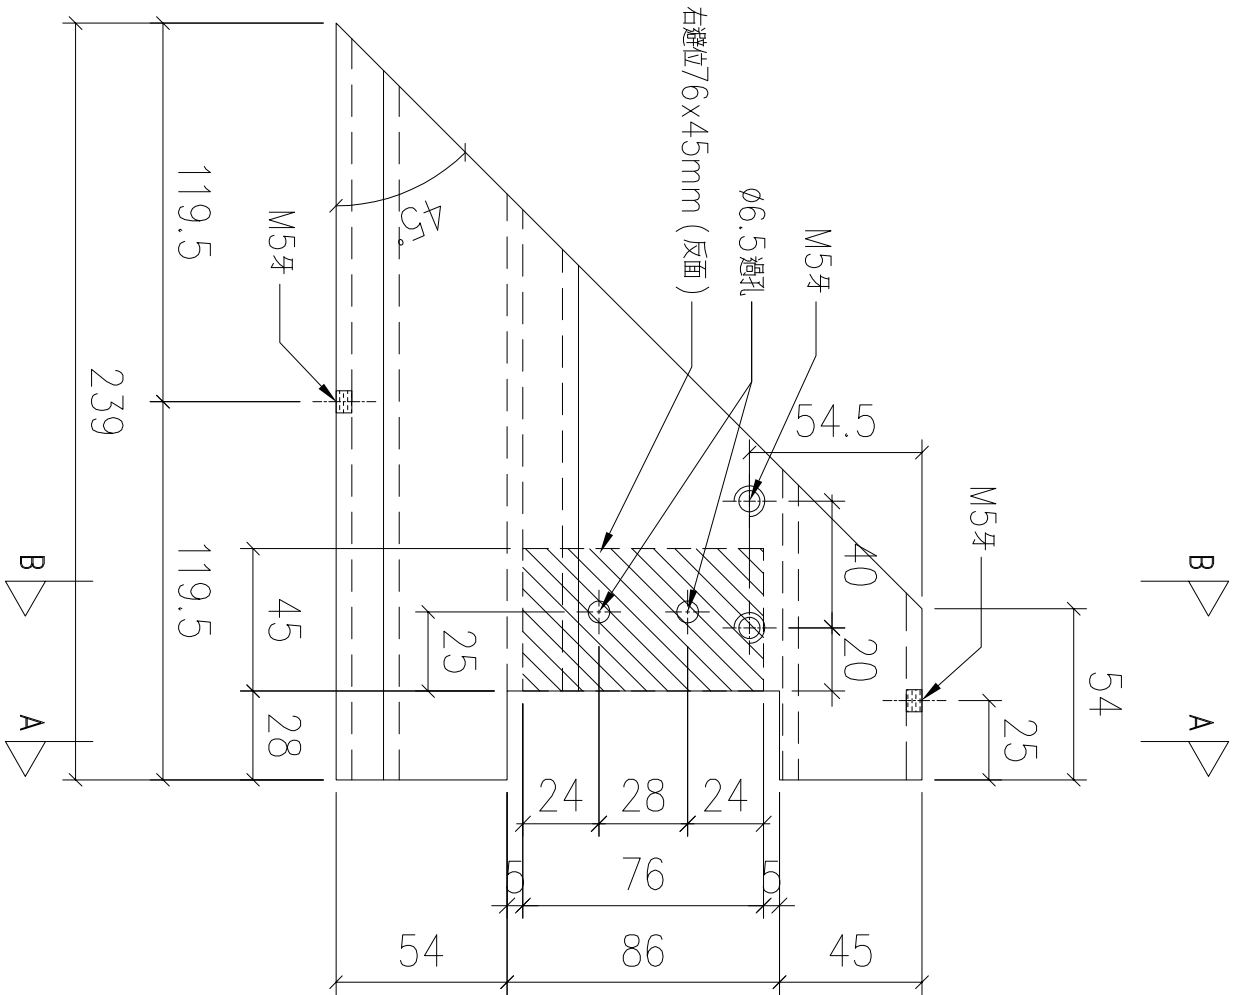

序號	物料編號	數量	使用位置	樓層
01	T1-X86216-10	14	見派位圖	T1 FLAT A 7~22/F
02	T1-X86216-10	14	見派位圖	T1 FLAT B 7~22/F
03	T1-X86216-10	1	見派位圖	T1 FLAT A 23/F
		29		

名稱	底橫加工圖	制圖	LHR	2022,09,19	修改	—		
材料	X86216	復核	—	—	日期	—		
顏色	JMQ213457(3coats)	批準			圖號	J853-GB-FAB3-53		


送工地

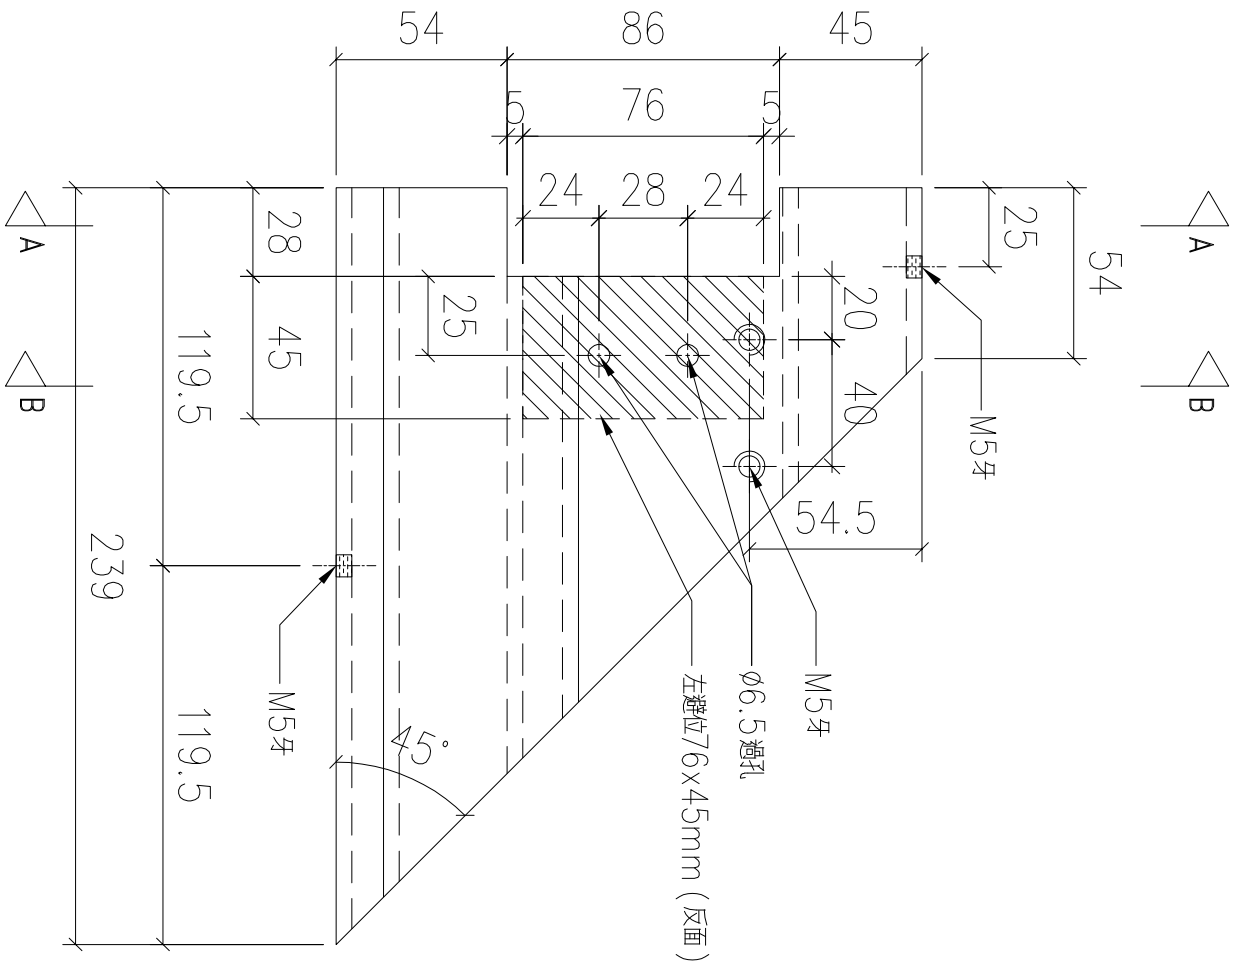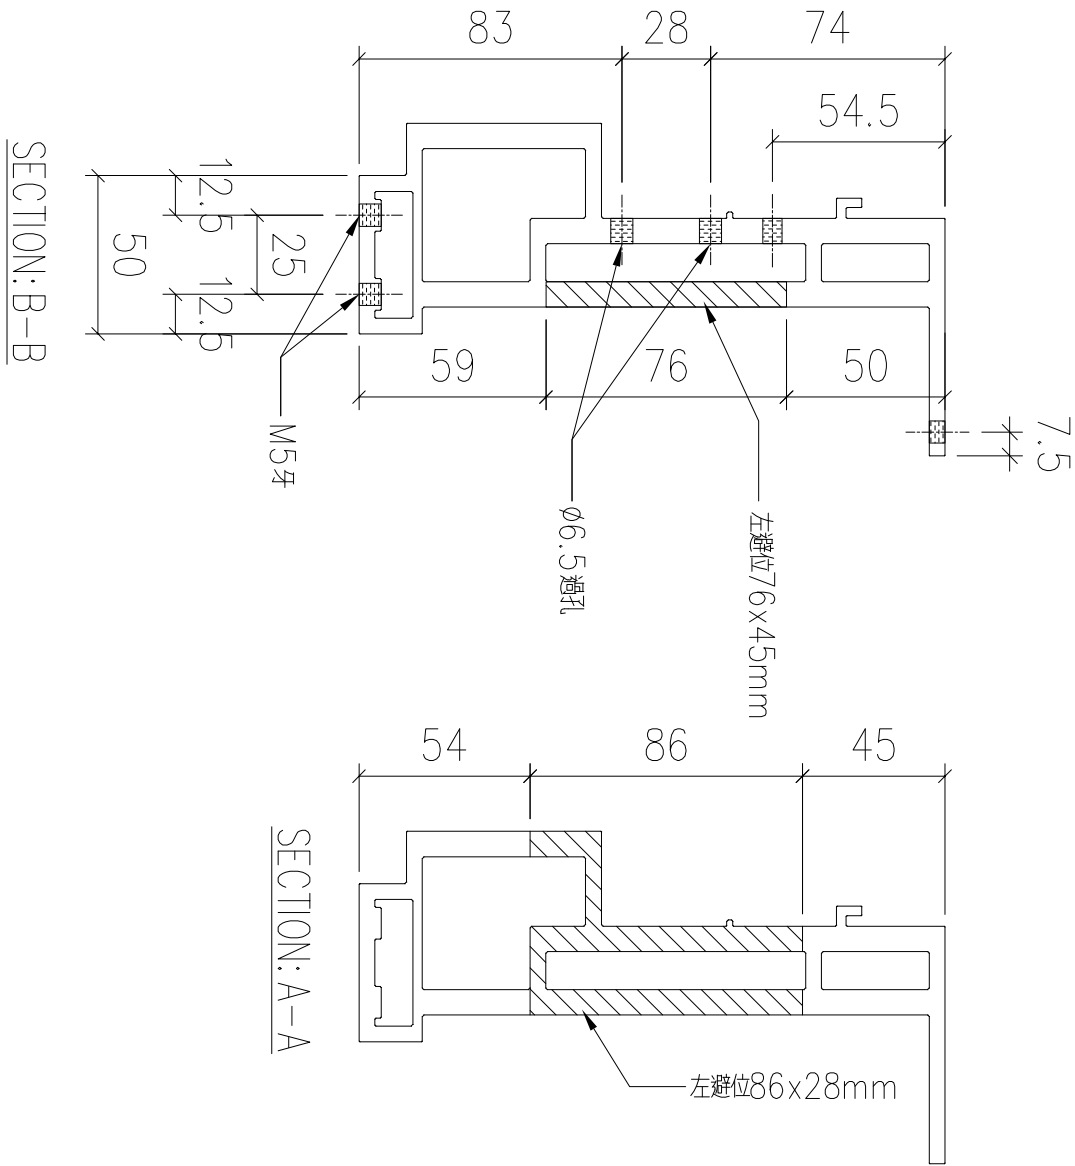

序號	物料編號	數量	使用位置	樓層
01	T1-X86216-11	14	見派位圖	T1 FLAT A 7~22/F
02	T1-X86216-11	14	見派位圖	T1 FLAT B 7~22/F
03	T1-X86216-11	1	見派位圖	T1 FLAT A 5/F
04	T1-X86216-11	1	見派位圖	T1 FLAT B 23/F
		30		

名稱	底橫加工圖	制圖	LHR	2022,09,19	修改	—		
材料	X86216	復核	—	—	日期	—		
顏色	JMQ213457(3coats)	批準			圖號	J853-GB-FAB3-54		

送工地



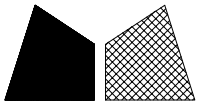


美特鋁質 有限公司
MIDI Aluminium Fabricator Ltd.


工程號	J853	地盤	錦上路
-----	------	----	-----

序號	物料編號	數量	使用位置	樓層
01	T1-X86216-12	28	見派位圖	T1 FLAT A 7~22/F
02	T1-X86216-12	14	見派位圖	T1 FLAT B 7~22/F
03	T1-X86216-12	2	見派位圖	T1 FLAT A 5/F
04	T1-X86216-12	1	見派位圖	T1 FLAT B 23/F
05	T2-X86216-04	18	見派位圖	T2 FLAT A 6~16/F
06	T2-X86216-04	16	見派位圖	T2 FLAT A 17~25/F
07	T2-X86216-04	18	見派位圖	T2 FLAT B 6~26/F
08	T2-X86216-04	38	見派位圖	T2 FLAT C 5~26/F

序號	物料編號	數量	使用位置	樓層
09	T2-X86216-04	18	見派位圖	T2 FLAT D 6~16/F
10	T3-X86216-04	18	見派位圖	T3 FLAT A 6~16/F
11	T3-X86216-04	16	見派位圖	T3 FLAT A 17~25/F
12	T3-X86216-04	18	見派位圖	T3 FLAT B 6~26/F
13	T3-X86216-04	36	見派位圖	T3 FLAT C 6~26/F
14	T3-X86216-04	18	見派位圖	T3 FLAT D 6~16/F
		259		

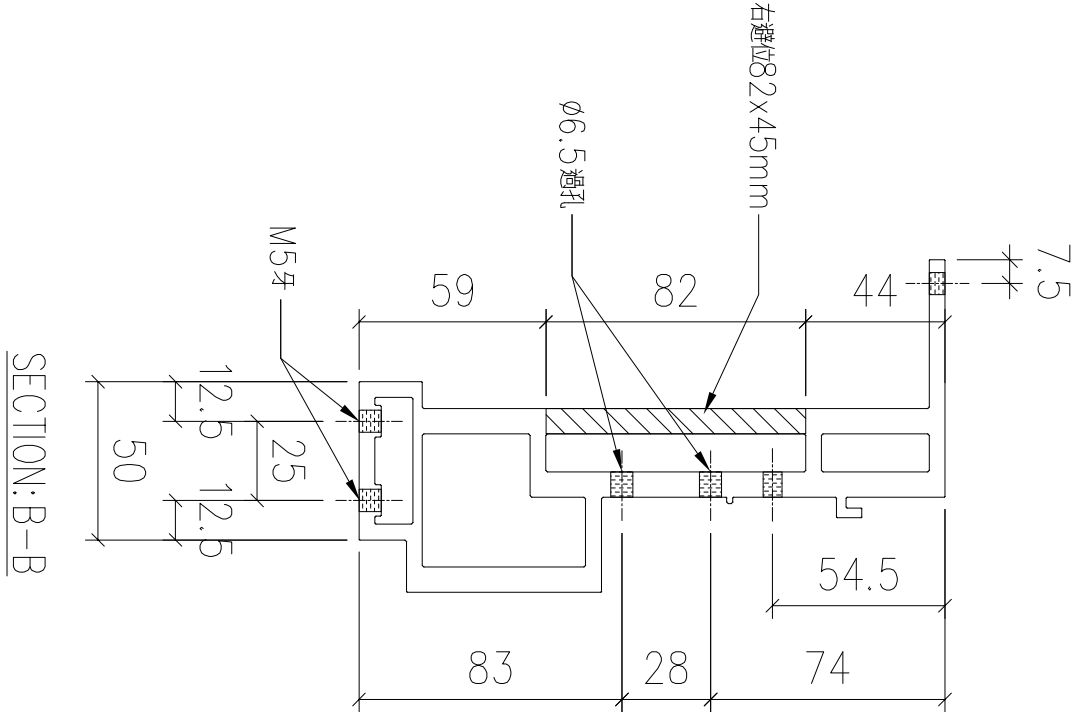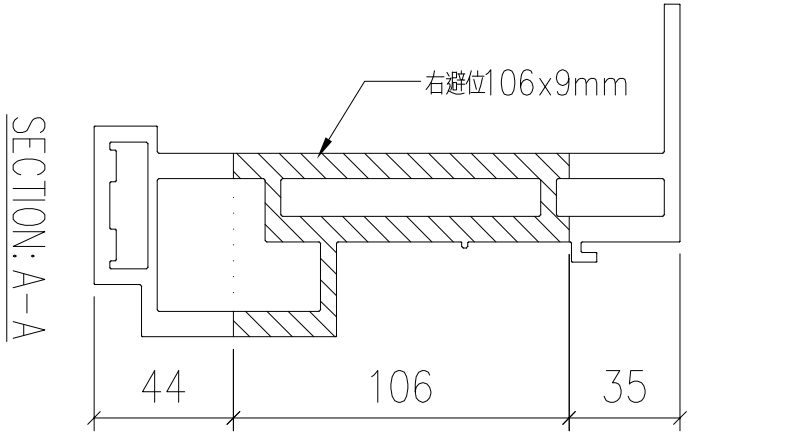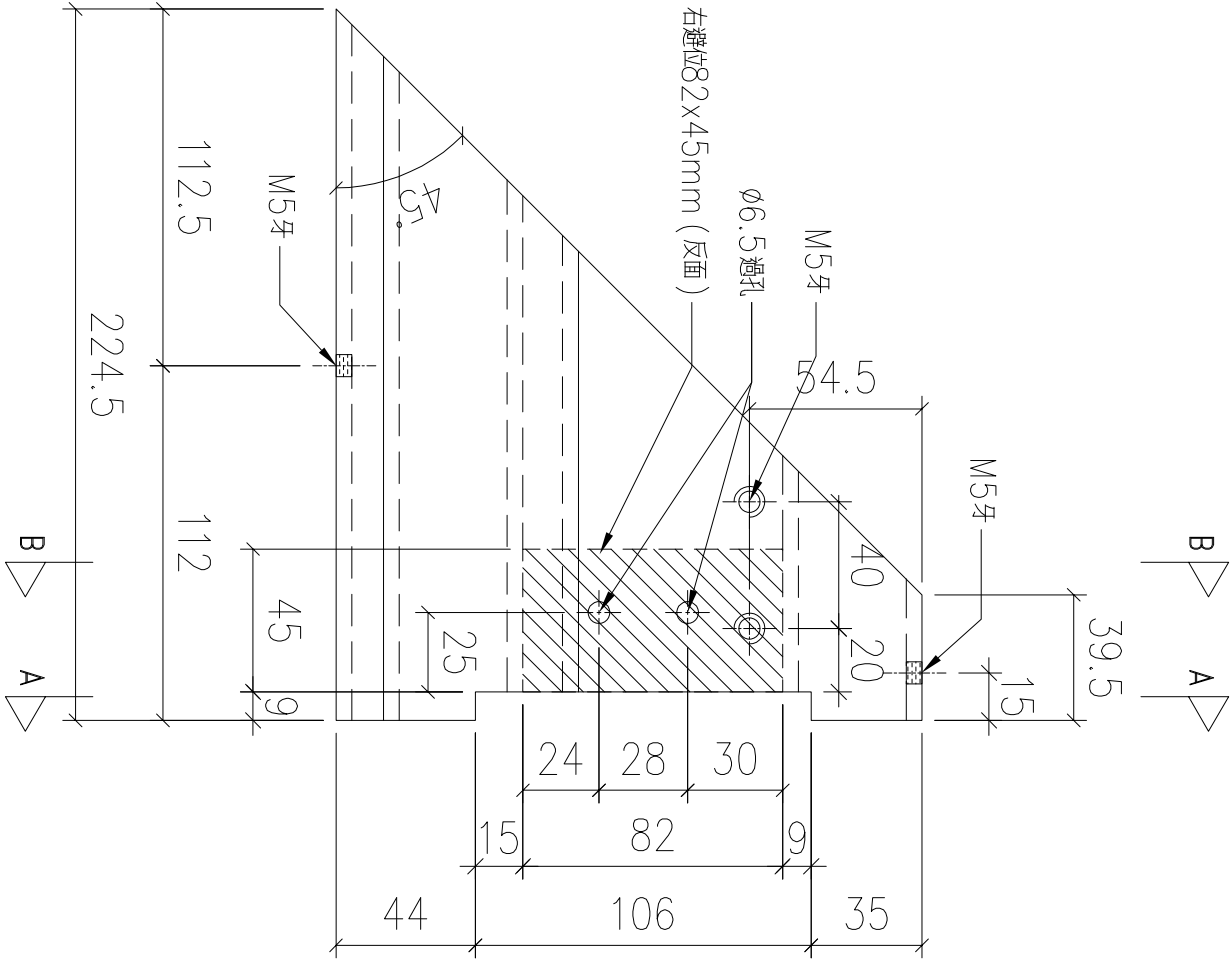

名稱	底橫加工圖	制圖	LHR	2022,09,19	修改	—		
材料	X86216	復核	—	—	日期	—		
顏色	JMQ213457(3coats)	批準			圖號	J853-GB-FAB3-55		

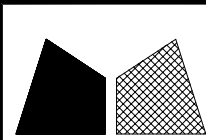

美特鋁質 有限公司
MIDI Aluminium Fabricator Ltd.

工程號

J853


地盤

錦上路




序號	物料編號	數量	使用位置	樓層
01	T1-X86216-13	28	見派位圖	T1 FLAT A 7~22/F
02	T1-X86216-13	14	見派位圖	T1 FLAT B 7~22/F
03	T1-X86216-13	1	見派位圖	T1 FLAT A 5/F
04	T1-X86216-13	1	見派位圖	T1 FLAT B 23/F
05	T2-X86216-05	18	見派位圖	T2 FLAT A 6~16/F
06	T2-X86216-05	16	見派位圖	T2 FLAT A 17~25/F
07	T2-X86216-05	36	見派位圖	T2 FLAT B 6~26/F
08	T2-X86216-05	19	見派位圖	T2 FLAT C 5~26/F

序號	物料編號	數量	使用位置	樓層
09	T2-X86216-05	18	見派位圖	T2 FLAT D 6~16/F
10	T3-X86216-05	18	見派位圖	T3 FLAT A 6~16/F
11	T3-X86216-05	16	見派位圖	T3 FLAT A 17~25/F
12	T3-X86216-05	36	見派位圖	T3 FLAT B 6~26/F
13	T3-X86216-05	18	見派位圖	T3 FLAT C 6~26/F
14	T3-X86216-05	18	見派位圖	T3 FLAT D 6~16/F
		257		

名稱	底橫加工圖	制圖	LHR	2022,09,19	修改	—		
材料	X86216	復核	—	—	日期	—		
顏色	JMQ213457(3coats)	批準			圖號	J853-GB-FAB3-56		

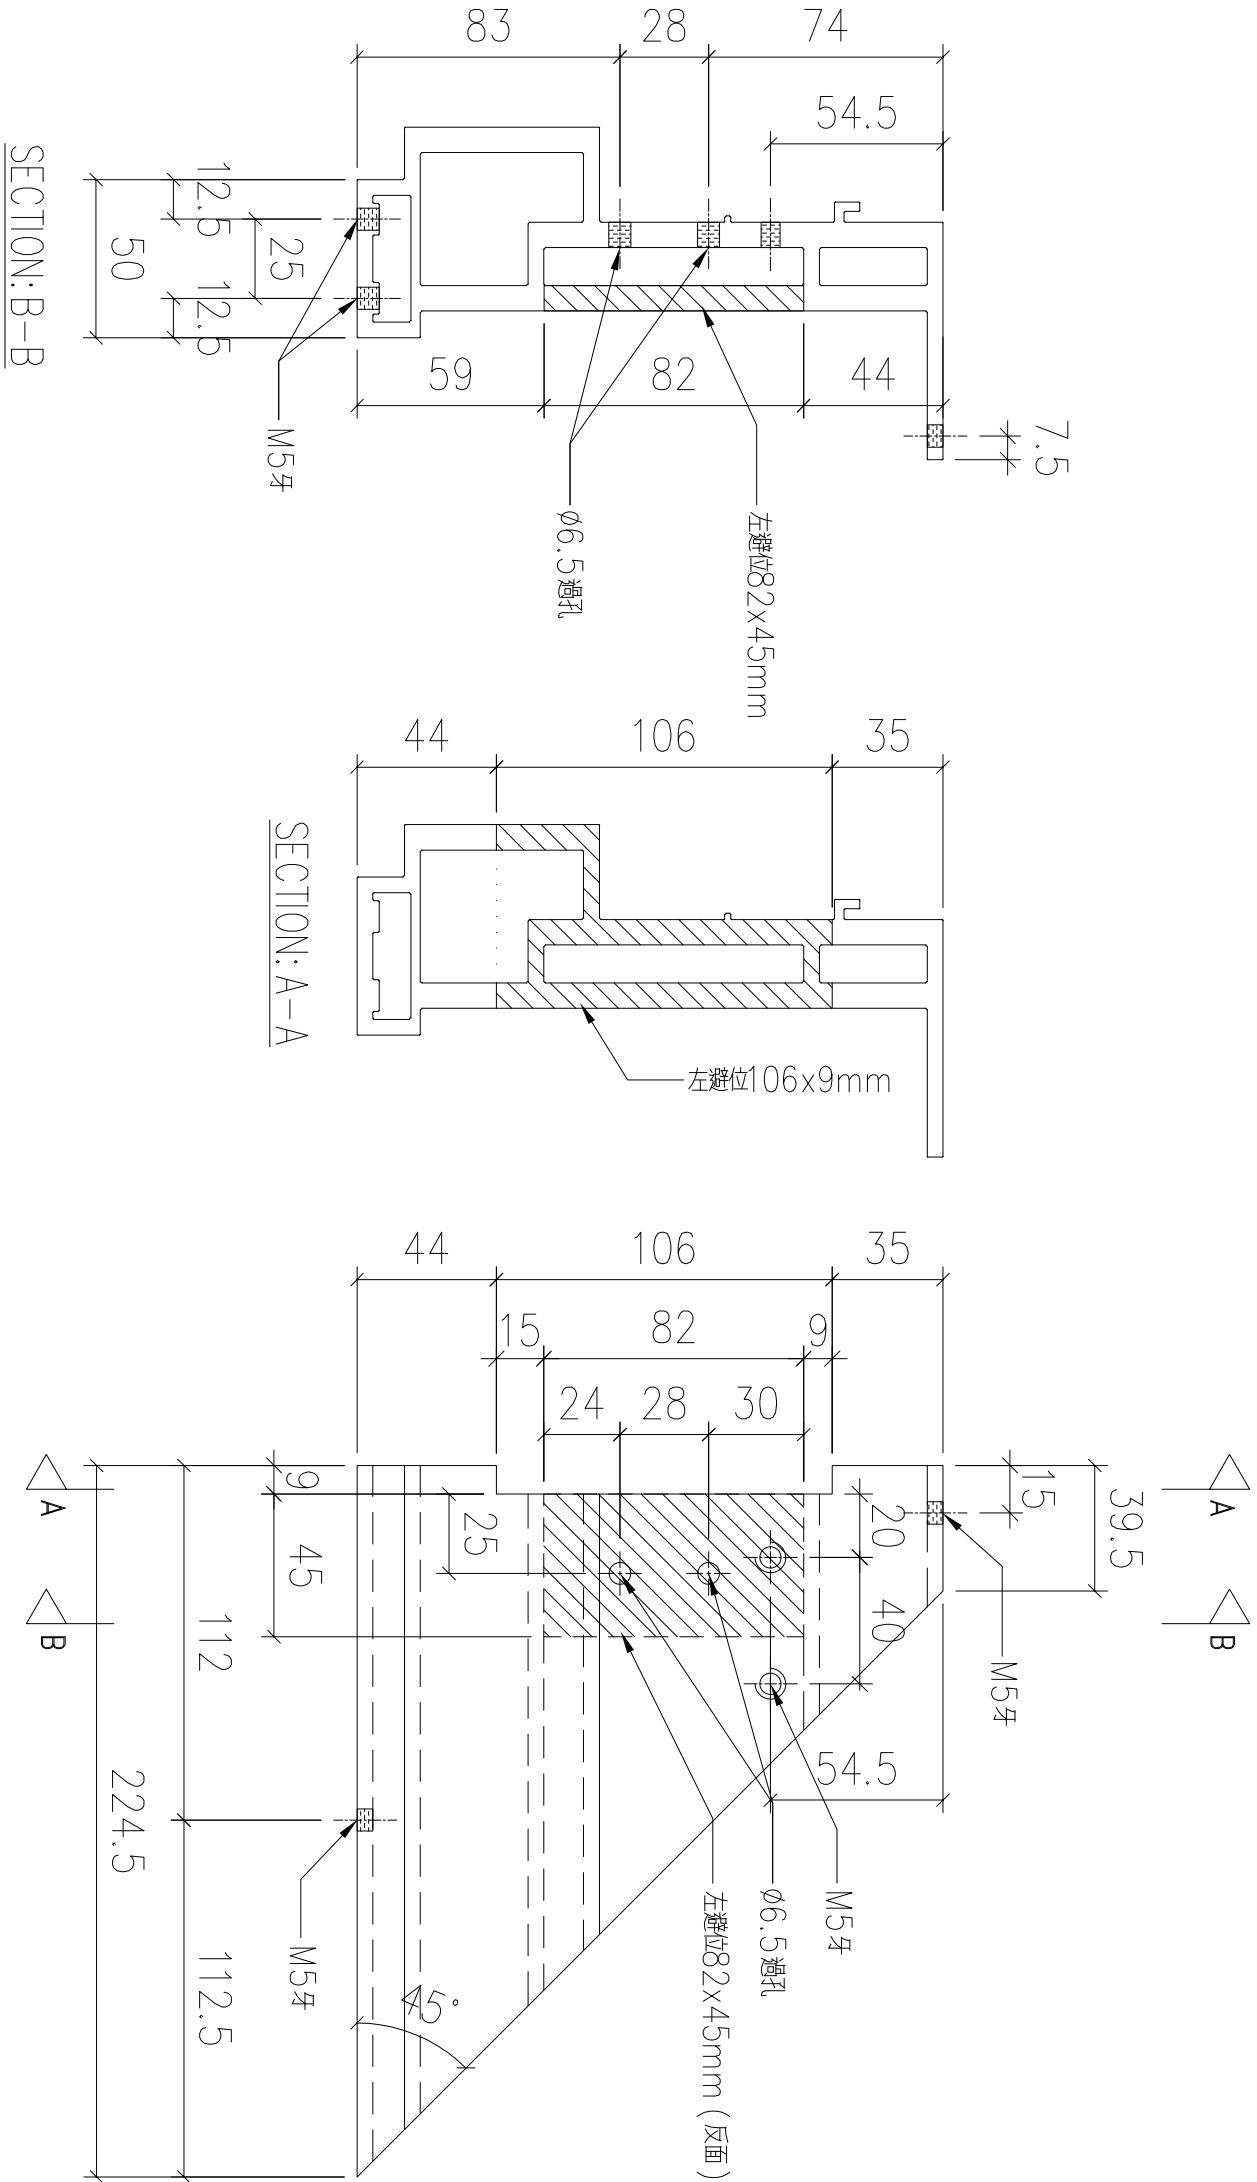

送工地

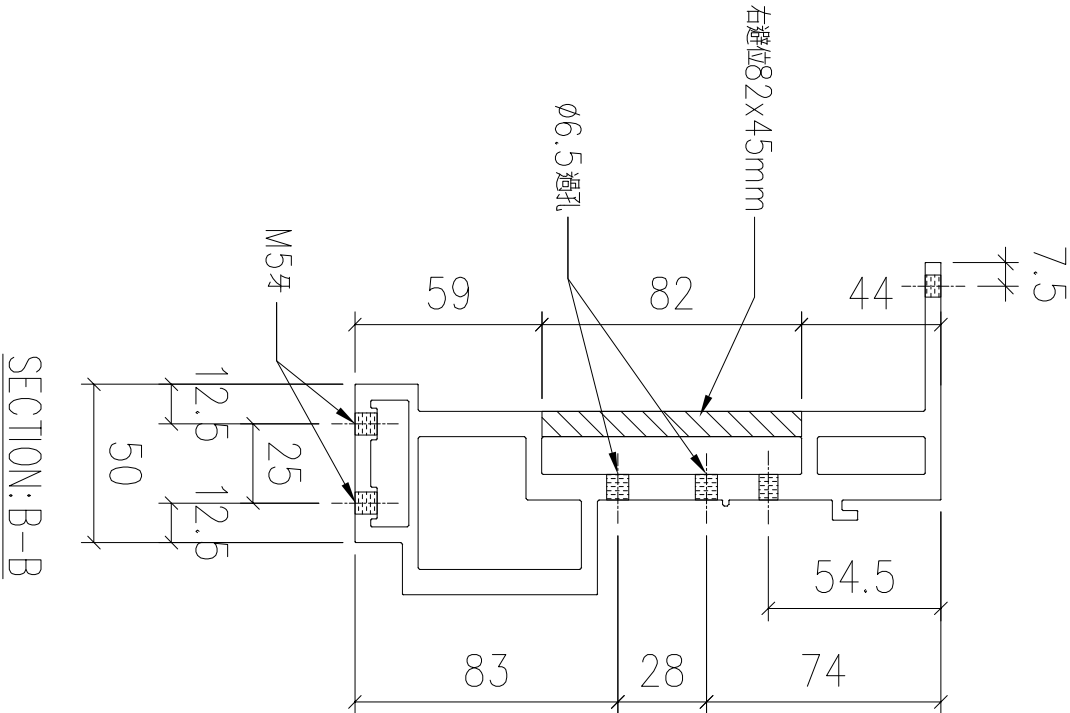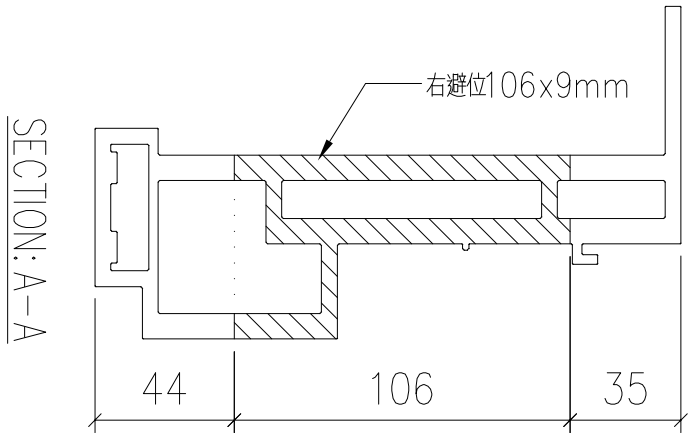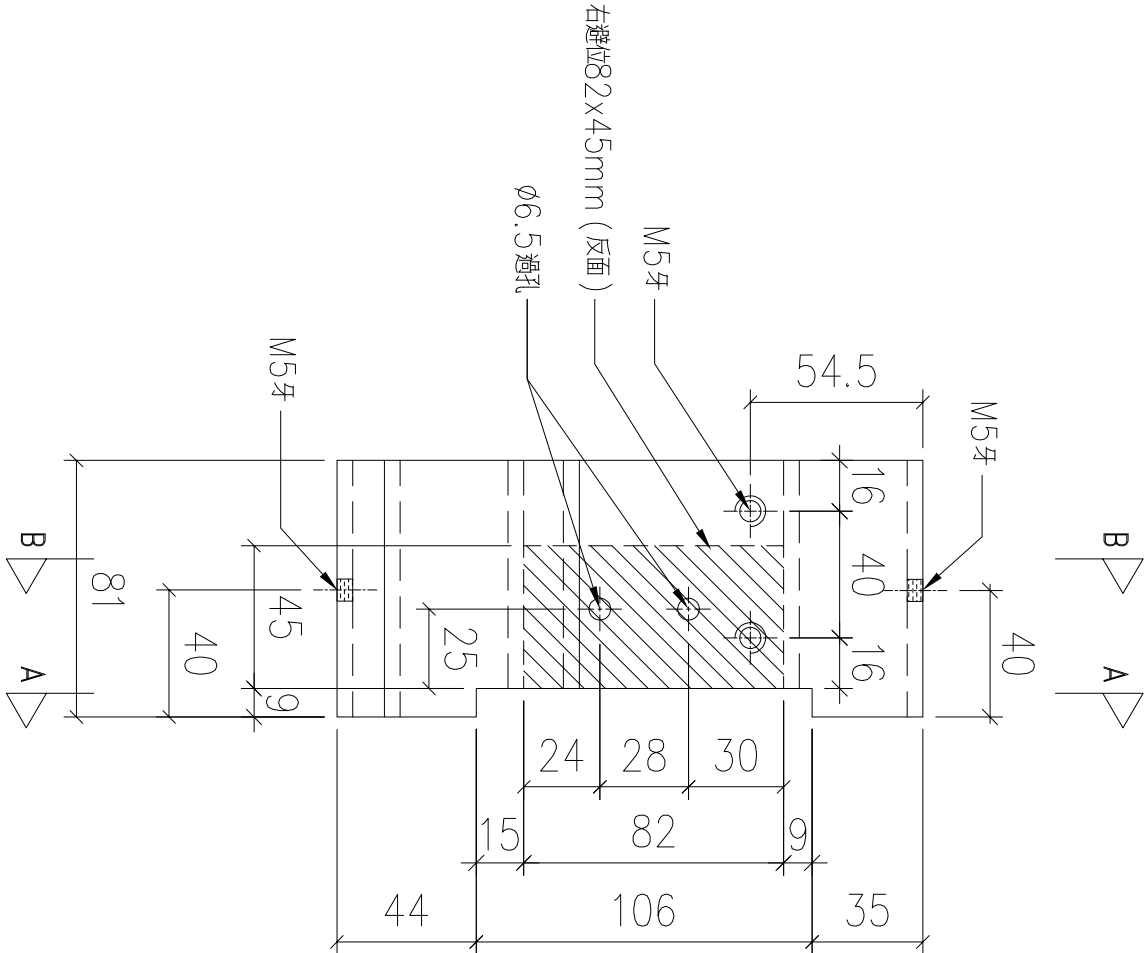


序號	物料編號	數量	使用位置	樓層
01	T1-X86216-14	14	見派位圖	T1 FLAT A 7~22/F
02	T1-X86216-14	14	見派位圖	T1 FLAT B 7~22/F
03	T1-X86216-14	1	見派位圖	T1 FLAT A 5/F
04	T1-X86216-14	1	見派位圖	T1 FLAT B 5/F
05	T1-X86216-14	2	見派位圖	T1 FLAT A,B 23/F
06	T2-X86216-06	9	見派位圖	T2 FLAT A 6~16/F
07	T2-X86216-06	8	見派位圖	T2 FLAT A 17~25/F

序號	物料編號	數量	使用位置	樓層
08	T2-X86216-06	18	見派位圖	T2 FLAT B 6~26/F
09	T2-X86216-06	9	見派位圖	T2 FLAT D 6~16/F
10	T3-X86216-06	9	見派位圖	T3 FLAT A 6~16/F
11	T3-X86216-06	8	見派位圖	T3 FLAT A 17~25/F
12	T3-X86216-06	18	見派位圖	T3 FLAT B 6~26/F
13	T3-X86216-06	9	見派位圖	T3 FLAT D 6~16/F

名稱	底橫加工圖	制圖	LHR	2022,09,19	修改	—		
材料	X86216	復核	—	—	日期	—		
顏色	JMQ213457(3coats)	批準			圖號	J853-GB-FAB3-57		

送工地



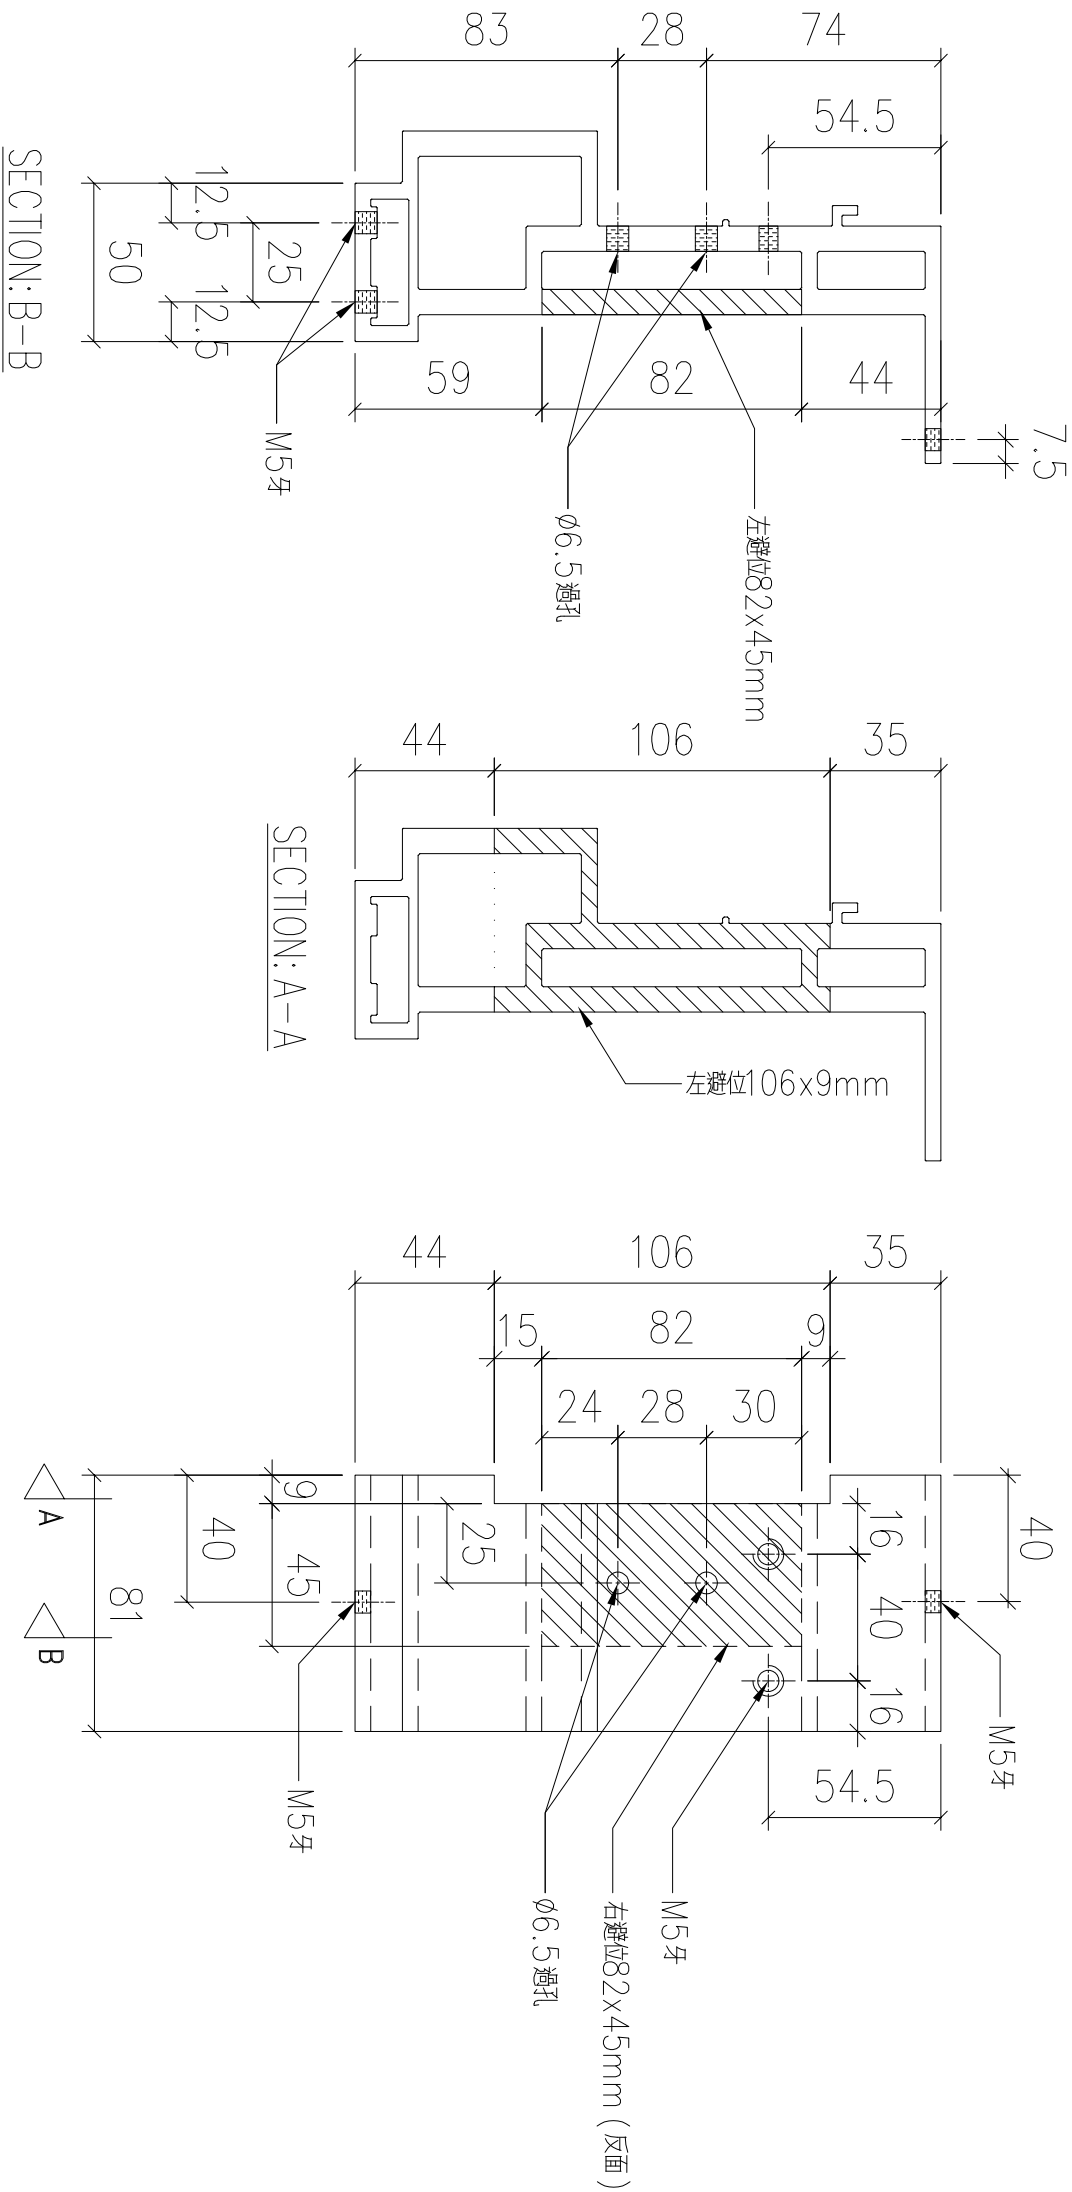


序號	物料編號	數量	使用位置	樓層
01	T1-X86216-15	14	見派位圖	T1 FLAT A 7~22/F
02	T1-X86216-15	14	見派位圖	T1 FLAT B 7~22/F
03	T1-X86216-15	1	見派位圖	T1 FLAT A 5/F
04	T1-X86216-15	2	見派位圖	T1 FLAT A,B 23/F
05	T2-X86216-07	9	見派位圖	T2 FLAT A 6~16/F
06	T2-X86216-07	8	見派位圖	T2 FLAT A 17~25/F

序號	物料編號	數量	使用位置	樓層
07	T2-X86216-07	19	見派位圖	T2 FLAT C 5~26/F
08	T2-X86216-07	9	見派位圖	T2 FLAT D 6~16/F
09	T3-X86216-07	9	見派位圖	T3 FLAT A 6~16/F
10	T3-X86216-07	8	見派位圖	T3 FLAT A 17~25/F
11	T3-X86216-07	18	見派位圖	T3 FLAT C 6~26/F
12	T3-X86216-07	9	見派位圖	T3 FLAT D 6~16/F
		120		

名稱	底橫加工圖	制圖	LHR	2022,09,19	修改	—		
材料	X86216	復核	—	—	日期	—		
顏色	JMQ213457(3coats)	批準			圖號	J853-GB-FAB3-58		


送工地

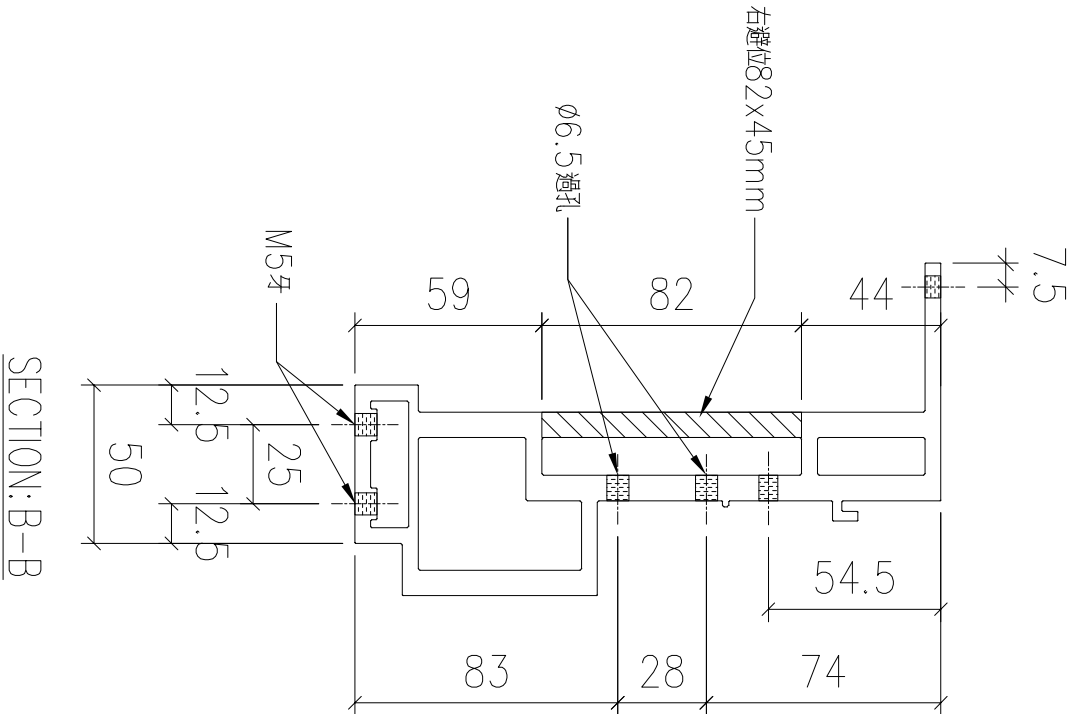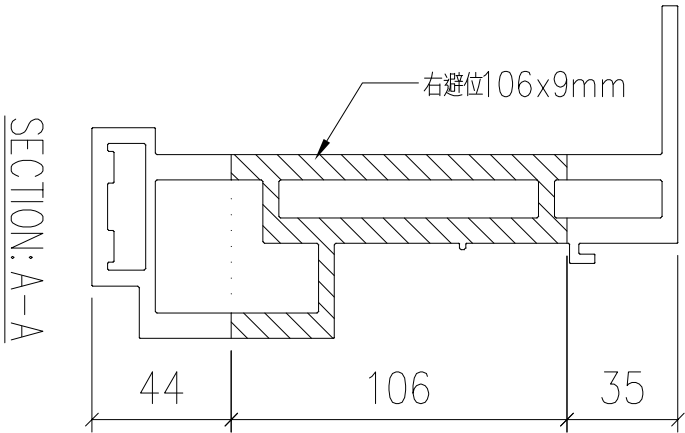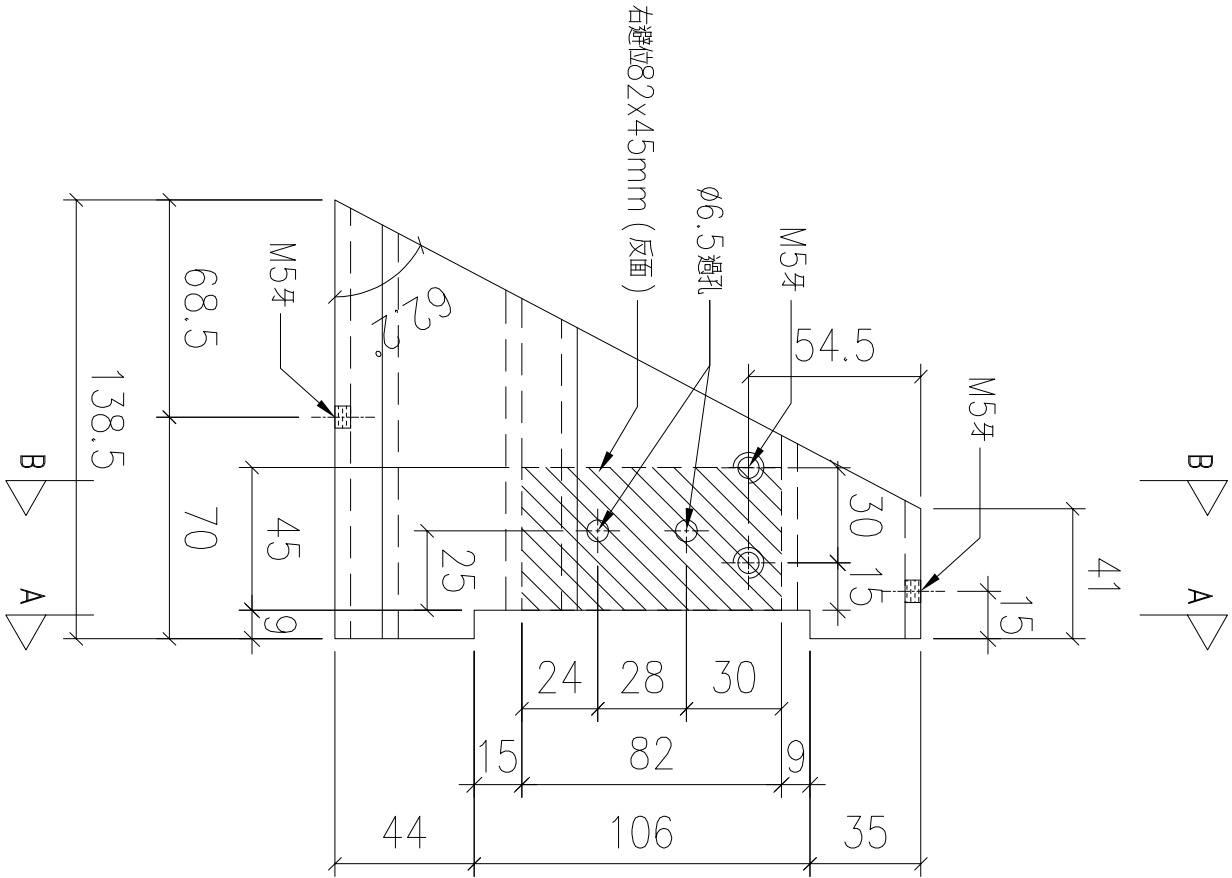

序號	物料編號	數量	使用位置	樓層
01	T1-X86216-33	1	見派位圖	T1 FLAT B 5/F

名稱	底橫加工圖	制圖	LHR	2022,09,19	修改	—		
材料	X86216	復核	—	—	日期	—		
顏色	JMQ213457(3coats)	批準			圖號	J853-GB-FAB3-59		

送工地

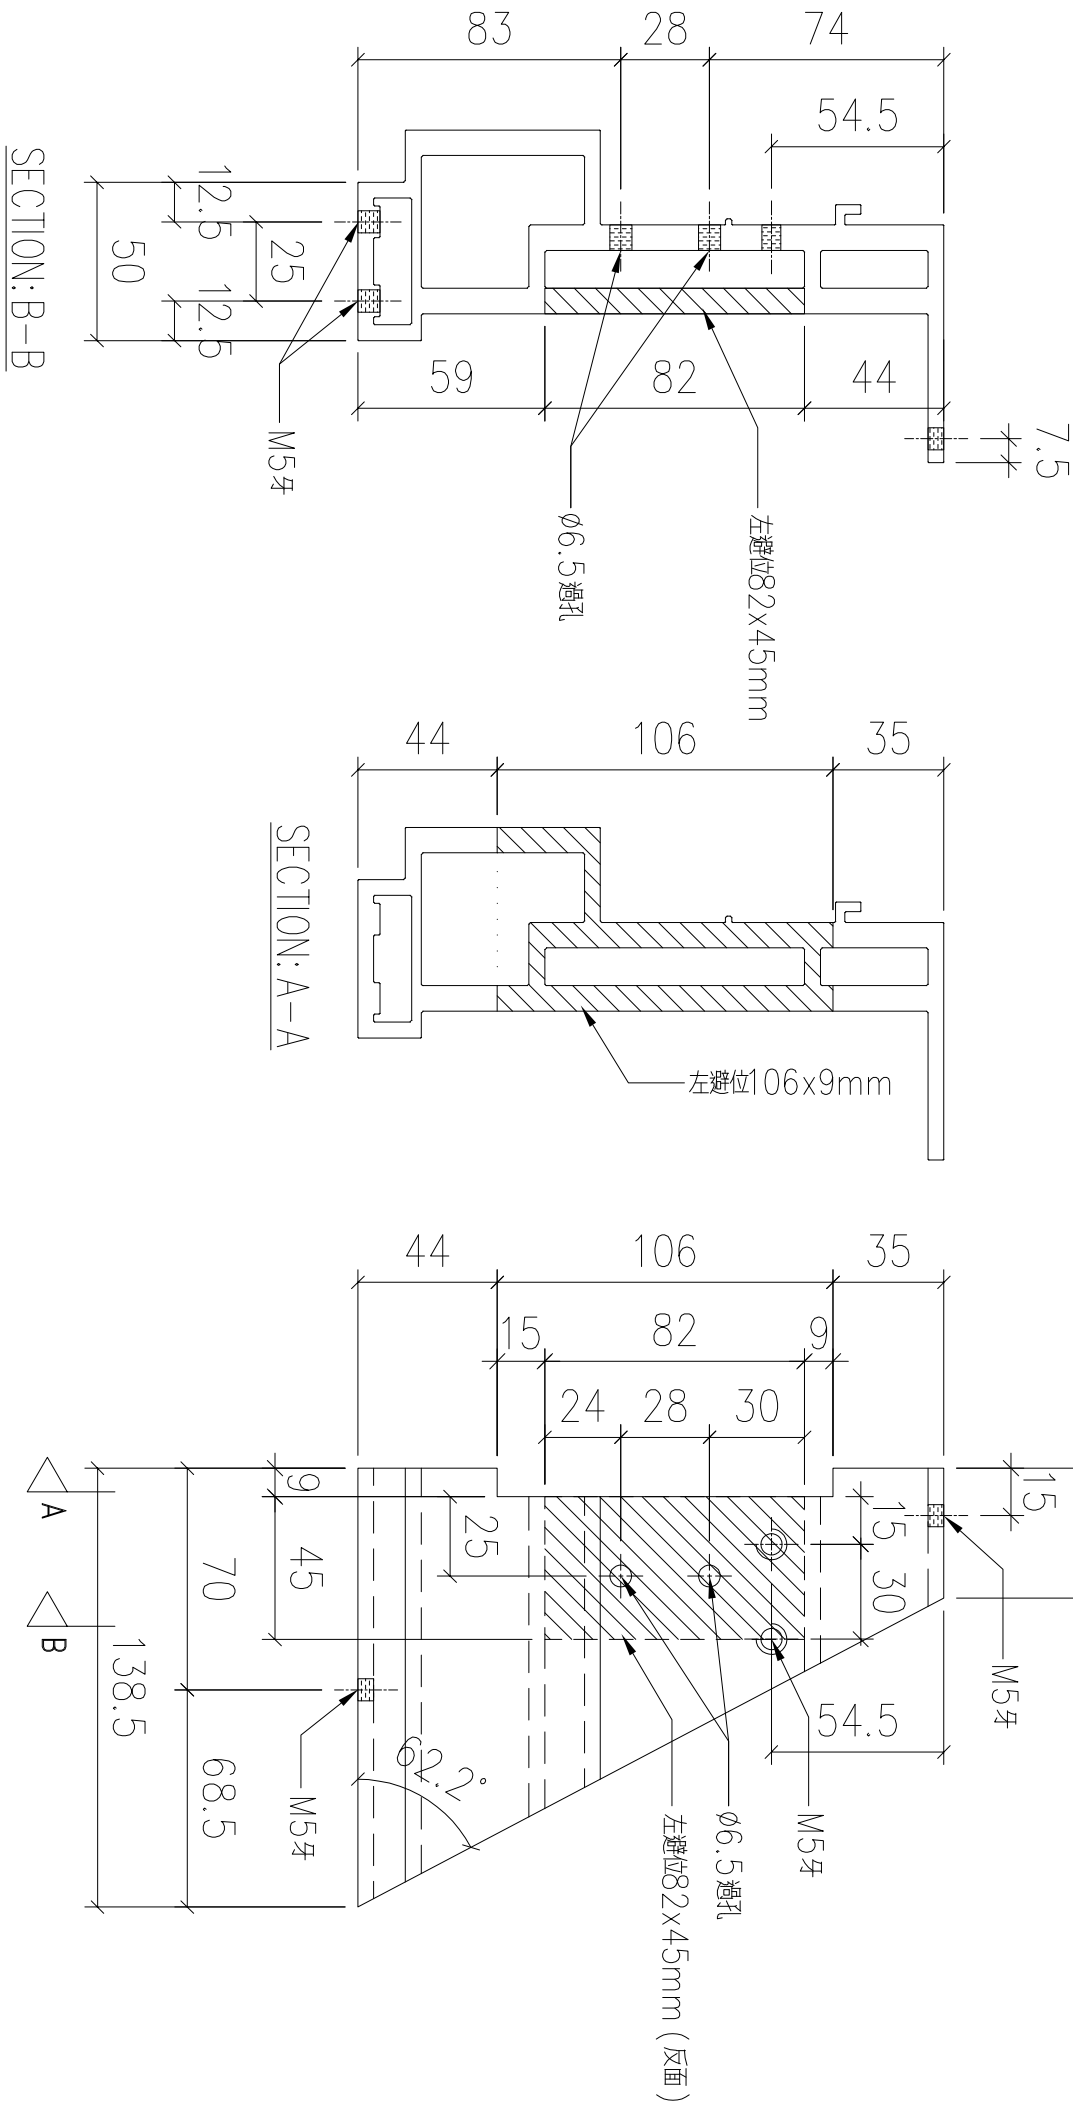


序號	物料編號	數量	使用位置	樓層
01	T1-X86216-34	1	見派位圖	T1 FLAT B 5/F

名稱	底橫加工圖	制圖	LHR	2022,09,19	修改	—		
材料	X86216	復核	—	—	日期	—		
顏色	JMQ213457(3coats)	批準			圖號	J853-GB-FAB3-60		




錦上路

送工地

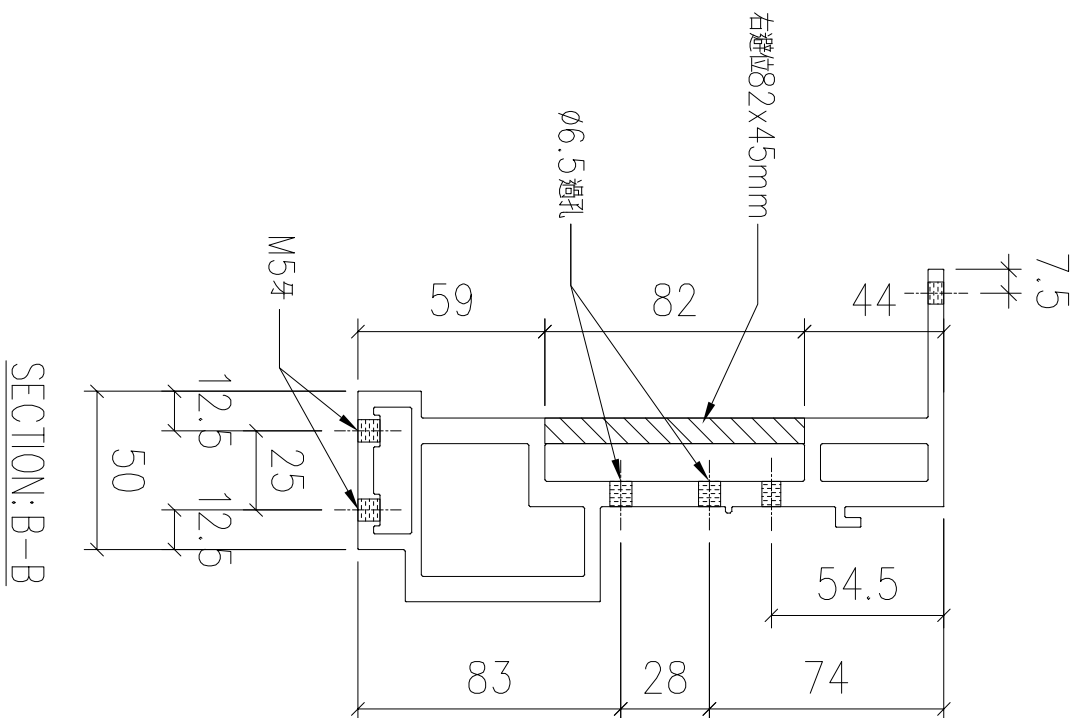


名稱	底橫加工圖	制圖	LHR	2022,09,19	修改	—		
材料	X86216	復核	—	—	日期	—		
顏色	JMQ213457(3coats)	批準			圖號	J853-GB-FAB3-61		

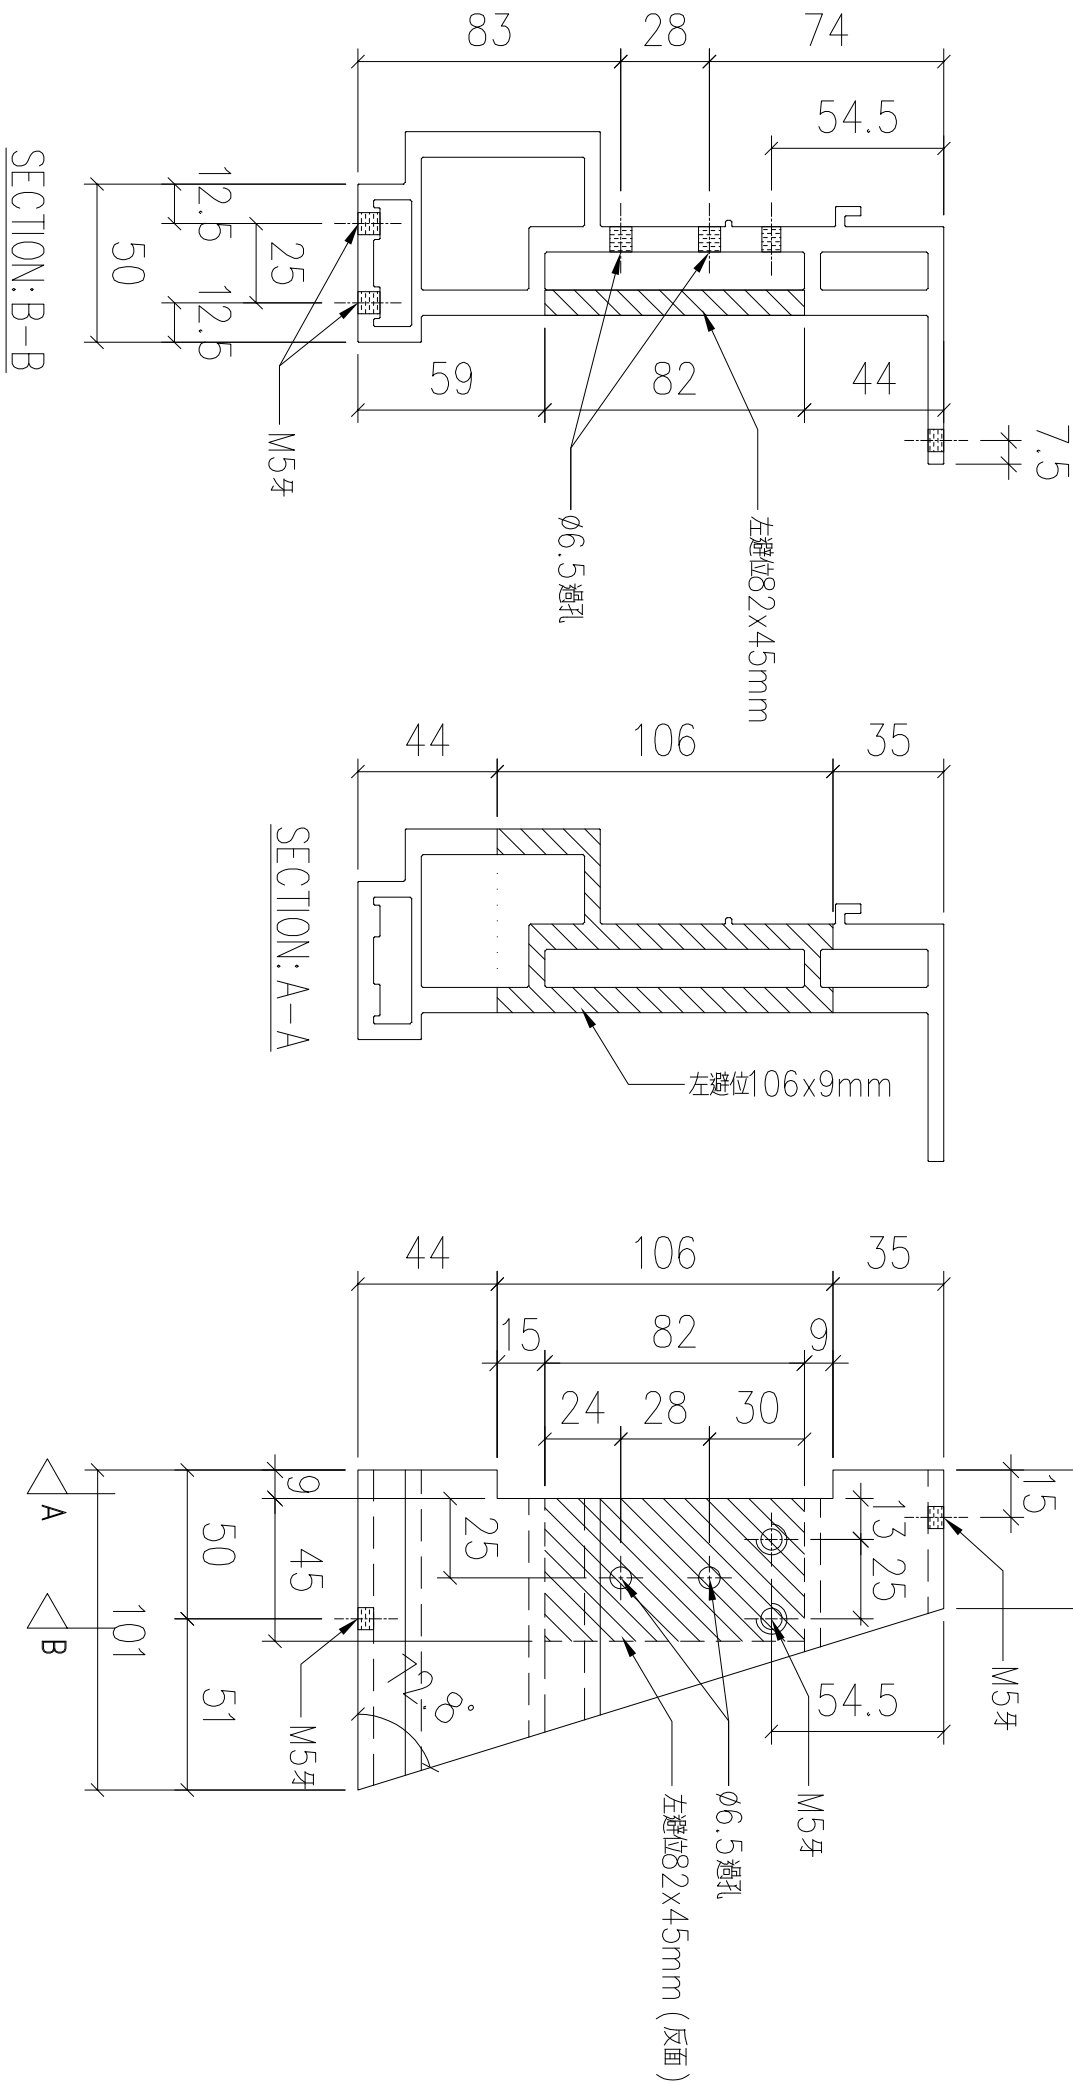

序號	物料編號	數量	使用位置	樓層
01	T1-X86216-36	1	見派位圖	T1 FLAT B 5/F

名稱	底橫加工圖	制圖	LHR	2022,09,19	修改	—		
材料	X86216	復核	—	—	日期	—		
顏色	JMQ213457(3coats)	批準			圖號	J853-GB-FAB3-62		

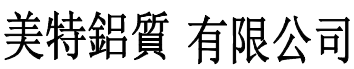


工程號

J838

地盤


錦上路

送工地

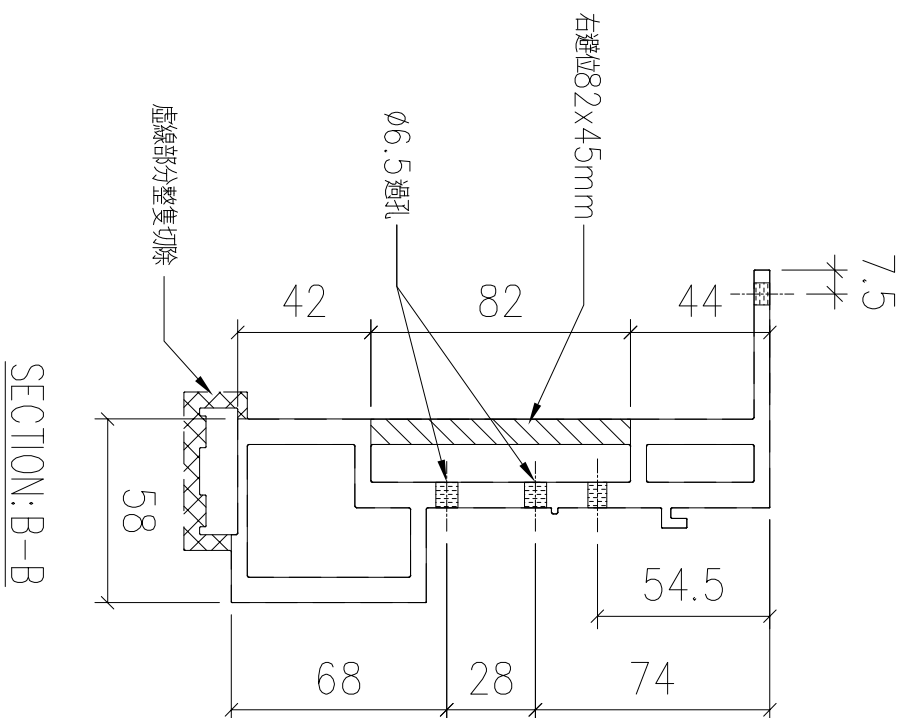




序號	物料編號	數量	使用位置	樓層
01	T1-X86216-37	1	見派位圖	T1 FLAT B 5/F

名稱	底橫加工圖	制圖	LHR	2022,09,19	修改	—		
材料	X86216	復核	—	—	日期	—		
顏色	JMQ213457(3coats)	批準			圖號	J853-GB-FAB3-63		

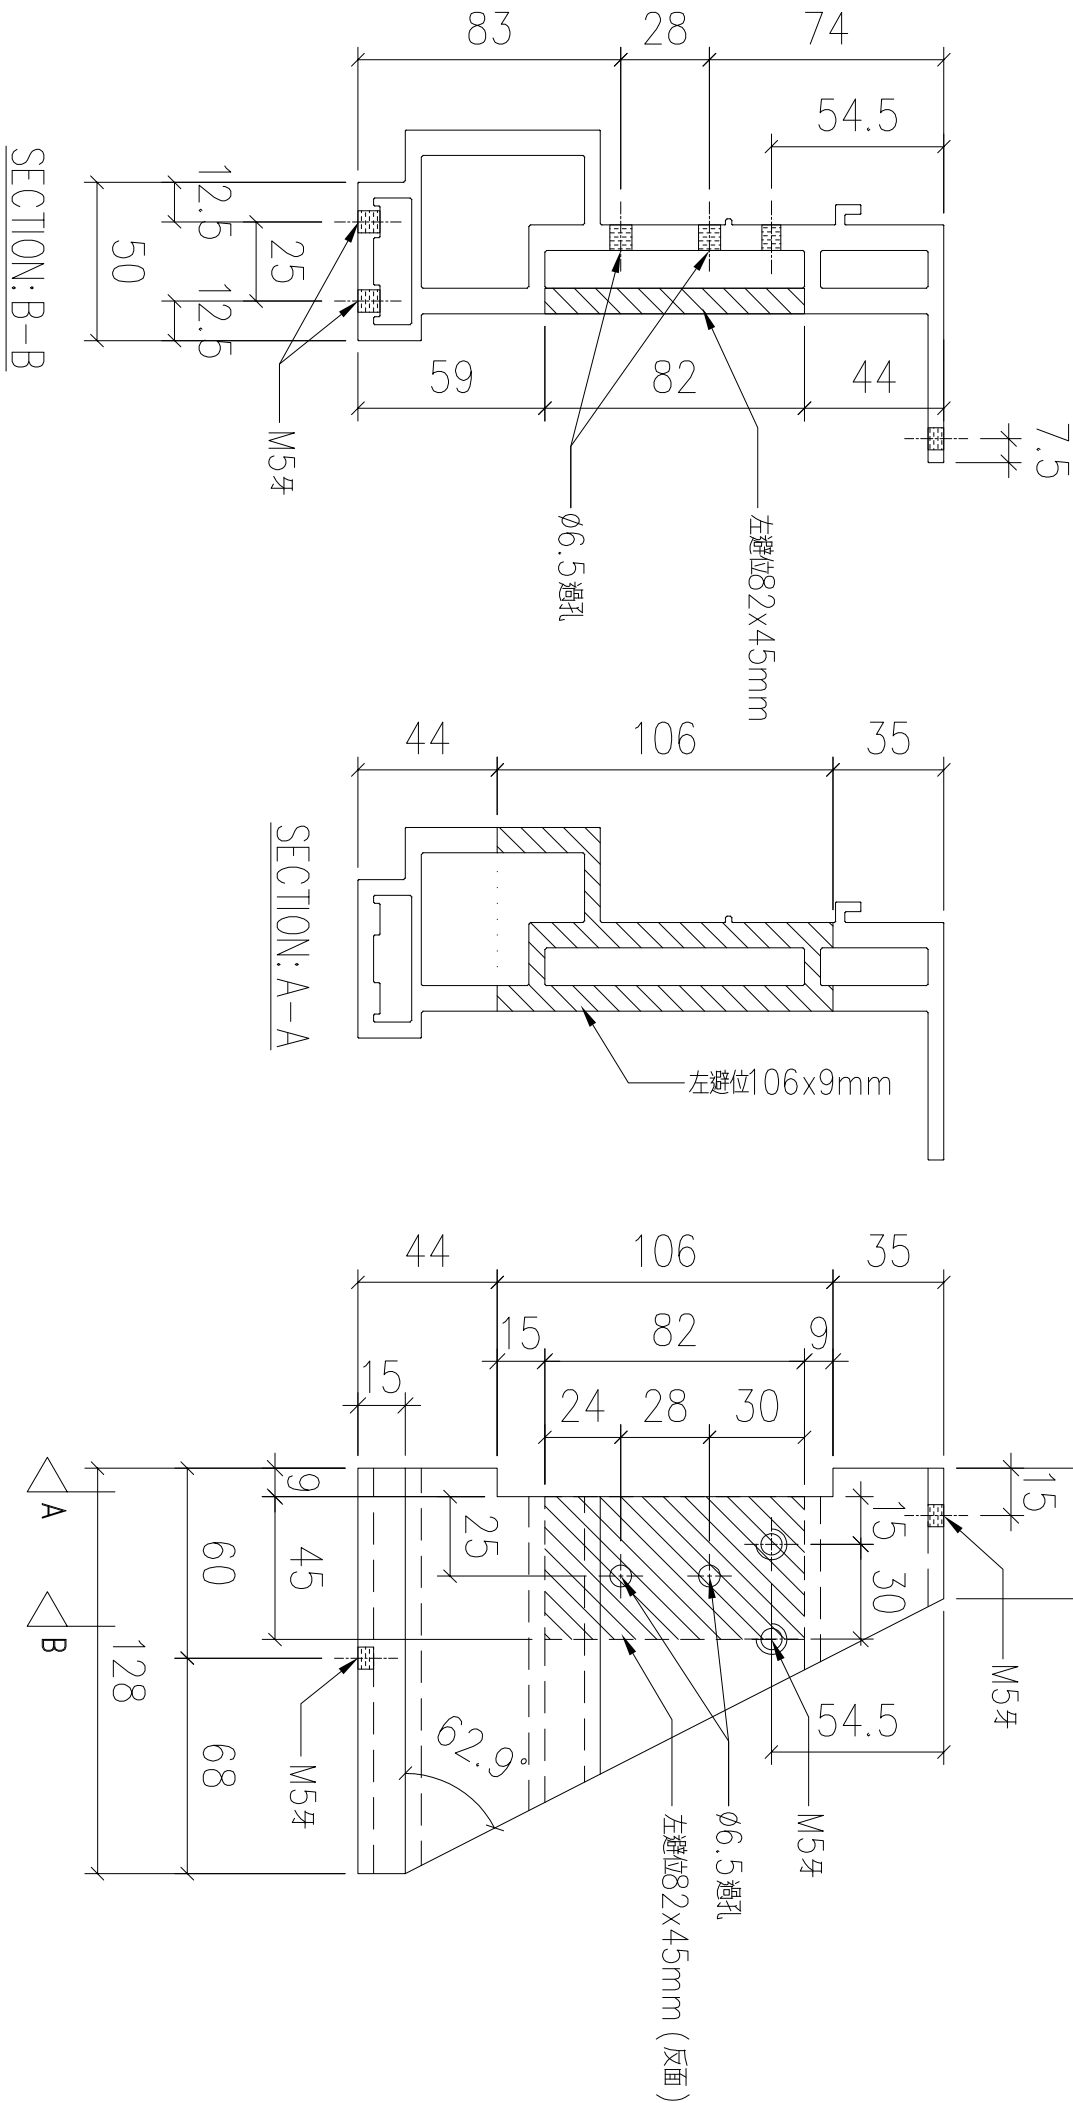

序號	物料編號	數量	使用位置	樓層
01	T1-X86216-38	1	見派位圖	T1 FLAT B 5/F


名稱	底橫加工圖	制圖	LHR	2022,09,19	修改	—		
材料	X86216	復核	—	—	日期	—		
顏色	JMQ213457(3coats)	批準			圖號	J853-GB-FAB3-64		

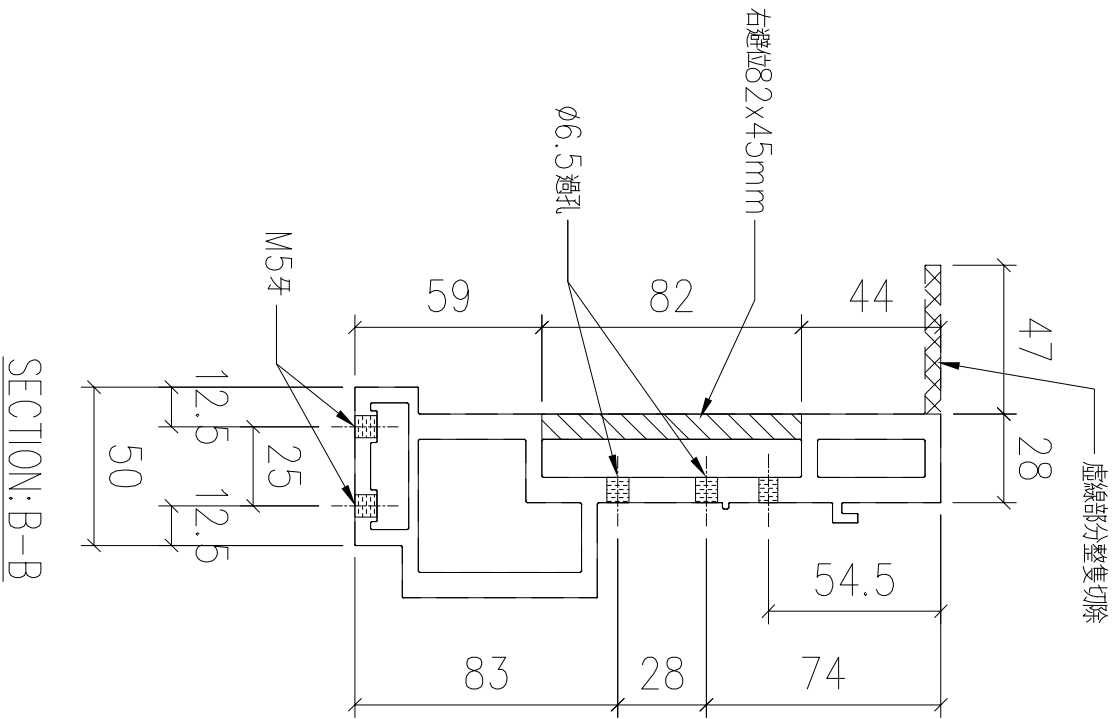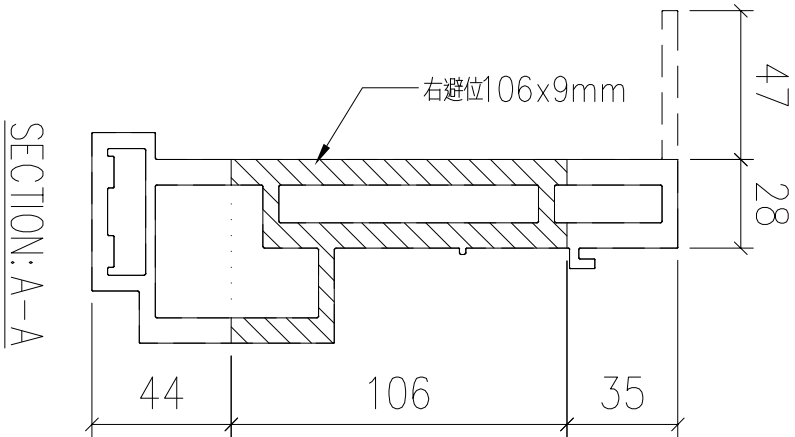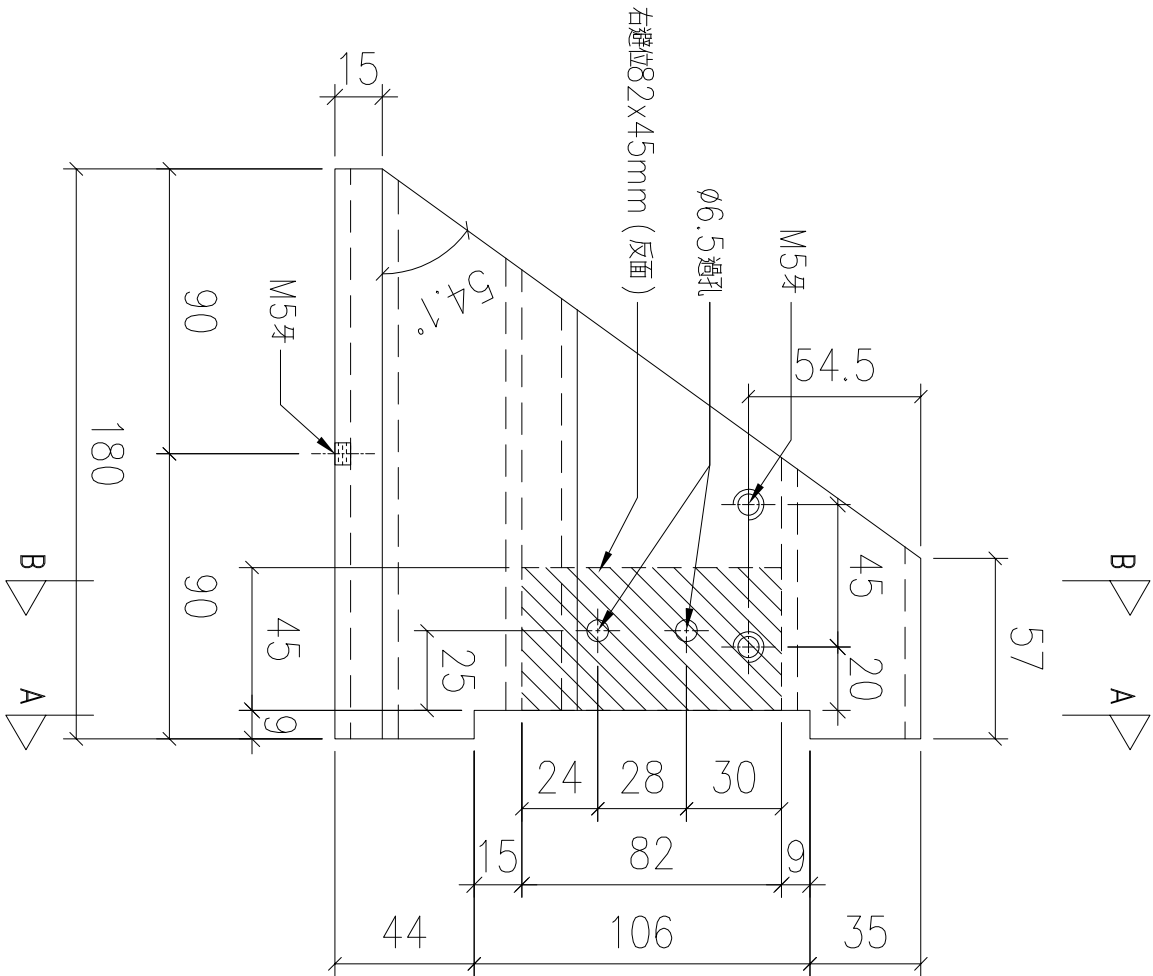

序號	物料編號	數量	使用位置	樓層
01	T1-X86216-39	1	見派位圖	T1 FLAT B 5/F

名稱	底橫加工圖	制圖	LHR	2022,09,19	修改	—		
材料	X86216	復核	—	—	日期	—		
顏色	JMQ213457(3coats)	批準			圖號	J853-GB-FAB3-65		

送工地

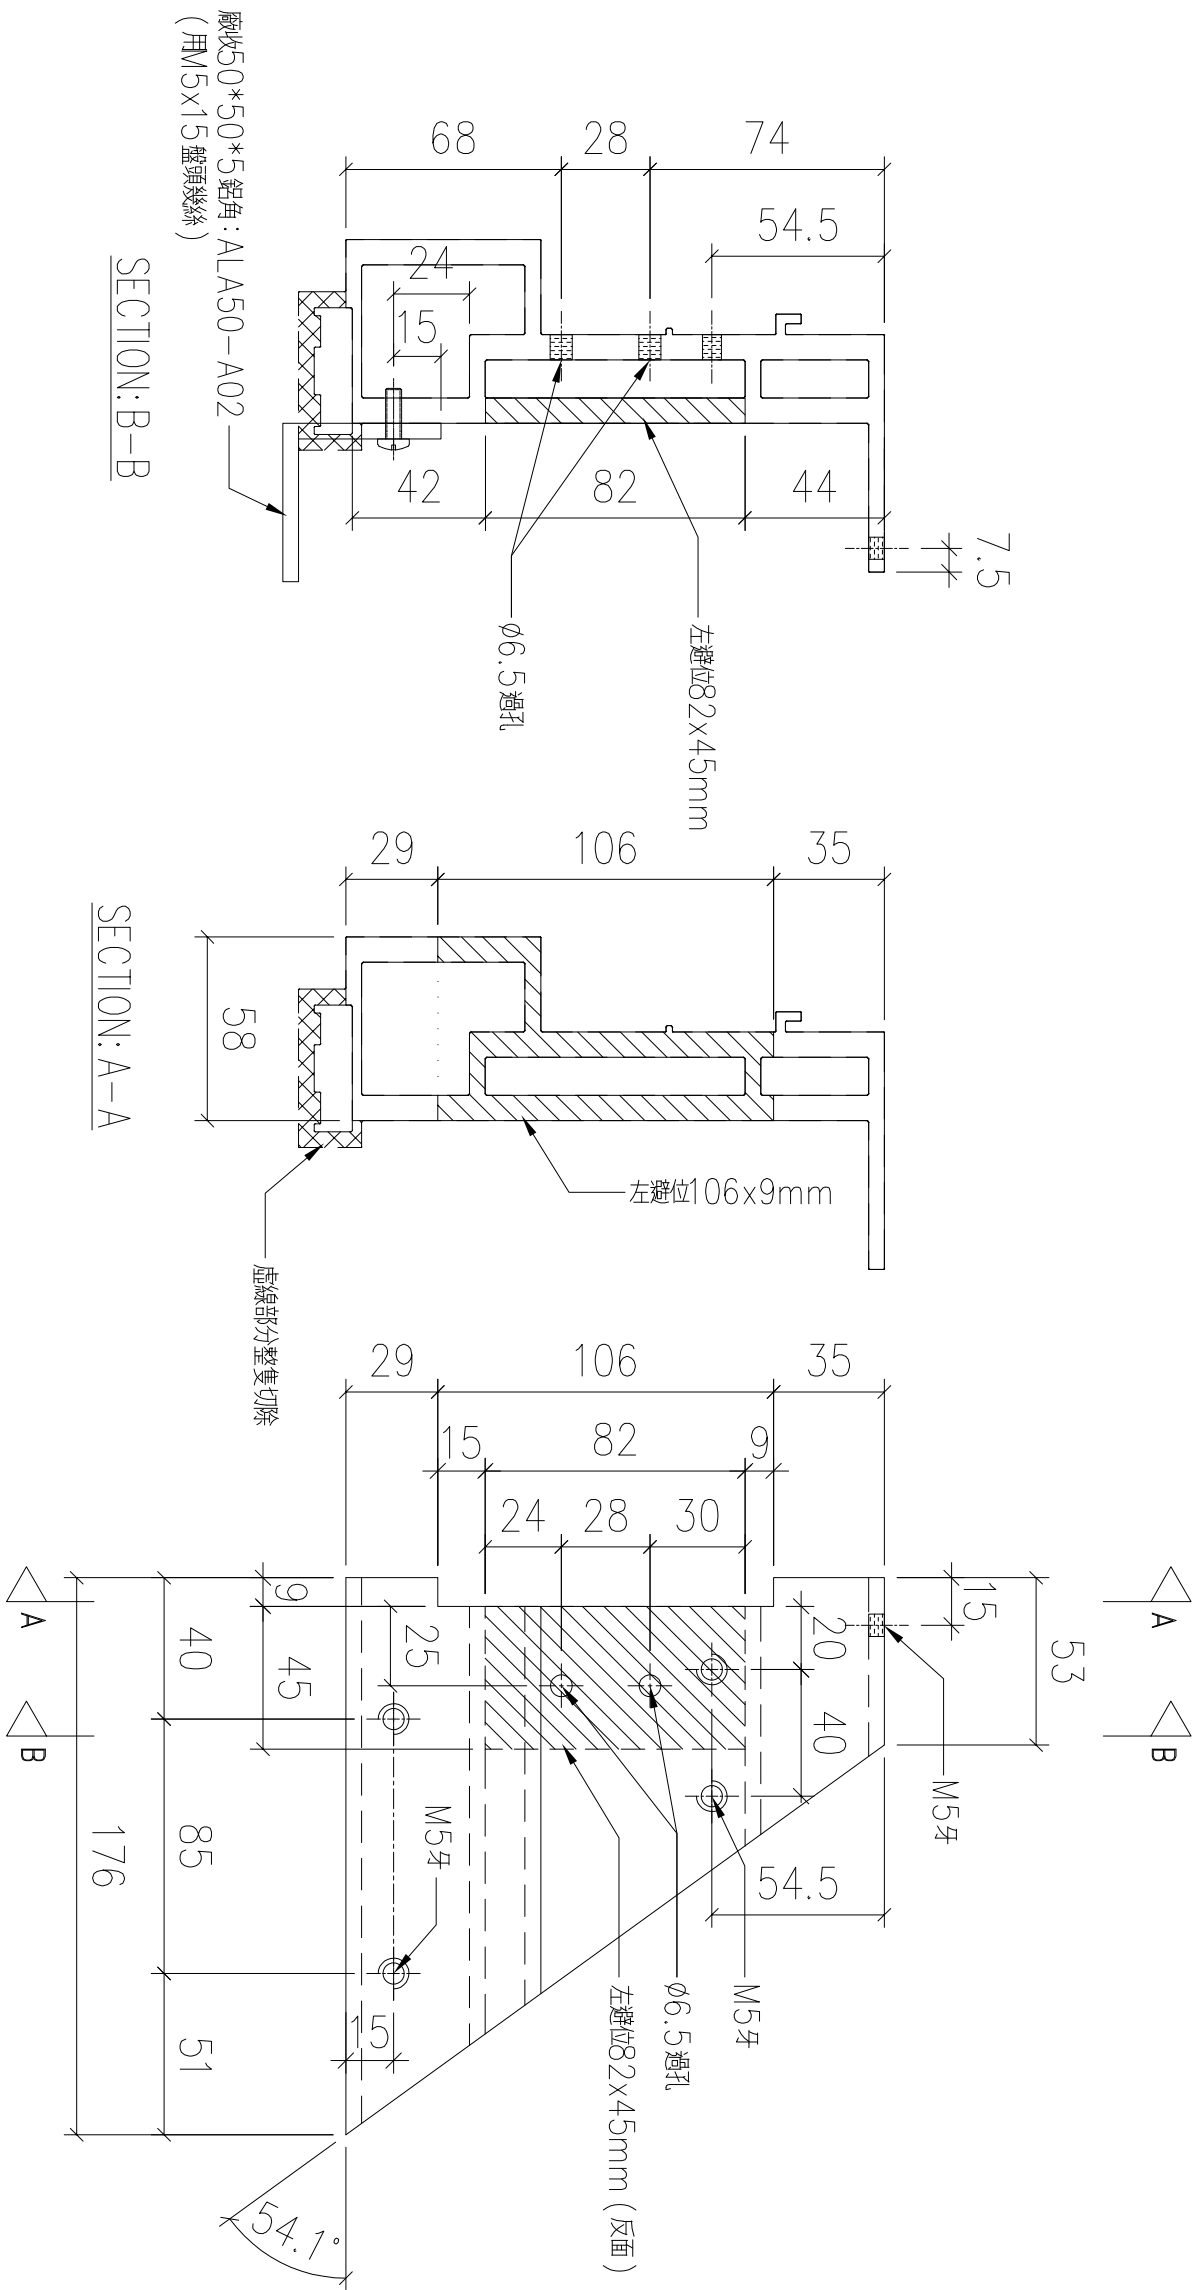


序號	物料編號	數量	使用位置	樓層
01	T1-X86216-40	1	見派位圖	T1 FLAT B 5/F

名稱	底橫加工圖	制圖	LHR	2022,09,19	修改	-		
材料	X86216	復核	-	-	日期	-		
顏色	JMQ213457(3coats)	批準			圖號	J853-GB-FAB3-66		




錦上路

送工地

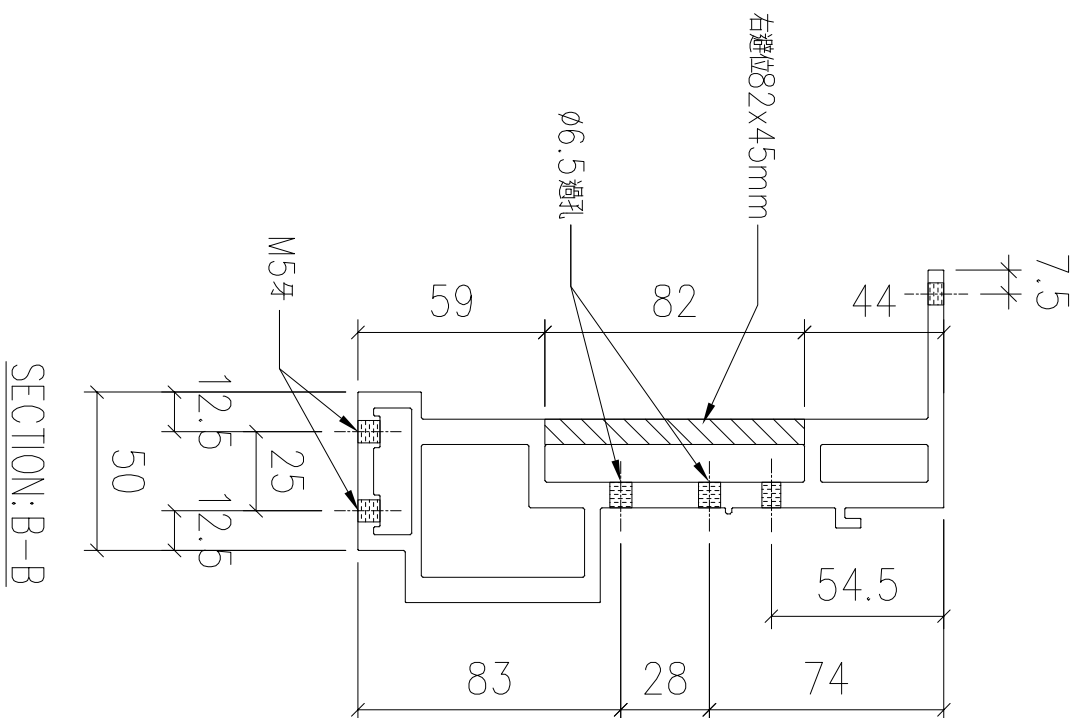

名稱	底橫加工圖	制圖	LHR	2022,09,19	修改	—		
材料	X86216	復核	—	—	日期	—		
顏色	JMQ213457(3coats)	批準			圖號	J853-GB-FAB3-67		

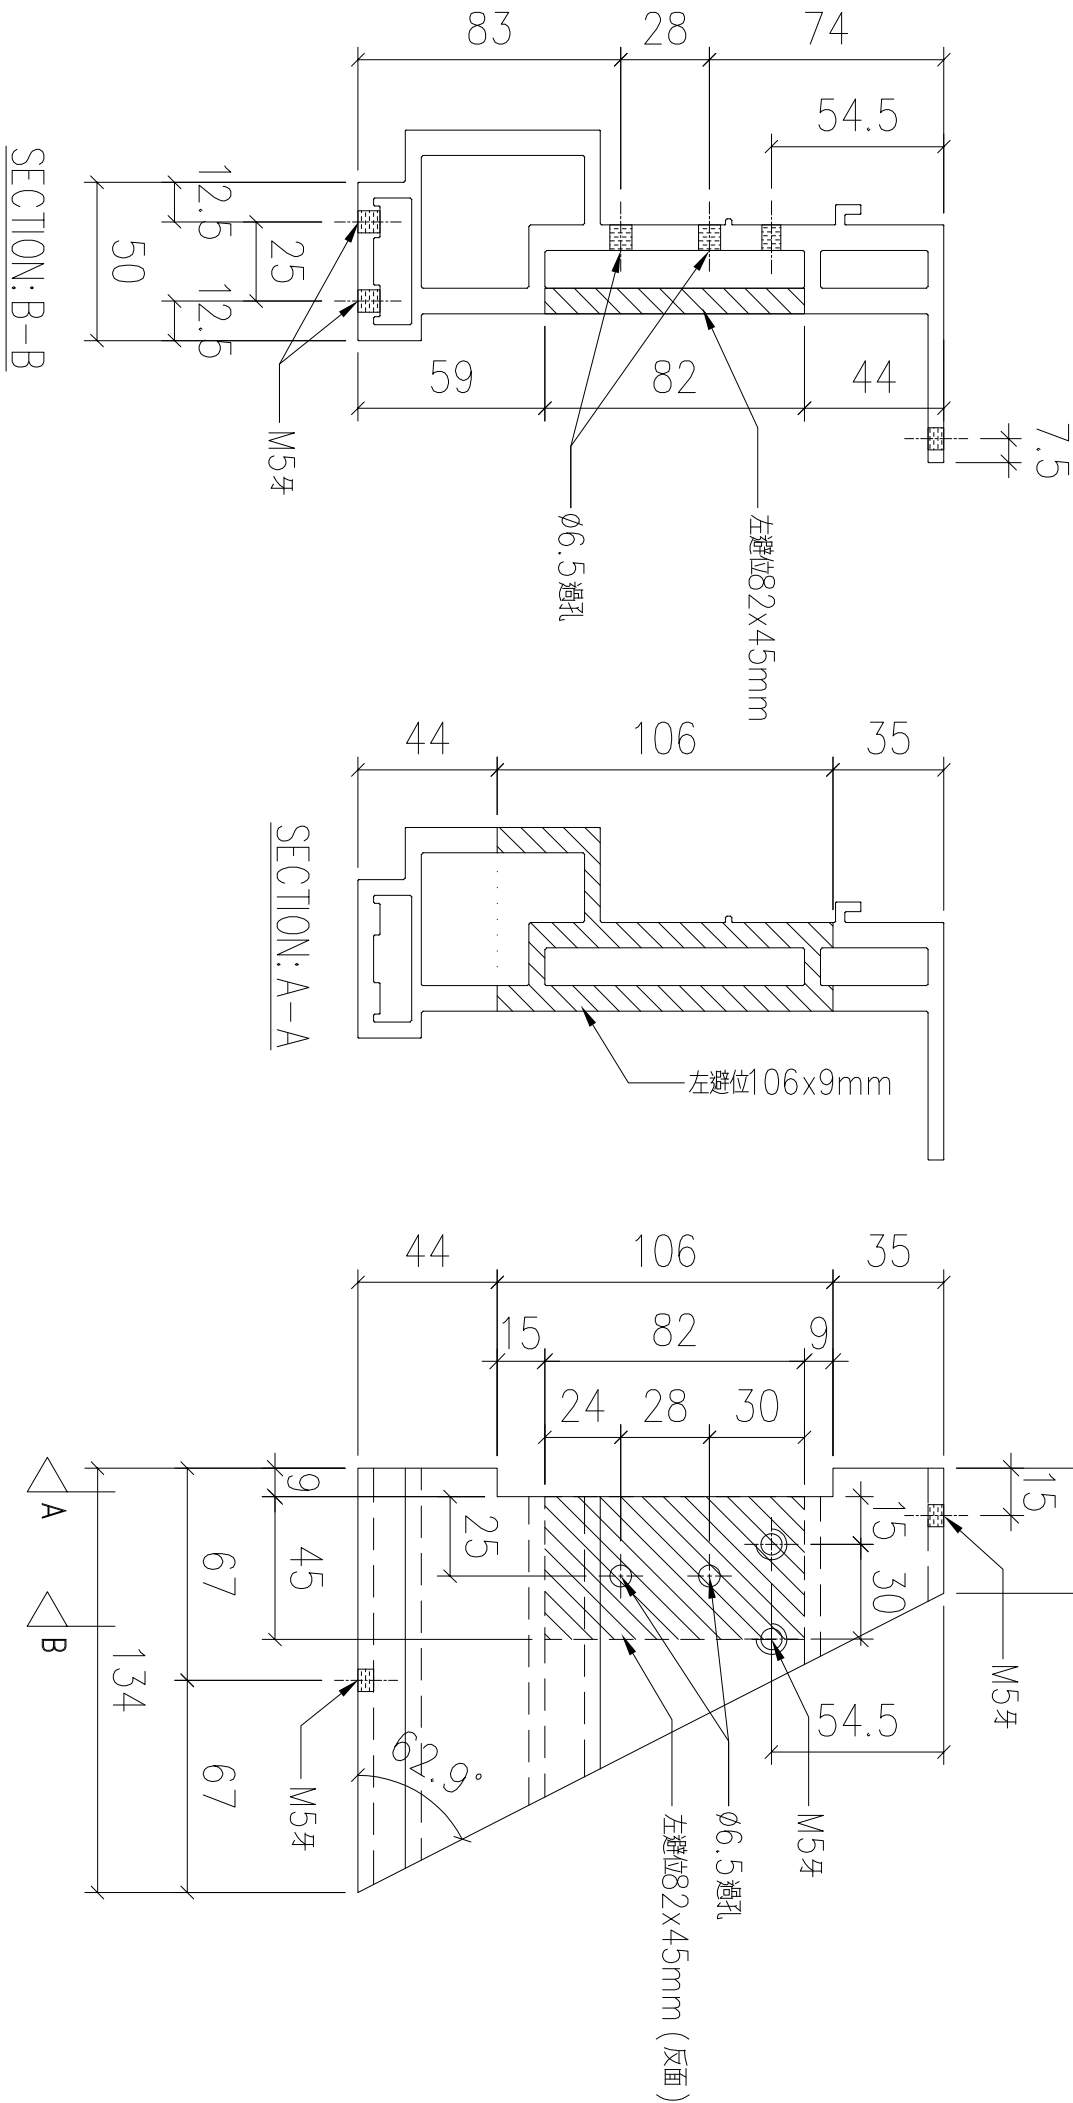


序號	物料編號	數量	使用位置	樓層
01	T1-X86216-42	1	見派位圖	T1 FLAT B 5/F

名稱	底橫加工圖	制圖	LHR	2022,09,19	修改	—		
材料	X86216	復核	—	—	日期	—		
顏色	JMQ213457(3coats)	批準			圖號	J853-GB-FAB3-68		




錦上路

送工地

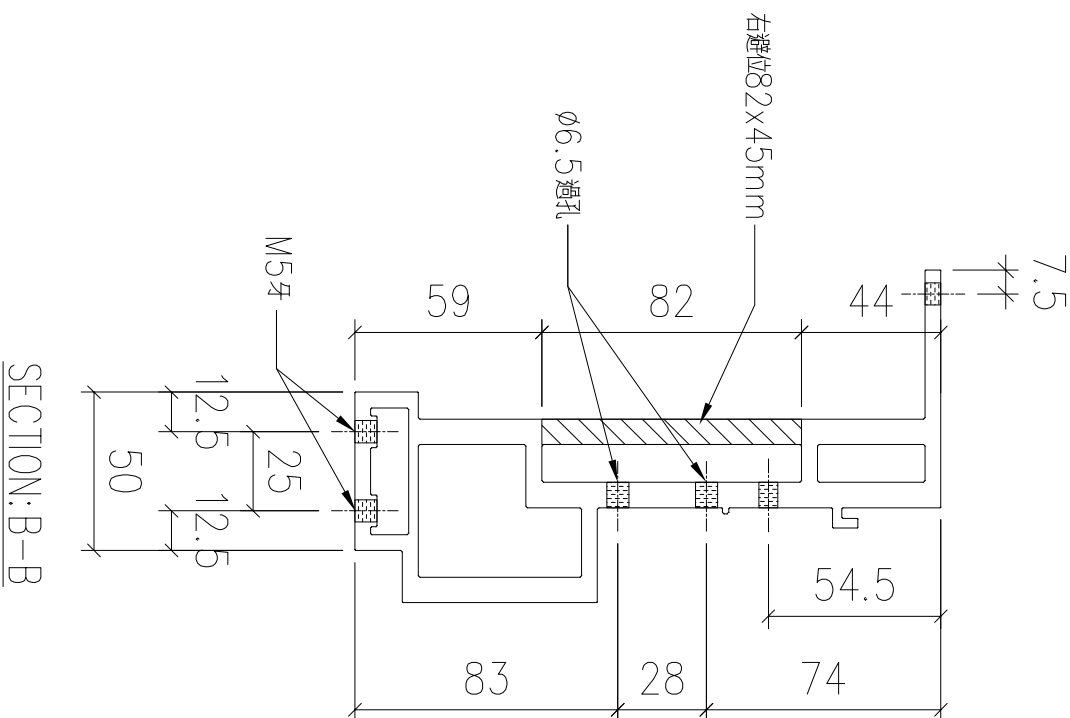

名稱	底橫加工圖	制圖	LHR	2022,09,19	修改	—		
材料	X86216	復核	—	—	日期	—		
顏色	JMQ213457(3coats)	批準			圖號	J853-GB-FAB3-69		

送工地

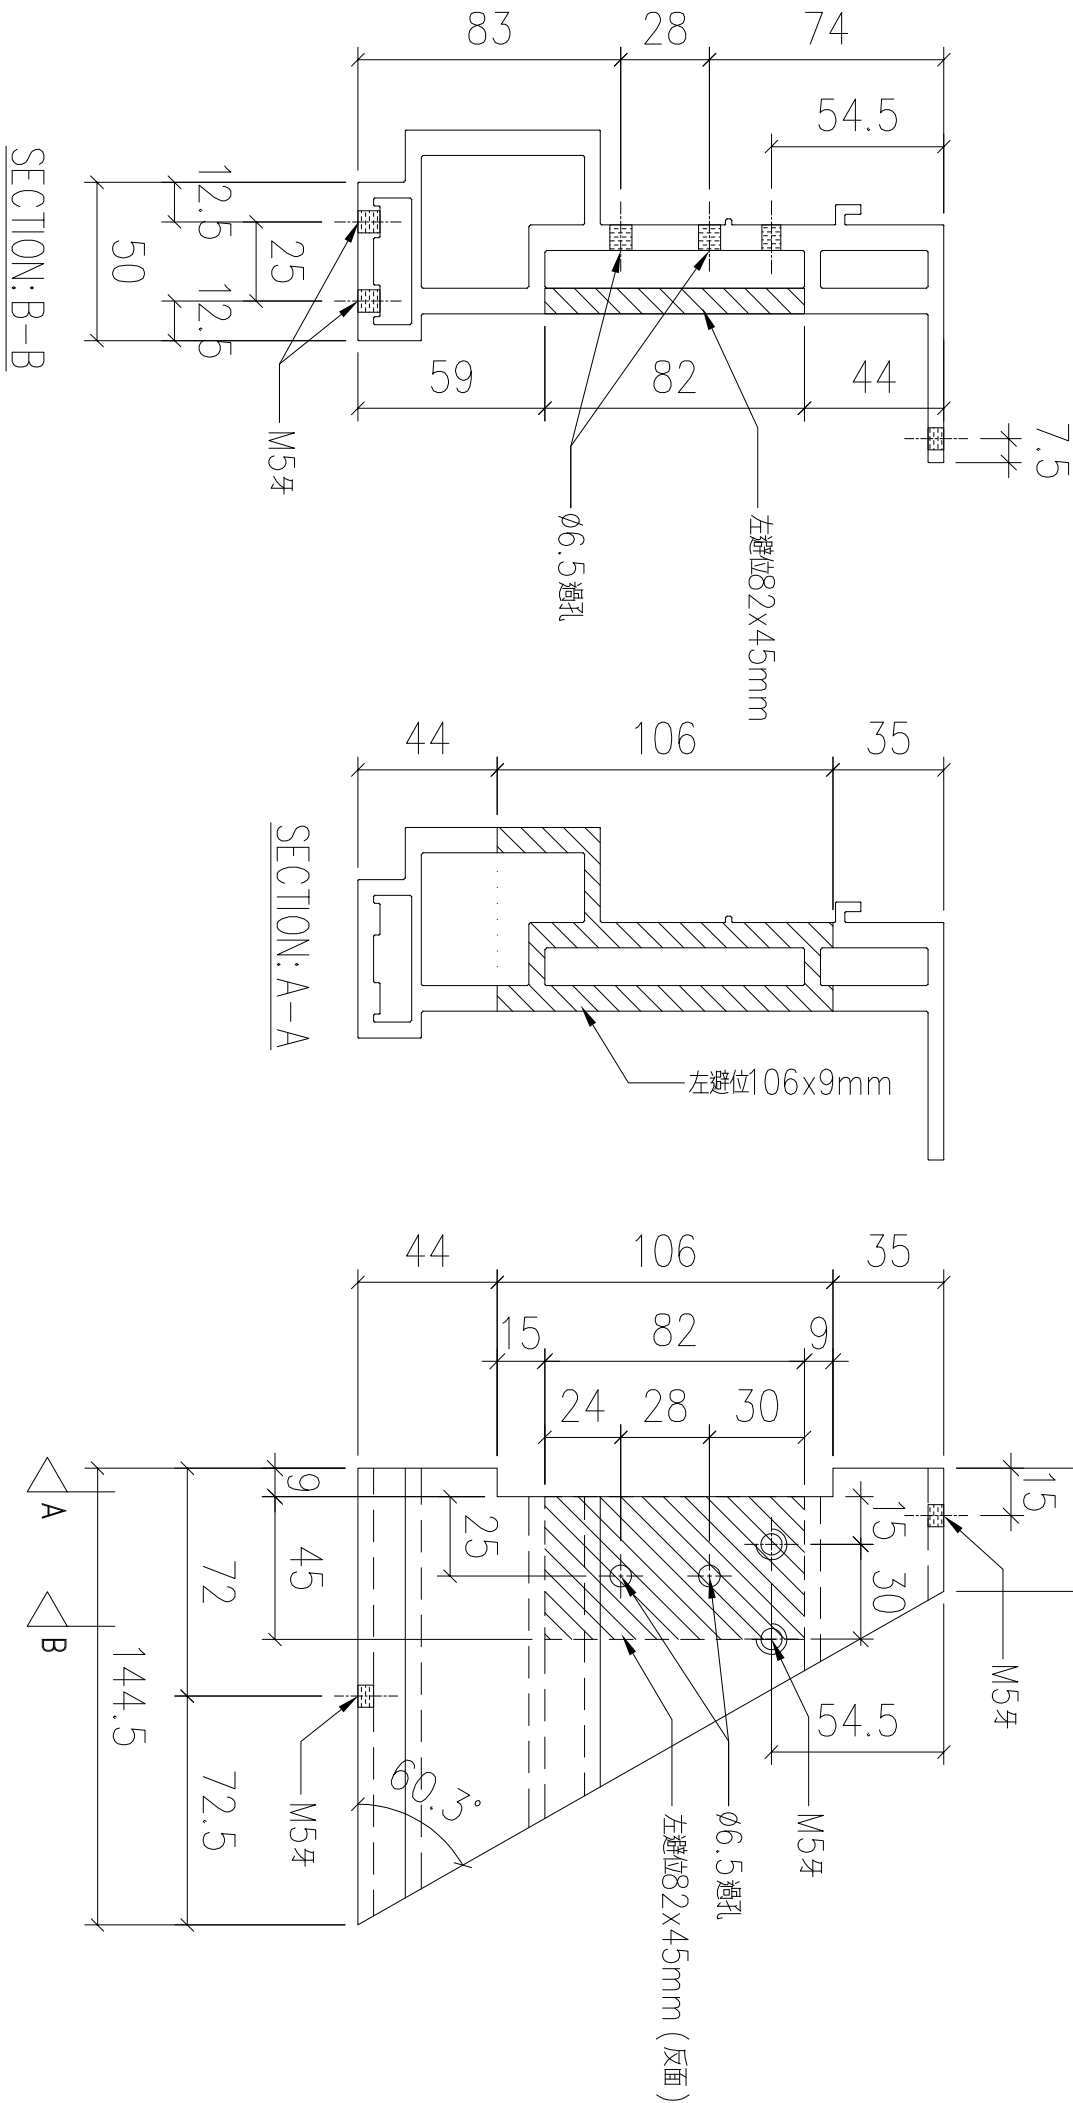


序號	物料編號	數量	使用位置	樓層
01	T1-X86216-44	1	見派位圖	T1 FLAT B 5/F




名稱	底橫加工圖	制圖	LHR	2022,09,19	修改	—		
材料	X86216	復核	—	—	日期	—		
顏色	JMQ213457(3coats)	批準			圖號	J853-GB-FAB3-70		

序號	物料編號	數量	使用位置	樓層
01	T1-X86216-45	1	見派位圖	T1 FLAT B 5/F

名稱	底橫加工圖	制圖	LHR	2022,09,19	修改	—		
材料	X86216	復核	—	—	日期	—		
顏色	JMQ213457(3coats)	批準			圖號	J853-GB-FAB3-71		

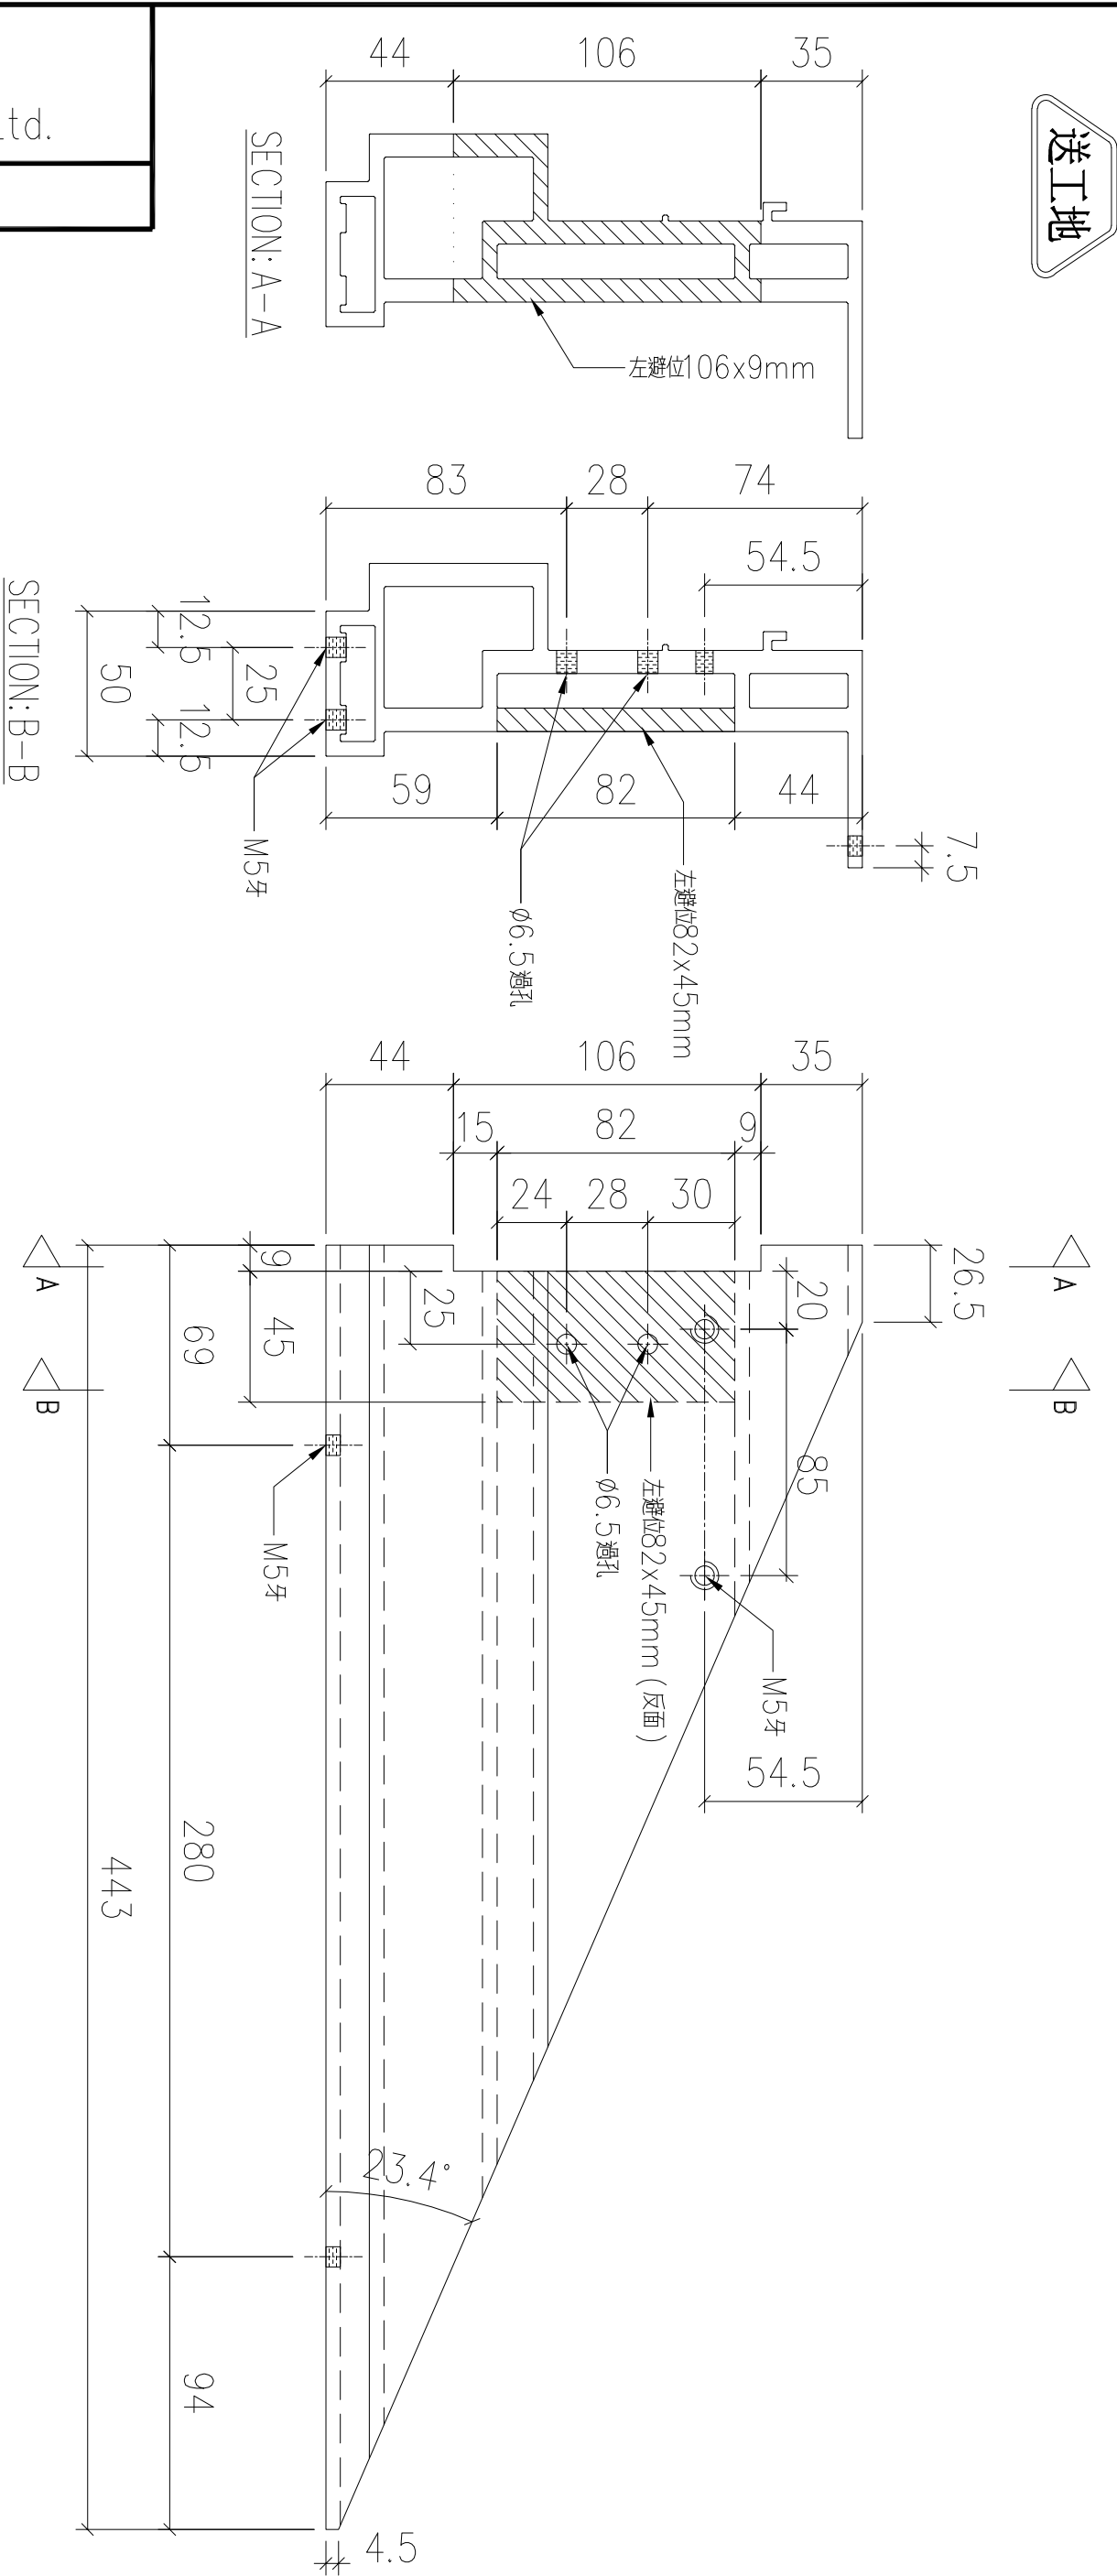


送工地

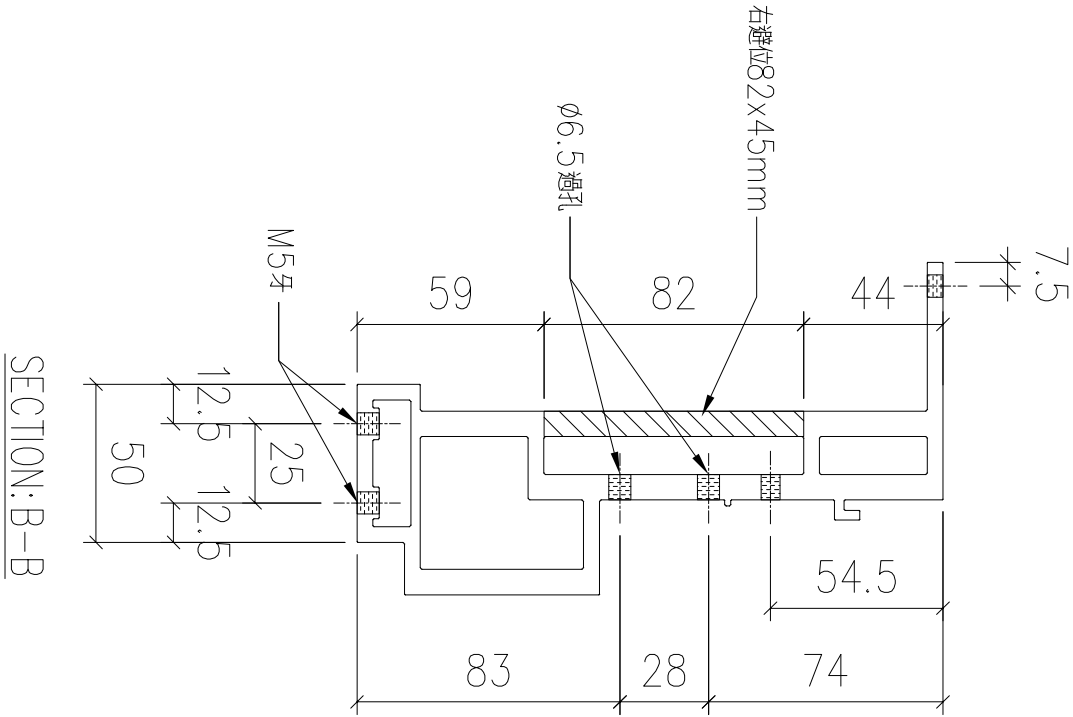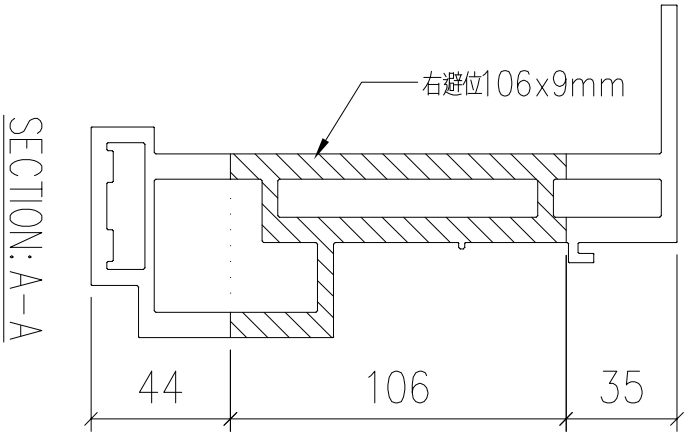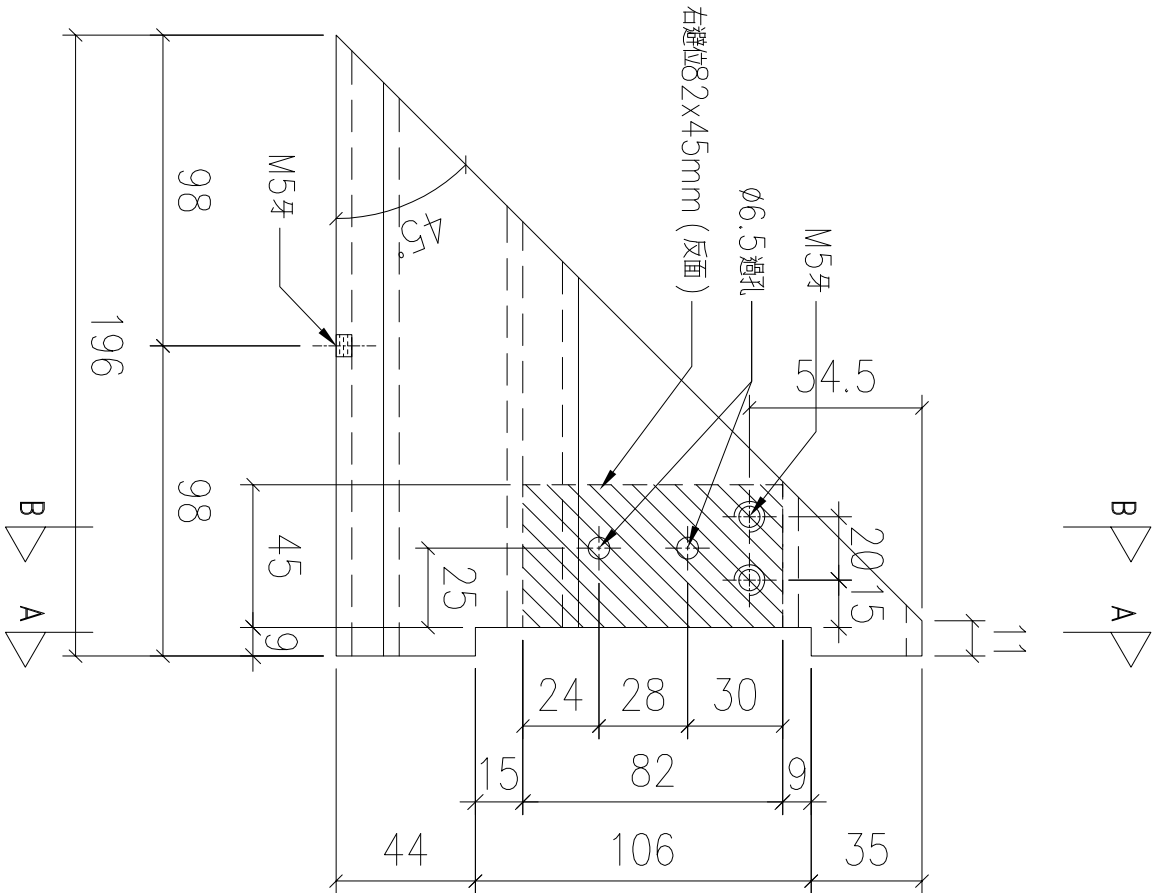




序號	物料編號	數量	使用位置	樓層
01	T2-X86216-14	18	見派位圖	T2 FLAT B 6~26/F
02	T3-X86216-14	18	見派位圖	T3 FLAT B 6~26/F
		36		

名稱	底橫加工圖	制圖	LHR	2022,09,19	修改	—		
材料	X86216	復核	—	—	日期	—		
顏色	JMQ213457(3coats)	批準			圖號	J853-GB-FAB3-72		

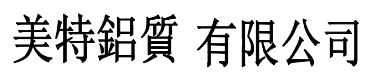


名稱	底橫加工圖	制圖	LHR	2022,09,19	修改	—		
材料	X86216	復核	—	—	日期	—		
顏色	JMQ213457(3coats)	批準			圖號	J853-GB-FAB3-73		

送工地

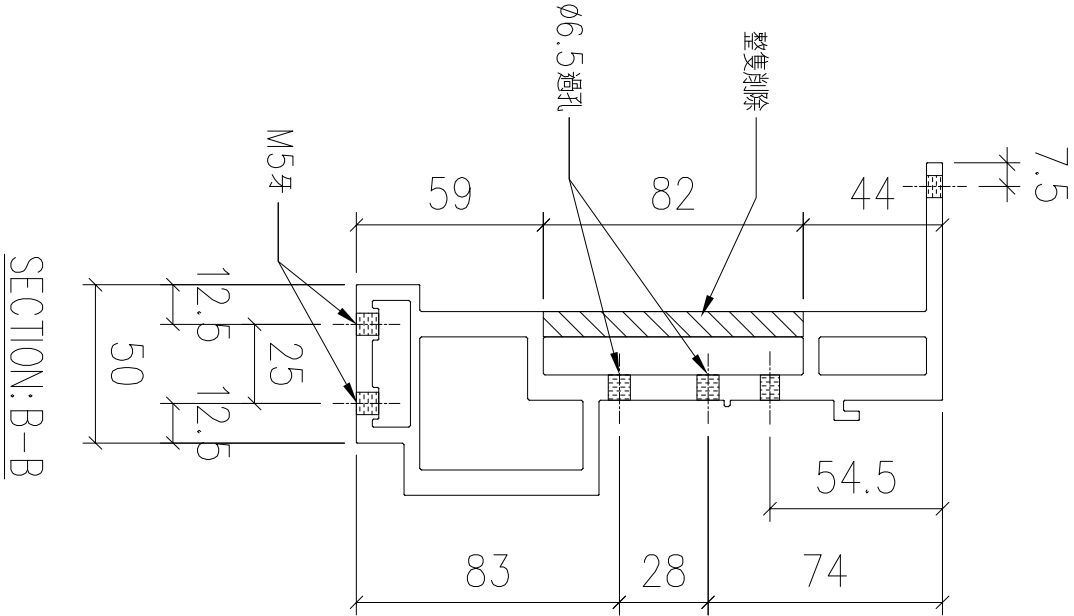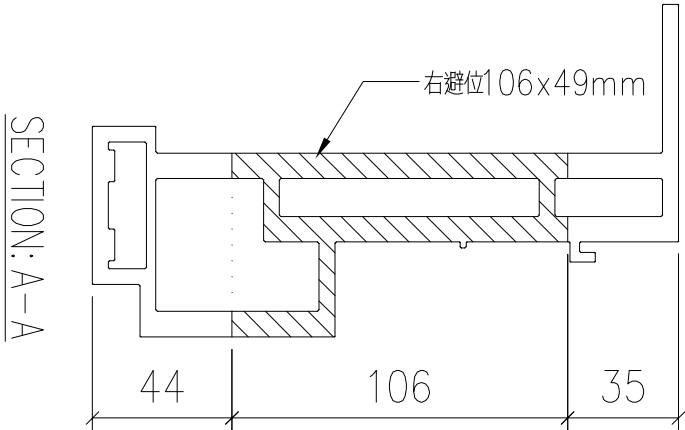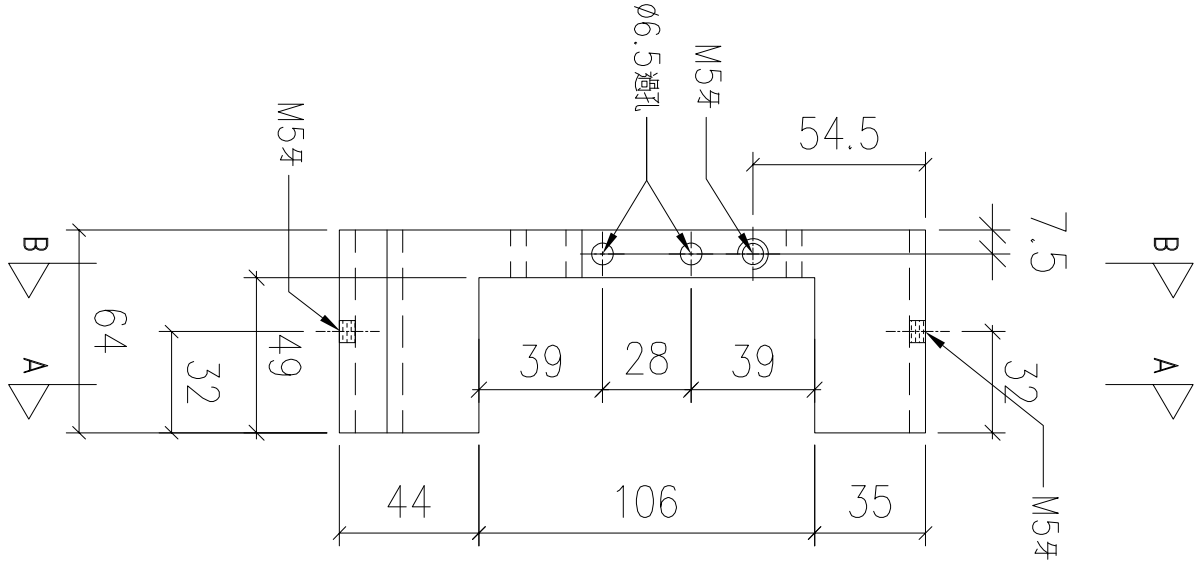

序號	物料編號	數量	使用位置	樓層
01	T2-X86216-16	19	見派位圖	T2 FLAT C 5~26/F
02	T3-X86216-16	18	見派位圖	T3 FLAT C 6~26/F
		37		

名稱	底橫加工圖	制圖	LHR	2022,09,19	修改	—		
材料	X86216	復核	—	—	日期	—		
顏色	JMQ213457(3coats)	批準			圖號	J853-GB-FAB3-74		

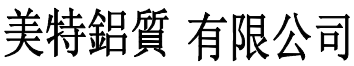



工程號

J838

地盤

錦上路



送工地

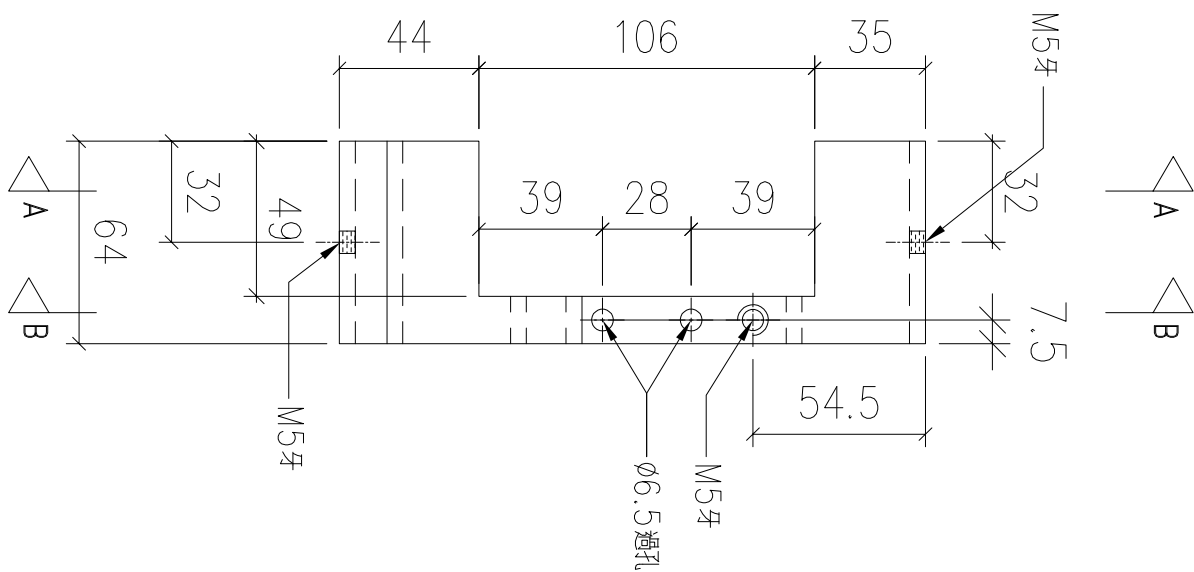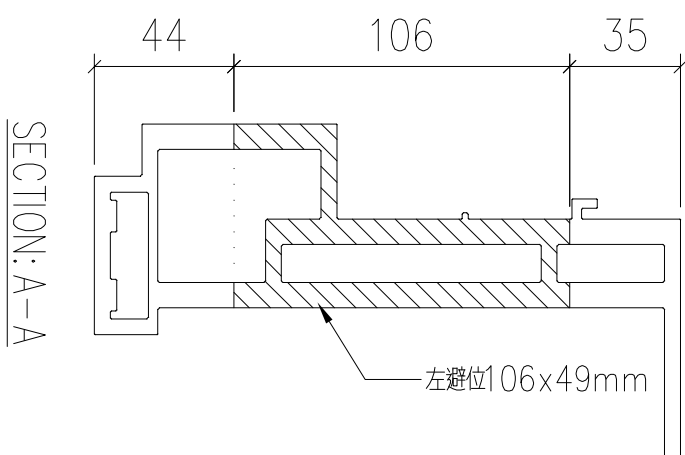

序號	物料編號	數量	使用位置	樓層
01	T2-X86216-17	18	見派位圖	T2 FLAT B 6~26/F
02	T3-X86216-17	18	見派位圖	T3 FLAT B 6~26/F
		36		

名稱	底橫加工圖	制圖	LHR	2022,09,19	修改	—		
材料	X86216	復核	—	—	日期	—		
顏色	JMQ213457(3coats)	批準			圖號	J853-GB-FAB3-75		


工廠用

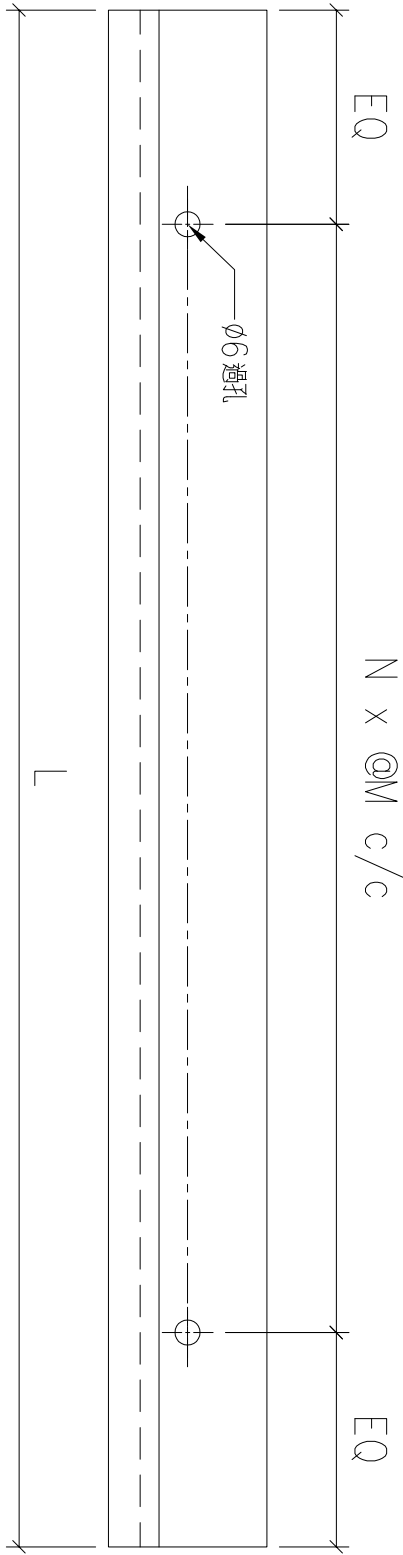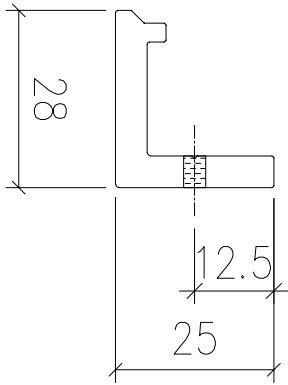

表格見：J853-GB-FAB3-76-1

名稱	玻璃夾角	制圖	LHR	2022,09,21	修改	—		
材料	X86217	復核	—	—	日期	—		
顏色	JMQ213457(3coats)	批準			圖號	J853-GB-FAB3-76		



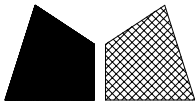

美特鋁質 有限公司

MIDI Aluminium Fabricator Ltd.

錦上路

地盤

J853


工程號

序號	物料編號	數量	L:	E.Q:	M:	N:	安裝位置
01	T1-X86217-01	28	2205	52.5	300	7	見組裝圖
02	T1-X86217-02	28	1337	68.5	300	4	見組裝圖
03	T1-X86217-03	14	406	53	300	1	見組裝圖
04	T1-X86217-04	29	431	65.5	300	1	見組裝圖
05	T1-X86217-14	28	1667	53.5	260	6	見組裝圖
06	T1-X86217-15	15	1246	63	280	4	見組裝圖
07	T1-X86217-16	2	1777	63.5	275	6	見組裝圖
08	T1-X86217-17	2	1555	52.5	290	5	見組裝圖
09	T1-X86217-18	1	722	61	300	2	見組裝圖
10	T1-X86217-19	1	794	52	230	3	見組裝圖
11	T1-X86217-20	1	1801	60.5	280	6	見組裝圖
12	T1-X86217-21	1	1847	53.5	290	6	見組裝圖
13	T1-X86217-22	2	1856	58	290	6	見組裝圖
14	T1-X86217-23	2	2167	68.5	290	7	見組裝圖
15	T1-X86217-24	2	2071	55.5	280	7	見組裝圖
16	T1-X86217-38	2	1567	58.5	290	5	見組裝圖
17	T1-X86217-39	2	1558	54	290	5	見組裝圖
18	T1-X86217-40	2	1506	53	280	5	見組裝圖

序號	物料編號	數量	L:	E.Q:	M:	N:	安裝位置
19	T1-X86217-41	2	1599	49.5	300	5	見組裝圖
20	T1-X86217-42	2	1590	45	300	5	見組裝圖
21	T2-X86217-01	9	1832	46	290	6	見組裝圖
22	T2-X86217-02	18	1096	48	250	4	見組裝圖
23	T2-X86217-03	34	331	55.5	220	1	見組裝圖
24	T2-X86217-08	16	1842	51	290	6	見組裝圖
25	T2-X86217-09	8	1833	46.5	290	6	見組裝圖
26	T2-X86217-10	74	1422	61	260	5	見組裝圖
27	T2-X86217-11	37	921	55.5	270	3	見組裝圖
28	T2-X86217-16	9	1732	56	270	6	見組裝圖
29	T3-X86217-01	9	1832	46	290	6	見組裝圖
30	T3-X86217-02	18	1096	48	250	4	見組裝圖
31	T3-X86217-03	34	331	55.5	220	1	見組裝圖
32	T3-X86217-08	16	1834	47	290	6	見組裝圖
33	T3-X86217-09	8	1824	42	290	6	見組裝圖
34	T3-X86217-10	72	1422	61	260	5	見組裝圖
35	T3-X86217-11	36	921	55.5	270	3	見組裝圖
36	T3-X86217-16	9	1732	56	270	6	見組裝圖
		573					

名稱	玻璃夾角	制圖	LHR	2022,09,21	修改	-		
材料	X86217	復核	-	-	日期	-		
顏色	JMQ213457(3coats)	批準			圖號	J853-GB-FAB3-76-1		



送工地

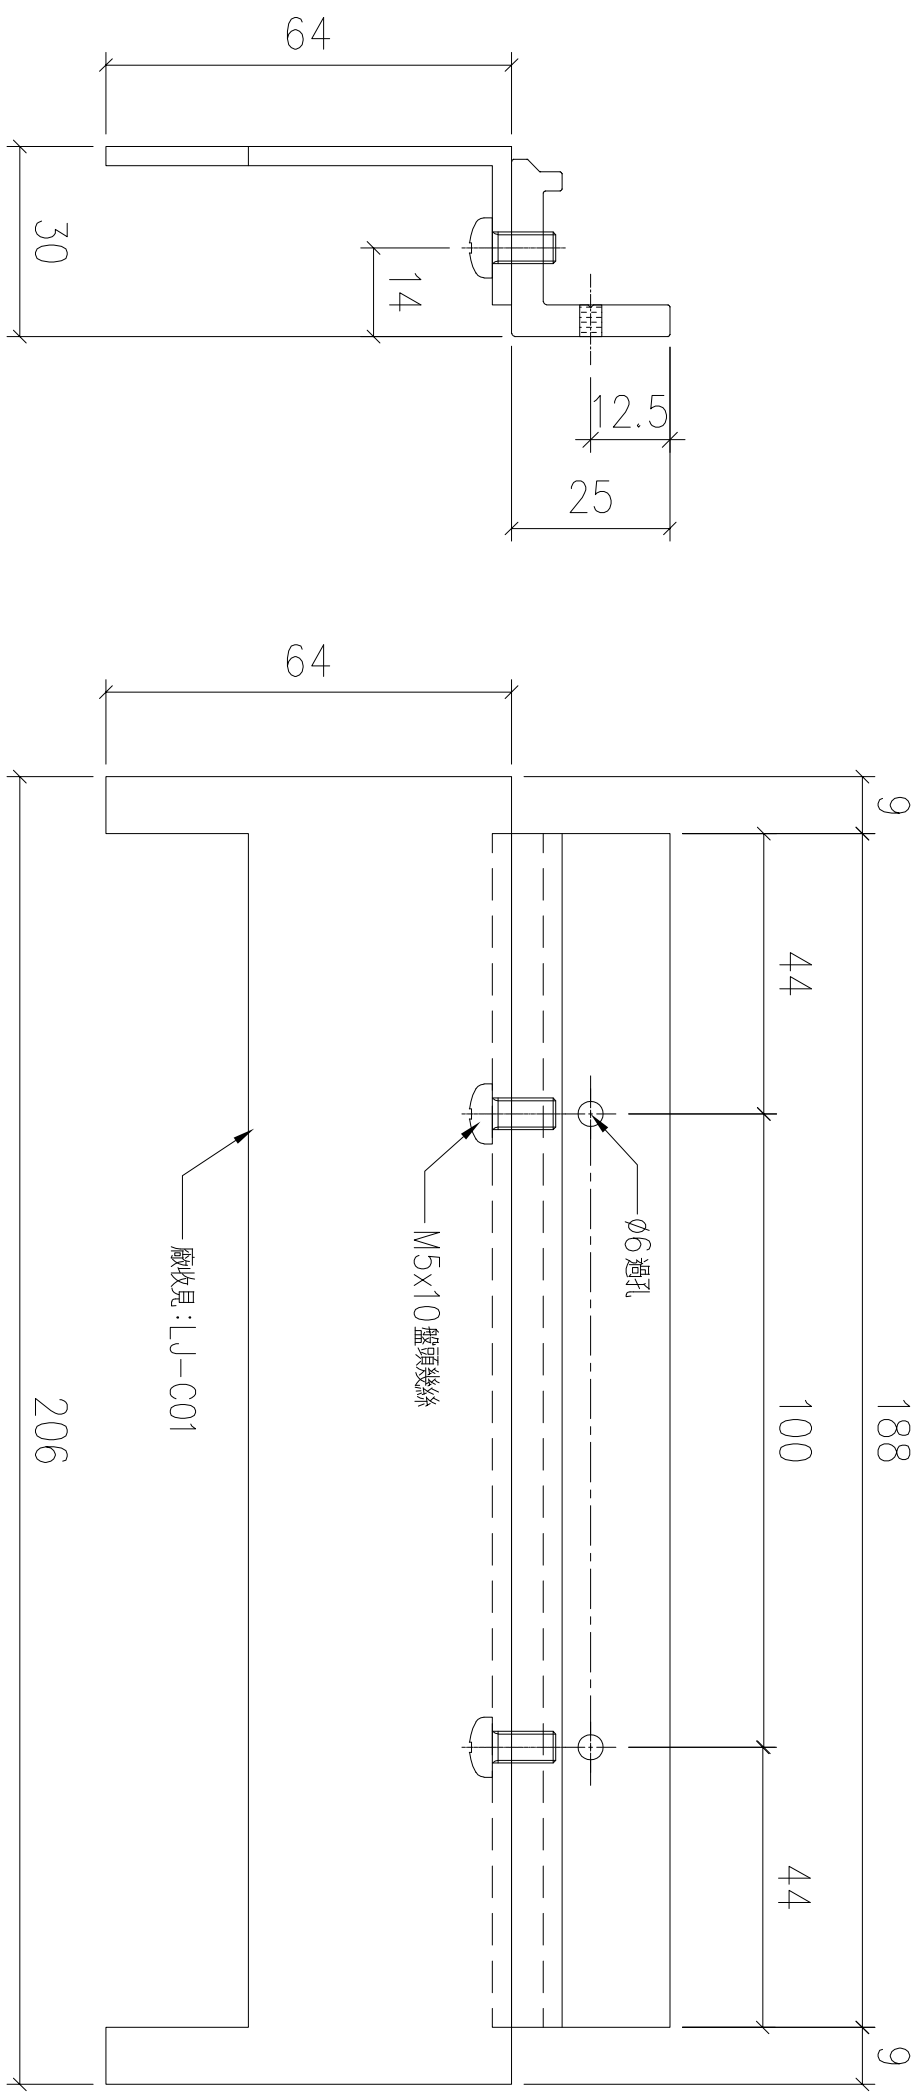

序號	物料編號	數量	使用位置	樓層
01	T1-X86217-05	28	見派位圖	T1 FLAT A 7~22/F
02	T1-X86217-05	28	見派位圖	T1 FLAT B 7~22/F
03	T1-X86217-05	1	見派位圖	T1 FLAT A 5/F
04	T1-X86217-05	2	見派位圖	T1 FLAT A,B 23/F
		59		

名稱	玻璃夾角	制圖	LHR	2022,09,21	修改	—		
材料	X86217	復核	—	—	日期	—		
顏色	JMQ213457(3coats)	批準			圖號	J853-GB-FAB3-77		



送工地

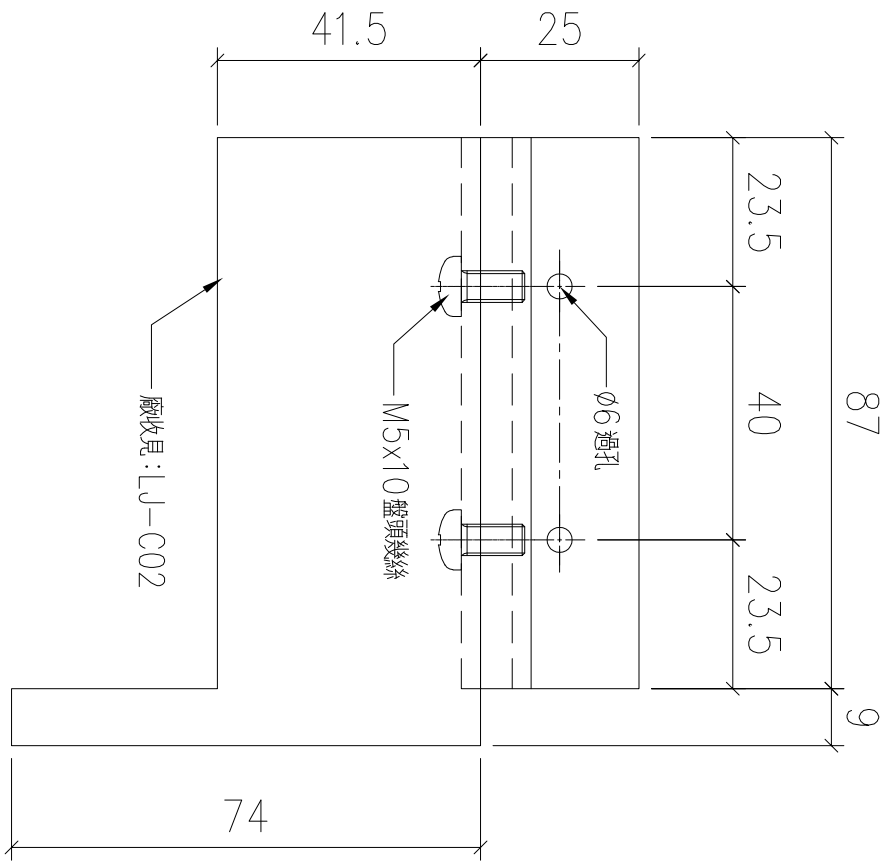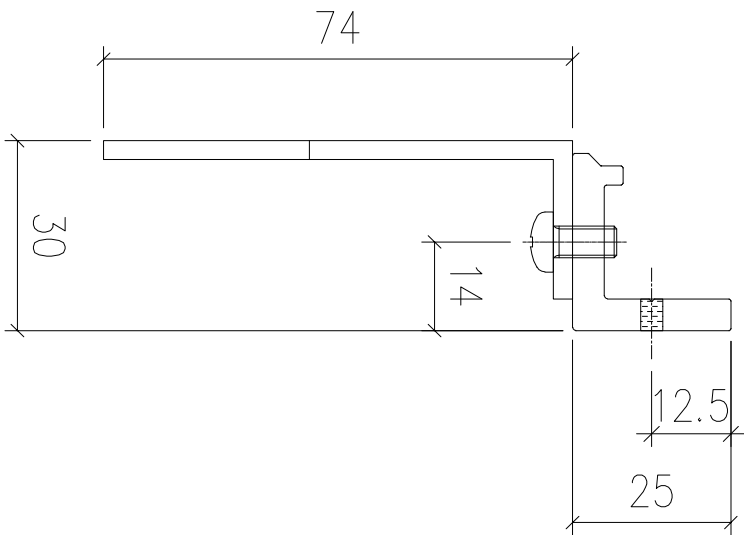

序號	物料編號	數量	使用位置	樓層
01	T1-X86217-06	14	見派位圖	T1 FLAT A 7~22/F
02	T1-X86217-06	14	見派位圖	T1 FLAT B 7~22/F
03	T1-X86217-06	1	見派位圖	T1 FLAT A 23/F
		29		

名稱	玻璃夾角	制圖	LHR	2022,09,21	修改	—		
材料	X86217	復核	—	—	日期	—		
顏色	JMQ213457(3coats)	批準			圖號	J853-GB-FAB3-78		

送工地

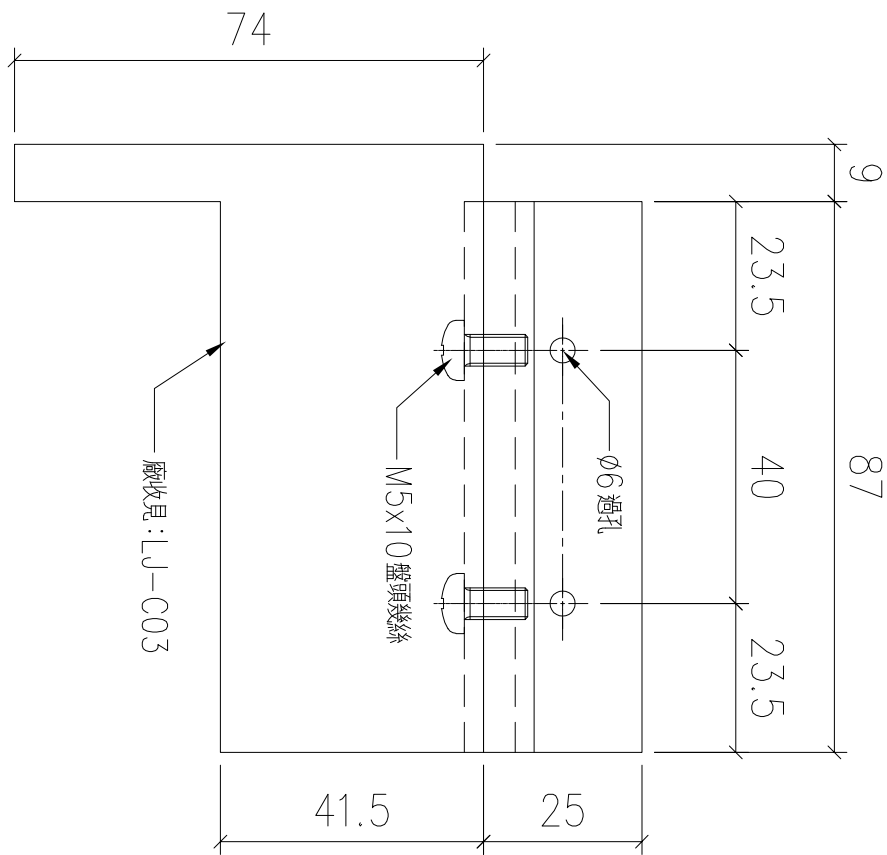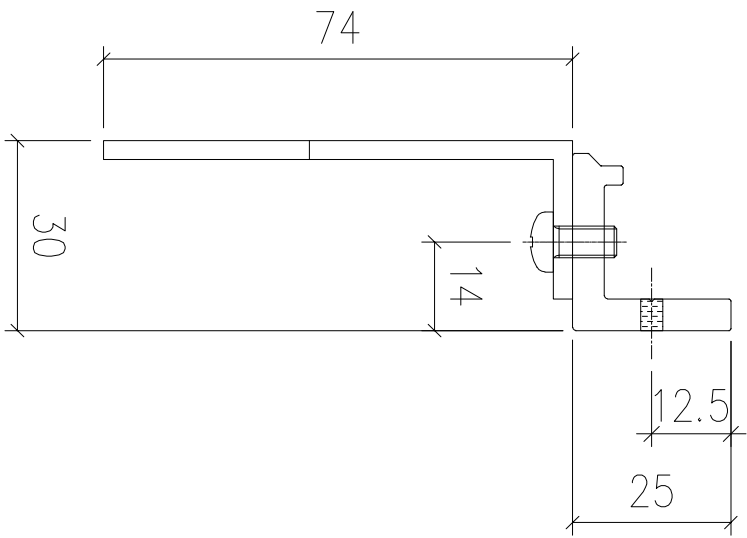


序號	物料編號	數量	使用位置	樓層
01	T1-X86217-07	14	見派位圖	T1 FLAT A 7~22/F
02	T1-X86217-07	14	見派位圖	T1 FLAT B 7~22/F
03	T1-X86217-07	1	見派位圖	T1 FLAT A 5/F
04	T1-X86217-07	1	見派位圖	T1 FLAT B 23/F
		30		

名稱	玻璃夾角	制圖	LHR	2022,09,21	修改	—		
材料	X86217	復核	—	—	日期	—		
顏色	JMQ213457(3coats)	批準			圖號	J853-GB-FAB3-79		



錦上路

送工地

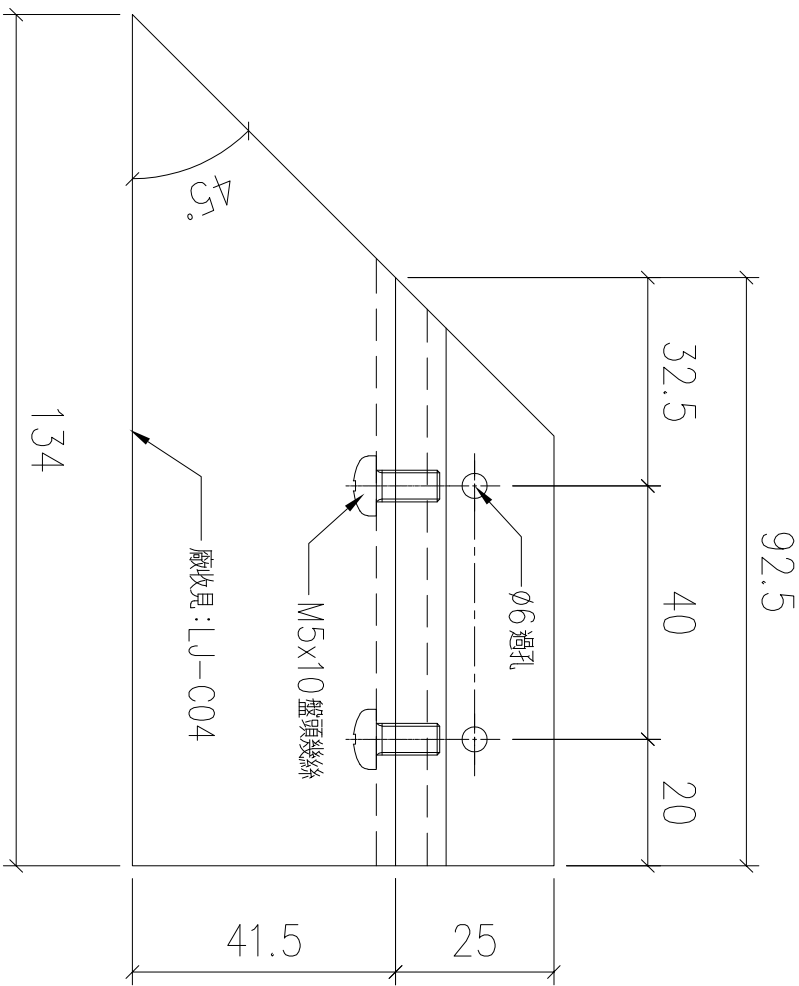


名稱	玻璃夾角	制圖	LHR	2022,09,21	修改	—		
材料	X86217	復核	—	—	日期	—		
顏色	JMQ213457(3coats)	批準			圖號	J853-GB-FAB3-80		




錦上路

送工地

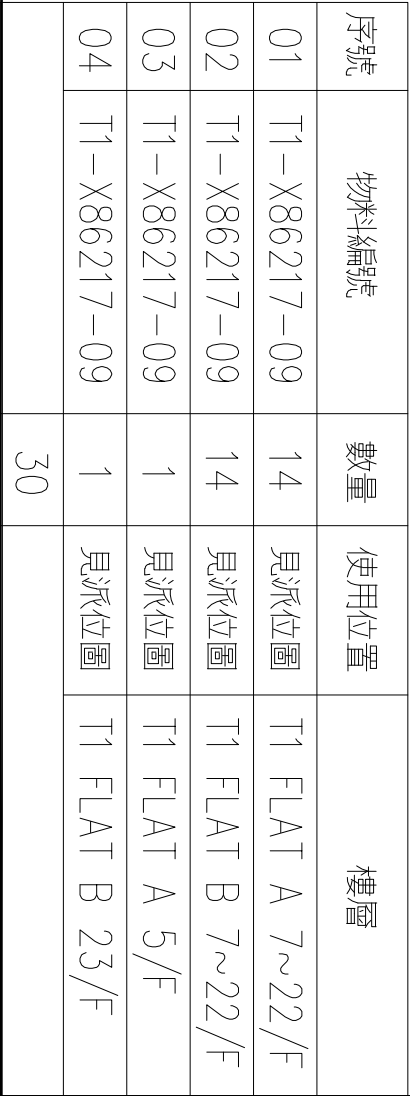

名稱	玻璃夾角	制圖	LHR	2022,09,21	修改	—		
材料	X86217	復核	—	—	日期	—		
顏色	JMQ213457(3coats)	批準			圖號	J853-GB-FAB3-81		

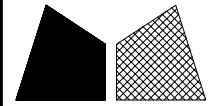


美特鋁質 有限公司
MIDI Aluminium Fabricator Ltd.

工程號	J853	地盤	錦上路
-----	------	----	-----

送工地

序號	物料編號	數量	使用位置	樓層
01	T1-X86217-10	28	見派位圖	T1 FLAT A 7~22/F
02	T1-X86217-10	14	見派位圖	T1 FLAT B 7~22/F
03	T1-X86217-10	2	見派位圖	T1 FLAT A 5/F
04	T1-X86217-10	1	見派位圖	T1 FLAT B 23/F
05	T2-X86217-04	18	見派位圖	T2 FLAT A 6~16/F
06	T2-X86217-04	16	見派位圖	T2 FLAT A 17~25/F
07	T2-X86217-04	18	見派位圖	T2 FLAT B 6~26/F

序號	物料編號	數量	使用位置	樓層
08	T2-X86217-04	38	見派位圖	T2 FLAT C 5~26/F
09	T2-X86217-04	18	見派位圖	T2 FLAT D 6~16/F
10	T3-X86217-04	18	見派位圖	T3 FLAT A 6~16/F
11	T3-X86217-04	16	見派位圖	T3 FLAT A 17~25/F
12	T3-X86217-04	18	見派位圖	T3 FLAT B 6~26/F
13	T3-X86217-04	36	見派位圖	T3 FLAT C 6~26/F
14	T3-X86217-04	18	見派位圖	T3 FLAT D 6~16/F
		259		

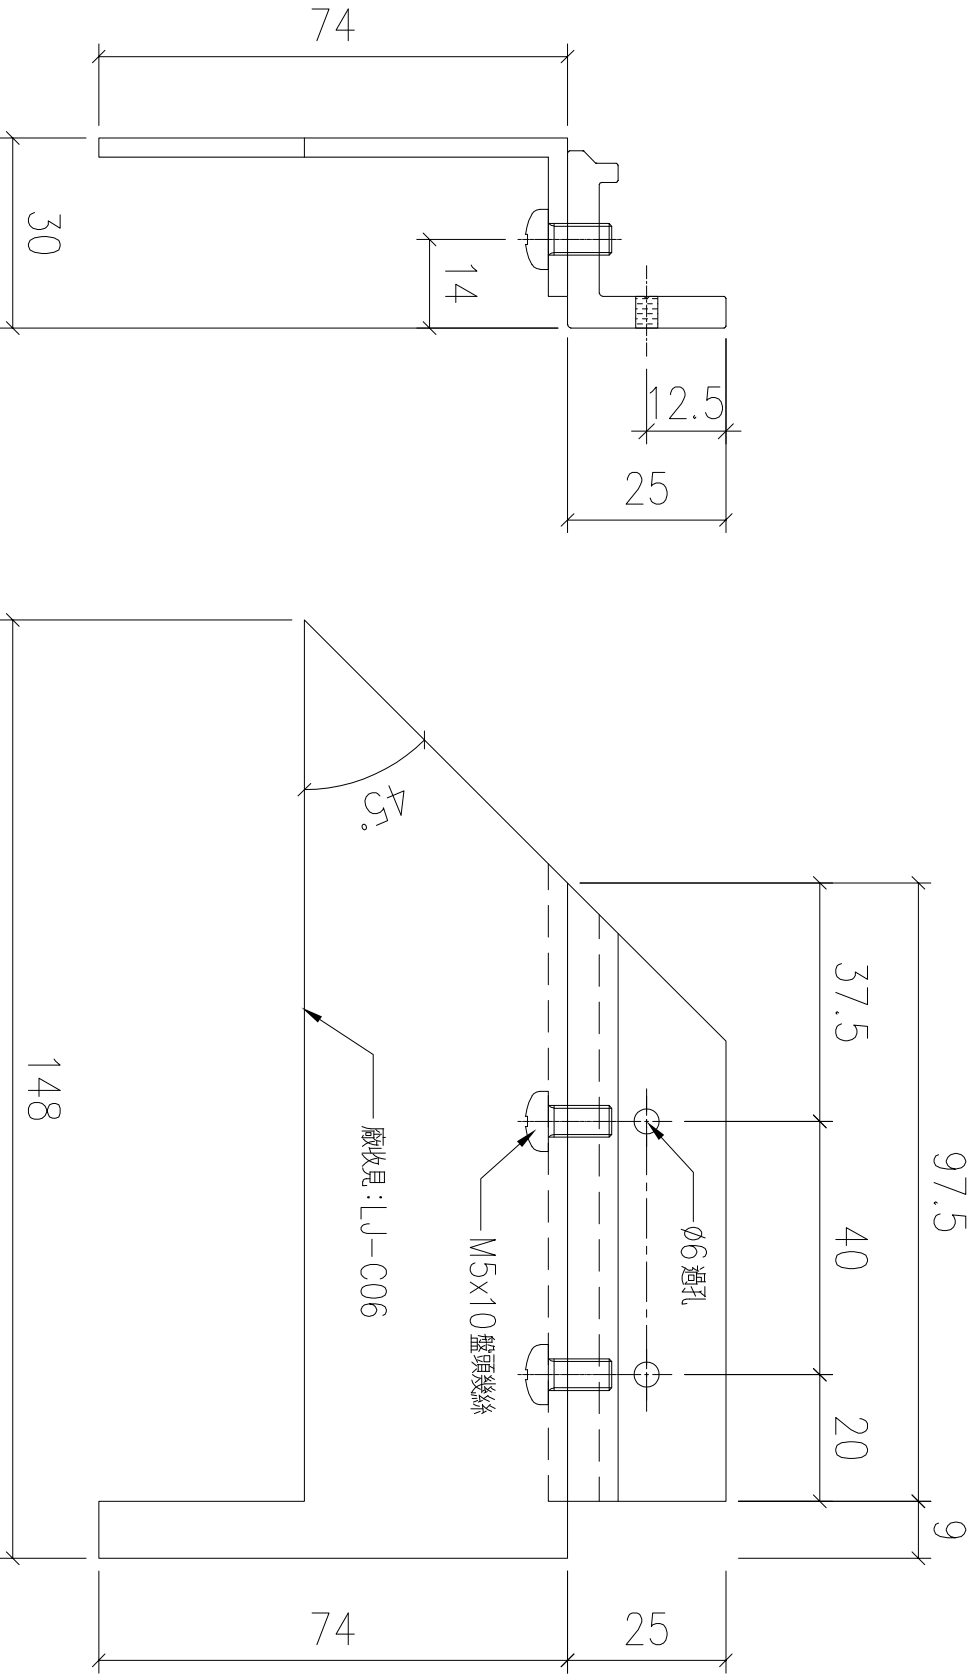



名稱	玻璃夾角	制圖	LHR	2022,09,21	修改	—		
材料	X86217	復核	—	—	日期	—		
顏色	JMQ213457(3coats)	批準			圖號	J853-GB-FAB3-82		

送工地

序號	物料編號	數量	使用位置	樓層
01	T1-X86217-11	28	見派位圖	T1 FLAT A 7~22/F
02	T1-X86217-11	14	見派位圖	T1 FLAT B 7~22/F
03	T1-X86217-11	1	見派位圖	T1 FLAT A 5/F
04	T1-X86217-11	1	見派位圖	T1 FLAT A 23/F
05	T2-X86217-05	18	見派位圖	T2 FLAT A 6~16/F
06	T2-X86217-05	16	見派位圖	T2 FLAT A 17~25/F
07	T2-X86217-05	36	見派位圖	T2 FLAT B 6~26/F

序號	物料編號	數量	使用位置	樓層
08	T2-X86217-05	19	見派位圖	T2 FLAT C 5~26/F
09	T2-X86217-05	18	見派位圖	T2 FLAT D 6~16/F
10	T3-X86217-05	18	見派位圖	T3 FLAT A 6~16/F
11	T3-X86217-05	16	見派位圖	T3 FLAT A 17~25/F
12	T3-X86217-05	36	見派位圖	T3 FLAT B 6~26/F
13	T3-X86217-05	18	見派位圖	T3 FLAT C 6~26/F
14	T3-X86217-05	18	見派位圖	T3 FLAT D 6~16/F
		257		

名稱	玻璃夾角	制圖	LHR	2022,09,21	修改	—		
材料	X86217	復核	—	—	日期	—		
顏色	JMQ213457(3coats)	批準			圖號	J853-GB-FAB3-83		

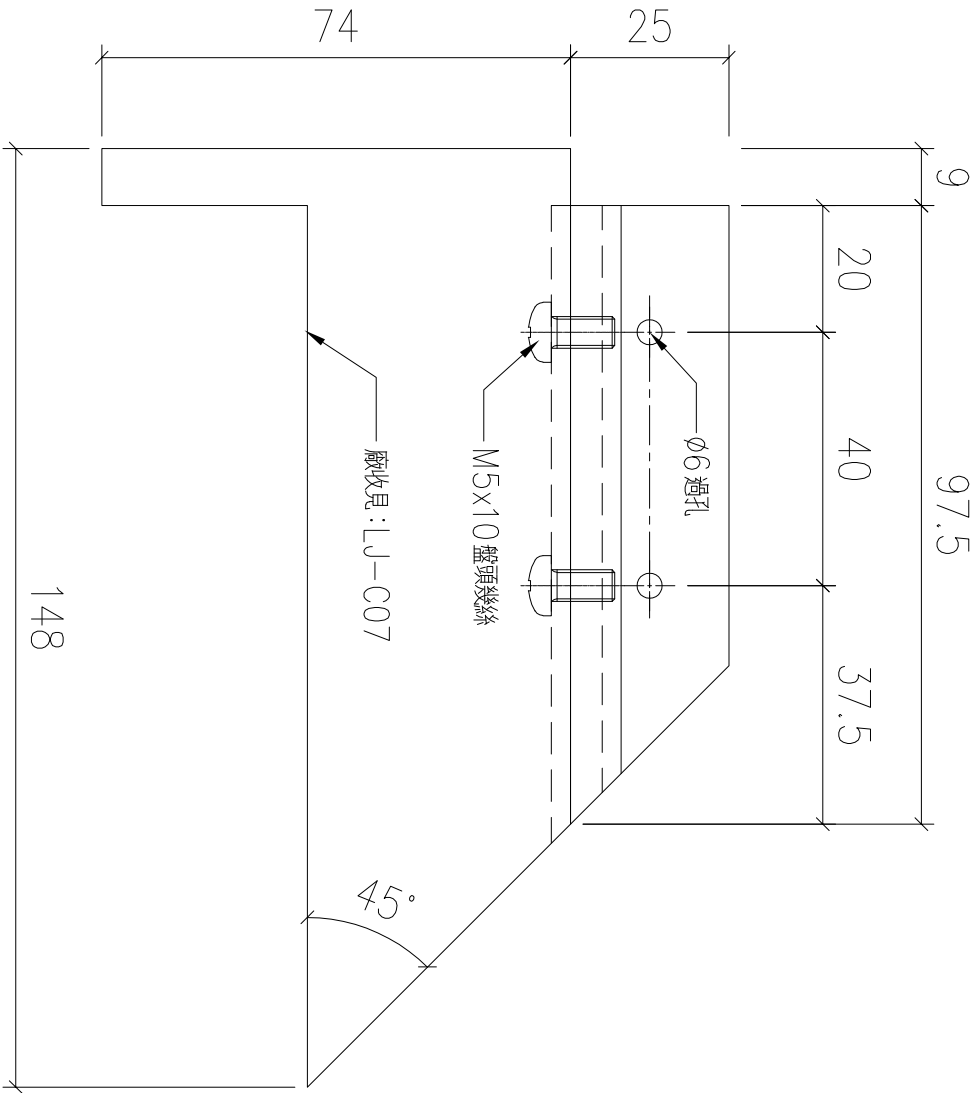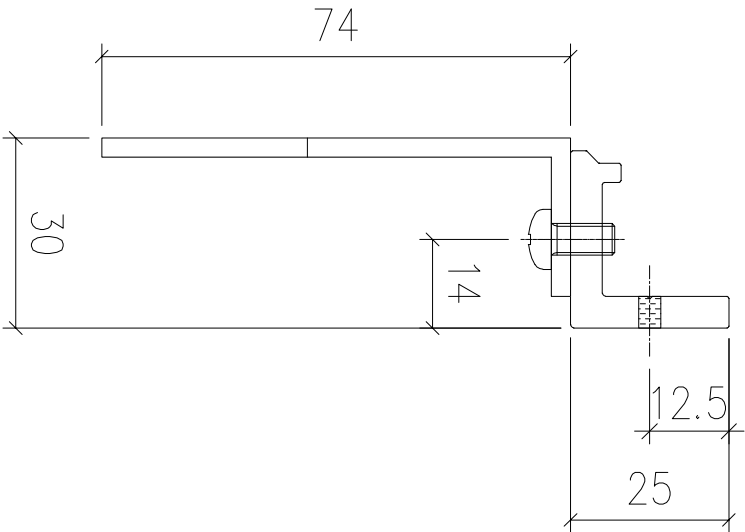


送工地

序號	物料編號	數量	使用位置	樓層
01	T1-X86217-12	14	見派位圖	T1 FLAT A 7~22/F
02	T1-X86217-12	14	見派位圖	T1 FLAT B 7~22/F
03	T1-X86217-12	1	見派位圖	T1 FLAT A 5/F
04	T1-X86217-12	1	見派位圖	T1 FLAT B 5/F
05	T1-X86217-12	2	見派位圖	T1 FLAT A,B 23/F
06	T2-X86217-06	9	見派位圖	T2 FLAT A 6~16/F
07	T2-X86217-06	8	見派位圖	T2 FLAT A 17~25/F

序號	物料編號	數量	使用位置	樓層
08	T2-X86217-06	18	見派位圖	T2 FLAT B 6~26/F
09	T2-X86217-06	9	見派位圖	T2 FLAT D 6~16/F
10	T3-X86217-06	9	見派位圖	T3 FLAT A 6~16/F
11	T3-X86217-06	8	見派位圖	T3 FLAT A 17~25/F
12	T3-X86217-06	18	見派位圖	T3 FLAT B 6~26/F
13	T3-X86217-06	9	見派位圖	T3 FLAT D 6~16/F
		120		

名稱	玻璃夾角	制圖	LHR	2022,09,21	修改	—		
材料	X86217	復核	—	—	日期	—		
顏色	JMQ213457(3coats)	批準			圖號	J853-GB-FAB3-84		

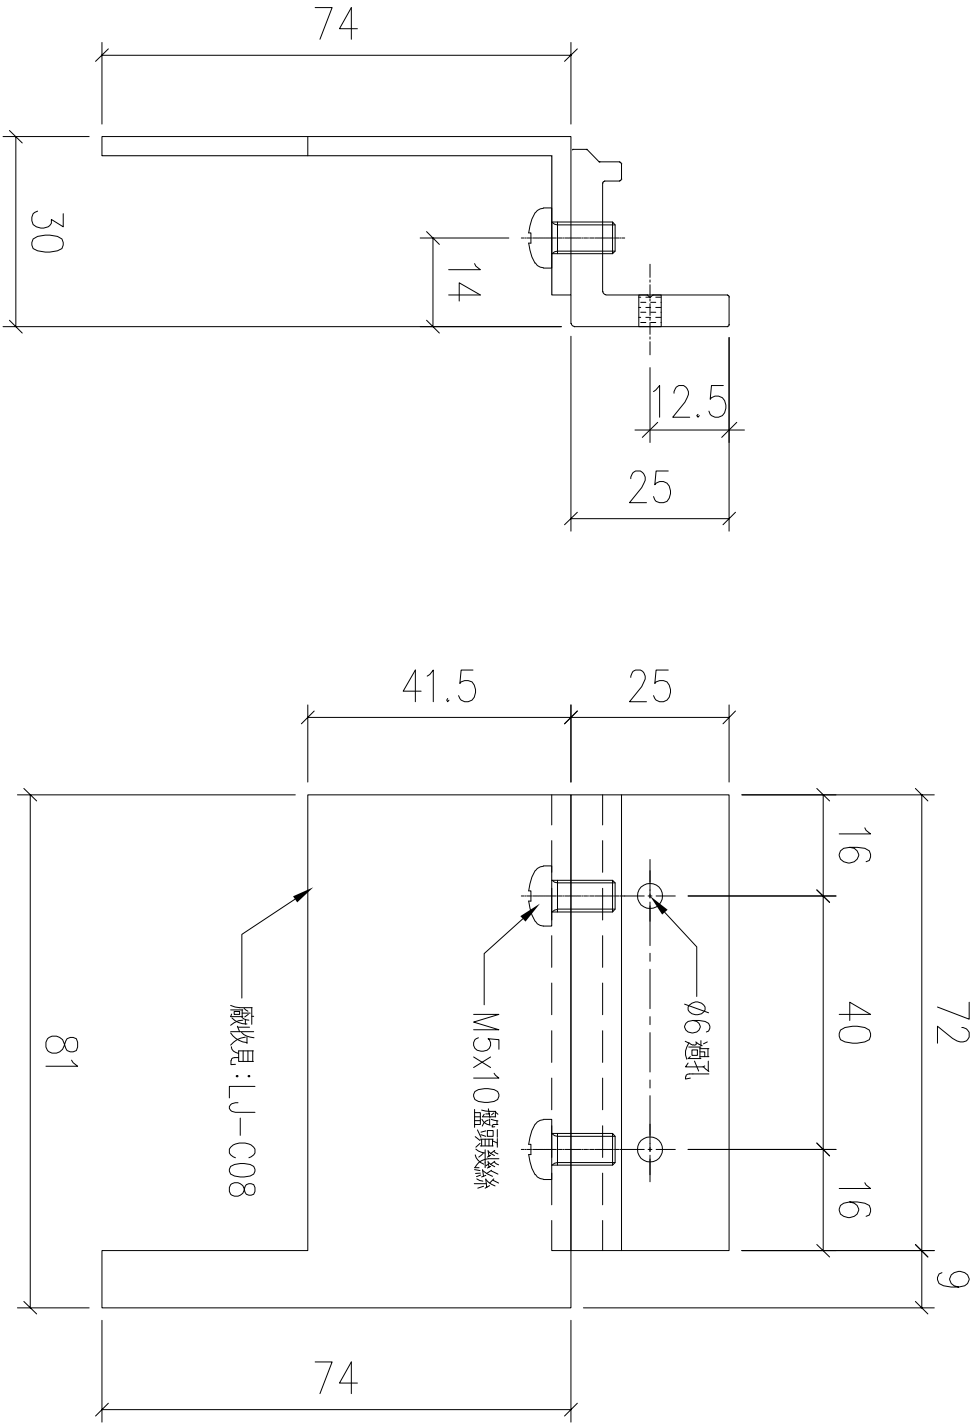


送工地



序號	物料編號	數量	使用位置	樓層
01	T1-X86217-13	14	見派位圖	T1 FLAT A 7~22/F
02	T1-X86217-13	14	見派位圖	T1 FLAT B 7~22/F
03	T1-X86217-13	1	見派位圖	T1 FLAT A 5/F
04	T1-X86217-13	2	見派位圖	T1 FLAT A,B 23/F
05	T2-X86217-07	9	見派位圖	T2 FLAT A 6~16/F
06	T2-X86217-07	8	見派位圖	T2 FLAT A 17~25/F

序號	物料編號	數量	使用位置	樓層
07	T2-X86217-07	19	見派位圖	T2 FLAT C 5~26/F
08	T2-X86217-07	9	見派位圖	T2 FLAT D 6~16/F
09	T3-X86217-07	9	見派位圖	T3 FLAT A 6~16/F
10	T3-X86217-07	8	見派位圖	T3 FLAT A 17~25/F
11	T3-X86217-07	18	見派位圖	T3 FLAT C 6~26/F
12	T3-X86217-07	9	見派位圖	T3 FLAT D 6~16/F
		120		

名稱	玻璃夾角	制圖	LHR	2022,09,21	修改	—		
材料	X86217	復核	—	—	日期	—		
顏色	JMQ213457(3coats)	批準			圖號	J853-GB-FAB3-85		

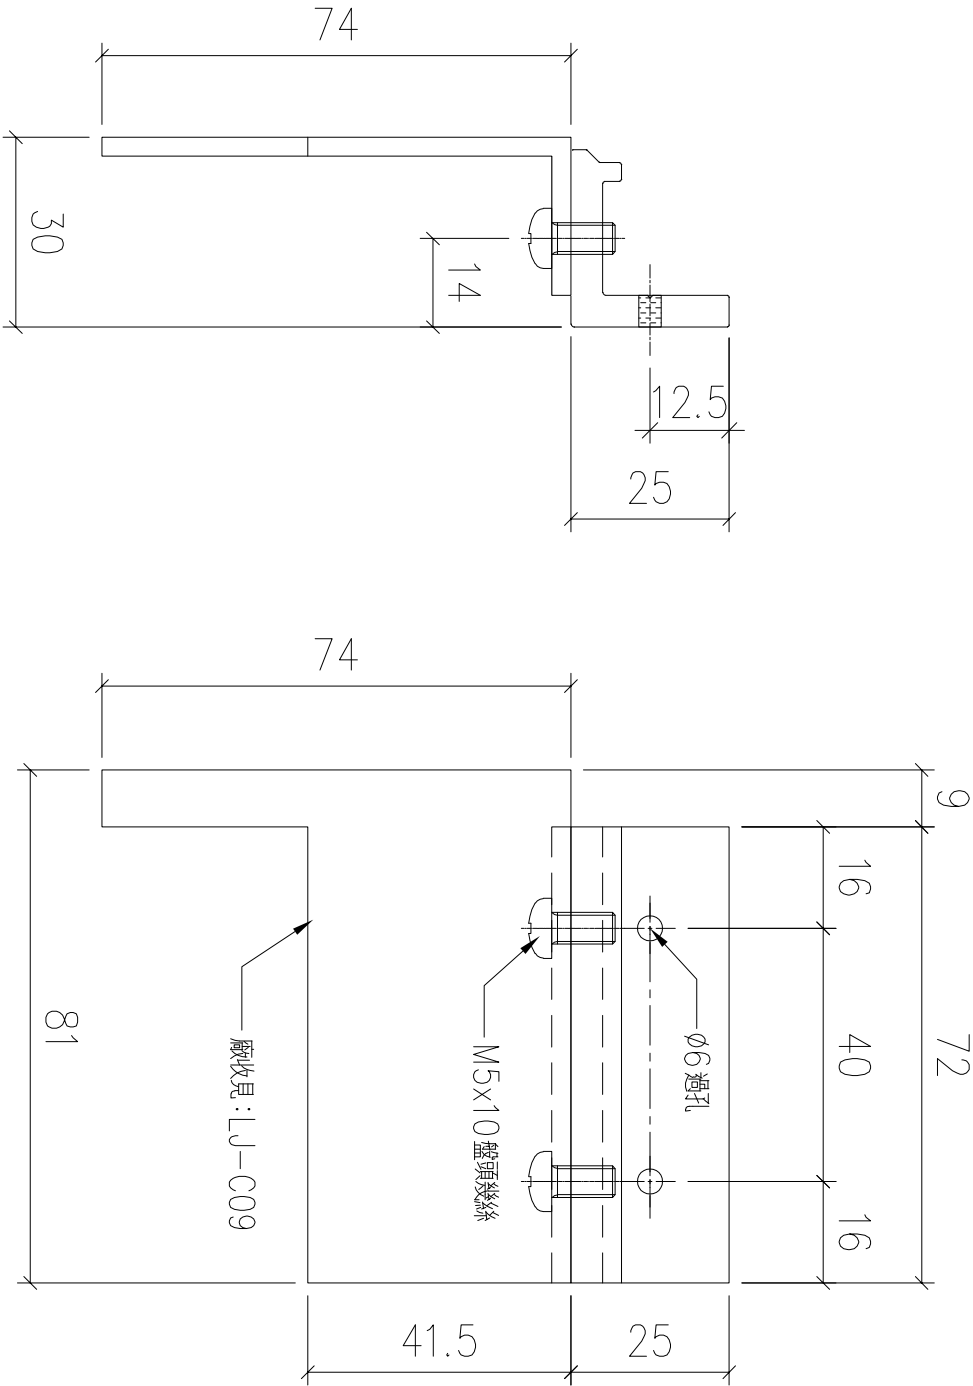



送工地

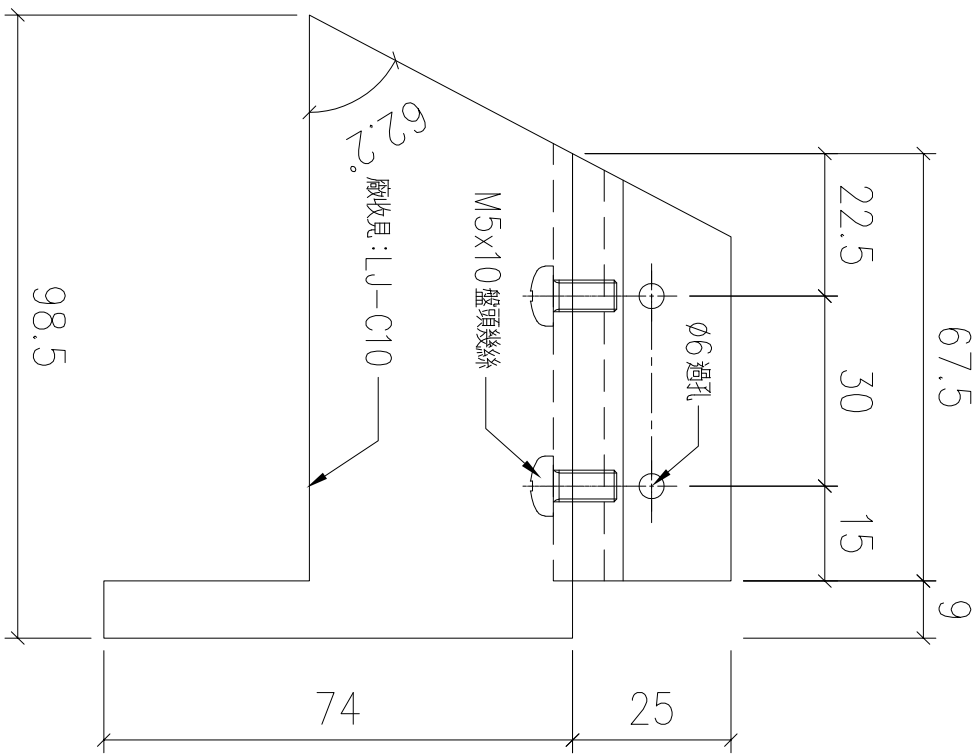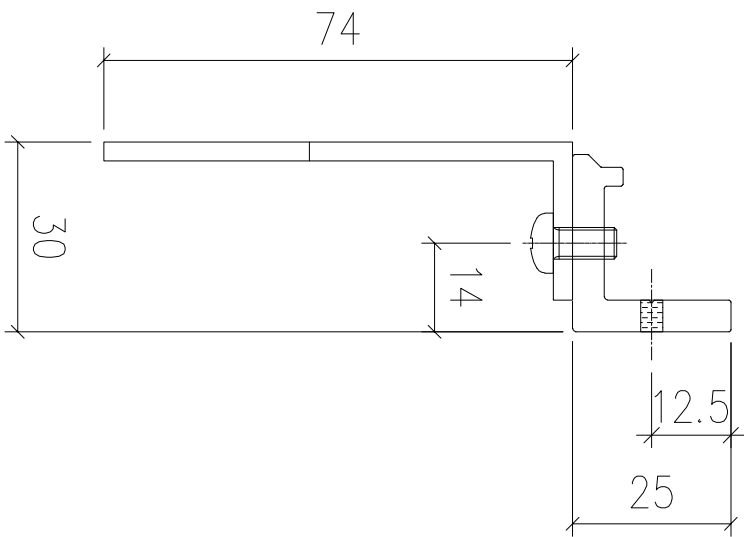

序號	物料編號	數量	使用位置	樓層
01	T1-X86217-25	1	見派位圖	T1 FLAT B 5/F

名稱	玻璃夾角	制圖	LHR	2022,09,21	修改	—		
材料	X86217	復核	—	—	日期	—		
顏色	JMQ213457(3coats)	批準			圖號	J853-GB-FAB3-86		



送工地

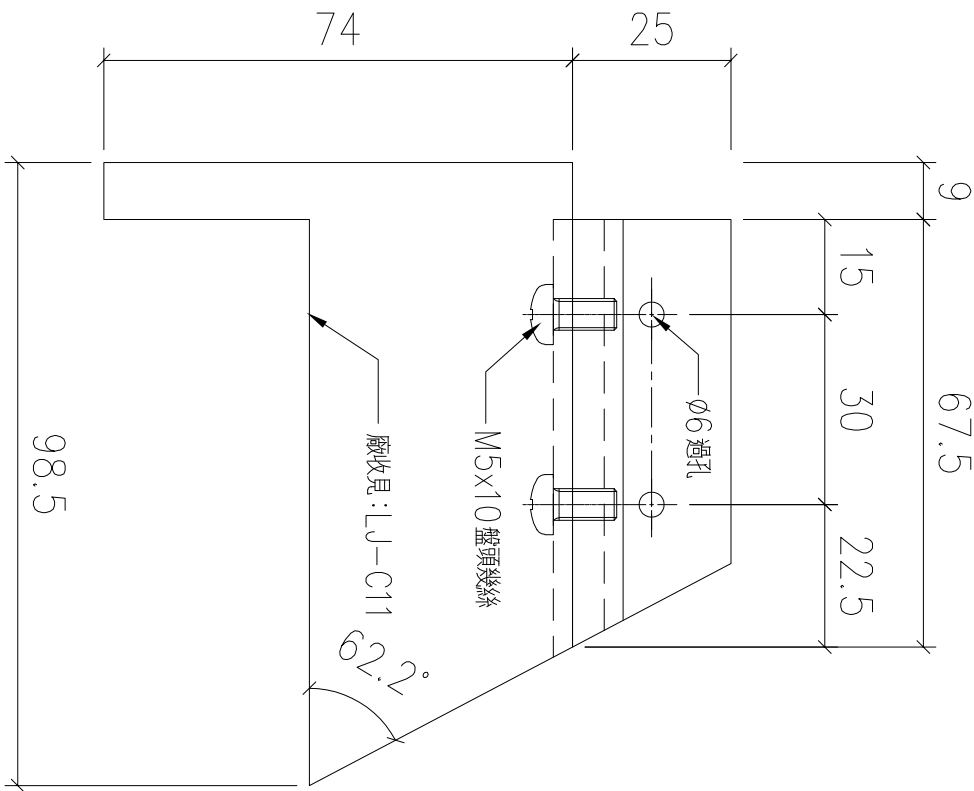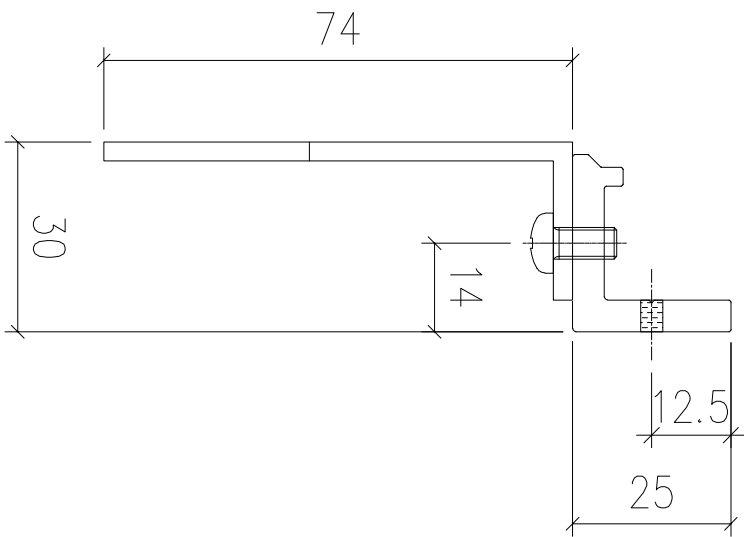

序號	物料編號	數量	使用位置	樓層
01	T1-X86217-26	1	見派位圖	T1 FLAT B 5/F

名稱	玻璃夾角	制圖	LHR	2022,09,21	修改	—		
材料	X86217	復核	—	—	日期	—		
顏色	JMQ213457(3coats)	批準			圖號	J853-GB-FAB3-87		


送工地

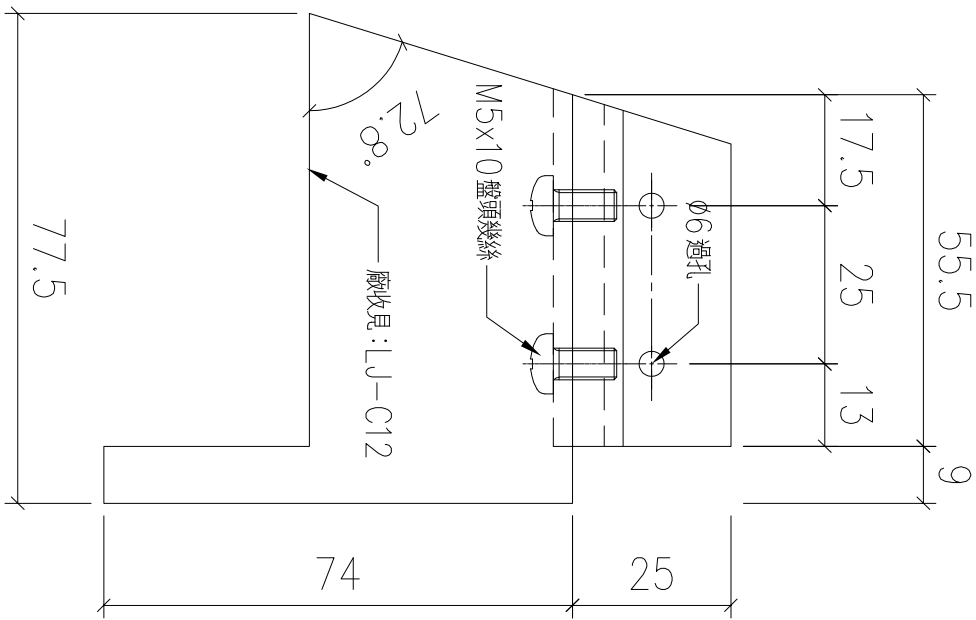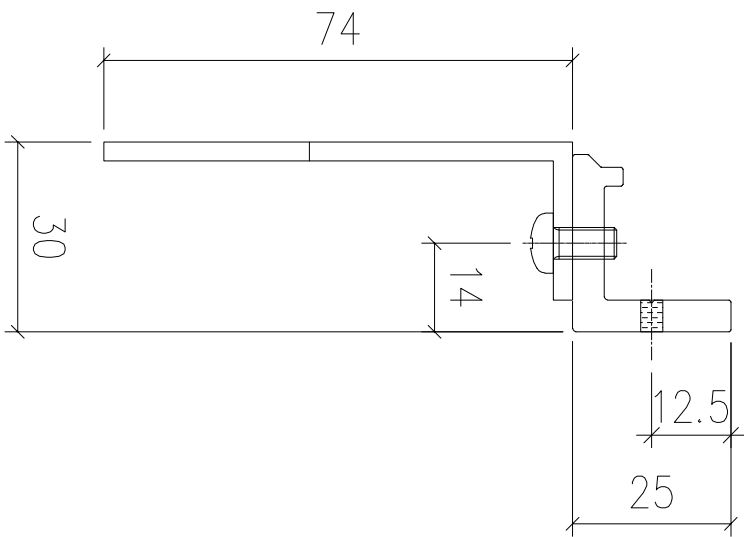

序號	物料編號	數量	使用位置	樓層
01	T1-X86217-27	1	見派位圖	T1 FLAT B 5/F

名稱	玻璃夾角	制圖	LHR	2022,09,21	修改	—		
材料	X86217	復核	—	—	日期	—		
顏色	JMQ213457(3coats)	批準			圖號	J853-GB-FAB3-88		


送工地

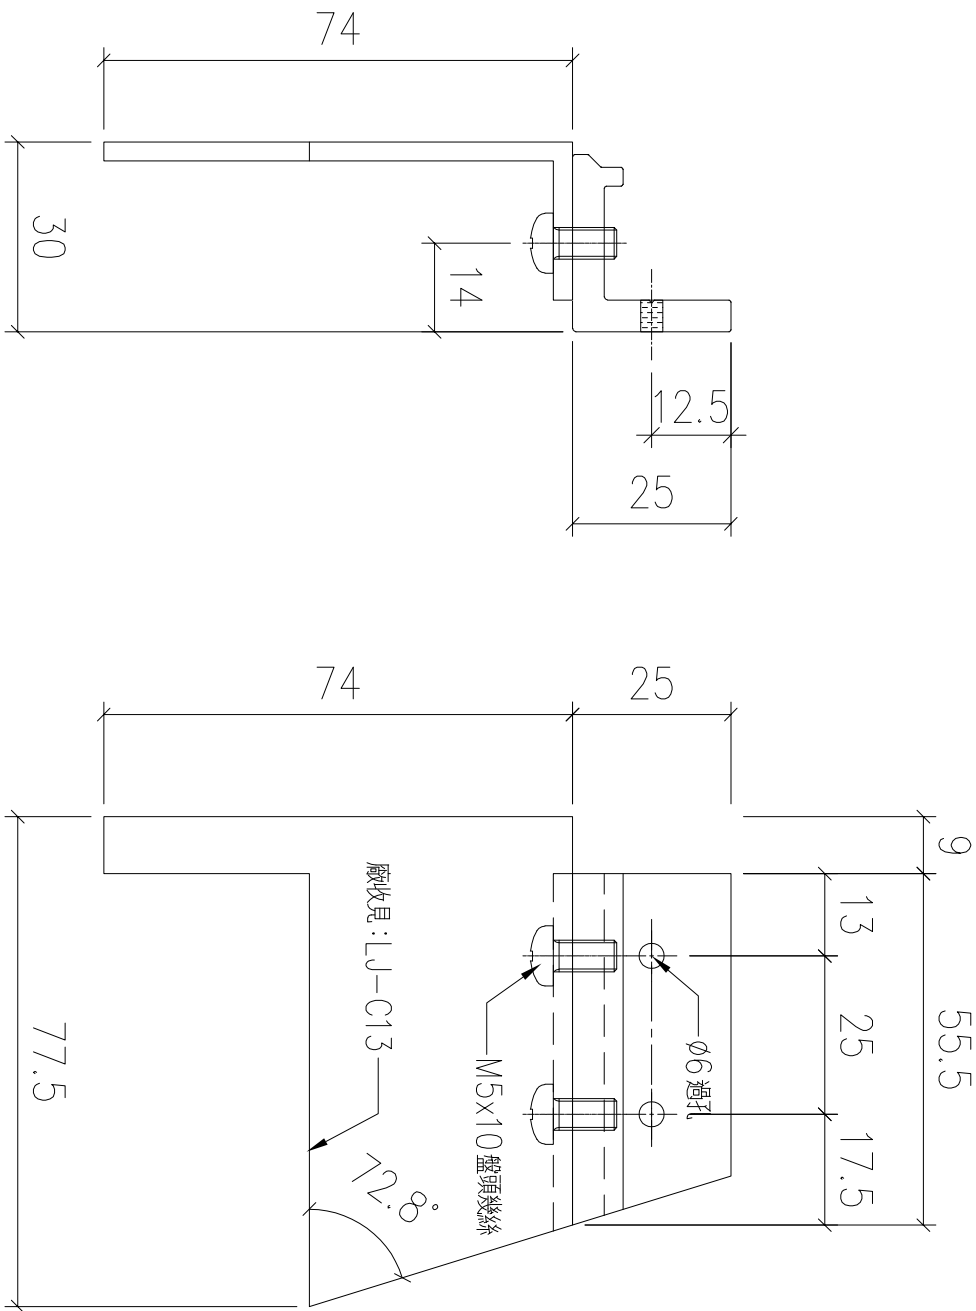

序號	物料編號	數量	使用位置	樓層
01	T1-X86217-28	1	見派位圖	T1 FLAT B 5/F

名稱	玻璃夾角	制圖	LHR	2022,09,21	修改	—		
材料	X86217	復核	—	—	日期	—		
顏色	JMQ213457(3coats)	批準			圖號	J853-GB-FAB3-89		


送工地

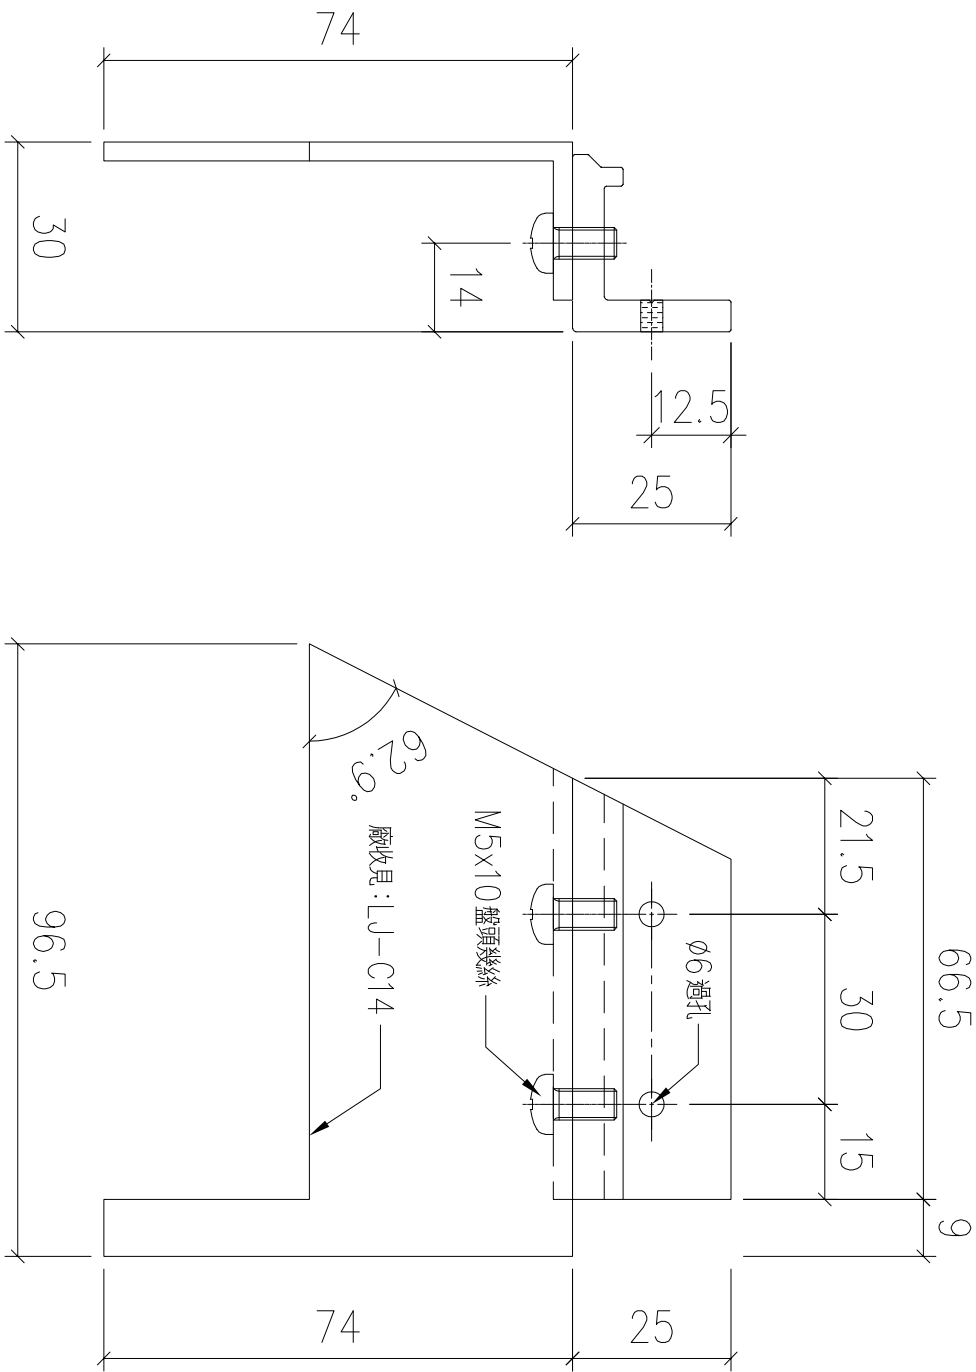

序號	物料編號	數量	使用位置	樓層
01	T1-X86217-29	1	見派位圖	T1 FLAT B 5/F

名稱	玻璃夾角	制圖	LHR	2022,09,21	修改	—		
材料	X86217	復核	—	—	日期	—		
顏色	JMQ213457(3coats)	批準			圖號	J853-GB-FAB3-90		



送工地

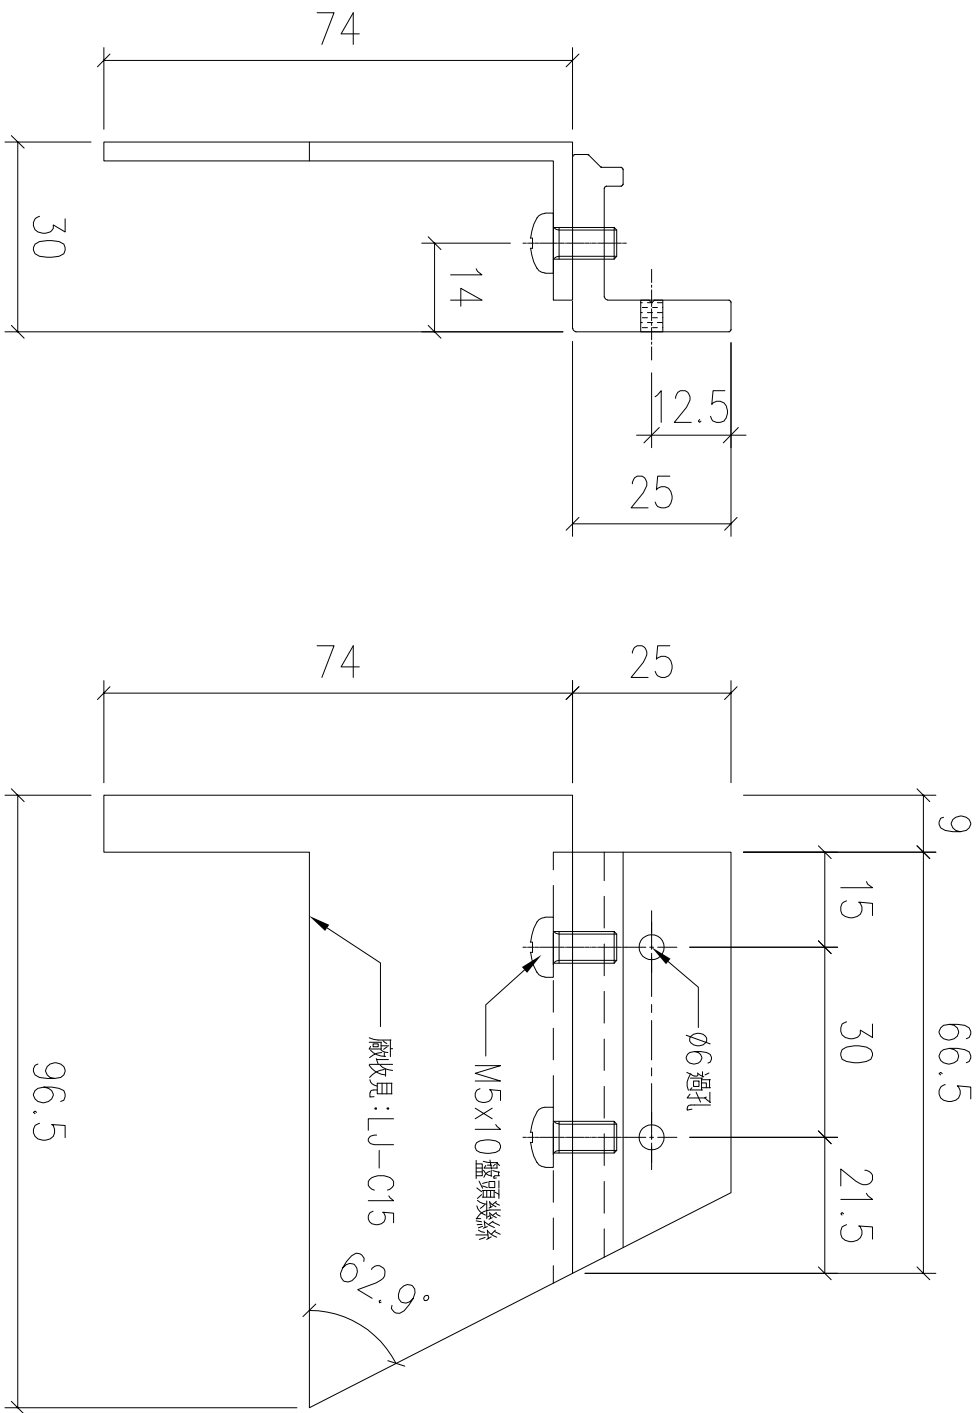

序號	物料編號	數量	使用位置	樓層
01	T1-X86217-30	1	見派位圖	T1 FLAT B 5/F

名稱	玻璃夾角	制圖	LHR	2022,09,21	修改	—		
材料	X86217	復核	—	—	日期	—		
顏色	JMQ213457(3coats)	批準			圖號	J853-GB-FAB3-91		



送工地

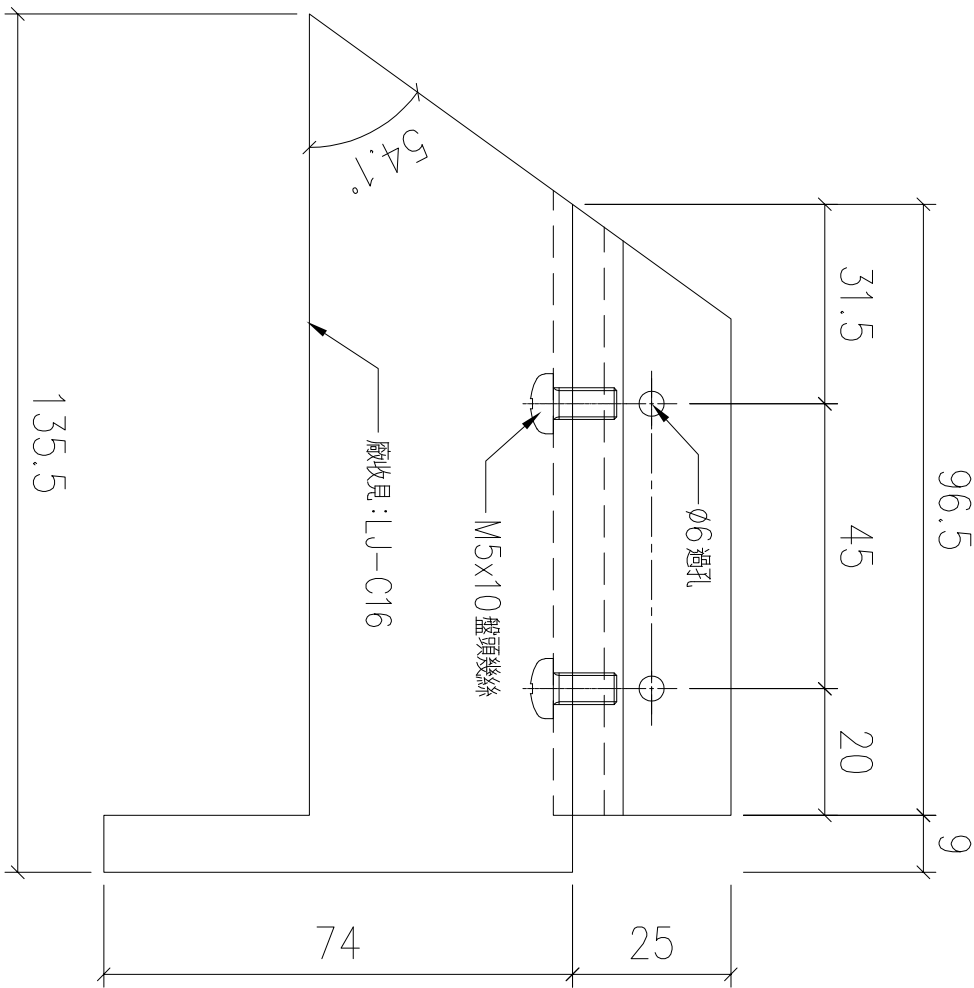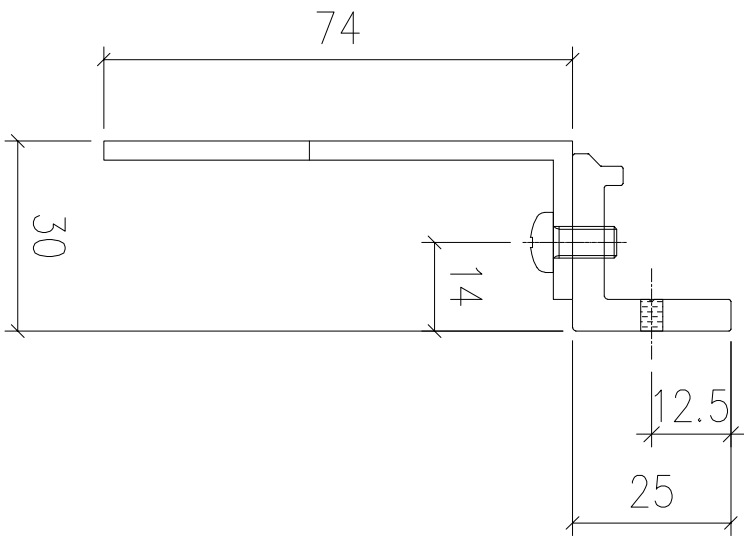

序號	物料編號	數量	使用位置	樓層
01	T1-X86217-31	1	見派位圖	T1 FLAT B 5/F

名稱	玻璃夾角	制圖	LHR	2022,09,21	修改	—		
材料	X86217	復核	—	—	日期	—		
顏色	JMQ213457(3coats)	批準			圖號	J853-GB-FAB3-92		



送工地

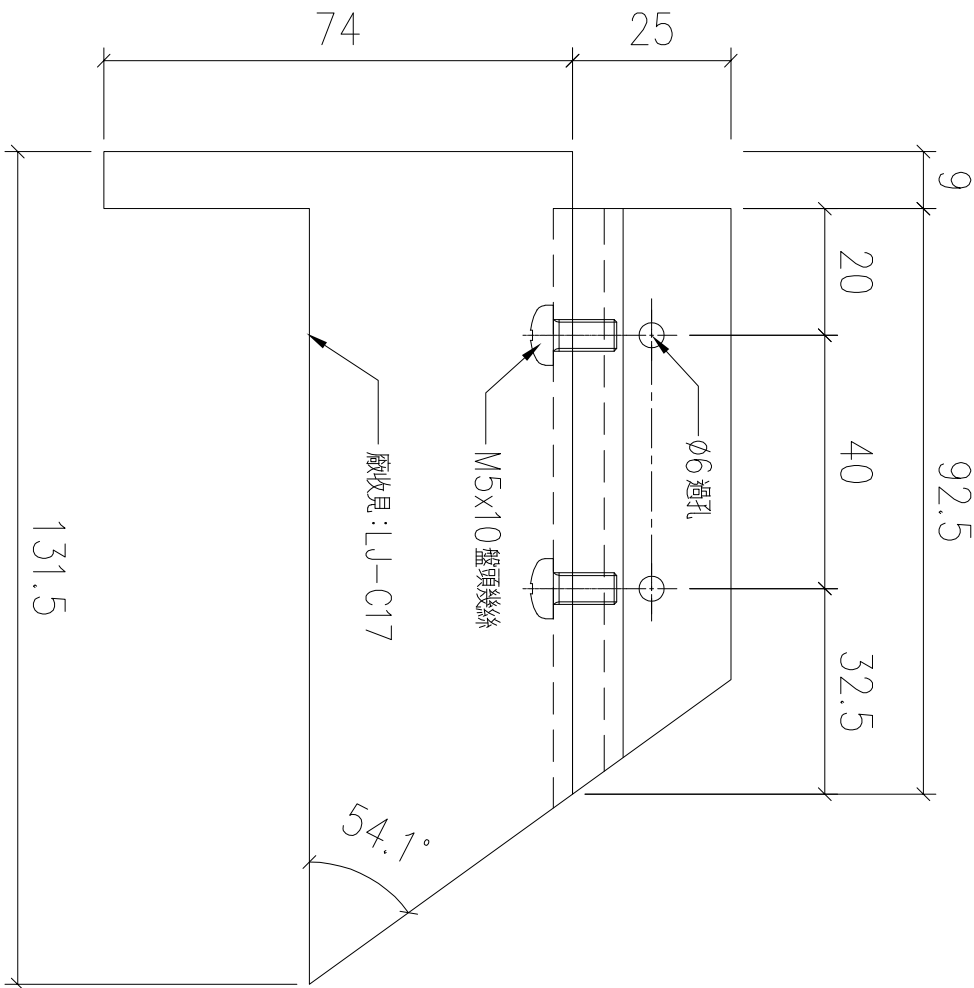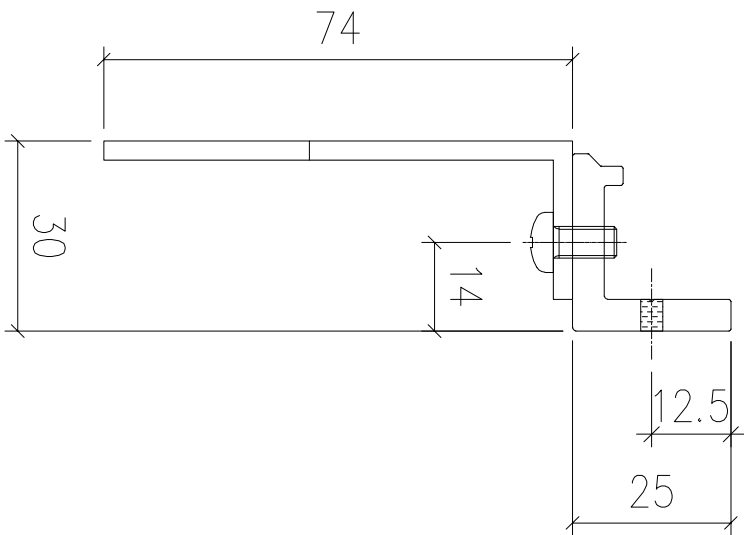

序號	物料編號	數量	使用位置	樓層
01	T1-X86217-32	1	見派位圖	T1 FLAT B 5/F

名稱	玻璃夾角	制圖	LHR	2022,09,21	修改	—		
材料	X86217	復核	—	—	日期	—		
顏色	JMQ213457(3coats)	批準			圖號	J853-GB-FAB3-93		


送工地

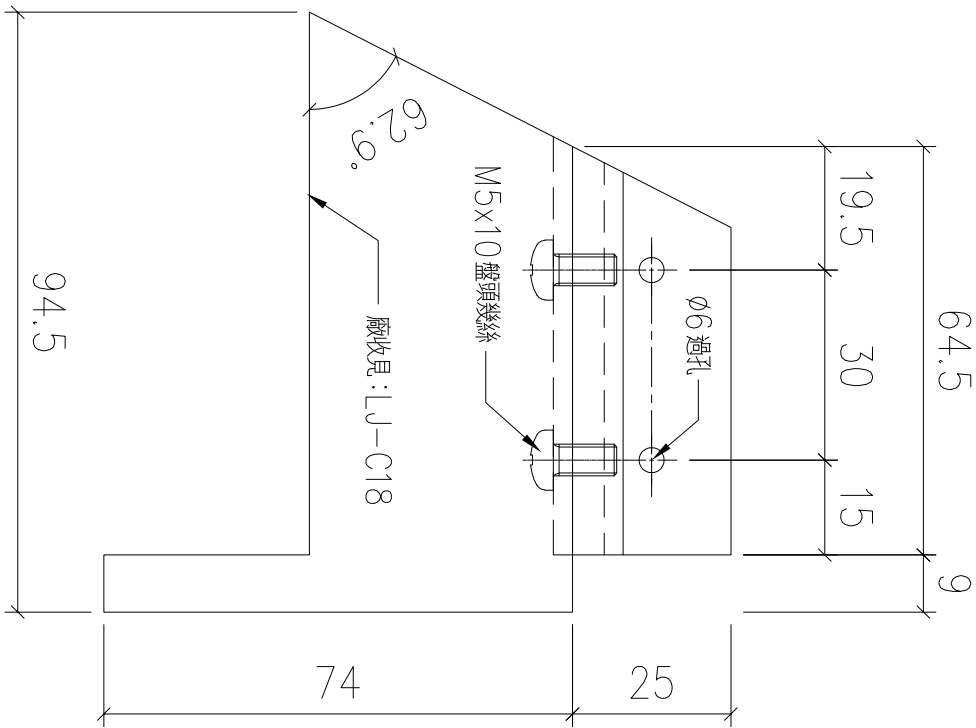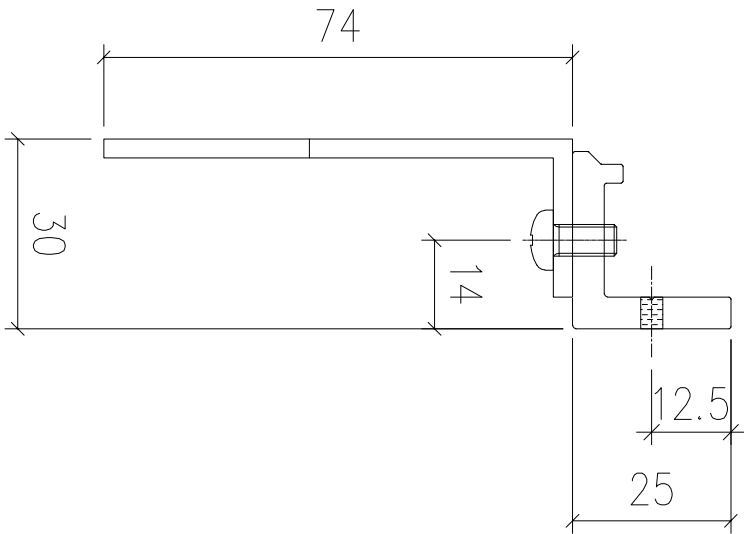

序號	物料編號	數量	使用位置	樓層
01	T1-X86217-33	1	見派位圖	T1 FLAT B 5/F

名稱	玻璃夾角	制圖	LHR	2022,09,21	修改	—		
材料	X86217	復核	—	—	日期	—		
顏色	JMQ213457(3coats)	批準			圖號	J853-GB-FAB3-94		


送工地

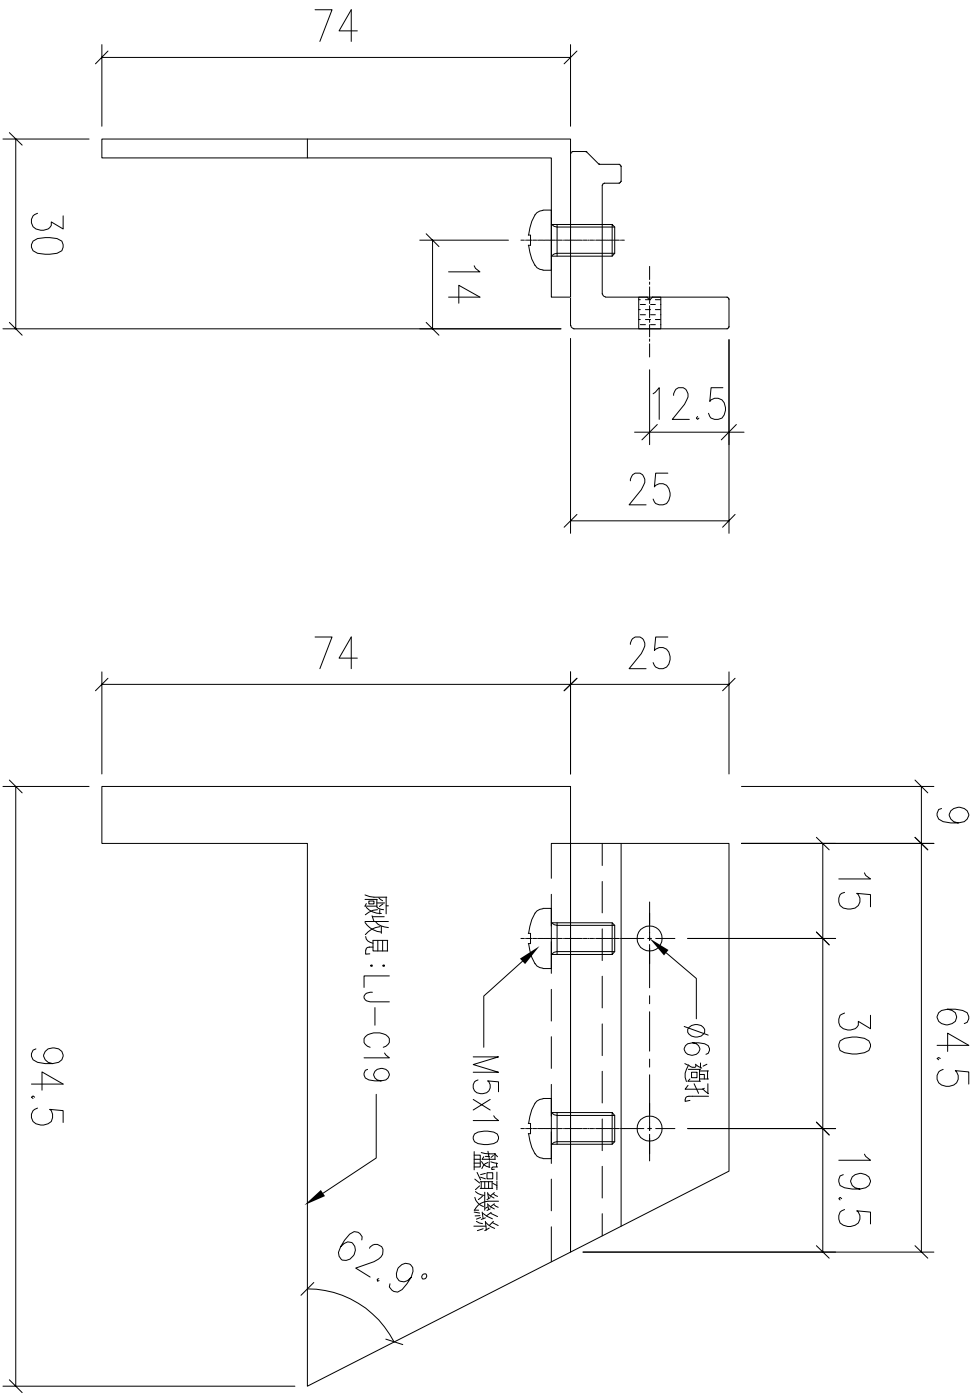

序號	物料編號	數量	使用位置	樓層
01	T1-X86217-34	1	見派位圖	T1 FLAT B 5/F

名稱	玻璃夾角	制圖	LHR	2022,09,21	修改	—		
材料	X86217	復核	—	—	日期	—		
顏色	JMQ213457(3coats)	批準			圖號	J853-GB-FAB3-95		



送工地

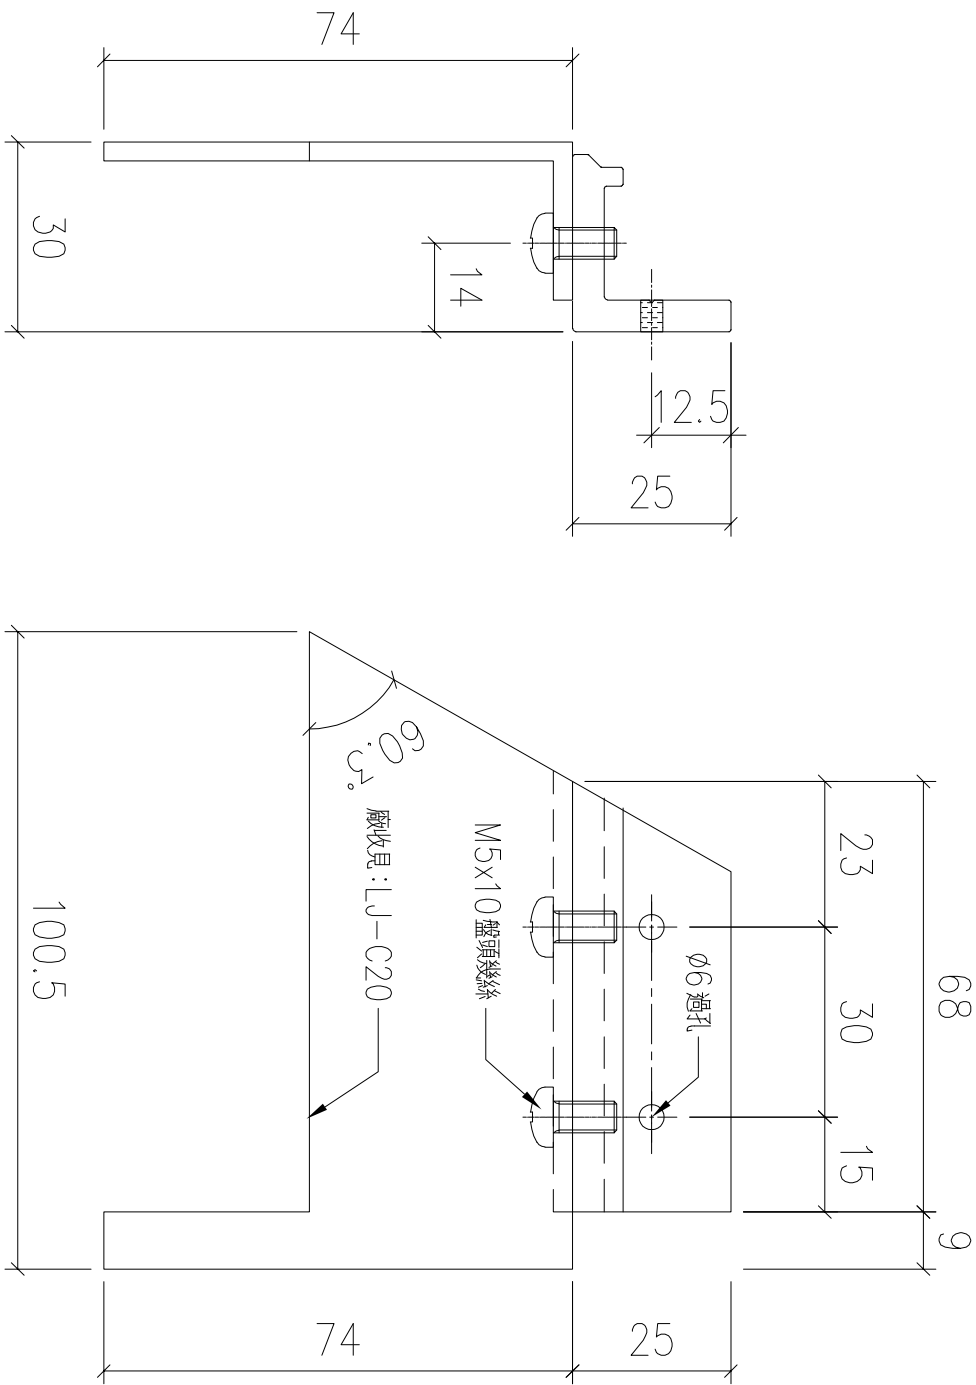

序號	物料編號	數量	使用位置	樓層
01	T1-X86217-35	1	見派位圖	T1 FLAT B 5/F

名稱	玻璃夾角	制圖	LHR	2022,09,21	修改	—		
材料	X86217	復核	—	—	日期	—		
顏色	JMQ213457(3coats)	批準			圖號	J853-GB-FAB3-96		


送工地

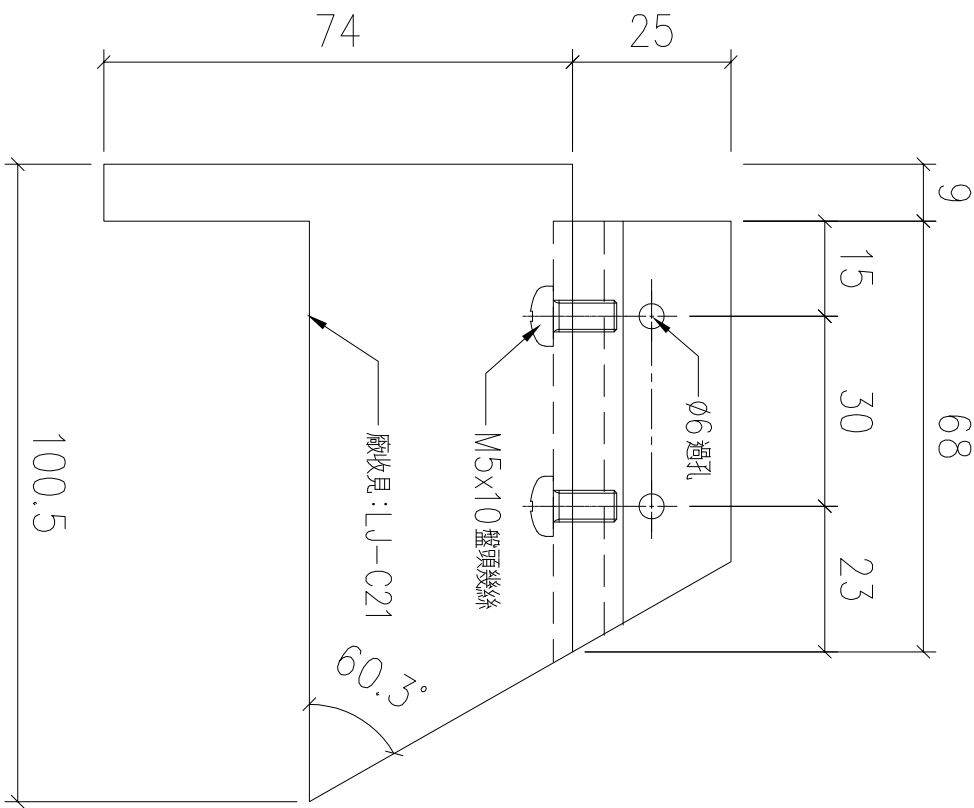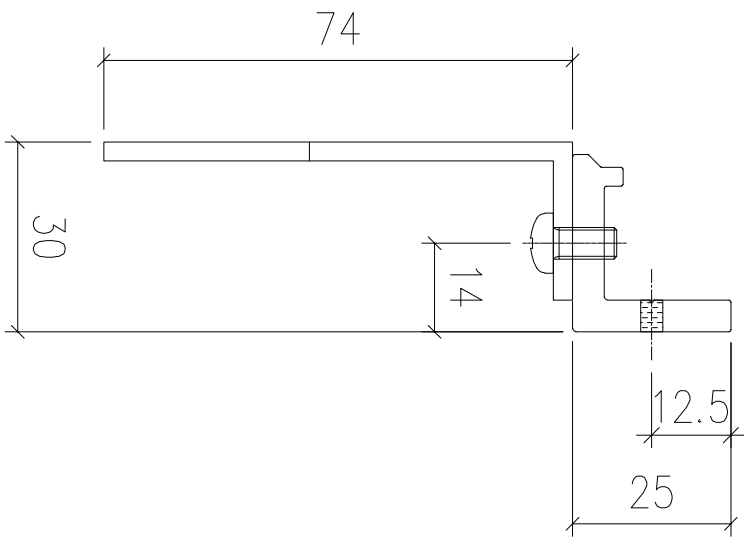

序號	物料編號	數量	使用位置	樓層
01	T1-X86217-36	1	見派位圖	T1 FLAT B 5/F

名稱	玻璃夾角	制圖	LHR	2022,09,21	修改	—		
材料	X86217	復核	—	—	日期	—		
顏色	JMQ213457(3coats)	批準			圖號	J853-GB-FAB3-97		



送工地

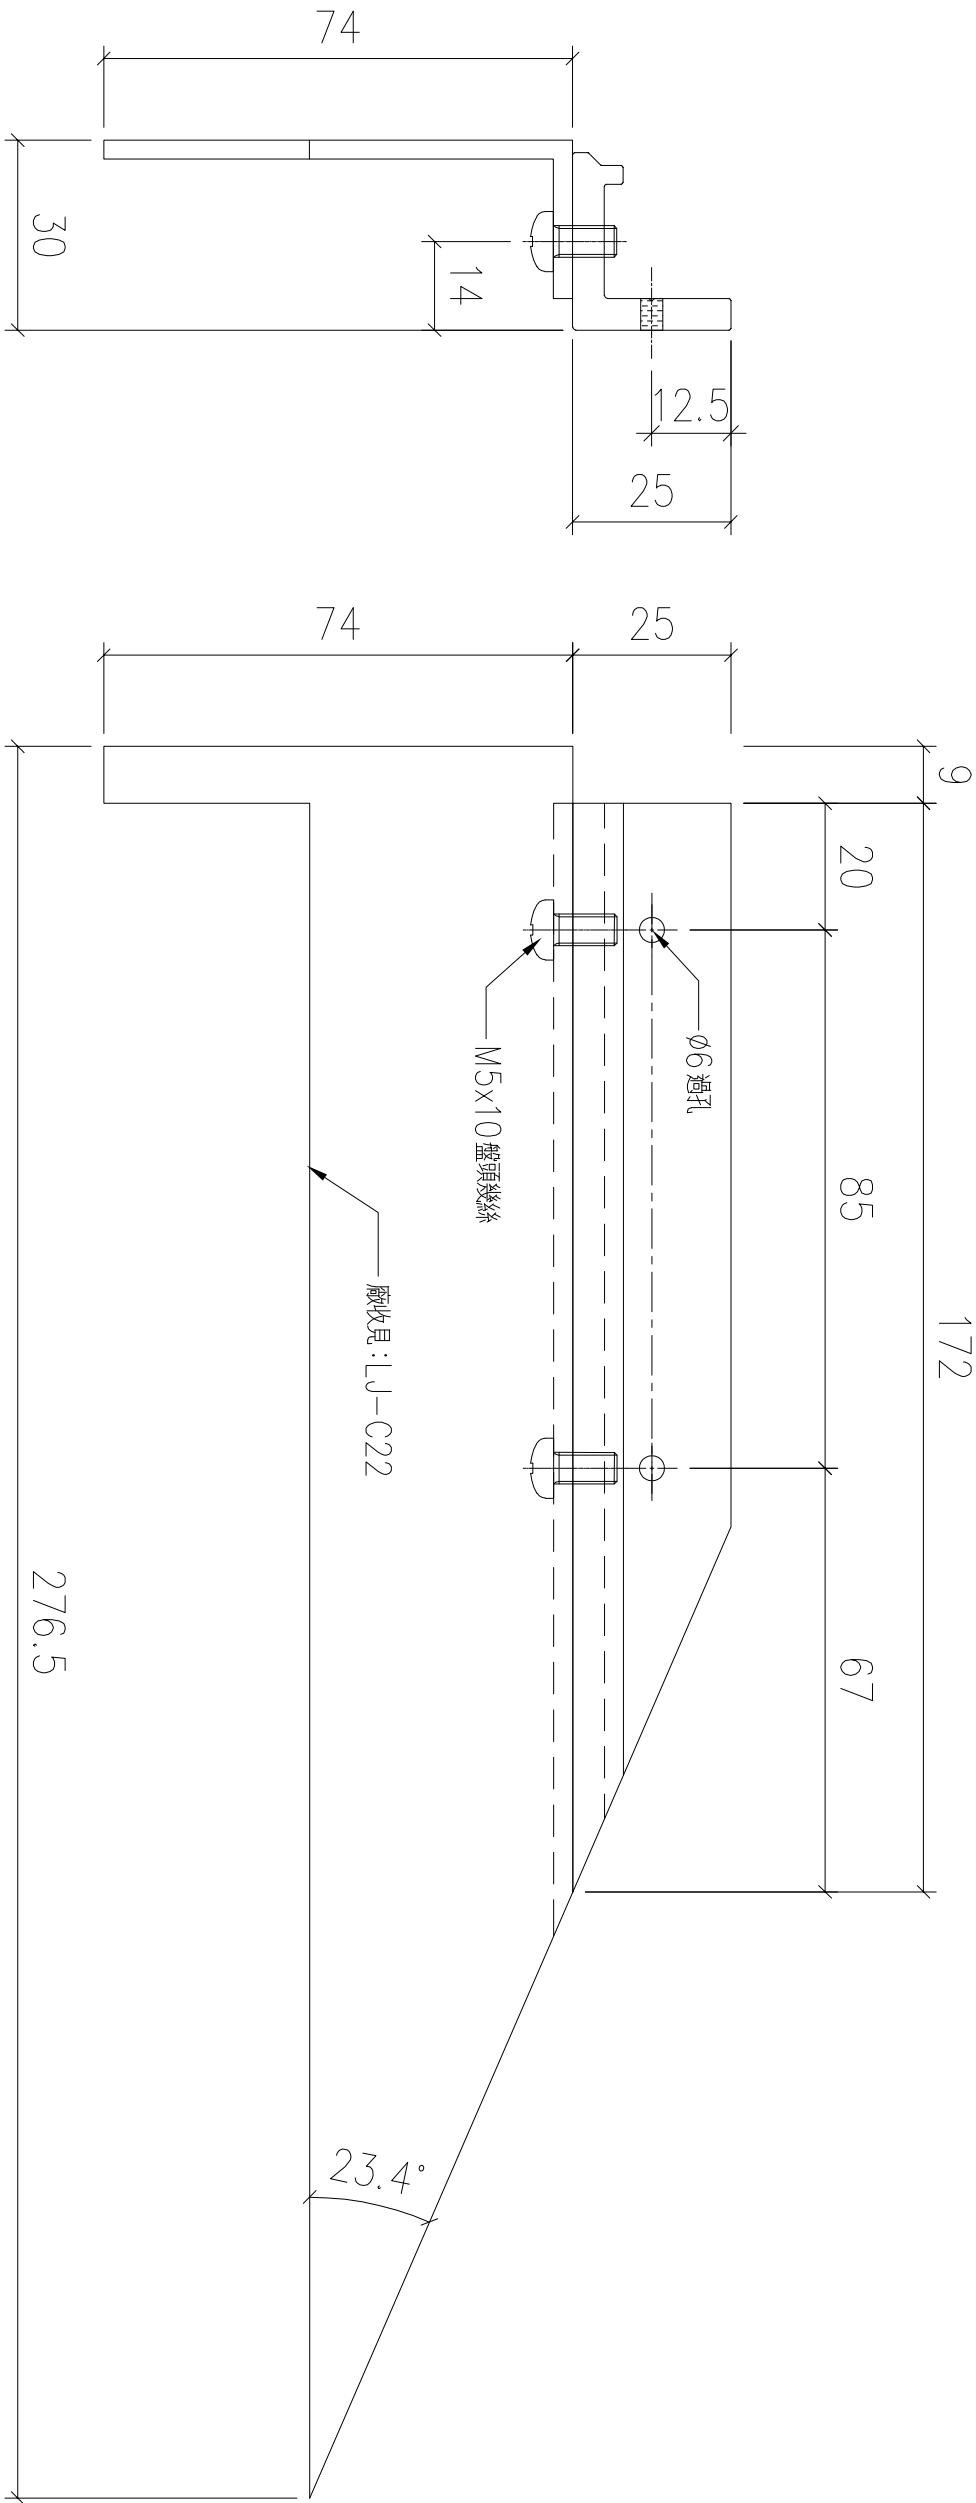

序號	物料編號	數量	使用位置	樓層
01	T1-X86217-37	1	見派位圖	T1 FLAT B 5/F

名稱	玻璃夾角	制圖	LHR	2022,09,21	修改	—		
材料	X86217	復核	—	—	日期	—		
顏色	JMQ213457(3coats)	批準			圖號	J853-GB-FAB3-98		



送工地

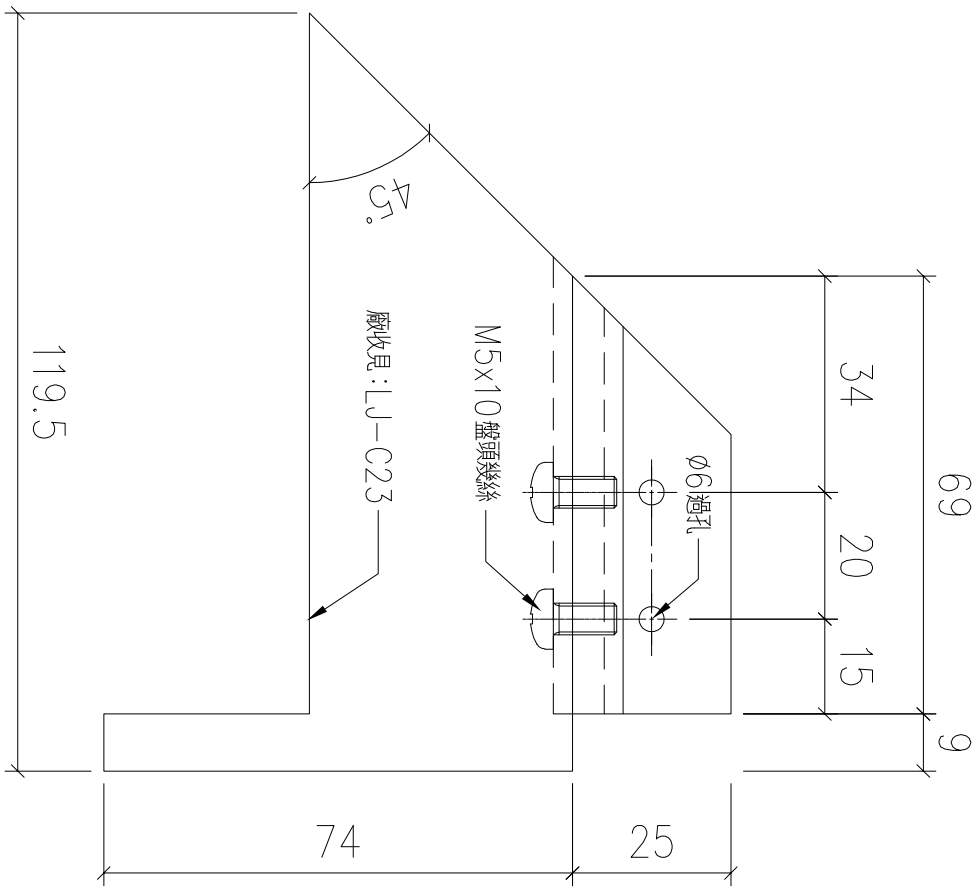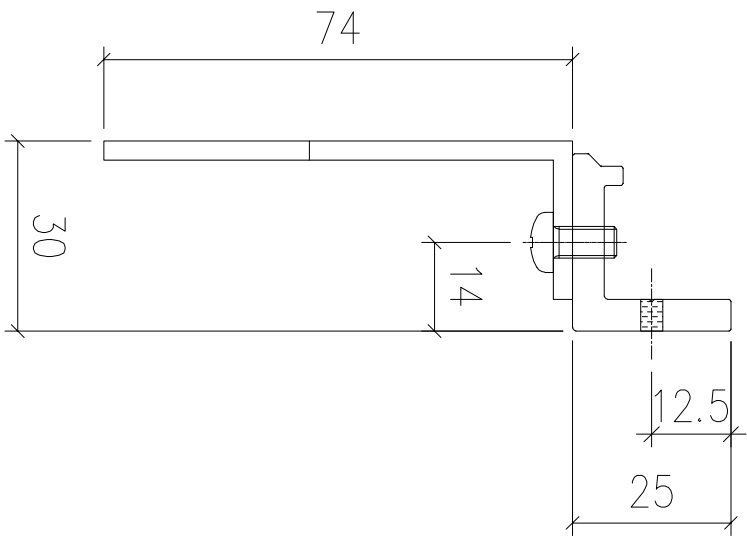

序號	物料編號	數量	使用位置	樓層
01	T2-X86217-12	18	見派位圖	T2 FLAT B 6~26/F
02	T3-X86217-12	18	見派位圖	T3 FLAT B 6~26/F
		36		

名稱	玻璃夾角	制圖	LHR	2022,09,21	修改	—		
材料	X86217	復核	—	—	日期	—		
顏色	JMQ213457(3coats)	批準			圖號	J853-GB-FAB3-99		


送工地

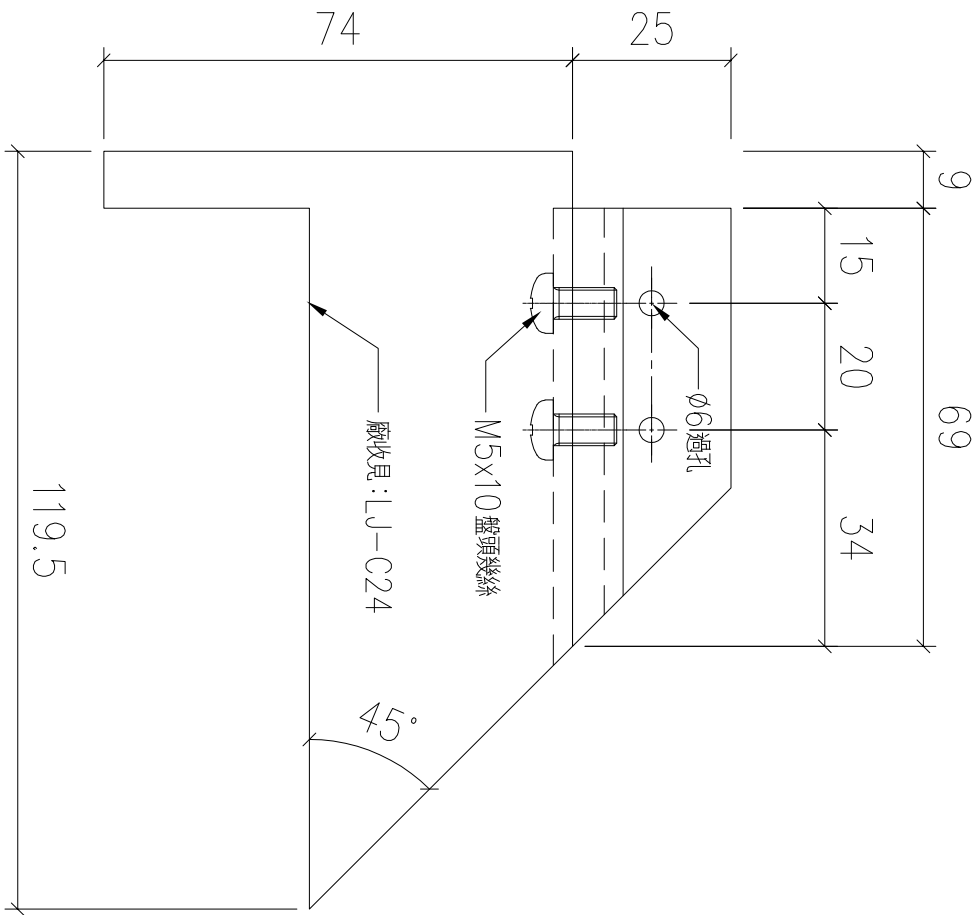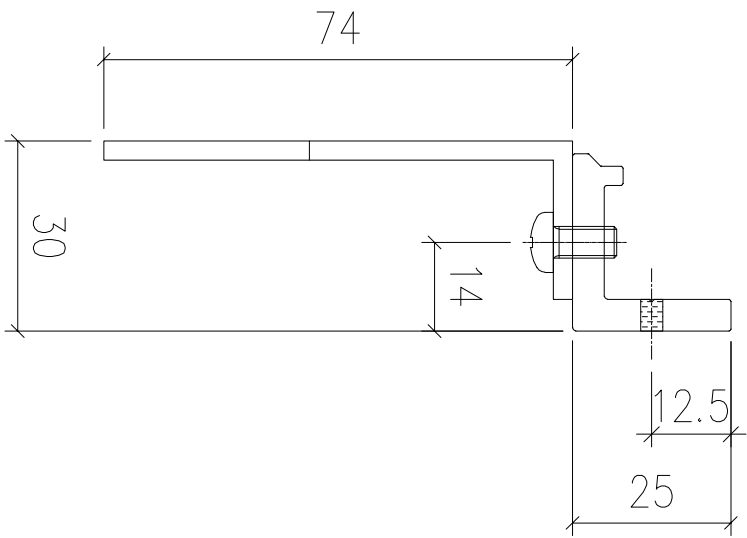

序號	物料編號	數量	使用位置	樓層
01	T2-X86217-13	19	見派位圖	T2 FLAT C 5~26/F
02	T3-X86217-13	18	見派位圖	T3 FLAT C 6~26/F
		37		

名稱	玻璃夾角	制圖	LHR	2022,09,21	修改	—		
材料	X86217	復核	—	—	日期	—		
顏色	JMQ213457(3coats)	批準			圖號	J853-GB-FAB3-100		


送工地

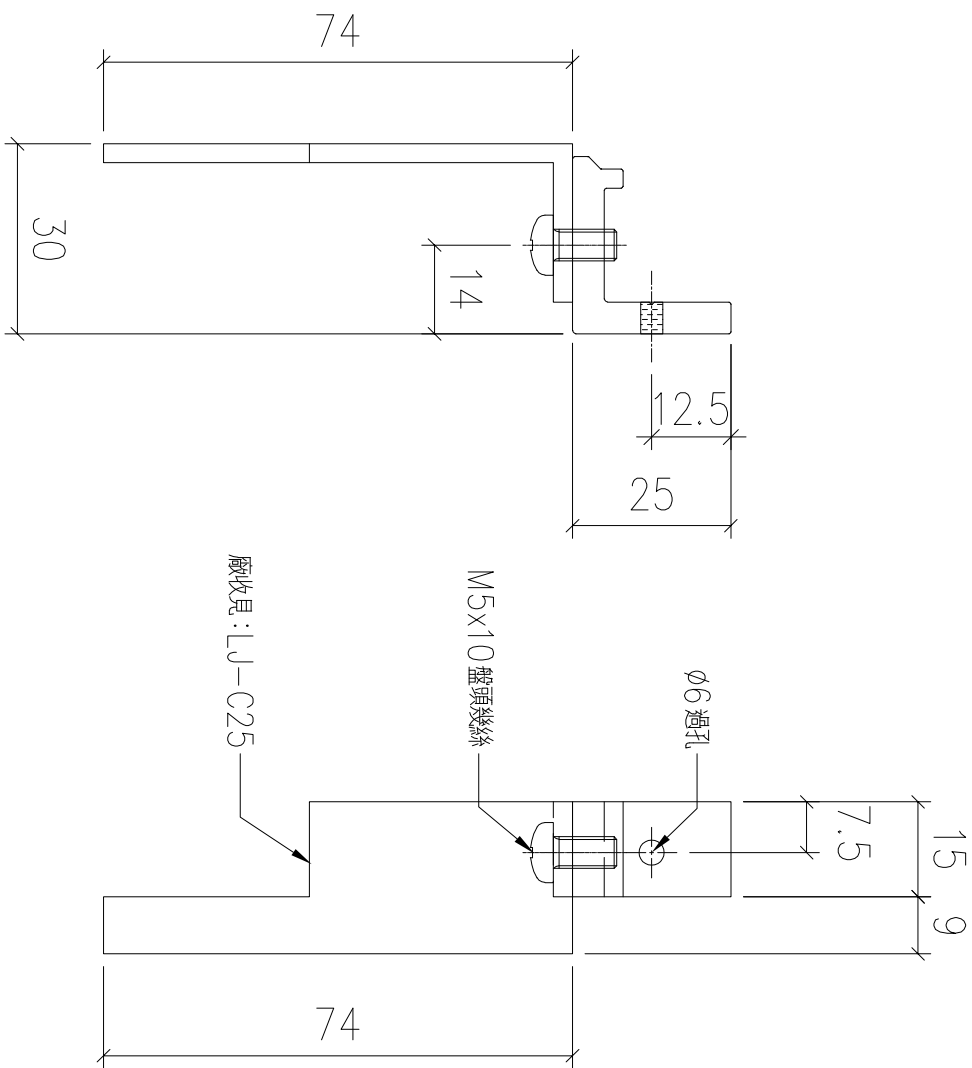

序號	物料編號	數量	使用位置	樓層
01	T2-X86217-14	19	見派位圖	T2 FLAT C 5~26/F
02	T3-X86217-14	18	見派位圖	T3 FLAT C 6~26/F
		37		


名稱	玻璃夾角	制圖	LHR	2022,09,21	修改	—		
材料	X86217	復核	—	—	日期	—		
顏色	JMQ213457(3coats)	批準			圖號	J853-GB-FAB3-101		

送工地

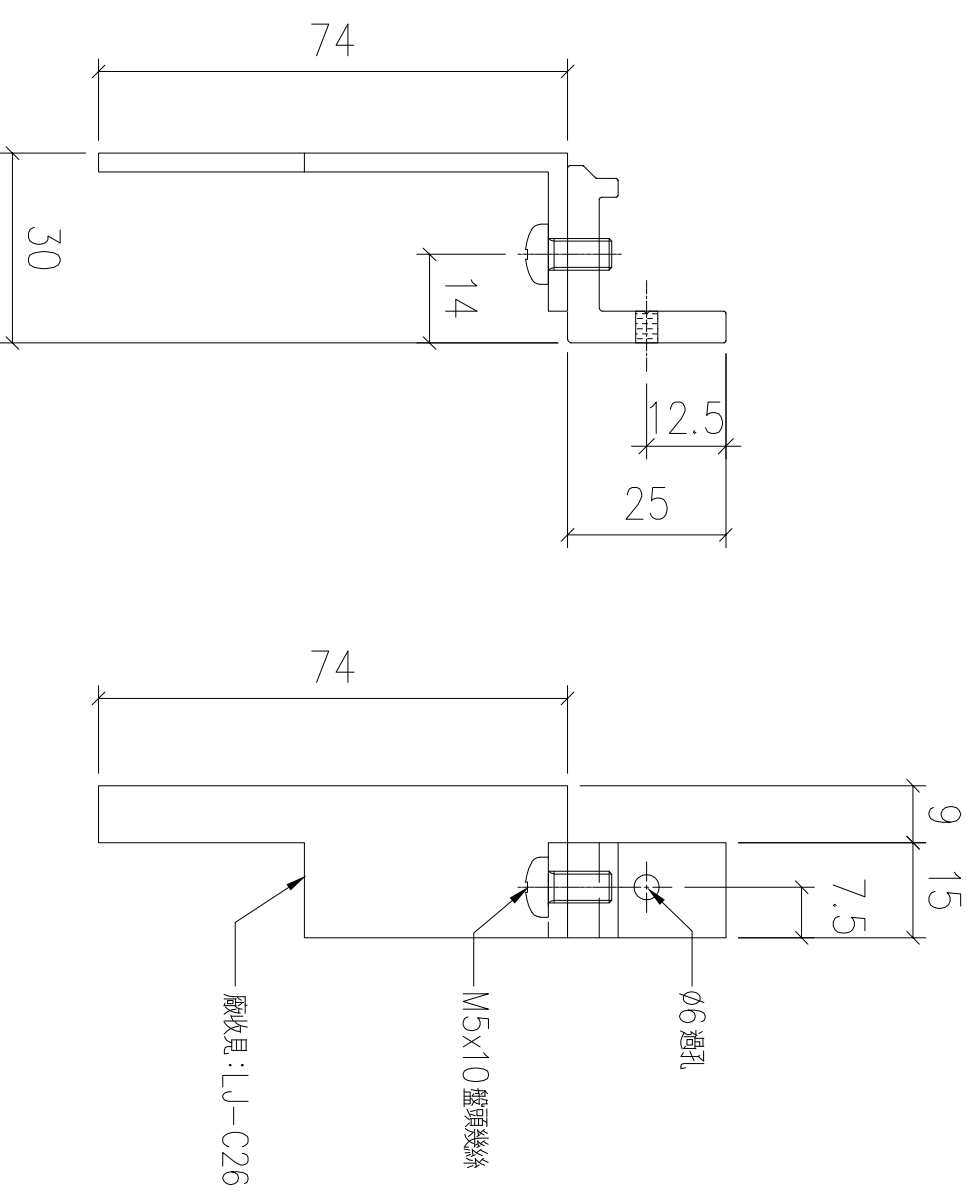

序號	物料編號	數量	使用位置	樓層
01	T2-X86217-15	18	見派位圖	T2 FLAT B 6~26/F
02	T3-X86217-15	18	見派位圖	T3 FLAT B 6~26/F
		36		




名稱	玻璃夾角	制圖	LHR	2022,09,21	修改	—		
材料	X86217	復核	—	—	日期	—		
顏色	JMQ213457(3coats)	批準			圖號	J853-GB-FAB3-102		

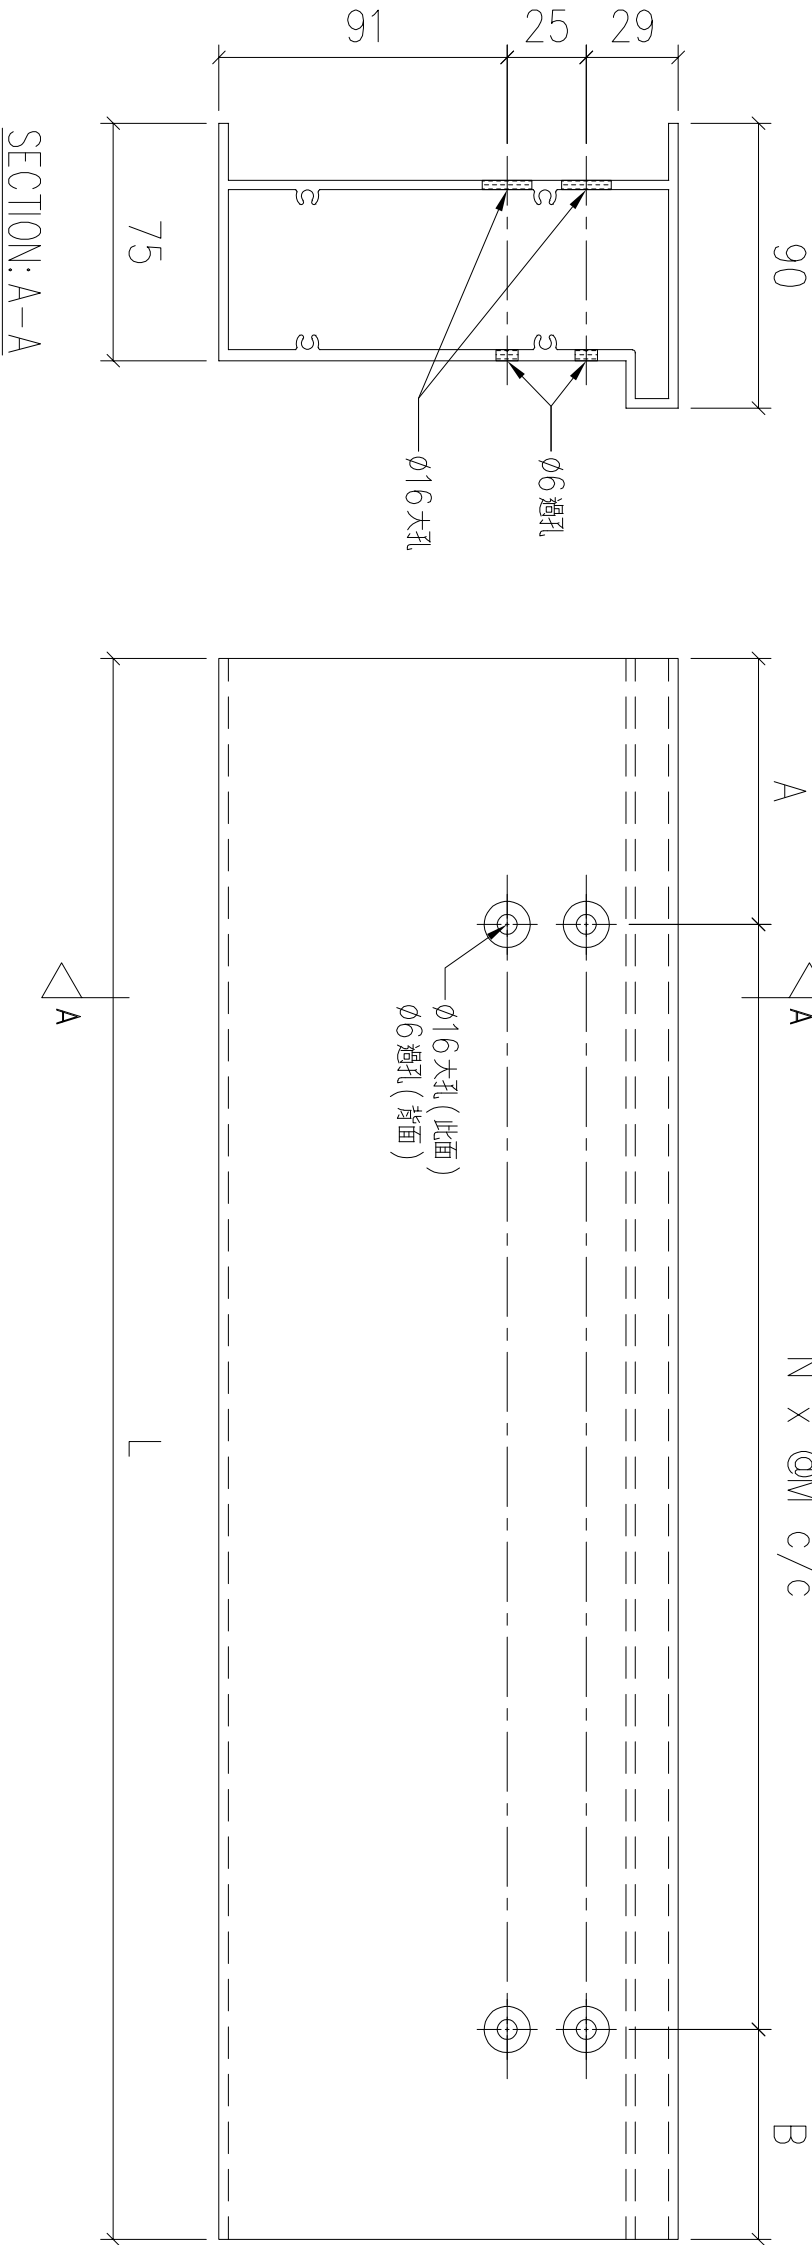

序號	物料編號	數量	L:	A:	B:	M:	N:	使用位置	樓層
01	T1-X86218-01	14	1457	155.5	101.5	300	4	見派位圖	T1 FLAT A 7~22/F
02	T1-X86218-02	14	1457	81	176	300	4	見派位圖	T1 FLAT A 7~22/F
03	T2-X86218-04	8	1891	85.5	125.5	280	6	見派位圖	T2 FLAT A 17~25/F
04	T3-X86218-04	8	1882	81	121	280	6	見派位圖	T3 FLAT A 17~25/F
		44							

名稱	底橫外飾加工圖	制圖	LHR	2022,09,23	修改	—		
材料	X86218	復核	—	—	日期	—		
顏色	JMQ213457(3coats)	批準			圖號	J853-GB-FAB3-103		




送工地

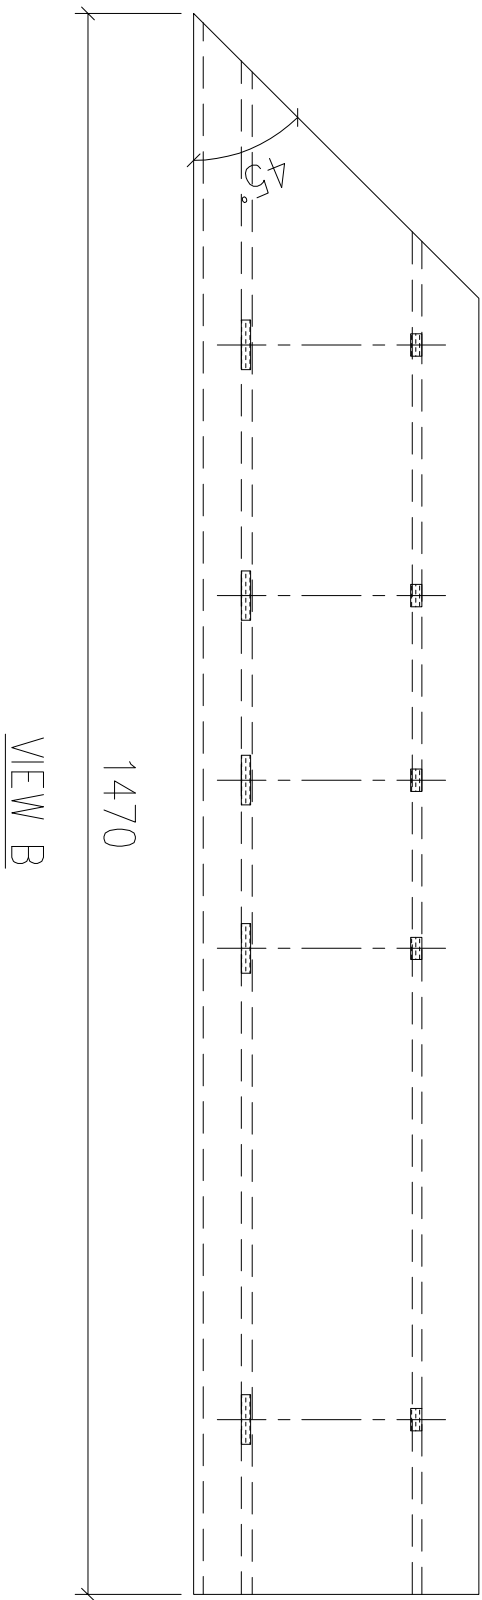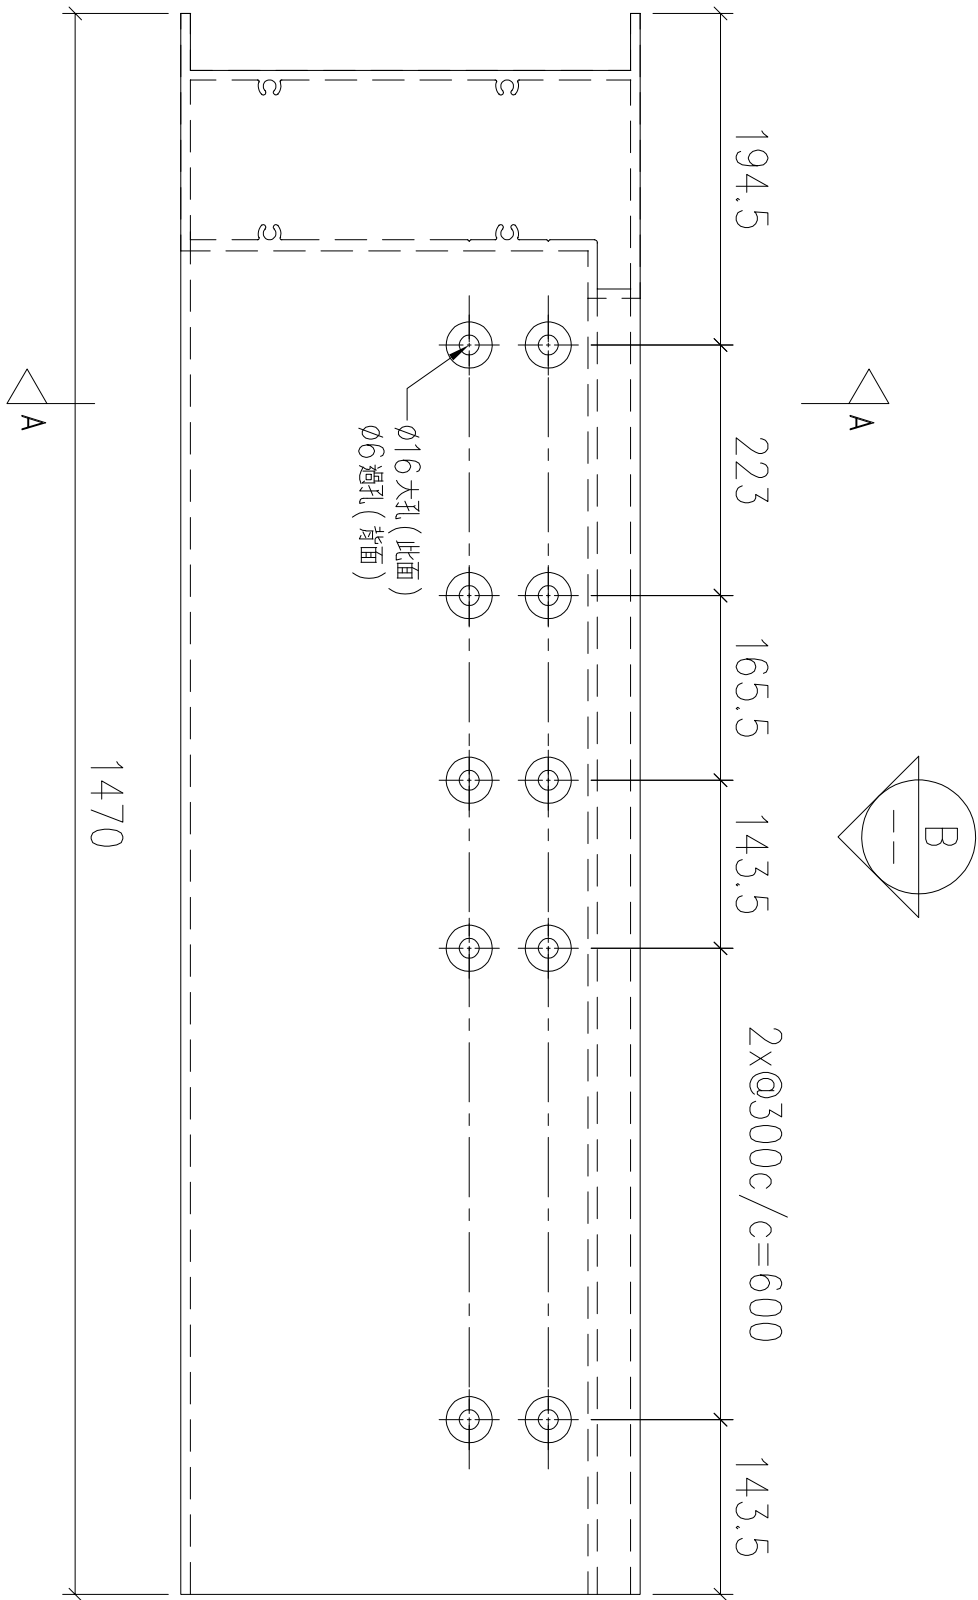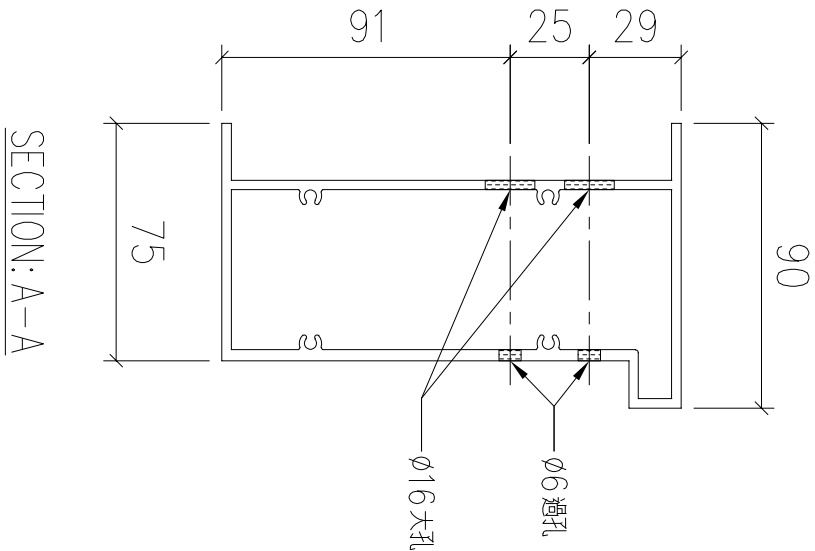

序號	物料編號	數量	安裝位置	樓層
01	T1-X86218-03	14	見派位圖	T1 FLAT A 7~22/F

名稱	底橫外飾加工圖	制圖	LHR	2022,09,23	修改	—		
材料	X86218	復核	—	—	日期	—		
顏色	JMQ213457(3coats)	批準			圖號	J853-GB-FAB3-104		




送工地

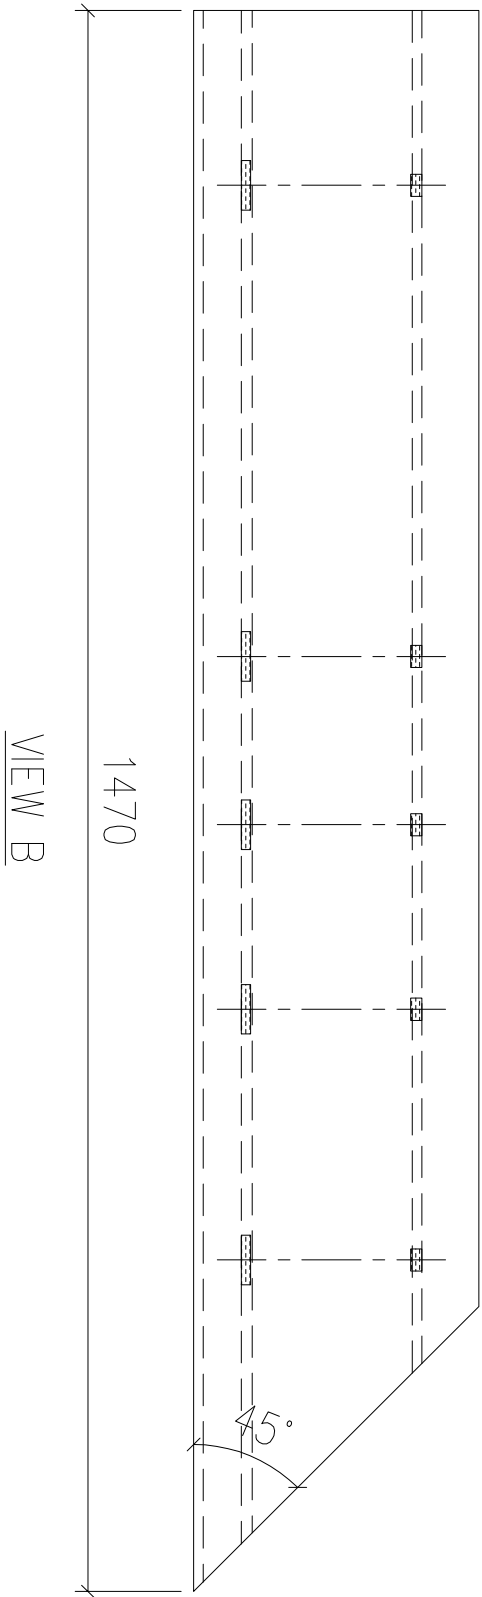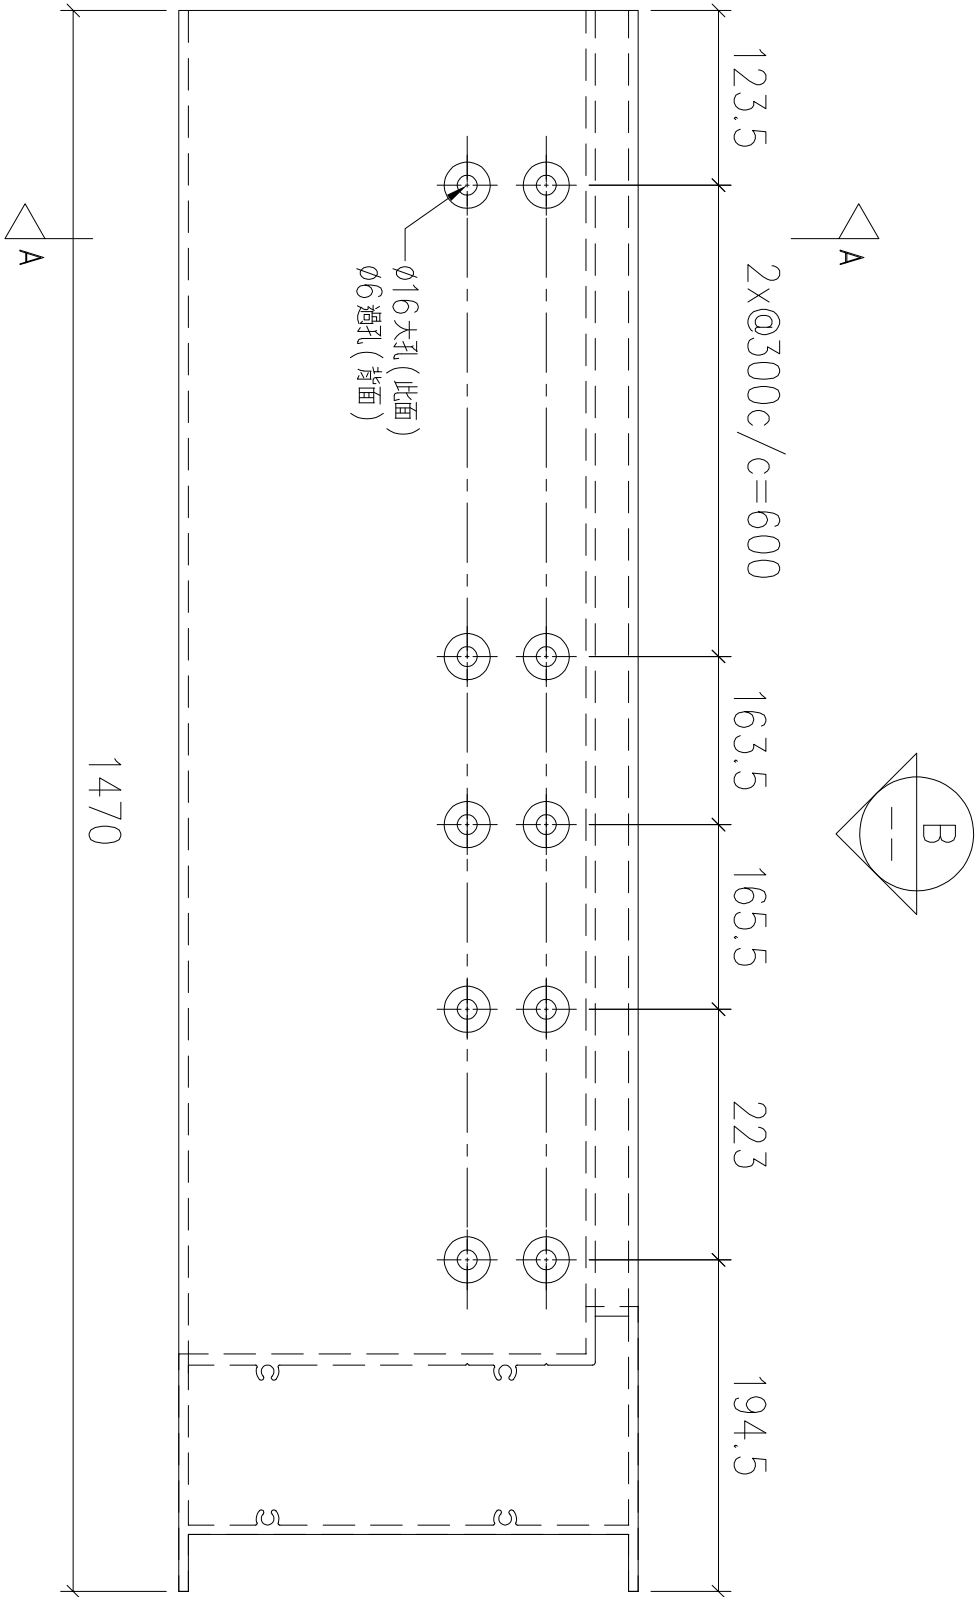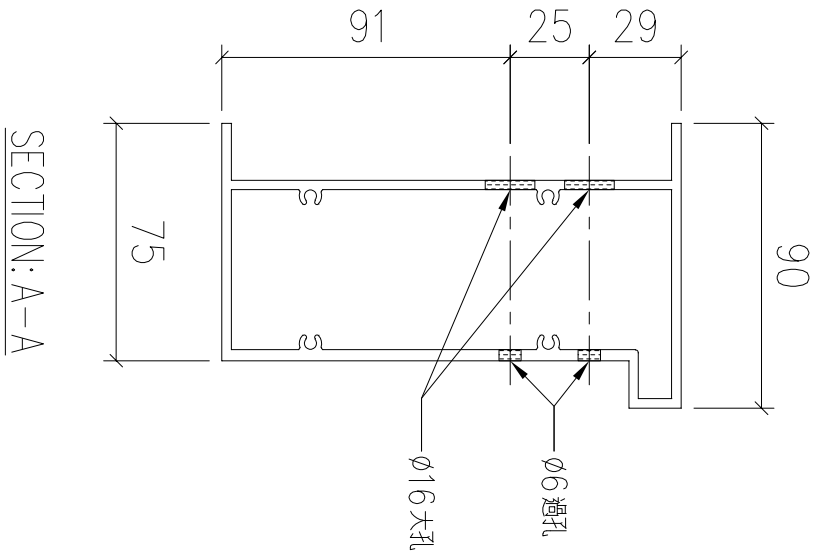

序號	物料編號	數量	安裝位置	樓層
01	T1-X86218-04	14	見派位圖	T1 FLAT A 7~22/F

名稱	底橫外飾加工圖	制圖	LHR	2022,09,23	修改	—		
材料	X86218	復核	—	—	日期	—		
顏色	JMQ213457(3coats)	批準			圖號	J853-GB-FAB3-105		




送工地

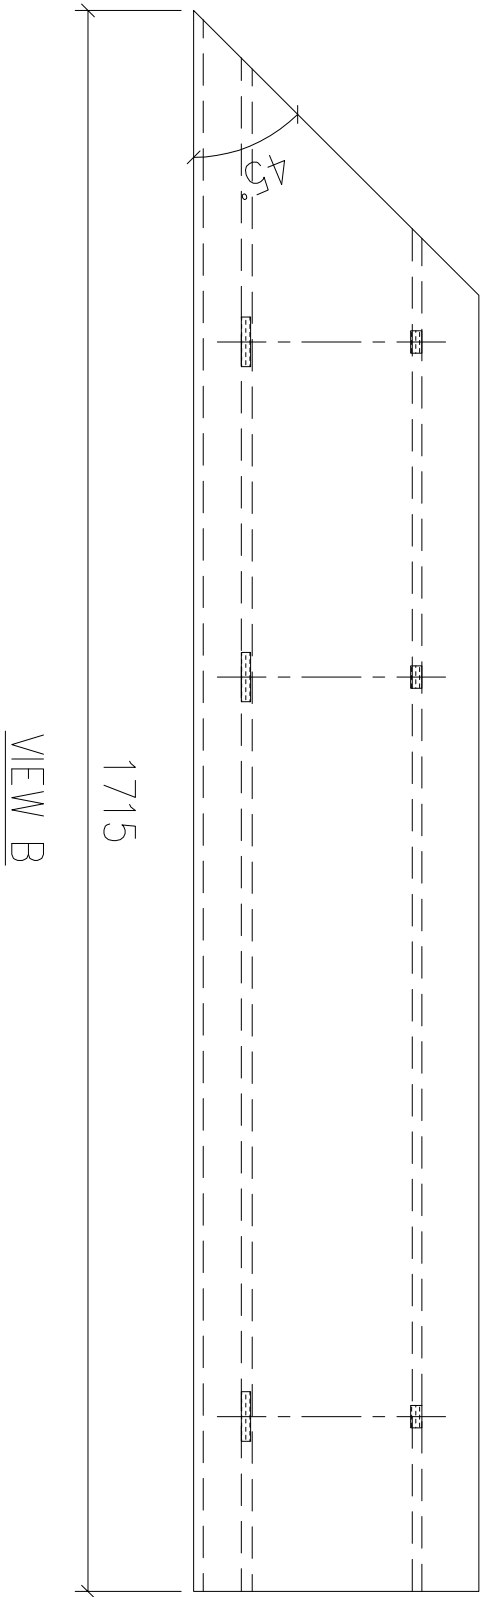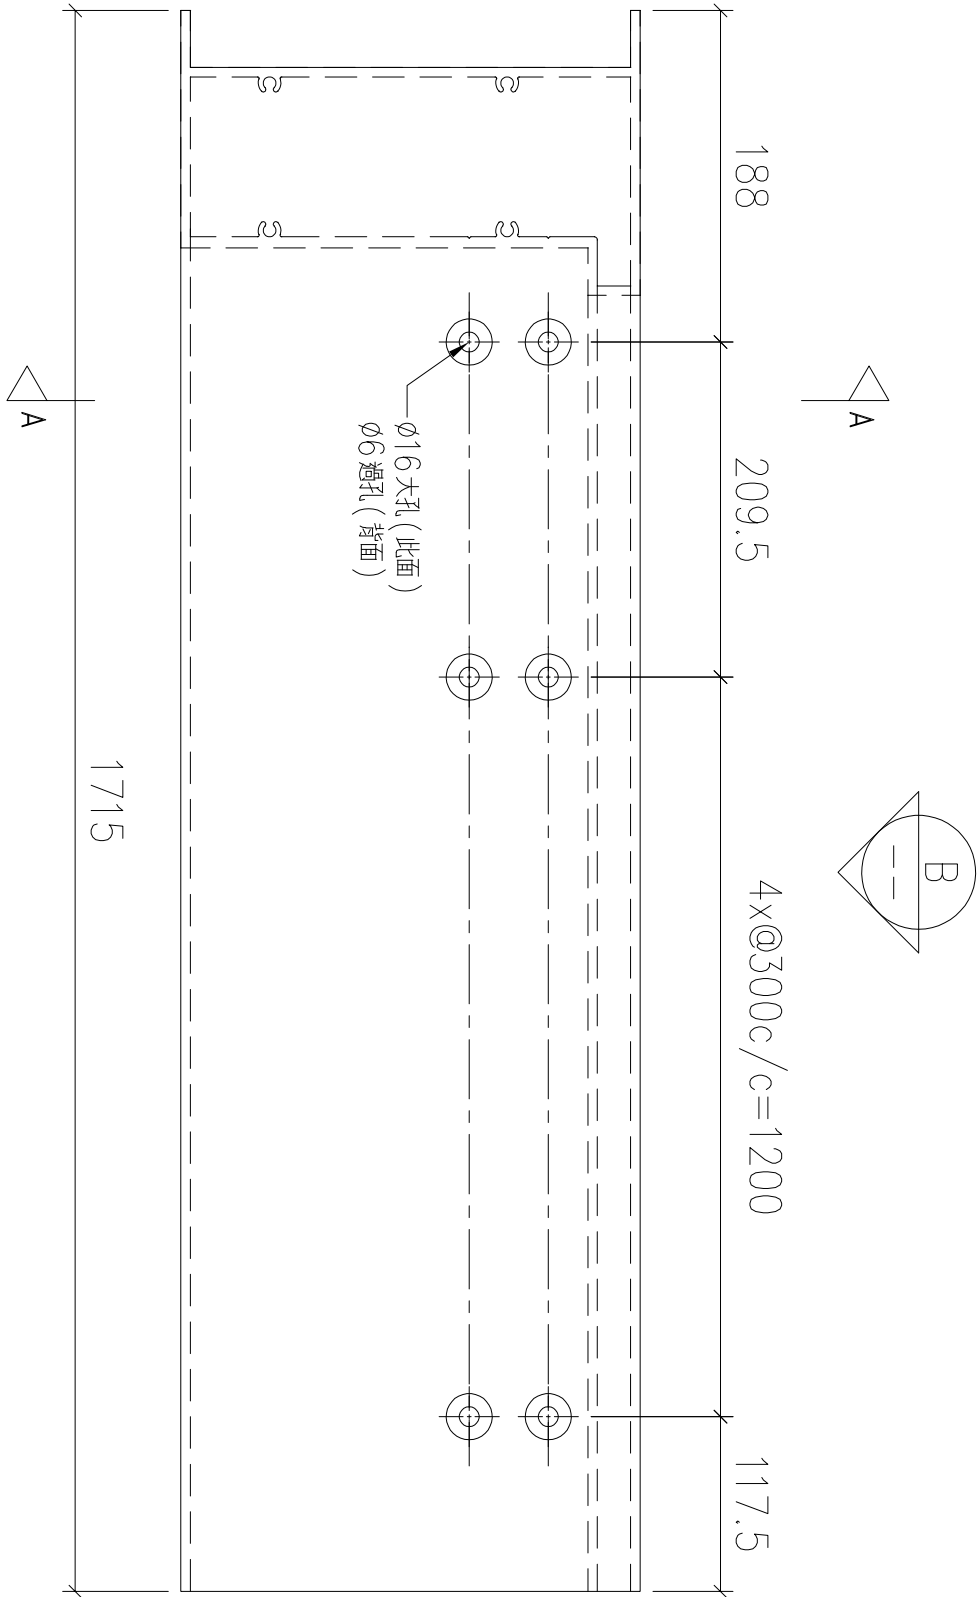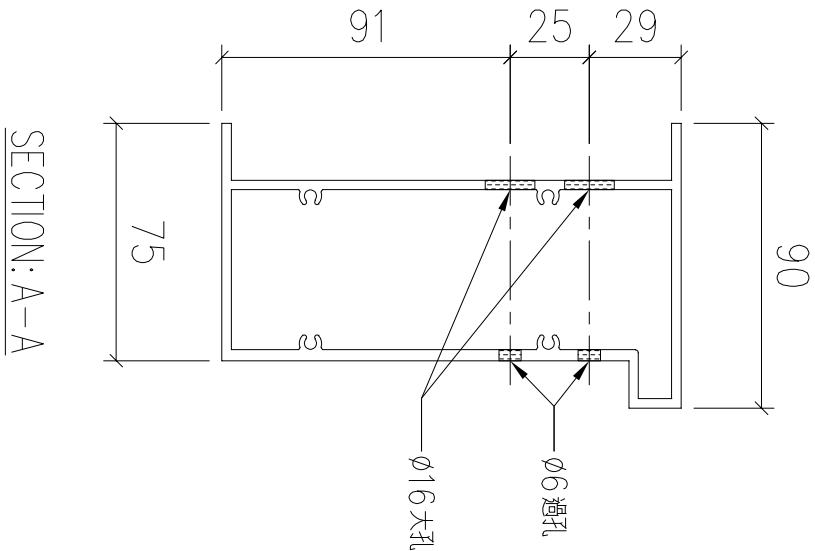

序號	物料編號	數量	安裝位置	樓層
01	T1-X86218-05	14	見派位圖	T1 FLAT A 7~22/F

名稱	底橫外飾加工圖	制圖	LHR	2022,09,23	修改	—		
材料	X86218	復核	—	—	日期	—		
顏色	JMQ213457(3coats)	批準			圖號	J853-GB-FAB3-106		




送工地

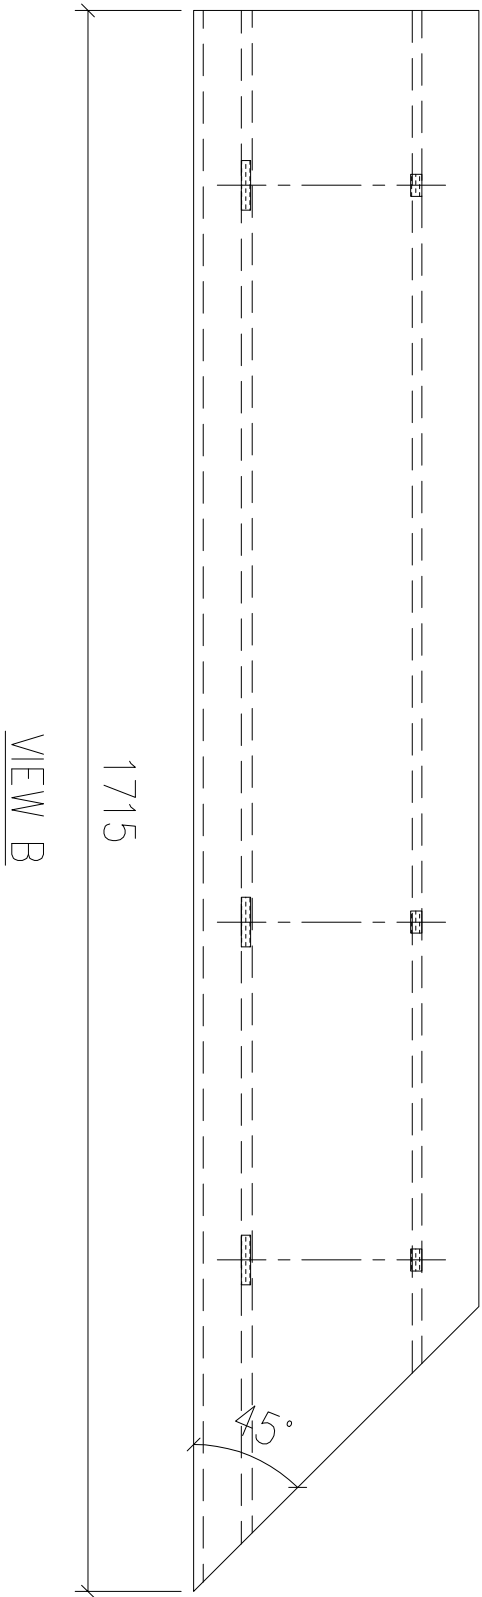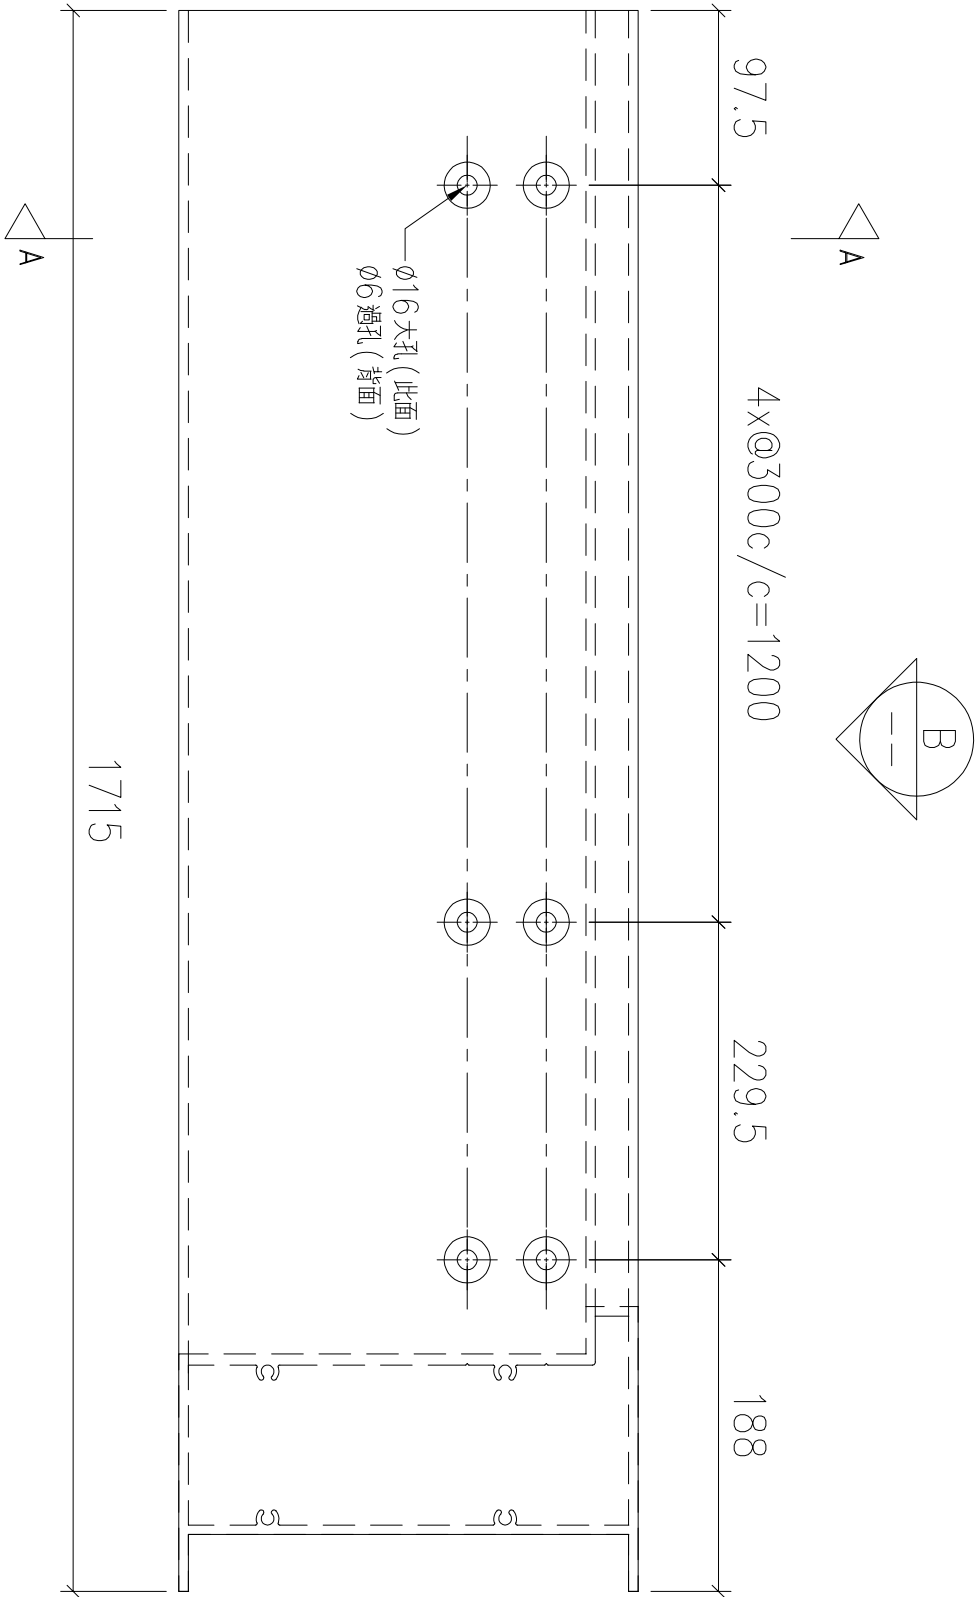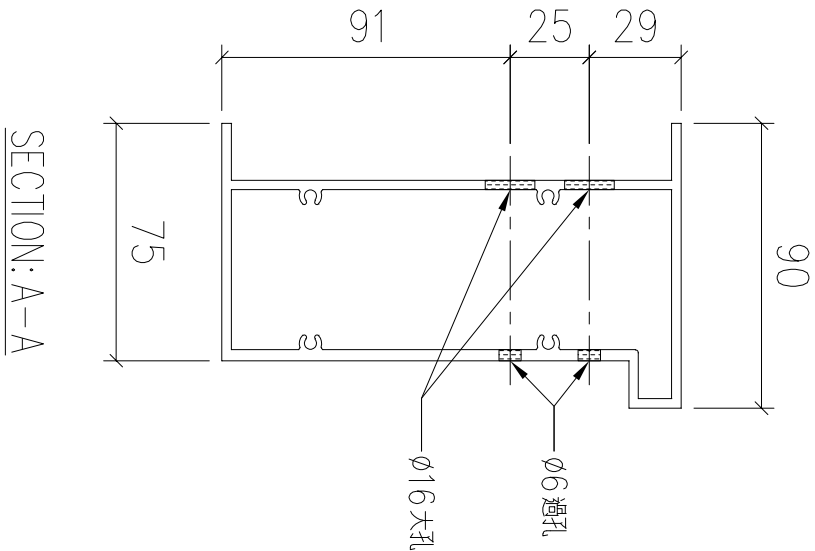

序號	物料編號	數量	安裝位置	樓層
01	T1-X86218-06	14	見派位圖	T1 FLAT A 7~22/F

名稱	底橫外飾加工圖	制圖	LHR	2022,09,23	修改	—		
材料	X86218	復核	—	—	日期	—		
顏色	JMQ213457(3coats)	批準			圖號	J853-GB-FAB3-107		




送工地

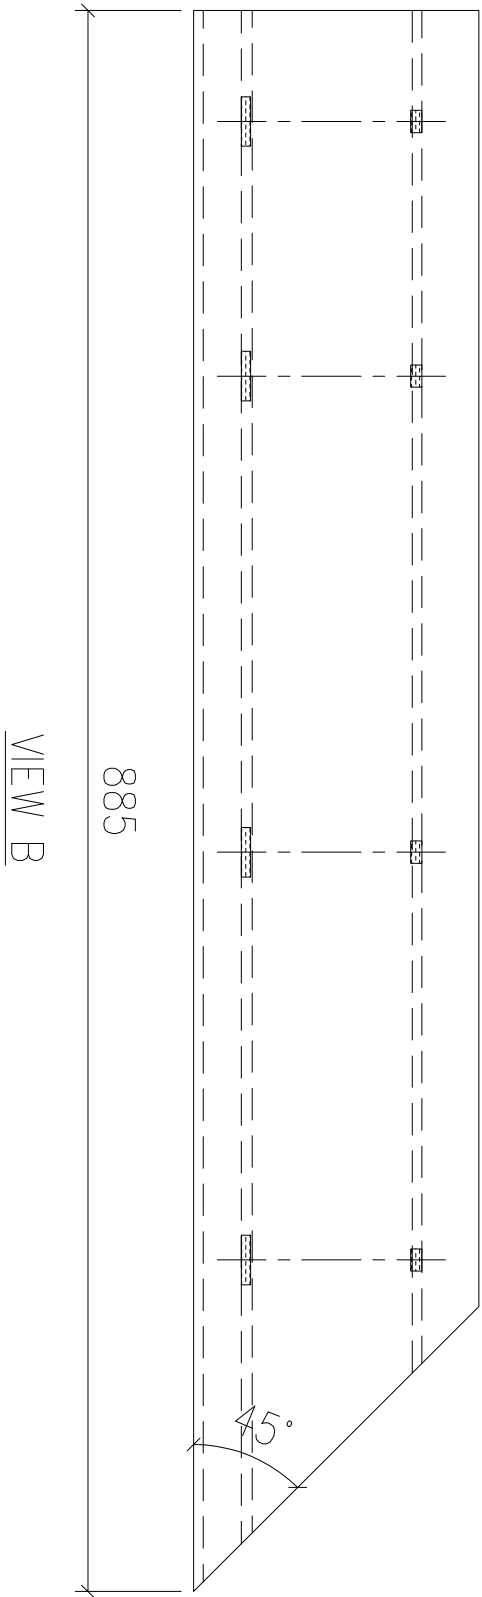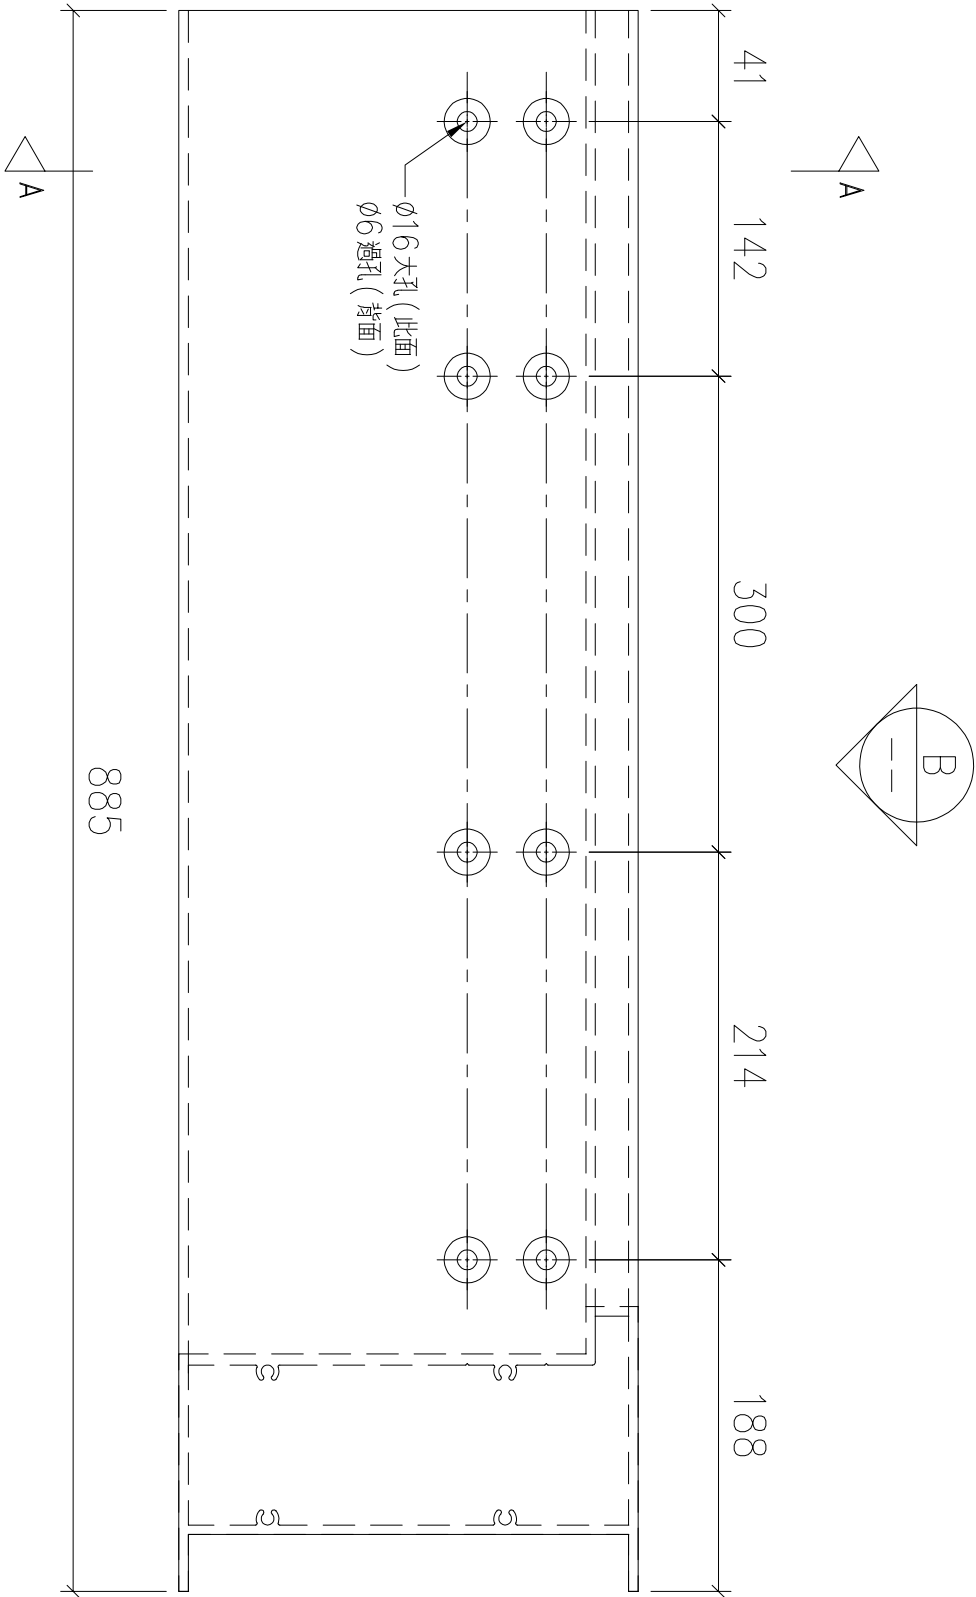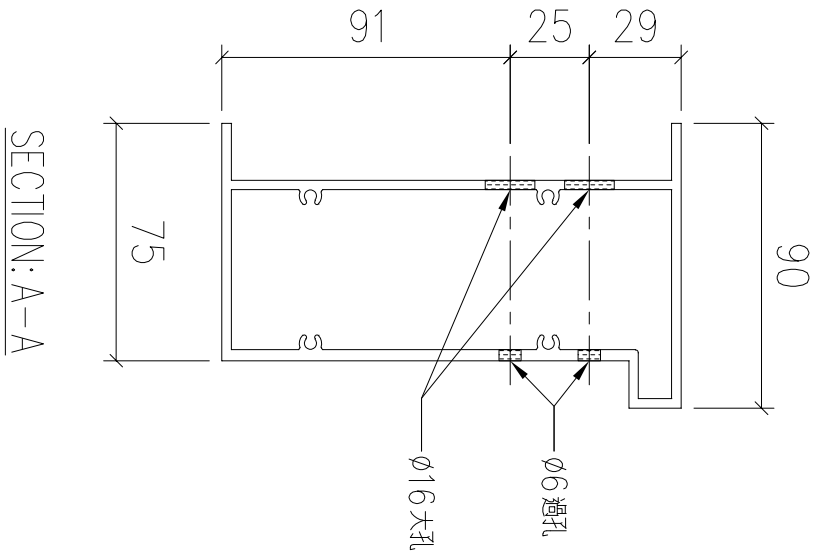

序號	物料編號	數量	安裝位置	樓層
01	T1-X86218-07	14	見派位圖	T1 FLAT A 7~22/F

名稱	底橫外飾加工圖	制圖	LHR	2022,09,23	修改	—		
材料	X86218	復核	—	—	日期	—		
顏色	JMQ213457(3coats)	批準			圖號	J853-GB-FAB3-108		




送工地

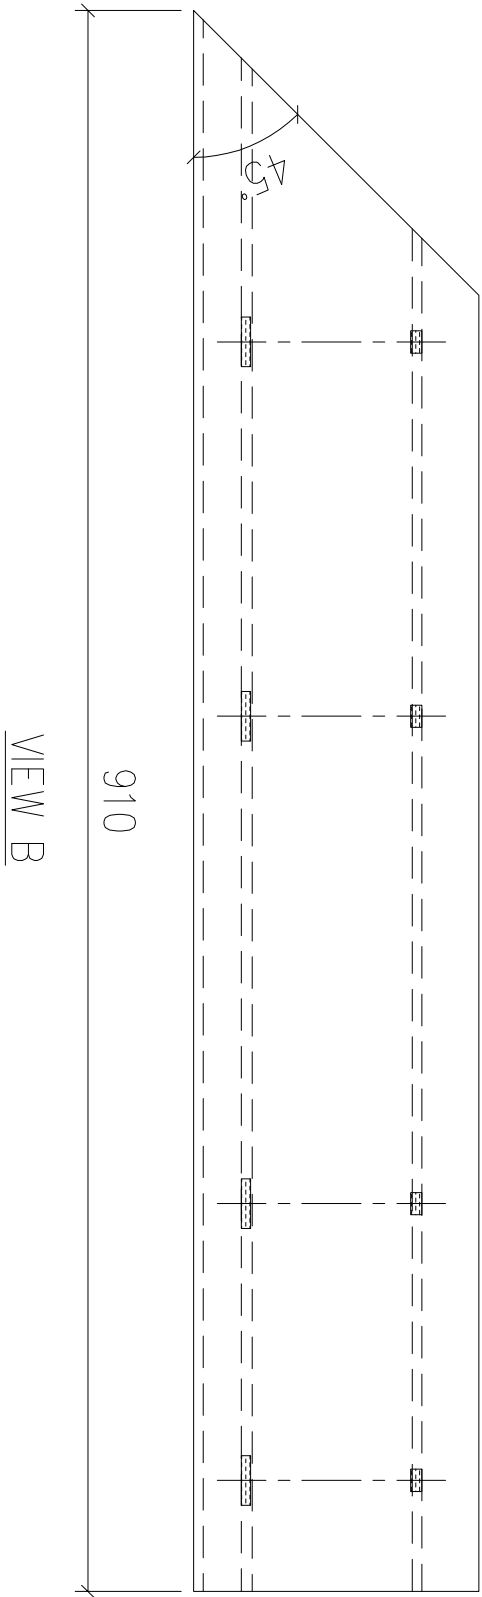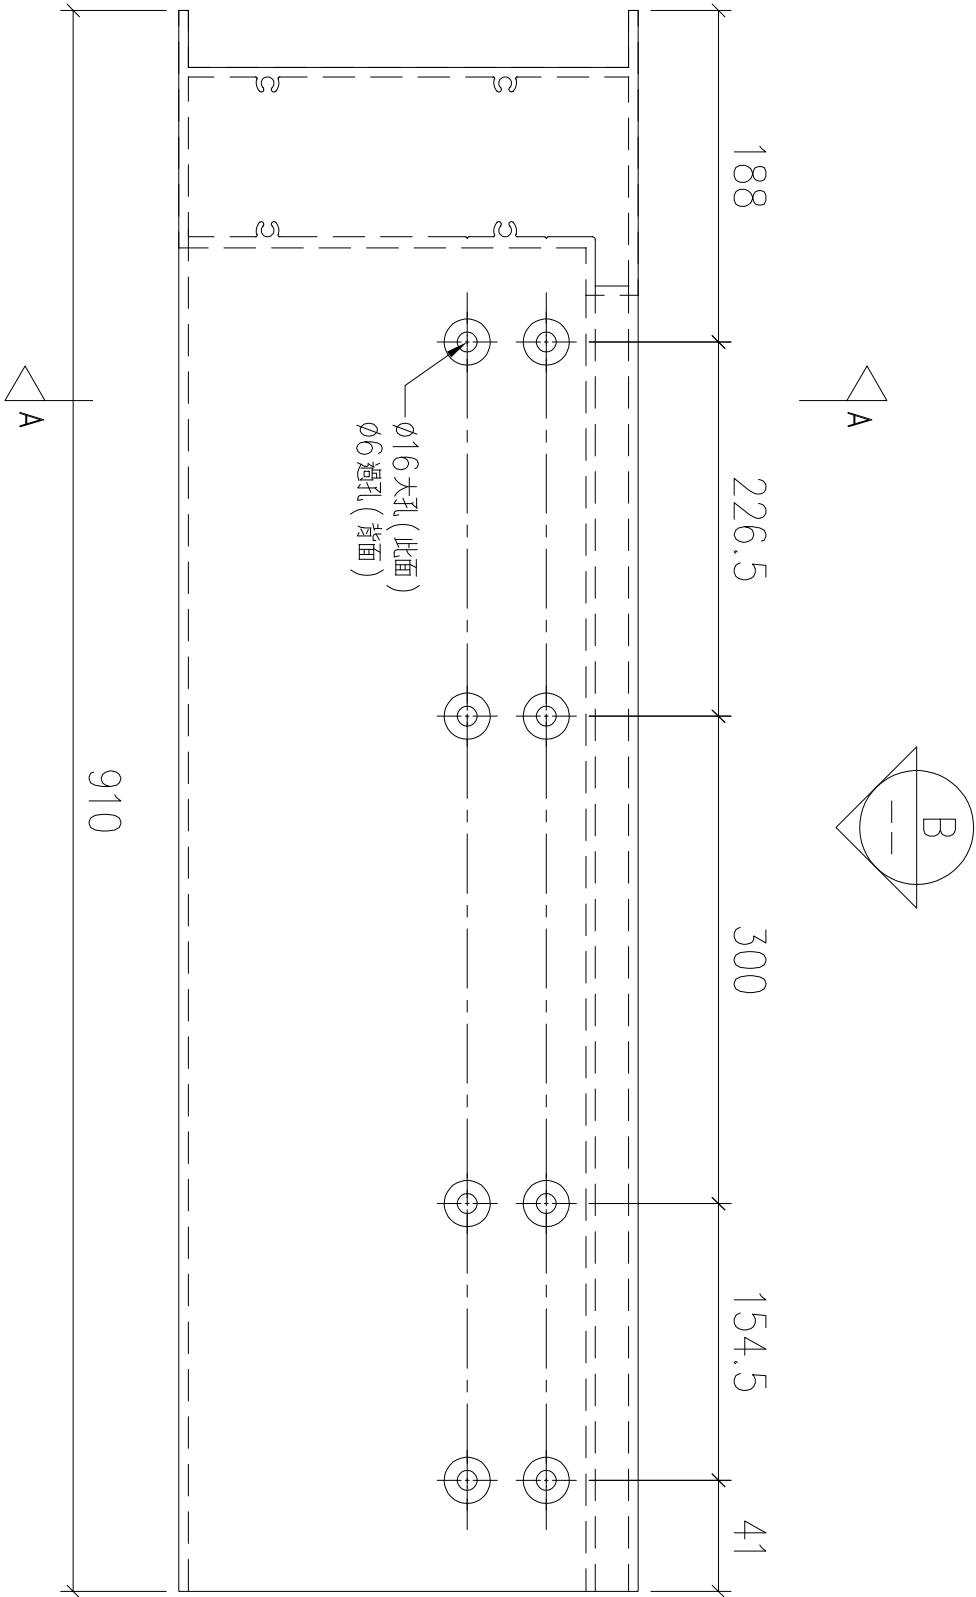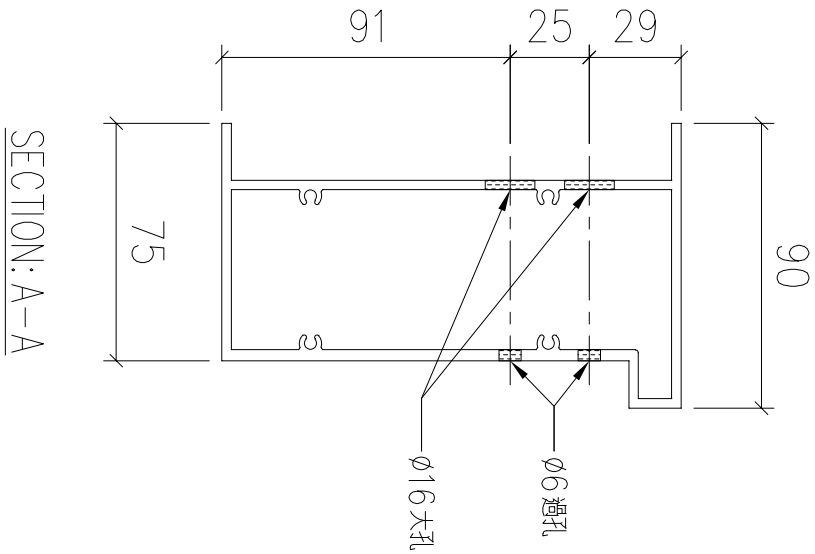

序號	物料編號	數量	安裝位置	樓層
01	T1-X86218-08	14	見派位圖	T1 FLAT A 7~22/F
02	T1-X86218-08	1	見派位圖	T1 FLAT A 5/F

名稱	底橫外飾加工圖	制圖	LHR	2022,09,23	修改	—		
材料	X86218	復核	—	—	日期	—		
顏色	JMQ213457(3coats)	批準			圖號	J853-GB-FAB3-109		

送工地

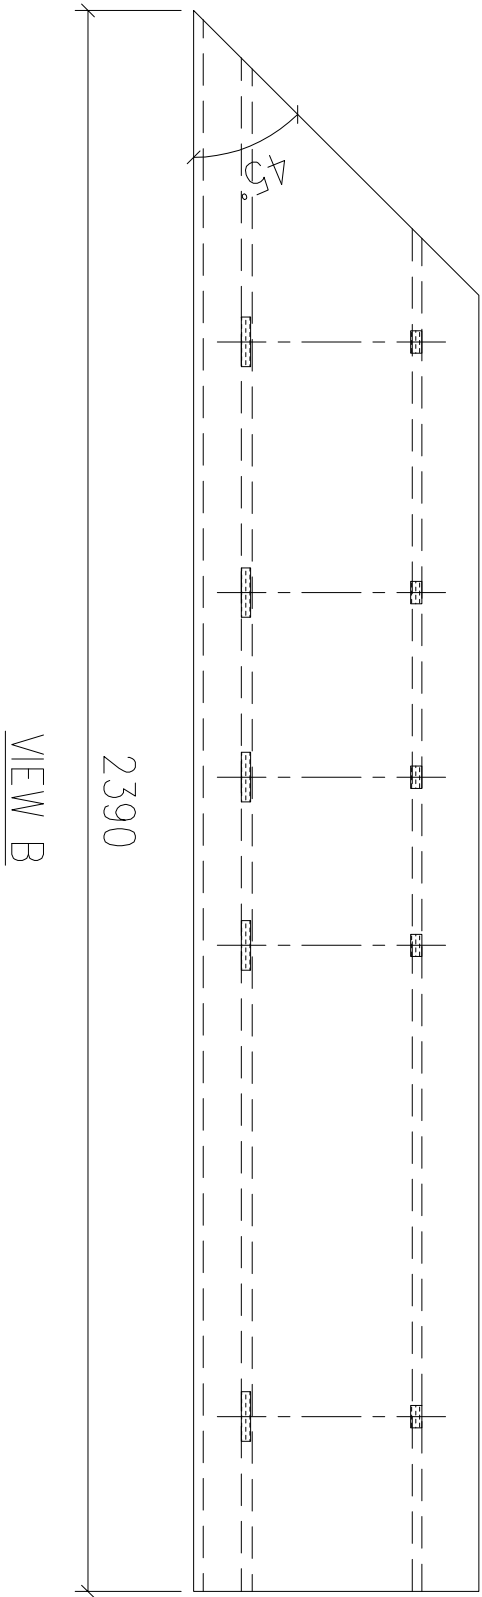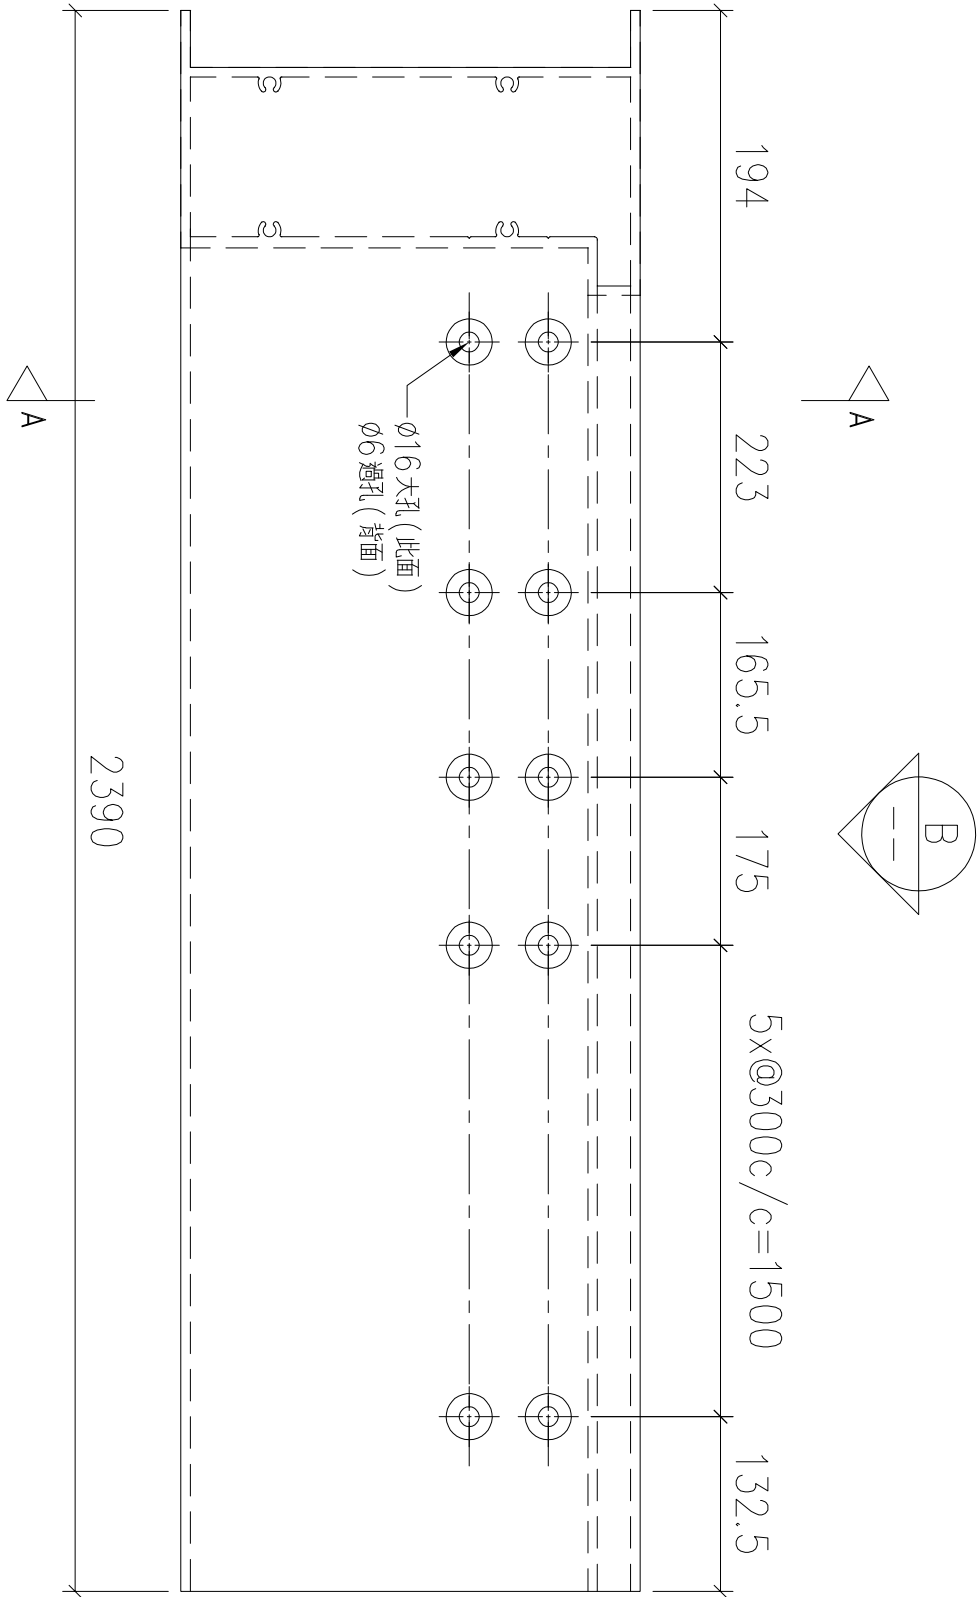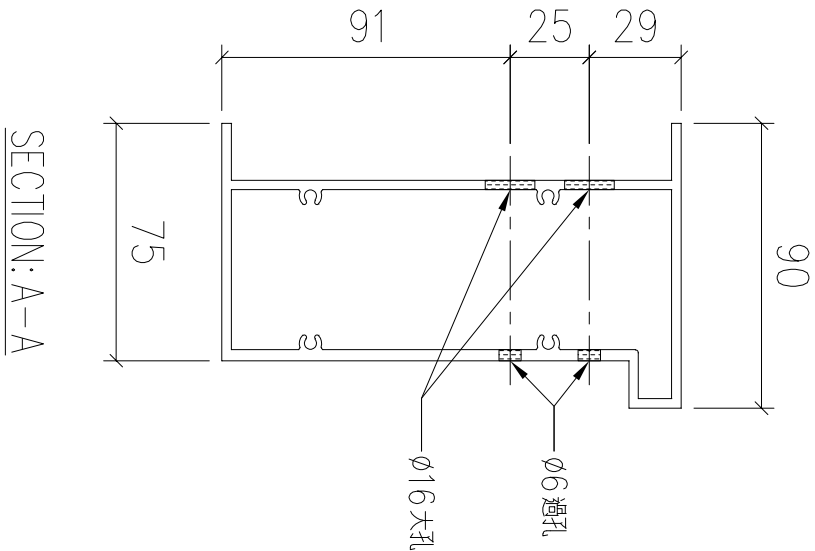

序號	物料編號	數量	安裝位置	樓層
01	T1-X86218-09	14	見派位圖	T1 FLAT B 7~22/F

名稱	底橫外飾加工圖	制圖	LHR	2022,09,23	修改	—		
材料	X86218	復核	—	—	日期	—		
顏色	JMQ213457(3coats)	批準			圖號	J853-GB-FAB3-110		






錦上路

送工地



名稱	底橫外飾加工圖	制圖	LHR	2022,09,23	修改	—		
材料	X86218	復核	—	—	日期	—		
顏色	JMQ213457(3coats)	批準			圖號	J853-GB-FAB3-111		




送工地

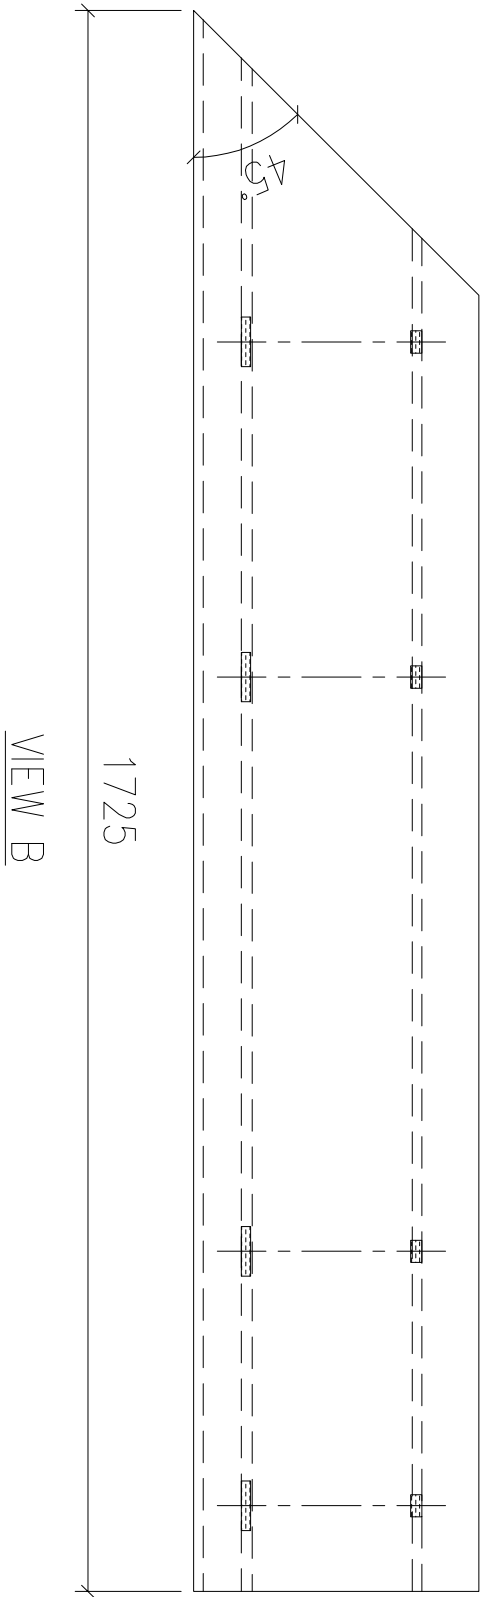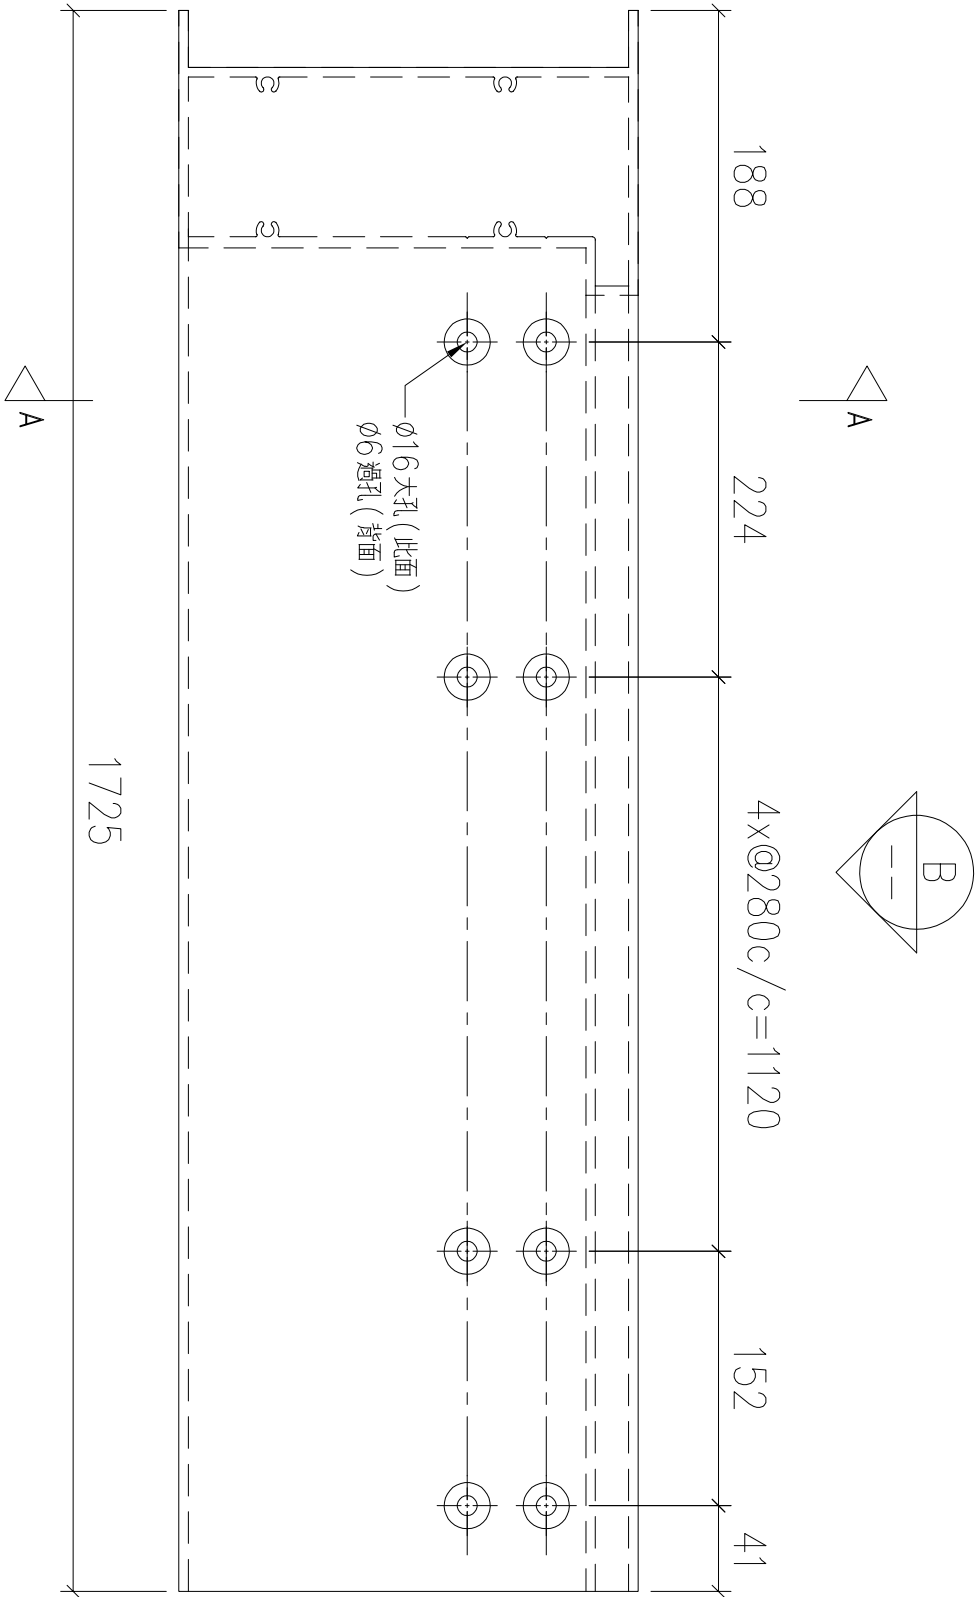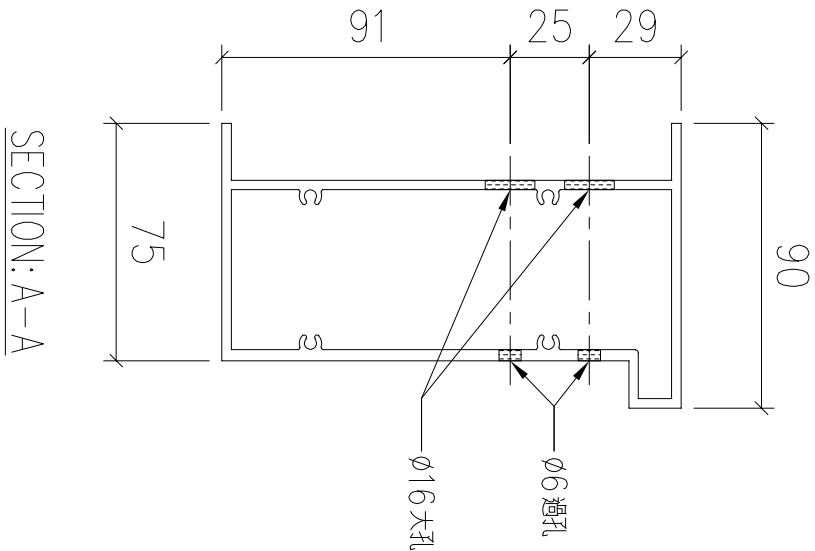

序號	物料編號	數量	安裝位置	樓層
01	T1-X86218-11	14	見派位圖	T1 FLAT B 7~22/F

名稱	底橫外飾加工圖	制圖	LHR	2022,09,23	修改	—		
材料	X86218	復核	—	—	日期	—		
顏色	JMQ213457(3coats)	批準			圖號	J853-GB-FAB3-112		




送工地

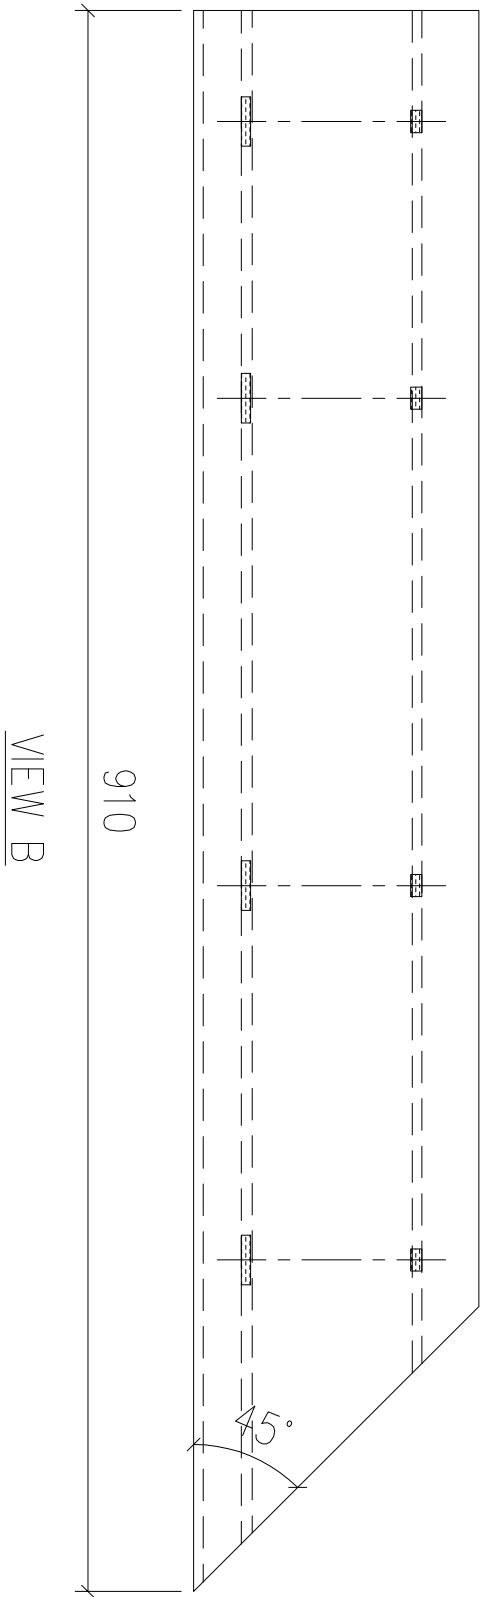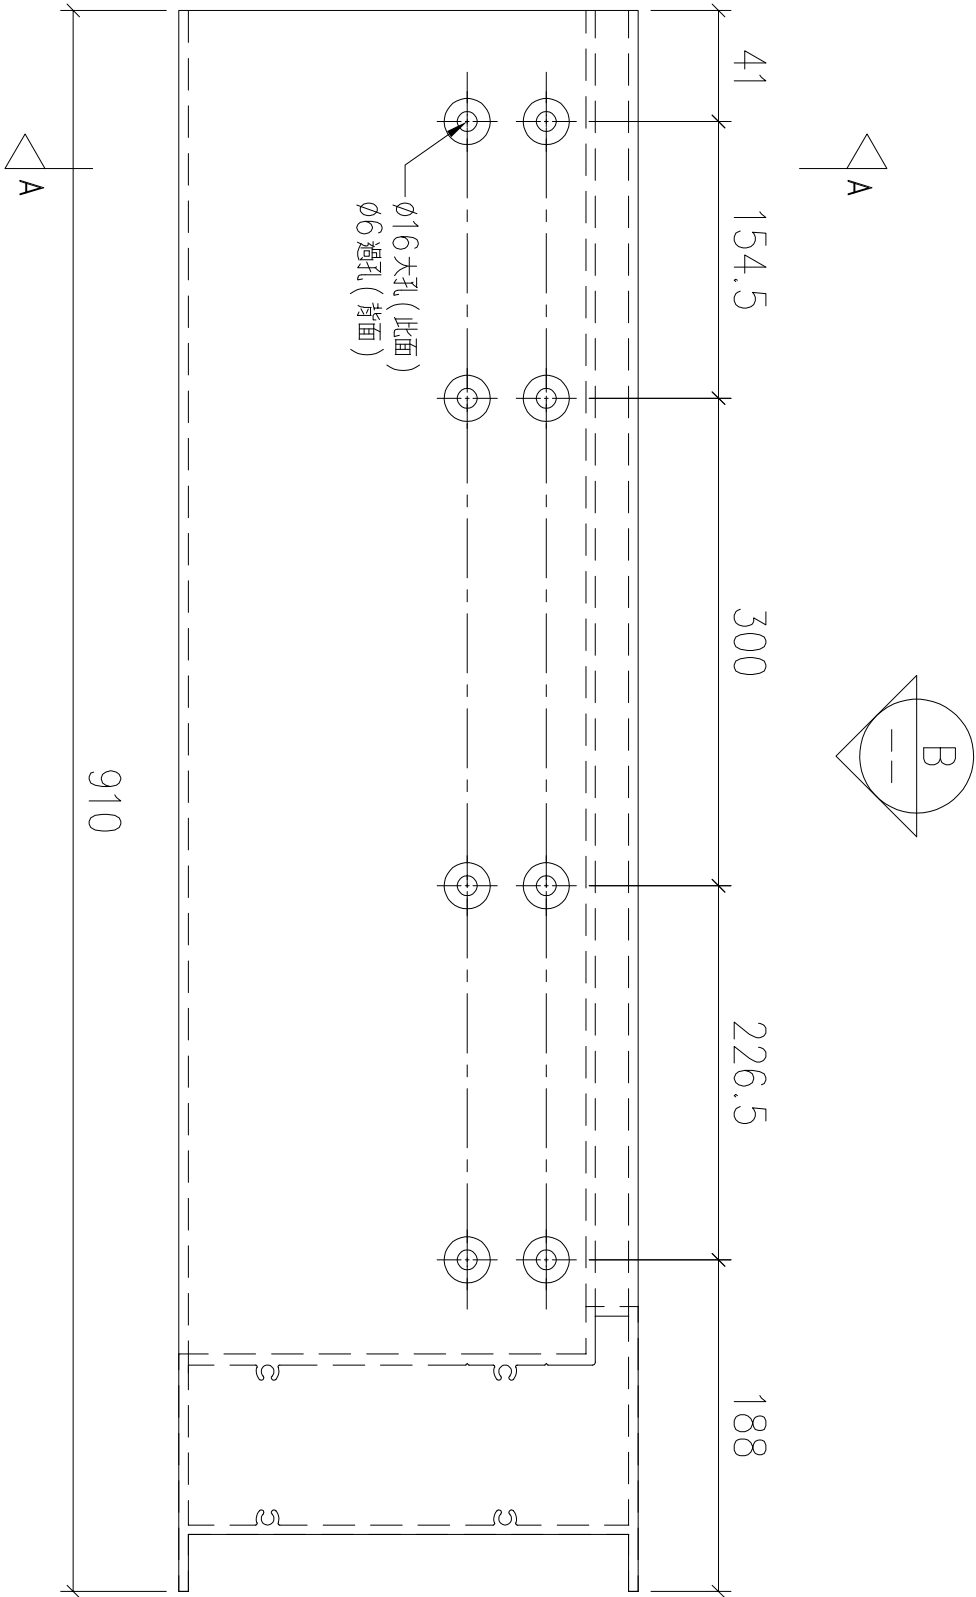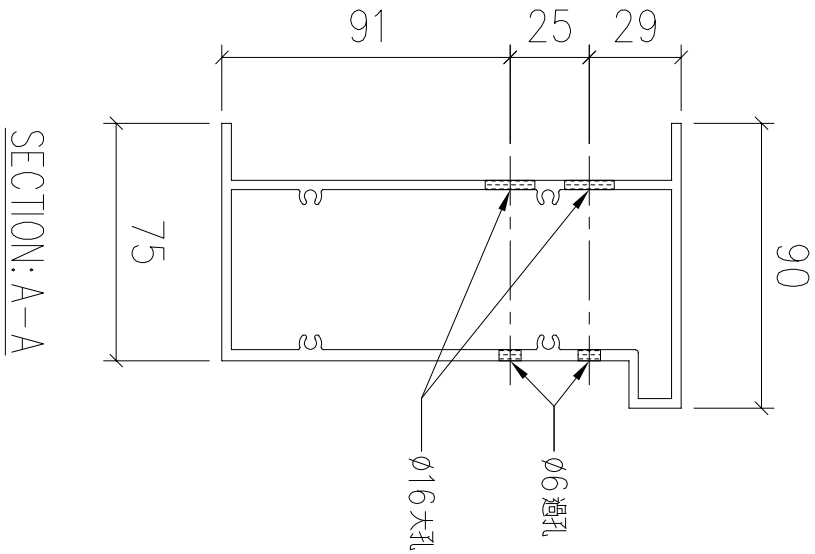

序號	物料編號	數量	安裝位置	樓層
01	T1-X86218-12	14	見派位圖	T1 FLAT B 7~22/F

名稱	底橫外飾加工圖	制圖	LHR	2022,09,23	修改	—		
材料	X86218	復核	—	—	日期	—		
顏色	JMQ213457(3coats)	批準			圖號	J853-GB-FAB3-113		




送工地

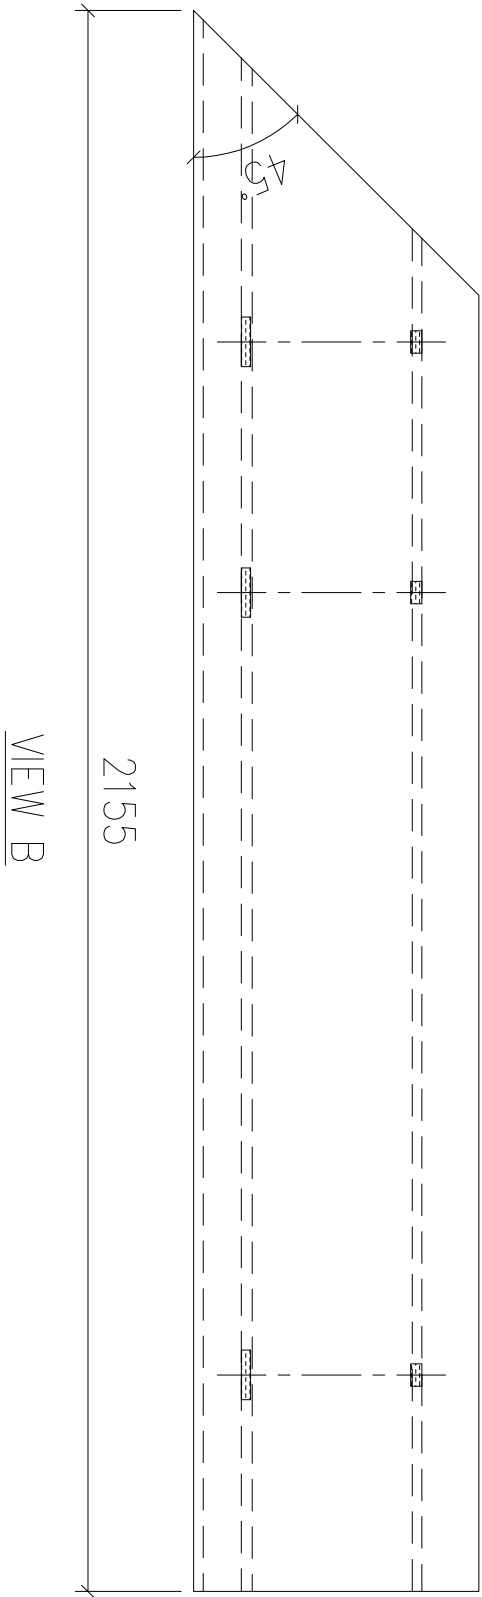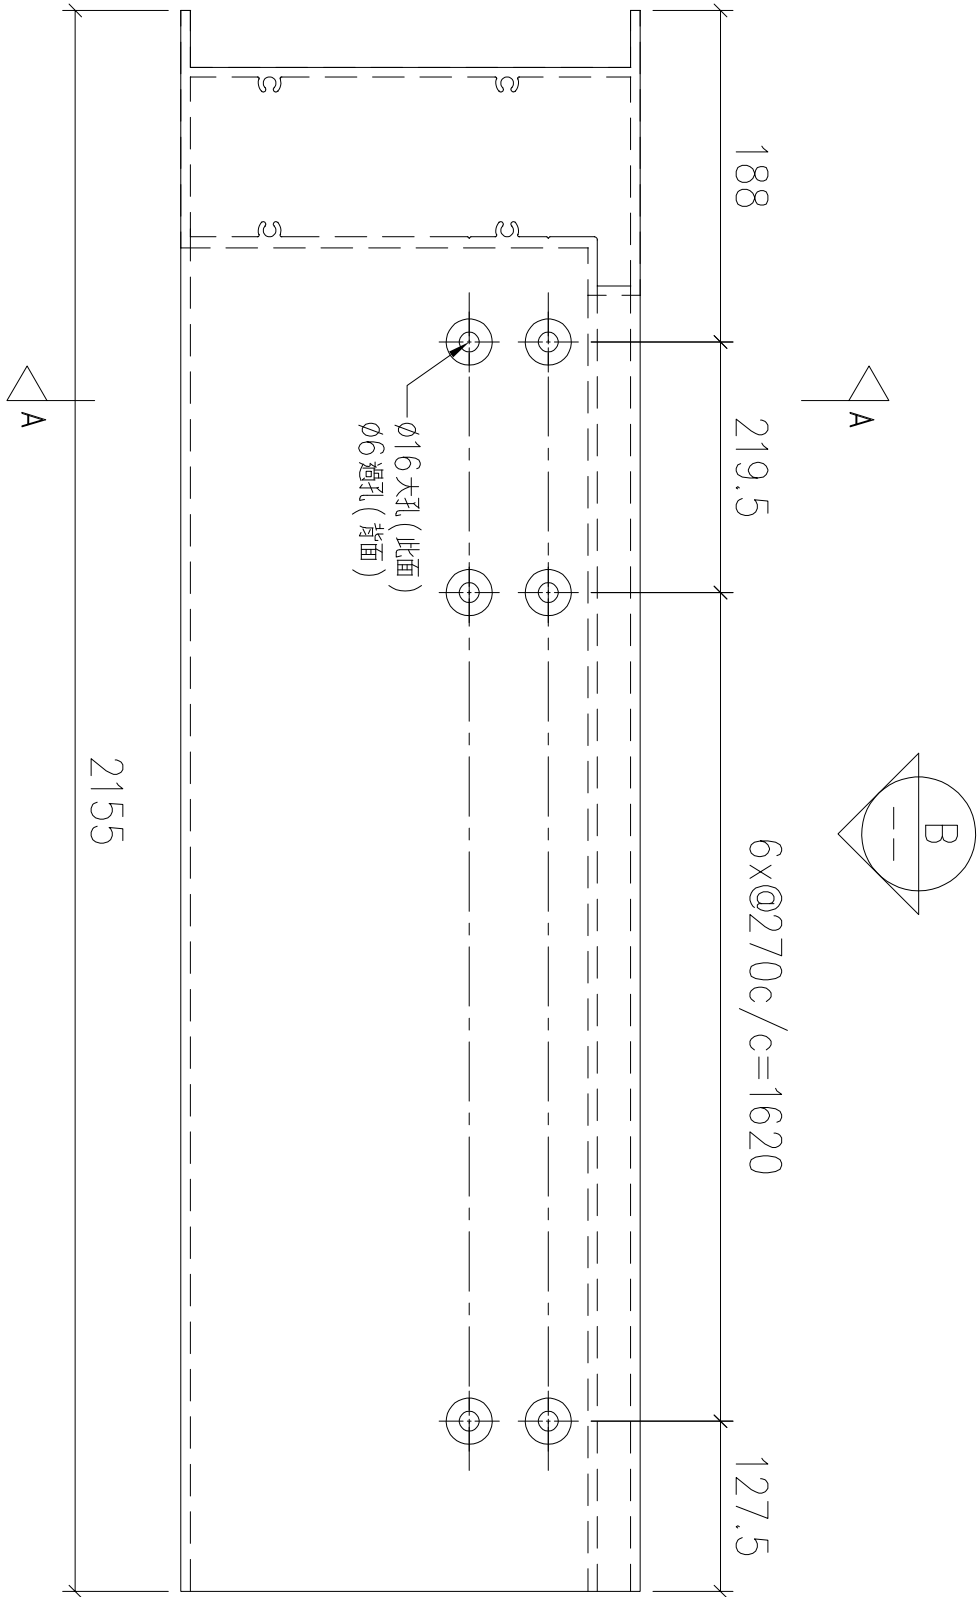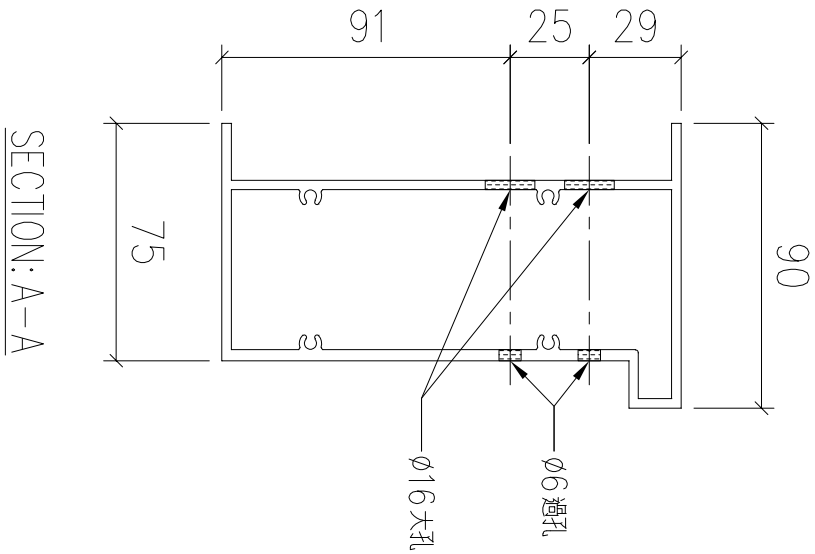

序號	物料編號	數量	安裝位置	樓層
01	T1-X86218-13	1	見派位圖	T1 FLAT A 5/F

名稱	底橫外飾加工圖	制圖	LHR	2022,09,23	修改	—		
材料	X86218	復核	—	—	日期	—		
顏色	JMQ213457(3coats)	批準			圖號	J853-GB-FAB3-114		




送工地

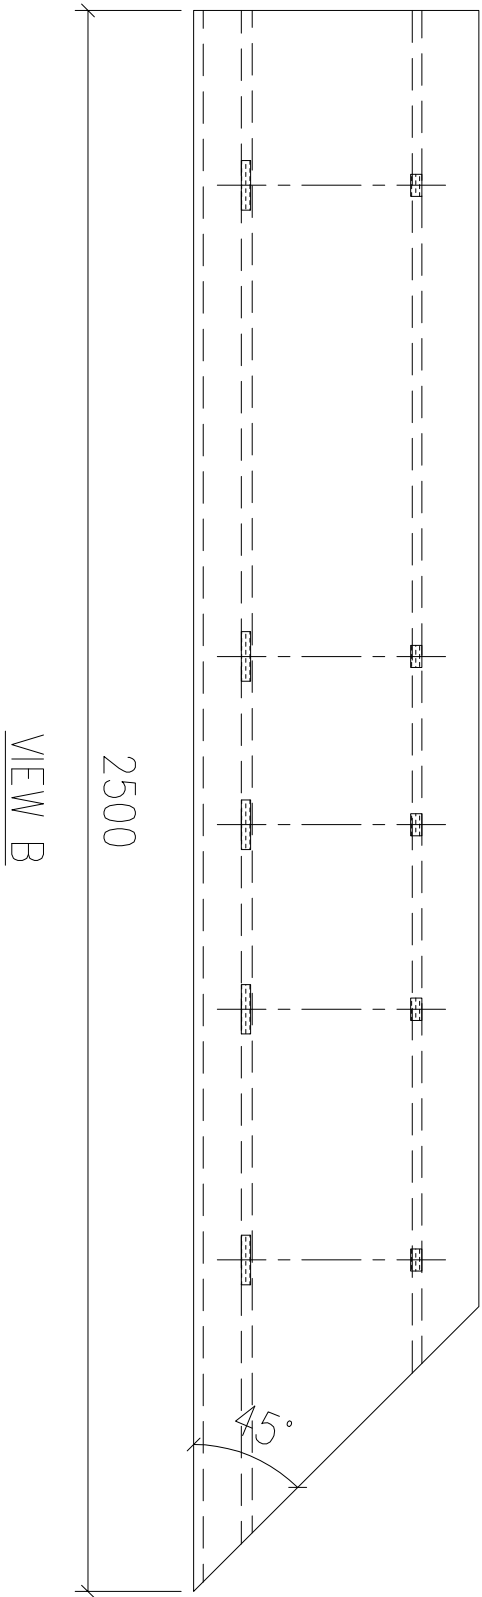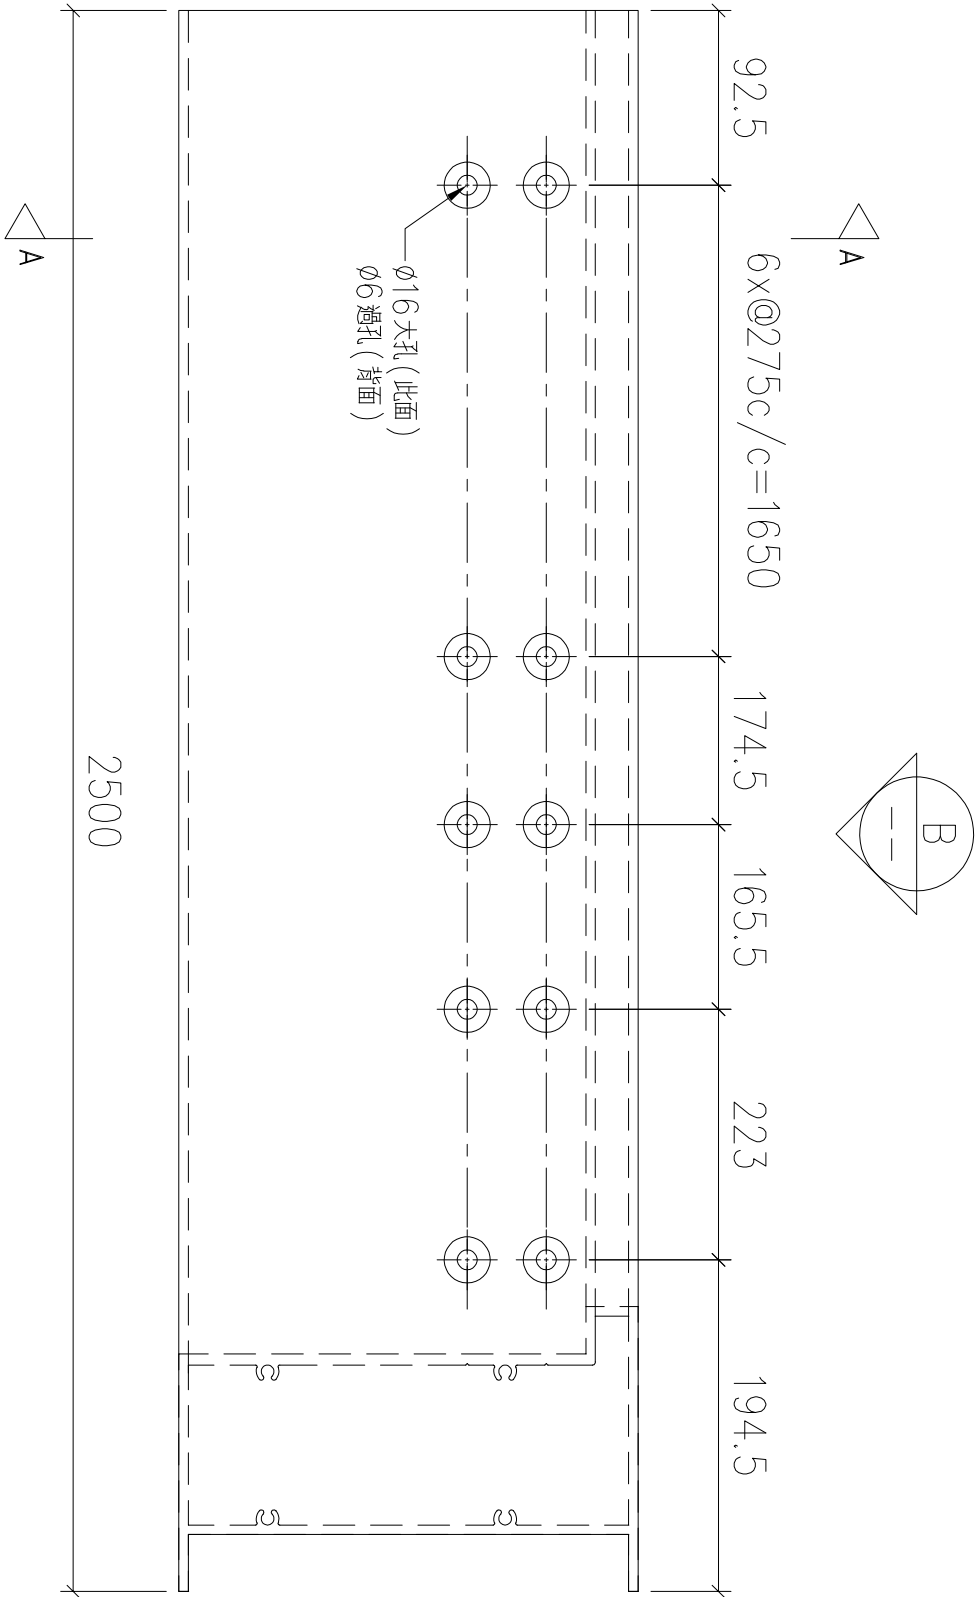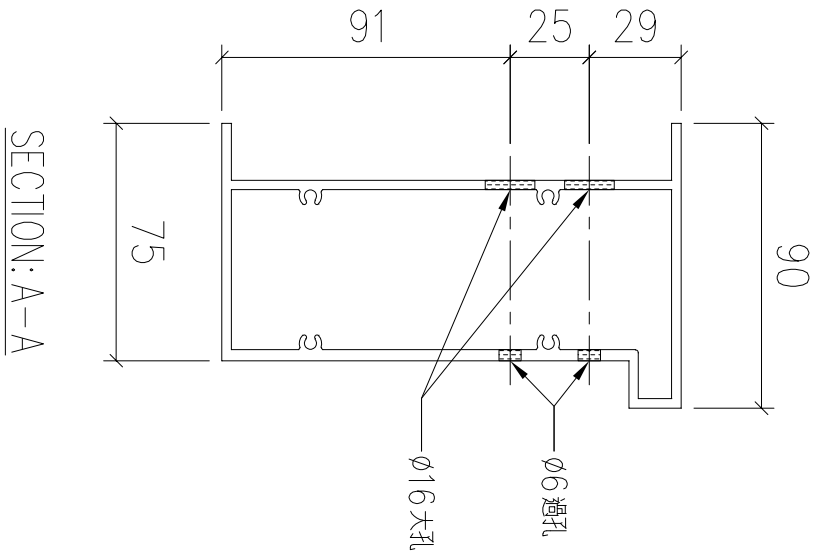

序號	物料編號	數量	安裝位置	樓層
01	T1-X86218-14	1	見派位圖	T1 FLAT A 5/F


名稱	底橫外飾加工圖	制圖	LHR	2022,09,23	修改	—		
材料	X86218	復核	—	—	日期	—		
顏色	JMQ213457(3coats)	批準			圖號	J853-GB-FAB3-115		

送工地

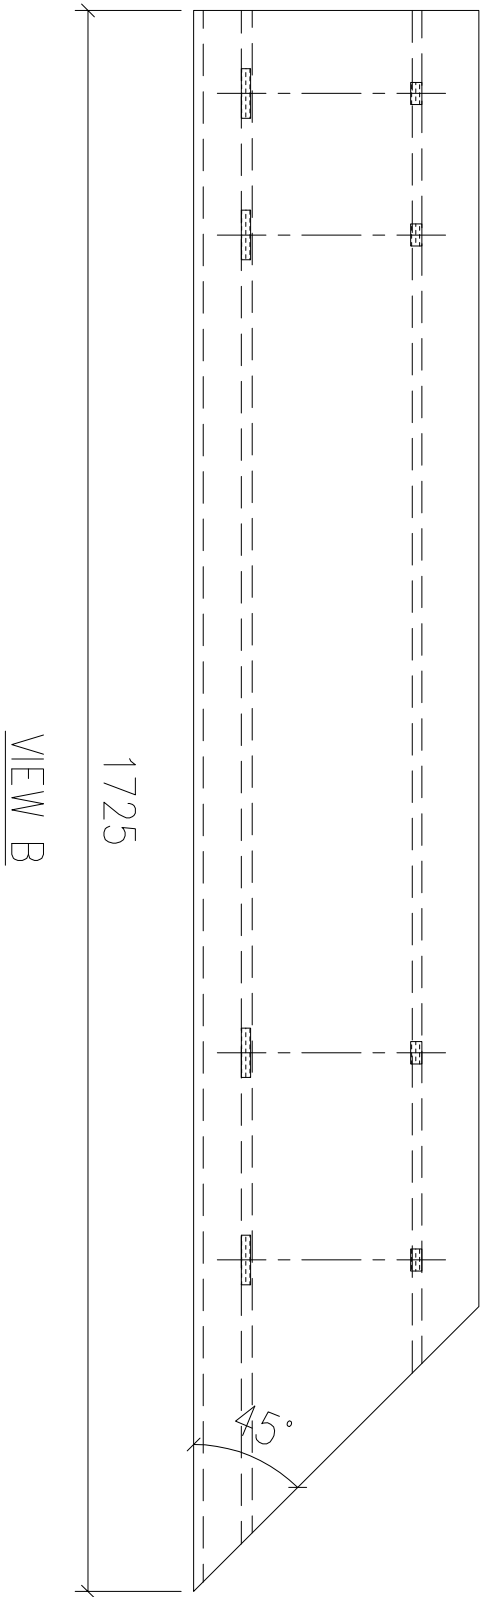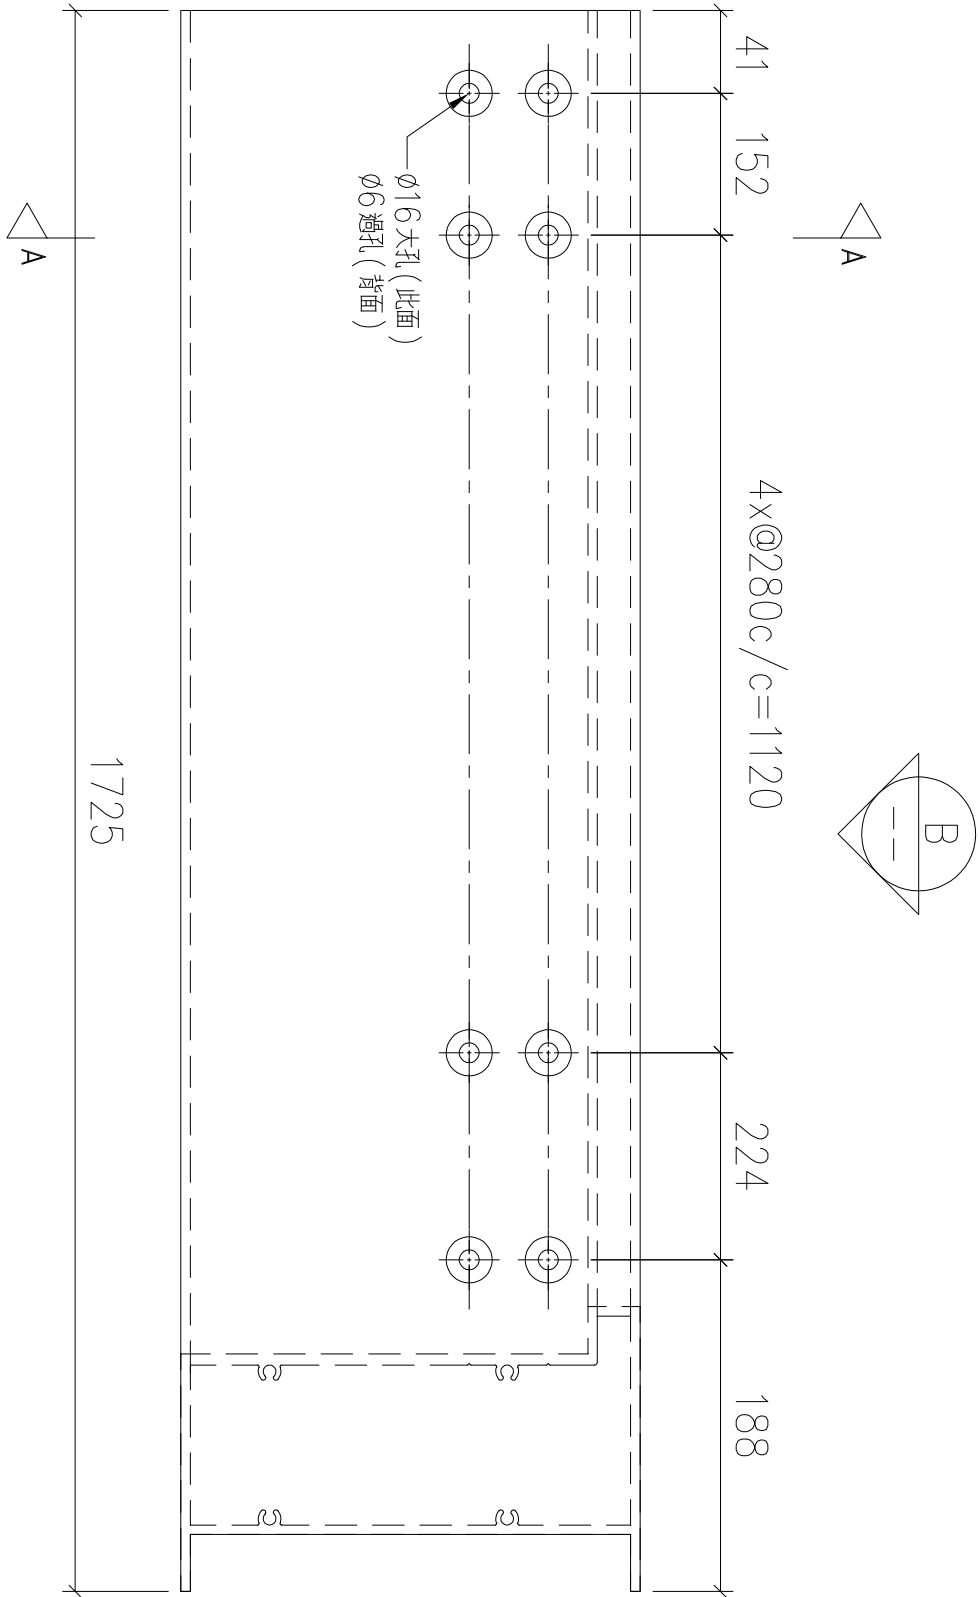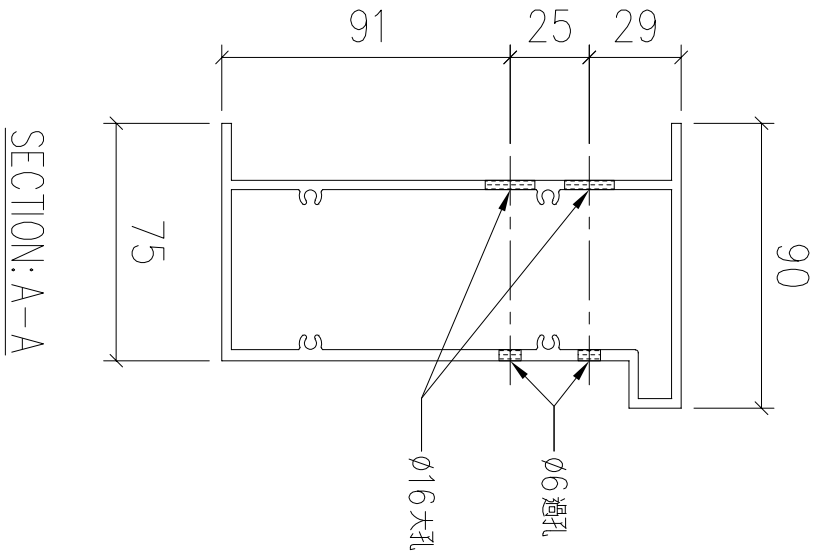

序號	物料編號	數量	安裝位置	樓層
01	T1-X86218-15	1	見派位圖	T1 FLAT A 5/F

名稱	底橫外飾加工圖	制圖	LHR	2022,09,23	修改	—		
材料	X86218	復核	—	—	日期	—		
顏色	JMQ213457(3coats)	批準			圖號	J853-GB-FAB3-116		


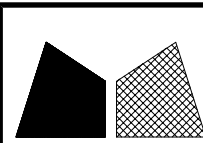


美特鋁質 有限公司

MIDI Aluminium Fabricator Ltd.

工程號	J853	地盤	錦上路
-----	------	----	-----


送工地

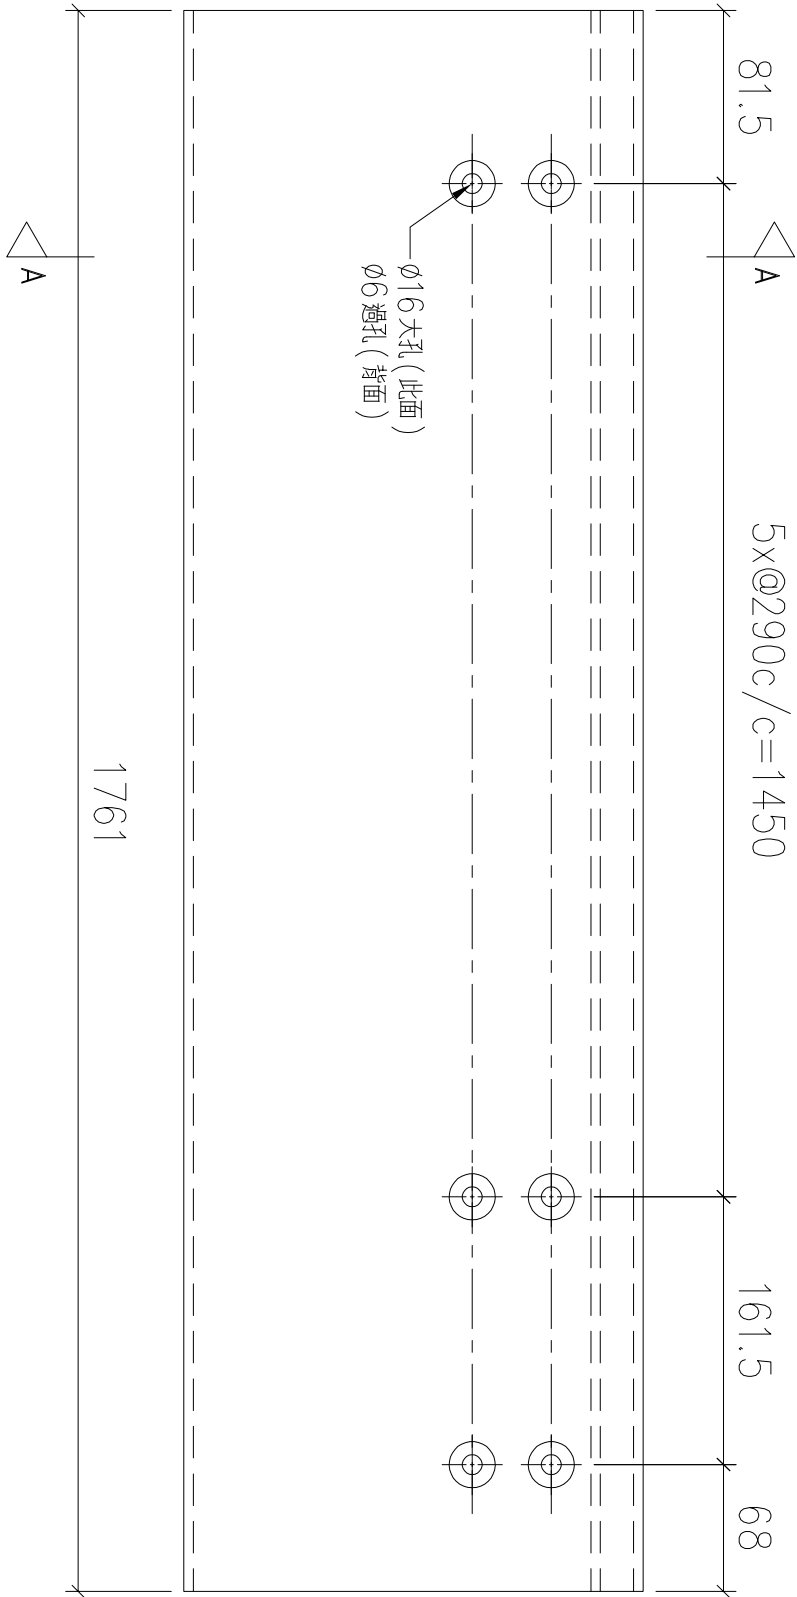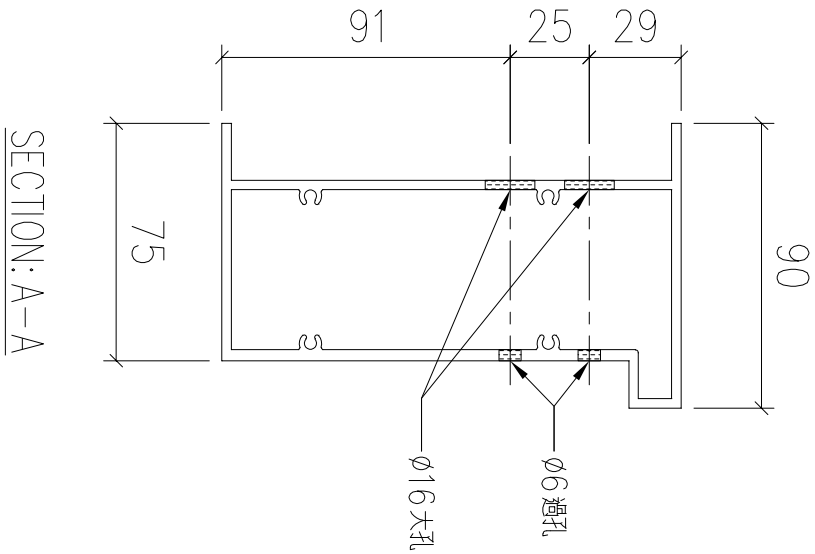

序號	物料編號	數量	安裝位置	樓層
01	T1-X86218-16	1	見派位圖	T1 FLAT B 5/F

名稱	底橫外飾加工圖	制圖	LHR	2022,09,23	修改	—		
材料	X86218	復核	—	—	日期	—		
顏色	JMQ213457(3coats)	批準			圖號	J853-GB-FAB3-117		


送工地

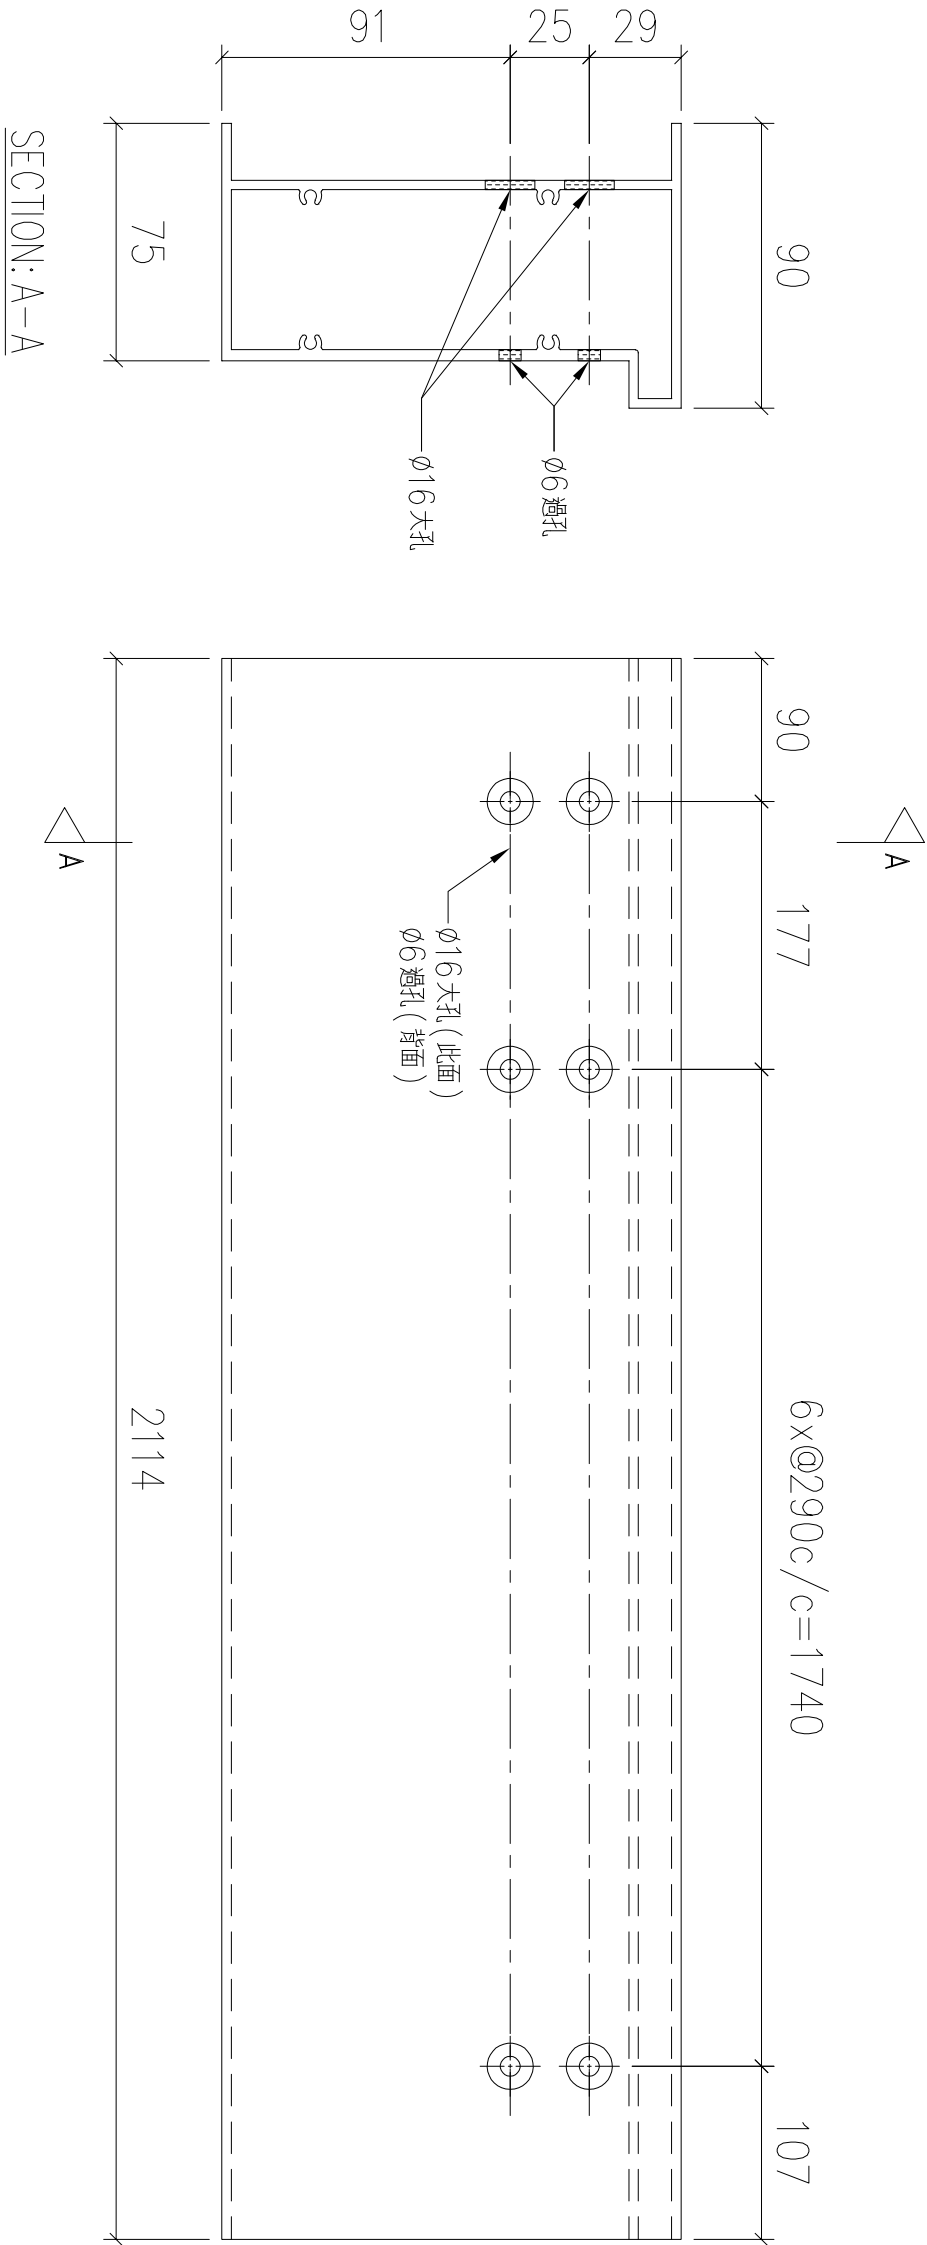

序號	物料編號	數量	安裝位置	樓層
01	T1-X86218-17	1	見派位圖	T1 FLAT B 5/F

名稱	底橫外飾加工圖	制圖	LHR	2022,09,23	修改	—		
材料	X86218	復核	—	—	日期	—		
顏色	JMQ213457(3coats)	批準			圖號	J853-GB-FAB3-118		


送工地

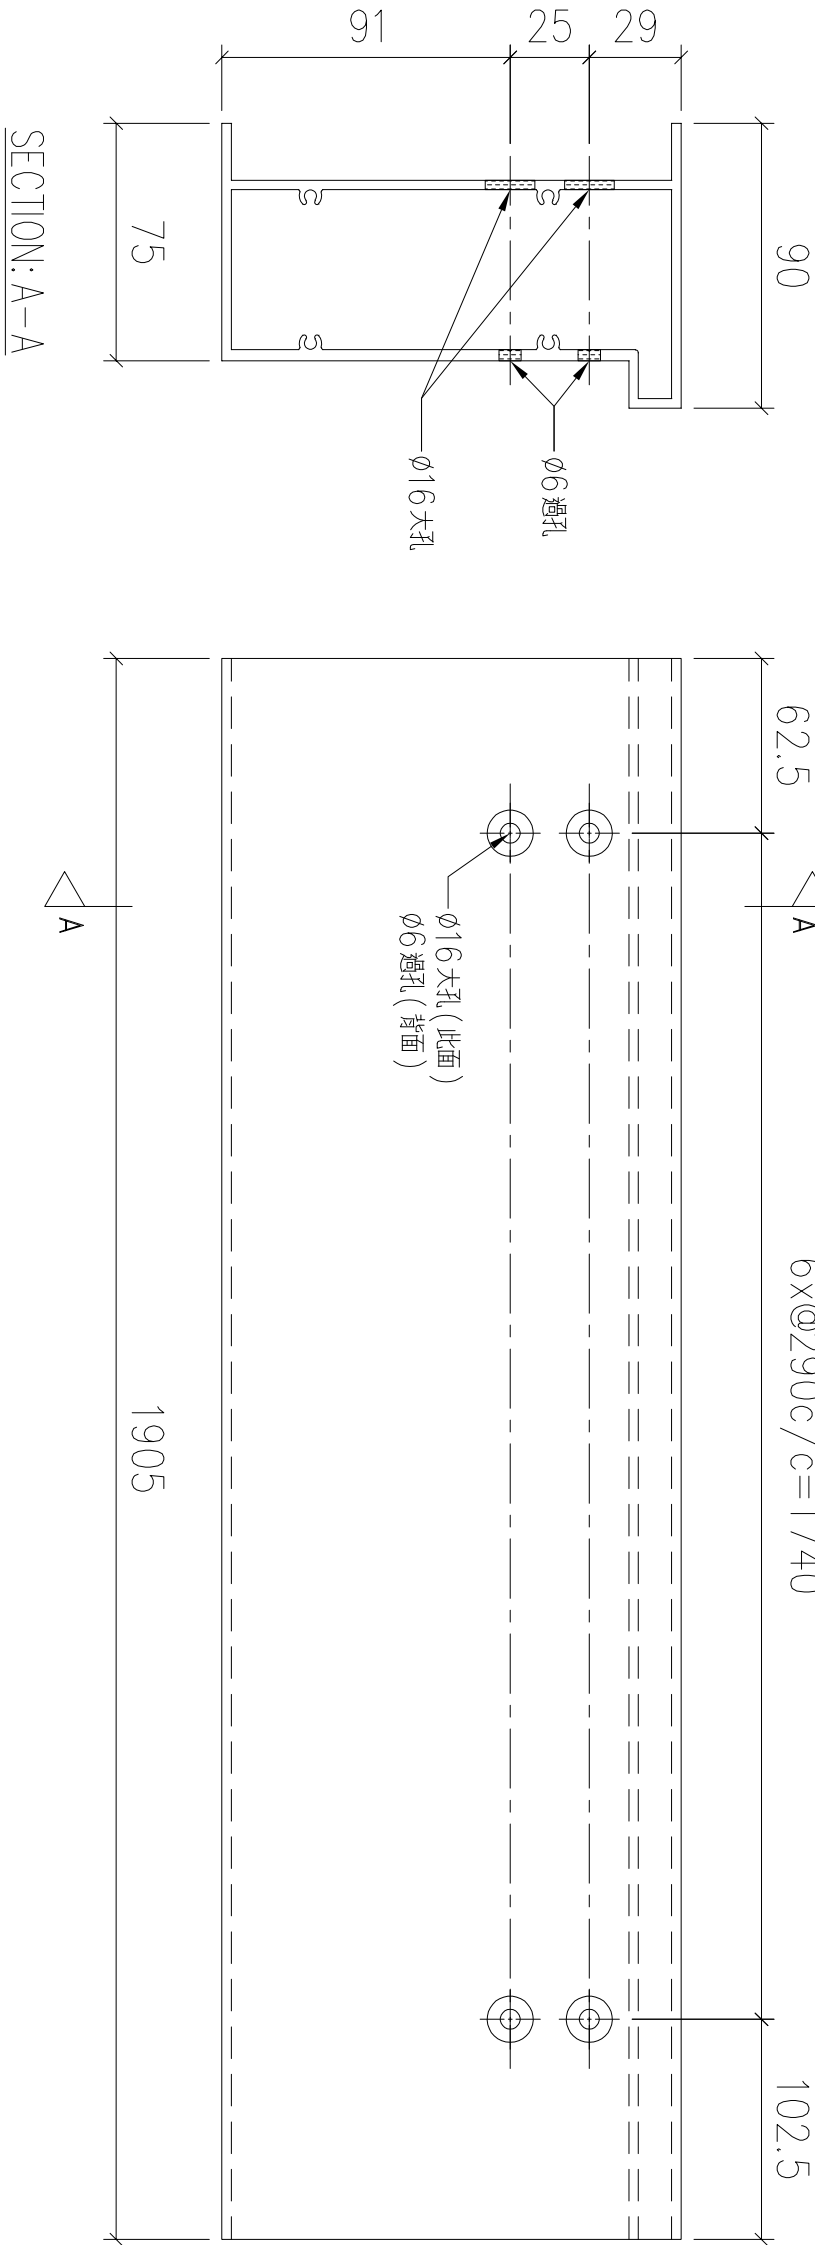



序號	物料編號	數量	安裝位置	樓層
01	T1-X86218-18	1	見派位圖	T1 FLAT B 5/F

名稱	底橫外飾加工圖	制圖	LHR	2022,09,23	修改	—		
材料	X86218	復核	—	—	日期	—		
顏色	JMQ213457(3coats)	批準			圖號	J853-GB-FAB3-119		

送工地

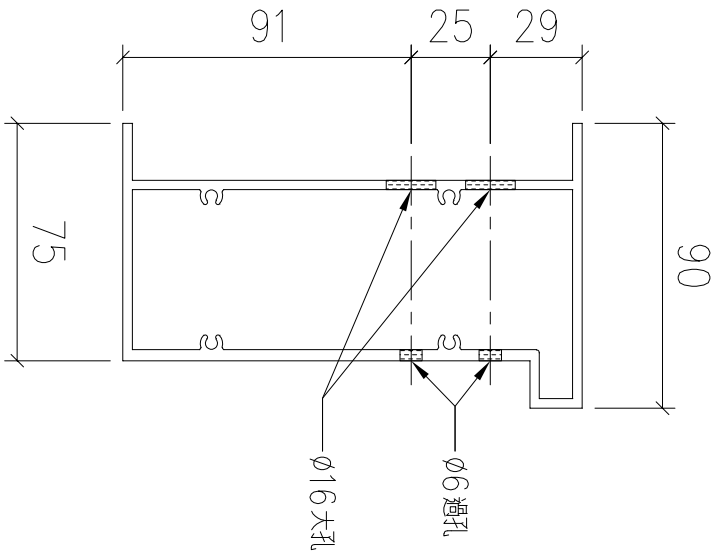

SECTION: A-A

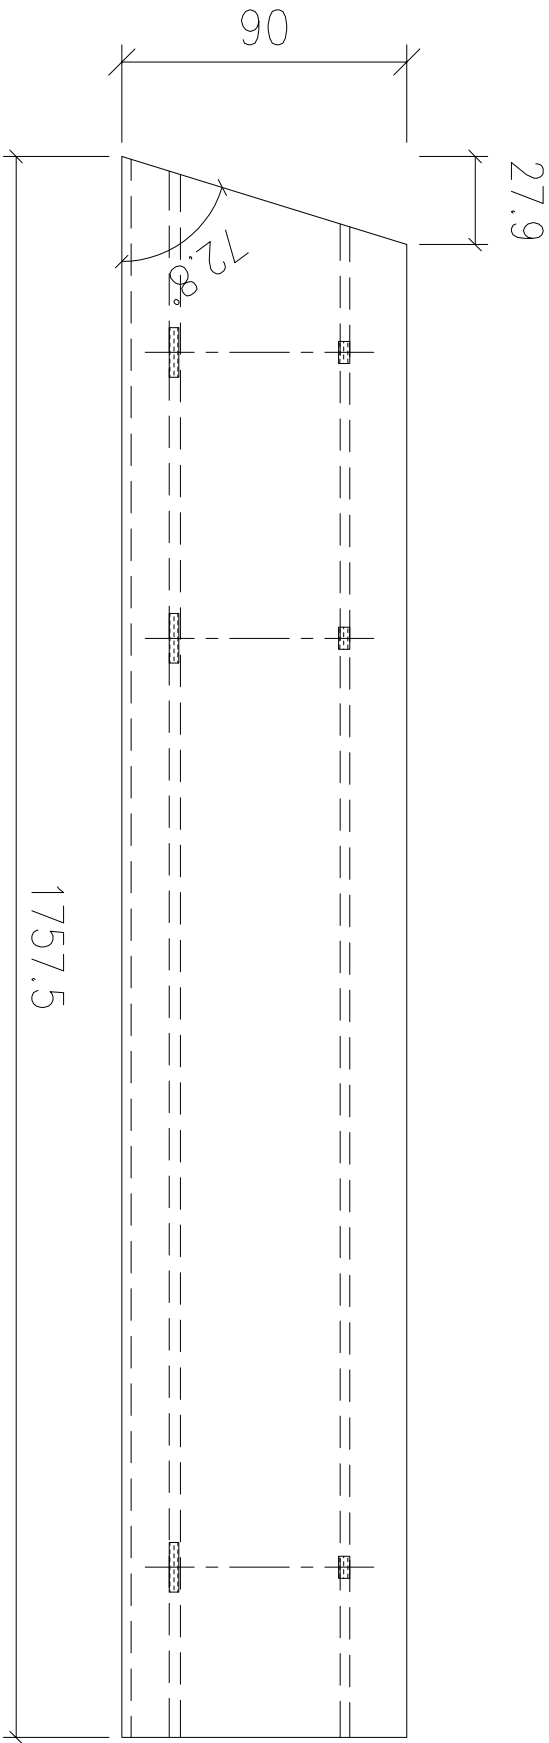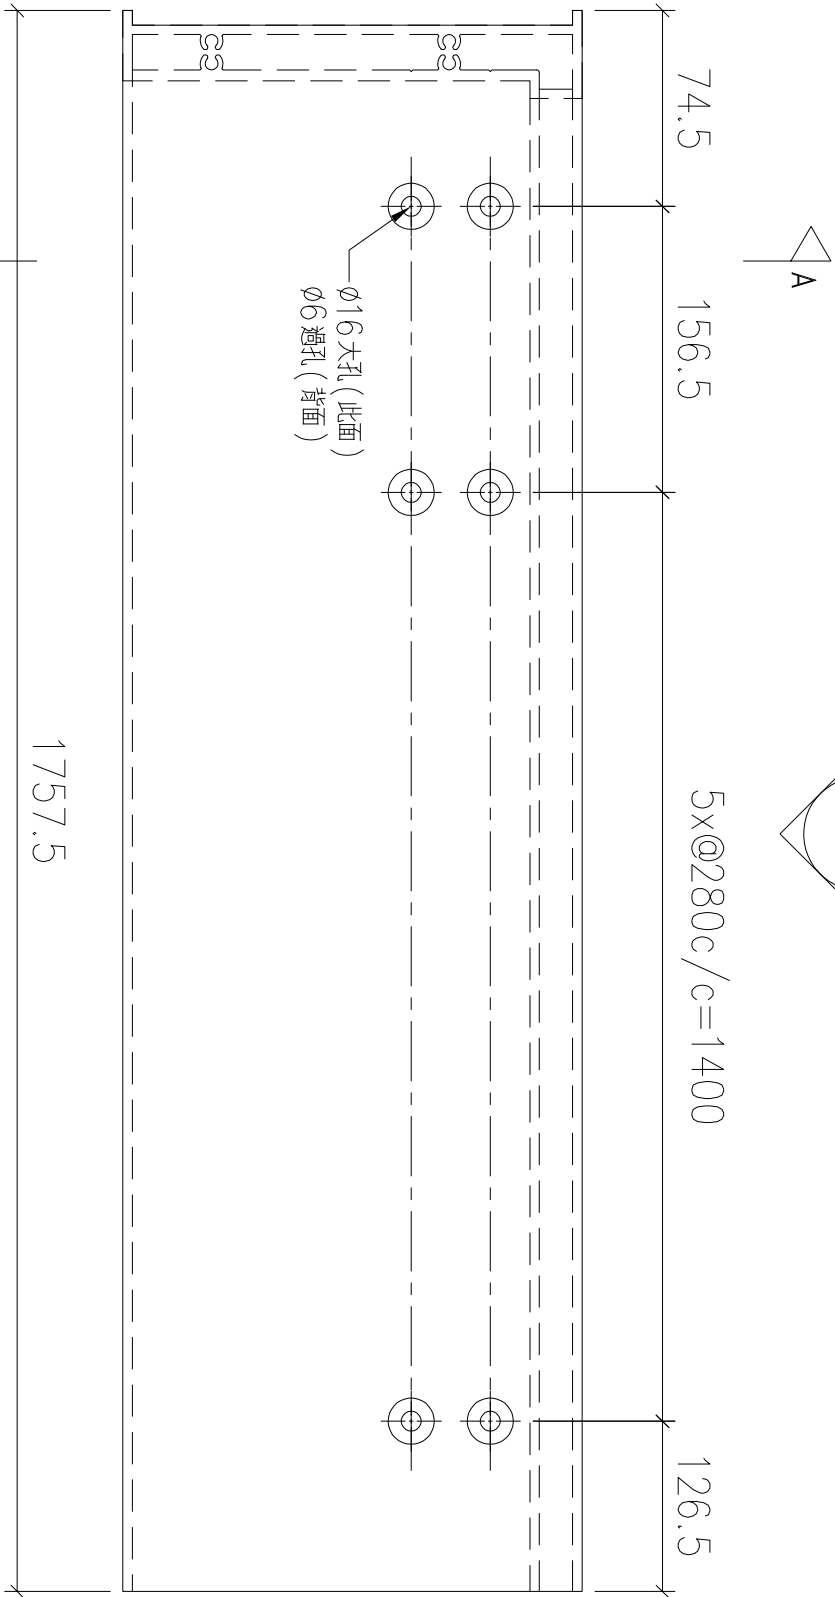


VIEW B



序號	物料編號	數量	安裝位置	樓層
01	T1-X86218-19	1	見派位圖	T1 FLAT B 5/F

名稱	底橫外飾加工圖	制圖	LHR	2022,09,23	修改	—		
材料	X86218	復核	—	—	日期	—		
顏色	JMQ213457(3coats)	批準			圖號	J853-GB-FAB3-120		

送工地

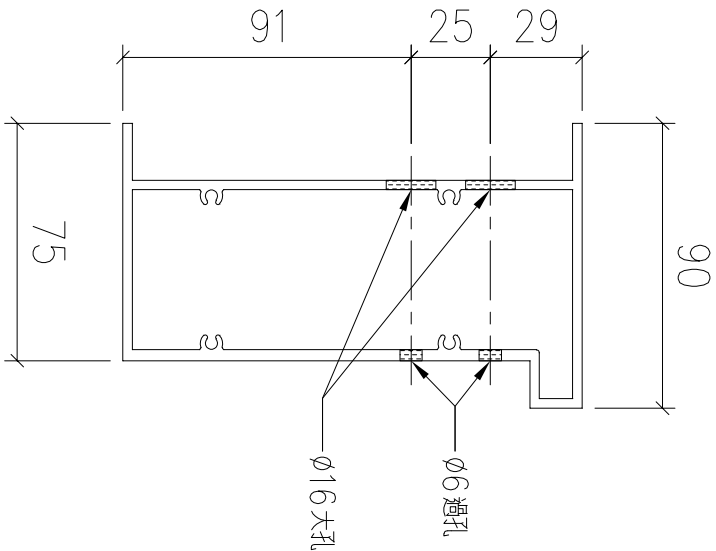

SECTION: A-A

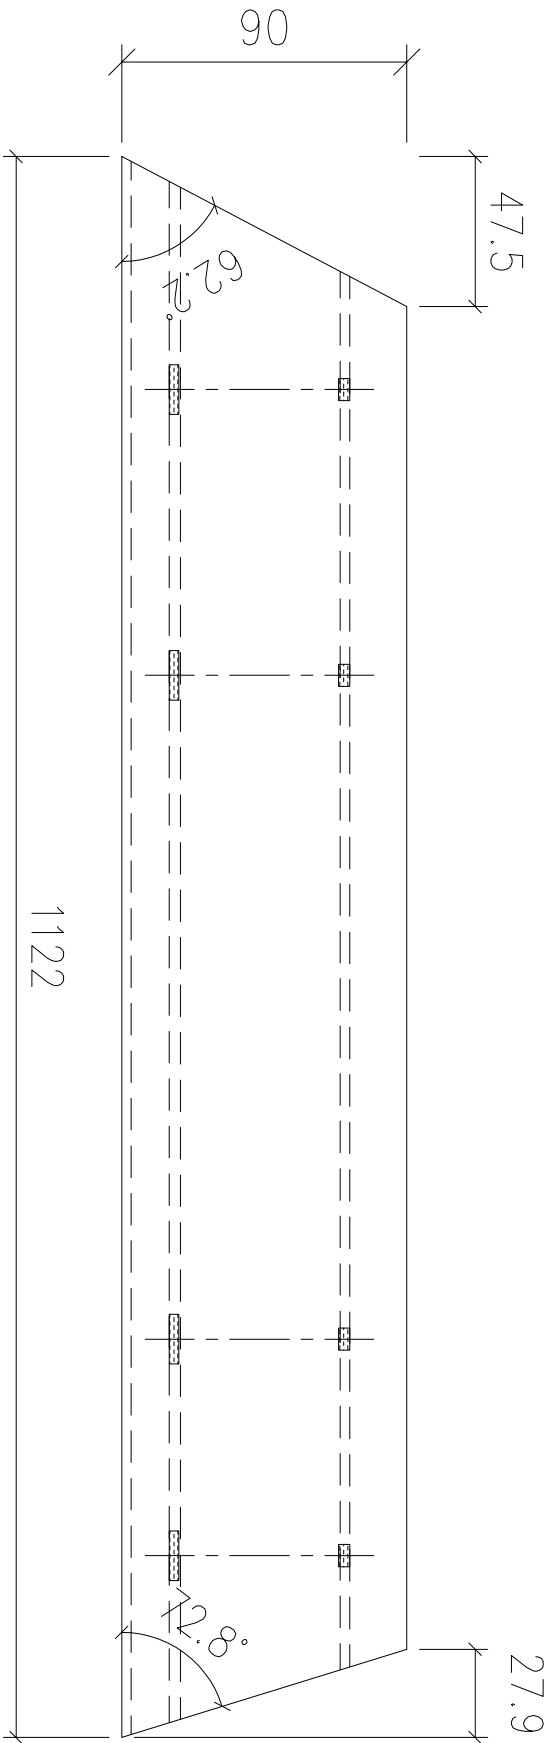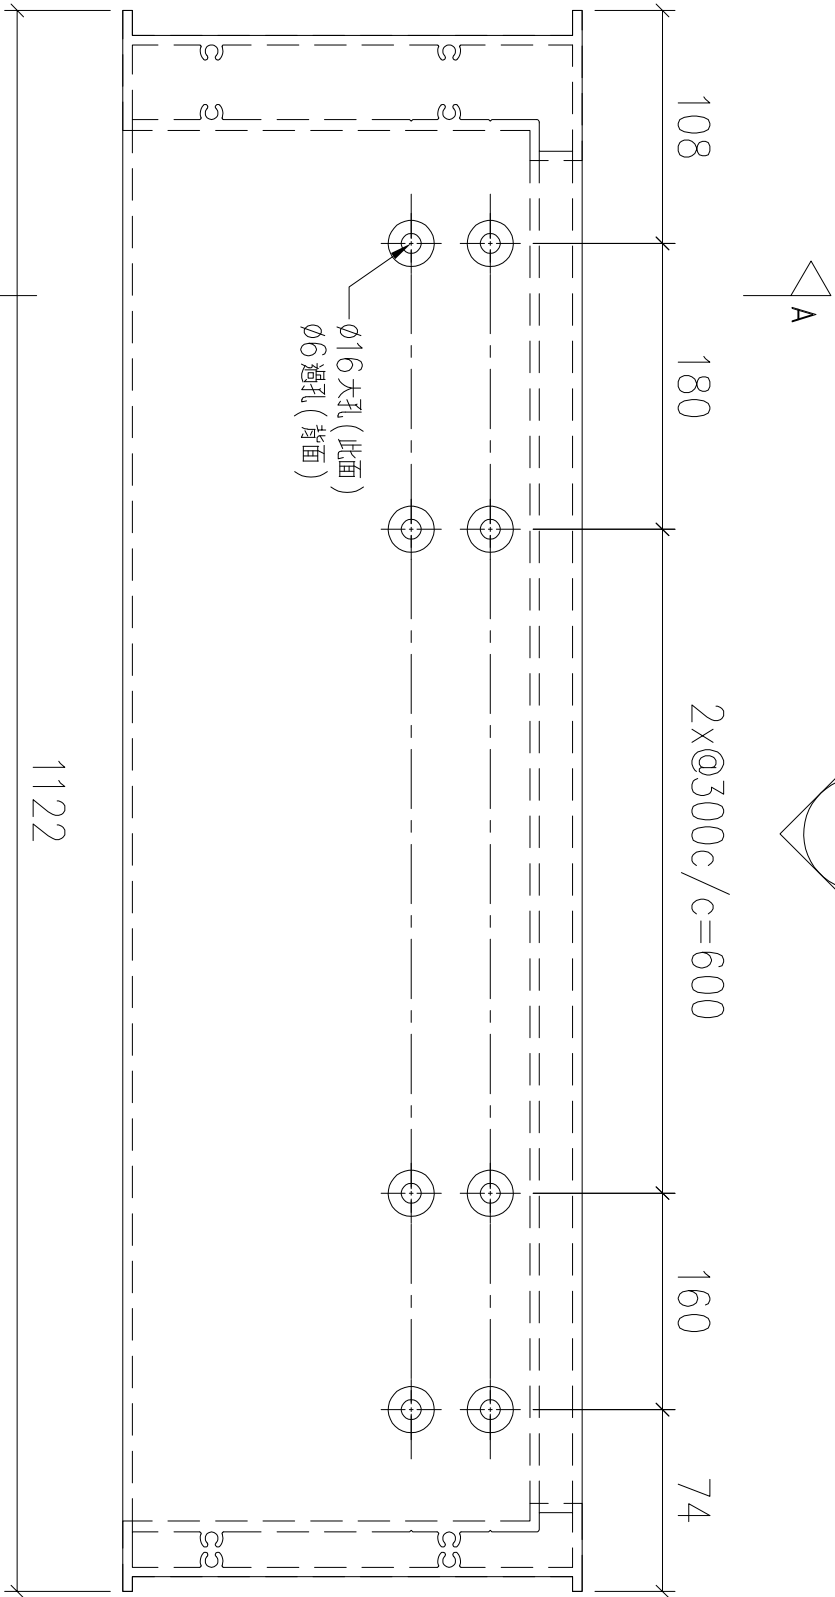

VIEW B

序號	物料編號	數量	安裝位置	樓層
01	T1-X86218-20	1	見派位圖	T1 FLAT B 5/F

名稱	底橫外飾加工圖	制圖	LHR	2022,09,23	修改	—		
材料	X86218	復核	—	—	日期	—		
顏色	JMQ213457(3coats)	批準			圖號	J853-GB-FAB3-121		



錦上路

送工地




VIEW B

名稱	底橫外飾加工圖	制圖	LHR	2022,09,23	修改	—		
材料	X86218	復核	—	—	日期	—		
顏色	JMQ213457(3coats)	批準			圖號	J853-GB-FAB3-122		




錦上路

送工地

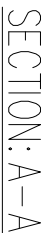


名稱	底橫外飾加工圖	制圖	LHR	2022,09,23	修改	—		
材料	X86218	復核	—	—	日期	—		
顏色	JMQ213457(3coats)	批準			圖號	J853-GB-FAB3-123		


送工地

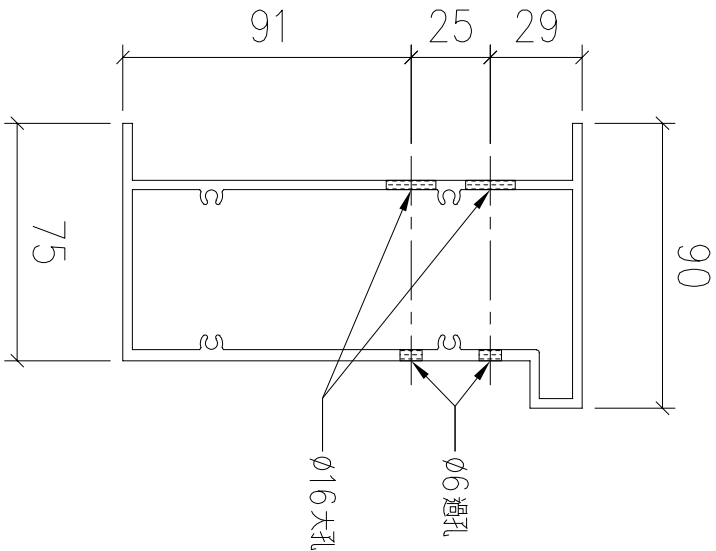

SECTION: A-A

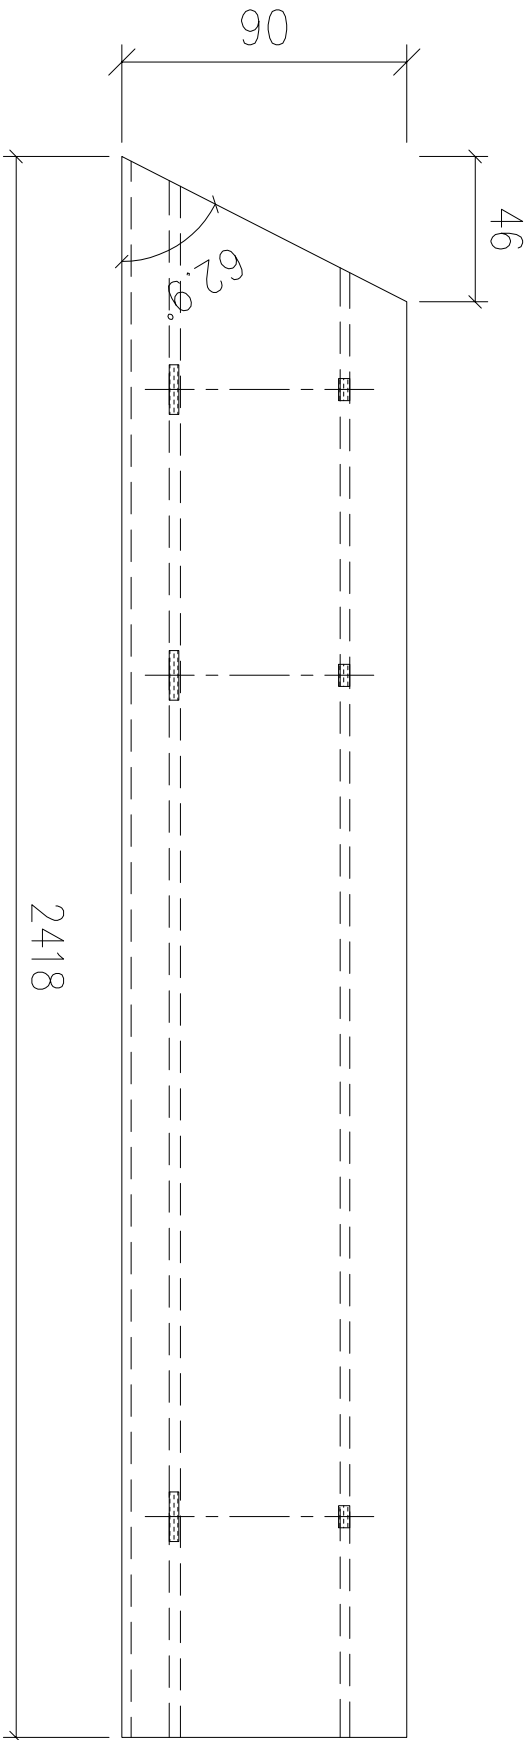




VIEW B

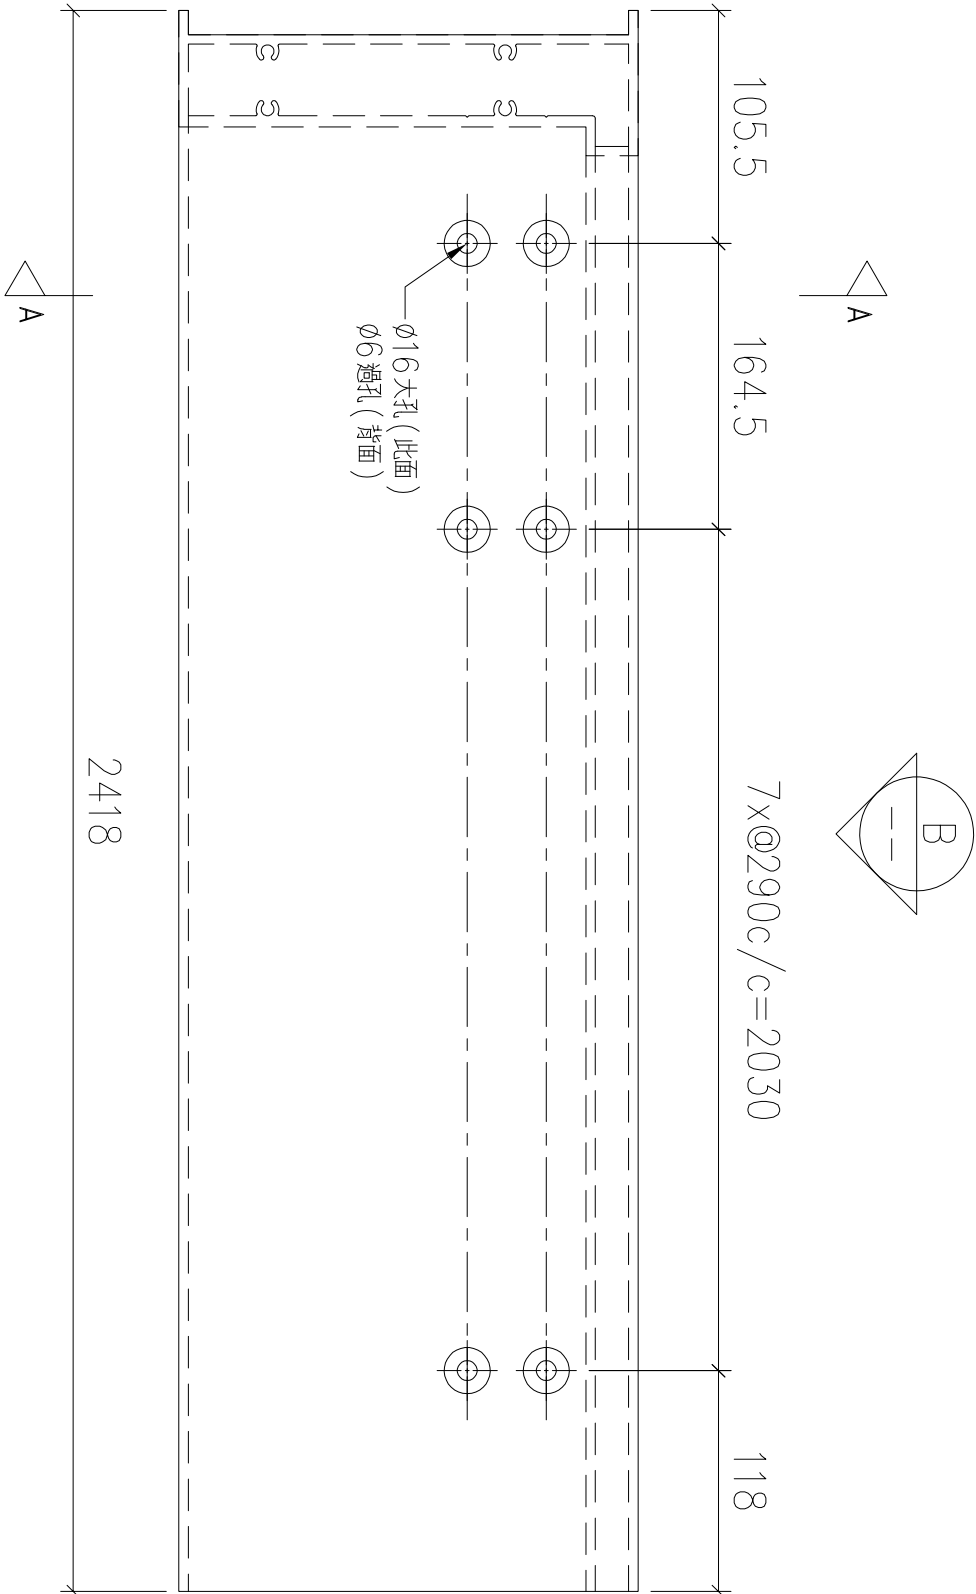

序號	物料編號	數量	安裝位置	樓層
01	T1-X86218-23	1	見派位圖	T1 FLAT B 5/F

名稱	底橫外飾加工圖	制圖	LHR	2022,09,23	修改	—		
材料	X86218	復核	—	—	日期	—		
顏色	JMQ213457(3coats)	批準			圖號	J853-GB-FAB3-124		


送工地

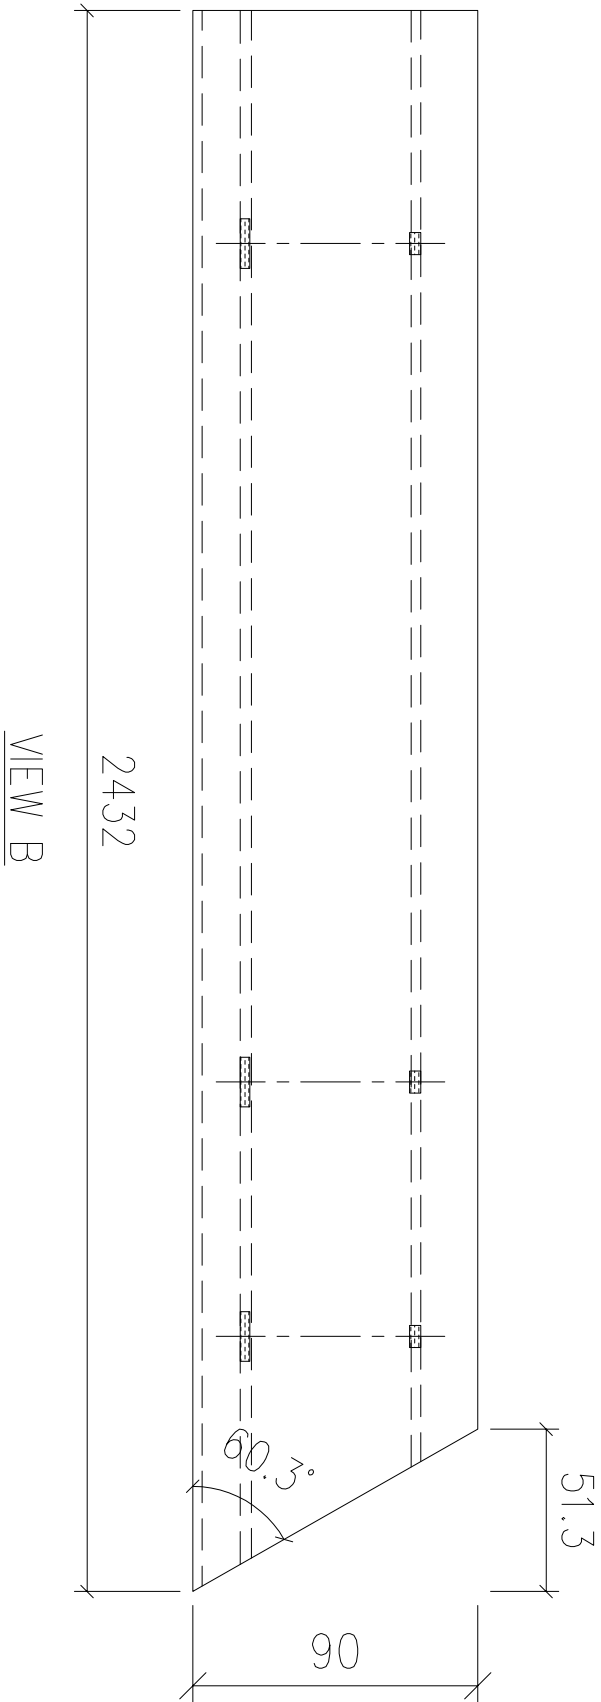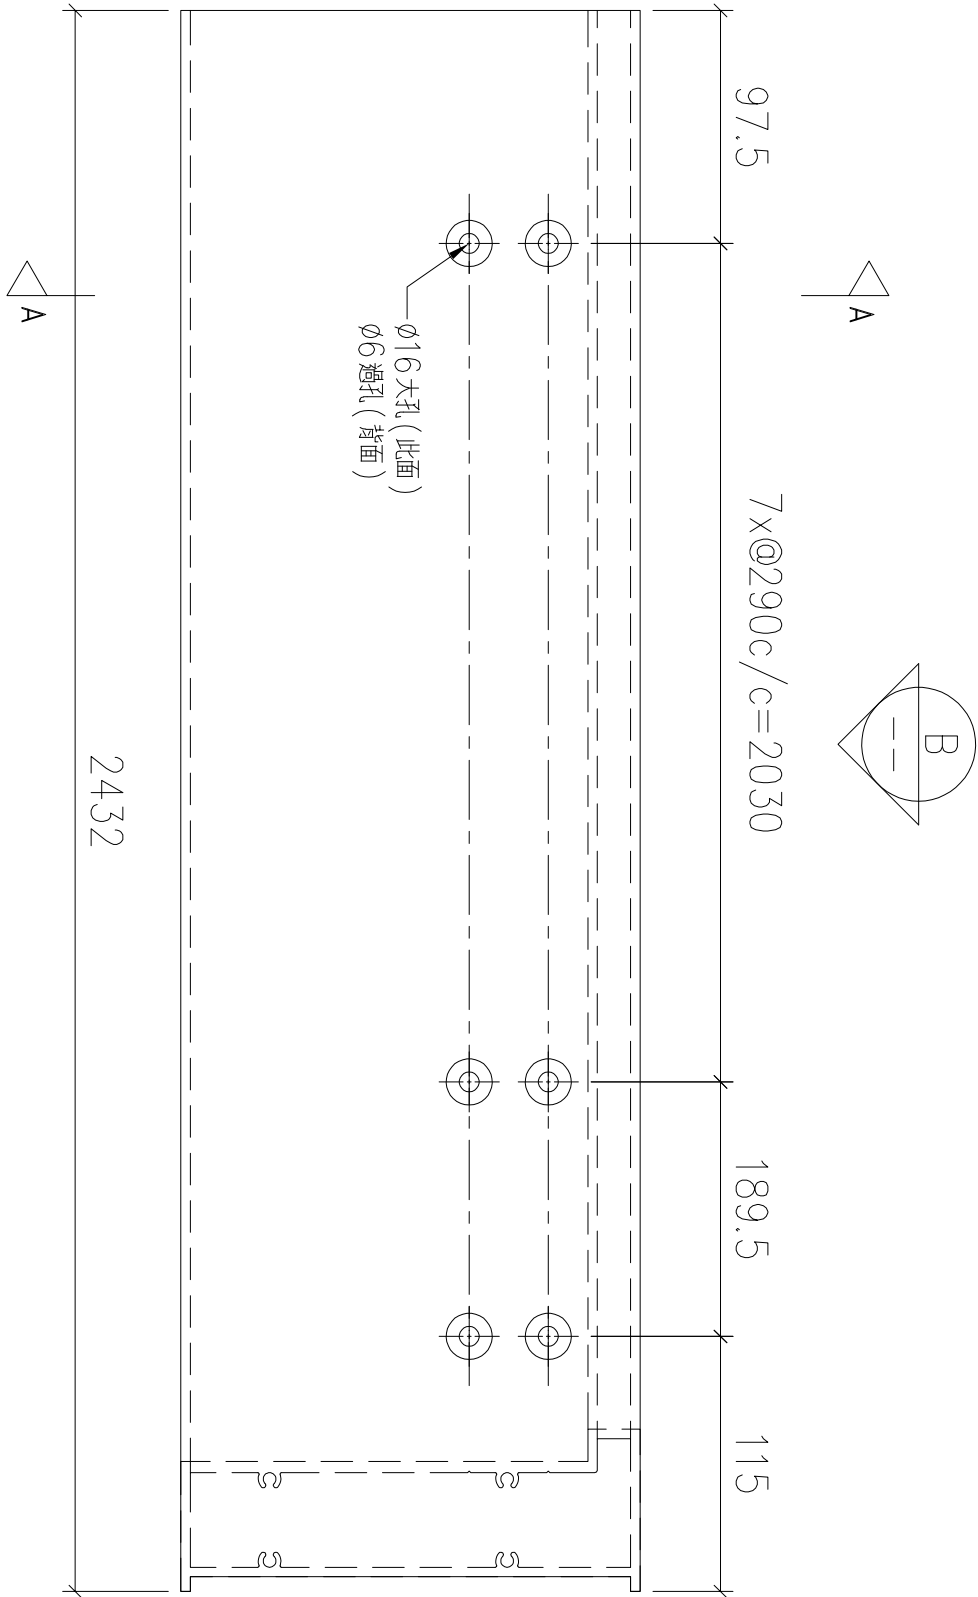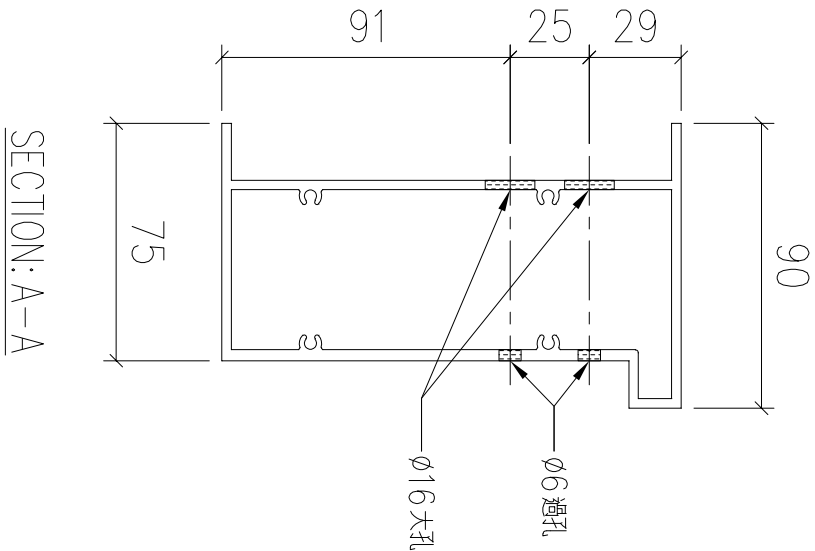



序號	物料編號	數量	安裝位置	樓層
01	T1-X86218-24	1	見派位圖	T1 FLAT B 5/F

名稱	底橫外飾加工圖	制圖	LHR	2022,09,23	修改	—		
材料	X86218	復核	—	—	日期	—		
顏色	JMQ213457(3coats)	批準			圖號	J853-GB-FAB3-125		

送工地

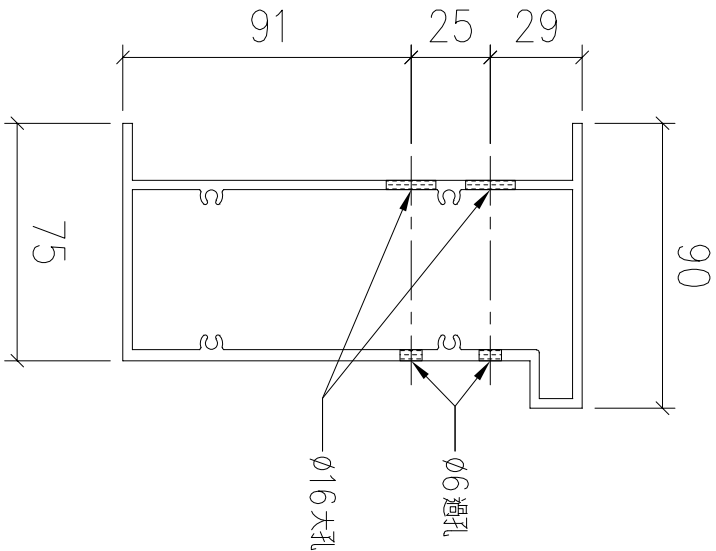




SECTION: A-A

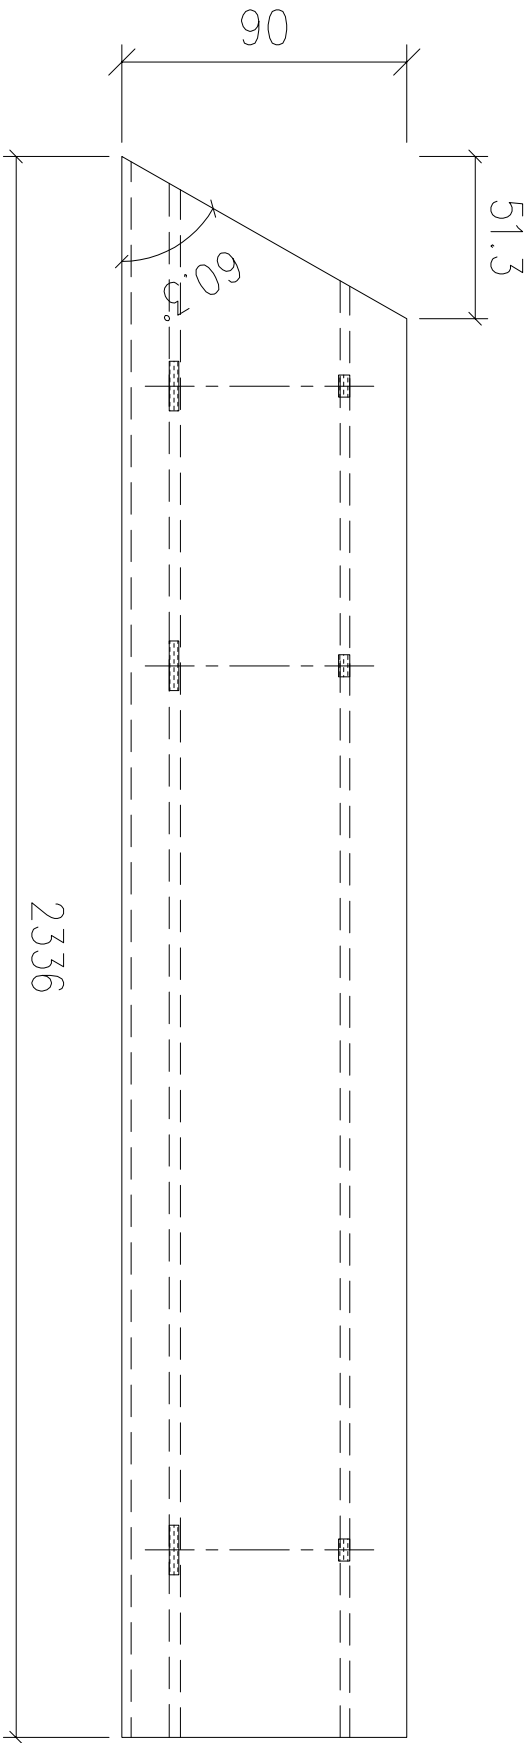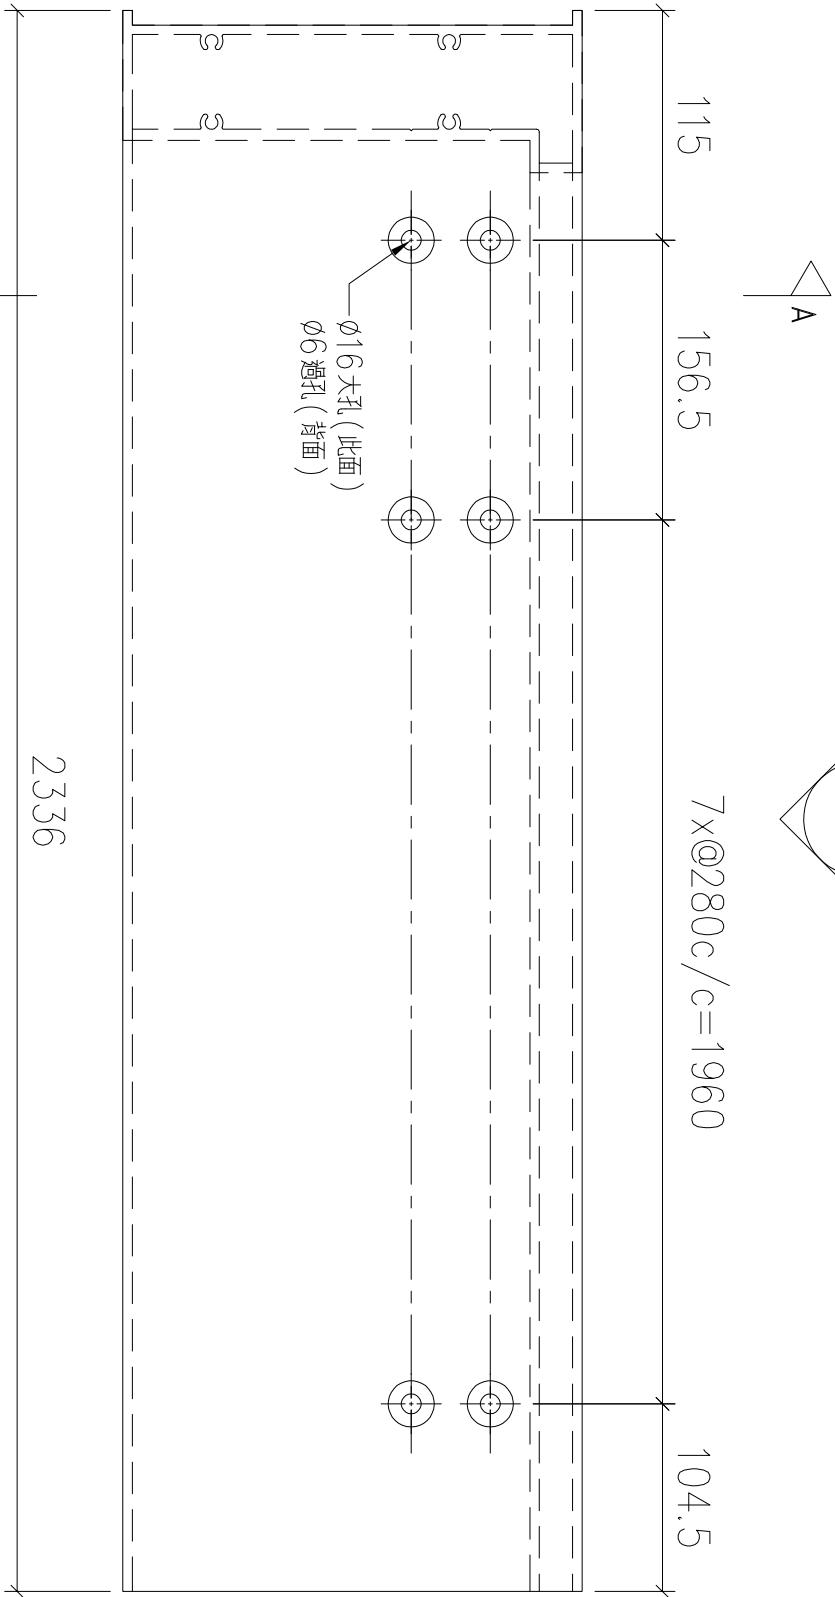

VIEW B


序號	物料編號	數量	安裝位置	樓層
01	T1-X86218-25	1	見派位圖	T1 FLAT B 5/F

名稱	底橫外飾加工圖	制圖	LHR	2022,09,23	修改	—		
材料	X86218	復核	—	—	日期	—		
顏色	JMQ213457(3coats)	批準			圖號	J853-GB-FAB3-126		

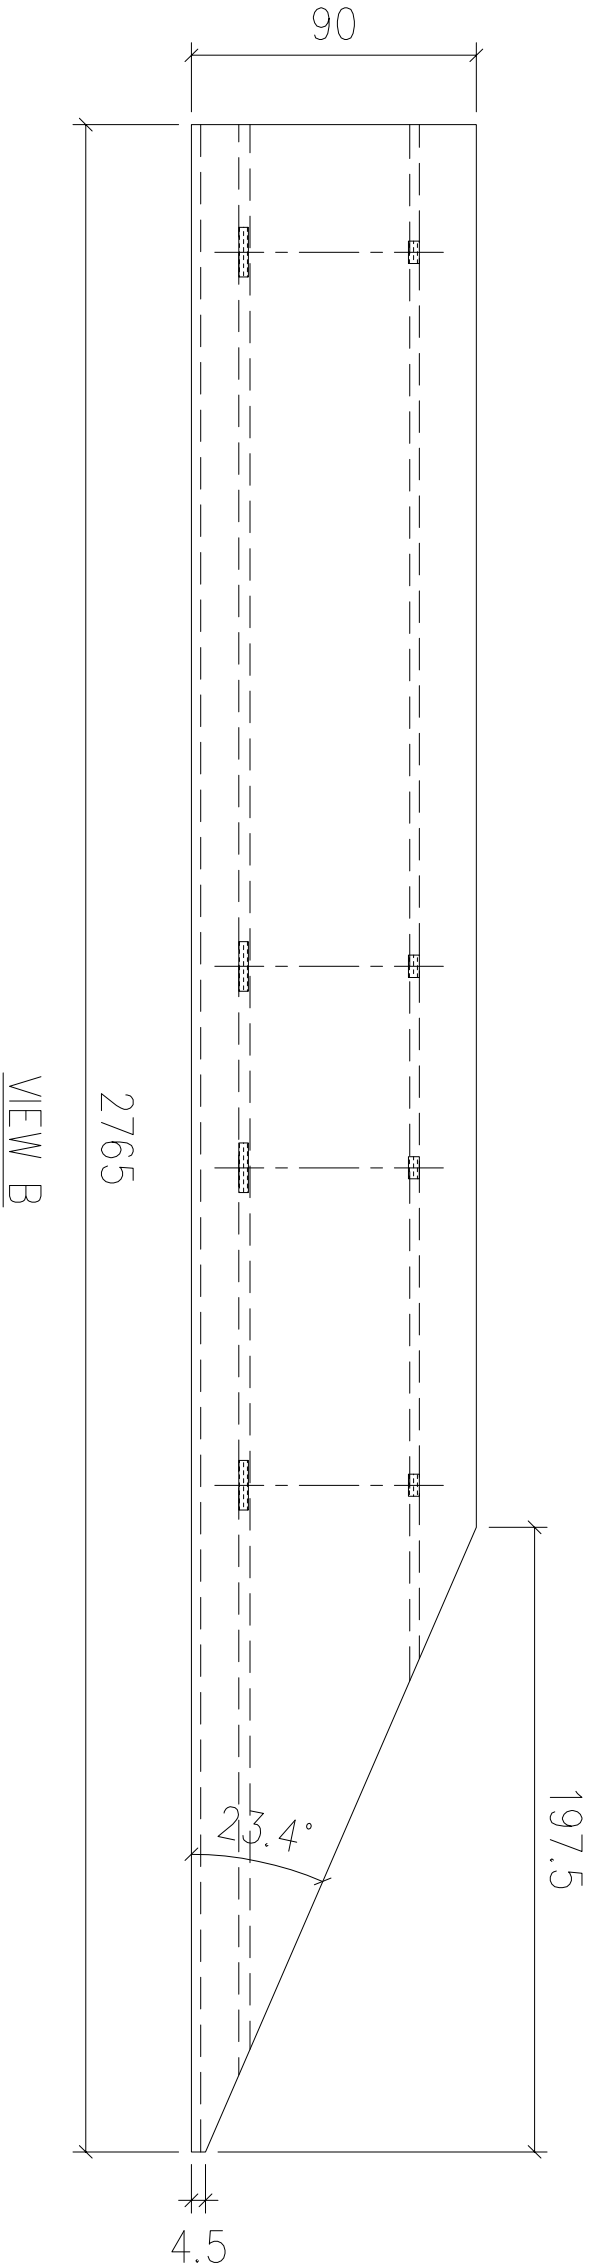
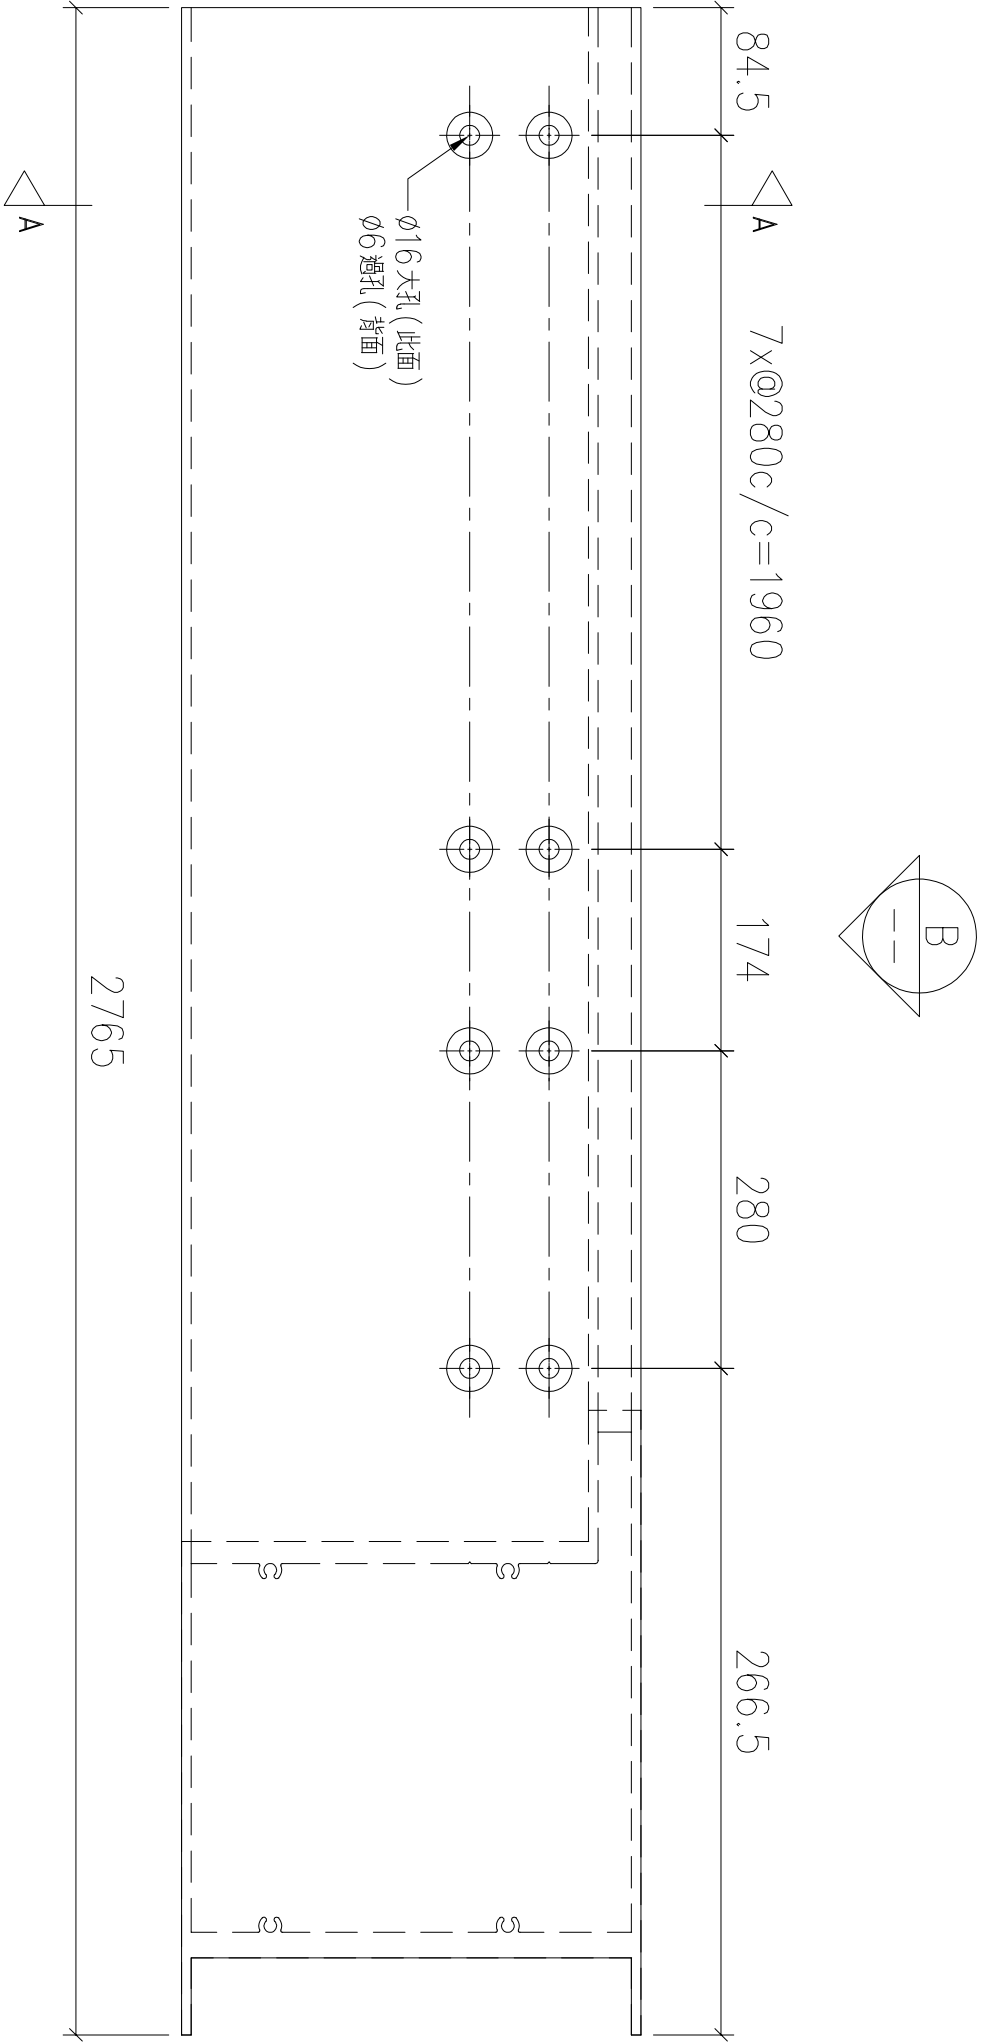
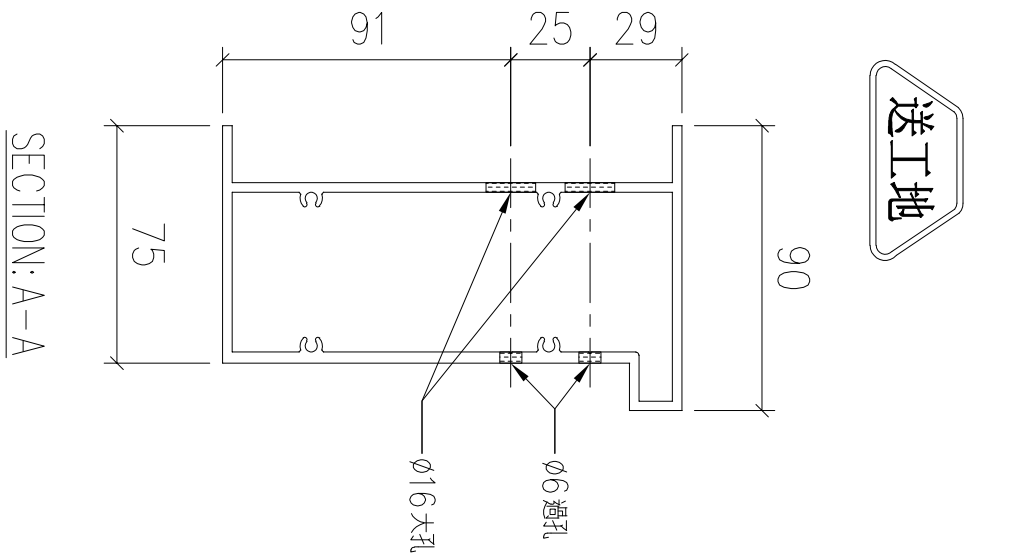


序號	物料編號	數量	安裝位置	樓層
01	T1-X86218-26	1	見派位圖	T1 FLAT B 5/F

名稱	底橫外飾加工圖	制圖	LHR	2022,09,23	修改	—		
材料	X86218	復核	—	—	日期	—		
顏色	JMQ213457(3coats)	批準			圖號	J853-GB-FAB3-127		

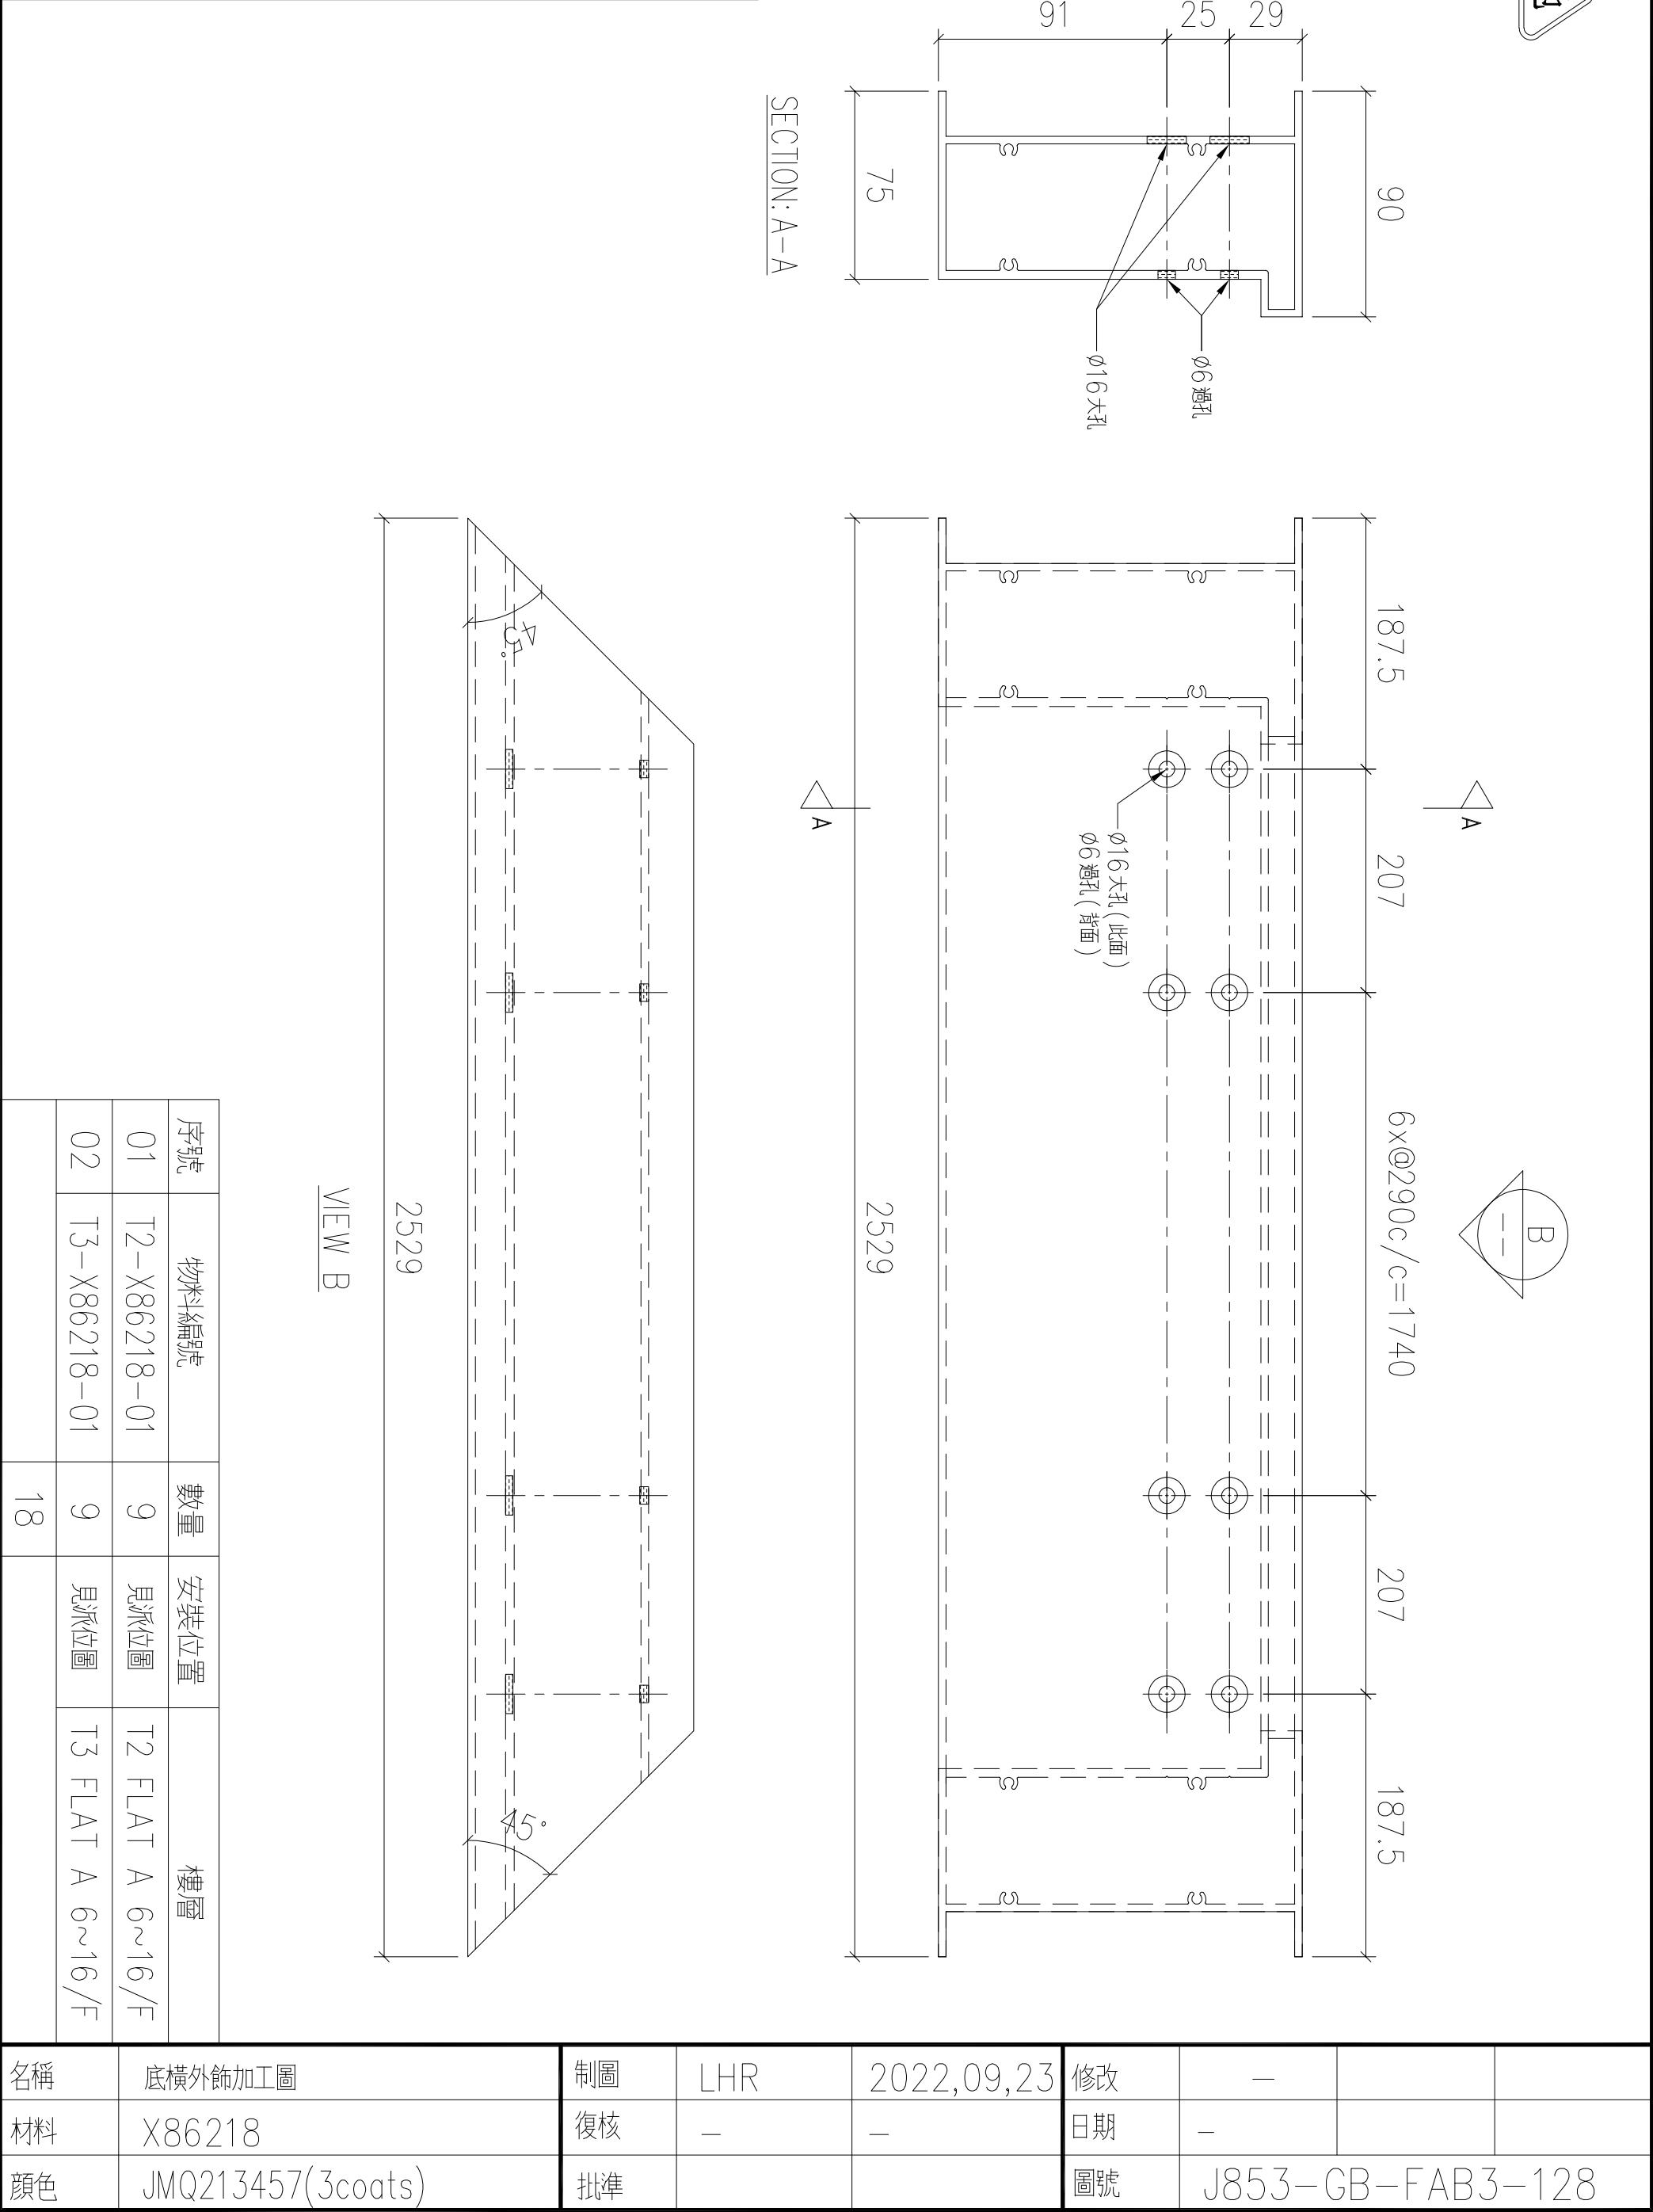




送工地

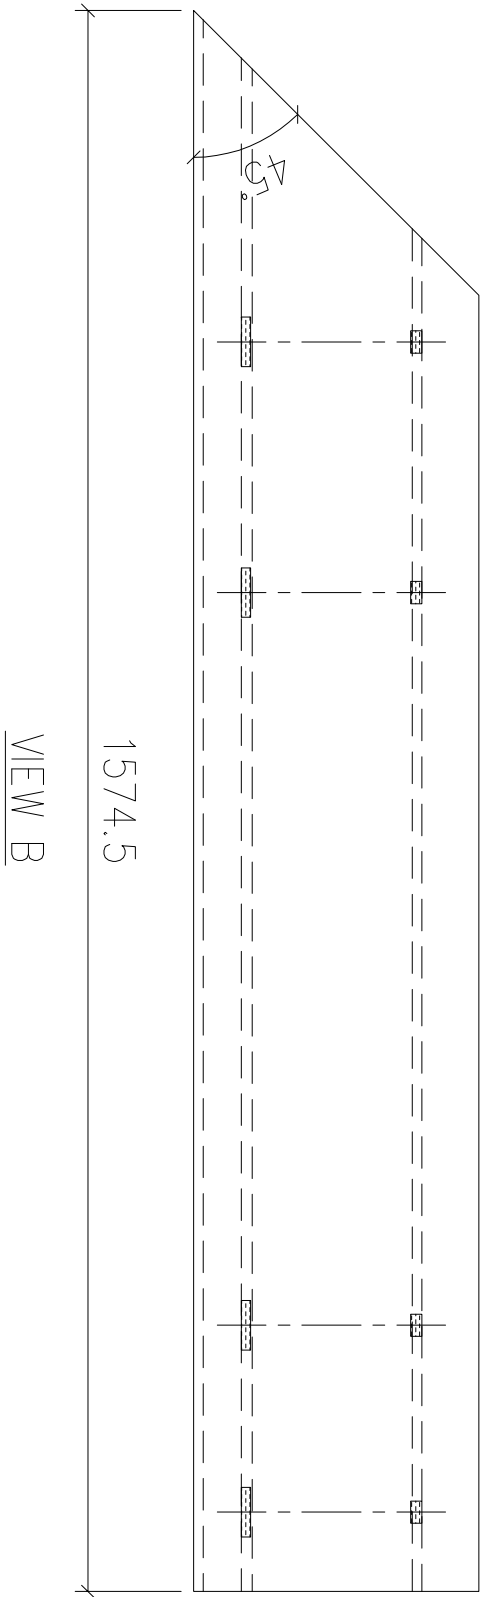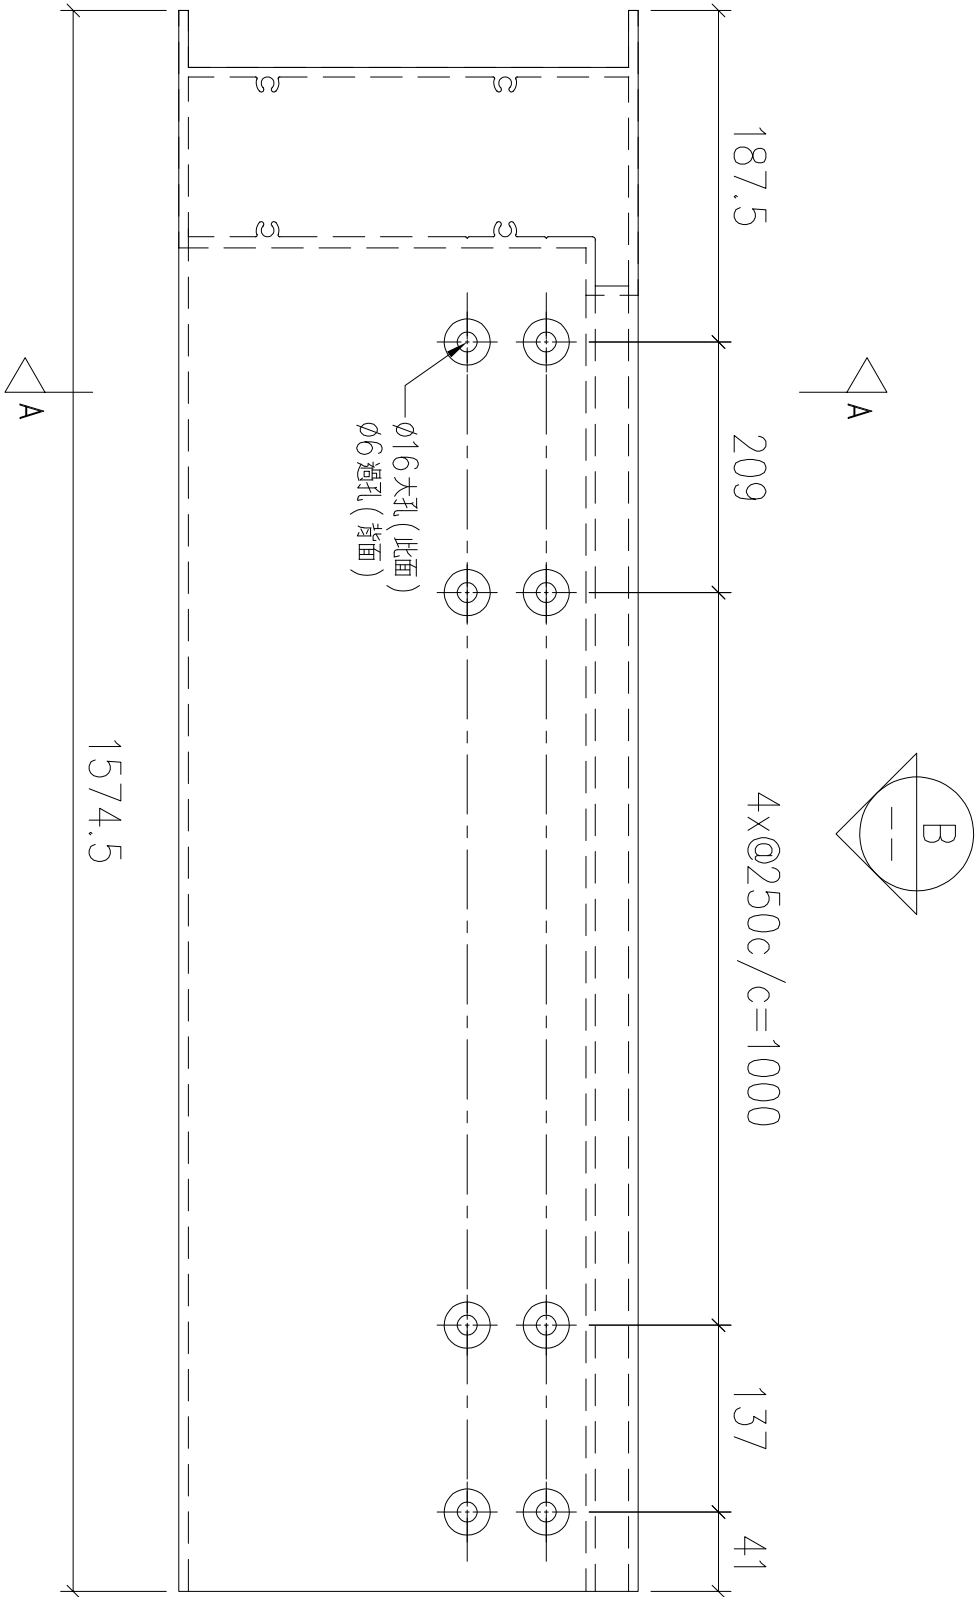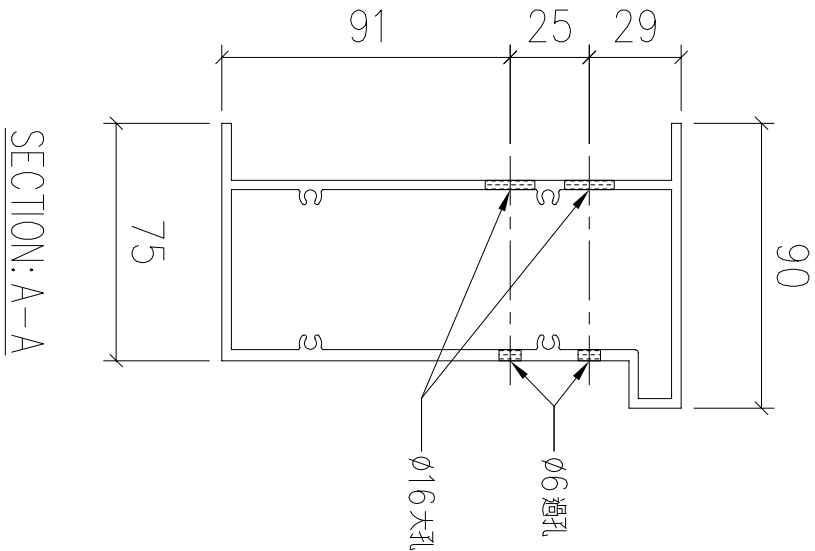

序號	物料編號	數量	安裝位置	樓層
01	T2-X86218-02	9	見派位圖	T2 FLAT A 6~16/F
02	T3-X86218-02	9	見派位圖	T3 FLAT A 6~16/F
		18		

名稱	底橫外飾加工圖	制圖	LHR	2022,09,23	修改	—		
材料	X86218	復核	—	—	日期	—		
顏色	JMQ213457(3coats)	批準			圖號	J853-GB-FAB3-129		




送工地

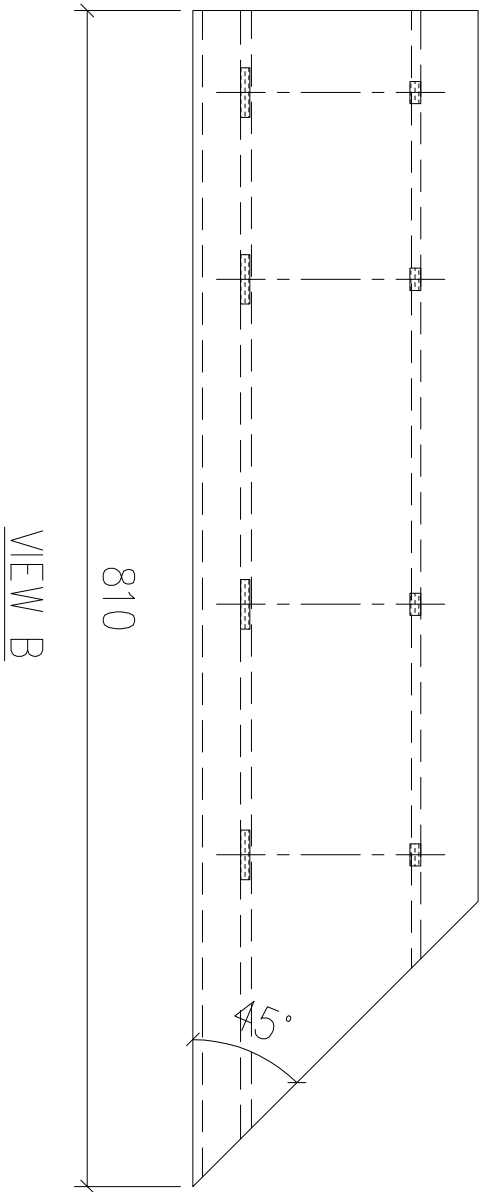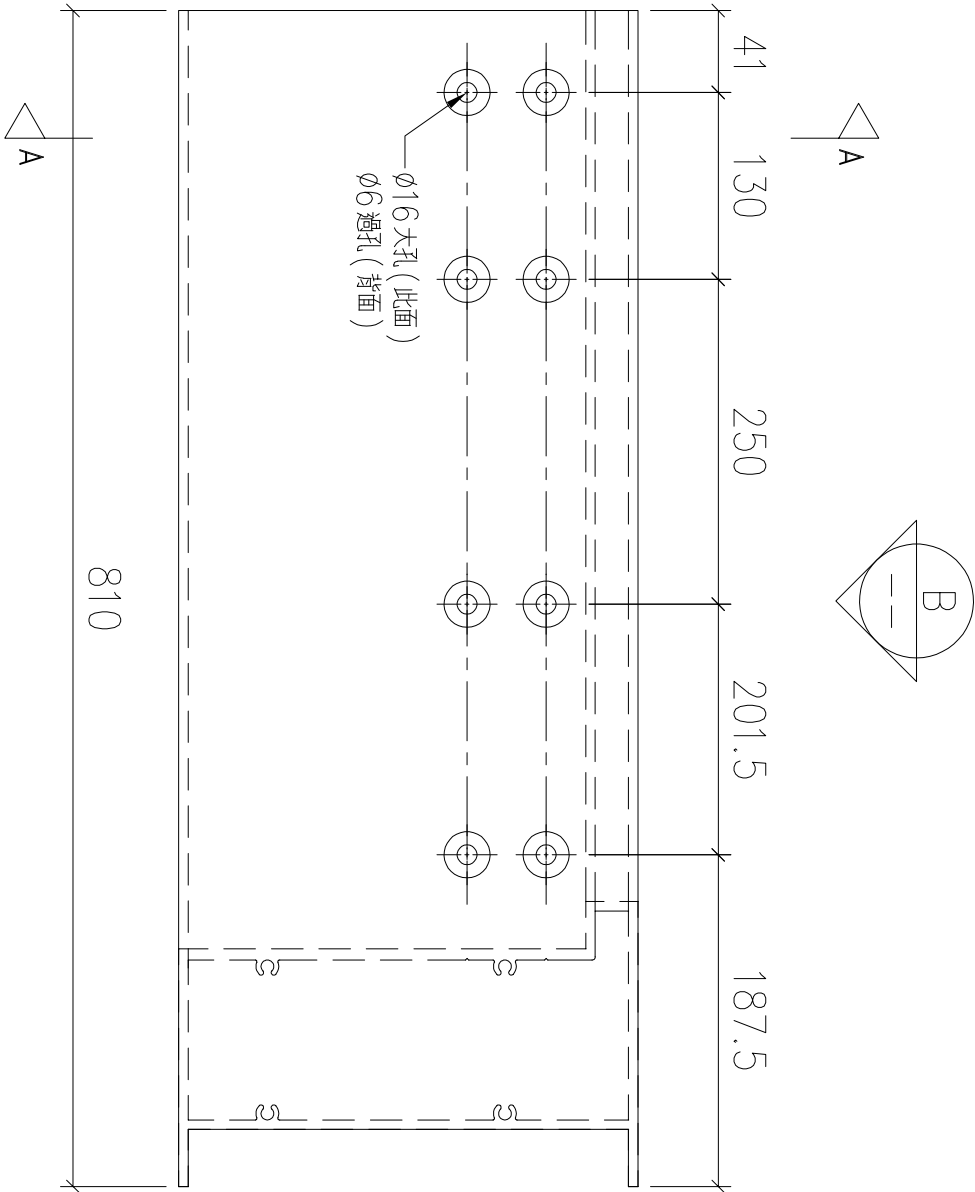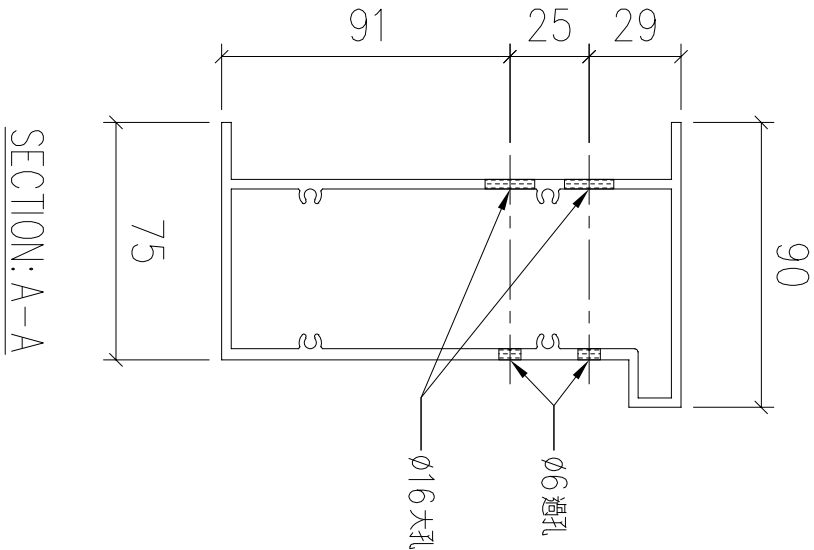

序號	物料編號	數量	安裝位置	樓層
01	T2-X86218-03	9	見派位圖	T2 FLAT A 6~16/F
02	T2-X86218-03	8	見派位圖	T2 FLAT A 17~25/F
03	T3-X86218-03	9	見派位圖	T3 FLAT A 6~16/F
04	T3-X86218-03	8	見派位圖	T3 FLAT A 17~25/F
		34		

名稱	底橫外飾加工圖	制圖	LHR	2022,09,23	修改	—		
材料	X86218	復核	—	—	日期	—		
顏色	JMQ213457(3coats)	批準			圖號	J853-GB-FAB3-130		




送工地

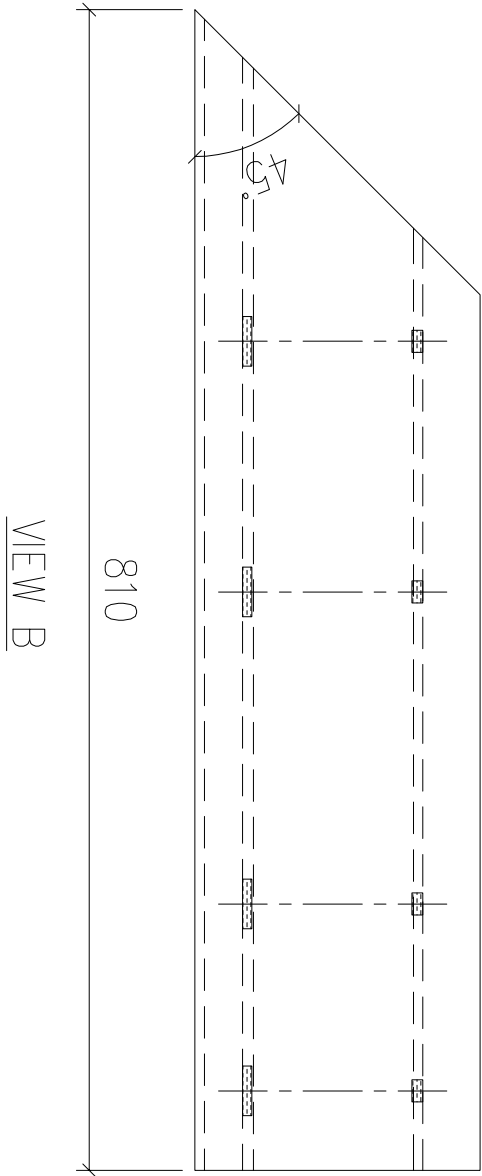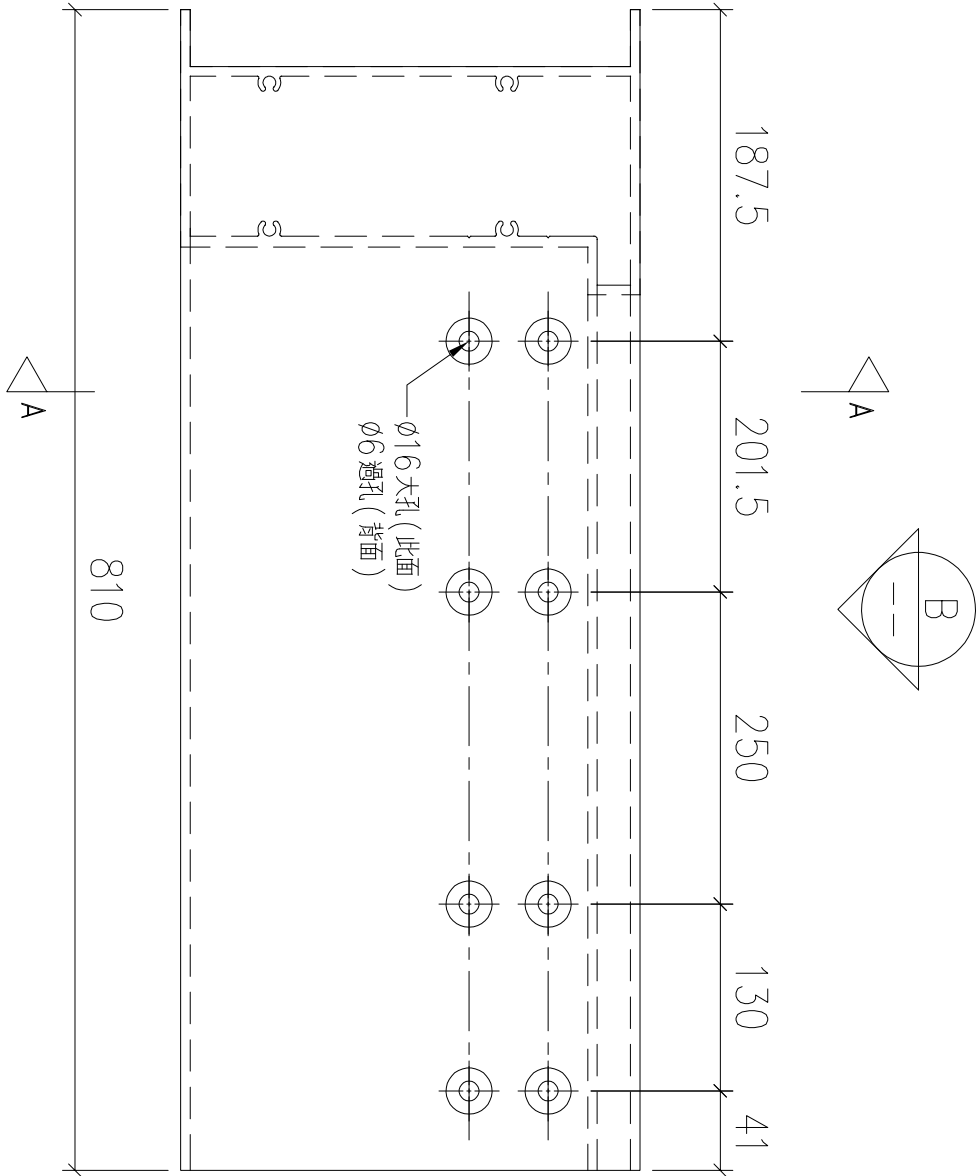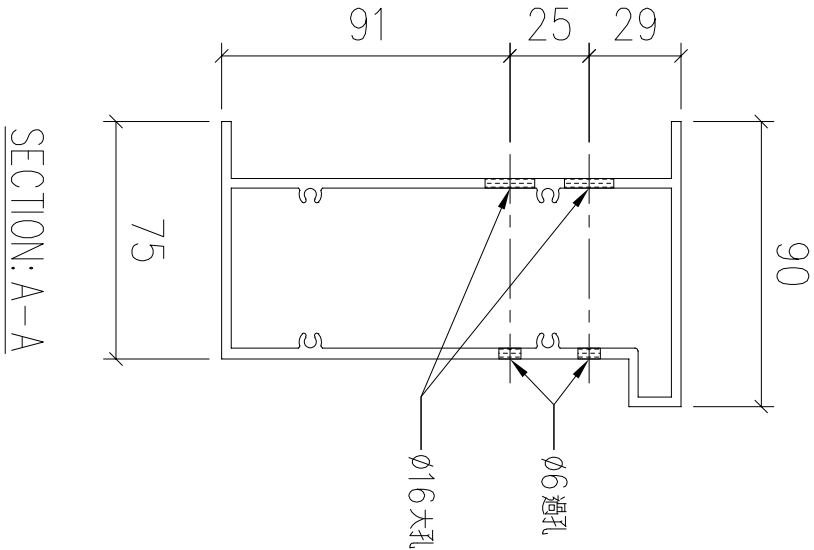

序號	物料編號	數量	安裝位置	樓層
01	T2-X86218-07	8	見派位圖	T2 FLAT A 17~25/F
02	T2-X86218-07	9	見派位圖	T2 FLAT D 6~16/F
03	T3-X86218-07	8	見派位圖	T3 FLAT A 17~25/F
04	T3-X86218-07	9	見派位圖	T3 FLAT D 6~16/F
		34		

名稱	底橫外飾加工圖	制圖	LHR	2022,09,23	修改	—		
材料	X86218	復核	—	—	日期	—		
顏色	JMQ213457(3coats)	批準			圖號	J853-GB-FAB3-131		

送工地

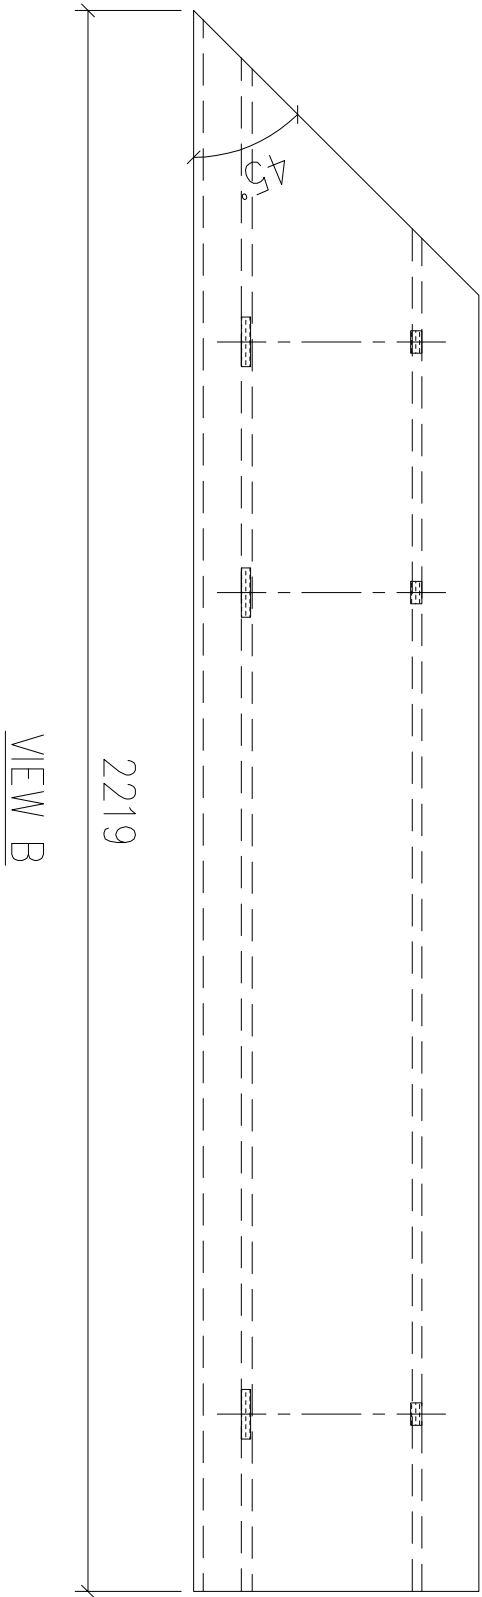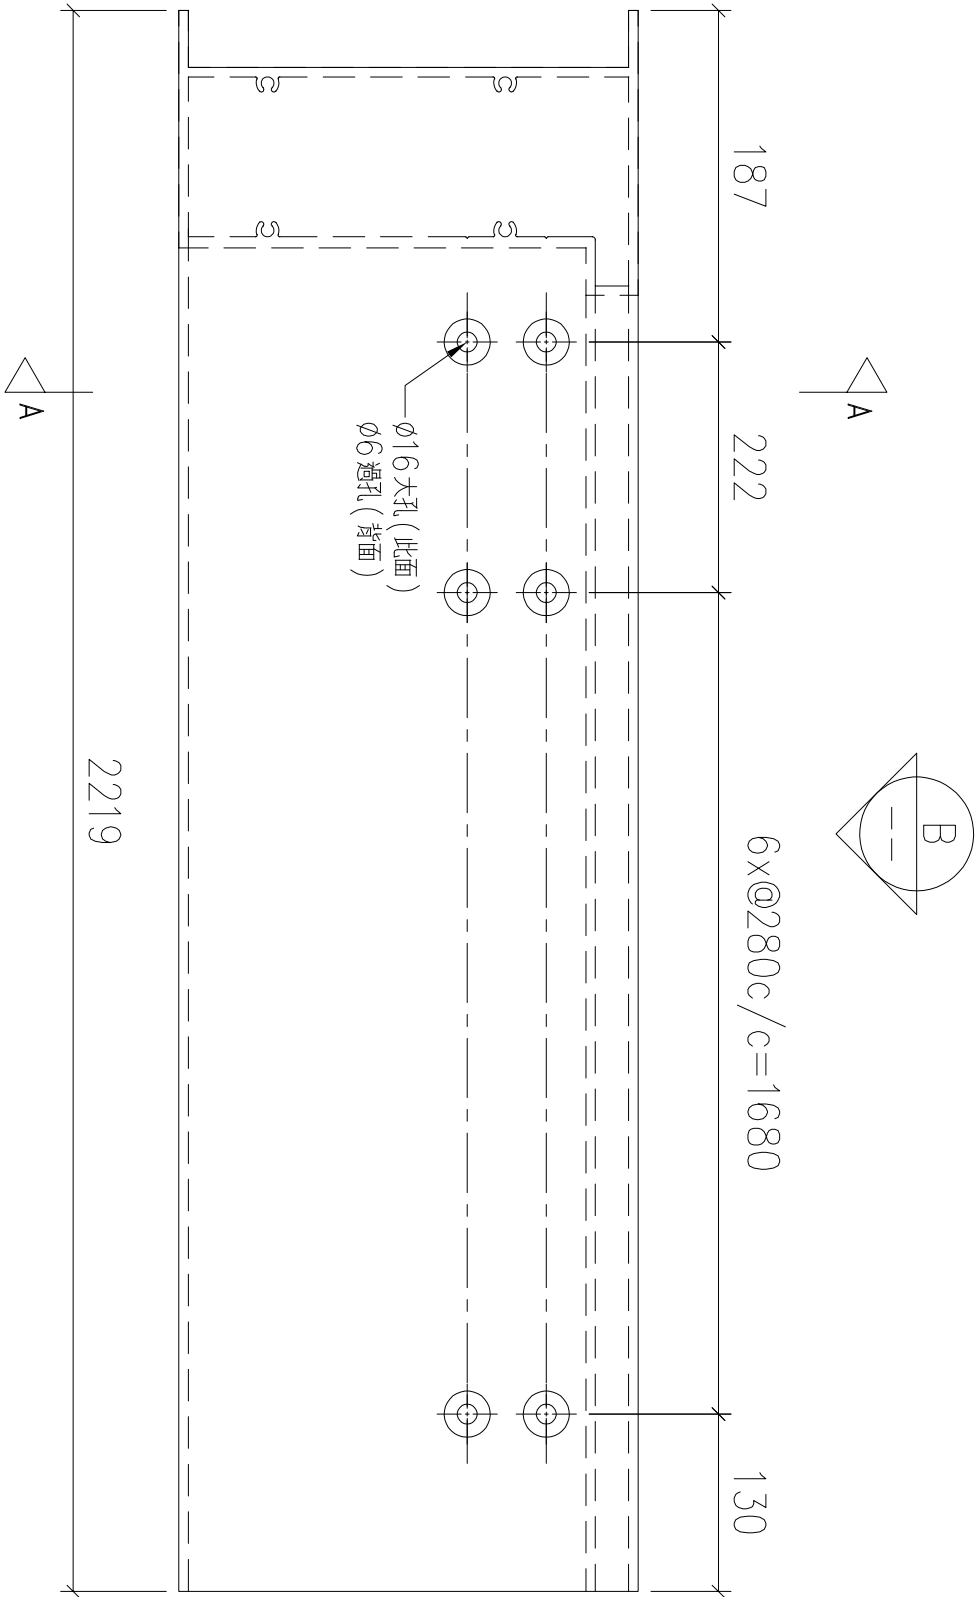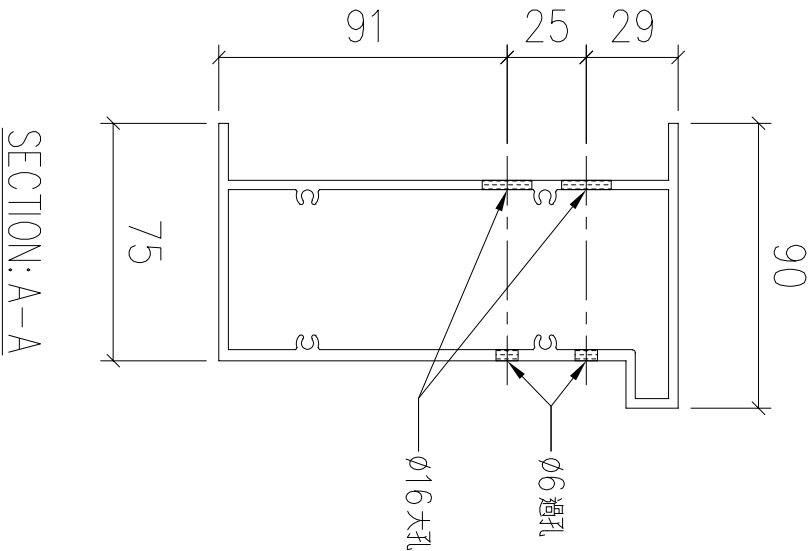

序號	物料編號	數量	安裝位置	樓層
01	T2-X86218-05	8	見派位圖	T2 FLAT A 17~25/F

名稱	底橫外飾加工圖	制圖	LHR	2022,09,23	修改	—		
材料	X86218	復核	—	—	日期	—		
顏色	JMQ213457(3coats)	批準			圖號	J853-GB-FAB3-132		




錦上路

送工地





名稱	底橫外飾加工圖	制圖	LHR	2022,09,23	修改	—		
材料	X86218	復核	—	—	日期	—		
顏色	JMQ213457(3coats)	批準			圖號	J853-GB-FAB3-133		

送工地

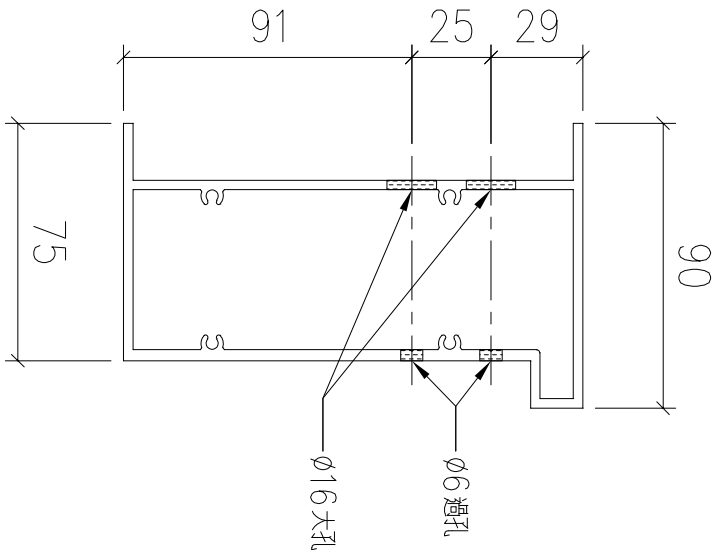

SECTION: A-A


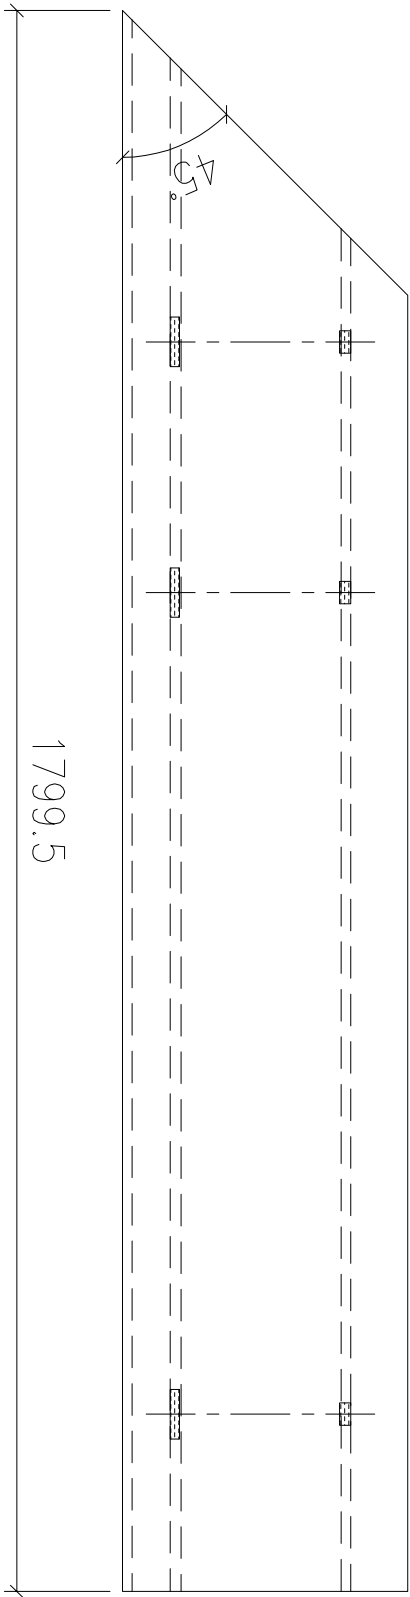
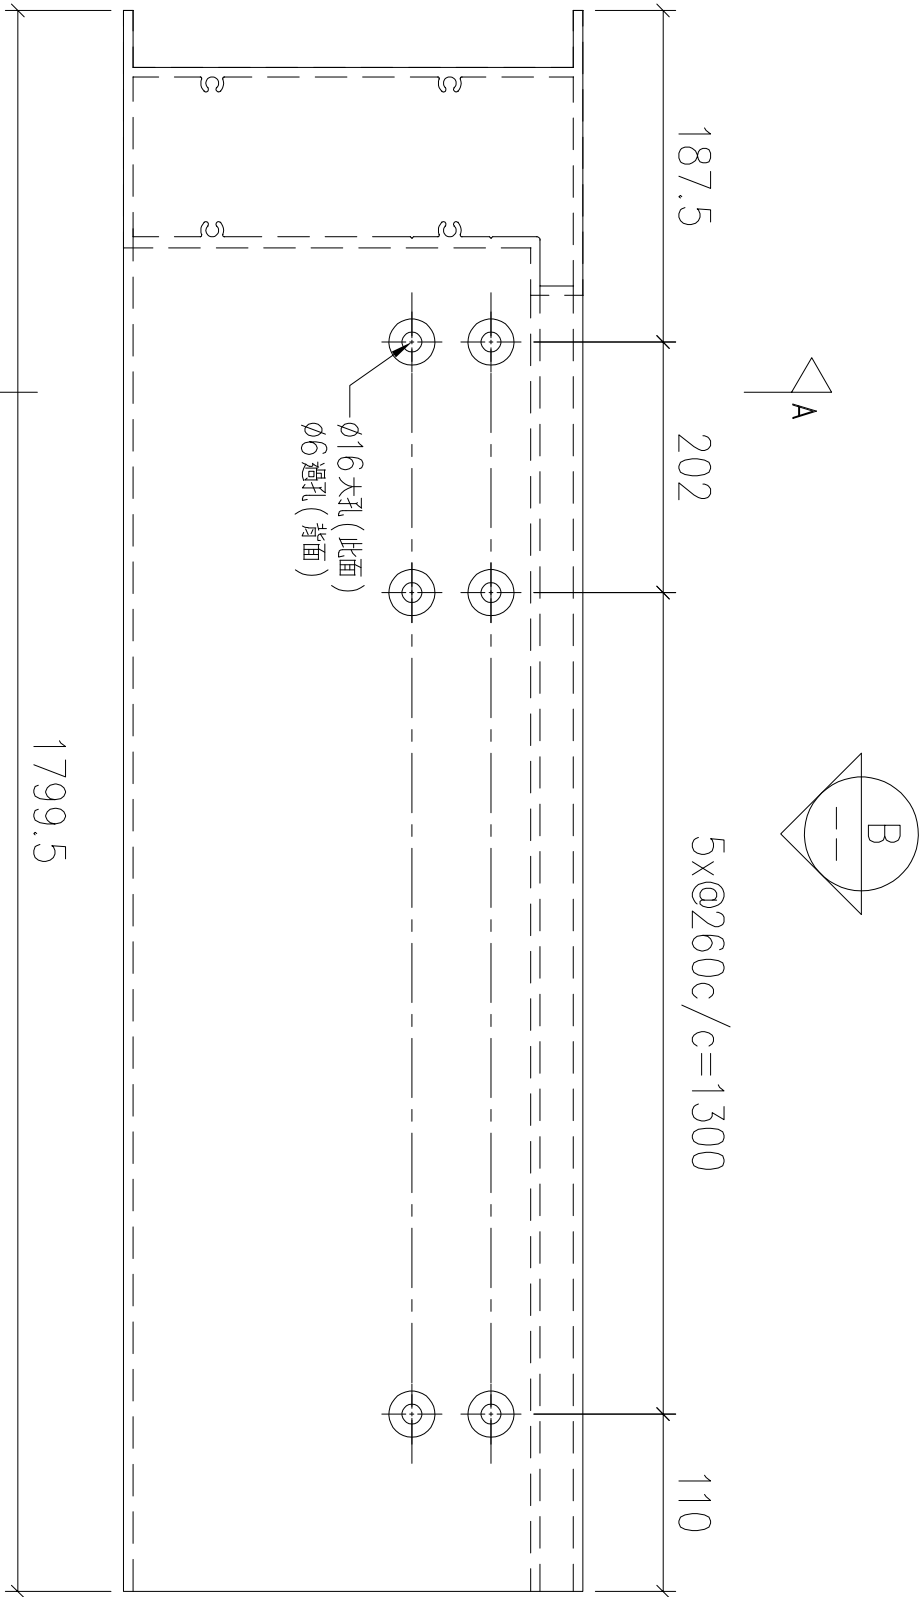


VIEW B

序號	物料編號	數量	安裝位置	樓層
01	T2-X86218-08	18	見派位圖	T2 FLAT B 6~26/F
02	T2-X86218-08	19	見派位圖	T2 FLAT C 5~26/F
03	T3-X86218-08	18	見派位圖	T3 FLAT B 6~26/F
04	T3-X86218-08	18	見派位圖	T3 FLAT C 6~26/F
		73		

名稱	底橫外飾加工圖	制圖	LHR	2022,09,23	修改	—		
材料	X86218	復核	—	—	日期	—		
顏色	JMQ213457(3coats)	批準			圖號	J853-GB-FAB3-134		




送工地

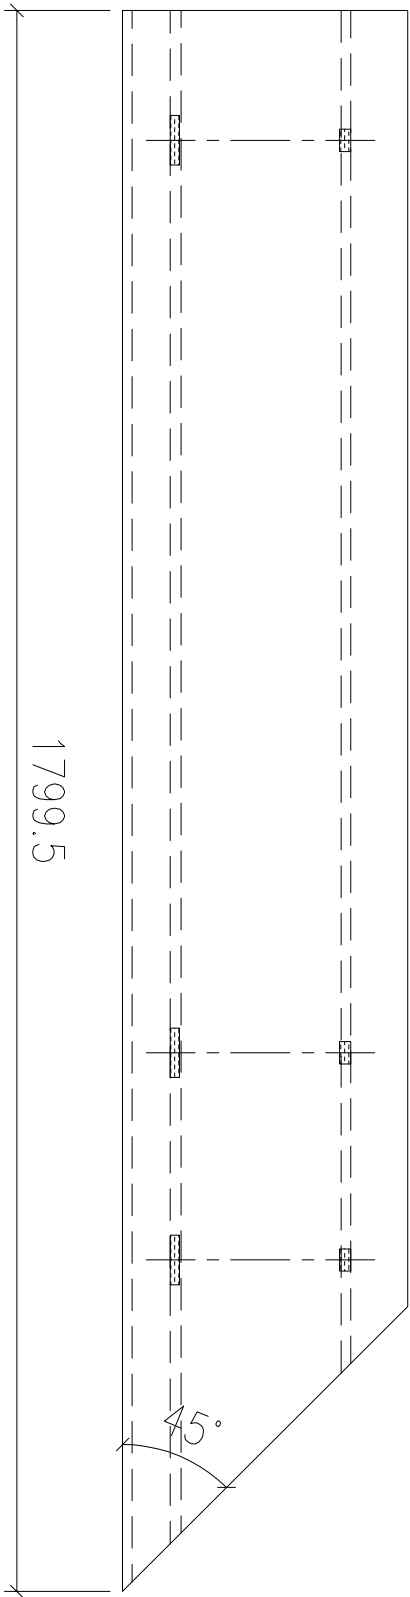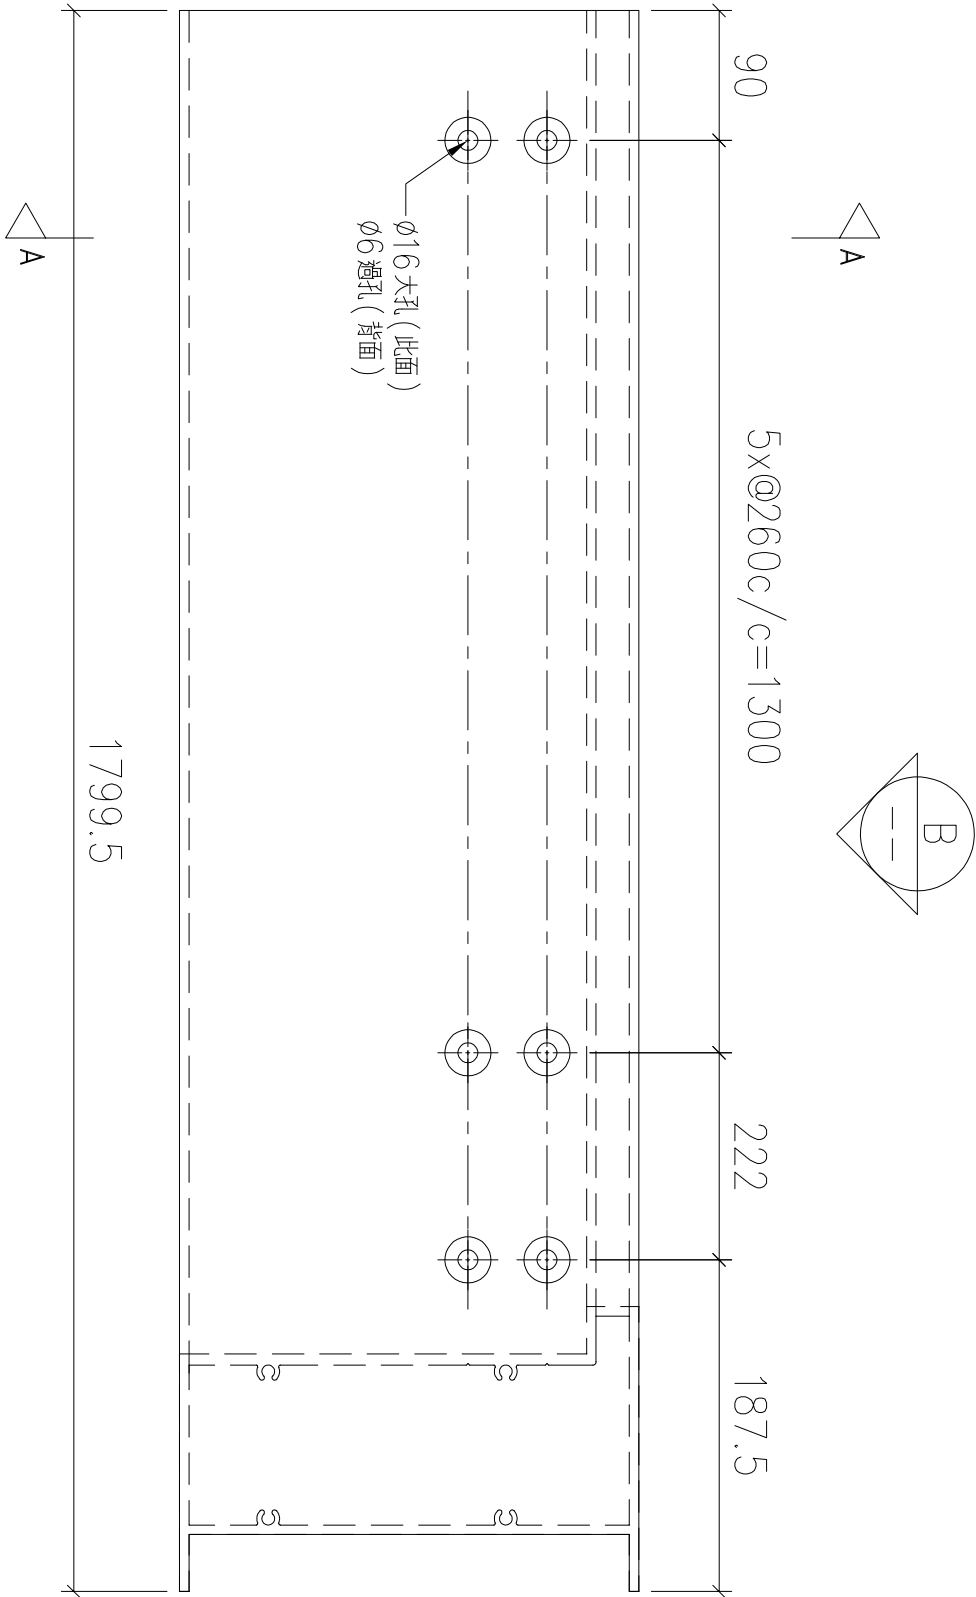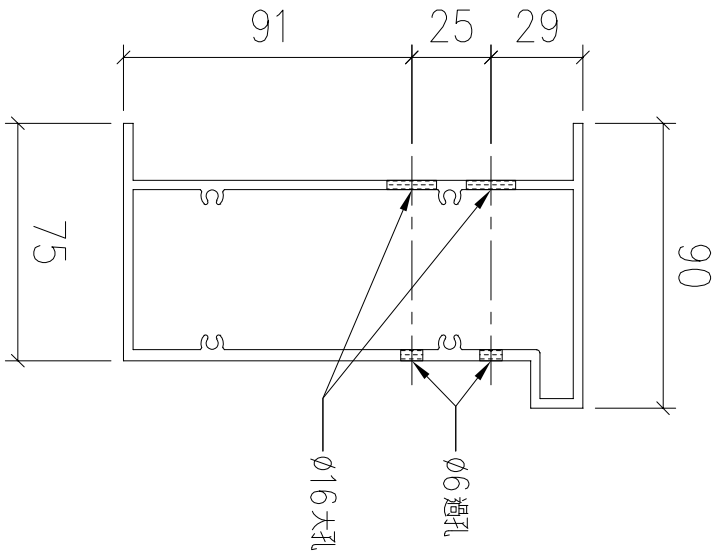

序號	物料編號	數量	安裝位置	樓層
01	T2-X86218-09	18	見派位圖	T2 FLAT B 6~26/F
02	T2-X86218-09	19	見派位圖	T2 FLAT C 5~26/F
03	T3-X86218-09	18	見派位圖	T3 FLAT B 6~26/F
04	T3-X86218-09	18	見派位圖	T3 FLAT C 6~26/F
		73		

名稱	底橫外飾加工圖	制圖	LHR	2022,09,23	修改	—		
材料	X86218	復核	—	—	日期	—		
顏色	JMQ213457(3coats)	批準			圖號	J853-GB-FAB3-135		




送工地

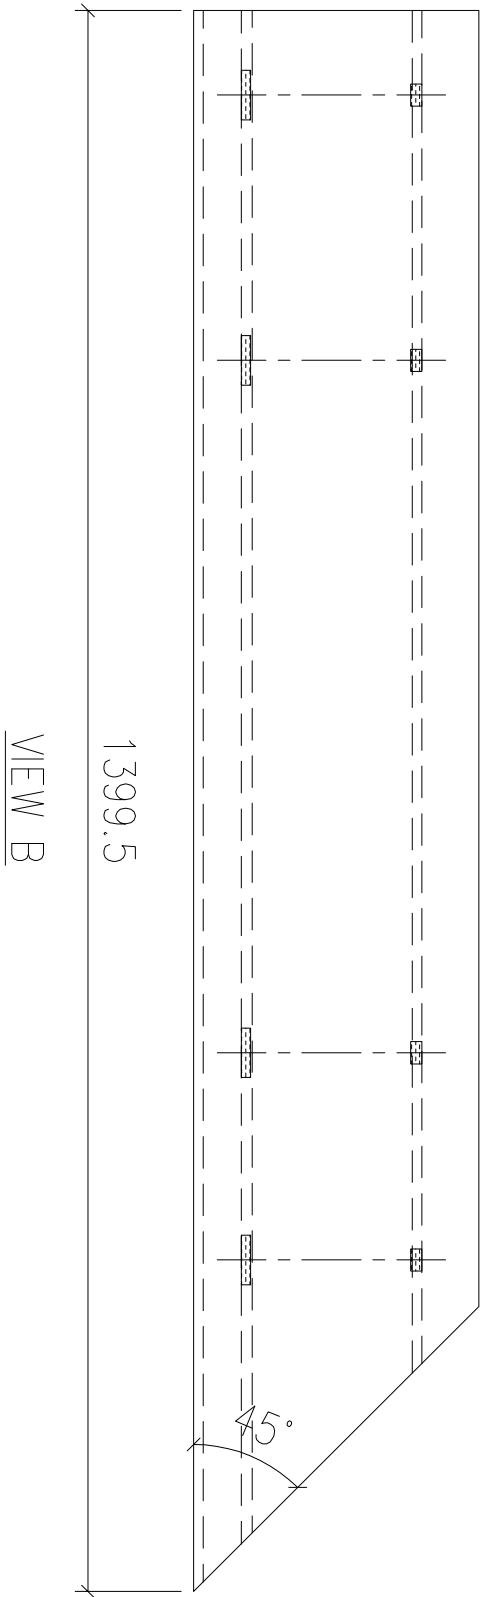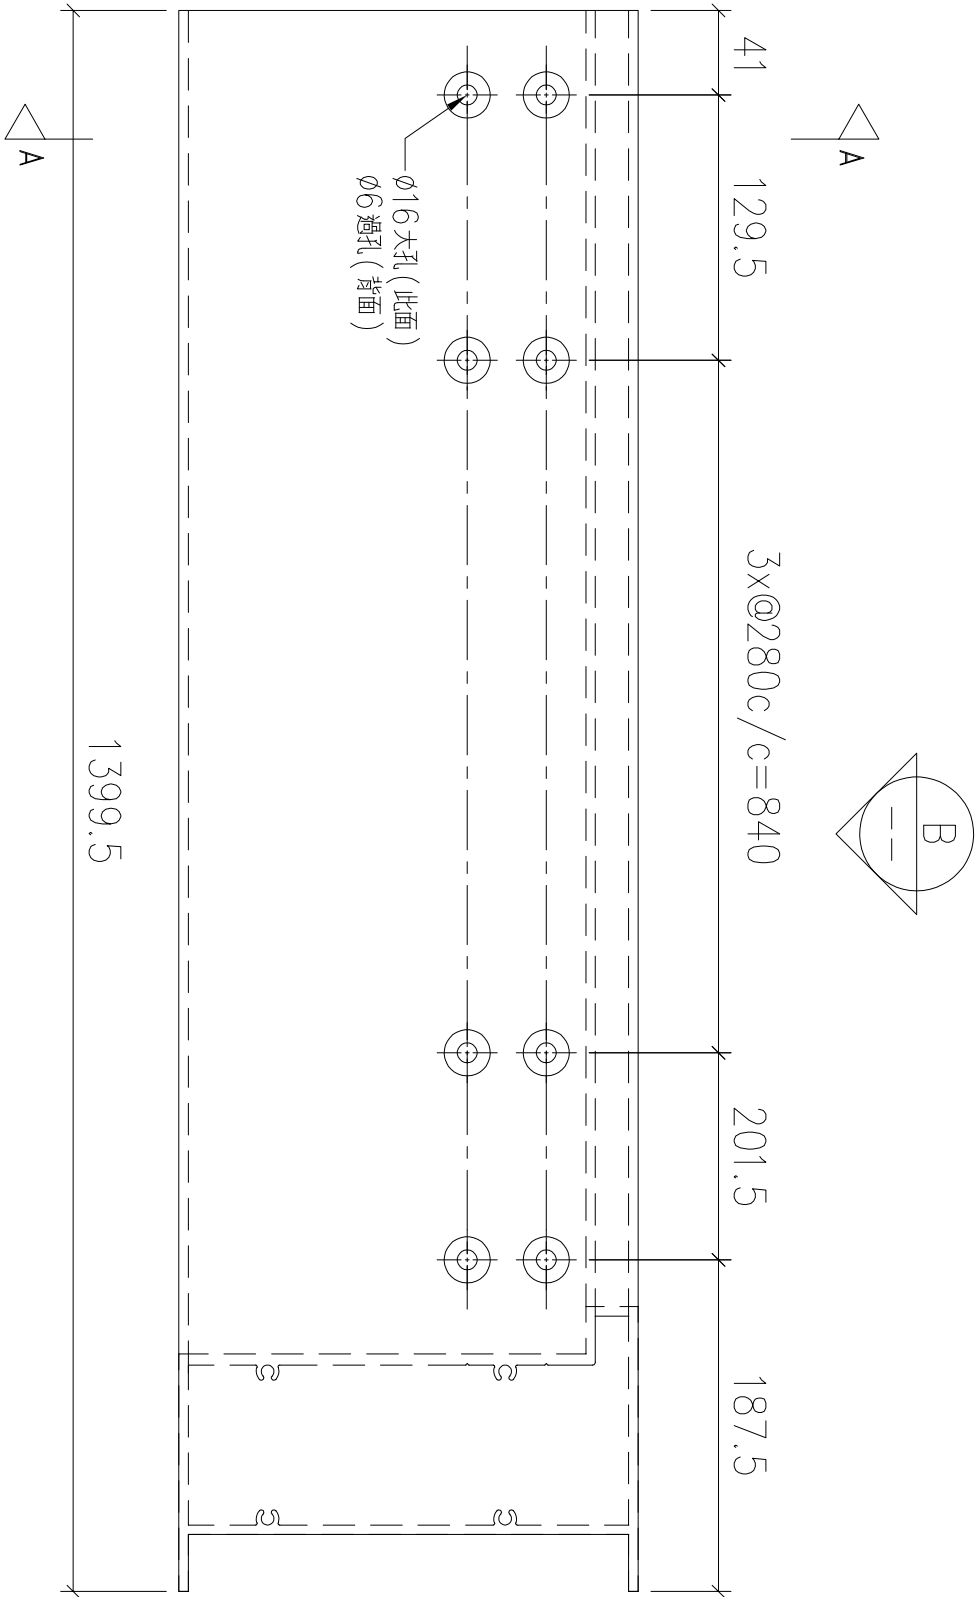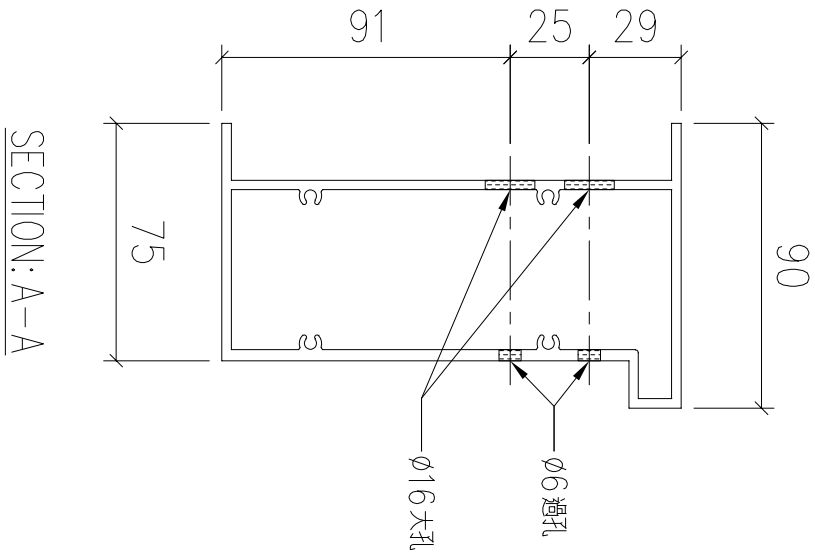

序號	物料編號	數量	安裝位置	樓層
01	T2-X86218-10	18	見派位圖	T2 FLAT B 6~26/F
02	T3-X86218-10	18	見派位圖	T3 FLAT B 6~26/F
		36		

名稱	底橫外飾加工圖	制圖	LHR	2022,09,23	修改	—		
材料	X86218	復核	—	—	日期	—		
顏色	JMQ213457(3coats)	批準			圖號	J853-GB-FAB3-136		


送工地

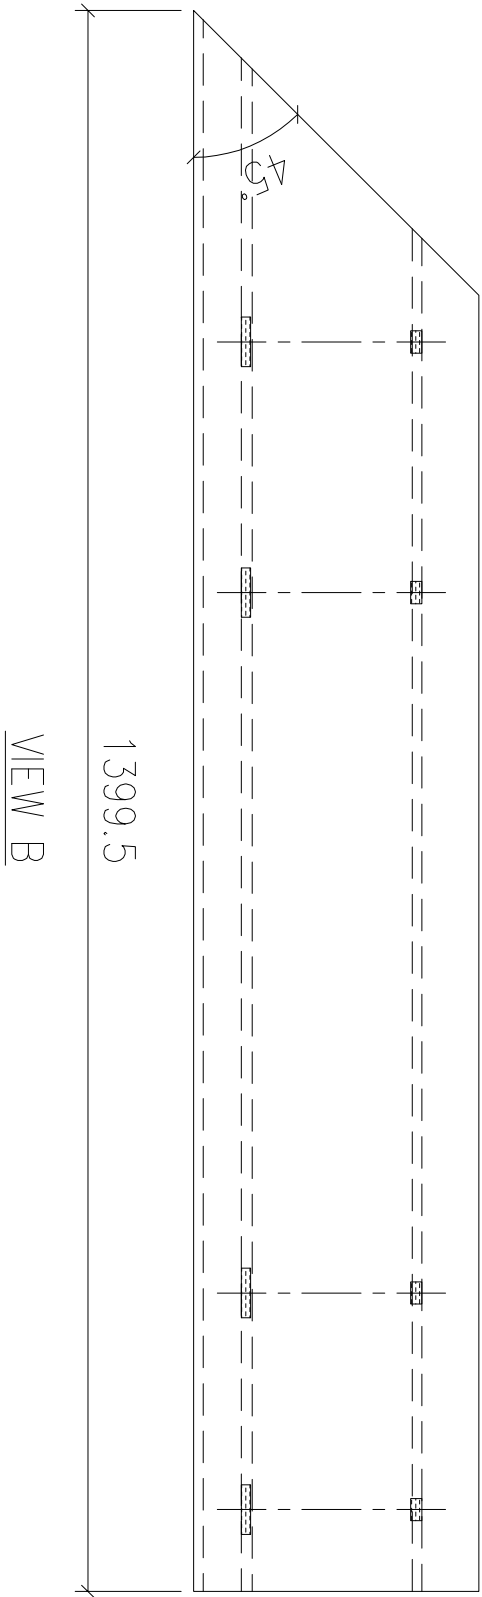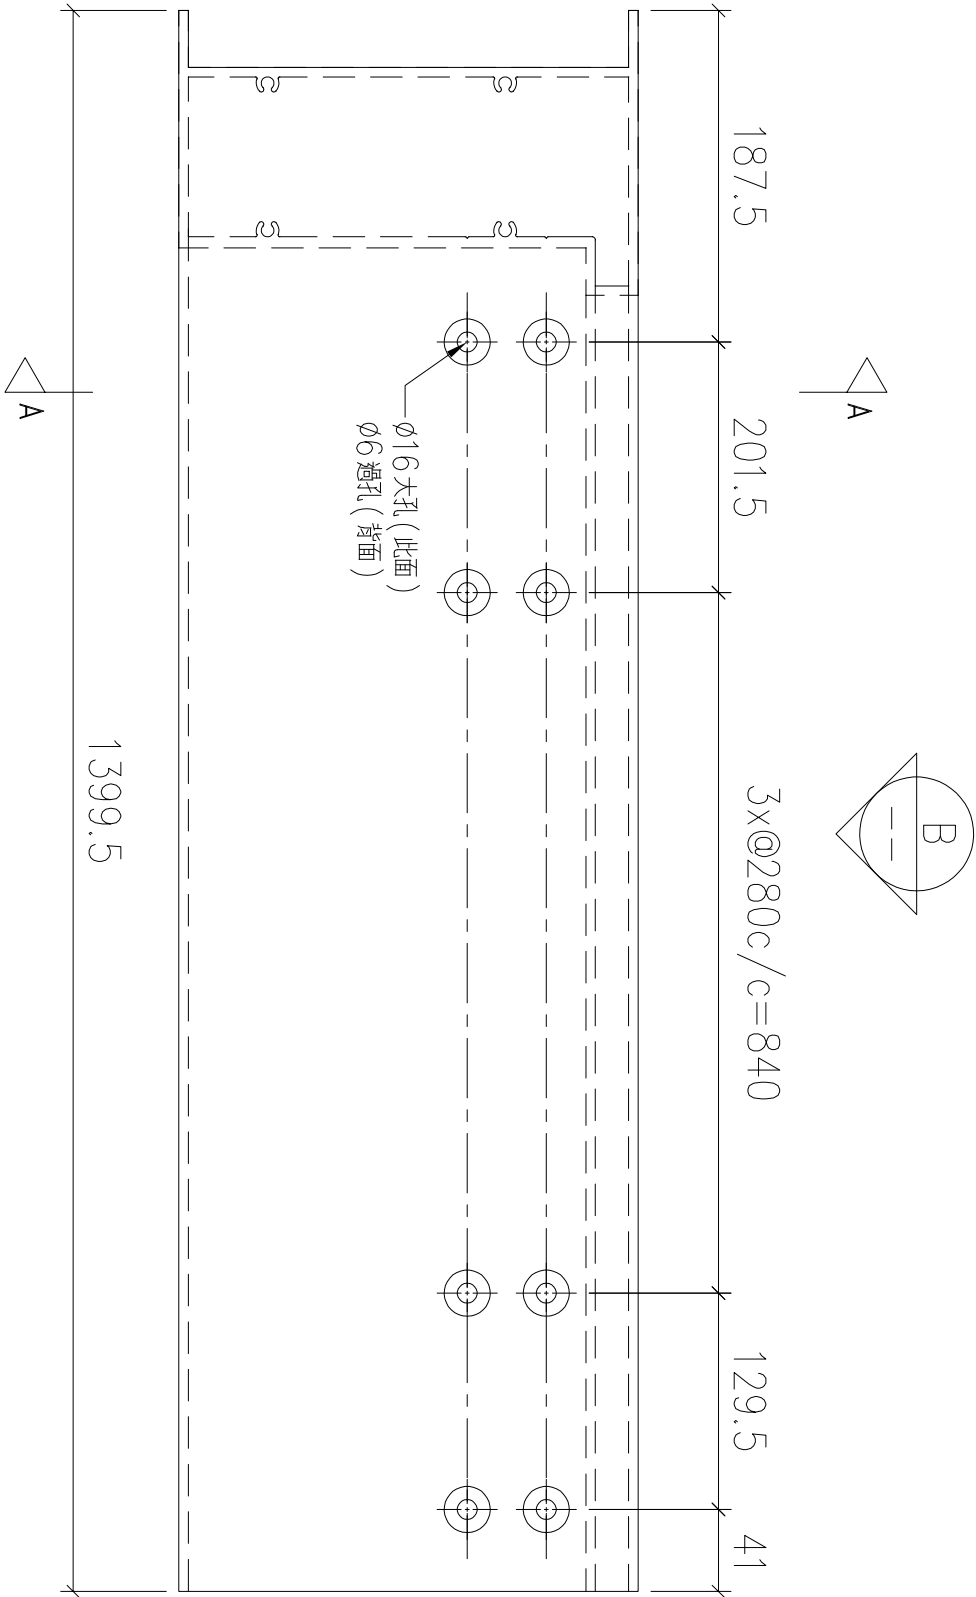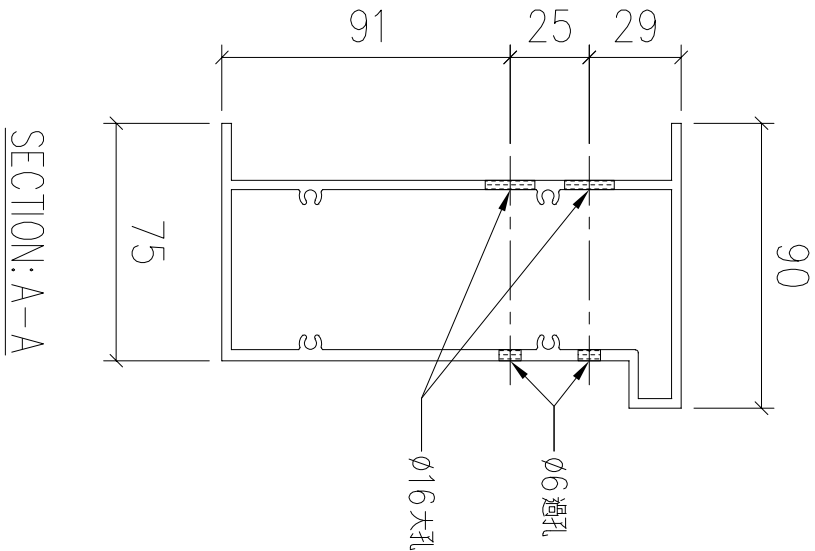

序號	物料編號	數量	安裝位置	樓層
01	T2-X86218-11	19	見派位圖	T2 FLAT C 5~26/F
02	T3-X86218-11	18	見派位圖	T3 FLAT C 6~26/F
		37		

名稱	底橫外飾加工圖	制圖	LHR	2022,09,23	修改	—		
材料	X86218	復核	—	—	日期	—		
顏色	JMQ213457(3coats)	批準			圖號	J853-GB-FAB3-137		



送工地

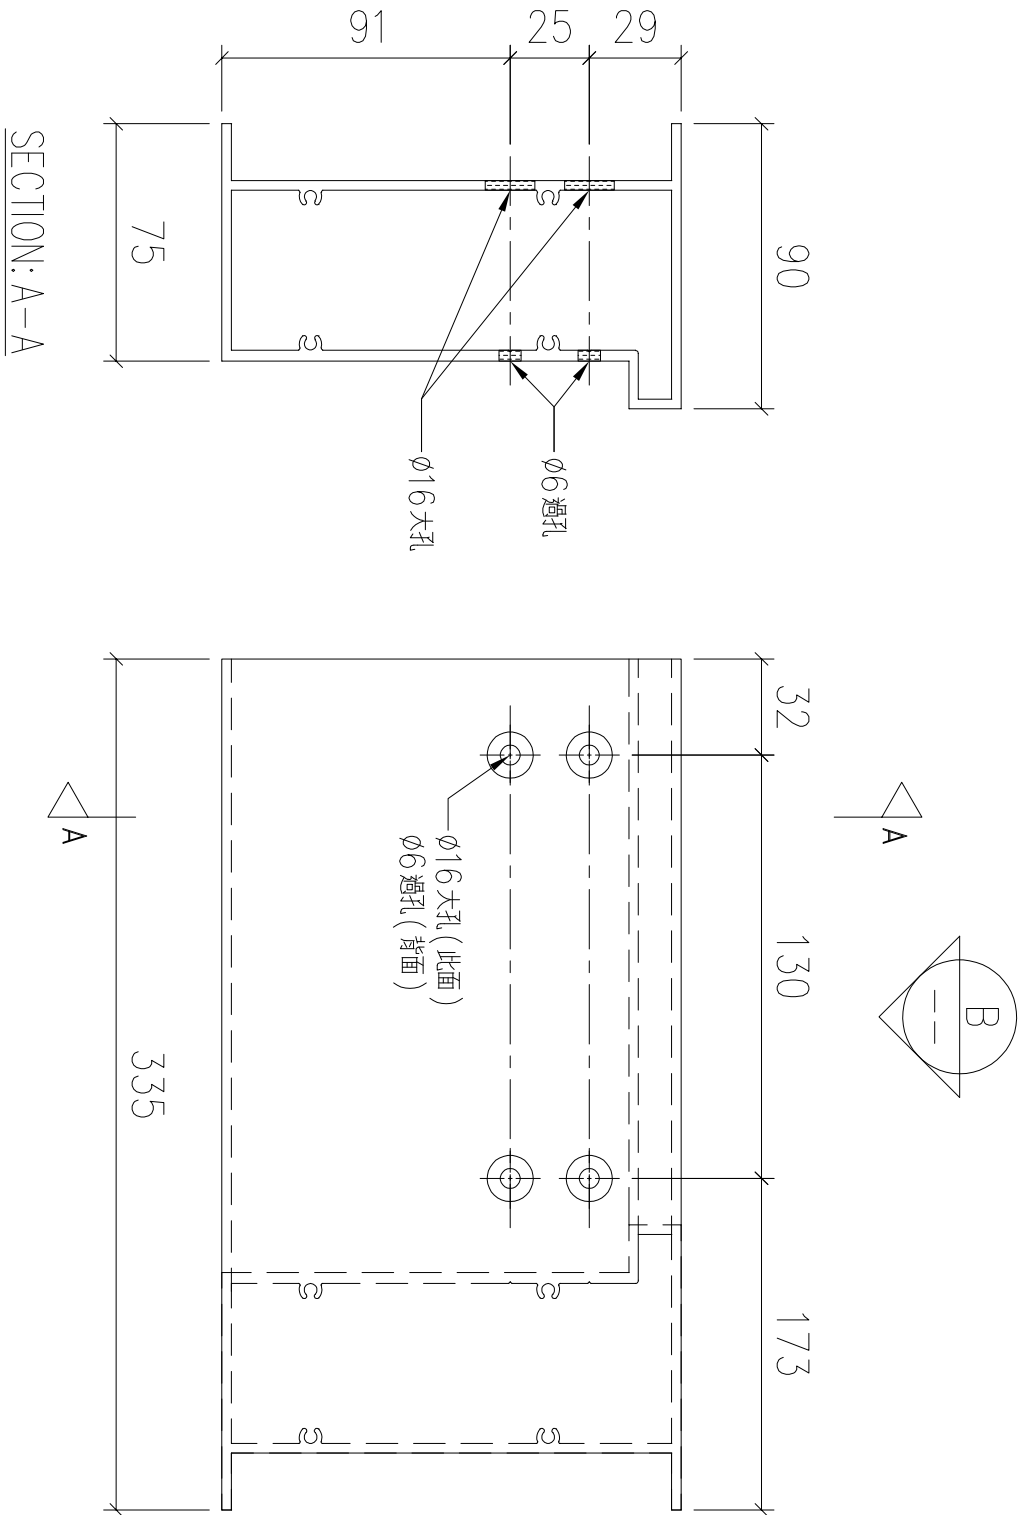

序號	物料編號	數量	安裝位置	樓層
01	T2-X86218-12	19	見派位圖	T2 FLAT C 5~26/F
02	T3-X86218-12	18	見派位圖	T3 FLAT C 6~26/F
		37		


名稱	底橫外飾加工圖	制圖	LHR	2022,09,23	修改	—		
材料	X86218	復核	—	—	日期	—		
顏色	JMQ213457(3coats)	批準			圖號	J853-GB-FAB3-138		

送工地

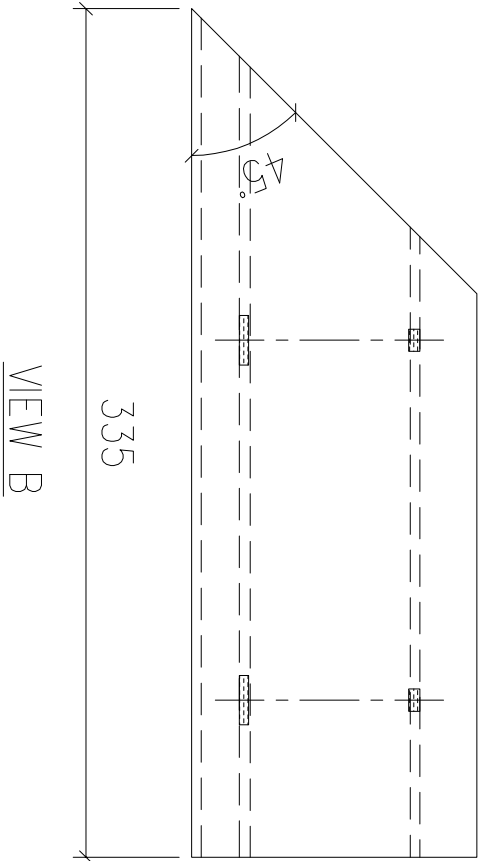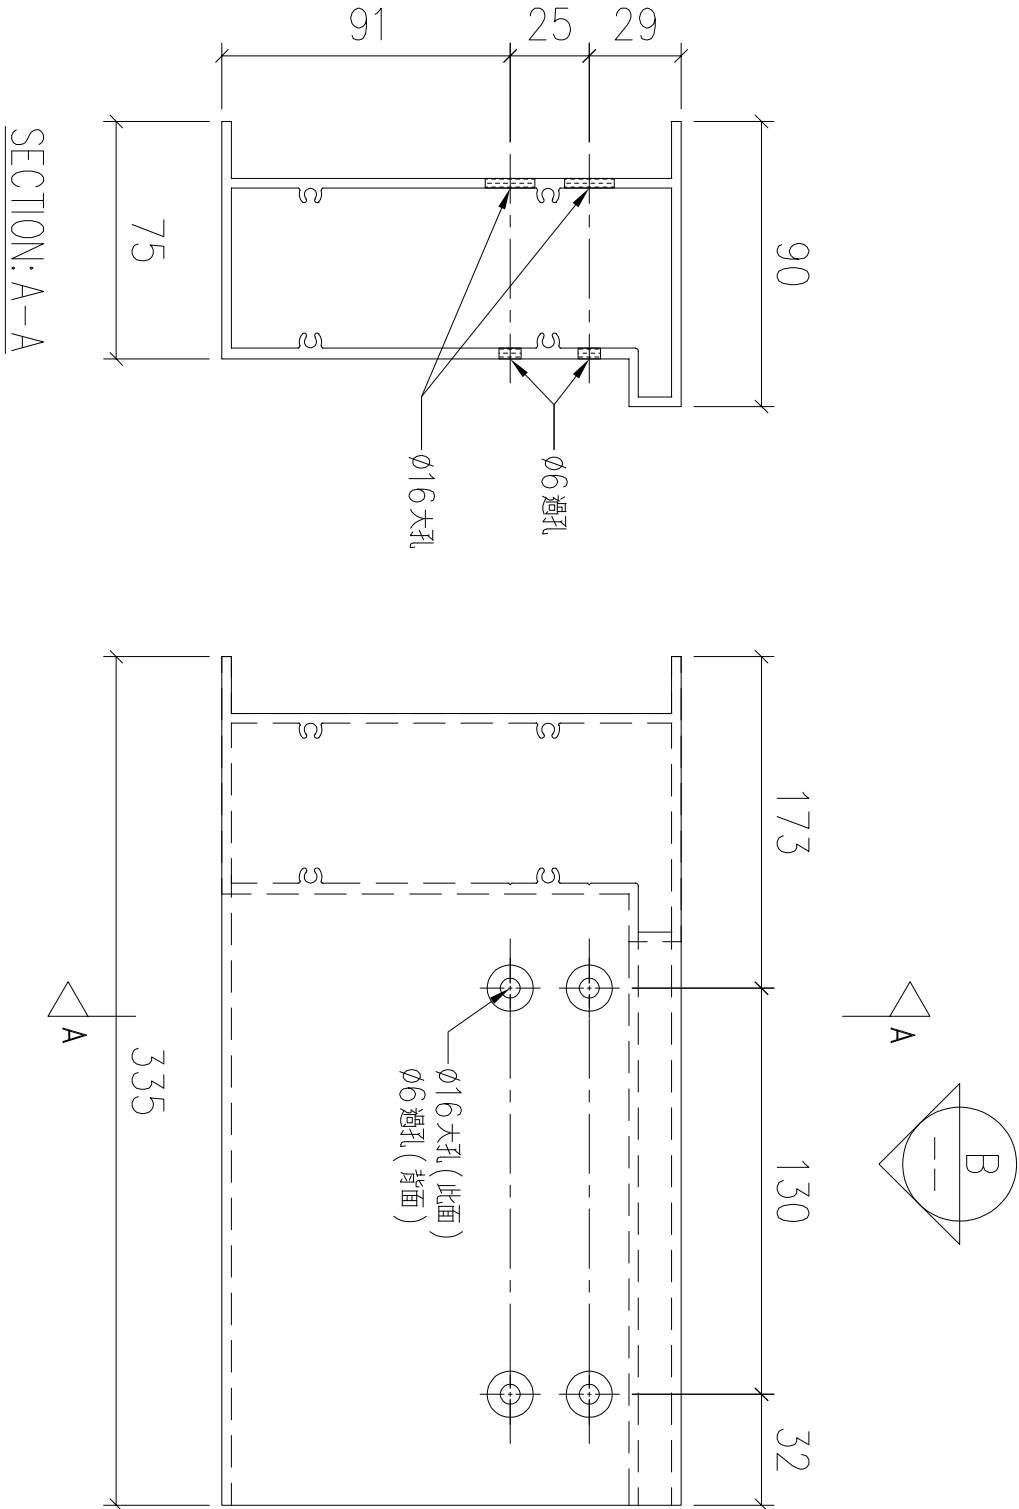




序號	物料編號	數量	安裝位置	樓層
01	T2-X86218-13	18	見派位圖	T2 FLAT B 6~26/F
02	T3-X86218-13	18	見派位圖	T3 FLAT B 6~26/F
		36		

名稱	底橫外飾加工圖	制圖	LHR	2022,09,23	修改	—		
材料	X86218	復核	—	—	日期	—		
顏色	JMQ213457(3coats)	批準			圖號	J853-GB-FAB3-139		

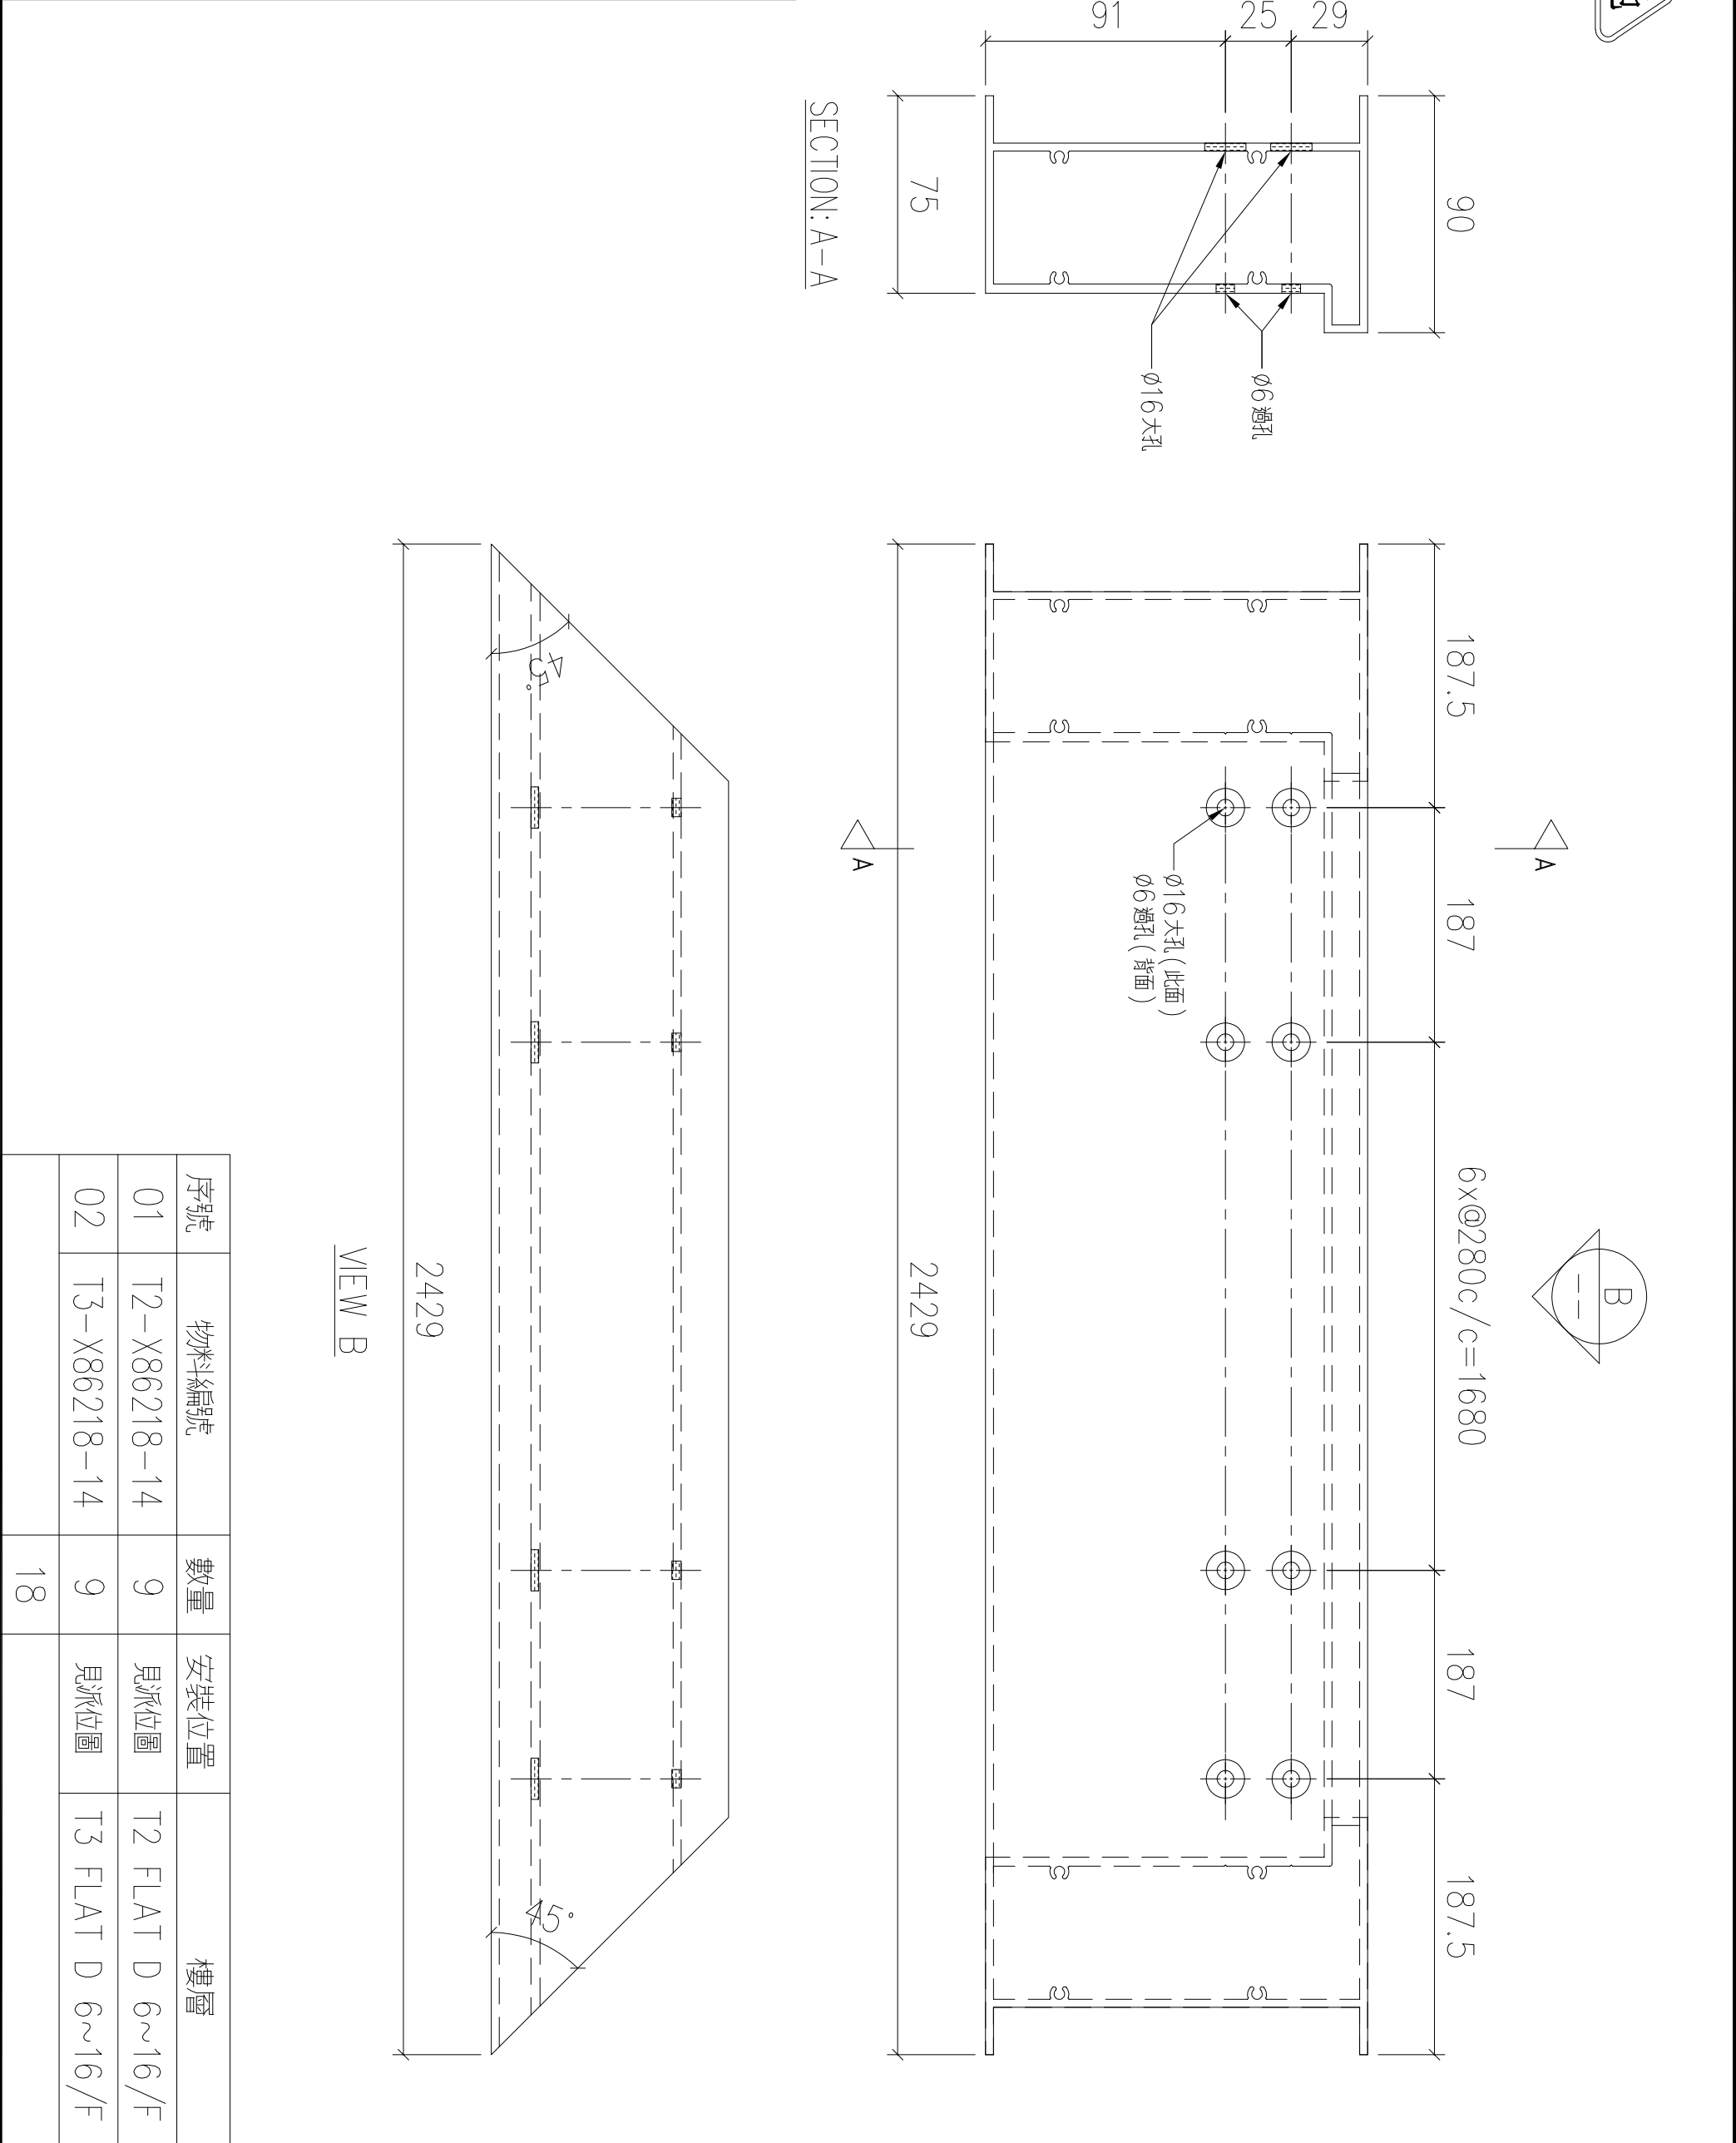

名稱	底橫外飾加工圖	制圖	LHR	2022,09,23	修改	—		
材料	X86218	復核	—	—	日期	—		
顏色	JMQ213457(3coats)	批準			圖號	J853-GB-FAB3-140		




送工地

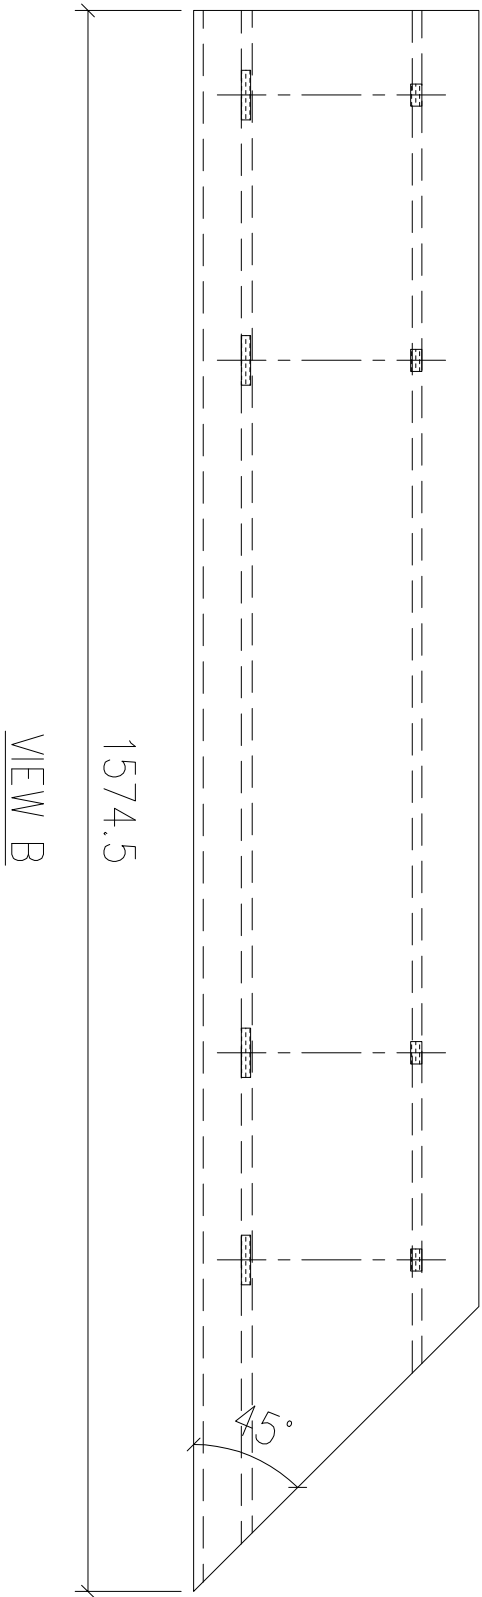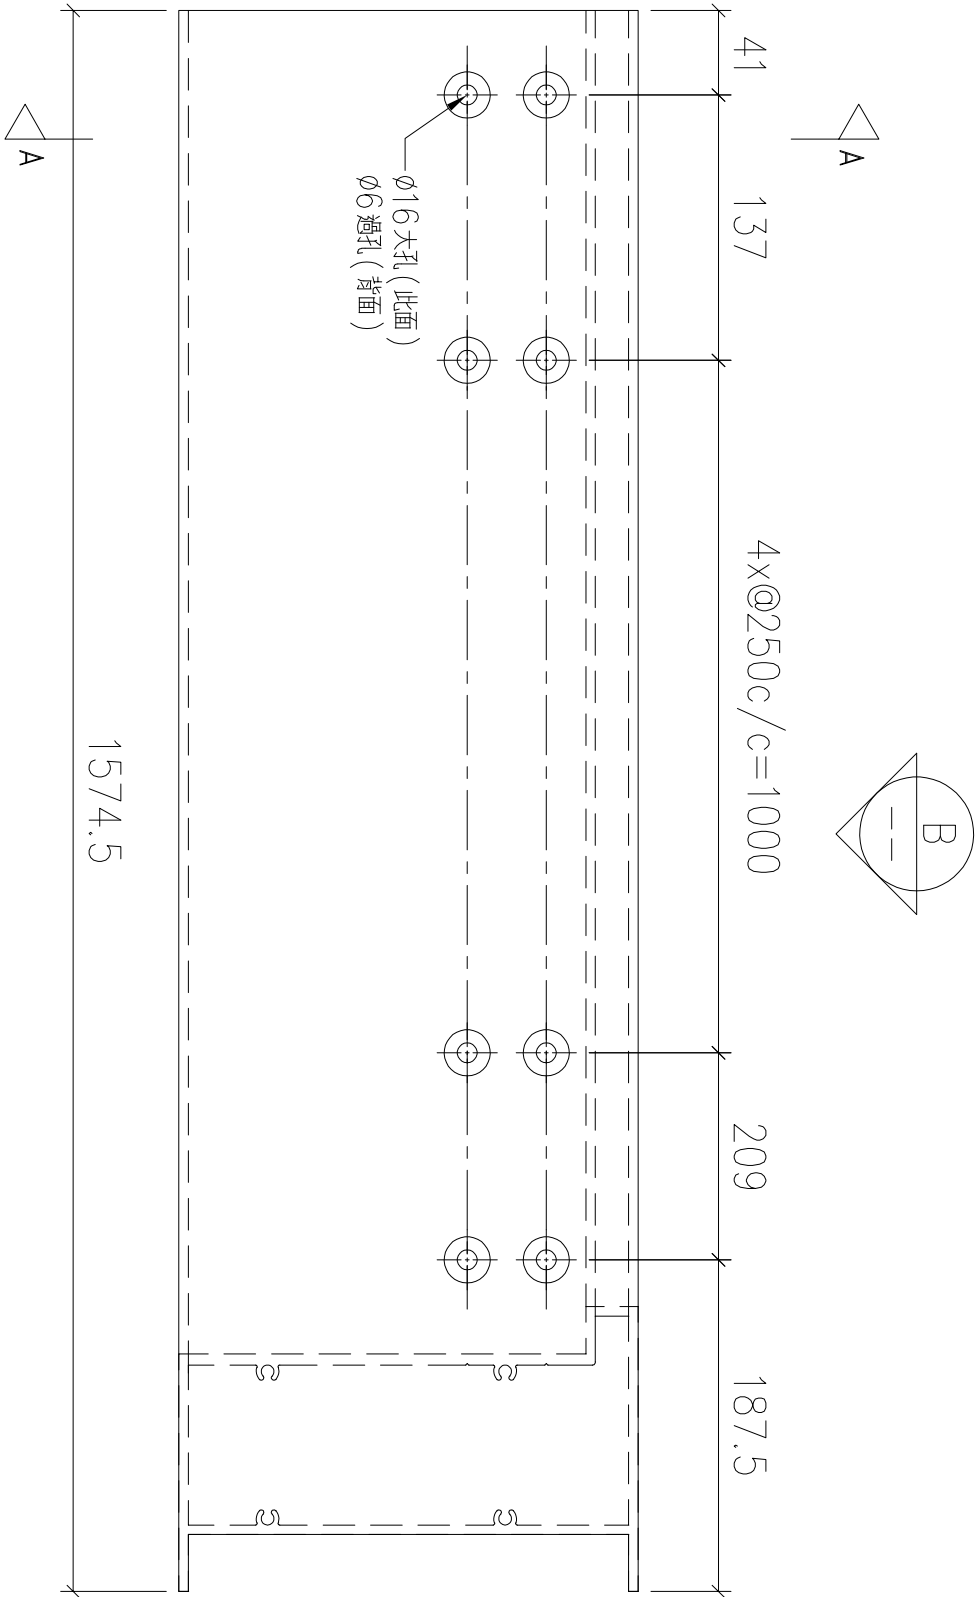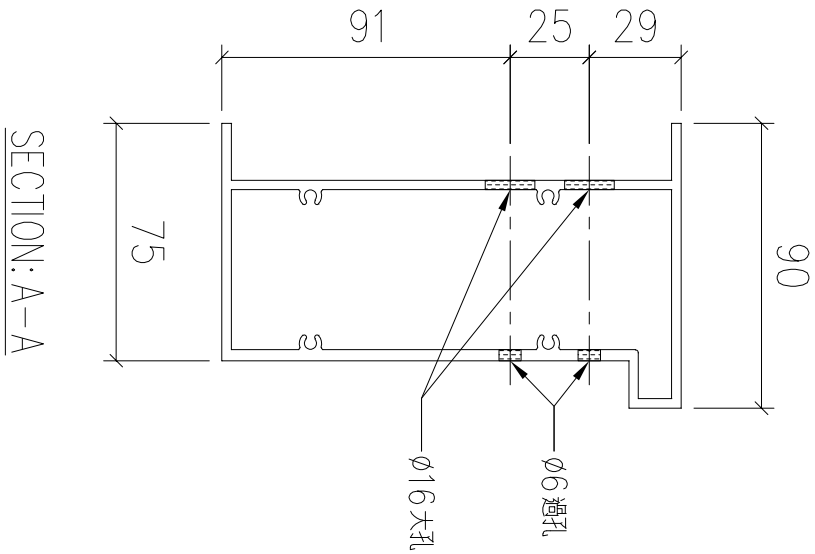

序號	物料編號	數量	安裝位置	樓層
01	T2-X86218-15	9	見派位圖	T2 FLAT D 6~16/F
02	T3-X86218-15	9	見派位圖	T3 FLAT D 6~16/F
		18		

名稱	底橫外飾加工圖	制圖	LHR	2022,09,23	修改	—		
材料	X86218	復核	—	—	日期	—		
顏色	JMQ213457(3coats)	批準			圖號	J853-GB-FAB3-141		




送工地

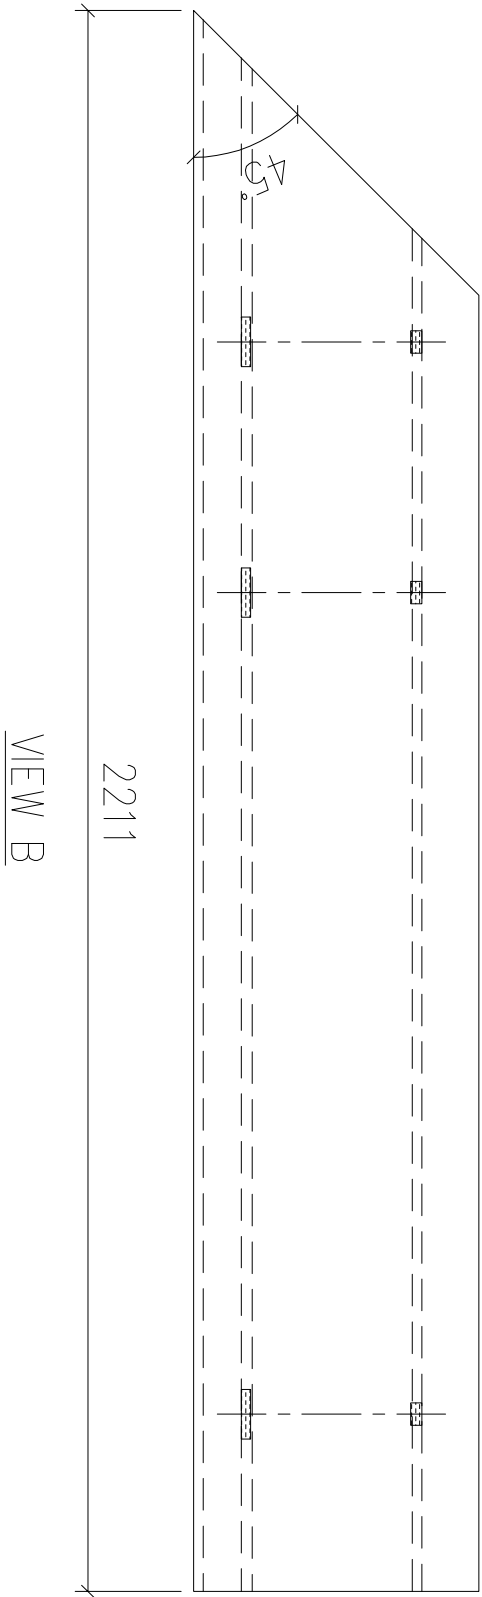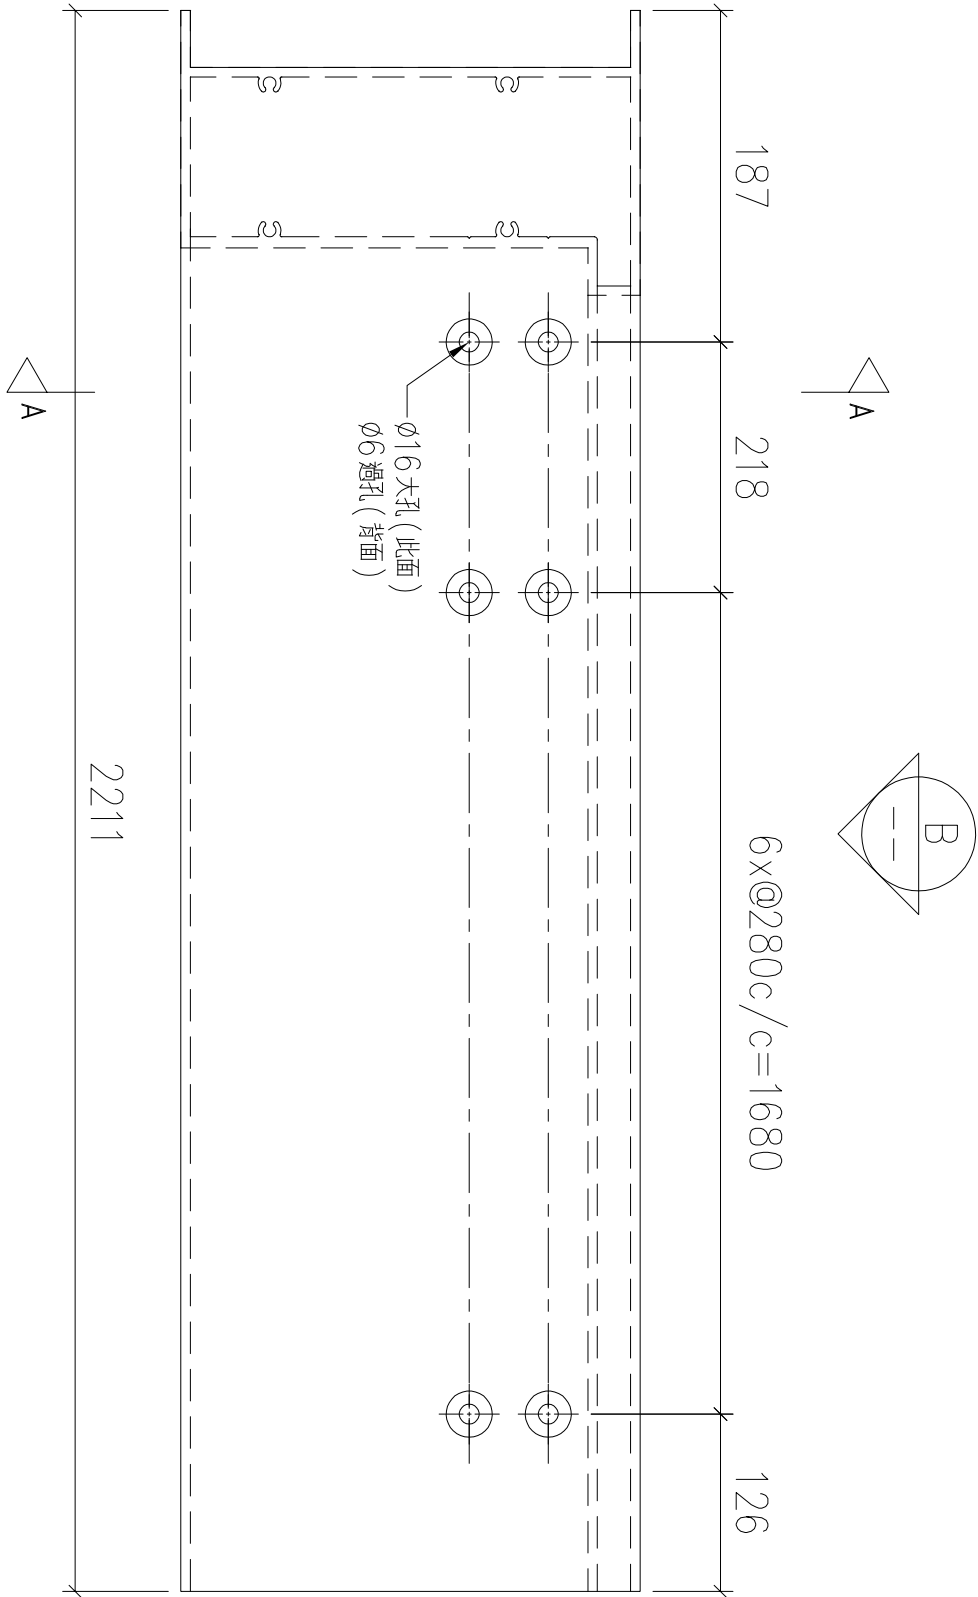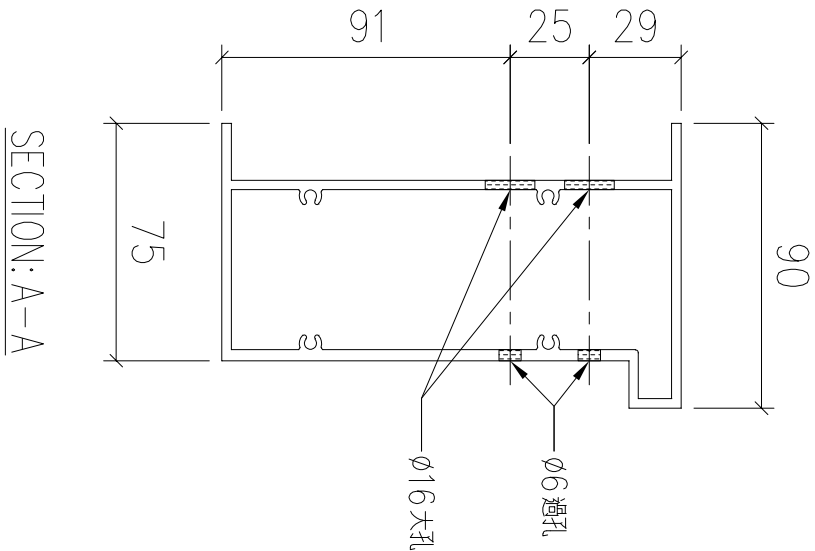

序號	物料編號	數量	安裝位置	樓層
01	T3-X86218-05	8	見派位圖	T3 FLAT A 17~25/F

名稱	底橫外飾加工圖	制圖	LHR	2022,09,23	修改	—		
材料	X86218	復核	—	—	日期	—		
顏色	JMQ213457(3coats)	批準			圖號	J853-GB-FAB3-142		


送工地

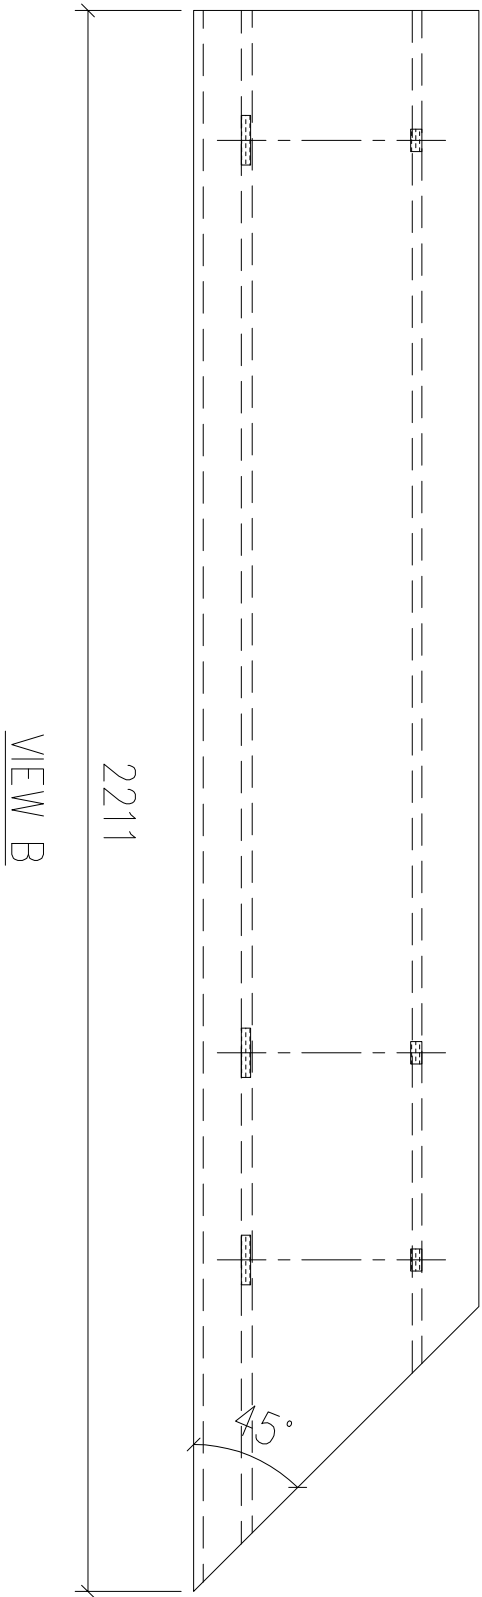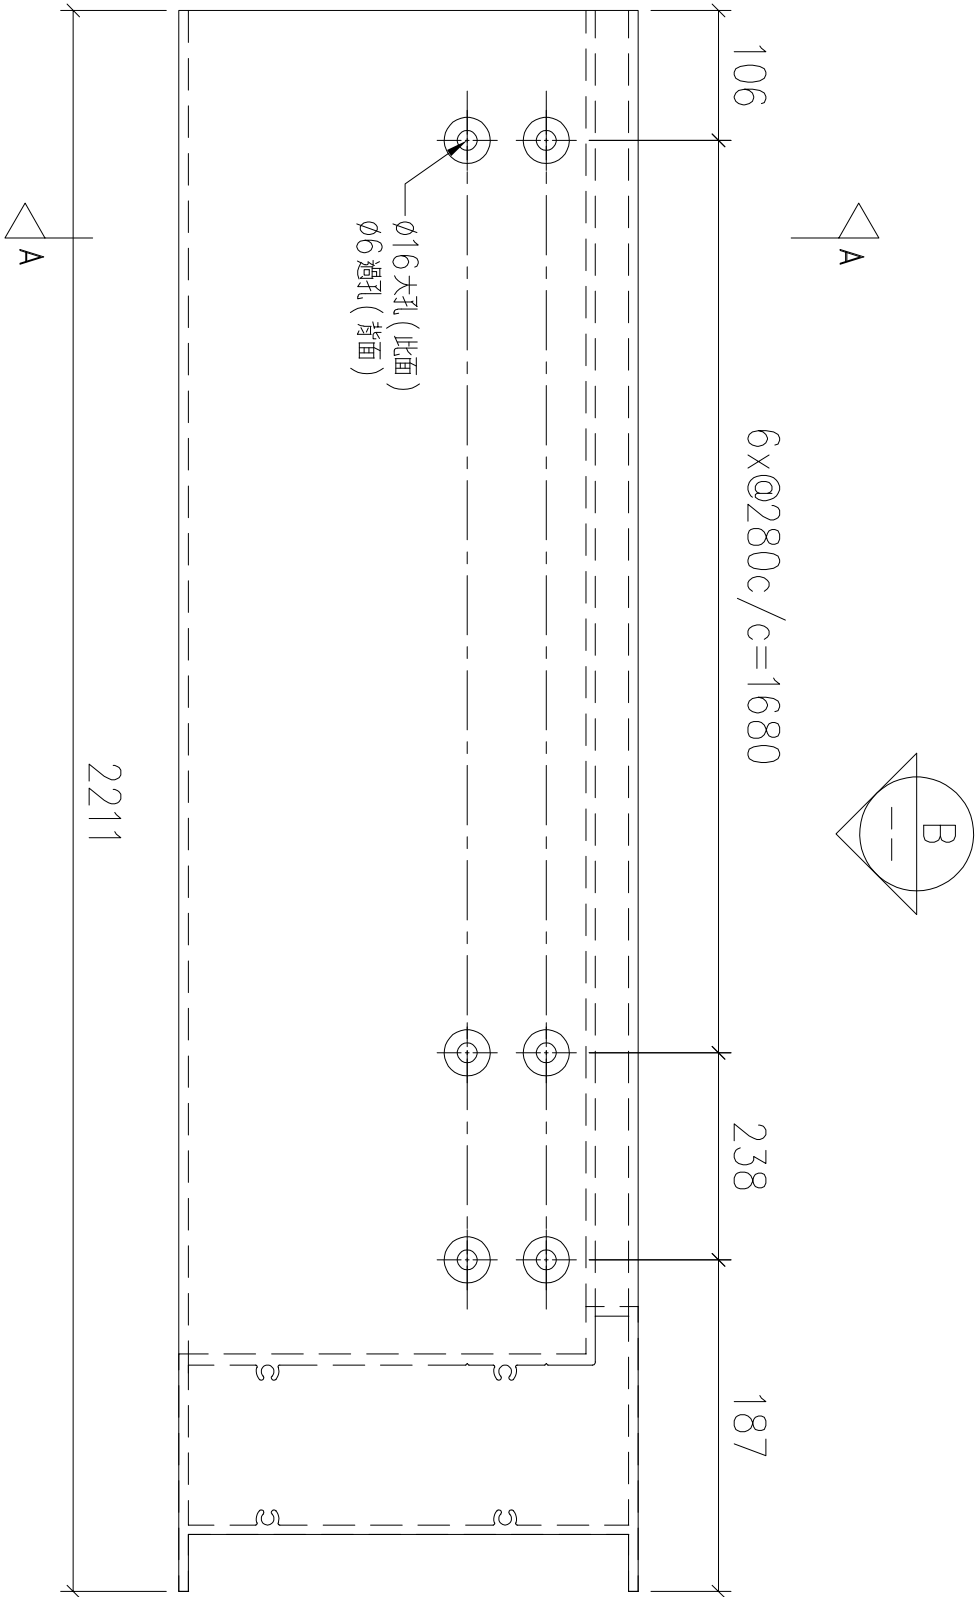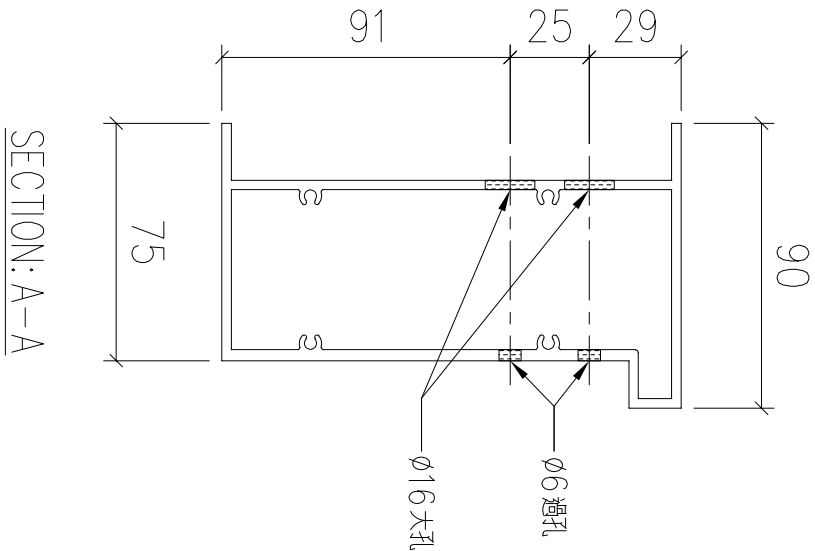

序號	物料編號	數量	安裝位置	樓層
01	T3-X86218-06	8	見派位圖	T3 FLAT A 17~25/F

名稱	底橫外飾加工圖	制圖	LHR	2022,09,23	修改	—		
材料	X86218	復核	—	—	日期	—		
顏色	JMQ213457(3coats)	批準			圖號	J853-GB-FAB3-143		


送工地

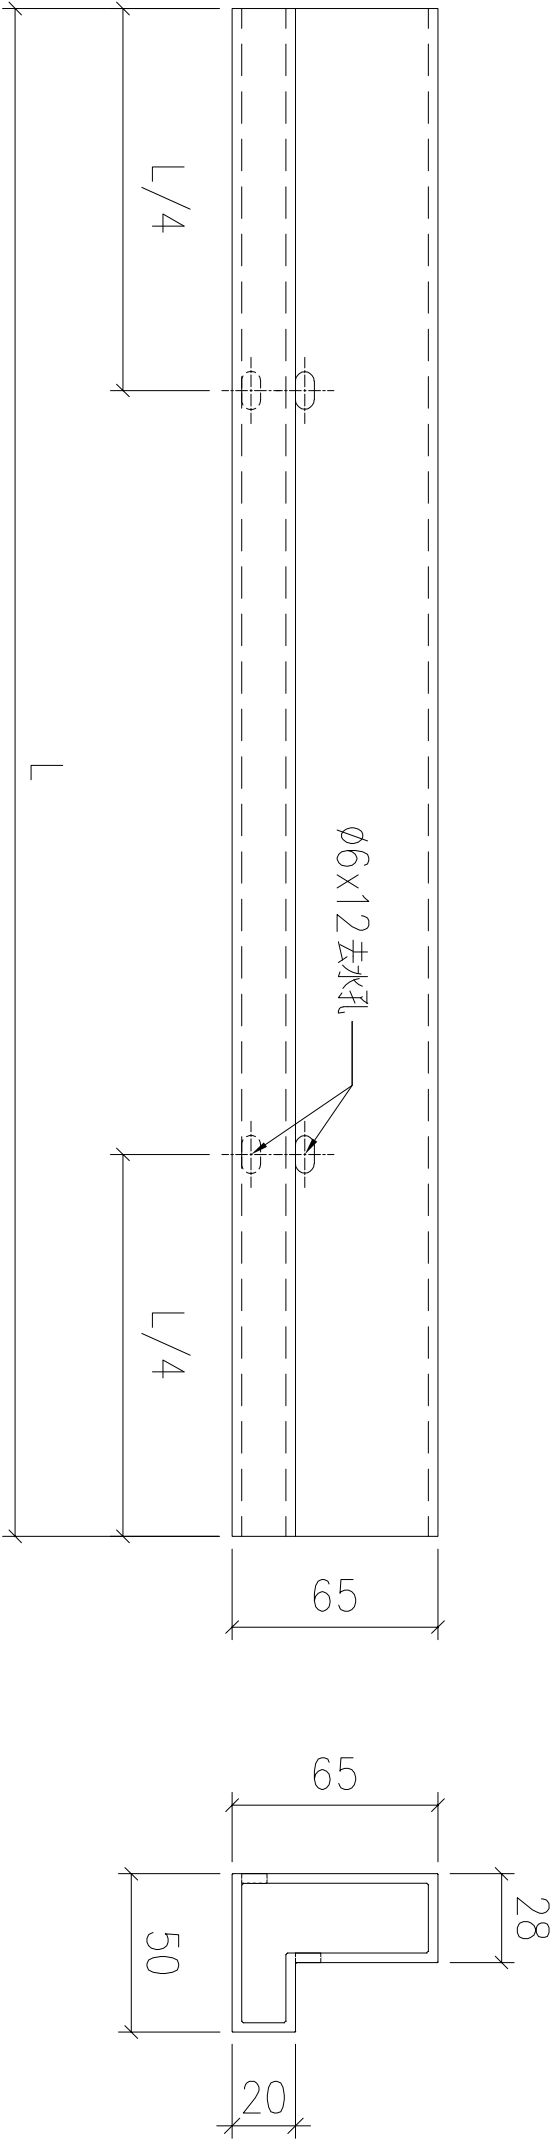

序號	物料編號	L:	數量	安裝位置	樓層
01	T2-X86219-04	1891	8	見派位圖	T2 FLAT A 17~25/F
02	T3-X86219-04	1882	8	見派位圖	T3 FLAT A 17~25/F
			16		

名稱	底橫外飾加工圖	制圖	LHR	2022,09,28	修改	—		
材料	X86219	復核	—	—	日期	—		
顏色	JMQ213457(3coats)	批準			圖號	J853-GB-FAB3-144		




送工地

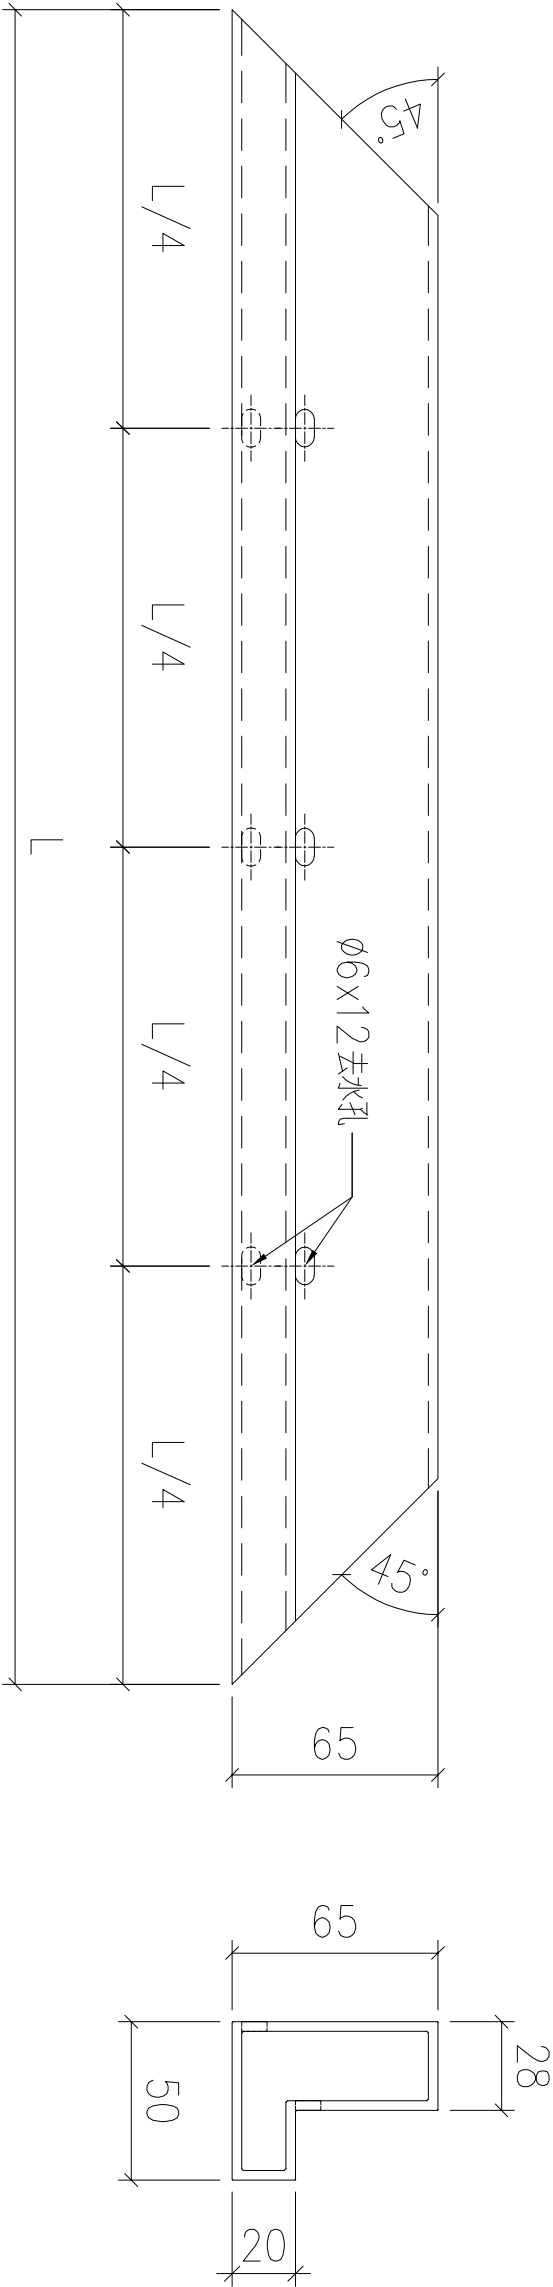

序號	物料編號	L:	數量	安裝位置	樓層
01	T1-X86219-01	3430	14	見派位圖	T1 FLAT A 7~22/F
02	T2-X86219-01	2530	9	見派位圖	T2 FLAT A 6~16/F
03	T2-X86219-14	2430	9	見派位圖	T2 FLAT D 6~16/F
04	T3-X86219-01	2530	9	見派位圖	T3 FLAT A 6~16/F
05	T3-X86219-14	2430	9	見派位圖	T3 FLAT D 6~16/F
			50		

名稱	底橫外飾加工圖	制圖	LHR	2022,09,28	修改	—		
材料	X86219	復核	—	—	日期	—		
顏色	JMQ213457(3coats)	批準			圖號	J853-GB-FAB3-145		

送工地

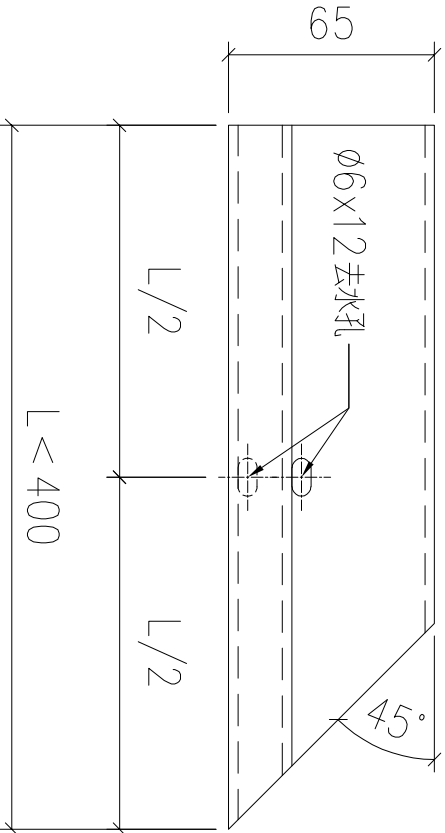
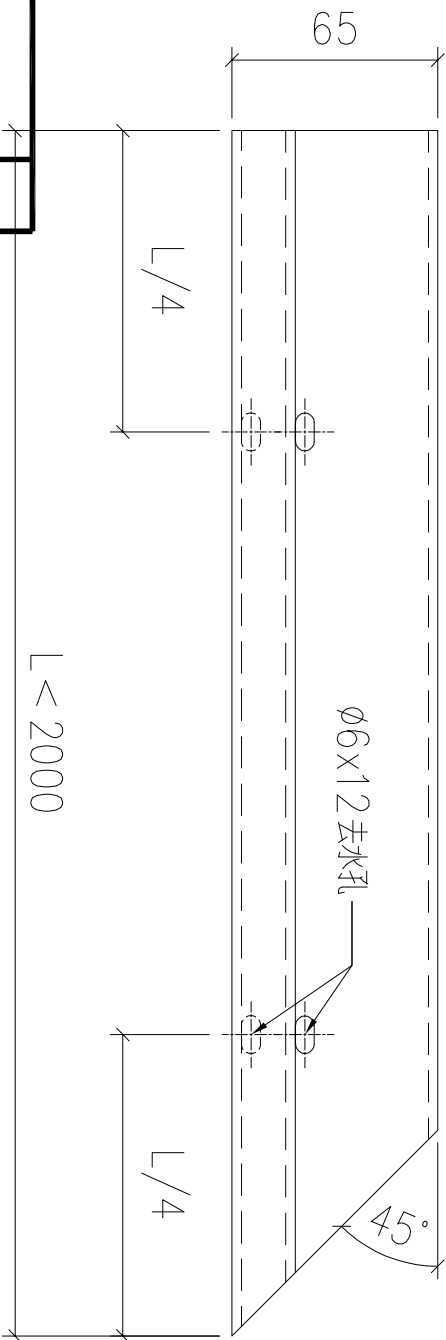
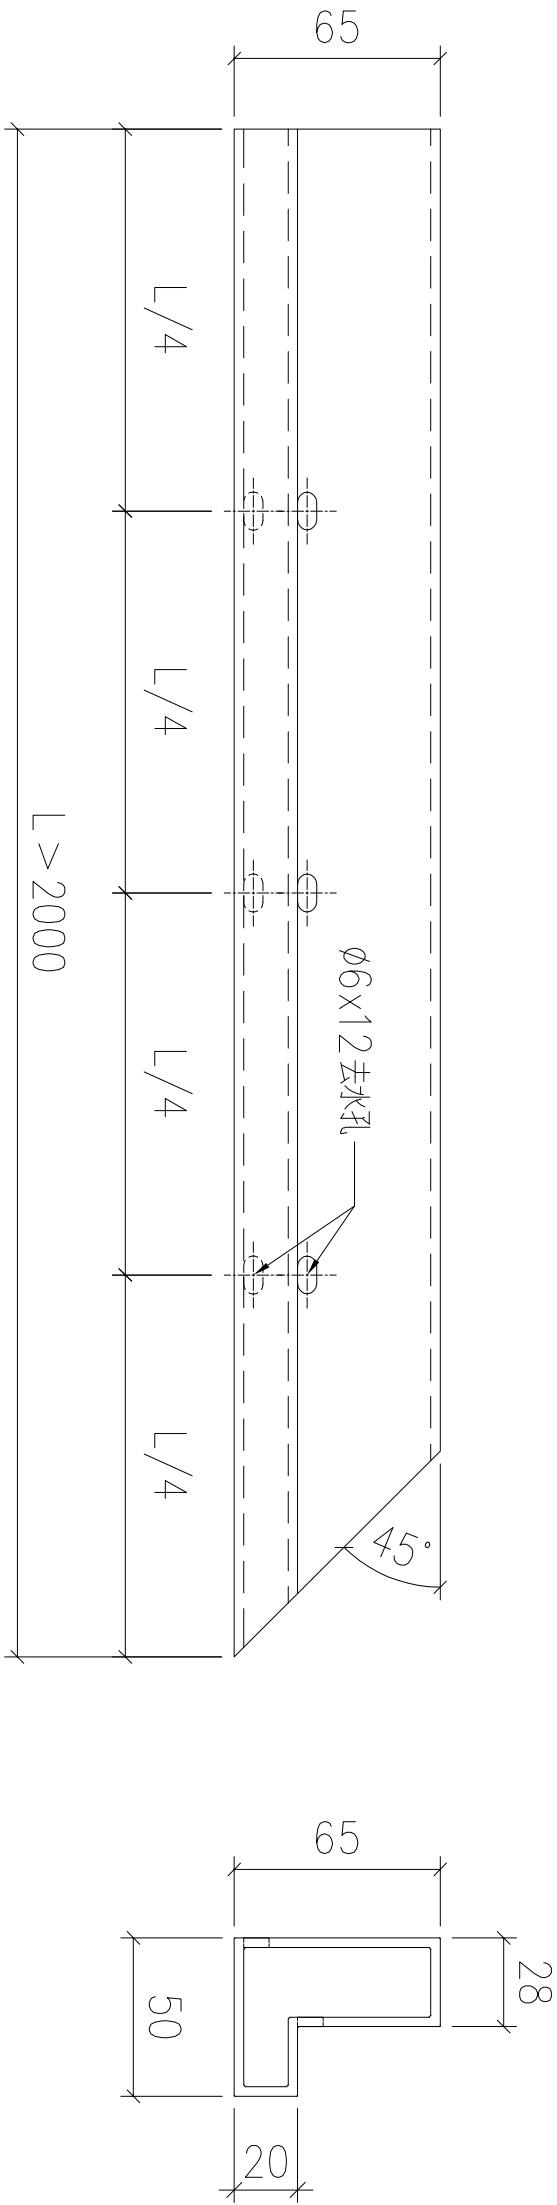


美特鋁質 有限公司 MIDI Aluminium Fabricator Ltd.			
工程號	J853	地盤	錦上路

序號	物料編號	L:	數量	安裝位置	樓層
01	T1-X86219-02	2927	14	見派位圖	T1 FLAT A 7~22/F
02	T1-X86219-04	2390	14	見派位圖	T1 FLAT B 7~22/F
03	T1-X86219-06	1725	14	見派位圖	T1 FLAT B 7~22/F
04	T1-X86219-08	910	14	見派位圖	T1 FLAT A 7~22/F
05	T1-X86219-08	910	1	見派位圖	T1 FLAT A 5/F
06	T1-X86219-10	2155	1	見派位圖	T1 FLAT A 5/F
07	T2-X86219-03	810	17	見派位圖	T2 FLAT A 6~25/F
08	T2-X86219-05	2219	8	見派位圖	T2 FLAT A 17~25/F
09	T2-X86219-08	1800	18	見派位圖	T2 FLAT B 6~26/F
10	T2-X86219-08	1800	19	見派位圖	T2 FLAT C 5~26/F
11	T2-X86219-10	1400	18	見派位圖	T2 FLAT B 6~26/F
12	T2-X86219-12	335	19	見派位圖	T2 FLAT C 5~26/F
13	T2-X86219-15	1575	9	見派位圖	T2 FLAT D 6~16/F
14	T3-X86219-03	810	17	見派位圖	T3 FLAT A 6~25/F
15	T3-X86219-05	2211	8	見派位圖	T3 FLAT A 17~25/F
16	T3-X86219-08	1800	36	見派位圖	T3 FLAT B,C 6~26/F
17	T3-X86219-10	1400	18	見派位圖	T3 FLAT B 6~26/F
18	T3-X86219-12	335	18	見派位圖	T3 FLAT C 6~26/F
19	T3-X86219-15	1575	9	見派位圖	T3 FLAT D 6~16/F
			272		

名稱	底橫外飾加工圖	制圖	LHR	2022,09,28	修改	-		
材料	X86219	復核	-	-	日期	-		
顏色	JMQ213457(3coats)	批準			圖號	J853-GB-FAB3-146		


送工地

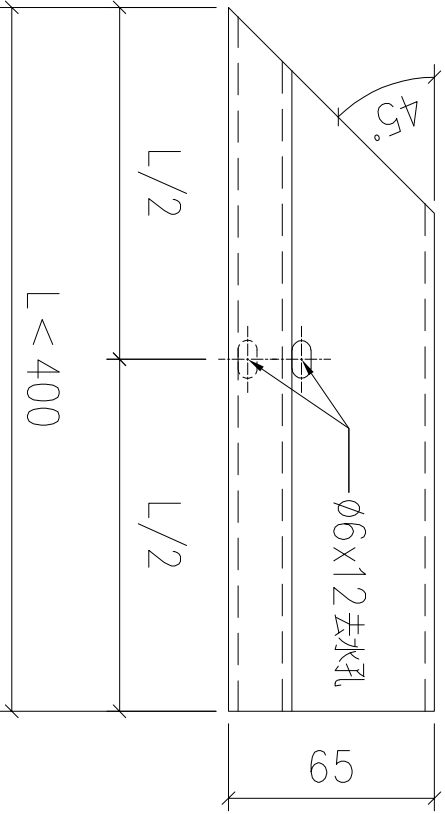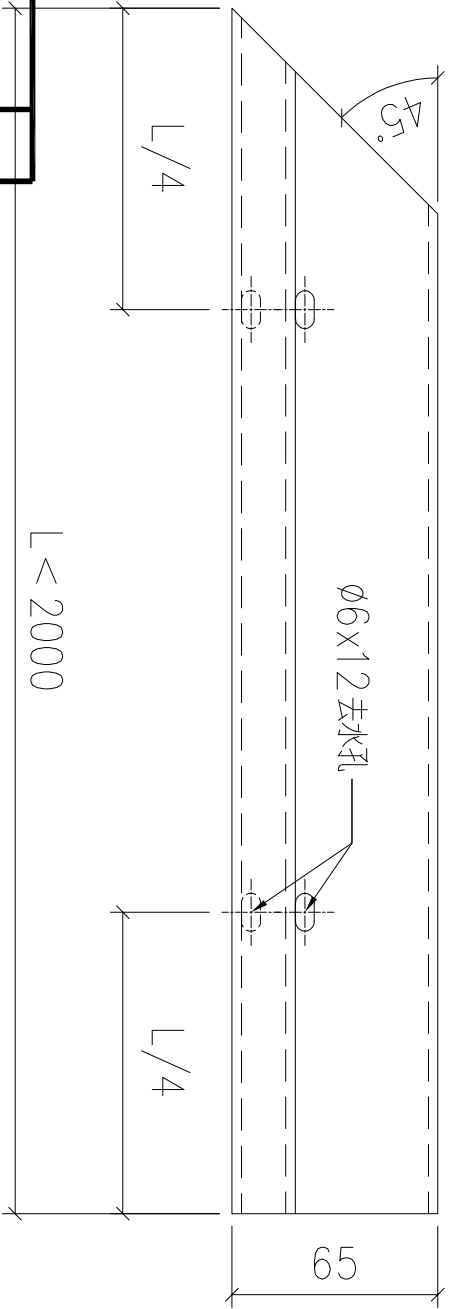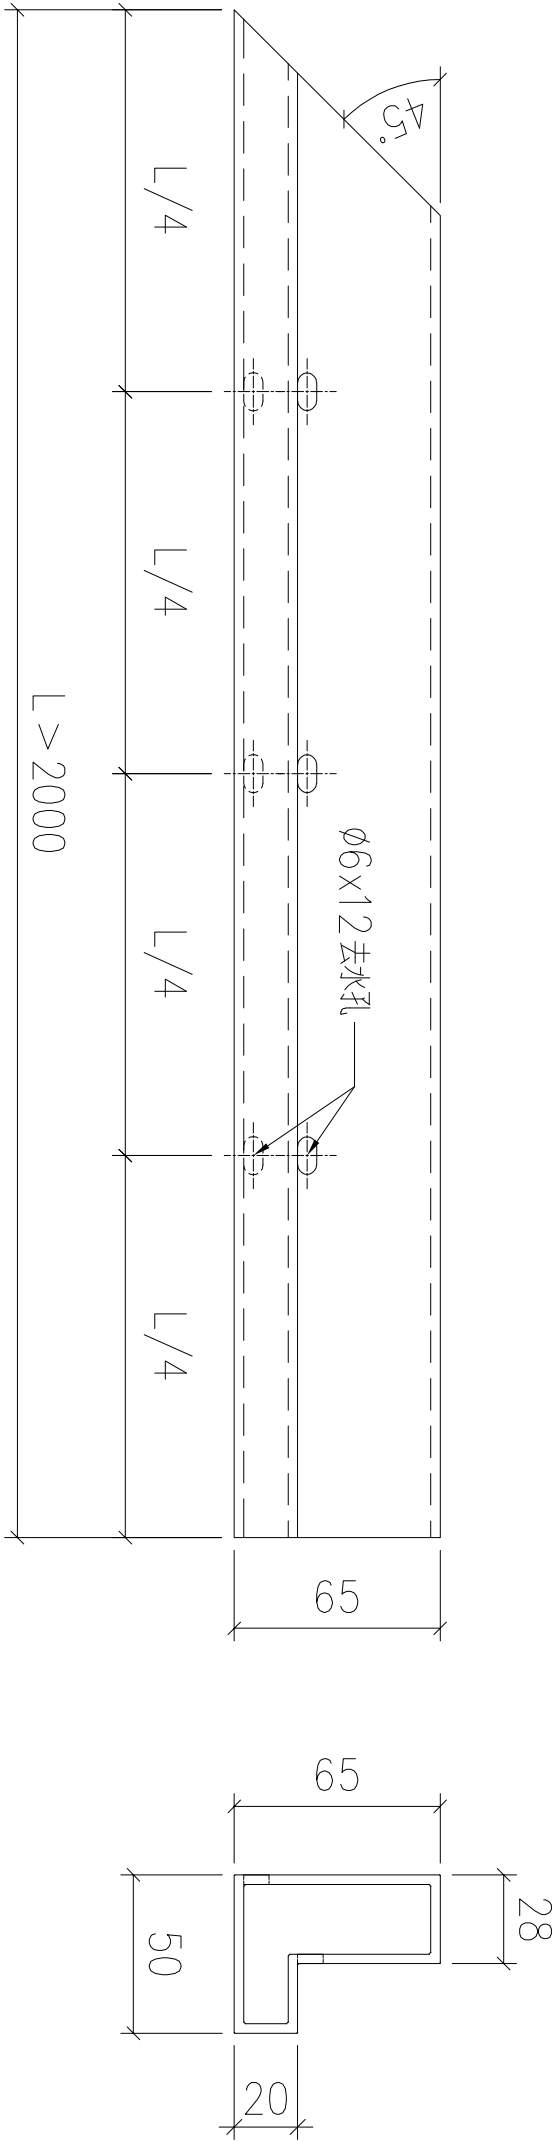

美特鋁質 有限公司 MIDI Aluminium Fabricator Ltd.									
工程號		J853		地盤		錦上路			
<									

送工地

頂

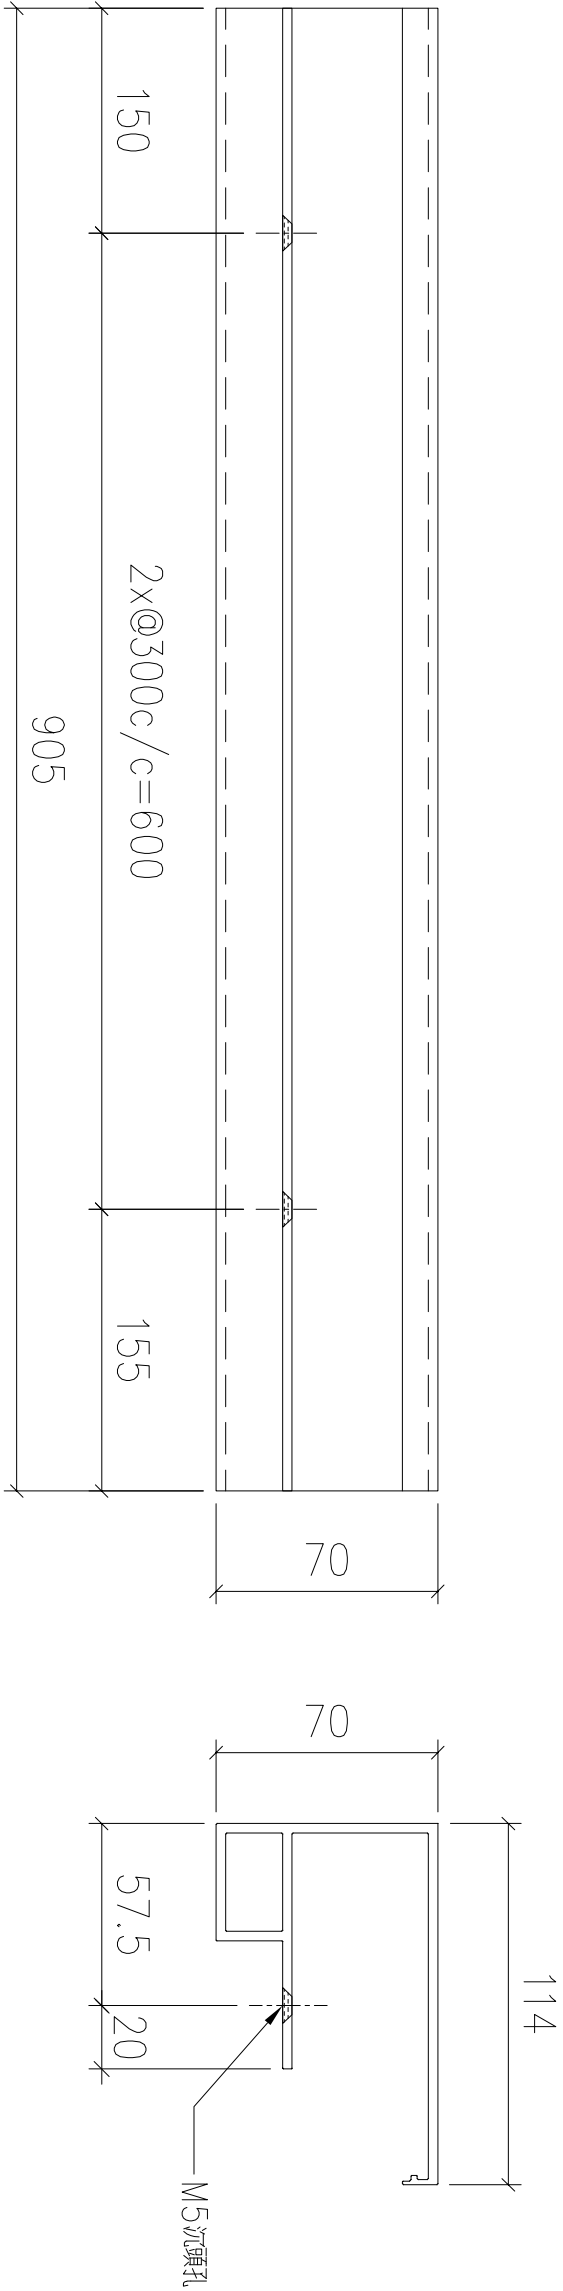


美特鋁質 有限公司 MIDI Aluminium Fabricator Ltd.			
工程號	J853	地盤	錦上路

序號	物料編號	數量	安裝位置	樓層
01	T1-X86225-01	56	見派位圖	T1 FLAT A 7~22/F
02	T1-X86225-01	42	見派位圖	T1 FLAT B 7~22/F
03	T1-X86225-01	3	見派位圖	T1 FLAT A 5/F
04	T1-X86225-01	7	見派位圖	T1 FLAT B 5/F
05	T1-X86225-01	2	見派位圖	T1 FLAT A 23/F
06	T1-X86225-01	2	見派位圖	T1 FLAT B 23/F
07	T2-X86225-01	27	見派位圖	T2 FLAT A 6~16/F
08	T2-X86225-01	24	見派位圖	T2 FLAT A 17~25/F
09	T2-X86225-01	36	見派位圖	T2 FLAT B 6~26/F
10	T2-X86225-01	57	見派位圖	T2 FLAT C 5~26/F
11	T2-X86225-01	27	見派位圖	T2 FLAT D 6~16/F
12	T3-X86225-01	27	見派位圖	T3 FLAT A 6~16/F
13	T3-X86225-01	24	見派位圖	T3 FLAT A 17~25/F
14	T3-X86225-01	36	見派位圖	T3 FLAT B 6~26/F
15	T3-X86225-01	54	見派位圖	T3 FLAT C 6~26/F
16	T3-X86225-01	27	見派位圖	T3 FLAT D 6~16/F
		451		

名稱	企料加工圖	制圖	LHR	2022,09,28	修改	-		
材料	X86225	復核	-	-	日期	-		
顏色	JMQ213457(3coats)	批準			圖號	J853-GB-FAB3-148		

送工地

頂


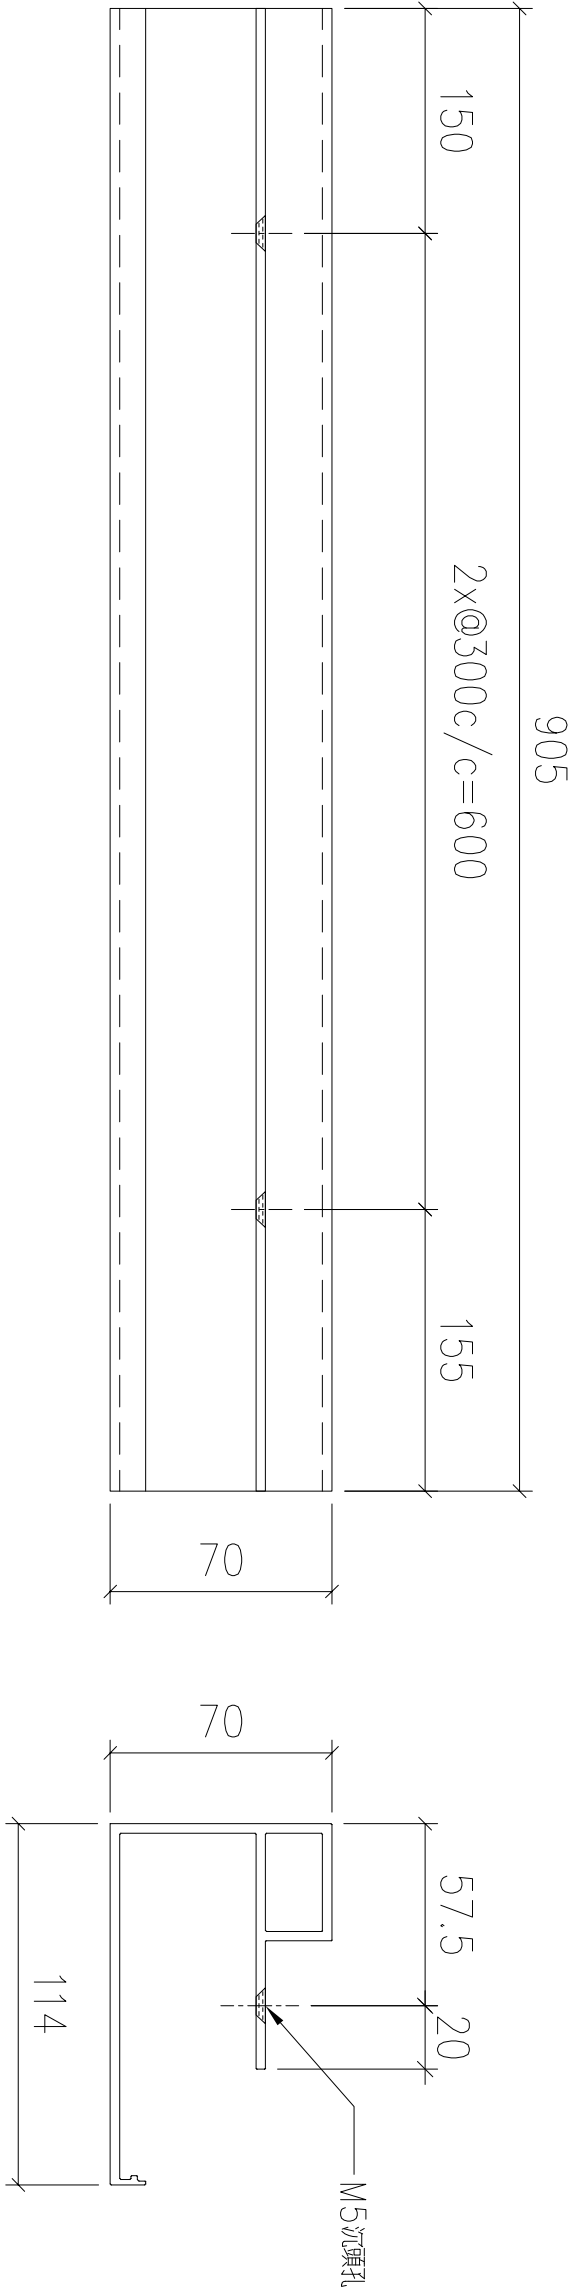


美特鋁質 有限公司 MIDI Aluminium Fabricator Ltd.			
工程號	J853	地盤	錦上路

序號	物料編號	數量	安裝位置	樓層
01	T1-X86225-02	56	見派位圖	T1 FLAT A 7~22/F
02	T1-X86225-02	42	見派位圖	T1 FLAT B 7~22/F
03	T1-X86225-02	3	見派位圖	T1 FLAT A 5/F
04	T1-X86225-02	7	見派位圖	T1 FLAT B 5/F
05	T1-X86225-02	2	見派位圖	T1 FLAT A 23/F
06	T1-X86225-02	2	見派位圖	T1 FLAT B 23/F
07	T2-X86225-02	27	見派位圖	T2 FLAT A 6~16/F
08	T2-X86225-02	24	見派位圖	T2 FLAT A 17~25/F
09	T2-X86225-02	54	見派位圖	T2 FLAT B 6~26/F
10	T2-X86225-02	38	見派位圖	T2 FLAT C 5~26/F
11	T2-X86225-02	27	見派位圖	T2 FLAT D 6~16/F
12	T3-X86225-02	27	見派位圖	T3 FLAT A 6~16/F
13	T3-X86225-02	24	見派位圖	T3 FLAT A 17~25/F
14	T3-X86225-02	54	見派位圖	T3 FLAT B 6~26/F
15	T3-X86225-02	36	見派位圖	T3 FLAT C 6~26/F
16	T3-X86225-02	27	見派位圖	T3 FLAT D 6~16/F
		540		

名稱	企料加工圖	制圖	LHR	2022,09,28	修改	-		
材料	X86225	復核	-	-	日期	-		
顏色	JMQ213457(3coats)	批準			圖號	J853-GB-FAB3-149		

送工地

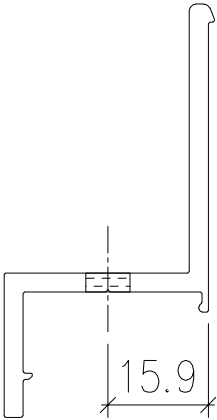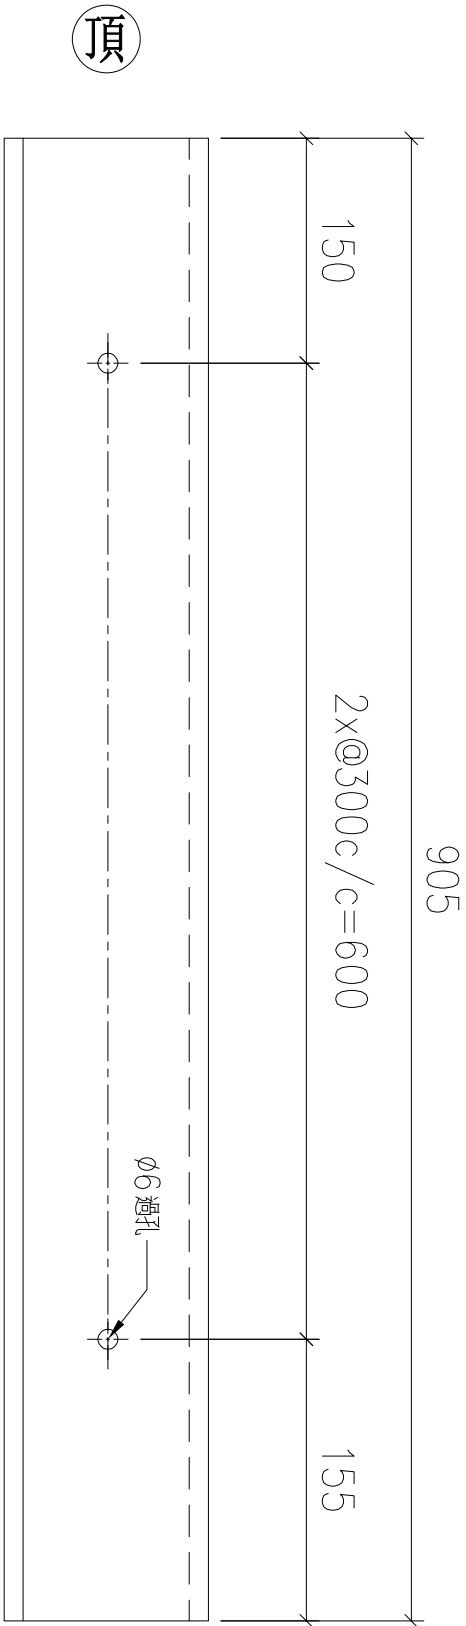



美特鋁質 有限公司 MIDI Aluminium Fabricator Ltd.			
工程號	J853	地盤	錦上路

序號	物料編號	數量	安裝位置	樓層
01	T1-X86226-01	56	見派位圖	T1 FLAT A 7~22/F
02	T1-X86226-01	42	見派位圖	T1 FLAT B 7~22/F
03	T1-X86226-01	3	見派位圖	T1 FLAT A 5/F
04	T1-X86226-01	7	見派位圖	T1 FLAT B 5/F
05	T1-X86226-01	2	見派位圖	T1 FLAT A 23/F
06	T1-X86226-01	2	見派位圖	T1 FLAT B 23/F
07	T2-X86226-01	27	見派位圖	T2 FLAT A 6~16/F
08	T2-X86226-01	24	見派位圖	T2 FLAT A 17~25/F
09	T2-X86226-01	36	見派位圖	T2 FLAT B 6~26/F
10	T2-X86226-01	57	見派位圖	T2 FLAT C 5~26/F
11	T2-X86226-01	27	見派位圖	T2 FLAT D 6~16/F
12	T3-X86226-01	27	見派位圖	T3 FLAT A 6~16/F
13	T3-X86226-01	24	見派位圖	T3 FLAT A 17~25/F
14	T3-X86226-01	36	見派位圖	T3 FLAT B 6~26/F
15	T3-X86226-01	54	見派位圖	T3 FLAT C 6~26/F
16	T3-X86226-01	27	見派位圖	T3 FLAT D 6~16/F
		451		

名稱	企料加工圖	制圖	LHR	2022,09,28	修改	—		
材料	X86226	復核	—	—	日期	—		
顏色	MILL	批準			圖號	J853-GB-FAB3-150		

送工地

頂

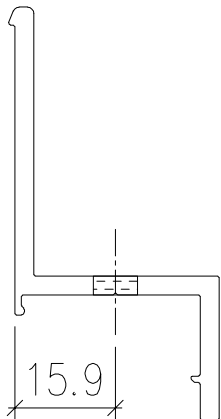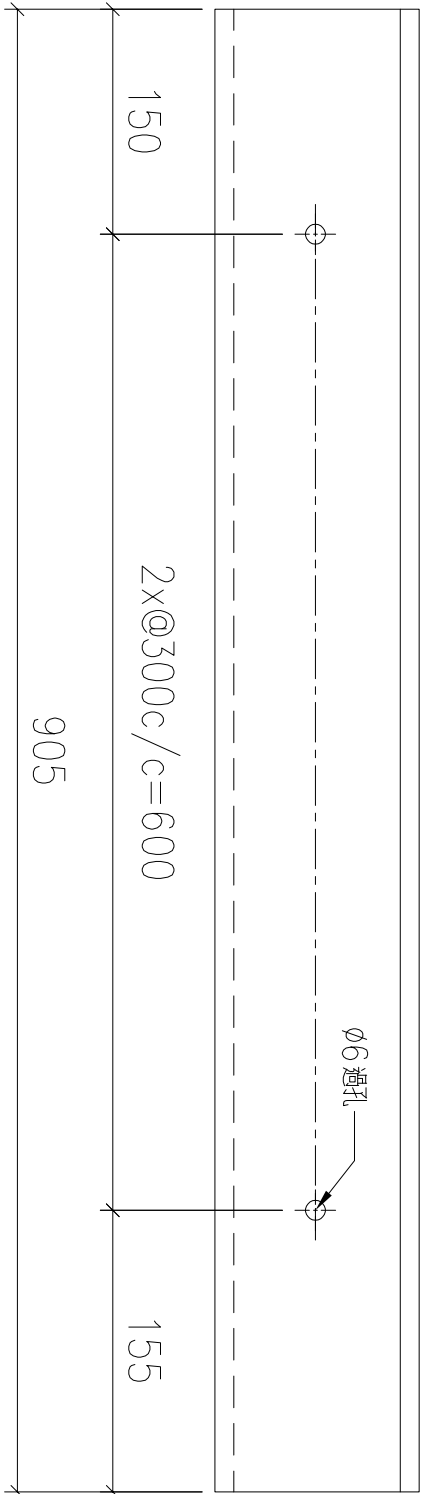


美特鋁質 有限公司 MIDI Aluminium Fabricator Ltd.			
工程號	J853	地盤	錦上路

序號	物料編號	數量	安裝位置	樓層
01	T1-X86226-02	56	見派位圖	T1 FLAT A 7~22/F
02	T1-X86226-02	42	見派位圖	T1 FLAT B 7~22/F
03	T1-X86226-02	3	見派位圖	T1 FLAT A 5/F
04	T1-X86226-02	7	見派位圖	T1 FLAT B 5/F
05	T1-X86226-02	2	見派位圖	T1 FLAT A 23/F
06	T1-X86226-02	2	見派位圖	T1 FLAT B 23/F
07	T2-X86226-02	27	見派位圖	T2 FLAT A 6~16/F
08	T2-X86226-02	24	見派位圖	T2 FLAT A 17~25/F
09	T2-X86226-02	54	見派位圖	T2 FLAT B 6~26/F
10	T2-X86226-02	38	見派位圖	T2 FLAT C 5~26/F
11	T2-X86226-02	27	見派位圖	T2 FLAT D 6~16/F
12	T3-X86226-02	27	見派位圖	T3 FLAT A 6~16/F
13	T3-X86226-02	24	見派位圖	T3 FLAT A 17~25/F
14	T3-X86226-02	54	見派位圖	T3 FLAT B 6~26/F
15	T3-X86226-02	36	見派位圖	T3 FLAT C 6~26/F
16	T3-X86226-02	27	見派位圖	T3 FLAT D 6~16/F
		450		

名稱	企料加工圖	制圖	LHR	2022,09,28	修改	-		
材料	X86226	復核	-	-	日期	-		
顏色	MILL	批準			圖號	J853-GB-FAB3-151		

送工地

頂

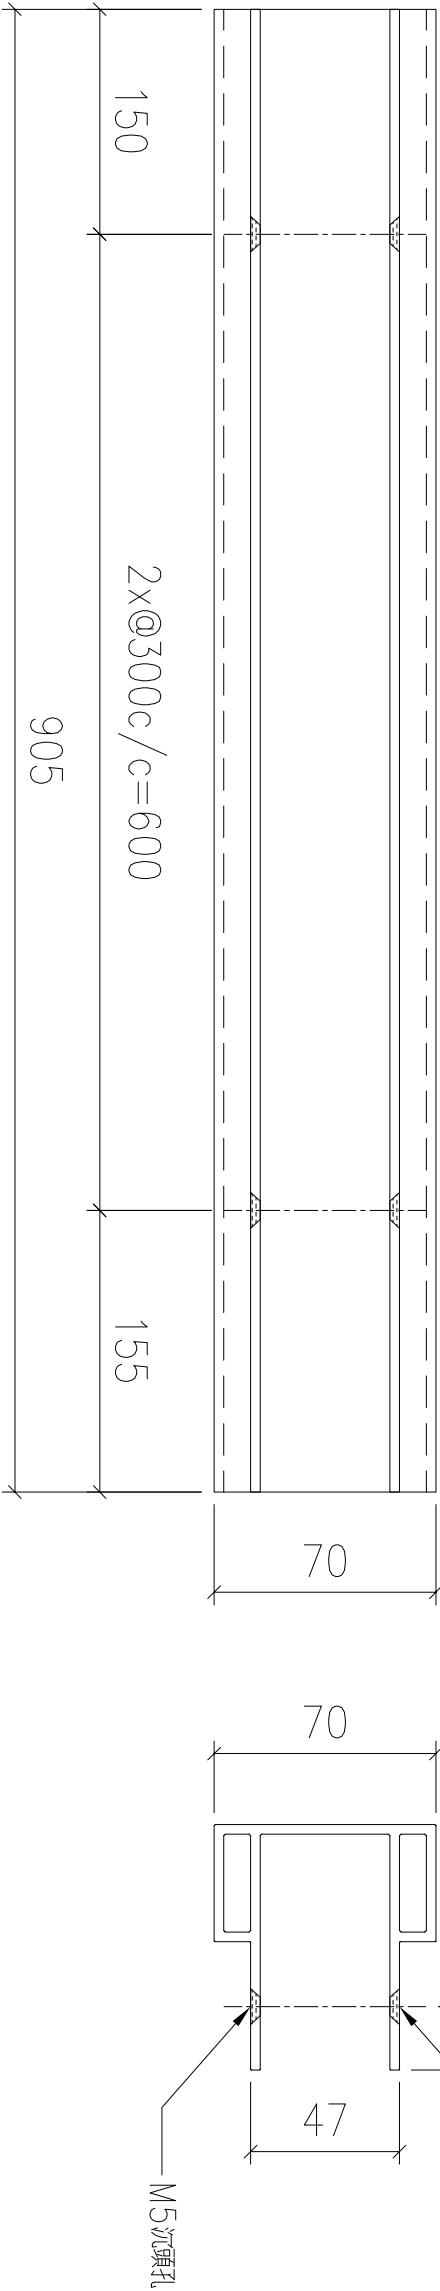


美特鋁質 有限公司 MIDI Aluminium Fabricator Ltd.			
工程號	J853	地盤	錦上路

序號	物料編號	數量	安裝位置	樓層
01	T1-X86227-01	28	見派位圖	T1 FLAT A 7~22/F
02	T1-X86227-01	14	見派位圖	T1 FLAT B 7~22/F
03	T1-X86227-01	1	見派位圖	T1 FLAT A 5/F
04	T1-X86227-01	5	見派位圖	T1 FLAT B 5/F
05	T1-X86227-01	3	見派位圖	T1 FLAT A 23/F
06	T1-X86227-01	3	見派位圖	T1 FLAT B 23/F
07	T2-X86227-01	16	見派位圖	T2 FLAT A 17~25/F
08	T2-X86227-01	18	見派位圖	T2 FLAT B 6~26/F
09	T2-X86227-01	19	見派位圖	T2 FLAT C 5~26/F
10	T3-X86227-01	16	見派位圖	T3 FLAT A 17~25/F
11	T3-X86227-01	18	見派位圖	T3 FLAT B 6~26/F
12	T3-X86227-01	18	見派位圖	T3 FLAT C 6~26/F
		159		

名稱	企料加工圖	制圖	LHR	2022,09,28	修改	—		
材料	X86227	復核	—	—	日期	—		
顏色	JMQ213457(3coats)	批準			圖號	J853-GB-FAB3-152		


送工地

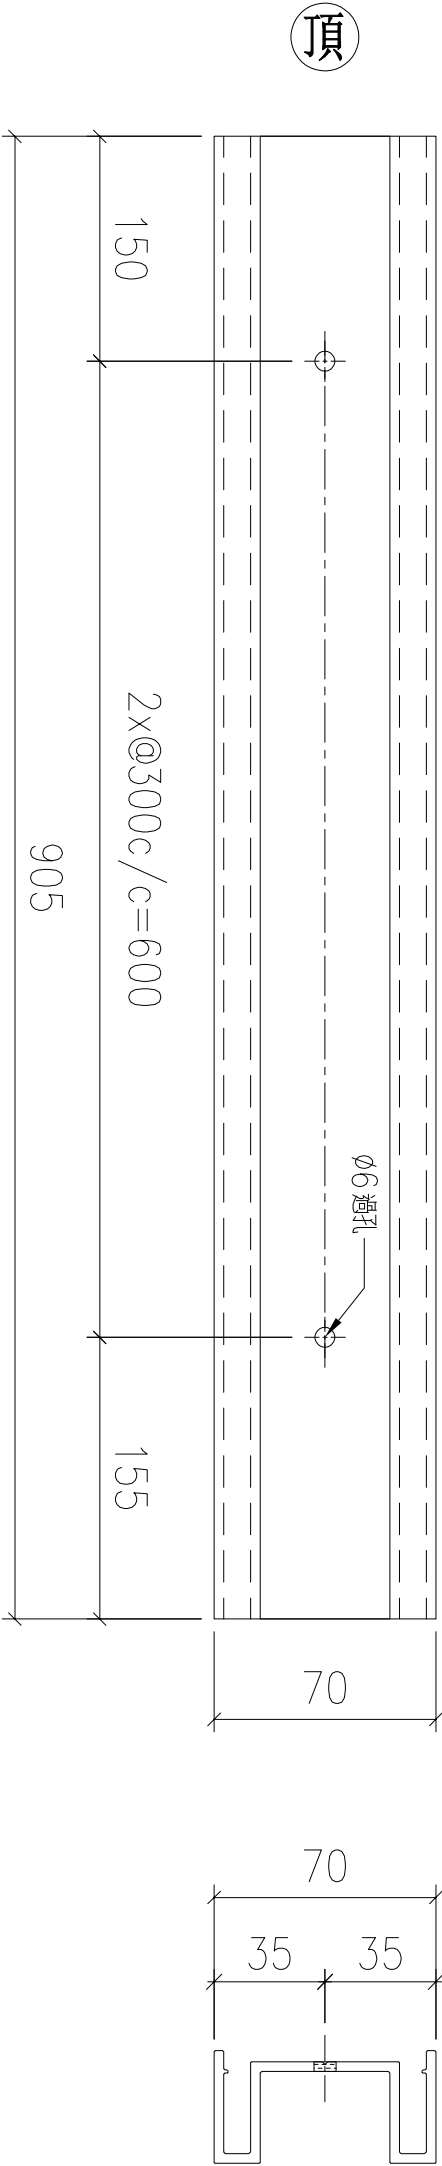

序號	物料編號	數量	安裝位置	樓層
01	T1-X86228-01	28	見派位圖	T1 FLAT A 7~22/F
02	T1-X86228-01	14	見派位圖	T1 FLAT B 7~22/F
03	T1-X86228-01	1	見派位圖	T1 FLAT A 5/F
04	T1-X86228-01	5	見派位圖	T1 FLAT B 5/F
05	T1-X86228-01	3	見派位圖	T1 FLAT A 23/F
06	T1-X86228-01	3	見派位圖	T1 FLAT B 23/F
07	T2-X86228-01	16	見派位圖	T2 FLAT A 17~25/F
08	T2-X86228-01	18	見派位圖	T2 FLAT B 6~26/F
09	T2-X86228-01	19	見派位圖	T2 FLAT C 5~26/F
10	T3-X86228-01	16	見派位圖	T3 FLAT A 17~25/F
11	T3-X86228-01	18	見派位圖	T3 FLAT B 6~26/F
12	T3-X86228-01	18	見派位圖	T3 FLAT C 6~26/F
		159		

名稱	企料加工圖	制圖	LHR	2022,09,28	修改	—		
材料	X86228	復核	—	—	日期	—		
顏色	JMQ213457(3coats)	批準			圖號	J853-GB-FAB3-153		


送工地

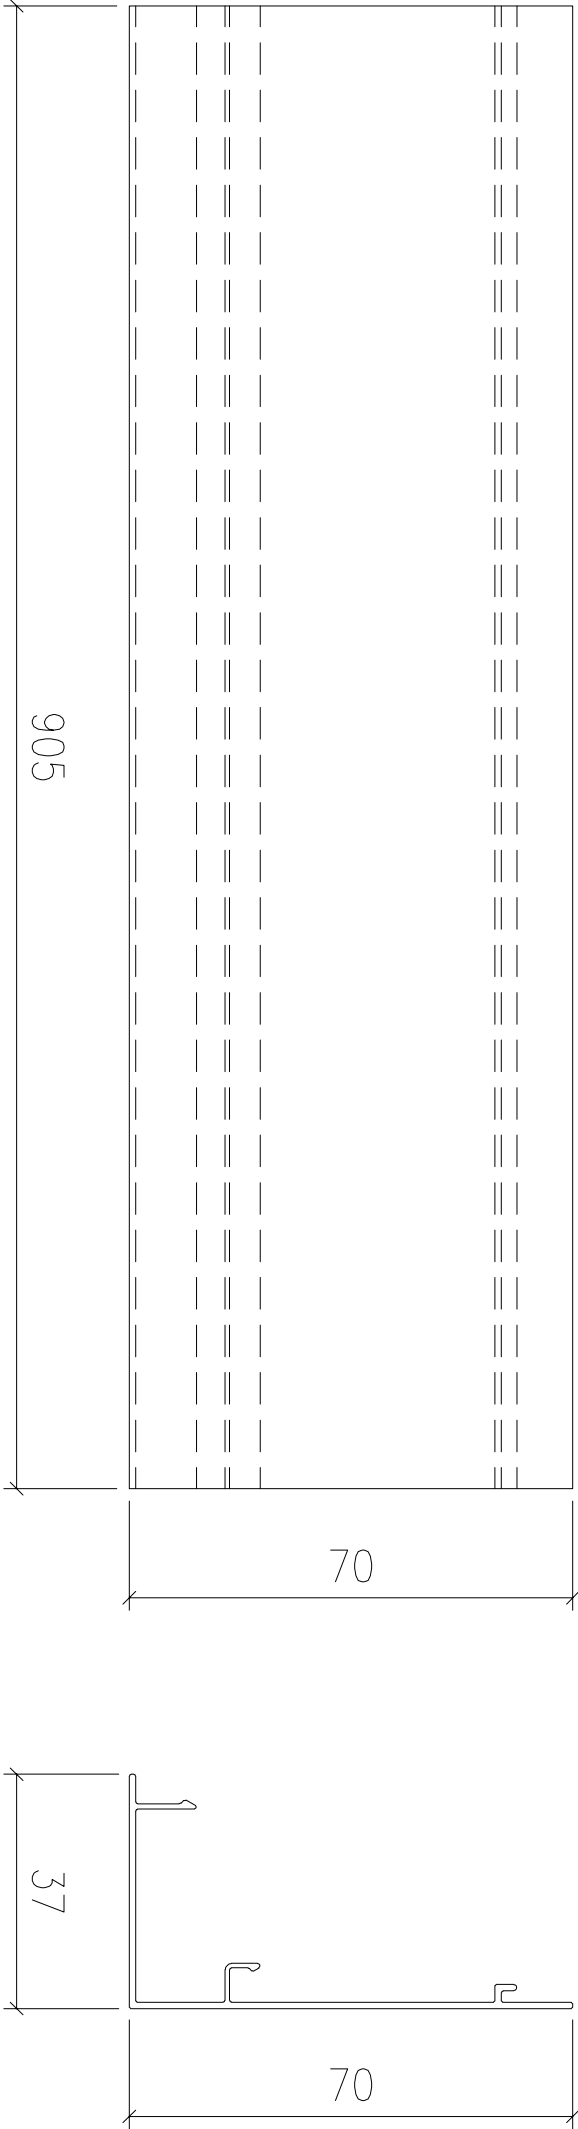

序號	物料編號	數量	安裝位置	樓層
01	T1-X86235-01	112	見派位圖	T1 FLAT A 7~22/F
02	T1-X86235-01	84	見派位圖	T1 FLAT B 7~22/F
03	T1-X86235-01	6	見派位圖	T1 FLAT A 5/F
04	T1-X86235-01	14	見派位圖	T1 FLAT B 5/F
05	T1-X86235-01	4	見派位圖	T1 FLAT A 23/F
06	T1-X86235-01	4	見派位圖	T1 FLAT B 23/F
07	T2-X86235-01	54	見派位圖	T2 FLAT A 6~16/F
08	T2-X86235-01	48	見派位圖	T2 FLAT A 17~25/F
09	T2-X86235-01	90	見派位圖	T2 FLAT B 6~26/F
10	T2-X86235-01	95	見派位圖	T2 FLAT C 5~26/F
11	T2-X86235-01	54	見派位圖	T2 FLAT D 6~16/F
12	T3-X86235-01	54	見派位圖	T3 FLAT A 6~16/F
13	T3-X86235-01	48	見派位圖	T3 FLAT A 17~25/F
14	T3-X86235-01	90	見派位圖	T3 FLAT B 6~26/F
15	T3-X86235-01	90	見派位圖	T3 FLAT C 6~26/F
16	T3-X86235-01	54	見派位圖	T3 FLAT D 6~16/F
		901		


名稱	企料扣蓋加工圖	制圖	LHR	2022,09,28	修改	-		
材料	X86235	復核	-	-	日期	-		
顏色	JMQ213457(3coats)	批準			圖號	J853-GB-FAB3-154		


送工地

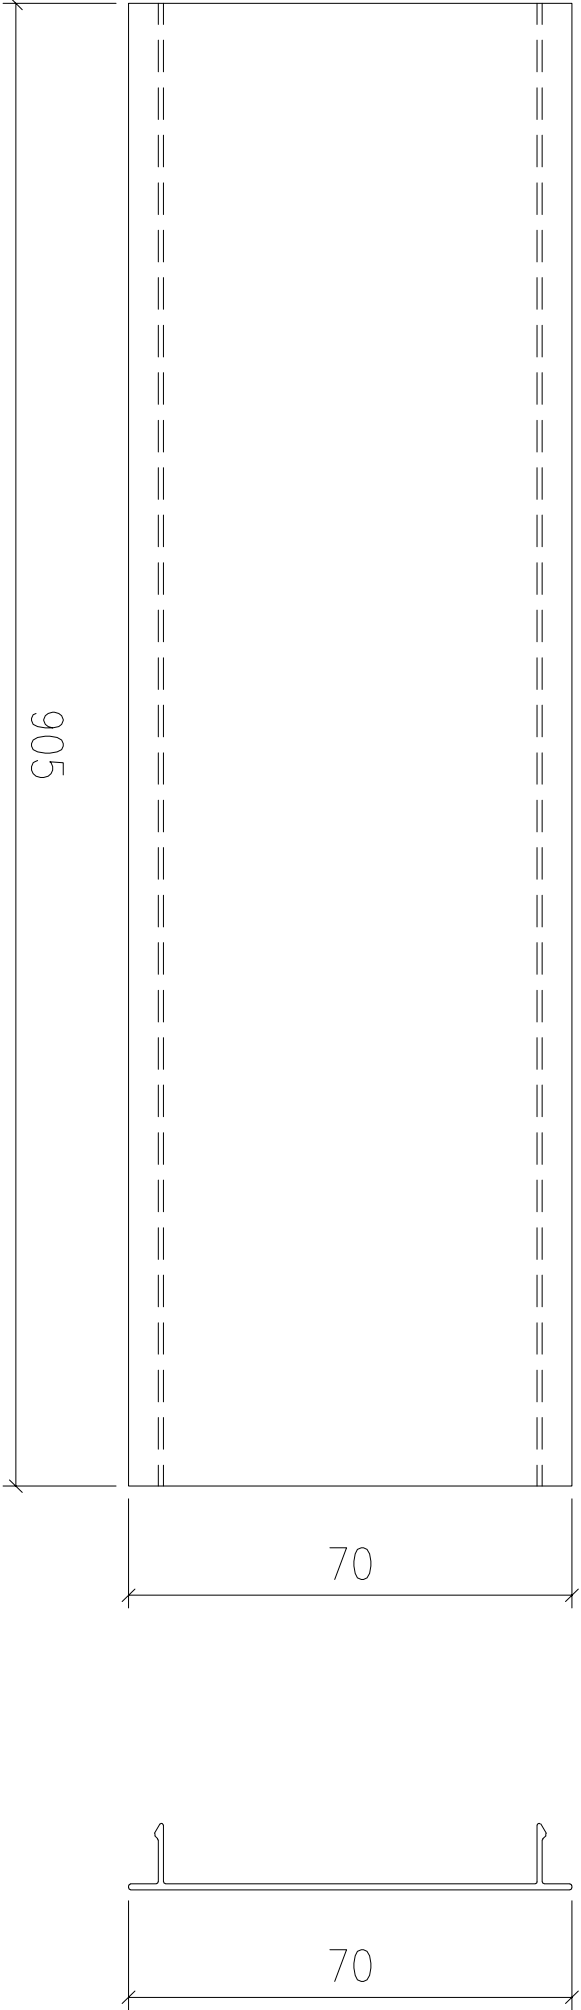

序號	物料編號	數量	安裝位置	樓層
01	T1-X86236-01	28	見派位圖	T1 FLAT A 7~22/F
02	T1-X86236-01	14	見派位圖	T1 FLAT B 7~22/F
03	T1-X86236-01	1	見派位圖	T1 FLAT A 5/F
04	T1-X86236-01	5	見派位圖	T1 FLAT B 5/F
05	T1-X86236-01	3	見派位圖	T1 FLAT A 23/F
06	T1-X86236-01	3	見派位圖	T1 FLAT B 23/F
07	T2-X86236-01	16	見派位圖	T2 FLAT A 17~25/F
08	T2-X86236-01	18	見派位圖	T2 FLAT B 6~26/F
09	T2-X86236-01	19	見派位圖	T2 FLAT C 5~26/F
10	T3-X86236-01	16	見派位圖	T3 FLAT A 17~25/F
11	T3-X86236-01	18	見派位圖	T3 FLAT B 6~26/F
12	T3-X86236-01	18	見派位圖	T3 FLAT C 6~26/F
		159		

名稱	企料扣蓋加工圖	制圖	LHR	2022,09,28	修改	—		
材料	X86236	復核	—	—	日期	—		
顏色	JMQ213457(3coats)	批準			圖號	J853-GB-FAB3-155		

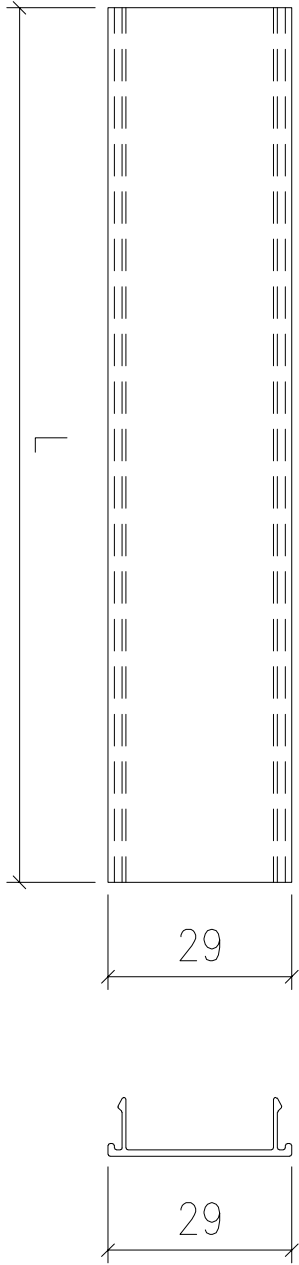


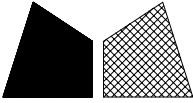
 美特鋁質 有限公司 MIDI Aluminium Fabricator Ltd.				
錦上路		地盤	J853	工程號
序號	物料編號	L:	數量	安裝位置
01	T1-X86229-01	2182	56	見派位圖
02	T1-X86229-02	1314	56	見派位圖
03	T1-X86229-03	399	28	見派位圖
04	T1-X86229-03	399	28	見派位圖
05	T1-X86229-03	399	2	見派位圖
06	T1-X86229-04	374	28	見派位圖
07	T1-X86229-05	201	56	見派位圖
08	T1-X86229-05	201	56	見派位圖
09	T1-X86229-05	201	2	見派位圖
10	T1-X86229-05	201	2	見派位圖
11	T1-X86229-05	201	2	見派位圖
12	T1-X86229-06	88	56	見派位圖

序號	物料編號	L:	數量	安裝位置	樓層
13	T1-X86229-06	88	56	見派位圖	T1 FLAT B 7~22/F
14	T1-X86229-06	88	2	見派位圖	T1 FLAT A 5/F
15	T1-X86229-06	88	2	見派位圖	T1 FLAT A 23/F
16	T1-X86229-06	88	2	見派位圖	T1 FLAT B 23/F
17	T1-X86229-07	64	56	見派位圖	T1 FLAT A 7~22/F
18	T1-X86229-07	64	56	見派位圖	T1 FLAT B 7~22/F
19	T1-X86229-07	64	4	見派位圖	T1 FLAT A 5/F
20	T1-X86229-07	64	2	見派位圖	T1 FLAT B 5/F
21	T1-X86229-07	64	4	見派位圖	T1 FLAT A 23/F
22	T1-X86229-07	64	4	見派位圖	T1 FLAT B 23/F
23	T1-X86229-16	1645	56	見派位圖	T1 FLAT B 7~22/F
24	T1-X86229-17	1214	28	見派位圖	T1 FLAT B 7~22/F
25	T1-X86229-17	1214	2	見派位圖	T1 FLAT A 5/F
26	T1-X86229-18	1755	4	見派位圖	T1 FLAT A 5/F
27	T1-X86229-19	2144	4	見派位圖	T1 FLAT B 5/F
28	T1-X86229-20	2048	4	見派位圖	T1 FLAT B 5/F
29	T1-X86229-21	1833	6	見派位圖	T1 FLAT B 5/F
30	T1-X86229-22	1769	2	見派位圖	T1 FLAT B 5/F
31	T1-X86229-23	1532	4	見派位圖	T1 FLAT B 5/F
32	T1-X86229-24	690	2	見派位圖	T1 FLAT B 5/F
33	T1-X86229-25	762	2	見派位圖	T1 FLAT B 5/F
34	T1-X86229-52	1576	8	見派位圖	T1 FLAT B 23/F
35	T1-X86229-53	1544	8	見派位圖	T1 FLAT A 23/F
36	T1-X86229-54	1474	2	見派位圖	T1 FLAT A 23/F
37	T1-X86229-54	1474	2	見派位圖	T1 FLAT B 23/F
			694		


名稱	扶手扣蓋加工圖	制圖	LHR	2022,09,29	修改		
材料	X86229	復核	-	-	日期	-	
顏色	JMQ213457(3coats)	批準			圖號	J853-GB-FAB3-156	

送工地

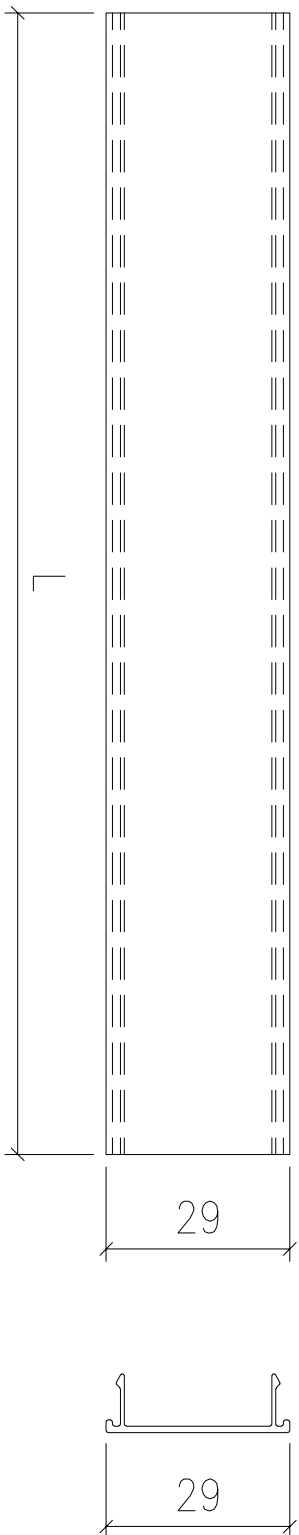

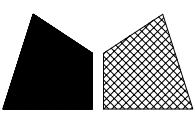 美特鋁質 有限公司 MIDI Aluminium Fabricator Ltd.									
工程號		J853	地盤	錦上路					
序號	物料編號	L:	數量	安裝位置	樓層				
01	T2-X86229-01	1801	18	見派位圖	T2 FLAT A	6~16/F			
02	T2-X86229-02	1064	18	見派位圖	T2 FLAT A	6~16/F			
03	T2-X86229-02	1064	18	見派位圖	T2 FLAT D	6~16/F			
04	T2-X86229-03	299	18	見派位圖	T2 FLAT A	6~16/F			
05	T2-X86229-03	299	18	見派位圖	T2 FLAT D	6~16/F			
06	T2-X86229-03	299	32	見派位圖	T2 FLAT A	17~25/F			
07	T2-X86229-04	64	36	見派位圖	T2 FLAT A	6~16/F			
08	T2-X86229-04	64	32	見派位圖	T2 FLAT A	17~25/F			
09	T2-X86229-04	64	36	見派位圖	T2 FLAT B	6~26/F			
10	T2-X86229-04	64	38	見派位圖	T2 FLAT C	5~26/F			
11	T2-X86229-04	64	36	見派位圖	T2 FLAT D	6~16/F			
12	T2-X86229-09	1819	48	見派位圖	T2 FLAT A	17~25/F			
13	T2-X86229-10	1399	72	見派位圖	T2 FLAT B	6~26/F			
14	T2-X86229-10	1399	76	見派位圖	T2 FLAT C	5~26/F			
15	T2-X86229-11	889	36	見派位圖	T2 FLAT B	6~26/F			
16	T2-X86229-11	889	38	見派位圖	T2 FLAT C	5~26/F			
17	T2-X86229-16	1701	18	見派位圖	T2 FLAT D	6~16/F			
			588						
序號	物料編號	L:	數量	安裝位置	樓層				
01	T3-X86229-01	1801	18	見派位圖	T3 FLAT A	6~16/F			
02	T3-X86229-02	1064	18	見派位圖	T3 FLAT A	6~16/F			
03	T3-X86229-02	1064	18	見派位圖	T3 FLAT D	6~16/F			
04	T3-X86229-03	299	18	見派位圖	T3 FLAT A	6~16/F			
05	T3-X86229-03	299	18	見派位圖	T3 FLAT D	6~16/F			
06	T3-X86229-03	299	32	見派位圖	T3 FLAT A	17~25/F			
07	T3-X86229-04	64	36	見派位圖	T3 FLAT A	6~16/F			
08	T3-X86229-04	64	32	見派位圖	T3 FLAT A	17~25/F			
09	T3-X86229-04	64	36	見派位圖	T3 FLAT B	6~26/F			
10	T3-X86229-04	64	36	見派位圖	T3 FLAT C	6~26/F			
11	T3-X86229-04	64	36	見派位圖	T3 FLAT D	6~16/F			
12	T3-X86229-09	1810	48	見派位圖	T3 FLAT A	17~25/F			
13	T3-X86229-10	1399	72	見派位圖	T3 FLAT B	6~26/F			
14	T3-X86229-10	1399	72	見派位圖	T3 FLAT C	6~26/F			
15	T3-X86229-11	889	36	見派位圖	T3 FLAT B	6~26/F			
16	T3-X86229-11	889	36	見派位圖	T3 FLAT C	6~26/F			
17	T3-X86229-16	1701	18	見派位圖	T3 FLAT D	6~16/F			
			580						
名稱	扶手扣蓋加工圖					LHR		2022,09,29	修
材料	X86229					-		-	日
顏色	JMQ213457(3coats)					批準			圖

名稱	扶手扣蓋加工圖	制圖	LHR	2022,09,29	修
材料	X86229	復核	—	—	日
顏色	JMQ213457(3coats)	批準			圖

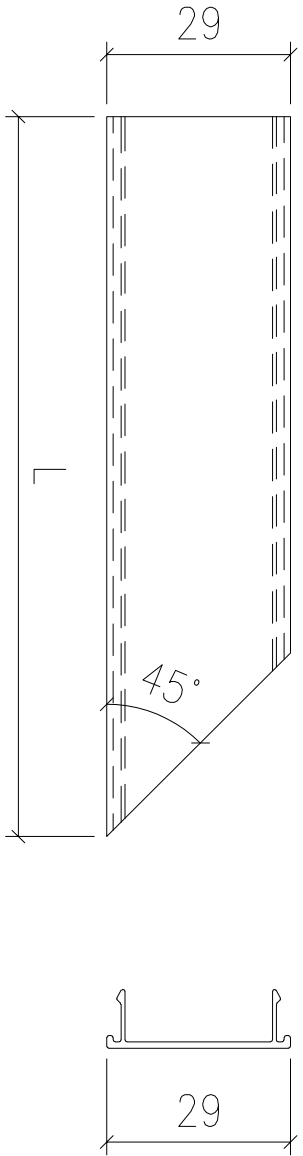

送工地				美特鋁質 有限公司 MIDI Aluminium Fabricator Ltd.			
工程號		J853	地盤	錦上路			
序號	物料編號	L:	數量	安裝位置	樓層		
01	T1-X86229-08	173	28	見派位圖	T1 FLAT A 7~22/F		
02	T1-X86229-08	173	14	見派位圖	T1 FLAT B 7~22/F		
03	T1-X86229-08	173	2	見派位圖	T1 FLAT A 5/F		
04	T1-X86229-08	173	1	見派位圖	T1 FLAT B 23/F		
05	T1-X86229-09	165	14	見派位圖	T1 FLAT A 7~22/F		
06	T1-X86229-09	165	14	見派位圖	T1 FLAT B 7~22/F		
07	T1-X86229-09	165	1	見派位圖	T1 FLAT A 23/F		
08	T1-X86229-10	96	28	見派位圖	T1 FLAT A 7~22/F		
09	T1-X86229-10	96	14	見派位圖	T1 FLAT B 7~22/F		
10	T1-X86229-10	96	2	見派位圖	T1 FLAT A 5/F		
11	T1-X86229-10	96	1	見派位圖	T1 FLAT B 23/F		
12	T1-X86229-11	88	14	見派位圖	T1 FLAT A 7~22/F		
13	T1-X86229-11	88	14	見派位圖	T1 FLAT B 7~22/F		
14	T1-X86229-11	88	1	見派位圖	T1 FLAT A 23/F		
15	T2-X86229-05	173	18	見派位圖	T2 FLAT A 6~16/F		
16	T2-X86229-05	173	16	見派位圖	T2 FLAT A 17~25/F		
17	T2-X86229-05	173	18	見派位圖	T2 FLAT B 6~26/F		
18	T2-X86229-05	173	38	見派位圖	T2 FLAT C 5~26/F		
19	T2-X86229-05	173	18	見派位圖	T2 FLAT D 6~16/F		
20	T2-X86229-06	96	18	見派位圖	T2 FLAT A 6~16/F		

序號	物料編號	L:	數量	安裝位置	樓層	
21	T2-X86229-06	96	16	見派位圖	T2 FLAT A 17~25/F	
22	T2-X86229-06	96	18	見派位圖	T2 FLAT B 6~26/F	
23	T2-X86229-06	96	38	見派位圖	T2 FLAT C 5~26/F	
24	T2-X86229-06	96	18	見派位圖	T2 FLAT D 6~16/F	
25	T2-X86229-12	126	18	見派位圖	T2 FLAT B 6~26/F	
26	T2-X86229-13	49	18	見派位圖	T2 FLAT B 6~26/F	
27	T3-X86229-05	173	18	見派位圖	T3 FLAT A 6~16/F	
28	T3-X86229-05	173	16	見派位圖	T3 FLAT A 17~25/F	
29	T3-X86229-05	173	18	見派位圖	T3 FLAT B 6~26/F	
30	T3-X86229-05	173	36	見派位圖	T3 FLAT C 6~26/F	
31	T3-X86229-05	173	18	見派位圖	T3 FLAT D 6~16/F	
32	T3-X86229-06	96	18	見派位圖	T3 FLAT A 6~16/F	
33	T3-X86229-06	96	16	見派位圖	T3 FLAT A 17~25/F	
34	T3-X86229-06	96	18	見派位圖	T3 FLAT B 6~26/F	
35	T3-X86229-06	96	36	見派位圖	T3 FLAT C 6~26/F	
36	T3-X86229-06	96	18	見派位圖	T3 FLAT D 6~16/F	
37	T3-X86229-12	126	18	見派位圖	T3 FLAT B 6~26/F	
38	T3-X86229-13	49	18	見派位圖	T3 FLAT B 6~26/F	


名稱	扶手扣蓋加工圖	制圖	LHR	2022,09,29	修改	—		
材料	X86229	復核	—	—	日期	—		
顏色	JMQ213457(3coats)	批準			圖號	J853-GB-FAB3-158		

29

L

45°

29

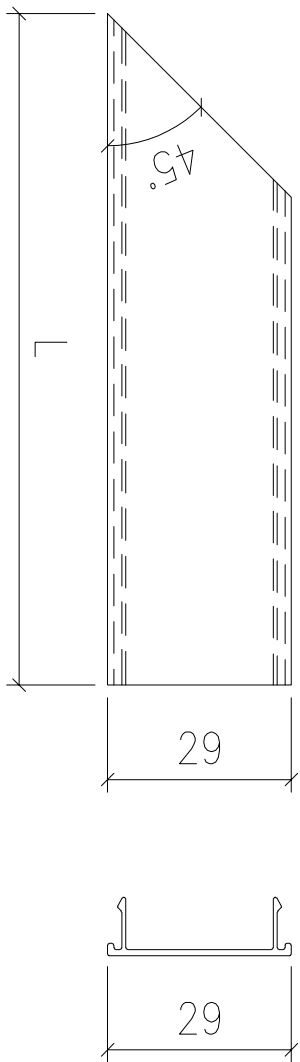

送工地

美特鋁質 有限公司

MIDI Aluminium Fabricator Ltd.

工程號

J853

地盤

錦上路

序號	物料編號	L:	數量	安裝位置	樓層
01	T1-X86229-12	173	28	見派位圖	T1 FLAT A 7~22/F
02	T1-X86229-12	173	14	見派位圖	T1 FLAT B 7~22/F
03	T1-X86229-12	173	1	見派位圖	T1 FLAT A 5/F
04	T1-X86229-12	173	1	見派位圖	T1 FLAT A 23/F
05	T1-X86229-13	165	14	見派位圖	T1 FLAT A 7~22/F
06	T1-X86229-13	165	14	見派位圖	T1 FLAT B 7~22/F
07	T1-X86229-13	165	1	見派位圖	T1 FLAT A 5/F
08	T1-X86229-13	165	1	見派位圖	T1 FLAT B 23/F
09	T1-X86229-14	96	28	見派位圖	T1 FLAT A 7~22/F
10	T1-X86229-14	96	14	見派位圖	T1 FLAT B 7~22/F
11	T1-X86229-14	96	1	見派位圖	T1 FLAT A 5/F
12	T1-X86229-14	96	1	見派位圖	T1 FLAT 23 5/F
13	T1-X86229-15	88	14	見派位圖	T1 FLAT A 7~22/F
14	T1-X86229-15	88	14	見派位圖	T1 FLAT B 7~22/F
15	T1-X86229-15	88	1	見派位圖	T1 FLAT A 5/F
16	T1-X86229-15	88	1	見派位圖	T1 FLAT B 23/F
17	T2-X86229-07	173	18	見派位圖	T2 FLAT A 6~16/F
18	T2-X86229-07	173	16	見派位圖	T2 FLAT A 17~25/F
19	T2-X86229-07	173	36	見派位圖	T2 FLAT B 6~26/F
20	T2-X86229-07	173	19	見派位圖	T2 FLAT C 5~26/F

序號	物料編號	L:	數量	安裝位置	樓層
21	T2-X86229-07	173	18	見派位圖	T2 FLAT D 6~16/F
22	T2-X86229-08	96	18	見派位圖	T2 FLAT A 6~16/F
23	T2-X86229-08	96	16	見派位圖	T2 FLAT A 17~25/F
24	T2-X86229-08	96	36	見派位圖	T2 FLAT B 6~26/F
25	T2-X86229-08	96	19	見派位圖	T2 FLAT C 5~26/F
26	T2-X86229-08	96	18	見派位圖	T2 FLAT D 6~16/F
27	T2-X86229-14	126	19	見派位圖	T2 FLAT C 5~26/F
28	T2-X86229-15	49	19	見派位圖	T2 FLAT C 5~26/F
29	T3-X86229-07	173	18	見派位圖	T3 FLAT A 6~16/F
30	T3-X86229-07	173	16	見派位圖	T3 FLAT A 17~25/F
31	T3-X86229-07	173	36	見派位圖	T3 FLAT B 6~26/F
32	T3-X86229-07	173	18	見派位圖	T3 FLAT C 6~26/F
33	T3-X86229-07	173	18	見派位圖	T3 FLAT D 6~16/F
34	T3-X86229-08	96	18	見派位圖	T3 FLAT A 6~16/F
35	T3-X86229-08	96	16	見派位圖	T3 FLAT A 17~25/F
36	T3-X86229-08	96	36	見派位圖	T3 FLAT B 6~26/F
37	T3-X86229-08	96	18	見派位圖	T3 FLAT C 6~26/F
38	T3-X86229-08	96	18	見派位圖	T3 FLAT D 6~16/F
39	T3-X86229-14	126	18	見派位圖	T3 FLAT C 6~26/F
40	T3-X86229-15	49	18	見派位圖	T3 FLAT C 6~26/F

名稱

材料

顏色

扶手扣蓋加工圖

X86229

JMQ213457(3coats)

制圖

復核

批準

LHR

-

2022,09,29

-

修改

日期

圖號

-

-

J853-GB-FAB3-159



45°

L

29




29

送工地

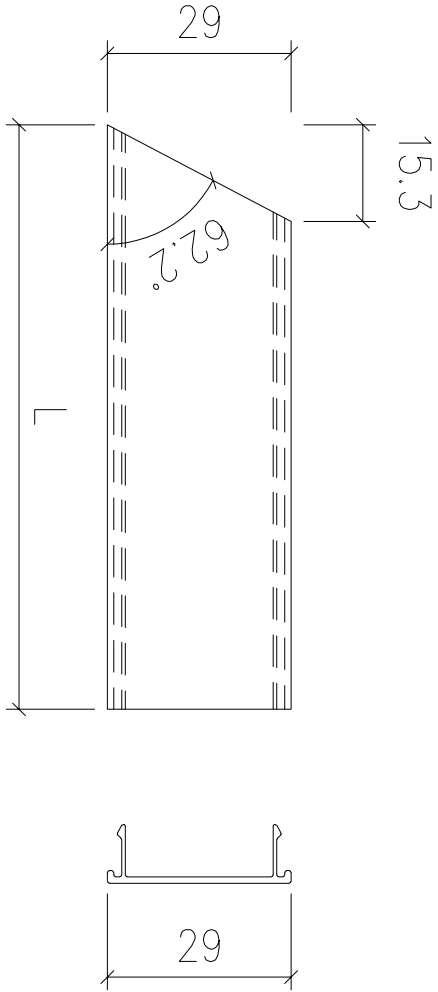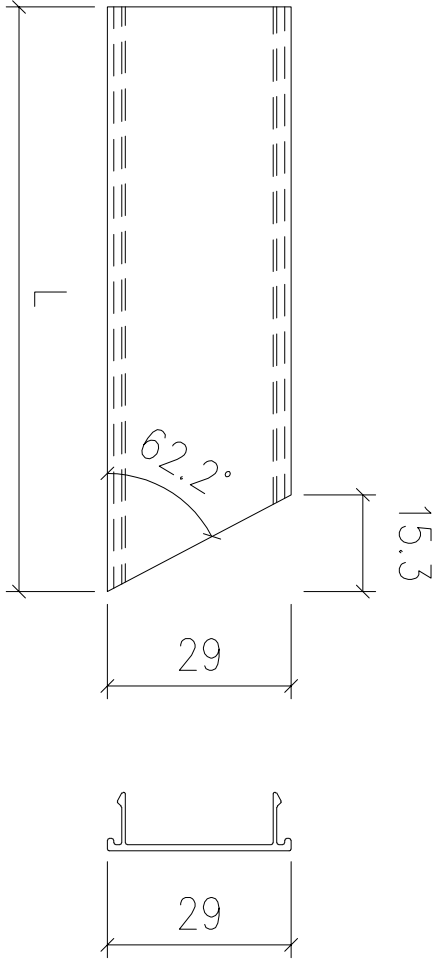

序號	物料編號	L:	數量	安裝位置	樓層
01	T1-X86229-26	108	1	見派位圖	T1 FLAT B 5/F
02	T1-X86229-27	67	1	見派位圖	T1 FLAT B 5/F

序號	物料編號	L:	數量	安裝位置	樓層
01	T1-X86229-28	108	1	見派位圖	T1 FLAT B 5/F
02	T1-X86229-29	67	1	見派位圖	T1 FLAT B 5/F

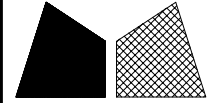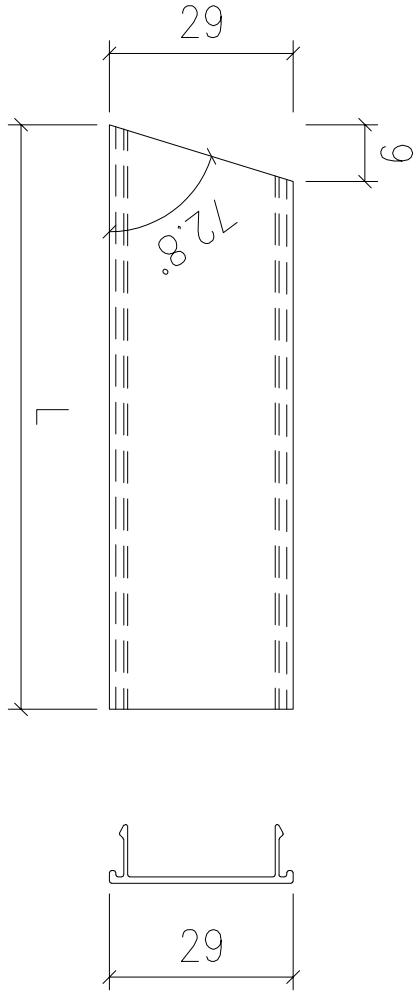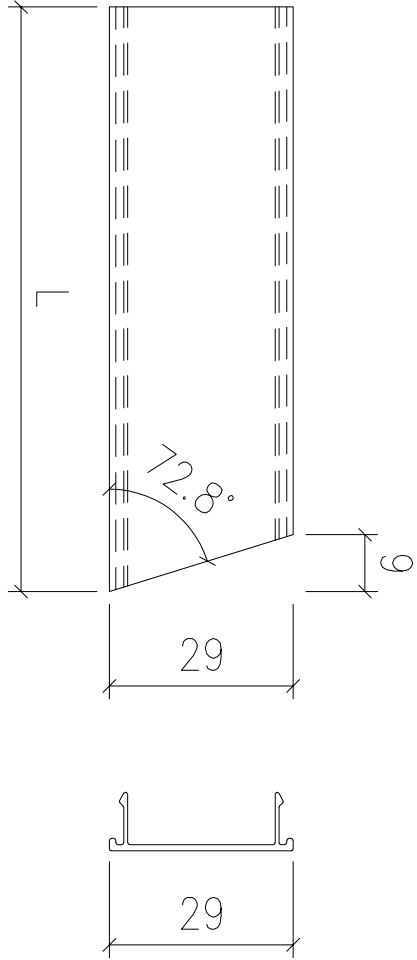

美特鋁質 有限公司
MIDI Aluminium Fabricator Ltd.



工程號	J853	地盤	錦上路
-----	------	----	-----

序號	物料編號	L:	數量	安裝位置	樓層
01	T1-X86229-30	80	1	見派位圖	T1 FLAT B 5/F
02	T1-X86229-31	56	1	見派位圖	T1 FLAT B 5/F

序號	物料編號	L:	數量	安裝位置	樓層
01	T1-X86229-32	80	1	見派位圖	T1 FLAT B 5/F
02	T1-X86229-33	56	1	見派位圖	T1 FLAT B 5/F




名稱	扶手扣蓋加工圖	制圖	LHR	2022,09,29	修改	-		
材料	X86229	復核	-	-	日期	-		
顏色	JMQ213457(3coats)	批準			圖號	J853-GB-FAB3-160		

送工地

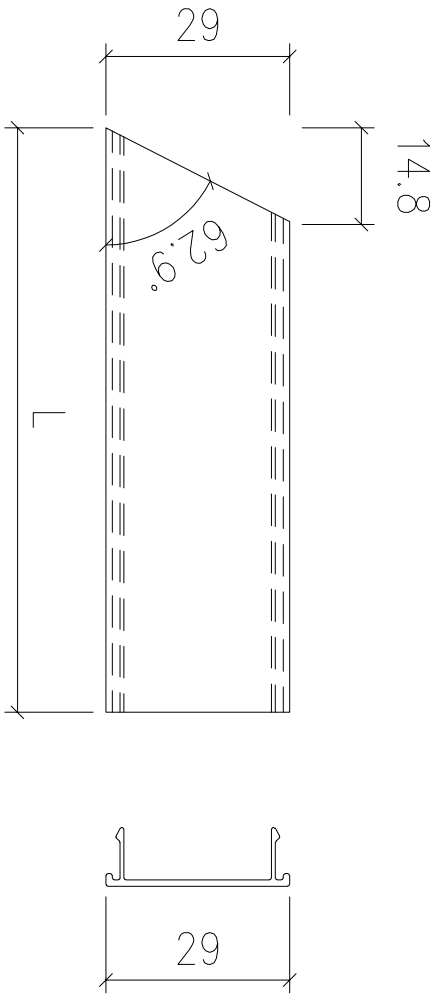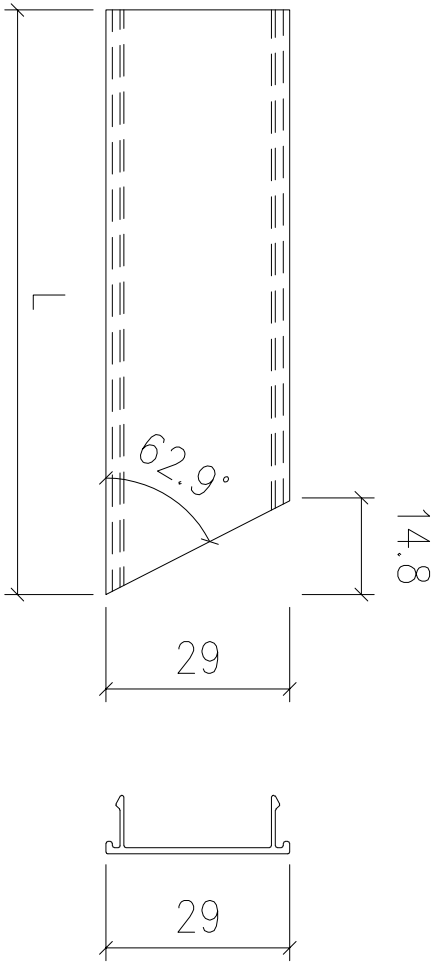

序號	物料編號	L:	數量	安裝位置	樓層
01	T1-X86229-34	106	1	見派位圖	T1 FLAT B 5/F
02	T1-X86229-42	104	1	見派位圖	T1 FLAT B 5/F
03	T1-X86229-35	66.5	1	見派位圖	T1 FLAT B 5/F
04	T1-X86229-43	64.5	1	見派位圖	T1 FLAT B 5/F

序號	物料編號	L:	數量	安裝位置	樓層
01	T1-X86229-36	106	1	見派位圖	T1 FLAT B 5/F
02	T1-X86229-44	104	1	見派位圖	T1 FLAT B 5/F
03	T1-X86229-37	66.5	1	見派位圖	T1 FLAT B 5/F
04	T1-X86229-45	64.5	1	見派位圖	T1 FLAT B 5/F

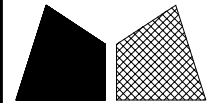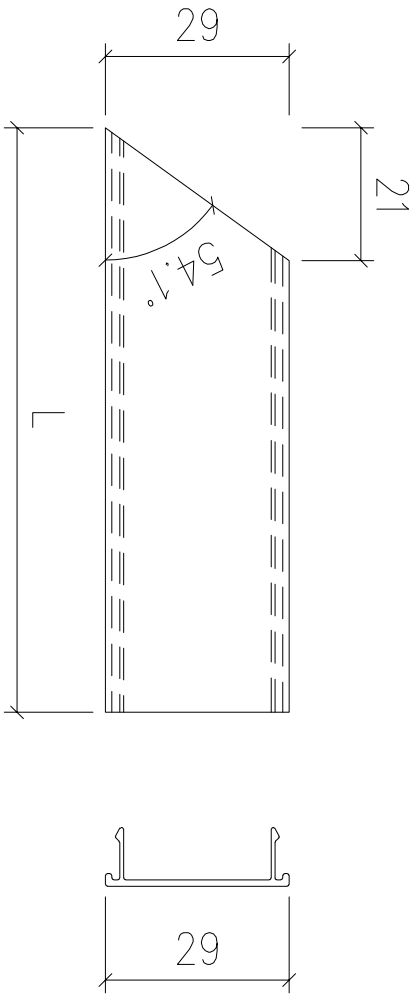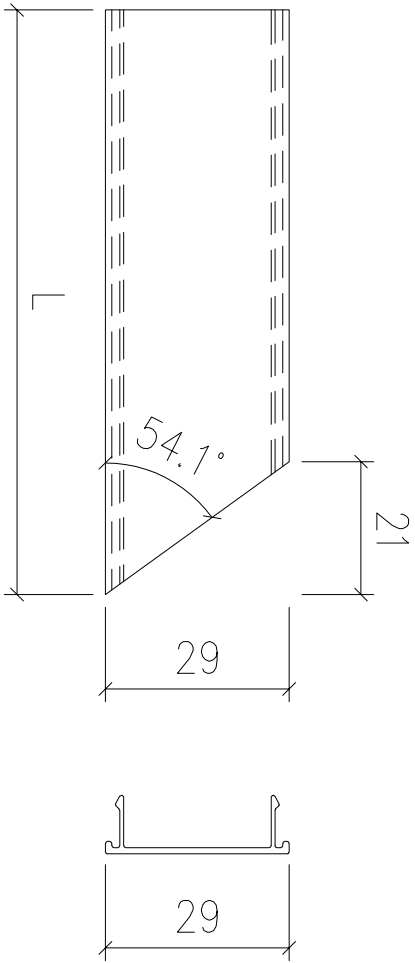


美特鋁質 有限公司
MIDI Aluminium Fabricator Ltd.

工程號	J853	地盤	錦上路
-----	------	----	-----

序號	物料編號	L:	數量	安裝位置	樓層
01	T1-X86229-40	132	1	見派位圖	T1 FLAT B 5/F
02	T1-X86229-41	76	1	見派位圖	T1 FLAT B 5/F

序號	物料編號	L:	數量	安裝位置	樓層
01	T1-X86229-38	136	1	見派位圖	T1 FLAT B 5/F
02	T1-X86229-39	80	1	見派位圖	T1 FLAT B 5/F



名稱	扶手扣蓋加工圖	制圖	LHR	2022,09,29	修改	—		
材料	X86229	復核	—	—	日期	—		
顏色	JMQ213457(3coats)	批準			圖號	J853-GB-FAB3-161		

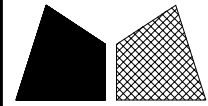

美特鋁質 有限公司
MIDI Aluminium Fabricator Ltd.



工程號	J853	地盤	錦上路
-----	------	----	-----

送工地

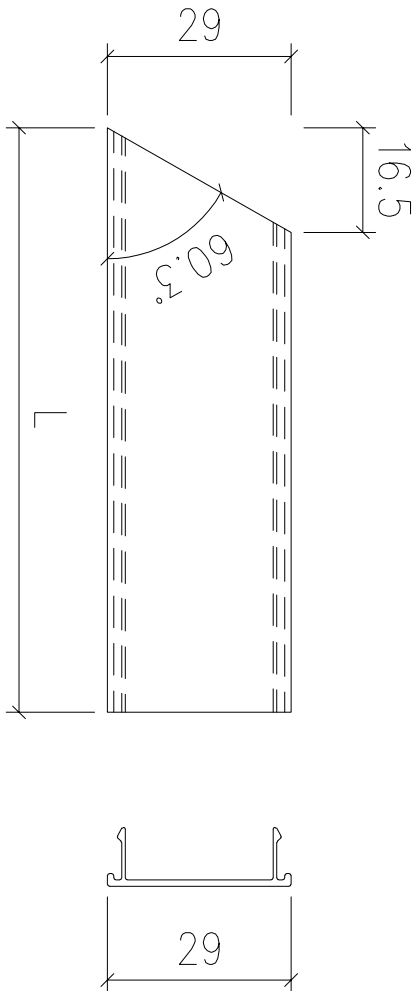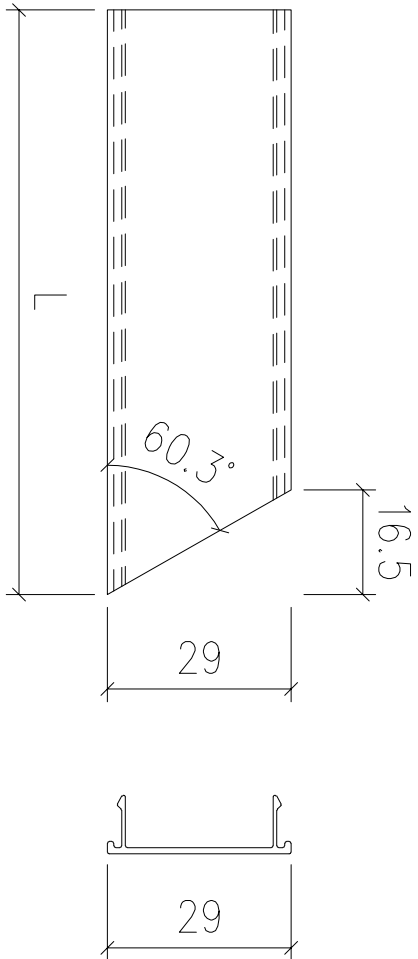

序號	物料編號	L:	數量	安裝位置	樓層
01	T1-X86229-46	111.5	1	見派位圖	T1 FLAT B 5/F
02	T1-X86229-47	67.5	1	見派位圖	T1 FLAT B 5/F




序號	物料編號	L:	數量	安裝位置	樓層
01	T1-X86229-48	111.5	1	見派位圖	T1 FLAT B 5/F
02	T1-X86229-49	67.5	1	見派位圖	T1 FLAT B 5/F

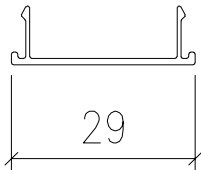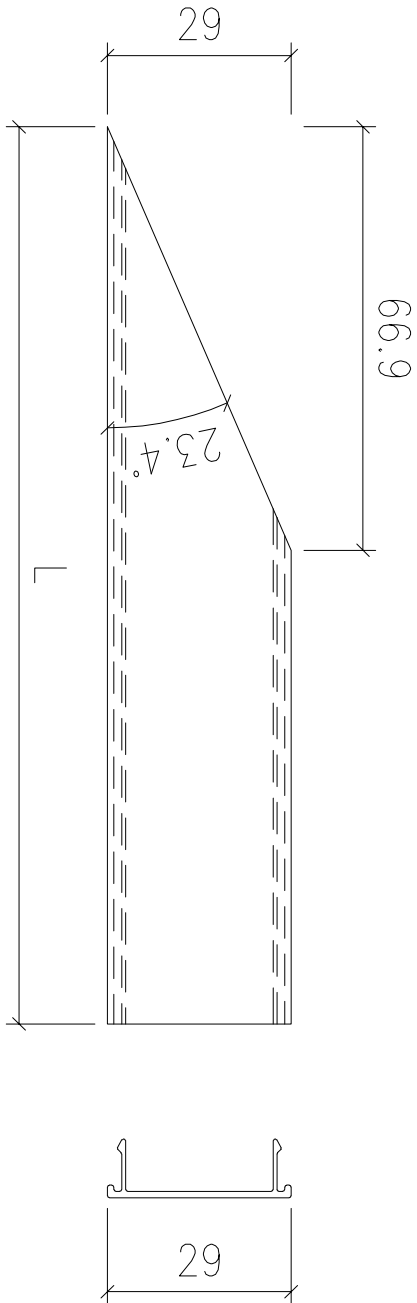

序號	物料編號	L:	數量	安裝位置	樓層
01	T1-X86229-50	319	1	見派位圖	T1 FLAT B 5/F
02	T1-X86229-51	141	1	見派位圖	T1 FLAT B 5/F

名稱	扶手扣蓋加工圖	制圖	LHR	2022,09,29	修改	—		
材料	X86229	復核	—	—	日期	—		
顏色	JMQ213457(3coats)	批準			圖號	J853-GB-FAB3-162		

送工地

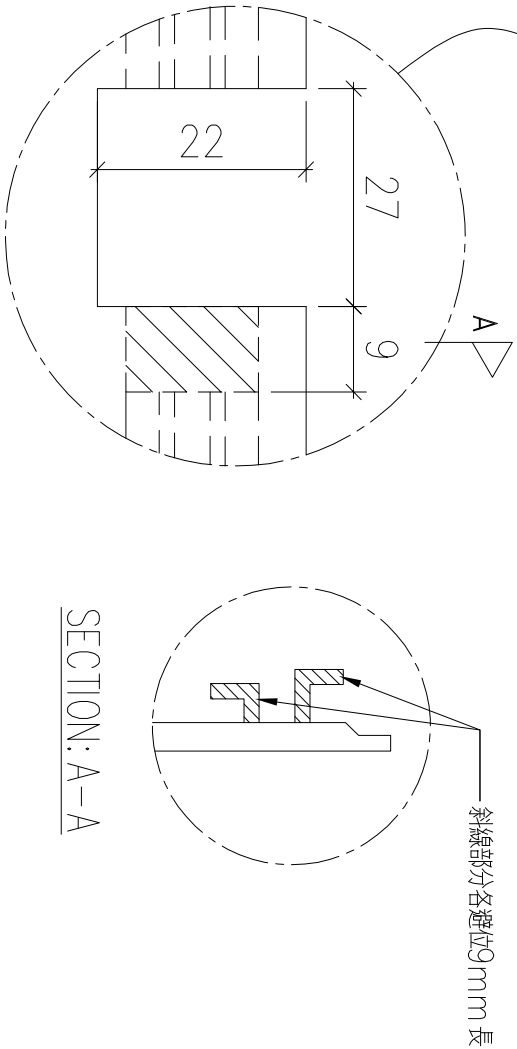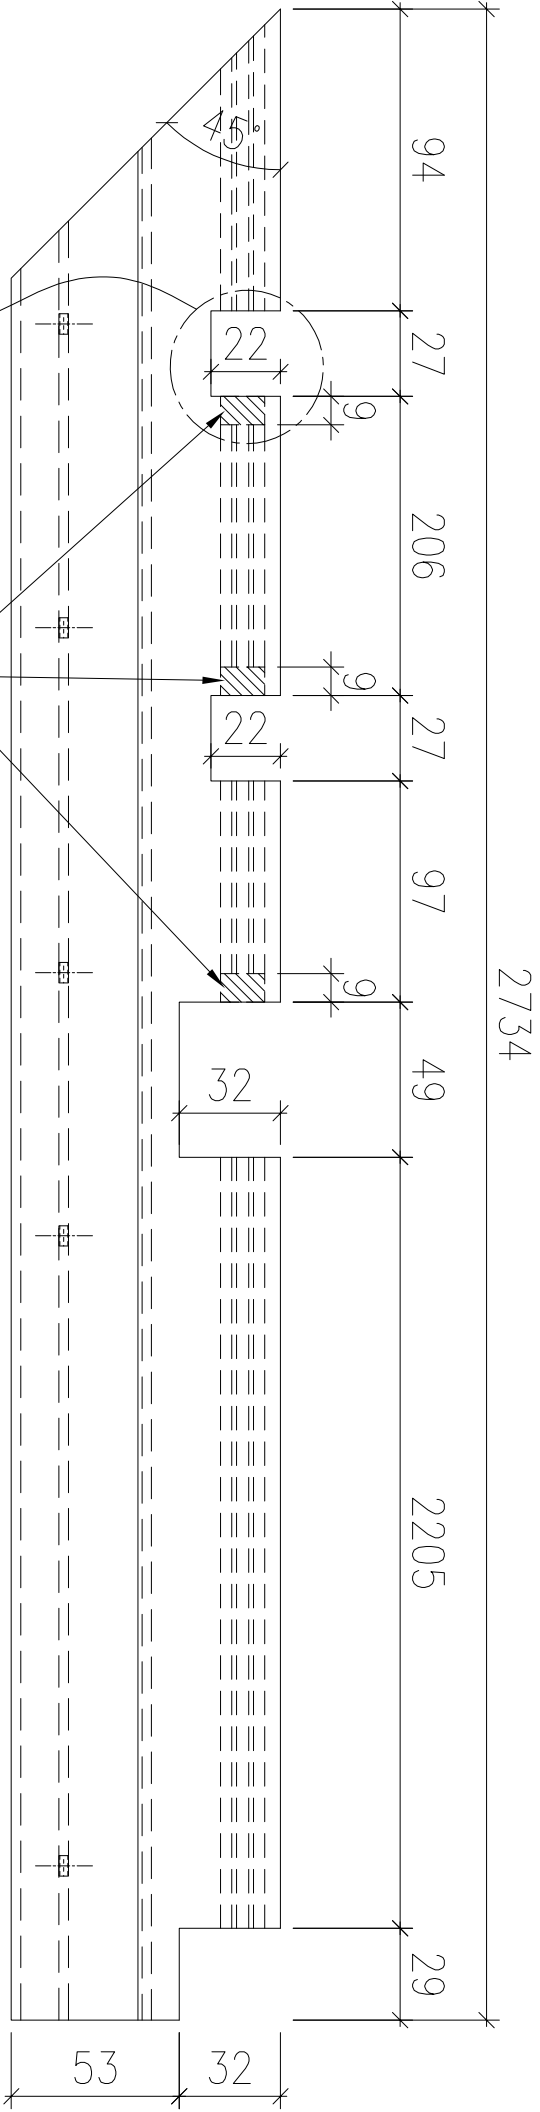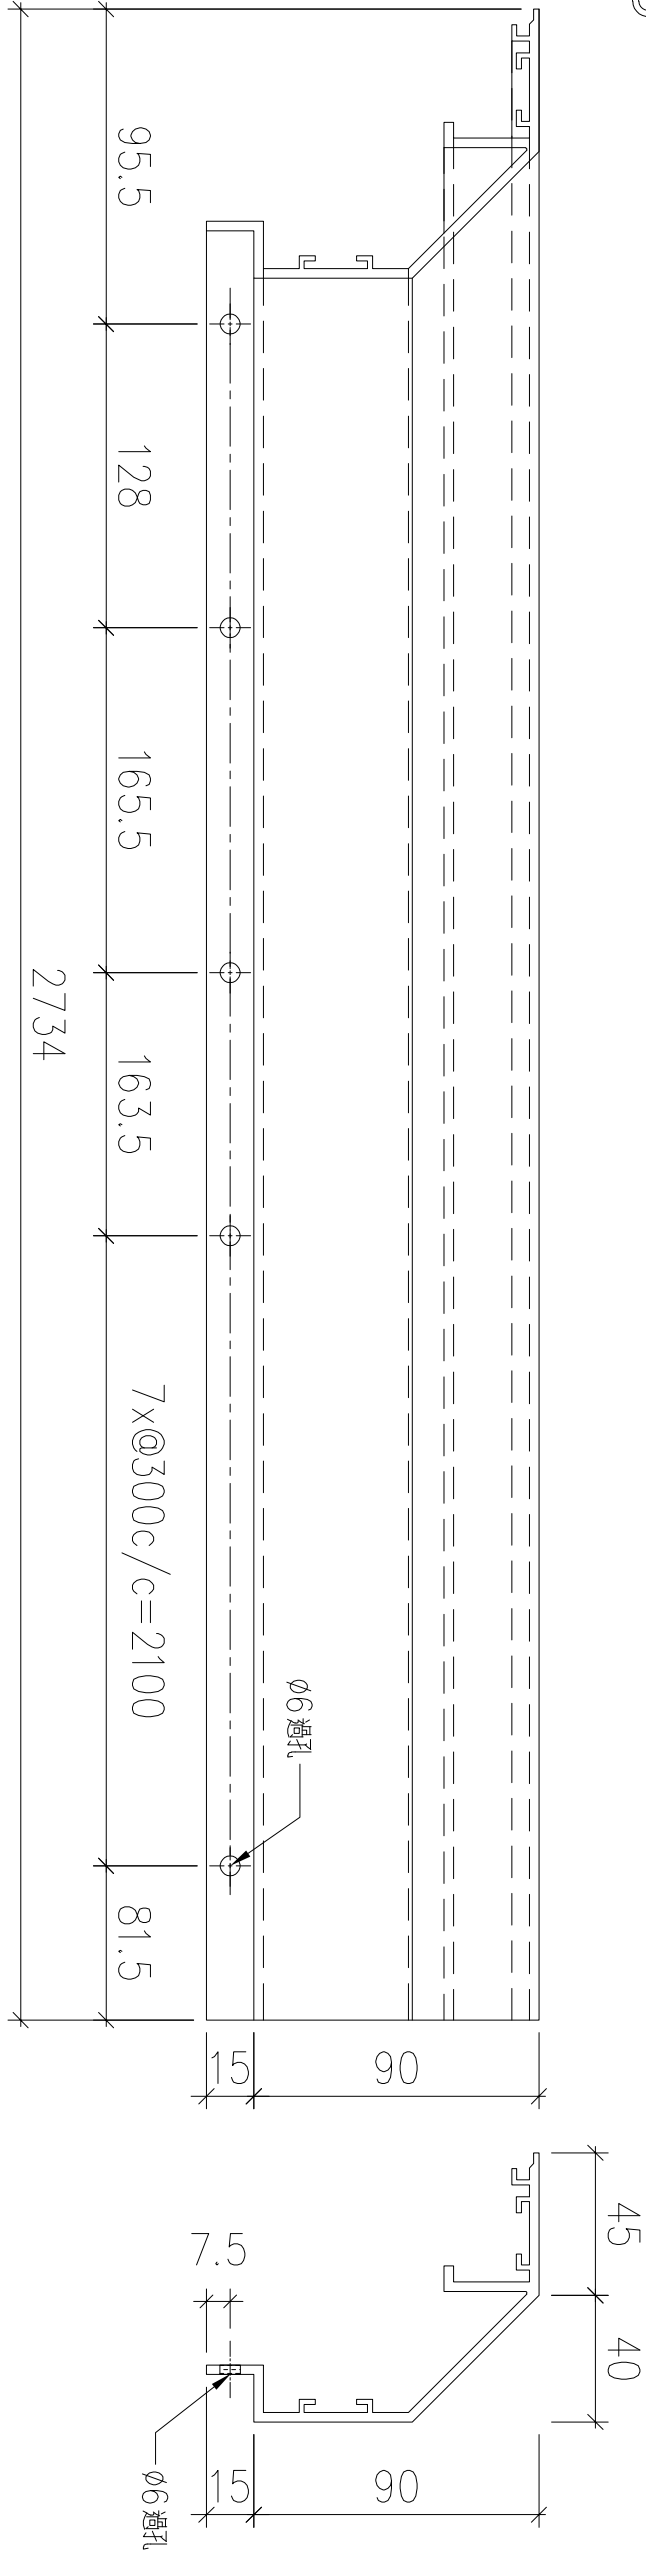

SECTION: A-A

序號	物料編號	數量	安裝位置	樓層
01	T1-X86230-01	14	見派位圖	T1 FLAT A 7~22/F





名稱		制圖	LHR	2022,09,30	修改	-		
材料	X86230	復核	-	-	日期	-		
顏色	JMQ213457(3coats)	批準			圖號	J853-GB-FAB3-163		



錦上路

名稱		制圖	LHR	2022,09,30	修改	—		
材料	X86230	復核	—	—	日期	—		
顏色	JMQ213457(3coats)	批準			圖號	J853-GB-FAB3-164		

送工地

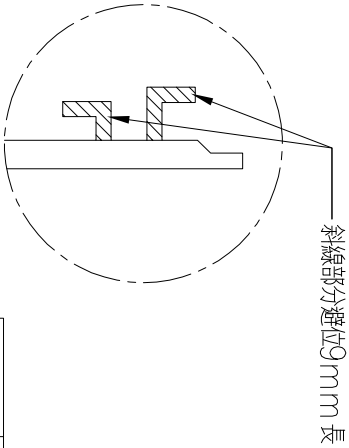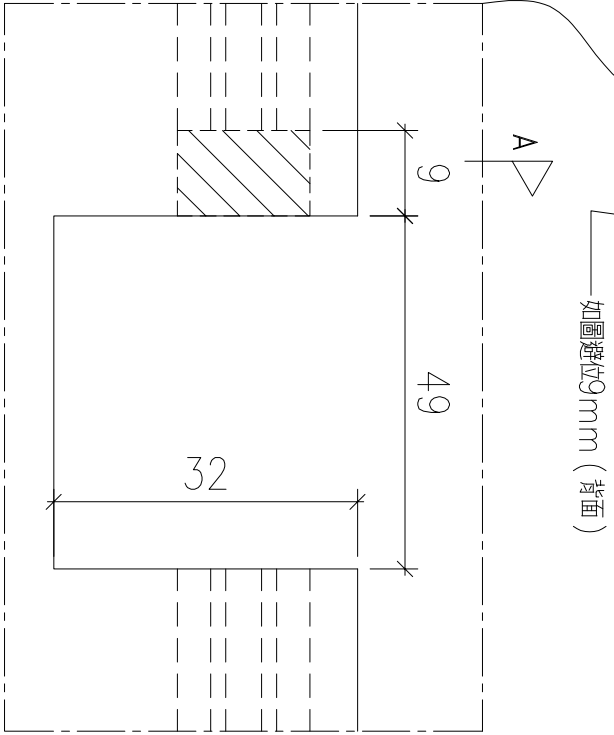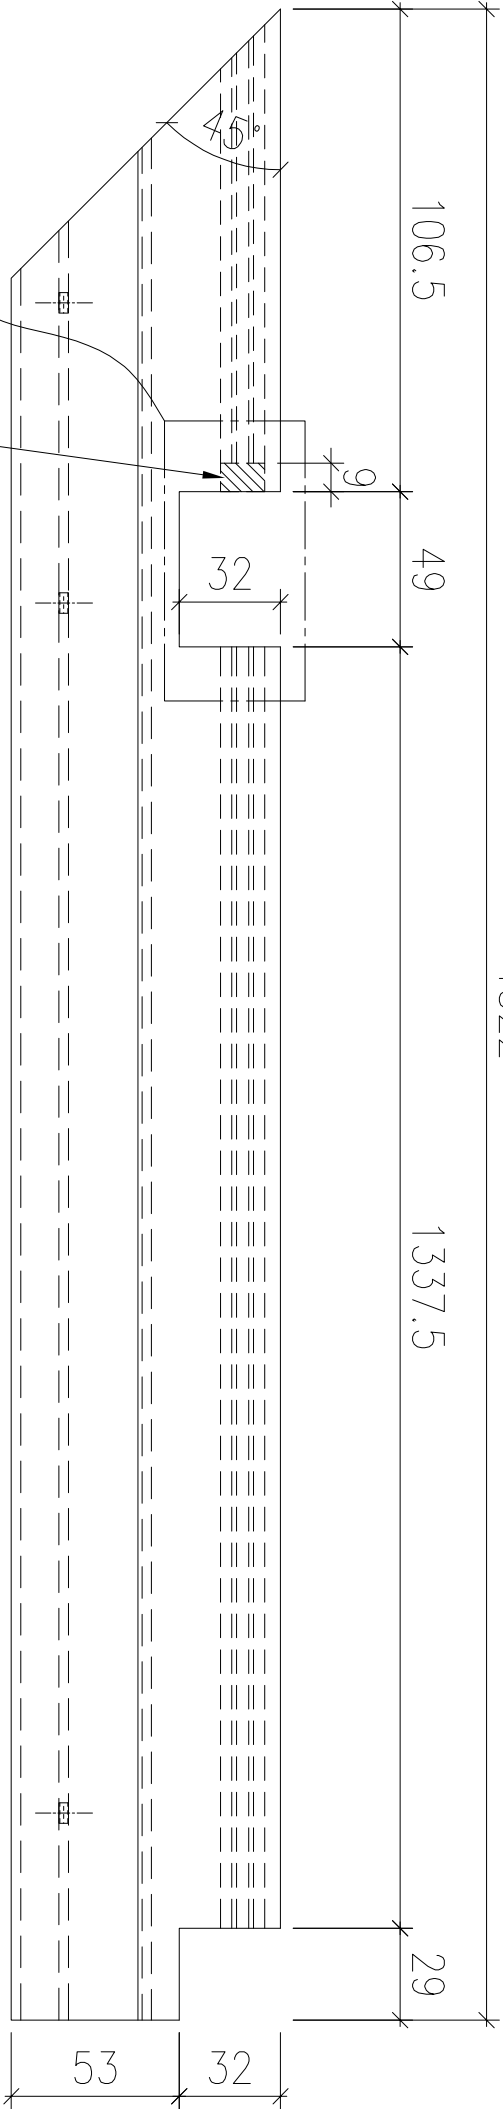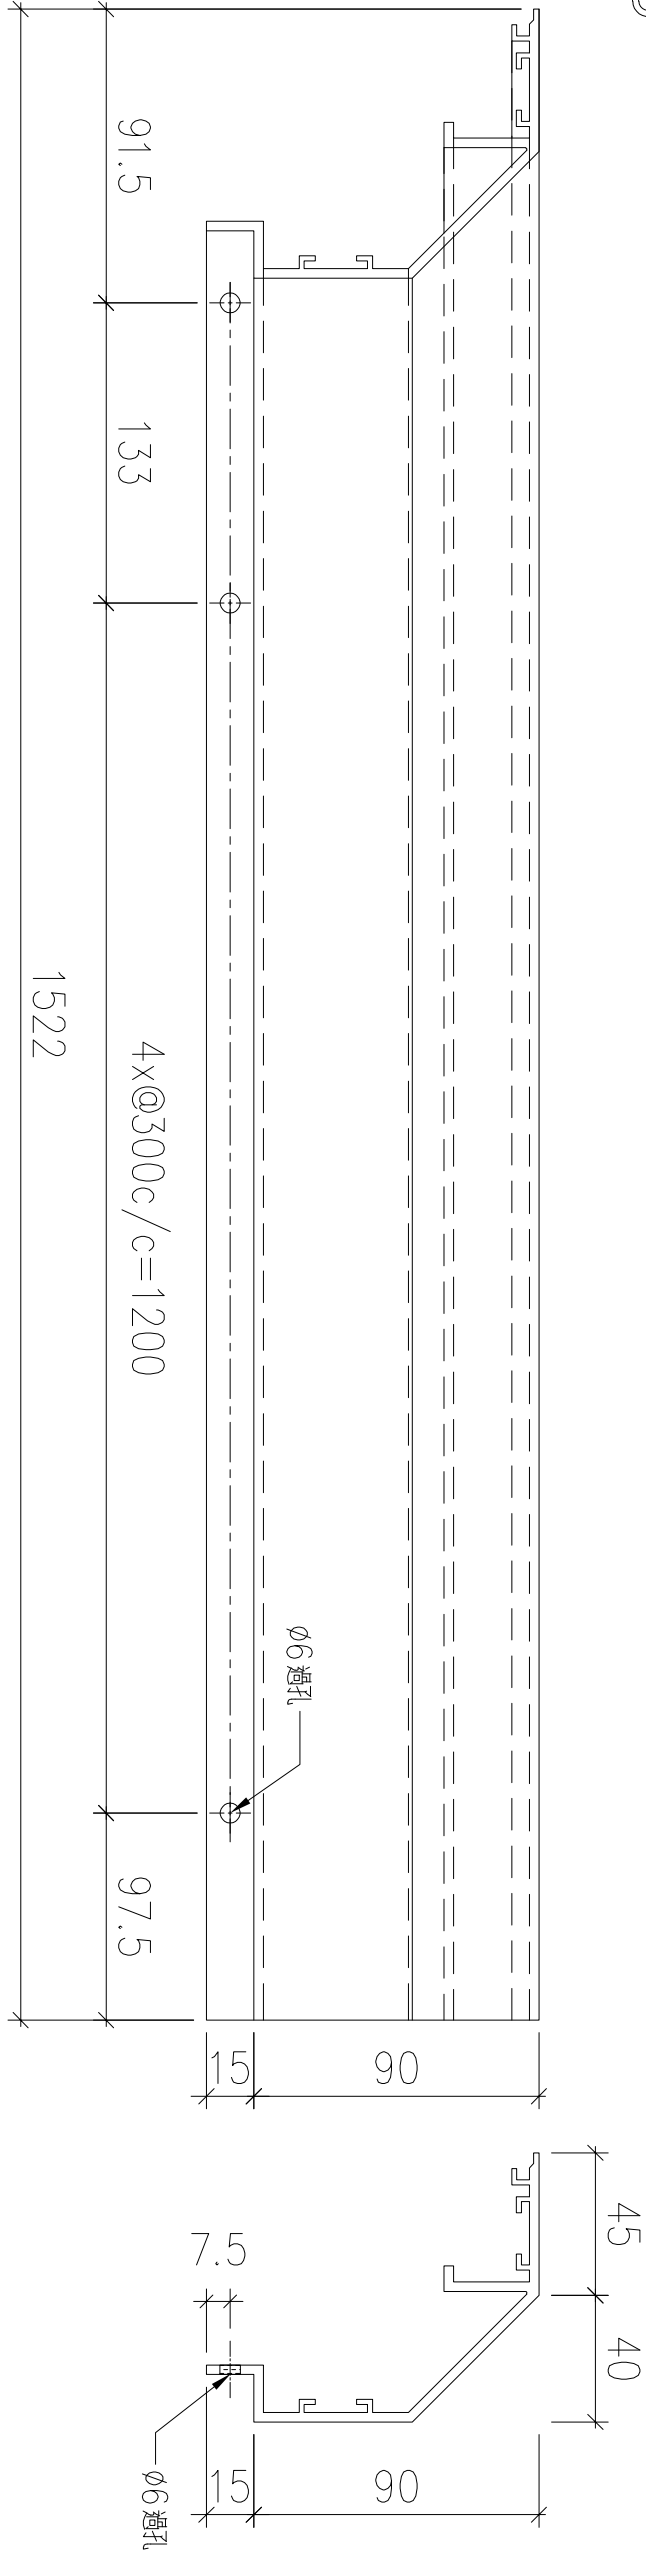


SECTION: A-A


序號	物料編號	數量	安裝位置	樓層
01	T1-X86230-03	14	見派位圖	T1 FLAT A 7~22/F

名稱		制圖	LHR	2022,09,30	修改	-		
材料	X86230	復核	-	-	日期	-		
顏色	JMQ213457(3coats)	批準			圖號	J853-GB-FAB3-165		

序號	物料編號	數量	安裝位置	樓層
01	T1-X86230-04	14	見派位圖	T1 FLAT A 7~22/F

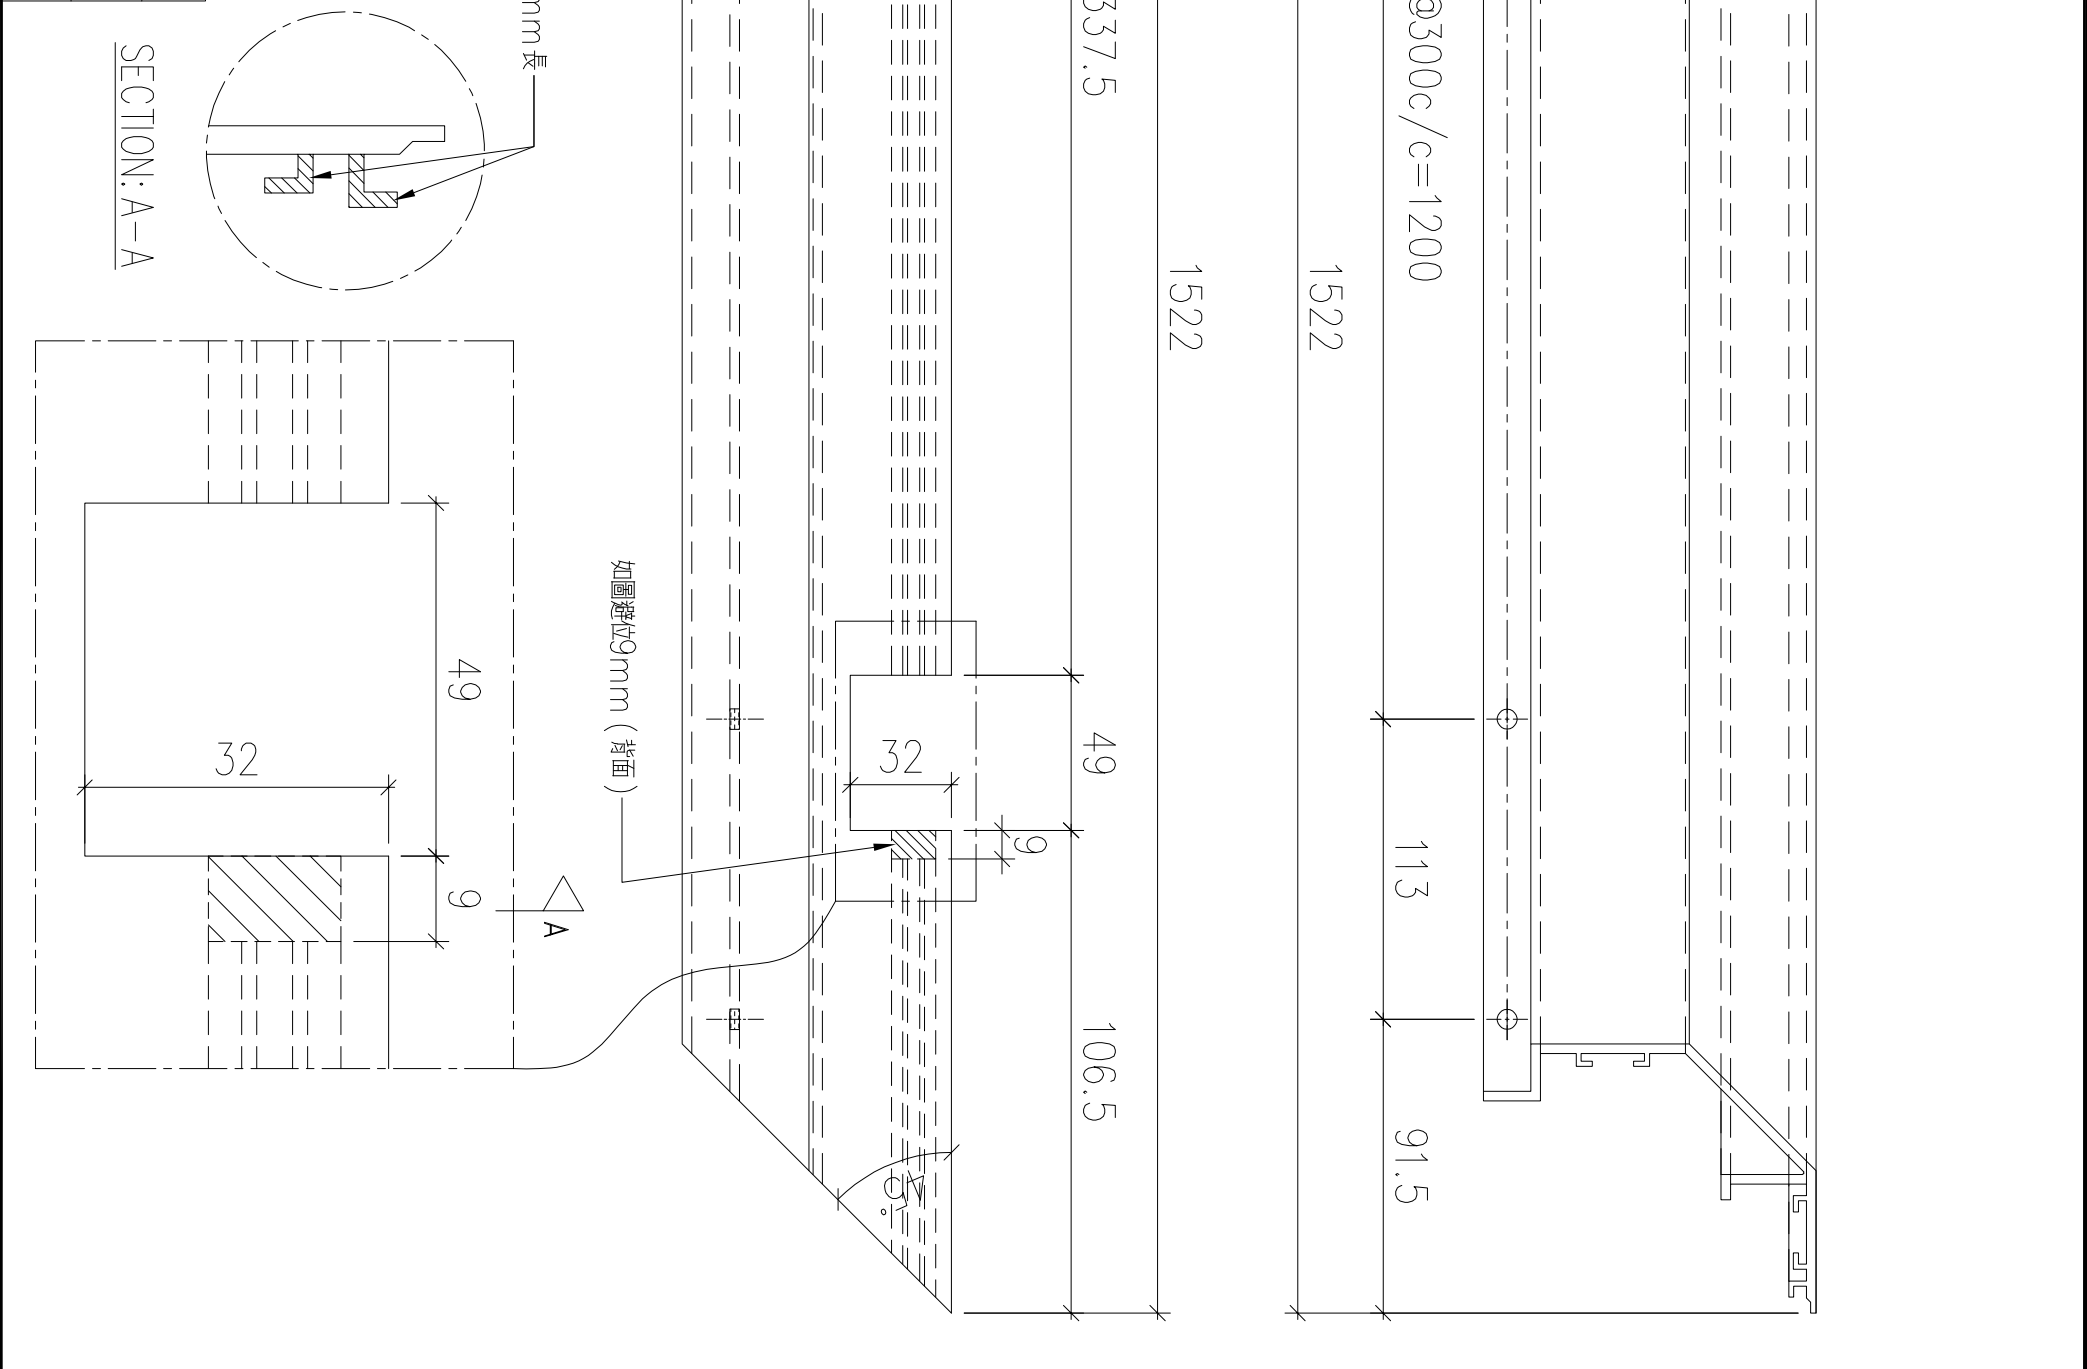





名稱		制圖	LHR	2022,09,30	修改	-		
材料	X86230	復核	-	-	日期	-		
顏色	JMQ213457(3coats)	批準			圖號	J853-GB-FAB3-166		

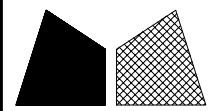

美特鋁質 有限公司
MIDI Aluminium Fabricator Ltd.

工程號	J853	地盤	錦上路
-----	------	----	-----

送工地

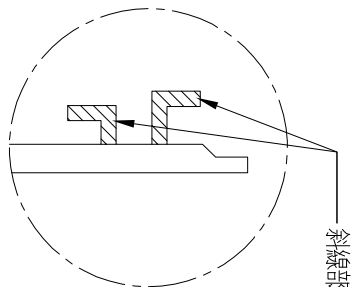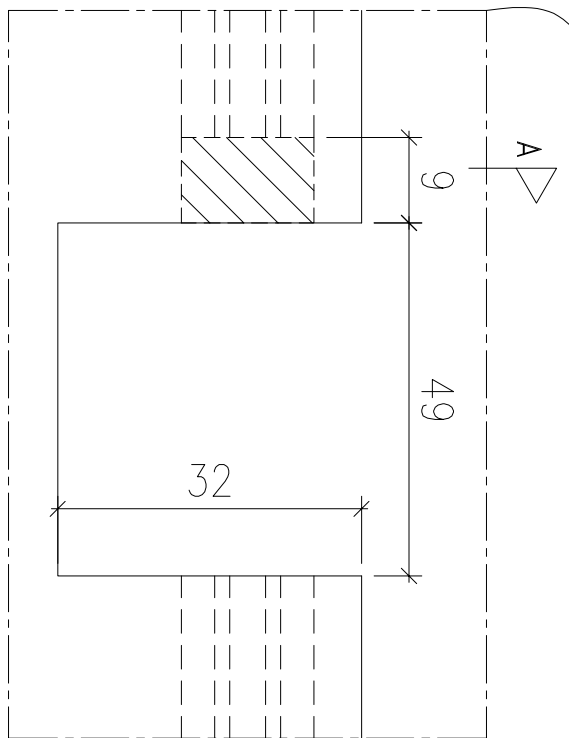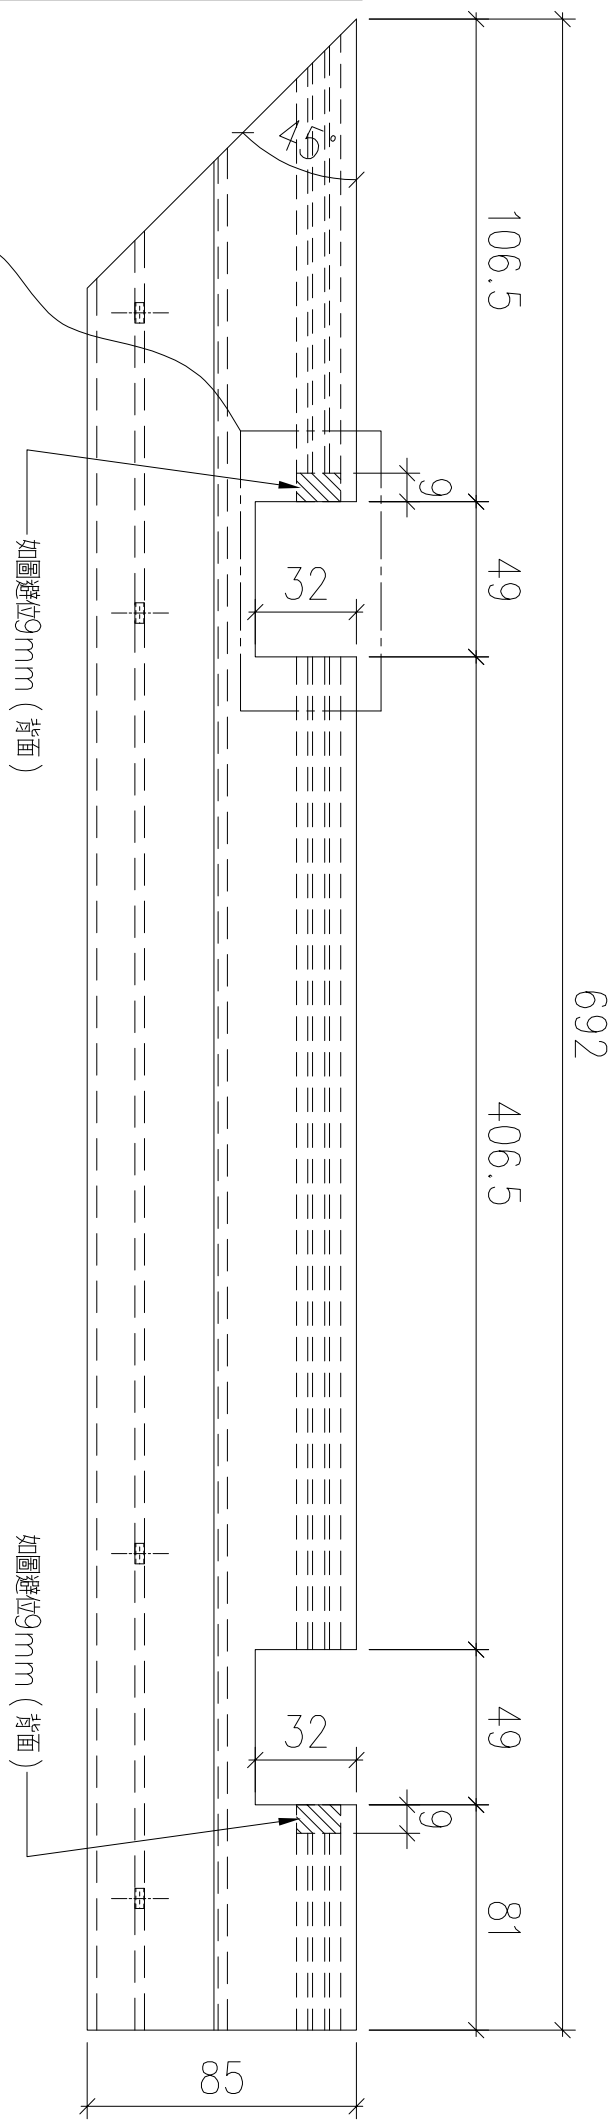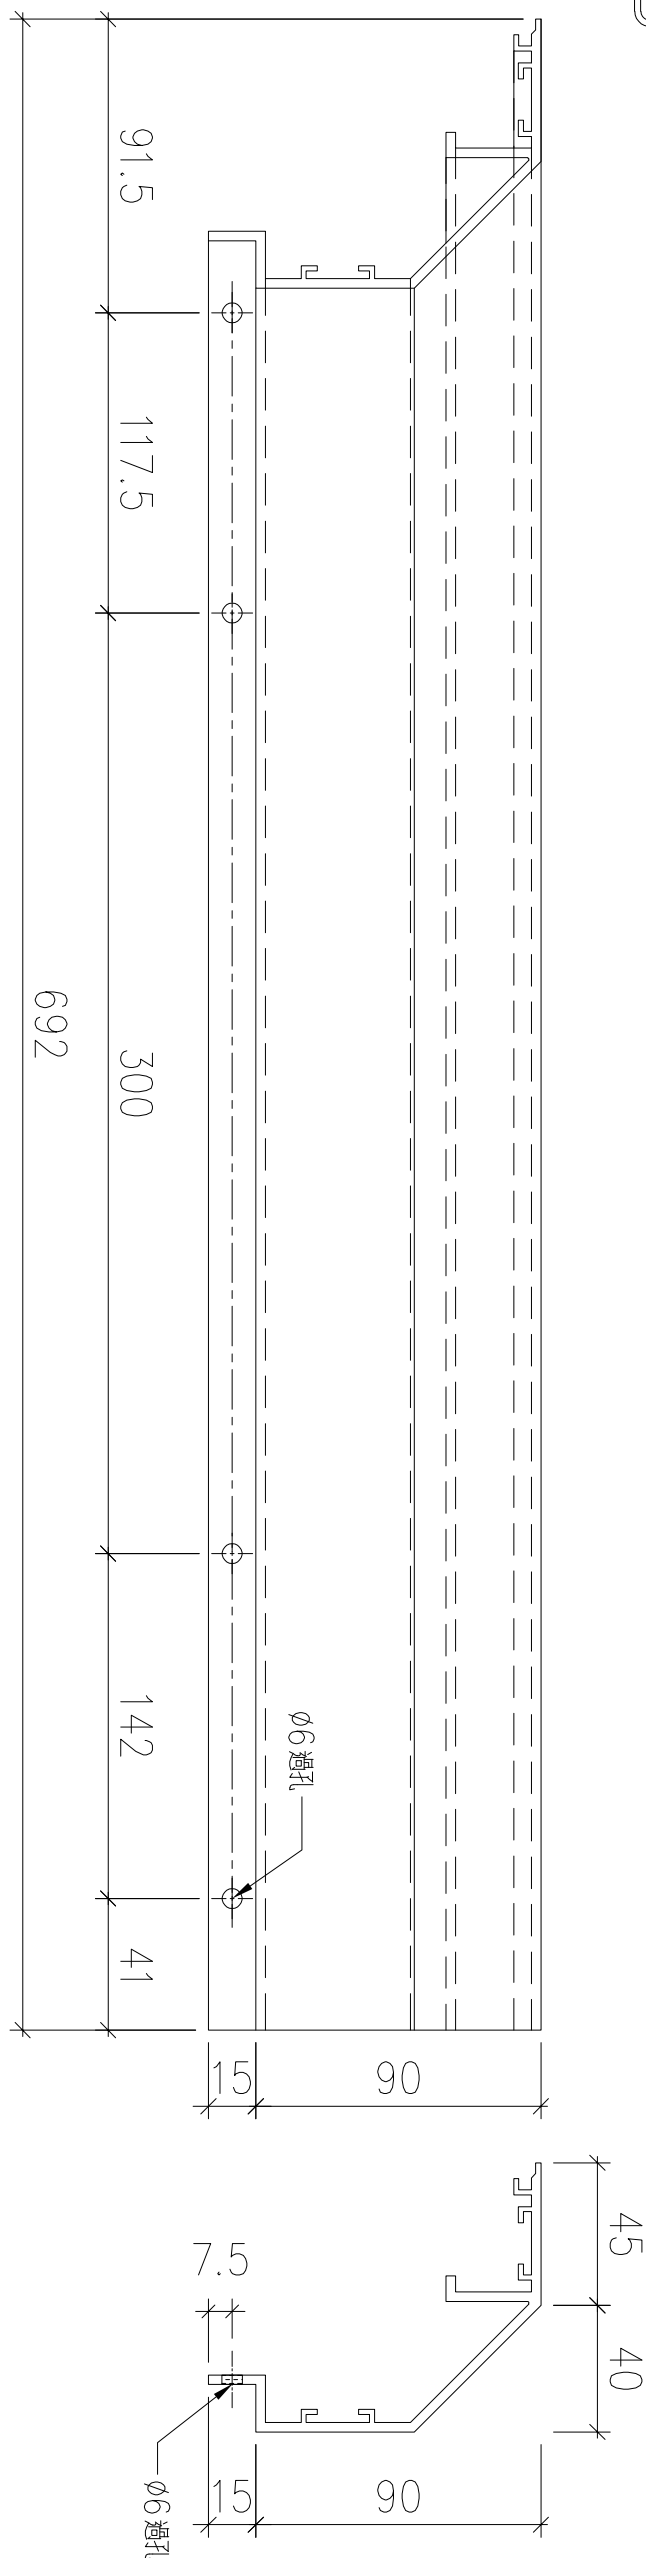


SECTION: A-A

序號	物料編號	數量	安裝位置	樓層
01	T1-X86230-05	14	見派位圖	T1 FLAT A 7~22/F




名稱		制圖	LHR	2022,09,30	修改	-		
材料	X86230	復核	-	-	日期	-		
顏色	JMQ213457(3coats)	批準			圖號	J853-GB-FAB3-167		

序號	物料編號	數量	安裝位置	樓層
01	T1-X86230-06	14	見派位圖	T1 FLAT A 7~22/F

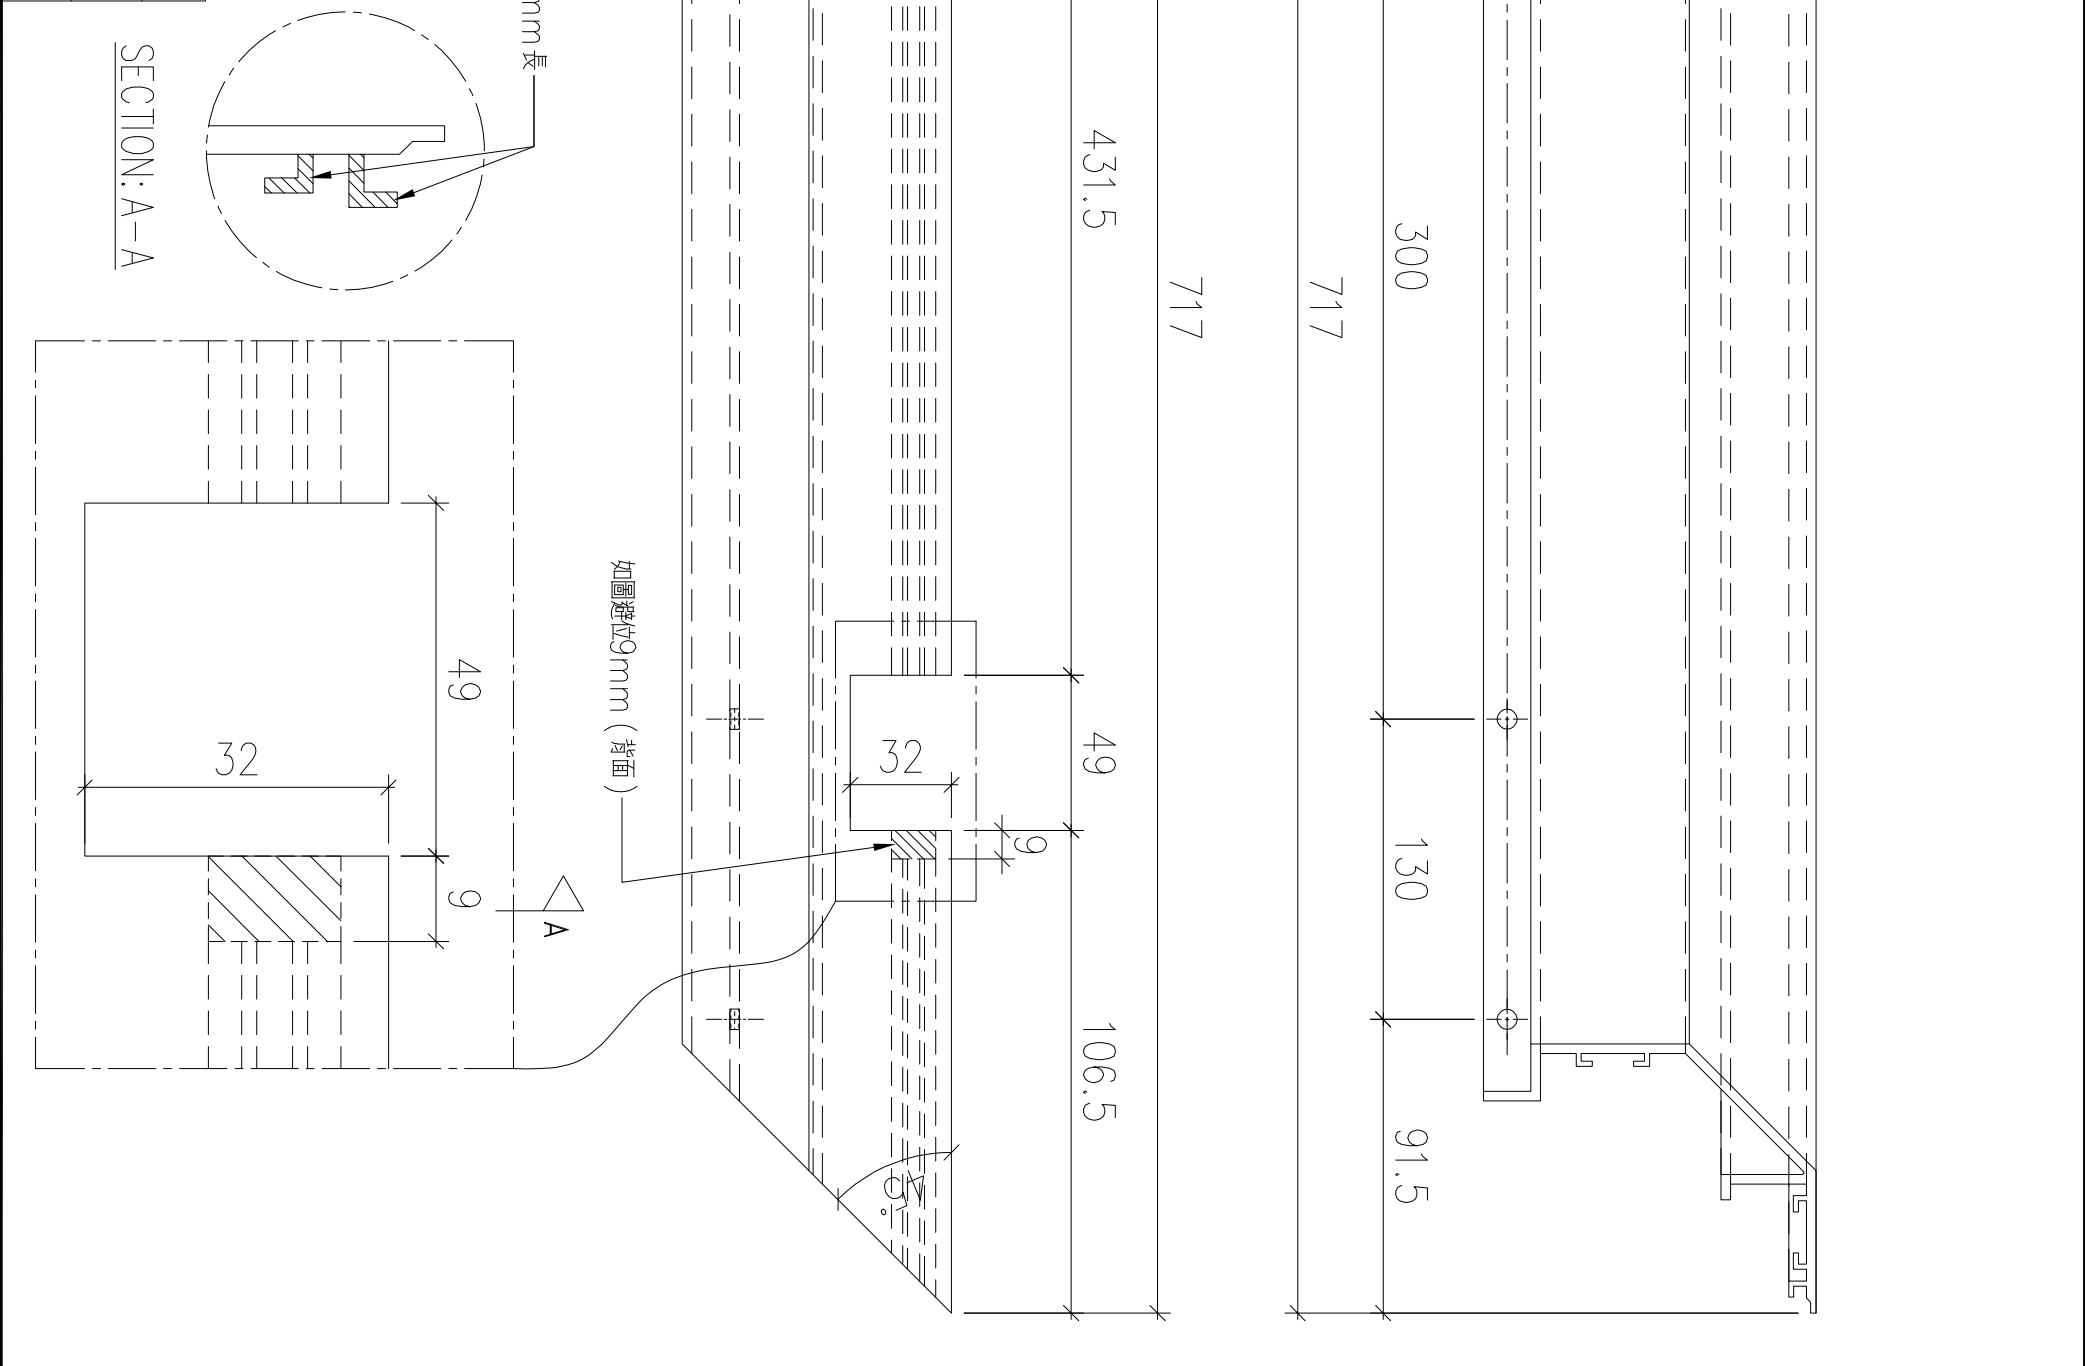

名稱		制圖	LHR	2022,09,30	修改	—		
材料	X86230	復核	—	—	日期	—		
顏色	JMQ213457(3coats)	批準			圖號	J853-GB-FAB3-168		

送工地

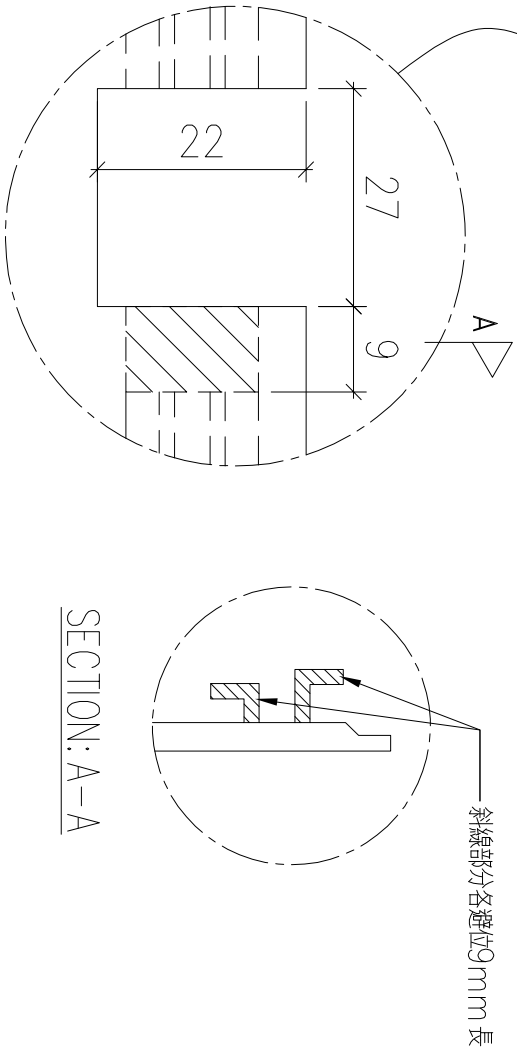
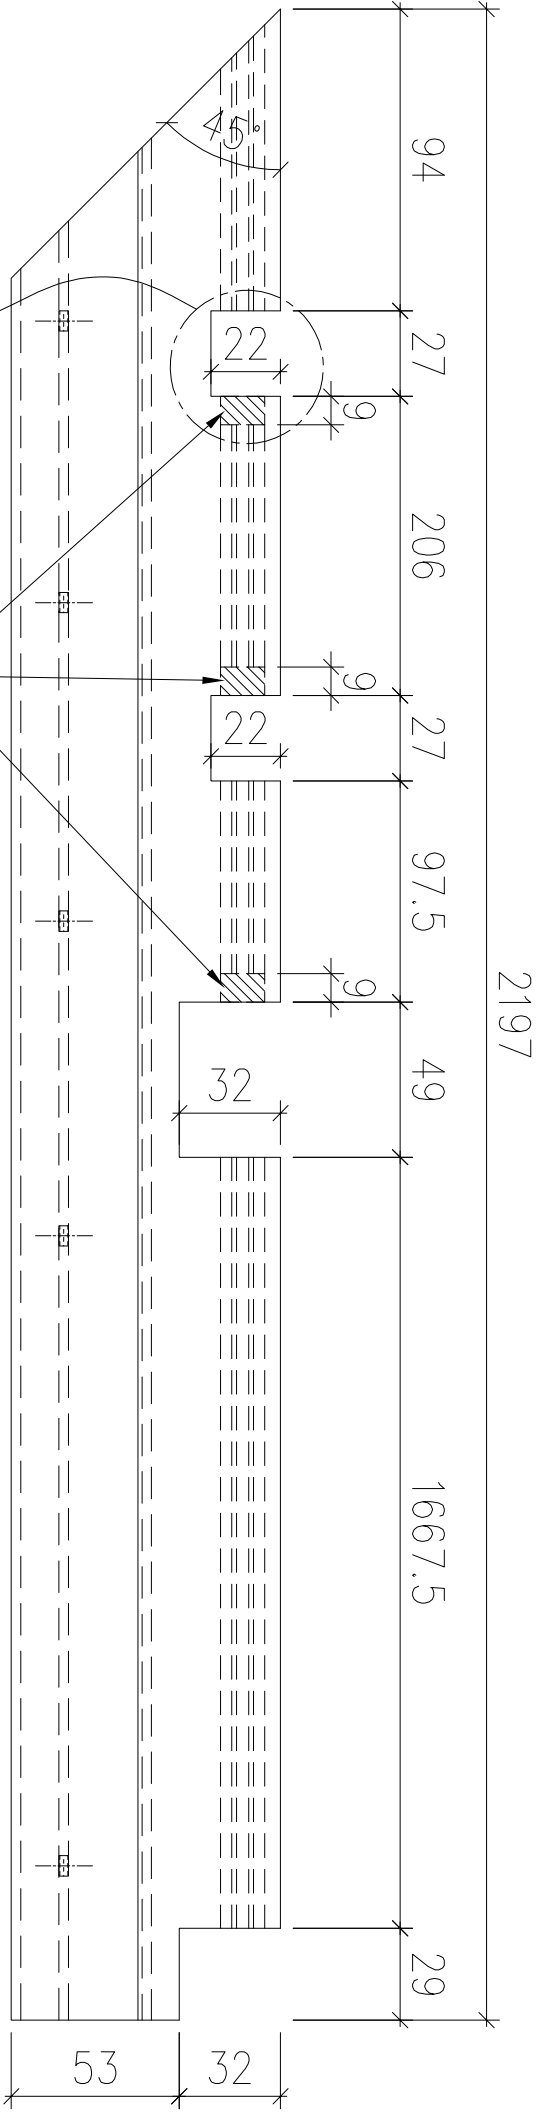
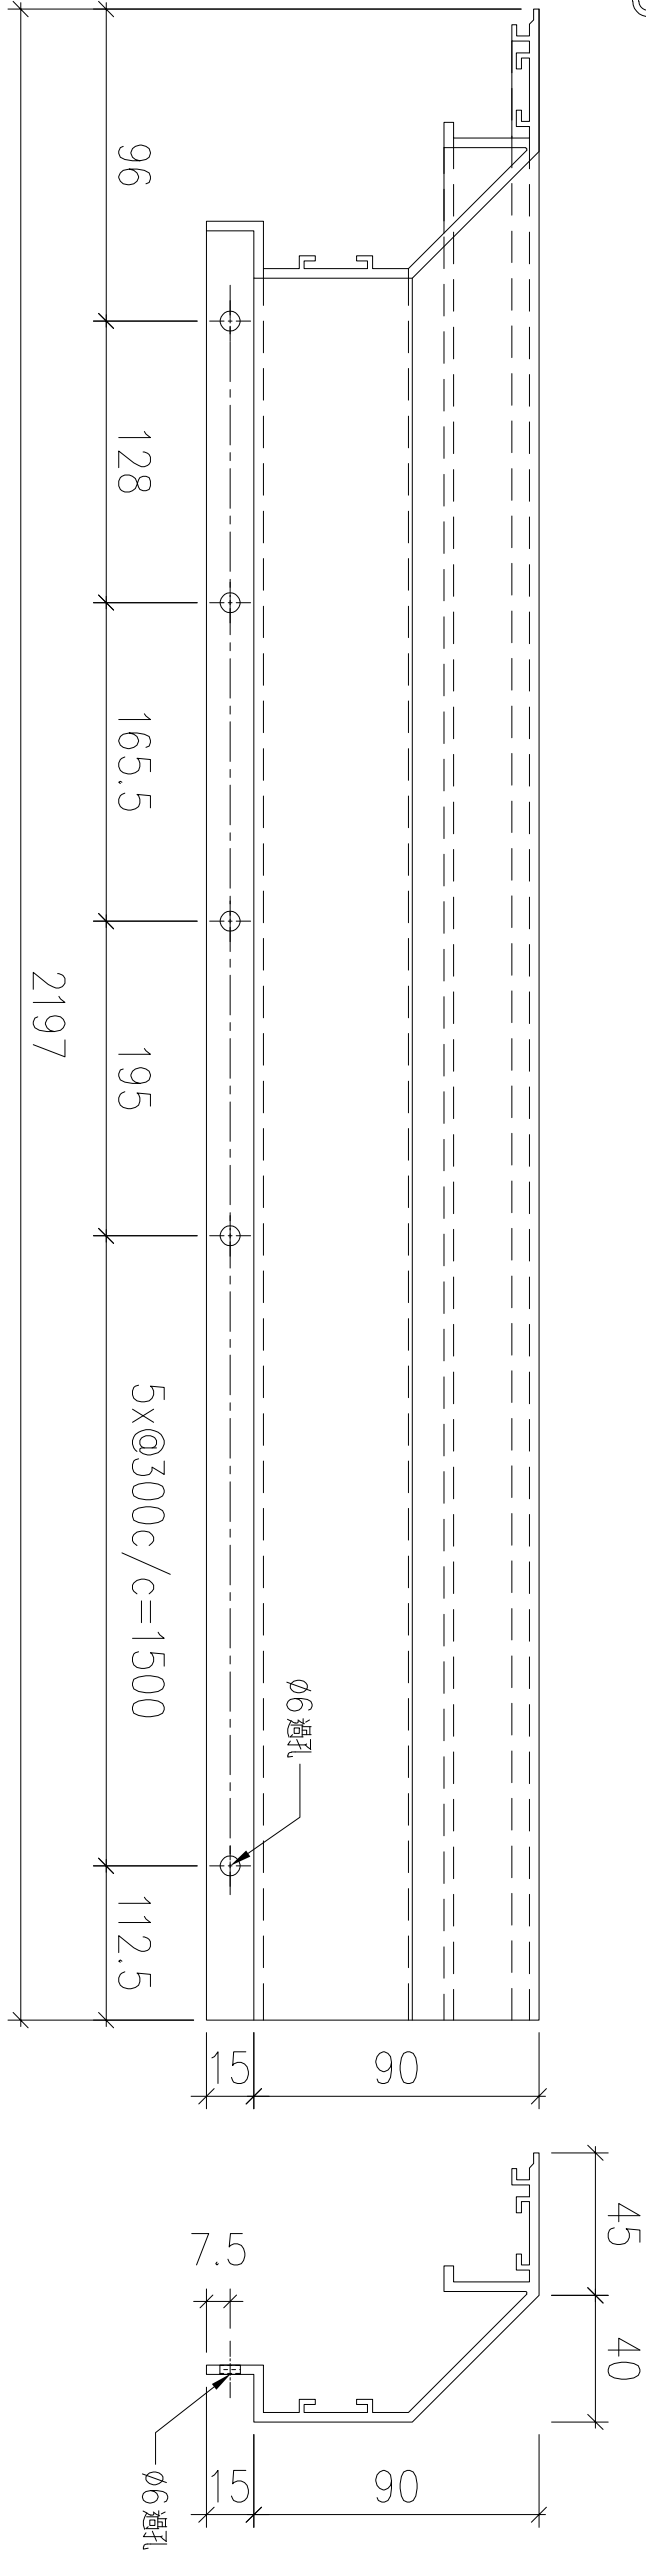


SECTION: A-A

序號	物料編號	數量	安裝位置	樓層
01	T1-X86230-07	14	見派位圖	T1 FLAT B 7~22/F




名稱		制圖	LHR	2022,09,30	修改	-		
材料	X86230	復核	-	-	日期	-		
顏色	JMQ213457(3coats)	批準			圖號	J853-GB-FAB3-169		

序號	物料編號	數量	安裝位置	樓層
01	T1-X86230-08	14	見派位圖	T1 FLAT B 7~22/F

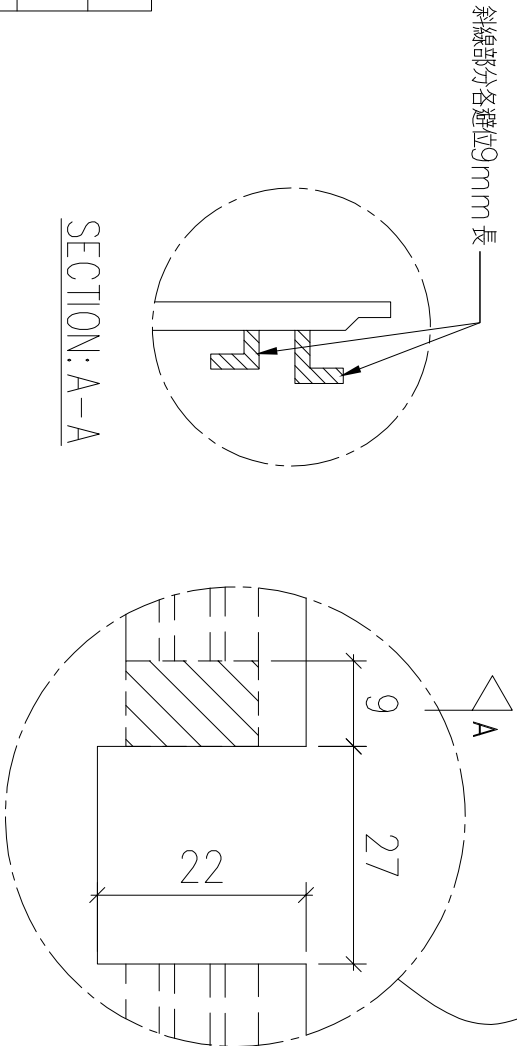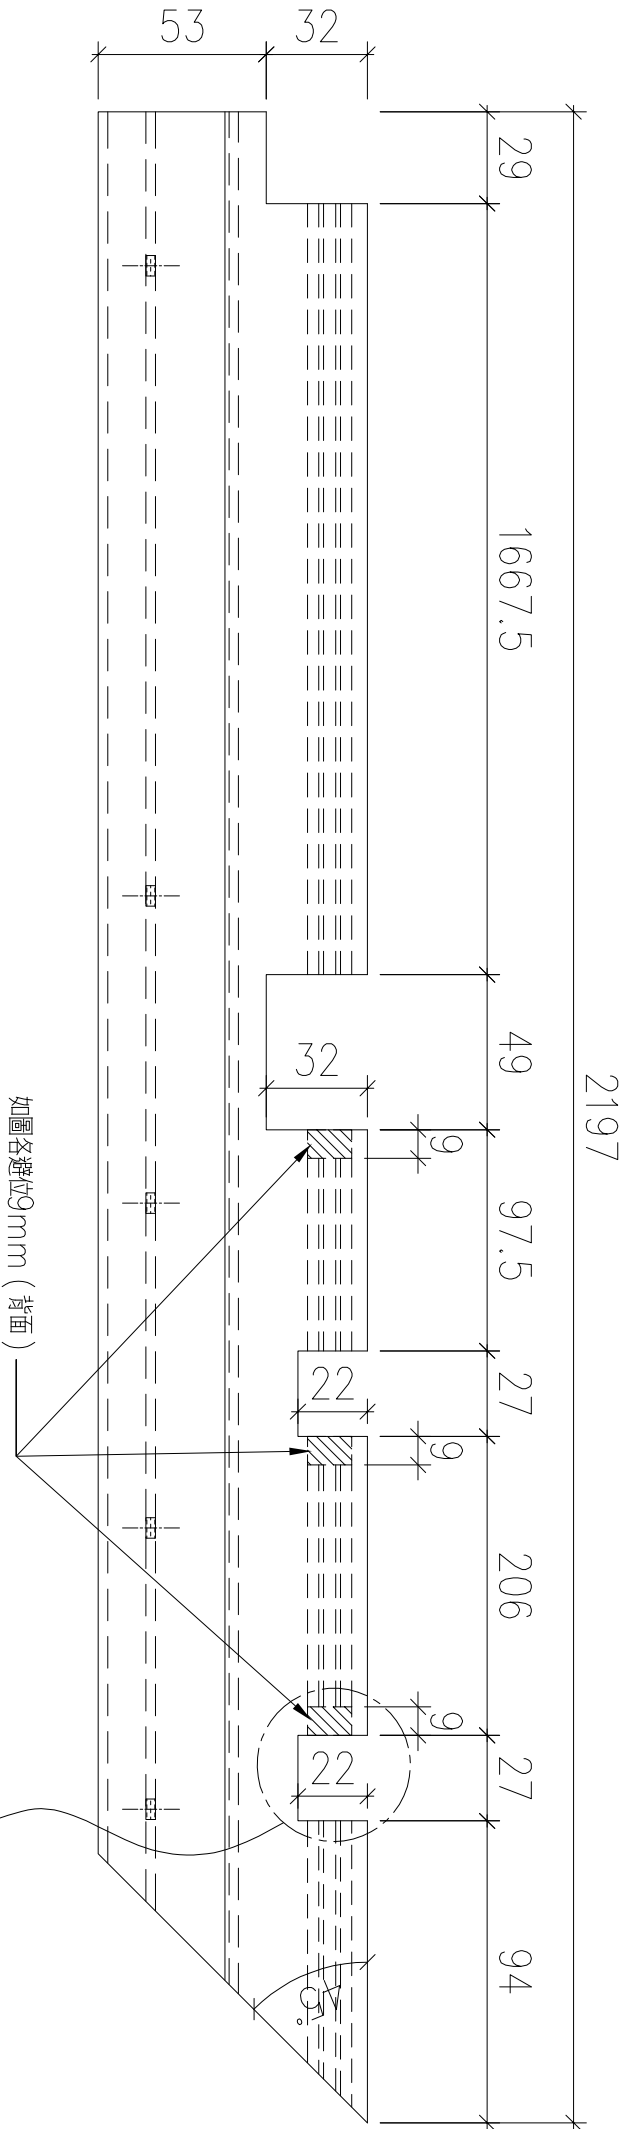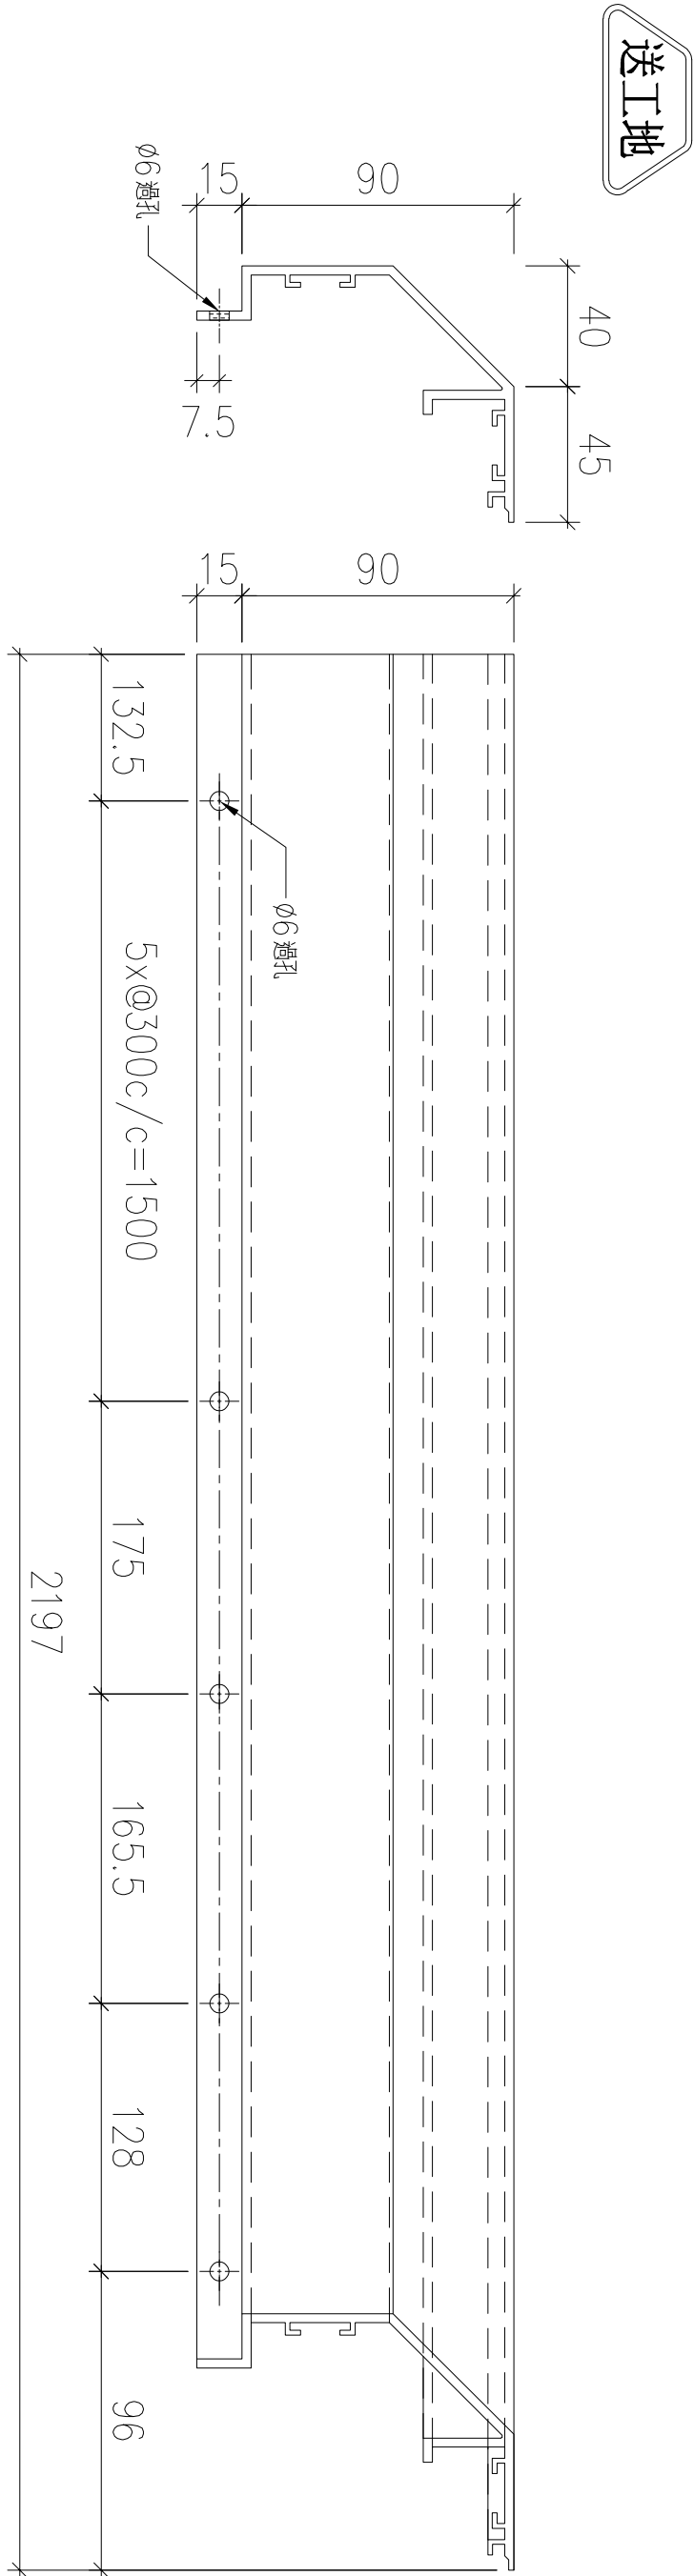

名稱		制圖	LHR	2022,09,30	修改	—		
材料	X86230	復核	—	—	日期	—		
顏色	JMQ213457(3coats)	批準			圖號	J853-GB-FAB3-170		


送工地

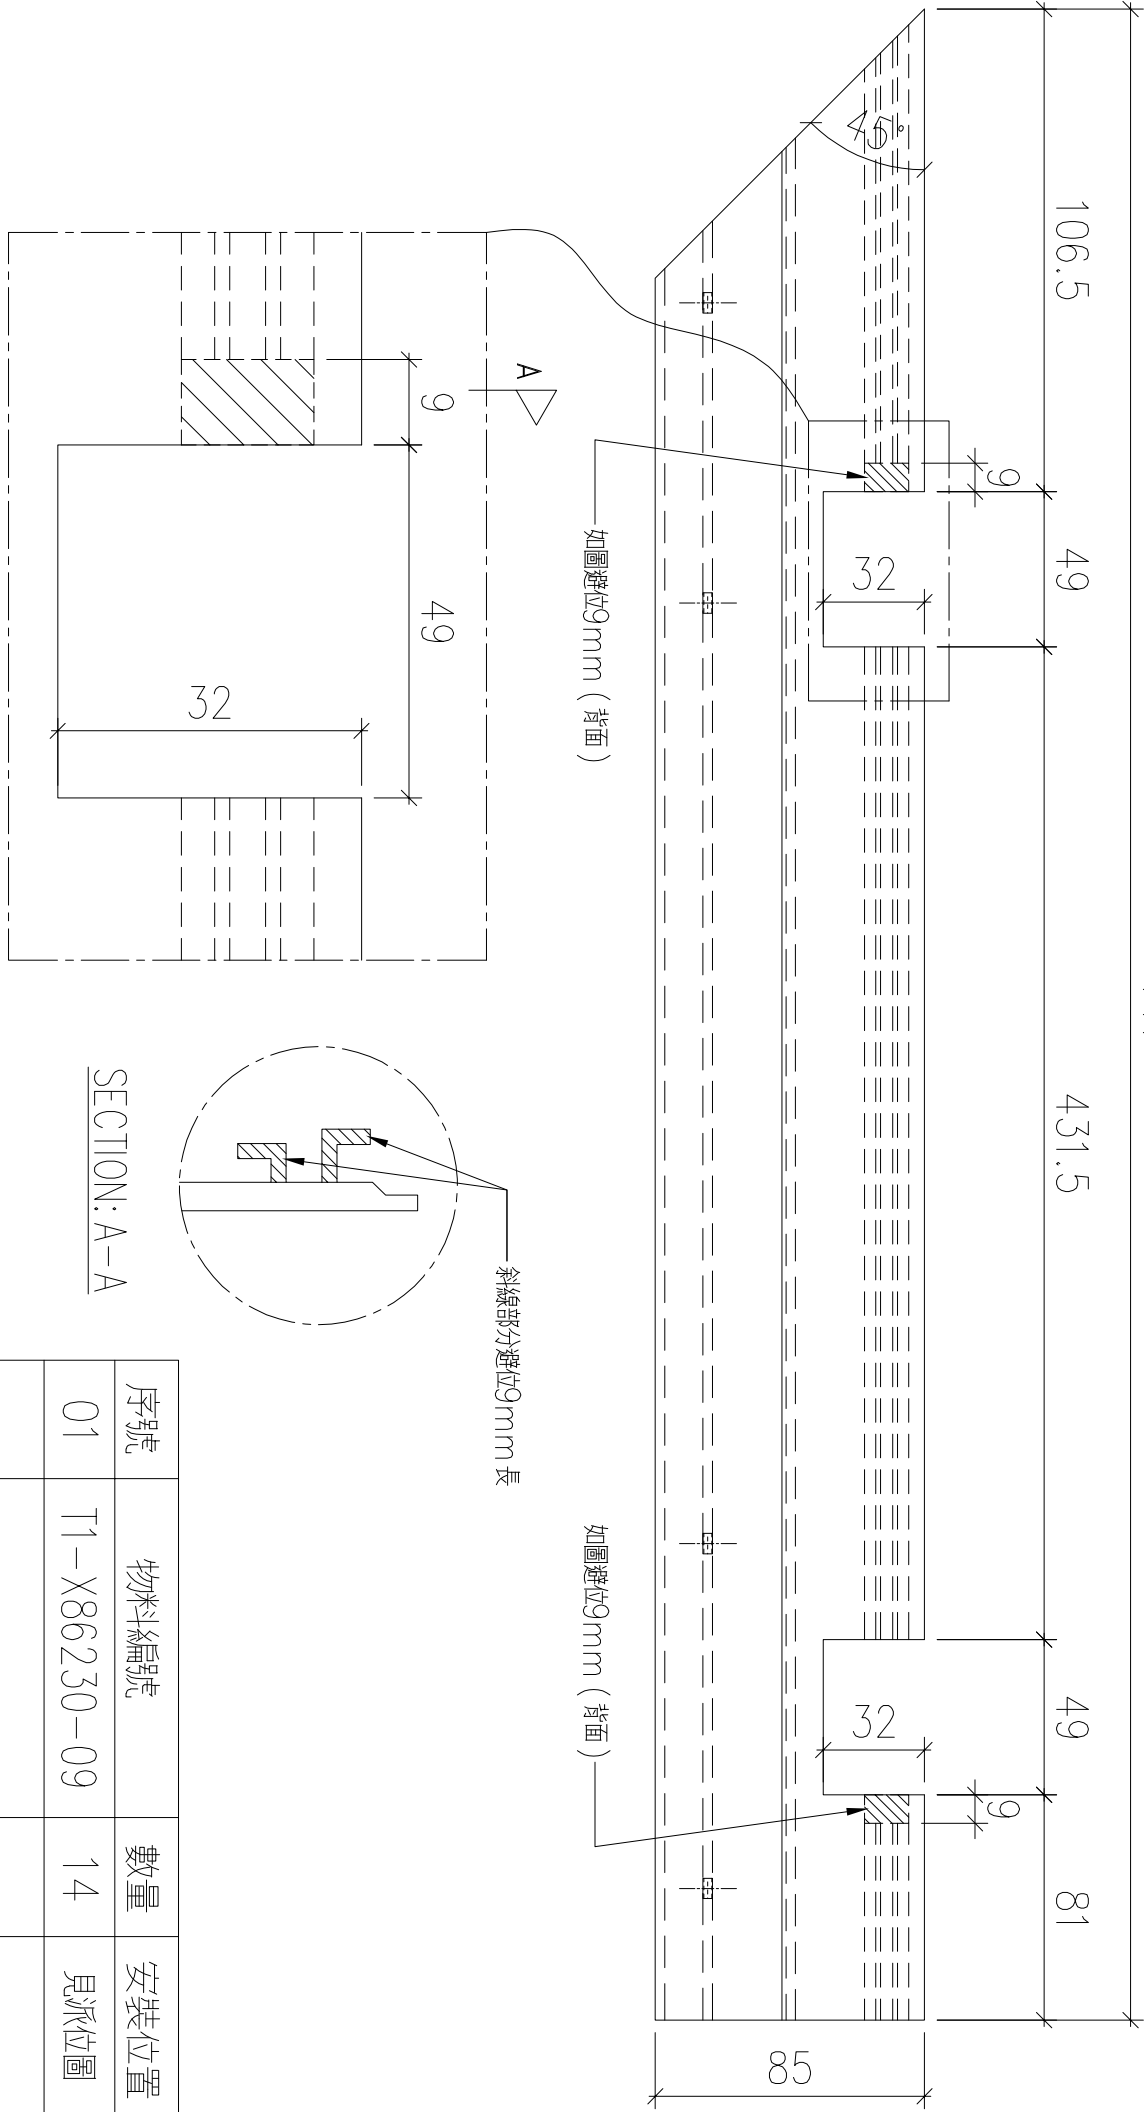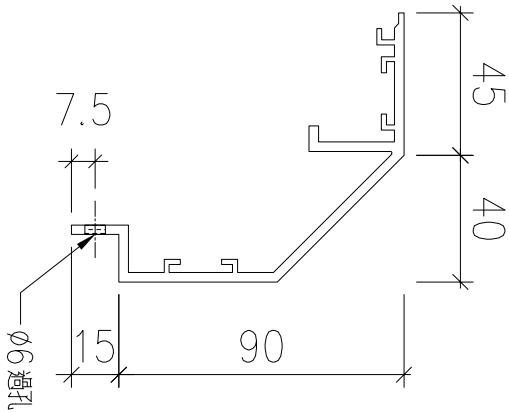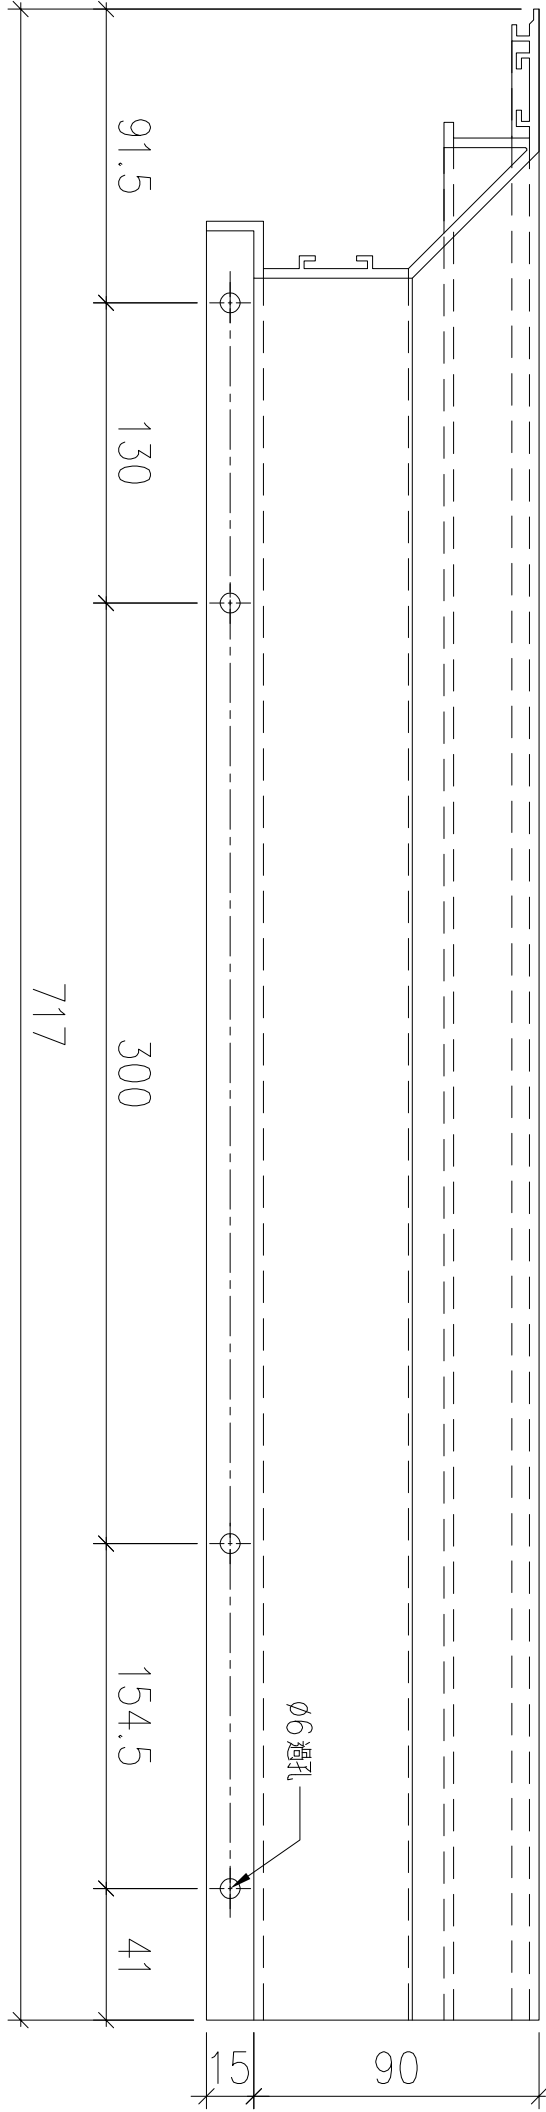

如圖避位9mm (背面)

如圖避位9mm (背面)


斜線部分避位9mm長

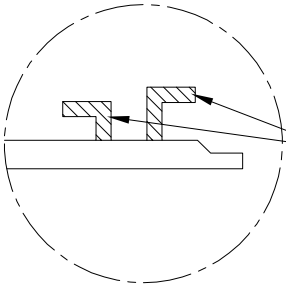

SECTION: A-A

序號	物料編號	數量	安裝位置	樓層
01	T1-X86230-09	14	見派位圖	T1 FLAT B 7~22/F

名稱		制圖	LHR	2022,09,30	修改	-		
材料	X86230	復核	-	-	日期	-		
顏色	JMQ213457(3coats)	批準			圖號	J853-GB-FAB3-171		

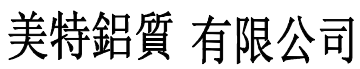

工程號

J853

地盤

錦上路

序號

物料編號

鼓
文
田

安裝位置

燭

0.

T1-X86230-10

14

見派位圖

T1 FLAT B 7~22/F

SECTION: A-A

斜線部分避位9mm長

如圖避位9mm(背面)

如圖定位9mm(背面)

$$\frac{\triangle}{A}$$

名稱

材料

顏色

X86230

JMQ213457(3coats)

制圖

復核

批准

LHR

2022,09,30

修改

日期


圖號

J853-GB-FAB3-172



錦上路

送工地

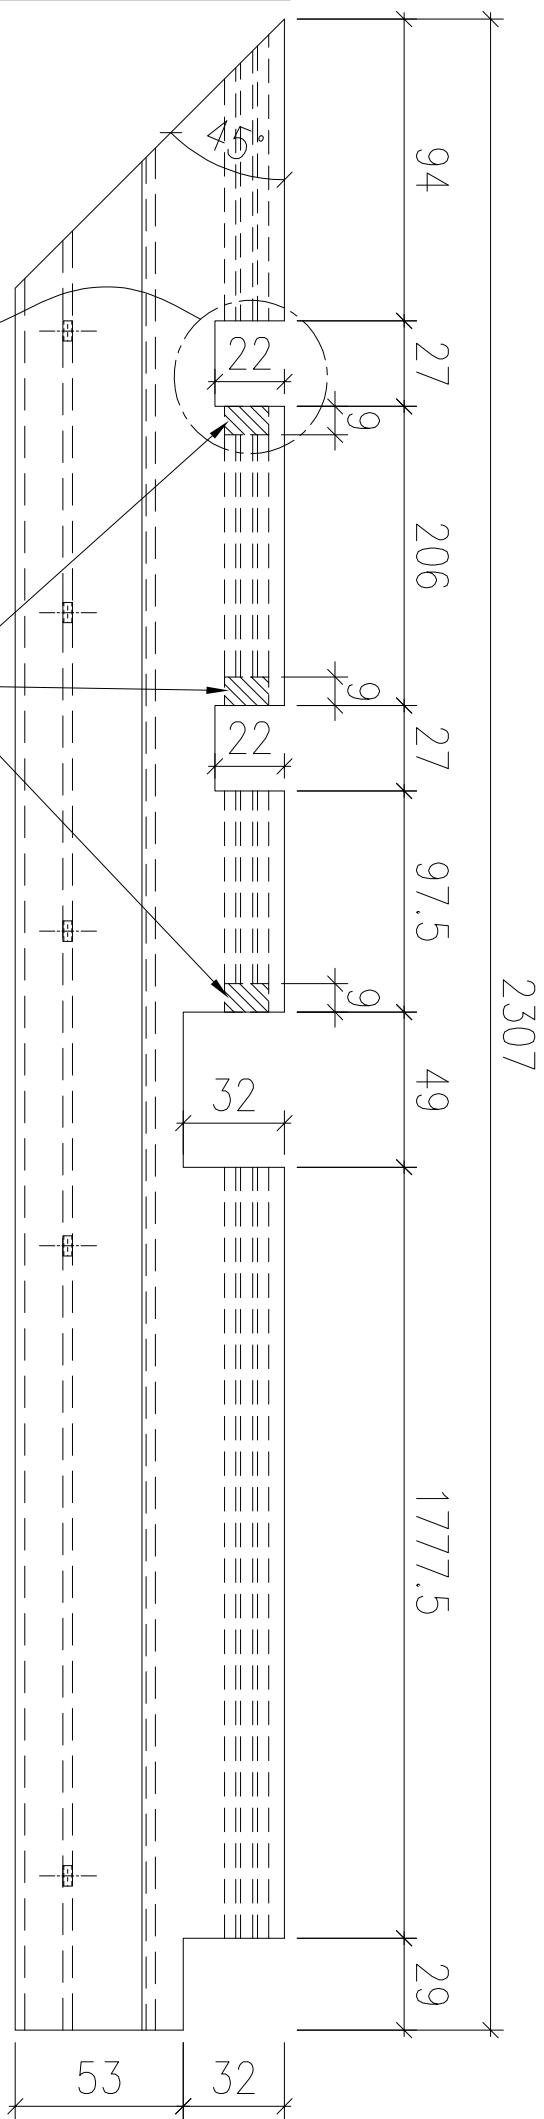


斜線部分各避位9mm長

SECTION: A-A

序號	物料編號	數量	安裝位置	樓層
01	T1-X86230-11	1	見派位圖	T1 FLAT A 5/F

名稱		制圖	LHR	2022,09,30	修改	—		
材料	X86230	復核	—	—	日期	—		
顏色	JMQ213457(3coats)	批準			圖號	J853-GB-FAB3-173		


序號	物料編號	數量	使用位置	樓層
01	T1-X86230-12	1	見派位圖	T1 FLAT A 5/F

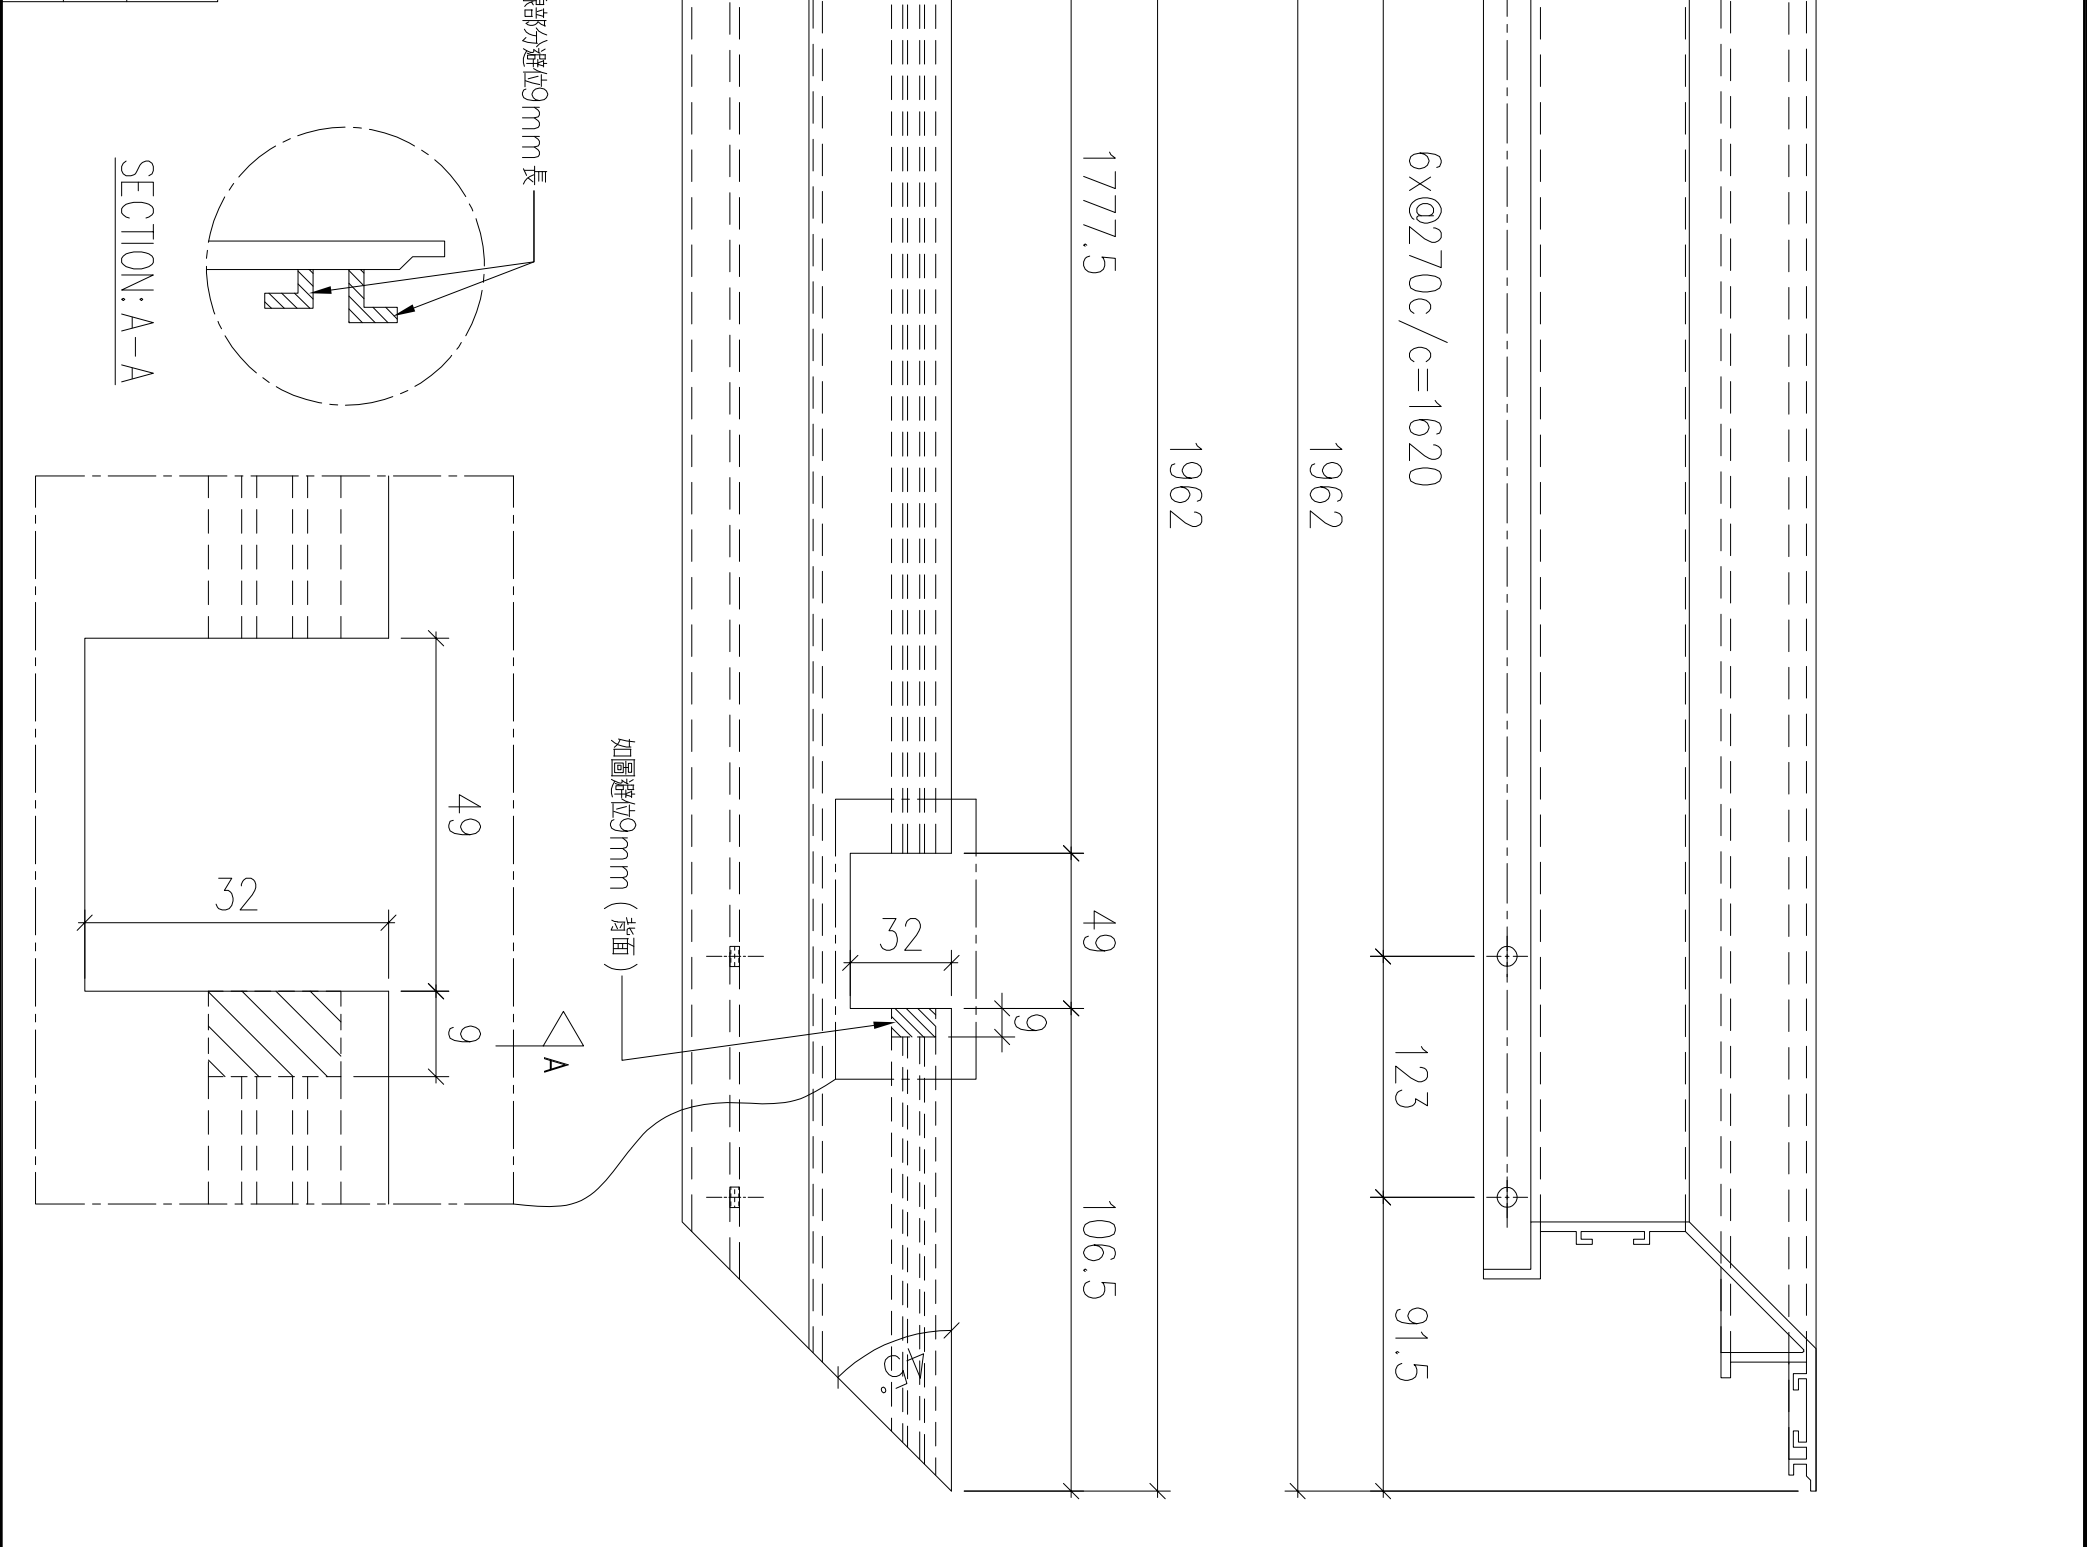




錦上路

送工地

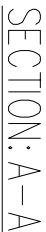

名稱		制圖	LHR	2022,09,30	修改	—		
材料	X86230	復核	—	—	日期	—		
顏色	JMQ213457(3coats)	批準			圖號	J853-GB-FAB3-175		

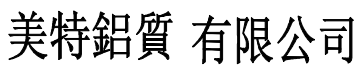







工程號

J853


地盤

錦上路

送工地

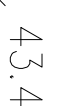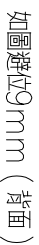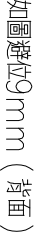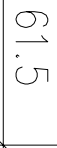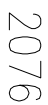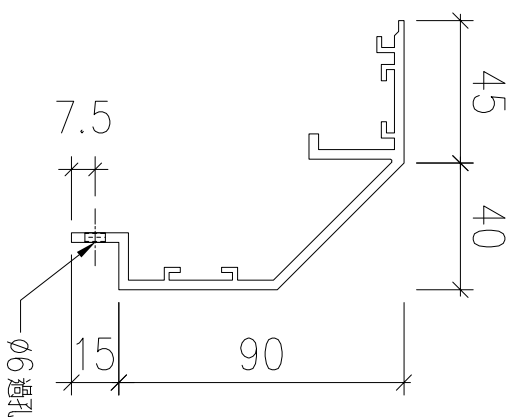

斜線部分避位9mm長

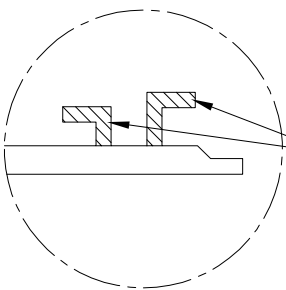

SECTION: A-A


序號	物料編號	數量	安裝位置	樓層
01	T1-X86230-14	1	見派位圖	T1 FLAT B 5/F

名稱		制圖	LHR	2022,09,30	修改	—		
材料	X86230	復核	—	—	日期	—		
顏色	JMQ213457(3coats)	批準			圖號	J853-GB-FAB3-176		



錦上路

送工地

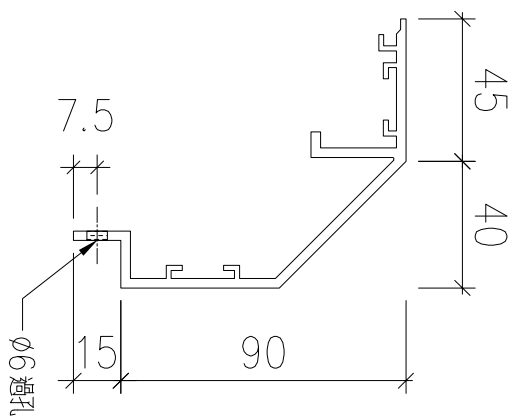


SECTION: A-A

—如圖避位9 mm (背面)

斜線部分避位9mm長

序號	物料編號	數量	安裝位置	樓層
01	T1-X86230-15	1	見派位圖	T1 FLAT B 5/F

名稱		制圖	LHR	2022,09,30	修改	—		
材料	X86230	復核	—	—	日期	—		
顏色	JMQ213457(3coats)	批準			圖號	J853—GB—FAB3—177		

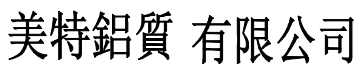

工程號

J853

地盤

錦上路

序號

物料編號

雙
相

女裝位置




姉妹

0.


T1-X86230-16

見派位圖


T1 FLAT B 5/F

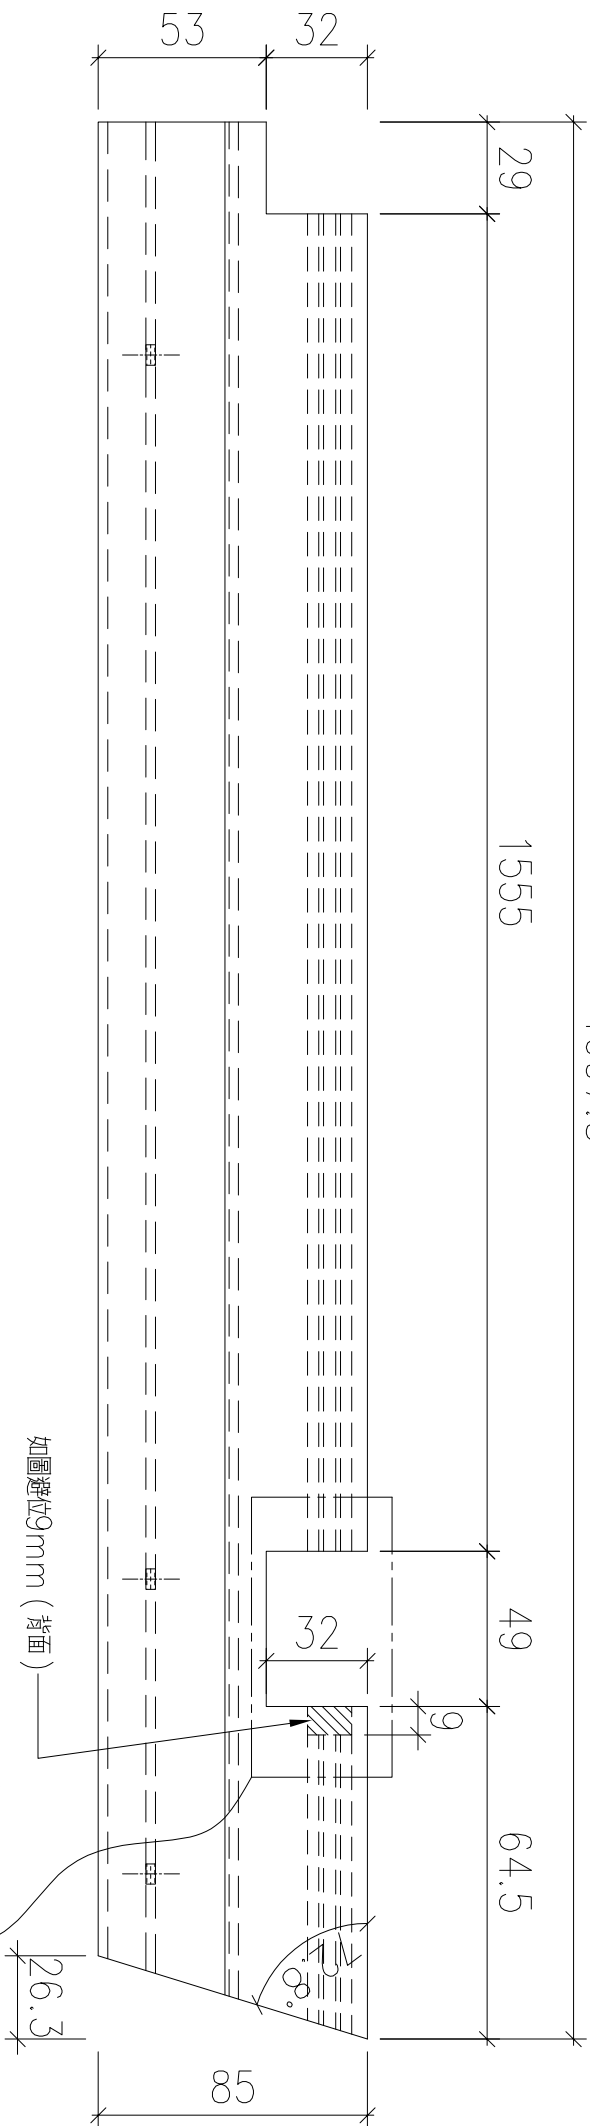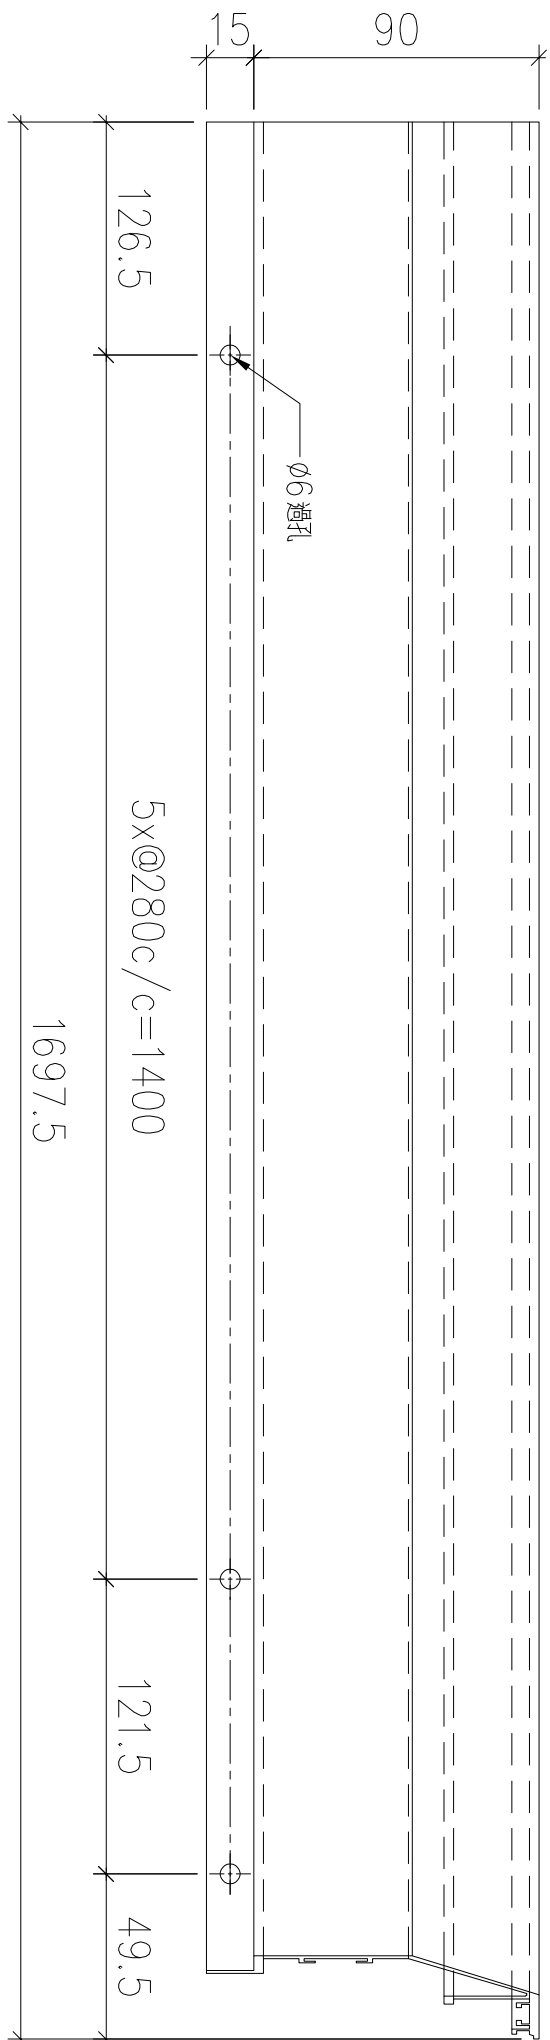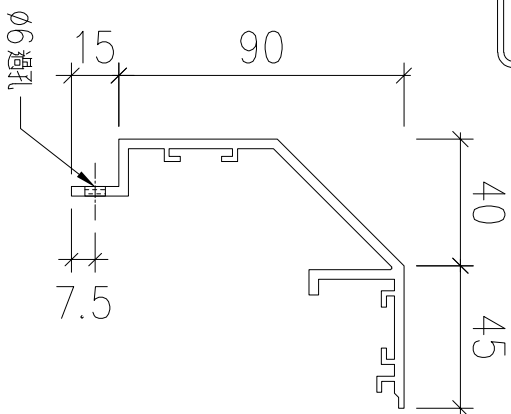

斜線部分避位9mm長




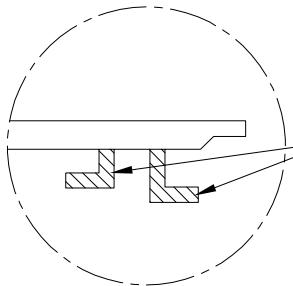


SECTION: A-A

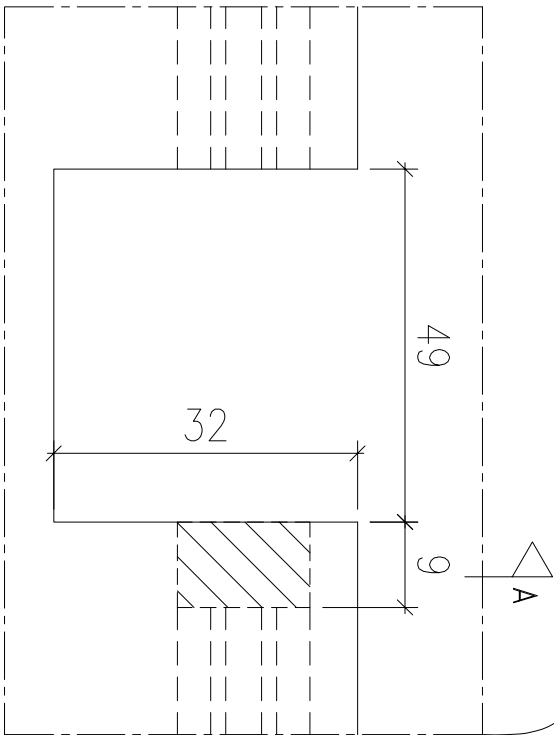

名稱		制圖	LHR	2022,09,30	修改	—		
材料	X86230	復核	—	—	日期	—		
顏色	JMQ213457(3coats)	批準			圖號	J853-GB-FAB3-178		


送工地

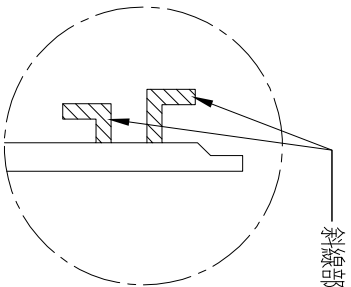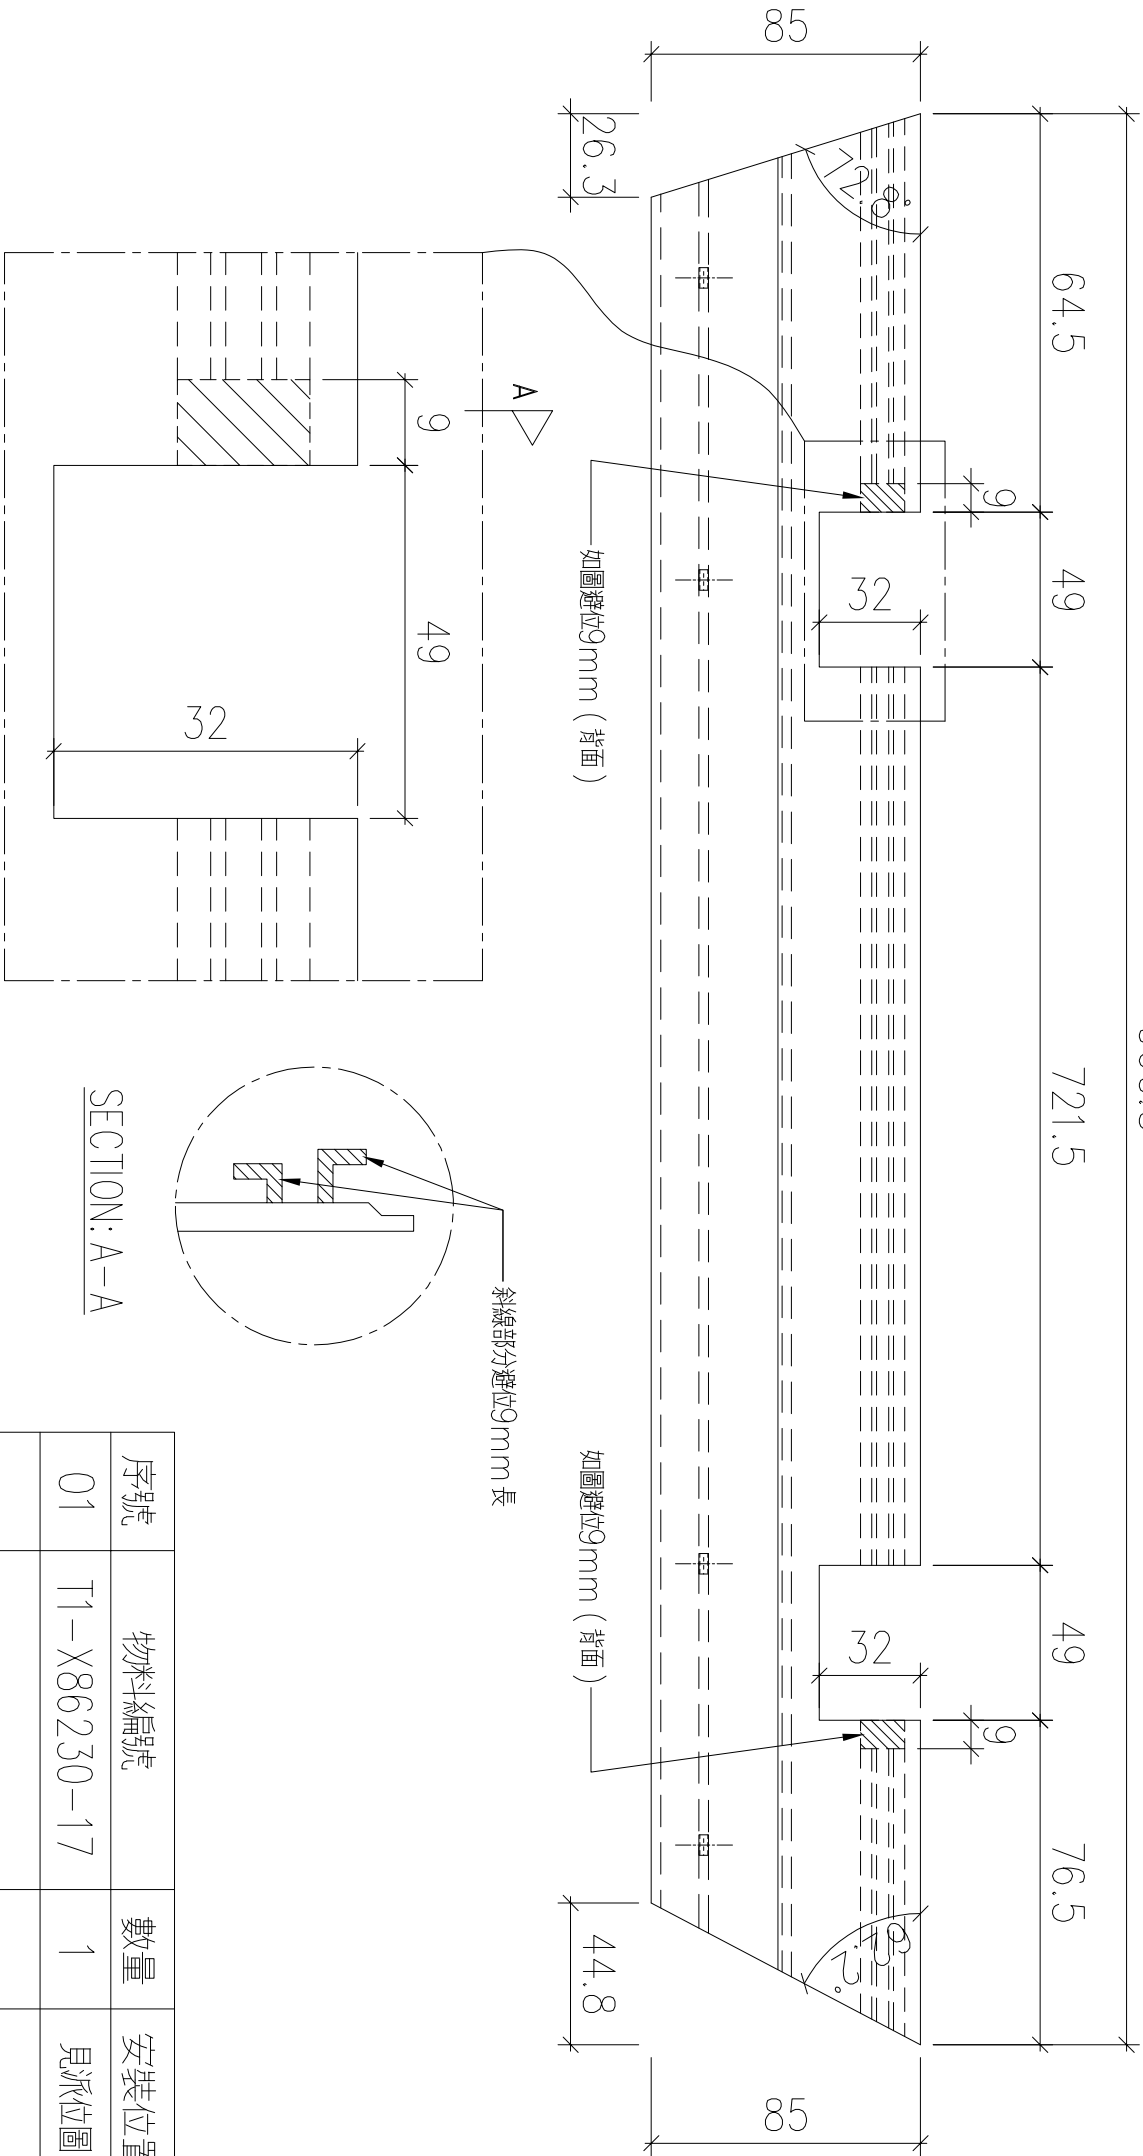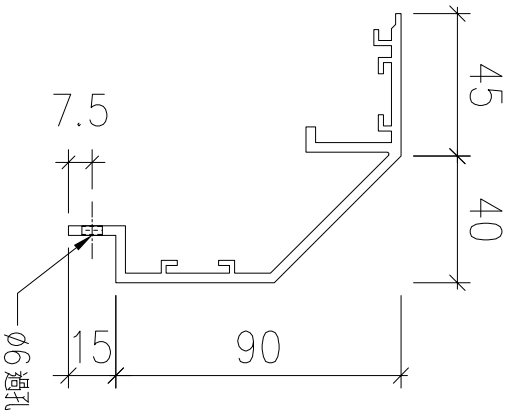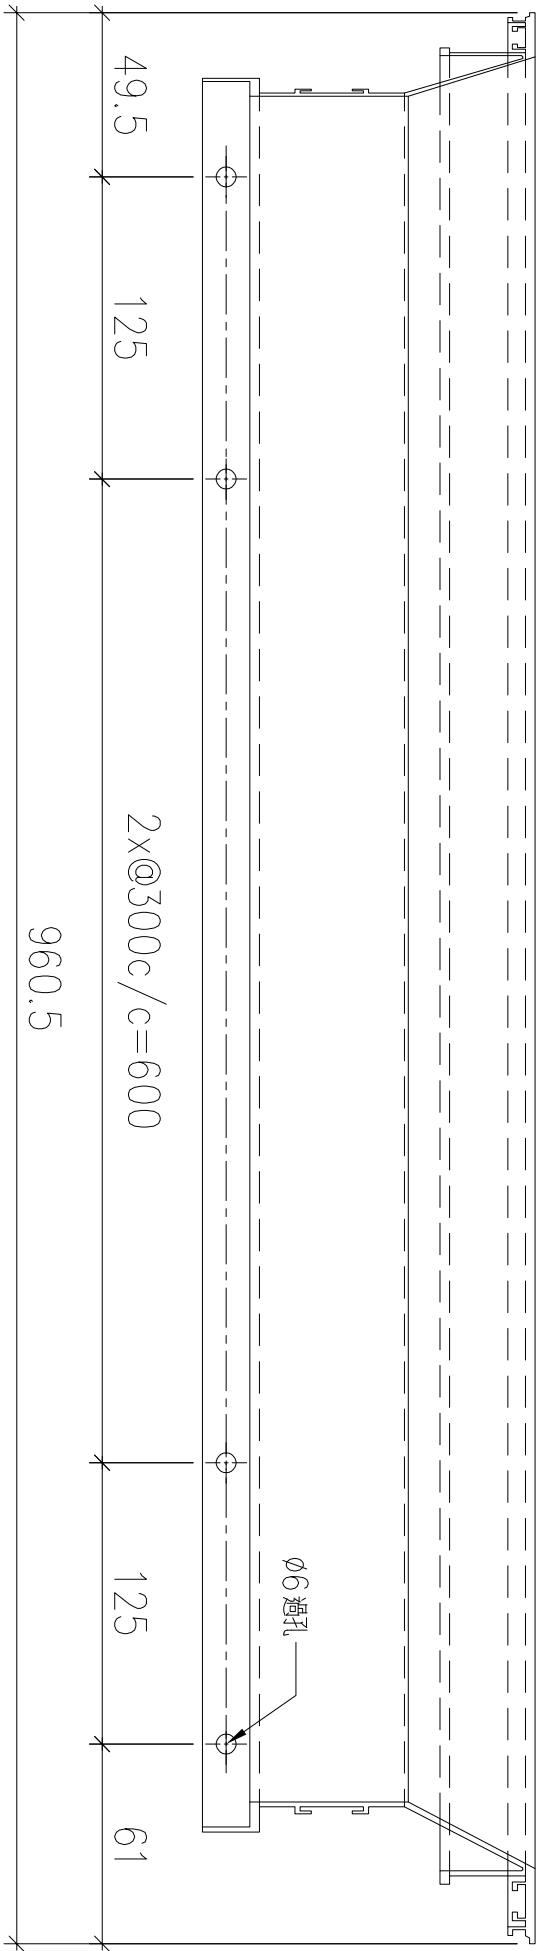

序號	物料編號	數量	安裝位置	樓層
01	T1-X86230-17	1	見派位圖	T1 FLAT B 5/F

名稱		制圖	LHR	2022,09,30	修改	-		
材料	X86230	復核	-	-	日期	-		
顏色	JMQ213457(3coats)	批準			圖號	J853-GB-FAB3-179		

送工地

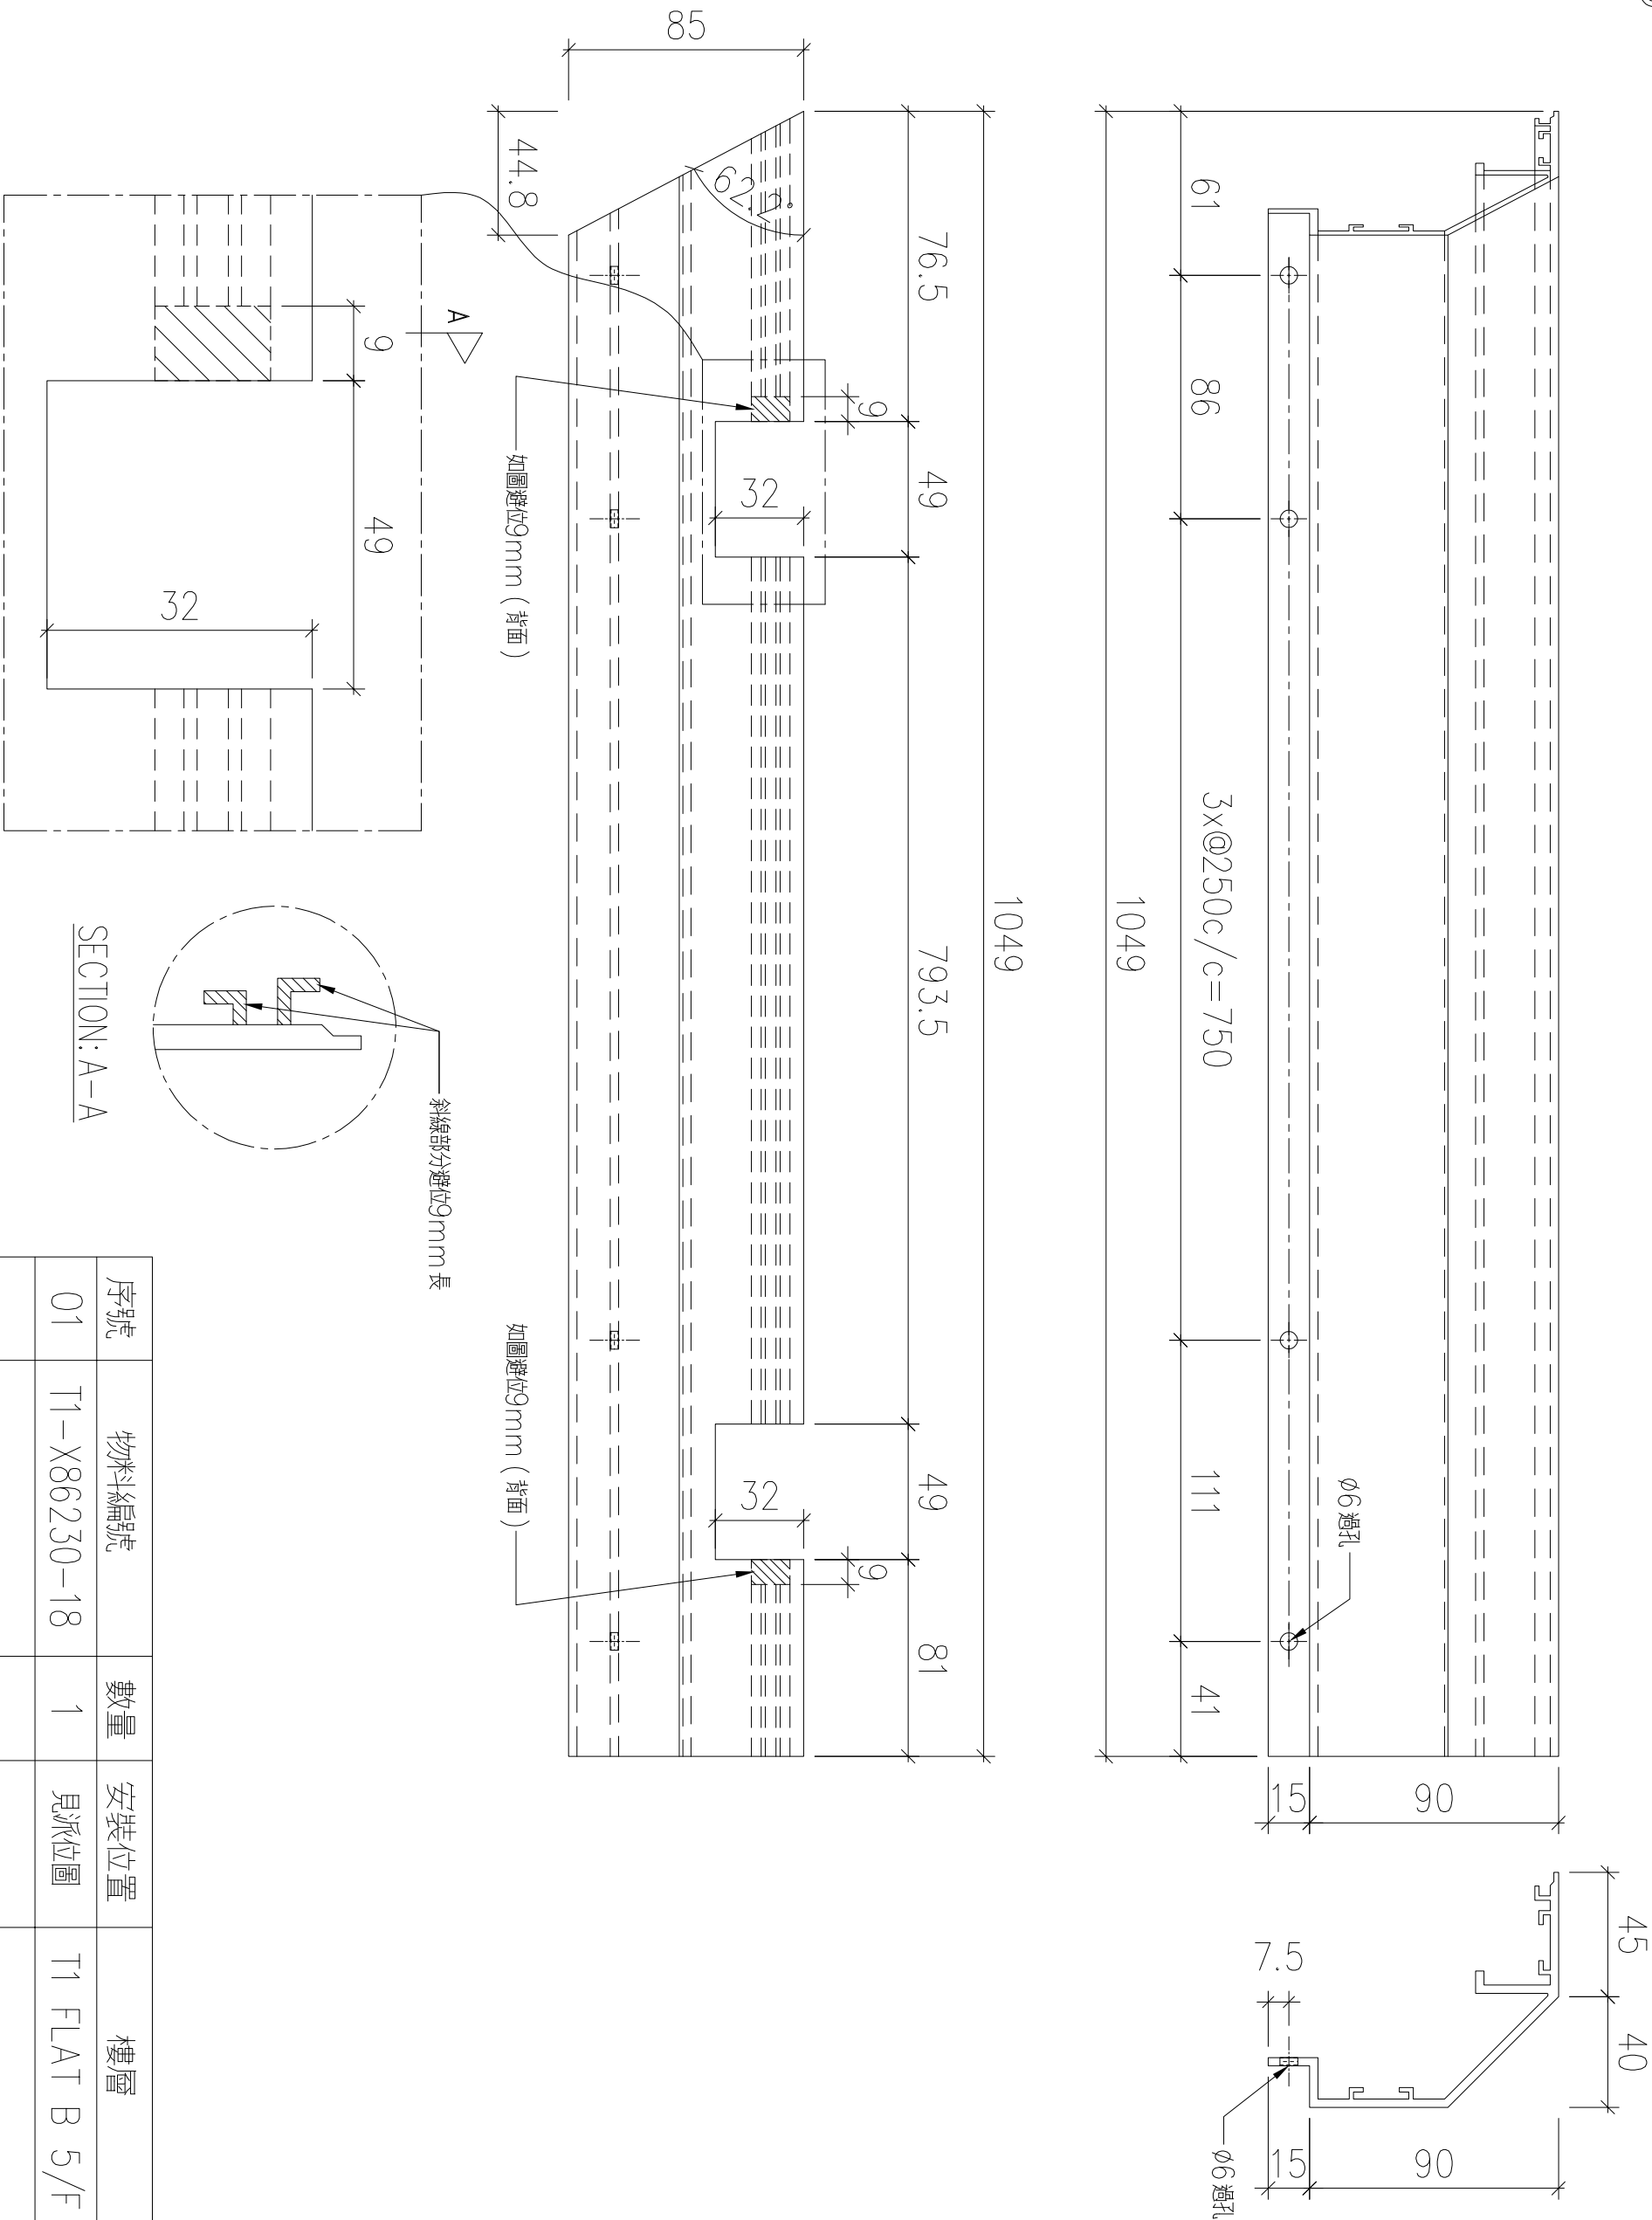

序號	物料編號	數量	安裝位置	樓層
01	T1-X86230-18	1	見派位圖	T1 FLAT B 5/F



名稱		制圖	LHR	2022,09,30	修改	-		
材料	X86230	復核	-	-	日期	-		
顏色	JMQ213457(3coats)	批準			圖號	J853-GB-FAB3-180		



錦上路


燭

T1 FLAT B 5/F

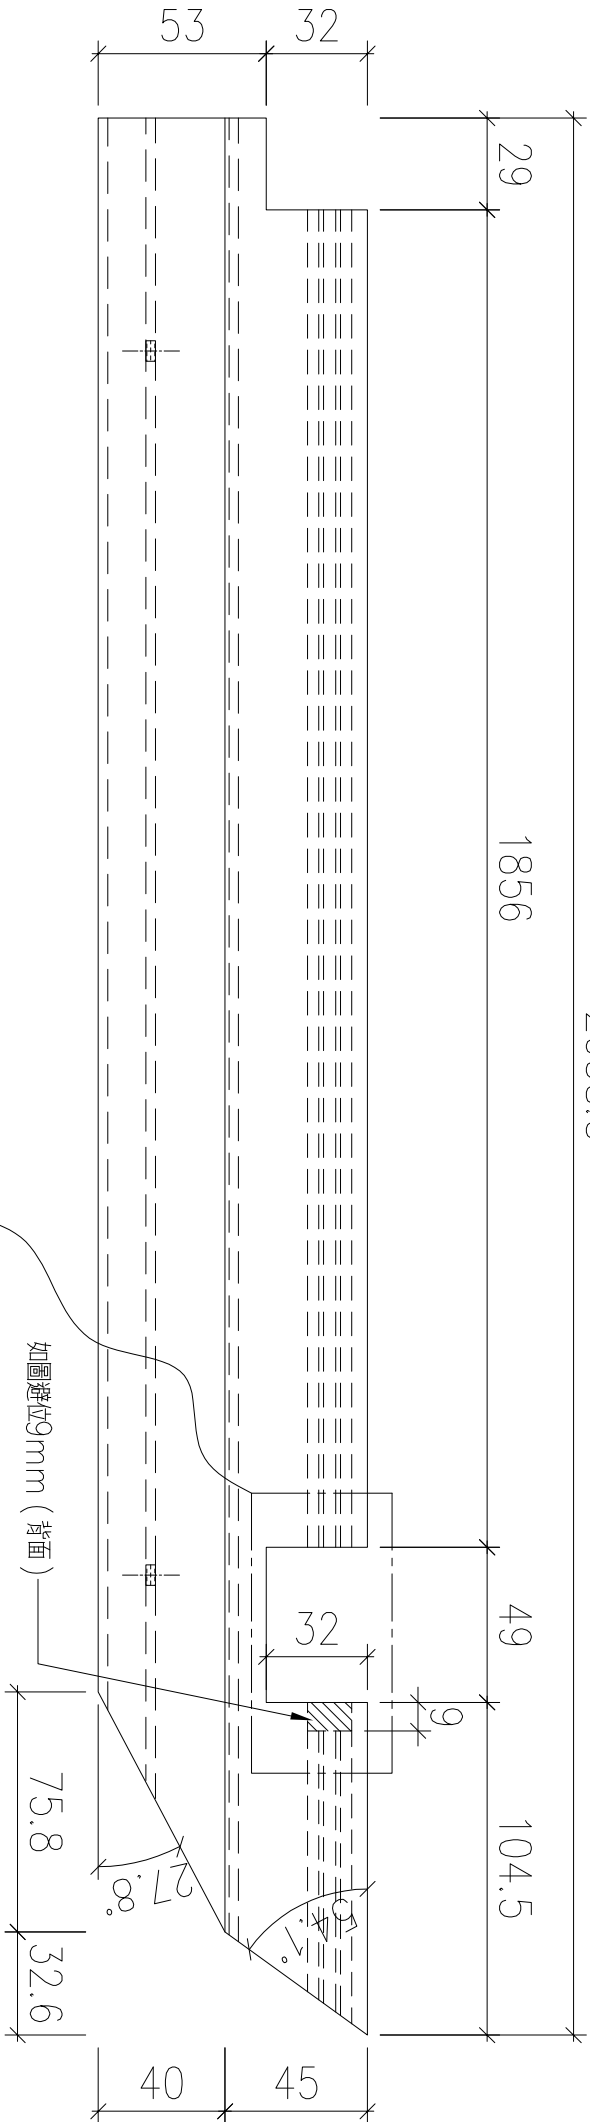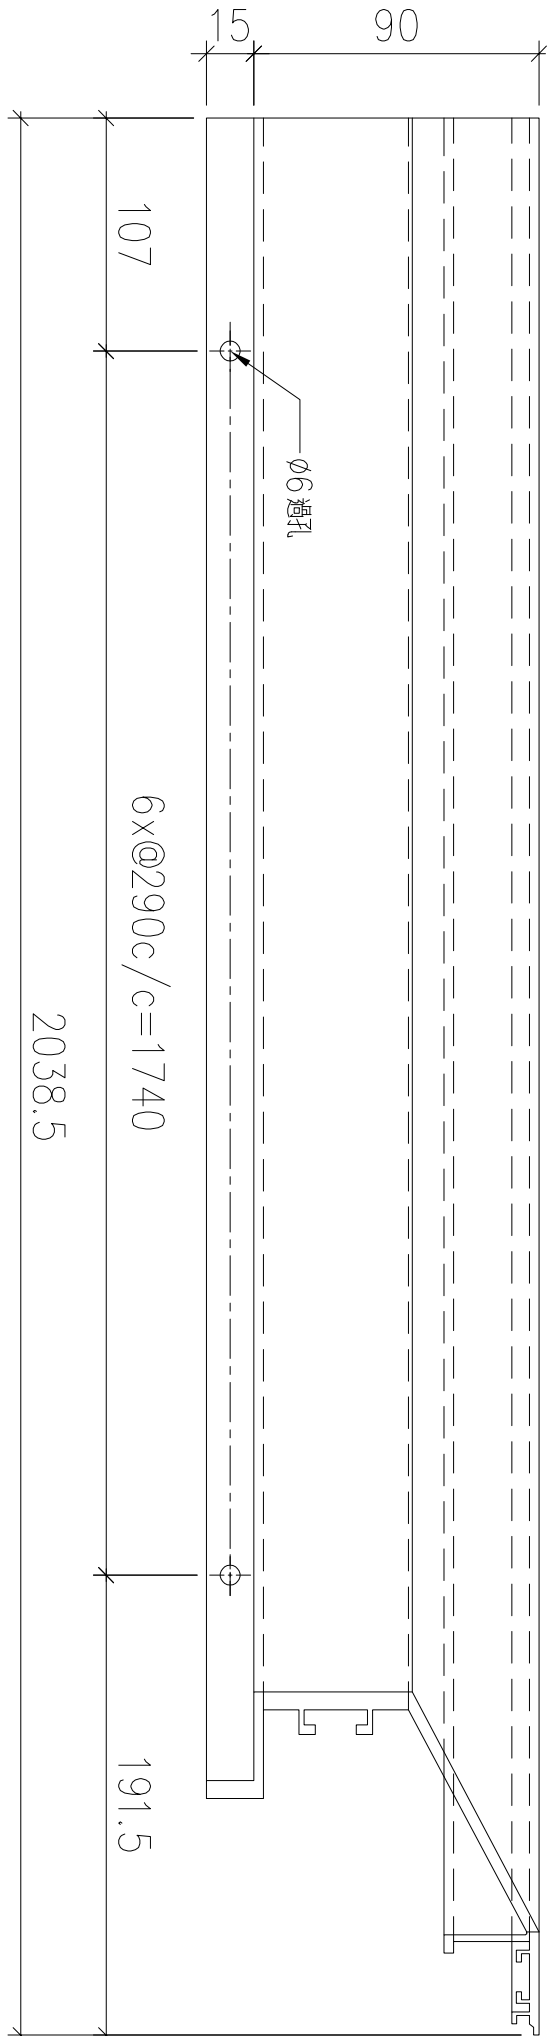


如圖將位9mm (背面)

SECTION: A-A

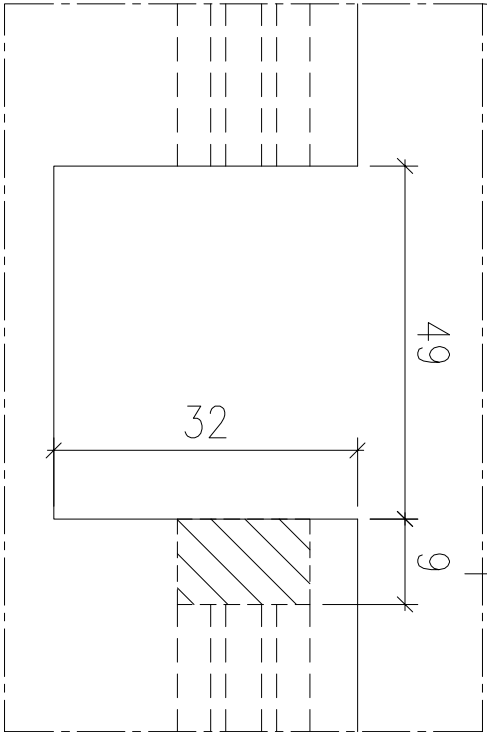

J853-GB-FAB3-181




送工地

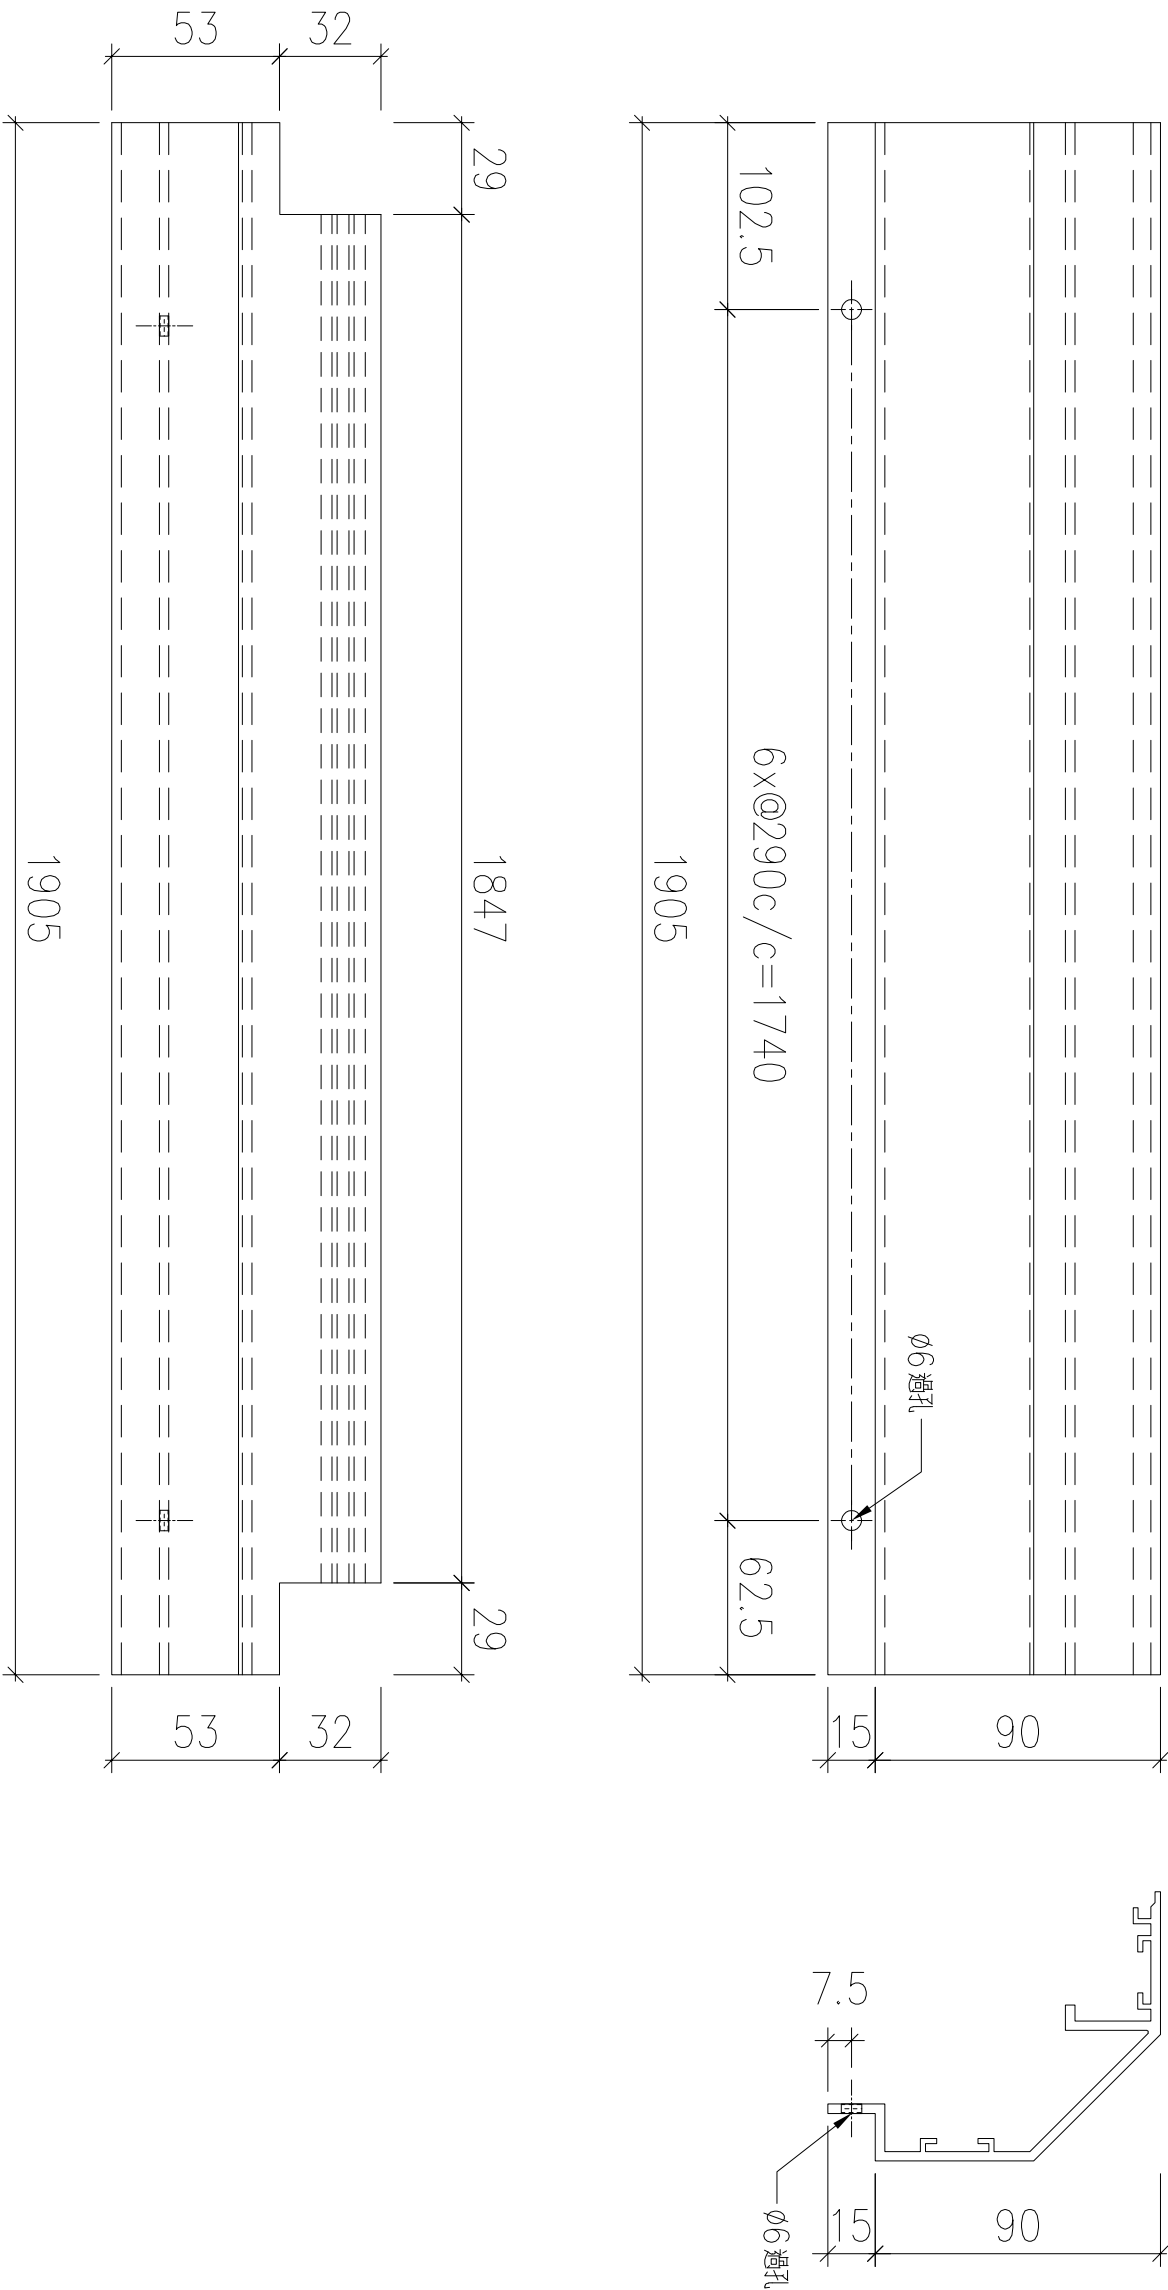

序號	物料編號	數量	安裝位置	樓層
01	T1-X86230-20	1	見派位圖	T1 FLAT B 5/F

名稱		制圖	LHR	2022,09,30	修改	—		
材料	X86230	復核	—	—	日期	—		
顏色	JMQ213457(3coats)	批準			圖號	J853-GB-FAB3-182		


送工地

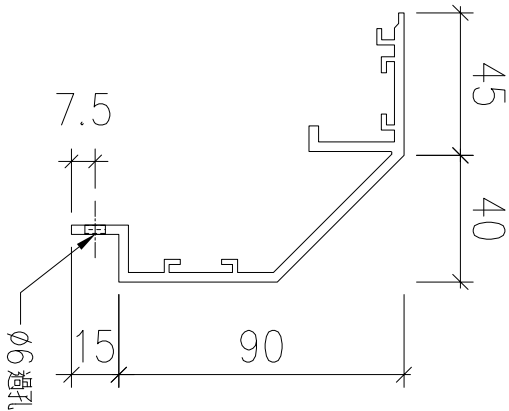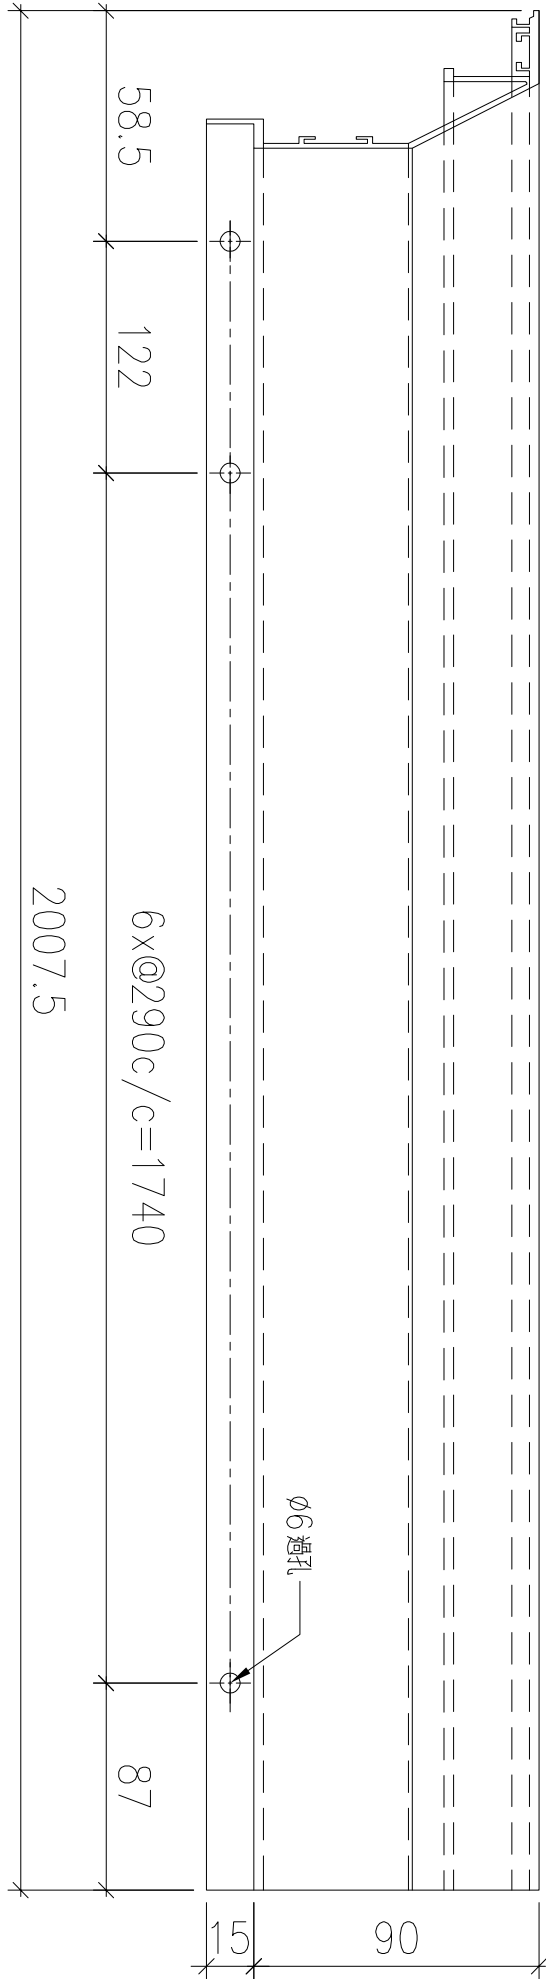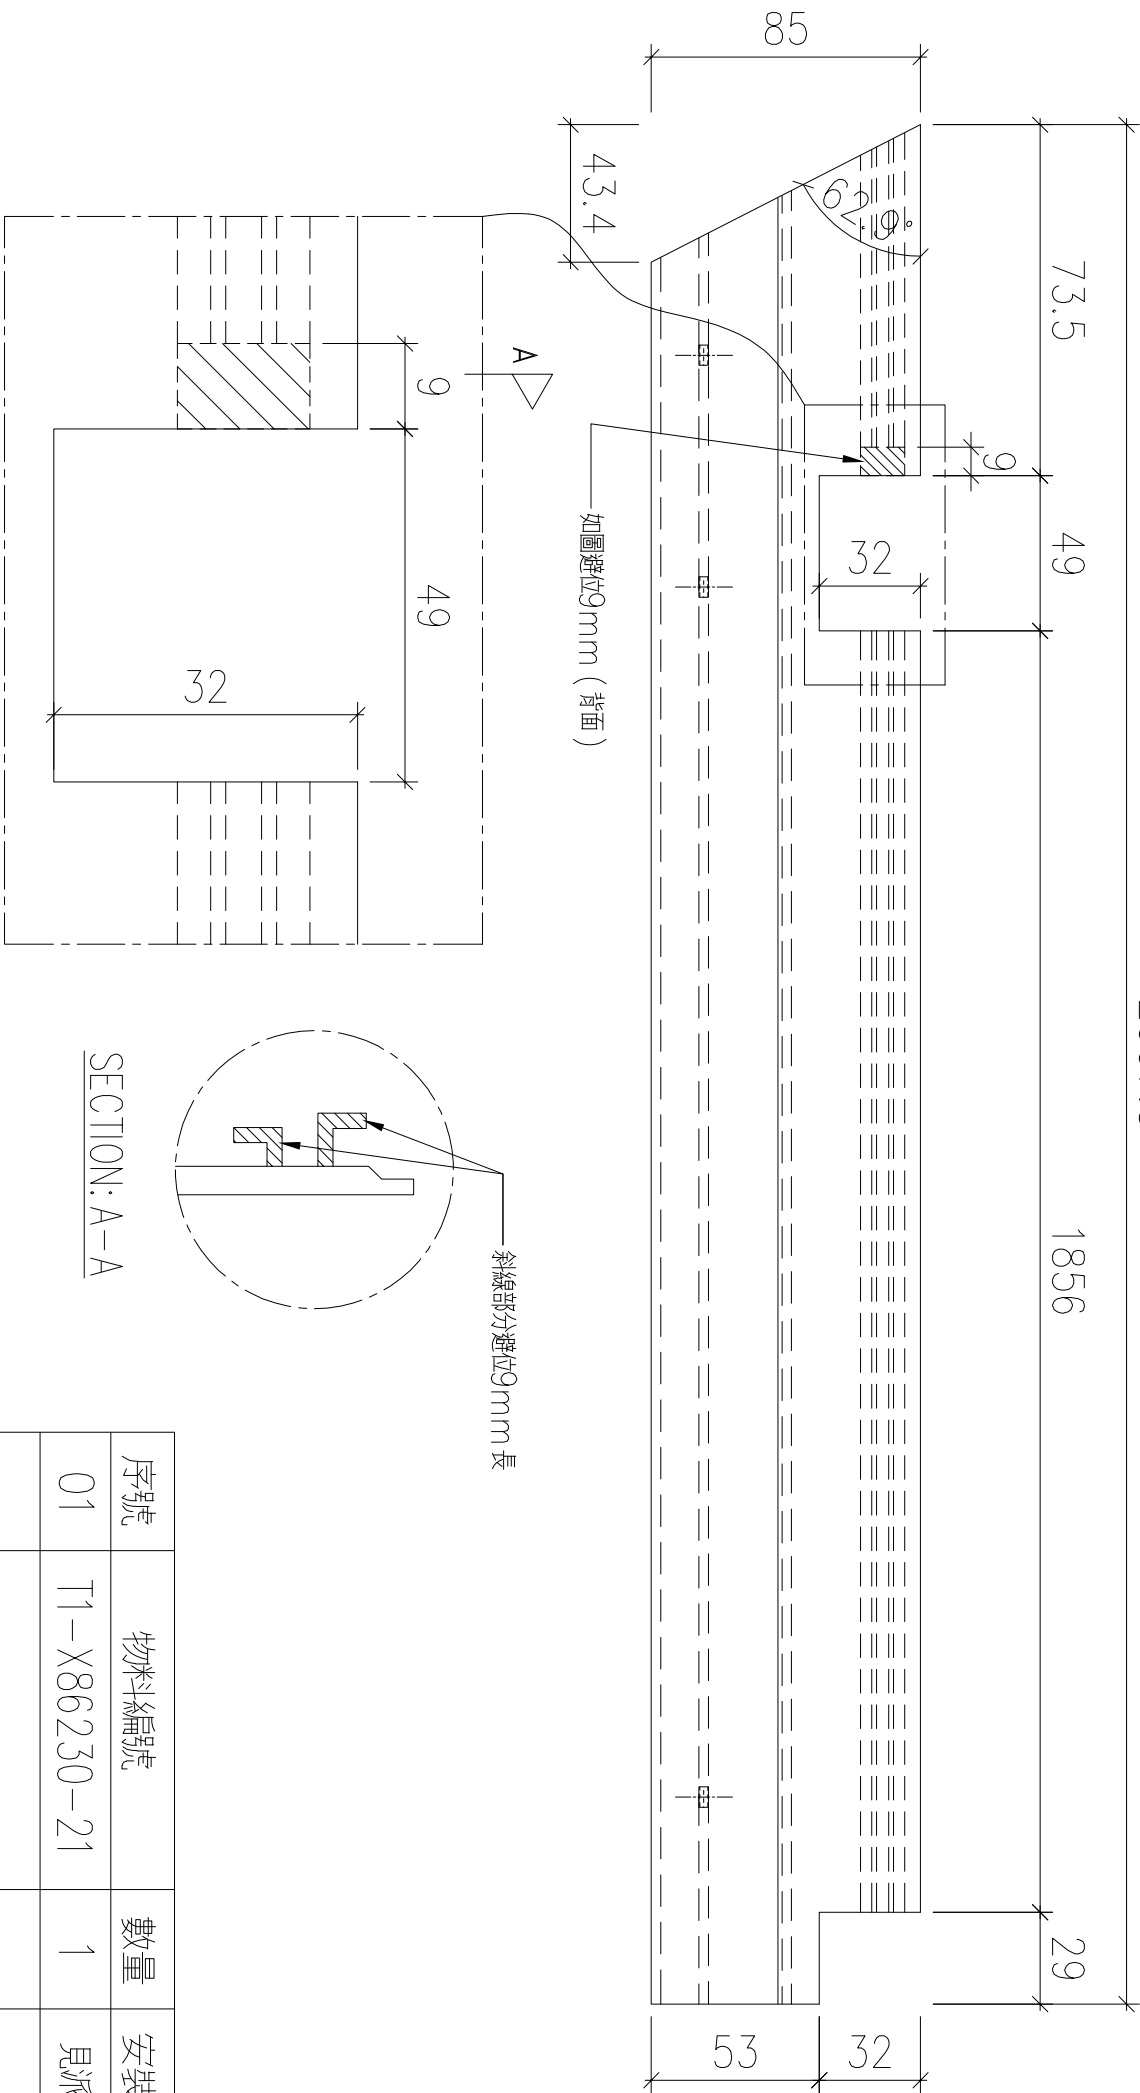

序號	物料編號	數量	安裝位置	樓層
01	T1-X86230-21	1	見派位圖	T1 FLAT B 5/F

名稱		制圖	LHR	2022,09,30	修改	-		
材料	X86230	復核	-	-	日期	-		
顏色	JMQ213457(3coats)	批準			圖號	J853-GB-FAB3-183		

序號	物料編號	數量	安裝位置	樓層
01	T1-X86230-22	1	見派位圖	T1 FLAT B 5/F

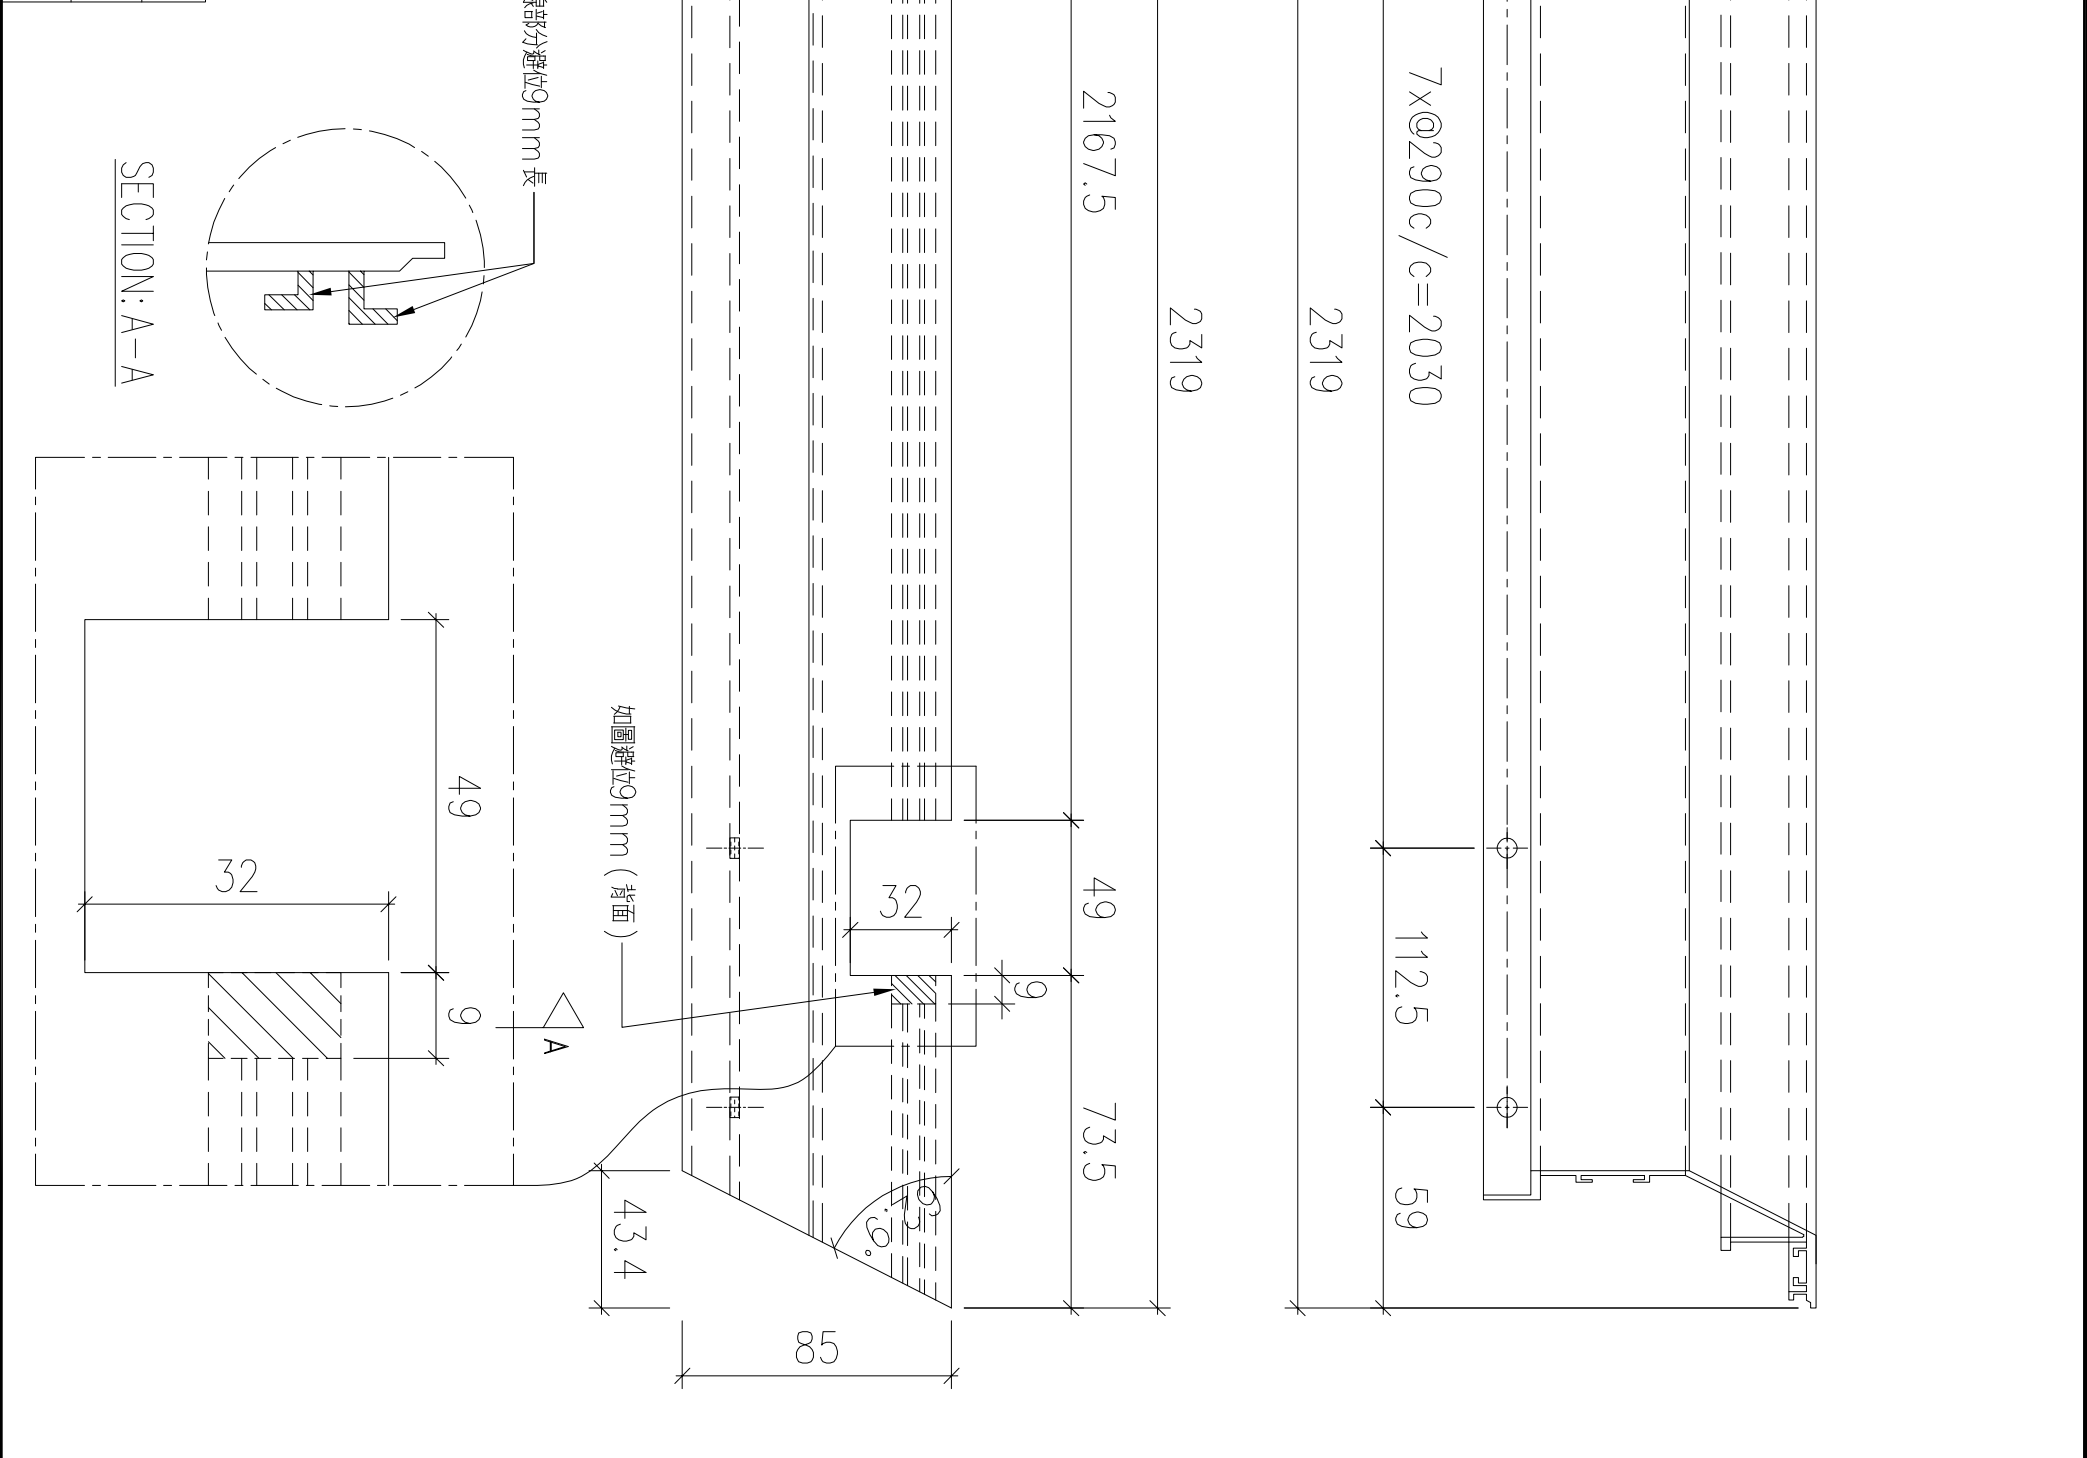


名稱		制圖	LHR	2022,09,30	修改	—		
材料	X86230	復核	—	—	日期	—		
顏色	JMQ213457(3coats)	批準			圖號	J853-GB-FAB3-184		



錦上路

送工地

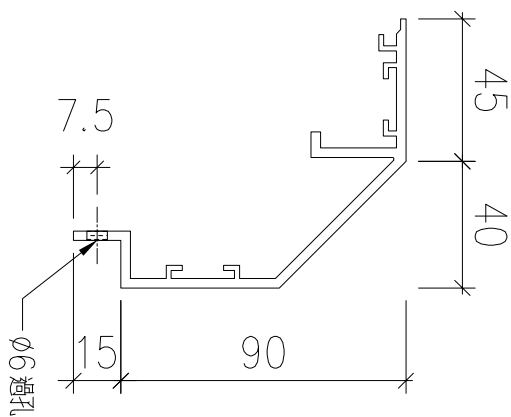

SECTION: A-A

斜線部分避位9mm長

序號	物料編號	數量	安裝位置	樓層
01	T1-X86230-23	1	見派位圖	T1 FLAT B 5/F

名稱		制圖	LHR	2022,09,30	修改	—		
材料	X86230	復核	—	—	日期	—		
顏色	JMQ213457(3coats)	批準			圖號	J853-GB-FAB3-185		

美特鋁質 有限公司

MIDI Aluminium Fabricator Ltd.


工程號

J853

地盤





錦上路

序號	物料編號	數量	安裝位置	樓層
01	T1-X86230-24	1	見派位圖	T1 FLAT B 5/F

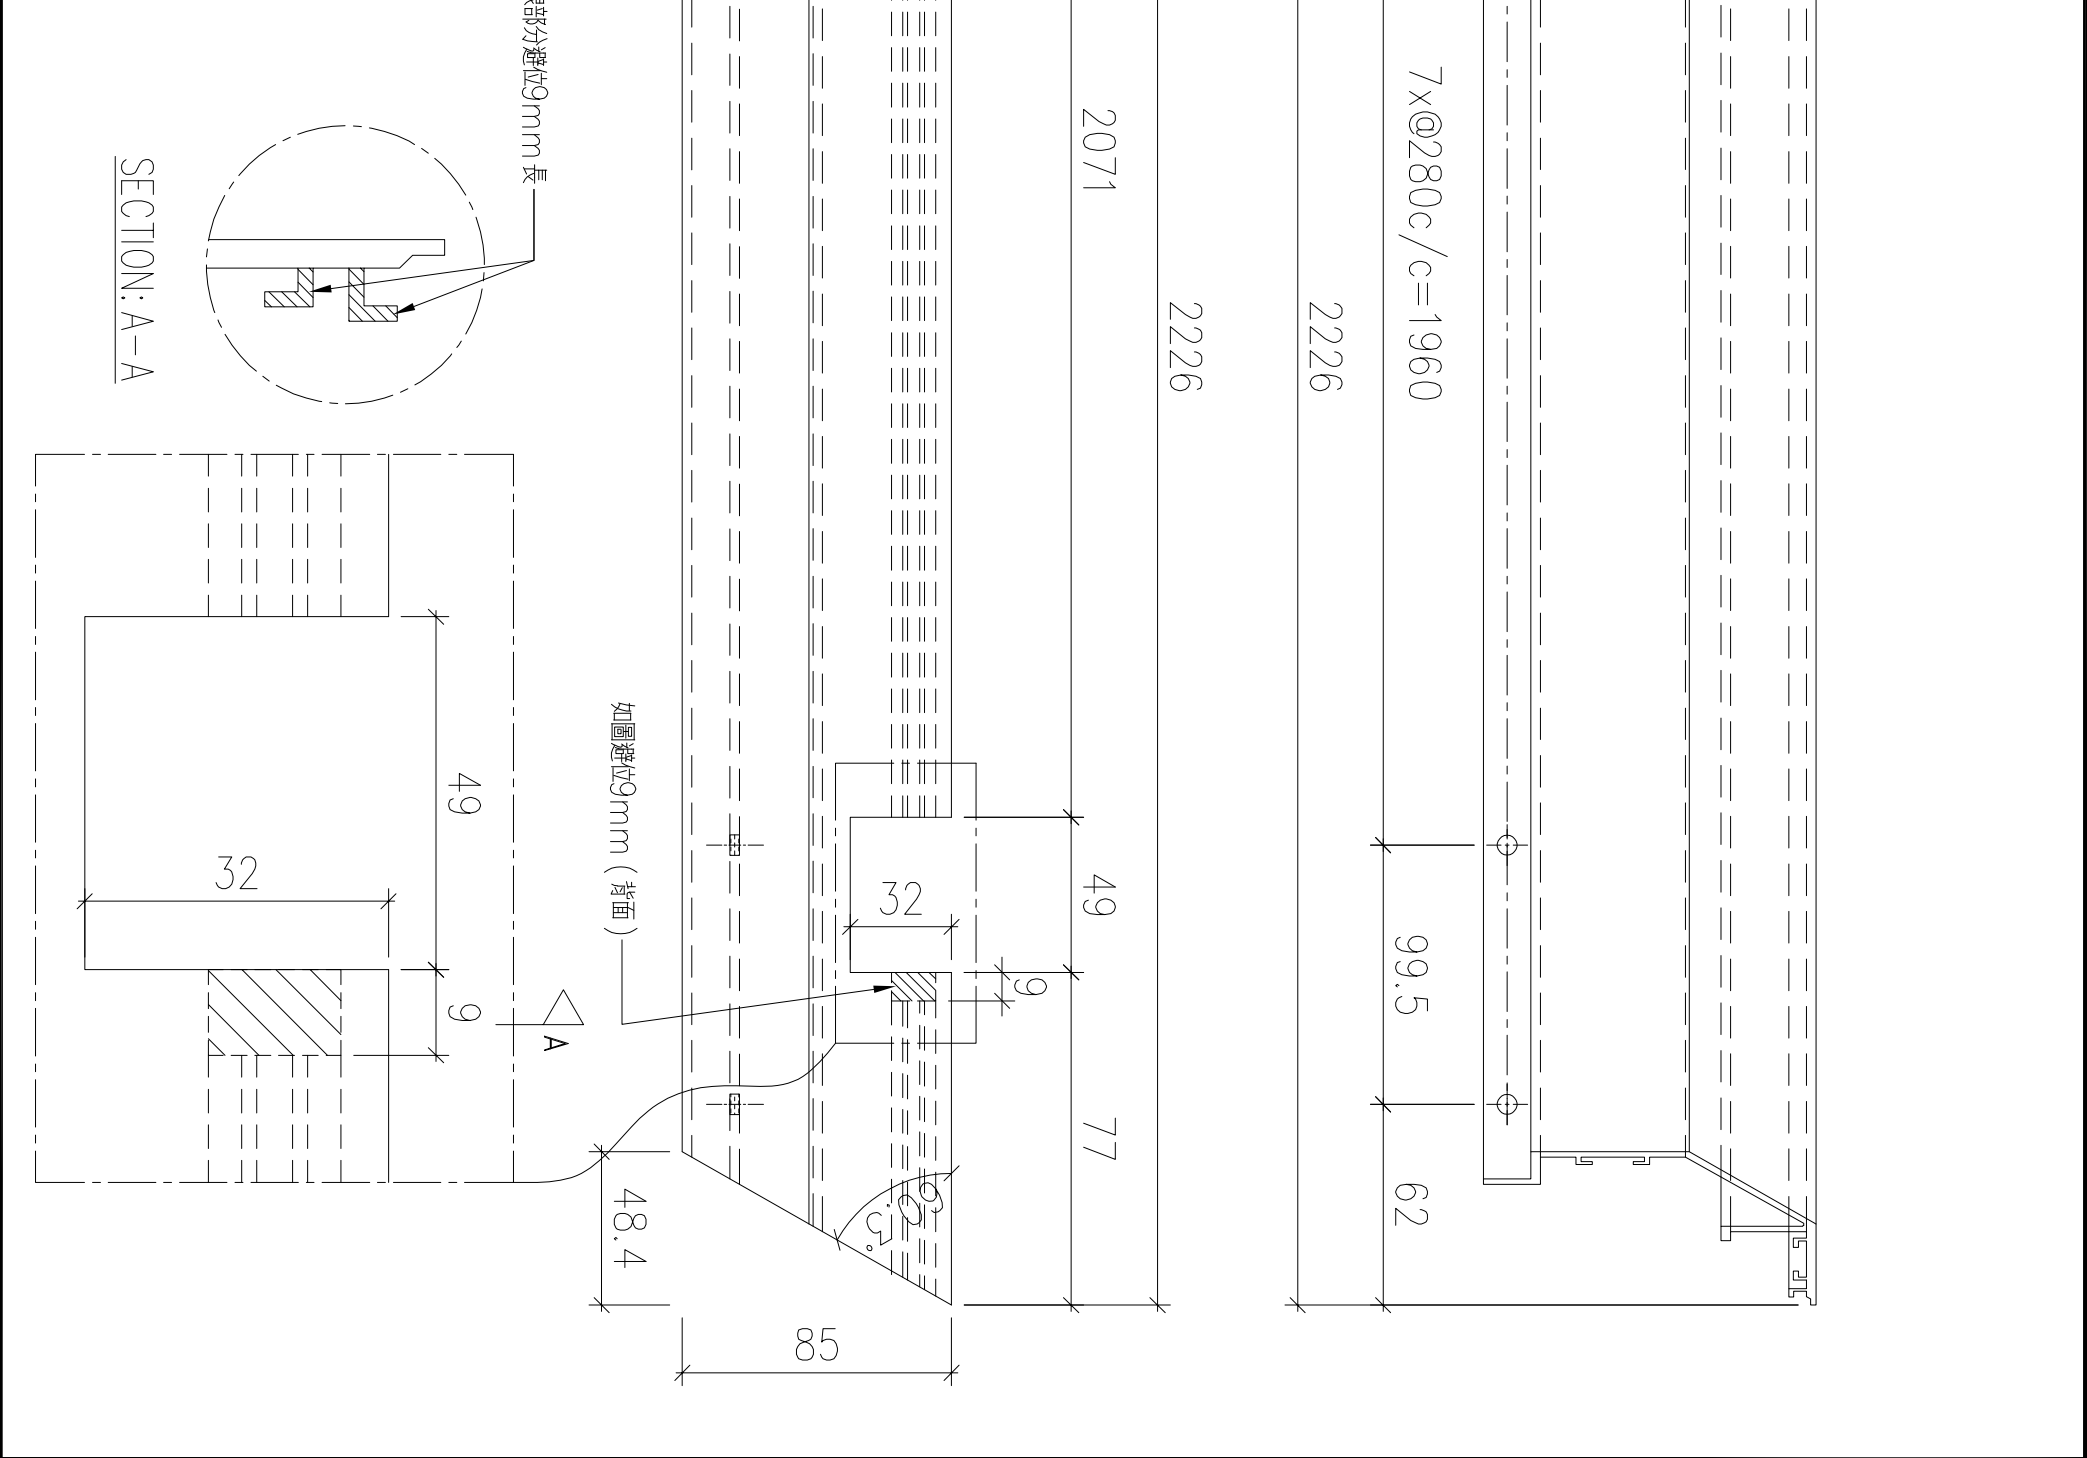

名稱		制圖	LHR	2022,09,30	修改	—		
材料	X86230	復核	—	—	日期	—		
顏色	JMQ213457(3coats)	批準			圖號	J853-GB-FAB3-186		

送工地

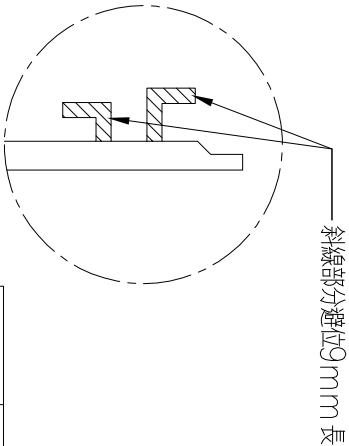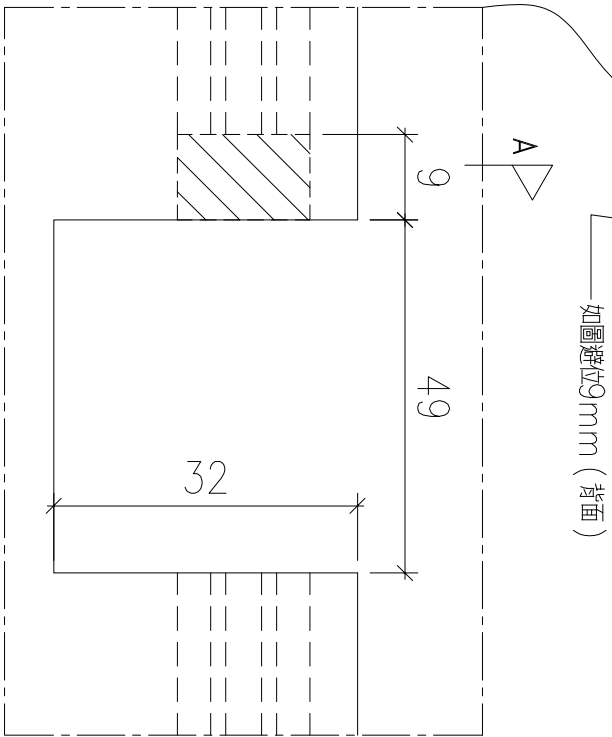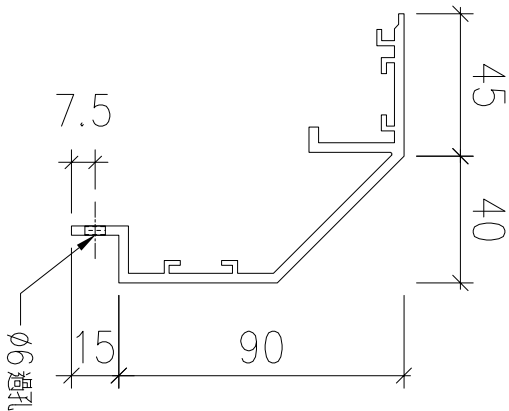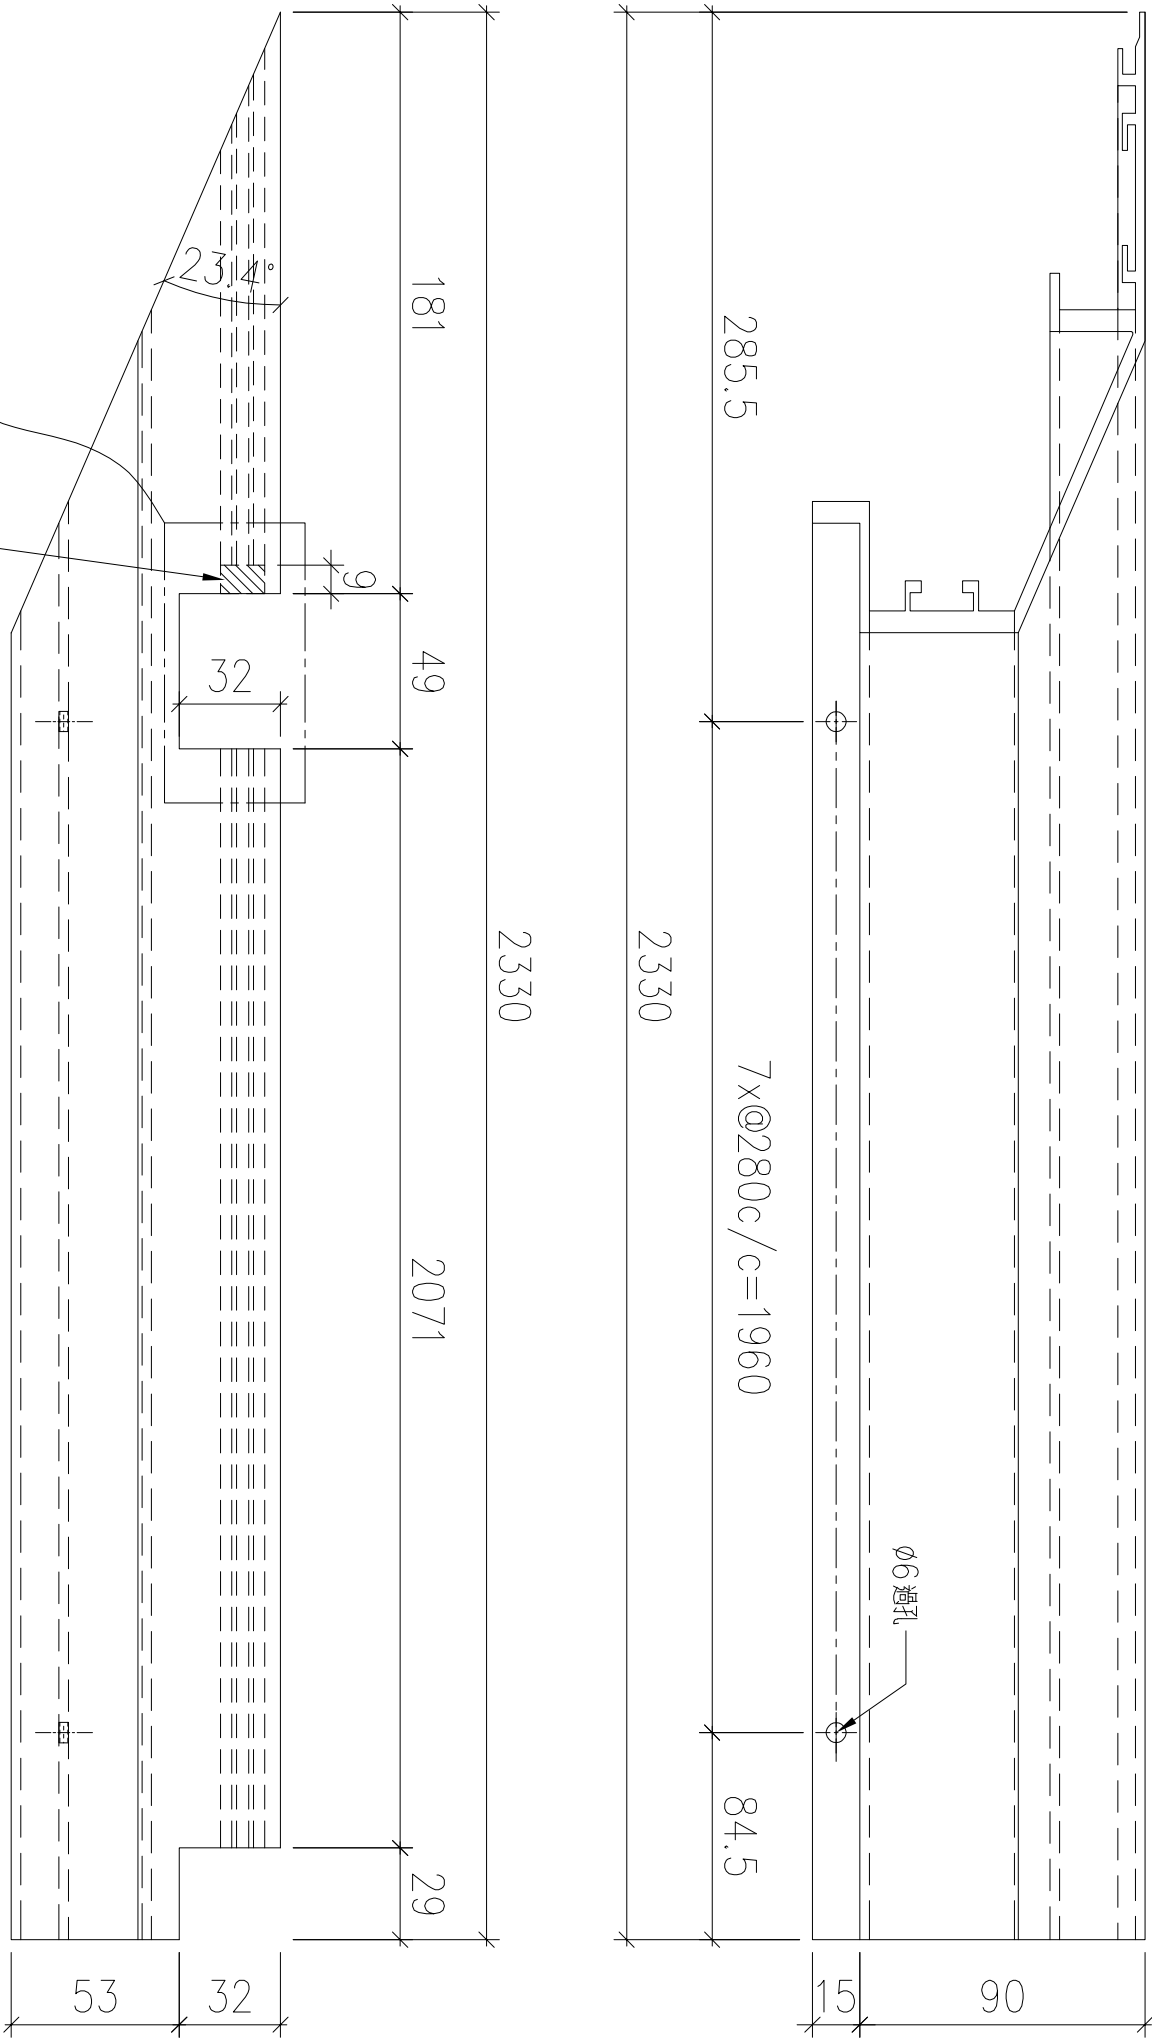


SECTION: A-A

序號	物料編號	數量	安裝位置	樓層
01	T1-X86230-25	1	見派位圖	T1 FLAT B 5/F

名稱		制圖	LHR	2022,09,30	修改	-		
材料	X86230	復核	-	-	日期	-		
顏色	JMQ213457(3coats)	批準			圖號	J853-GB-FAB3-187		




送工地

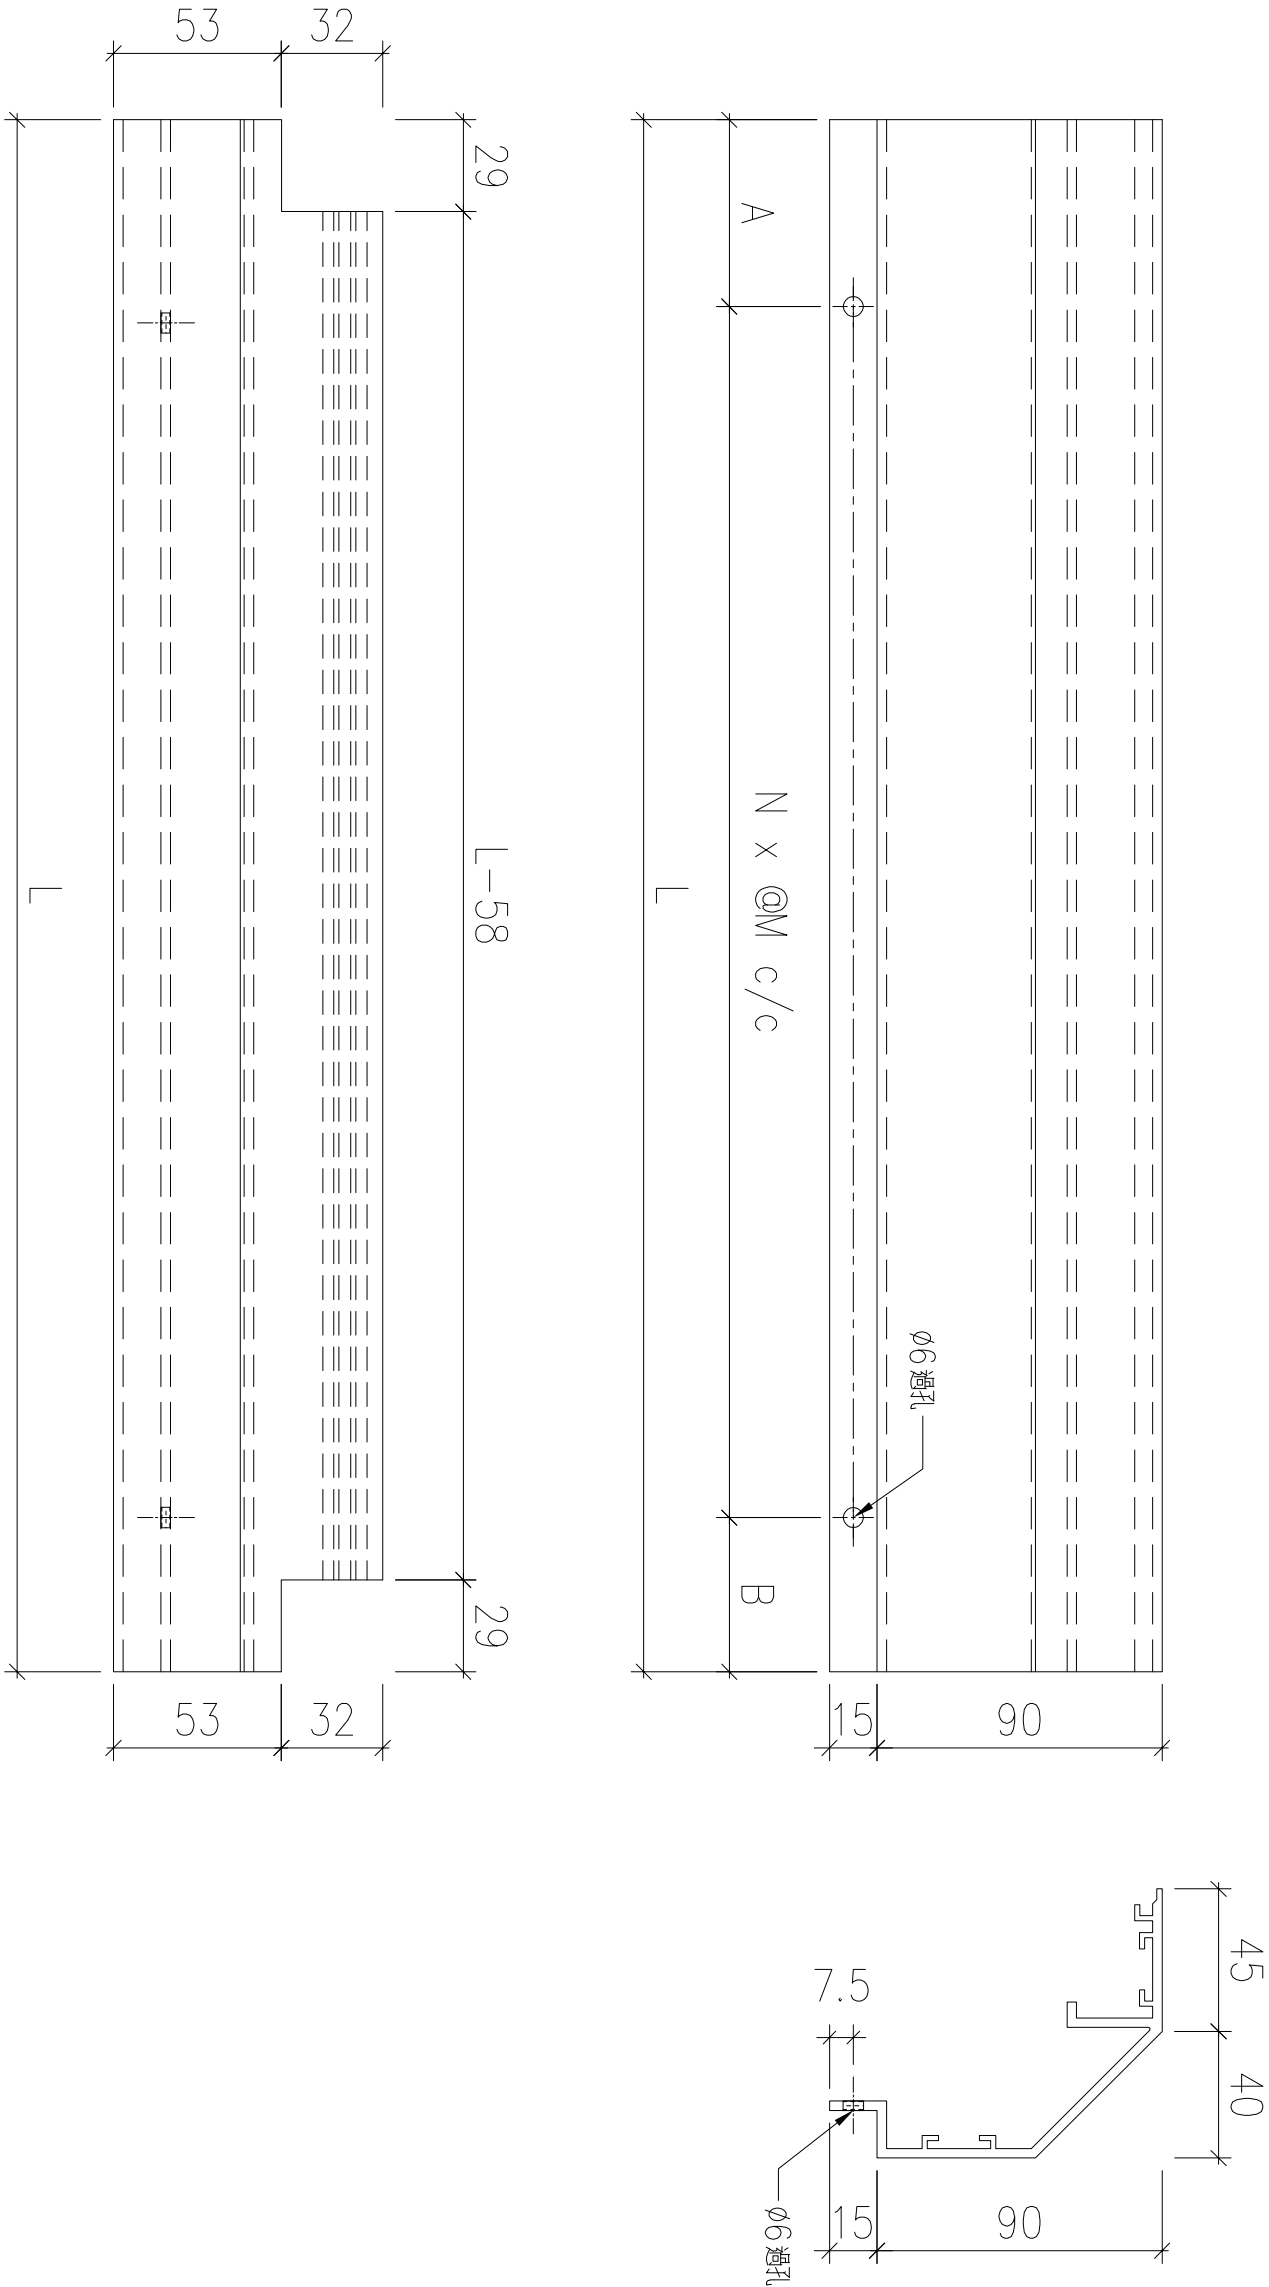

序號	物料編號	數量	L:	A:	B:	M:	N:	安裝位置	樓層
01	T1-X86230-26	2	1616	128	88	280	5	見組裝圖	T1 FLAT A 23/F
02	T1-X86230-30	2	1648	119	79	290	5	見組裝圖	T1 FLAT B 23/F
03	T2-X86230-04	8	1891	125.5	85.5	280	6	見組裝圖	T2 FLAT A 17~25/F
04	T3-X86230-04	8	1882	121	81	280	6	見組裝圖	T3 FLAT A 17~25/F
		20							





名稱		制圖	LHR	2022,09,30	修改	—		
材料	X86230	復核	—	—	日期	—		
顏色	JMQ213457(3coats)	批準			圖號	J853-GB-FAB3-188		

序號	物料編號	數量	安裝位置	樓層
01	T1-X86230-27	1	見派位圖	T1 FLAT A 23/F

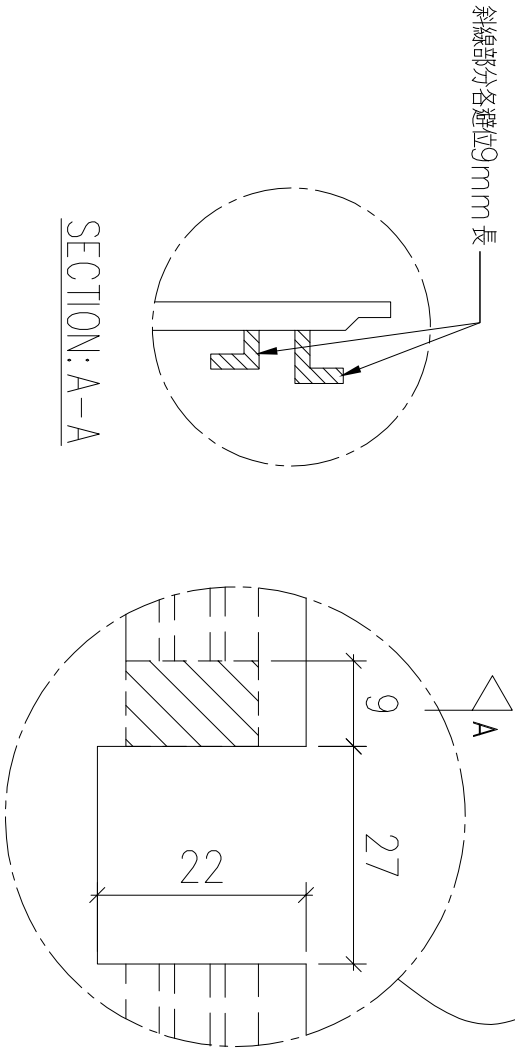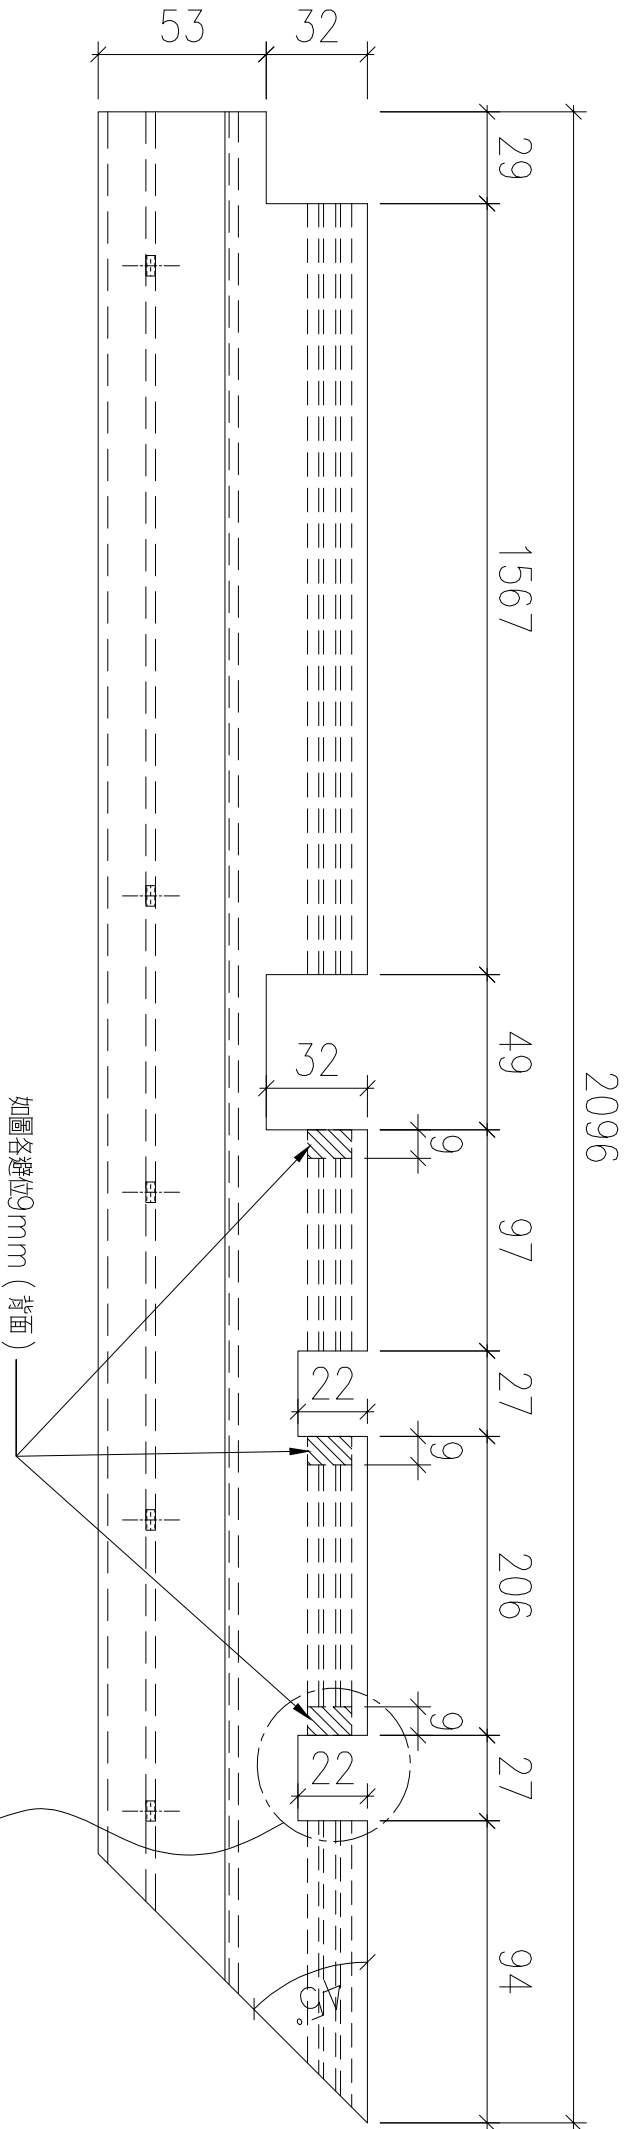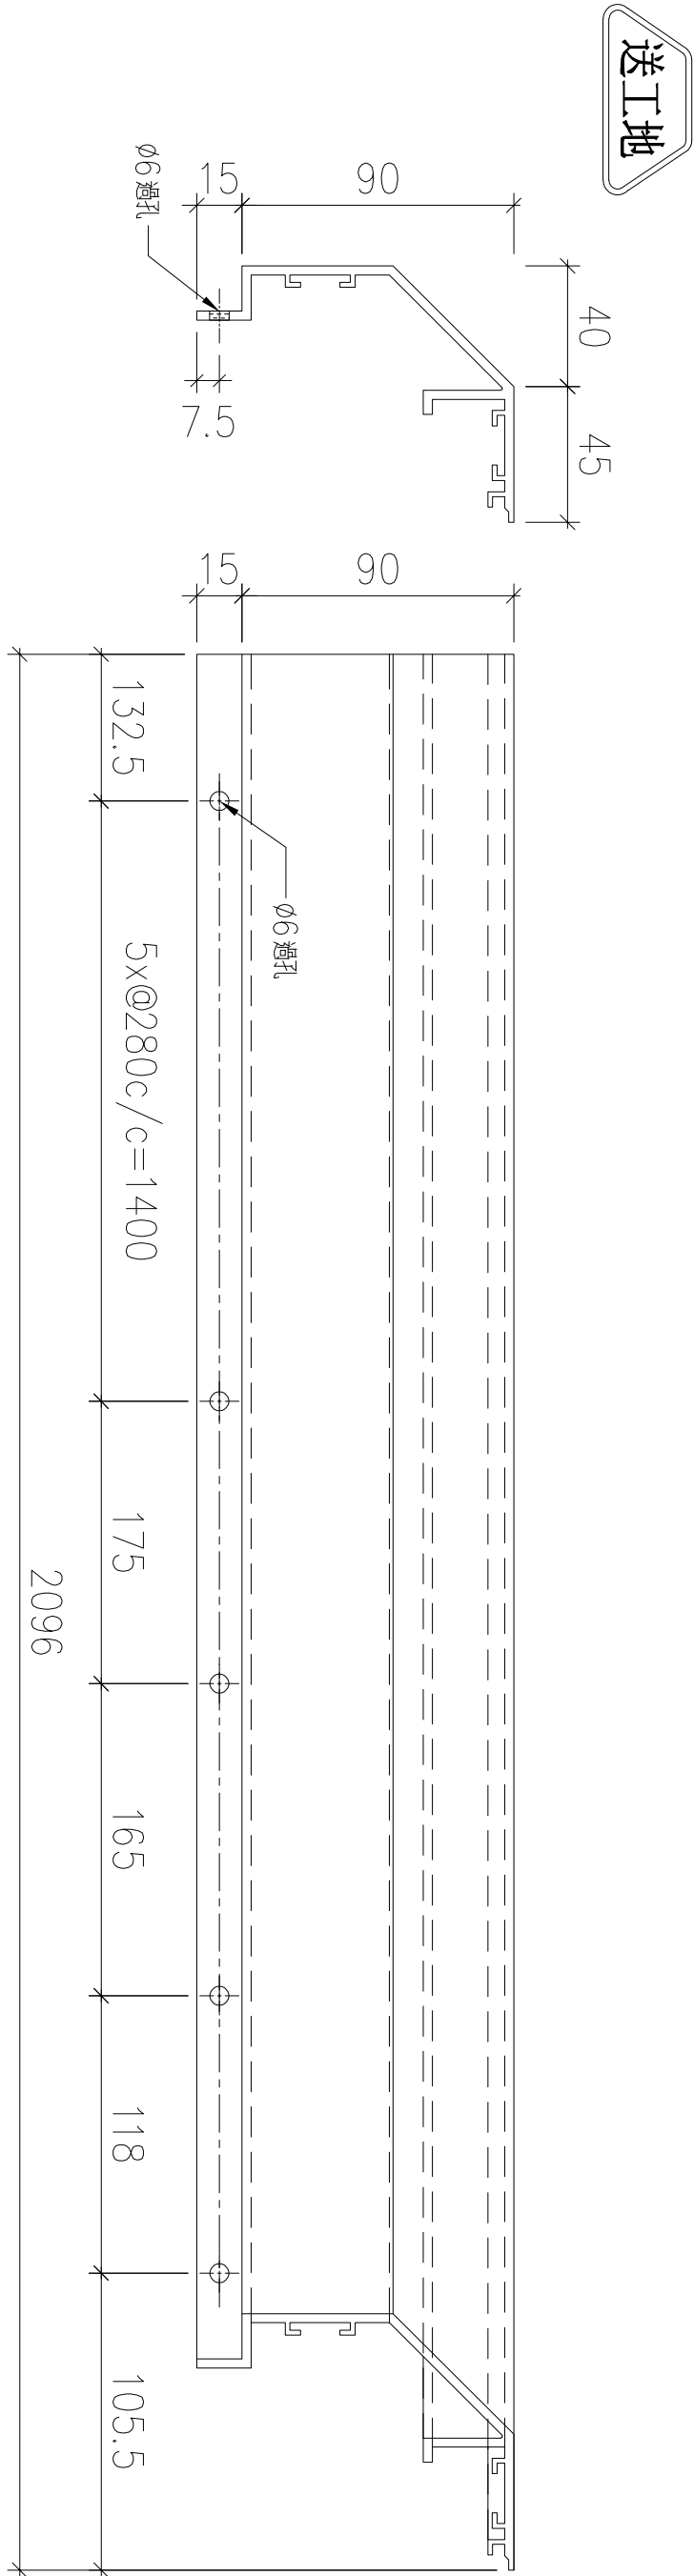

名稱		制圖	LHR	2022,09,30	修改	—		
材料	X86230	復核	—	—	日期	—		
顏色	JMQ213457(3coats)	批準			圖號	J853-GB-FAB3-189		






送工地

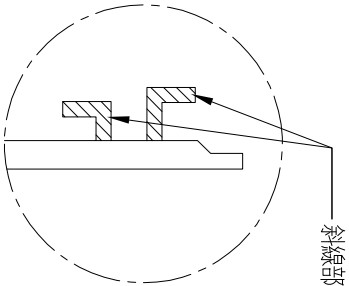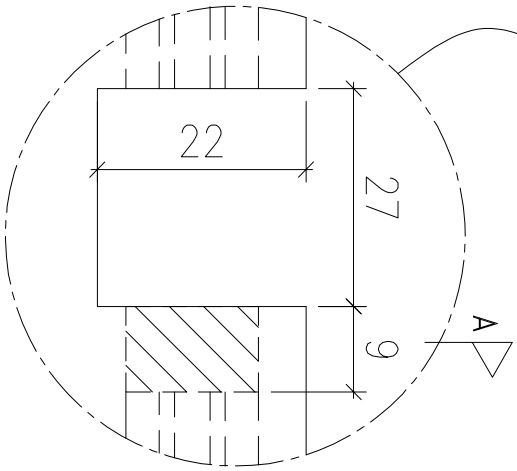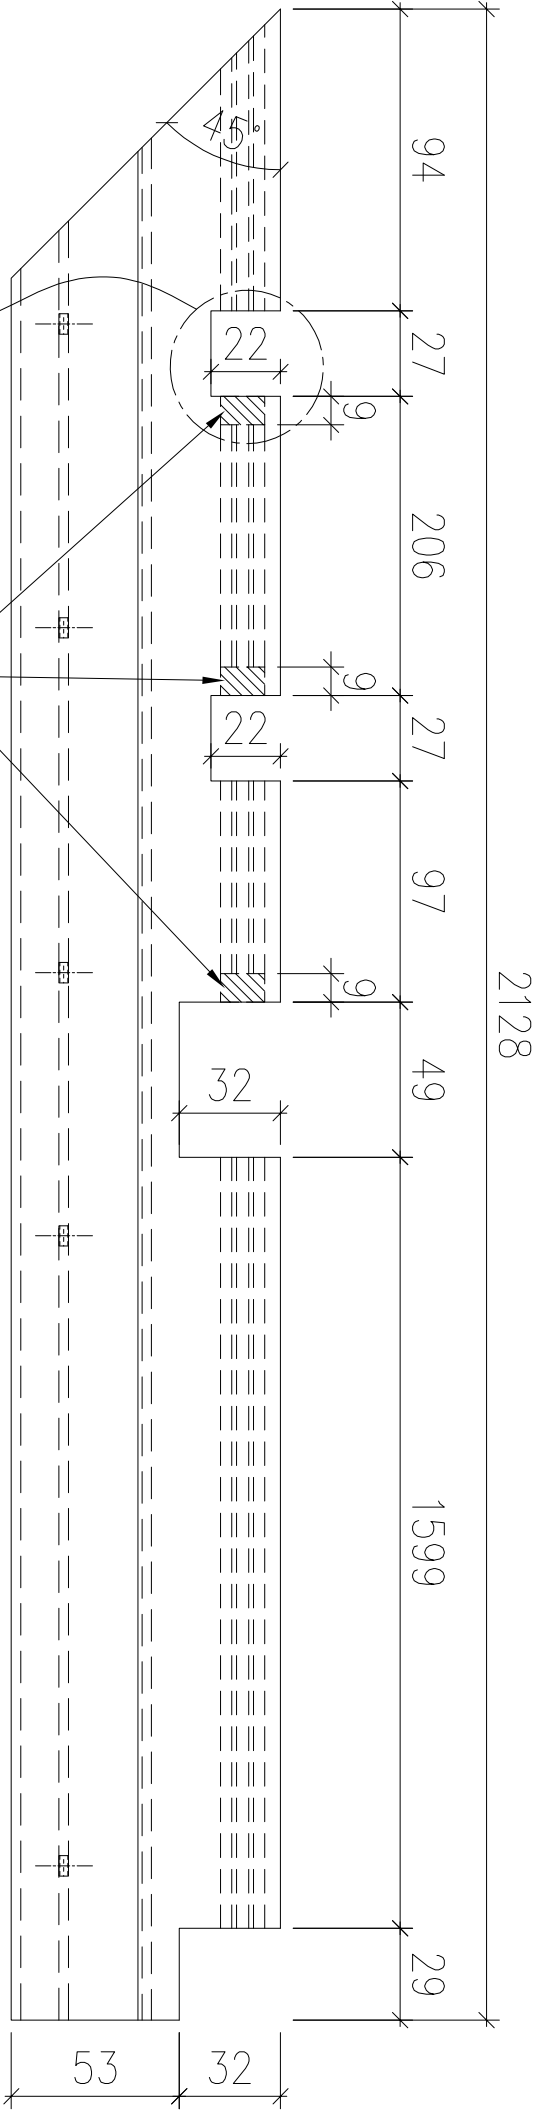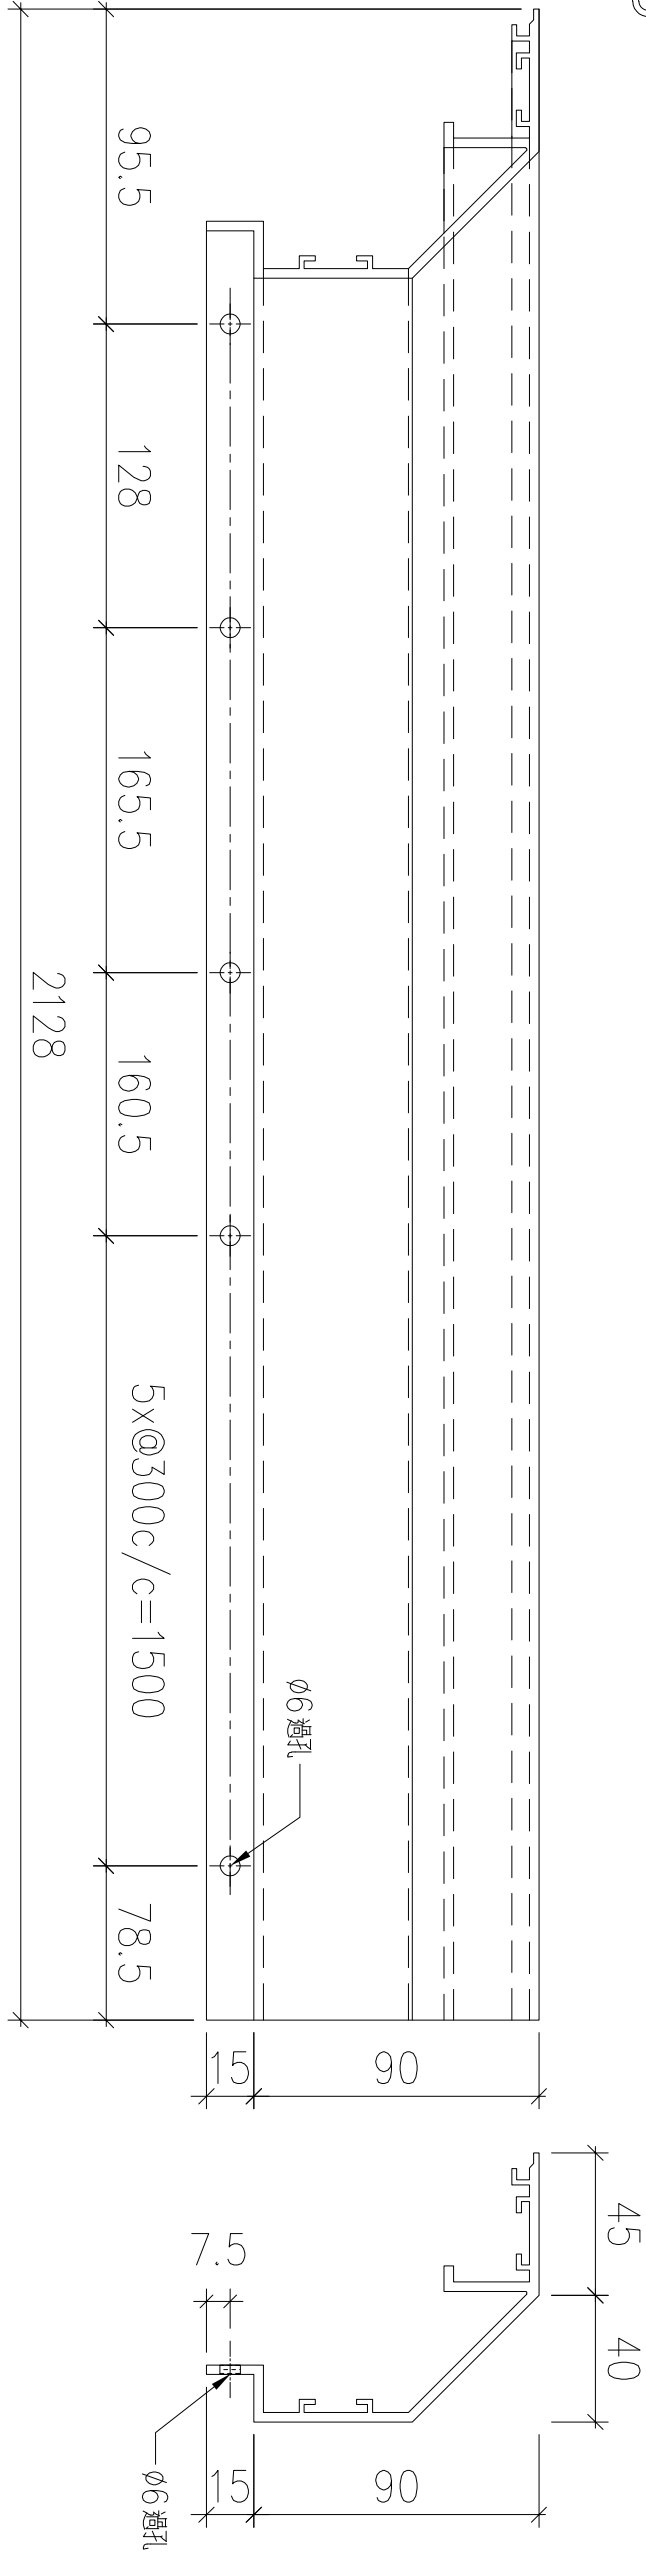

SECTION: A-A

序號	物料編號	數量	安裝位置	樓層
01	T1-X86230-31	1	見派位圖	T1 FLAT B 23/F

名稱		制圖	LHR	2022,09,30	修改	-		
材料	X86230	復核	-	-	日期	-		
顏色	JMQ213457(3coats)	批準			圖號	J853-GB-FAB3-190		

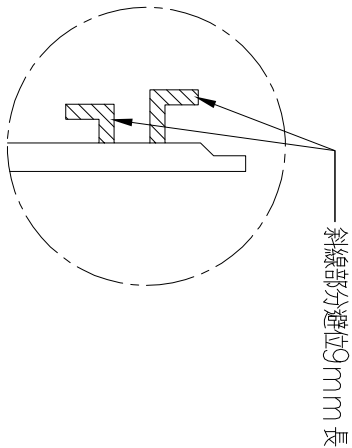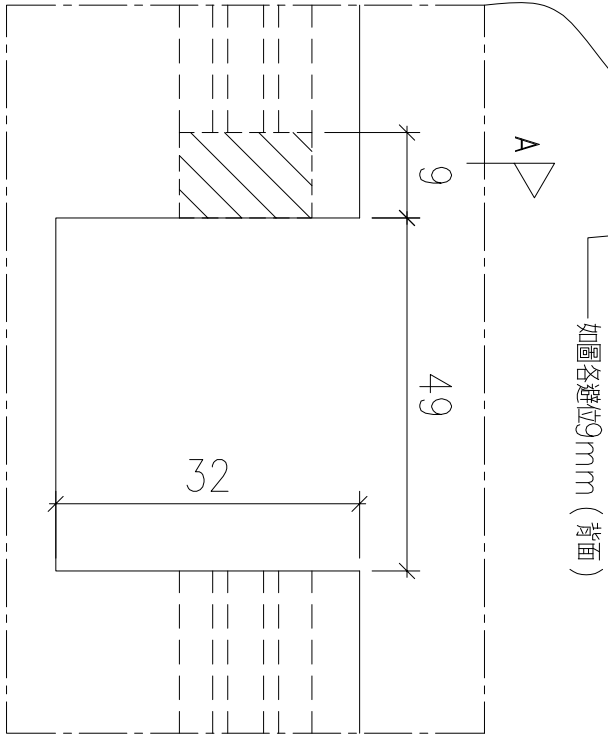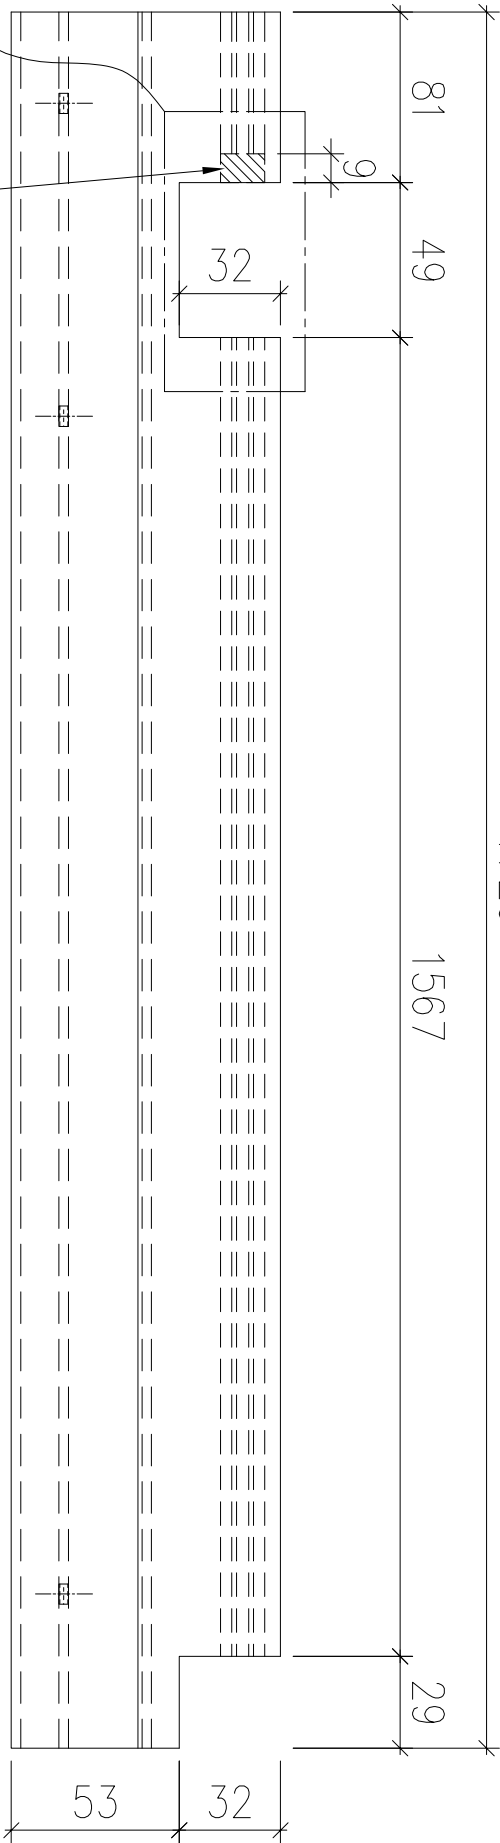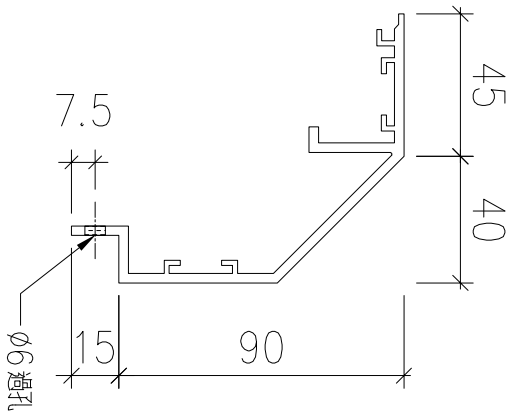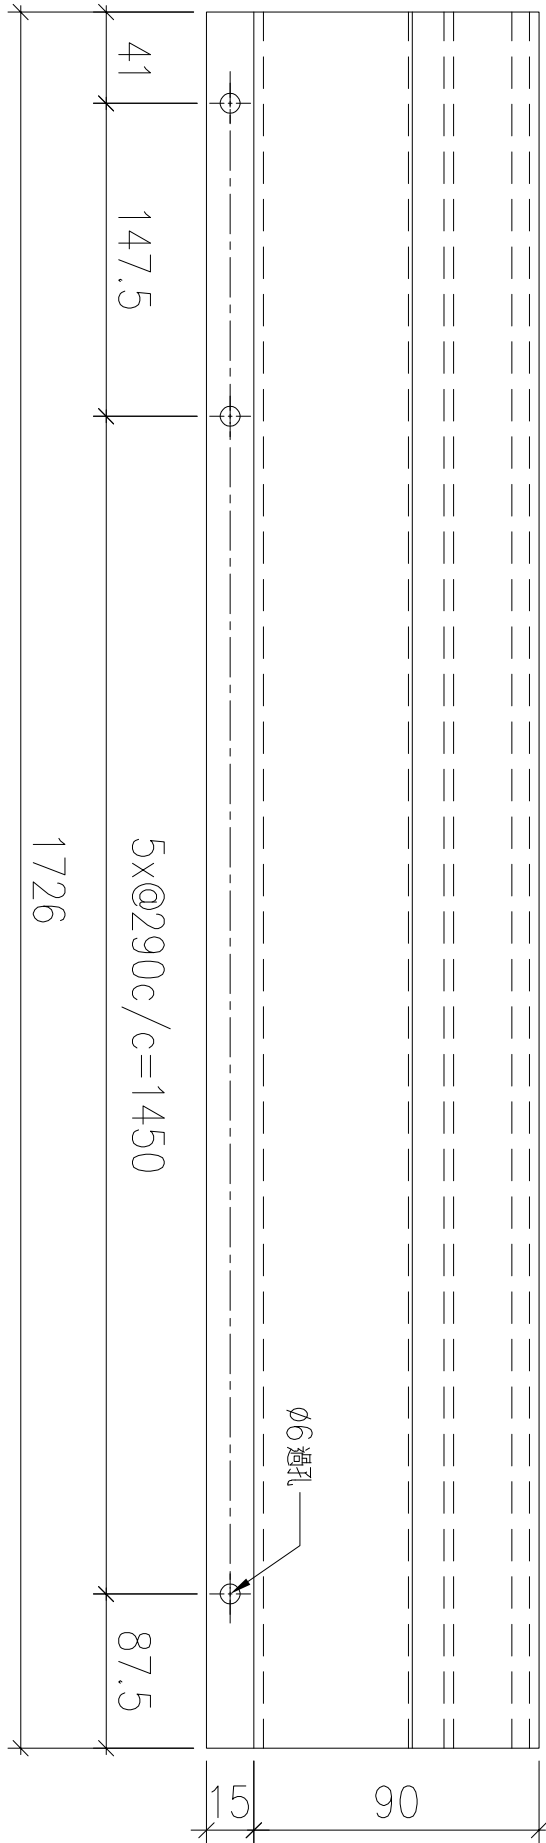

SECTION: A-A


序號	物料編號	數量	安裝位置	樓層
01	T1-X86230-28	1	見派位圖	T1 FLAT A 23/F

名稱		制圖	LHR	2022,09,30	修改	-		
材料	X86230	復核	-	-	日期	-		
顏色	JMQ213457(3coats)	批準			圖號	J853-GB-FAB3-191		



錦上路

T1 FLAT B 23/F

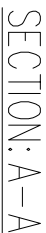


J853-GB-FAB3-192



錦上路


送工 地

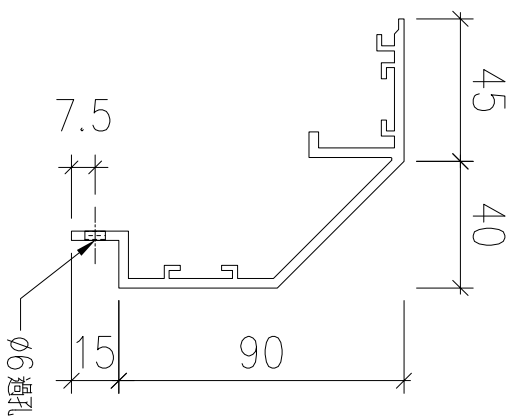

SECTION: A-A

序號	物料編號	數量	安裝位置	樓層
01	T1-X86230-29	1	見派位圖	T1 FLAT A 23/F

名稱		制圖	LHR	2022,09,30	修改	—		
材料	X86230	復核	—	—	日期	—		
顏色	JMQ213457(3coats)	批準			圖號	J853-GB-FAB3-193		

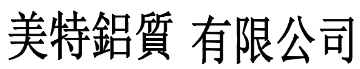

工程號

J853

地盤

錦上路

序號

物料編號

鼓
文
冊

安裝位置

燭

0.

T1-X86230-33

見派位圖

T1 FLAT B 23/F

SECTION: A-A

斜線部分避位9mm長

如圖避位9mm(背面)

如圖定位9mm(背面)

△

名稱

材料

顏色

X86230

JMQ213457(3coats)

制圖

復核

批准

LHR

2022,09,30


修改

日期

圖號


J853-GB-FAB3-194

送工地

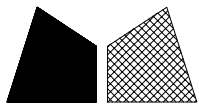

美特鋁質 有限公司
MIDI Aluminium Fabricator Ltd.


工程號	J853	地盤	錦上路
-----	------	----	-----

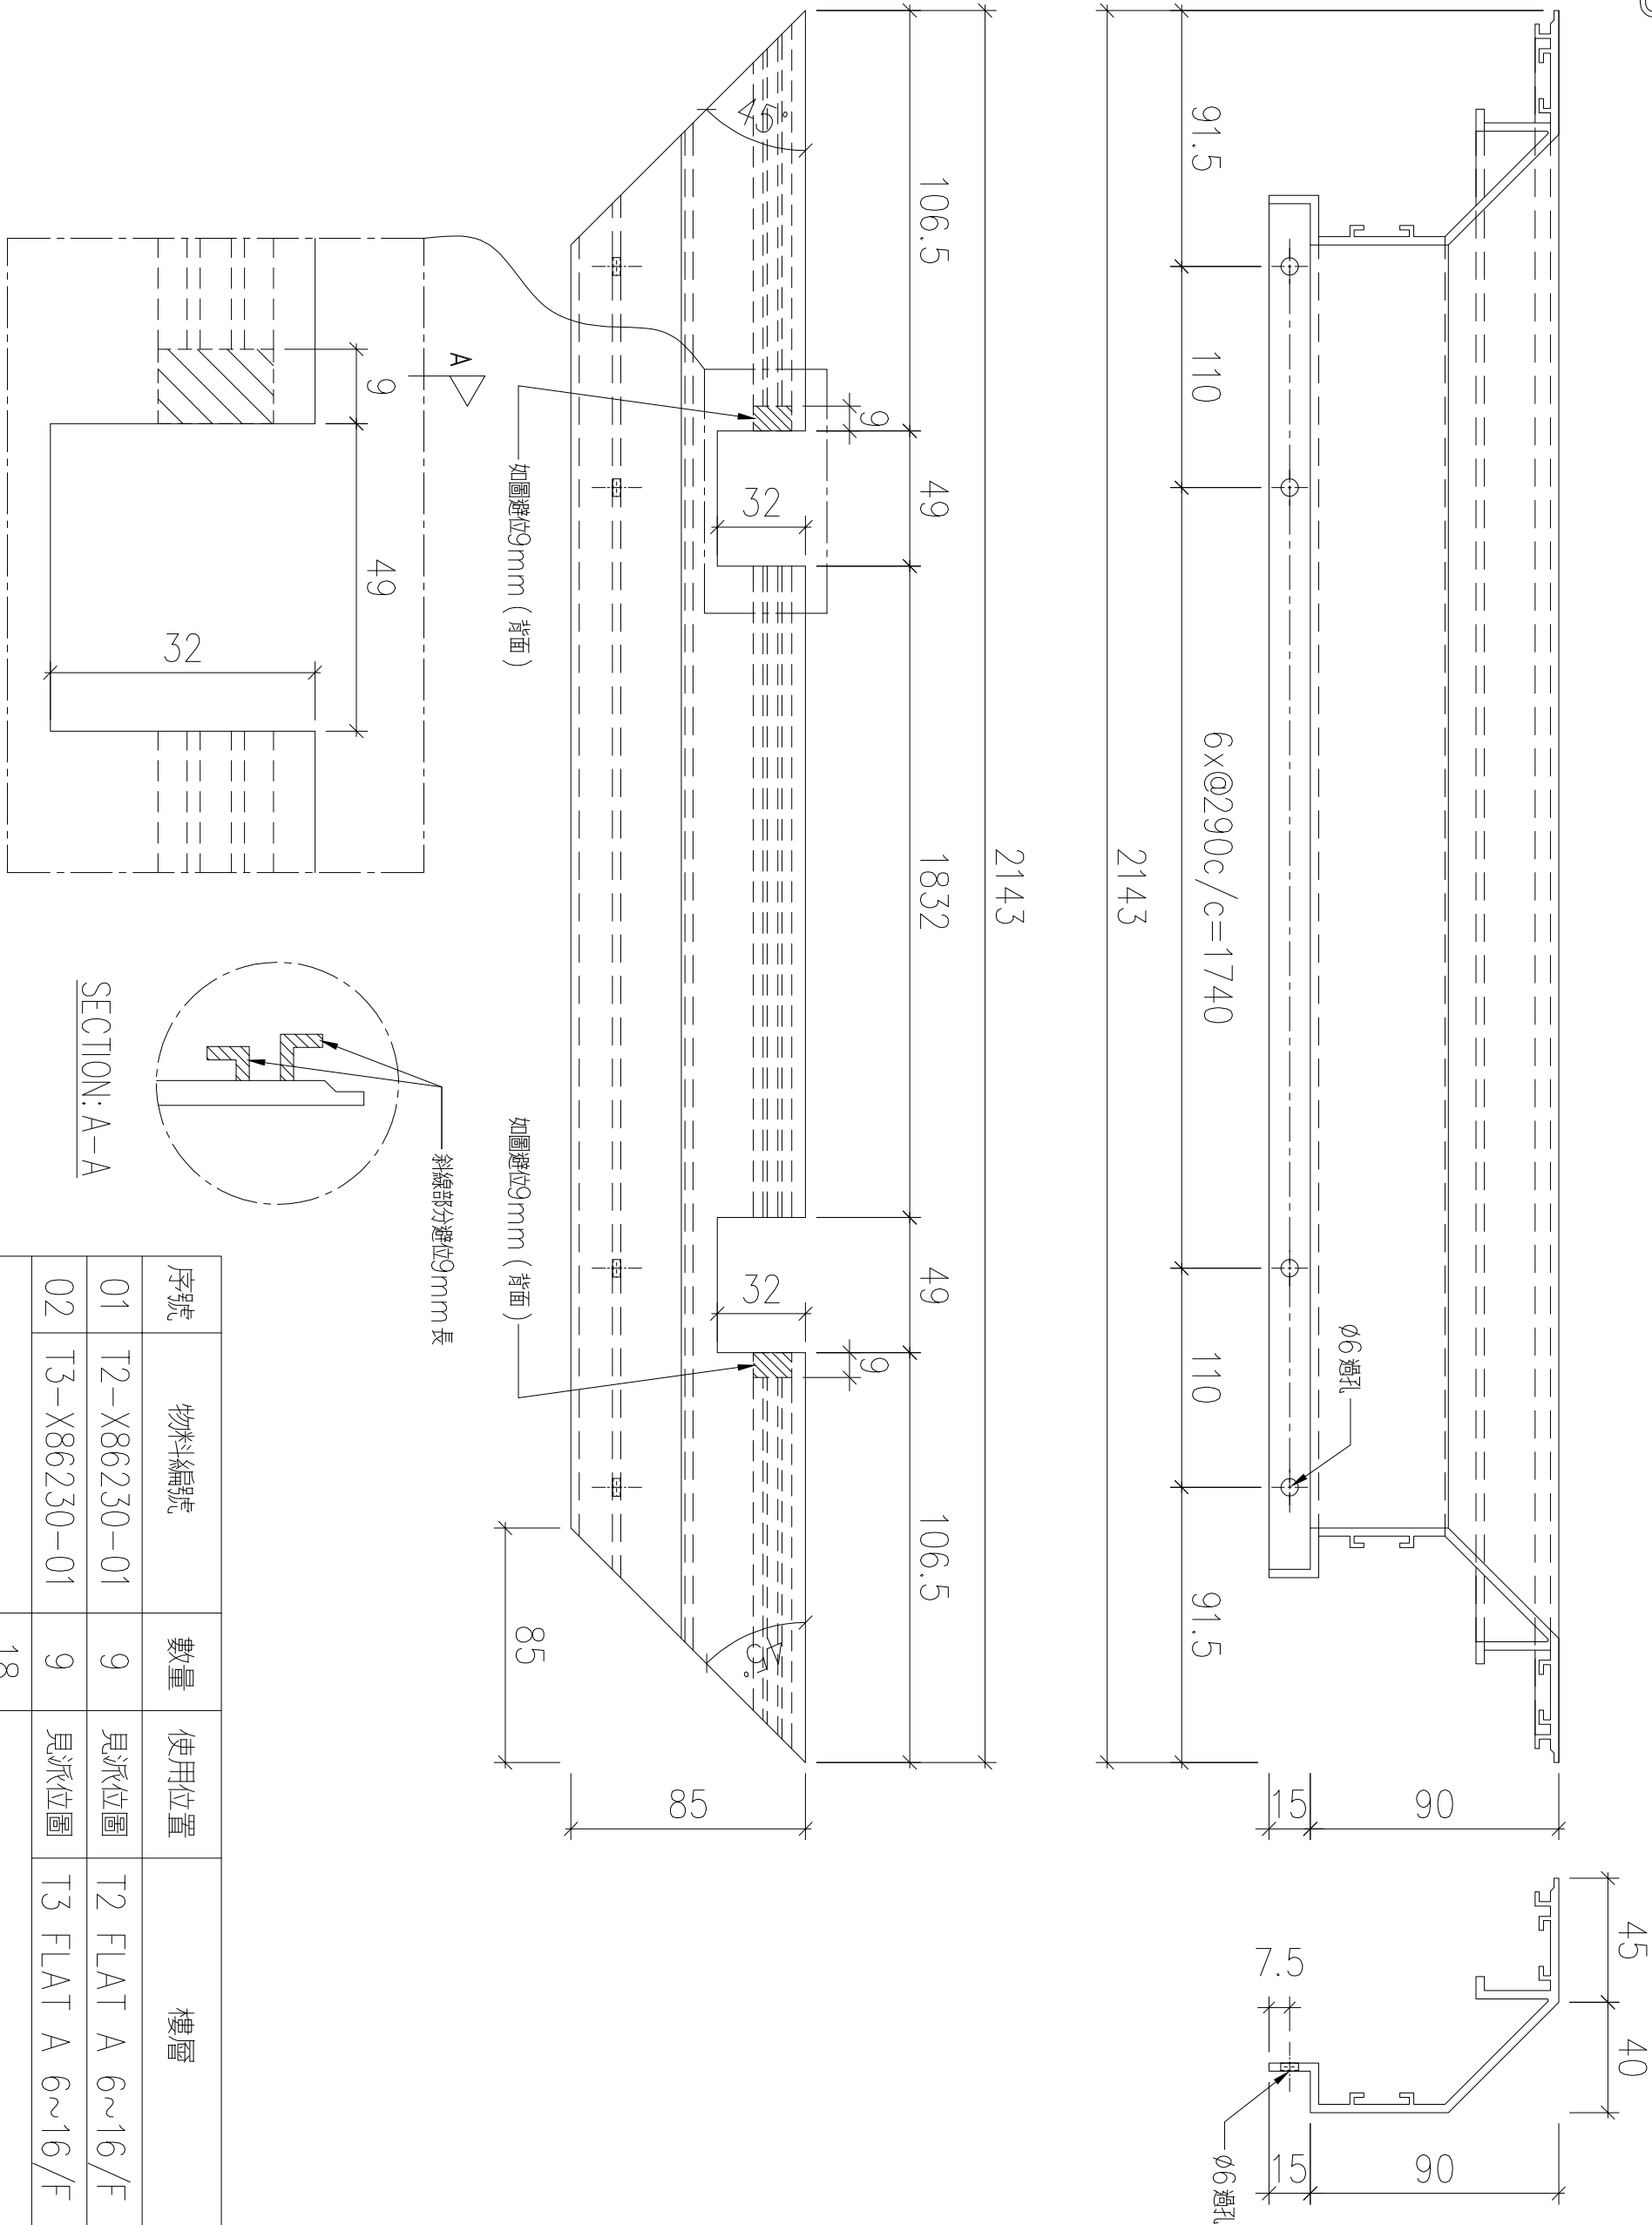

SECTION: A-A

序號	物料編號	數量	使用位置	樓層
01	T2-X86230-01	9	見派位圖	T2 FLAT A 6~16/F
02	T3-X86230-01	9	見派位圖	T3 FLAT A 6~16/F
		18		


名稱		制圖	LHR	2022,09,30	修改	-		
材料	X86230	復核	-	-	日期	-		
顏色	JMQ213457(3coats)	批準			圖號	J853-GB-FAB3-195		

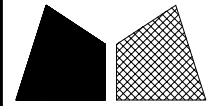




美特鋁質 有限公司
MIDI Aluminium Fabricator Ltd.

工程號	J853	地盤	錦上路
-----	------	----	-----

序號	物料編號	數量	使用位置	樓層
01	T2-X86230-02	9	見派位圖	T2 FLAT A 6~16/F
02	T3-X86230-02	9	見派位圖	T3 FLAT A 6~16/F
		18		

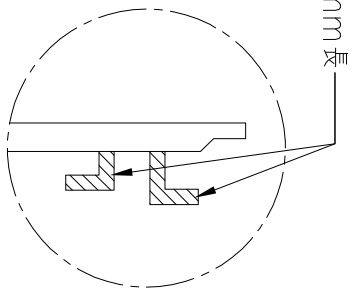


SECTION: A-A

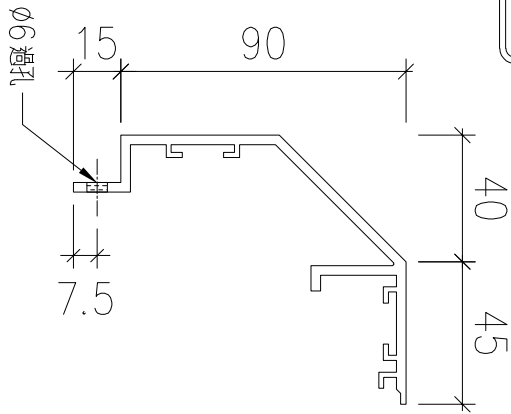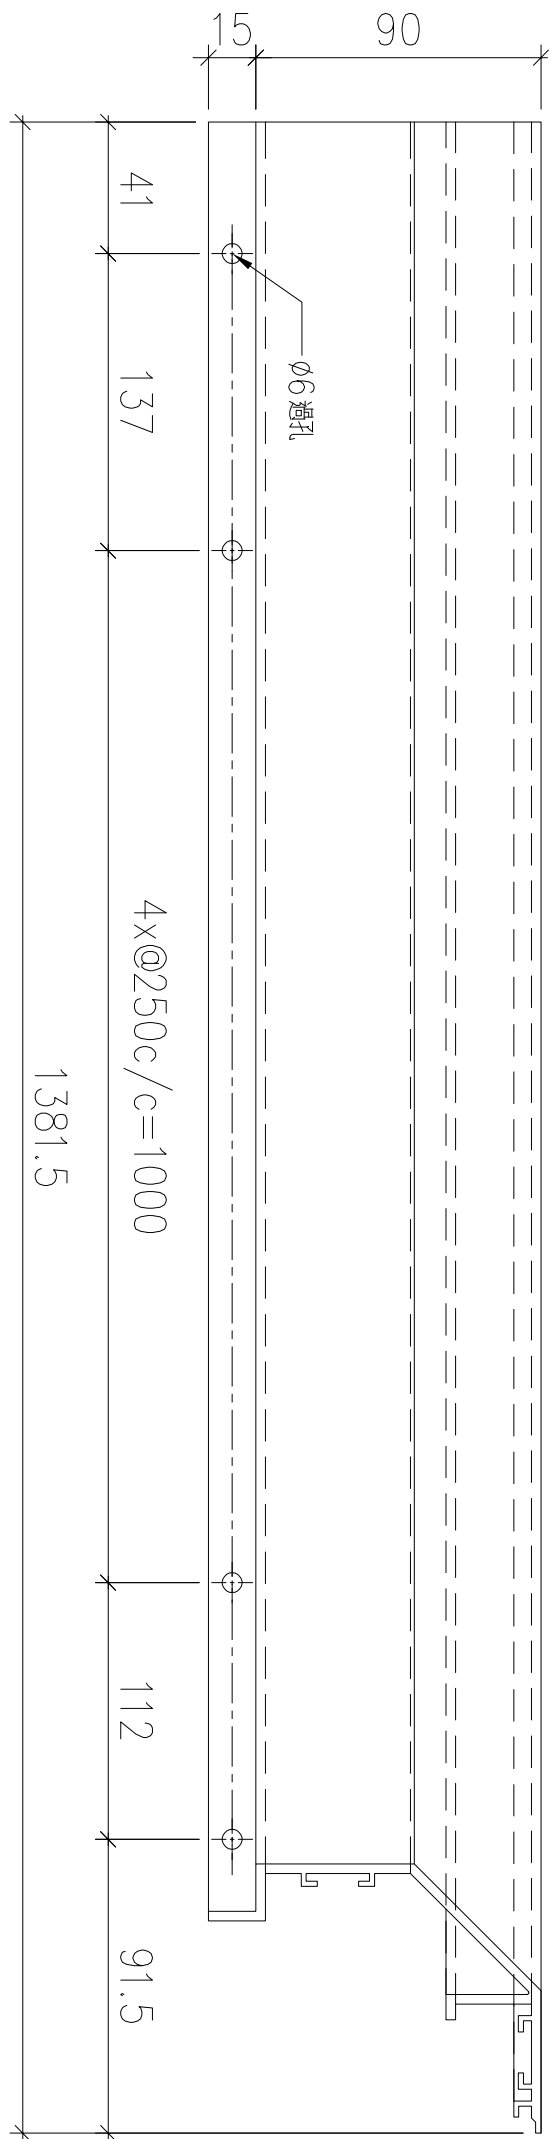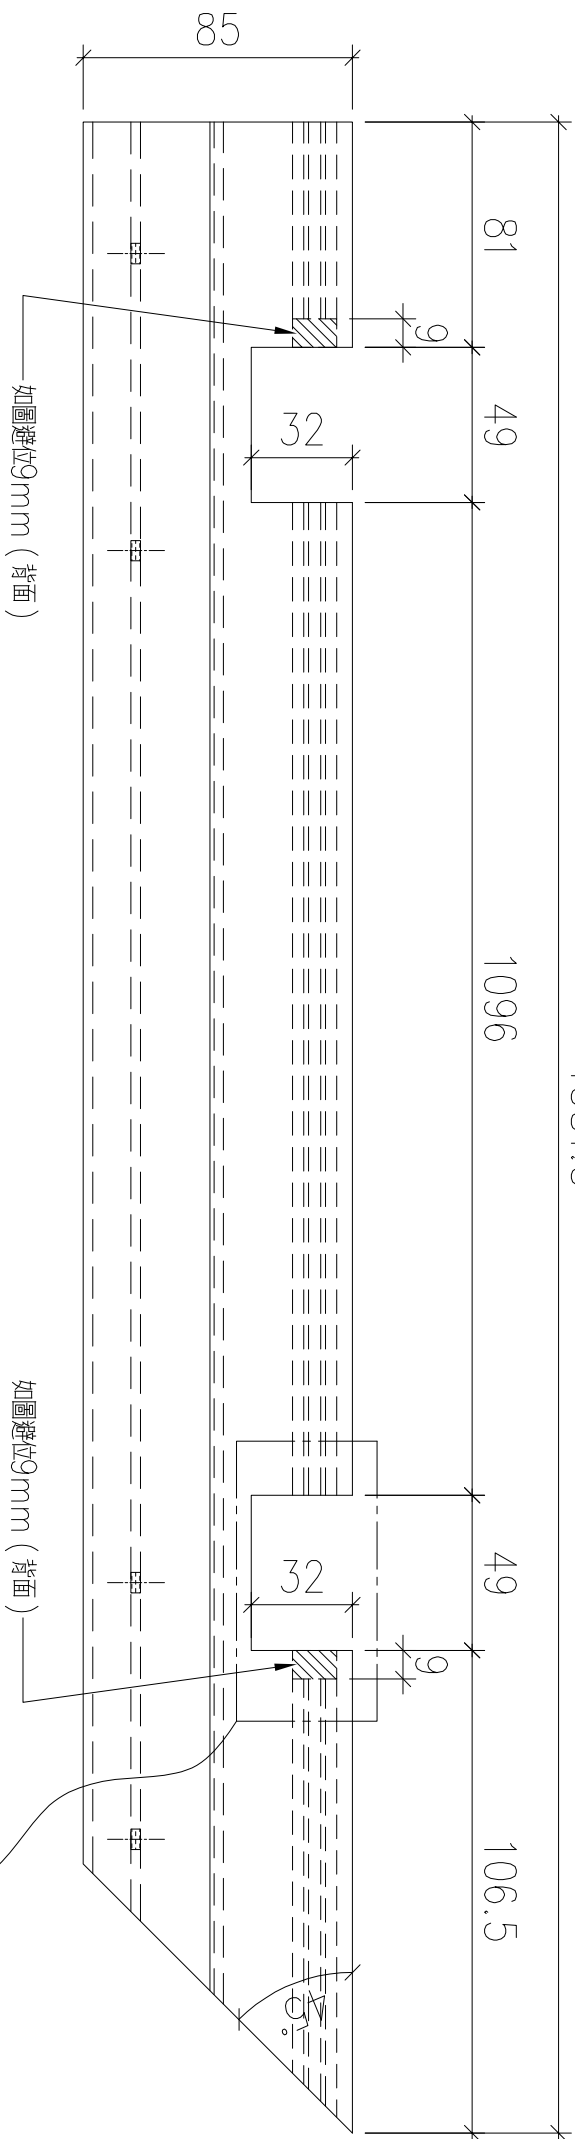

送工地



名稱		制圖	LHR	2022,09,30	修改	—		
材料	X86230	復核	—	—	日期	—		
顏色	JMQ213457(3coats)	批準			圖號	J853-GB-FAB3-196		

送工地

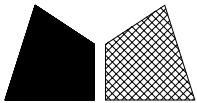

美特鋁質 有限公司
MIDI Aluminium Fabricator Ltd.


工程號	J853	地盤	錦上路
-----	------	----	-----

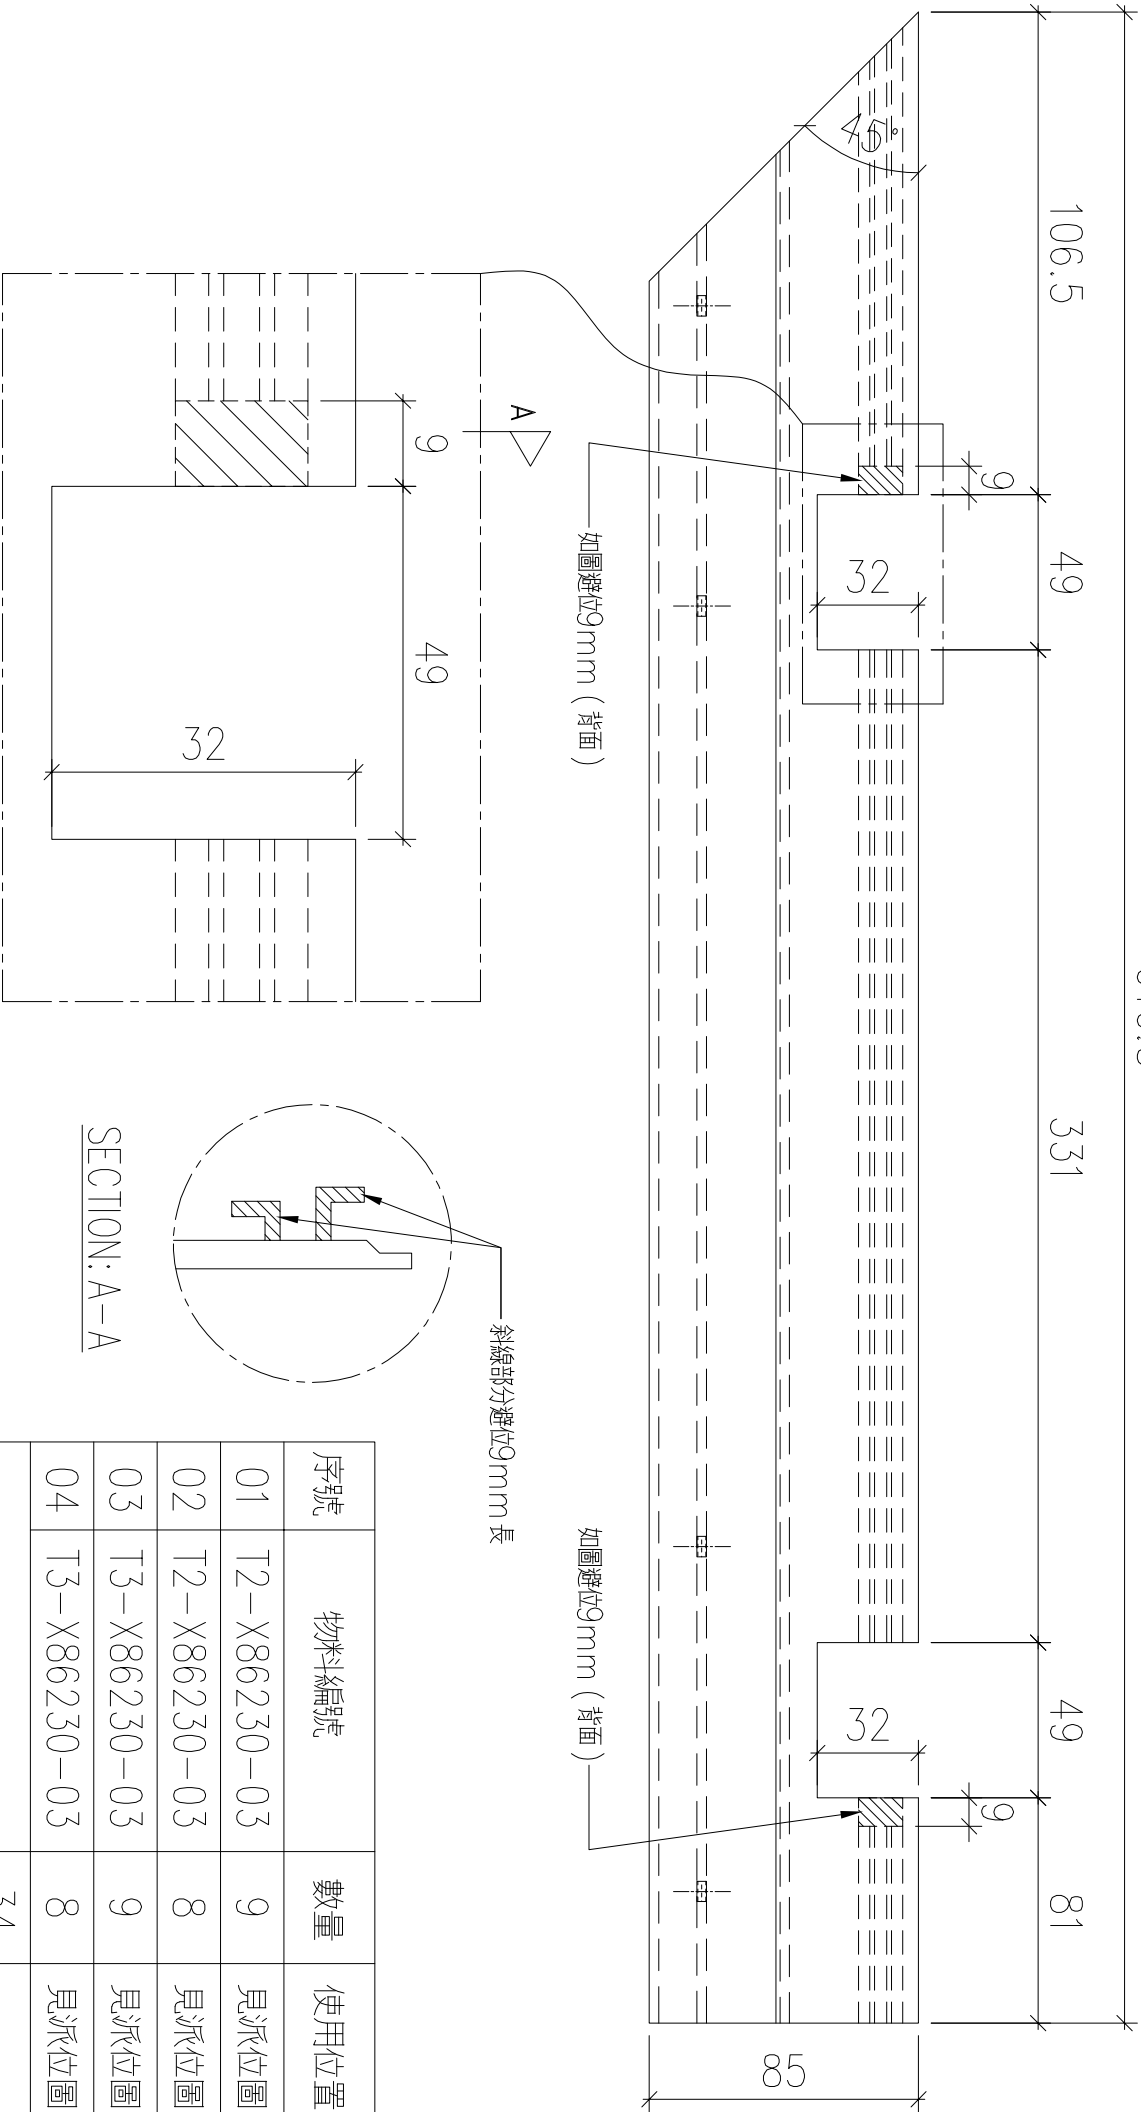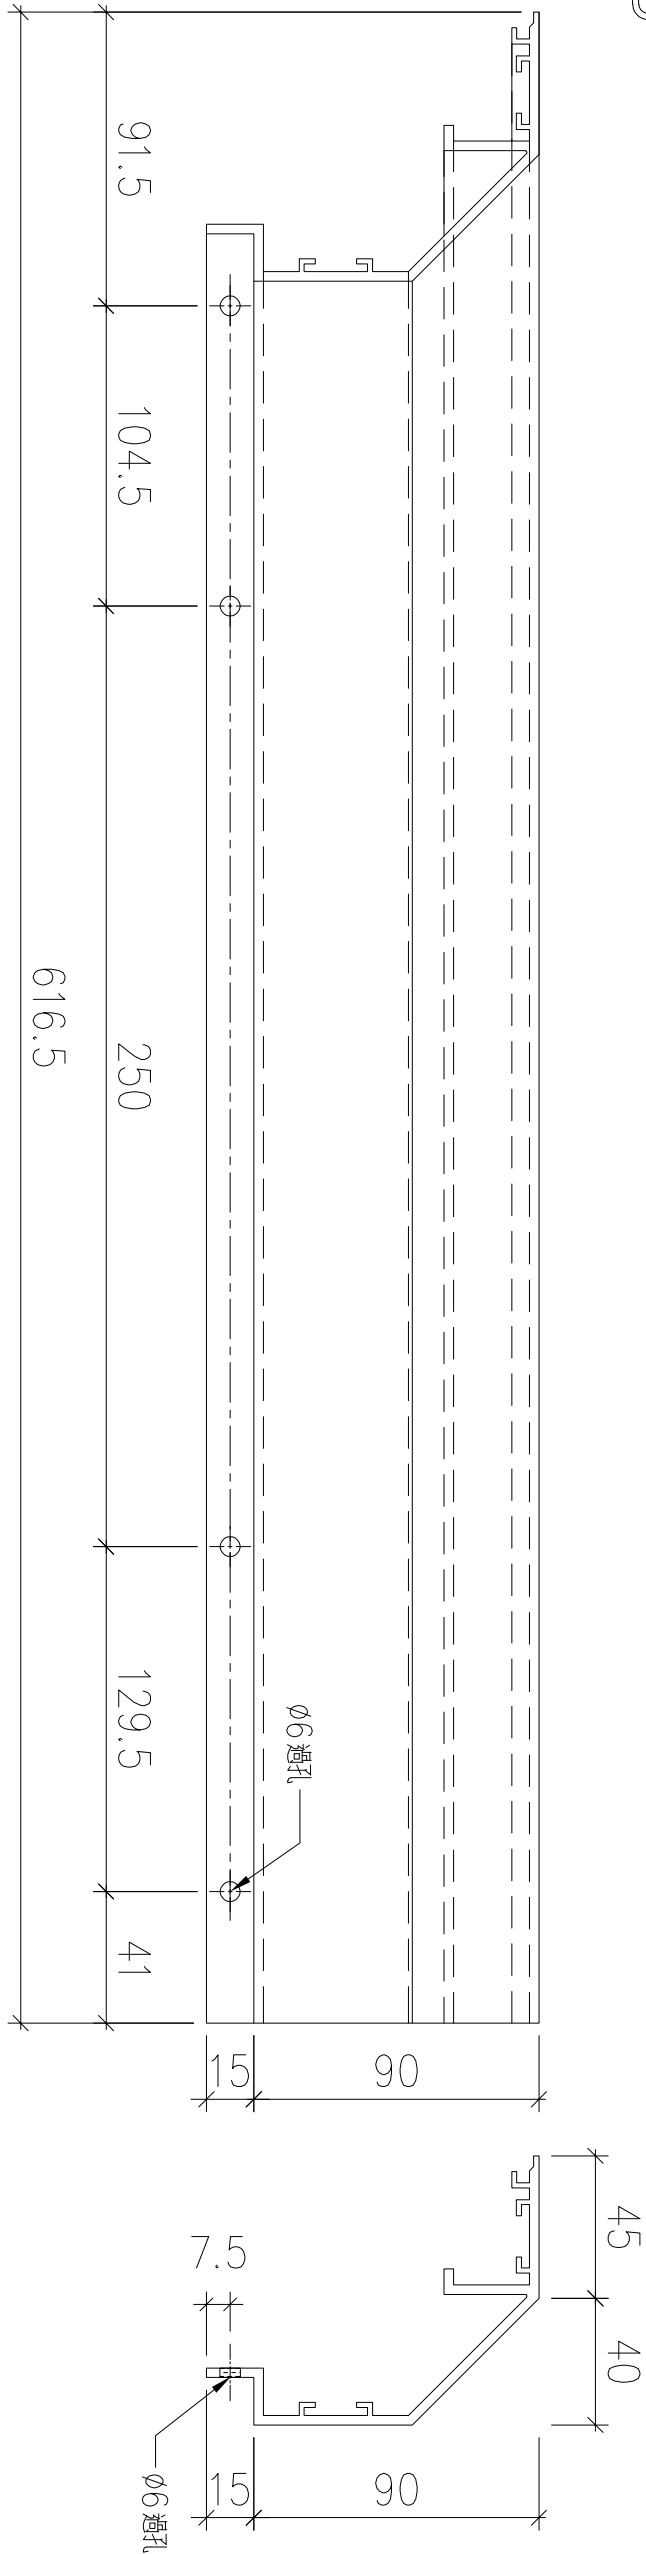

如圖避位9mm (背面)

如圖避位9mm (背面)


斜線部分避位9mm長

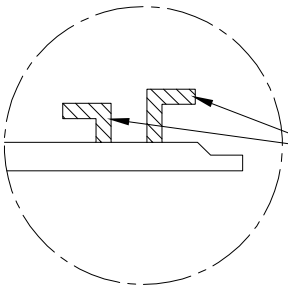

SECTION: A-A

序號	物料編號	數量	使用位置	樓層
01	T2-X86230-03	9	見派位圖	T2 FLAT A 6~16/F
02	T2-X86230-03	8	見派位圖	T2 FLAT A 17~25/F
03	T3-X86230-03	9	見派位圖	T3 FLAT A 6~16/F
04	T3-X86230-03	8	見派位圖	T3 FLAT A 17~25/F
		34		



名稱		制圖	LHR	2022,09,30	修改	-		
材料	X86230	復核	-	-	日期	-		
顏色	JMQ213457(3coats)	批準			圖號	J853-GB-FAB3-197		

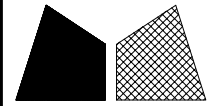

美特鋁質 有限公司
MIDI Aluminium Fabricator Ltd.

工程號	J853	地盤	錦上路
-----	------	----	-----

序號	物料編號	數量	使用位置	樓層
01	T2-X86230-07	8	見派位圖	T2 FLAT A 17~25/F
02	T2-X86230-07	9	見派位圖	T2 FLAT D 6~16/F
03	T3-X86230-07	8	見派位圖	T3 FLAT A 17~25/F
04	T3-X86230-07	9	見派位圖	T3 FLAT D 6~16/F
		34		

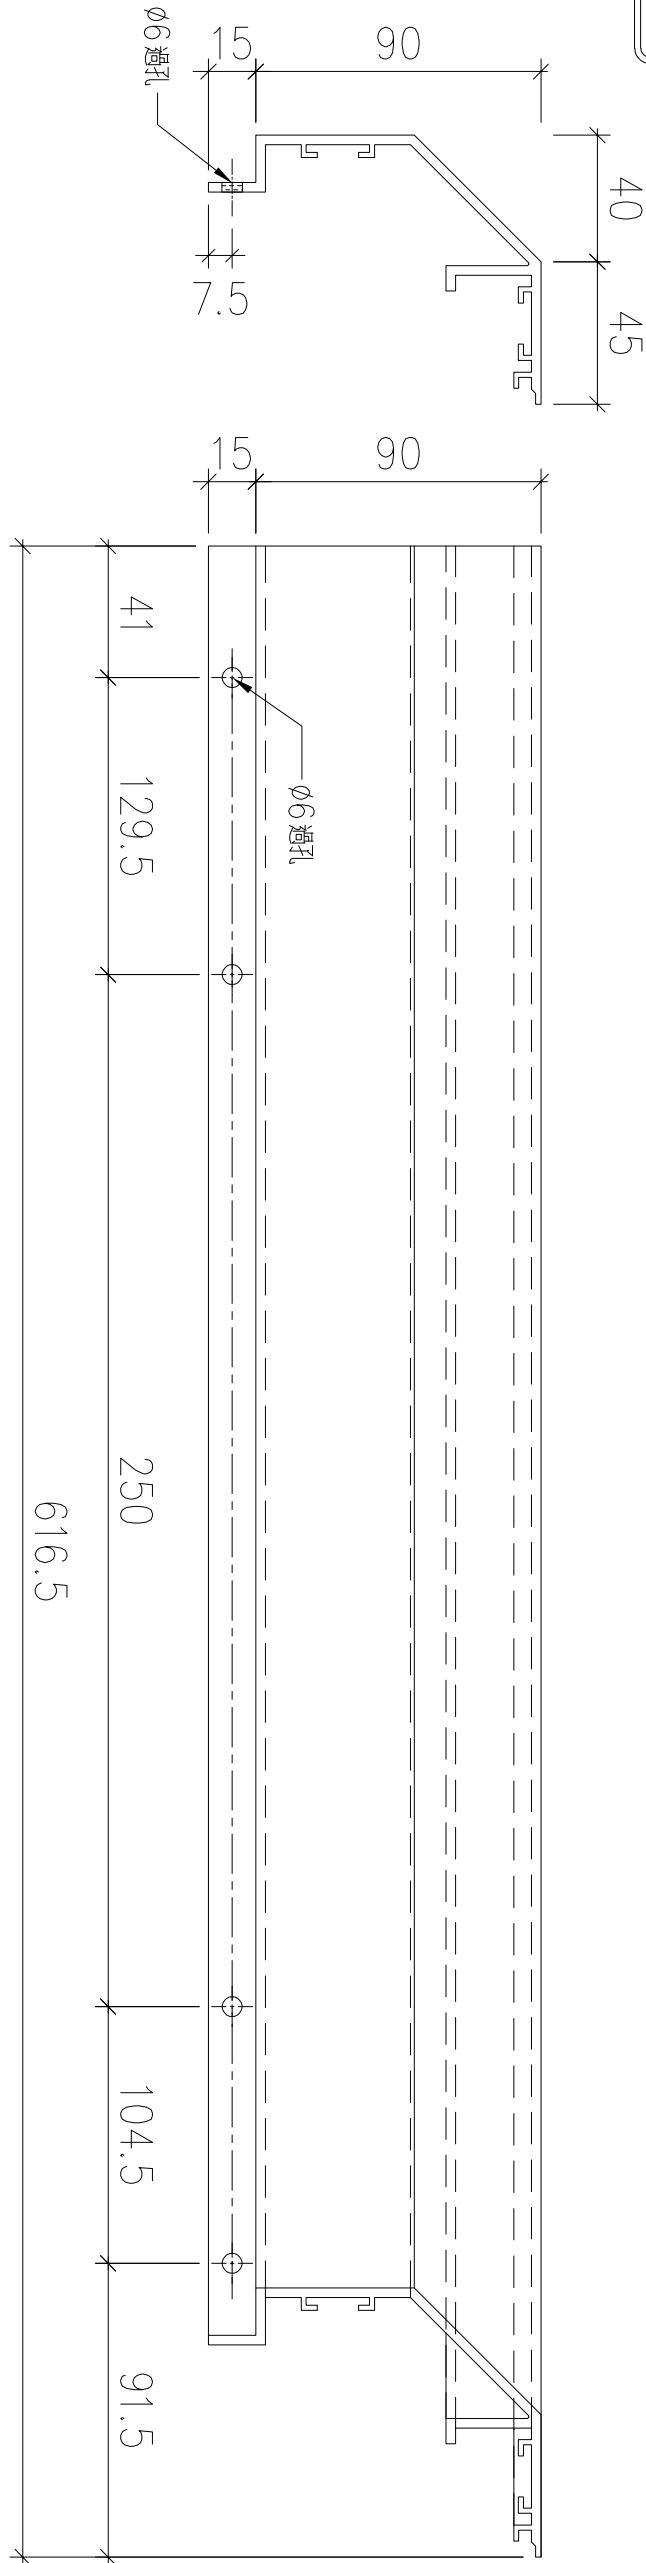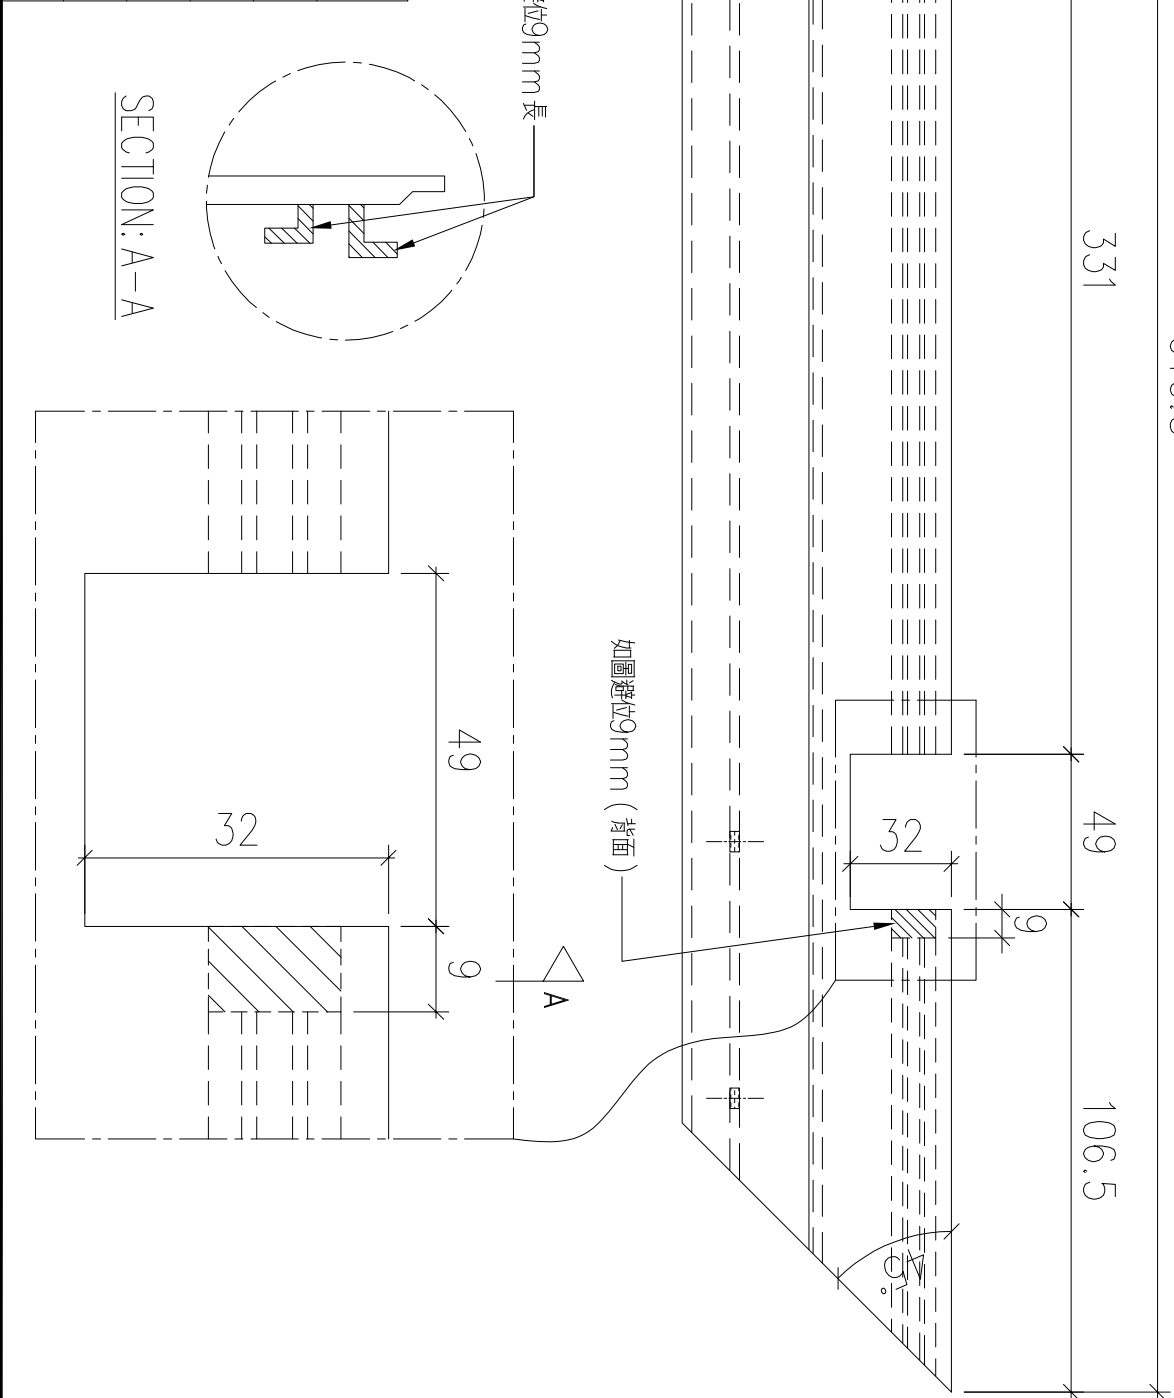

送工地

名稱		制圖	LHR	2022,09,30	修改	—		
材料	X86230	復核	—	—	日期	—		
顏色	JMQ213457(3coats)	批準			圖號	J853-GB-FAB3-198		




錦上路

送工 地



名稱		制圖	LHR	2022,09,30	修改	—		
材料	X86230	復核	—	—	日期	—		
顏色	JMQ213457(3coats)	批準			圖號	J853-GB-FAB3-199		

序號	物料編號	數量	使用位置	樓層
01	T2-X86230-06	8	見派位圖	T2 FLAT A 17~25/F

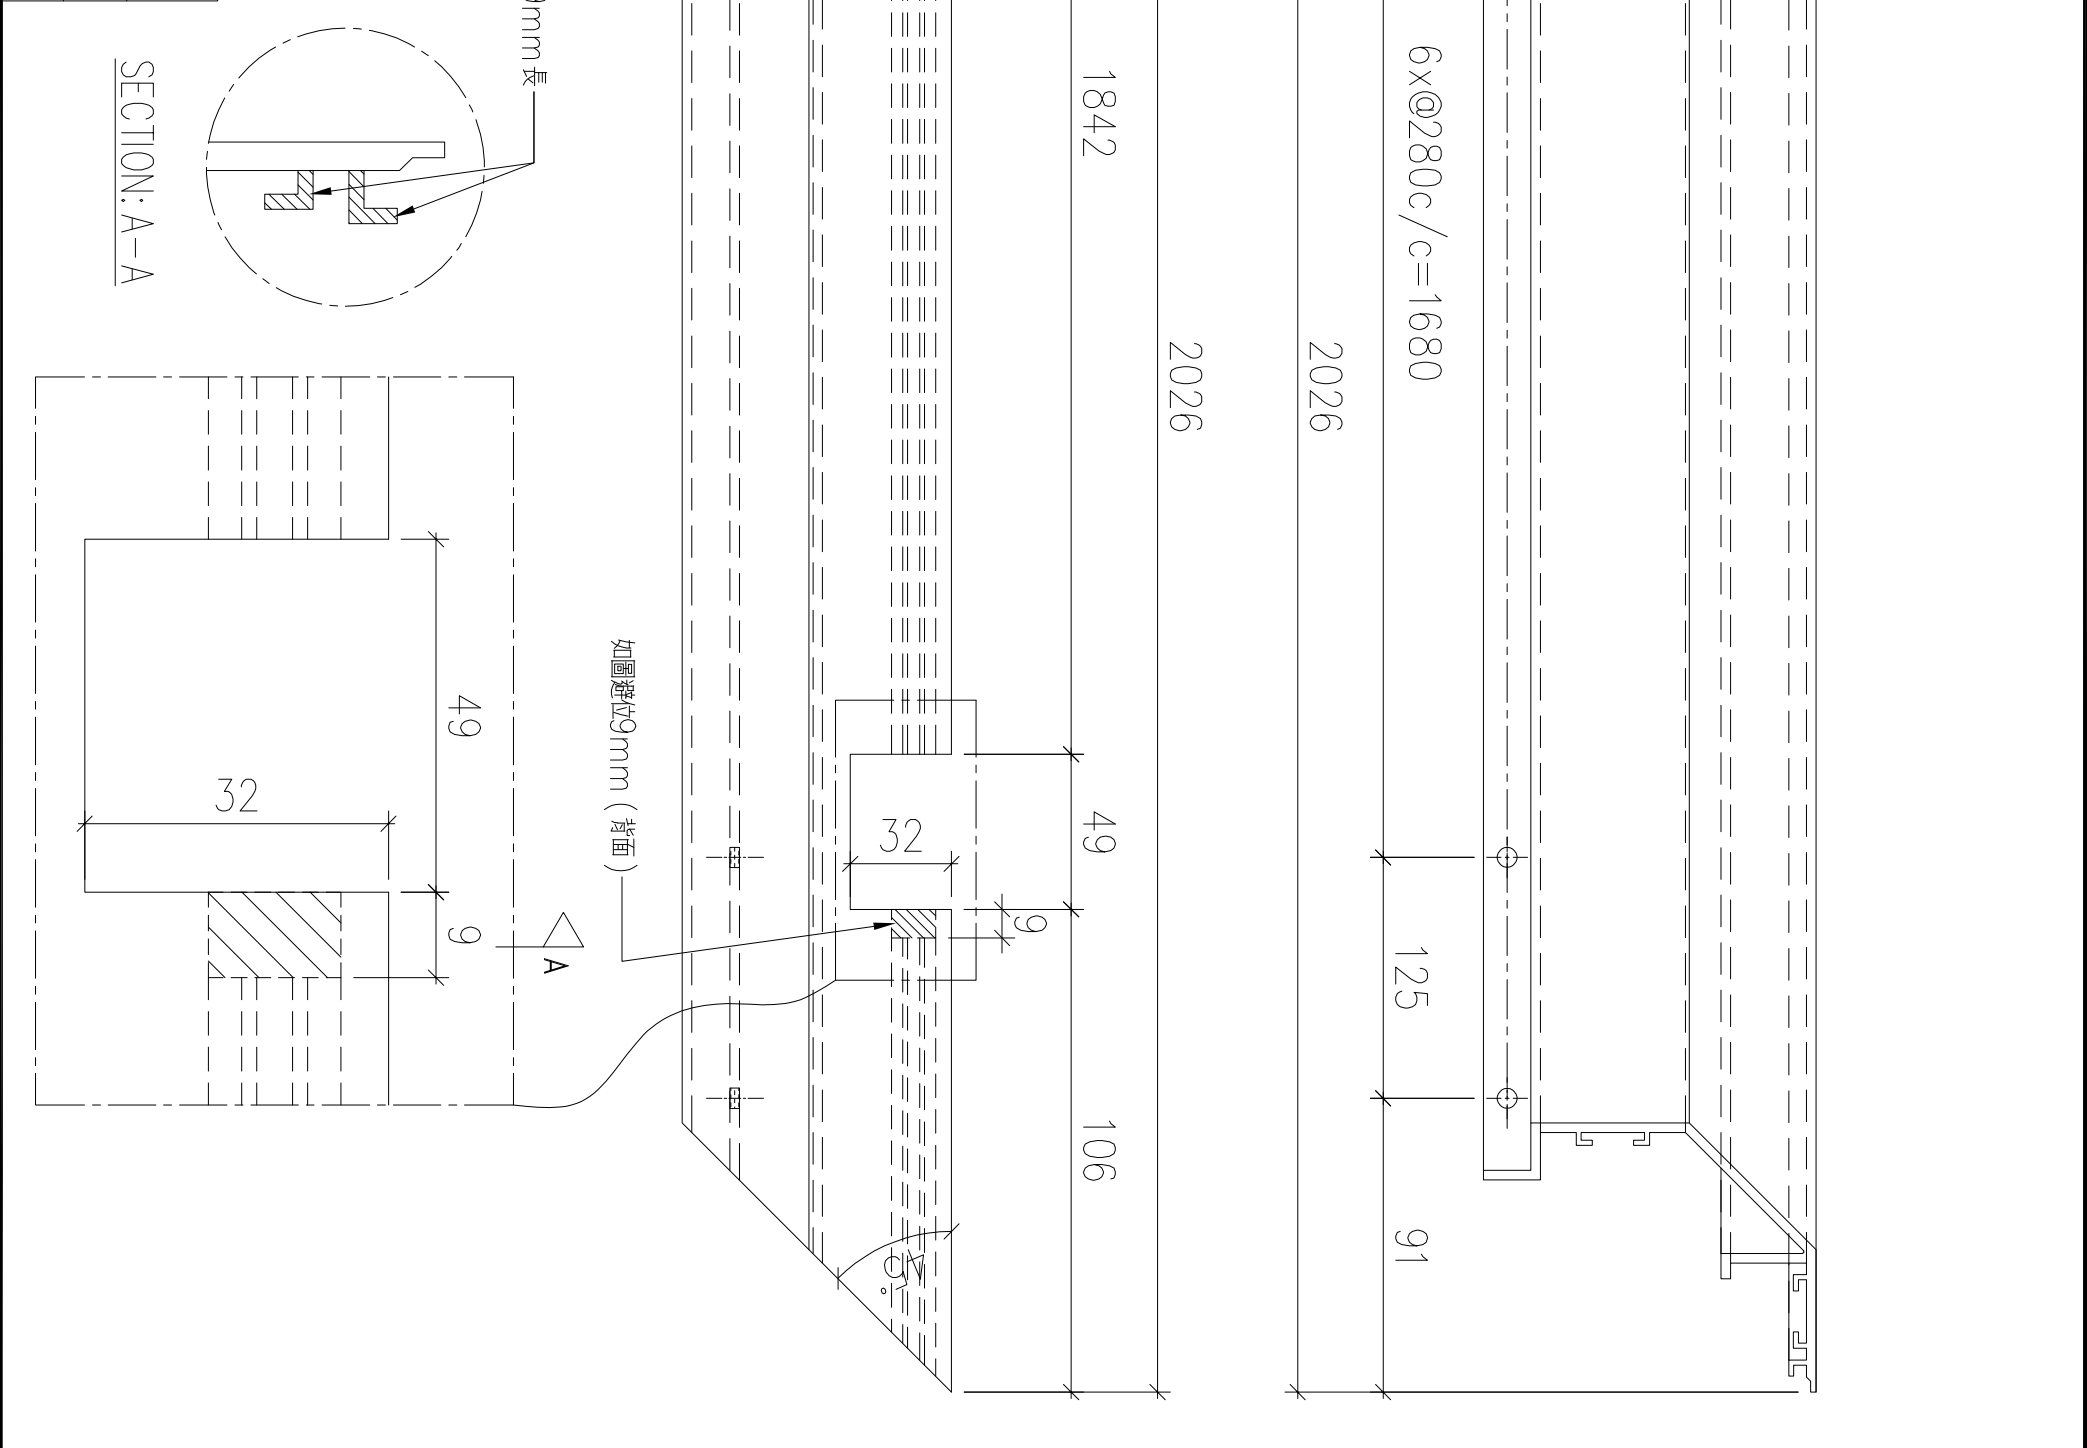

49

32

9

32

9

49

49

32

9

32

9

49

49

32


9

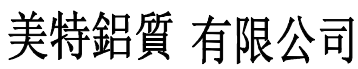

工程號

地盤

錦上路

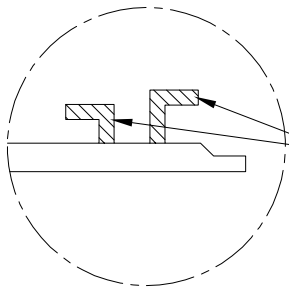


SECTION: A-A

序號	物料編號	數量	使用位置	樓層
01	T2-X86230-08	18	見派位圖	T2 FLAT B 6~26/F
02	T2-X86230-08	19	見派位圖	T2 FLAT C 5~26/F
03	T3-X86230-08	18	見派位圖	T3 FLAT B 6~26/F
04	T3-X86230-08	18	見派位圖	T3 FLAT C 6~26/F
		73		





名稱		制圖	LHR	2022,09,30	修改	—		
材料	X86230	復核	—	—	日期	—		
顏色	JMQ213457(3coats)	批準			圖號	J853-GB-FAB3-201		

序號	物料編號	數量	使用位置	樓層
01	T2-X86230-09	18	見派位圖	T2 FLAT B 6~26/F
02	T2-X86230-09	19	見派位圖	T2 FLAT C 5~26/F
03	T3-X86230-09	18	見派位圖	T3 FLAT B 6~26/F
04	T3-X86230-09	18	見派位圖	T3 FLAT C 6~26/F
		73		

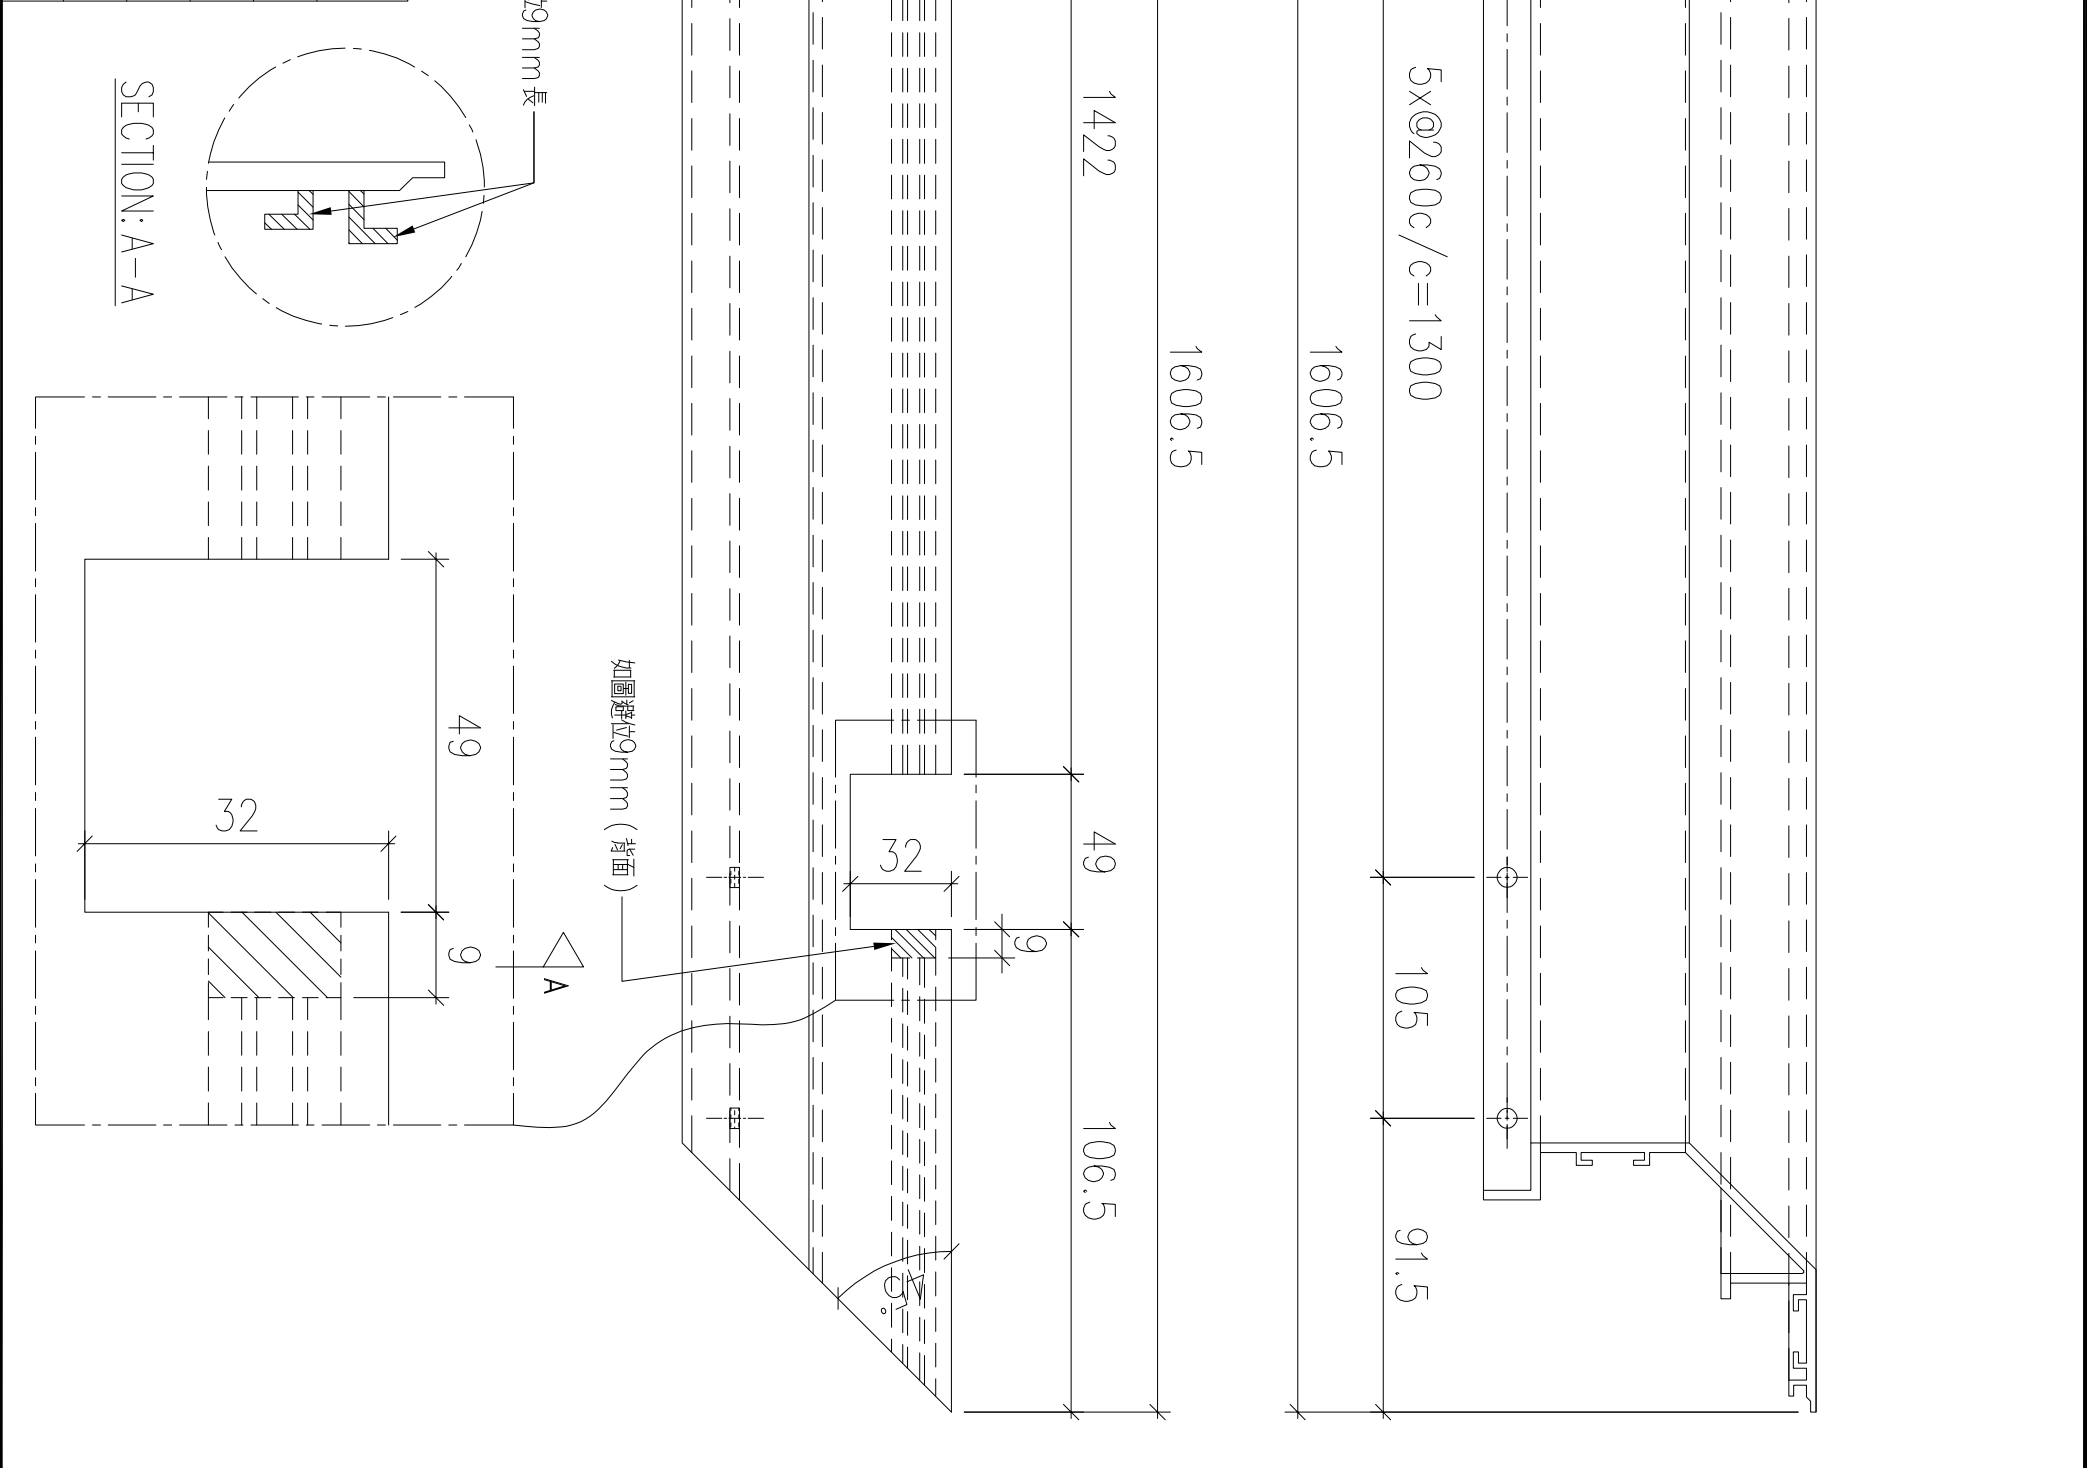

名稱		制圖	LHR	2022,09,30	修改	—		
材料	X86230	復核	—	—	日期	—		
顏色	JMQ213457(3coats)	批準			圖號	J853-GB-FAB3-202		

送工地

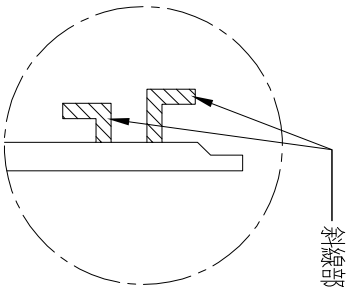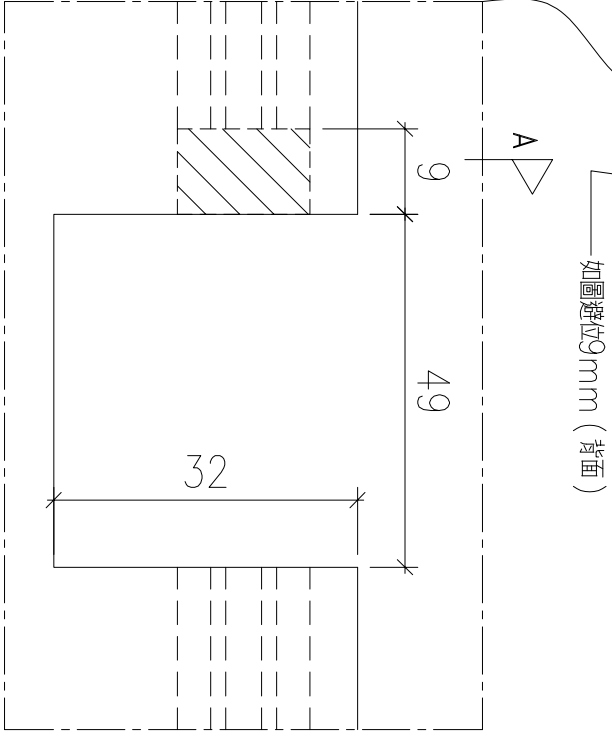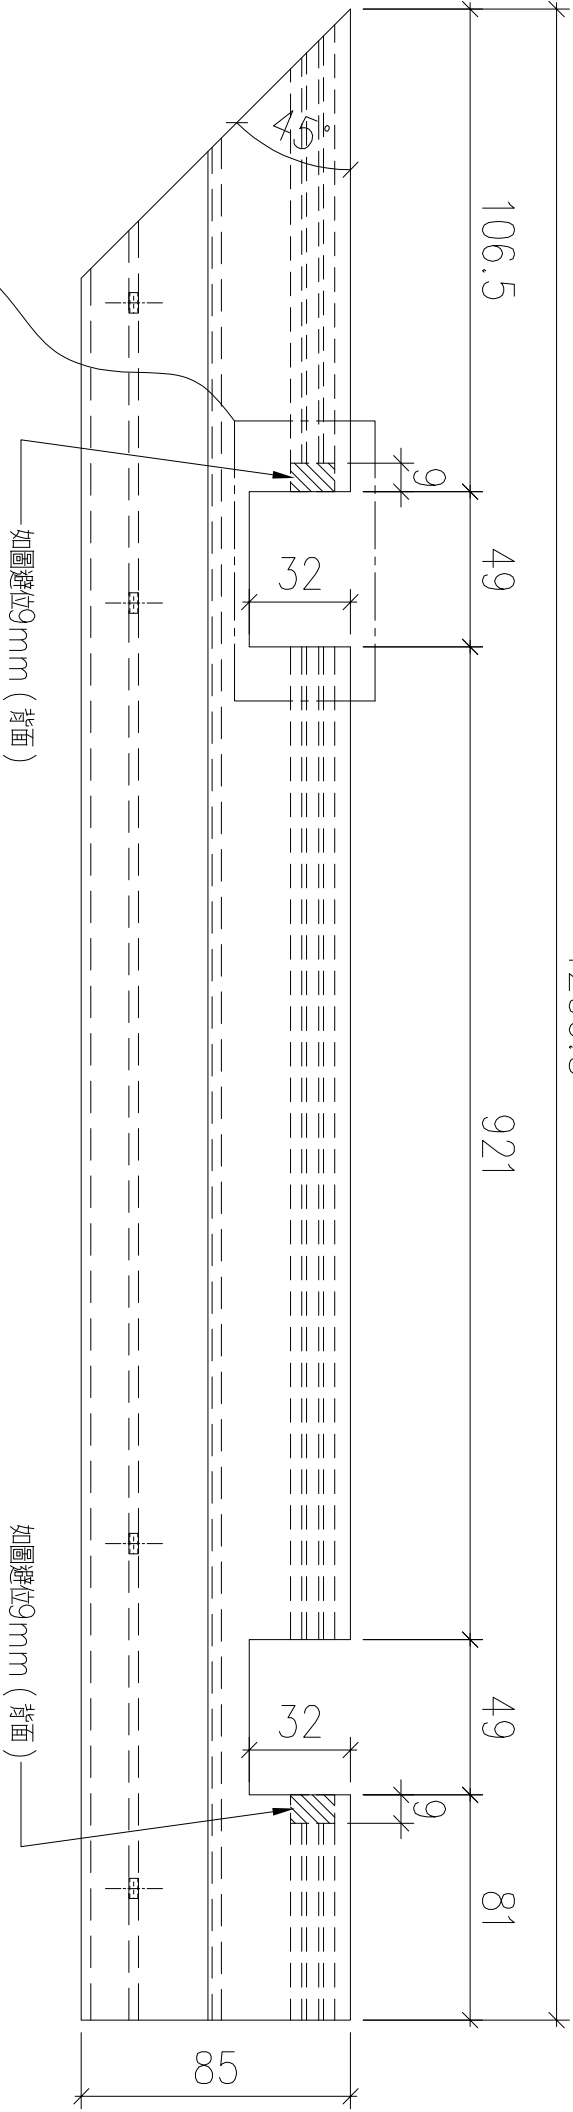
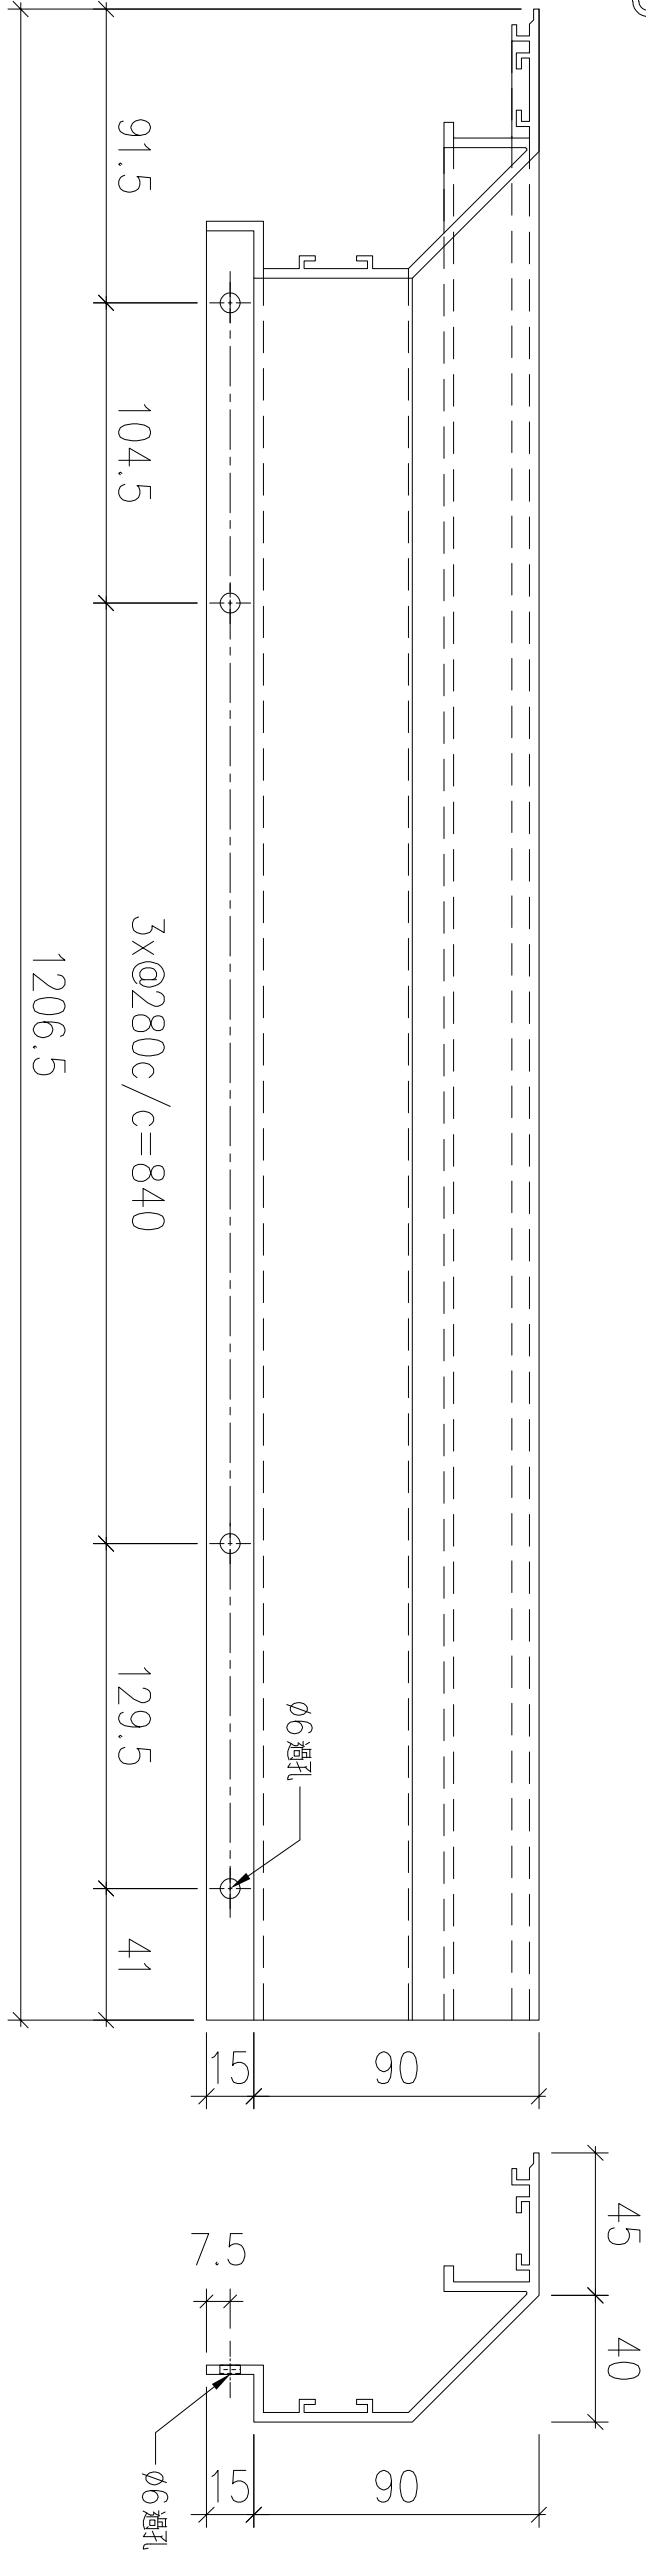


SECTION: A-A

序號	物料編號	數量	使用位置	樓層
01	T2-X86230-10	18	見派位圖	T2 FLAT B 6~26/F
02	T3-X86230-10	18	見派位圖	T3 FLAT B 6~26/F
		36		





名稱		制圖	LHR	2022,09,30	修改	-		
材料	X86230	復核	-	-	日期	-		
顏色	JMQ213457(3coats)	批準			圖號	J853-GB-FAB3-203		

序號	物料編號	數量	使用位置	樓層
01	T2-X86230-11	19	見派位圖	T2 FLAT C 5~26/F
02	T3-X86230-11	18	見派位圖	T3 FLAT C 6~26/F
		37		

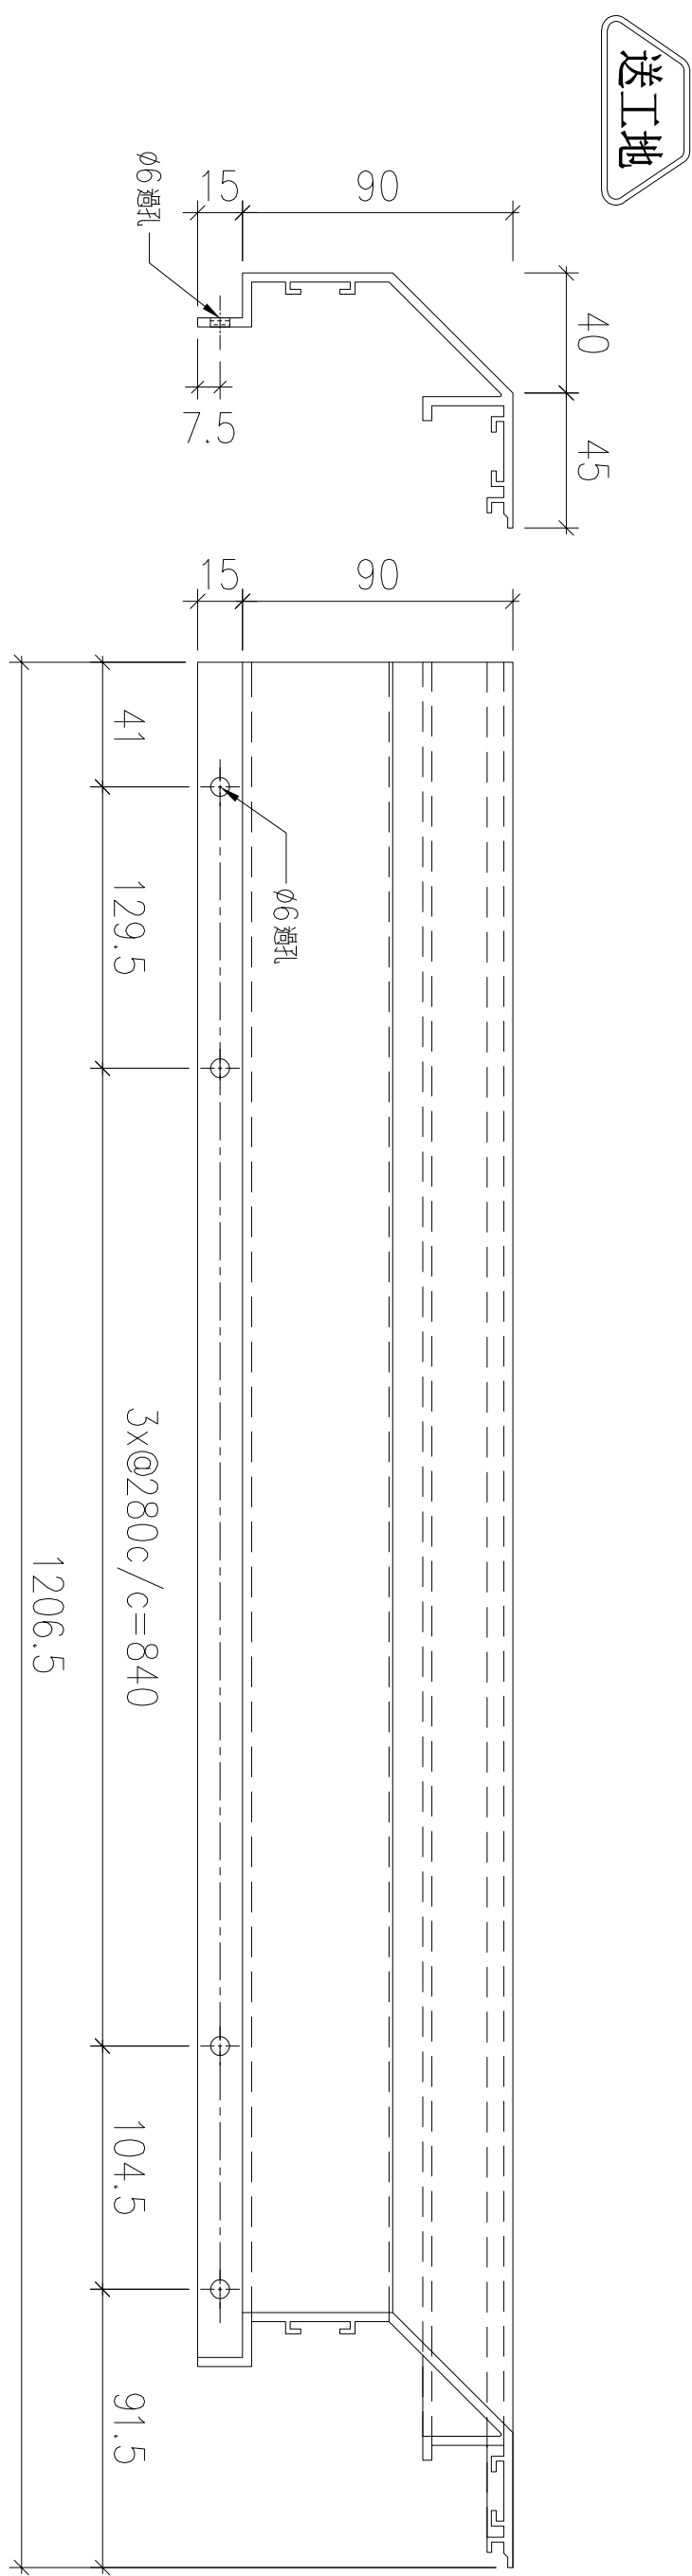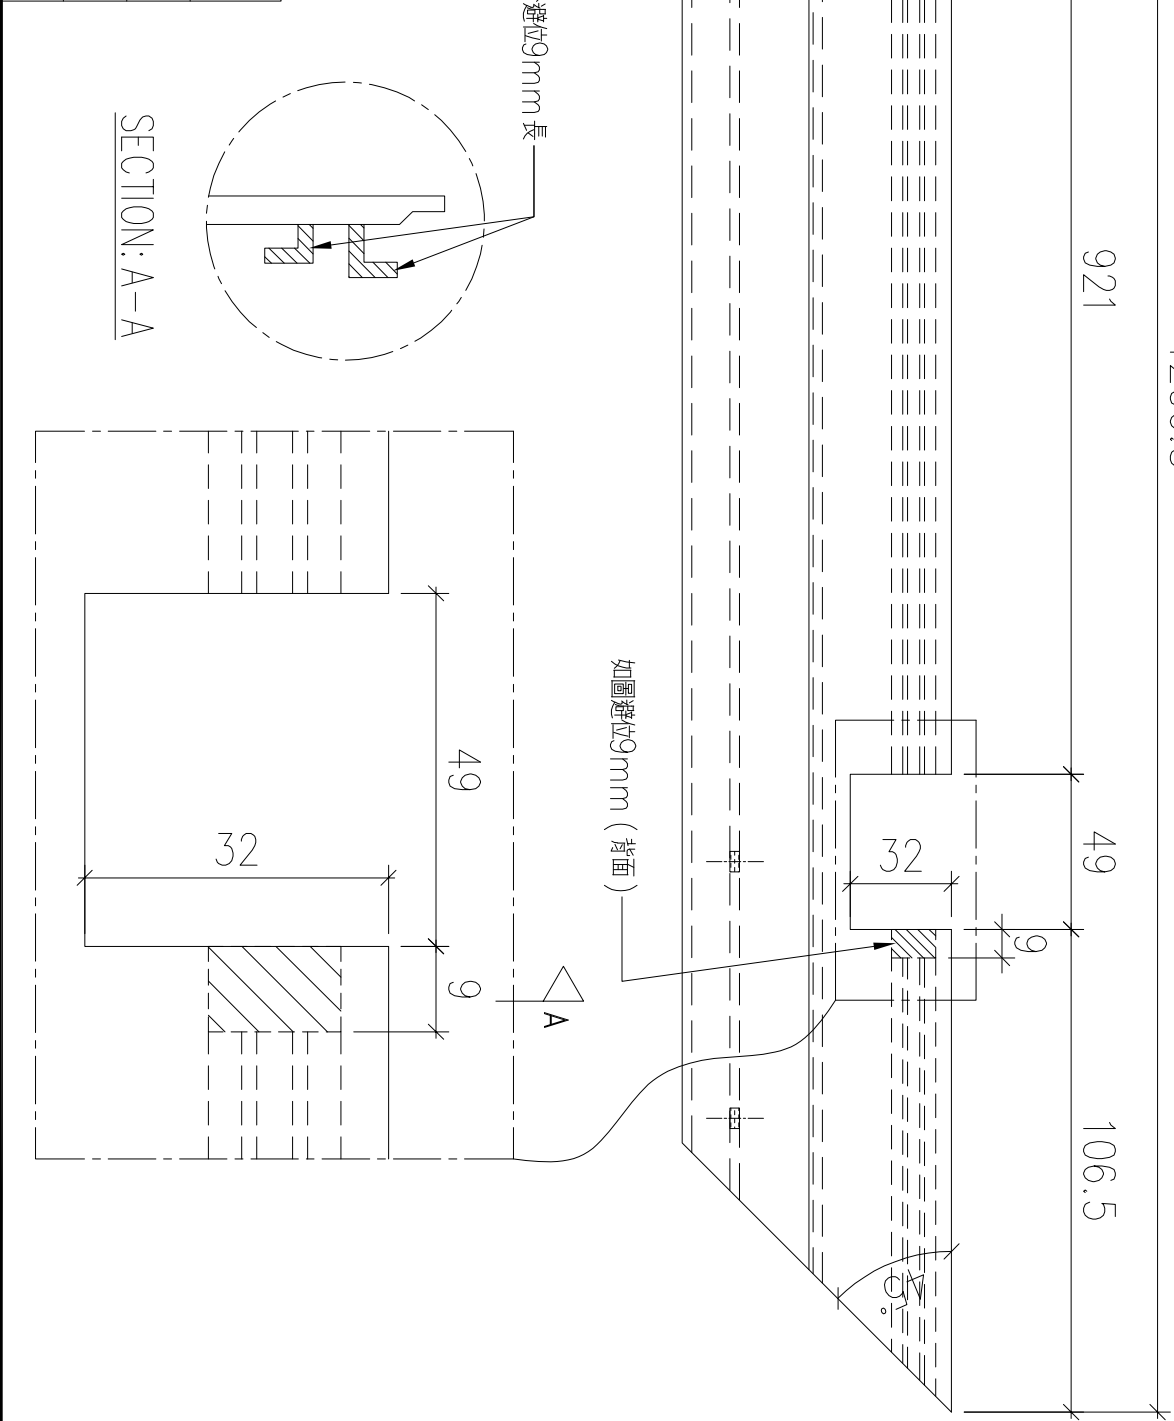


名稱		制圖	LHR	2022,09,30	修改	—		
材料	X86230	復核	—	—	日期	—		
顏色	JMQ213457(3coats)	批準			圖號	J853-GB-FAB3-204		


序號	物料編號	數量	使用位置	樓層
01	T2-X86230-12	18	見派位圖	T2 FLAT B 6~26/F
02	T3-X86230-12	18	見派位圖	T3 FLAT B 6~26/F
		36		

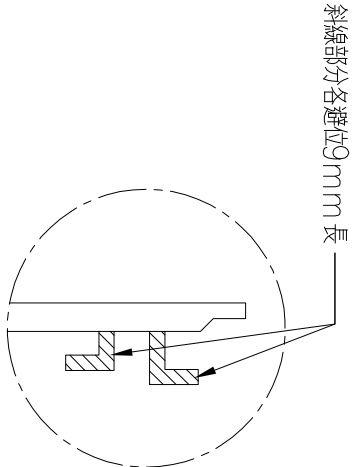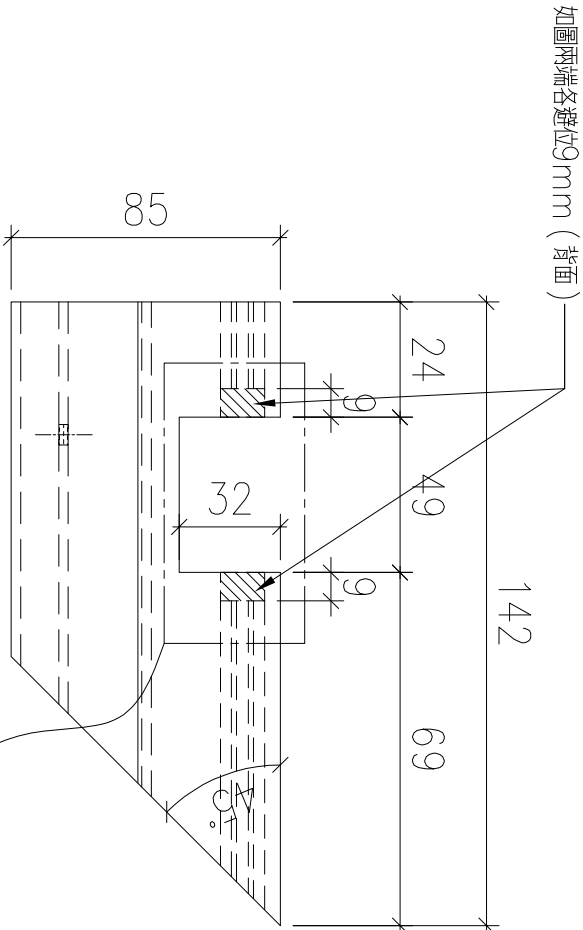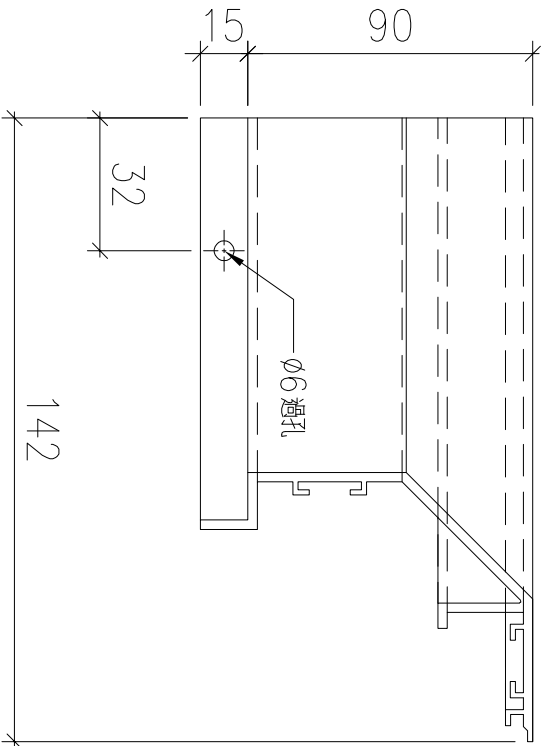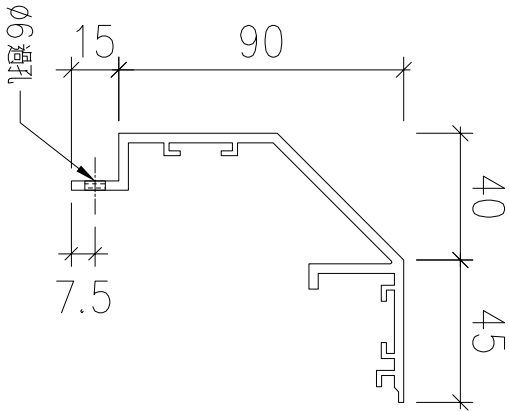

SECTION: A-A

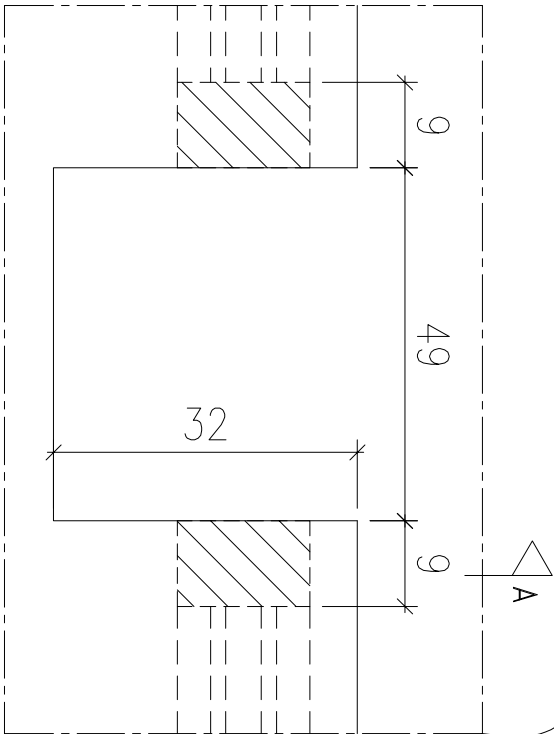

名稱		制圖	LHR	2022,09,30	修改	—		
材料	X86230	復核	—	—	日期	—		
顏色	JMQ213457(3coats)	批準			圖號	J853-GB-FAB3-205		

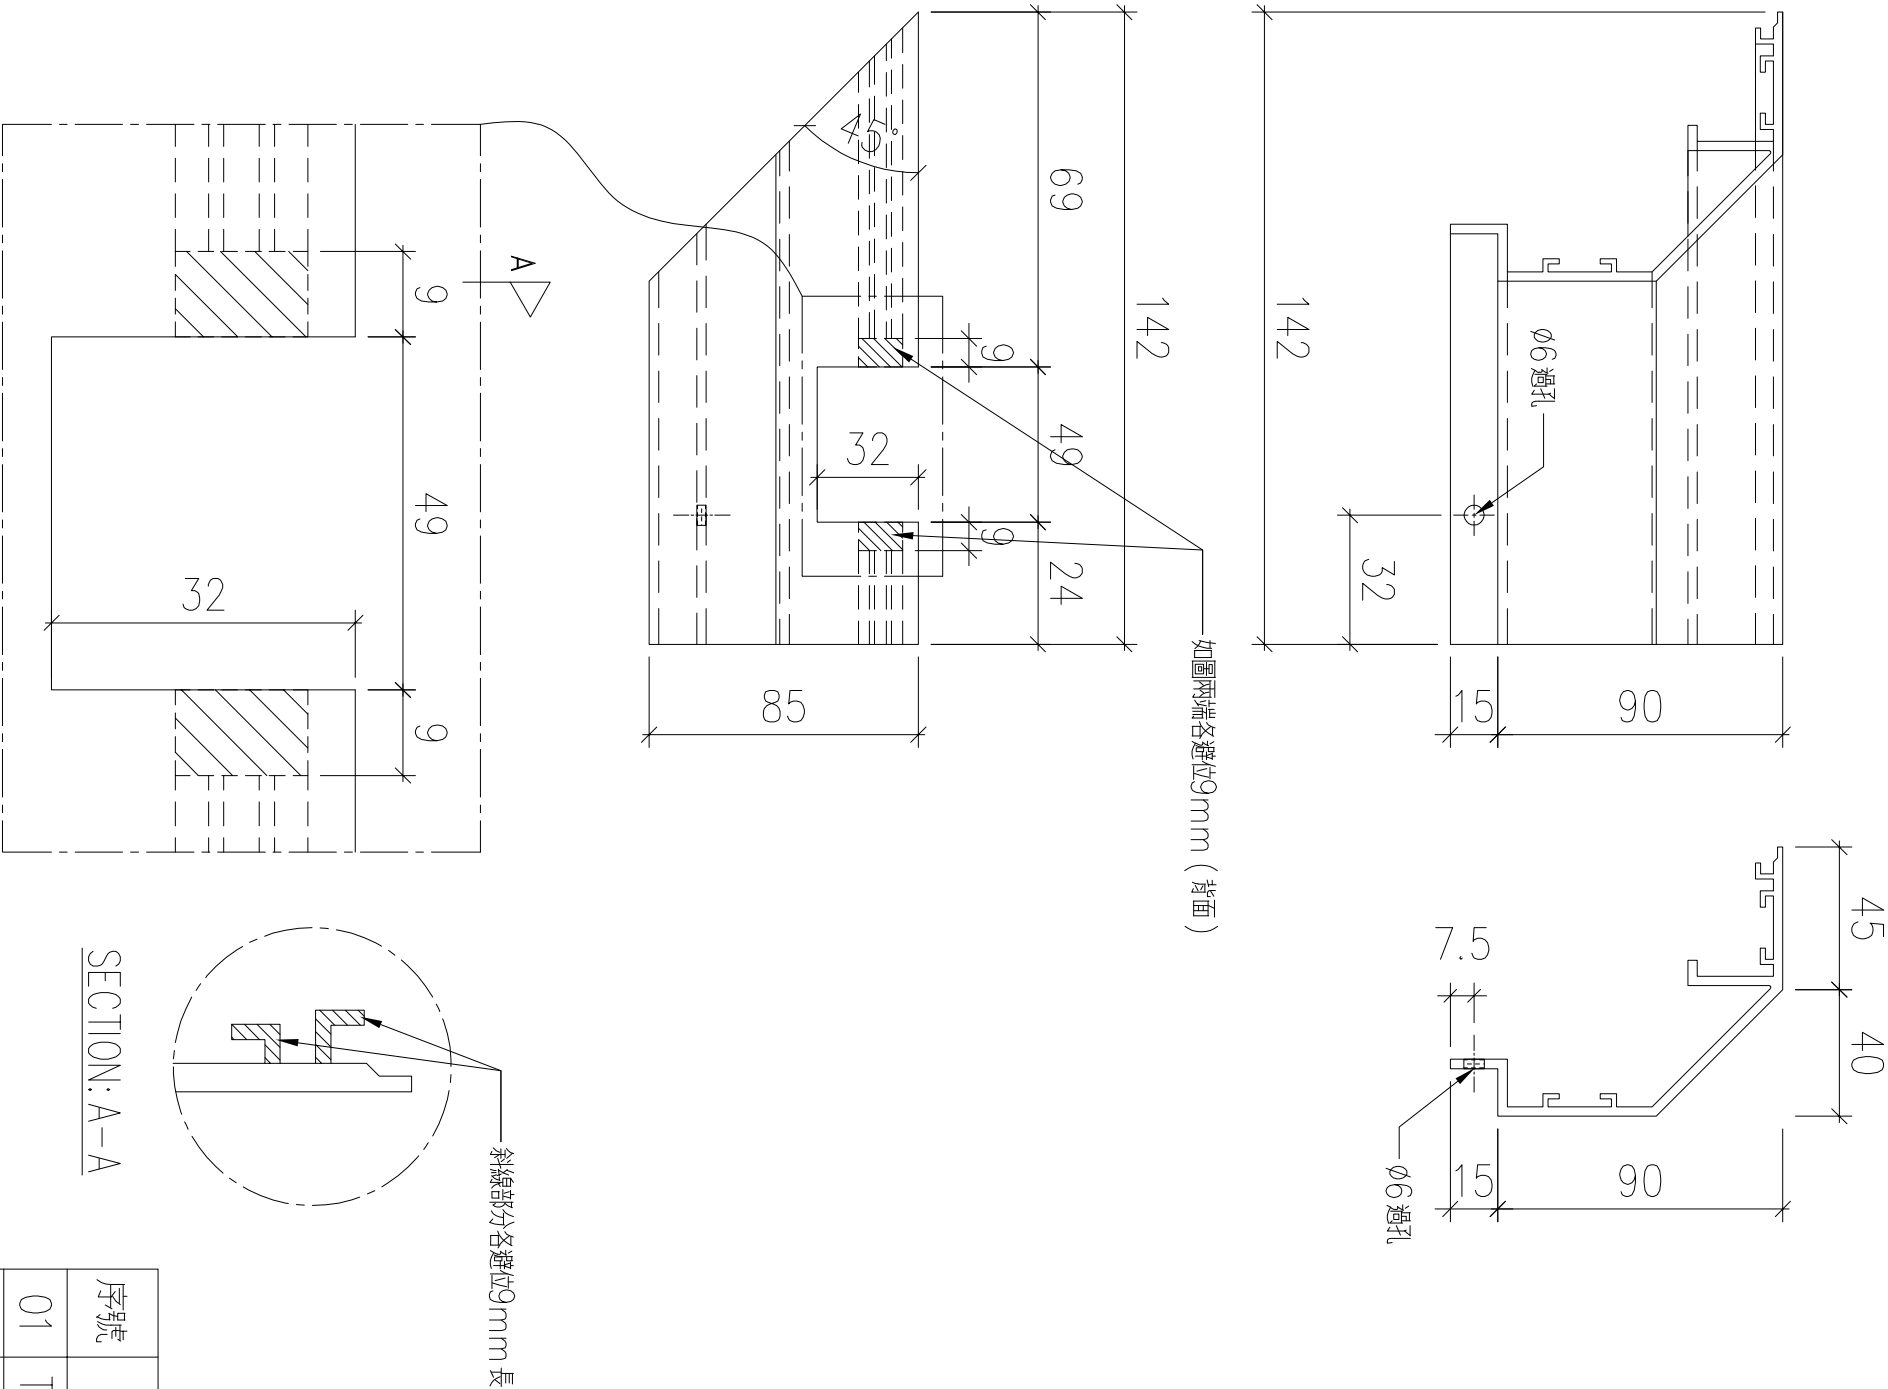


序號	物料編號	數量	使用位置	樓層
01	T2-X86230-13	19	見派位圖	T2 FLAT C 5~26/F
02	T3-X86230-13	18	見派位圖	T3 FLAT C 6~26/F
		37		

名稱		制圖	LHR	2022,09,30	修改	—		
材料	X86230	復核	—	—	日期	—		
顏色	JMQ213457(3coats)	批準			圖號	J853-GB-FAB3-206		



錦上路

送工地

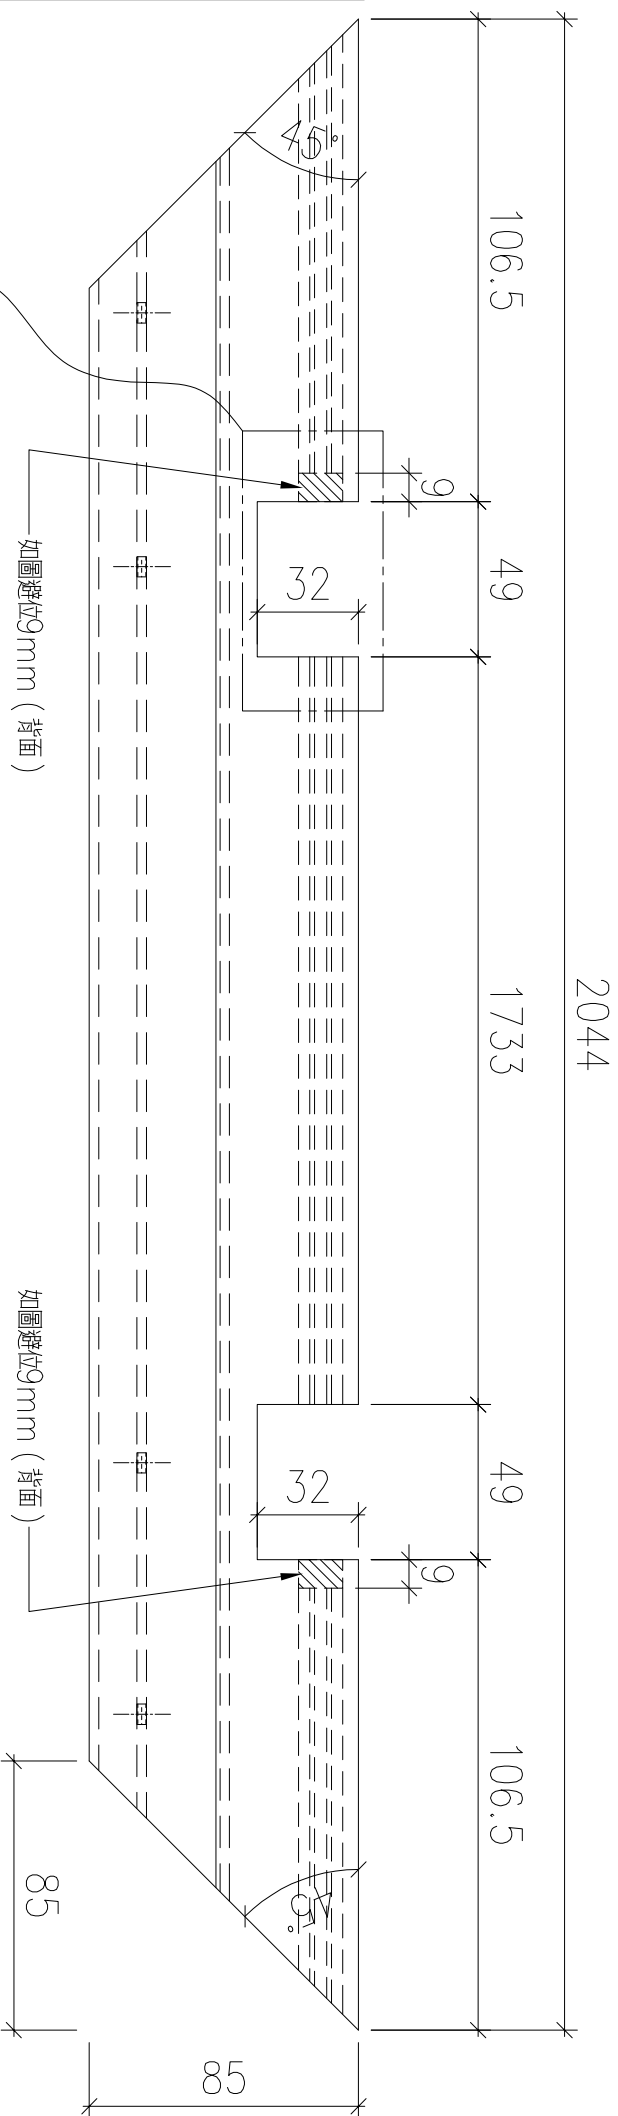

如圖避位9mm (背面)





斜線部分避位9mm長

SECTION: A-A

序號	物料編號	數量	使用位置	樓層
01	T2-X86230-14	9	見派位圖	T2 FLAT D 6~16/F
02	T3-X86230-14	9	見派位圖	T3 FLAT D 6~16/F
		18		

名稱		制圖	LHR	2022,09,30	修改	—		
材料	X86230	復核	—	—	日期	—		
顏色	JMQ213457(3coats)	批準			圖號	J853-GB-FAB3-207		

送工地

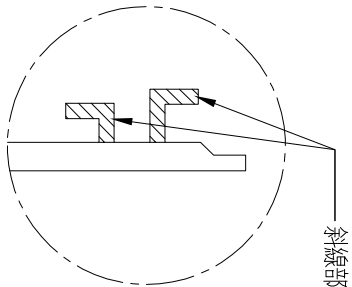
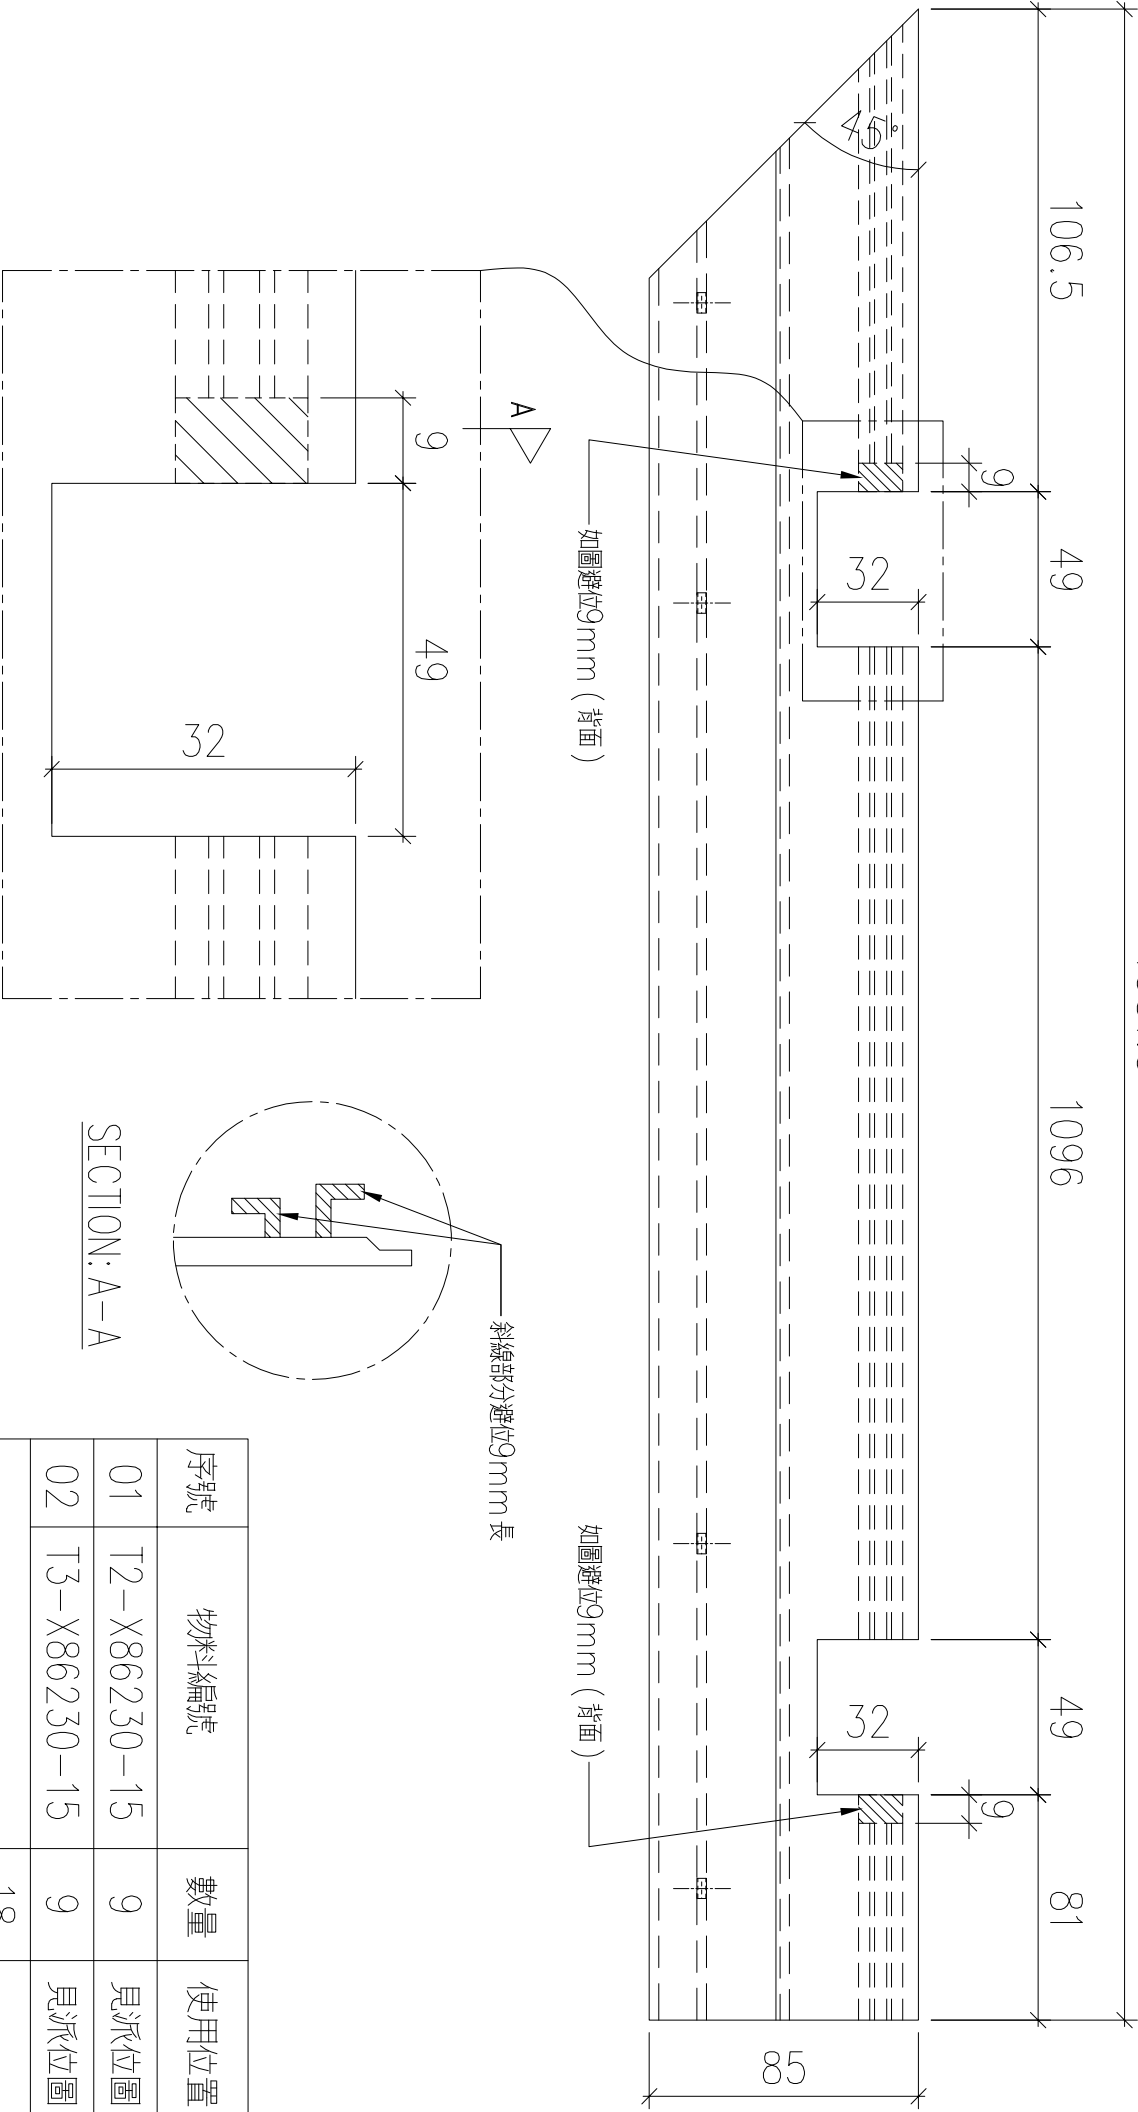
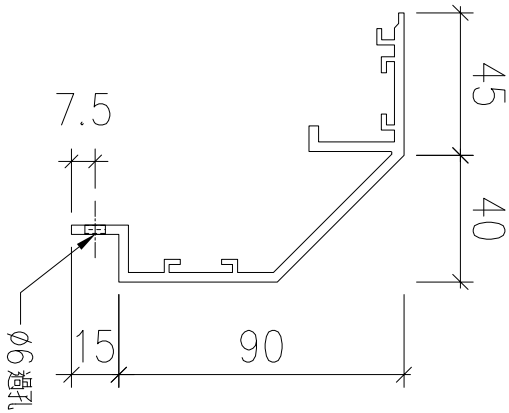
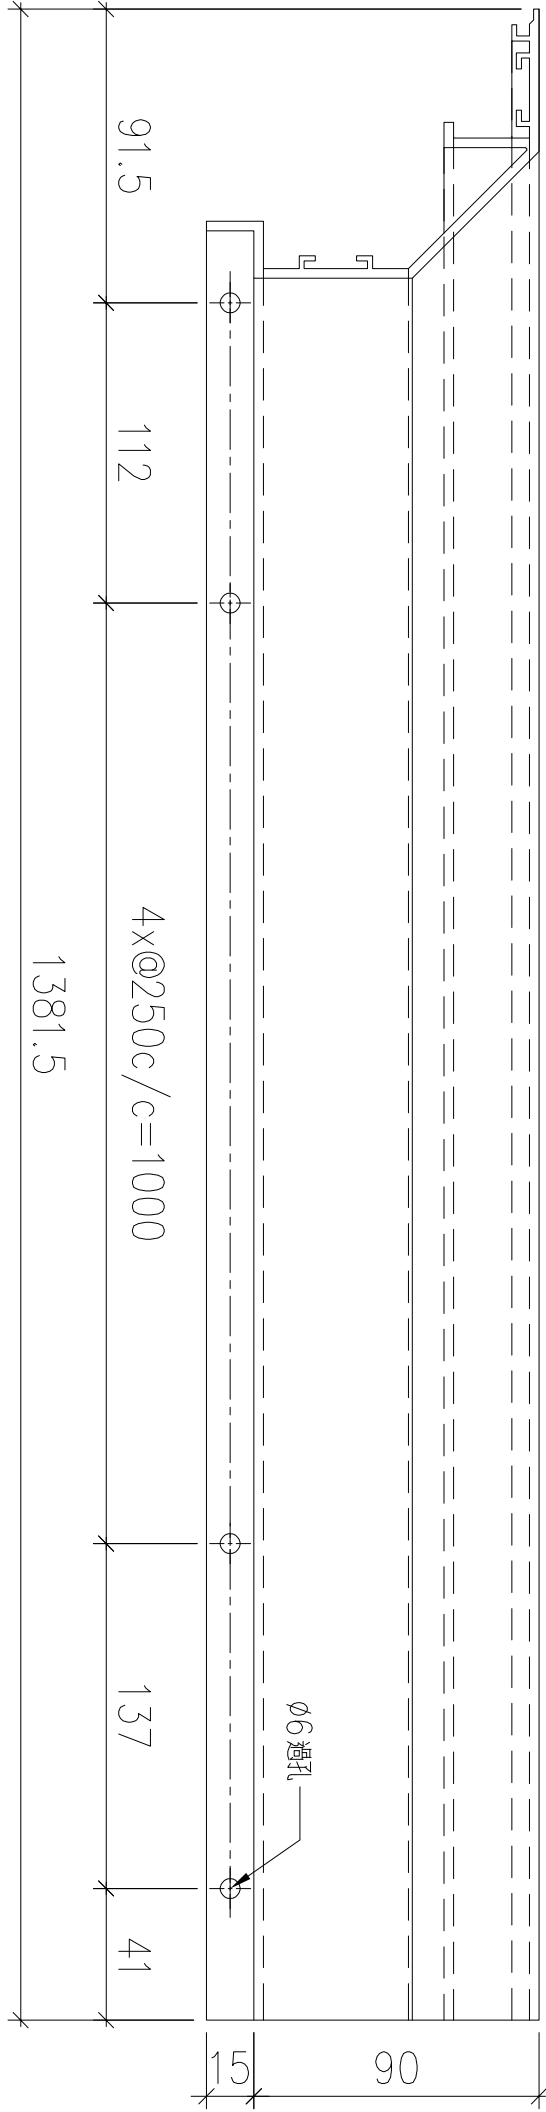


SECTION: A-A

序號	物料編號	數量	使用位置	樓層
01	T2-X86230-15	9	見派位圖	T2 FLAT D 6~16/F
02	T3-X86230-15	9	見派位圖	T3 FLAT D 6~16/F
		18		

名稱		制圖	LHR	2022,09,30	修改	-		
材料	X86230	復核	-	-	日期	-		
顏色	JMQ213457(3coats)	批準			圖號	J853-GB-FAB3-208		

送工地

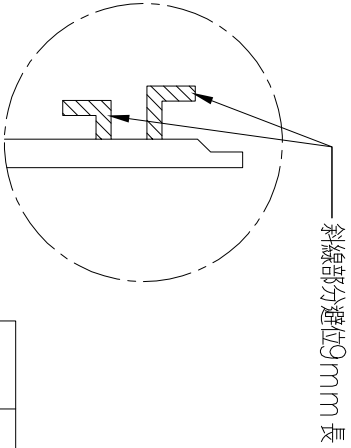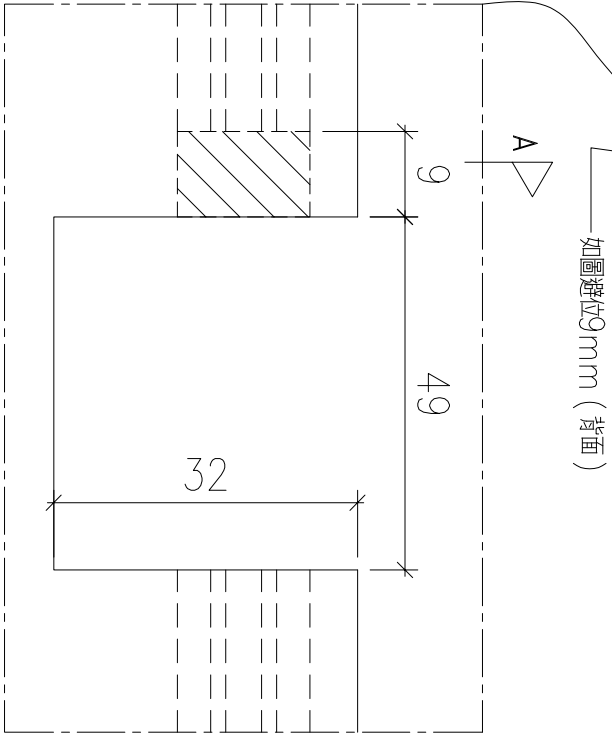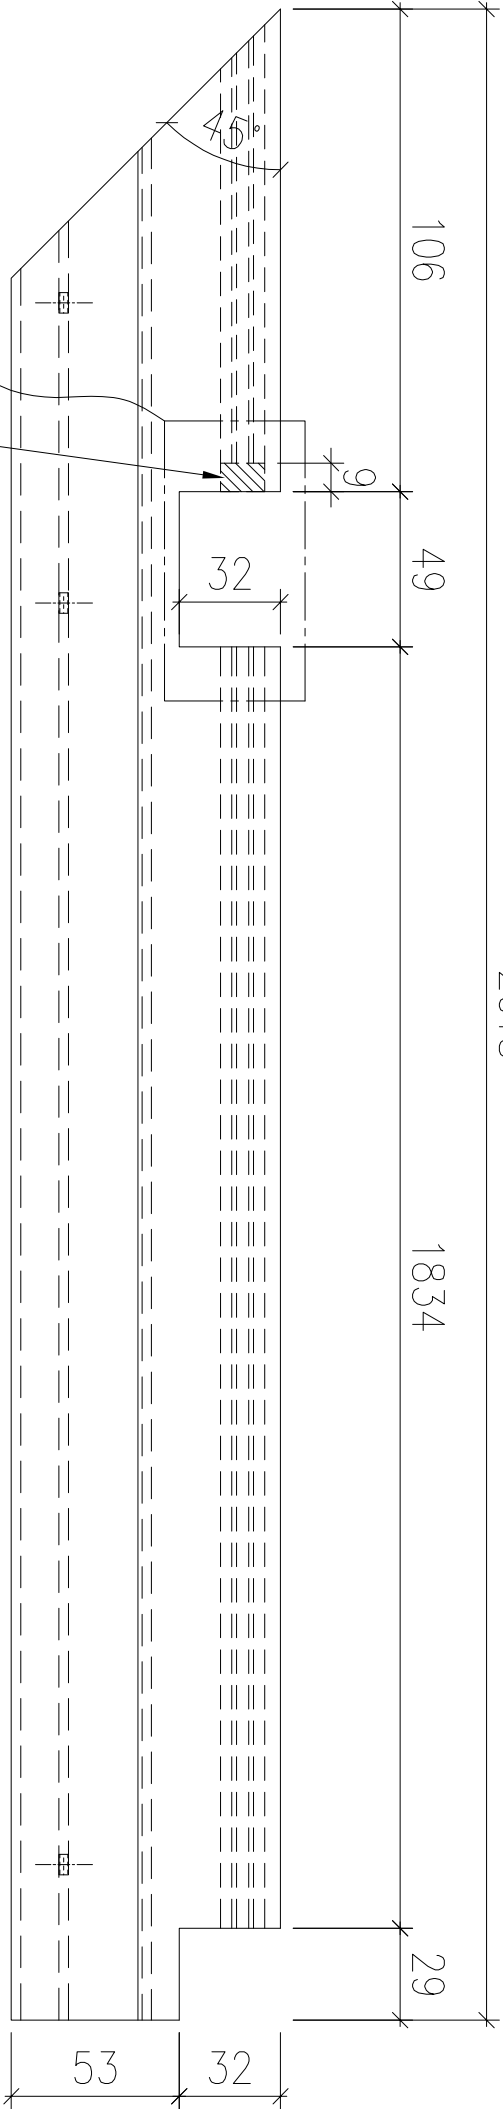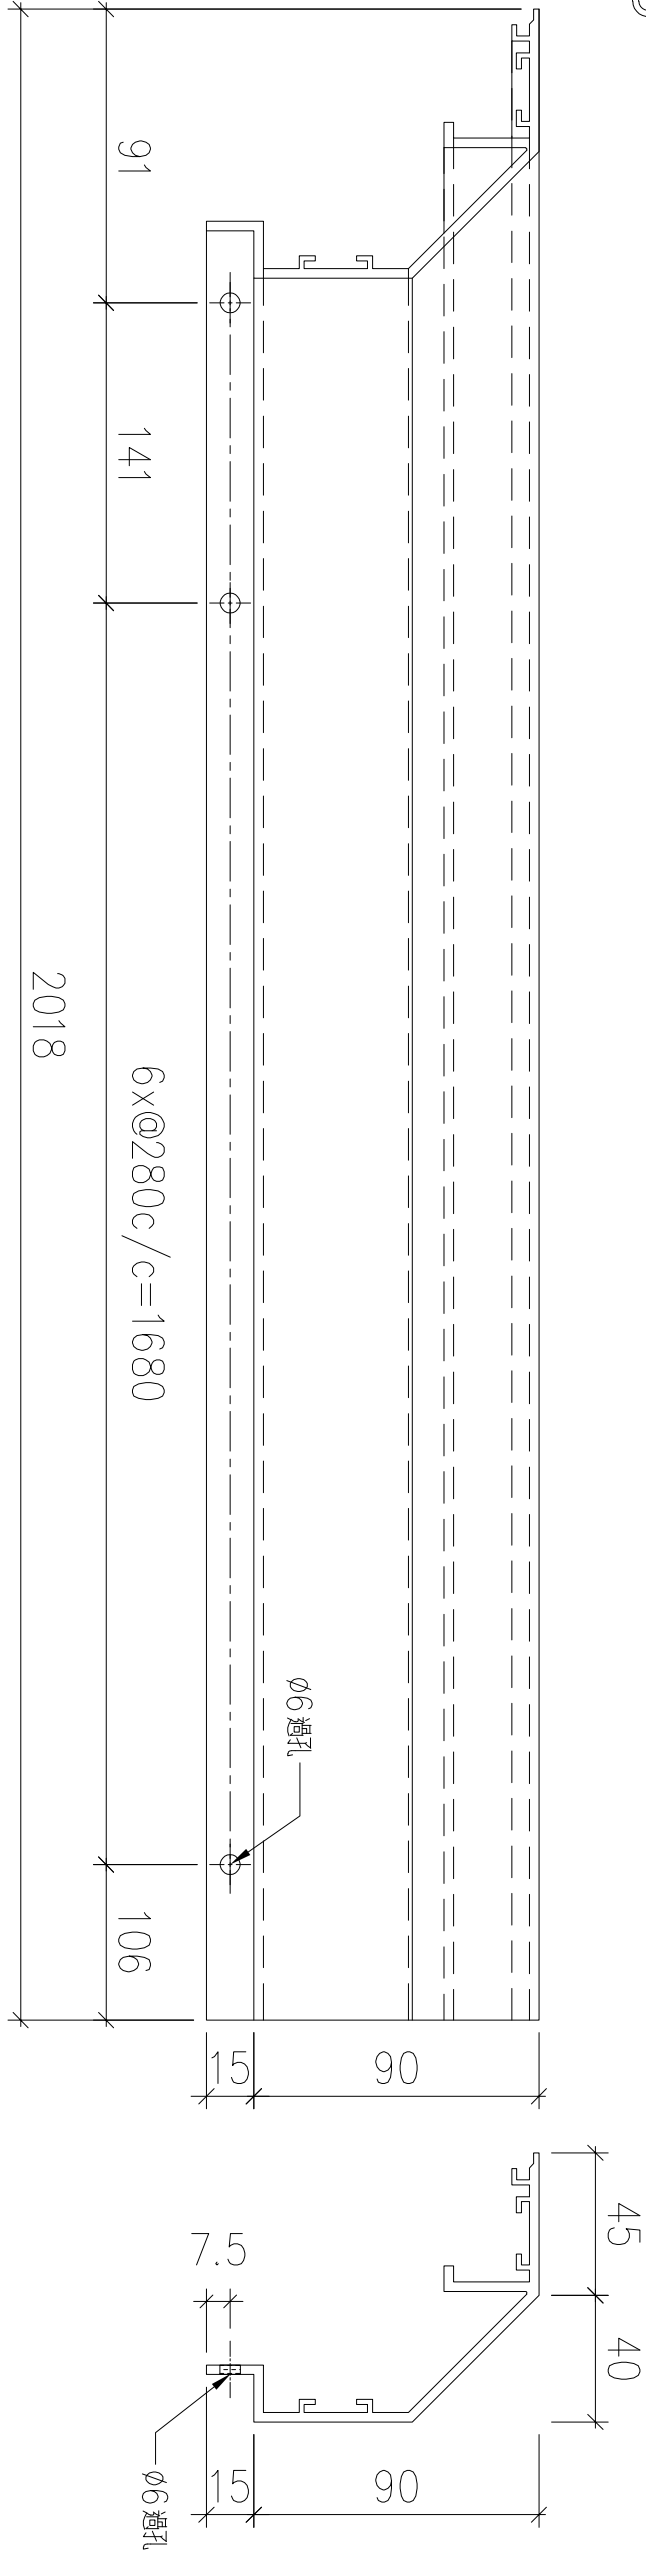

SECTION: A-A

序號	物料編號	數量	使用位置	樓層
01	T3-X86230-05	8	見派位圖	T3 FLAT A 17~25/F

名稱		制圖	LHR	2022,09,30	修改	-		
材料	X86230	復核	-	-	日期	-		
顏色	JMQ213457(3coats)	批準			圖號	J853-GB-FAB3-209		






錦上路


神厨

T3 FLAT A 17~25/F


送工部

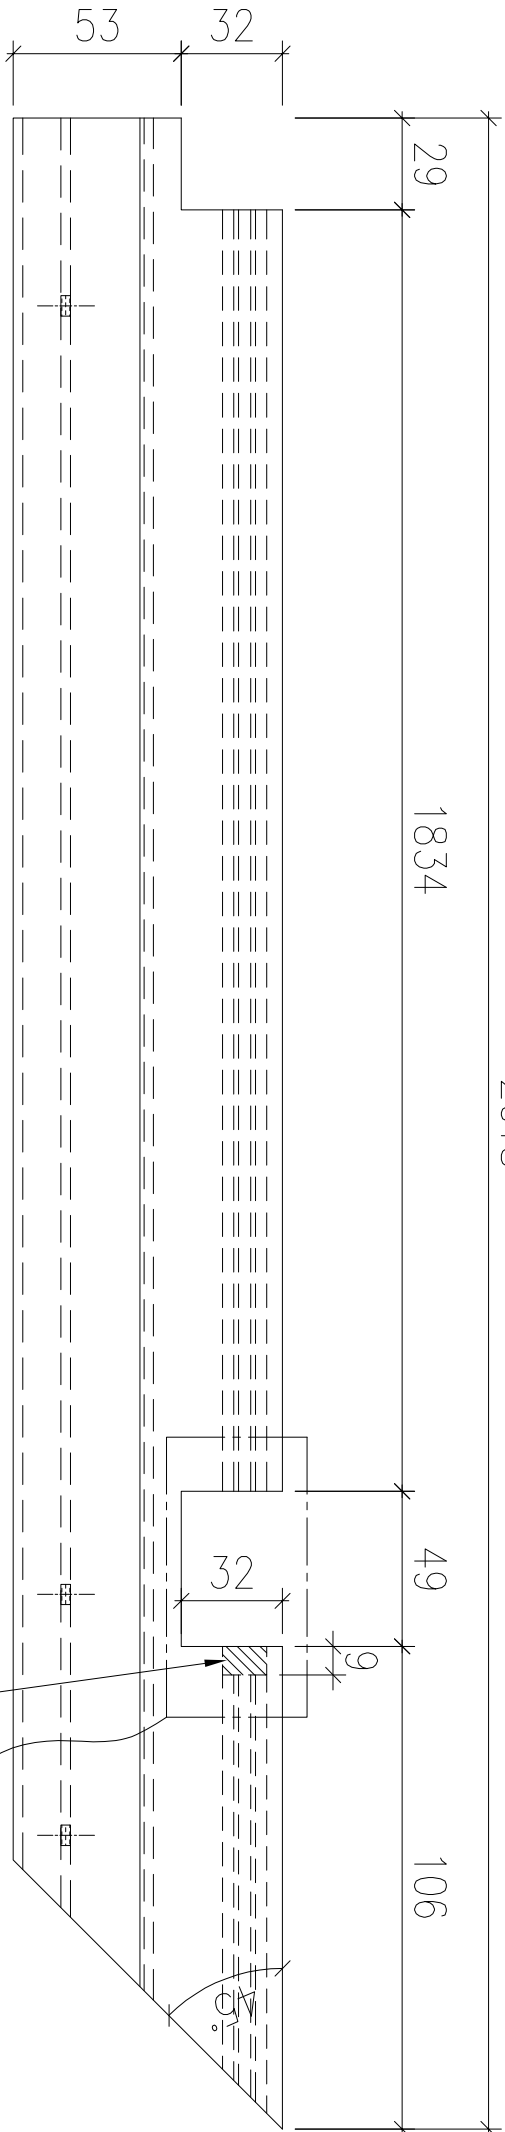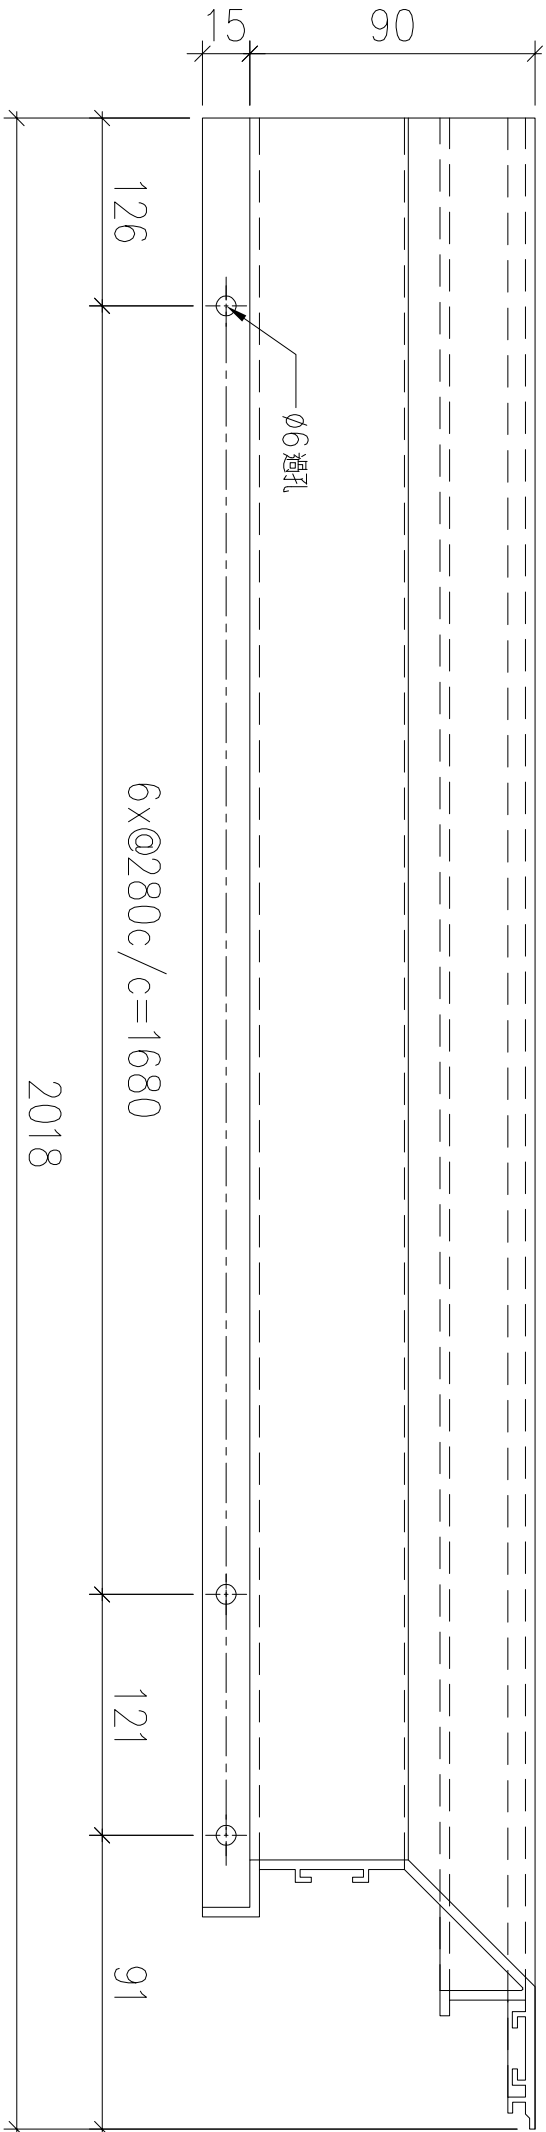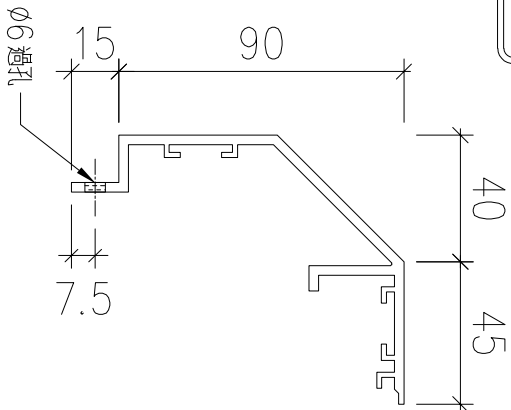

斜線部分避位9mm長

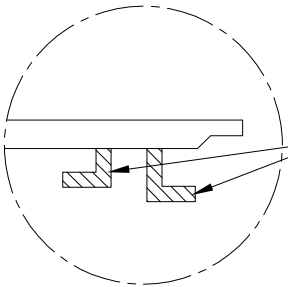

SECTION: A-A

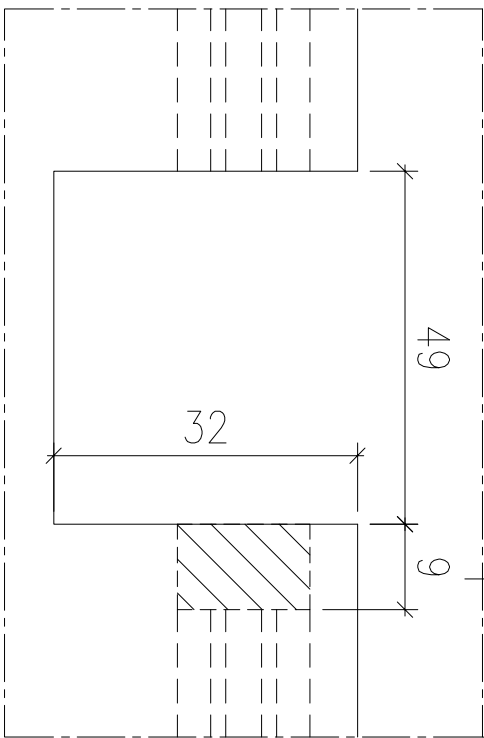

如圖定位9mm(背面)

A


顏色

批准

圖號

J853-GB-FAB3-210


送工地

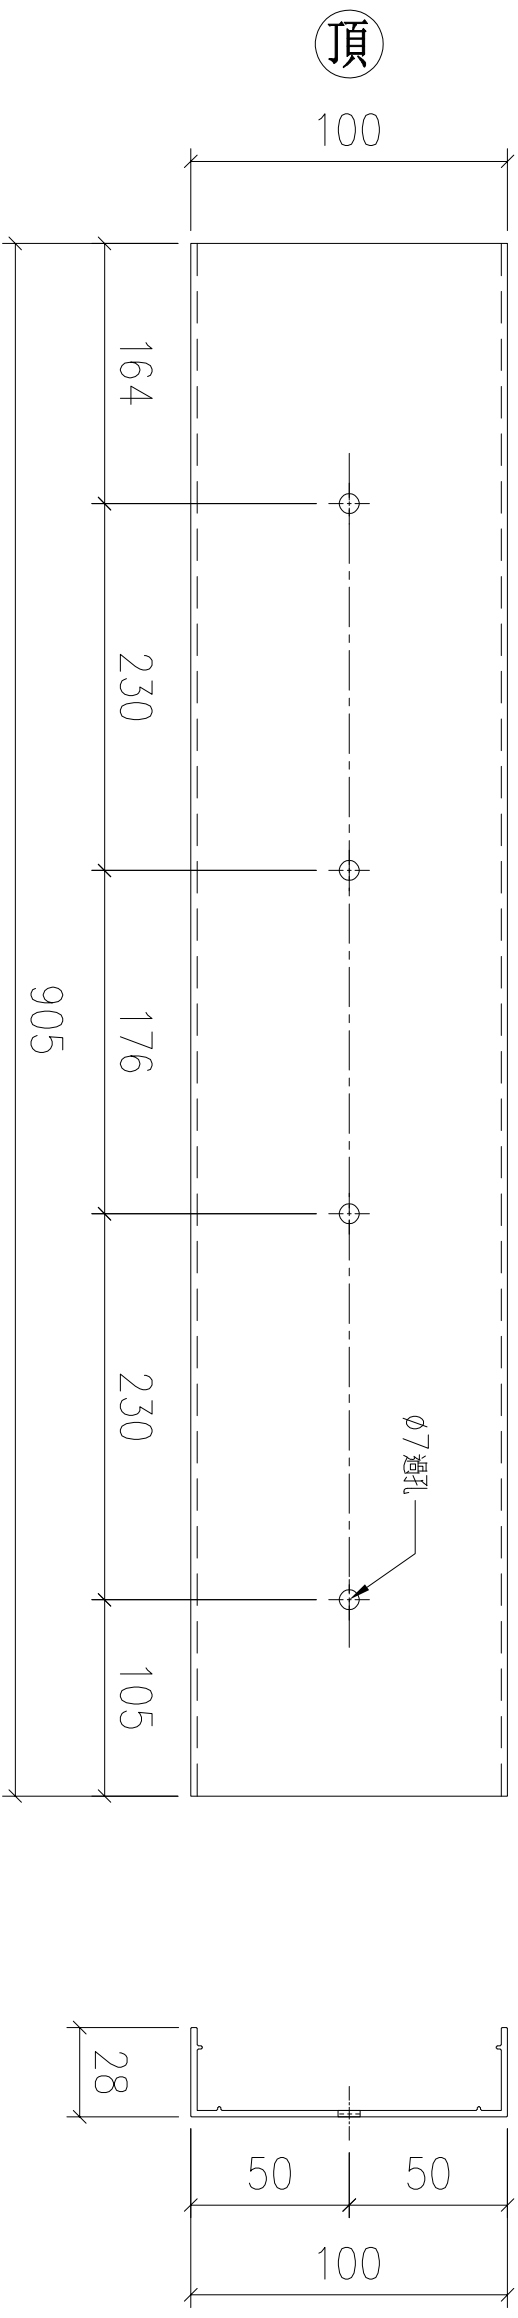

序號	物料編號	數量	使用位置	樓層
01	T1-X86233-51	28	見派位圖	T1 FLAT A 7~22/F
02	T1-X86233-51	28	見派位圖	T1 FLAT B 7~22/F
03	T1-X86233-51	1	見派位圖	T1 FLAT A 5/F
04	T1-X86233-51	1	見派位圖	T1 FLAT A 23/F
05	T1-X86233-51	1	見派位圖	T1 FLAT B 23/F
		59		

名稱		制圖	LHR	2022,09,28	修改	—		
材料	X86233	復核	—	—	日期	—		
顏色	JMQ213457(3coats)	批準			圖號	J853-GB-FAB3-211		


送工地

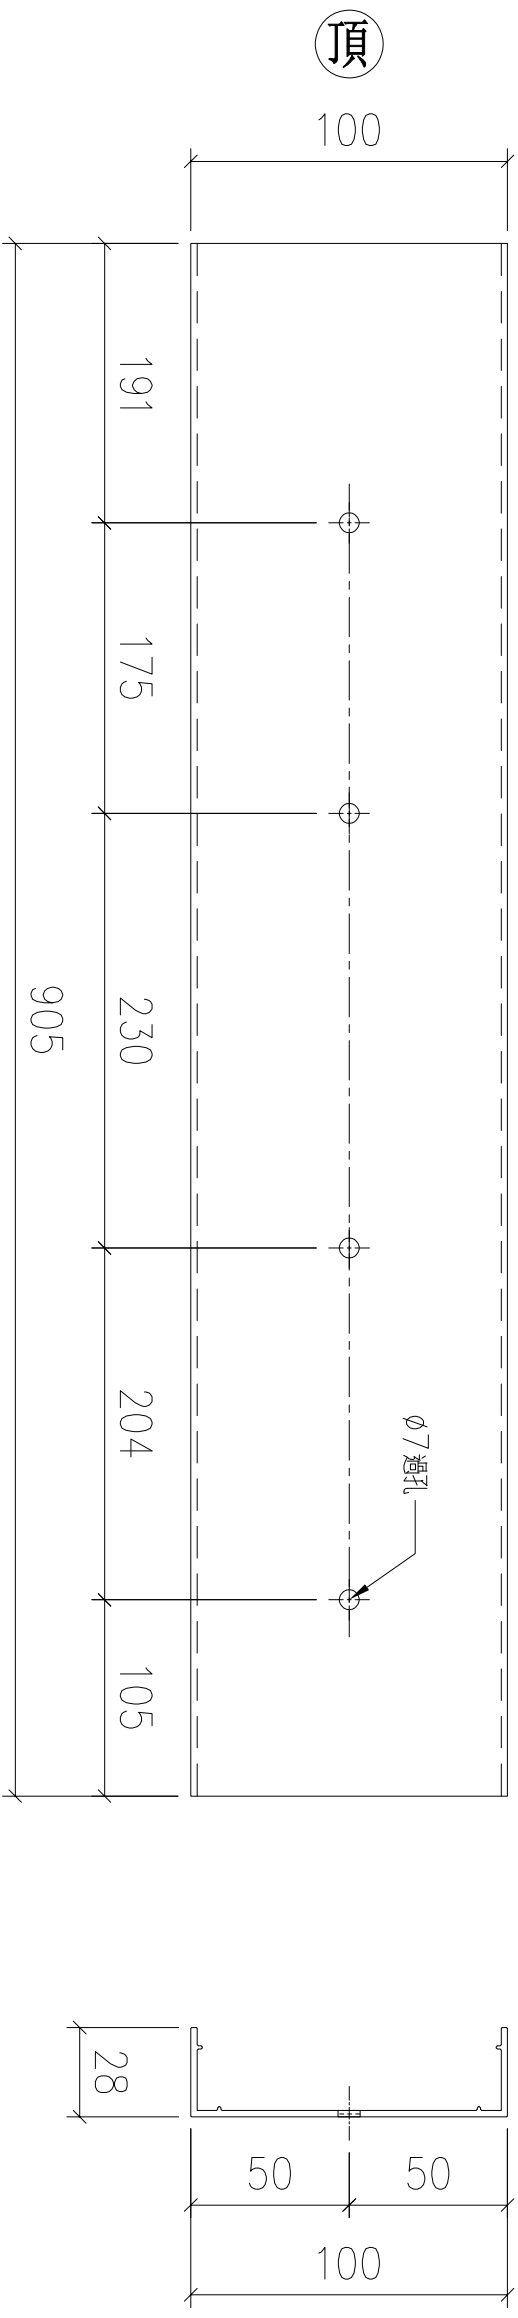

序號	物料編號	數量	使用位置	樓層
01	T1-X86233-52	28	見派位圖	T1 FLAT A 7~22/F
02	T1-X86233-52	28	見派位圖	T1 FLAT B 7~22/F
03	T1-X86233-52	1	見派位圖	T1 FLAT A 5/F
04	T1-X86233-52	1	見派位圖	T1 FLAT A 23/F
05	T1-X86233-52	1	見派位圖	T1 FLAT B 23/F
		59		

名稱		制圖	LHR	2022,09,28	修改	—		
材料	X86233	復核	—	—	日期	—		
顏色	JMQ213457(3coats)	批準			圖號	J853-GB-FAB3-212		

送工地

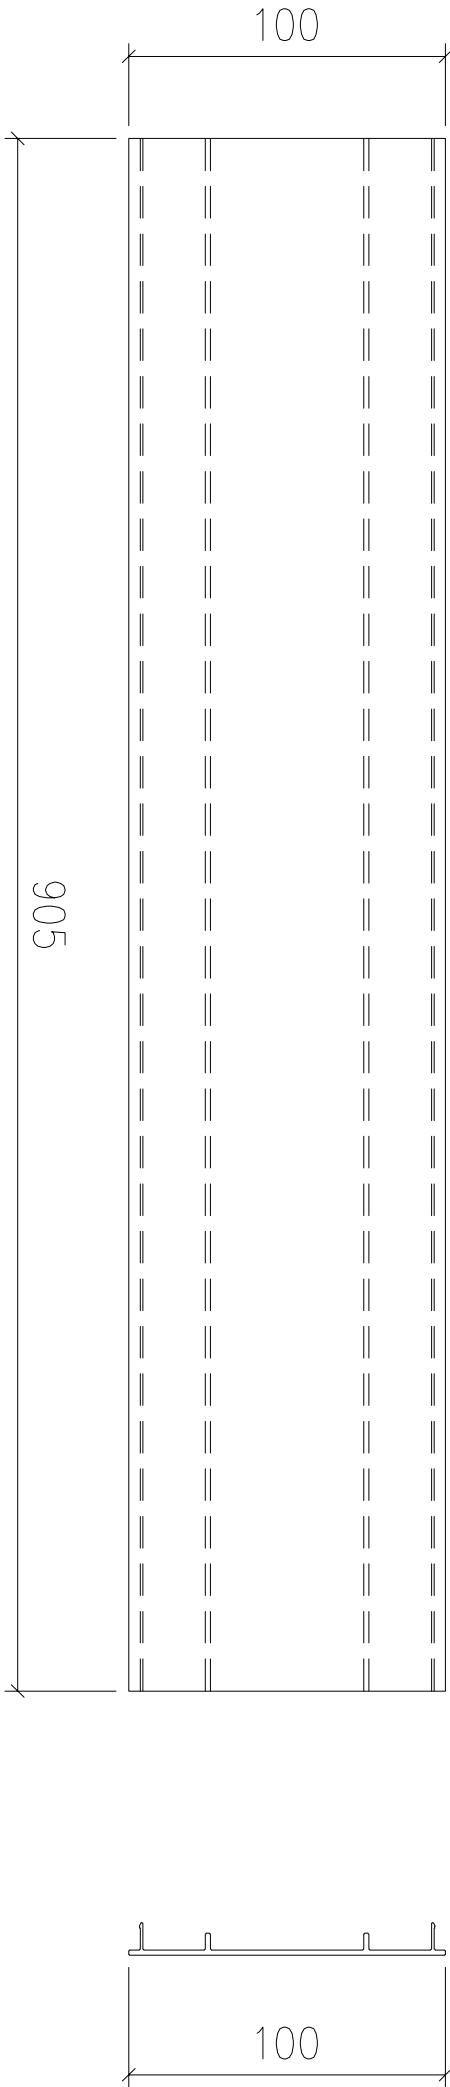

序號	物料編號	數量	使用位置	樓層
01	T1-X86234-51	56	見派位圖	T1 FLAT A 7~22/F
02	T1-X86234-51	56	見派位圖	T1 FLAT B 7~22/F
03	T1-X86234-51	2	見派位圖	T1 FLAT A 5/F
04	T1-X86234-51	2	見派位圖	T1 FLAT A 23/F
05	T1-X86234-51	2	見派位圖	T1 FLAT B 23/F
		118		

名稱		制圖	LHR	2022,09,28	修改	—		
材料	X86234	復核	—	—	日期	—		
顏色	JMQ213457(3coats)	批準			圖號	J853-GB-FAB3-213		

GB-5101-鉛料派位圖

CLIENT

WONG TUNG & PARTNERS LIMITED



CMA
C M WONG & ASSOCIATES LTD
黃志明建築工程師有限公司

MEINARD

1. ALL DIMENSIONS ARE IN mm.
2. ALL ELEVATIONS ARE VIEWED FROM OUTSIDE.
3. ALL DIMENSIONS TO BE VERIFIED ON SITE BEFORE FABRICATION.



1. F.F.L. -- FINISHED FLOOR LEVEL
2. S.F.L. -- STRUCTURAL FLOOR LEVEL
3. (R) -- REVERSED DETAIL

0	12/04/2022	REVISION SUBJECT TO APPROV.COMMENT	U
NON	DATE	REVISÉ	B

PROPOSED RESIDENTIAL
DEVELOPMENT AT N.K.I.L. 6542
YIN PING ROAD
KOWLOON

TITLE :
PART ELEV and PART PLAN
for GLASS BALUSTRADE
T1 FLAT A 5/F


DATE : 18-MAY-21 SCALE : 1:20 (A1)

美特鋁質有限公司
MIDI ALUMINIUM FABRICATOR LTD.


Tel:23489211-4 Fax:(852)2772766

DWG NO. : J853-SD-GB-510

R.C. STRUCTURAL ELEMENT
COL. / BEAM / SLAB
IS (UNDER SEPARATED SUBMISSION)

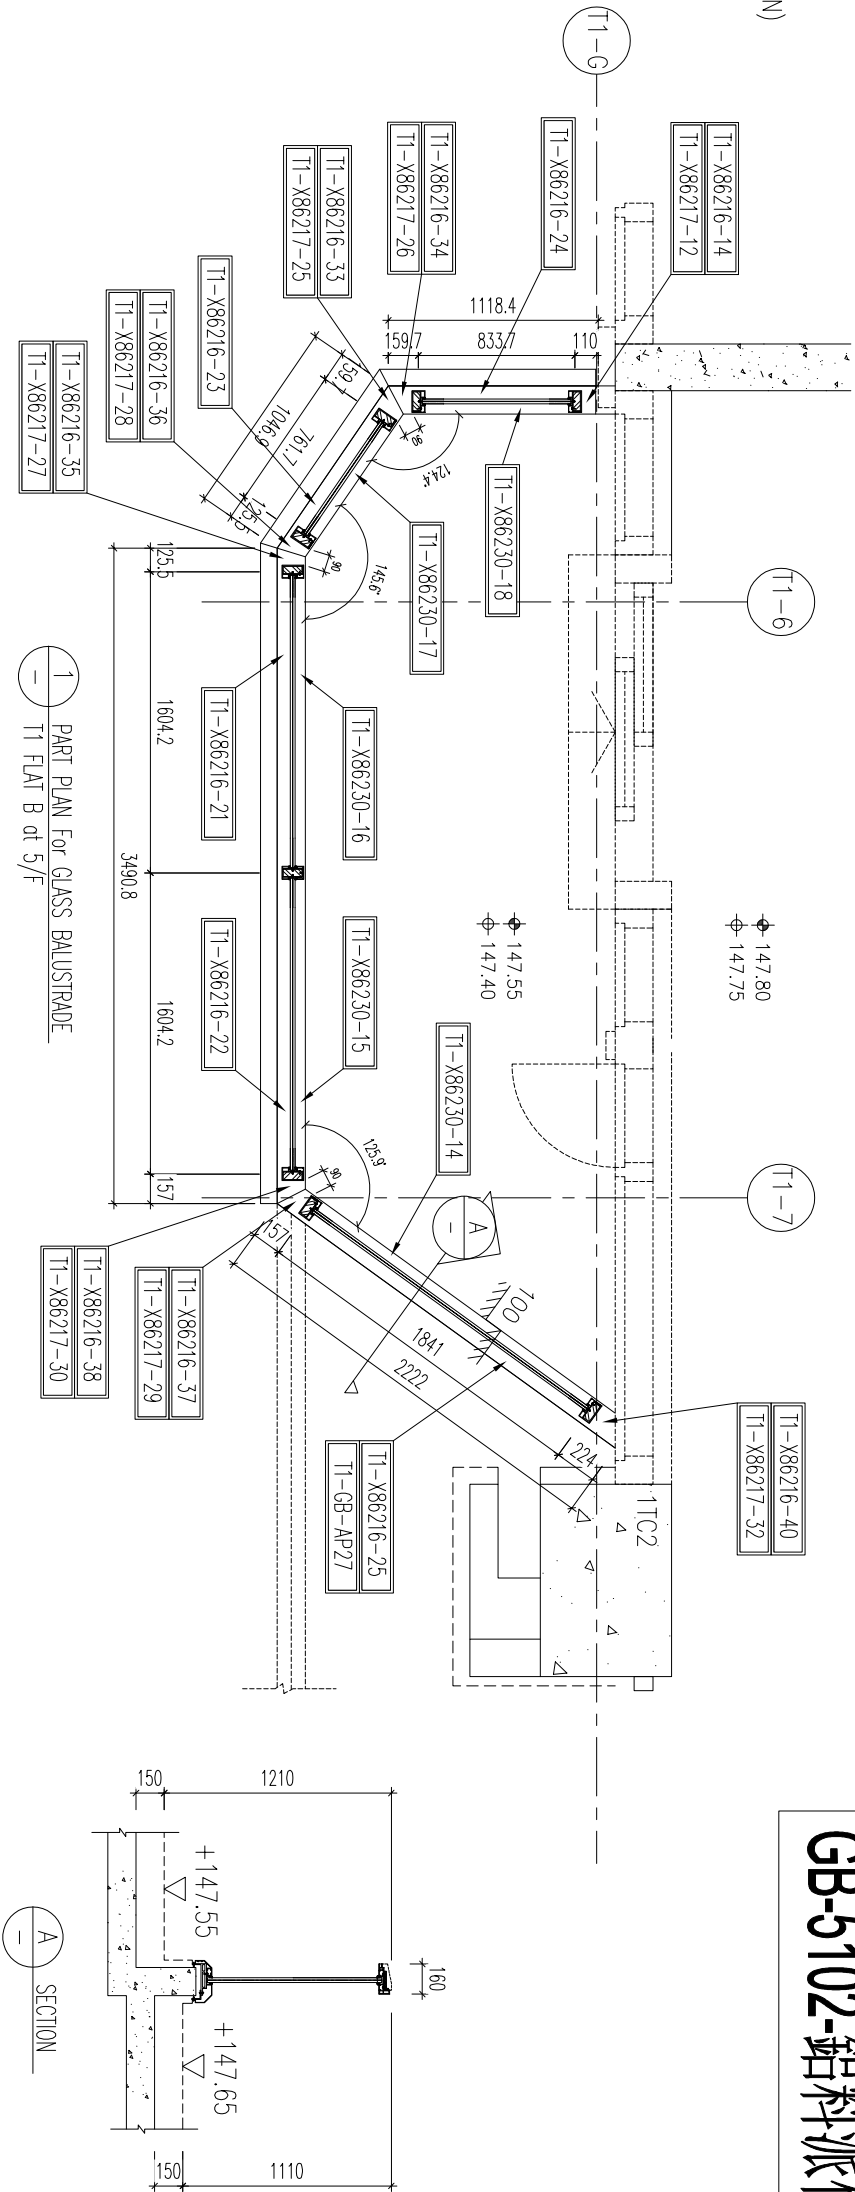

GB-5102-鋁料派位圖

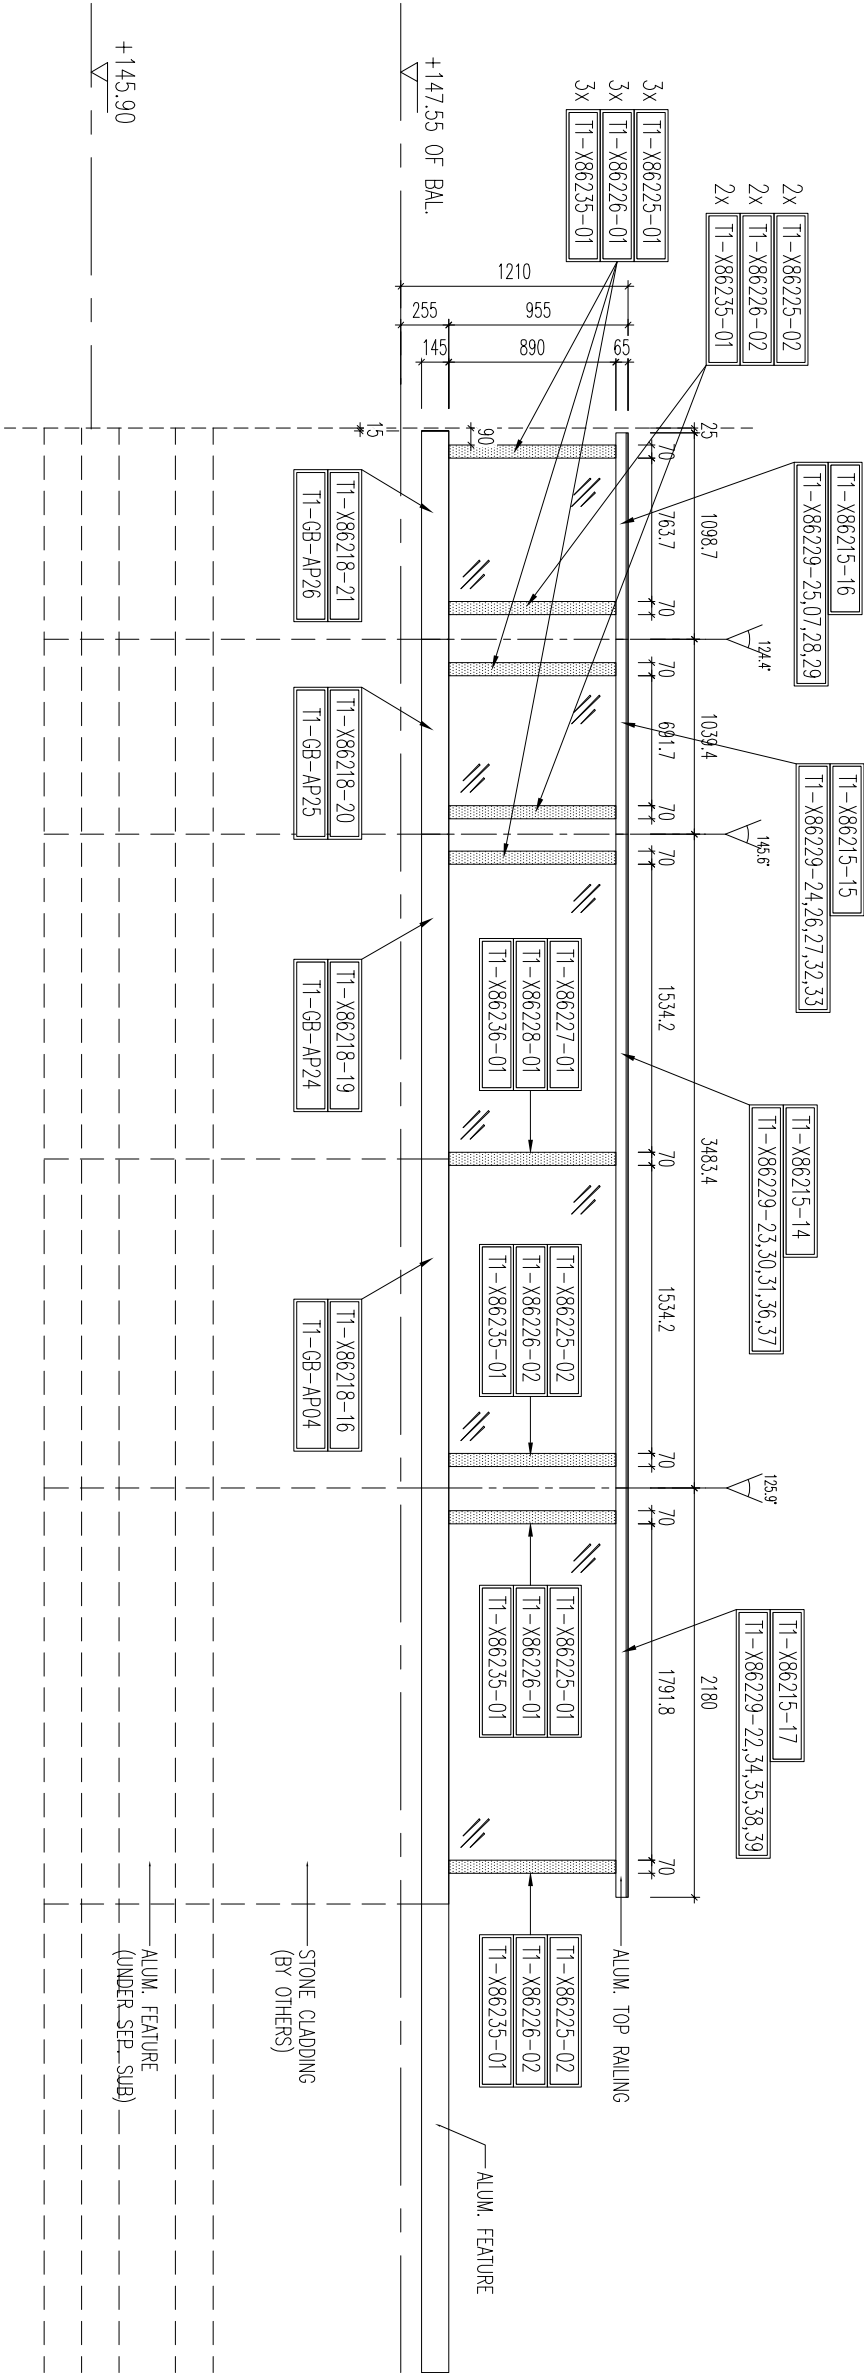

TYPICAL PART ELEV FOR
T1 BAL @ 5/F FLAT B

LEGEND :

AL-01 : ALUM. EXTRUSION w/100x40mm THK. GMS FLAT BAR

AL-02 : ALUM. EXTRUSION w/100x40mm THK. GMS FLAT BAR

GL3 : 12mm THK. CLEAR TEMPERED GLASS +1.52mm PVB+12mm THK. CLEAR TEMPERED (LAMINATE GLASS)

B.D. REF. :

B.D. SUBMISSION

CLIENT :

SHIMAO GROUP
HOLDINGS LIMITED

ARCHITECT :
WONG TUNG & PARTNERS LIMITED
ARCHITECTS & PLANNERS



MAIN CONTRACTOR :

協興建築有限公司
HIP HING CONSTRUCTION CO. LTD

STRUCTURAL ENGINEER :

ICMA C M WONG & ASSOCIATES LTD
黃志明建築工程師有限公司

FAÇADE CONSULTANT:

MEINHARDT

NOTE :

1. ALL DIMENSIONS ARE IN mm.
2. ALL ELEVATIONS ARE VIEWED FROM OUTSIDE.
3. ALL DIMENSIONS TO BE VERIFIED ON SITE BEFORE FABRICATION.

LEGEND :

DETAIL MARK NO.
REFER SHEET NO.

1. F.F.L.--FINISHED FLOOR LEVEL
2. S.F.L.--STRUCTURAL FLOOR LEVEL
3. (R) ---REVERSED DETAIL

NO.	DATE	REVISION SUBJECT TO ARCH/COMMENT	LHS
BR		REVISED	

JOB NO. : J-853

PROJECT :
PROPOSED RESIDENTIAL
DEVELOPMENT AT N.K.I.L. 6542
YIN PING ROAD
KOWLOON

TITLE :
PART ELEV and PART PLAN
for GLASS BALUSTRADE
T1 FLAT B 5/F

DATE : 08-MAR-21 SCALE : 1:18(A1)

DRAWN BY : CJM CHECKED BY :

美特鋁質有限公司
MIDI ALUMINIUM FABRICATOR LTD.
Units 6-8, Sunny Industrial Centre, 1/F
610 Cho Kwo Ling Road, Kowloon
Tel:23489211-4 Fax:8527272666

DWG NO. : J853-SD-GB-5102 REV. : D

GB-5103-鋁料派位圖

B.O. REF. :

CLIENT :

SHIMAO GROUP
HOLDINGS LIMITED

ARCHITECT :
WONG TUNG & PARTNERS LIMITED
ARCHITECTS & PLANNERS



MAIN CONTRACTOR :
協興建築有限公司
HIP HING CONSTRUCTION CO. LTD

STRUCTURAL ENGINEER :

ICMA C M WONG & ASSOCIATES LTD
黃志明建築工程師有限公司

FAÇADE CONSULTANT:


MEINHARDT

NOTE :


1. ALL DIMENSIONS ARE IN mm.
2. ALL ELEVATIONS ARE VIEWED FROM OUTSIDE.
3. ALL DIMENSIONS TO BE VERIFIED ON SITE BEFORE FABRICATION.

LEGEND :

- X1 ——— DETAIL MARK NO.
X001 ——— REFER SHEET NO.
1. F.F.L.--FINISHED FLOOR LEVEL
 2. S.F.L.--STRUCTURAL FLOOR LEVEL
 3. (R) --REVERSED DETAIL

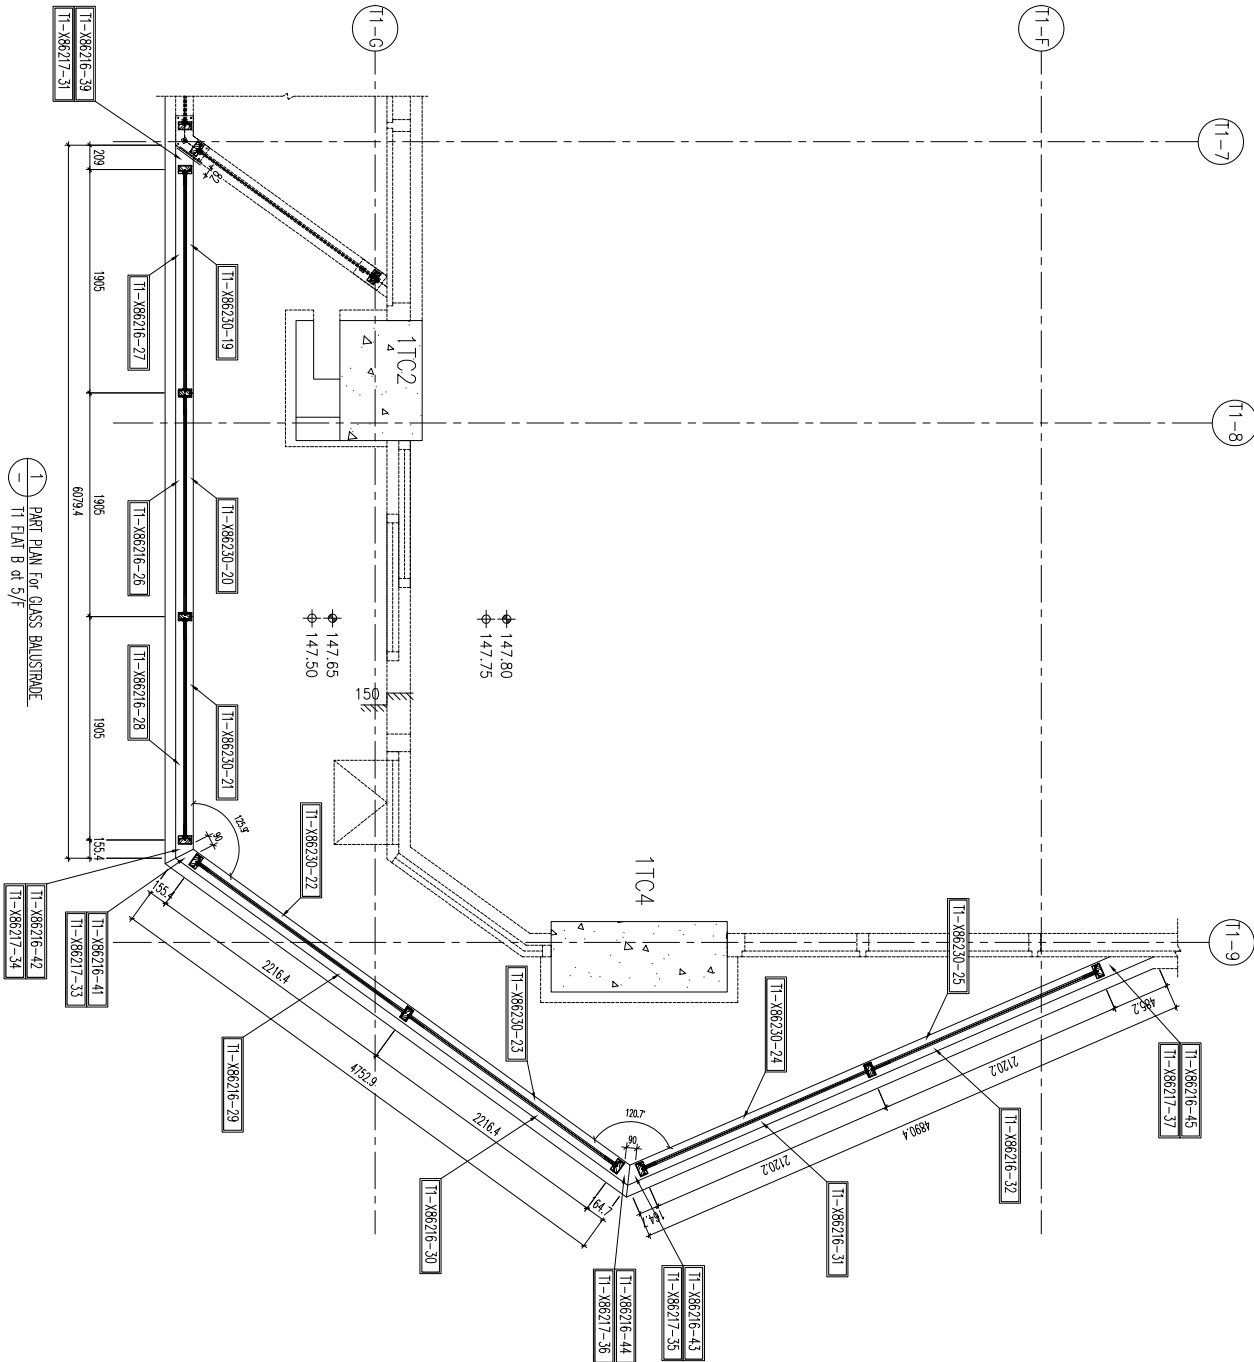

1 PART PLAN for GLASS BALUSTRADE
T1 FLAT B at 5/F

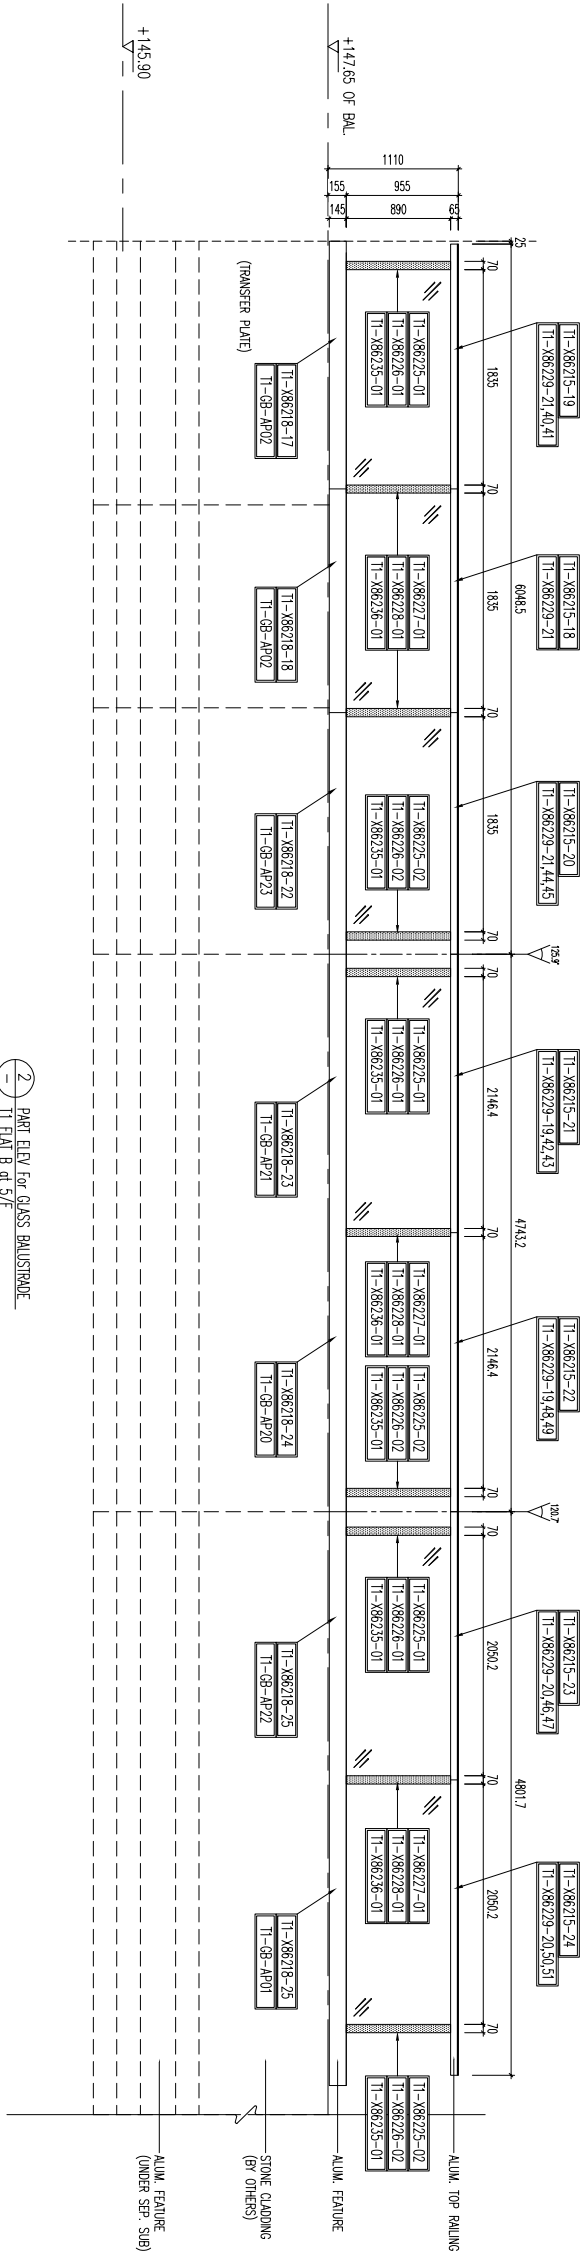

2 PART ELEV for GLASS BALUSTRADE
T1 FLAT B at 5/F

LEGEND :

AL-01 : ALUM. EXTRUSION w/100x40mm THK. GMS FLAT BAR

AL-02 : ALUM. EXTRUSION w/100x40mm THK. GMS FLAT BAR


GL-3 : 12mm THK. CLEAR TEMPERED GLASS +1.52mm PVB+12mm THK. CLEAR TEMPERED (LAMINATE GLASS)

TITLE : PART ELEV and PART PLAN for GLASS BALUSTRADE T1 FLAT B 5/F FLAT ROOF	
DATE : 18-MAY-21	SCALE : 1:32 (A1)
DRAWN BY : Ivon	CHECKED BY :
 MIDU ALUMINIUM FABRICATOR LTD. Units 6-8, Sunray Industrial Centre, 1/F 610 Cho Kwo Ling Road, Kowloon Tel:23469211-4 Fax:8527272666	
DWG NO. : J853-SD-GB-5103	REV. : D

0	12/04/2022	REVISION SUBJECT TO ARCH/COMMENT	LHM
NO.	DATE	REVISION	BY
JOB NO. :	J-853		
PROJECT :	PROPOSED RESIDENTIAL DEVELOPMENT AT N.K.I.L. 6542 YIN PING ROAD KOWLOON		
TITLE : PART ELEV and PART PLAN for GLASS BALUSTRADE T1 FLAT B 5/F FLAT ROOF			
DATE : 18-MAY-21	SCALE : 1:32 (A1)		
DRAWN BY : Ivon	CHECKED BY :		
 MIDU ALUMINIUM FABRICATOR LTD. Units 6-8, Sunray Industrial Centre, 1/F 610 Cho Kwo Ling Road, Kowloon Tel:23469211-4 Fax:8527272666			
DWG NO. : J853-SD-GB-5103	REV. : D		

GB-5104-鉛料派位圖

--	--

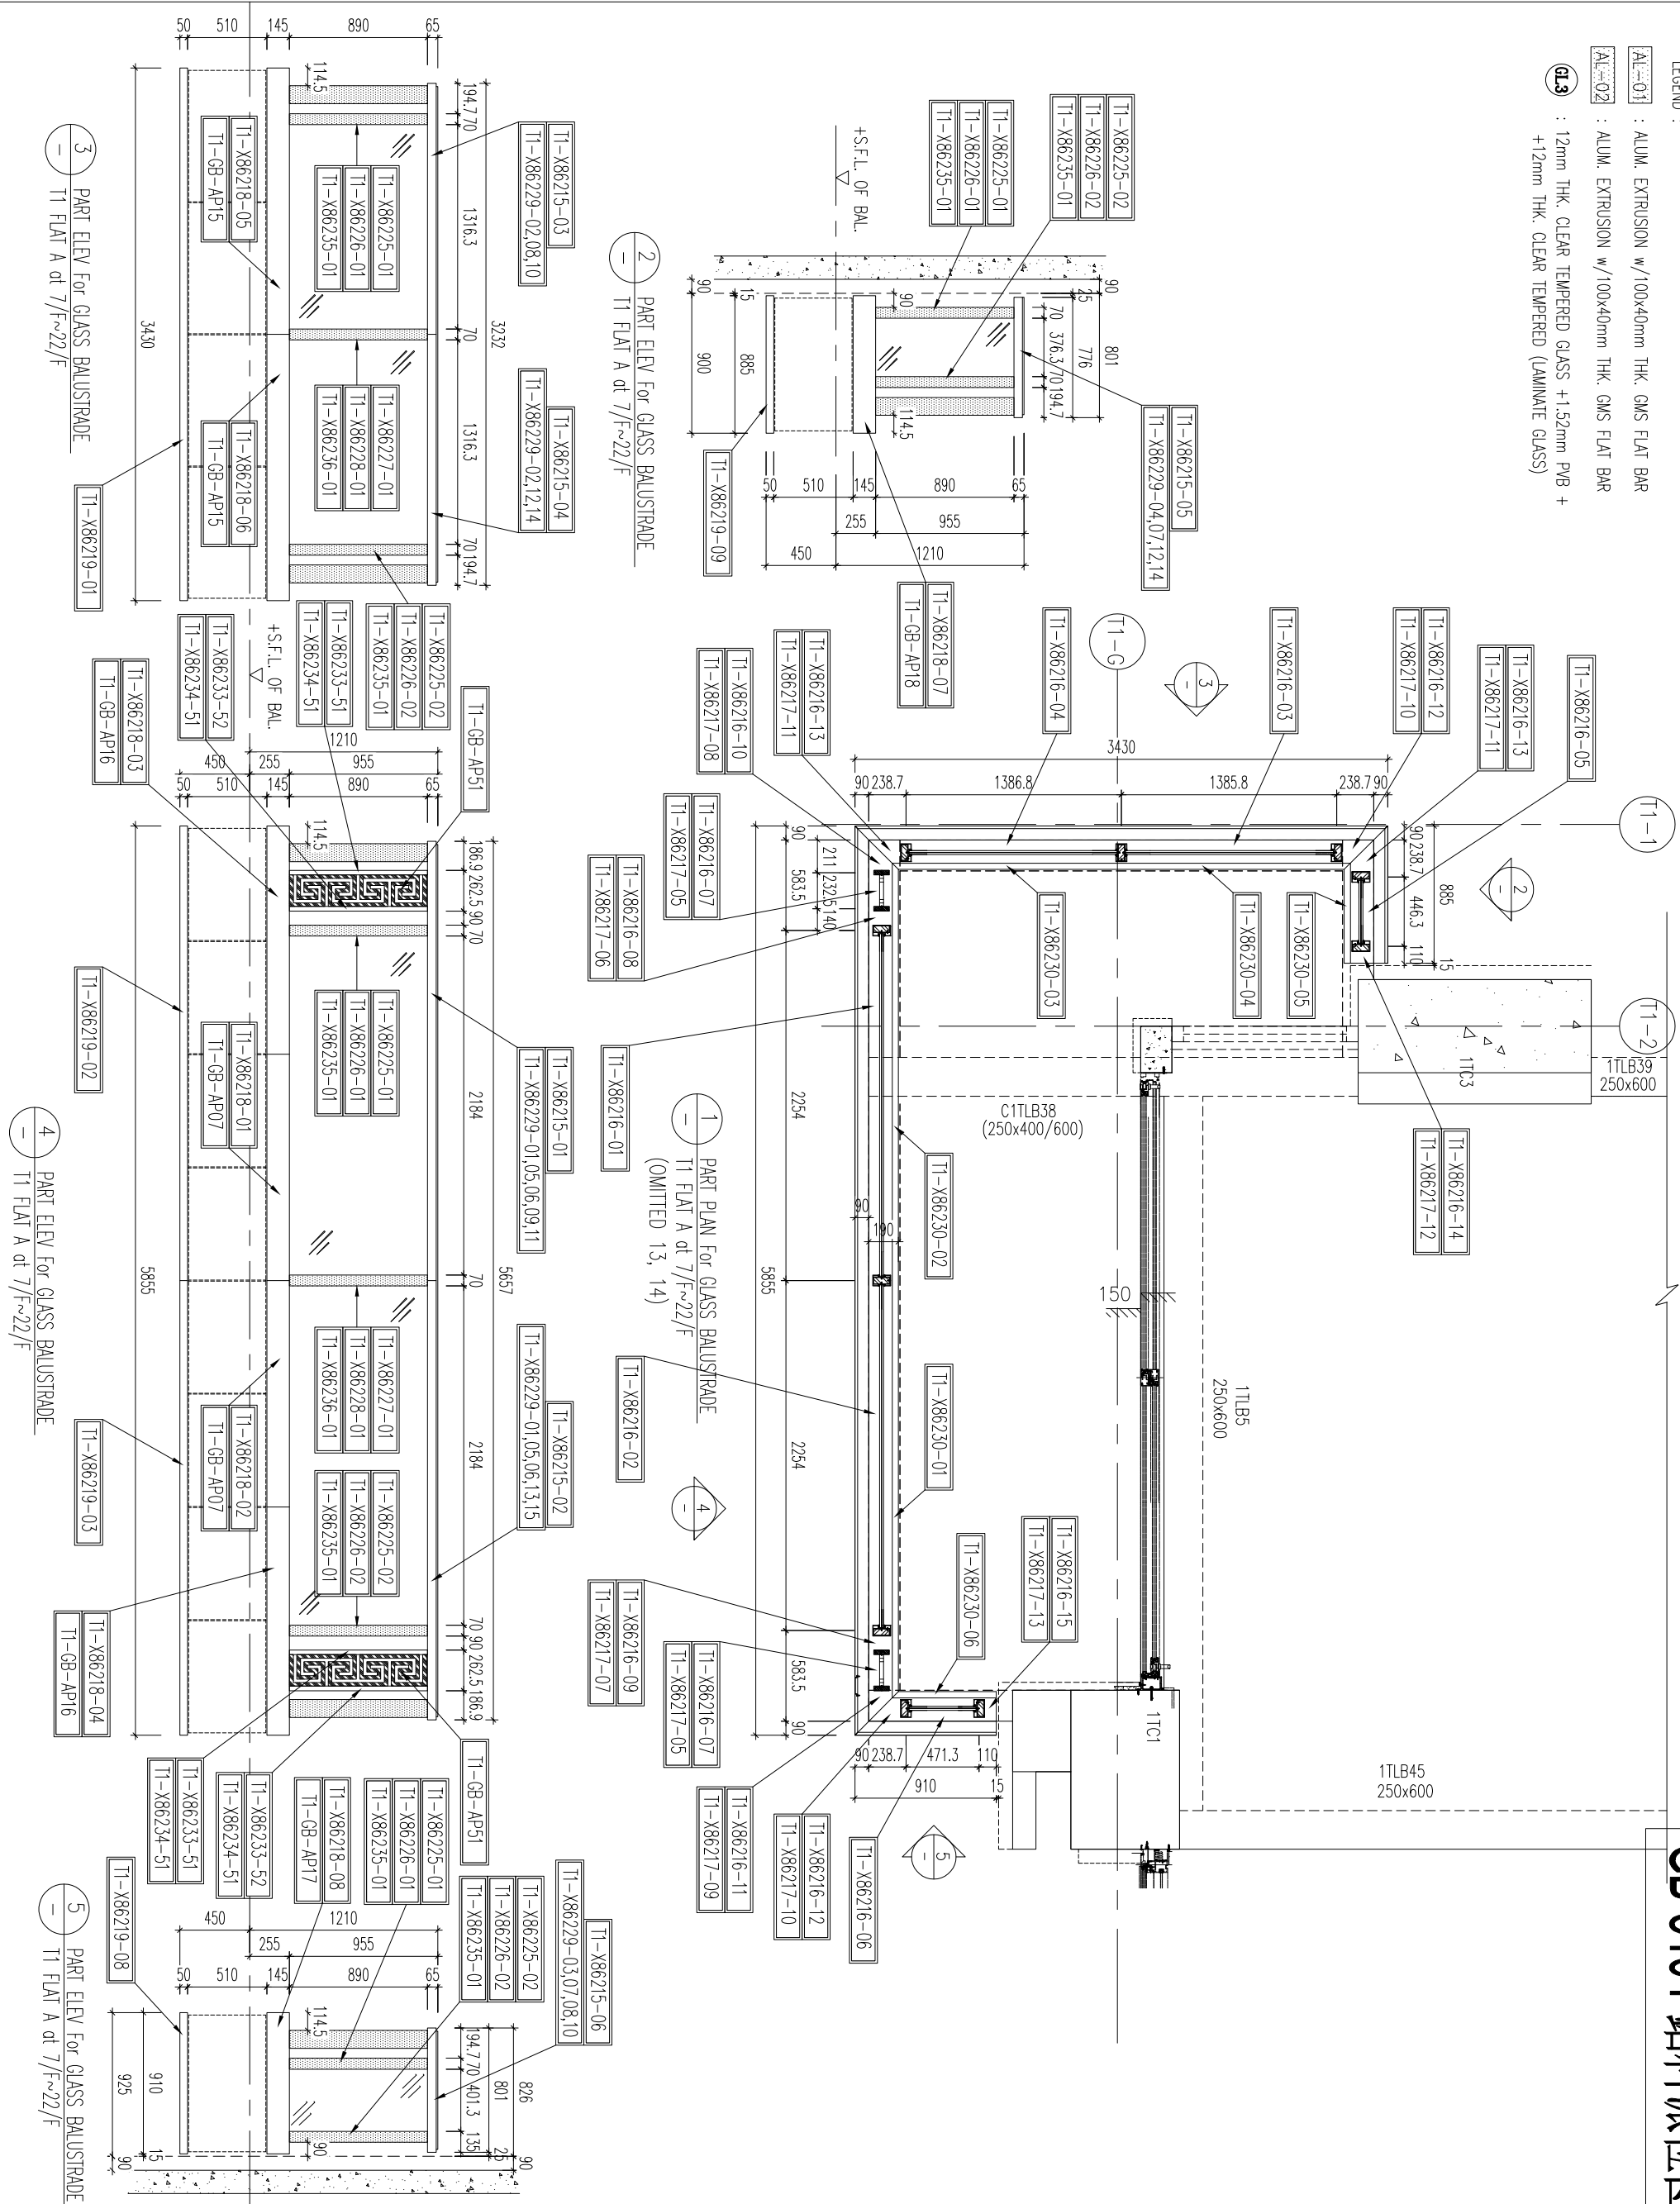

STRUCTURAL ENGINEER :

WONG TUNG & PARTNERS LIMITED
ARCHITECTS & PLANNERS
FACADE CONSULTANT:

ARCHITECT :
WONG TUNG & PARTNERS LIMITED

ARCHITECTS & PLANNERS

MAIN CONTRACTOR

STRUCTURAL ENGINEER :

FACADE CONSULTANT:

MEIN+ARD

1. ALL DIMENSIONS ARE IN mm.
2. ALL ELEVATIONS ARE VIEWED FROM OUTSIDE.
3. ALL DIMENSIONS TO BE VERIFIED ON SITE BEFORE FABRICATION



1. F.F.L. -- FINISHED FLOOR LEVEL
2. S.F.L. -- STRUCTURAL FLOOR LEVEL
3. **(/R)** -- REVERSED DETAIL

0	12/04/2022	REVISION SUBJECT TO APPROVEMENT	DATE
NO.	DATE	REVISION	BY

PROJECT :
PROPOSED RESIDENTIAL
DEVELOPMENT AT N.K.I.L. 6542
YIN PING ROAD
KOWLOON

TITLE :
PART ELEV and PART PLAN
for GLASS BALUSTRADE
AT TOWER 1 FLAT A

DATE : 18-MAY-21 SCALE : 1:90(A1)

DRAWN BY : Ivan





MIDI ALUMINIUM FABRICATOR LTD.
Units 6-8, Sunray Industrial Centre, 1/F
610 Cho Kwo Ling Road, Kowloon
Tel: 23489211-4 Fax: (852) 27727666

DWG NO. : J853-SD-GB-5104

D

B.D. REF : _____

GB-5105-鉛料派位圖

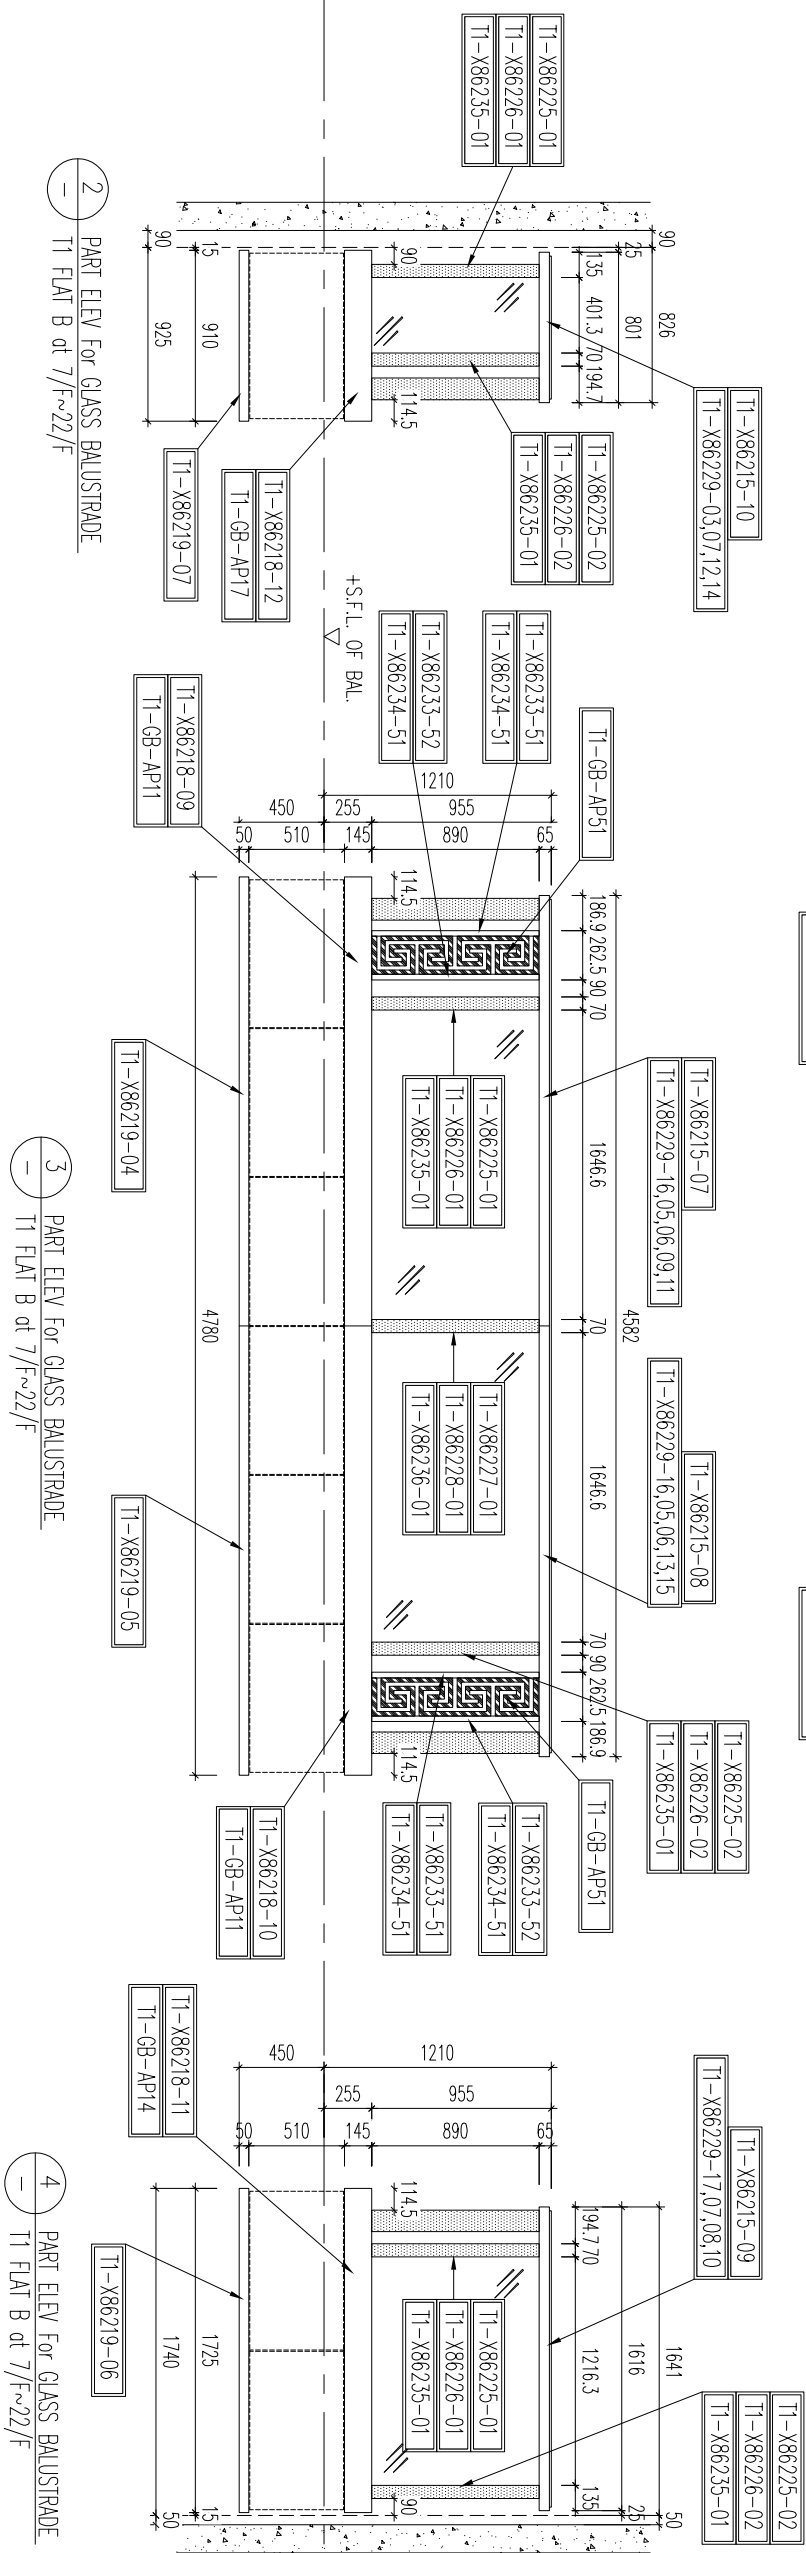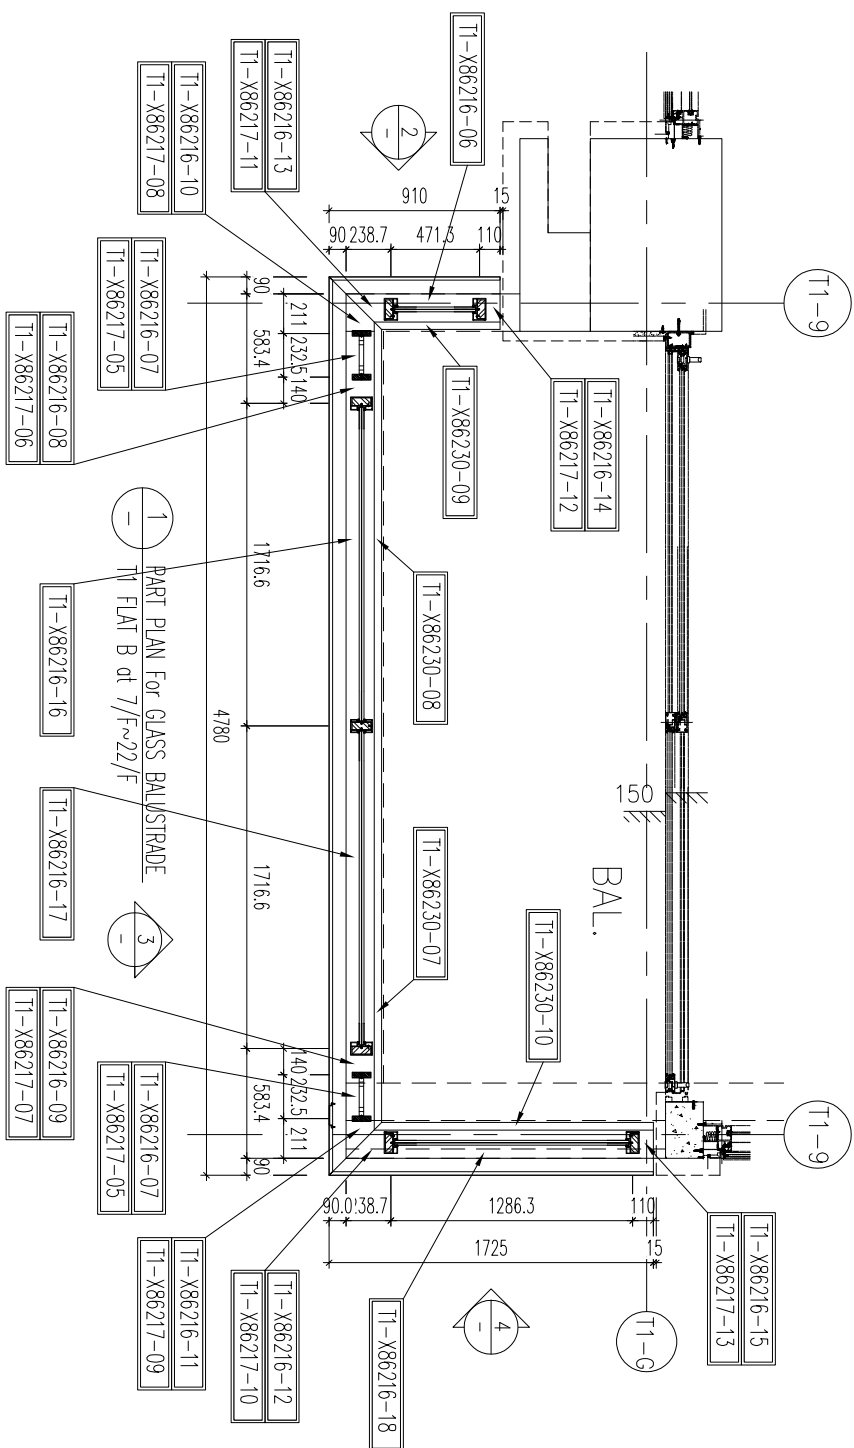

LEGEND :

AL-01 : ALUM. EXTRUSION w/100x40mm THK. GMS FLAT BAR

AL-02 : ALUM. EXTRUSION w/100x40mm THK. GMS FLAT BAR

(GL-3) : 12mm THK. CLEAR TEMPERED GLASS +1.52mm PVB+12mm THK. CLEAR TEMPERED (LAMINATE GLASS)

0	12/04/2022	REGION SUBJECT TO APPROVEMENT	USE
NO.	DATE	REVISED	BY
JOB NO.: J-853			
PROJECT: PROPOSED RESIDENTIAL DEVELOPMENT AT N.K.I.L. 6542 YIN PING ROAD KOWLOON			
TITLE: PART ELEV AND PART PLAN for GLASS BALUSTRADE AT TOWER 1 FLAT B			
DATE: 18-MAY-21		SCALE: 1:90(A1)	
DRAWN BY: Ivon		CHECKED BY:	
 美特鋁質有限公司 MIDI ALUMINIUM FABRICATOR LTD. Units 6-8, Sunny Industrial Centre, 1/F 610 Cho Kwo Ling Road, Tseung Kwan O Tel:23489211-4 Fax:35327727/27666			
DWG NO.: JB53-SI-GF-5105		REV.: D	

R.C. STRUCTURAL ELEMENT
COL. / BEAM / SLAB
IS (UNDER SEPARATED SUBMISSION)

GB-5106-鉛料派位圖

B.D. REF :

CLIENT :

SHIMAO GROUP
HOLDINGS LIMITED

ARCHITECT : WONG TUNG & PARTNERS LIMITED



協興建築有限公司
HIP HING CONSTRUCTION CO LTD

STRUCTURAL ENGINEER :

CMA
C M WONG & ASSOCIATES LTD
黃志明建築工程師有限公司

FACADE CONSULTANT:



NOTE

1. ALL DIMENSIONS ARE IN mm.
2. ALL ELEVATIONS ARE VIEWED FROM OUTSIDE.
3. ALL DIMENSIONS TO BE VERIFIED ON SITE BEFORE FABRICATION

LEGEND :

X1	DETAIL MARK NO.
X001	REFER SHEET NO.

1. F.F.L. -- FINISHED FLOOR LEVEL
2. S.F.L. -- STRUCTURAL FLOOR LEVEL
3. **(R)** -- REVERSED DETAIL

LEGEND :

NO.	0	12/04/2022	REVISION SUBJECT TO APPROVEMENT	DATE	BR
			RECEIVED		

PROPOSED RESIDENTIAL
DEVELOPMENT AT N.K.I.L. 6542
YIN PING ROAD
KOWLOON

FILE :
PART ELEV and PART PLAN
for GLASS BALUSTRADE
T1 FLAT A 23/F FLAT ROOF

DATE : 18-MAY-21 SCALE : 1:20 (A1)

DRAWN BY : Ivan



1010 Cha Kwo Ling Road, Kowloon
Tel: 23489211-4 Fax: (852) 27727666

DWG NO. : J853-SD-GB-5106

R.C. STRUCTURAL ELEMENT
COL. / BEAM / SLAB
IS (UNDER SEPARATED SUBMISSION)

GB-5107-鋁料派位图

B.O. REF. :

CLIENT :

SHIMAO GROUP
HOLDINGS LIMITED

ARCHITECT :
WONG TUNG & PARTNERS LIMITED
ARCHITECTS & PLANNERS



MAIN CONTRACTOR :

協興建築有限公司
HIP HING CONSTRUCTION CO. LTD

STRUCTURAL ENGINEER :

ICMA C M WONG & ASSOCIATES LTD
黃志明建築工程師有限公司

FAÇADE CONSULTANT:

MEINHARDT


NOTE :

1. ALL DIMENSIONS ARE IN mm.
2. ALL ELEVATIONS ARE VIEWED FROM OUTSIDE.
3. ALL DIMENSIONS TO BE VERIFIED ON SITE BEFORE FABRICATION.

LEGEND :

X1 ——— DETAIL MARK NO.
X001 ——— REFER SHEET NO.

1. F.F.L. -- FINISHED FLOOR LEVEL
2. S.F.L. -- STRUCTURAL FLOOR LEVEL
3. (R) -- REVERSED DETAIL

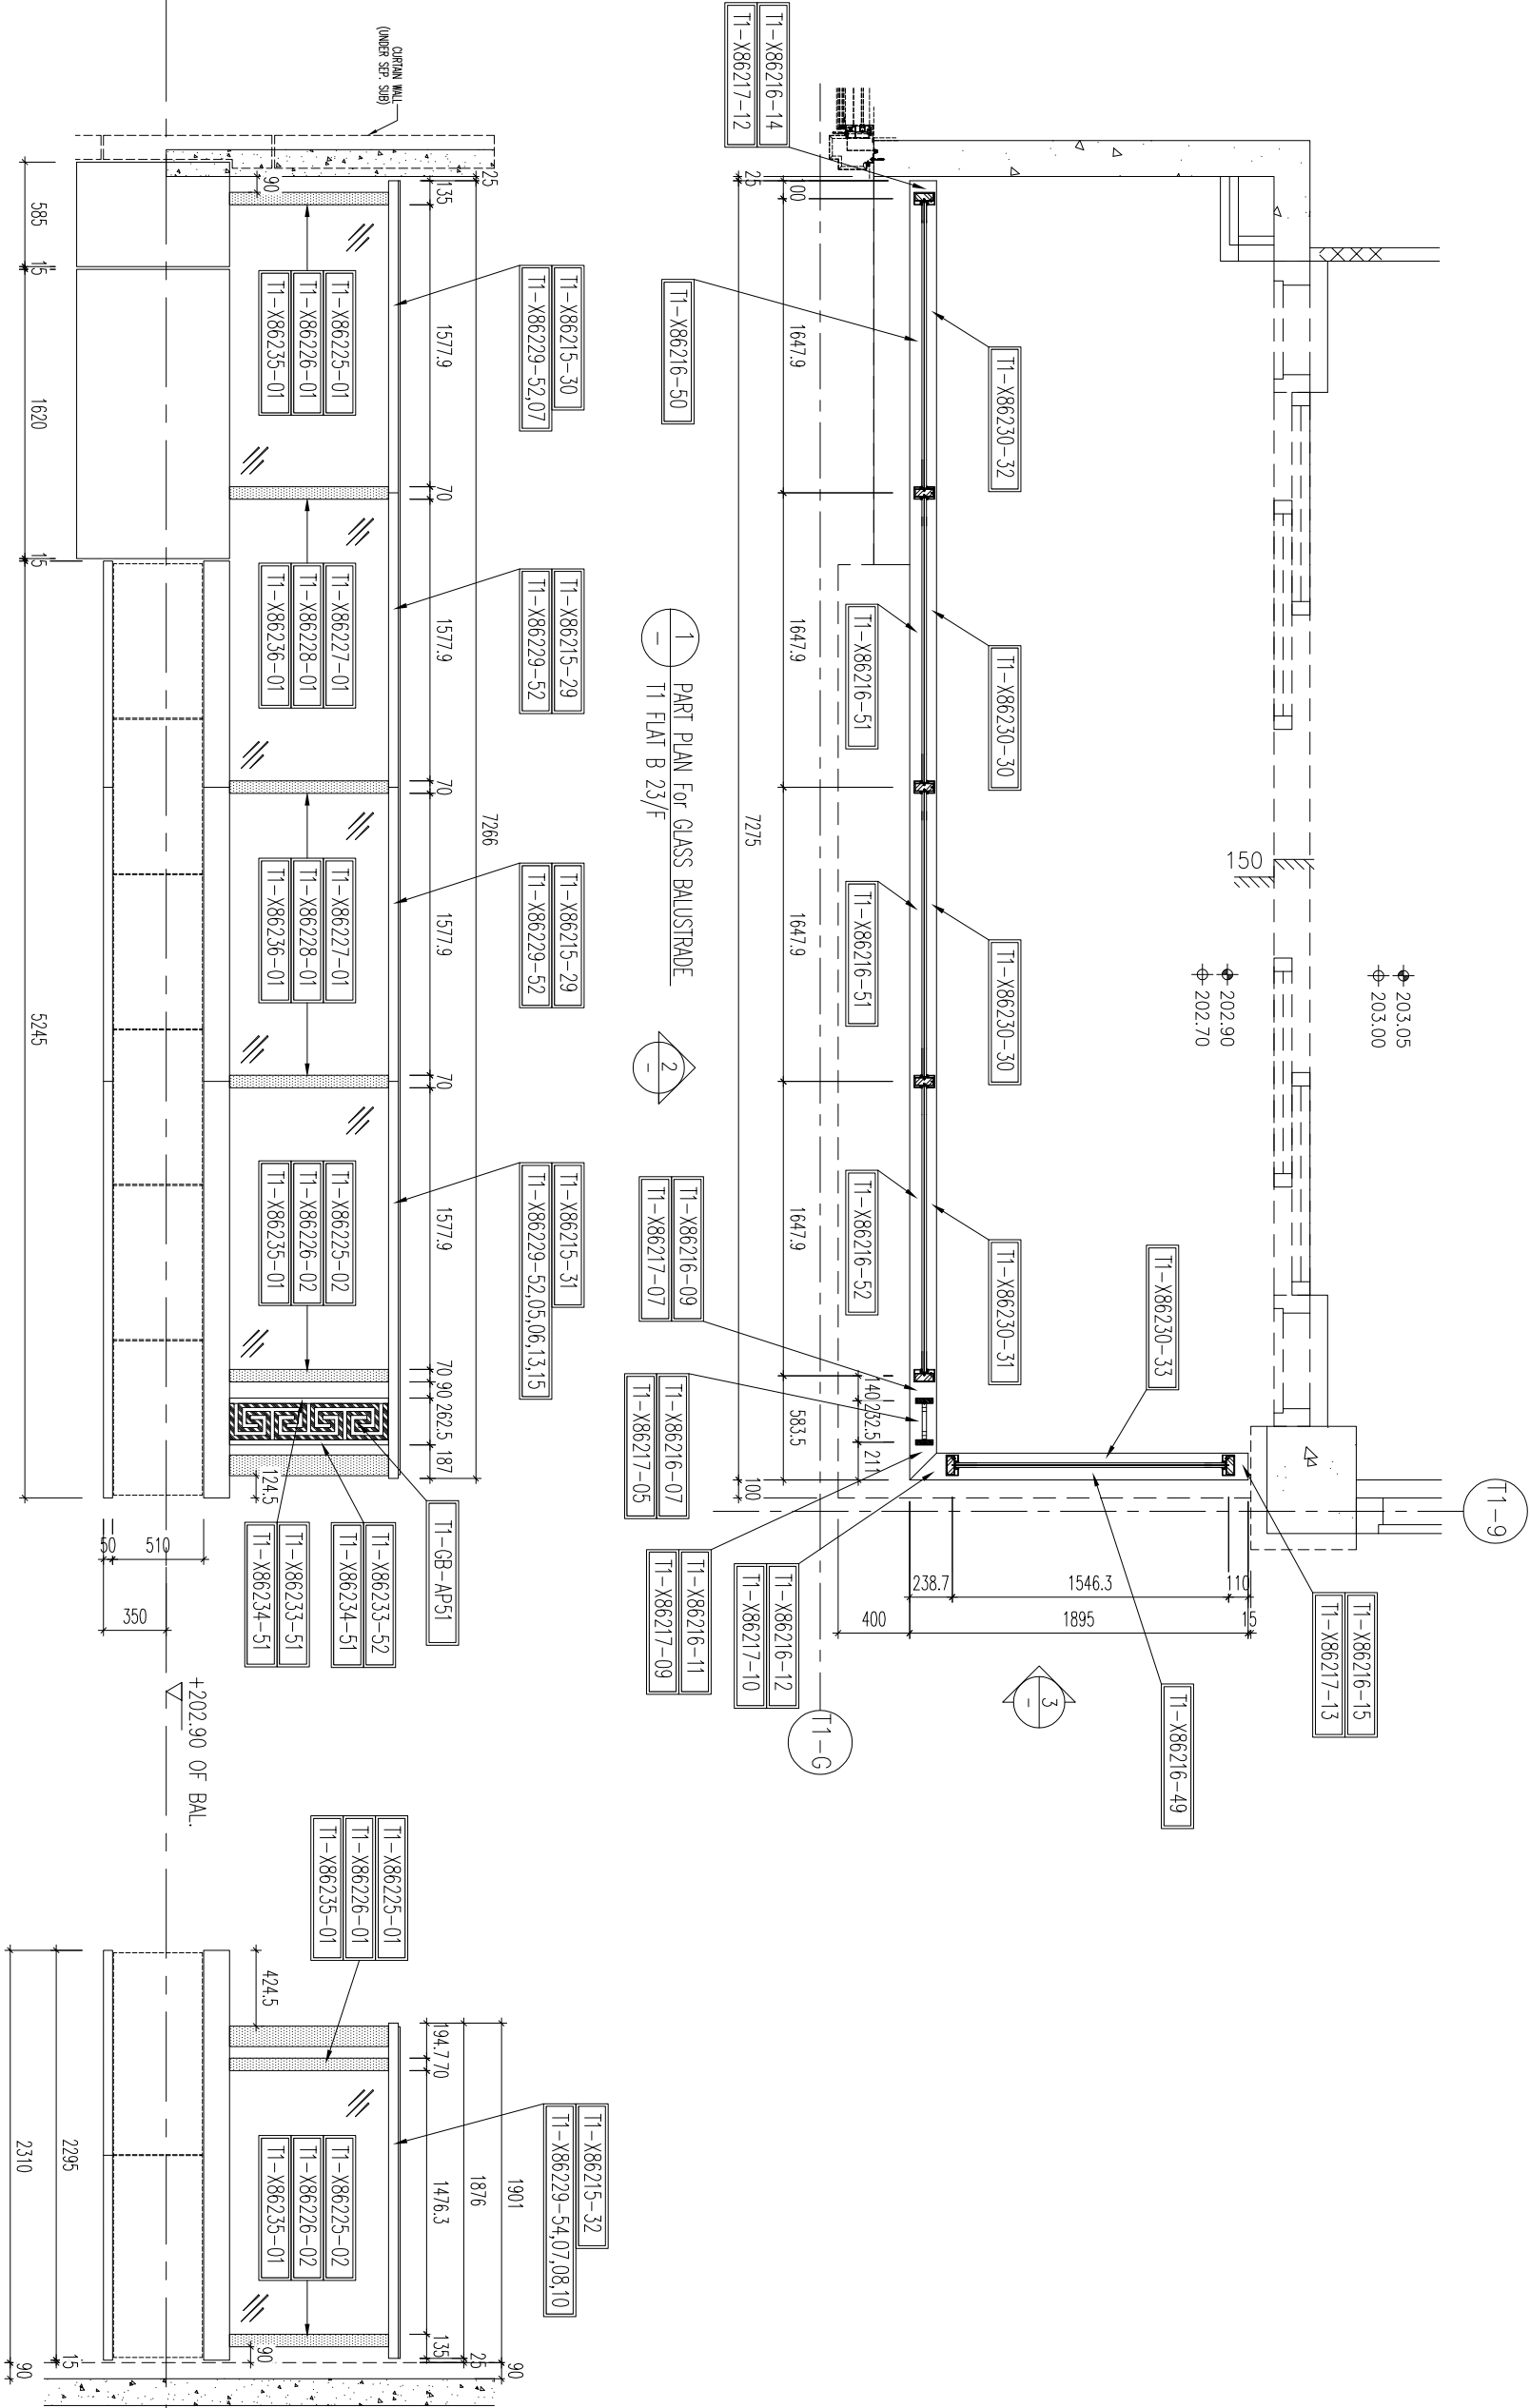

LEGEND :

AL-01 : ALUM. EXTRUSION w/100x40mm THK. GMS FLAT BAR

AL-02 : ALUM. EXTRUSION w/100x40mm THK. GMS FLAT BAR

GL3 : 12mm THK. CLEAR TEMPERED GLASS +1.52mm PVB+12mm THK. CLEAR TEMPERED (LAMINATE GLASS)

TITLE : PART ELEV and PART PLAN for GLASS BALUSTRADE T1 FLAT B 23/F FLAT ROOF	
DATE : 18-MAY-21	SCALE : 1:20 (A1)
DRAWN BY : Ivon	CHECKED BY :
MIDU ALUMINIUM FABRICATOR LTD. Units 6-8, Sunny Industrial Centre, 1/F 610 Cho Kwo Ling Road, Kowloon Tel:23489211-4 Fax:8527272666	
DWG NO. : JB53-SD-GB-5107	REV. : D

GB-5201-GLASS位置圖

B.D. REF :

CLIENT :

ARCHITECT : **WONG TUNG & PARTNERS LIMITED**
ARCHITECT & PLANNING

ARCHITECTS & PLANNERS

MAIN CONTRACTOR :

STRUCTURAL ENGINEER :



MONG TUNG & PARTNERS LIMITED
ARCHITECTS & PLANNERS

FACADE CONSULTANT:

MEINARD

NOTE :

1. ALL DIMENSIONS ARE IN MM.
2. ALL ELEVATIONS ARE VIEWED FROM OUTSIDE.
3. ALL DIMENSIONS TO BE VERIFIED ON SITE BEFORE FABRICATION.

LEGEND :



2. S.F.L. -- STRUCTURAL FLOOR LEVEL

3. ☒ R -- REVERSED DETAIL

D	12/04/2022	REVISION SUBJECT TO ARCH.COMMENT	LFH
NO.	DATE	REVISED	BY

JOB NO. : J-853

J-853

PROJECT 3

PROPOSED RESIDENTIAL

DEVELOPMENT AT N.K.I.L. 6542

YIN PING ROAD

KOWLOON

1

TITLE : PART ELEV and PART PLAN
 for GLASS BALUSTRADE
 AT TOWER 2 FLAT A

DATE : 18-MAY-21 SCALE : 1:90(A1)

DRAWN BY : Ivan


美特鋁有限公司
MIDI ALUMINIUM FABRICATOR LTD.

Tel:23489211-4 Fax:(852)27727666

DWG NO. : J853-SD-GB-5201

0. : J853-SD-GB-5201

REV. : D

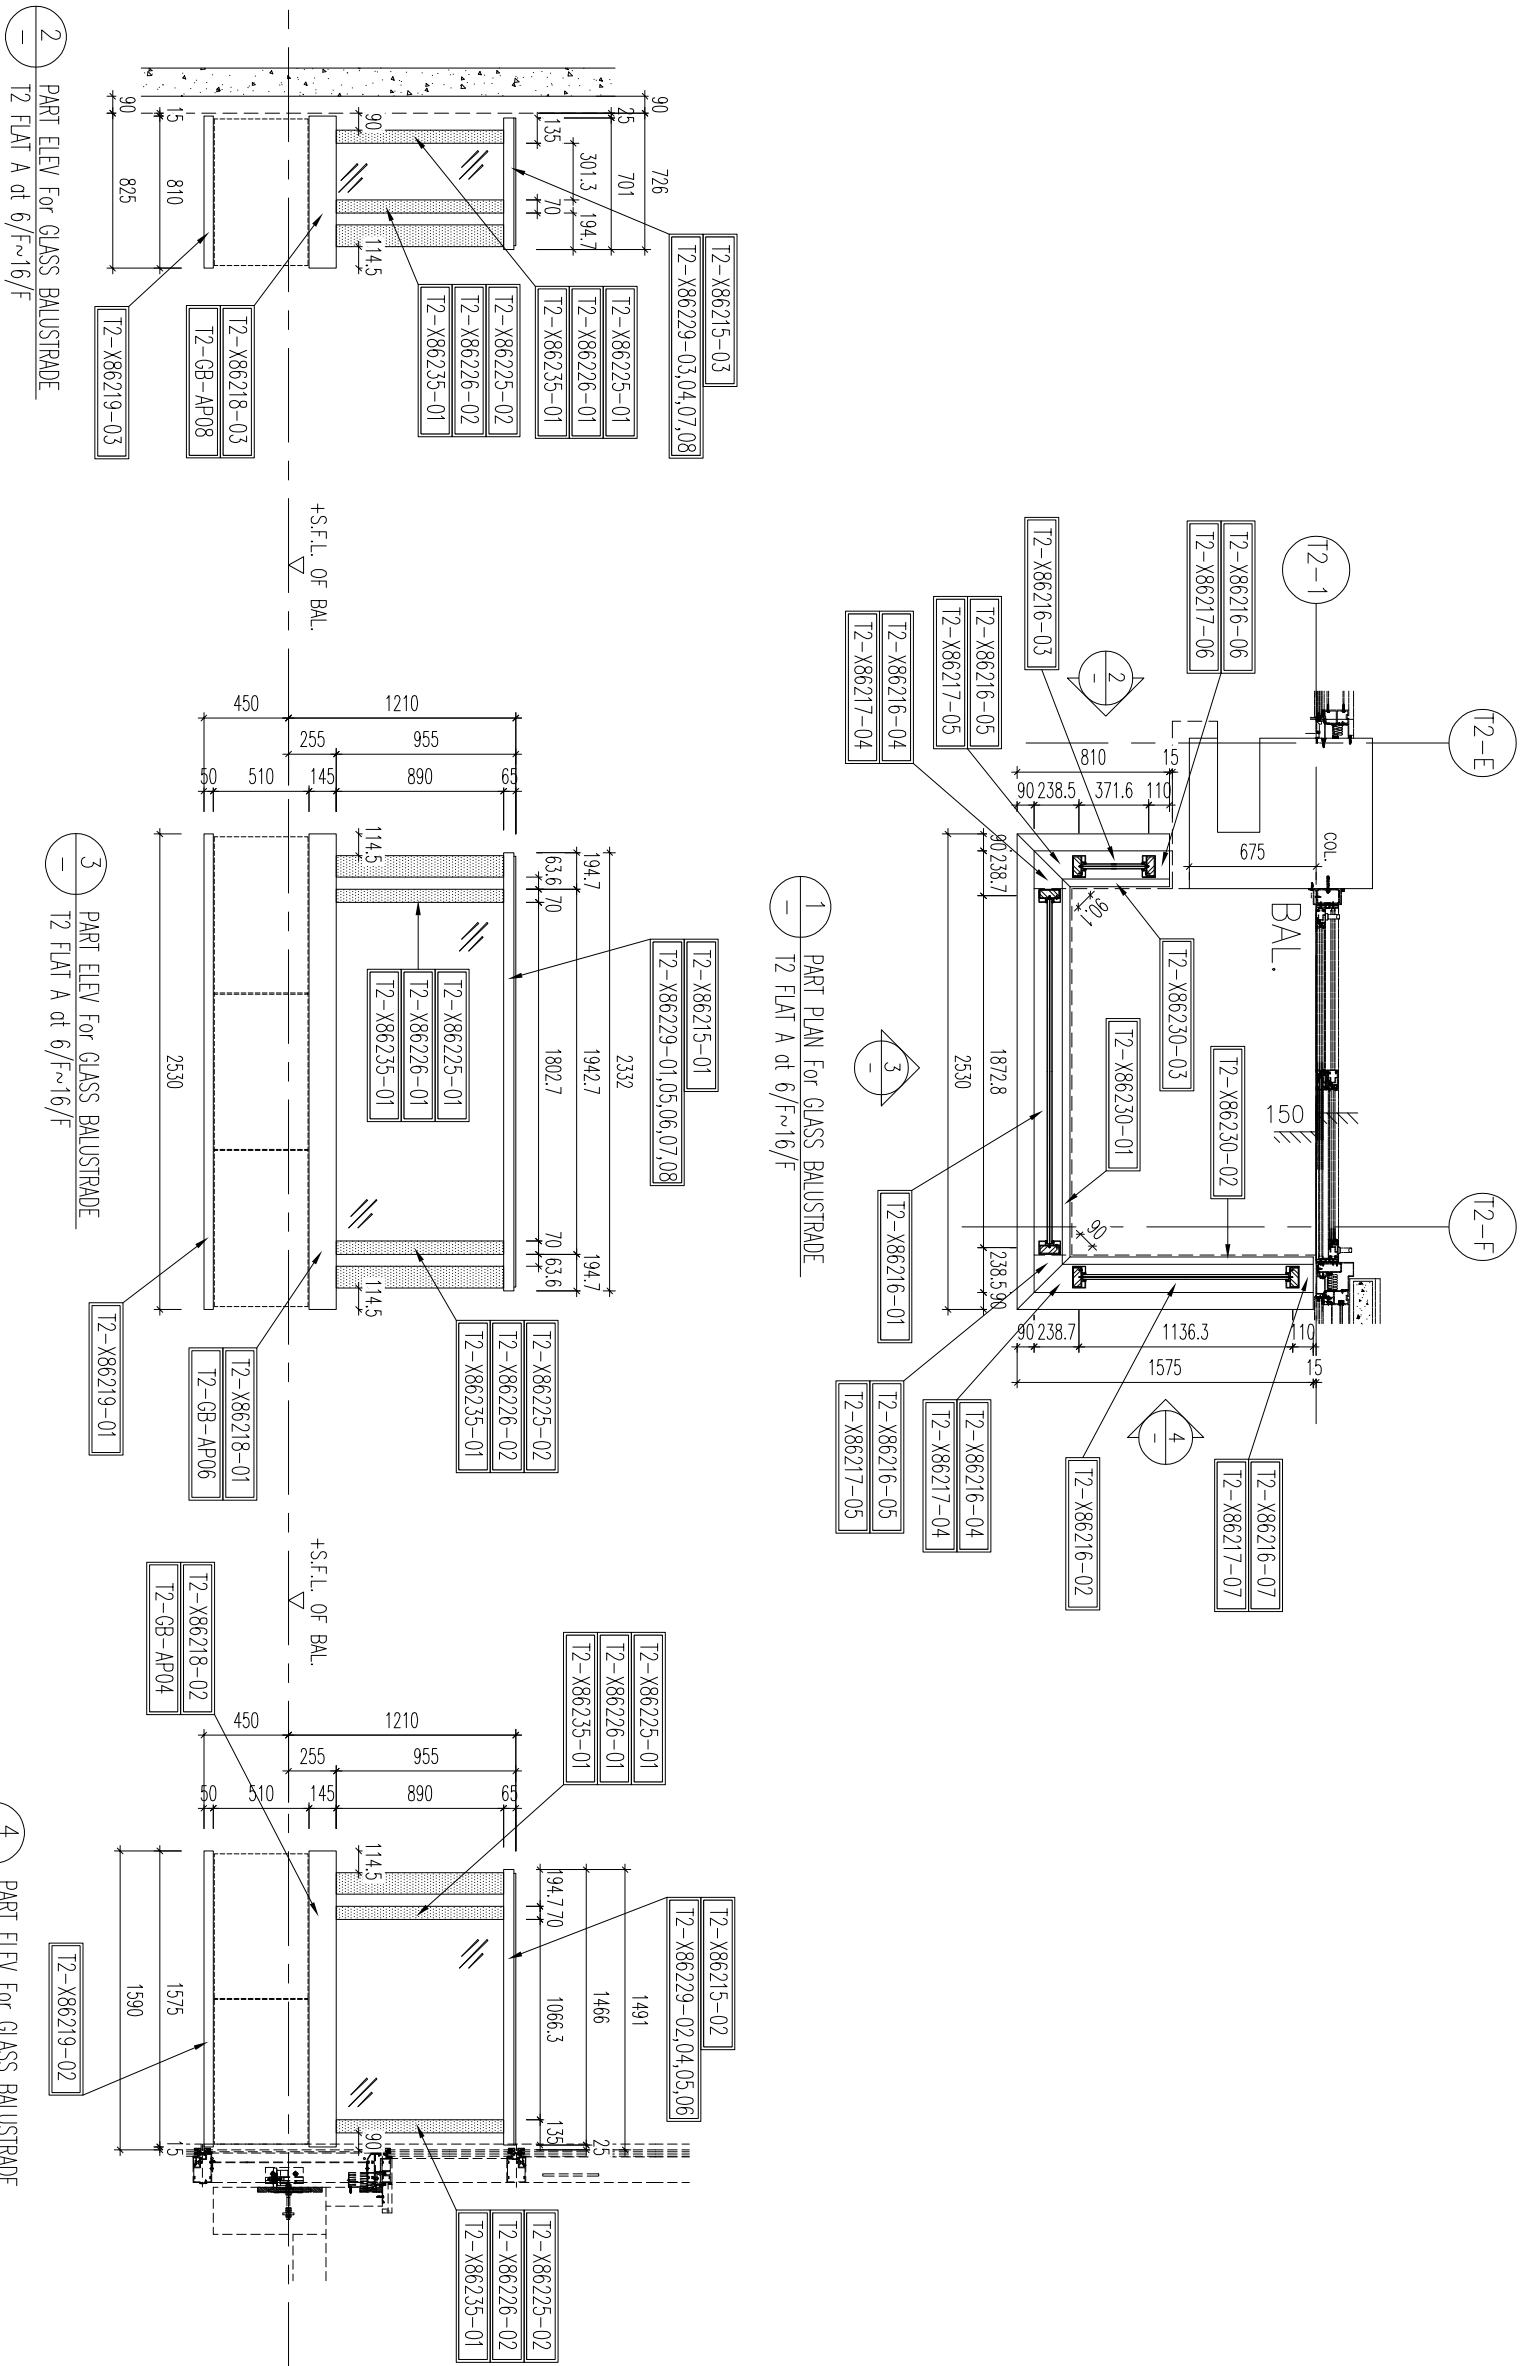

LEGEND :

AL-01 : ALUM. EXTRUSION w/100x40mm THK. GMS FLAT BAR

ALUM. EXTRUSION w/100x40mm THK. GMS FLAT BAR

GL3 : 12mm THK. CLEAR TEMPERED GLASS +1.52mm PVB+12mm THK. CLEAR TEMPERED (LAMINATE GLASS)

GB-5202-GLASS位置圖

B.D. REF. :

CLIENT :

ARCHITECT :
WONG TUNG & PARTNERS LIMITED
ARCHITECTS & PLANNERS



MAIN CONTRACTOR :

STRUCTURAL ENGINEER :



WONG TUNG & PARTNERS LIMITED
ARCHITECTS & PLANNERS

FAÇADE CONSULTANT:

MEINHARDT


NOTE :

1. ALL DIMENSIONS ARE IN mm.
2. ALL ELEVATIONS ARE VIEWED FROM OUTSIDE.
3. ALL DIMENSIONS TO BE VERIFIED ON SITE BEFORE FABRICATION.

LEGEND :

ⓧ1 ——— DETAIL MARK NO.
ⓧ001 ——— REFER SHEET NO.

1. F.F.L. --- FINISHED FLOOR LEVEL
2. S.F.L. --- STRUCTURAL FLOOR LEVEL
3. Ⓡ --- REVERSED DETAIL

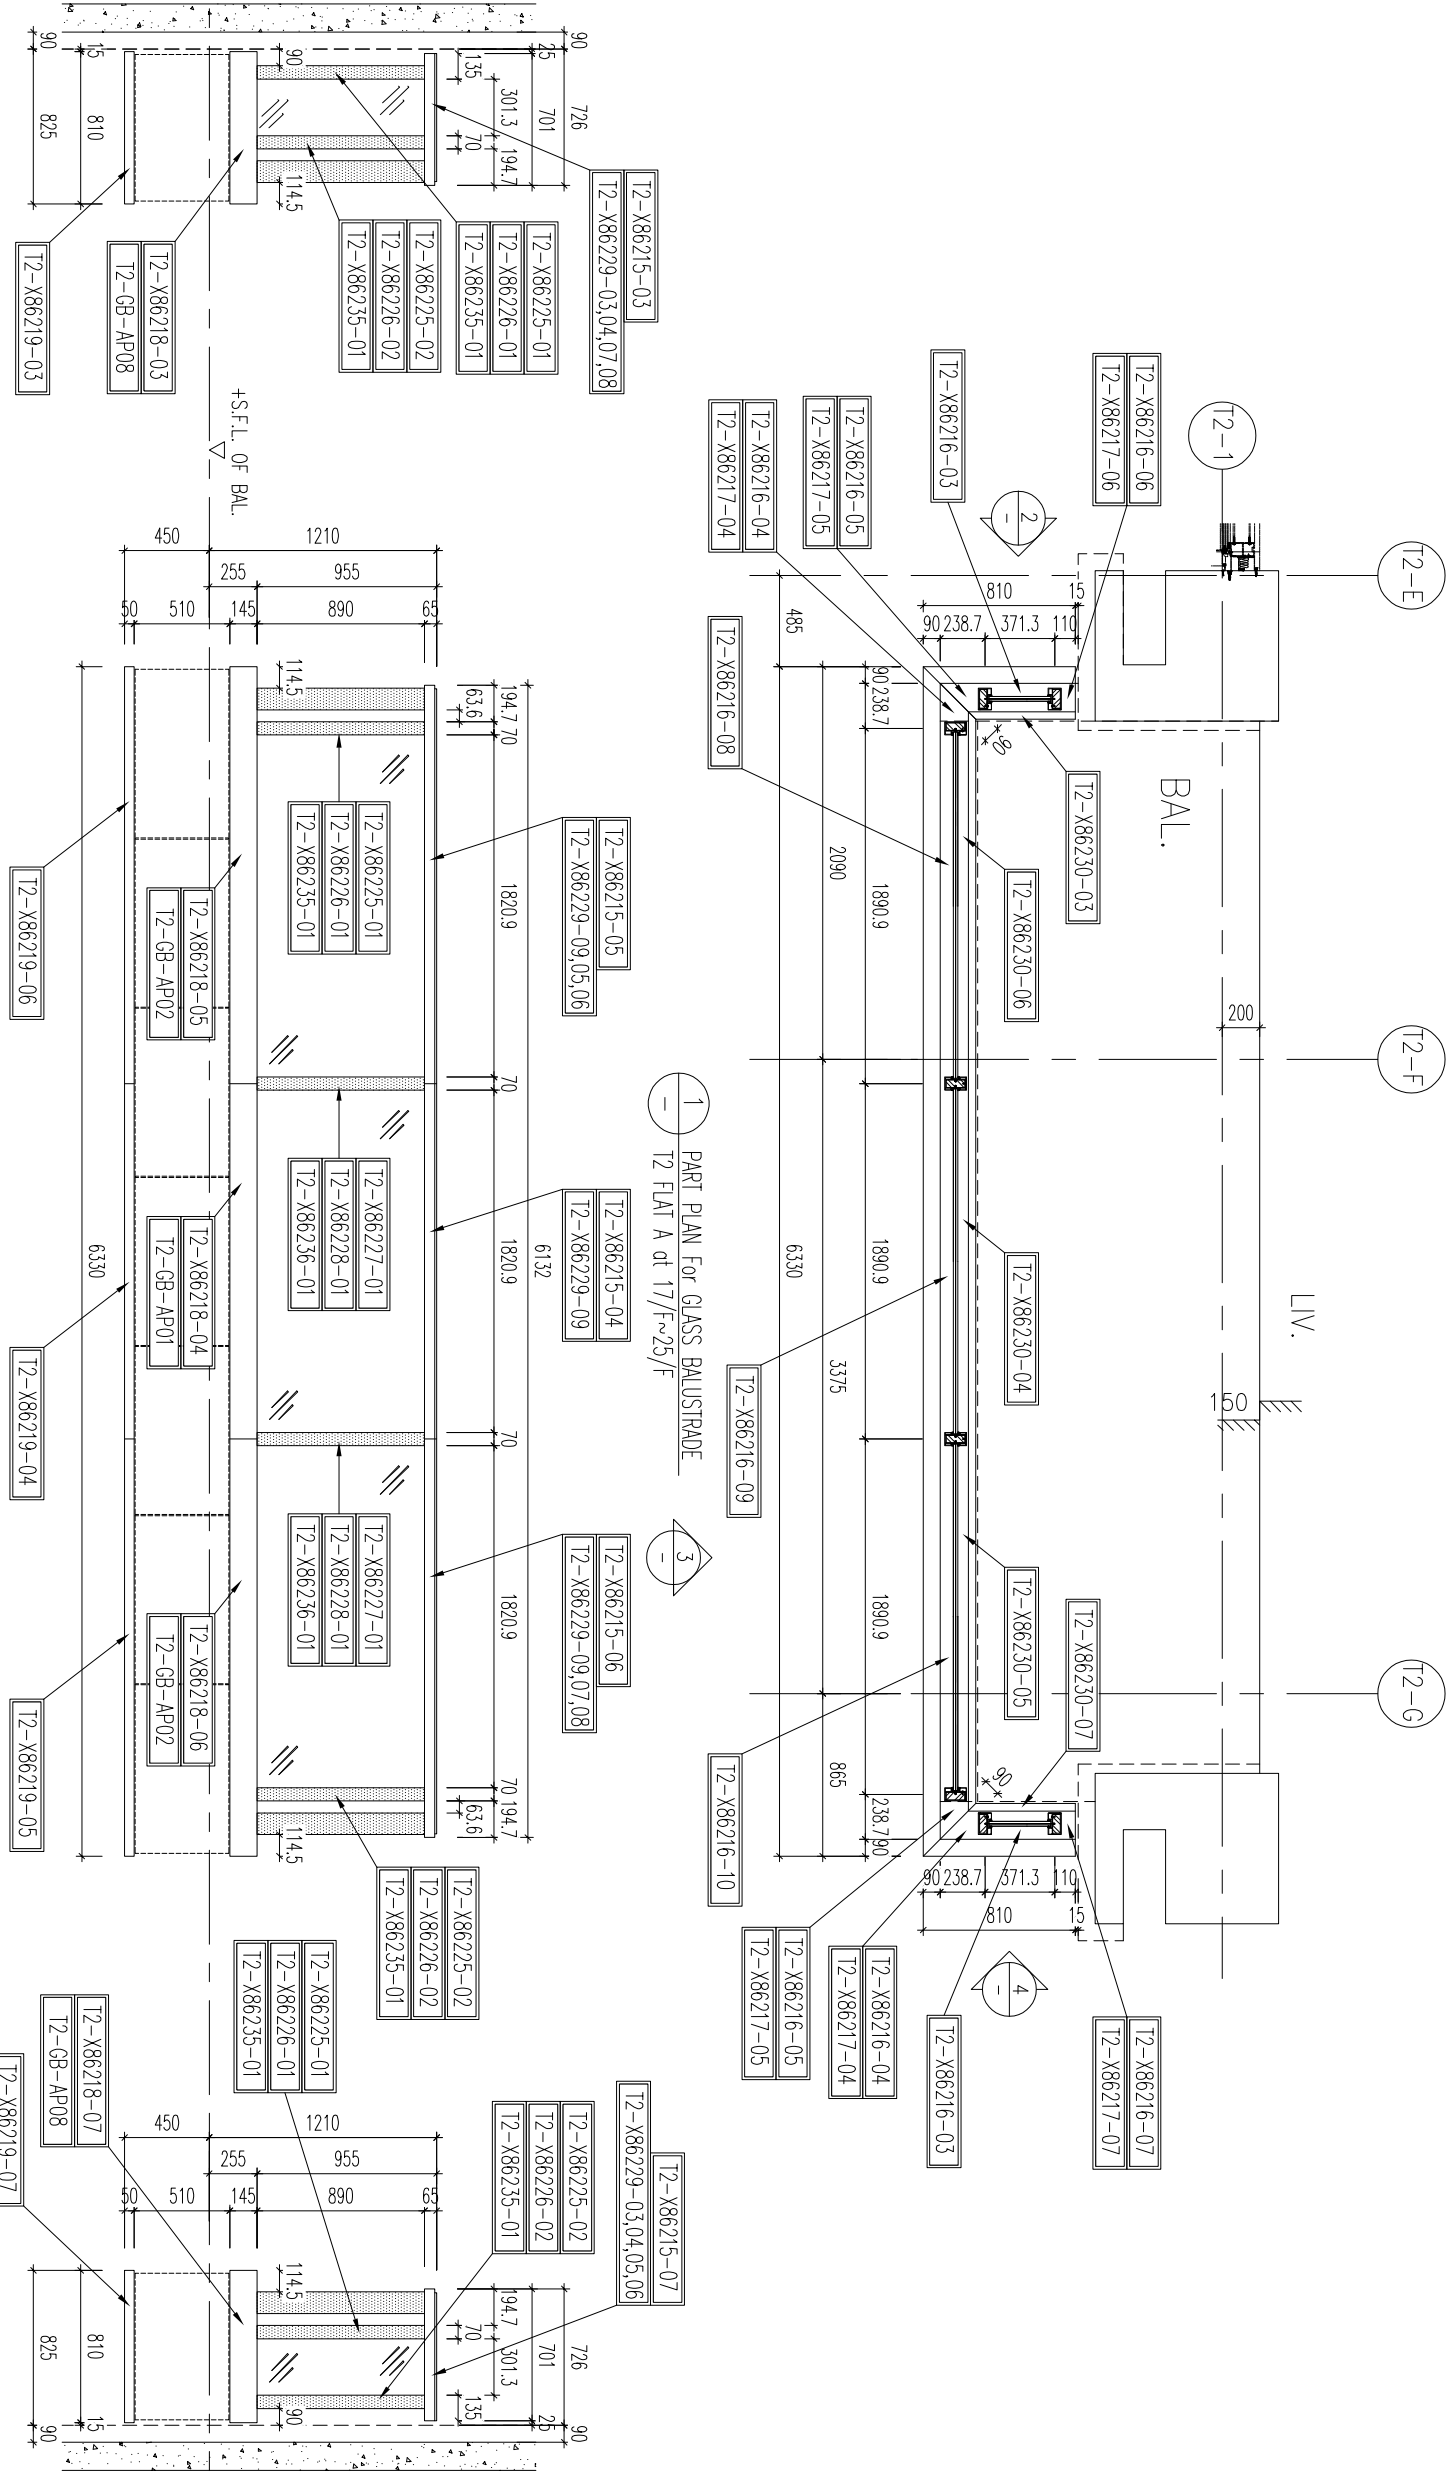

2 PART ELEV For GLASS BALUSTRADE
T2 FLAT A at 17/F~25/F

3 PART ELEV For GLASS BALUSTRADE
T2 FLAT A at 17/F~25/F

4 PART ELEV For GLASS BALUSTRADE
T2 FLAT A at 17/F~25/F

LEGEND :

AL-01 : ALUM. EXTRUSION w/100x40mm THK. GMS FLAT BAR

AL-02 : ALUM. EXTRUSION w/100x40mm THK. GMS FLAT BAR

GL3 : 12mm THK. CLEAR TEMPERED GLASS +1.52mm PVB+12mm THK. CLEAR TEMPERED (LAMINATE GLASS)

TITLE : PART ELEV and PART PLAN for GLASS BALUSTRADE AT TOWER 2 FLAT A	
DATE : 18-MAY-21	SCALE : 1:90(A1)
DRAWN BY : Ivon	CHECKED BY :
MIDU ALUMINIUM FABRICATOR LTD. Units 6-8, Sunray Industrial Centre, 1/F 610 Cho Kwo Ling Road, Kowloon Tel:23489211-4 Fax:8522727666	
JOB NO. : J-853	
PROJECT : PROPOSED RESIDENTIAL DEVELOPMENT AT N.K.I.L. 6542 YIN PING ROAD KOWLOON	
DWG NO. : J853-SD-GB-5202	REV. : D

GB-5203-GLASS位置圖

B.O. REF. :

CLIENT :

ARCHITECT :
WONG TUNG & PARTNERS LIMITED
ARCHITECTS & PLANNERS

MAIN CONTRACTOR :

STRUCTURAL ENGINEER :

WONG TUNG & PARTNERS LIMITED
ARCHITECTS & PLANNERS

FAÇADE CONSULTANT:

MEINHARDT

- NOTE :
1. ALL DIMENSIONS ARE IN mm.
 2. ALL ELEVATIONS ARE VIEWED FROM OUTSIDE.
 3. ALL DIMENSIONS TO BE VERIFIED ON SITE BEFORE FABRICATION.

LEGEND :

X1 ——— DETAIL MARK NO.
X001 ——— REFER SHEET NO.

1. F.F.L. --- FINISHED FLOOR LEVEL
2. S.F.L. --- STRUCTURAL FLOOR LEVEL
3. (R) --- REVERSED DETAIL

D	NO.	DATE	REVISION SUBJECT TO ARCH/COMMENT	REMOVED	BY	LHM

PROJECT :
PROPOSED RESIDENTIAL
DEVELOPMENT AT N.K.I.L. 6542
YIN PING ROAD
KOWLOON

TITLE :
PART ELEV and PART PLAN
for GLASS BALUSTRADE
AT TOWER 2 FLAT B


DATE : 18-MAY-21 SCALE : 1:90(A1)

DRAWN BY : Ivon CHECKED BY :


MIDI ALUMINIUM FABRICATOR LTD.
Units 6-8, Sunray Industrial Centre, 1/F
610 Cho Kwo Ling Road, Kowloon
Tel:23489211-4 Fax:8522727666

DWG NO. : J853-SD-GB-5203

REV. : D

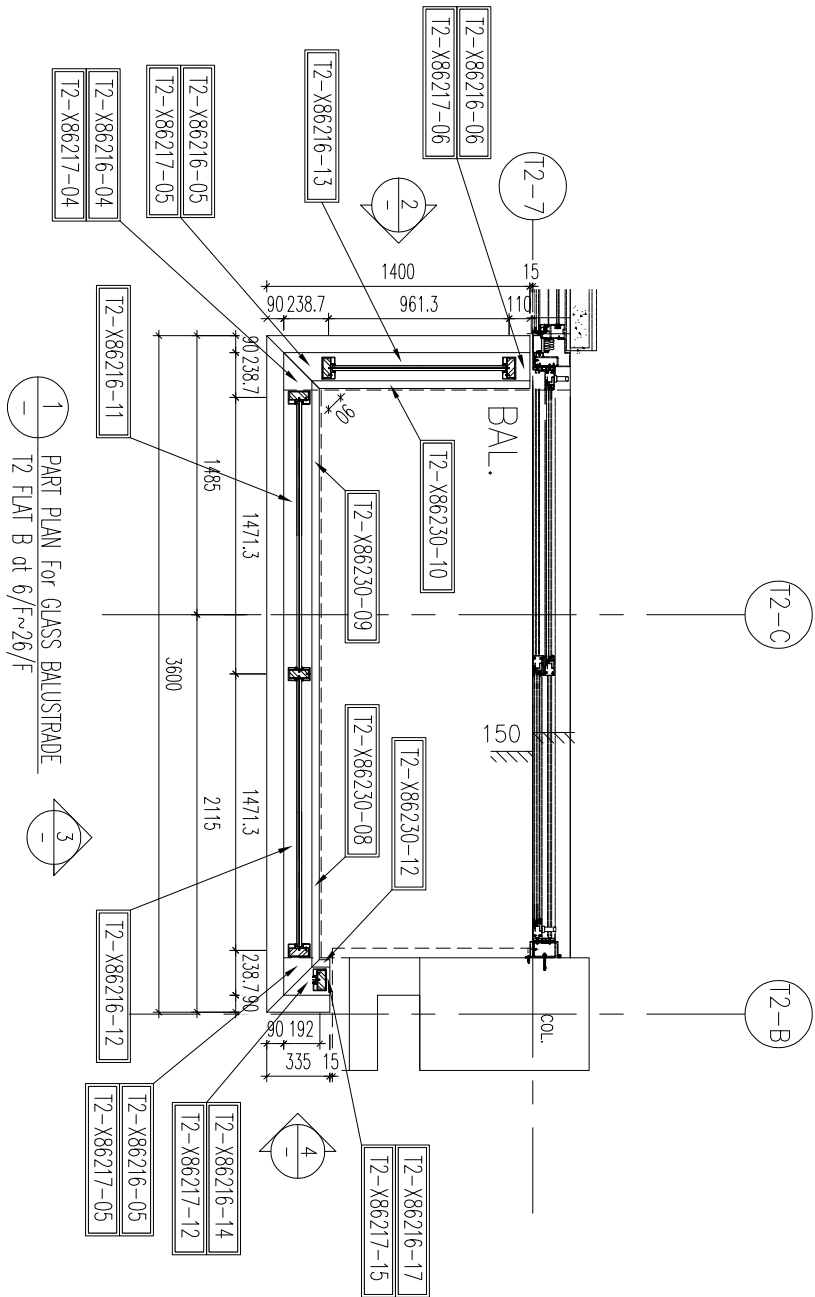

1 PART PLAN for GLASS BALUSTRADE
T2 FLAT B at 6/F~26/F

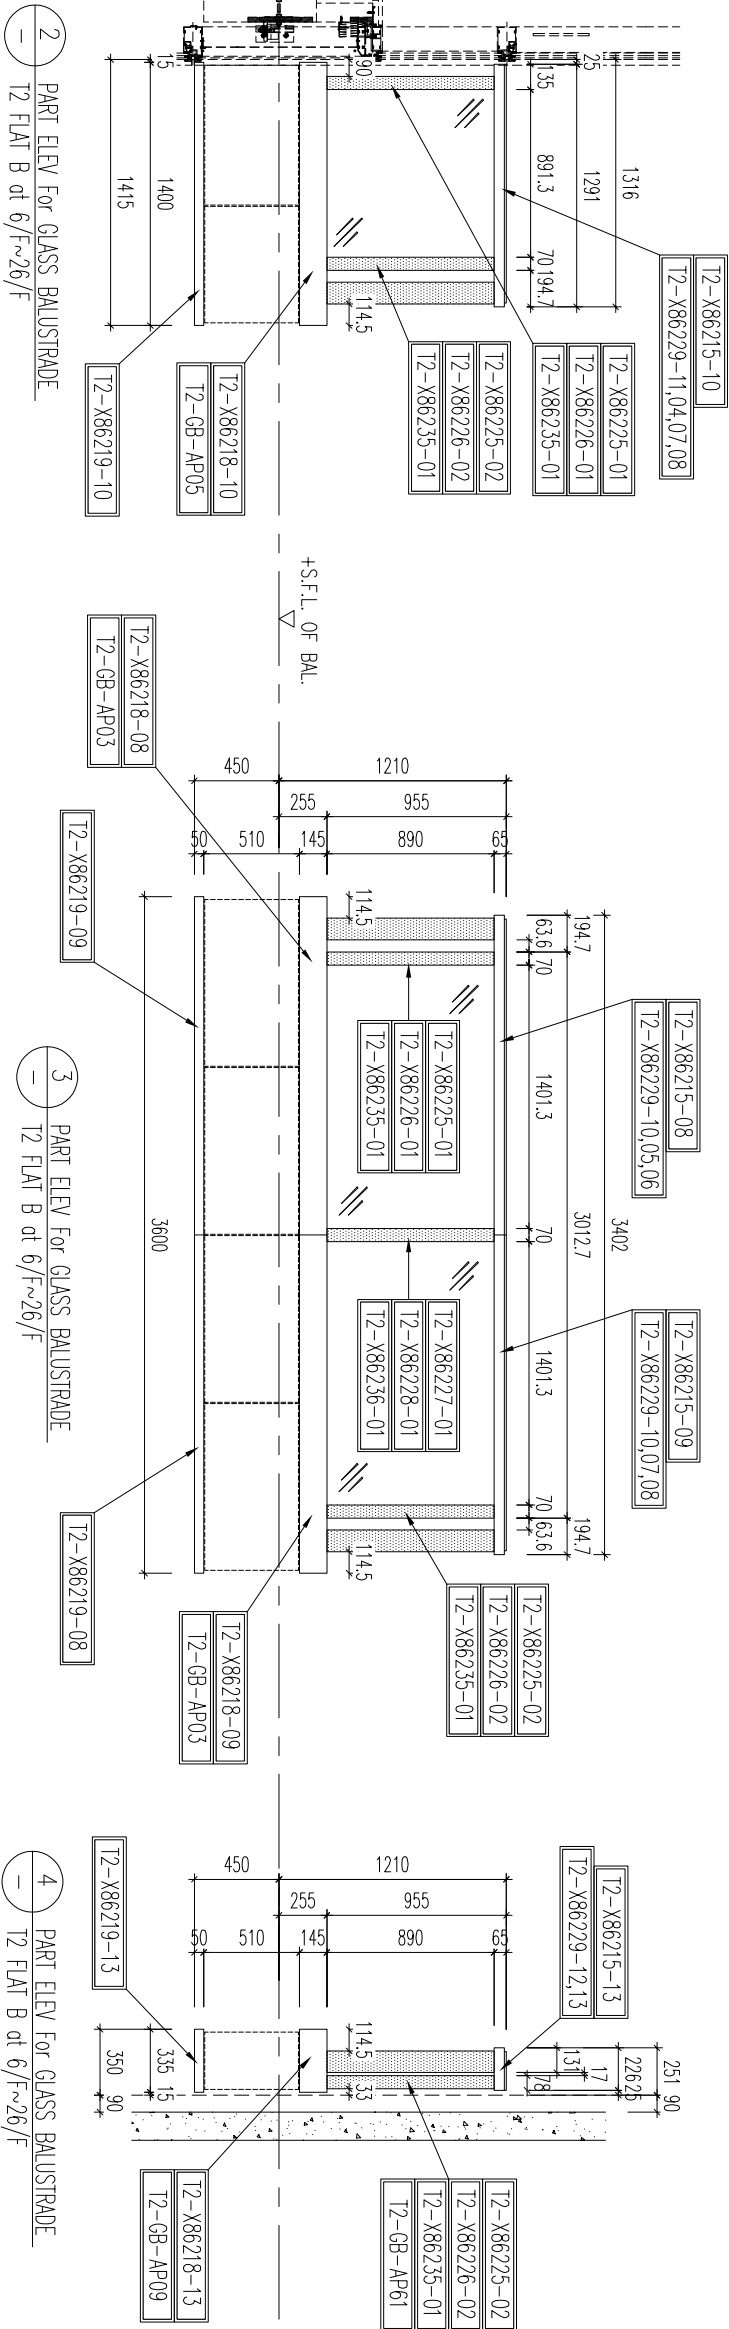

2 PART ELEV for GLASS BALUSTRADE
T2 FLAT B at 6/F~26/F

3 PART ELEV for GLASS BALUSTRADE
T2 FLAT B at 6/F~26/F

4 PART ELEV for GLASS BALUSTRADE
T2 FLAT B at 6/F~26/F

LEGEND :

AL-01 : ALUM. EXTRUSION w/100x40mm THK. GMS FLAT BAR

AL-02 : ALUM. EXTRUSION w/100x40mm THK. GMS FLAT BAR

GL3 : 12mm THK. CLEAR TEMPERED GLASS +1.52mm PVB+12mm THK. CLEAR TEMPERED (LAMINATE GLASS)

GB-5204-GLASS位置圖

B.O. REF. :

CLIENT :

ARCHITECT :
WONG TUNG & PARTNERS LIMITED
ARCHITECTS & PLANNERS

MAIN CONTRACTOR :

STRUCTURAL ENGINEER :

WONG TUNG & PARTNERS LIMITED
ARCHITECTS & PLANNERS

FAÇADE CONSULTANT:

MEINHARDT

- NOTE :
1. ALL DIMENSIONS ARE IN mm.
 2. ALL ELEVATIONS ARE VIEWED FROM OUTSIDE.
 3. ALL DIMENSIONS TO BE VERIFIED ON SITE BEFORE FABRICATION.

LEGEND :

X1 ——— DETAIL MARK NO.
X001 ——— REFER SHEET NO.

1. F.F.L. --- FINISHED FLOOR LEVEL
2. S.F.L. --- STRUCTURAL FLOOR LEVEL
3. (R) --- REVERSED DETAIL

D	NO.	DATE	REVISION SUBJECT TO ARCH/COMMENT	REMOVED	LHM	BY
---	-----	------	----------------------------------	---------	-----	----

JOB NO. : J-853

PROJECT : PROPOSED RESIDENTIAL
DEVELOPMENT AT N.K.I.L. 6542
YIN PING ROAD
KOWLOON

TITLE : PART ELEV and PART PLAN
for GLASS BALUSTRADE
AT TOWER 2 FLAT C)


DATE : 18-MAY-21 SCALE : 1:90(A1)

DRAWN BY : Ivon CHECKED BY :


MIDI ALUMINIUM FABRICATOR LTD.
Units 6-8, Sunray Industrial Centre, 1/F
610 Cho Kwo Ling Road, Kowloon
Tel:23489211-4 Fax:8527272666

DWG NO. : J853-SD-GB-5204

REV. : D

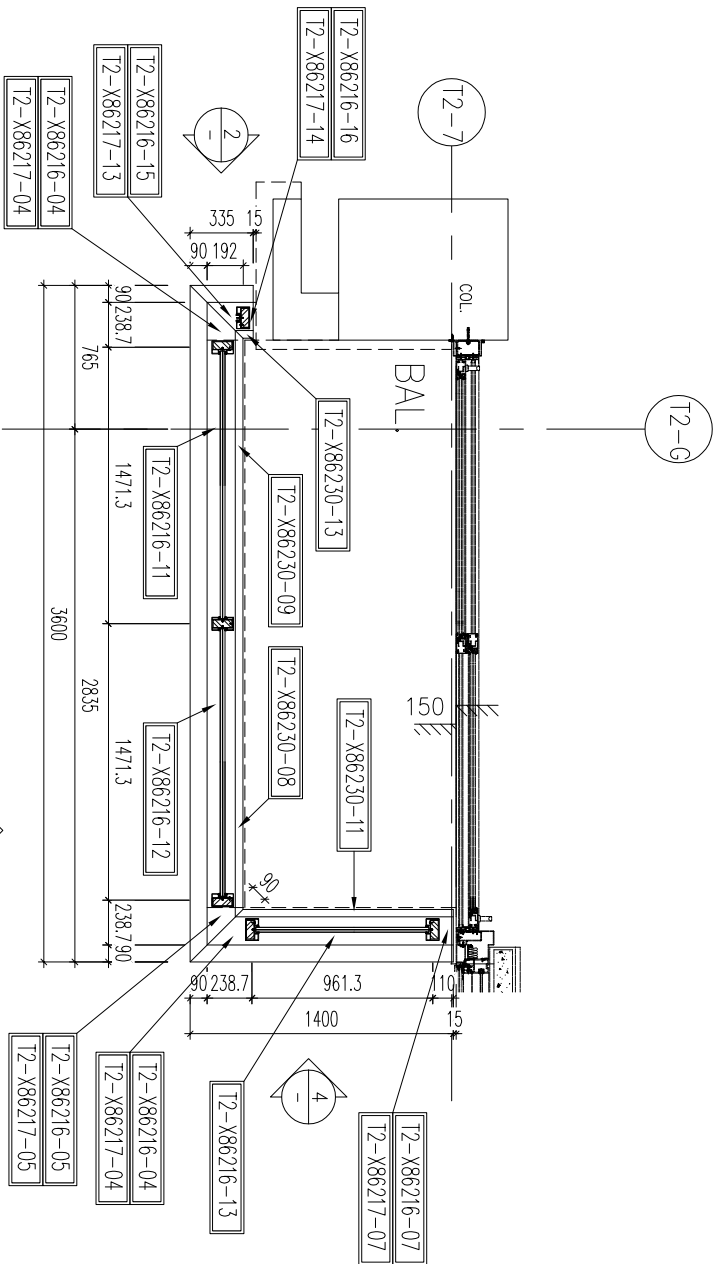

1 PART PLAN For GLASS BALUSTRADE
T2 FLAT C at 5/F~26/F

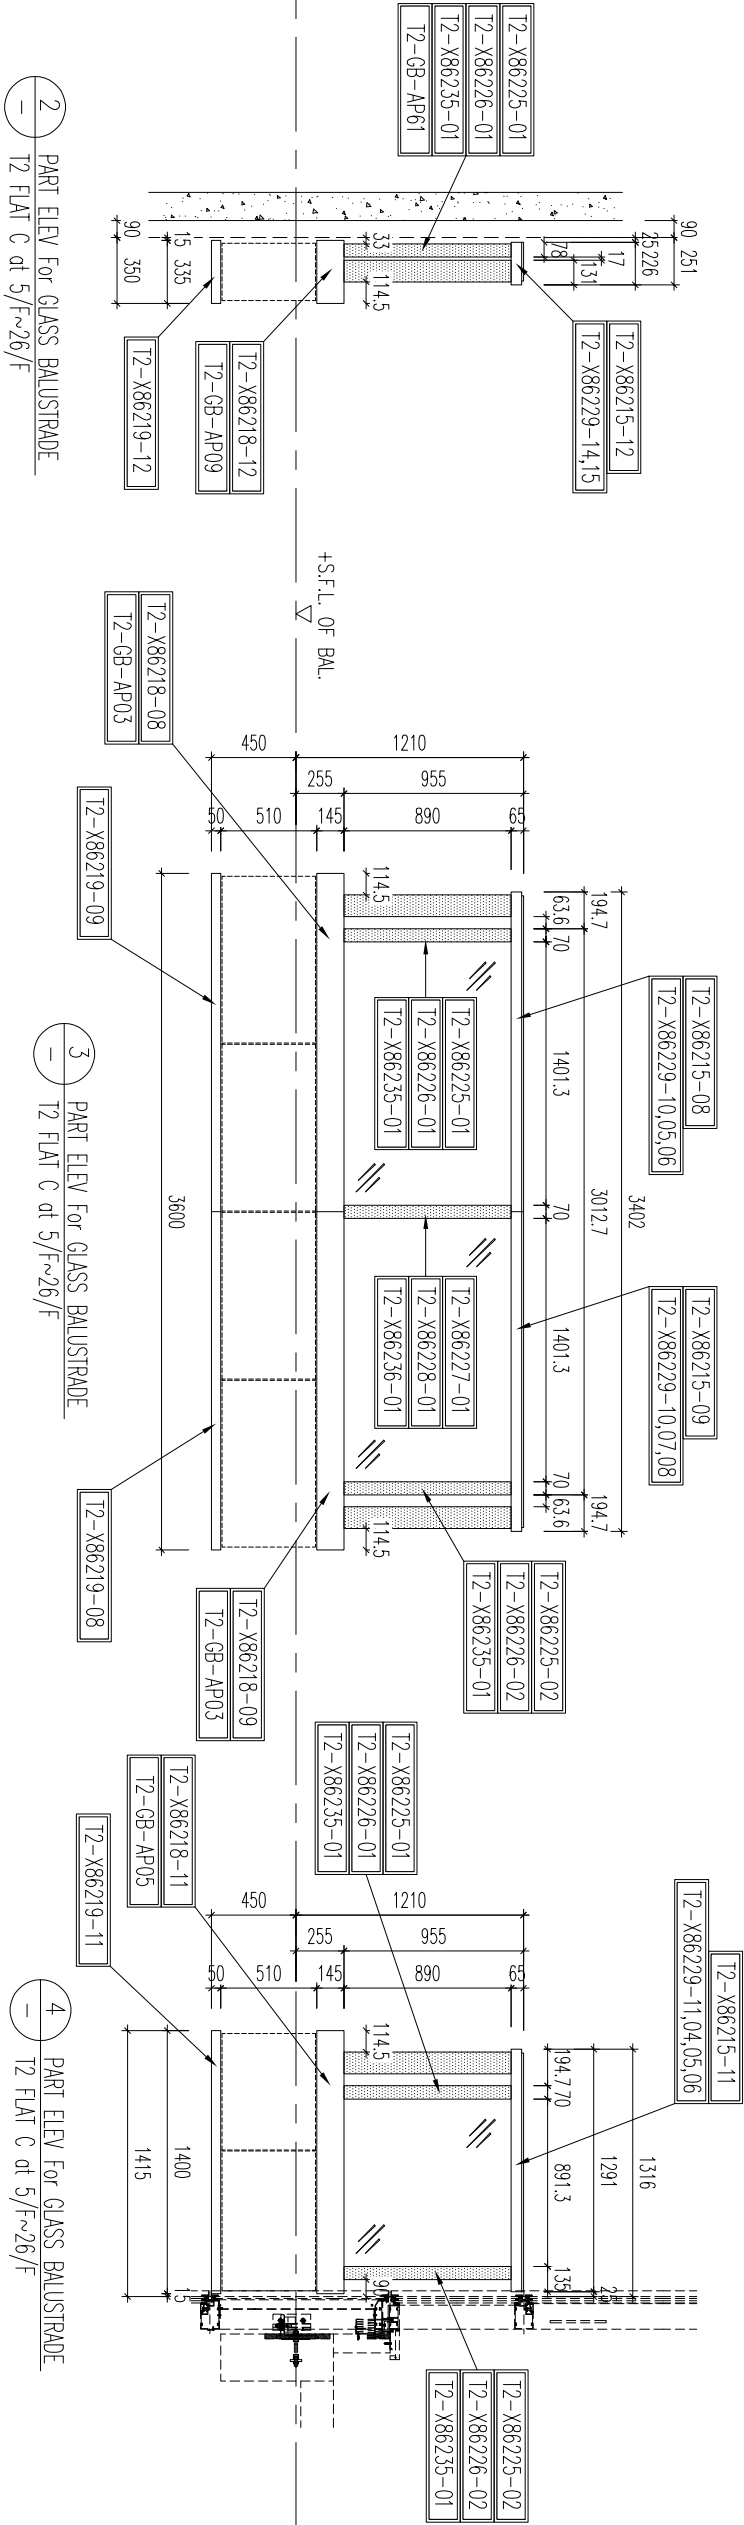

2 PART ELEV For GLASS BALUSTRADE
T2 FLAT C at 5/F~26/F

3 PART ELEV For GLASS BALUSTRADE
T2 FLAT C at 5/F~26/F

4 PART ELEV For GLASS BALUSTRADE
T2 FLAT C at 5/F~26/F

LEGEND :

AL-01 : ALUM. EXTRUSION w/100x40mm THK. GMS FLAT BAR

AL-02 : ALUM. EXTRUSION w/100x40mm THK. GMS FLAT BAR

GL3 : 12mm THK. CLEAR TEMPERED GLASS +1.52mm PVB+12mm THK. CLEAR TEMPERED (LAMINATE GLASS)

GB-5205-GLASS位置圖

B.D. REF :

CLIENT :

ARCHITECT : **WONG TUNG & PARTNERS LIMITED**

MAIN CONTRACTOR :

STRUCTURAL ENGINEER :



WONG TUNG & PARTNERS LIMITED
ARCHITECTS & PLANNERS

FACADE CONSULTANT:

NEIN+PDI

NOTE

1. ALL DIMENSIONS ARE IN mm.
2. ALL ELEVATIONS ARE VIEWED FROM OUTSIDE.
3. ALL DIMENSIONS TO BE VERIFIED ON SITE BEFORE FABRICATION.

LEGEND :



1. F.F.L. -- FINISHED FLOOR LEVEL
2. S.F.L. -- STRUCTURAL FLOOR LEVEL
3. (R) -- REVERSED DETAIL

D	REVISION SUBJECT TO ARCH.COMMENT	DATE	REVISED	BY
12/04/2022				

JOB NO.: J-853

PROJECT :

PROPOSED RESIDENTIAL
DEVELOPMENT AT N.K.I.L. 6542Z

KOWLOON

TITLE :
PART ELEV and PART PLAN
for GLASS BALUSTRADE
AT TOWER 2 FLAT D


DATE : 18-MAY-21 SCALE : 1:90(A1)

DRAWN BY : Ivoan




610 Cha Kwo Ling Road, Kowloon
Tel: 23489211-4 Fax: (852) 27727666


DWG NO. : J853-SD-GB-5205

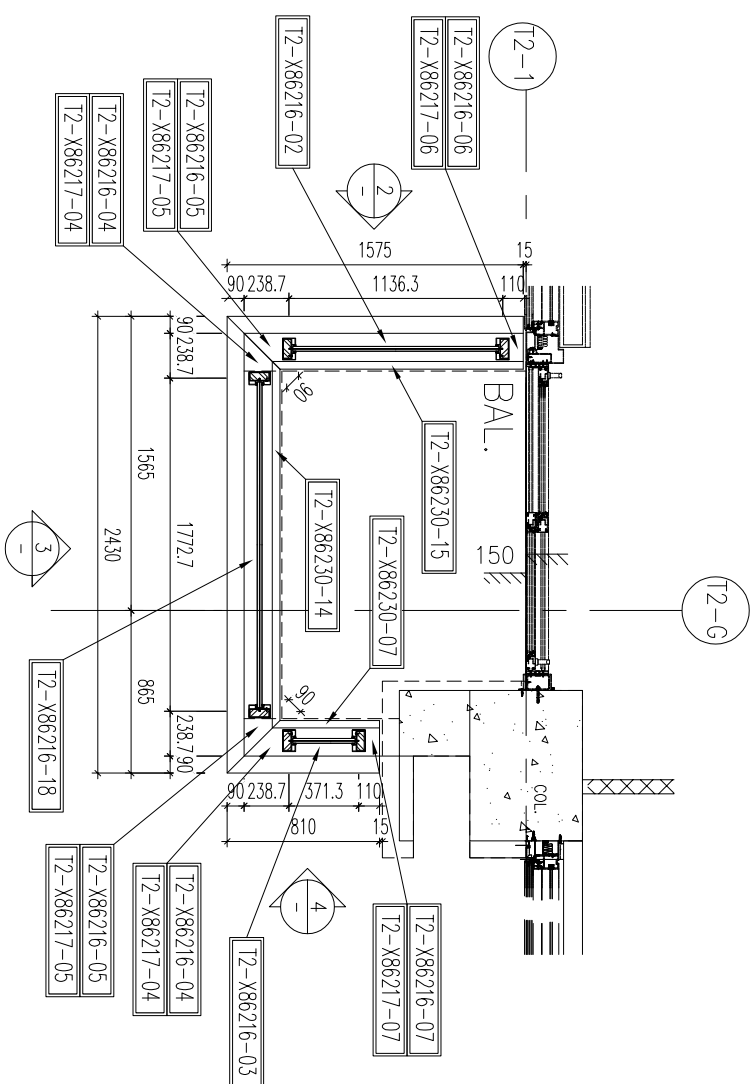


1	PART PLAN For GLASS BALUSTRADE
—	T2 FLAT D at 6/F~16/F

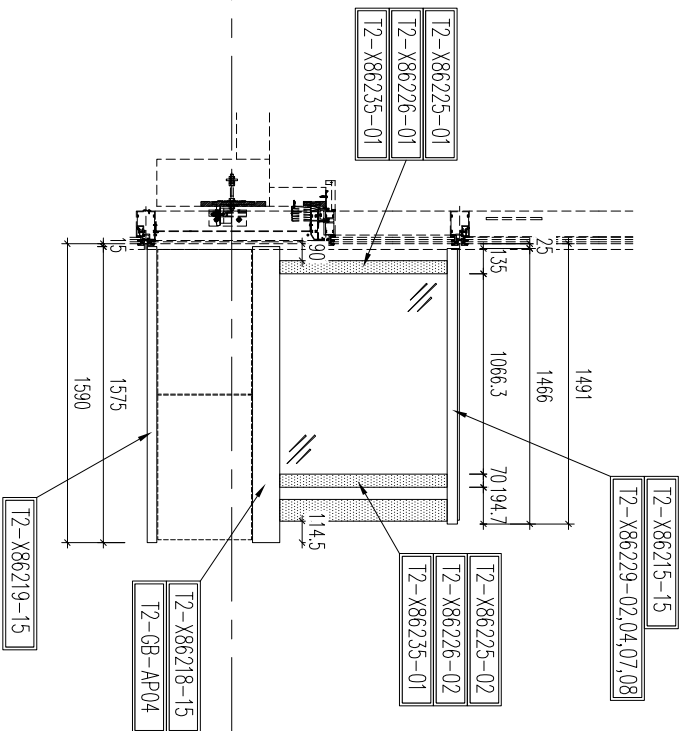

2	PART ELEV For GLASS BALUSTRADE
-	T2 FLAT D at 6/F~16/F

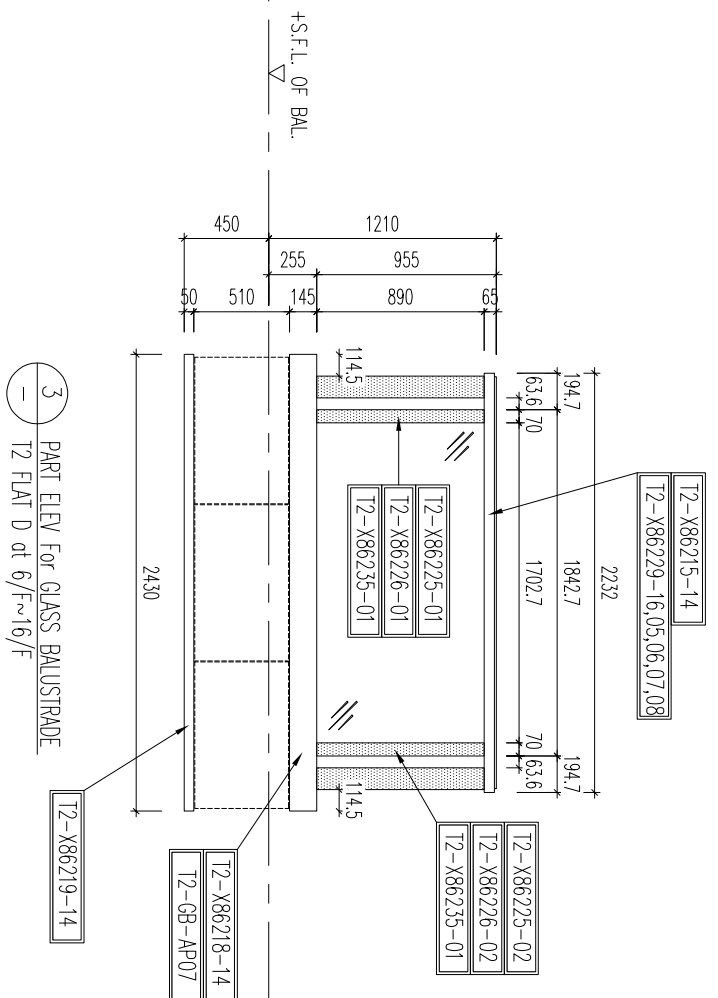

3	PART ELEV For GLASS BALUSTRADE
—	T2 FLAT D at 6/F~16/F

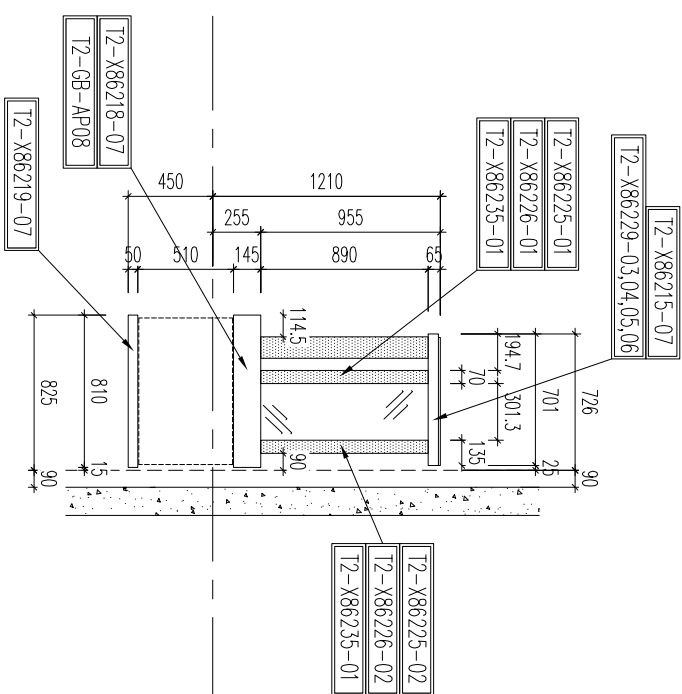

4	PART ELEV For GLASS BALUSTRADE
-	T2 FLAT D at 6/F~16/F

LEGEND :

AL-01 : ALUM. EXTRUSION w/100x40mm THK. GMS FLAT BAR

AL-02 : ALUM. EXTRUSION w/100x40mm THK. GMS FLAT BAR

(GL3) : 12mm THK. CLEAR TEMPERED GLASS +1.52mm PVB+12mm THK. CLEAR TEMPERED (LAMINATE GLASS)

GB-5302-GLASS位置圖

B.O. REF. :

CLIENT :

ARCHITECT :
WONG TUNG & PARTNERS LIMITED
ARCHITECTS & PLANNERS



MAIN CONTRACTOR :

STRUCTURAL ENGINEER :



WONG TUNG & PARTNERS LIMITED
ARCHITECTS & PLANNERS

FAÇADE CONSULTANT:

MEINHARDT


NOTE :

1. ALL DIMENSIONS ARE IN mm.
2. ALL ELEVATIONS ARE VIEWED FROM OUTSIDE.
3. ALL DIMENSIONS TO BE VERIFIED ON SITE BEFORE FABRICATION.


LEGEND :

X1 ——— DETAIL MARK NO.
X001 ——— REFER SHEET NO.


1. F.F.L. --- FINISHED FLOOR LEVEL
2. S.F.L. --- STRUCTURAL FLOOR LEVEL
3. (R) --- REVERSED DETAIL

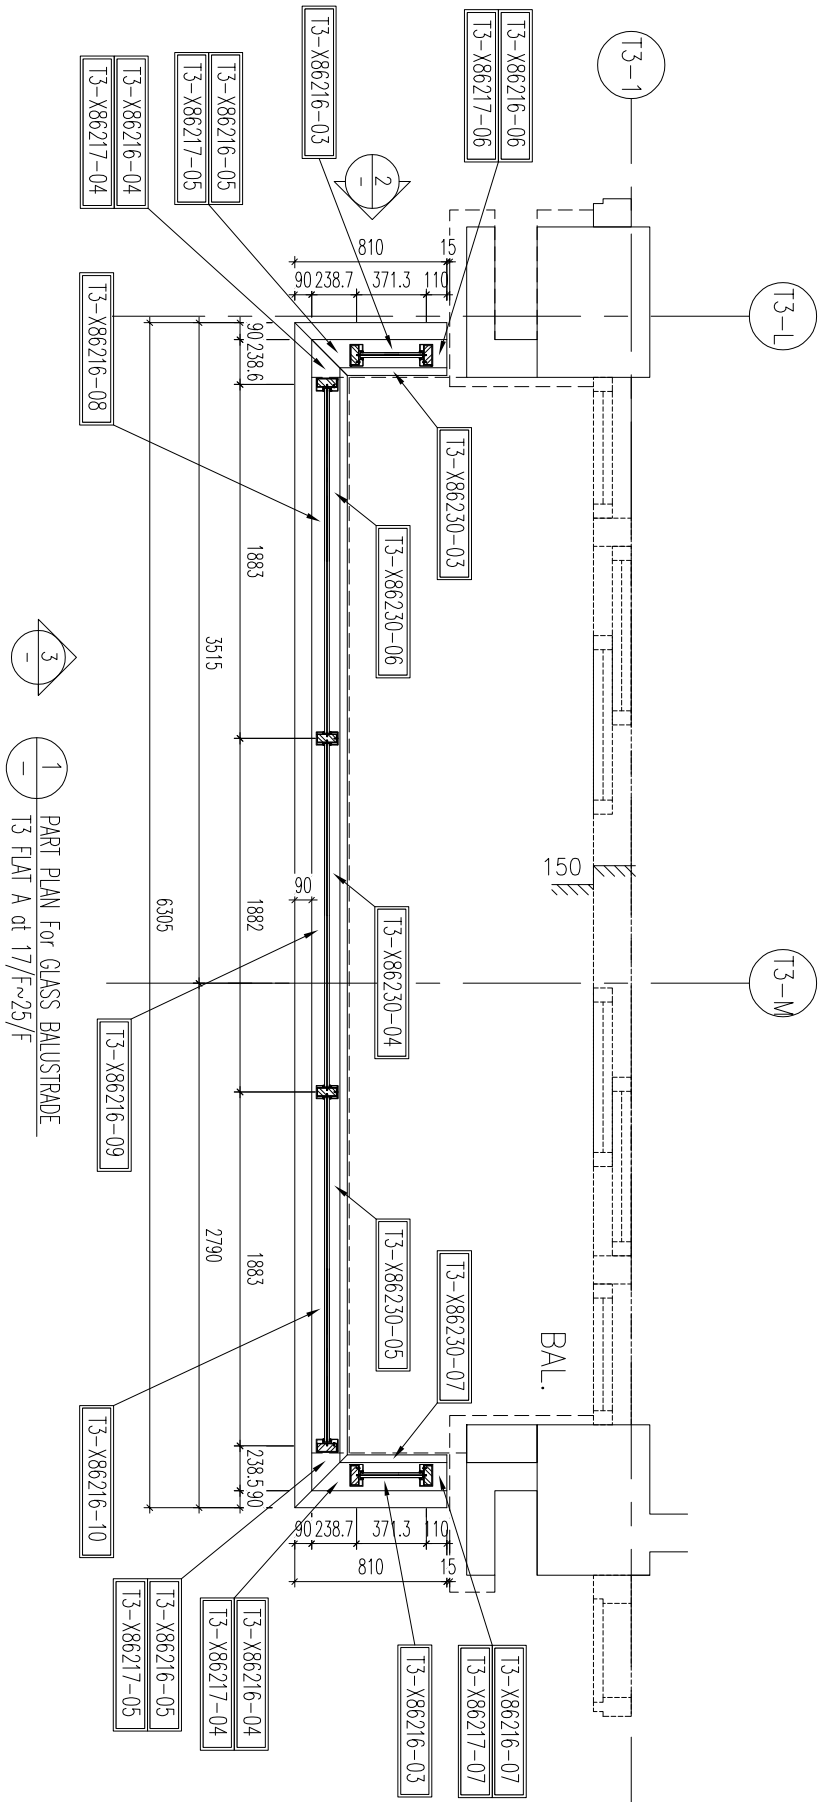

1 PART PLAN For GLASS BALUSTRADE
T3 FLAT A at 17/F~25/F

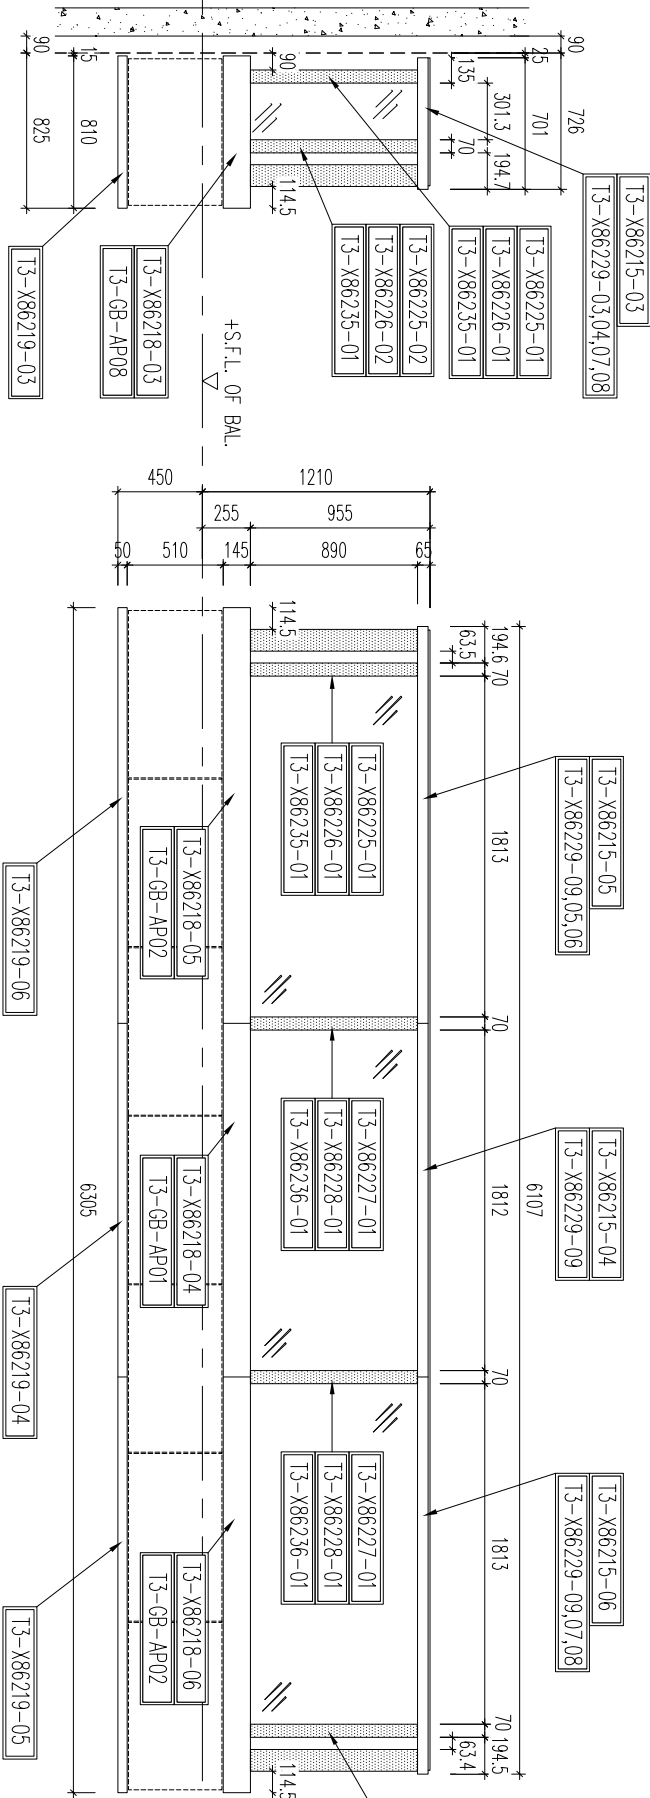

2 PART ELEV For GLASS BALUSTRADE
T3 FLAT A at 17/F~25/F

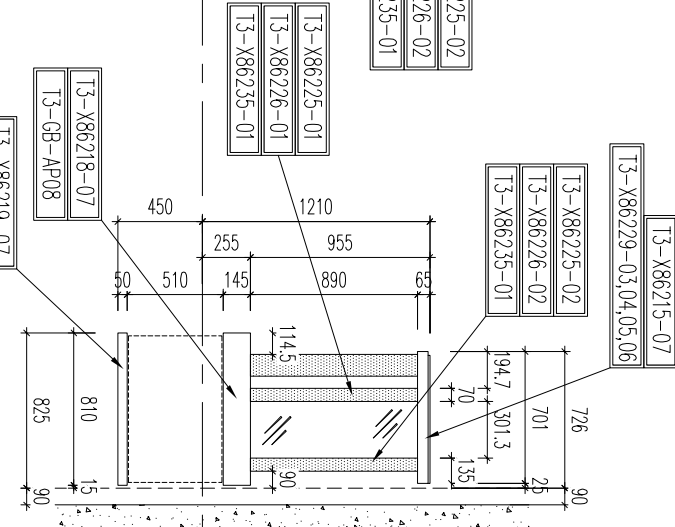

4 PART ELEV For GLASS BALUSTRADE
T3 FLAT A at 17/F~25/F

LEGEND :

AL-01 : ALUM. EXTRUSION w/100x40mm THK. GMS FLAT BAR

AL-02 : ALUM. EXTRUSION w/100x40mm THK. GMS FLAT BAR

GL3 : 12mm THK. CLEAR TEMPERED GLASS +1.52mm PVB+12mm THK. CLEAR TEMPERED (LAMINATE GLASS)

TITLE : PART ELEV and PART PLAN for GLASS BALUSTRADE AT TOWER 3 FLAT A KOWLOON	
DATE : 18-MAY-21	SCALE : 1:90(A1)
DRAWN BY : Ivon	CHECKED BY :
 Units 6-8, Sunny Industrial Centre, 1/F 610 Cho Kwo Ling Road, Kowloon Tel:23489211-4 Fax:8522727666	
DWG NO. : JB53-SD-GB-5302	REV. : D

GB-5303-GLASS位置圖

B.D. REF :

CLIENT :

ARCHITECT : **WONG TUNG & PARTNERS LIMITED**

ARCHITECTS & PLANNER



MAIN CONTRACTOR

STRUCTURAL ENGINEER :



WONG TUNG & PARTNERS LIMITED
ARCHITECTS & PLANNERS

FACADE CONSULTANT:

VENARDI

NOTE

1. ALL DIMENSIONS ARE IN mm.
2. ALL ELEVATIONS ARE VIEWED FROM OUTSIDE.
3. ALL DIMENSIONS TO BE VERIFIED ON SITE BEFORE FABRICATION.

LEGEND :



1. F.F.L. -- FINISHED FLOOR LEVEL
2. S.F.L. -- STRUCTURAL FLOOR LEVEL
3. (R) -- REVERSED DETAIL

D	12/04/2022	REVISION SUBJECT TO ARCH.COMMENT	LPH
NO.	DATE	REVISED	BY

JOB NO.

U-853

PROJECT

PROPOSED RESIDENTIAL

DEVELOPMENTAL N.K.I.L. 6342

YIN PING ROAD

KOWLOON

PART CIV AND D

for GLASS BALUSTRADE

AT TOWER 3 FLAT B

DATE : 18-MAY-21 SCALE : 1:90(A1)


DRAWN BY : Ivoan



Units 6-8, Sunray Industrial Centre,

Tel: 23489211-4 Fax: (852) 2772766

DWG NO. : J853-SD-GB-5303

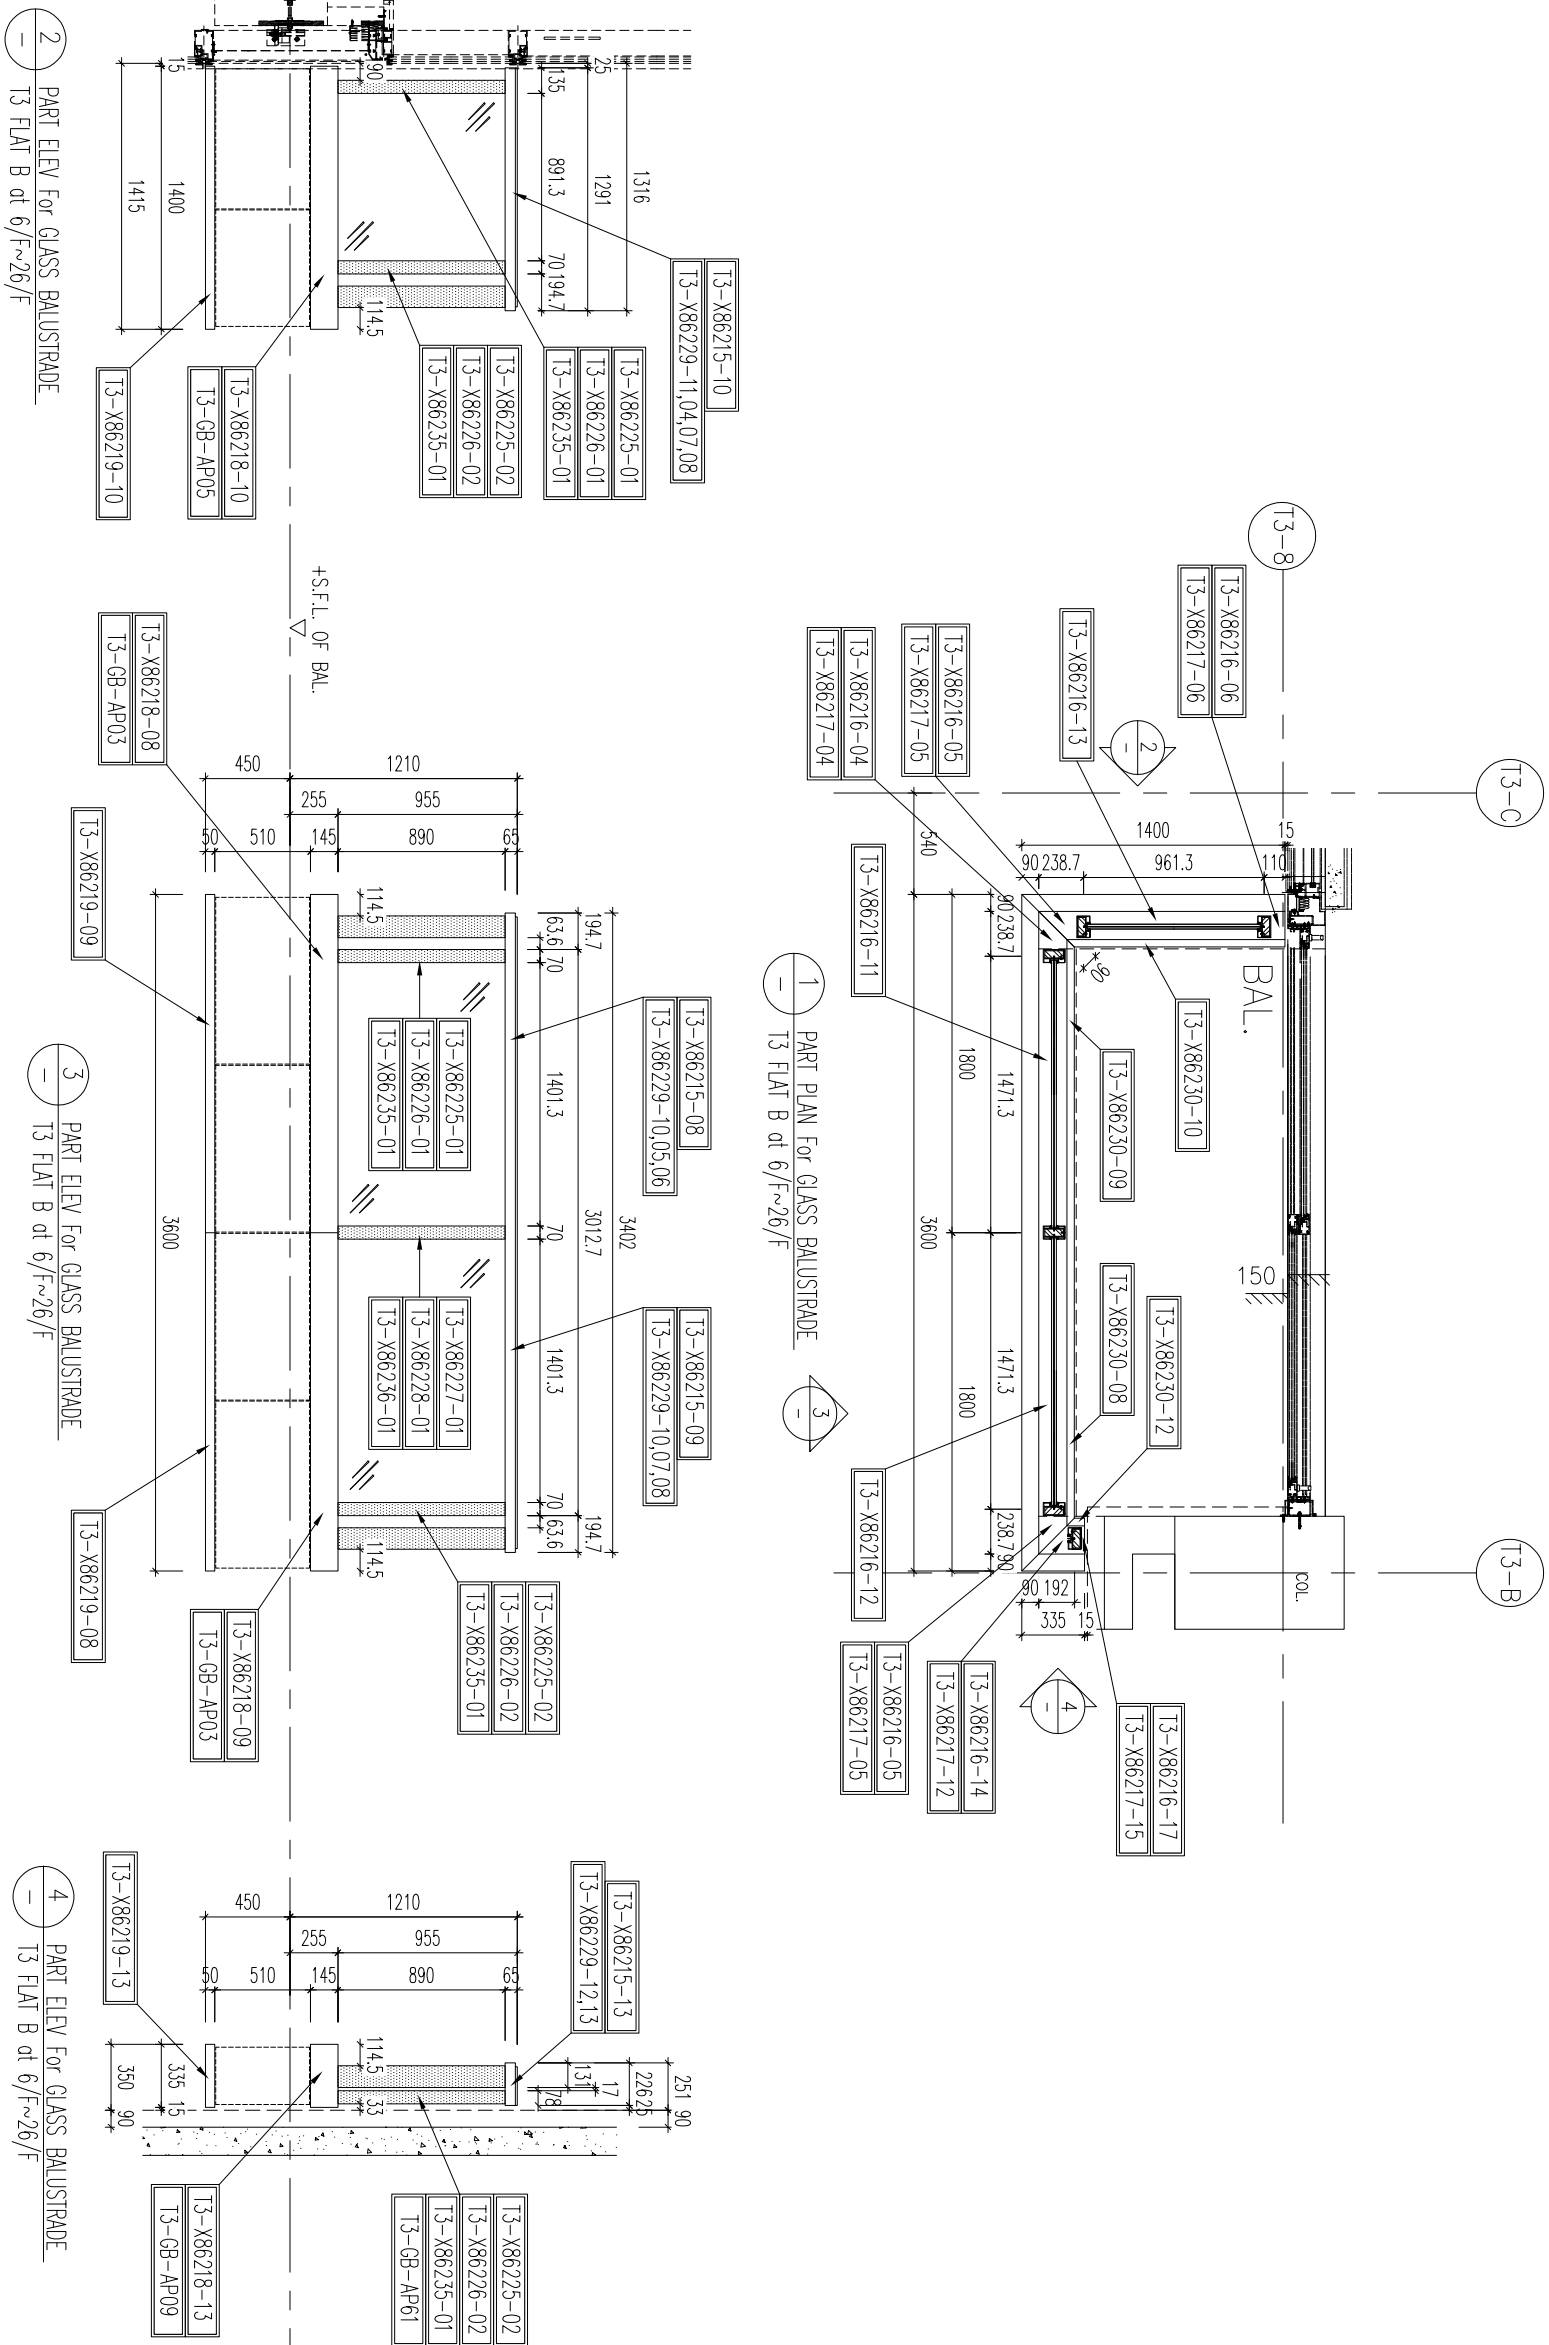


LEGEND :

AL-01 : ALUM. EXTRUSION w/100x40mm THK. GMS FLAT BAR


AL-02 : ALUM. EXTRUSION w/100x40mm THK. GMS FLAT BAR

(GL3) : 12mm THK. CLEAR TEMPERED GLASS +1.52mm PVB+12mm THK. CLEAR TEMPERED (LAMINATE GLASS)

GB-5304-GLASS位置圖

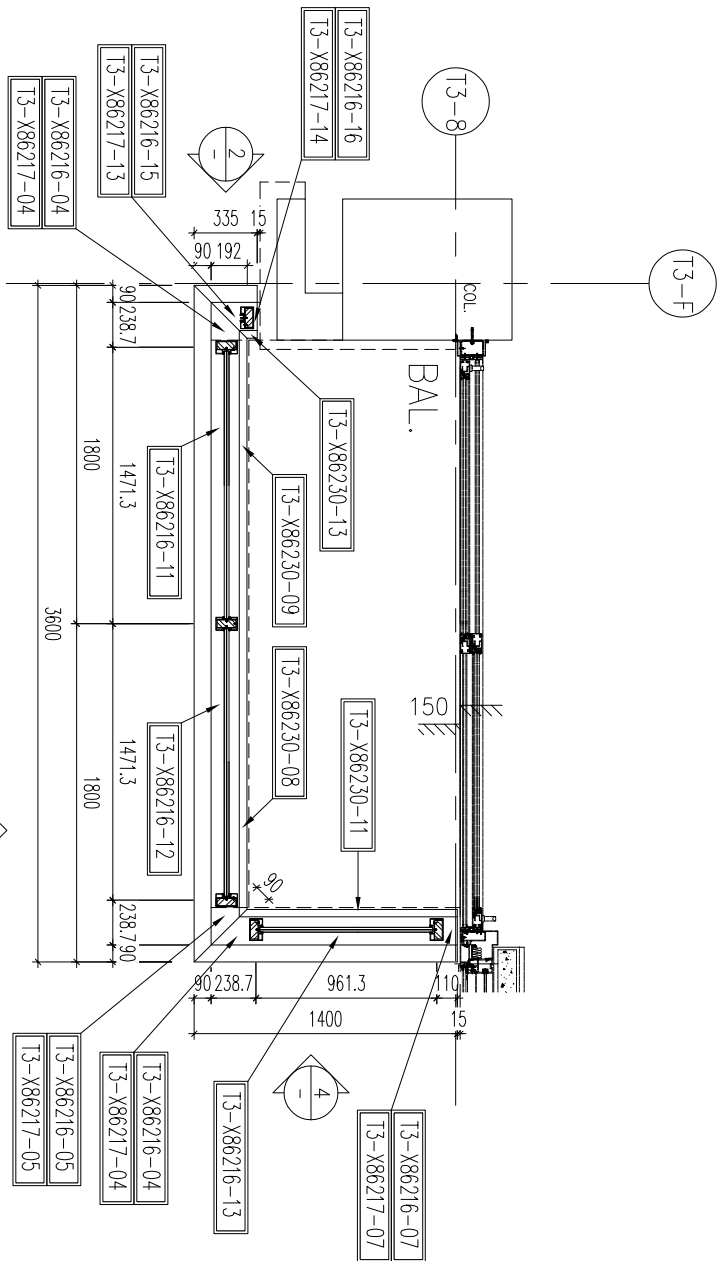

1 PART PLAN for GLASS BALUSTRADE
T3 FLAT C at 6/F~26/F

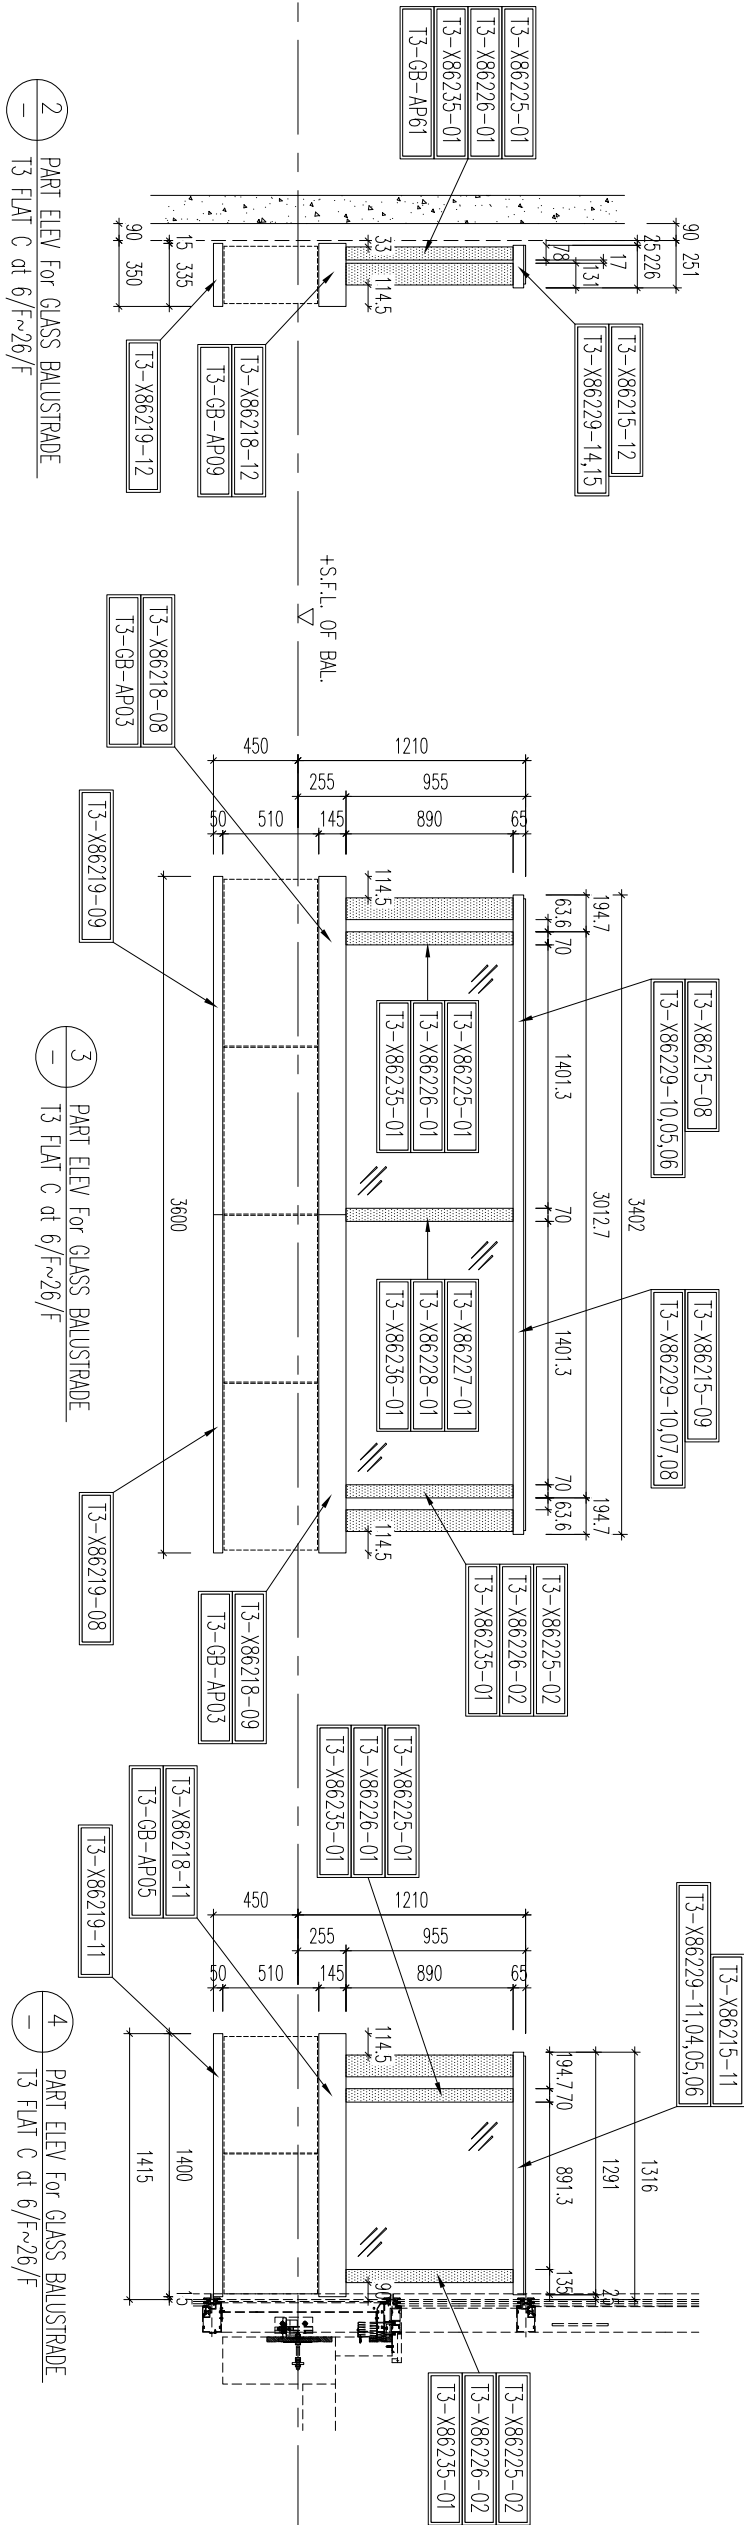

2 PART ELEV for GLASS BALUSTRADE
T3 FLAT C at 6/F~26/F

3 PART ELEV for GLASS BALUSTRADE
T3 FLAT C at 6/F~26/F

4 PART ELEV for GLASS BALUSTRADE
T3 FLAT C at 6/F~26/F

LEGEND :

- AL-01 : ALUM. EXTRUSION w/100x40mm THK. GMS FLAT BAR
- AL-02 : ALUM. EXTRUSION w/100x40mm THK. GMS FLAT BAR
- GL3 : 12mm THK. CLEAR TEMPERED GLASS +1.52mm PVB+12mm THK. CLEAR TEMPERED (LAMINATE GLASS)

B.O. REF :

CLIENT :

ARCHITECT :
WONG TUNG & PARTNERS LIMITED
ARCHITECTS & PLANNERS

MAIN CONTRACTOR :

STRUCTURAL ENGINEER :

WONG TUNG & PARTNERS LIMITED
ARCHITECTS & PLANNERS

FAÇADE CONSULTANT:

MEINHARDT

- NOTE :
1. ALL DIMENSIONS ARE IN mm.
 2. ALL ELEVATIONS ARE VIEWED FROM OUTSIDE.
 3. ALL DIMENSIONS TO BE VERIFIED ON SITE BEFORE FABRICATION.

LEGEND :

X1 --- DETAIL MARK NO.
X001 --- REFER SHEET NO.

1. F.F.L.---FINISHED FLOOR LEVEL
2. S.F.L.---STRUCTURAL FLOOR LEVEL
3. (R) ---REVERSED DETAIL

NO.	DATE	REVISION SUBJECT TO ARCH/COMMENT	LHM
01	12/04/2022	REVISION	BY

JOB NO. : J-853

PROJECT : PROPOSED RESIDENTIAL
DEVELOPMENT AT N.K.I.L. 6542
YIN PING ROAD
KOWLOON

TITLE : PART ELEV and PART PLAN
for GLASS BALUSTRADE
AT TOWER 3 FLAT C

DATE : 18-MAY-21 SCALE : 1:90(A1)

DRAWN BY : Ivon CHECKED BY :

MIDI ALUMINIUM FABRICATOR LTD.
Units 6-8, Sunray Industrial Centre, 1/F
610 Cho Kwo Ling Road, Kowloon
Tel:23489211-4 Fax:8522727666

DWG NO. : J853-SD-GB-5304

REV. : D

GB-5305-GLASS位置圖

B.O. REF :

CLIENT :

ARCHITECT :
WONG TUNG & PARTNERS LIMITED
ARCHITECTS & PLANNERS

MAIN CONTRACTOR :

STRUCTURAL ENGINEER :

WONG TUNG & PARTNERS LIMITED
ARCHITECTS & PLANNERS

FAÇADE CONSULTANT:

MEINHARDT

NOTE :

1. ALL DIMENSIONS ARE IN mm.
2. ALL ELEVATIONS ARE VIEWED FROM OUTSIDE.
3. ALL DIMENSIONS TO BE VERIFIED ON SITE BEFORE FABRICATION.

LEGEND :

X1 --- DETAIL MARK NO.
X001 --- REFER SHEET NO.

1. F.F.L. --- FINISHED FLOOR LEVEL
2. S.F.L. --- STRUCTURAL FLOOR LEVEL
3. (R) --- REVERSED DETAIL

D	NO.	DATE	REVISION SUBJECT TO ARCH/COMMENT	REVISED	LHM
					BY

JOB NO. : J-853

PROJECT :
PROPOSED RESIDENTIAL
DEVELOPMENT AT N.K.I.L. 6542
YIN PING ROAD
KOWLOON

TITLE :
PART ELEV and PART PLAN
for GLASS BALUSTRADE
AT TOWER 3 FLAT D

DATE : 18-MAY-21 SCALE : 1:90(A1)

DRAWN BY : Ivon CHECKED BY :

MIDI ALUMINIUM FABRICATOR LTD.
Units 6-8, Sunny Industrial Centre, 1/F
610 Cho Kwo Ling Road, Kowloon
Tel:23489211-4 Fax:8527272666

DWG NO. : J853-SD-GB-5305 REV. : D

LEGEND :

AL-01 : ALUM. EXTRUSION w/100x40mm THK. GMS FLAT BAR

AL-02 : ALUM. EXTRUSION w/100x40mm THK. GMS FLAT BAR

GL3 : 12mm THK. CLEAR TEMPERED GLASS +1.52mm PVB+12mm THK. CLEAR TEMPERED (LAMINATE GLASS)

