



工程指示 / 要求簡箋(E.I.)

工程指示編號：EI / 517⁹ / 22

修改版次：

工程編號：J - 858

工程名稱：將軍澳日出康城 11

工程項目：後裝門窗 塞泥 詳細資料分判

收件人：Maggie

發件人：Ant Yeung

日期：06/10/2022

☐要求提供 / ☐確認 事項：

- | | | |
|---------------|----------------|----------|
| () 初步鋁料 B.M. | () 加工拆圖，然後生產 | () 尺寸表 |
| () 正式鋁料 B.M. | () 技術上資料 / 指示 | () 報價 |
| () 配件 B.M. | () 樣辦或貨品說明書 | () 分判合約 |
- 內容：

提供塞泥詳細資料 後裝窗(MC41330) / 趟門 按露台數量計算後裝窗：四邊塞泥趟門：左右兩企塞泥，頂底為防水片不用塞泥請使用做合約。請留意：防水物料已訂 見 EI4971謝謝！請在 2022.10.14 前完成上列要求。

附： 頁

☐ 原合約工程包☐ 原合約工程加 / 減賬☐ 新工程報價

分發東莞各部門：

- | | | | | | | | |
|------------|------------------------------|-----------|------------------------------|----------|------------------------------|-----------|---|
| () 生產技術總監 | ☐ 連附件 | () 技術部 | ☐ 連附件 | () 生產部 | ☐ 連附件 | () 機械設計部 | ☐ 連附件 |
| () 採購部 | ☐ 連附件 | () 生產統籌部 | ☐ 連附件 | () 小羅&清 | ☐ 連附件 | | |
| () 質檢部 | ☐ 連附件 | () 會計部 | ☐ 連附件 | () 報關組 | ☐ 連附件 | () 其他 | <u>楊榮輝</u> ☐ 連附件 |

分發香港各部門：

- | | | | | | | | | |
|---------|------------------------------|----------|------------------------------|---------|------------------------------|-------------|------------------------------|-----------|
| () 行政部 | ☐ 連附件 | () 會計部 | ☐ 連附件 | () 統籌部 | ☐ 連附件 | () 工程部地盤科文 | ☐ 連附件 | <u>積哥</u> |
| () 採購部 | ☐ 連附件 | () QS 部 | ☐ 連附件 | () 維修部 | ☐ 連附件 | () 其他 | ☐ 連附件 | |

傳遞編號：

發件人簽署：

HK / 22

項目經理簽署：

1/2 4971A

Insitu - Window	直米	1090	m
Sliding Door	10428	m	
Total	11518	m	

Bondcrete	20公升/桶	(防水劑)
11518	0.0125	20 = 7.2 桶

HB40	/4334 *640	(泥)
11518	=	1700 包

Sealotak	23L/桶	(防水油)
11518	0.15	23 = 75.1 桶

60

窗

Window	W	H	W+H	x2	QTY	(M)
	750	1695	2445	4890	45	220.05
	750	1695	2445	4890	49	239.61
	750	1695	2445	4890	49	239.61
	750	1695	2445	4890	1	4.89
	750	1695	2445	4890	1	4.89
	750	1695	2445	4890	1	4.89
	475	1275	1750	3500	49	171.5
	650	1275	1925	3850	49	188.65
	650	1275	1925	3850	1	3.85
	450	1275	1725	3450	1	3.45
	875	500	1375	2750	1	2.75
	875	500	1375	2750	1	2.75
	875	500	1375	2750	1	2.75
				52240	249	1089.6

窗

(105)

窗門	H(mm)	x2 (左右)	x13 露台	floor	/1000-(M)
T1	2747	5494	71422	3285412	3285.4
T2	2747	5494	71422	3571100	3571.1
T3	2747	5494	71422	3571100	3571.1
					10427.6


窗 (105)

SK-01

防水砂浆

INTERNAL

EXTERNAL

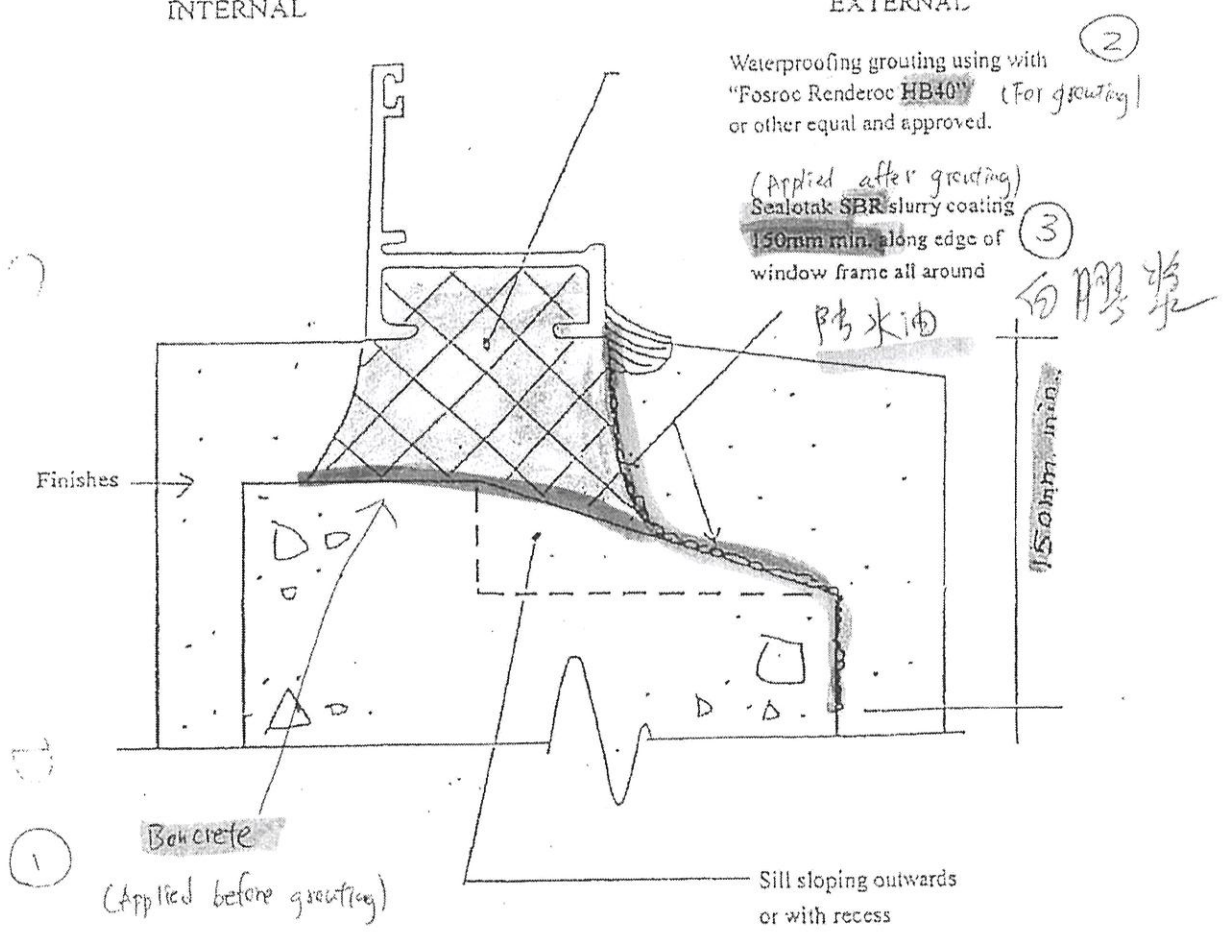

防水剂

防水油

白胶浆

Waterproofing Coating and Window Frame Grouting

Details 17A (Rev. 2)

PROJECT :

PROPOSED RESIDENTIAL DEVELOPMENT
AT TKOTL 7ORP, PHASE 1 1, LOHAS PARK,TSEUNG KWAN O, N.T.

6

TITLE : SHOP DRAWING FOR
IN- SITU ALUMINIUM WINDOW

DATE: 17 - June - 2022



DRAWING SUBMISSION REGISTER

[illegible]

B.D. REF :	
------------	--

CLIENT : 佳和置業有限公司 Sino Land Company Limited	ARCHITECT : Ronald Lu Architects Ronald Lu & Partners (HK) Ltd. 呂克偉建築師事務所 (香港) 有限公司	MAIN CONTRACTOR : Gammon	STRUCTURAL ENGINEER : AECOM	FAÇADE CONSULTANT: AECOM
--	---	--	---	--

NOTE :

- ALL DIMENSIONS ARE IN mm.
- ALL ELEVATIONS ARE VIEWED FROM OUTSIDE.
- ALL DIMENSIONS TO BE VERIFIED ON SITE BEFORE FABRICATION.

LEGEND :

- (X1) --- DETAIL MARK NO.
- (W001) --- REFER SHEET NO.
- (FFL) --- FINISHED FLOOR LEVEL
- (STL) --- STRUCTURAL FLOOR LEVEL
- (R) --- REVERSED DETAIL

NO.	DWG.	TITLE	REVISION
E	J-7-06-2024	ISSUED AS PER ARCHITECT COMMENT	
C	J-7-03-2024	REVISED AS PER ARCHITECT COMMENT	
B	J-11-11-2023	REVISED AS PER ARCHITECT COMMENT	
A	J-8-10-2023	REVISED AS PER ARCHITECT COMMENT	

JOB NO. :	J-858	DRAWING LIST FOR	IN-SITU ALUM. WINDOW	
PROJECT :	PROPOSED RESIDENTIAL DEVELOPMENT AT TROTIL ZORP, PHASE 11, LOHAS PARK TSUNG KUAN O, N.T.			
TITLE :				

DATE : 04-OCT-21	SCALE : 1:1	CHECKED BY :		
DRAWN BY :				

 MIDI ALUMINIUM FABRICATORS LTD. Units 6-8, Sunny Industrial Centre, 100 Cha Wei Ling Road, Kwloon Tel:23685711 Fax:(852)2721666	美特铝业有限公司 MIDY ALUMINIUM FABRICATORS LTD.	DWG NO. : J-858-IW-0001	REV. : E
--	--	-------------------------	----------

B.D. REF : _____

Gammon
A=COM
 STRUCTURAL ENGINEER :
A=COM
 TRADE CONSULTANT:
A=COM

Architectural drawing of a window section. The drawing shows a double-pane window with a height of 6001 and a width of 1155. The drawing includes labels 'S.F.L.' and 'OUTSIDE'.

	GLAZING AREA	Required = 0.542 Provided = 0.7318
	OPENABLE AREA	Required = 0.339 Provided = 0.8293

GLAZING AREA	OPENABLE AREA
Required = 1.403	Required = 1.403
Provided = 0.7318	Provided = 0.8293

W					
IN :	50mm ALUM. SECTION WITH PVF2 COATING(SILVER CHAMPAGNE COLOUR)	50mm ALUM. SECTION WITH PVF2 COATING(SILVER CHAMPAGNE COLOUR)	50mm ALUM. SECTION WITH PVF2 COATING(SILVER CHAMPAGNE COLOUR)	50mm ALUM. SECTION WITH PVF2 COATING(SILVER CHAMPAGNE COLOUR)	

1NOS.	1NOS.	1NOS.
TOWER 1(1A) FLAT A KITCHEN(62/F)	TOWER 2(2A) FLAT A KITCHEN(67/F)	TOWER 3(3A) FLAT A KITCHEN(67/F)
6mm THK TEMPERED GLASS	6mm THK TEMPERED GLASS	6mm THK TEMPERED GLASS
FREE AREA (%) : 17/35 =0.486%		
K :		

T:\Jobs\J-858\3 Dwg & CallShop Drawings\Unsitu Window\6th 日 日 日 JW-2101.2101a.2102.2102a.2103.dwg

B.D. REF :

ARCHITECT : **ronald lu**

MAIN CONTRACTOR :

STRUCTURAL ENGINEER :
AECOM

1
2
84

LEGEND :

1. F.F.L. --- FINISHED FLOOR LEVEL
2. S.F.L. --- STRUCTURAL FLOOR LEVEL

100

10

C	25-02-2022	REVISED AS PER ARCHITECT COMMENTS	LS
B	11-11-2021	REVISED AS PER ARCHITECT COMMENT	LS


NO.	DATE	REVISED	BY
JOB NO. : J-858			
PROJECT :			

AT TKOTL 70RP, PHASE 11, LOHAS PARK
TSEUNG KWAN O, N.T.

IN-SITU, ALUM. WINDOW SCHEDULE

DATE : 04-OCT-21	SCALE : 1:30
DRAWN BY :	CHECKED BY :

610 Cha Kwo Ling Road, Kowloon Tel: 23489211-4 Fax: (852) 27727666	DWC NO.: JB58-IW-2102	REV. C
---	-----------------------	--------

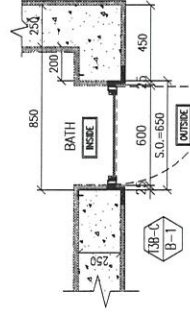

10TH, 12TH-39TH, 41ST-66TH FLOOR PLAN - TOWER 2

10TH, 12TH-39TH, 41ST-66TH FLOOR PLAN - TOWER 3

TOWER 3(3B) FLAT C BATHROOM(9°F,10°F, 12°F-39°F, 41°F-66°F)

T:\Jobs\1-858\3 Dwg & CallShop Drawings\Institu Window\6th 日三改\W-2101.2101a.2102.2102a.2103.dwg

B.D. REF :

CLIENT :

 怡和置業有限公司
Sino Land Company Limited

 ronald lu & partners
Ronald Lu & Partners (HK) Ltd.
呂元祥建築師事務所 (香港) 有限公司

MAIN CONTRACTOR :

STRUCTURAL ENGINEER :

 AEM

FAÇADE CONSULTANT :

 AEM

NOTE :

1. DIMENSIONS ARE IN mm.
2. ALL ELEVATIONS ARE VIEWED FROM OUTSIDE.
3. ALL DIMENSIONS TO BE CHECKED ON SITE BEFORE FABRICATION.

LEGEND :

DETAIL MARK NO.

REFER SHEET NO.

1. F.F.L. -- FINISHED FLOOR LEVEL
2. S.F.L. -- STRUCTURAL FLOOR LEVEL
3. -- REVERSED DETAIL

NO.

DATE

REVISION

BY

JOB NO. :

J-858

PROJECT :

PROPOSED RESIDENTIAL DEVELOPMENT
AT TKOIL 70RP, PHASE 11, LOHAS PARK
TSEUNG KWAN O, N.T.

TITLE :

FULL PLAN LAYOUT
(FOR T1 9TH FLOOR PLAN)

DATE :

04-OCT-21

SCALE :

1:150


DRAWN BY :

CHECKED BY :

 美特銘實有限公司
Mei Tin Tin
Architectural Practitioner Ltd.
810 Che Kwo Ling Road, Kowloon
Tel: 2489211-4 Fax: (852) 7272665

DWG NO. : JB58-IW-3101

REV. : -

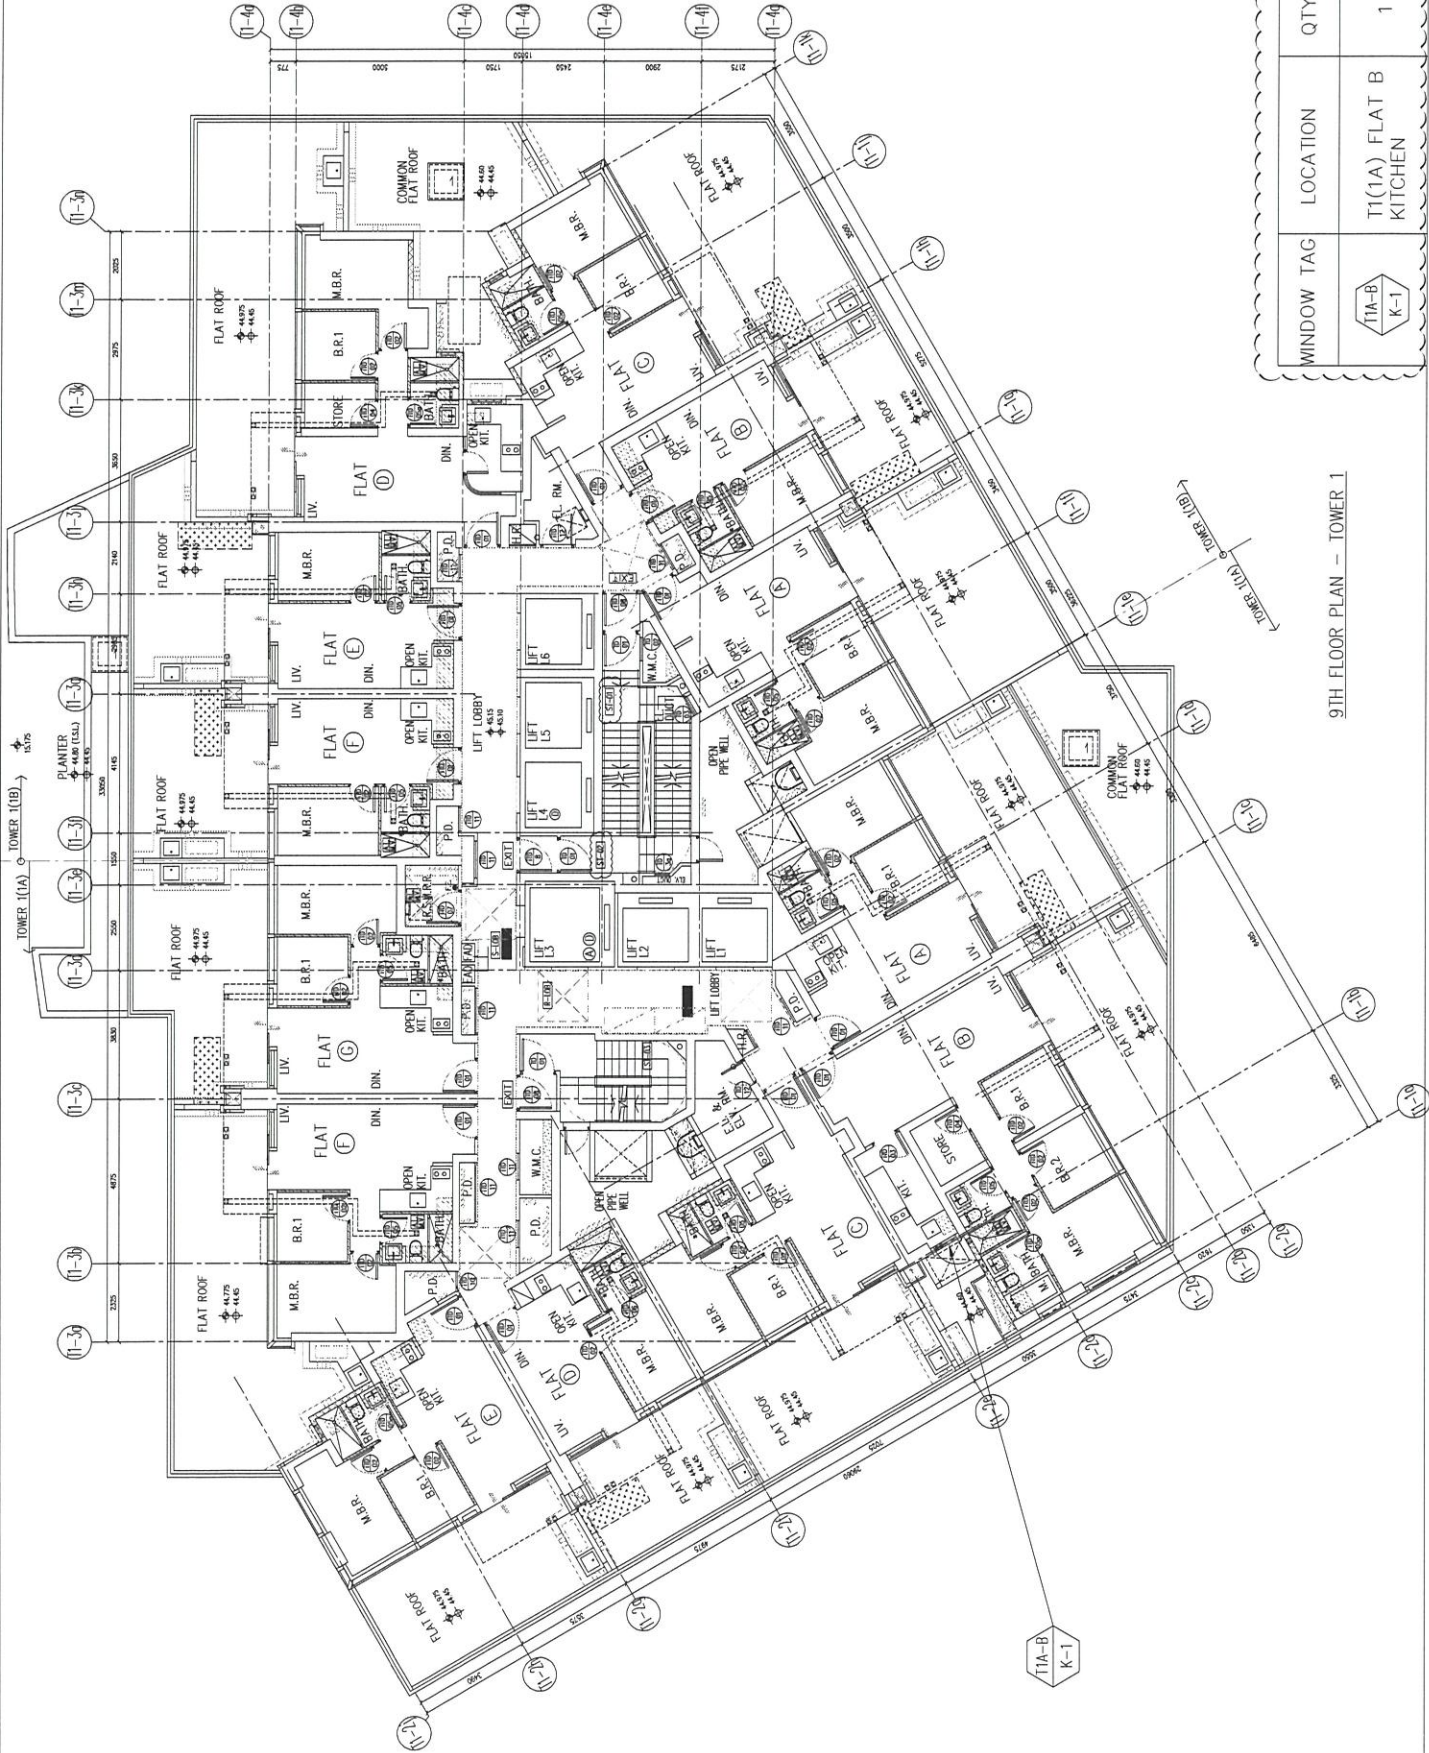

WINDOW TAG	LOCATION	QTY
T1A-B K-1	T1(1A) FLAT B KITCHEN	1

B.D. REF :

CLIENT :
信和置業有限公司
Siro Land Company Limited


ARCHITECT :
ronald lu & partners
Ronald Lu & Partners (HK) Ltd.
呂元祥建築師事務所 (香港) 有限公司

MW CONTRACTOR :

STRUCTURAL ENGINEER :



FAÇADE CONSULTANT :

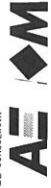

NOTE :

1. ALL DIMENSIONS ARE IN METRE
2. ALL ELEVATIONS ARE VIEWED FROM OUTSIDE
3. ALL DIMENSIONS TO BE VERIFIED ON SITE BEFORE FABRICATION.

LEGEND :

DETAIL MARK NO.
— REFER SHEET NO.

1. F.F.L. — FINISHED FLOOR LEVEL
2. S.F.L. — STRUCTURAL FLOOR LEVEL
3. — REVERSED DETAIL

JOB NO. : J-858

PROJECT :
PROPOSED RESIDENTIAL DEVELOPMENT
AT TKOTL 70RP, PHASE 11, LOHAS PARK
TSEUNG KWAN O, N.T.

TITLE :

FULL PLAN LAYOUT
(FOR T1 10TH, 12TH-39TH FLOOR PLAN)
(41ST-52ND FLOOR PLAN)

DATE : 04-OCT-21

SCALE : 1:150

CHECKED BY :

DRAWN BY :
美特銘實有限公司
Mei Tak Ming Co., Ltd.
Mei Tak Ming Engineering & Architecture Ltd.
810 Che Kwo Ling Road, Kowloon
Tel: 22489211-4 Fax: (852) 27277665
DWG NO. : J858-IW-3102

REV. : —



10TH, 12TH-39TH, 41ST-52ND FLOOR PLAN — TOWER 1
(36 STOREYS)

WINDOW TAG	LOCATION	QTY
T1A-B K-1	T1(1A) FLAT B KITCHEN	36

B.D. REF :

CLIENT :
Sinc Land Company Limited

ARCHITECT :
ronald lu & partners
Ronald Lu & Partners (HK) Ltd.
呂元祥建築師事務所 (香港) 有限公司

MAIN CONTRACTOR :

STRUCTURAL ENGINEER :



FAÇADE CONSULTANT:



NOTE :

1. ALL DIMENSIONS ARE IN mm.
2. ALL ELEVATIONS ARE VIEWED FROM OUTSIDE.
3. ALL DIMENSIONS TO BE VERIFIED ON SITE BEFORE FABRICATION.

LEGEND :

DETAIL MARK NO.
REFER SHEET NO.

1. F.F.L. --- FINISHED FLOOR LEVEL
2. S.F.L. --- STRUCTURAL FLOOR LEVEL
3. --- REVERSED DETAIL

DATE : 04-OCT-21

JOB NO. : J-858

PROJECT :

PROPOSED RESIDENTIAL DEVELOPMENT
AT TROT 70RP, PHASE 11, LOHAS PARK
TSEUNG KWAN O, N.T.

TITLE :

FULL PLAN LAYOUT

(FOR T1 53RD-61ST FLOOR PLAN)

DATE : 04-OCT-21

SCALE : 1:150

CHECKED BY :

DRAWN BY :

美特鋁質有限公司
Mei Te Aluminium Co., Ltd.
Units 6-8, Sunny Industrial Centre,
610 Che Kwo Ling Road, Kwun Tong,
Tel: 2489211-4 Fax: (852) 2727866

DWG NO. : JB58-IW-3103

REV. : -



53RD-61ST FLOOR PLAN - TOWER 1
(8 STOREYS)

WINDOW TAG	LOCATION	QTY
T1A-B K-1	T1(1A) FLAT B KITCHEN	8

B.D. REF :

CLIENT :  信和置業有限公司
Sino Land Company Limited

ARCHITECT :  ronald lu & partners
Ronald Lu & Partners (HK) Ltd.
呂元村建築師事務所 (香港) 有限公司

MAIN CONTRACTOR :

STRUCTURAL ENGINEER :



FACADE CONSULTANT :



NOTE :
1. ALL DIMENSIONS ARE IN METRE.
2. ALL ELEVATIONS ARE NOTED FROM OUTSIDE.
3. ALL DIMENSIONS TO BE VERIFIED ON SITE BEFORE FABRICATION.

LEGEND :

DETAIL MARK NO.

REFER SHEET NO.

1. F.F.L. — FINISHED FLOOR LEVEL

2. S.F.L. — STRUCTURAL FLOOR LEVEL

3. — REVERSED DETAIL

B	05-02-2022	REVISED AS PER ARCHITECT COMMENT	LS
A	25-11-2021	REVISED AS PER ARCHITECT COMMENT	LS
NO.	DATE	REVISION	BY

JOB NO. : J-858

PROJECT :
PROPOSED RESIDENTIAL DEVELOPMENT
AT TKOTL 70R.P. PHASE 11, LOHAS PARK
TSEUNG KWAN O, N.T.

TITLE :

FULL PLAN LAYOUT
(FOR T1 62ND FLOOR PLAN)

DATE : 04-OCT-21

SCALE : 1:150


DRAWN BY :

CHECKED BY :

美特銘實有限公司
MTD ARCHITECTURAL FABRICATOR LTD.
Room 6-8, Sun Kwong Building, 1/F
810 Che Kwo Ling Road, Kowloon
Tel: 2-489211-4 Fax: (852) 27277665

DWG NO. : J858-1W-3104

REV. : B

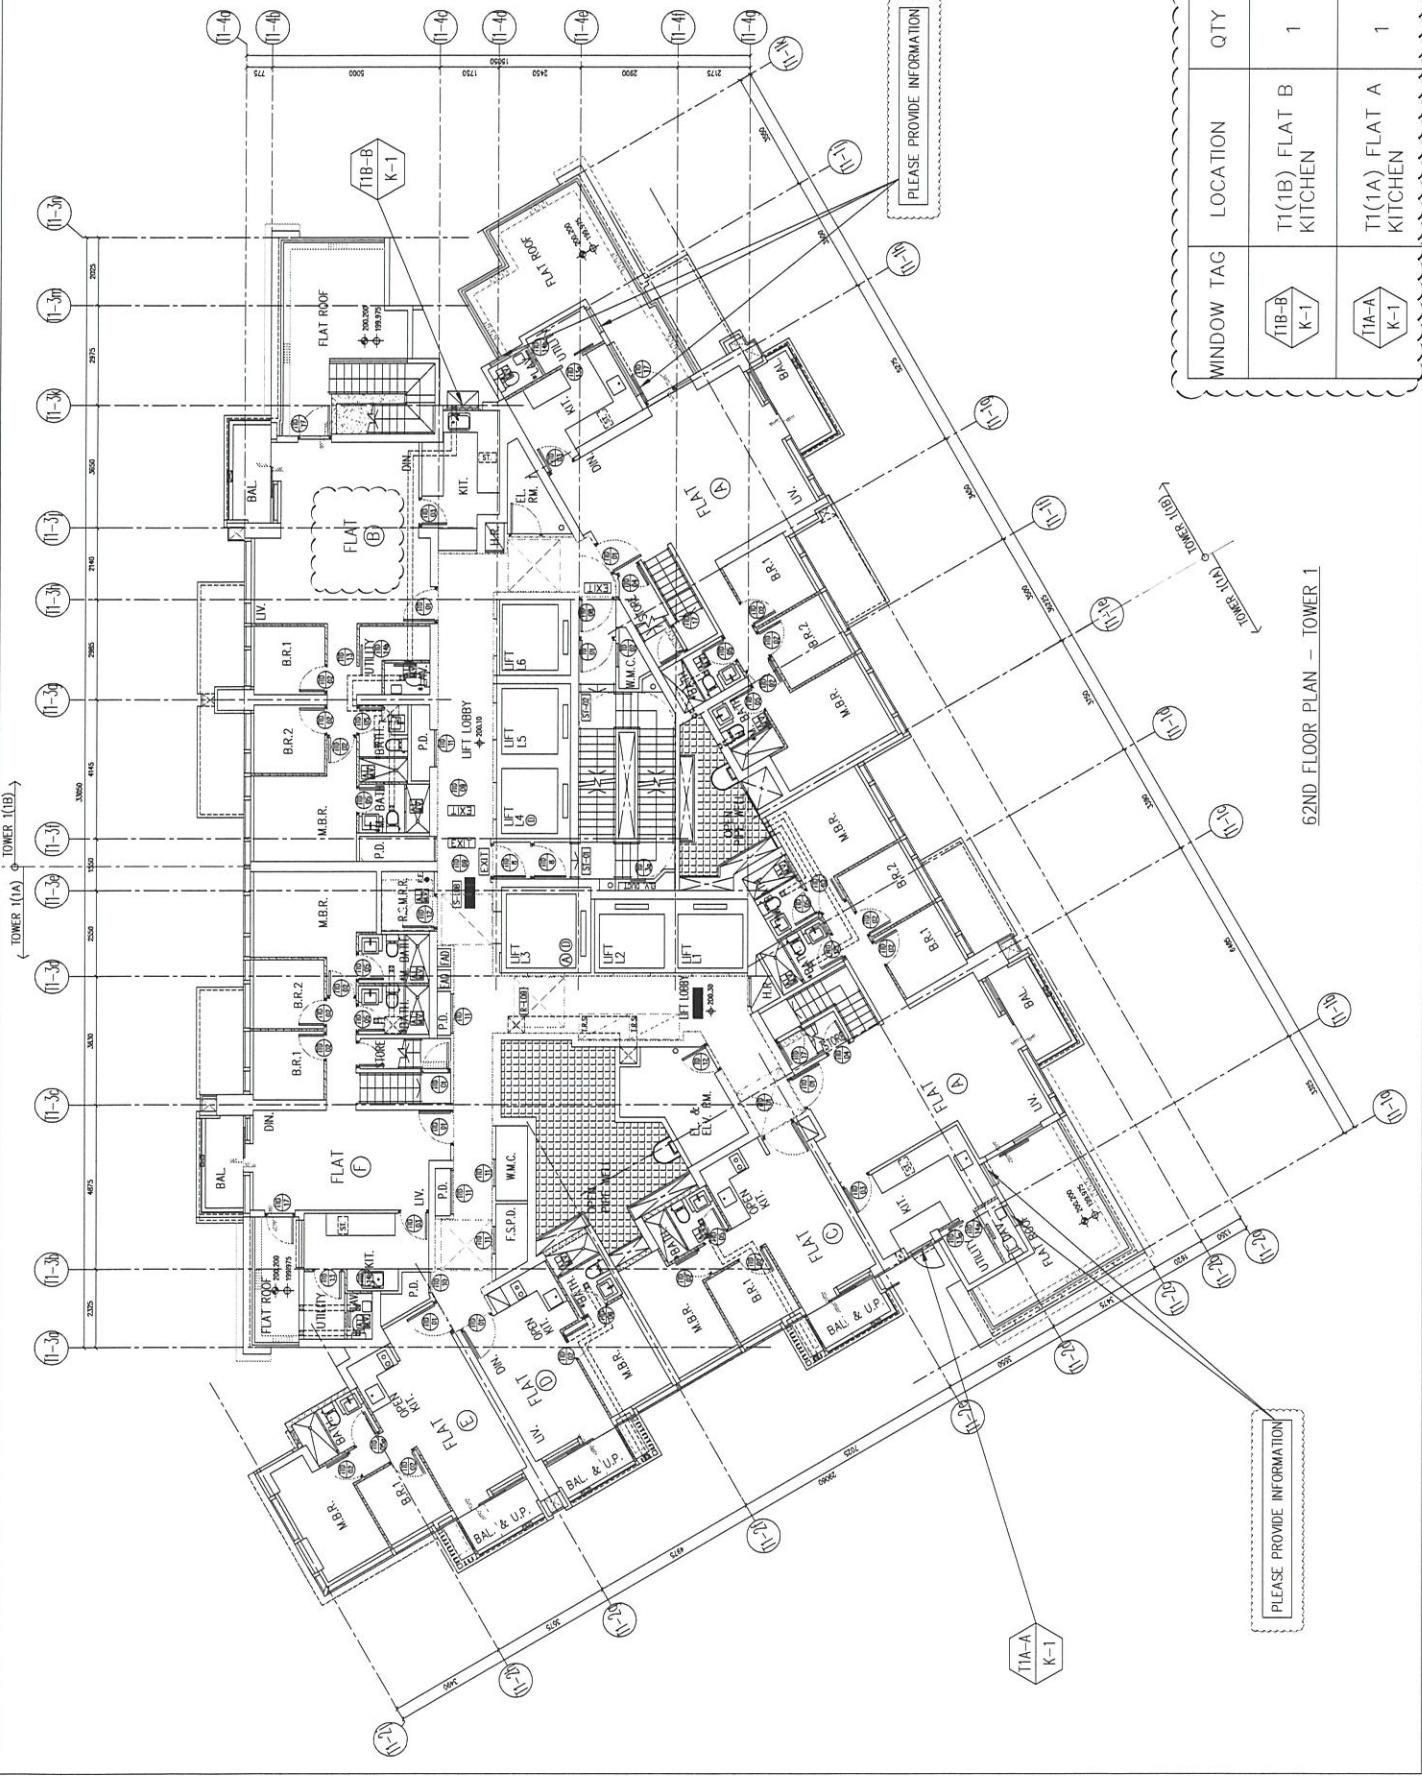

62ND FLOOR PLAN — TOWER 1

B.D. REF :

CLIENT :

 信和置業有限公司
Sinc Land Company Limited

ARCHITECT :

 ronald lu & partners
Ronald Lu & Partners (HK) Ltd.
呂元軒建築師事務所 (香港) 有限公司

MAIN CONTRACTOR :

STRUCTURAL ENGINEER :

 AEM

FACADE CONSULTANT :

 AEM

NOTE:

1. ALL DIMENSIONS ARE IN mm.
2. ALL DIMENSIONS ARE REFERRED FROM OUTSIDE.
3. ALL DIMENSIONS TO BE CHECKED ON SITE BEFORE FABRICATION.

LEGEND :

1. DETAIL MARK NO.
2. REFER SHEET NO.
3. F.F.L. -- FINISHED FLOOR LEVEL
4. S.F.L. -- STRUCTURAL FLOOR LEVEL
5. -- REVERSED DETAIL

JOB NO. :

J-858

PROJECT :

PROPOSED RESIDENTIAL DEVELOPMENT
AT TKOIL 70RP, PHASE 11, LOHAS PARK
TSEUNG KWAN O, N.T.

TITLE :

FULL PLAN LAYOUT
(FOR T2 9TH FLOOR PLAN)

DATE :

04-OCT-21

SCALE :

1:150

DRAWN BY :

CHECKED BY :

DWG NO. :

J858-1W-3201

REV. :

--



WINDOW TAG	LOCATION	QTY
T2B-C B-1	T2(2B) FLAT C BATHROOM	1
T2A-B K-1	T2(2A) FLAT B KITCHEN	1

9TH FLOOR PLAN -- TOWER 2

--

	STRUCTURAL ENGINEER : 	
---	--	---

NOTE:

1. ALL DIMENSIONS ARE IN mm.
2. ALL ELEVATIONS ARE VIEWED FROM OUTSIDE.
3. ALL DIMENSIONS TO BE VERIFIED ON SITE BEFORE FABRICATION.

LEGEND:

	DETAIL MARK NO.
	REFER SHEET NO.


1. FFL --- FINISHED FLOOR LEVEL
2. SFL --- STRUCTURAL FLOOR LEVEL
3.  --- REVERSED DETAIL

B	25-02-2022	REVISED AS PER ARCHITECT COMMENT	LS
A	23-11-2021	REVISED AS PER ARCHITECT COMMENT	LS
NO.	DATE	REVISED	BY

JOB NO. : J-858
PROJECT :
PROPOSED RESIDENTIAL DEVELOPMENT
AT TKOTL 70RP, PHASE 11, LOHAS PARK
TSEUNG KWAN O, N.T.

TITLE :	
FULL PLAN LAYOUT (FOR T2 67TH FLOOR PLAN)	
DATE : 04-OCT-21	SCALE : 1:150

DRAWN BY :	CHECKED BY :
 美特鋁質有限公司 MIDI ALUMINUM FABRICATOR LTD. Units 6-8, Sunray Industrial Centre, 1/F 610 Cha Kwo Ling Road, Kowloon Tel:2489211-4 Fax:(852)27727666	
DWG NO. : J858-IW-3203	REV. : B

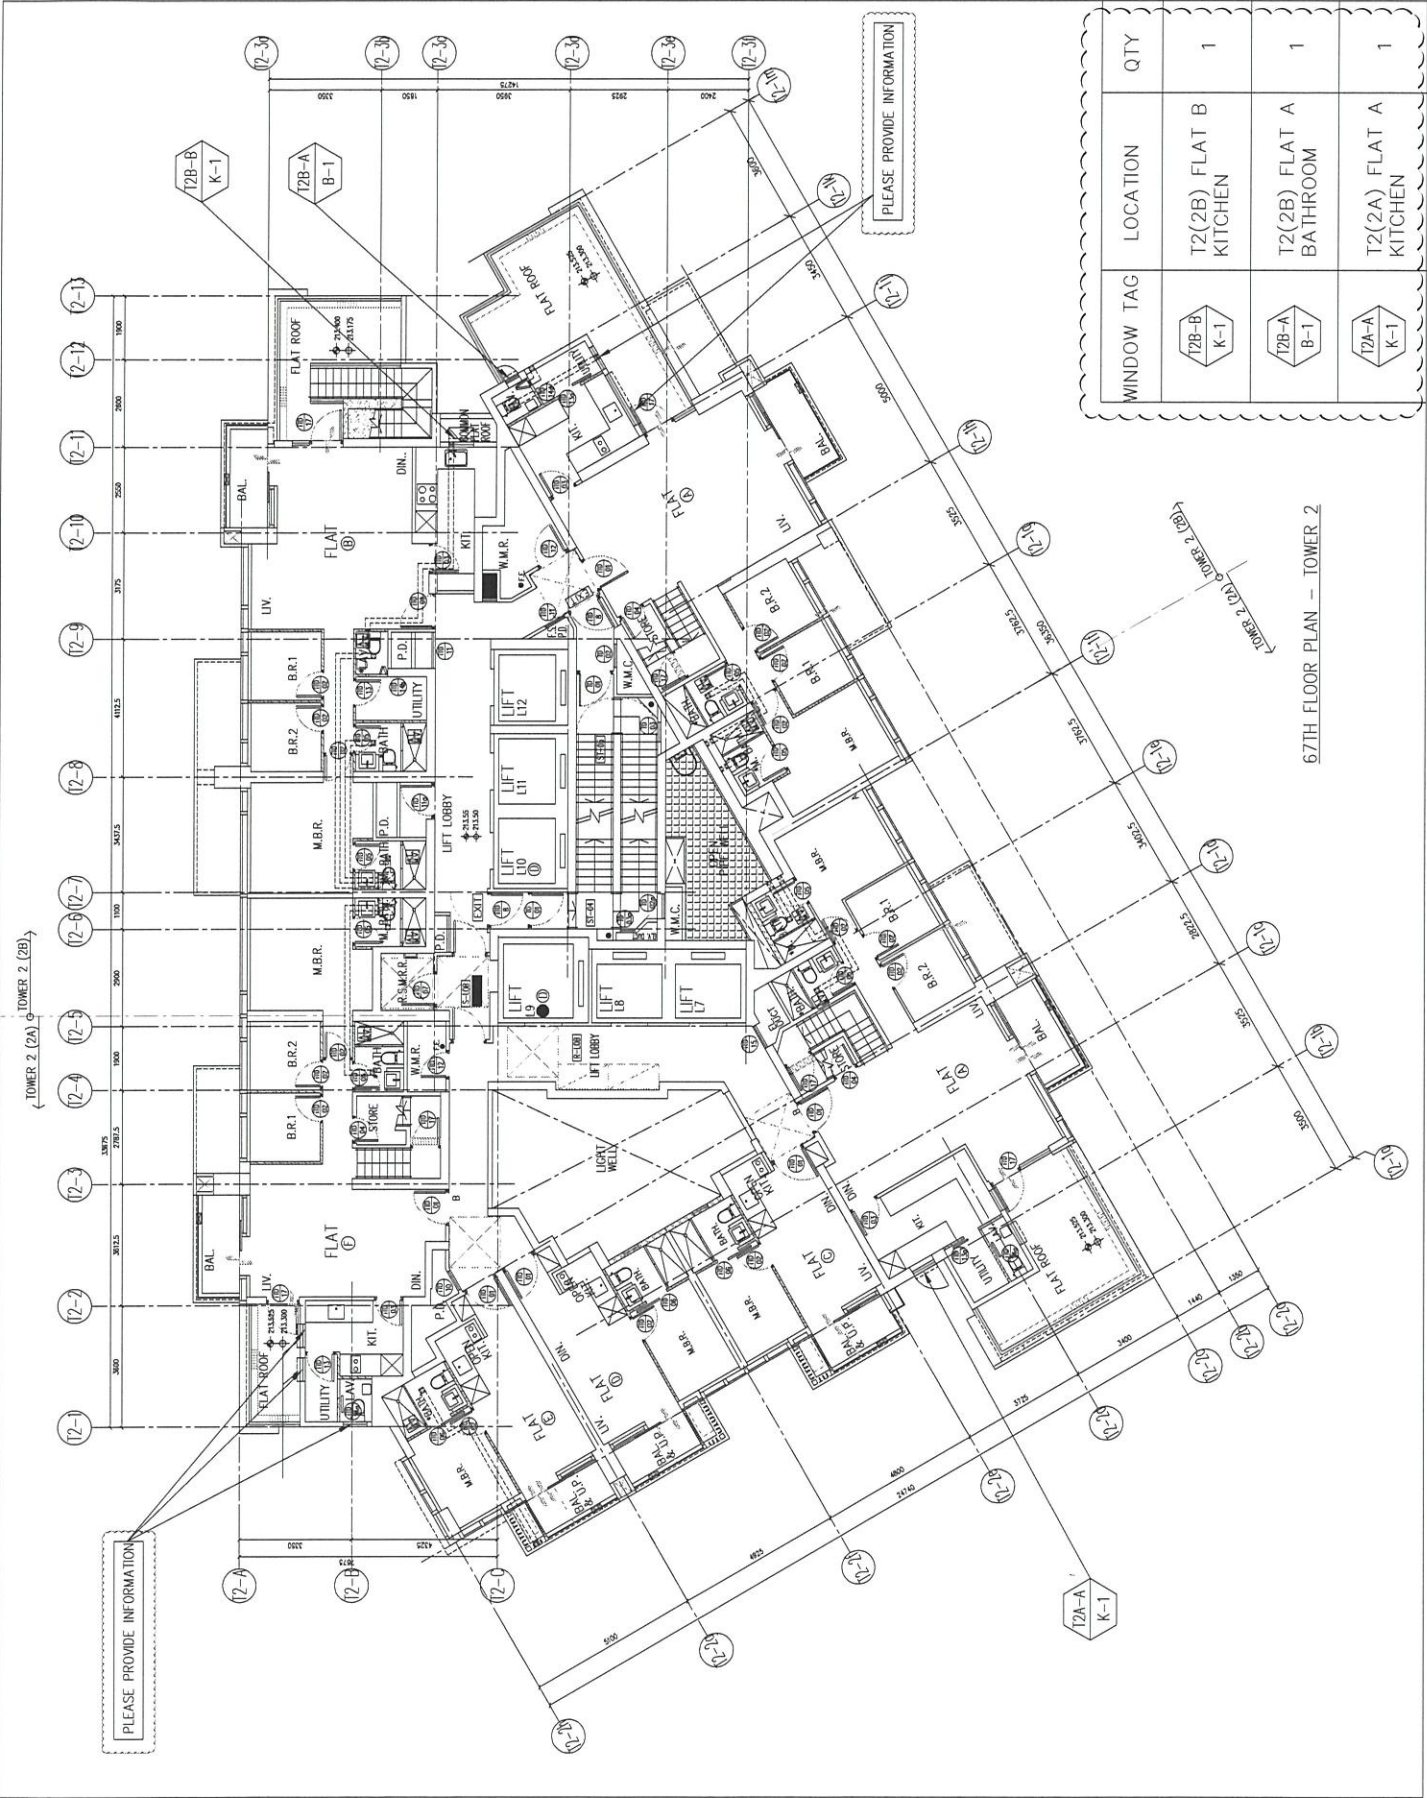

WINDOW TAG	LOCATION	QTY
	T2(2B) FLAT B KITCHEN	1
	T2(2B) FLAT A BATHROOM	1
	T2(2A) FLAT A KITCHEN	1

67TH FLOOR PLAN - TOWER 2

B.D. REF :

CLIENT :

信和置業有限公司
Sinc Land Company Limited

ARCHITECT :

ronald lu
& partners
Ronald Lu & Partners (HK) Ltd.
呂志祥建築師事務所 (香港) 有限公司

MAIN CONTRACTOR :

STRUCTURAL ENGINEER :

A E M

FACADE CONSULTANT :

A E M

NOTE:
1. ALL DIMENSIONS ARE IN mm.
2. ALL DIMENSIONS ARE VIEWED FROM OUTSIDE.
3. ALL DIMENSIONS TO BE VERIFIED ON SITE BEFORE FABRICATION.

LEGEND :

DETAIL MARK NO.
REFER SHEET NO.

1. F.F.L. --- FINISHED FLOOR LEVEL
2. S.F.L. --- STRUCTURAL FLOOR LEVEL
3. --- REVERSED DETAIL

PROJECT :
PROPOSED RESIDENTIAL DEVELOPMENT
AT TKOIL 70RP, PHASE 11, LOHAS PARK
TSEUNG KWAN O, N.T.

JOB NO. : J-858

TITLE :

FULL PLAN LAYOUT
(FOR T3 9TH FLOOR PLAN)

DATE : 04-OCT-21


SCALE : 1:150

DRAWN BY :

CHECKED BY :

美特銘實有限公司
MTR
Architectural Firm
Units 6-8, Sunco Building, 1/F
610 Che Kwo Ling Road, Kowloon
Tel: 23489211-4 Fax: (852) 2727866

DWG NO. : J858-IW-3301
REV. : -

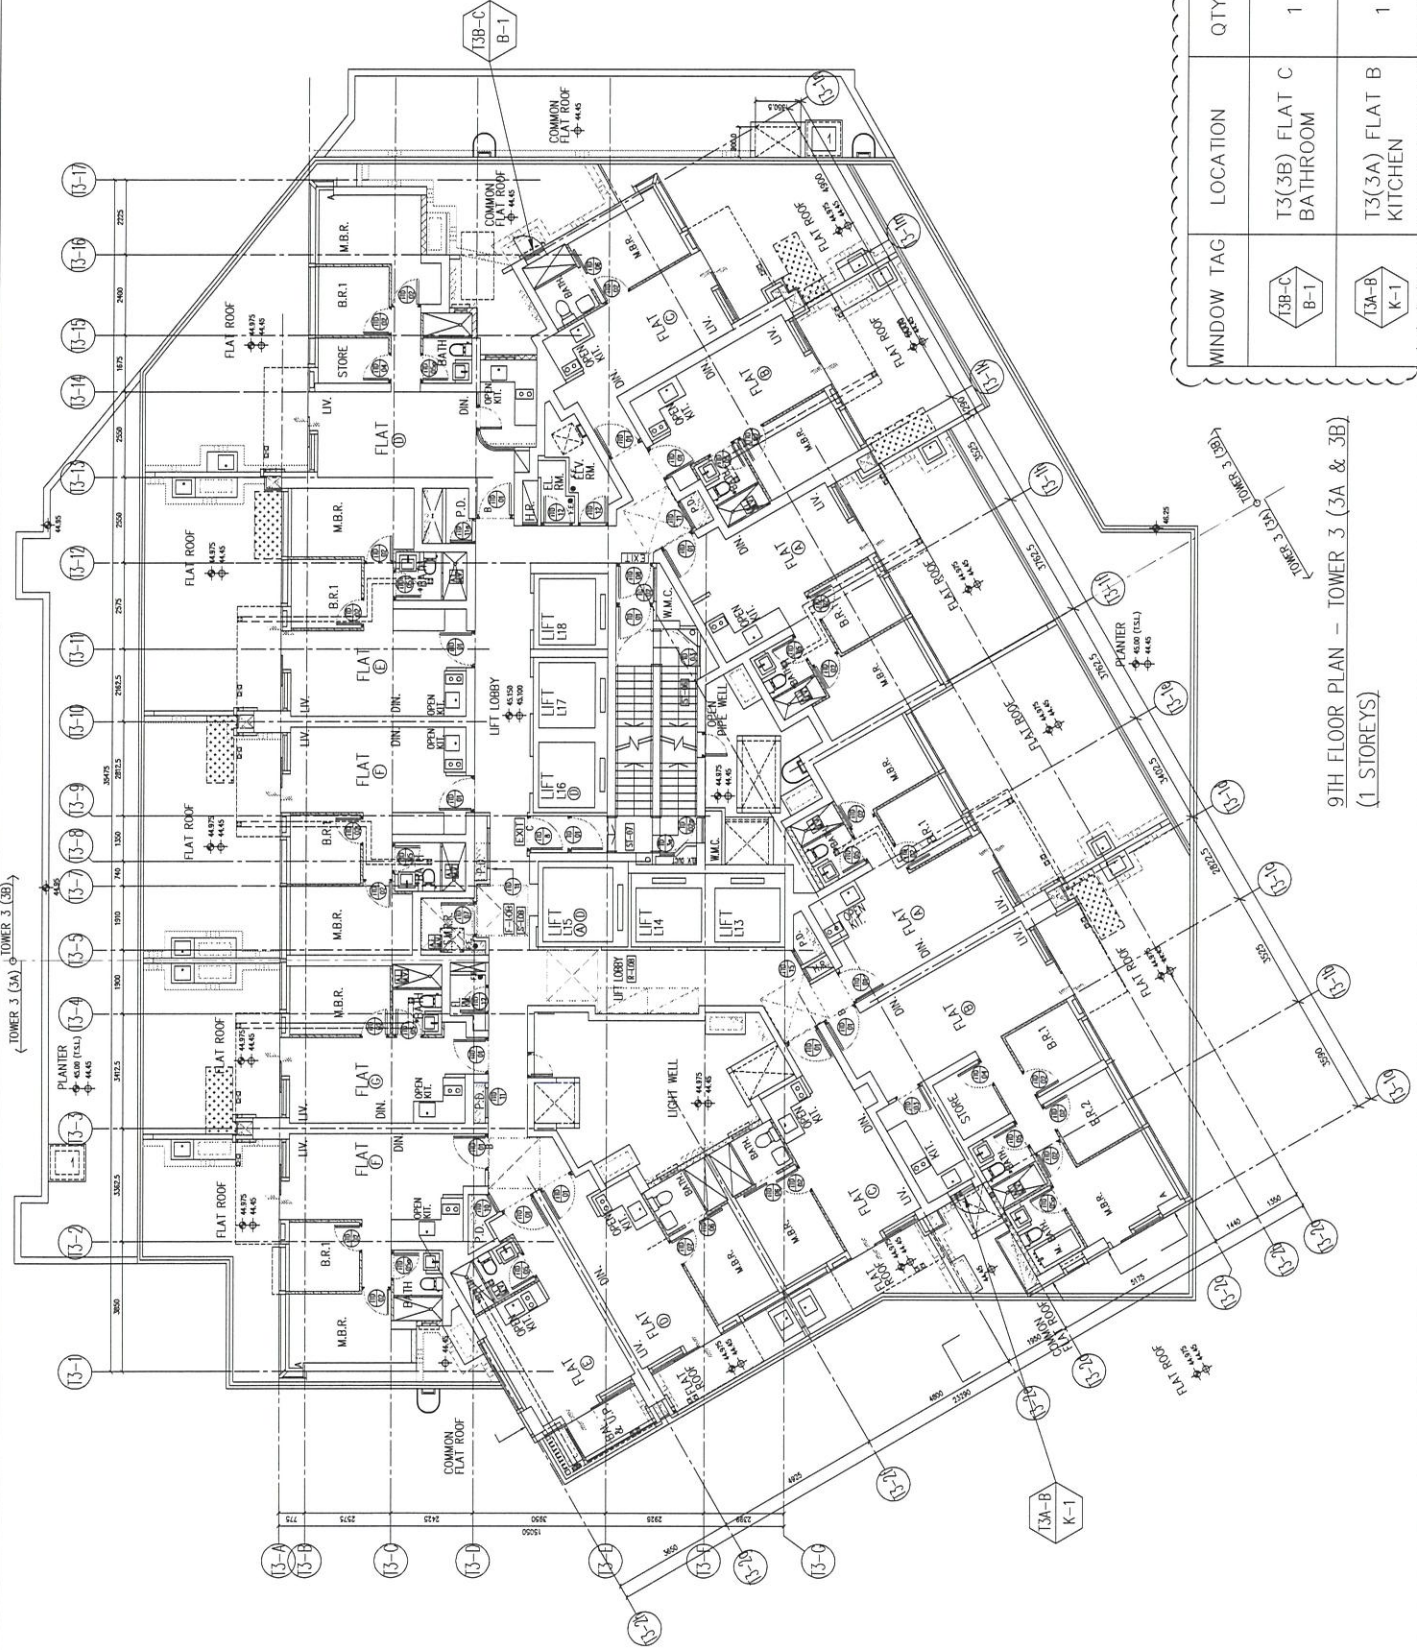

WINDOW TAG	LOCATION	QTY
T3B-C B-1	T3(3B) FLAT C BATHROOM	1
T3A-B K-1	T3(3A) FLAT B KITCHEN	1

9TH FLOOR PLAN - TOWER 3 (3A & 3B)
(1 STOREYS)

B.D. REF :

CLIENT :
Sino Land Company Limited

ARCHITECT :
ronald lu & partners
Ronald Lu & Partners (HK) Ltd.
呂元祥建築師事務所 (香港) 有限公司

MAIN CONTRACTOR :

STRUCTURAL ENGINEER :



FAÇADE CONSULTANT:



NOTE :
1. ALL DIMENSIONS ARE IN mm.
2. ALL ELEVATIONS ARE VIEWED FROM OUTSIDE.
3. ALL DIMENSIONS TO BE VERIFIED ON SITE BEFORE FABRICATION.

LEGEND :

DETAIL MARK NO.
REFER SHEET NO.

1. F.F.L. --- FINISHED FLOOR LEVEL
2. S.F.L. --- STRUCTURAL FLOOR LEVEL
3. --- REVERSED DETAIL

JOB NO. : J-B58

PROJECT :
PROPOSED RESIDENTIAL DEVELOPMENT
AT TKOIL 70RP, PHASE 11, LOHAS PARK
TSEUNG KWAN O, N.T.

TITLE :

FULL PLAN LAYOUT
(FOR T3 10TH, 12TH-39TH FLOOR PLAN)
(41ST-66TH FLOOR PLAN)

DATE : 04-OCT-21

SCALE : 1:150

DRAWN BY :

CHECKED BY :

DATE : 04-OCT-21

SCALE : 1:150

DRAWN BY :

CHECKED BY :

DATE : 04-OCT-21

SCALE : 1:150

B.D. REF :

CLIENT :
信和置業有限公司
Sinc Land Company Limited


ARCHITECT :
ronald lu
& partners
Ronald Lu & Partners (HK) Ltd.
呂志祥建築師事務所 (香港) 有限公司

MAIN CONTRACTOR :

STRUCTURAL ENGINEER :



FAÇADE CONSULTANT:

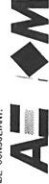

NOTE:
1. ALL DIMENSIONS ARE IN mm.
2. ALL ELEVATIONS ARE VIEWED FROM OUTSIDE.
3. ALL DIMENSIONS MUST BE VERIFIED ON SITE BEFORE FABRICATION.

LEGEND:

DETAIL MARK NO.
REFER SHEET NO.

1. P.F.L. --- FINISHED FLOOR LEVEL
2. S.F.L. --- STRUCTURAL FLOOR LEVEL
3. --- REVERSED DETAIL

REVISIONS:
B 25-02-2022 REVISED AS PER ARCHITECT COMMENT LS
A 23-11-2021 REVISED AS PER ARCHITECT COMMENT LS

JOB NO. : J-858

PROJECT :
PROPOSED RESIDENTIAL DEVELOPMENT
AT TKOIL ZORP, PHASE 11, LOHAS PARK
TSEUNG KWAN O, N.T.

TITLE :


FULL PLAN LAYOUT
(FOR T3 67TH FLOOR PLAN)

DATE : 04-OCT-21

DRAWN BY :

CHECKED BY :

DATE : 04-OCT-21
SCALE : 1:150
DRAWN BY :
CHECKED BY :
MIDI JARDEN
810 Che Kwo Ling Road, Kowloon
Tel: 2468211-4 Fax: (852) 2727666
DWG NO. : J858-IW-3303
REV. : B

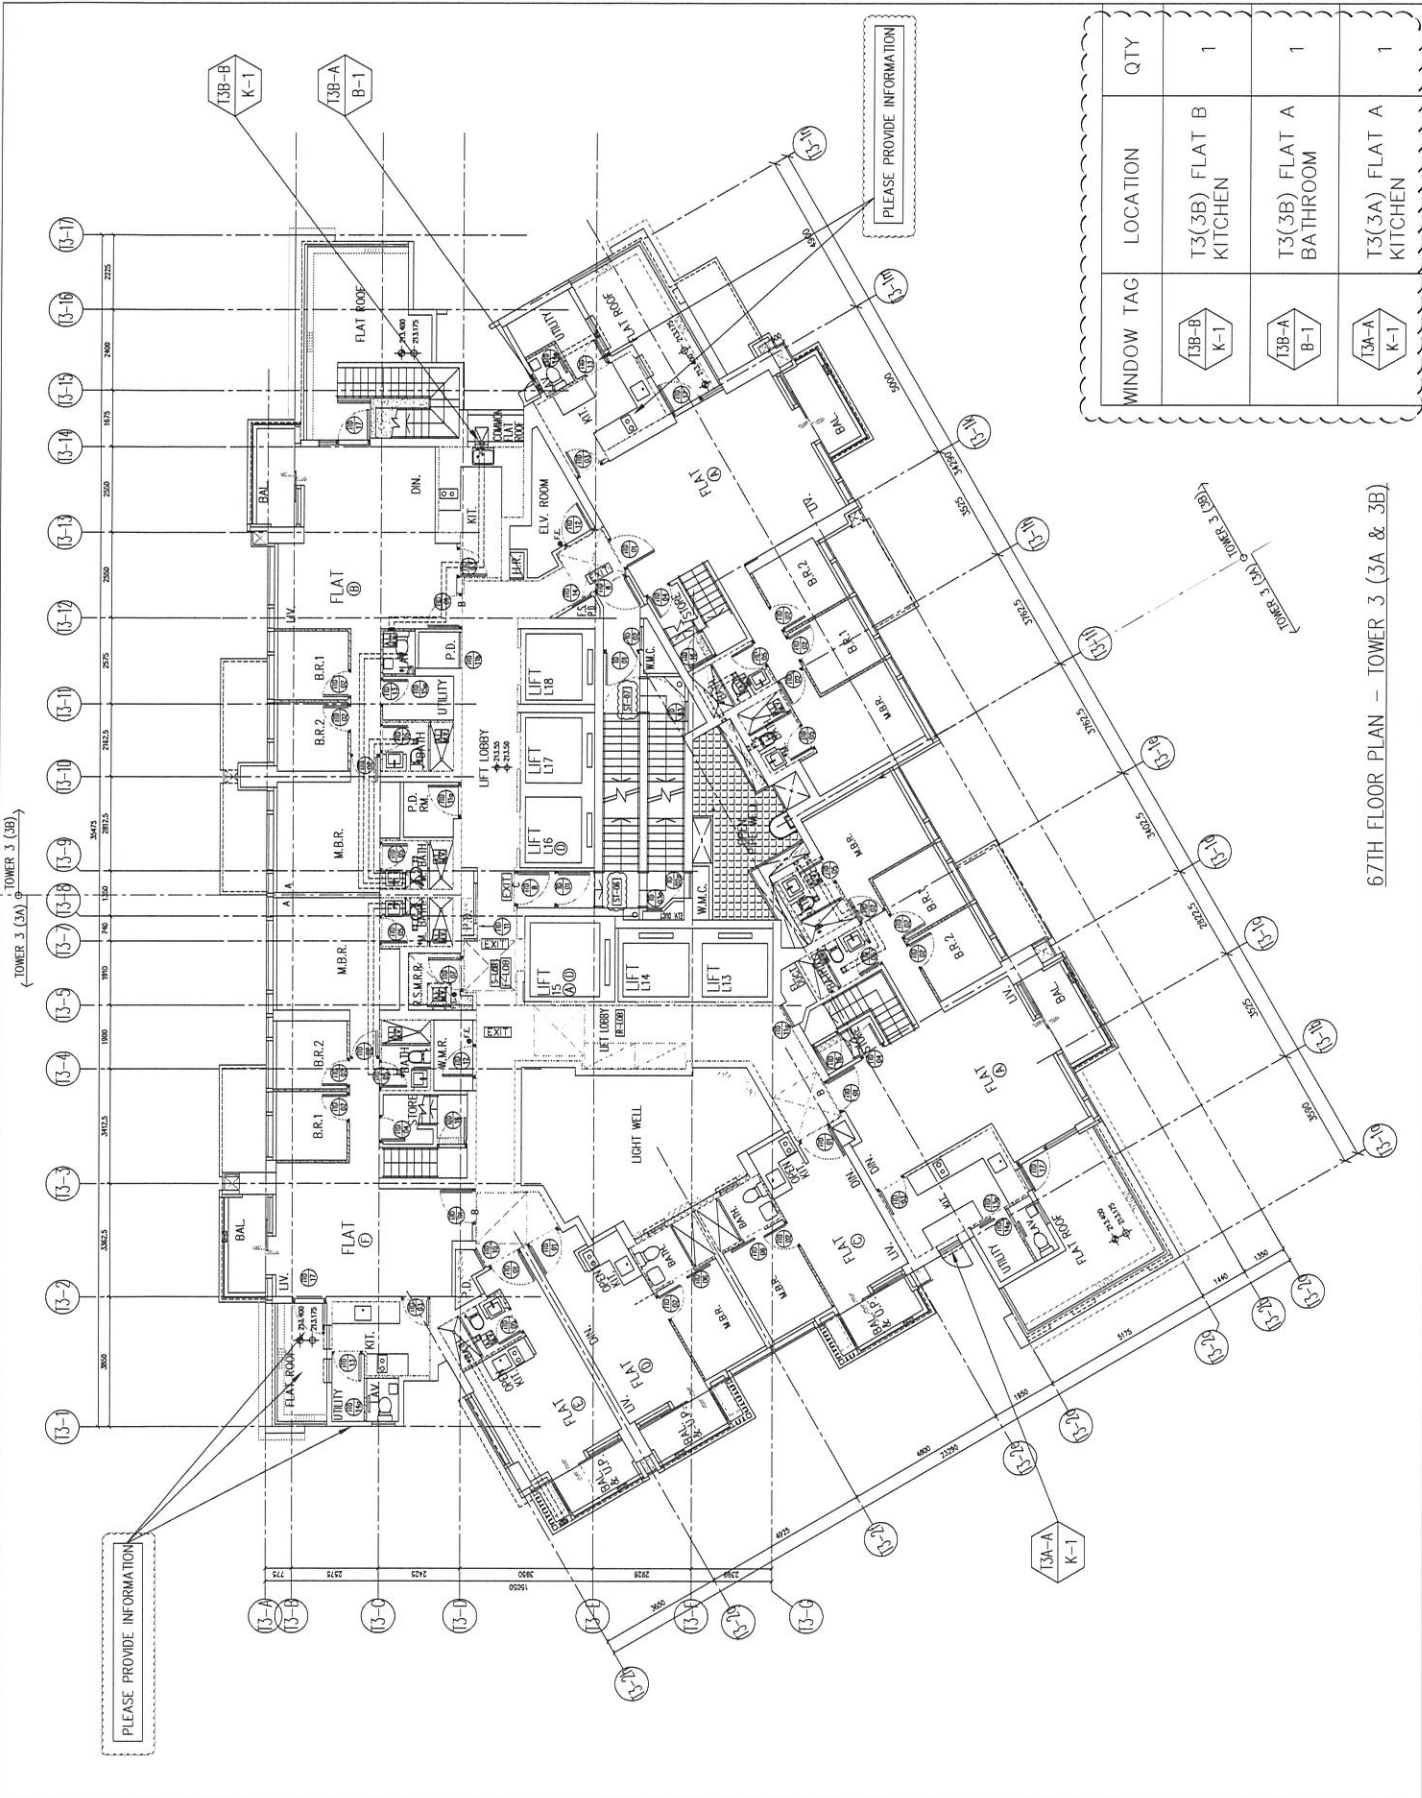

WINDOW TAG	LOCATION	QTY
13B-B K-1	T3(3B) FLAT B KITCHEN	1
13B-A B-1	T3(3B) FLAT A BATHROOM	1
13A-A K-1	T3(3A) FLAT A KITCHEN	1

67TH FLOOR PLAN - TOWER 3 (3A & 3B)

30mm FINISH ONLY APPLY TO
KITCHEN AND BATHROOM

CLIENT :  信和置業有限公司
Sino Land Company Limited

ARCHITECT : **ronald lu & partners**
Architects, Planners, Interior Designers
Ronald Lu & Partners (HK) Ltd.
呂元祥建築師事務所 (香港) 有限公司

MAIN CONTRACTOR :



A=COM

ACADE CONSULTING
AECOM

NOTE:
1. ALL DIMENSIONS ARE IN MM.
2. ALL ELEVATIONS ARE VIEWED FROM OUTSIDE.
3. ALL DIMENSIONS TO BE VERIFIED ON SITE BEFORE FABRICATION.

LEGEND :


 ————DETAIL MARK NO.
 ————REFER SHEET NO.

1. F.F.L. --- FINISHED FLOOR LEVEL
2. S.F.L. --- STRUCTURAL FLOOR LEVEL
3. (R) --- REVERSED DETAIL

REVISED AS PER ARCHITECT COMMENT	DATE	REVISED	BY
REVISED AS PER ARCHITECT COMMENT	17-06-2022		
REVISED AS PER ARCHITECT COMMENT	23-02-2022		LS
REVISED AS PER ARCHITECT COMMENT	23-11-2021		LS
REVISED AS PER ARCHITECT COMMENT	28-10-2021		LS

J-858

PROJECT :
PROPOSED RESIDENTIAL DEVELOPMENT
AT TKOTL 70RP, PHASE 11, LOHAS PARK
TSEUNG KWAN O. N.T.

Time :

TYPICAL DETAIL FOR
IN-SITU. ALUM. WINDOW



DATE : 04-OCT-21	SCALE : 1:2
------------------	-------------

DRAWN BY :	CHECKED BY :
------------	--------------

美特鋁質有限公司
MIDI ALUMINIUM FABRICATOR LTD.

Units 6-8, Sunray Industrial Centre, 11
10 Cha Kwo Ling Road, Kowloon

DWC NO. : J858-IW-6001

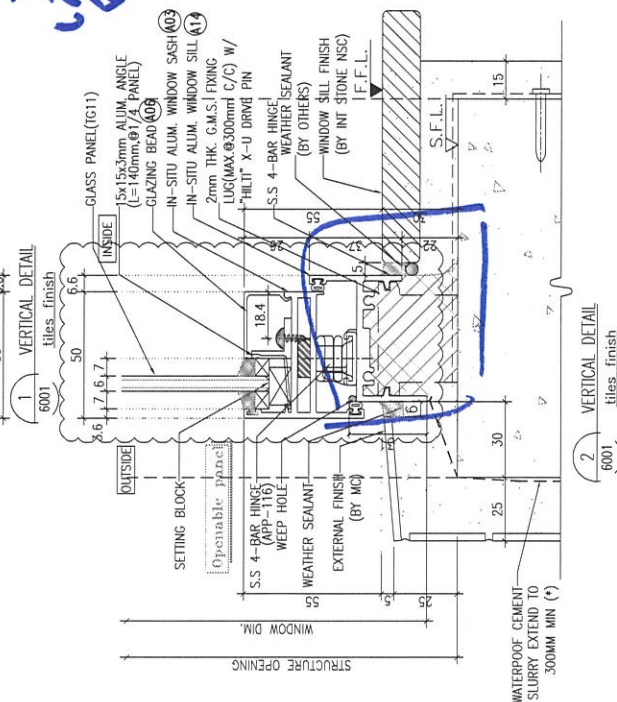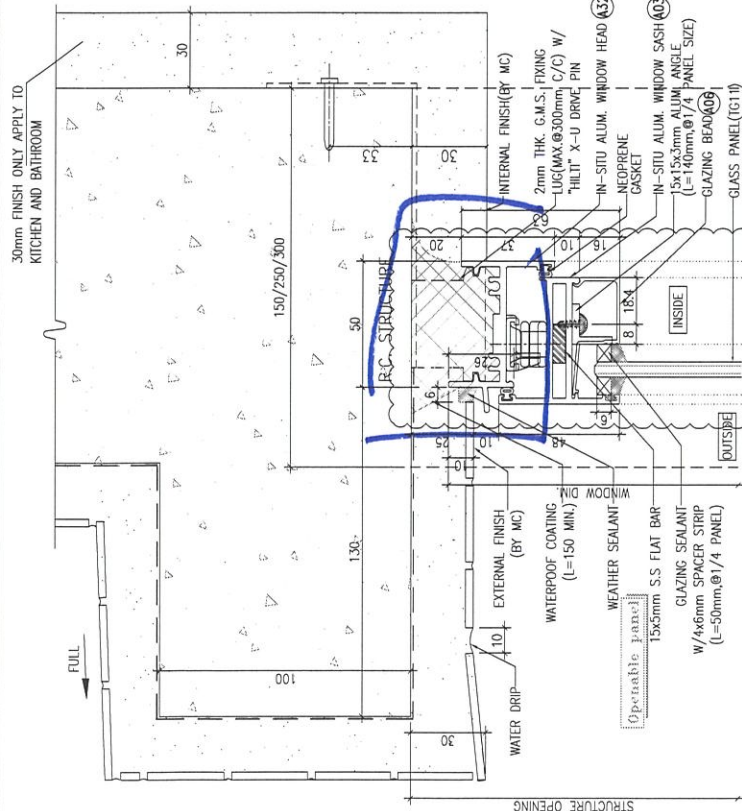

富 田 也 枝 浪



信和置業有限公司
Sino Land Company Limited

ronald lu & partners
Architects, Planners, Interior Designers
Ronald Lu & Partners (HK) Ltd.
呂元祥建築師事務所 (香港) 有限公司

MAIN CONTRACTOR :

Gammon

STRUCTURAL ENGINEER :

AECOM

AECOM

AECOM

NOTE:
* ALL DIMENSIONS ARE IN INCHES

3. ALL DIMENSIONS TO BE VERIFIED ON SITE BEFORE FABRICATION.


 → DETAIL MARK NO.
 → REFER SHEET NO.

1. F.F.L. --- FINISHED FLOOR LEVEL
2. S.F.L. --- STRUCTURAL FLOOR LEVEL
3. (R) --- REVERSED DETAIL

A	17-06-2022	REVISED AS PER ARCHITECT COMMENT	BY
NO.	DATE	REVISED	BY

PROPOSED RESIDENTIAL DEVELOPMENT	0.000
PROJECT :	
0.000	

TSEUNG KWAN O, N.T.

A03 TYPICAL DETAIL FOR

DATE : 04-OCT-21	SCALE : 1:2
------------------	-------------

 美特鋁質有限公司

Units 6-8, Sunray Industrial Centre, 1/F
610 Cha Kwo Ling Road, Kowloon
Tel: 23489211-4 Fax: (852) 27727655

☐ Yes ☐ No	☐ Yes ☐ No
--	--



[illegible]

[illegible]

B.D. REF :

CLIENT :

信和置業有限公司
Sino Land Company Limited

ARCHITECT :

ronald lu & partners
Ronald Lu & Partners (HK) Ltd.
呂志祥建築師事務所 (香港) 有限公司

MAIN CONTRACTOR :

Gammon

STRUCTURAL ENGINEER :

AECOM

FAÇADE CONSULTANT:

AECOM

NOTE :

1. ALL DIMENSIONS ARE IN mm.
2. ALL ELEVATIONS ARE MEASURED FROM OUTSIDE.
3. ALL DIMENSIONS TO BE VERIFIED ON SITE BEFORE FABRICATION.

LEGEND :

DETAIL MARK NO.

REFER SHEET NO.

1. F.F.L. --- FINISHED FLOOR LEVEL
2. S.F.L. --- STRUCTURAL FLOOR LEVEL
3. (R) --- REVERSED DETAIL

REVISED AS PER ARCHITECT COMMENT

LS

25-02-2024

REVISED AS PER ARCHITECT COMMENT

LS

28-10-2024

NO.

DATE

BY

REVISED

J-858

JOB NO. :

PROJECT :

PROPOSED RESIDENTIAL DEVELOPMENT
AT TKOIL 70RP, PHASE 11, LOHAS PARK
TSEUNG KWAN O, N.T.

TITLE :

G.M.S. FIXING LUG
TYPICAL DETAIL

DATE : 04-OCT-21

SCALE : 1:2

DRAWN BY :

CHECKED BY :

美特鋁質有限公司
MTD ALUMINIUM FABRICATOR LTD.

Unit: 6-8, Sunny Industrial Estate, 1/F
610 Che Kwo Ling Road, Kowloon
Tel:22489211-4 Fax:8527272666

DWG NO. : J858-IW-8003

REV. : B

SECTION "Y-Y"
(2:1)

SECTION "X-X"
(2:1)

1
8003
TYPICAL DETAIL FOR G.M.S. FIXING LUG
(2:1)

VARIES

29.5 10.5 2.3 39.5 44 2.3 5 34 60 2.3 3 1.5 24 22.5

T:\data\J858\J.Dwg & C:\Shop Drawing\Junita.Wpdwg(6th 1822)\JW-8003-8004.dwg

B.D. REF :

CLIENT :

信和置業有限公司
Sho Land Company Limited

ARCHITECT :

ronald lu & partners

Ronald Lu & Partners (HK) Ltd.

呂元祥建築師事務所 (香港) 有限公司

MAIN CONTRACTOR :

Gammon

STRUCTURAL ENGINEER :

AECOM

FAÇADE CONSULTANT:

AECOM

NOTE :

1. ALL DIMENSIONS ARE IN mm.

2. ALL ELEVATIONS ARE VIEWED FROM OUTSIDE.

3. ALL DIMENSIONS TO BE VERIFIED ON SITE BEFORE FABRICATION.

LEGEND :

DETAIL MARK NO.

REFER SHEET NO.

1. F.F.L. --- FINISHED FLOOR LEVEL

2. S.F.L. --- STRUCTURAL FLOOR LEVEL

3. --- REVERSED DETAIL

C 13-02-2021

REVISED AS PER ARCHITECT COMMENT

LS

B 13-11-2021

REVISED AS PER ARCHITECT COMMENT

LS

A 18-10-2021

REVISED AS PER ARCHITECT COMMENT

LS

DATE

DATE

DATE

J-858

PROJECT :

PROPOSED RESIDENTIAL DEVELOPMENT
AT TKOIL 70RP, PHASE 11, LOHAS PARK
TSEUNG KWAN O, N.T.

TITLE :

TYPICAL EARTHING
BONDING DETAILS OF IN SITU

DATE : 04-OCT-21

SCALE : 1:2

DRAWN BY :

CHECKED BY :

美特銘實有限公司

Mei Tak Ming Co., Ltd.


Unit: 6-8, Sunny Industrial Centre, 1/F

610 Che Kwo Ling Road, Kowloon

Tel: 22489211-4 Fax: (852) 7272665

DWG NO. : J858-IW-8004

REV. : C

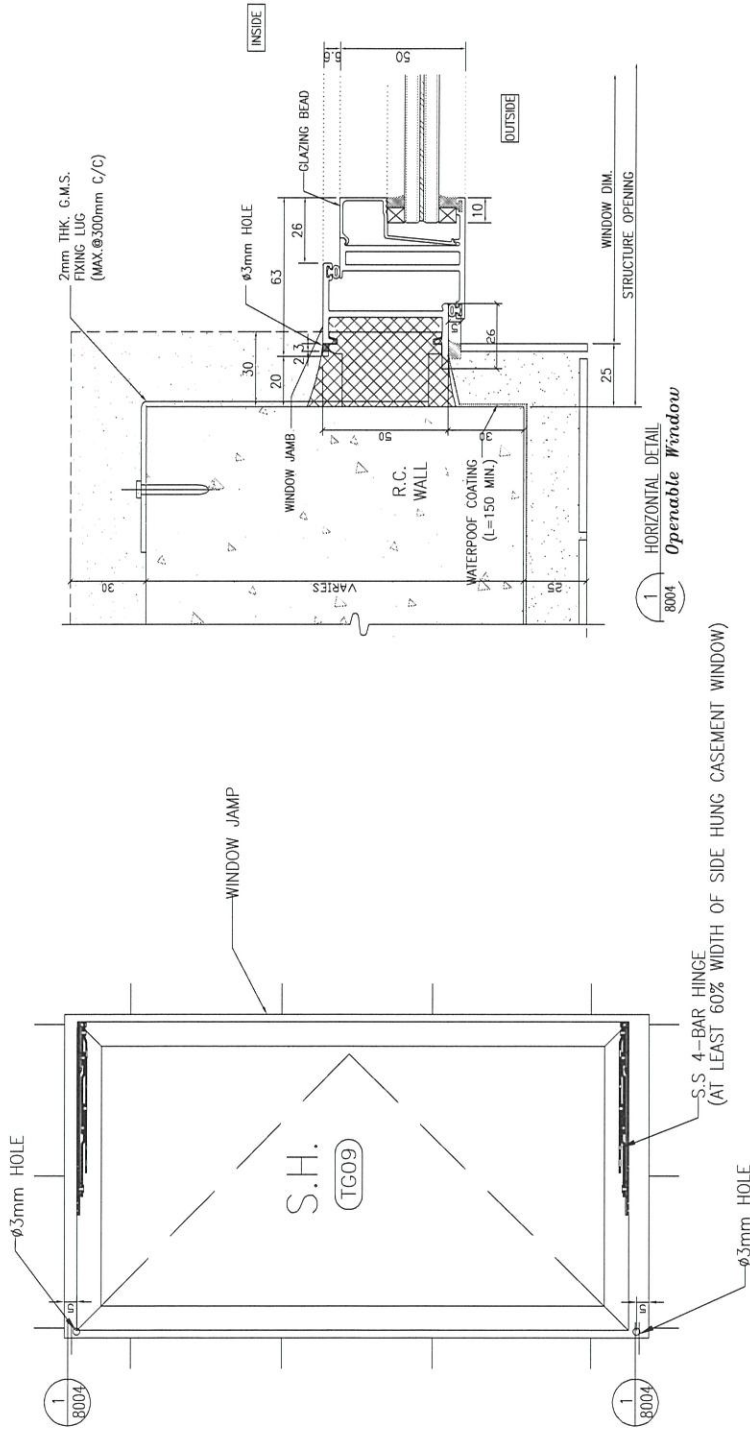

B.D. REF :

CLIENT : 信和置業有限公司
Sino Land Company Limited

ARCHITECT : Ronald Lu & Partners
Ronald Lu & Partners (HK) Ltd.
呂亮材建築師事務所 (信和) 有限公司

MAIN CONTRACTOR : Gammon

STRUCTURAL ENGINEER : AECOM
FAÇADE CONSULTANT: AECOM

NOTE:
1. ALL DIMENSIONS ARE IN mm.
2. ALL ELEVATIONS ARE VIEWED FROM OUTSIDE.
3. ALL DIMENSIONS TO BE VERIFIED ON SITE BEFORE PERFORATION.

LEGEND:
① DETAIL MARK NO.
② REFER SHEET NO.
③ EFL -- FINISHED FLOOR LEVEL
④ SFL -- STRUCTURAL FLOOR LEVEL
⑤ -- REVERSED DETAIL


E	25/07/22	REVISED AS PER COMMENTS	US
D	25/07/22	REVISED AS PER COMMENTS	US
C	07/07/22	REVISED AS PER COMMENTS	US
B	25/07/22	REVISED AS PER COMMENTS	US
A	25/07/22	REVISED AS PER COMMENTS	US
NO.	SIZE	REVISION	BY

JOB NO. : J-858
PROJECT : PROPOSED RESIDENTIAL DEVELOPMENT
AT T201, T20P, PHASE 11, LOHAS PARK
TSUNG KWAN O, N.T.

TITLE : TYPICAL MULLION DETAIL
FOR CURTAIN WALL

DATE : 22-OCT-21
SCALE : 1:1(A1)

DRAWN BY :
CHECKED BY :
英特銘實業有限公司
MTDI ENGINEERING CONSULTANTS LTD.
1101-1102, Sunny Harbour Centre, 1/F
810 Cheong Cheong Street, Kowloon
Tel: (852) 2727866
Fax: (852) 2727868
EPC NO. : JBS9-CW-013
REV. : E

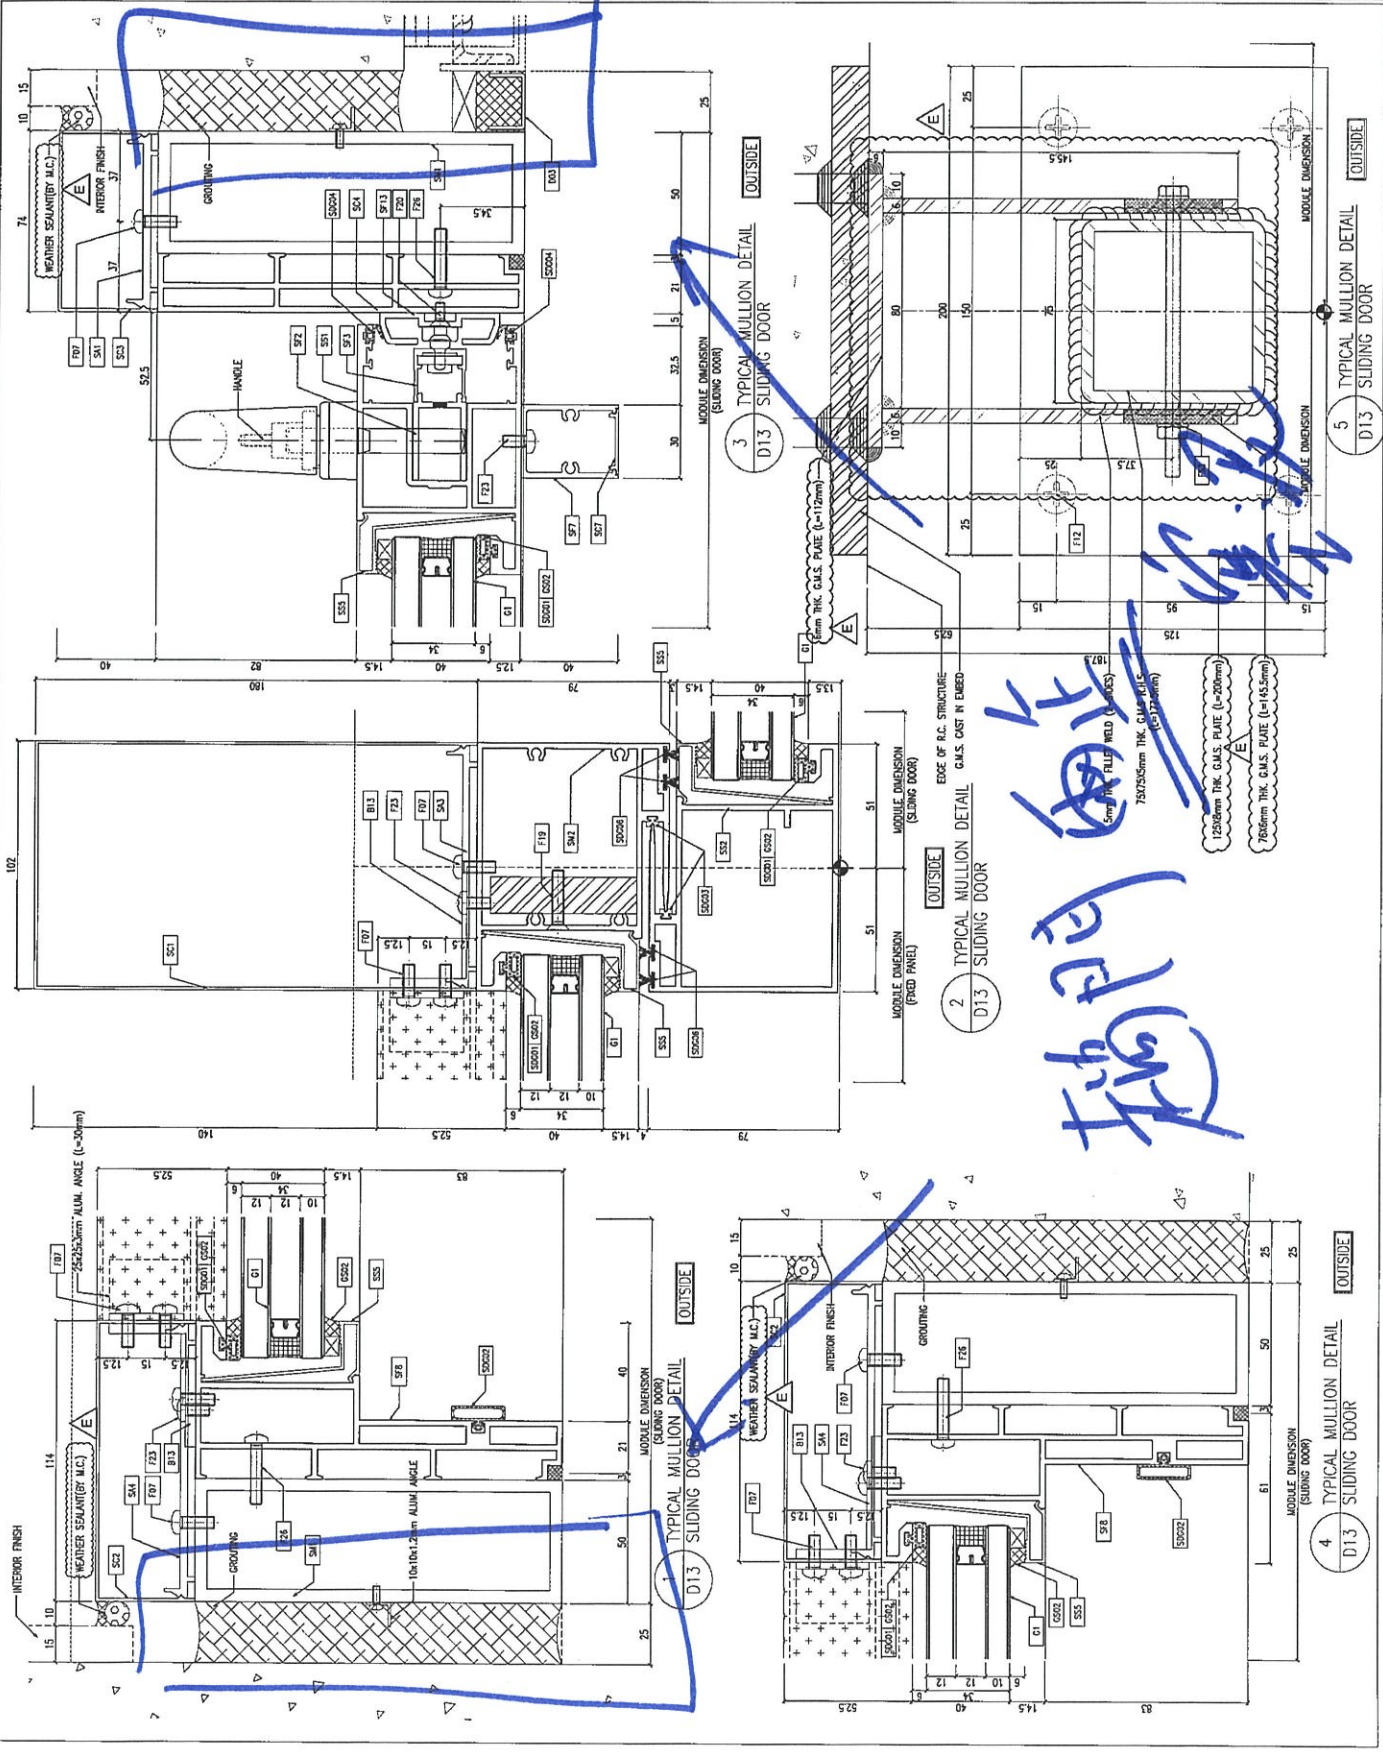

B.D. REF :

CLIENT :



信和置業有限公司
Sino Land Company Limited

ARCHITECT :



ronald lu & partners
Ronald Lu & Partners (HK) Ltd.
呂元祥建築師事務所 (香港) 有限公司

MAIN CONTRACTOR :



STRUCTURAL ENGINEER :



FAÇADE CONSULTANT :



NOTE :

1. ALL DIMENSIONS ARE IN mm.
2. ALL ELEVATIONS ARE VIEWED FROM OUTSIDE.
3. ALL DIMENSIONS TO BE VERIFIED ON SITE BEFORE FABRICATION.

LEGEND :



1. F.F.L. -- FINISHED FLOOR LEVEL
2. S.F.L. -- STRUCTURAL FLOOR LEVEL
3. (R) -- REVERSED DETAIL

NO.

DATE

REVISED

BY

J-856

PROPOSED RESIDENTIAL DEVELOPMENT

AT TOWER 700P, PHASE 11, LOMAS PARK
TSEUNG KWAN O, N.T.

TITLE :

TYPICAL SLIDING DOOR PLAN
AT TOWER 1

DATE : 14-Jun-22

SCALE : 1:50(A1)

DRAWN BY : KY

CHECKED BY : YB




美特鋁業有限公司
MIDI ALUMINIUM FABRICATORS LTD.

Units 6-8, Sunny Industrial Centre, 1/F
610 Che Kwo Ling Road, Kwailoon
Tel: (852) 27272666

DWG NO. : J058-CW-S0-P101

REV. : -

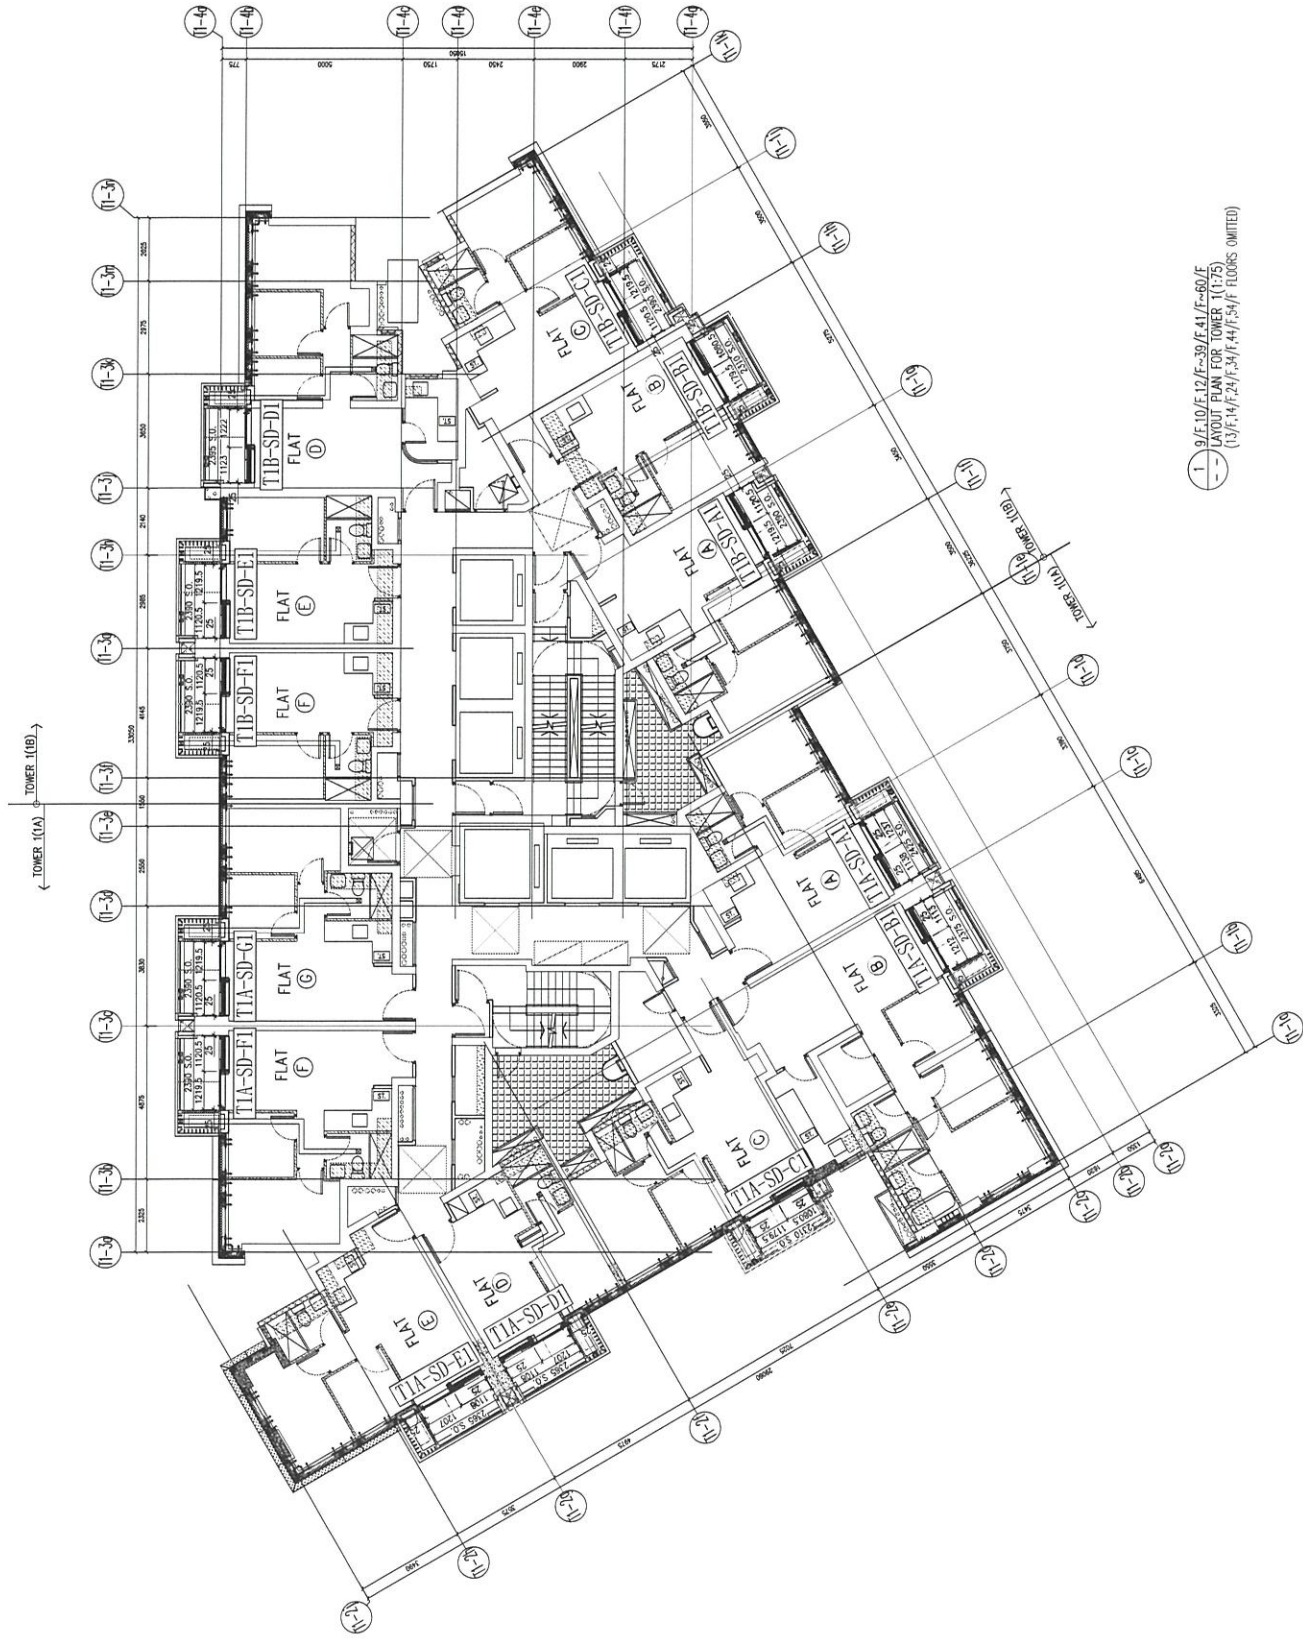

1. 8/F, 10/F, 12/F, 30/F, 41/F, 60/F
2. UNOUT PLAN FOR TOWER 1 (1/75)
(1/3, 1/4, 1/5, 2/1, 5/1, 4/1, 5/1, 5/1 FLOORS OMITTED)

B.D. REF :

CLIENT :

信和置業有限公司
Sino Land Company Limited

ARCHITECT :

ronald lu & partners
Ronald Lu & Partners (HK) Ltd.
呂元軒建築師事務所 (香港) 有限公司
MAIN CONTRACTOR :

Gammon

STRUCTURAL ENGINEER :

AECOM

FACADE CONSULTANT :

AECOM

NOTE :

1. ALL DIMENSIONS ARE IN mm.
2. ALL ELEVATIONS ARE VIEWED FROM OUTSIDE.
3. ALL DIMENSIONS TO BE VERIFIED ON SITE BEFORE FABRICATION.

LEGEND :

DETAIL MARK NO.
REFER SHEET NO.

1. F.F.L. — FINISHED FLOOR LEVEL
2. S.F.L. — STRUCTURAL FLOOR LEVEL
3. (R) — REVERSED DETAIL

J-855

PROJECT :

PROPOSED RESIDENTIAL DEVELOPMENT
AT TQOT, PHASE 11, LOHAS PARK
TSEUNG KWAN O, N.T.

TITLE :

TYPICAL STUDING DOOR PLAN
AT TOWER 1

DATE : 14-Jun-22

SCALE : 1/80(A1)

DRAWN BY : KY

CHECKED BY : YB


UNITED KINGDOM

REV. : —

UNITED KINGDOM
MIDI
Unit 6-8, Sunny Industrial Centre, 1/F
810 Che Kwo Ling Road, Kowloon
TEL: 449211-4 Fax: (852) 2727665

DWG NO. : J855-CW-SD-P102

REV. : —

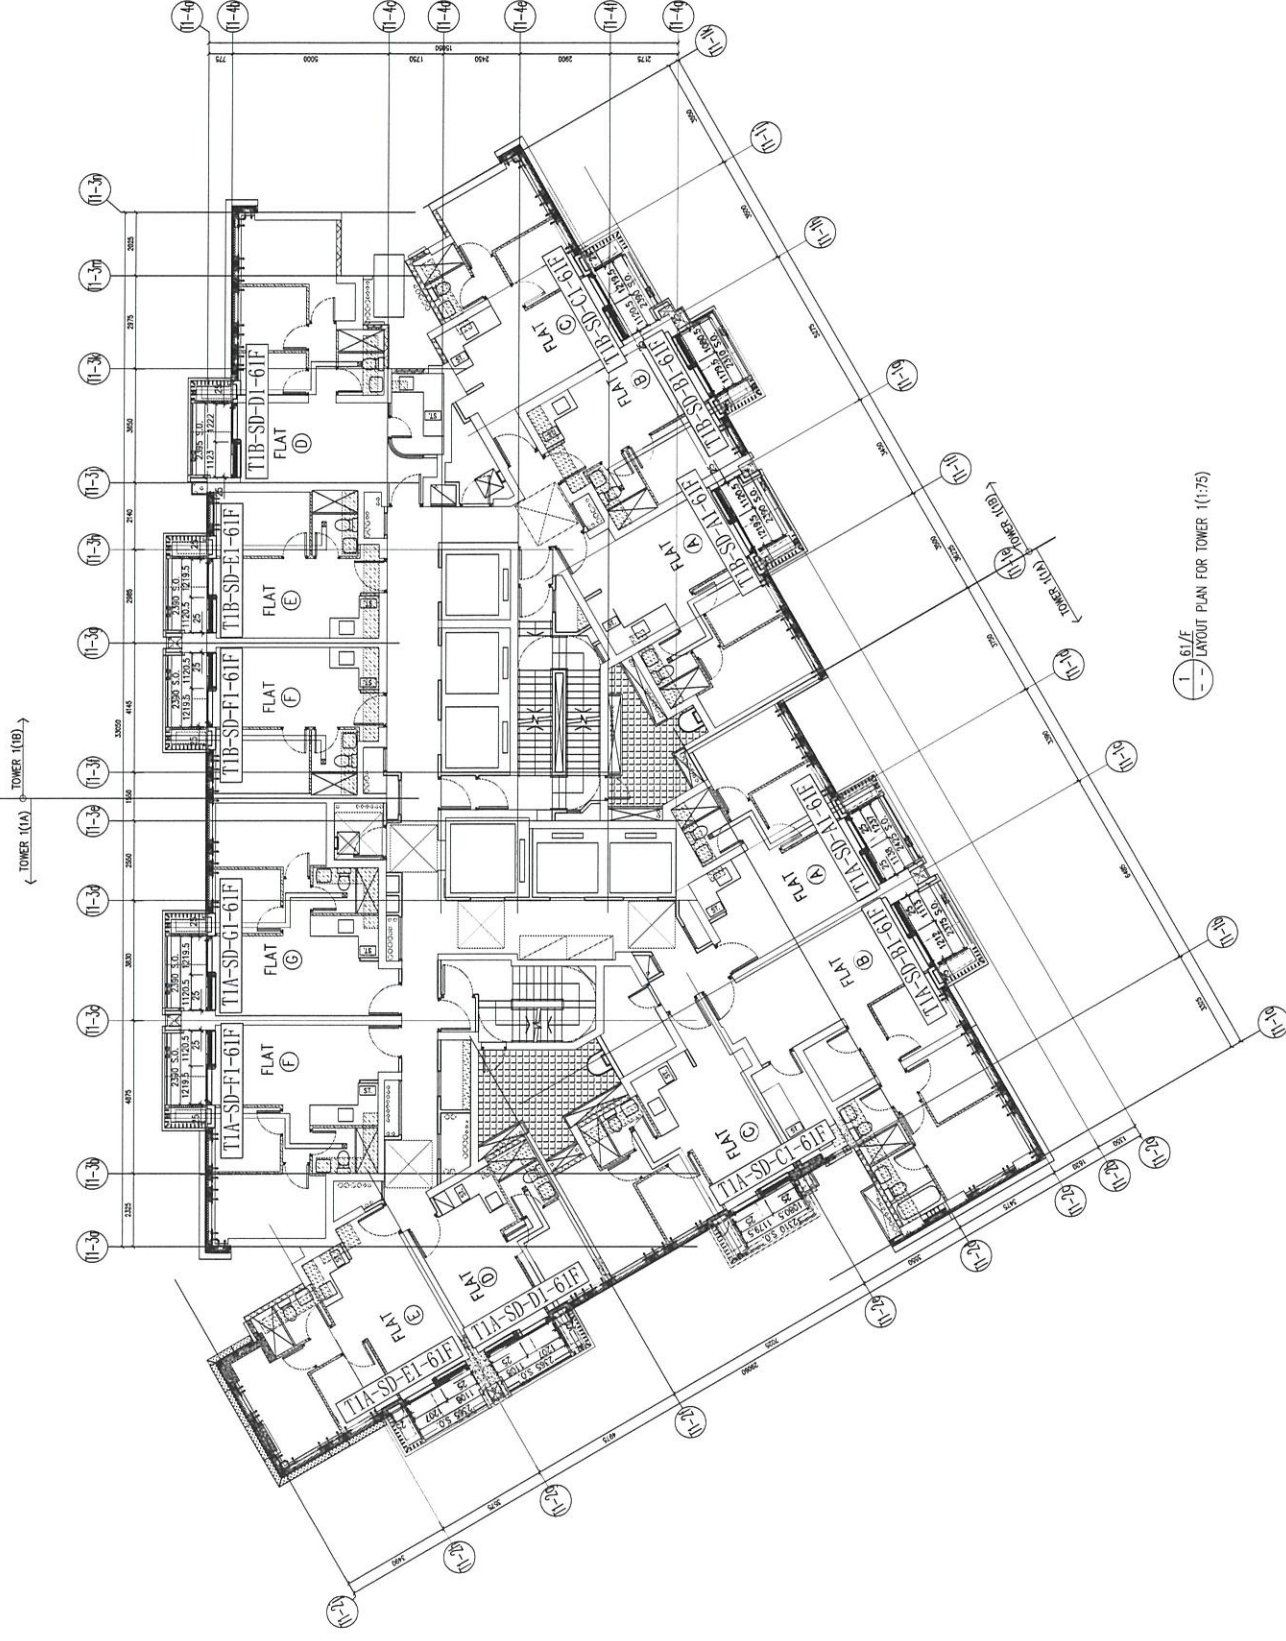

R.D. REF :

CLIENT :

恒和置業有限公司
Sino Land Company Limited

ARCHITECT :

ronald lu & partners
Ronald Lu & Partners (HK) Ltd.
呂元祥建築師事務所 (香港) 有限公司

MAIN CONTRACTOR :

Gammon

STRUCTURAL ENGINEER :

AECOM

FAÇADE CONSULTANT :

AECOM

NOTE :

1. ALL DIMENSIONS ARE IN mm.
2. ALL ELEVATIONS ARE VIEWED FROM OUTSIDE.
3. ALL DIMENSIONS TO BE VERIFIED ON SITE BEFORE FABRICATION.

LEGEND :

DETAIL MARK NO.
REFER SHEET NO.

1. F.F.L. --- FINISHED FLOOR LEVEL
2. S.F.L. --- STRUCTURAL FLOOR LEVEL
3. --- REVERSED DETAIL

NO.

DATE

REVISION

BY

DATE

REVISION

BY

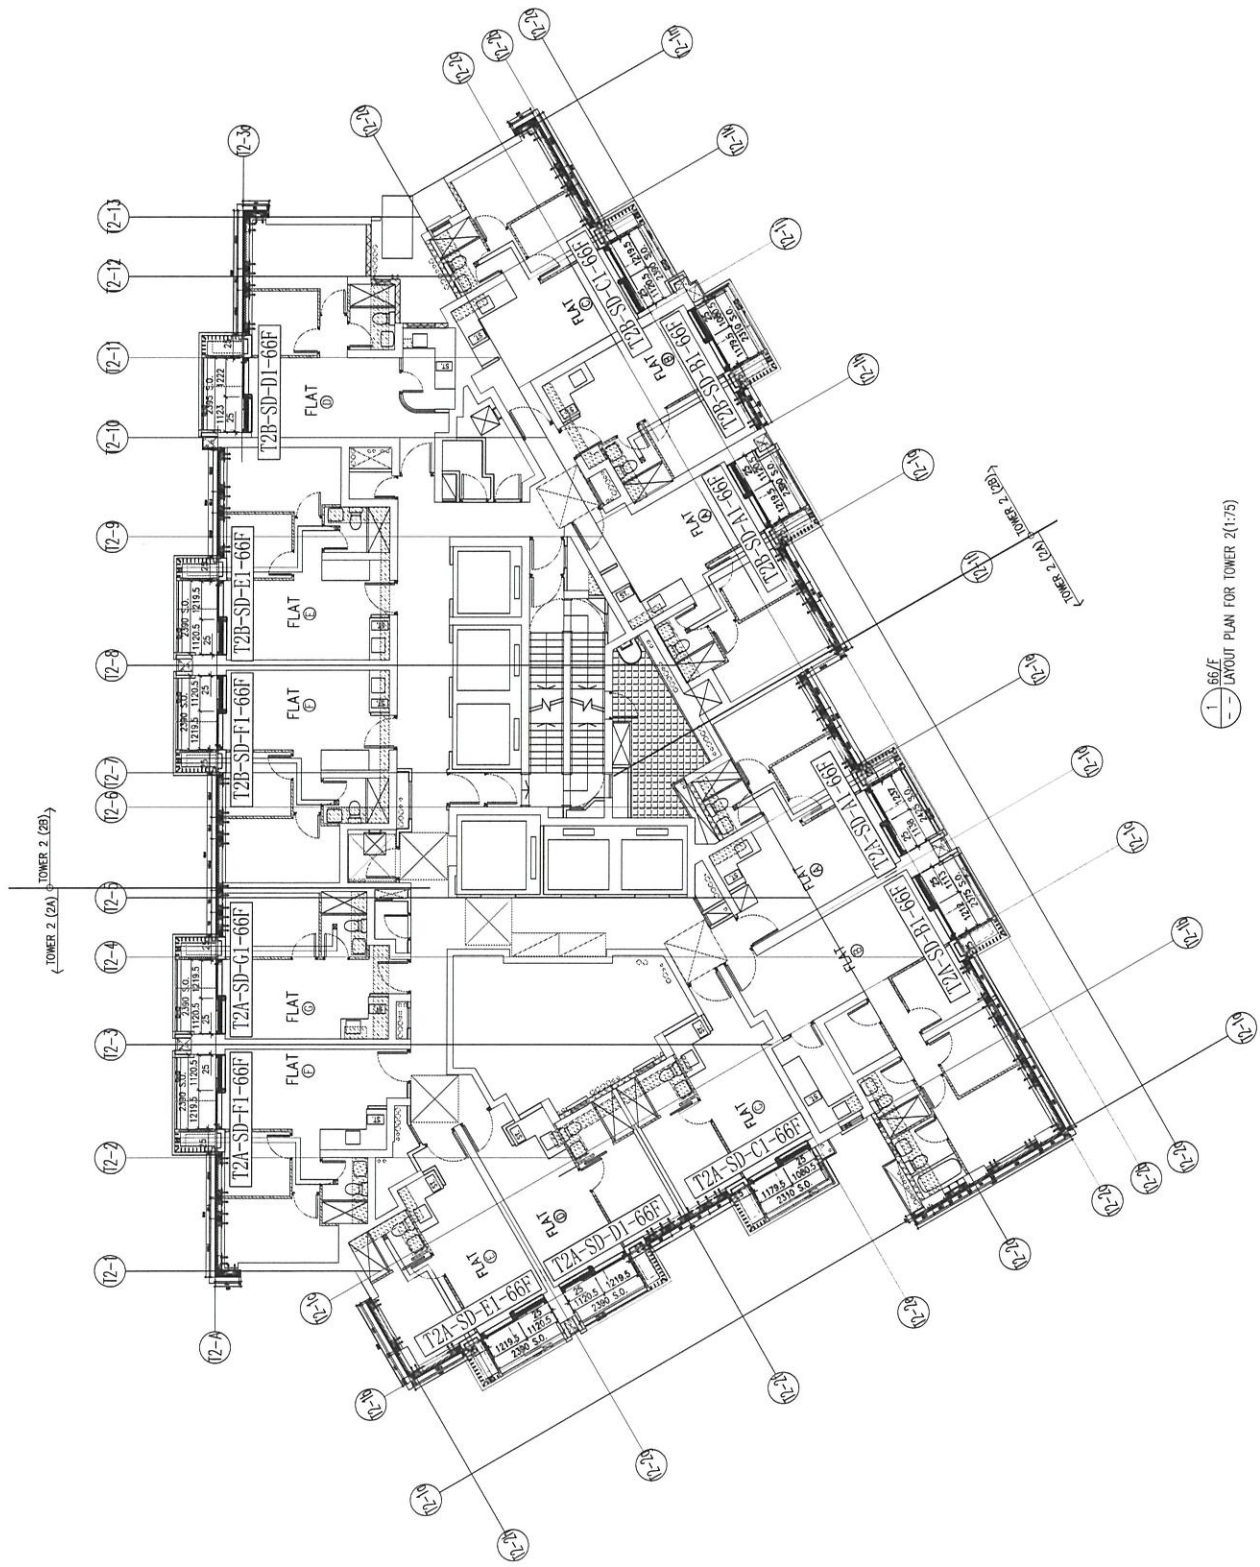

1/55/F LAYOUT PLAN FOR TOWER 2(1/5)

1 9/F,10/F,12/F~39/F,41/F~65/F
-- -- LAYOUT PLAN FOR TOWER 3(1.75)
(13/F,14/F,24/F,34/F,44/F,54/F,64/F FLOORS OMITTED)

B.O. REF :

CLIENT :

信和置業有限公司
Sino Land Company Limited

ARCHITECT :

ronald lu & partners
Ronald Lu & Partners (HK) Ltd.
呂志文建築師事務所 (香港) 有限公司

MAIN CONTRACTOR :

Gammon

STRUCTURAL ENGINEER :

AECOM

FACADE CONSULTANT :

AECOM

NOTE :

1. ALL DIMENSIONS ARE IN mm.
2. ALL ELEVATIONS ARE VIEWED FROM OUTSIDE.
3. ALL DIMENSIONS TO BE VERIFIED ON SITE BEFORE FABRICATION.

LEGEND :

- (A1) DETAIL MARK NO.
(A2) REFER SHEET NO.

1. F.F.L. --- FINISHED FLOOR LEVEL
2. S.F.L. --- STRUCTURAL FLOOR LEVEL
3. (R) --- REVERSED DETAIL

NO.

DATE

REVISED

BY

RE

JOB NO. : J-858

PROJECT :

PROPOSED RESIDENTIAL DEVELOPMENT
AT TKOIL 70RP, PHASE 11, LOKAS PARK
TSEUNG KWAN O, N.T.

TITLE :

TYPICAL SLIDING DOOR PLAN
AT TOWER 3

DATE : 14-Jun-22

SCALE : 1/80(A1)

DRAWN BY : KY


CHECKED BY : YB

UNIT 6-8, Sunny Industrial Centre, Kwai Tsing

Unit 6-8, Sunny Industrial Centre, Kwai Tsing
610 Che Kwo Ling Road, Kwai Tsing
Tel: 2425211-4 Fax: 2425211-4

DMG NO. : J858-CW-SD-P302

REV. : -

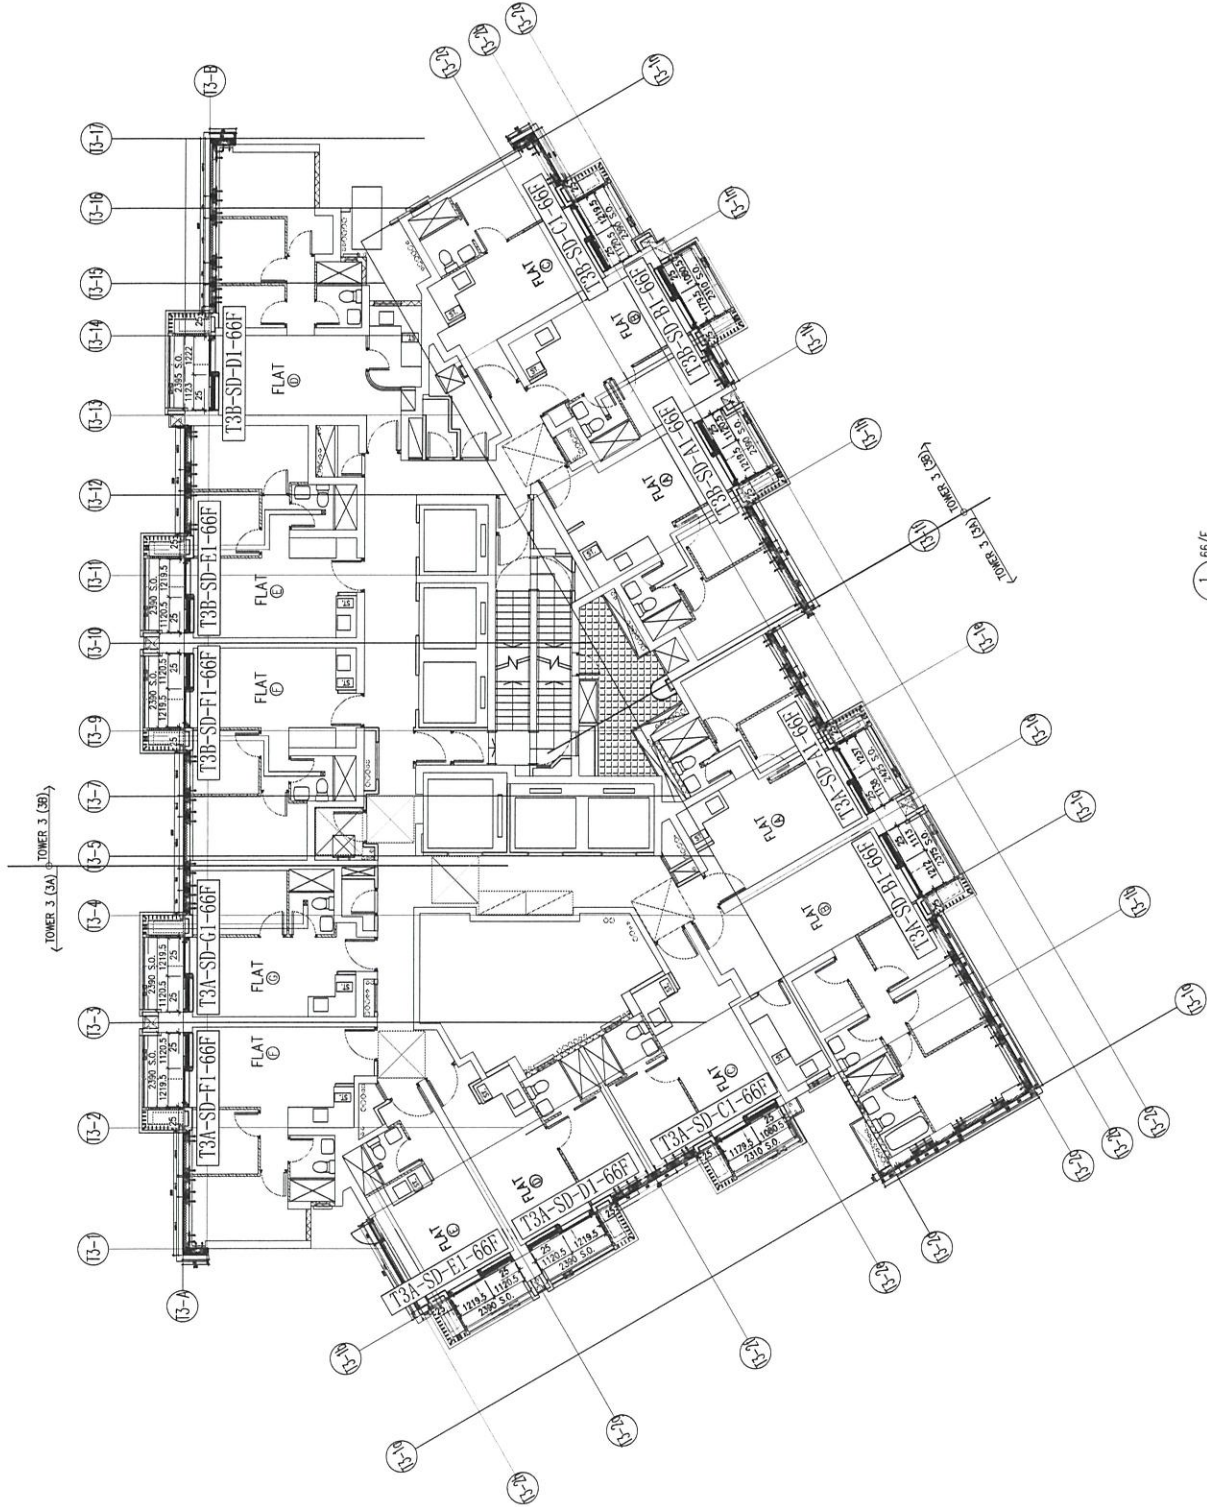


1/80/F LAYOUT PLAN FOR TOWER 3(1/75)

B.D. REF :

顶底不用窗泥


顶底不用窗泥

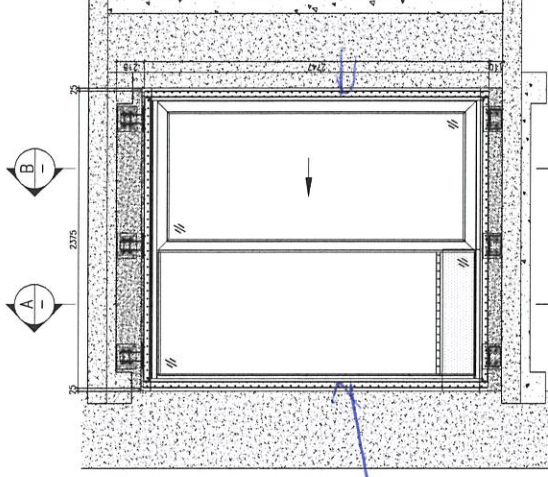

ELEVATION FOR SLIDING DOOR

SECTION A

SECTION B

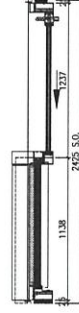

PLAN FOR SLIDING DOOR

顶底不用窗泥

- NOTE:
1. ALL DIMENSIONS ARE IN mm.
 2. ALL DIMENSIONS ARE REFERRED FROM OUTSIDE.
 3. ALL DIMENSIONS TO BE CHECKED ON SITE BEFORE FABRICATION.
- LEGEND:
- DETAIL MARK NO.
1. F.F.L. --- FINISHED FLOOR LEVEL
2. S.F.L. --- STRUCTURAL FLOOR LEVEL
3. --- REVERSED DETAIL

编号	位置	S.O HxW (mm)	门 HxW (mm)	数量	楼层
T1A-SD-A1	T1A-A	3150x2425	2747x2375	44	9F-60F
T2A-SD-A1	T2A-A	3150x2425	2747x2375	48	9F-65F
T3A-SD-A1	T3A-A	3150x2425	2747x2375	48	9F-65F

2747x2375 140

CLIENT :
信和置业有限公司
Sino Land Company Limited

ARCHITECT :
ronald lu & partners
Ronald Lu & Partners (HK) Ltd.
呂元輝建築師事務所 (香港) 有限公司

MAIN CONTRACTOR :

STRUCTURAL ENGINEER :
Gammon

FAÇADE CONSULTANT:
AECOM

FAÇADE CONSULTANT:
AECOM

JOB NO. : J-858

PROJECT :
PROPOSED RESIDENTIAL DEVELOPMENT
AT TKOIL 70NP, PHASE 11, LOHAS PARK
TSEUNG KWAN O, N.T.

TITLE :
TYPICAL SLIDING DOOR
AT TOWER

DATE : 14-Jun-22 SCALE : 1:20(A1)

DRAWN BY : KY CHECKED BY : YB

UNITED MTDI
United MTDI Construction Management Ltd.
Units 6-8, Sunny Industrial Centre, 1/F
610 Chee Kwo Ling Road, Kowloon
Tel: 2489211-4 Fax: 252727666
DWG NO. : JB58-CW-SD-01 REV. : --

B.O. REF :

CLIENT :

信和置業有限公司
Sino Land Company Limited

ARCHITECT :

ronald lu & partners
Ronald Lu & Partners (HK) Ltd.
呂元龍建築師事務所 (香港) 有限公司

MAIN CONTRACTOR :

Gammon

STRUCTURAL ENGINEER :

AECOM

FAÇADE CONSULTANT:

AECOM

NOTE :

1. ALL DIMENSIONS ARE IN mm.
2. ALL ELEVATIONS ARE VIEWED FROM OUTSIDE.
3. ALL DIMENSIONS TO BE VERIFIED ON SITE BEFORE FABRICATION.

LEGEND :

- DETAIL MARK NO.
1. F.F.L. --- FINISHED FLOOR LEVEL
2. S.F.L. --- STRUCTURAL FLOOR LEVEL
3. (R) --- REVERSED DETAIL

JOB NO. :

J-858

PROJECT :

PROPOSED RESIDENTIAL DEVELOPMENT
AT TKOIL 70MP, PHASE 11, LOHAS PARK
TSEUNG KWAN O, N.T.

TITLE :

TYPICAL SLIDING DOOR
AT TOWER

DATE :

14-Jun-22

SCALE :

1:20(A1)

DRAWN BY :

KY

CHECKED BY :

YB


慕特銘有限公司
MIDI Architecture & Interiors Ltd.
Unit 6-8, Sunny Industrial Centre, 1/F
610 Che Kwo Ling Road, Kowloon
Tel: 2489211-4 Fax: 2489272/27668

DWG NO. :


J858-CW-S0-02

REV. :

--

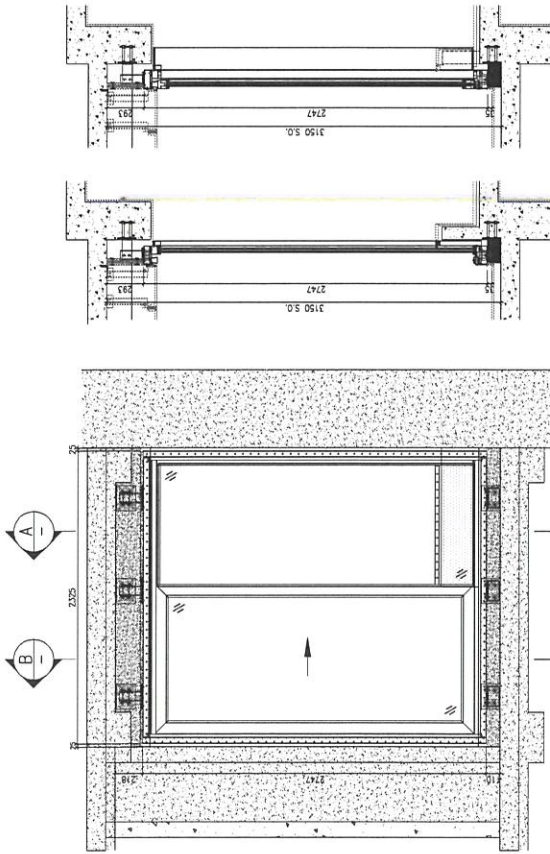

ELEVATION FOR SLIDING DOOR

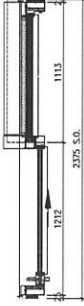

PLAN FOR SLIDING DOOR

编号	位置	S.O HxW (mm)	门 HxW (mm)	数量	楼层
T1A-SD-B1	T1A-B	3150x2375	2747x2325	44	9F-60F
T2A-SD-B1	T2A-B	3150x2375	2747x2325	48	9F-65F
T3A-SD-B1	T3A-B	3150x2375	2747x2325	48	9F-65F

2747x2325 140

B.D. REF : _____

CLIENT :  信和置業有限公司
Sino Land Company Limited

ARCHITECT :  **ronald lu
& partners**
Architects and Interior Designers
Ronald Lu & Partners (HK) Ltd.
呂元仲建築師事務所 (香港) 有限公司

MAIN CONTRACTOR : **Gammon**

STRUCTURAL ENGINEER : **AECOM**

FACADE CONSULTANT: **AECOM**

NOTE :
1. ALL DIMENSIONS ARE IN mm.
2. ALL ELEVATIONS ARE VIEWED FROM OUTSIDE.
3. ALL DIMENSIONS TO BE VERIFIED ON SITE BEFORE FABRICATION.

LEGEND :



1. F.F.L. --- FINISHED FLOOR LEVEL
 2. S.F.L. --- STRUCTURAL FLOOR LEVEL
 3.  --- REVERSED DETAIL

10


NO.	DATE	REVISED	BY

JOB NO. : J-858


PROJECT :	PROPOSED RESIDENTIAL DEVELOPMENT AT TKOTL 70RP, PHASE 11, LOHAS PARK TSELUNG KWAN Q, N.T.
TITLE :	

DATE : 14-Jun-22	SCALE : 1:20(A1)
DRAWN BY : KY	CHECKED BY : YG

美特鋁質有限公司
MIDI ALUMINIUM FABRICATOR LTD.
 Units 6-8, Sunray Industrial Centre, 1/f
 610 Cha Kwo Ling Road, Kowloon
 Tel: 23489211-4 Fax: (852) 2727666

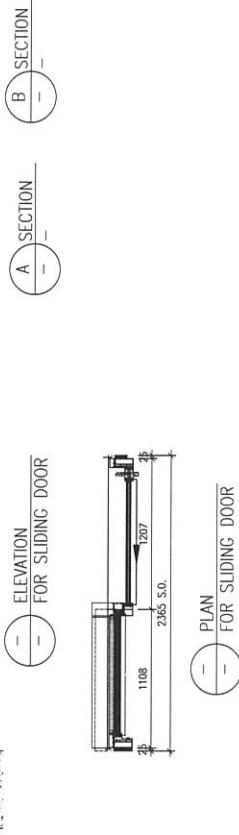

2747x2315	44
-----------	----

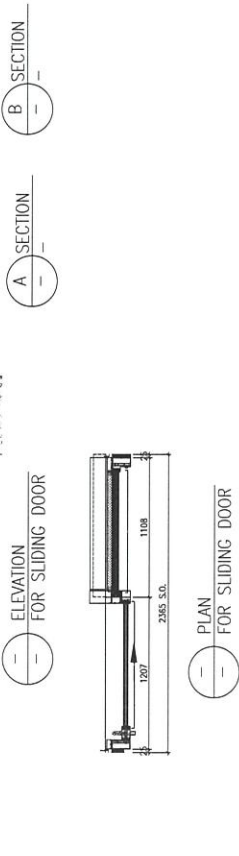

2747x2315	44
-----------	----

B.D. REF :

CLIENT : 信和置業有限公司
Sino Land Company Limited

ARCHITECT : ronald lu & partners
Ronald Lu & Partners (HK) Ltd.
呂元仲建築師事務所 (香港) 有限公司
MAIN CONTRACTOR :

STRUCTURAL ENGINEER : Gammon

FAÇADE CONSULTANT: AECOM

NOTE :
1. ALL DIMENSIONS ARE IN mm.
2. ALL ELEVATIONS ARE VIEWED FROM OUTSIDE.
3. ALL DIMENSIONS TO BE VERIFIED ON SITE BEFORE FABRICATION.

LEGEND :

DETAIL MARK NO.

REFER SHEET NO.

1. F.F.L. --- FINISHED FLOOR LEVEL

2. S.F.L. --- STRUCTURAL FLOOR LEVEL

3. (R) --- REVERSED DETAIL

JOB NO. : J-855

PROJECT :

PROPOSED RESIDENTIAL DEVELOPMENT

AT TOWER 70MP PHASE 11, LOHAS PARK

TSEUNG KWAN O, N.T.

TITLE :

TYPICAL SLIDING DOOR

AT TOWER

DATE : 14-Jun-22

SCALE : 1:20(A1)

DRAWN BY : KY

CHECKED BY : YB



UNIT 6-8, Sunny Industrial Centre, 1/F

610 Che Kwo Ling Road, Kowloon

TEL: 246211-4 Fax: 246211-4

UNIT NO. : J855-CW-S0-05



REV. : --

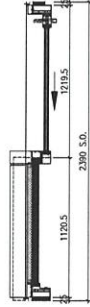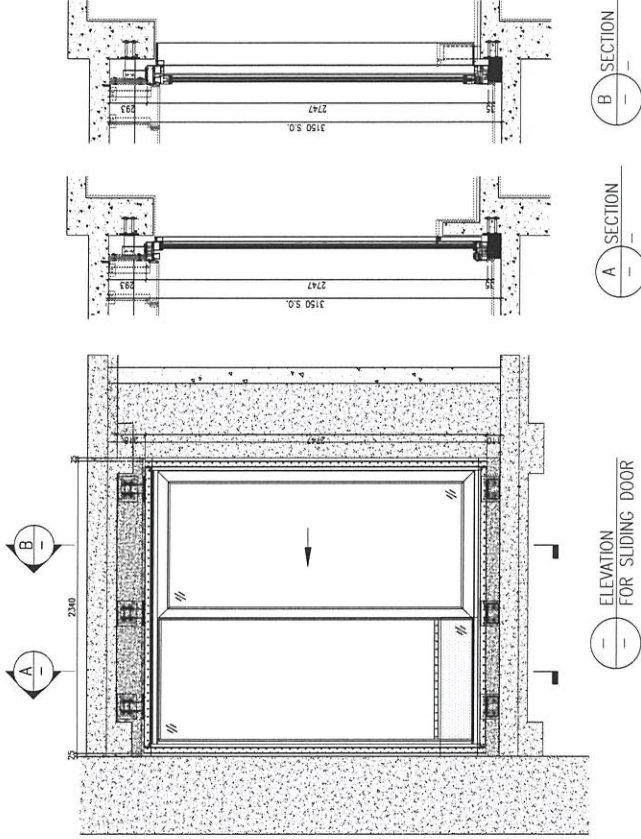

编号	位置	S.O HxW (mm)	门 HxW (mm)	数量	楼层
T1A-SD-F1	T1A-F	3150x2390	2747x2340	44	9F-60F
T1B-SD-C1	T1B-C	3150x2390	2747x2340	44	9F-60F
T1B-SD-F1	T1B-F	3150x2390	2747x2340	44	9F-60F
T2A-SD-D1	T2A-D	3150x2390	2747x2340	48	9F-65F
T2A-SD-F1	T2A-F	3150x2390	2747x2340	48	9F-65F
T2B-SD-C1	T2B-C	3150x2390	2747x2340	48	9F-65F
T2B-SD-F1	T2B-F	3150x2390	2747x2340	48	9F-65F
T3A-SD-D1	T3A-D	3150x2390	2747x2340	48	9F-65F
T3A-SD-F1	T3A-F	3150x2390	2747x2340	48	9F-65F
T3B-SD-C1	T3B-C	3150x2390	2747x2340	48	9F-65F
T3B-SD-F1	T3B-F	3150x2390	2747x2340	48	9F-65F

左开

2747x2340 516

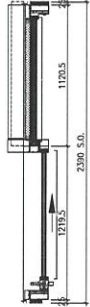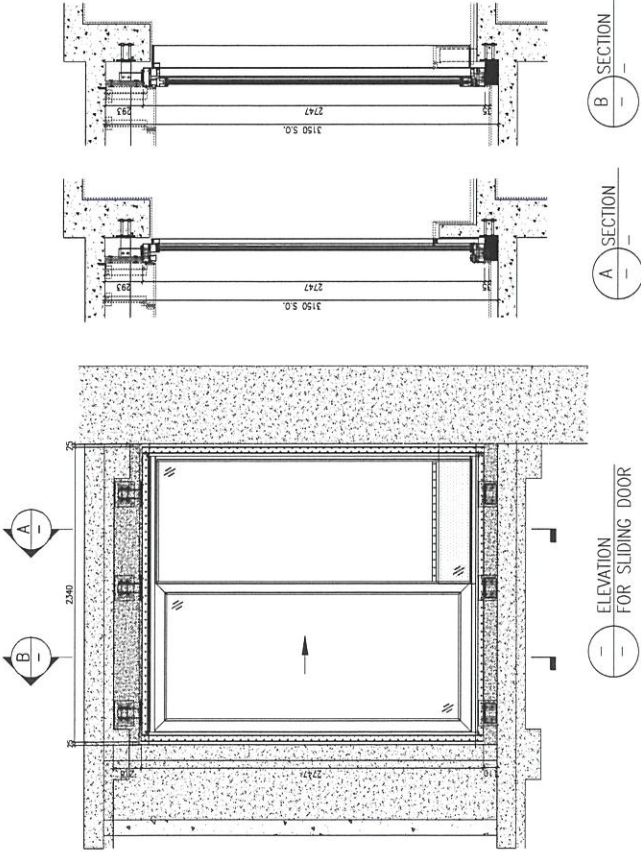

编号	位置	S.O HxW (mm)	门 HxW (mm)	数量	楼层
T1A-SD-G1	T1A-G	3150x2390	2747x2340	44	9F-60F
T1B-SD-A1	T1B-A	3150x2390	2747x2340	44	9F-60F
T1B-SD-E1	T1B-E	3150x2390	2747x2340	44	9F-60F
T2A-SD-E1	T2A-E	3150x2390	2747x2340	48	9F-65F
T2A-SD-G1	T2A-G	3150x2390	2747x2340	48	9F-65F
T2B-SD-A1	T2B-A	3150x2390	2747x2340	48	9F-65F
T2B-SD-E1	T2B-E	3150x2390	2747x2340	48	9F-65F
T3A-SD-E1	T3A-E	3150x2390	2747x2340	48	9F-65F
T3A-SD-G1	T3A-G	3150x2390	2747x2340	48	9F-65F
T3B-SD-A1	T3B-A	3150x2390	2747x2340	48	9F-65F
T3B-SD-E1	T3B-E	3150x2390	2747x2340	48	9F-65F

右开

2747x2340 516


B.D. REF :

CLIENT :



信和置業有限公司
Sino Land Company Limited

ARCHITECT :

 

ronald lu & partners
Ronald Lu & Partners (HK) Ltd.
呂志祥建築師事務所 (香港) 有限公司

MAIN CONTRACTOR :



STRUCTURAL ENGINEER :



FAÇADE CONSULTANT:



NOTE :

1. ALL DIMENSIONS ARE IN mm.
2. ALL ELEVATIONS ARE VIEWED FROM OUTSIDE.
3. ALL DIMENSIONS TO BE VERIFIED ON SITE BEFORE FABRICATION.

LEGEND :

- DETAIL MARK NO.
REFER SHEET NO.
1. FF.L. --- FINISHED FLOOR LEVEL
 2. SF.L. --- STRUCTURAL FLOOR LEVEL
 3. (R) --- REVERSED DETAIL

右开	编号	位置	S.O HxW (mm)	门 HxW (mm)	数量	楼层
	T1B-SD-D1	T1B-D	3150x2395	2747x2345	44	9F-60F
	T2B-SD-D1	T2B-D	3150x2395	2747x2345	48	9F-65F
	T3B-SD-D1	T3B-D	3150x2395	2747x2345	48	9F-65F

2747x2345 140

NO.	DATE	REVISED	BY

JOB NO. :

J-958

PROJECT :

PROPOSED RESIDENTIAL DEVELOPMENT
AT TKOIL 70RP, PHASE 11, LOHAS PARK
TSEUNG KWAN O, N.T.

TITLE :

TYPICAL SLIDING DOOR
AT TOWER

DATE : 14-Jun-22

SCALE : 1:20(A1)

DRAWN BY : KY



CHECKED BY : YB



美特经贸有限公司
MIDI
Unit 6-8, Sunny Industrial Centre, 1/F
610 Cho Kuo Ling Road, Kowloon
Tel: 23489211-4 Fax: 8527272866

DWG NO. : J858-CW-SD-06

REV. : -

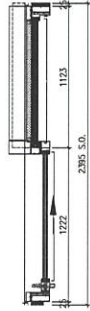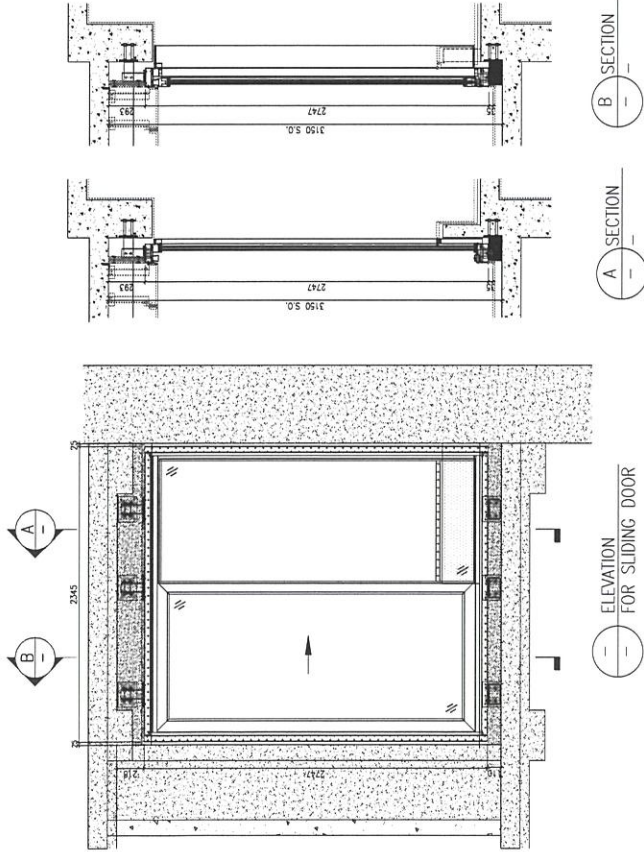

PLAN FOR SLIDING DOOR

ELEVATION FOR SLIDING DOOR

A SECTION

B SECTION

B.D. REF. :

CLIENT :



信和置業有限公司
Sino Land Company Limited

ARCHITECT :



ronald lu & partners
Ronald Lu & Partners (HK) Ltd.
呂元祥建築師事務所 (香港) 有限公司

MAIN CONTRACTOR :



STRUCTURAL ENGINEER :



FRAME CONSULTANT :



NOTE :

1. ALL DIMENSIONS ARE IN mm.
2. ALL DIMENSIONS ARE VIEWED FROM OUTSIDE.
3. ALL DIMENSIONS TO BE VERIFIED ON SITE BEFORE FABRICATION.

LEGEND :



DETAIL MARK NO.

REFER SHEET NO.

1. F.F.L. --- FINISHED FLOOR LEVEL

2. S.F.L. --- STRUCTURAL FLOOR LEVEL

3. (R) --- REVERSED DETAIL

NO.

DATE

REVISED

BY

DATE

J-856

PROJECT :

PROPOSED RESIDENTIAL DEVELOPMENT
AT TKOIL 70RP, PHASE 11, LOHAS PARK
TSEUNG KWAN O, N.T.

TITLE :

TYPICAL SLIDING DOOR
AT TOWER

DATE : 14-Jun-22

SCALE : 1/20(A1)

CHECKED BY : YB



DRAWN BY : KY



Unit 6-B, Sunny Industrial Centre, 1/F
610 Cho Kwo Ling Road, Kowloon
Tel: 23489211-4 Fax: (852) 7772665

DWG NO. : JB58-CW-SD-07

REV. : -

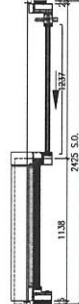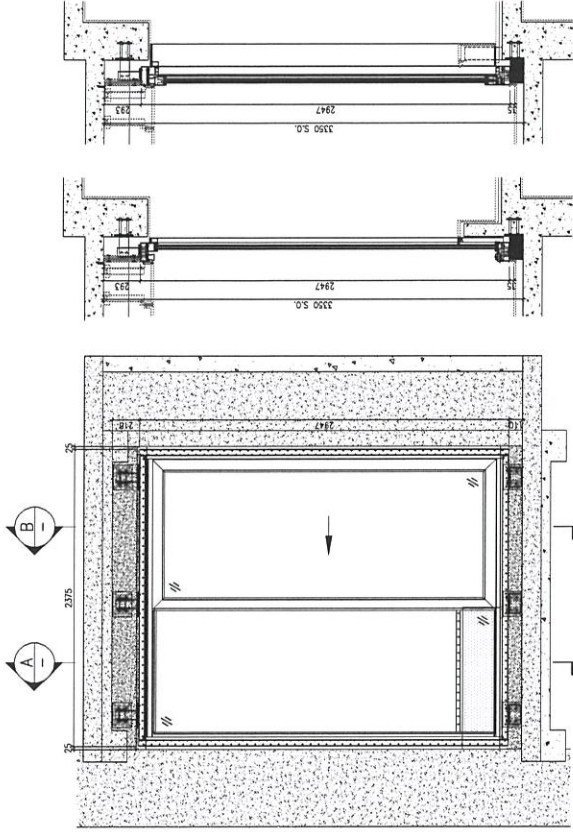

编号	位置	S.O HxW (mm)	门 HxW (mm)	数量	楼层
T1A-SD-A1-61F	T1A-A	3350x2425	2947x2375	1	61F
T2A-SD-A1-66F	T2A-A	3350x2425	2947x2375	1	66F
T3A-SD-A1-66F	T3A-A	3350x2425	2947x2375	1	66F

2947x2375 3



	编号	位置	S.O HxW (mm)	门 HxW (mm)	数量	楼层
右开	T1A-SO-B1-61F	T1A-B	3350x2375	2947x2325	1	61F
	T2A-SO-B1-66F	T2A-B	3350x2375	2947x2325	1	66F
	T3A-SO-B1-66F	T3A-B	3350x2375	2947x2325	1	66F

2947x2325	3
-----------	---

B.D. REF :

CLIENT :



信和置業有限公司
Sino Land Company Limited

ARCHITECT

PROJECT :
ronald lu & partners
Architects Planners Interior Designers
Ronald Lu & Partners (HK) Ltd.
呂元祥建築師事務所 (香港) 有限公司

MAIN CONTRACTOR :


Gammon

STRUCTURAL ENGINEER -

AECOM

FACADE CONSULTANT-

AECOM

NOTE :

1. ALL DIMENSIONS ARE IN FEET.
2. ALL ELEVATIONS ARE VIEWED FROM OUTSIDE.
3. ALL DIMENSIONS TO BE VERIFIED ON SITE BEFORE FABRICATION.

LEGEND

x1 —————DETAIL MARK NO.

1001 — REFER SHEET NO.

1. F.F.L. -- FINISHED FLOOR LEVEL
2. S.F.L. -- STRUCTURAL FLOOR LEVEL
3. (✓)R -- REVERSED DETAIL

JOB NO. : J-858

PROJECT :

PROJECT : PROPOSED RESIDENTIAL DEVELOPMENT
AT TKOTL 70RP, PHASE 11, LOHAS PARK
TSEUNG KWAN O. N.T.

TIME :	
--------	--

TYPICAL SLIDING DOOR
AT TOWER

DATE : 14-11-22	SCALE : 1:20(A1)
-----------------	------------------

DRAWN BY : KY

美特鋁質有限公司
MIDI
ALUMINUM FABRICATOR LTD.

Units 6-8, Sunray Industrial Centre, 1/F
610 Cha Kwo Ling Road, Kowloon
Tel: 23489211-4 Fax: (852) 27727665

DWG NO. : J858-CW-S0-08

DWG NO. : J858-CW-S0-08	REV. : -
-------------------------	----------

B.D. REF :

CLIENT :

 信和置業有限公司
Sino Land Company Limited

ARCHITECT :

 ronald lu & partners
Ronald Lu & Partners (HK) Ltd.
呂元龍建築師事務所 (香港) 有限公司

MAIN CONTRACTOR :

 Gammon

STRUCTURAL ENGINEER :

 AECOM

FACADE CONSULTANT:

 AECOM

NOTE: DIMENSIONS ARE IN mm

1. ALL DIMENSIONS ARE MEASURED FROM OUTSIDE.

2. ALL DIMENSIONS TO BE VERIFIED ON SITE.

3. BEFORE FABRICATION.

LEGEND :

 DETAIL MARK NO.

 REFER SHEET NO.

1. F.F.L. --- FINISHED FLOOR LEVEL

2. S.F.L. --- STRUCTURAL FLOOR LEVEL

3.  --- REVERSED DETAIL

JOB NO. :

J-858

PROJECT :

PROPOSED RESIDENTIAL DEVELOPMENT
AT T201L 709P, PHASE 11, LOHAS PARK
TSEUNG KWAN O, N.T.

TITLE :

TYPICAL SLIDING DOOR
AT TOWER

DATE : 14-Jun-22

SCALE : 1:20(A1)


DRAWN BY : KY

CHECKED BY : YB

 MIDI
MIDI BUILDING SYSTEMS (HONG KONG) LTD.
Unit 6-8, Sunny Industrial Centre, 1/F
610 Che Kwo Ling Road, Kowloon
Tel: 23489211-4 Fax: (852) 27272666

UWG NO. : JB59-CW-SU-03

REV. : --

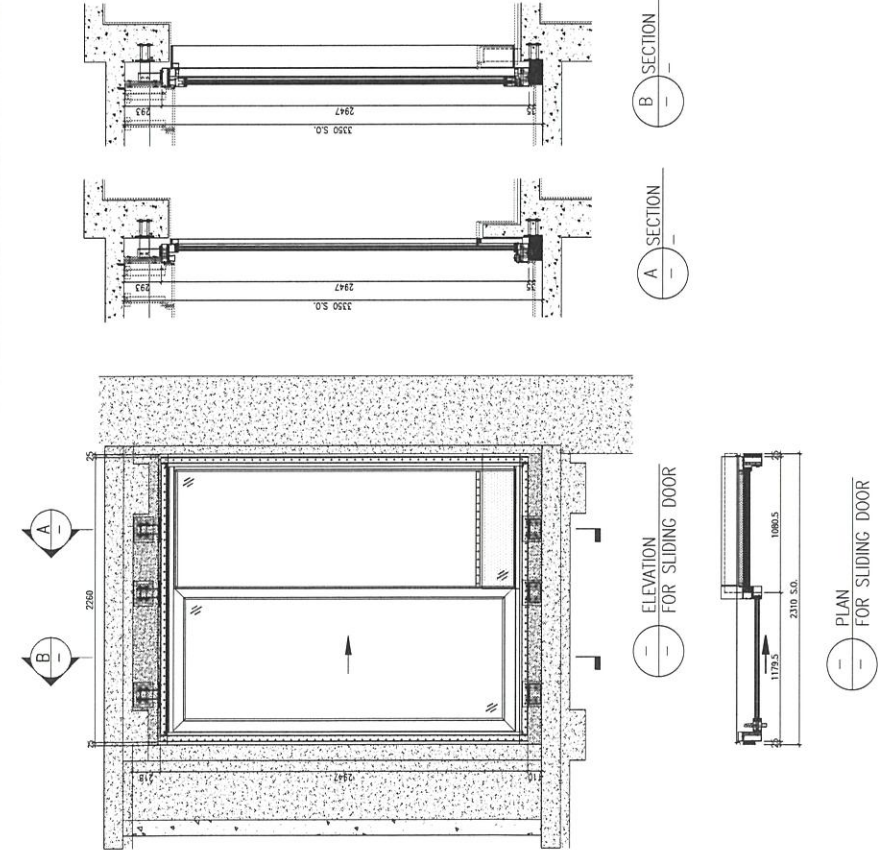

编号	位置	S.O HxW (mm)	门 HxW (mm)	数量	楼层
T1A-SD-C1-61F	T1A-C	3350x2310	2947x2260	1	61F
T1B-SD-B1-61F	T1B-B	3350x2310	2947x2260	1	61F
T2A-SD-C1-66F	T2A-C	3350x2310	2947x2260	1	66F
T2B-SD-B1-66F	T2B-B	3350x2310	2947x2260	1	66F
T3A-SD-C1-66F	T3A-C	3350x2310	2947x2260	1	66F
T3B-SD-B1-66F	T3B-B	3350x2310	2947x2260	1	66F

2947x2260

6

CLIENT :

信和置業有限公司
Sino Land Company Limited

ARCHITECT

ronald lu
& partners
Architects, Planners, Interior Designers
Ronald Lu & Partners (HK) Ltd.
呂元祥建築師事務所 (香港) 有限公司

MAIN CONTRACTOR :


Gammon

STRUCTURAL ENGINEER :

AECOM

FACADE CONSULTANT:

AECOM

NOTE :

1. ALL DIMENSIONS ARE IN mm.
2. ALL ELEVATIONS ARE VIEWED FROM OUTSIDE.
3. ALL DIMENSIONS TO BE VERIFIED ON SITE BEFORE FABRICATION.

LEGEND :



DETAIL HIGH LIO

XI
XIII

1. F.F.L. --- FINISHED FLOOR LEVEL
2. S.F.L. --- STRUCTURAL FLOOR LEVEL
3. (R) --- REVERSED DETAIL.

	1
	1

DATE	NO.
------	-----

UN 2911

JOB NO.	APPLICANT
1	1
2	2
3	3
100	100

PROVINCIAL

AT T

[illegible]

TIME :

12

DATE : 1/2

DATE : 19



DRAWN BY

Units 6-8



610 Cha
T-1-274907

0110 510
161:234692

DWG NO.

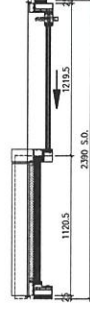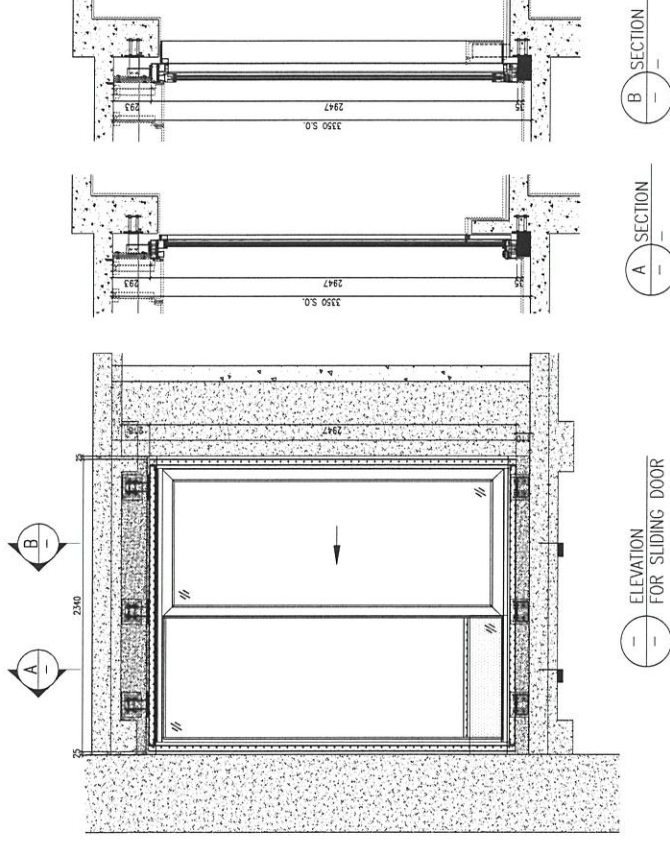


编号	位置	S.O HxW (mm)	门 HxW (mm)	数量	楼层
T1A-SD-F1-61F	T1A-F	3350x2390	2947x2340	1	61F
T1B-SD-C1-61F	T1B-C	3350x2390	2947x2340	1	61F
T1B-SD-F1-61F	T1B-F	3350x2390	2947x2340	1	61F
T2A-SD-D1-66F	T2A-D	3350x2390	2947x2340	1	66F
T2A-SD-F1-66F	T2A-F	3350x2390	2947x2340	1	66F
T2B-SD-C1-66F	T2B-C	3350x2390	2947x2340	1	66F
T2B-SD-F1-66F	T2B-F	3350x2390	2947x2340	1	66F
T3A-SD-D1-66F	T3A-D	3350x2390	2947x2340	1	66F
T3A-SD-F1-66F	T3A-F	3350x2390	2947x2340	1	66F
T3B-SD-C1-66F	T3B-C	3350x2390	2947x2340	1	66F
T3B-SD-F1-66F	T3B-F	3350x2390	2947x2340	1	66F

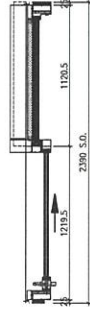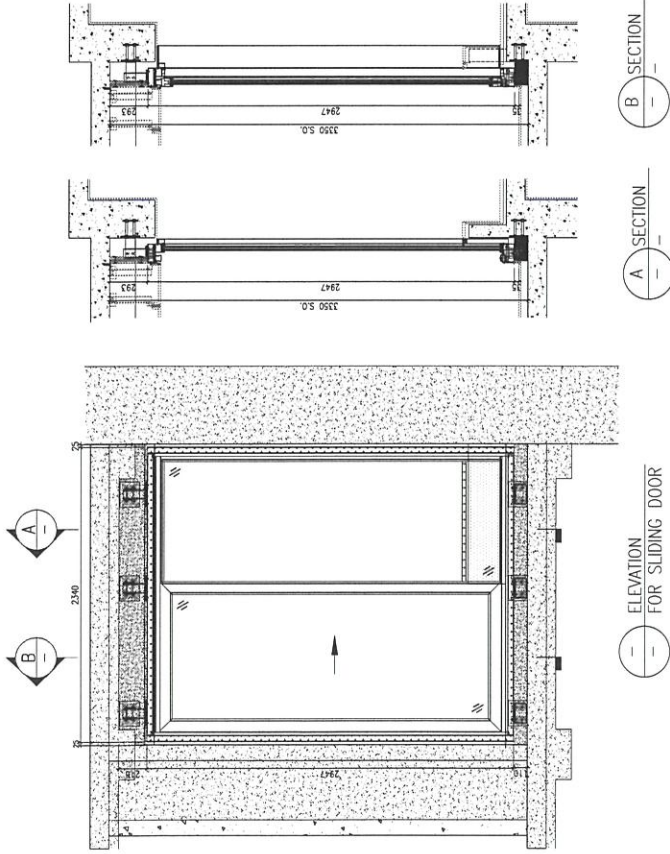

编号	位置	S.O HxW (mm)	门 HxW (mm)	数量	楼层
T1A-SD-G1-61F	T1A-G	3350x2390	2947x2340	1	61F
T1B-SD-A1-61F	T1B-A	3350x2390	2947x2340	1	61F
T1B-SD-E1-61F	T1B-E	3350x2390	2947x2340	1	61F
T2A-SD-E1-66F	T2A-E	3350x2390	2947x2340	1	66F
T2A-SD-A1-66F	T2A-G	3350x2390	2947x2340	1	66F
T2B-SD-A1-66F	T2B-A	3350x2390	2947x2340	1	66F
T2B-SD-E1-66F	T2B-E	3350x2390	2947x2340	1	66F
T3A-SD-E1-66F	T3A-E	3350x2390	2947x2340	1	66F
T3A-SD-G1-66F	T3A-G	3350x2390	2947x2340	1	66F
T3B-SD-A1-66F	T3B-A	3350x2390	2947x2340	1	66F
T3B-SD-E1-66F	T3B-E	3350x2390	2947x2340	1	66F

2947x2340	11
-----------	----

2947x2340	11
-----------	----

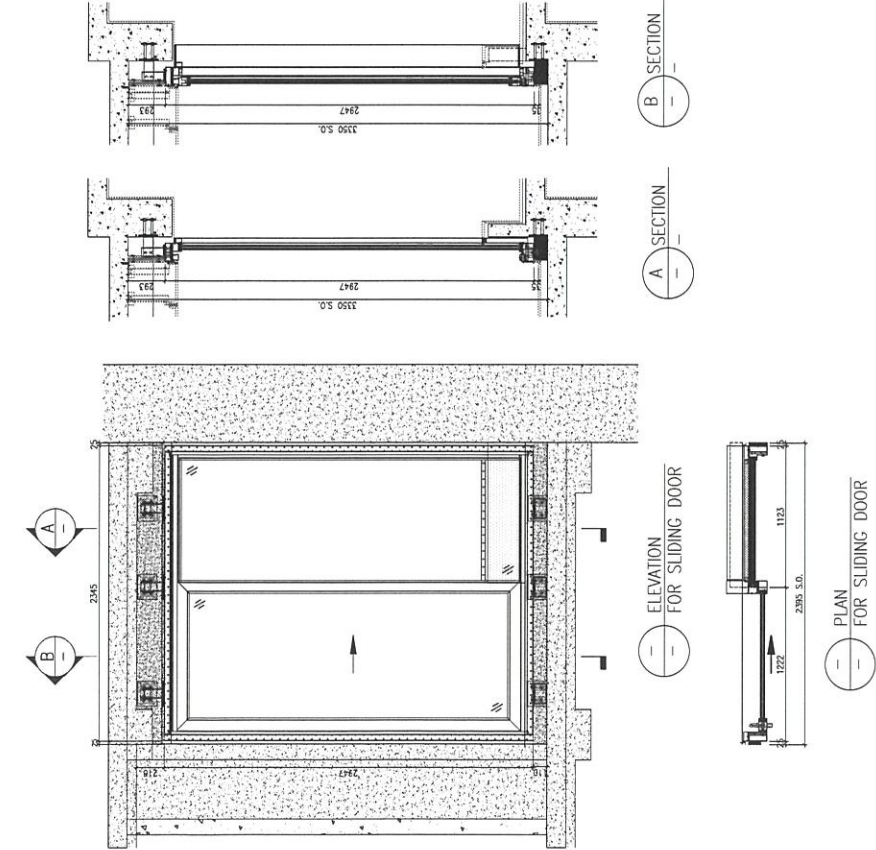

编号	位置	S.O HxW (mm)	门 HxW (mm)	数量	楼层
T1B-SD-D1-61F	T1B-D	3350x2395	2947x2345	1	61F
T2B-SD-D1-66F	T2B-D	3350x2395	2947x2345	1	66F
T3B-SD-D1-66F	T3B-D	3350x2395	2947x2345	1	66F

2947x2345 3

B.D. REF :

CLIENT :



信和置業有限公司
Sino Land Company Limited

ARCHITECT :



ronald lu & partners
Ronald Lu & Partners (HK) Ltd.
呂元軒建築師事務所 (香港) 有限公司

MAIN CONTRACTOR :



STRUCTURAL ENGINEER :



FAÇADE CONSULTANT:



NOTE :

1. ALL DIMENSIONS ARE IN mm.
2. ALL ELEVATIONS ARE VIEWED FROM OUTSIDE.
3. ALL DIMENSIONS TO BE VERIFIED ON SITE BEFORE FABRICATION.

LEGEND :

- ① DETAIL MARK NO.
② REFER SHEET NO.
1. F.F.L. --- FINISHED FLOOR LEVEL
2. S.F.L. --- STRUCTURAL FLOOR LEVEL
3. (R) --- REVERSED DETAIL

NO.

DATE

BY

REVISION

J-855

JOB NO. :

PROJECT :

PROPOSED RESIDENTIAL DEVELOPMENT
AT T201L 70RP, PHASE 11, LOHAS PARK
TSEUNG KWAN O, N.T.

TITLE :

TYPICAL SLIDING DOOR
AT TOWER

DATE : 14-Jun-22

SCALE : 1/20(A1)

DRAWN BY : KY

CHECKED BY : YB

REV. : -

UNIT : mm

DATE : 14-Jun-22

SCALE : 1/20(A1)

DRAWN BY : KY

CHECKED BY : YB

REV. : -

UNIT : mm

DATE :

B.D. REF :

CLIENT :

 信和置業有限公司
Sino Land Company Limited

ARCHITECT :

 ronald lu & partners
Ronald Lu & Partners (HK) Ltd.
呂元君建築師事務所 (香港) 有限公司

MAIN CONTRACTOR :

 Gammon

STRUCTURAL ENGINEER :

 AECOM

FACADE CONSULTANT:

 AECOM

NOTE :

1. ALL DIMENSIONS ARE IN mm.

2. ALL ELEVATIONS ARE VIEWED FROM OUTSIDE.

3. ALL DIMENSIONS TO BE VERIFIED ON SITE BEFORE FABRICATION.

LEGEND :

 (X1) DETAIL MARK NO.

 (209) REFER SHEET NO.

1. F.F.L. --- FINISHED FLOOR LEVEL

2. S.F.L. --- STRUCTURAL FLOOR LEVEL

3. (R) --- REVERSED DETAIL

JOB NO. :

J-858

PROJECT :

PROPOSED RESIDENTIAL DEVELOPMENT
AT T301L 709P, PHASE 11, LOHAS PARK
TSEUNG KWAN O, N.T.

TITLE :

TYPICAL SLIDING DOOR
AT TOWER 3

DATE :

14-Jun-22

SCALE :

1:20(A1)

DRAWN BY :

KY

CHECKED BY :

YB


 美特鋁質有限公司
MTDI aluminium materials ltd.
Units 6-8, Sunny Industrial Centre, 1/F
810 Cho Kwo Ling Road, Kowloon
Tel:2469211-4 Fax:8527272666

DWG NO. :

J858-CW-S0-13

REV. :

-

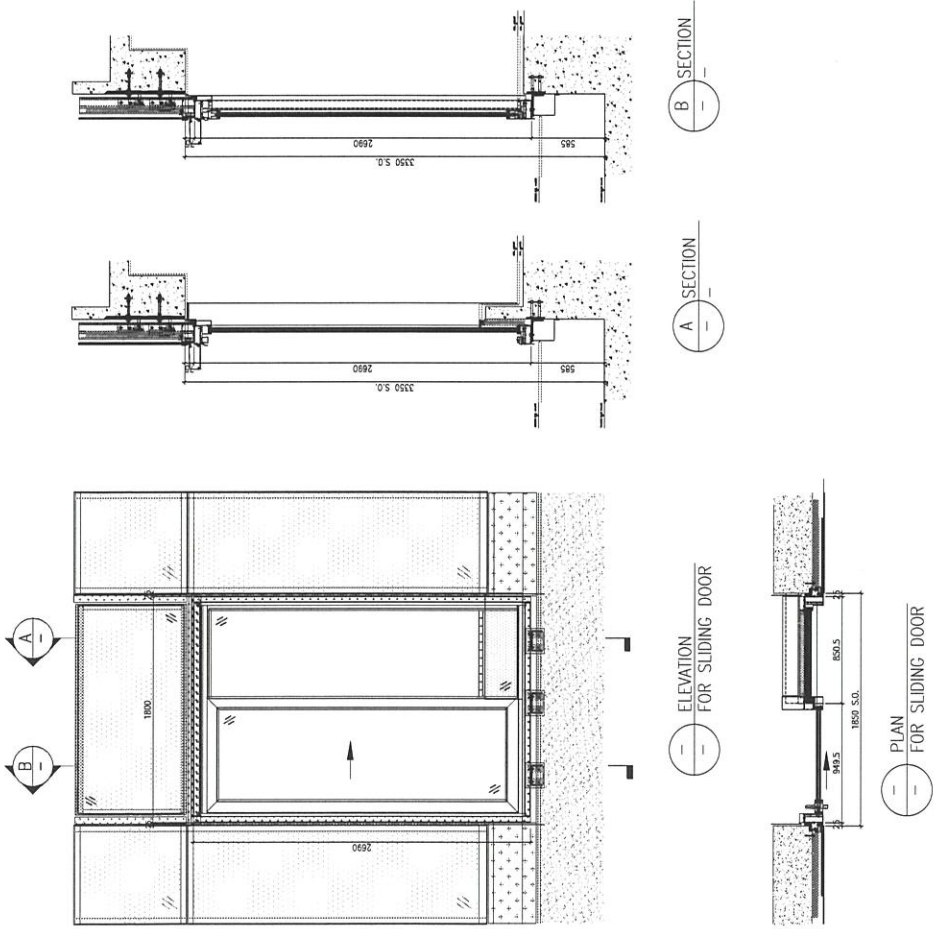

右开	编号	位置	S.O HxW (mm)	门 HxW (mm)	数量	楼层
	T3A-S0-P2	T3A-B	3350x1850	2690x1800	1	9F

2690x1800

1