美 特 鋁 質 有 限 公 司
MIDI ALUMINIUM FABRICATOR LTD.

工程指示 / 要求簡箋(E.I.)

工程指示編號：**EI / 9626 / 18** 修改版次：**-**

工程編號 ：**J - 837** 工程名稱 ：觀塘裕民坊

工程項目 ： 後裝窗大圖(1st)

收件人 ： 生統/ 謝永林 發件人 ： **Eric Liu** 日 期 ：**17/08/2018**

☐要求提供 / ☐確認 事項 ：

( ) 初步鋁料 B.M. ( ) 加工拆圖，然後生產 ( ) 尺寸表

( ) 正式鋁料 B.M. ( ) 技術上資料 / 指示 ( ) 報價

( ) 配件 B.M. ( ) 樣辦或貨品說明書 ( ) 分判合約

( ) 其他 ：_____

內容 ：

附上後裝窗大圖(1st 版) 面積參考用

只作參考用，因則師仍有 comment 未回覆

不按此版計 B.M.及拆圖

謝謝！

請在 **2018/ 08 / 17** 前完成上列要求。

附： 5頁 +CAD

以上項目為:

☐ 原合約工程包 ☐ 原合約工程加 / 減賬 ☐ 新工程報價

原因 :-

分發東莞各部門 ：

( )生產技術總監☐連附件 (✓)技術部 ☐連附件 永林 ( )生產部 ☐連附件 ( )機械設計部☐連附件

( )採購部 ☐連附件 (✓)生產統籌部☐連附件

( )質檢部 ☐連附件 ( )會計部 ☐連附件 ( )報關組 ☐連附件 ( )其他 楊榮輝 ☐連附件

分發其他分判：

( ) 王禮秋 ☐連附件

分發香港各部門 ：

( )行政部☐連附件 ( )會計部☐連附件 ( )統籌部☐連附件 ( )工程部地盤科文 ☐連附件

( )採購部☐連附件 ( )QS 部 ☐連附件 ( )維修部☐連附件 ( )其他 _____☐連附件

傳遞編號： 發件人簽署：

HK 1262 /18 項目經理簽署：

PROJECT :

URA KWUN TONG TOWN CENTRE
REDEVELOPMENT (AREA 2 & 3) AT NKIL 6514, KWUN TONG, KOWLOON

1

TITLE : SHOP DRAWING FOR
IN SITU ALUMINIUM WINDOW (FOR TOWER 1 TO TOWER 5) (FROM 6/F TO 55/F)

DATE: 09 - JULY - 2018

美特鋁質有限公司
MIDI ALUMINIUM FABRICATOR LTD.
Units 6-8, Sunray Industrial Centre, 1/F
610 Cha Kwo Ling Road, Kowloon
Tel:23489211-4 Fax:(852)27727666

DWG NO. : J837-IW-0000 | REV. : -

DRAWING SUBMISSION REGISTER

PROJECT :
URA KWUN TONG TOWN CENTRE
REDEVELOPMENT (AREA 2 & 3) AT
NKIL 6514, KWUN TONG, KOWLOON

TITLE :
SHOPDRAWING FOR
SHOPDRAWING FOR IN SITU ALUM. WINDOW

DATE OF ISSUE

ISSUE	01
DAY	09
MONTH	07
YEAR	18

SUBMISSION STATE (FOR B.D / A.S.D)
SUBMISSION STATE (FOR CLIENT / CONSULTANT)
SUBMISSION STATE (FOR ARCHITECT)

AP - APPROVED
AC - APPROVED SUB. TO CONDITION
NA - NOT APPROVED

FABRICATION / CONSTRUCTION STATE

DRAWING TITLE	DWG. NO.	REVISIONS	B.D / A.S.D COMMENT DATE	B.D / A.S.D REV.	B.D / A.S.D STATE	CLIENT / CONSULTANT COMMENT DATE	CLIENT / CONSULTANT REV.	CLIENT / CONSULTANT STATE	ARCHITECT COMMENT DATE	ARCHITECT REV.	ARCHITECT STATE	ISSUE TO CHINA OFFICE REV.	ISSUE TO CHINA OFFICE DATE	ISSUE TO SITE REV.	ISSUE TO SITE DATE	ISSUE TO SUB-CONTRACTOR REV.	ISSUE TO SUB-CONTRACTOR DATE
COVERPAGE	J837-IW-0000	-															
DRAWING SUBMISSION REGISTER	J837-IW-0001	-															
DRAWING SUBMISSION REGISTER	J837-IW-0002	-															
GENERAL NOTE OF ALUM. WINDOW	J837-IW-0003	-															
SECTION PROFILE FOR ALUM. WINDOW	J837-IW-0004	-															
TYPICAL ALUM. WINDOW SCHEDULE	J837-IW-2101	-															
TYPICAL ALUM. WINDOW SCHEDULE	J837-IW-2102	-															
TYPICAL ALUM. WINDOW SCHEDULE	J837-IW-2103	-															
TYPICAL ALUM. WINDOW SCHEDULE	J837-IW-2104	-															
TYPICAL ALUM. WINDOW SCHEDULE	J837-IW-2105	-															
TYPICAL ALUM. WINDOW SCHEDULE	J837-IW-2106	-															
TYPICAL ALUM. WINDOW SCHEDULE	J837-IW-2107	-															
TYPICAL ALUM. WINDOW SCHEDULE	J837-IW-2201	-															
TYPICAL ALUM. WINDOW SCHEDULE	J837-IW-2202	-															
TYPICAL ALUM. WINDOW SCHEDULE	J837-IW-2203	-															
TYPICAL ALUM. WINDOW SCHEDULE	J837-IW-2204	-															
TYPICAL ALUM. WINDOW SCHEDULE	J837-IW-2205	-															
TYPICAL ALUM. WINDOW SCHEDULE	J837-IW-2206	-															
TYPICAL ALUM. WINDOW SCHEDULE	J837-IW-2207	-															
TYPICAL ALUM. WINDOW SCHEDULE	J837-IW-2208	-															
TYPICAL ALUM. WINDOW SCHEDULE	J837-IW-2209	-															
TYPICAL ALUM. WINDOW SCHEDULE	J837-IW-2210	-															
TYPICAL ALUM. WINDOW SCHEDULE	J837-IW-2301	-															
TYPICAL ALUM. WINDOW SCHEDULE	J837-IW-2302	-															
TYPICAL ALUM. WINDOW SCHEDULE	J837-IW-2303	-															
TYPICAL ALUM. WINDOW SCHEDULE	J837-IW-2304	-															
TYPICAL ALUM. WINDOW SCHEDULE	J837-IW-2305	-															
TYPICAL ALUM. WINDOW SCHEDULE	J837-IW-2306	-															
TYPICAL ALUM. WINDOW SCHEDULE	J837-IW-2501	-															
TYPICAL ALUM. WINDOW SCHEDULE	J837-IW-2502	-															
TYPICAL ALUM. WINDOW SCHEDULE	J837-IW-2503	-															
TYPICAL ALUM. WINDOW SCHEDULE	J837-IW-2504	-															
TYPICAL ALUM. WINDOW SCHEDULE	J837-IW-2505	-															
TYPICAL ALUM. WINDOW SCHEDULE	J837-IW-2506	-															
TYPICAL ALUM. WINDOW SCHEDULE	J837-IW-2507	-															
FULL PLAN LAYOUT (FOR T1 6/F FLOOR PLAN)	J837-IW-3101	-															
FULL PLAN LAYOUT (FOR T1 TYPICAL FLOOR PLAN)	J837-IW-3102	-															
FULL PLAN LAYOUT (FOR T1 50/F FLOOR PLAN)	J837-IW-3103	-															
FULL PLAN LAYOUT (FOR T2 6/F FLOOR PLAN)	J837-IW-3201	-															
FULL PLAN LAYOUT (FOR T2 TYPICAL FLOOR PLAN)	J837-IW-3202	-															
FULL PLAN LAYOUT (FOR T2 55/F FLOOR PLAN)	J837-IW-3203	-															
FULL PLAN LAYOUT (FOR T2 ROOF FLOOR PLAN)	J837-IW-3204	-															
FULL PLAN LAYOUT (FOR T3 6/F FLOOR PLAN)	J837-IW-3301	-															
FULL PLAN LAYOUT (FOR T3 TYPICAL FLOOR PLAN)	J837-IW-3302	-															
FULL PLAN LAYOUT (FOR T3 52/F FLOOR PLAN)	J837-IW-3303	-															

IN-HOUSE DESIGN CHECKER

美特鋁質有限公司
MIDI ALUMINIUM FABRICATOR LTD.
Units 6-8, Sunray Industrial Centre, 1/F
610 Cha Kwo Ling Road, Kowloon
Tel:23489211-4 Fax:(852)27727666

DWG NO. : J837-IW-0001 | REV. : -

DRAWING SUBMISSION REGISTER

PROJECT :
URA KWUN TONG TOWN CENTRE
REDEVELOPMENT (AREA 2 & 3) AT
NKIL 6514, KWUN TONG, KOWLOON

TITLE :
SHOPDRAWING FOR
SHOPDRAWING FOR IN SITU ALUM. WINDOW

DATE OF ISSUE

ISSUE	01
DAY	09
MONTH	07
YEAR	18

SUBMISSION STATE (FOR B.D / A.S.D)
SUBMISSION STATE (FOR CLIENT / CONSULTANT)
SUBMISSION STATE (FOR ARCHITECT)

AP - APPROVED
AC - APPROVED SUB. TO CONDITION
NA - NOT APPROVED

FABRICATION / CONSTRUCTION STATE

ISSUE TO CHINA OFFICE		ISSUE TO SITE		ISSUE TO SUB-CONTRACTOR	
REV.	DATE	REV.	DATE	REV.	DATE

DRAWING TITLE	DWG. NO.	REVISIONS	B.D / A.S.D			CLIENT / CONSULTANT			ARCHITECT		
			COMMENT DATE	REV.	STATE	COMMENT DATE	REV.	STATE	COMMENT DATE	REV.	STATE
FULL PLAN LAYOUT (FOR T5 6/F FLOOR PLAN)	J837-IW-3501	-									
FULL PLAN LAYOUT (FOR T5 TYPICAL FLOOR PLAN)	J837-IW-3502	-									
FULL PLAN LAYOUT (FOR T5 TYPICAL FLOOR PLAN)	J837-IW-3503	-									
TYPICAL DETAIL FOR ALUM. WINDOW	J837-IW-5001	-									
TYPICAL DETAIL FOR ALUM. WINDOW	J837-IW-5002	-									
TYPICAL DETAIL FOR ALUM. WINDOW	J837-IW-6001	-									
TYPICAL DETAIL FOR ALUM. WINDOW	J837-IW-6002	-									
TYPICAL DETAIL FOR ALUM. WINDOW	J837-IW-6003	-									
ALUM. WINDOW SECTION FIXING DETAIL	J837-IW-8001	-									
ALUM. SIDE HUNG WINDOW TYPICAL LOCK & HINGES DETAIL	J837-IW-8002	-									
G.M.S. FIXING LUG TYPICAL DETAIL	J837-IW-8003	-									
TYPICAL EARTHING BONDING DETAILS OF IN SITU	J837-IW-8004	-									

IN-HOUSE DESIGN CHECKER

美特鋁質有限公司
MIDI ALUMINIUM FABRICATOR LTD.
Units 6-8, Sunray Industrial Centre, 1/F
610 Cha Kwo Ling Road, Kowloon
Tel:23489211-4 Fax:(852)27727666

DWG NO. : J837-IW-0002 | REV. : -

GENERAL NOTES FOR ALUM. WINDOW AT TYPICAL FLOOR

(A) DESIGN LOAD

1.1 DESIGN WIND LOAD SHALL COMPLY WITH THE "CODE OF PRACTICE ON WIND EFFECTS IN HONG KONG 2004", BUILDINGS DEPARTMENT, HONG KONG.

FOR TYPICAL FROM 1/F ~ 55/F
MAX HEIGHT OF BUILDING FOR SITE GROUND LEVEL TO UPPER ROOF = 231.225 m

MAX DESIGN WIND PRESSURE = 3.31 kPa x 1.4 = 4.63kPa

TOTAL PRESSURE COEFFICIENT FOR INDIVIDUAL ELEMENTS = −1.4

1.2 HORIZONTAL IMPOSED LOADS ON PROTECTIVE BARRIERS SHALL DESIGN IN ACCORDANCE WITH TABLE 3 OF BUILDING (CONSTRUCTION) REGULATION, 1990.

FOR PLACES OF ASSEMBLY AND ALL PANIC BARRIERS (G/F & 5/F) :

CASE 1 – 3 kN/m AT A HEIGHT OF 1.1m ABOVE FLOOR LEVEL
CASE 2 – 1.5 kPa UNIFORMLY DISTRIBUTED LOAD APPLIED ON THE INFILL BETWEEN FLOOR AND TOP RAIL
CASE 3 – 1.5 kN CONCENTRATED LOAD APPLIED AT TOP RAIL LEVEL

(B) STANDARD AND CODES

1. HONG KONG BUILDING (CONSTRUCTION) REGULATION, 1990
2. CODE OF PRACTICE ON WIND EFFECTS IN HONG KONG 2004
3. CODE OF PRACTICE FOR THE STRUCTURAL USE OF STEEL 2005
4. CODE OF PRACTICE FOR THE STRUCTURAL USE OF CONCRETE 2004
5. BS 8118 : 1991 – STRUCTURAL USE OF ALUMINIUM
6. DESIGN OF ALUMINIUM WINDOW SHALL COMPLY WITH PNAP248(APP–116) AND PNPA106(APP–37)

(C) ALUMINIUM EXTRUSION

– ALUMINIUM ALLOY FOR EXTRUDED STRUCTURAL MEMBER TO BE GRADE 6063–T6 UNLESS OTHERWISE SPECIFIED
LIMITING STRESS BASED ON TABLE 4.1 OF B.S.8118 : PART 1 : 1991

– BENDING AND OVAL YIELDING	=	160	MPa
– LOCAL TENSION OR COMPRESSION	=	175	MPa
– SHEAR	=	95	MPa
– MIN. TENSILE STRENGTH	=	185	MPa
– MODULUS OF ELASTICITY	=	70000	MPa
– 0.2% TENSILE PROOF STRESS	=	160	MPa

(D) ALUMINIUM SHEET

– ALUMINIUM SHEET TO BE GRADE 3003–H14
LIMITING STRESS BASE ON "TABLE 9 OF BS EN485–2,1994"

– BENDING AND OVAL YIELDING	=	125	MPa
– LOCAL TENSION OR COMPRESSION	=	150	MPa
– SHEAR	=	75	MPa
– MIN. TENSILE STRENGTH	=	175	MPa
– MODULUS OF ELASTICITY	=	70000	MPa
– 0.2% TENSILE PROOF STRESS	=	125	MPa

(E) STAINLESS STEEL FASTENER

1. STAINLESS STEEL SCREW / BOLT;
IN ACCORDANCE WITH BS. EN ISO 3506 PART 1& 2: 1998,
MECHANICAL PROPERTIES OF CORROSION RESISTANT STAINLESS STEEL FASTENERS.

	A2–70
1.1. ULTIMATE TENSILE STRENGTH (Ub)	700 MPa
1.2. STRESS AT 0.2% PERMANENT STRAIN (Yb)	450 MPa
1.3. DESIGN SHEAR STRENGTH : (0.4Ub)	145 MPa
1.4. DESIGN BEARING STRENGTH : 0.7(Ub+Yb)	511 MPa
1.5. DESIGN TENSION STRENGTH : MIN(0.7Ub,Yb)	174 MPa

(F) SEPARATION BETWEEN DISSIMILAR MATERIAL

1. CONTACT SURFACE BETWEEN DISSMILAR MATERIAL WILL BE ISOLATED BY BITUMEN PAINT

(G) SILICONE SEALANT, GASKET & SETTING BLOCK

1. ALL SEALANT TO BE APPLIED IN ACCORDANCE WITH MANUFACTURER'S RECOMMENDATIONS
2. WEATHER SEALANT TO BE "DOW CORNING 791" (BLACK)
3. ALL DISTANCE PIECE SHALL BE 'SANTOPRENE' MATERIAL WITH A DUROMETER HARDNESS OF 65±5 AT SURROUNDING BETWEEN ALUMINIUM FRAME AND GLASS PANEL.
4. USE TWO SETTING BLOCK OF 'EPDM' MATERIAL WITH A DUROMETER HARDNESS OF 85±5 AT THE QUARTER, ON EITHER SIDE OF CENTER, AT THE BOTTOM OF THE GLASS.

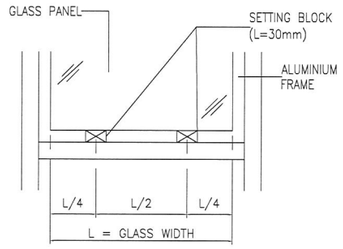

(H) CONCRETE GRADE

1. CONCRETE GRADE = 30D (MIN.)

(J) GLASS PANEL

1. ALL TEMPERED GLASS PANE SHALL BE COMPLIED WITH B.S. 6206.
2. THE GLAZING OF GLASS SHALL BE COMPLIED WITH B.S. 6262.
3. ALL GLASS SHALL BE COMPLIED WITH B.S. 952, 1995
TYPE OF GLASS : 8mm THK. CLEAR TEMPERED GLASS
8mm THK ACID ETCHED FROSTED TEMPERED GLASS
4. PROPERTIES OF GLASS PANEL :

DENSITY	2500	kg/m^3
MODULUS OF ELASTICITY 'Egl'	73000	N/mm^2
ALLOWABLE BENDING STRESS FOR TEMPERED GLASS	50	N/mm^2
FACTOR OF SAFETY	2.5	

5. ALLOWABLE DEFLECTION OF GLASS = SPAN / 60
6. 100% HEAT–SOAK TEST FOR TEMPERED GLASS

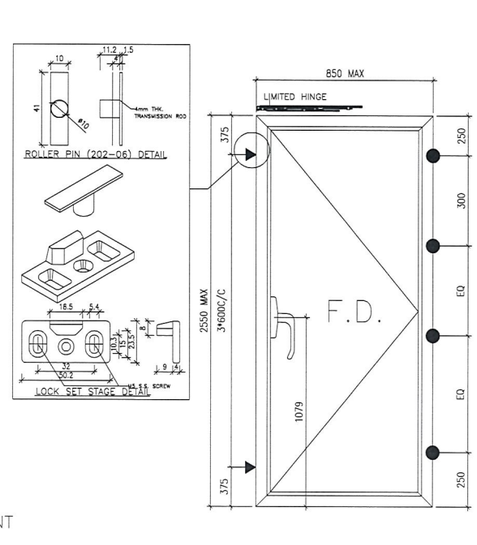

B.D. REF :

CLIENT :
信和置業有限公司
Sino Land Company Limited

ARCHITECT :
WONG TUNG & PARTNERS LIMITED
ARCHITECTS & PLANNERS

MAIN CONTRACTOR :
CR Construction Company Limited

STRUCTURAL ENGINEER :
AECOM

FACADE CONSULTANT:

NOTE :
1. ALL DIMENSIONS ARE IN mm.
2. ALL ELEVATIONS ARE VIEWED FROM OUTSIDE.
3. ALL DIMENSIONS TO BE VERIFIED ON SITE BEFORE FABRICATION.

LEGEND :
X1 — DETAIL MARK NO.
X001 — REFER SHEET NO.
1. F.F.L. – – FINISHED FLOOR LEVEL
2. S.F.L. – – STRUCTURAL FLOOR LEVEL
3. /R – – REVERSED DETAIL

NO.	DATE	REVISED	BY

JOB NO. : J–837

PROJECT :
URA KWUN TONG TOWN CENTRE REDEVELOPMENT (AREA 2 & 3) AT NKIL 6514, KWUN TONG, KOWLOON

TITLE :
GENERAL NOTES OF ALUM. WINDOW

DATE : 09–JUL–18 | SCALE : 1:2

DRAWN BY : Zeng | CHECKED BY : DW

美特鋁質有限公司
MIDI ALUMINIUM FABRICATOR LTD.
Units 6–8, Sunray Industrial Centre, 1/F
610 Cha Kwo Ling Road, Kowloon
Tel:23489211–4 Fax:(852)27727666

DWG NO. : J837–IW–0003 | REV. : –

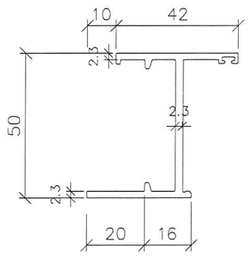

MODEL NO.:X845990
ALUM. WINDOW FRAME (A02)

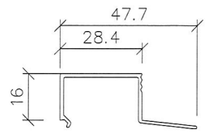

MODEL NO.:X846550
ALUM. GLAZING BEAD (A06)

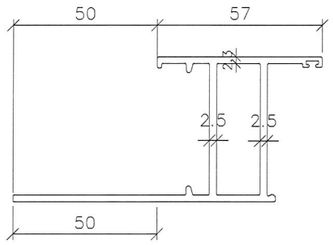

MODEL NO.:X846130
ALUM. WINDOW FRAME (A22)

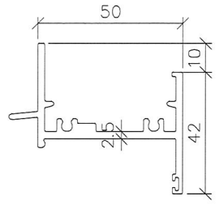

MODEL NO.:X846010
ALUM. FRAME (A32)

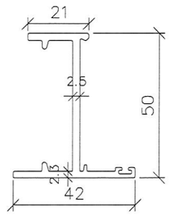

MODEL NO.:X846380
ALUM. DOOR SASH (A35)

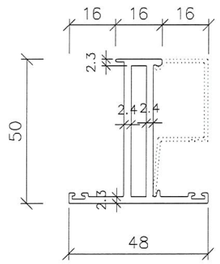

MODEL NO.:X846540
ALUM. WINDOW SASH (A03)

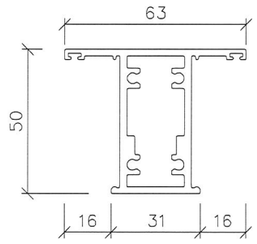

MODEL NO.:X846090
ALUM. MULLION (A12)

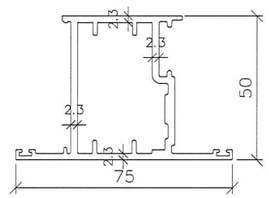

MODEL NO.:X846580
ALUM. DOOR SASH (A15)

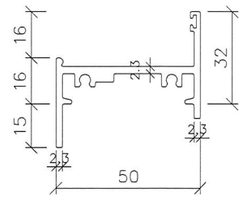

MODEL NO.:X846400
ALUM. WINDOW FRAME (A14)

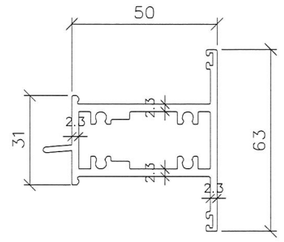

MODEL NO.:X846080
ALUM. WINDOW TRANSOM (A17)

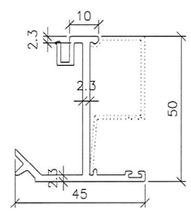

MODEL NO.:X846070
ALUM. WINDOW ADAPTER (A04)

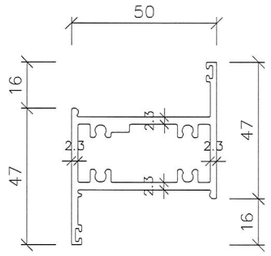

MODEL NO.:X846100
ALUM. TRANSOM (A09)

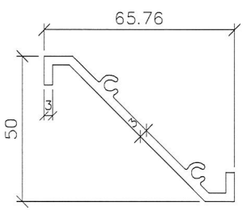

MODEL NO.:X843331
ALUM. LOUVER (A16)

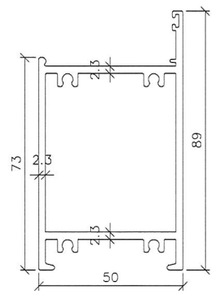

MODEL NO.:X846670
ALUM. DOOR SILL (A21)

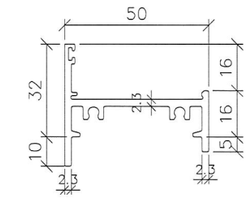

MODEL NO.:X846410
ALUM. WINDOW FRAME (A18)

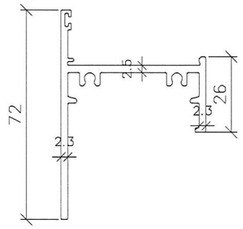

MODEL NO.:X846040
ALUM. WINDOW FRAME (A37)

B.D. REF :

CLIENT :
信和置業有限公司
Sino Land Company Limited

ARCHITECT :
WONG TUNG & PARTNERS LIMITED
ARCHITECTS & PLANNERS

MAIN CONTRACTOR :
CR Construction Company Limited

STRUCTURAL ENGINEER :
AECOM

FACADE CONSULTANT:

NOTE :
1. ALL DIMENSIONS ARE IN mm.
2. ALL ELEVATIONS ARE VIEWED FROM OUTSIDE.
3. ALL DIMENSIONS TO BE VERIFIED ON SITE BEFORE FABRICATION.

LEGEND :
X1 — DETAIL MARK NO.
X001 — REFER SHEET NO.

1. F.F.L. -- FINISHED FLOOR LEVEL
2. S.F.L. -- STRUCTURAL FLOOR LEVEL
3. (/R) -- REVERSED DETAIL

NO.	DATE	REVISED	BY

JOB NO. : J-837

PROJECT :
URA KWUN TONG TOWN CENTRE REDEVELOPMENT (AREA 2 & 3) AT NKIL 6514, KWUN TONG, KOWLOON

TITLE :
SECTION PROFILE FOR ALUM. WINDOW (IN SITU WINDOW)

DATE : 09-JUL-18	SCALE : 1:2
DRAWN BY : Zeng	CHECKED BY : DW

美特鋁質有限公司
MIDI ALUMINIUM FABRICATOR LTD.
Units 6-8, Sunray Industrial Centre, 1/F
610 Cha Kwo Ling Road, Kowloon
Tel:23489211-4 Fax:(852)27727666

DWG NO. : J837-IW-0004 | REV. : -

ELEVATION

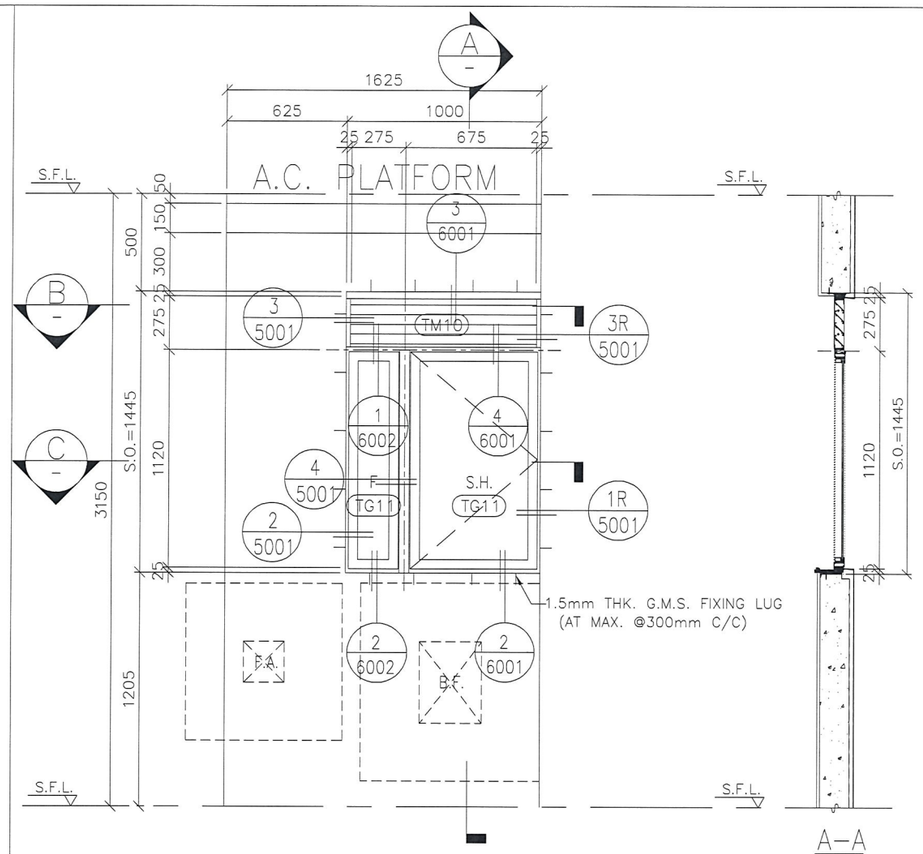

A–A

B–B

C–C

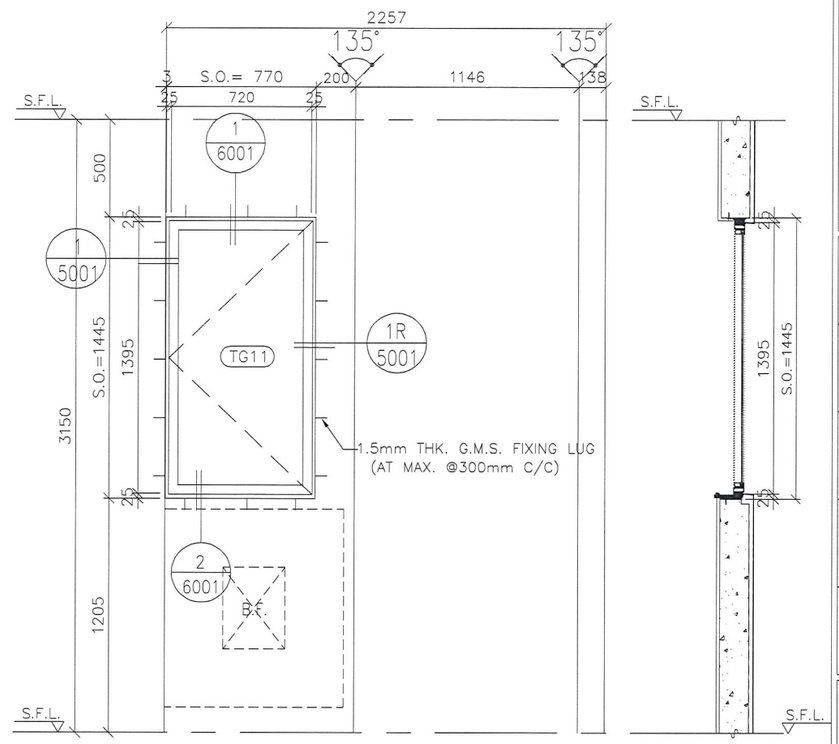

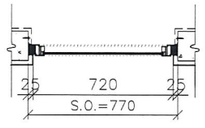

GLAZING AREA	Provided = 0.75
OPENABLE AREA	Provided = 0.66

GLAZING AREA	Provided = 0.77
OPENABLE AREA	Provided = 0.87

WINDOW MARK	T1W A–1	T1W G–1
SECTION :	50mm ALUM. SECTION	50mm ALUM. SECTION
QTY.	39 NOS. (TYPICAL)	39 NOS. (TYPICAL)
LOCATION :	T1 6/F–26/F, 28/F–50/F FLAT A KITCHEN	T1 6/F–26/F, 28/F–50/F FLAT G KITCHEN
GLAZING	8mm THK CLEAR TEMPERED GLASS	8mm THK CLEAR TEMPERED GLASS
REMARK :		

B.D. REF :

TYPE OF MULLIONS :
M1 : 40x100 ALUM. SECTION

CLIENT :
信和置業有限公司
Sino Land Company Limited

ARCHITECT :
WONG TUNG & PARTNERS LIMITED
ARCHITECTS & PLANNERS

MAIN CONTRACTOR :
CR Construction Company Limited

STRUCTURAL ENGINEER :
AECOM

FACADE CONSULTANT:

NOTE :
1. ALL DIMENSIONS ARE IN mm.
2. ALL ELEVATIONS ARE VIEWED FROM OUTSIDE.
3. ALL DIMENSIONS TO BE VERIFIED ON SITE BEFORE FABRICATION.

LEGEND :
X1 — DETAIL MARK NO.
X001 — REFER SHEET NO.
1. F.F.L. --FINISHED FLOOR LEVEL
2. S.F.L. --STRUCTURAL FLOOR LEVEL
3. /R --REVERSED DETAIL

NO.	DATE	REVISED	BY
A	2018/07/27	BY ARCHITECT COMMENT	Zeng

JOB NO. : J–837

PROJECT :
URA KWUN TONG TOWN CENTRE REDEVELOPMENT (AREA 2 & 3) AT NKIL 6514, KWUN TONG, KOWLOON

TITLE :
ALUM. WINDOW SCHEDULE (FOR T1)

DATE : 04–JUL–18 | SCALE : 1:30

DRAWN BY : Zeng | CHECKED BY : DW

美特鋁製有限公司
MIDI ALUMINIUM FABRICATOR LTD.
Units 6–8, Sunray Industrial Centre, 1/F
610 Cha Kwo Ling Road, Kowloon
Tel:23489211–4 Fax:(852)27727666

DWG NO. : J837–IW–2101 | REV. : A

ELEVATION

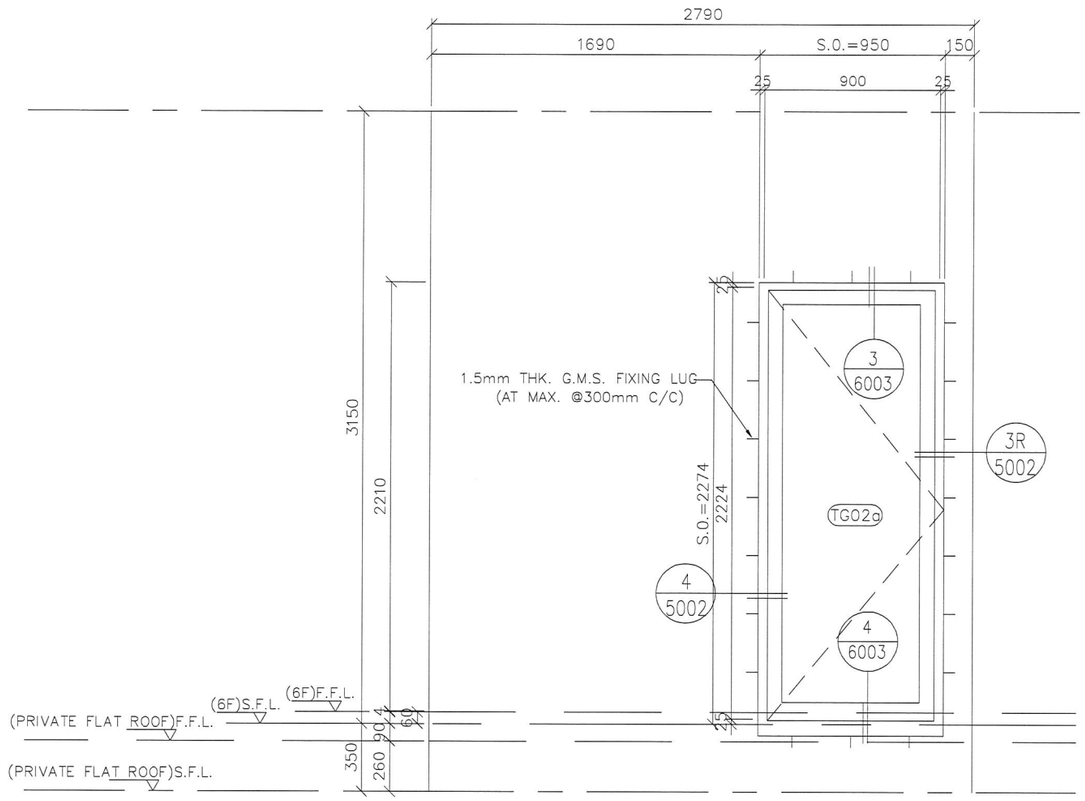

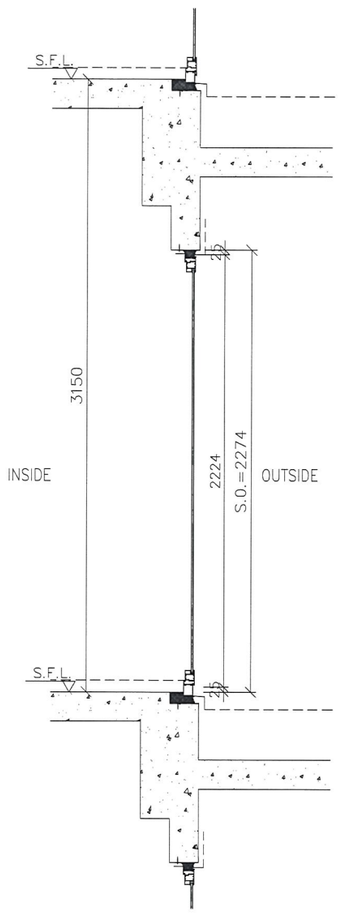

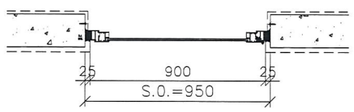

GLAZING AREA	Provided = 1.40
OPENABLE AREA	Provided = 1.61

WINDOW MARK	T1W M-3
SECTION :	50mm ALUM. SECTION
QTY.	1 NOS. (TYPICAL)
LOCATION :	6/F FLAT M MBR
GLAZING	?
REMARK :	

B.D. REF :

CLIENT :
信和置業有限公司
Sino Land Company Limited

ARCHITECT :
WONG TUNG & PARTNERS LIMITED
ARCHITECTS & PLANNERS

MAIN CONTRACTOR :
CR Construction Company Limited

STRUCTURAL ENGINEER :
AECOM

FACADE CONSULTANT:

NOTE :
1. ALL DIMENSIONS ARE IN mm.
2. ALL ELEVATIONS ARE VIEWED FROM OUTSIDE.
3. ALL DIMENSIONS TO BE VERIFIED ON SITE BEFORE FABRICATION.

LEGEND :
X1 — DETAIL MARK NO.
X001 — REFER SHEET NO.
1. F.F.L. --FINISHED FLOOR LEVEL
2. S.F.L. --STRUCTURAL FLOOR LEVEL
3. /R --REVERSED DETAIL

NO.	DATE	REVISED	BY
A	2018/07/27	BY ARCHITECT COMMENT	Zeng

JOB NO. : J-837

PROJECT :
URA KWUN TONG TOWN CENTRE REDEVELOPMENT (AREA 2 & 3) AT NKIL 6514, KWUN TONG, KOWLOON

TITLE :
ALUM. WINDOW SCHEDULE (FOR T1)

DATE : 04-JUL-18 | SCALE : 1:##

DRAWN BY : Zeng | CHECKED BY : DW

美特鋁質有限公司
MIDI ALUMINIUM FABRICATOR LTD.
Units 6-8, Sunray Industrial Centre, 1/F
610 Cha Kwo Ling Road, Kowloon
Tel:23489211-4 Fax:(852)27727666

DWG NO. : J837-IW-2102 | REV. : A

ELEVATION

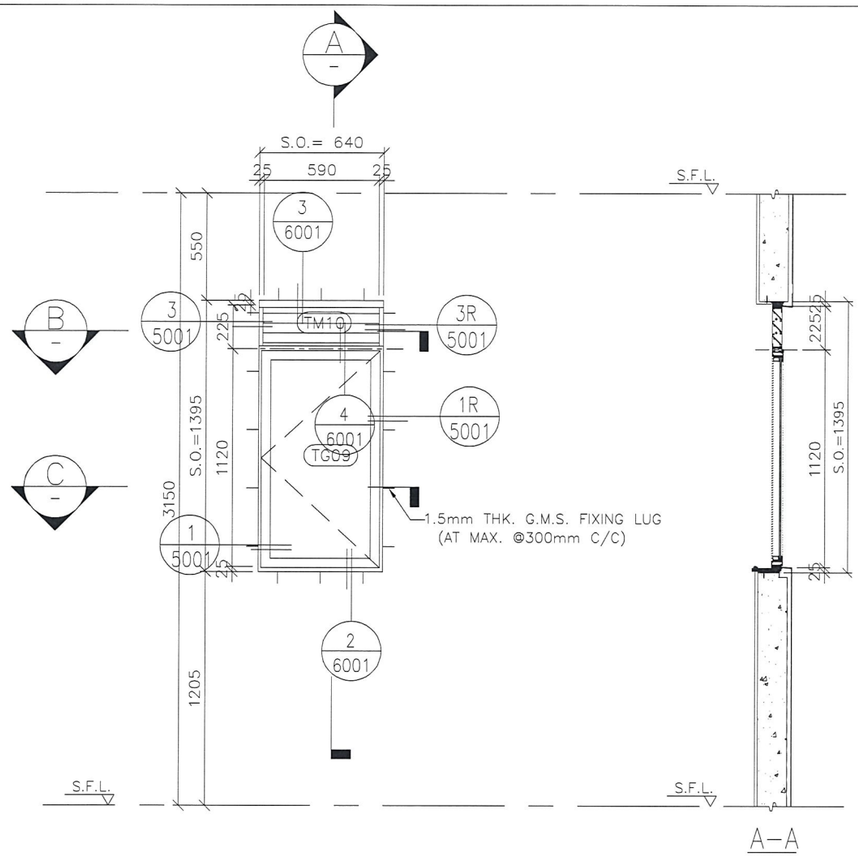

A–A

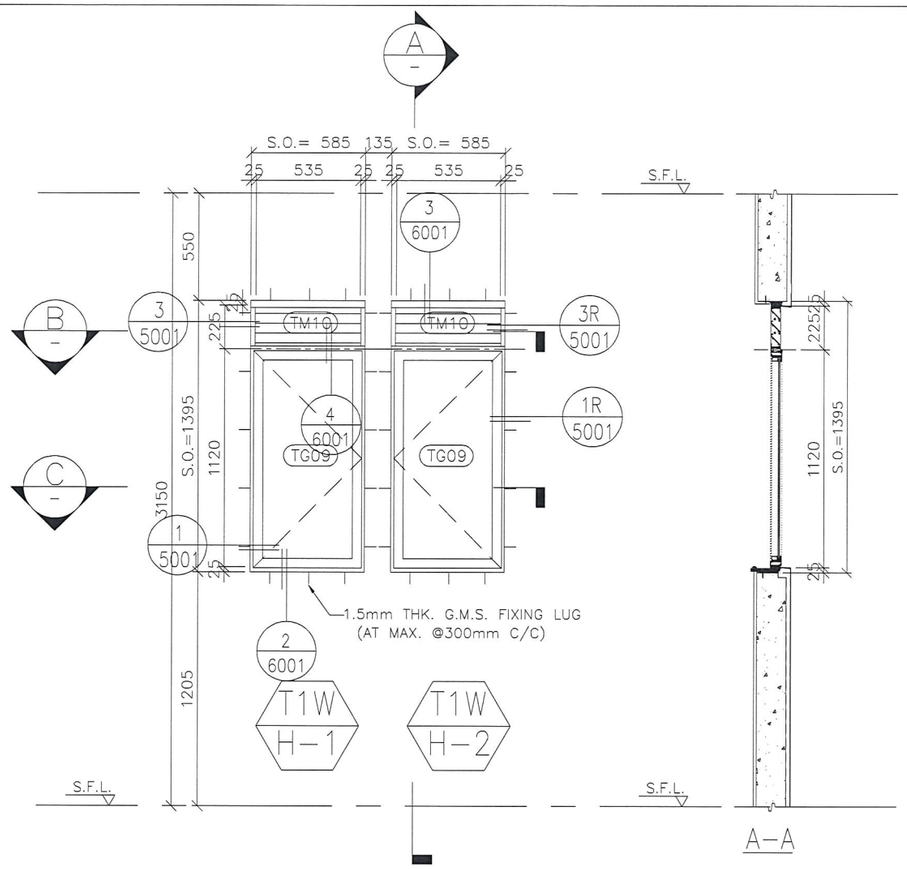

A–A

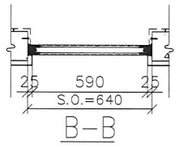

B–B

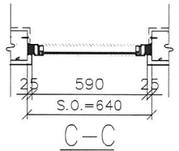

C–C

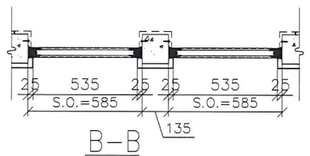

B–B

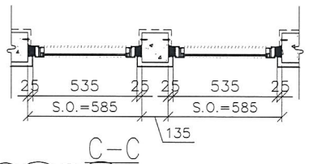

C–C

GLAZING AREA	Provided = 0.48	GLAZING AREA	Provided = 0.42
OPENABLE AREA	Provided = 0.55	OPENABLE AREA	Provided = 0.50

GLAZING AREA	Provided = 0.42
OPENABLE AREA	Provided = 0.50

WINDOW MARK	T1W A–2	T1W H–1	T1W H–2
SECTION :	50mm ALUM. SECTION	50mm ALUM. SECTION	50mm ALUM. SECTION
QTY.	38 NOS. (TYPICAL)	38 NOS. (TYPICAL)	39 NOS. (TYPICAL)
LOCATION :	T1 6/F–26/F, 28/F–49/F FLAT A BATH	T1 6/F–26/F, 28/F–49/F FLAT H M.BATH	T1 6/F–26/F, 28/F–50/F FLAT H BATH
GLAZING	8mm THK ACID ETCHED FROSTED TEMPERED GLASS	8mm THK ACID ETCHED FROSTED TEMPERED GLASS	8mm THK ACID ETCHED FROSTED TEMPERED GLASS
REMARK :			

B.D. REF :

CLIENT :
信和置業有限公司
Sino Land Company Limited

ARCHITECT :
WONG TUNG & PARTNERS LIMITED
ARCHITECTS & PLANNERS

MAIN CONTRACTOR :
CR Construction Company Limited

STRUCTURAL ENGINEER :
AECOM

FACADE CONSULTANT:

NOTE :
1. ALL DIMENSIONS ARE IN mm.
2. ALL ELEVATIONS ARE VIEWED FROM OUTSIDE.
3. ALL DIMENSIONS TO BE VERIFIED ON SITE BEFORE FABRICATION.

LEGEND :
X1 — DETAIL MARK NO.
X001 — REFER SHEET NO.
1. F.F.L. --FINISHED FLOOR LEVEL
2. S.F.L. --STRUCTURAL FLOOR LEVEL
3. /R --REVERSED DETAIL

NO.	DATE	REVISED	BY
A	2018/07/27	BY ARCHITECT COMMENT	Zeng

JOB NO. : J–837

PROJECT :
URA KWUN TONG TOWN CENTRE REDEVELOPMENT (AREA 2 & 3) AT NKIL 6514, KWUN TONG, KOWLOON

TITLE :
ALUM. WINDOW SCHEDULE (FOR T1)

DATE : 04–JUL–18 | SCALE : 1:30

DRAWN BY : Zeng | CHECKED BY : DW

美特鋁質有限公司
MIDI ALUMINIUM FABRICATOR LTD.
Units 6–8, Sunray Industrial Centre, 1/F
610 Cha Kwo Ling Road, Kowloon
Tel:23489211–4 Fax:(852)27727666

DWG NO. : J837–IW–2103 | REV. : A

ELEVATION

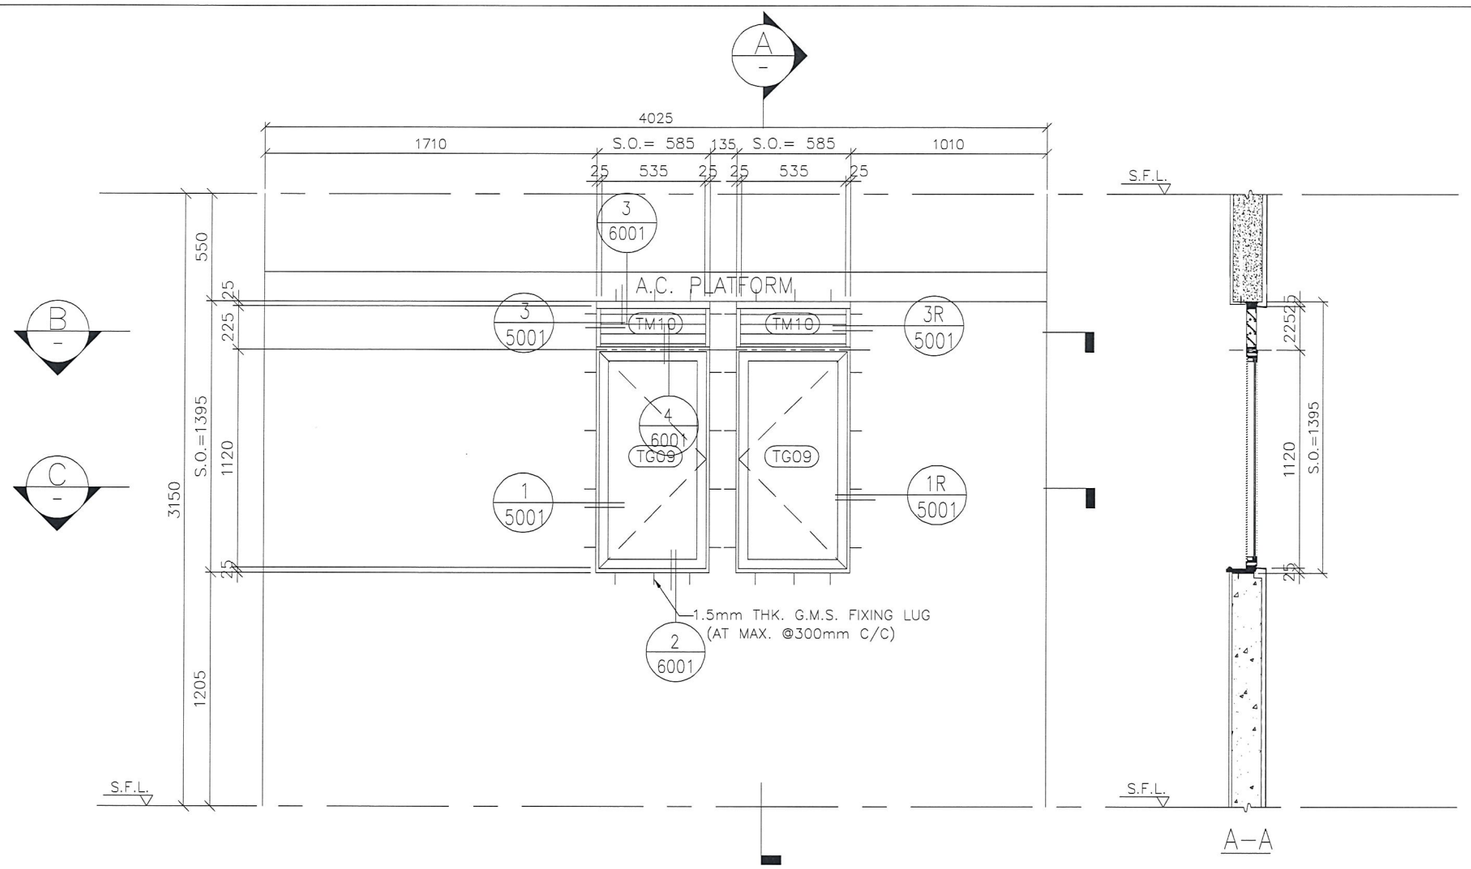

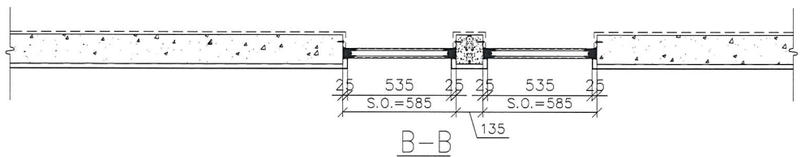

GLAZING AREA	Provided = 0.42
OPENABLE AREA	Provided = 0.50

GLAZING AREA	Provided = 0.42
OPENABLE AREA	Provided = 0.50

WINDOW MARK	T1W C-2	T1W C-3
SECTION :	50mm ALUM. SECTION	50mm ALUM. SECTION
QTY.	39 NOS. (TYPICAL)	39 NOS. (TYPICAL)
LOCATION :	T1 6/F–26/F, 28/F–50/F FLAT C BATH 1	T1 6/F–26/F, 28/F–50/F FLAT C BATH 2
GLAZING	8mm THK ACID ETCHED FROSTED TEMPERED GLASS	8mm THK ACID ETCHED FROSTED TEMPERED GLASS
REMARK :		

B.D. REF :

CLIENT :
信和置業有限公司
Sino Land Company Limited

ARCHITECT :
WONG TUNG & PARTNERS LIMITED
ARCHITECTS & PLANNERS

MAIN CONTRACTOR :
CR Construction Company Limited

STRUCTURAL ENGINEER :
AECOM

FACADE CONSULTANT:

NOTE :
1. ALL DIMENSIONS ARE IN mm.
2. ALL ELEVATIONS ARE VIEWED FROM OUTSIDE.
3. ALL DIMENSIONS TO BE VERIFIED ON SITE BEFORE FABRICATION.

LEGEND :
X1 — DETAIL MARK NO.
X001 — REFER SHEET NO.
1. F.F.L. --FINISHED FLOOR LEVEL
2. S.F.L. --STRUCTURAL FLOOR LEVEL
3. /R --REVERSED DETAIL

NO.	DATE	REVISED	BY
A	2018/07/27	BY ARCHITECT COMMENT	Zeng

JOB NO. : J–837

PROJECT :
URA KWUN TONG TOWN CENTRE REDEVELOPMENT (AREA 2 & 3) AT NKIL 6514, KWUN TONG, KOWLOON

TITLE :
ALUM. WINDOW SCHEDULE (FOR T1)

DATE : 04–JUL–18 | SCALE : 1:30

DRAWN BY : Zeng | CHECKED BY : DW

美特鋁製有限公司
MIDI ALUMINIUM FABRICATOR LTD.
Units 6–8, Sunray Industrial Centre, 1/F
610 Cha Kwo Ling Road, Kowloon
Tel:23489211–4 Fax:(852)27727666

DWG NO. : J837–IW–2104 | REV. : A

ELEVATION

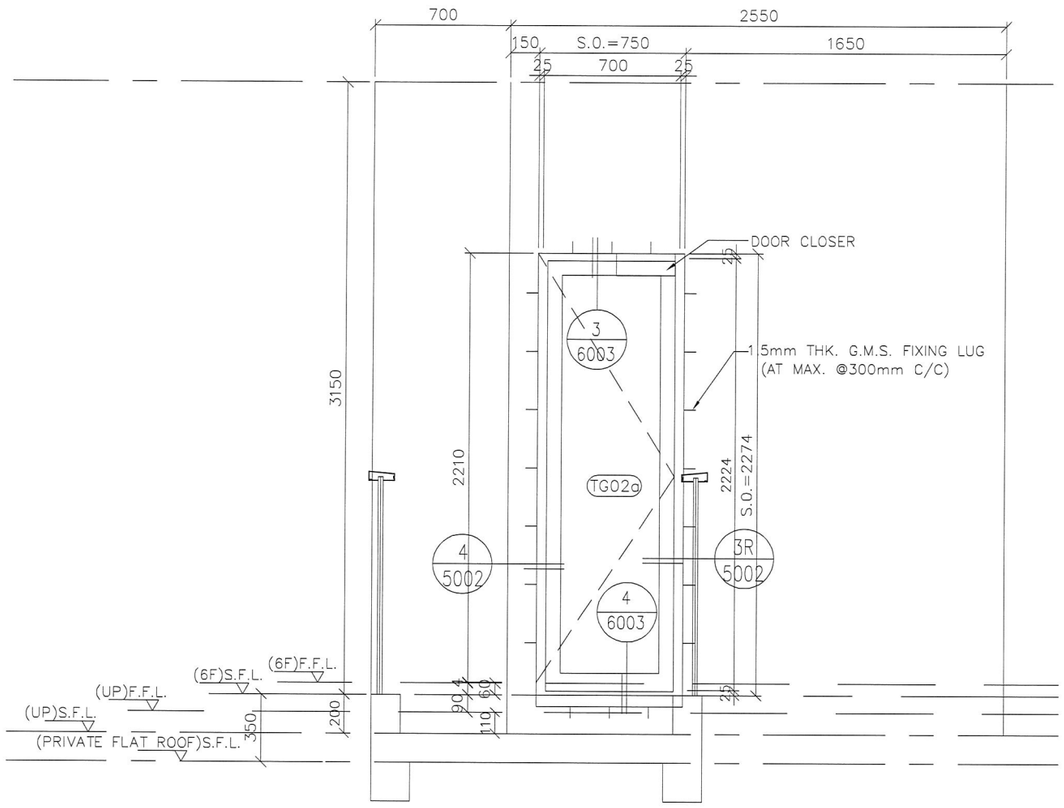

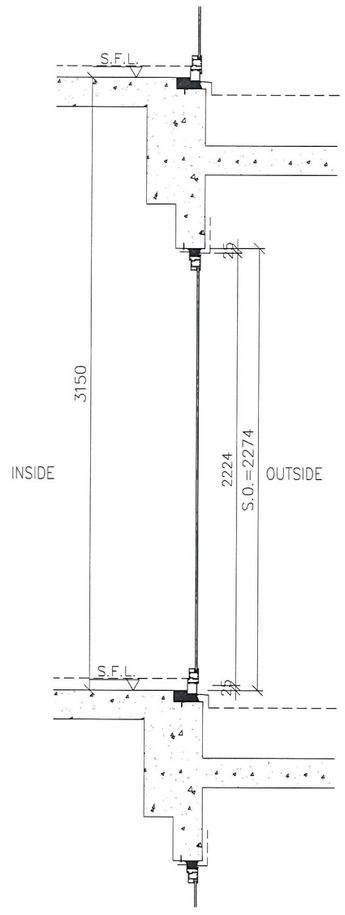

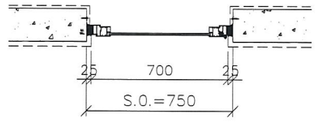

GLAZING AREA	Provided = 0.99
OPENABLE AREA	Provided = 1.20

WINDOW MARK	T1W F-2
SECTION :	50mm ALUM. SECTION
QTY.	38 NOS. (TYPICAL)
LOCATION :	T1 6/F-26/F, 28/F-49/F FLAT F
GLAZING	?
REMARK :	

B.D. REF :

CLIENT :
信和置業有限公司
Sino Land Company Limited

ARCHITECT :
WONG TUNG & PARTNERS LIMITED
ARCHITECTS & PLANNERS

MAIN CONTRACTOR :
CR Construction Company Limited

STRUCTURAL ENGINEER :
AECOM

FACADE CONSULTANT:

NOTE :
1. ALL DIMENSIONS ARE IN mm.
2. ALL ELEVATIONS ARE VIEWED FROM OUTSIDE.
3. ALL DIMENSIONS TO BE VERIFIED ON SITE BEFORE FABRICATION.

LEGEND :
X1 — DETAIL MARK NO.
X001 — REFER SHEET NO.
1. F.F.L. --FINISHED FLOOR LEVEL
2. S.F.L. --STRUCTURAL FLOOR LEVEL
3. /R --REVERSED DETAIL

NO.	DATE	REVISED	BY
A	2018/07/27	BY ARCHITECT COMMENT	Zeng

JOB NO. : J-837

PROJECT :
URA KWUN TONG TOWN CENTRE REDEVELOPMENT (AREA 2 & 3) AT NKIL 6514, KWUN TONG, KOWLOON

TITLE :
ALUM. WINDOW SCHEDULE
(FOR T1)

DATE : 04-JUL-18 | SCALE : 1:##

DRAWN BY : Zeng | CHECKED BY : DW

美特鋁製有限公司
MIDI ALUMINIUM FABRICATOR LTD.
Units 6-8, Sunray Industrial Centre, 1/F
610 Cha Kwo Ling Road, Kowloon
Tel:23489211-4 Fax:(852)27727666

DWG NO. : J837-IW-2105 | REV. : A

ELEVATION

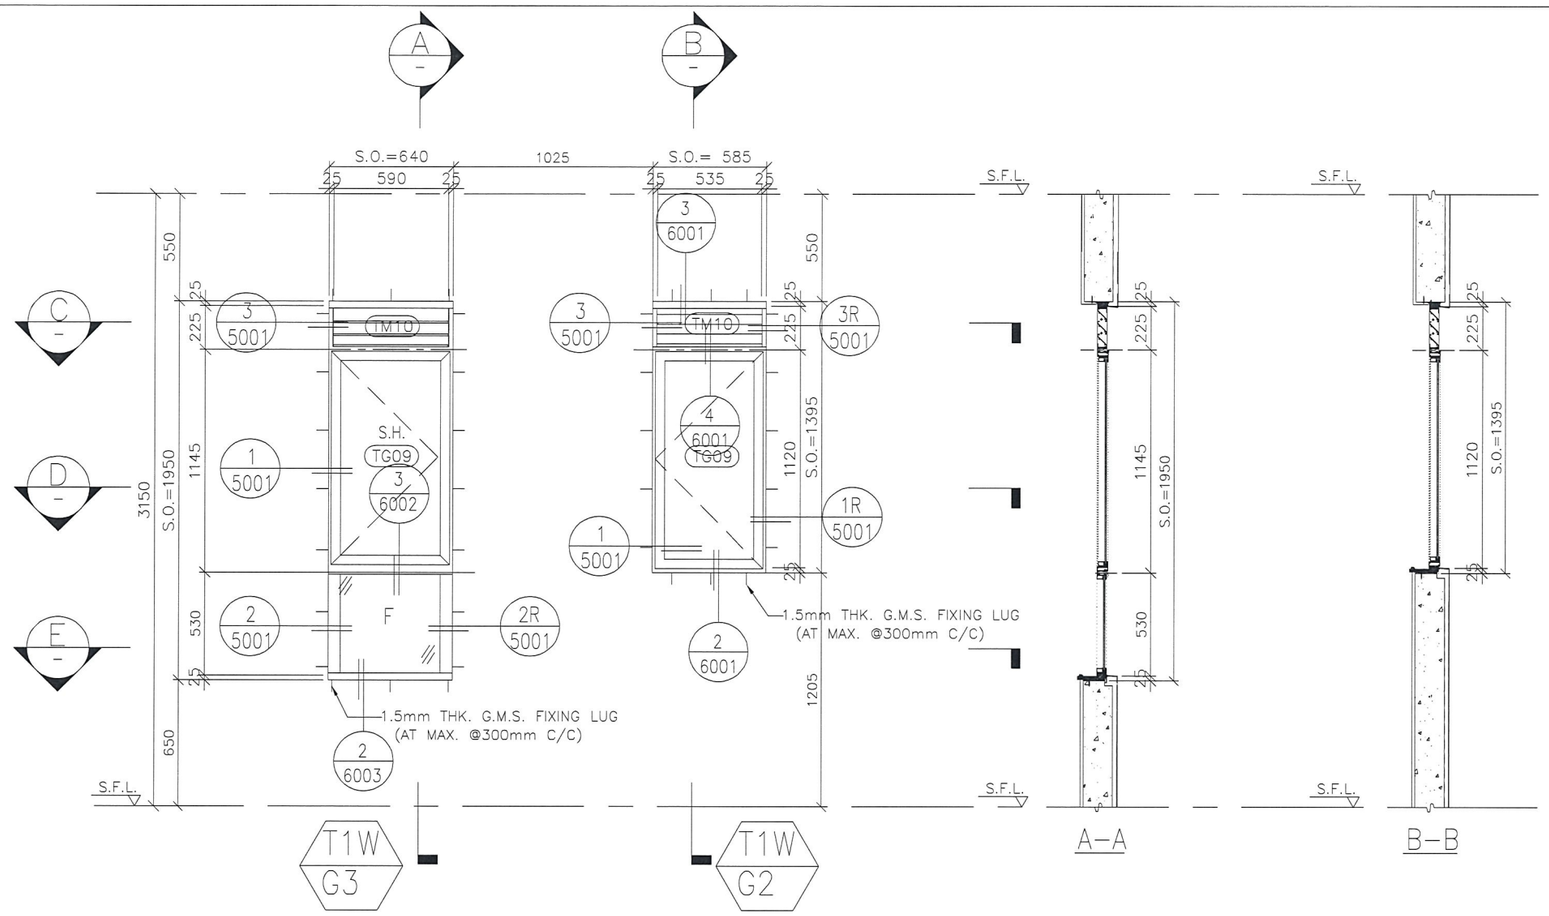

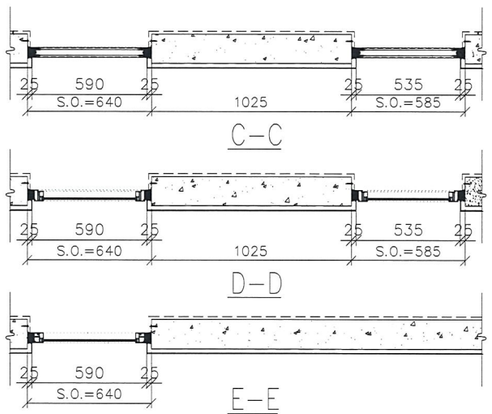

GLAZING AREA	Provided = 0.71
OPENABLE AREA	Provided = 0.57

GLAZING AREA	Provided = 0.42
OPENABLE AREA	Provided = 0.50

WINDOW MARK	T1W G3	T1W G2
SECTION :	50mm ALUM. SECTION	50mm ALUM. SECTION
QTY.	39 NOS. (TYPICAL)	39 NOS. (TYPICAL)
LOCATION :	T1 6/F–26/F, 28/F–50/F FLAT G M.BATH	T1 6/F–26/F, 28/F–50/F FLAT G BATH
GLAZING	8mm THK ACID ETCHED FROSTED TEMPERED GLASS	8mm THK ACID ETCHED FROSTED TEMPERED GLASS
REMARK :		

B.D. REF :

CLIENT :
信和置業有限公司
Sino Land Company Limited

ARCHITECT : WONG TUNG & PARTNERS LIMITED
ARCHITECTS & PLANNERS

MAIN CONTRACTOR :
CR Construction Company Limited

STRUCTURAL ENGINEER :
AECOM

FACADE CONSULTANT:

NOTE :
1. ALL DIMENSIONS ARE IN mm.
2. ALL ELEVATIONS ARE VIEWED FROM OUTSIDE.
3. ALL DIMENSIONS TO BE VERIFIED ON SITE BEFORE FABRICATION.

LEGEND :
- X1 / X001 — DETAIL MARK NO. / REFER SHEET NO.
1. F.F.L. --FINISHED FLOOR LEVEL
2. S.F.L. --STRUCTURAL FLOOR LEVEL
3. /R --REVERSED DETAIL

NO.	DATE	REVISED	BY
A	2018/07/27	BY ARCHITECT COMMENT	Zeng

JOB NO. : J–837

PROJECT :
URA KWUN TONG TOWN CENTRE REDEVELOPMENT (AREA 2 & 3) AT NKIL 6514, KWUN TONG, KOWLOON

TITLE :
ALUM. WINDOW SCHEDULE (FOR T1)

DATE : 04–JUL–18 | SCALE : 1:30

DRAWN BY : Zeng | CHECKED BY : DW

美特鋁質有限公司
MIDI ALUMINIUM FABRICATOR LTD.
Units 6–8, Sunray Industrial Centre, 1/F
610 Cha Kwo Ling Road, Kowloon
Tel:23489211–4 Fax:(852)27727666

DWG NO. : J837–IW–2106 | REV. : A

ELEVATION

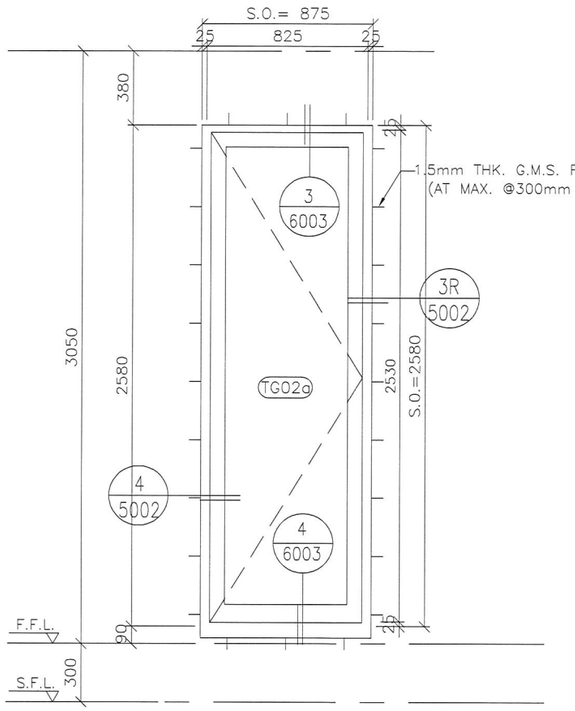

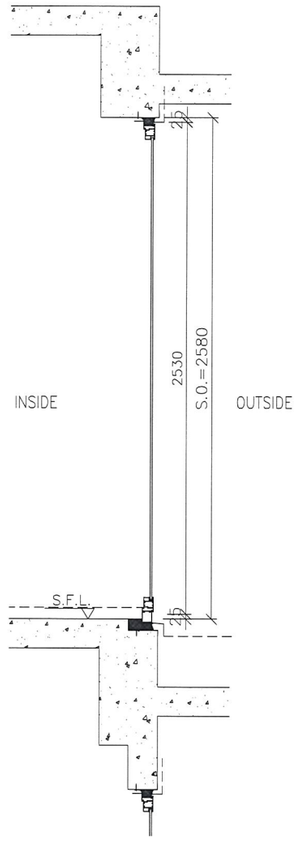

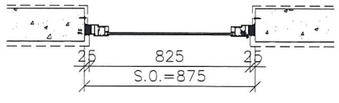

WINDOW MARK	T1W D-6
SECTION :	50mm ALUM. SECTION
QTY.	1 NOS.
LOCATION :	T1 50/F FLAT D
GLAZING	?
REMARK :	

GLAZING AREA	Provided = 1.43
OPENABLE AREA	Provided = 1.67

B.D. REF :

CLIENT :
信和置業有限公司
Sino Land Company Limited

ARCHITECT :
WONG TUNG & PARTNERS LIMITED
ARCHITECTS & PLANNERS

MAIN CONTRACTOR :
CR Construction Company Limited

STRUCTURAL ENGINEER :
AECOM

FACADE CONSULTANT:

NOTE :
1. ALL DIMENSIONS ARE IN mm.
2. ALL ELEVATIONS ARE VIEWED FROM OUTSIDE.
3. ALL DIMENSIONS TO BE VERIFIED ON SITE BEFORE FABRICATION.

LEGEND :
- X1 / X001 — DETAIL MARK NO. / REFER SHEET NO.
1. F.F.L. --FINISHED FLOOR LEVEL
2. S.F.L. --STRUCTURAL FLOOR LEVEL
3. /R --REVERSED DETAIL

NO.	DATE	REVISED	BY
A	2018/07/27	BY ARCHITECT COMMENT	Zeng

JOB NO. : J-837

PROJECT :
URA KWUN TONG TOWN CENTRE REDEVELOPMENT (AREA 2 & 3) AT NKIL 6514, KWUN TONG, KOWLOON

TITLE :
ALUM. WINDOW SCHEDULE (FOR T1)

DATE : 04-JUL-18 | SCALE : 1:##

DRAWN BY : Zeng | CHECKED BY : DW

美特鋁製有限公司
MIDI ALUMINIUM FABRICATOR LTD.
Units 6-8, Sunray Industrial Centre, 1/F
610 Cha Kwo Ling Road, Kowloon
Tel:23489211-4 Fax:(852)27727666

DWG NO. : J837-IW-2107 | REV. : A

ELEVATION

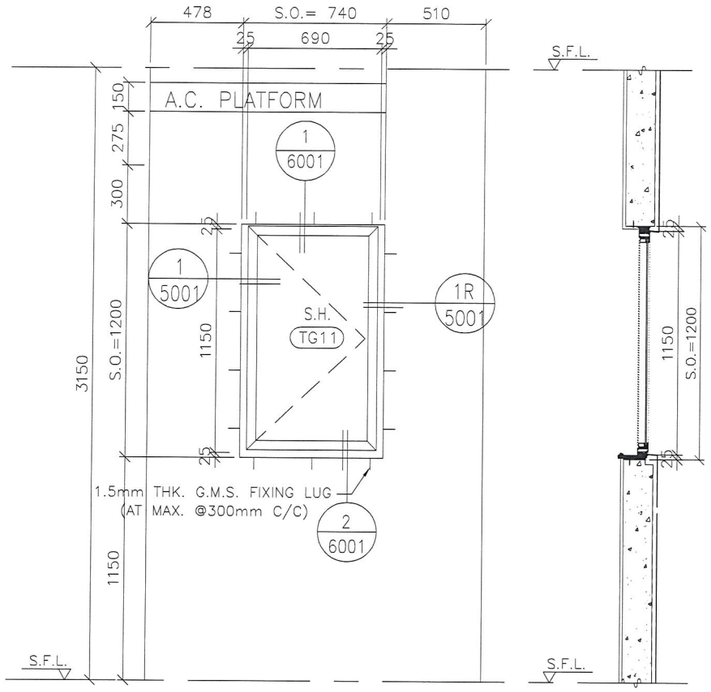

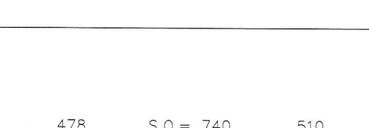

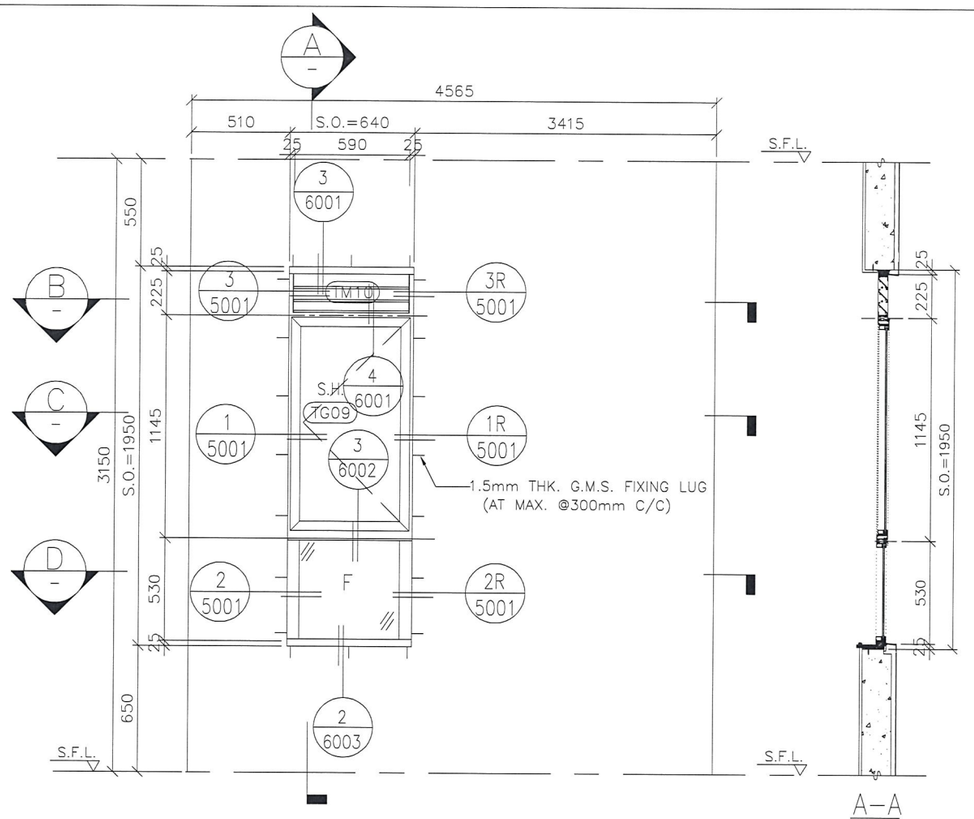

A–A

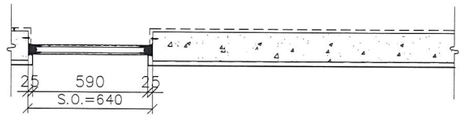

B–B

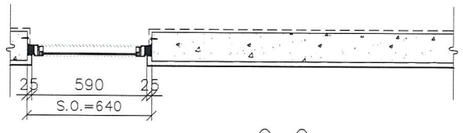

C–C

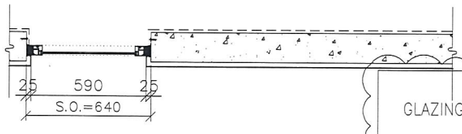

D–D

GLAZING AREA		Provided = 0.59
OPENABLE AREA		Provided = 0.68

GLAZING AREA		Provided = 0.71
OPENABLE AREA		Provided = 0.57

WINDOW MARK	T2W 8	T2W M–2
SECTION :	50mm ALUM. SECTION	50mm ALUM. SECTION
QTY.	42 NOS. (TYPICAL)	43 NOS. (TYPICAL)
LOCATION :	T2 6/F–26/F, 28/F–53/F COMMON CORRIDOR	T2 6/F–26/F, 28/F–55/F FLAT M BATH
GLAZING	MIN. 8mm THK. CLEAR TEMPERED GLASS	MIN. 8mm THK ACID ETCHED FROSTED TEMPERED GLASS
REMARK :		

B.D. REF :

CLIENT :
信和置業有限公司
Sino Land Company Limited

ARCHITECT :
WONG TUNG & PARTNERS LIMITED
ARCHITECTS & PLANNERS

MAIN CONTRACTOR :
CR Construction Company Limited

STRUCTURAL ENGINEER :
AECOM

FACADE CONSULTANT:

NOTE :
1. ALL DIMENSIONS ARE IN mm.
2. ALL ELEVATIONS ARE VIEWED FROM OUTSIDE.
3. ALL DIMENSIONS TO BE VERIFIED ON SITE BEFORE FABRICATION.

LEGEND :
- X1 / X001 — DETAIL MARK NO. / REFER SHEET NO.
1. F.F.L. --FINISHED FLOOR LEVEL
2. S.F.L. --STRUCTURAL FLOOR LEVEL
3. /R --REVERSED DETAIL

NO.	DATE	REVISED	BY
A	2018/07/27	BY ARCHITECT COMMENT	Zeng

JOB NO. : J–837

PROJECT :
URA KWUN TONG TOWN CENTRE REDEVELOPMENT (AREA 2 & 3) AT NKIL 6514, KWUN TONG, KOWLOON

TITLE :
ALUM. WINDOW SCHEDULE (FOR T2)

DATE : 04–JUL–18 | SCALE : 1:30

DRAWN BY : Zeng | CHECKED BY : DW

美特鋁質有限公司
MIDI ALUMINIUM FABRICATOR LTD.
Units 6–8, Sunray Industrial Centre, 1/F
610 Cha Kwo Ling Road, Kowloon
Tel:23489211–4 Fax:(852)27727666

DWG NO. : J837–IW–2201 | REV. : A

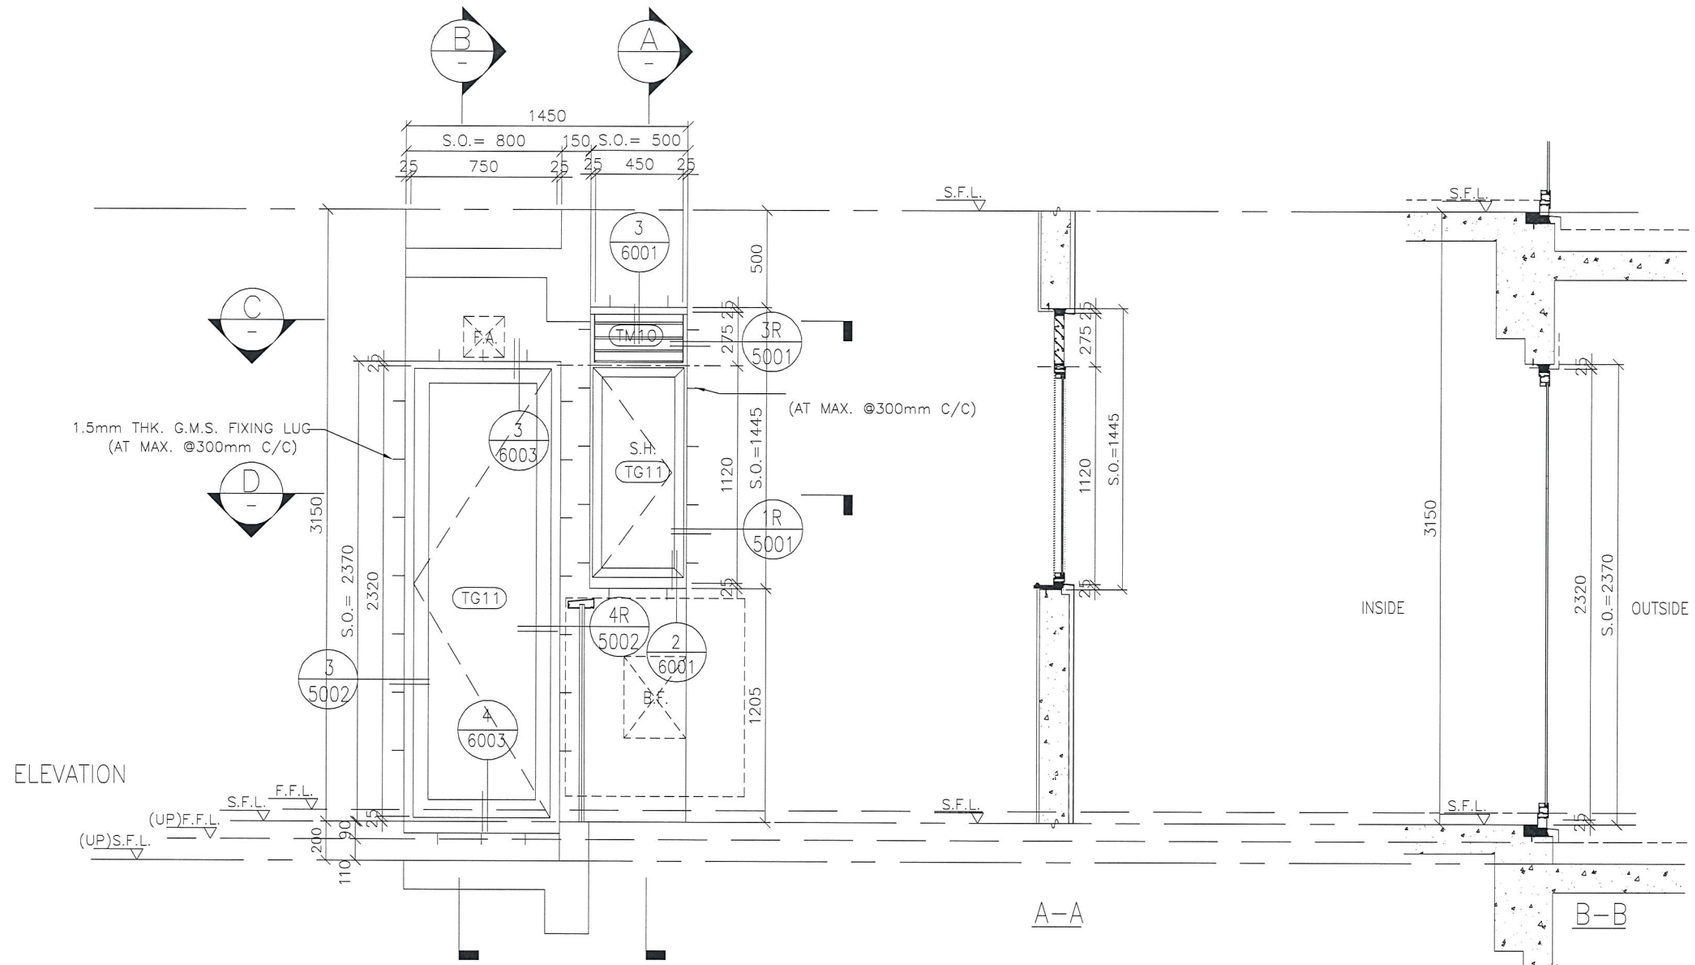

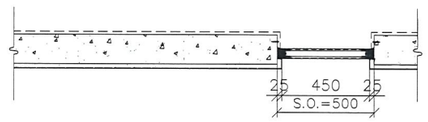

C–C

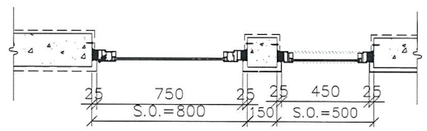

D–D

GLAZING AREA	Provided = 1.14
OPENABLE AREA	Provided = 1.36

GLAZING AREA	Provided = 0.33
OPENABLE AREA	Provided = 0.41

WINDOW MARK	T2W C–1
SECTION :	50mm ALUM. SECTION
QTY.	43 NOS. (TYPICAL)
LOCATION :	T2 6/F–26/F, 28/F–55/F FLAT C KITCHEN
GLAZING	MIN. 8mm THK. CLEAR TEMPERED GLASS
REMARK :	

B.D. REF :

CLIENT :
信和置業有限公司
Sino Land Company Limited

ARCHITECT :
WONG TUNG & PARTNERS LIMITED
ARCHITECTS & PLANNERS

MAIN CONTRACTOR :
CR Construction Company Limited

STRUCTURAL ENGINEER :
AECOM

FACADE CONSULTANT:

NOTE :
1. ALL DIMENSIONS ARE IN mm.
2. ALL ELEVATIONS ARE VIEWED FROM OUTSIDE.
3. ALL DIMENSIONS TO BE VERIFIED ON SITE BEFORE FABRICATION.

LEGEND :
X1 — DETAIL MARK NO.
X001 — REFER SHEET NO.
1. F.F.L. --FINISHED FLOOR LEVEL
2. S.F.L. --STRUCTURAL FLOOR LEVEL
3. /R --REVERSED DETAIL

NO.	DATE	REVISED	BY
A	2018/07/27	BY ARCHITECT COMMENT	Zeng

JOB NO. : J–837

PROJECT :
URA KWUN TONG TOWN CENTRE REDEVELOPMENT (AREA 2 & 3) AT NKIL 6514, KWUN TONG, KOWLOON

TITLE :
ALUM. WINDOW SCHEDULE (FOR T2)

DATE : 04–JUL–18 | SCALE : 1:30

DRAWN BY : Zeng | CHECKED BY : DW

美特鋁質有限公司
MIDI ALUMINIUM FABRICATOR LTD.
Units 6–8, Sunray Industrial Centre, 1/F
510 Cha Kwo Ling Road, Kowloon
Tel:23489211–4 Fax:(852)27727666

DWG NO. : J837–IW–2202 | REV. : A

ELEVATION

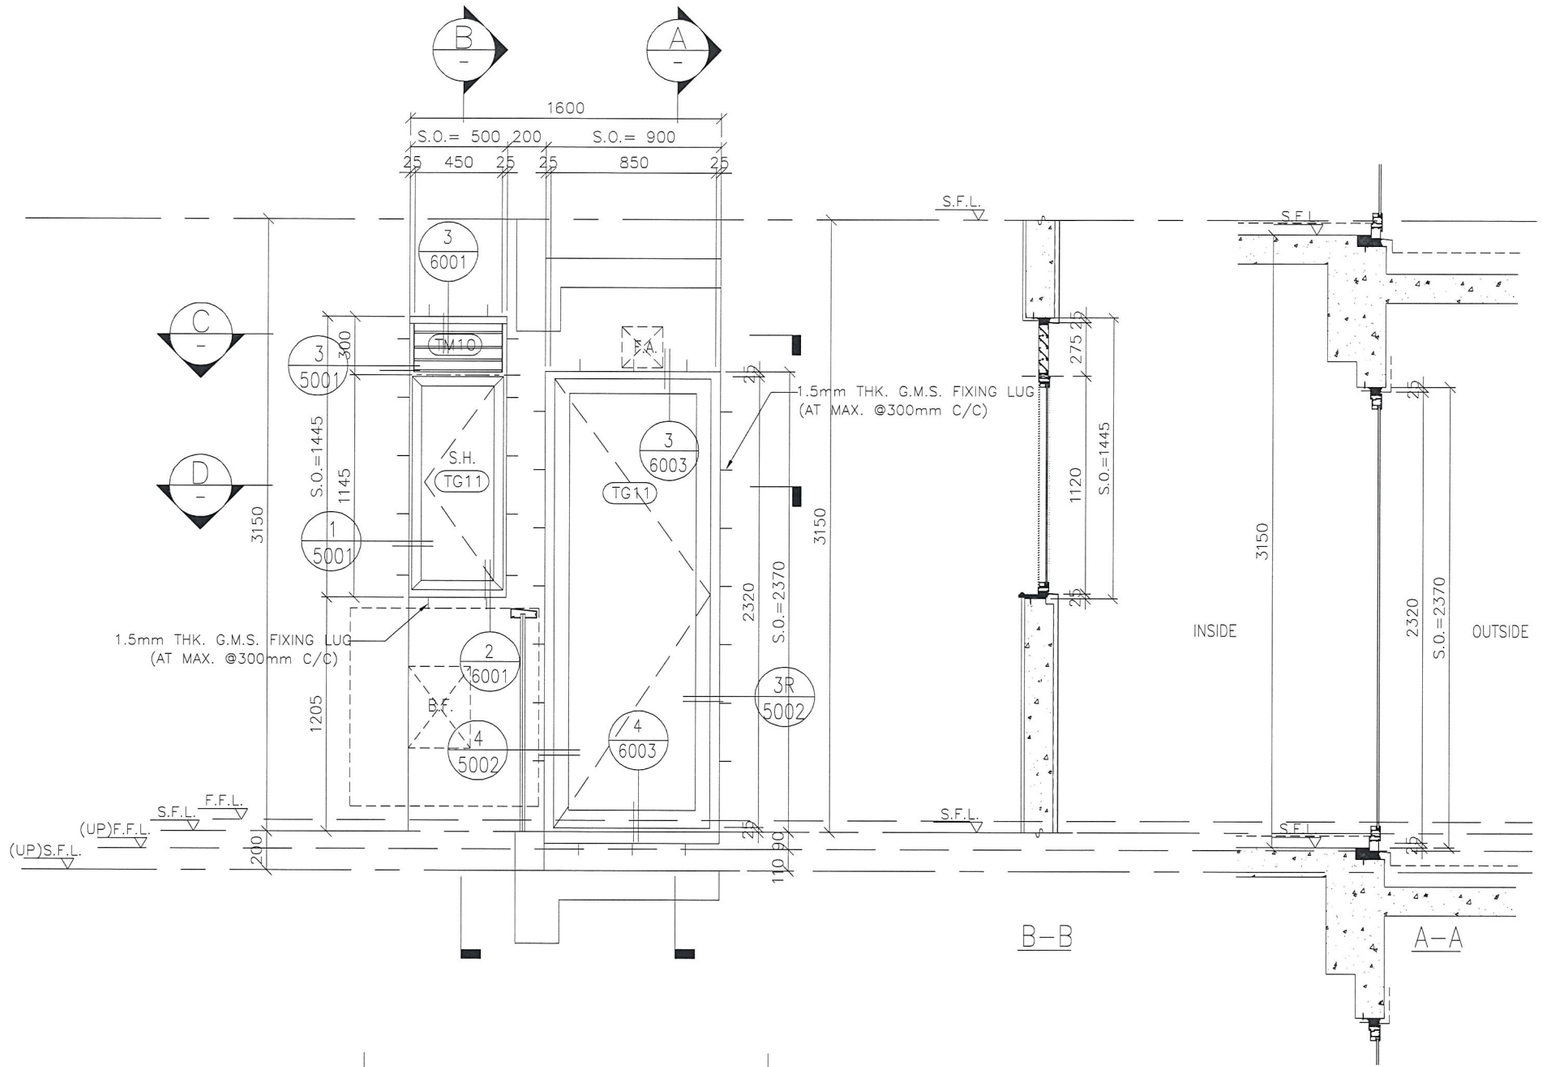

GLAZING AREA	Provided = 0.33
OPENABLE AREA	Provided = 0.41

WINDOW MARK: TZW D–1

GLAZING AREA	Provided = 1.36
OPENABLE AREA	Provided = 1.58

SECTION :	50mm ALUM. SECTION
QTY.	43 NOS. (TYPICAL)
LOCATION :	T2 6/F–26/F, 28/F–55/F FLAT D KITCHEN
GLAZING	MIN. 8mm THK. CLEAR TEMPERED GLASS
REMARK :	

B.D. REF :

CLIENT :
信和置業有限公司
Sino Land Company Limited

ARCHITECT :
WONG TUNG & PARTNERS LIMITED
ARCHITECTS & PLANNERS

MAIN CONTRACTOR :
CR Construction Company Limited

STRUCTURAL ENGINEER :
AECOM

FACADE CONSULTANT:

NOTE :
1. ALL DIMENSIONS ARE IN mm.
2. ALL ELEVATIONS ARE VIEWED FROM OUTSIDE.
3. ALL DIMENSIONS TO BE VERIFIED ON SITE BEFORE FABRICATION.

LEGEND :
X1 — DETAIL MARK NO.
X001 — REFER SHEET NO.
1. F.F.L. – – FINISHED FLOOR LEVEL
2. S.F.L. – – STRUCTURAL FLOOR LEVEL
3. /R – – REVERSED DETAIL

NO.	DATE	REVISED	BY
A	2018/07/27	BY ARCHITECT COMMENT	Zeng

JOB NO. : J–837

PROJECT :
URA KWUN TONG TOWN CENTRE REDEVELOPMENT (AREA 2 & 3) AT NKIL 6514, KWUN TONG, KOWLOON

TITLE :
ALUM. WINDOW SCHEDULE (FOR T2)

DATE : 04–JUL–18 | SCALE : 1:30

DRAWN BY : Zeng | CHECKED BY : DW

美特鋁質有限公司
MIDI ALUMINIUM FABRICATOR LTD.
Units 6–8, Sunray Industrial Centre, 1/F
610 Cha Kwo Ling Road, Kowloon
Tel:23489211–4 Fax:(852)27727666

DWG NO. : J837–IW–2203 | REV. : A

ELEVATION

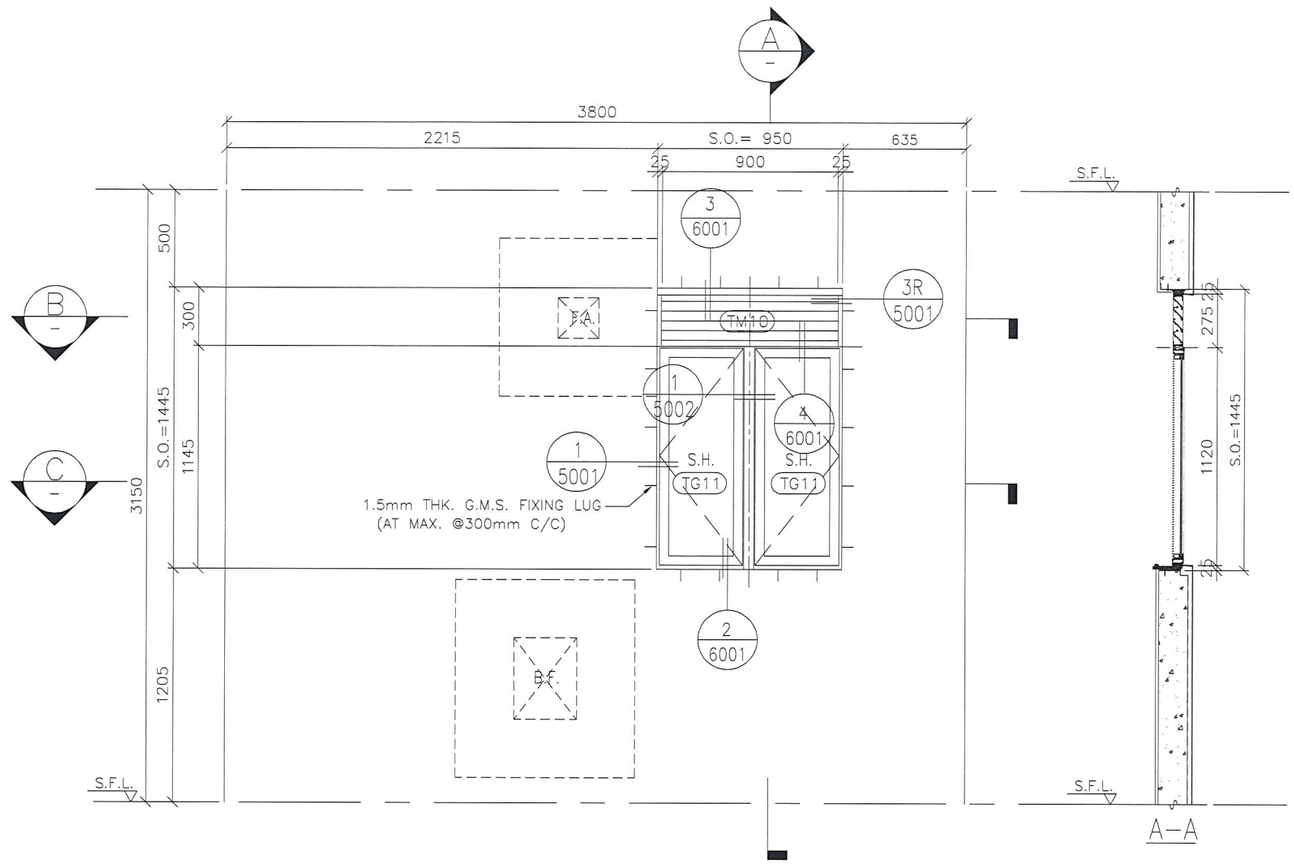

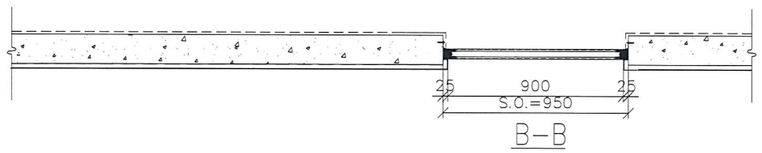

B–B

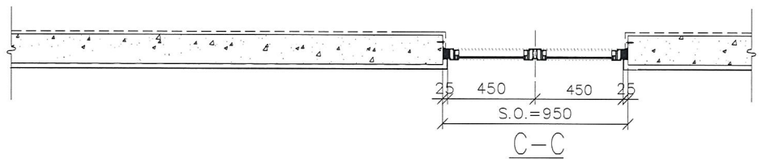

C–C

GLAZING AREA	Provided = 0.79
OPENABLE AREA	Provided = 0.81

WINDOW MARK	T2W M–1
SECTION :	50mm ALUM. SECTION
QTY.	43 NOS. (TYPICAL)
LOCATION :	T2 6/F–26/F, 28/F–55/F FLAT M KITCHEN
GLAZING	MIN. 8mm THK. CLEAR TEMPERED GLASS
REMARK :	

B.D. REF :

CLIENT :
信和置業有限公司
Sino Land Company Limited

ARCHITECT :
WONG TUNG & PARTNERS LIMITED
ARCHITECTS & PLANNERS

MAIN CONTRACTOR :
CR Construction Company Limited

STRUCTURAL ENGINEER :
AECOM

FACADE CONSULTANT:

NOTE :
1. ALL DIMENSIONS ARE IN mm.
2. ALL ELEVATIONS ARE VIEWED FROM OUTSIDE.
3. ALL DIMENSIONS TO BE VERIFIED ON SITE BEFORE FABRICATION.

LEGEND :
X1 — DETAIL MARK NO.
X001 — REFER SHEET NO.
1. F.F.L. --FINISHED FLOOR LEVEL
2. S.F.L. --STRUCTURAL FLOOR LEVEL
3. /R --REVERSED DETAIL

NO.	DATE	REVISED	BY
A	2018/07/27	BY ARCHITECT COMMENT	Zeng

JOB NO. : J–837

PROJECT :
URA KWUN TONG TOWN CENTRE REDEVELOPMENT (AREA 2 & 3) AT NKIL 6514, KWUN TONG, KOWLOON

TITLE :
ALUM. WINDOW SCHEDULE (FOR T2)

DATE : 04–JUL–18 | SCALE : 1:30

DRAWN BY : Zeng | CHECKED BY : DW

美特鋁質有限公司
MIDI ALUMINIUM FABRICATOR LTD.
Units 6–8, Sunray Industrial Centre, 1/F
610 Cha Kwo Ling Road, Kowloon
Tel:23489211–4 Fax:(852)27727666

DWG NO. : J837–IW–2204 | REV. : A

ELEVATION

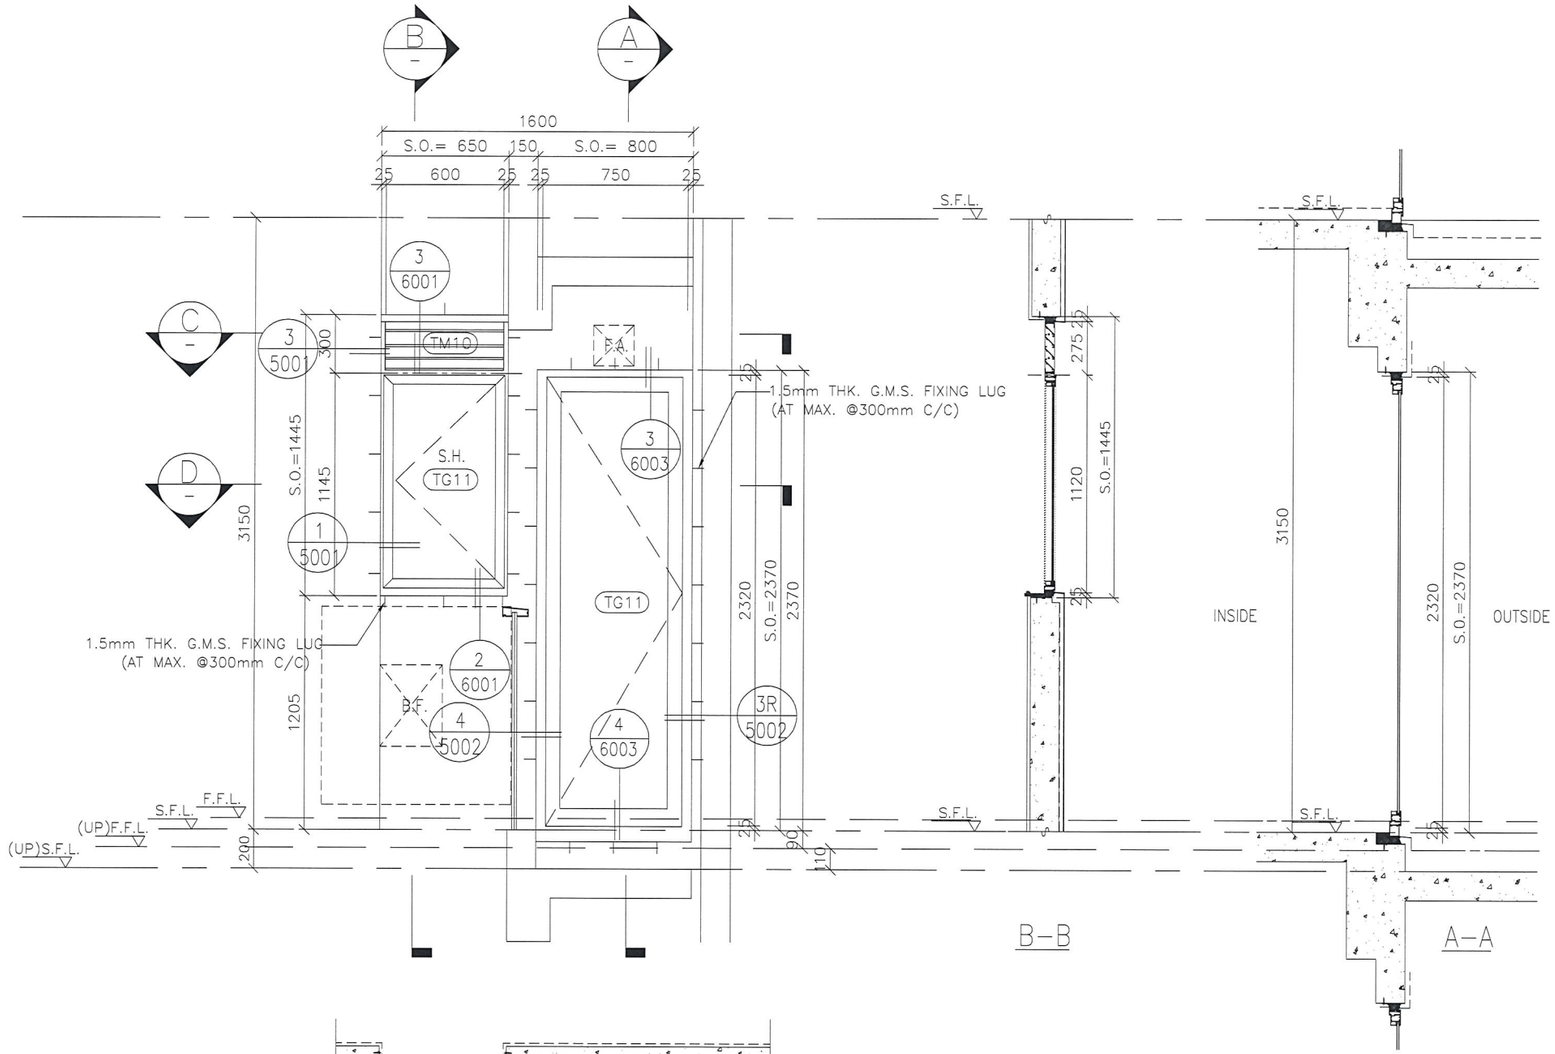

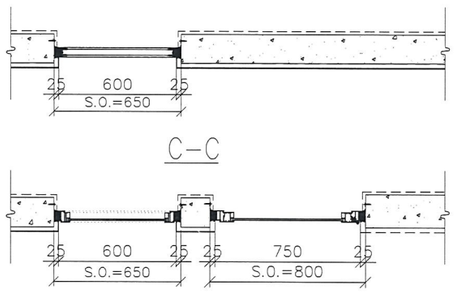

GLAZING AREA	Provided = 0.49
OPENABLE AREA	Provided = 0.56

GLAZING AREA	Provided = 1.14
OPENABLE AREA	Provided = 1.36

WINDOW MARK	T2W N-3
SECTION :	50mm ALUM. SECTION
QTY.	43 NOS. (TYPICAL)
LOCATION :	T2 6/F–26/F, 28/F–55/F FLAT N KITCHEN
GLAZING	MIN. 8mm THK. CLEAR TEMPERED GLASS
REMARK :	

B.D. REF :

CLIENT :
信和置業有限公司
Sino Land Company Limited

ARCHITECT :
WONG TUNG & PARTNERS LIMITED
ARCHITECTS & PLANNERS

MAIN CONTRACTOR :
CR Construction Company Limited

STRUCTURAL ENGINEER :
AECOM

FACADE CONSULTANT:

NOTE :
1. ALL DIMENSIONS ARE IN mm.
2. ALL ELEVATIONS ARE VIEWED FROM OUTSIDE.
3. ALL DIMENSIONS TO BE VERIFIED ON SITE BEFORE FABRICATION.

LEGEND :
X1 — DETAIL MARK NO.
X001 — REFER SHEET NO.
1. F.F.L. --FINISHED FLOOR LEVEL
2. S.F.L. --STRUCTURAL FLOOR LEVEL
3. /R --REVERSED DETAIL

NO.	DATE	REVISED	BY
A	2018/07/27	BY ARCHITECT COMMENT	Zeng

JOB NO. : J–837

PROJECT :
URA KWUN TONG TOWN CENTRE REDEVELOPMENT (AREA 2 & 3) AT NKIL 6514, KWUN TONG, KOWLOON

TITLE :
ALUM. WINDOW SCHEDULE (FOR T2)

DATE : 04–JUL–18 | SCALE : 1:30

DRAWN BY : Zeng | CHECKED BY : DW

美特鋁質有限公司
MIDI ALUMINIUM FABRICATOR LTD.
Units 6–8, Sunray Industrial Centre, 1/F
610 Cha Kwo Ling Road, Kowloon
Tel:23489211–4 Fax:(852)27727666

DWG NO. : J837–IW–2205 | REV. : A

ELEVATION

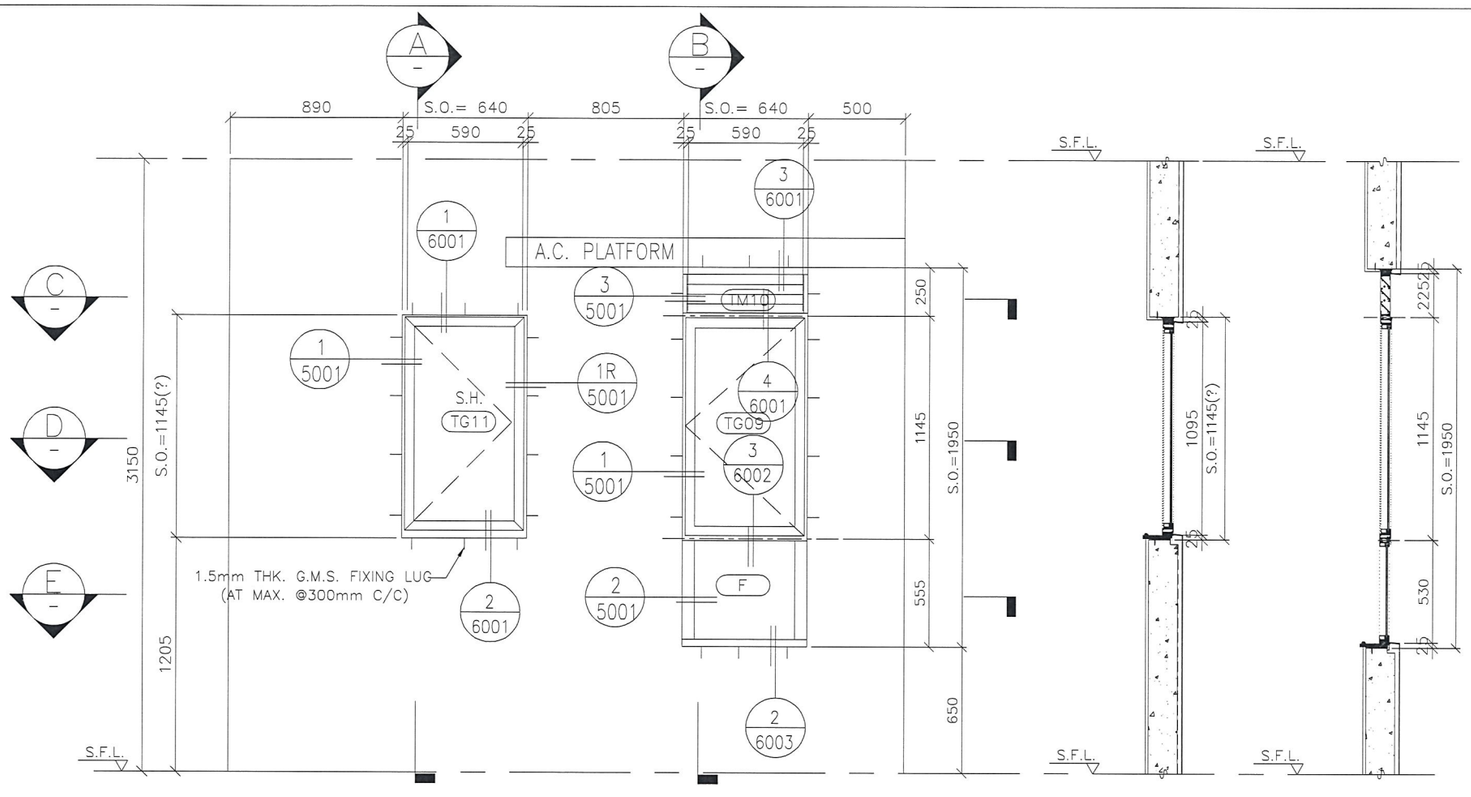

A–A B–B

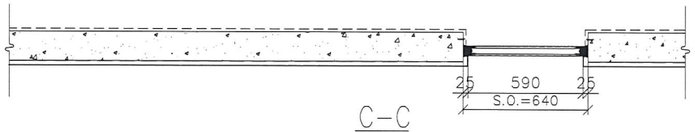

C–C

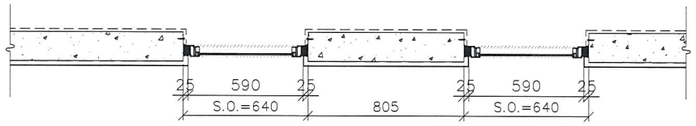

D–D

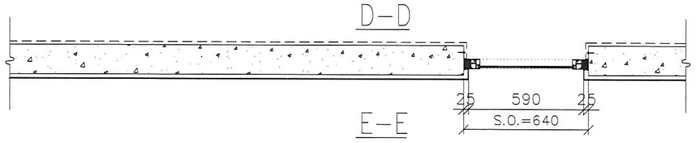

E–E

GLAZING AREA	Provided = 0.46	Provided = 0.71
OPENABLE AREA	Provided = 0.54	Provided = 0.57
WINDOW MARK	T2W N-1	T2W N-2
SECTION :	50mm ALUM. SECTION	50mm ALUM. SECTION
QTY.	43 NOS. (TYPICAL)	43 NOS. (TYPICAL)
LOCATION :	T2 6/F–26/F, 28/F–55/F FLAT N STORE	T2 6/F–26/F, 28/F–55/F FLAT N BATHROOM
GLAZING	MIN. 8mm THK. CLEAR TEMPERED GLASS	MIN. 8mm THK ACID ETCHED FROSTED TEMPERED GLASS
REMARK :		

B.D. REF :

CLIENT :
信和置業有限公司
Sino Land Company Limited

ARCHITECT :
WONG TUNG & PARTNERS LIMITED
ARCHITECTS & PLANNERS

MAIN CONTRACTOR :
CR Construction Company Limited

STRUCTURAL ENGINEER :
AECOM

FACADE CONSULTANT:

NOTE :
1. ALL DIMENSIONS ARE IN mm.
2. ALL ELEVATIONS ARE VIEWED FROM OUTSIDE.
3. ALL DIMENSIONS TO BE VERIFIED ON SITE BEFORE FABRICATION.

LEGEND :
X1 — DETAIL MARK NO.
X001 — REFER SHEET NO.

1. F.F.L. --FINISHED FLOOR LEVEL
2. S.F.L. --STRUCTURAL FLOOR LEVEL
3. /R --REVERSED DETAIL

NO.	DATE	REVISED	BY
A	2018/07/27	BY ARCHITECT COMMENT	Zeng

JOB NO. : J–837

PROJECT :
URA KWUN TONG TOWN CENTRE REDEVELOPMENT (AREA 2 & 3) AT NKIL 6514, KWUN TONG, KOWLOON

TITLE :
ALUM. WINDOW SCHEDULE (FOR T2)

DATE : 04–JUL–18 | SCALE : 1:30

DRAWN BY : Zeng | CHECKED BY : DW

美特鋁質有限公司
MIDI ALUMINIUM FABRICATOR LTD.
Units 6–8, Sunray Industrial Centre, 1/F
610 Cha Kwo Ling Road, Kowloon
Tel:23489211–4 Fax:(852)27727666

DWG NO. : J837–IW–2206 | REV. : A

ELEVATION

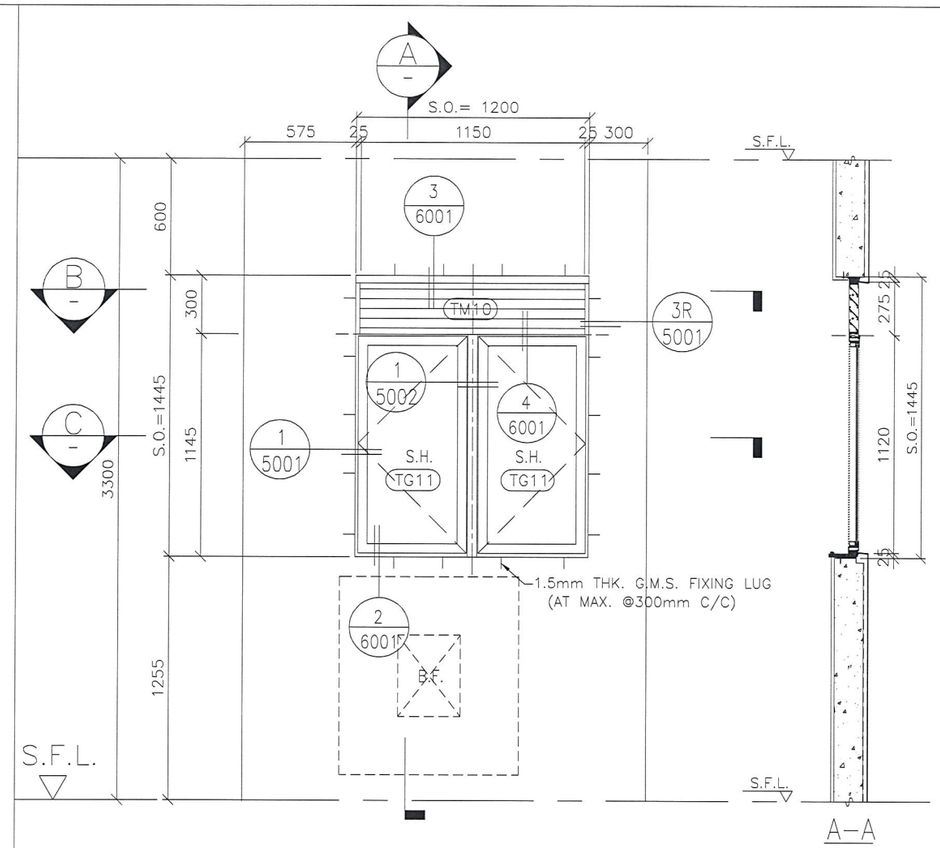

A–A

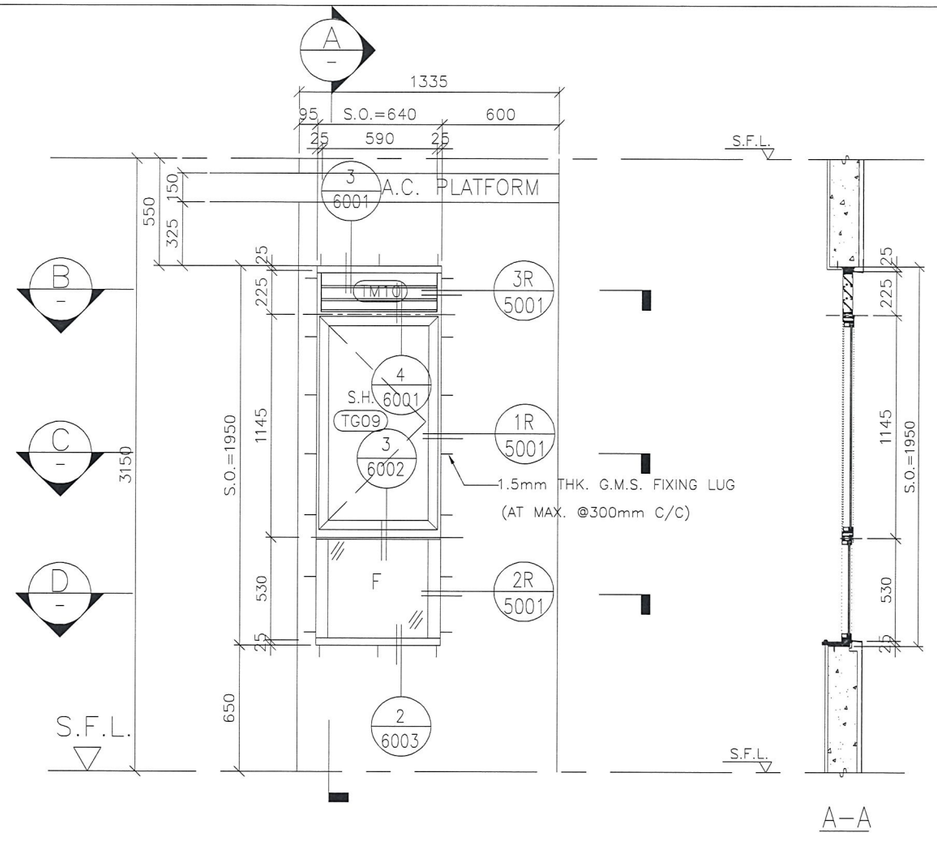

A–A

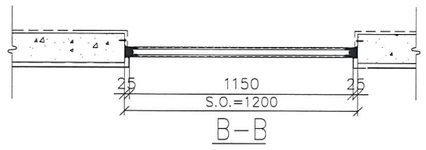

B–B

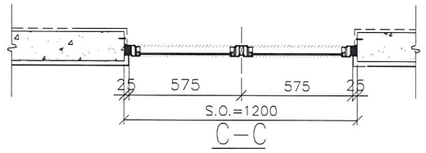

C–C

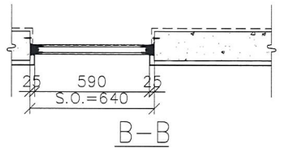

B–B

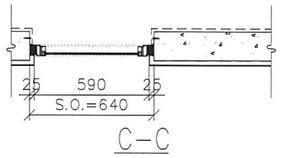

C–C

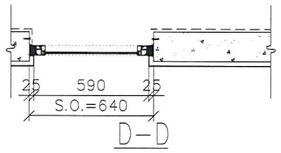

D–D

GLAZING AREA	Provided = 1.04
OPENABLE AREA	Provided = 1.08

GLAZING AREA	Provided = 0.71
OPENABLE AREA	Provided = 0.57

WINDOW MARK	T2W G-4	T2W H-1
SECTION :	50mm ALUM. SECTION	50mm ALUM. SECTION
QTY.	1 NOS. (TYPICAL)	42 NOS. (TYPICAL)
LOCATION :	55/F FLAT G KITCHEN	T2 6/F–26/F, 28/F–53/F FLAT H BATHROOM
GLAZING	MIN. 8mm THK. CLEAR TEMPERED GLASS	MIN. 8mm THK ACID ETCHED FROSTED TEMPERED GLASS
REMARK :		

B.D. REF :

CLIENT :
信和置業有限公司
Sino Land Company Limited

ARCHITECT :
WONG TUNG & PARTNERS LIMITED
ARCHITECTS & PLANNERS

MAIN CONTRACTOR :
CR Construction Company Limited

STRUCTURAL ENGINEER :
AECOM

FACADE CONSULTANT:

NOTE :
1. ALL DIMENSIONS ARE IN mm.
2. ALL ELEVATIONS ARE VIEWED FROM OUTSIDE.
3. ALL DIMENSIONS TO BE VERIFIED ON SITE BEFORE FABRICATION.

LEGEND :
X1 — DETAIL MARK NO.
X001 — REFER SHEET NO.
1. F.F.L. --FINISHED FLOOR LEVEL
2. S.F.L. --STRUCTURAL FLOOR LEVEL
3. /R --REVERSED DETAIL

NO.	DATE	REVISED	BY
A	2018/07/27	BY ARCHITECT COMMENT	Zeng

JOB NO. : J-837

PROJECT :
URA KWUN TONG TOWN CENTRE REDEVELOPMENT (AREA 2 & 3) AT NKIL 6514, KWUN TONG, KOWLOON

TITLE :
ALUM. WINDOW SCHEDULE (FOR T2)

DATE : 04-JUL-18 | SCALE : 1:30

DRAWN BY : Zeng | CHECKED BY : DW

美特鋁質有限公司
MIDI ALUMINIUM FABRICATOR LTD.
Units 6-8, Sunray Industrial Centre, 1/F
610 Cha Kwo Ling Road, Kowloon
Tel:23489211-4 Fax:(852)27727666

DWG NO. : J837-IW-2207 | REV. : A

ELEVATION

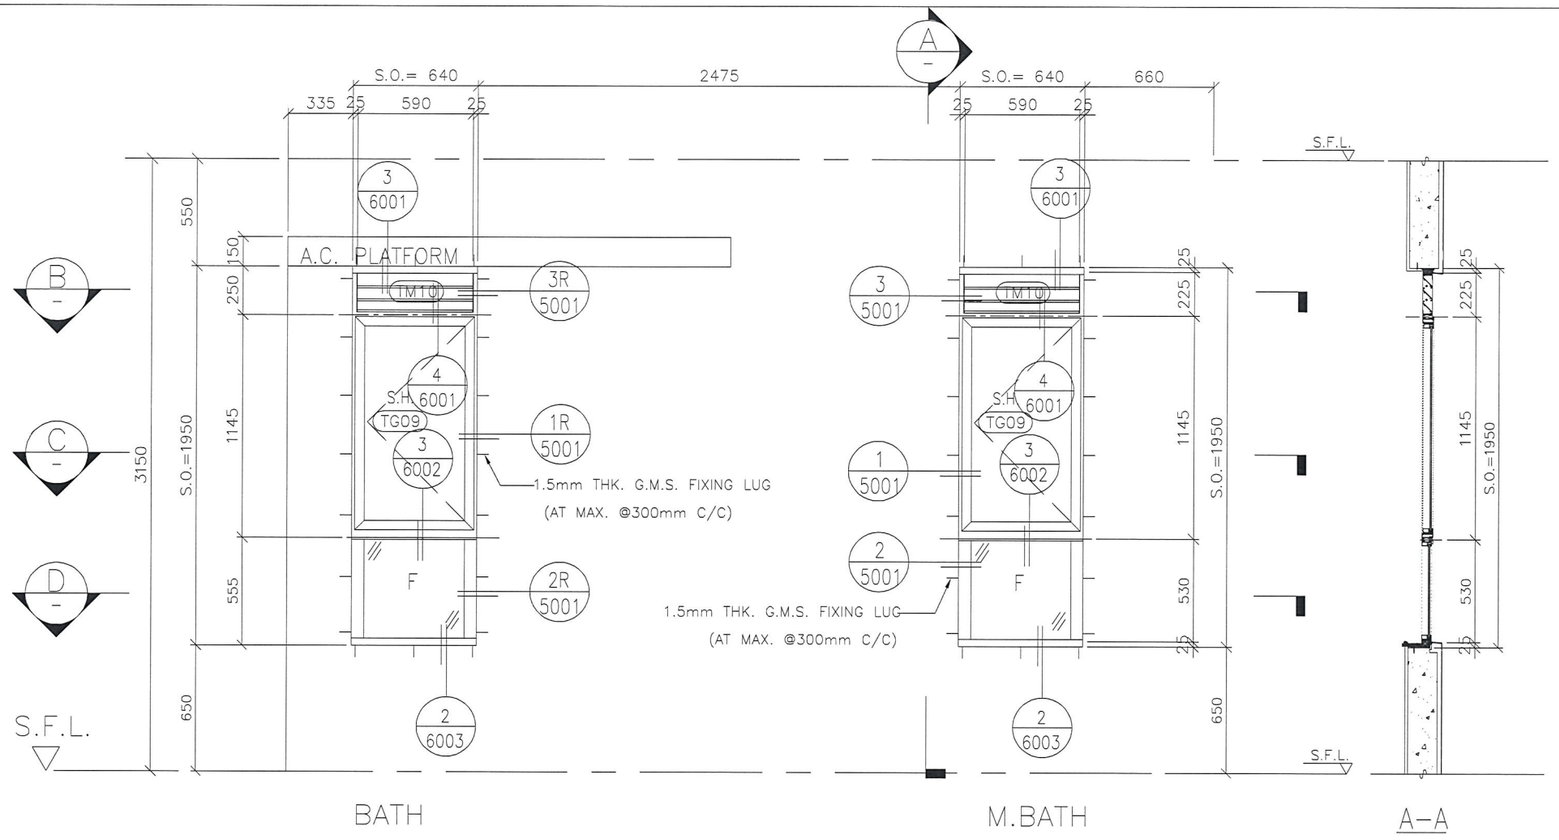

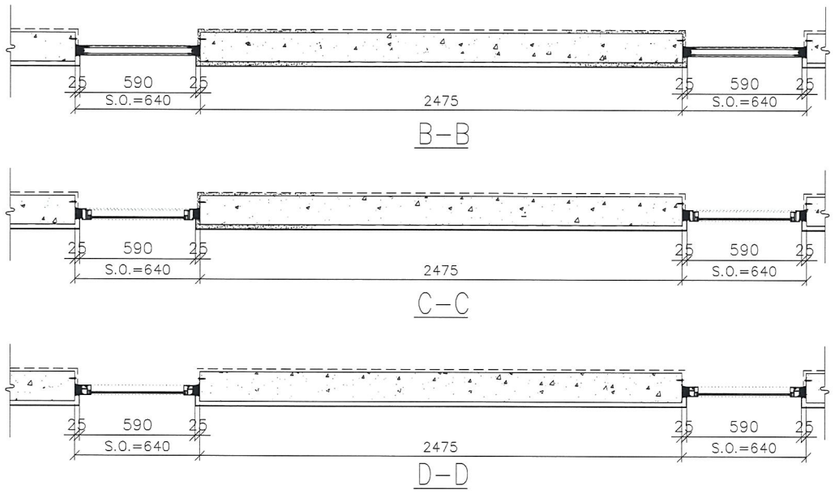

GLAZING AREA	Provided = 0.71
OPENABLE AREA	Provided = 0.57

GLAZING AREA	Provided = 0.71
OPENABLE AREA	Provided = 0.57

WINDOW MARK	T2W A–5	T2W A–4
SECTION :	50mm ALUM. SECTION	50mm ALUM. SECTION
QTY.	43 NOS. (TYPICAL)	43 NOS. (TYPICAL)
LOCATION :	T2 6/F–26/F, 28/F–55/F FLAT A BATH	T2 6/F–26/F, 28/F–55/F FLAT A M.BATH
GLAZING	MIN. 8mm THK ACID ETCHED FROSTED TEMPERED GLASS	MIN. 8mm THK ACID ETCHED FROSTED TEMPERED GLASS
REMARK :		

B.D. REF :

CLIENT :
信和置業有限公司
Sino Land Company Limited

ARCHITECT :
WONG TUNG & PARTNERS LIMITED
ARCHITECTS & PLANNERS

MAIN CONTRACTOR :
CR Construction Company Limited

STRUCTURAL ENGINEER :
AECOM

FACADE CONSULTANT:

NOTE :
1. ALL DIMENSIONS ARE IN mm.
2. ALL ELEVATIONS ARE VIEWED FROM OUTSIDE.
3. ALL DIMENSIONS TO BE VERIFIED ON SITE BEFORE FABRICATION.

LEGEND :
X1 — DETAIL MARK NO.
X001 — REFER SHEET NO.
1. F.F.L. --FINISHED FLOOR LEVEL
2. S.F.L. --STRUCTURAL FLOOR LEVEL
3. (/R) --REVERSED DETAIL

NO.	DATE	REVISED	BY
A	2018/07/27	BY ARCHITECT COMMENT	Zeng

JOB NO. : J–837

PROJECT :
URA KWUN TONG TOWN CENTRE REDEVELOPMENT (AREA 2 & 3) AT NKIL 6514, KWUN TONG, KOWLOON

TITLE :
ALUM. WINDOW SCHEDULE (FOR T2)

DATE : 04–JUL–18 | SCALE : 1:30

DRAWN BY : Zeng | CHECKED BY : DW

美特鋁質有限公司
MIDI ALUMINIUM FABRICATOR LTD.
Units 6–8, Sunray Industrial Centre, 1/F
610 Cha Kwo Ling Road, Kowloon
Tel:23489211–4 Fax:(852)27727666

DWG NO. : J837–IW–2208 | REV. : A

ELEVATION

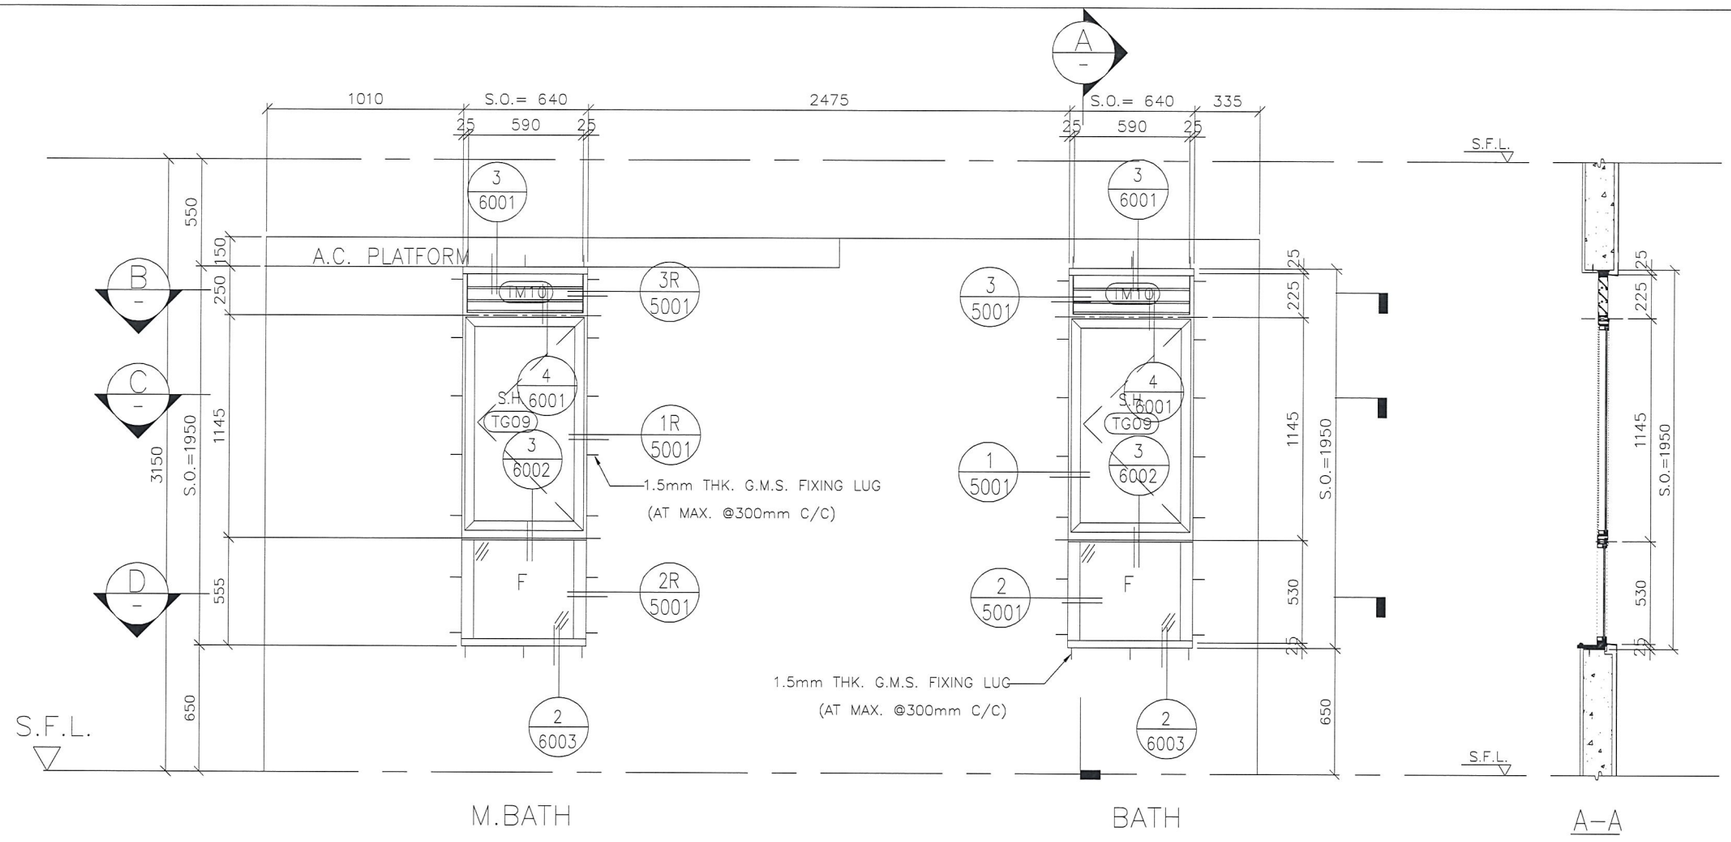

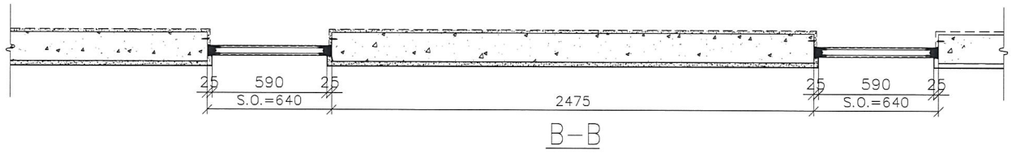

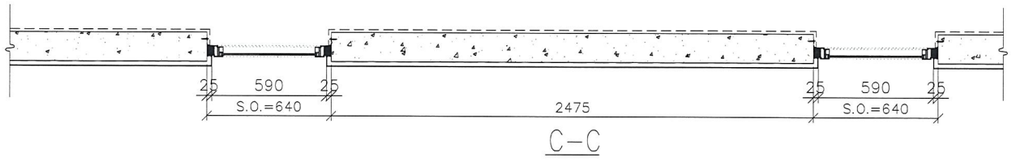

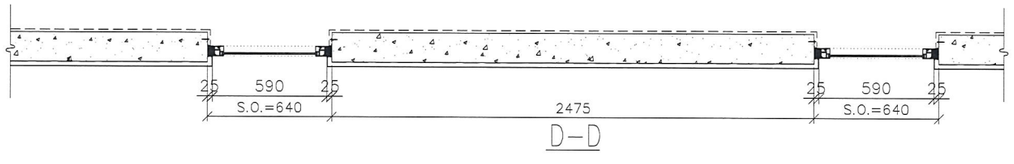

GLAZING AREA	Provided = 0.71	
OPENABLE AREA	Provided = 0.57	

GLAZING AREA	Provided = 0.71	
OPENABLE AREA	Provided = 0.57	

WINDOW MARK	T2W B-2	T2W B-1
SECTION :	50mm ALUM. SECTION	50mm ALUM. SECTION
QTY.	43 NOS. (TYPICAL)	43 NOS. (TYPICAL)
LOCATION :	T2 6/F–26/F, 28/F–55/F M.BATH	T2 6/F–26/F, 28/F–55/F BATH
GLAZING	MIN. 8mm THK ACID ETCHED FROSTED TEMPERED GLASS	MIN. 8mm THK ACID ETCHED FROSTED TEMPERED GLASS
REMARK :		

B.D. REF :

CLIENT :
信和置業有限公司
Sino Land Company Limited

ARCHITECT :
WONG TUNG & PARTNERS LIMITED
ARCHITECTS & PLANNERS

MAIN CONTRACTOR :
CR Construction Company Limited

STRUCTURAL ENGINEER :
AECOM

FACADE CONSULTANT:

NOTE :
1. ALL DIMENSIONS ARE IN mm.
2. ALL ELEVATIONS ARE VIEWED FROM OUTSIDE.
3. ALL DIMENSIONS TO BE VERIFIED ON SITE BEFORE FABRICATION.

LEGEND :
X1 — DETAIL MARK NO.
X001 — REFER SHEET NO.
1. F.F.L. --FINISHED FLOOR LEVEL
2. S.F.L. --STRUCTURAL FLOOR LEVEL
3. /R --REVERSED DETAIL

NO.	DATE	REVISED	BY
A	2018/07/27	BY ARCHITECT COMMENT	Zeng

JOB NO. : J-837

PROJECT :
URA KWUN TONG TOWN CENTRE REDEVELOPMENT (AREA 2 & 3) AT NKIL 6514, KWUN TONG, KOWLOON

TITLE :
ALUM. WINDOW SCHEDULE (FOR T2)

DATE : 04-JUL-18 | SCALE : 1:30

DRAWN BY : Zeng | CHECKED BY : DW

美特鋁製有限公司
MIDI ALUMINIUM FABRICATOR LTD.
Units 6-8, Sunray Industrial Centre, 1/F
610 Cha Kwo Ling Road, Kowloon
Tel:23489211-4 Fax:(852)27727666

DWG NO. : J837-IW-2209 | REV. : A

ELEVATION

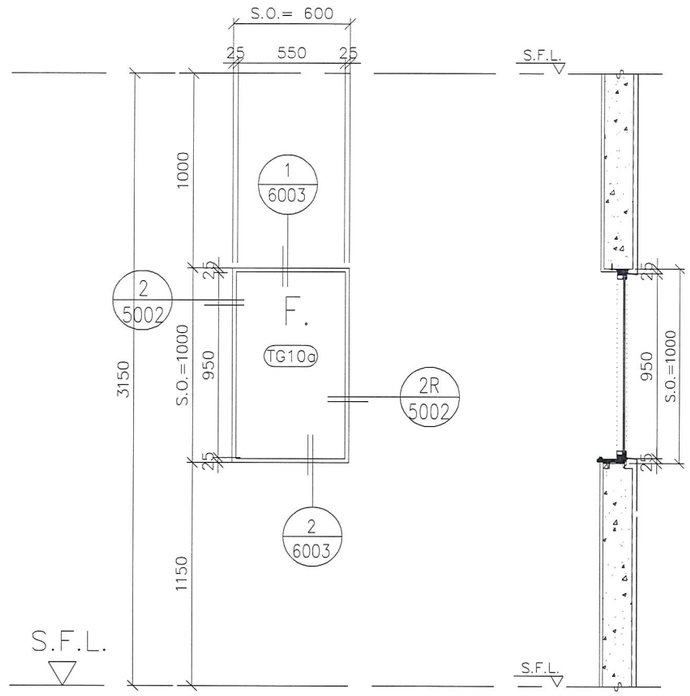

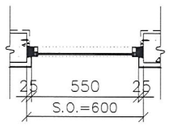

WINDOW MARK	T2W 3	T2W 4	T2W 5	T2W 9
SECTION :	50mm ALUM. SECTION	50mm ALUM. SECTION	50mm ALUM. SECTION	50mm ALUM. SECTION
QTY.	44 NOS. (TYPICAL)	43 NOS. (TYPICAL)	43 NOS. (TYPICAL)	43 NOS. (TYPICAL)
LOCATION :	T2 6/F–55/F, ROOF & INTERMEDIATE ROOF FLOOR COMMON CORRIDOR	T2 6/F–26/F, 28/F–55/F COMMON CORRIDOR	T2 6/F–26/F, 28/F–55/F COMMON CORRIDOR	T2 6/F–26/F, 28/F–55/F COMMON CORRIDOR
GLAZING	?	?	?	?
REMARK :				

GLAZING AREA	Provided = 0.43
OPENABLE AREA	Provided =

B.D. REF :

CLIENT :
信和置業有限公司
Sino Land Company Limited

ARCHITECT :
WONG TUNG & PARTNERS LIMITED
ARCHITECTS & PLANNERS

MAIN CONTRACTOR :
CR Construction Company Limited

STRUCTURAL ENGINEER :
AECOM

FACADE CONSULTANT:

NOTE :
1. ALL DIMENSIONS ARE IN mm.
2. ALL ELEVATIONS ARE VIEWED FROM OUTSIDE.
3. ALL DIMENSIONS TO BE VERIFIED ON SITE BEFORE FABRICATION.

LEGEND :
X1 — DETAIL MARK NO.
X001 — REFER SHEET NO.
1. F.F.L. --FINISHED FLOOR LEVEL
2. S.F.L. --STRUCTURAL FLOOR LEVEL
3. /R --REVERSED DETAIL

NO.	DATE	REVISED	BY
A	2018/07/27	BY ARCHITECT COMMENT	Zeng

JOB NO. : J–837

PROJECT :
URA KWUN TONG TOWN CENTRE REDEVELOPMENT (AREA 2 & 3) AT NKIL 6514, KWUN TONG, KOWLOON

TITLE :
ALUM. WINDOW SCHEDULE (FOR T2)

DATE : 04–JUL–18 | SCALE : 1:30

DRAWN BY : Zeng | CHECKED BY : DW

美特鋁質有限公司
MIDI ALUMINIUM FABRICATOR LTD.
Units 6–8, Sunray Industrial Centre, 1/F
610 Cha Kwo Ling Road, Kowloon
Tel:23489211–4 Fax:(852)27727666

DWG NO. : J837–IW–2210 | REV. : A

ELEVATION

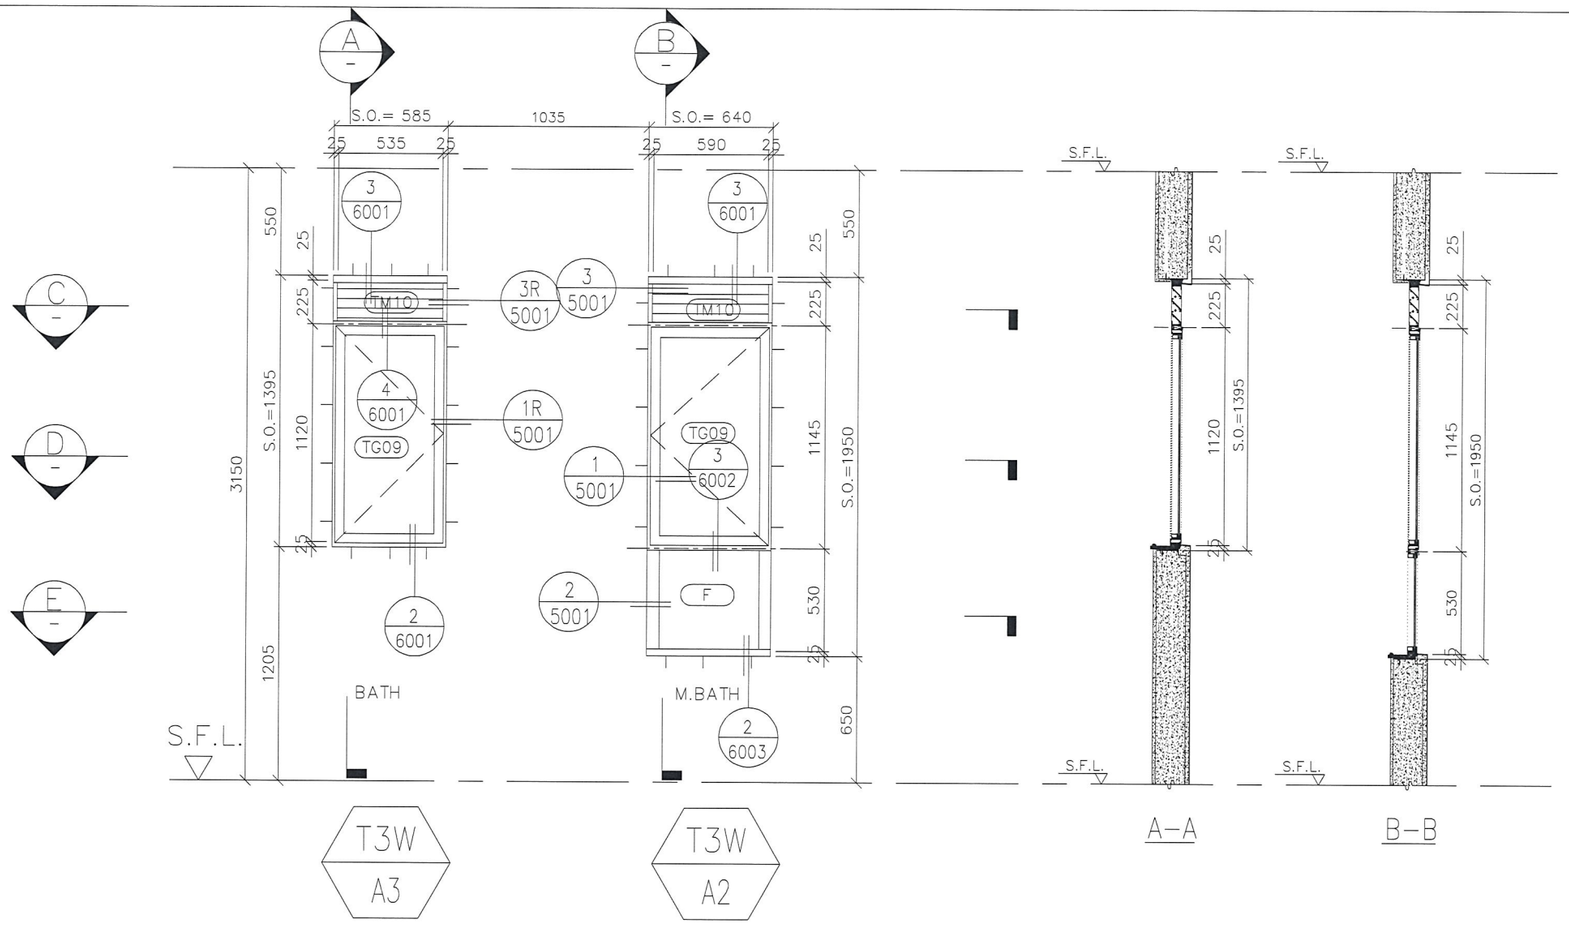

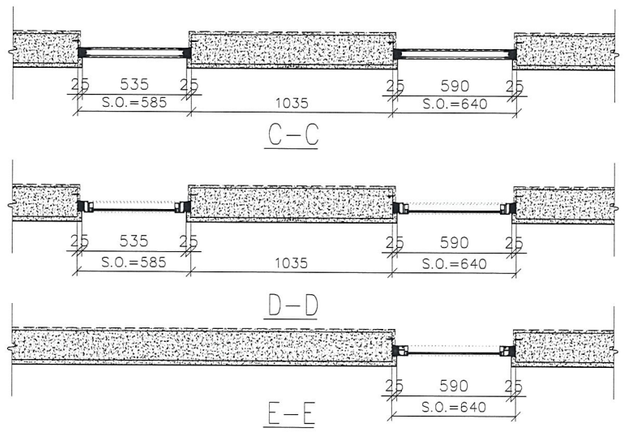

GLAZING AREA	Provided = 0.42
OPENABLE AREA	Provided = 0.50

GLAZING AREA	Provided = 0.71
OPENABLE AREA	Provided = 0.57

WINDOW MARK	T3W A3	T3W A2
SECTION :	50mm ALUM. SECTION	50mm ALUM. SECTION
QTY.	41 NOS. (TYPICAL)	41 NOS. (TYPICAL)
LOCATION :	T3 6/F–26/F, 28/F–52/F FLAT A BATH	T3 6/F–26/F, 28/F–52/F FLAT A M.BATH
GLAZING	8mm THK ACID ETCHED FROSTED TEMPERED GLASS	8mm THK ACID ETCHED FROSTED TEMPERED GLASS
REMARK :		

B.D. REF :

CLIENT :
信和置業有限公司
Sino Land Company Limited

ARCHITECT :
WONG TUNG & PARTNERS LIMITED
ARCHITECTS & PLANNERS

MAIN CONTRACTOR :
CR Construction Company Limited

STRUCTURAL ENGINEER :
AECOM

FACADE CONSULTANT:

NOTE :
1. ALL DIMENSIONS ARE IN mm.
2. ALL ELEVATIONS ARE VIEWED FROM OUTSIDE.
3. ALL DIMENSIONS TO BE VERIFIED ON SITE BEFORE FABRICATION.

LEGEND :
X1 — DETAIL MARK NO.
X001 — REFER SHEET NO.

1. F.F.L. --FINISHED FLOOR LEVEL
2. S.F.L. --STRUCTURAL FLOOR LEVEL
3. /R --REVERSED DETAIL

NO.	DATE	REVISED	BY
A	2018/07/27	BY ARCHITECT COMMENT	Zeng

JOB NO. : J–837

PROJECT :
URA KWUN TONG TOWN CENTRE REDEVELOPMENT (AREA 2 & 3) AT NKIL 6514, KWUN TONG, KOWLOON

TITLE :
ALUM. WINDOW SCHEDULE (FOR T3)

DATE : 04–JUL–18 | SCALE : 1:30

DRAWN BY : Zeng | CHECKED BY : DW

美特鋁質有限公司
MIDI ALUMINIUM FABRICATOR LTD.
Units 6–8, Sunray Industrial Centre, 1/F
610 Cha Kwo Ling Road, Kowloon
Tel:23489211–4 Fax:(852)27727666

DWG NO. : J837–IW–2301 | REV. : A

ELEVATION

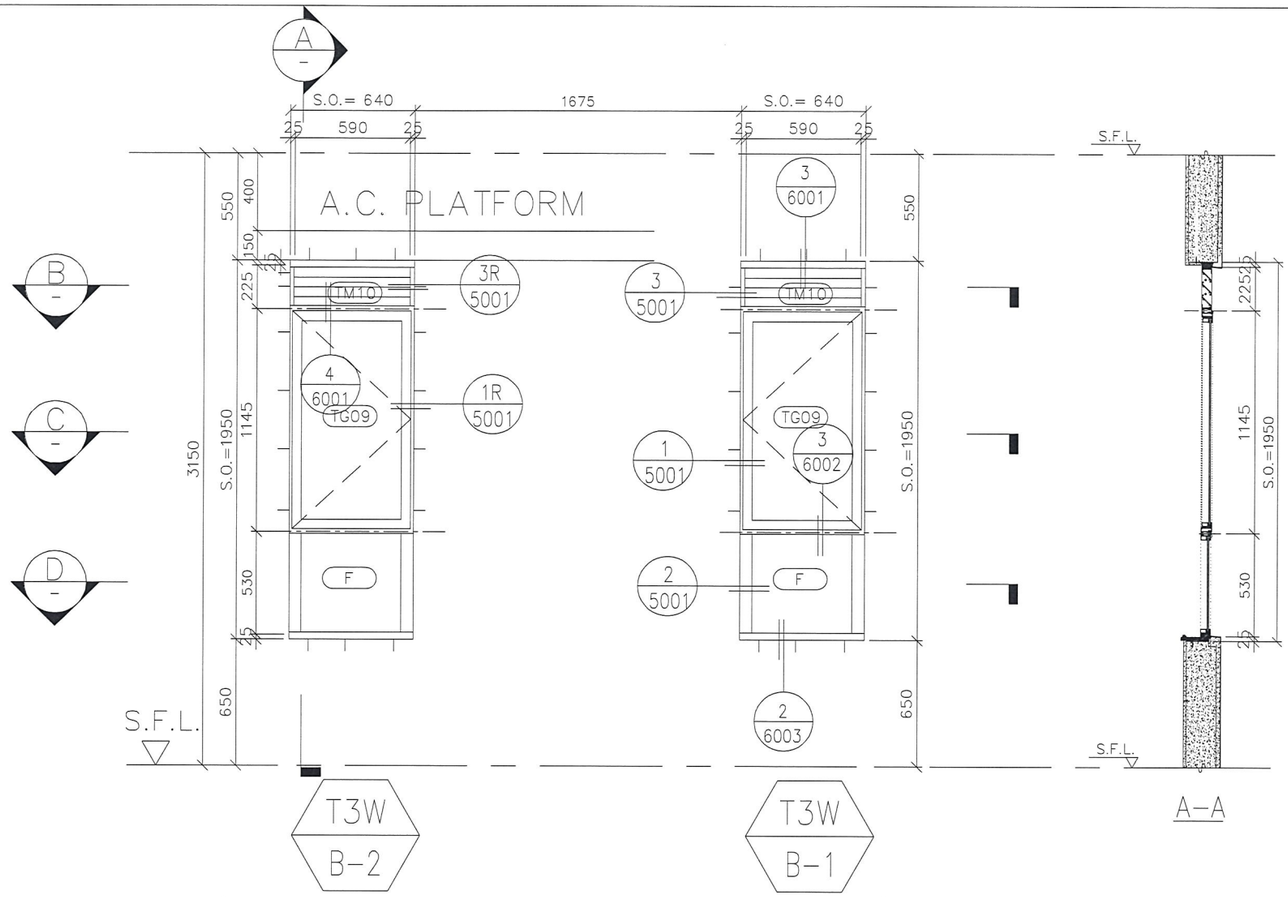

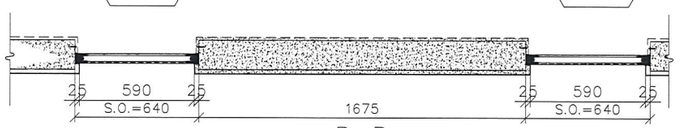

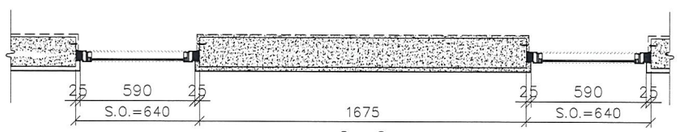

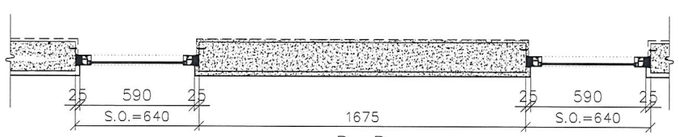

GLAZING AREA	Provided = 0.71	
OPENABLE AREA	Provided = 0.57	

GLAZING AREA	Provided = 0.71	
OPENABLE AREA	Provided = 0.57	

WINDOW MARK	T3W B-2	T3W B-1
SECTION :	50mm ALUM. SECTION	50mm ALUM. SECTION
QTY.	41 NOS. (TYPICAL)	41 NOS. (TYPICAL)
LOCATION :	T3 6/F–26/F, 28/F–52/F FLAT B M.BATH	T3 6/F–26/F, 28/F–52/F FLAT B M.BATH
GLAZING	8mm THK ACID ETCHED FROSTED TEMPERED GLASS	8mm THK ACID ETCHED FROSTED TEMPERED GLASS
REMARK :		

B.D. REF :

CLIENT :
信和置業有限公司
Sino Land Company Limited

ARCHITECT :
WONG TUNG & PARTNERS LIMITED
ARCHITECTS & PLANNERS

MAIN CONTRACTOR :
CR Construction Company Limited

STRUCTURAL ENGINEER :
AECOM

FACADE CONSULTANT:

NOTE :
1. ALL DIMENSIONS ARE IN mm.
2. ALL ELEVATIONS ARE VIEWED FROM OUTSIDE.
3. ALL DIMENSIONS TO BE VERIFIED ON SITE BEFORE FABRICATION.

LEGEND :
X1 — DETAIL MARK NO.
X001 — REFER SHEET NO.

1. F.F.L. -- FINISHED FLOOR LEVEL
2. S.F.L. -- STRUCTURAL FLOOR LEVEL
3. /R -- REVERSED DETAIL

NO.	DATE	REVISED	BY
A	2018/07/27	BY ARCHITECT COMMENT	Zeng

JOB NO. : J-837

PROJECT :
URA KWUN TONG TOWN CENTRE REDEVELOPMENT (AREA 2 & 3) AT NKIL 6514, KWUN TONG, KOWLOON

TITLE :
ALUM. WINDOW SCHEDULE (FOR T3)

DATE : 04-JUL-18 | SCALE : 1:30

DRAWN BY : Zeng | CHECKED BY : DW

美特鋁質有限公司
MIDI ALUMINIUM FABRICATOR LTD.
Units 6-8, Sunray Industrial Centre, 1/F
610 Cha Kwo Ling Road, Kowloon
Tel:23489211-4 Fax:(852)27727666

DWG NO. : J837-IW-2302 | REV. : A

ELEVATION

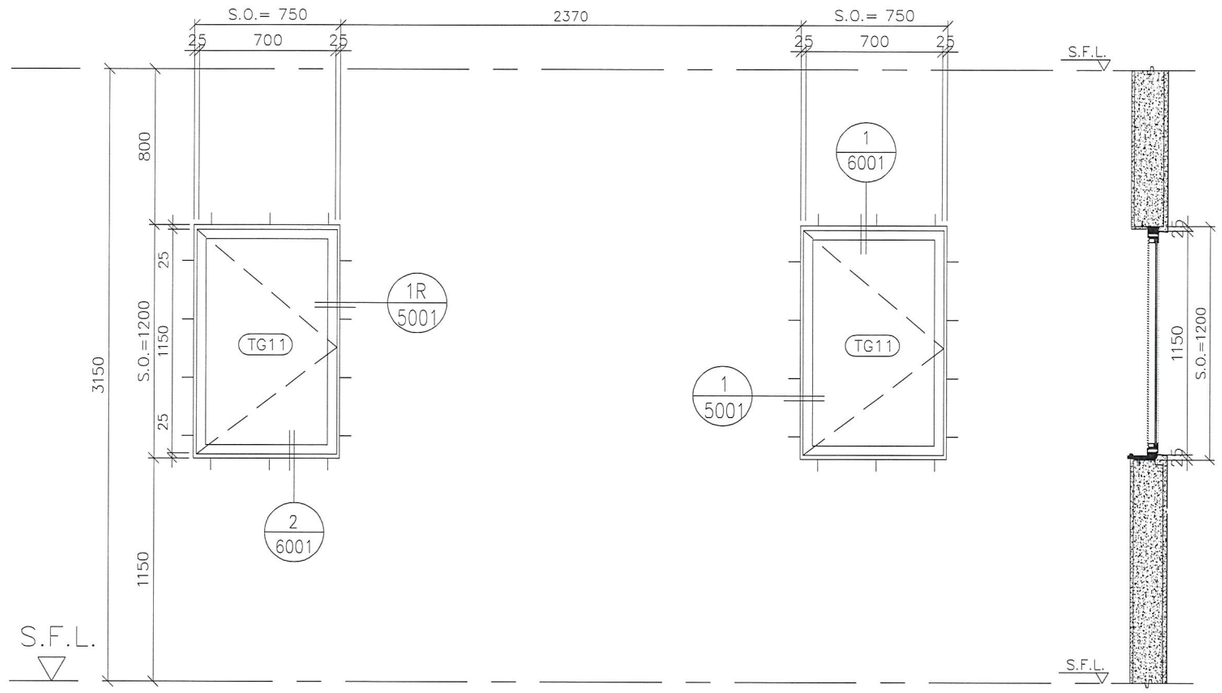

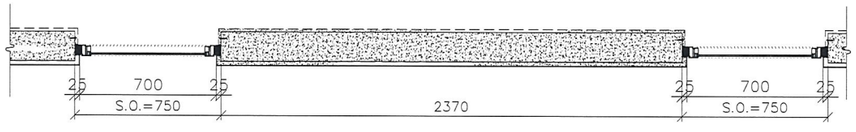

GLAZING AREA	Provided = 0.60
OPENABLE AREA	Provided = 0.69

WINDOW MARK	T3W 1	T3W 5
SECTION :	50mm ALUM. SECTION	50mm ALUM. SECTION
QTY.	40 NOS. (TYPICAL)	40 NOS. (TYPICAL)
LOCATION :	T3 6/F–26/F, 28/F–51/F COMMON CORRIDOR	T3 6/F–26/F, 28/F–51/F COMMON CORRIDOR
GLAZING	8mm THK. CLEAR TEMPERED GLASS	8mm THK. CLEAR TEMPERED GLASS
REMARK :		

GLAZING AREA	Provided = 0.60
OPENABLE AREA	Provided = 0.69

B.D. REF :

CLIENT :
信和置業有限公司
Sino Land Company Limited

ARCHITECT :
WONG TUNG & PARTNERS LIMITED
ARCHITECTS & PLANNERS

MAIN CONTRACTOR :
CR Construction Company Limited

STRUCTURAL ENGINEER :
AECOM

FACADE CONSULTANT:

NOTE :
1. ALL DIMENSIONS ARE IN mm.
2. ALL ELEVATIONS ARE VIEWED FROM OUTSIDE.
3. ALL DIMENSIONS TO BE VERIFIED ON SITE BEFORE FABRICATION.

LEGEND :
X1 — DETAIL MARK NO.
X001 — REFER SHEET NO.

1. F.F.L. --FINISHED FLOOR LEVEL
2. S.F.L. --STRUCTURAL FLOOR LEVEL
3. /R --REVERSED DETAIL

NO.	DATE	REVISED	BY
A	2018/07/27	BY ARCHITECT COMMENT	Zeng

JOB NO. : J-837

PROJECT :
URA KWUN TONG TOWN CENTRE REDEVELOPMENT (AREA 2 & 3) AT NKIL 6514, KWUN TONG, KOWLOON

TITLE :
ALUM. WINDOW SCHEDULE (FOR T3)

DATE : 04-JUL-18 | SCALE : 1:30

DRAWN BY : Zeng | CHECKED BY : DW

美特鋁質有限公司
MIDI ALUMINIUM FABRICATOR LTD.
Units 6-8, Sunray Industrial Centre, 1/F
610 Cha Kwo Ling Road, Kowloon
Tel:23489211-4 Fax:(852)27727666

DWG NO. : J837-IW-2303 | REV. : A

ELEVATION

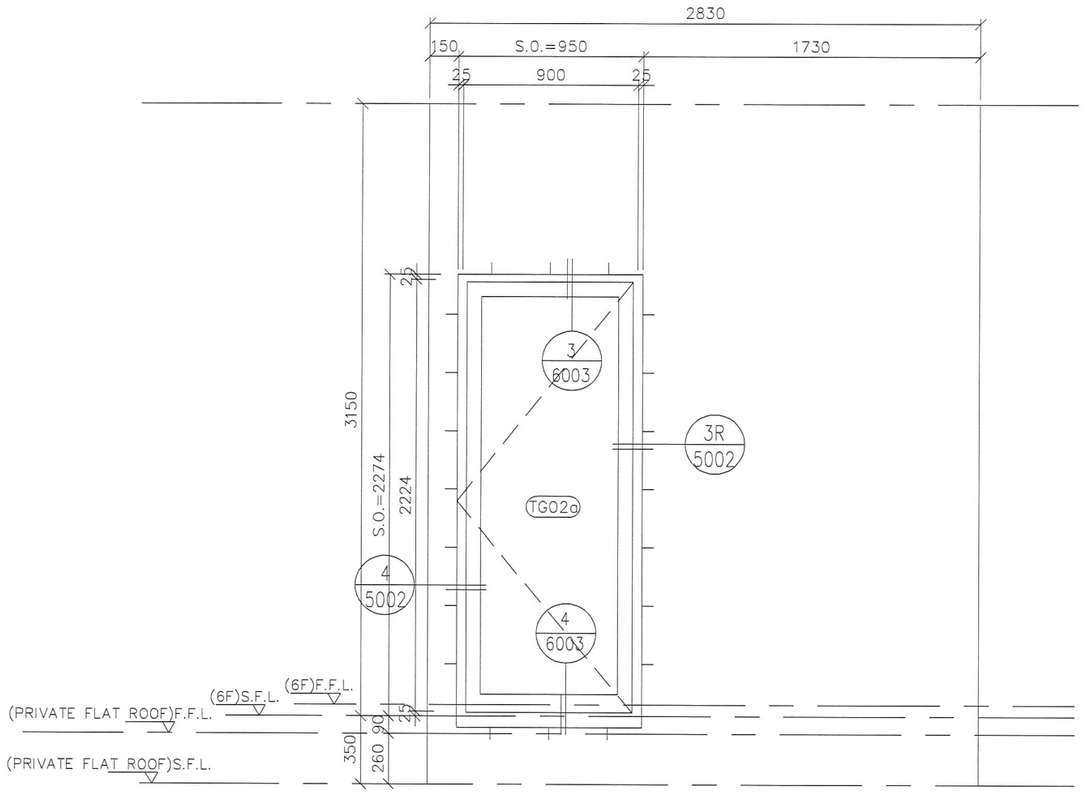

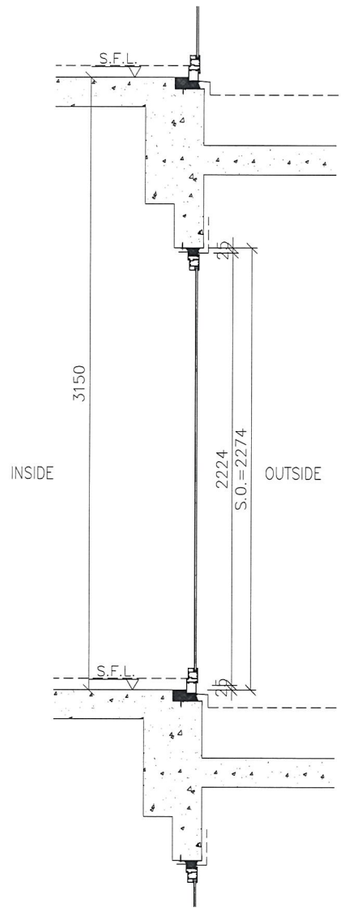

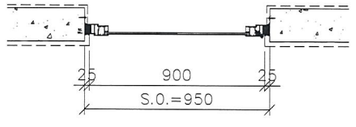

GLAZING AREA	Provided = 1.40
OPENABLE AREA	Provided = 1.61

GLAZING AREA	Provided = 1.40
OPENABLE AREA	Provided = 1.61

WINDOW MARK	T3W L-3	T3W M-3
SECTION :	50mm ALUM. SECTION	50mm ALUM. SECTION
QTY.	1 NOS.	1 NOS.
LOCATION :	T3 6/F FLAT L MBR,	6/F FLAT M MBR
GLAZING	–	–
REMARK :		

B.D. REF :

CLIENT :
信和置業有限公司
Sino Land Company Limited

ARCHITECT :
WONG TUNG & PARTNERS LIMITED
ARCHITECTS & PLANNERS

MAIN CONTRACTOR :
CR Construction Company Limited

STRUCTURAL ENGINEER :
AECOM

FACADE CONSULTANT:

NOTE :
1. ALL DIMENSIONS ARE IN mm.
2. ALL ELEVATIONS ARE VIEWED FROM OUTSIDE.
3. ALL DIMENSIONS TO BE VERIFIED ON SITE BEFORE FABRICATION.

LEGEND :
- X1 / X001 — DETAIL MARK NO. / REFER SHEET NO.
1. F.F.L. --FINISHED FLOOR LEVEL
2. S.F.L. --STRUCTURAL FLOOR LEVEL
3. /R --REVERSED DETAIL

NO.	DATE	REVISED	BY
A	2018/07/27	BY ARCHITECT COMMENT	Zeng

JOB NO. : J-837

PROJECT :
URA KWUN TONG TOWN CENTRE REDEVELOPMENT (AREA 2 & 3) AT NKIL 6514, KWUN TONG, KOWLOON

TITLE :
ALUM. WINDOW SCHEDULE (FOR T3)

DATE : 04-JUL-18 | SCALE : 1:30

DRAWN BY : Zeng | CHECKED BY : DW

美特鋁製有限公司
MIDI ALUMINIUM FABRICATOR LTD.
Units 6-8, Sunray Industrial Centre, 1/F
610 Cha Kwo Ling Road, Kowloon
Tel:23489211-4 Fax:(852)27727666

DWG NO. : J837-IW-2304 | REV. : A

ELEVATION

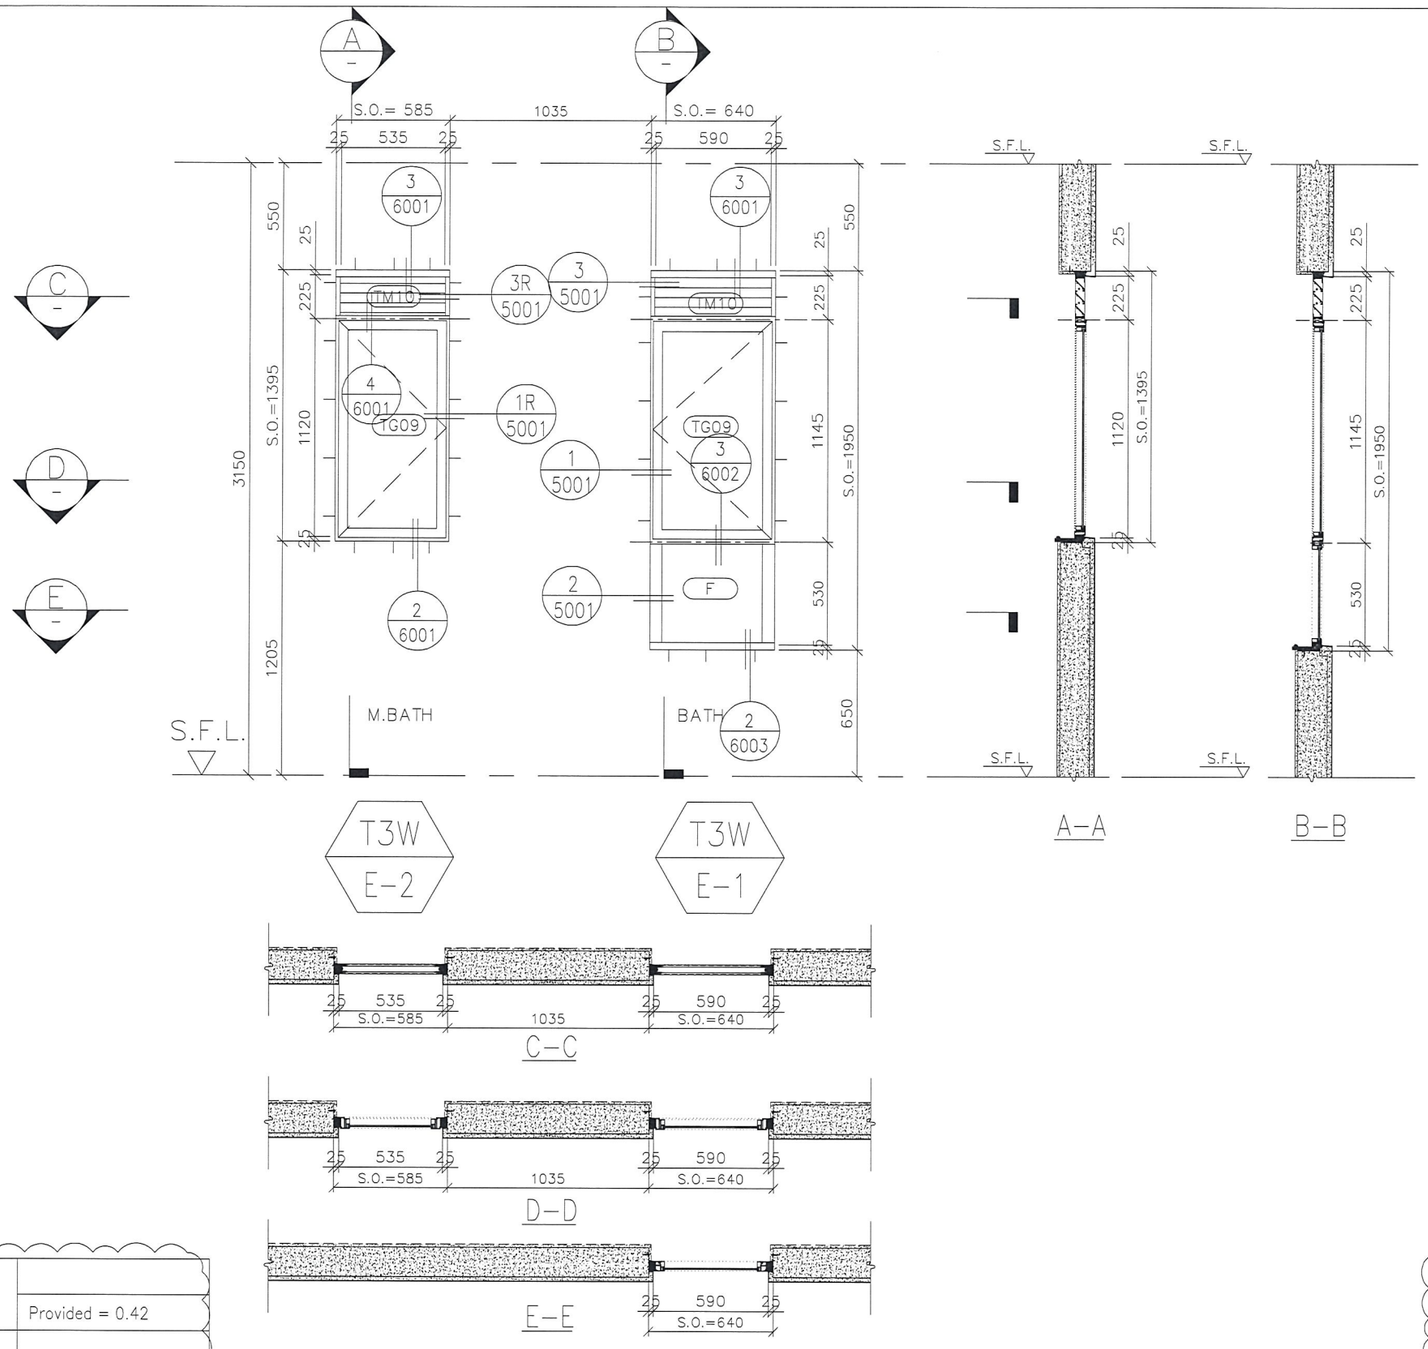

GLAZING AREA	Provided = 0.42
OPENABLE AREA	Provided = 0.50

GLAZING AREA	Provided = 0.71
OPENABLE AREA	Provided = 0.57

WINDOW MARK	T3W E-2	T3W E-1
SECTION :	50mm ALUM. SECTION	50mm ALUM. SECTION
QTY.	40 NOS. (TYPICAL)	40 NOS. (TYPICAL)
LOCATION :	T3 6/F-26/F, 28/F-51/F FLAT E M.BATH	T3 6/F-26/F, 28/F-51/F FLAT E BATH
GLAZING	8mm THK ACID ETCHED FROSTED TEMPERED GLASS	8mm THK ACID ETCHED FROSTED TEMPERED GLASS
REMARK :		

B.D. REF :

CLIENT :
信和置業有限公司
Sino Land Company Limited

ARCHITECT :
WONG TUNG & PARTNERS LIMITED
ARCHITECTS & PLANNERS

MAIN CONTRACTOR :
CR Construction Company Limited

STRUCTURAL ENGINEER :
AECOM

FACADE CONSULTANT:

NOTE :
1. ALL DIMENSIONS ARE IN mm.
2. ALL ELEVATIONS ARE VIEWED FROM OUTSIDE.
3. ALL DIMENSIONS TO BE VERIFIED ON SITE BEFORE FABRICATION.

LEGEND :
X1 — DETAIL MARK NO.
X001 — REFER SHEET NO.

1. F.F.L. -- FINISHED FLOOR LEVEL
2. S.F.L. -- STRUCTURAL FLOOR LEVEL
3. /R -- REVERSED DETAIL

NO.	DATE	REVISED	BY
A	2018/07/27	BY ARCHITECT COMMENT	Zeng

JOB NO. : J-837

PROJECT :
URA KWUN TONG TOWN CENTRE REDEVELOPMENT (AREA 2 & 3) AT NKIL 6514, KWUN TONG, KOWLOON

TITLE :
ALUM. WINDOW SCHEDULE (FOR T3)

DATE : 04-JUL-18 | SCALE : 1:30

DRAWN BY : Zeng | CHECKED BY : DW

美特鋁質有限公司
MIDI ALUMINIUM FABRICATOR LTD.
Units 6-8, Sunray Industrial Centre, 1/F
610 Cha Kwo Ling Road, Kowloon
Tel:23489211-4 Fax:(852)27727666

DWG NO. : J837-IW-2305 | REV. : A

ELEVATION

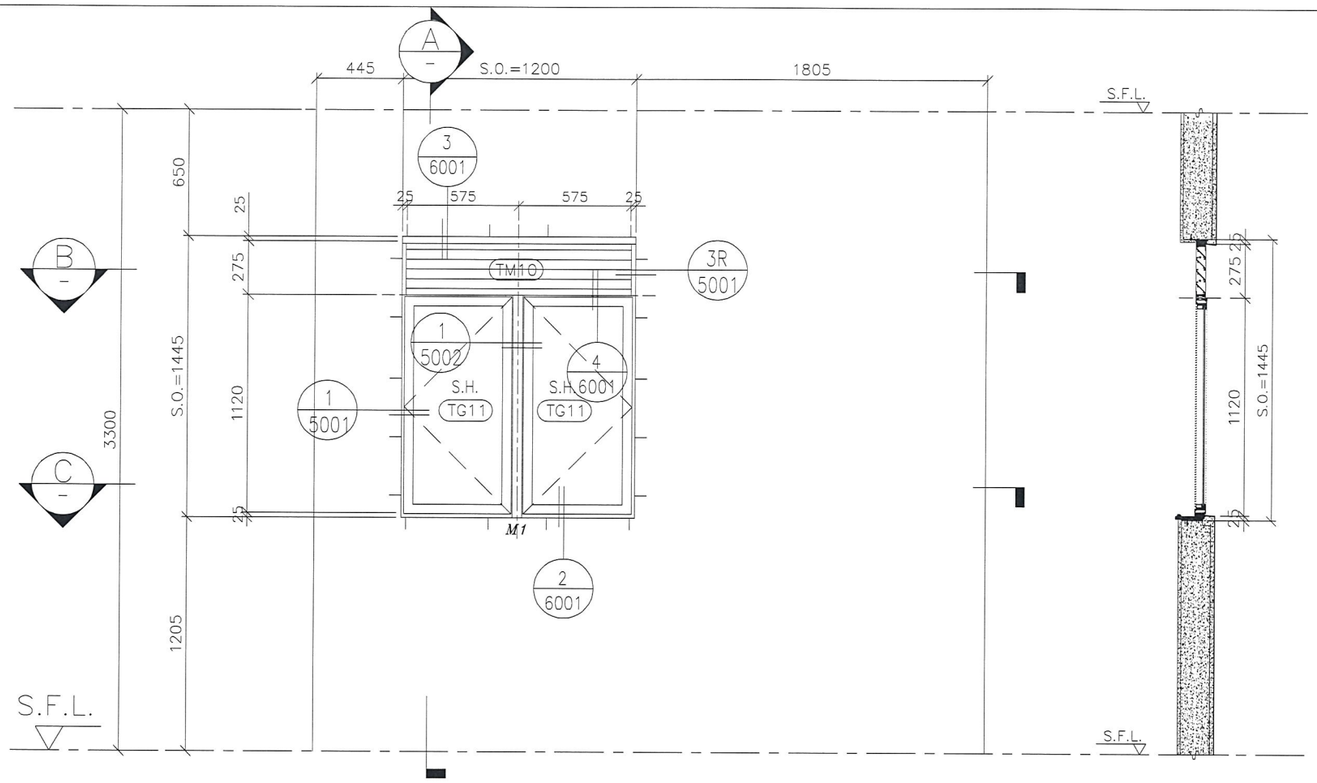

A–A

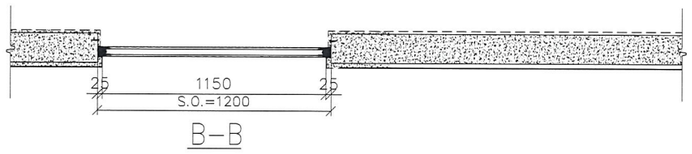

B–B

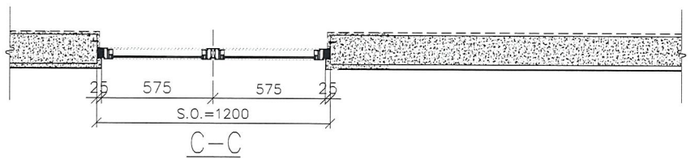

C–C

WINDOW MARK	T3W H-3
SECTION :	50mm ALUM. SECTION
QTY.	1 NOS. (TYPICAL)
LOCATION :	T3 52/F FLAT H KITCHEN
GLAZING	8mm THK. CLEAR TEMPERED GLASS
REMARK :	

GLAZING AREA	Provided = 1.04
OPENABLE AREA	Provided = 1.08

B.D. REF :

CLIENT :
信和置業有限公司
Sino Land Company Limited

ARCHITECT :
WONG TUNG & PARTNERS LIMITED
ARCHITECTS & PLANNERS

MAIN CONTRACTOR :
CR Construction Company Limited

STRUCTURAL ENGINEER :
AECOM

FACADE CONSULTANT:

NOTE :
1. ALL DIMENSIONS ARE IN mm.
2. ALL ELEVATIONS ARE VIEWED FROM OUTSIDE.
3. ALL DIMENSIONS TO BE VERIFIED ON SITE BEFORE FABRICATION.

LEGEND :
X1 — DETAIL MARK NO.
X001 — REFER SHEET NO.

1. F.F.L. -- FINISHED FLOOR LEVEL
2. S.F.L. -- STRUCTURAL FLOOR LEVEL
3. /R -- REVERSED DETAIL

NO.	DATE	REVISED	BY
A	2018/07/27	BY ARCHITECT COMMENT	Zeng

JOB NO. : J-837

PROJECT :
URA KWUN TONG TOWN CENTRE REDEVELOPMENT (AREA 2 & 3) AT NKIL 6514, KWUN TONG, KOWLOON

TITLE :
ALUM. WINDOW SCHEDULE (FOR T3)

DATE : 04-JUL-18 | SCALE : 1:30

DRAWN BY : Zeng | CHECKED BY : DW

美特鋁質有限公司
MIDI ALUMINIUM FABRICATOR LTD.
Units 6-8, Sunray Industrial Centre, 1/F
610 Cha Kwo Ling Road, Kowloon
Tel:23489211-4 Fax:(852)27727666

DWG NO. : J837-IW-2306 | REV. : A

ELEVATION

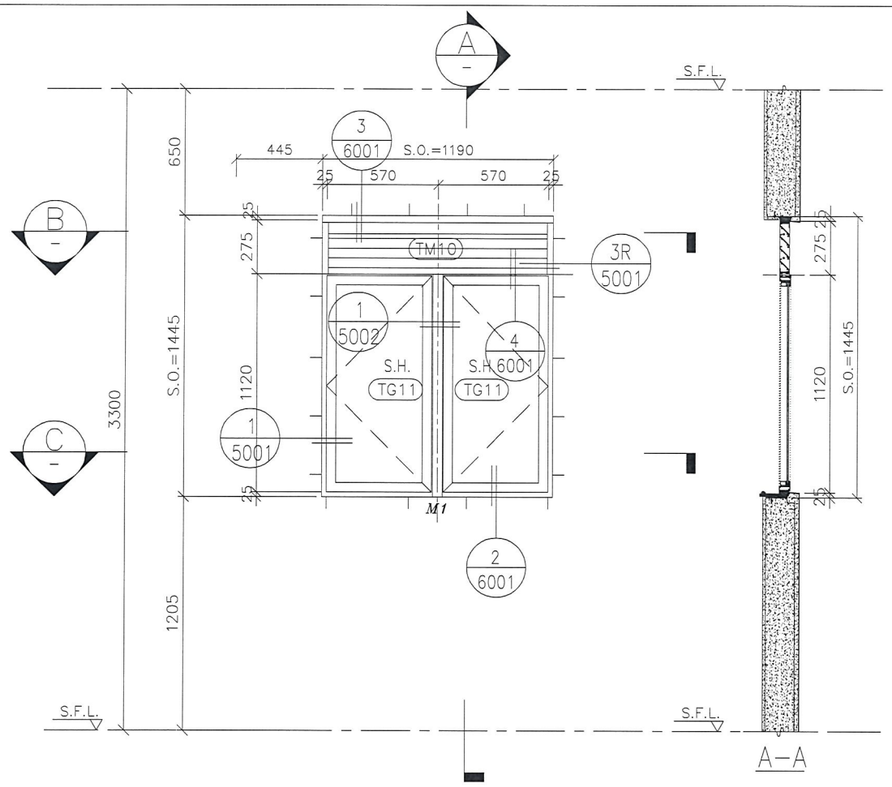

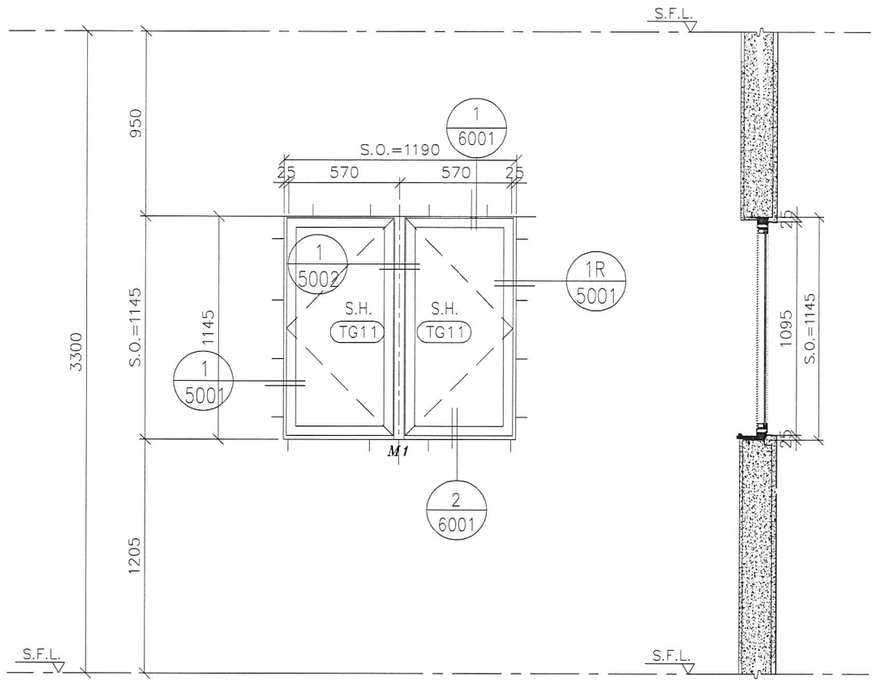

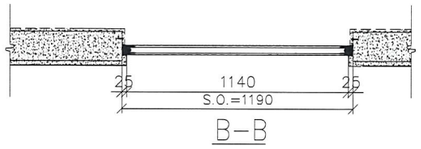

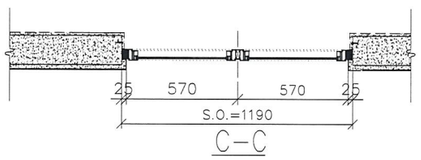

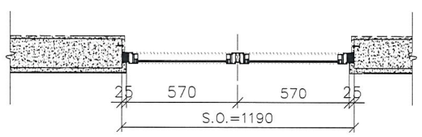

GLAZING AREA		
	Provided = 1.03	
OPENABLE AREA		
	Provided = 1.07	

GLAZING AREA		
	Provided = 0.81	
OPENABLE AREA		
	Provided = 1.04	

WINDOW MARK	T5W A-1	T5W A-2
SECTION :	50mm ALUM. SECTION	50mm ALUM. SECTION
QTY.	39 NOS. (TYPICAL)	39 NOS. (TYPICAL)
LOCATION :	T5 6/F–26/F, 28/F–50/F FLAT A KITCHEN	T5 6/F–26/F, 28/F–50/F FLAT A STORE
GLAZING	8mm THK CLEAR TEMPERED GLASS	8mm THK CLEAR TEMPERED GLASS
REMARK :		

B.D. REF :

CLIENT :
信和置業有限公司
Sino Land Company Limited

ARCHITECT :
WONG TUNG & PARTNERS LIMITED
ARCHITECTS & PLANNERS

MAIN CONTRACTOR :
CR Construction Company Limited

STRUCTURAL ENGINEER :
AECOM

FACADE CONSULTANT:

NOTE :
1. ALL DIMENSIONS ARE IN mm.
2. ALL ELEVATIONS ARE VIEWED FROM OUTSIDE.
3. ALL DIMENSIONS TO BE VERIFIED ON SITE BEFORE FABRICATION.

LEGEND :
X1 — DETAIL MARK NO.
X001 — REFER SHEET NO.
1. F.F.L. --FINISHED FLOOR LEVEL
2. S.F.L. --STRUCTURAL FLOOR LEVEL
3. /R --REVERSED DETAIL

NO.	DATE	REVISED	BY
A	2018/07/27	BY ARCHITECT COMMENT	Zeng

JOB NO. : J–837

PROJECT :
URA KWUN TONG TOWN CENTRE REDEVELOPMENT (AREA 2 & 3) AT NKIL 6514, KWUN TONG, KOWLOON

TITLE :
ALUM. WINDOW SCHEDULE (FOR T5)

DATE : 04–JUL–18 | SCALE : 1:30

DRAWN BY : Zeng | CHECKED BY : DW

美特鋁質有限公司
MIDI ALUMINIUM FABRICATOR LTD.
Units 6–8, Sunray Industrial Centre, 1/F
610 Cha Kwo Ling Road, Kowloon
Tel:23489211–4 Fax:(852)27727666

DWG NO. : J837–IW–2501 | REV. : A

ELEVATION

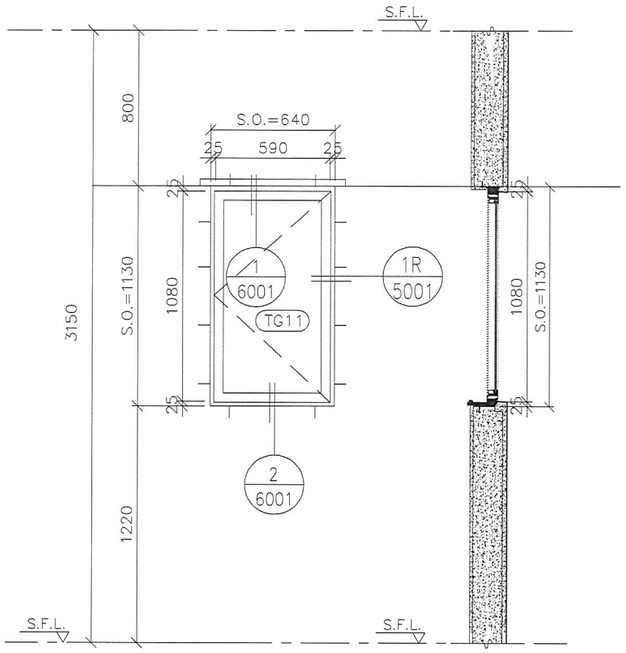

GLAZING AREA	Provided = 0.46
OPENABLE AREA	Provided = 0.53

WINDOW MARK	T5W L-5
SECTION :	50mm ALUM. SECTION
QTY.	39 NOS. (TYPICAL)
LOCATION :	T5 6/F-26/F, 28/F-50/F FLAT L LIV.
GLAZING	8mm THK CLEAR TEMPERED GLASS
REMARK :	

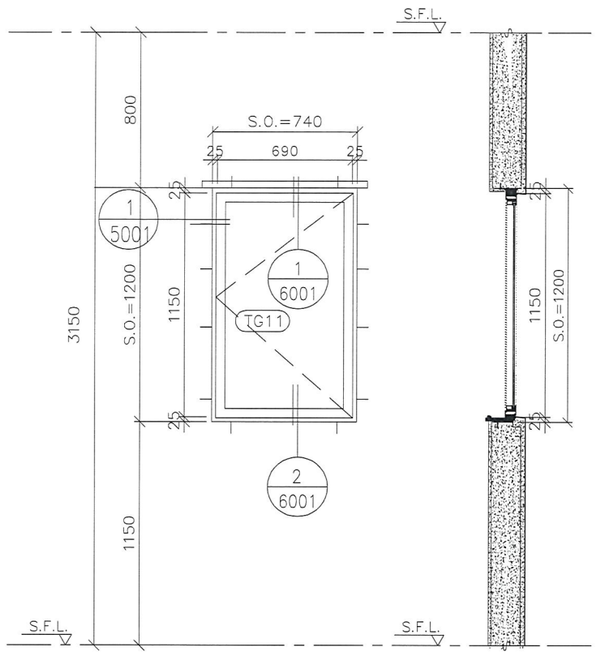

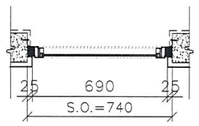

GLAZING AREA	Provided = 0.59
OPENABLE AREA	Provided = 0.68

T5W 2
50mm ALUM. SECTION
39 NOS. (TYPICAL)
T5 6/F-26/F, 28/F-50/F COMMOC CORRIDOR
8mm THK CLEAR TEMPERED GLASS

B.D. REF :

CLIENT :
信和置業有限公司
Sino Land Company Limited

ARCHITECT :
WONG TUNG & PARTNERS LIMITED
ARCHITECTS & PLANNERS

MAIN CONTRACTOR :
CR Construction Company Limited

STRUCTURAL ENGINEER :
AECOM

FACADE CONSULTANT:

NOTE :
1. ALL DIMENSIONS ARE IN mm.
2. ALL ELEVATIONS ARE VIEWED FROM OUTSIDE.
3. ALL DIMENSIONS TO BE VERIFIED ON SITE BEFORE FABRICATION.

LEGEND :
X1 / X001 — DETAIL MARK NO. / REFER SHEET NO.
1. F.F.L. -- FINISHED FLOOR LEVEL
2. S.F.L. -- STRUCTURAL FLOOR LEVEL
3. /R -- REVERSED DETAIL

NO.	DATE	REVISED	BY
A	2018/07/27	BY ARCHITECT COMMENT	Zeng

JOB NO. : J-837

PROJECT :
URA KWUN TONG TOWN CENTRE REDEVELOPMENT (AREA 2 & 3) AT NKIL 6514, KWUN TONG, KOWLOON

TITLE :
ALUM. WINDOW SCHEDULE (FOR T5)

DATE : 04-JUL-18 | SCALE : 1:30

DRAWN BY : Zeng | CHECKED BY : DW

美特鋁質有限公司
MIDI ALUMINIUM FABRICATOR LTD.
Units 6-8, Sunray Industrial Centre, 1/F
610 Cha Kwo Ling Road, Kowloon
Tel:23489211-4 Fax:(852)27727666

DWG NO. : J837-IW-2502 | REV. : A

ELEVATION

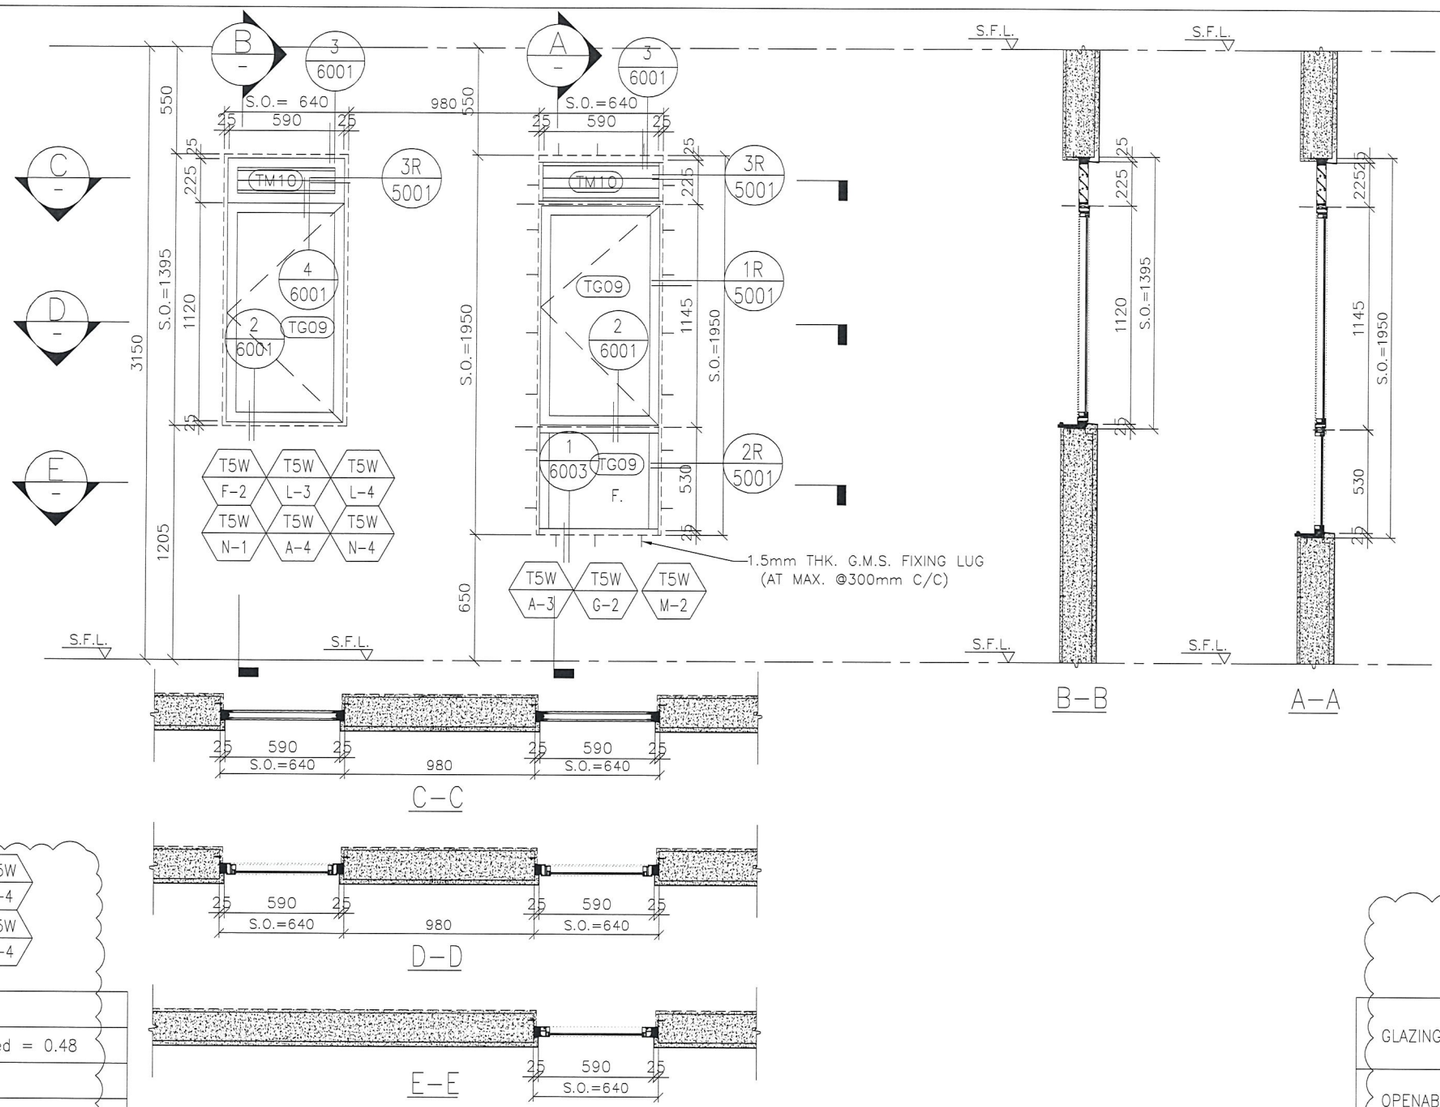

GLAZING AREA	Provided = 0.48
OPENABLE AREA	Provided = 0.55

GLAZING AREA	Provided = 0.71
OPENABLE AREA	Provided = 0.57

WINDOW MARK	T5W F-2	T5W L-3	T5W L-4	T5W N-1	T5W G-2	T5W M-2
SECTION :	50mm ALUM. SECTION	50mm ALUM. SECTION	50mm ALUM. SECTION	50mm ALUM. SECTION	50mm ALUM. SECTION	50mm ALUM. SECTION
QTY.	40 NOS. (TYPICAL)	39 NOS. (TYPICAL)	39 NOS. (TYPICAL)	39 NOS. (TYPICAL)	39 NOS. (TYPICAL)	39 NOS. (TYPICAL)
LOCATION :	T5 6/F-26/F, 28/F-51/F FLAT F BATH	T5 6/F-26/F, 28/F-50/F FLAT L BATH	T5 6/F-26/F, 28/F-50/F FLAT L BATH	T5 6/F-26/F, 28/F-50/F FLAT N BATH	T5 6/F-26/F, 28/F-50/F FLAT G BATH	T5 6/F-26/F, 28/F-50/F FLAT M BATH
GLAZING	8mm THK ACID ETCHED FROSTED TEMPERED GLASS	8mm THK ACID ETCHED FROSTED TEMPERED GLASS	8mm THK ACID ETCHED FROSTED TEMPERED GLASS	8mm THK ACID ETCHED FROSTED TEMPERED GLASS	8mm THK ACID ETCHED FROSTED TEMPERED GLASS	8mm THK ACID ETCHED FROSTED TEMPERED GLASS
REMARK :						

WINDOW MARK	T5W A-3	T5W A-4	T5W N-4
SECTION :	50mm ALUM. SECTION	50mm ALUM. SECTION	50mm ALUM. SECTION
QTY.	39 NOS. (TYPICAL)	39 NOS. (TYPICAL)	39 NOS. (TYPICAL)
LOCATION :	T5 6/F-26/F, 28/F-50/F FLAT A BATH	T5 6/F-26/F, 28/F-50/F FLAT L BATH	T5 6/F-26/F, 28/F-50/F FLAT N BATH
GLAZING	8mm THK ACID ETCHED FROSTED TEMPERED GLASS	8mm THK ACID ETCHED FROSTED TEMPERED GLASS	8mm THK ACID ETCHED FROSTED TEMPERED GLASS
REMARK :			

B.D. REF :

CLIENT :
信和置業有限公司
Sino Land Company Limited

ARCHITECT :
WONG TUNG & PARTNERS LIMITED
ARCHITECTS & PLANNERS

MAIN CONTRACTOR :
CR Construction Company Limited

STRUCTURAL ENGINEER :
AECOM

FACADE CONSULTANT:

NOTE :
1. ALL DIMENSIONS ARE IN mm.
2. ALL ELEVATIONS ARE VIEWED FROM OUTSIDE.
3. ALL DIMENSIONS TO BE VERIFIED ON SITE BEFORE FABRICATION.

LEGEND :
X1 — DETAIL MARK NO.
X001 — REFER SHEET NO.
1. F.F.L. -- FINISHED FLOOR LEVEL
2. S.F.L. -- STRUCTURAL FLOOR LEVEL
3. /R -- REVERSED DETAIL

NO.	DATE	REVISED	BY
A	2018/07/27	BY ARCHITECT COMMENT	Zeng

JOB NO. : J-837

PROJECT :
URA KWUN TONG TOWN CENTRE REDEVELOPMENT (AREA 2 & 3) AT NKIL 6514, KWUN TONG, KOWLOON

TITLE :
ALUM. WINDOW SCHEDULE (FOR T5)

DATE : 04-JUL-18 | SCALE : 1:30

DRAWN BY : Zeng | CHECKED BY : DW

美特鋁製有限公司
MIDI ALUMINIUM FABRICATOR LTD.
Units 6-8, Sunray Industrial Centre, 1/F
610 Cha Kwo Ling Road, Kowloon
Tel:23489211-4 Fax:(852)27727666

DWG NO. : J837-IW-2503 | REV. : A

ELEVATION

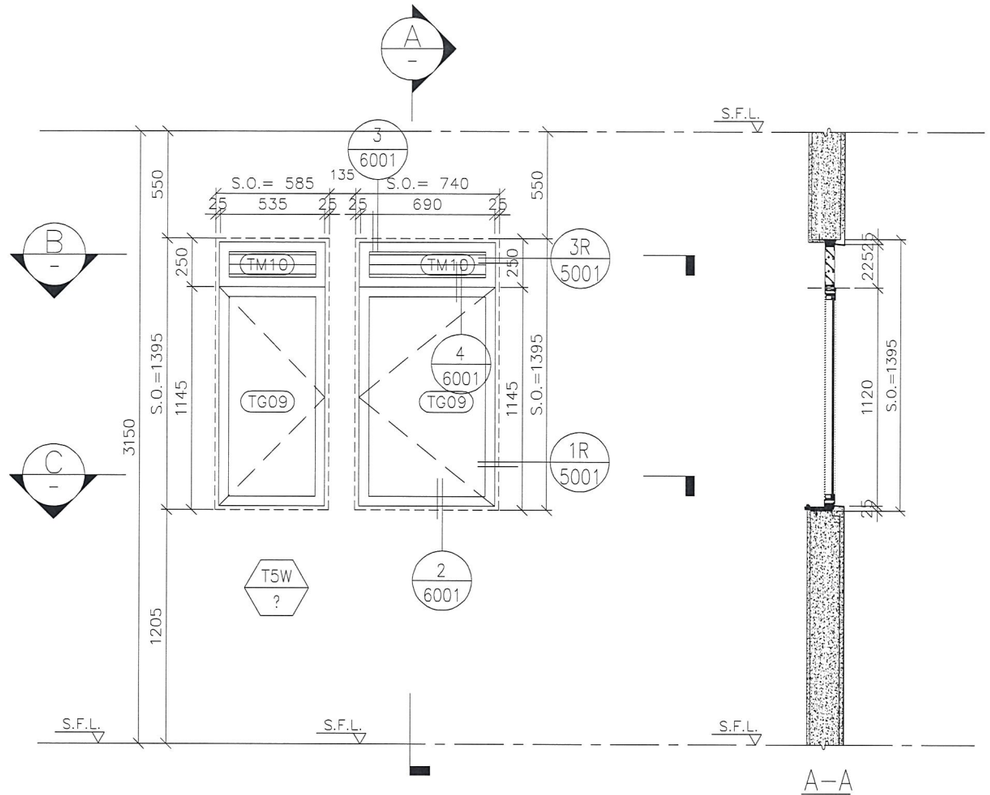

A–A

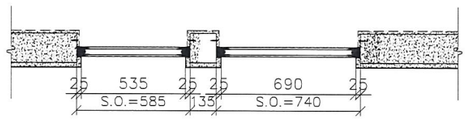

B–B

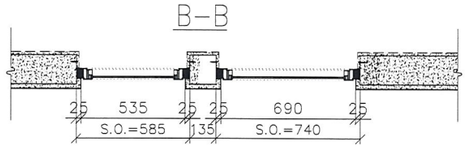

C–C

GLAZING AREA	Provided = 0.42
OPENABLE AREA	Provided = 0.50

GLAZING AREA	Provided = 0.58
OPENABLE AREA	Provided = 0.66

WINDOW MARK	T5W ?
SECTION :	50mm ALUM. SECTION
QTY.	40 NOS. (TYPICAL)
LOCATION :	T5 6/F–26/F, 28/F–51/F FLAT F BATH
GLAZING	8mm THK ACID ETCHED FROSTED TEMPERED GLASS
REMARK :	

B.D. REF :

CLIENT :
信和置業有限公司
Sino Land Company Limited

ARCHITECT :
WONG TUNG & PARTNERS LIMITED
ARCHITECTS & PLANNERS

MAIN CONTRACTOR :
CR Construction Company Limited

STRUCTURAL ENGINEER :
AECOM

FACADE CONSULTANT:

NOTE :
1. ALL DIMENSIONS ARE IN mm.
2. ALL ELEVATIONS ARE VIEWED FROM OUTSIDE.
3. ALL DIMENSIONS TO BE VERIFIED ON SITE BEFORE FABRICATION.

LEGEND :
X1 — DETAIL MARK NO.
X001 — REFER SHEET NO.
1. F.F.L. --FINISHED FLOOR LEVEL
2. S.F.L. --STRUCTURAL FLOOR LEVEL
3. /R --REVERSED DETAIL

NO.	DATE	REVISED	BY
A	2018/07/27	BY ARCHITECT COMMENT	Zeng

JOB NO. : J–837

PROJECT :
URA KWUN TONG TOWN CENTRE REDEVELOPMENT (AREA 2 & 3) AT NKIL 6514, KWUN TONG, KOWLOON

TITLE :
ALUM. WINDOW SCHEDULE (FOR T5)

DATE : 04–JUL–18 | SCALE : 1:30

DRAWN BY : Zeng | CHECKED BY : DW

美特鋁質有限公司
MIDI ALUMINIUM FABRICATOR LTD.
Units 6–8, Sunray Industrial Centre, 1/F
610 Cha Kwo Ling Road, Kowloon
Tel:23489211–4 Fax:(852)27727666

DWG NO. : J837–IW–2504 | REV. : A

ELEVATION

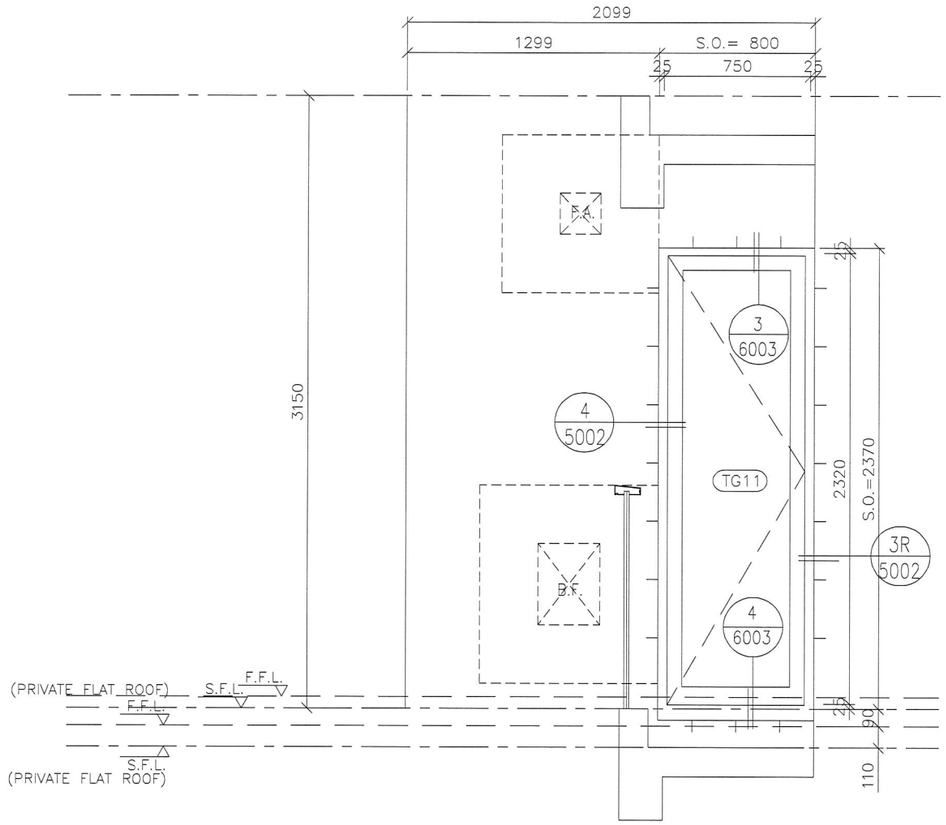

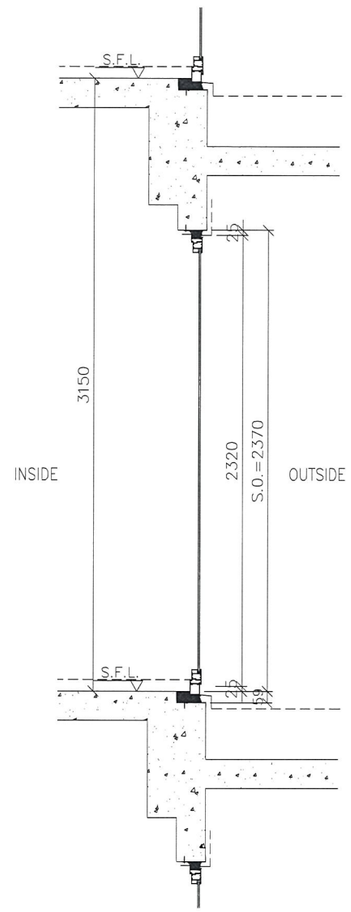

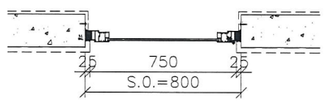

GLAZING AREA	Provided = 1.14
OPENABLE AREA	Provided = 1.36

WINDOW MARK	T5W / C-1
SECTION :	50mm ALUM. SECTION
QTY.	14 NOS. (TYPICAL)
LOCATION :	T5 6/F-21/F FLAT C KITCHEN(LOW ZONE)
GLAZING	8mm THK CLEAR TEMPERED GLASS
REMARK :	

B.D. REF :

CLIENT :
信和置業有限公司
Sino Land Company Limited

ARCHITECT :
WONG TUNG & PARTNERS LIMITED
ARCHITECTS & PLANNERS

MAIN CONTRACTOR :
CR Construction Company Limited

STRUCTURAL ENGINEER :
AECOM

FACADE CONSULTANT:

NOTE :
1. ALL DIMENSIONS ARE IN mm.
2. ALL ELEVATIONS ARE VIEWED FROM OUTSIDE.
3. ALL DIMENSIONS TO BE VERIFIED ON SITE BEFORE FABRICATION.

LEGEND :
- X1 / X001 — DETAIL MARK NO. / REFER SHEET NO.
1. F.F.L. -- FINISHED FLOOR LEVEL
2. S.F.L. -- STRUCTURAL FLOOR LEVEL
3. /R -- REVERSED DETAIL

NO.	DATE	REVISED	BY
A	2018/07/27	BY ARCHITECT COMMENT	Zeng

JOB NO. : J-837

PROJECT :
URA KWUN TONG TOWN CENTRE REDEVELOPMENT (AREA 2 & 3) AT NKIL 6514, KWUN TONG, KOWLOON

TITLE :
ALUM. WINDOW SCHEDULE (FOR T5)

DATE : 04-JUL-18 | SCALE : 1:30

DRAWN BY : Zeng | CHECKED BY : DW

美特鋁質有限公司
MIDI ALUMINIUM FABRICATOR LTD.
Units 6-8, Sunray Industrial Centre, 1/F
610 Cha Kwo Ling Road, Kowloon
Tel:23489211-4 Fax:(852)27727666

DWG NO. : J837-IW-2505 | REV. : A

ELEVATION

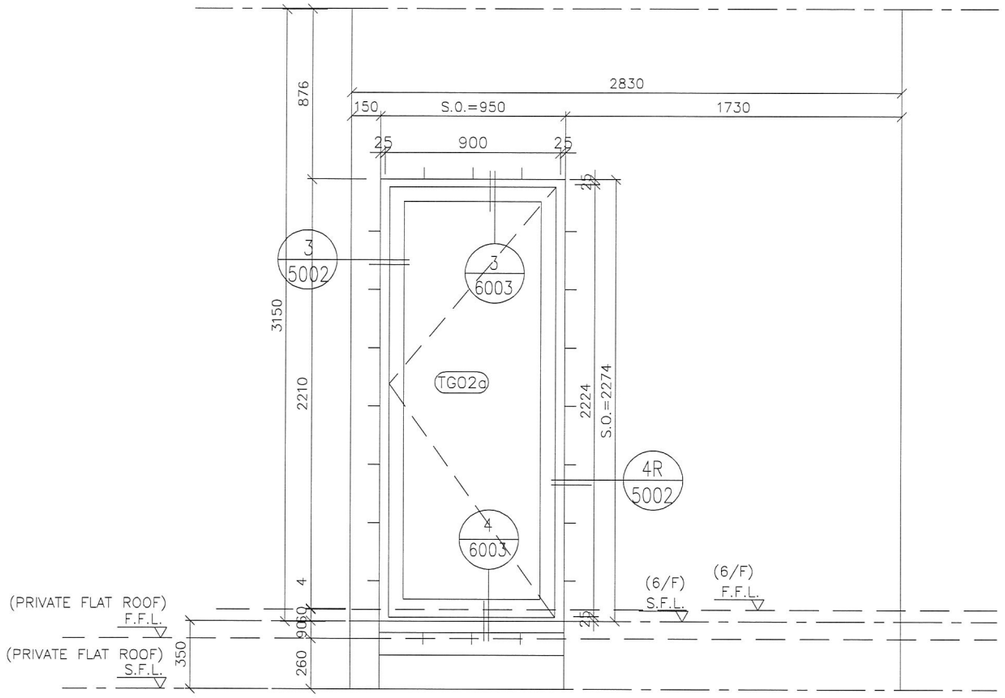

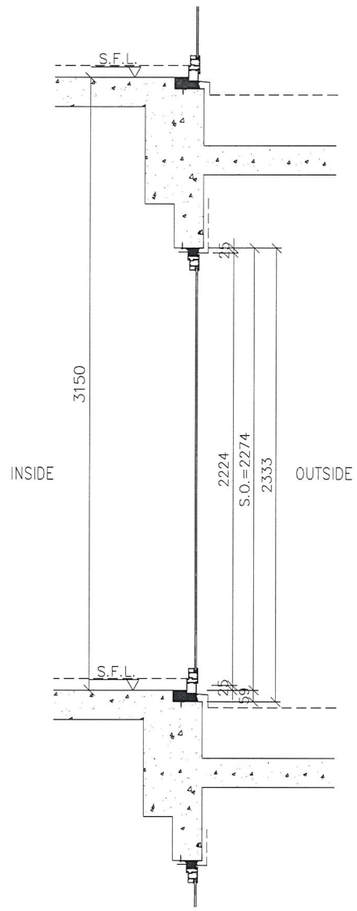

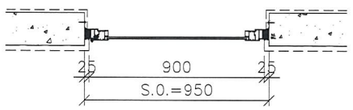

GLAZING AREA	Provided = 1.40
OPENABLE AREA	Provided = 1.61

WINDOW MARK	T5W D-3
SECTION :	50mm ALUM. SECTION
QTY.	1 NOS.
LOCATION :	T5 6/F FLAT D MBR
GLAZING	?
REMARK :	

B.D. REF :

CLIENT :
信和置業有限公司
Sino Land Company Limited

ARCHITECT :
WONG TUNG & PARTNERS LIMITED
ARCHITECTS & PLANNERS

MAIN CONTRACTOR :
CR Construction Company Limited

STRUCTURAL ENGINEER :
AECOM

FACADE CONSULTANT:

NOTE :
1. ALL DIMENSIONS ARE IN mm.
2. ALL ELEVATIONS ARE VIEWED FROM OUTSIDE.
3. ALL DIMENSIONS TO BE VERIFIED ON SITE BEFORE FABRICATION.

LEGEND :
X1 — DETAIL MARK NO.
X001 — REFER SHEET NO.
1. F.F.L. --FINISHED FLOOR LEVEL
2. S.F.L. --STRUCTURAL FLOOR LEVEL
3. /R --REVERSED DETAIL

NO.	DATE	REVISED	BY
A	2018/07/27	BY ARCHITECT COMMENT	Zeng

JOB NO. : J-837

PROJECT :
URA KWUN TONG TOWN CENTRE REDEVELOPMENT (AREA 2 & 3) AT NKIL 6514, KWUN TONG, KOWLOON

TITLE :
ALUM. WINDOW SCHEDULE (FOR T5)

DATE : 04-JUL-18 | SCALE : 1:30

DRAWN BY : Zeng | CHECKED BY : DW

美特鋁質有限公司
MIDI ALUMINIUM FABRICATOR LTD.
Units 6-8, Sunray Industrial Centre, 1/F
610 Cha Kwo Ling Road, Kowloon
Tel:23489211-4 Fax:(852)27727666

DWG NO. : J837-IW-2506 | REV. : A

ELEVATION

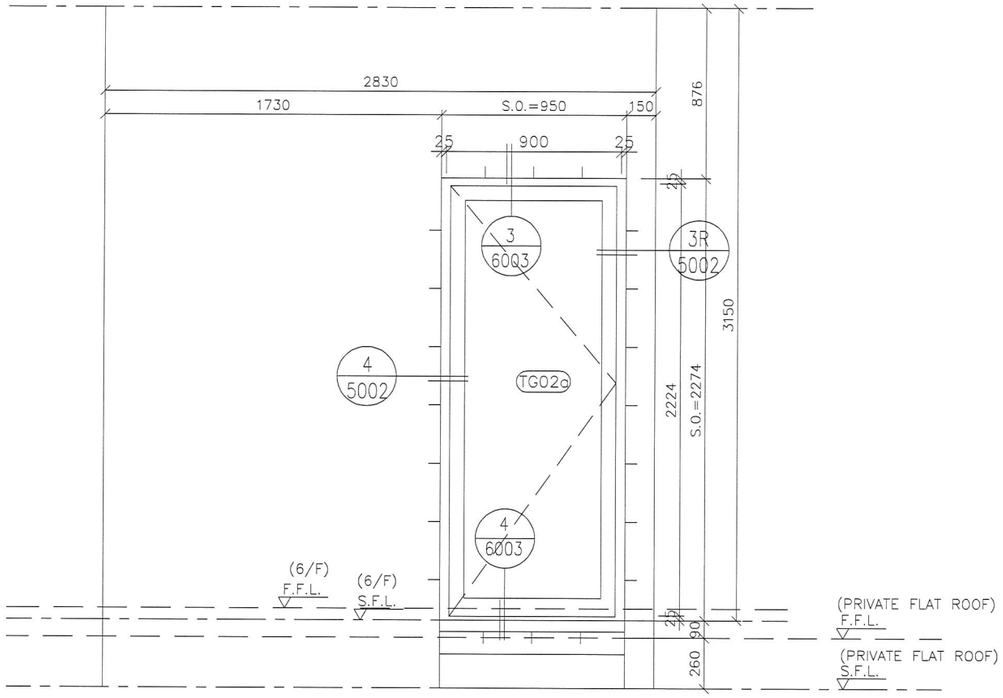

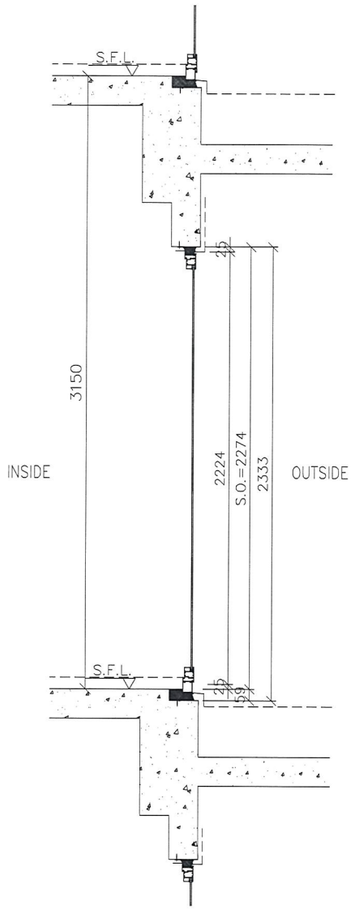

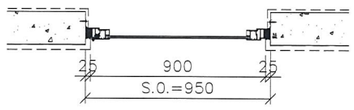

GLAZING AREA	Provided = 1.40
OPENABLE AREA	Provided = 1.61

WINDOW MARK	T5W E-3
SECTION :	50mm ALUM. SECTION
QTY.	1 NOS.
LOCATION :	T5 6/F FLAT E MBR
GLAZING	?
REMARK :	

B.D. REF :

CLIENT :
信和置業有限公司
Sino Land Company Limited

ARCHITECT :
WONG TUNG & PARTNERS LIMITED
ARCHITECTS & PLANNERS

MAIN CONTRACTOR :
CR Construction Company Limited

STRUCTURAL ENGINEER :
AECOM

FACADE CONSULTANT:

NOTE :
1. ALL DIMENSIONS ARE IN mm.
2. ALL ELEVATIONS ARE VIEWED FROM OUTSIDE.
3. ALL DIMENSIONS TO BE VERIFIED ON SITE BEFORE FABRICATION.

LEGEND :
- X1 / X001 — DETAIL MARK NO. / REFER SHEET NO.
1. F.F.L. --FINISHED FLOOR LEVEL
2. S.F.L. --STRUCTURAL FLOOR LEVEL
3. /R --REVERSED DETAIL

NO.	DATE	REVISED	BY
A	2018/07/27	BY ARCHITECT COMMENT	Zeng

JOB NO. : J-837

PROJECT :
URA KWUN TONG TOWN CENTRE REDEVELOPMENT (AREA 2 & 3) AT NKIL 6514, KWUN TONG, KOWLOON

TITLE :
ALUM. WINDOW SCHEDULE (FOR T5)

DATE : 04-JUL-18 | SCALE : 1:30

DRAWN BY : Zeng | CHECKED BY : DW

美特鋁製有限公司
MIDI ALUMINIUM FABRICATOR LTD.
Units 6-8, Sunray Industrial Centre, 1/F
610 Cha Kwo Ling Road, Kowloon
Tel:23489211-4 Fax:(852)27727666

DWG NO. : J837-IW-2507 | REV. : A

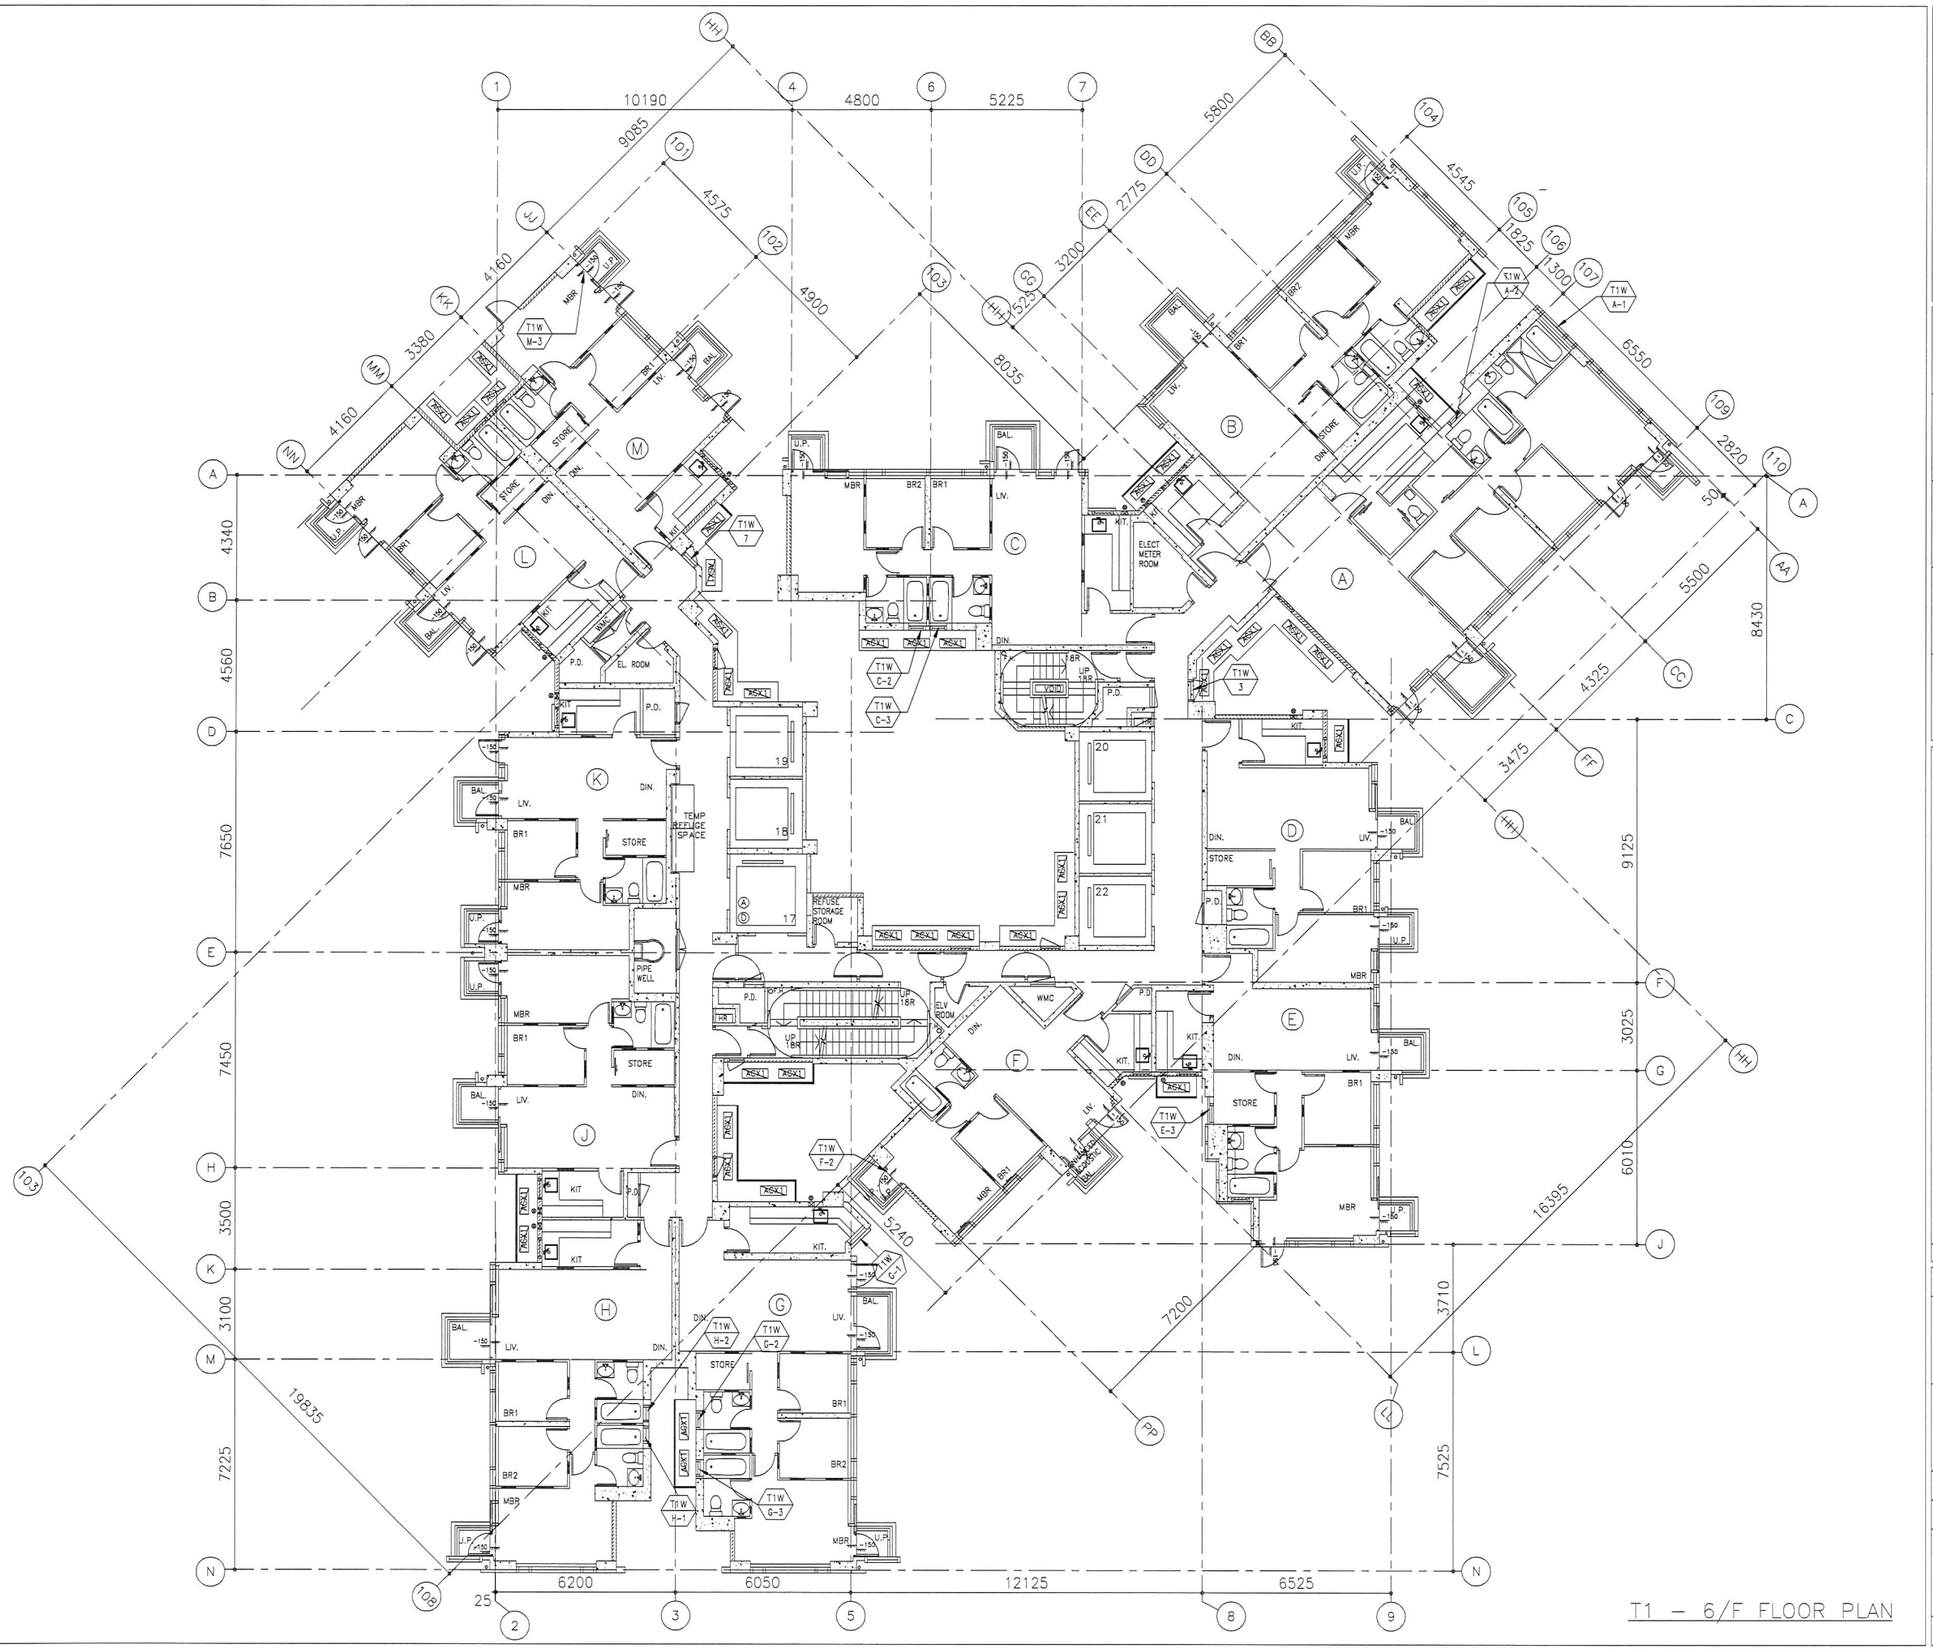

B.D. REF :

CLIENT :
信和置業有限公司
Sino Land Company Limited

ARCHITECT :
WONG TUNG & PARTNERS LIMITED
ARCHITECTS & PLANNERS

MAIN CONTRACTOR :
CR Construction Company Limited

STRUCTURAL ENGINEER :

FACADE CONSULTANT:

NOTE :
1. ALL DIMENSIONS ARE IN mm.
2. ALL ELEVATIONS ARE VIEWED FROM OUTSIDE.
3. ALL DIMENSIONS TO BE VERIFIED ON SITE BEFORE FABRICATION.

LEGEND :
X1 — DETAIL MARK NO.
X001 — REFER SHEET NO.

1. F.F.L. -- FINISHED FLOOR LEVEL
2. S.F.L. -- STRUCTURAL FLOOR LEVEL
3. (/R) -- REVERSED DETAIL

NO.	DATE	REVISED	BY

JOB NO. : J-837

PROJECT :
URA KWUN TONG TOWN CENTRE
REDEVELOPMENT (AREA 2 & 3) AT
NKIL 6514, KWUN TONG, KOWLOON

TITLE :
FULL PLAN LAYOUT
(FOR T1 6/F FLOOR PLAN)

DATE : 09-JUL-18 | SCALE : 1:200

DRAWN BY : Zeng | CHECKED BY : DW

美特鋁質有限公司
MIDI ALUMINIUM FABRICATOR LTD.
Units 6-8, Sunray Industrial Centre, 1/F
610 Cha Kwo Ling Road, Kowloon
Tel:23489211-4 Fax:(852)27727666

DWG NO. : J837-IW-3101 | REV. : -

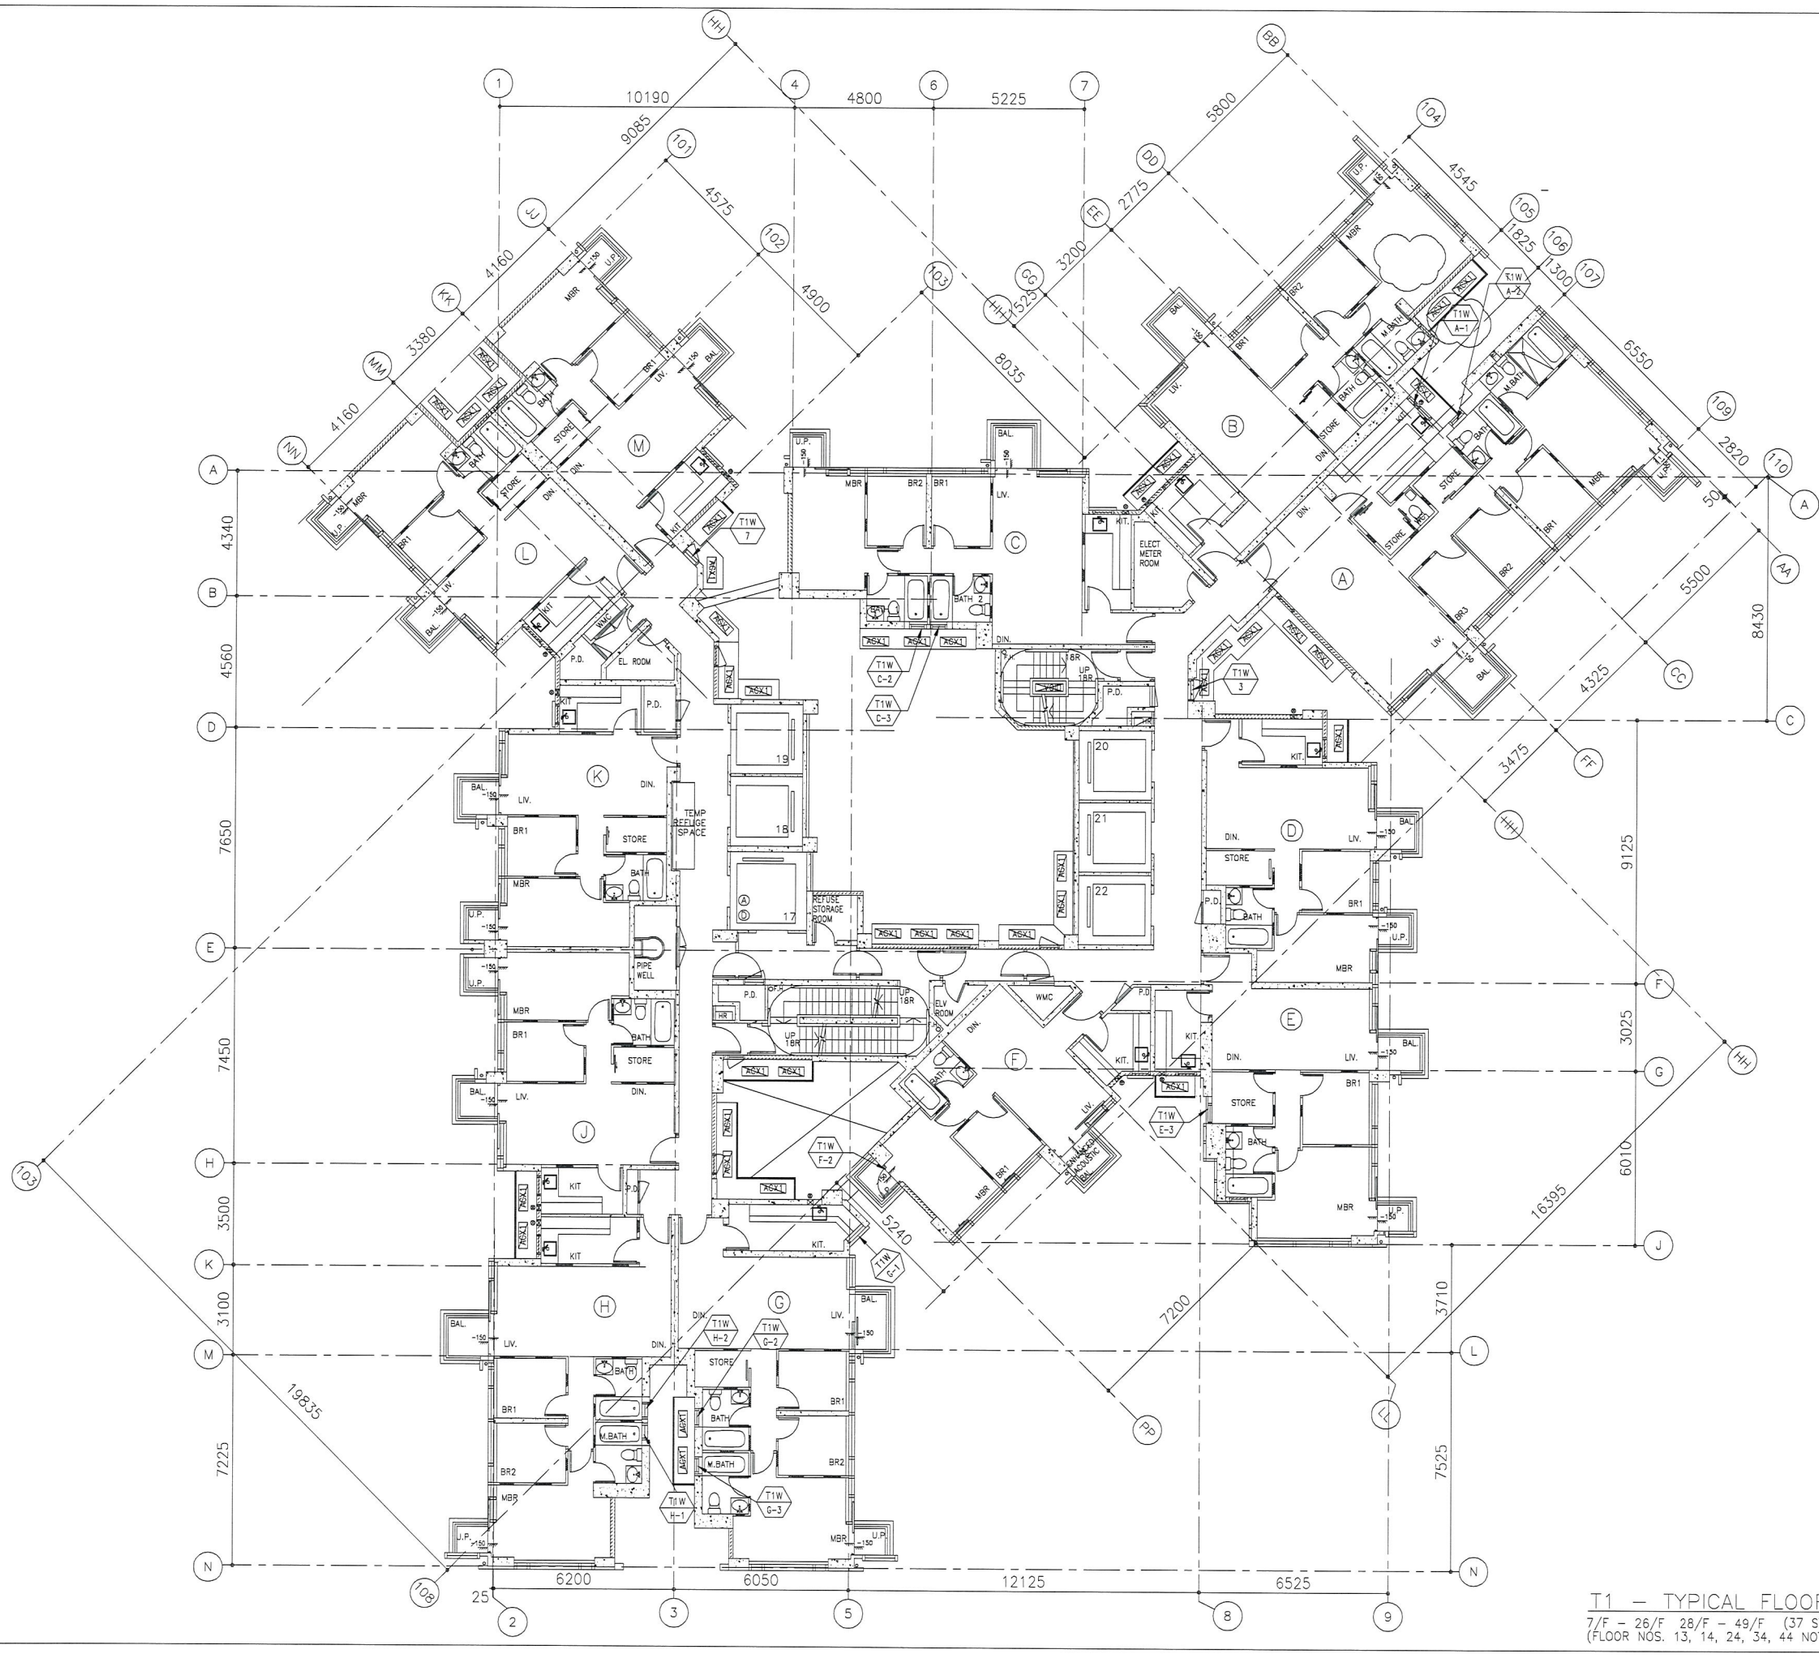

B.D. REF :

CLIENT :
信和置業有限公司
Sino Land Company Limited

ARCHITECT :
WONG TUNG & PARTNERS LIMITED
ARCHITECTS & PLANNERS

MAIN CONTRACTOR :
CR Construction Company Limited

STRUCTURAL ENGINEER :

FACADE CONSULTANT:

NOTE :
1. ALL DIMENSIONS ARE IN mm.
2. ALL ELEVATIONS ARE VIEWED FROM OUTSIDE.
3. ALL DIMENSIONS TO BE VERIFIED ON SITE BEFORE FABRICATION.

LEGEND :
- X1 / X001 — DETAIL MARK NO. / REFER SHEET NO.
1. F.F.L. -- FINISHED FLOOR LEVEL
2. S.F.L. -- STRUCTURAL FLOOR LEVEL
3. (R) -- REVERSED DETAIL

NO.	DATE	REVISED	BY

JOB NO. : J-837

PROJECT :
URA KWUN TONG TOWN CENTRE REDEVELOPMENT (AREA 2 & 3) AT NKIL 6514, KWUN TONG, KOWLOON

TITLE :
FULL PLAN LAYOUT
(FOR T1 TYPICAL FLOOR PLAN)

DATE : 09-JUL-18 | SCALE : 1:200

DRAWN BY : Zeng | CHECKED BY : DW

美特鋁質有限公司
MIDI ALUMINIUM FABRICATOR LTD.
Units 6-8, Sunray Industrial Centre, 1/F
610 Cha Kwo Ling Road, Kowloon
Tel:23489211-4 Fax:(852)27727666

DWG NO. : J837-IW-3102 | REV. : -

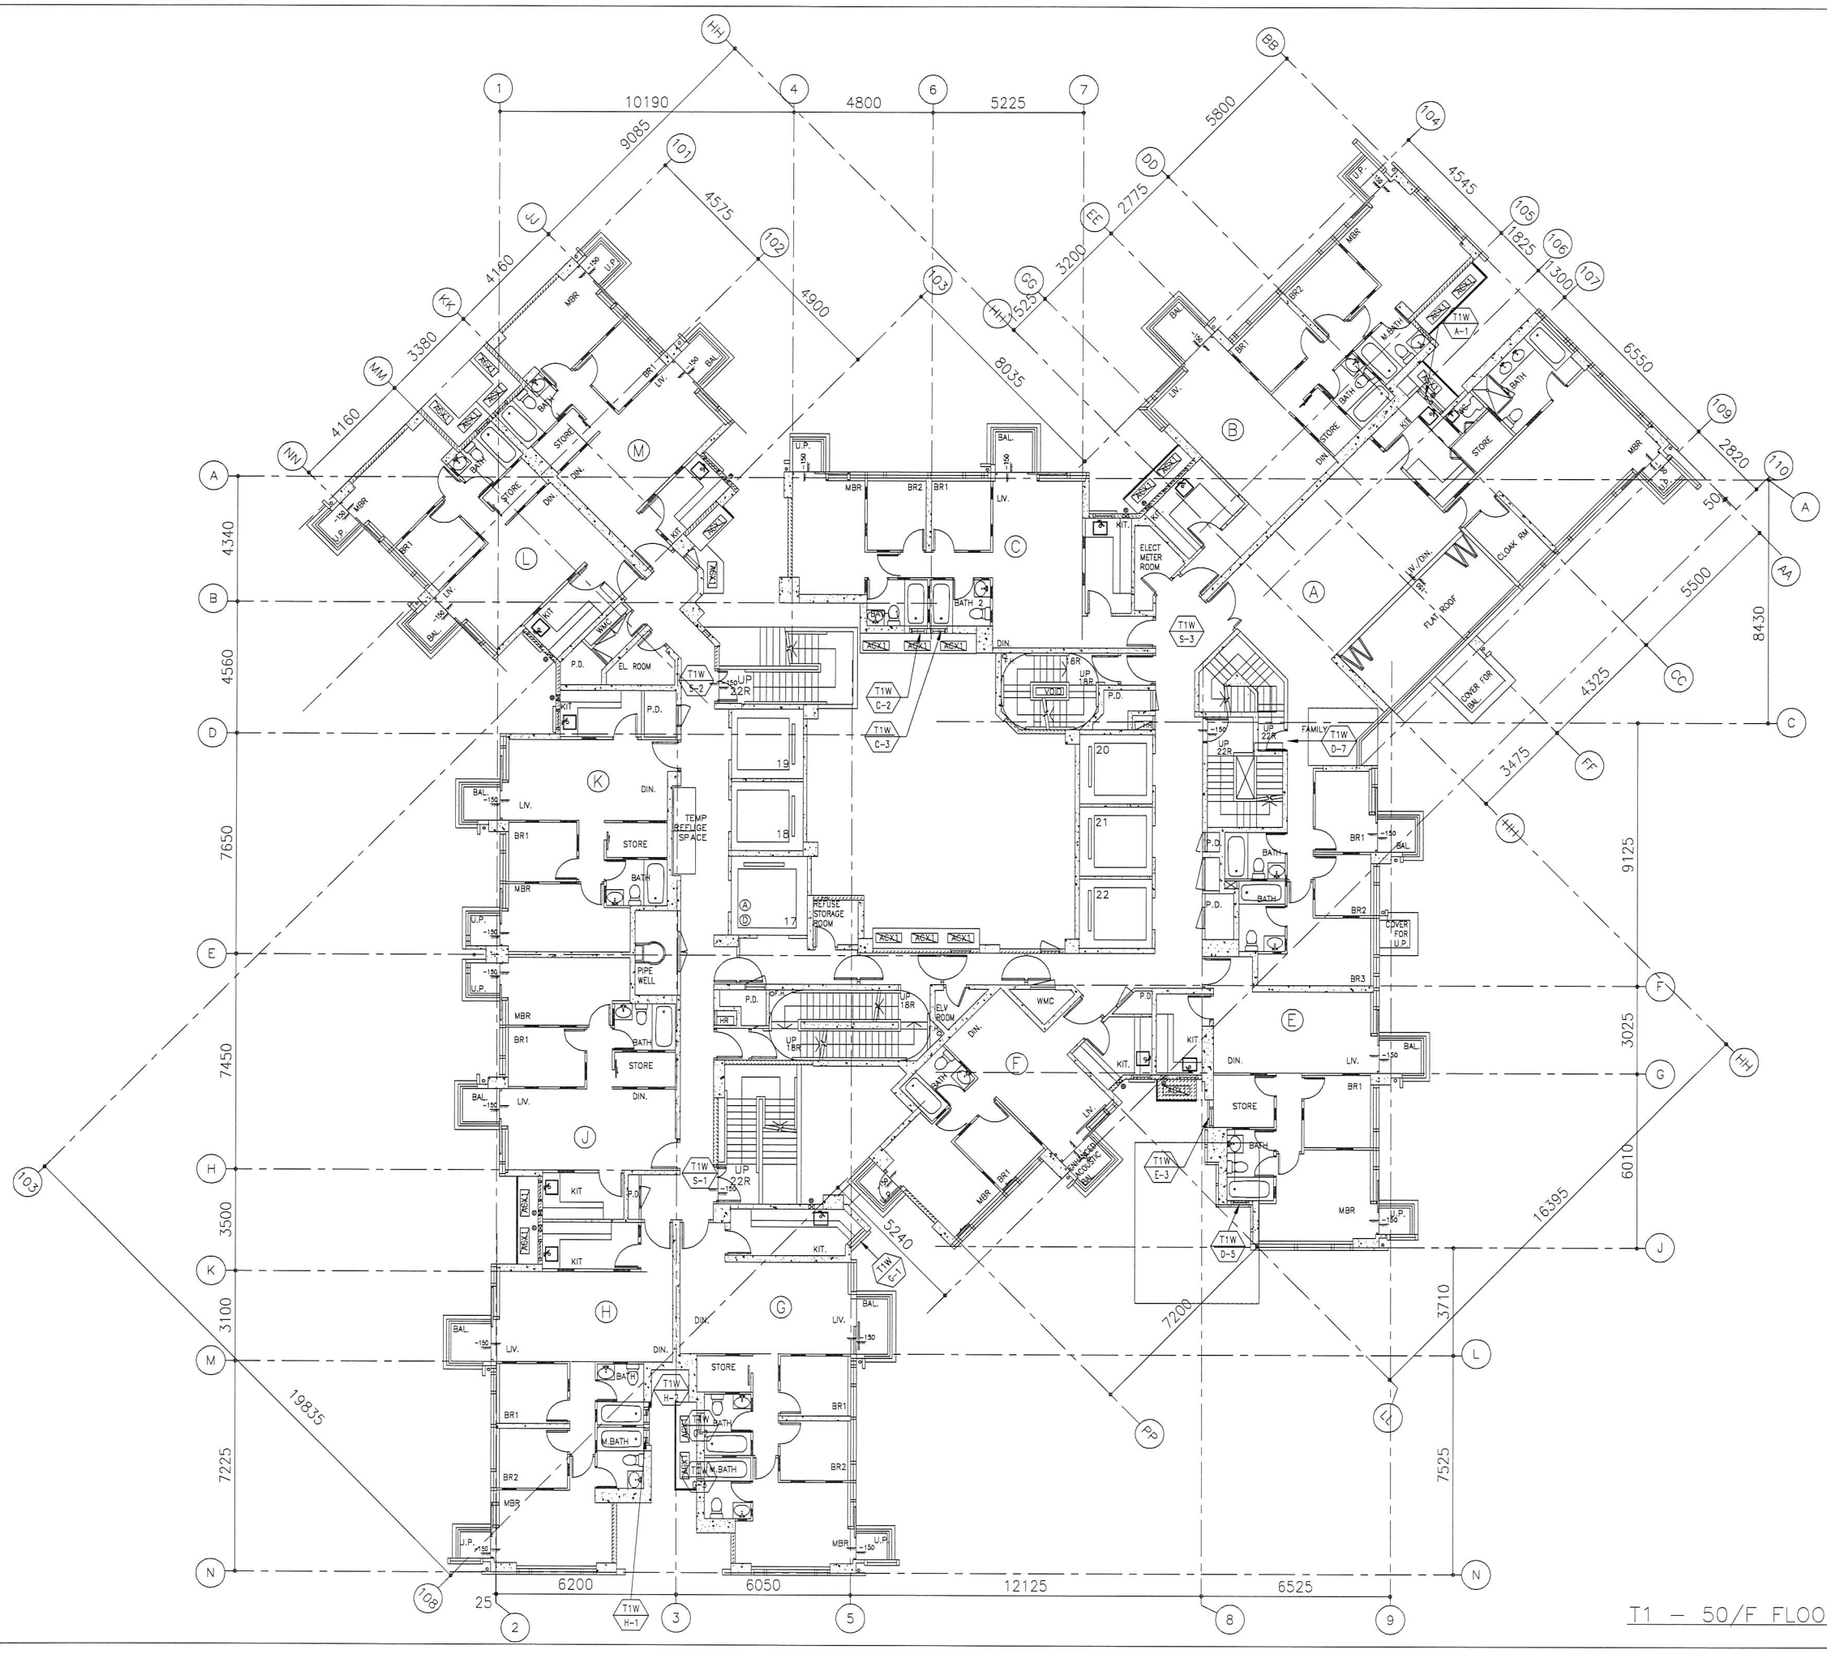
T1 – 50/F FLOOR PLAN
10190
4800
5225
9085
4575
4900
8035
5800
4545
2775
3200
1525
1825
1300
6550
2820
4160
3380
4160
4340
4560
7650
7450
3500
3100
7225
19835
5240
7200
16395
6010
3710
7525
4325
3475
9125
3025
5500
8430
6200
6050
12125
6525
MBR
BR1
BR2
BR3
LIV.
DIN.
KIT.
BATH
STORE
BAL.
P.D.
EL. ROOM
ELECT METER ROOM
REFUSE STORAGE ROOM
TEMP REFUSE SPACE
PIPE WELL
ELV. ROOM
WMC
M.BATH
FAMILY
FLAT ROOF
LOWER FOR DN.
COVER FOR U.P.
CLOAK. RM
T1W A-1
T1W C-2
T1W C-3
T1W S-3
T1W D-7
T1W S-2
T1W H-2
T1W H-1
T1W S-1
T1W E-3
T1W D-5
T1W E-2
UP 22R
UP 18R
UP 22R
UP 22R
UP 18R
UP 22R
UP 22R
UP 22

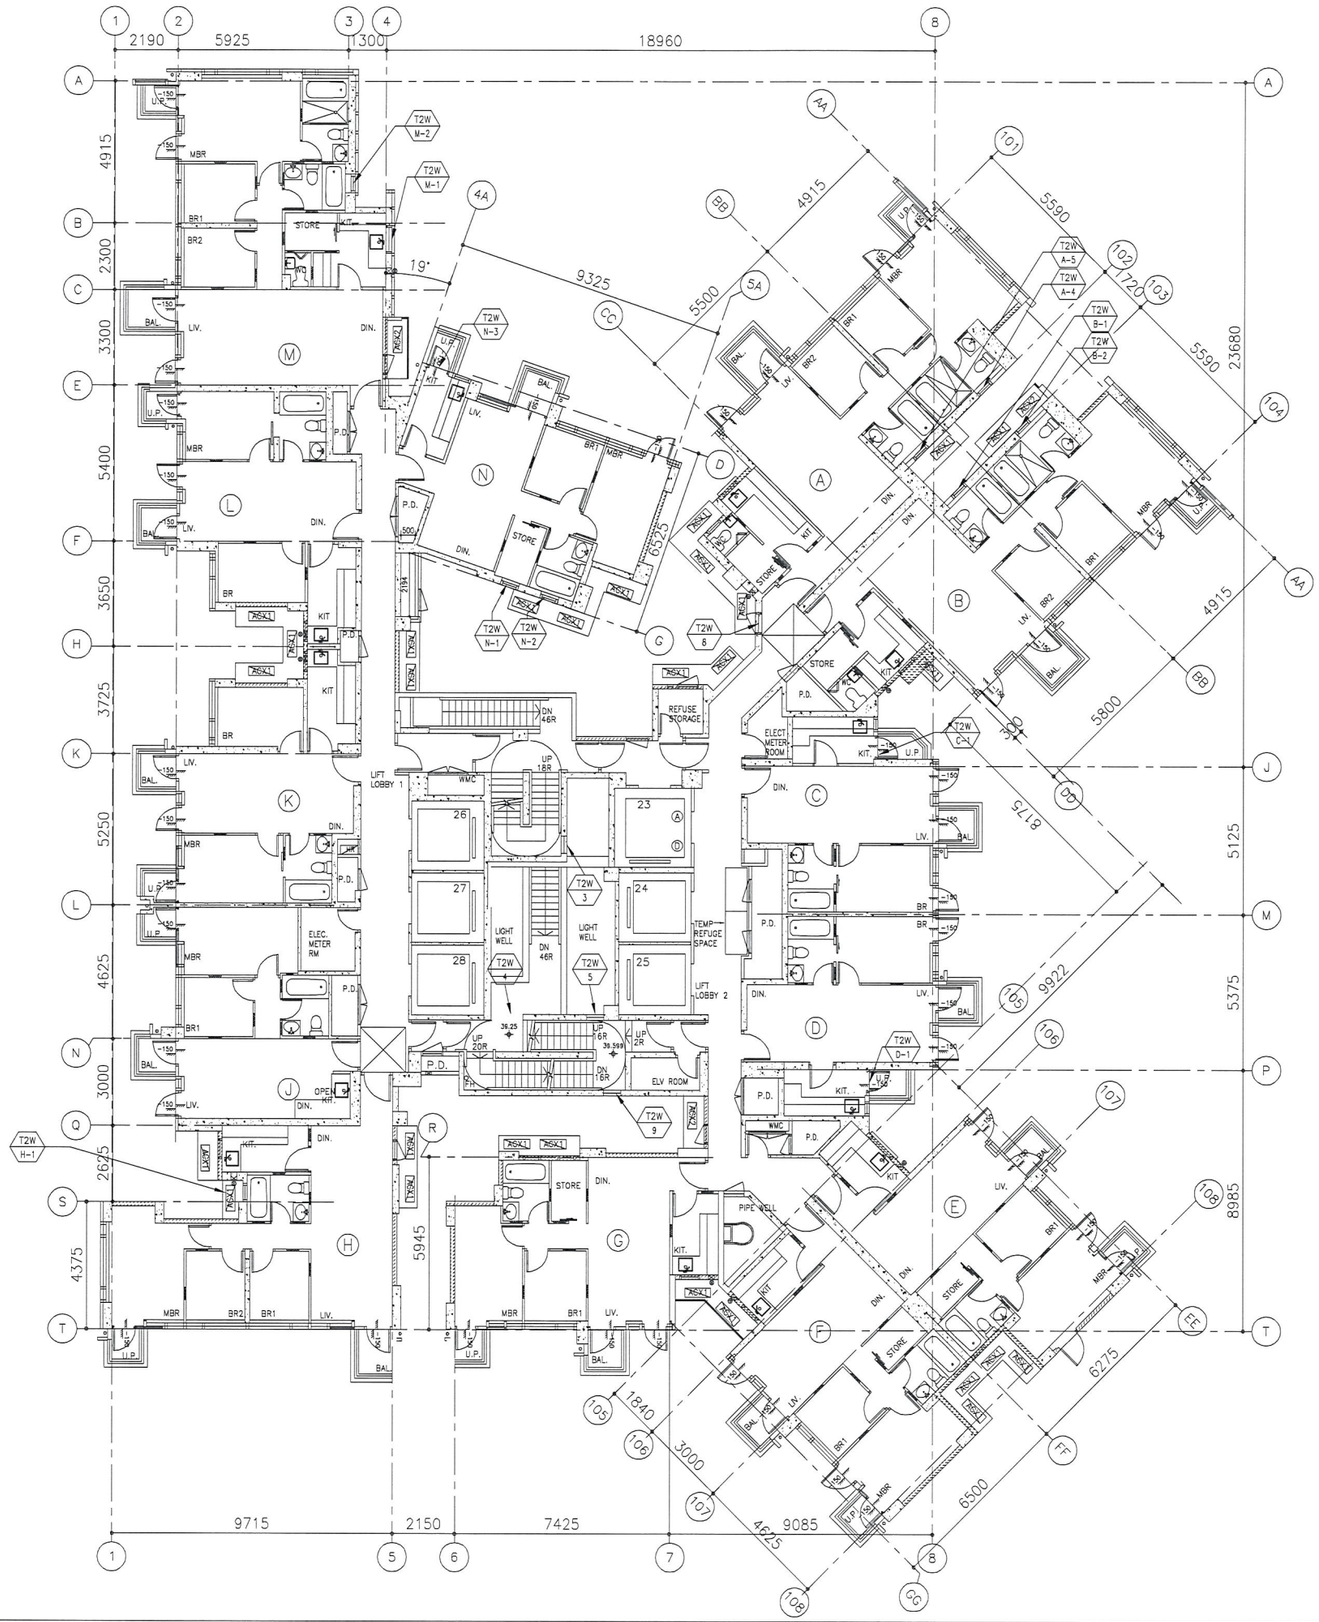

B.D. REF :

CLIENT :
信和置業有限公司
Sino Land Company Limited

ARCHITECT :
WONG TUNG & PARTNERS LIMITED
ARCHITECTS & PLANNERS

MAIN CONTRACTOR :
CR Construction Company Limited

STRUCTURAL ENGINEER :
AEC AM

FACADE CONSULTANT:

NOTE :
1. ALL DIMENSIONS ARE IN mm.
2. ALL ELEVATIONS ARE VIEWED FROM OUTSIDE.
3. ALL DIMENSIONS TO BE VERIFIED ON SITE BEFORE FABRICATION.

LEGEND :
X1 / X001 — DETAIL MARK NO. / REFER SHEET NO.
1. F.F.L. -- FINISHED FLOOR LEVEL
2. S.F.L. -- STRUCTURAL FLOOR LEVEL
3. /R -- REVERSED DETAIL

NO.	DATE	REVISED	BY

JOB NO. : J-837

PROJECT :
URA KWUN TONG TOWN CENTRE REDEVELOPMENT (AREA 2 & 3) AT NKIL 6514, KWUN TONG, KOWLOON

TITLE :
FULL PLAN LAYOUT
(FOR T2 6/F FLOOR PLAN)

DATE : 09-JUL-18 | SCALE : 1:200

DRAWN BY : Zeng | CHECKED BY : DW

美特鋁質有限公司
MIDI ALUMINIUM FABRICATOR LTD.
Units 6-8, Sunray Industrial Centre, 1/F
610 Cha Kwo Ling Road, Kowloon
Tel:23489211-4 Fax:(852)27727666

DWG NO. : J837-IW-3201 | REV. : -

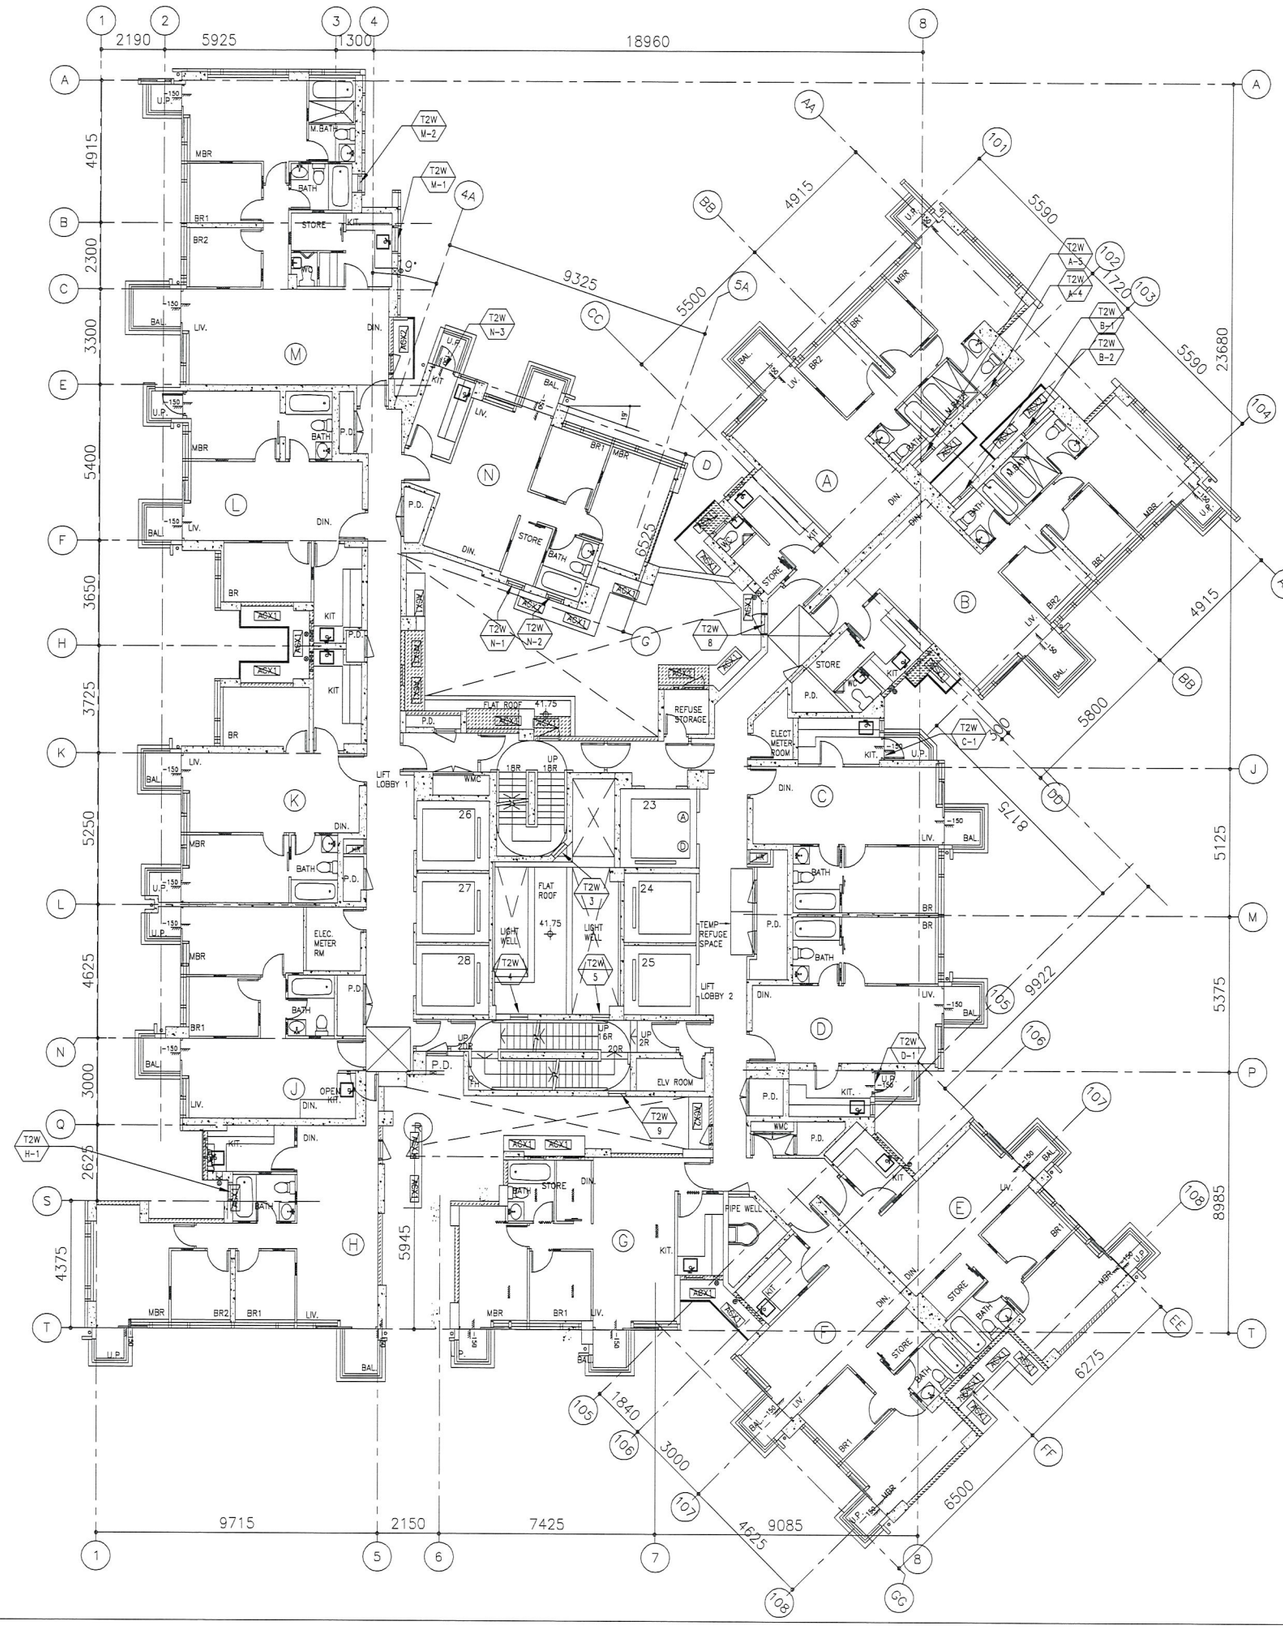

T2 – TYPICAL FLOOR PLAN

7/F – 26/F 28/F – 53F (41 STOREYS)
(FLOOR NOS. 13, 14, 24, 34, 44, 54 NOT USED.)

B.D. REF :

CLIENT :
信和置業有限公司
Sino Land Company Limited

ARCHITECT :
WONG TUNG & PARTNERS LIMITED
ARCHITECTS & PLANNERS

MAIN CONTRACTOR :
CR Construction Company Limited

STRUCTURAL ENGINEER :

FACADE CONSULTANT:

NOTE :
1. ALL DIMENSIONS ARE IN mm.
2. ALL ELEVATIONS ARE VIEWED FROM OUTSIDE.
3. ALL DIMENSIONS TO BE VERIFIED ON SITE BEFORE FABRICATION.

LEGEND :
X1 — DETAIL MARK NO.
X001 — REFER SHEET NO.

1. F.F.L. -- FINISHED FLOOR LEVEL
2. S.F.L. -- STRUCTURAL FLOOR LEVEL
3. (R) -- REVERSED DETAIL

NO.	DATE	REVISED	BY

JOB NO. : J-837

PROJECT :
URA KWUN TONG TOWN CENTRE
REDEVELOPMENT (AREA 2 & 3) AT
NKIL 6514, KWUN TONG, KOWLOON

TITLE :
FULL PLAN LAYOUT
(FOR T2 TYPICAL FLOOR PLAN)

DATE : 09-JUL-18 | SCALE : 1:200

DRAWN BY : Zeng | CHECKED BY : DW

美特鋁質有限公司
MIDI ALUMINIUM FABRICATOR LTD.
Units 6-8, Sunray Industrial Centre, 1/F
610 Cha Kwo Ling Road, Kowloon
Tel:23489211-4 Fax:(852)27727666

DWG NO. : J837-IW-3202 | REV. : –

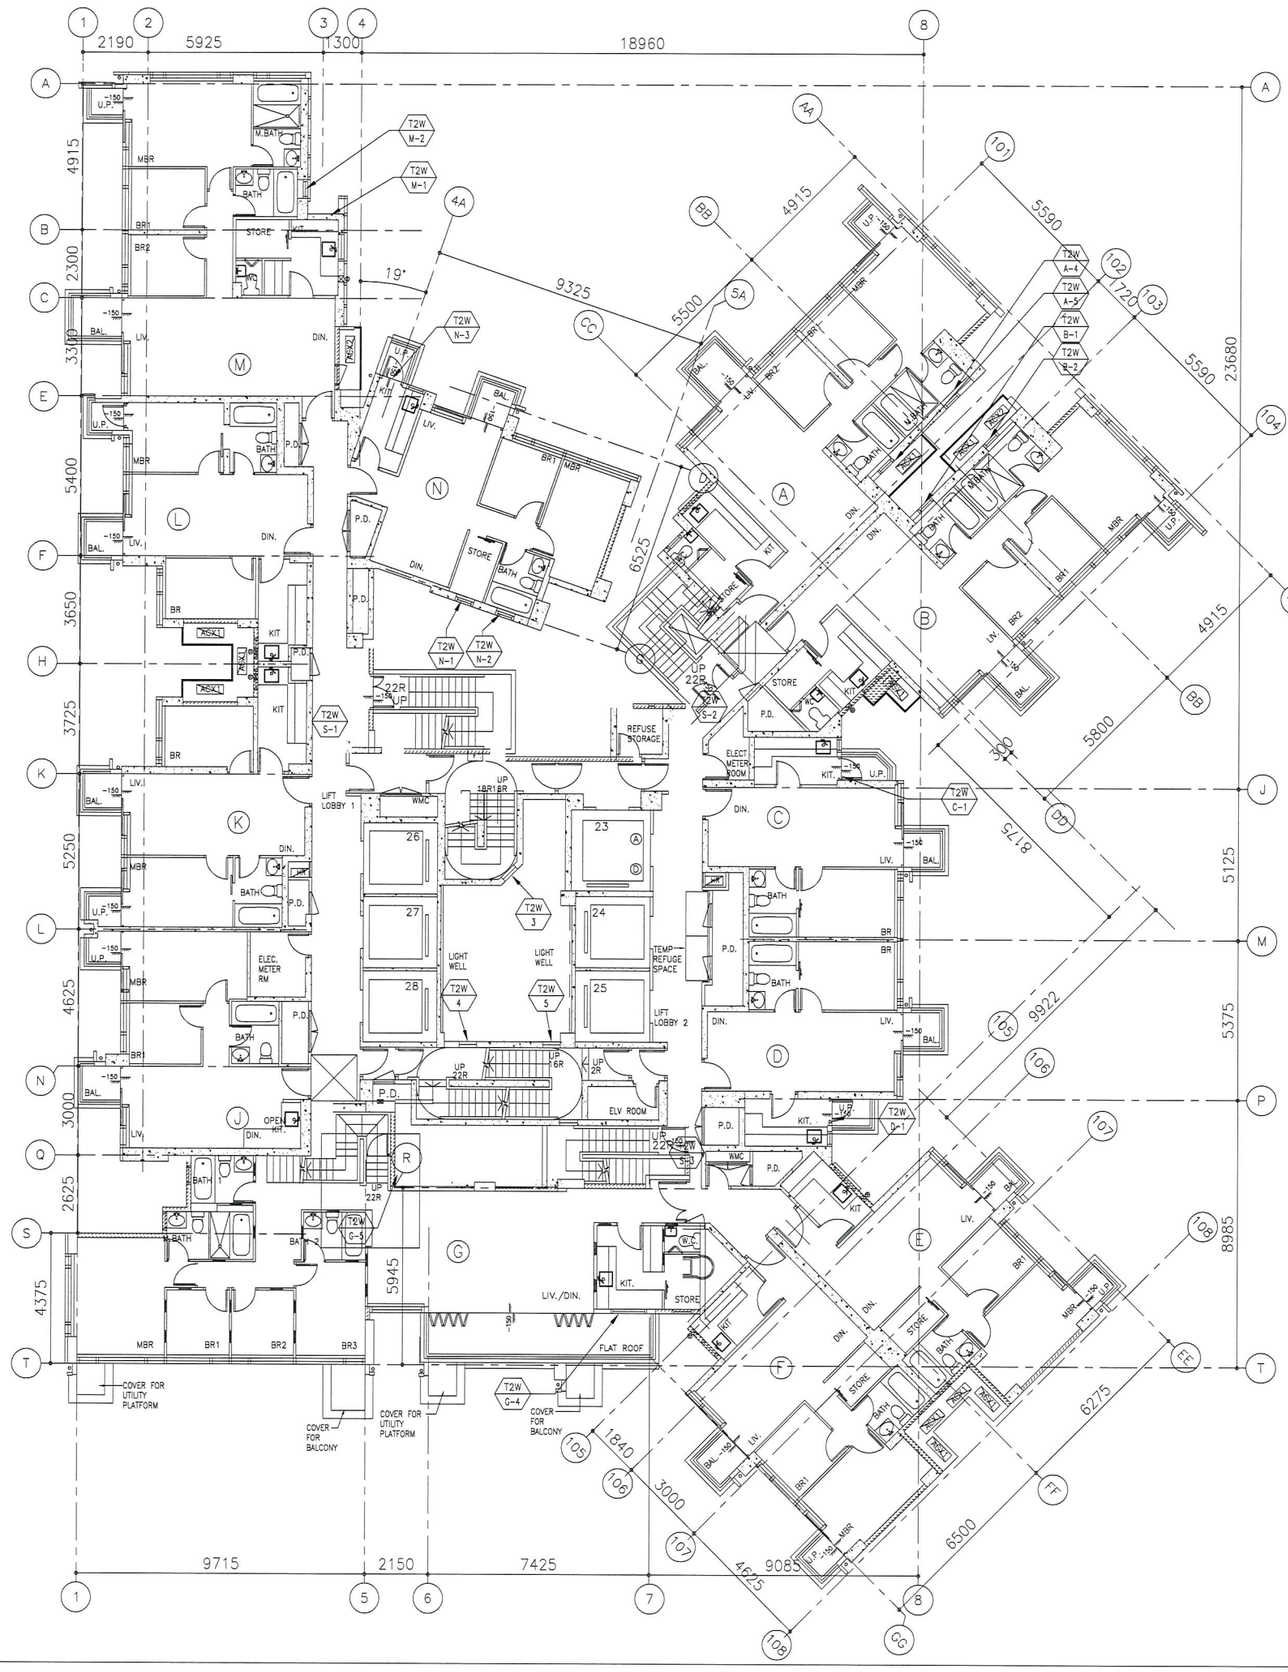

B.D. REF :

CLIENT :

信和置業有限公司
Sino Land Company Limited

ARCHITECT :

WONG TUNG & PARTNERS LIMITED
ARCHITECTS & PLANNERS

MAIN CONTRACTOR :

CR Construction Company Limited

STRUCTURAL ENGINEER :

FACADE CONSULTANT:

NOTE :

1. ALL DIMENSIONS ARE IN mm.
2. ALL ELEVATIONS ARE VIEWED FROM OUTSIDE.
3. ALL DIMENSIONS TO BE VERIFIED ON SITE BEFORE FABRICATION.

LEGEND :

X1 — DETAIL MARK NO.
X001 — REFER SHEET NO.

1. F.F.L. --FINISHED FLOOR LEVEL
2. S.F.L. --STRUCTURAL FLOOR LEVEL
3. /R --REVERSED DETAIL

NO.	DATE	REVISED	BY

JOB NO. : J-837

PROJECT :
URA KWUN TONG TOWN CENTRE REDEVELOPMENT (AREA 2 & 3) AT NKIL 6514, KWUN TONG, KOWLOON

TITLE :
FULL PLAN LAYOUT
(FOR T2 55/F FLOOR PLAN)

DATE : 09-JUL-18	SCALE : 1:200
DRAWN BY : Zeng	CHECKED BY : DW

美特鋁廠有限公司
MIDI ALUMINIUM FABRICATOR LTD.
Units 6-8, Sunray Industrial Centre, 1/F
610 Cha Kwo Ling Road, Kowloon
Tel:23489211-4 Fax:(852)27727666

DWG NO. : J837-IW-3203 | REV. : -

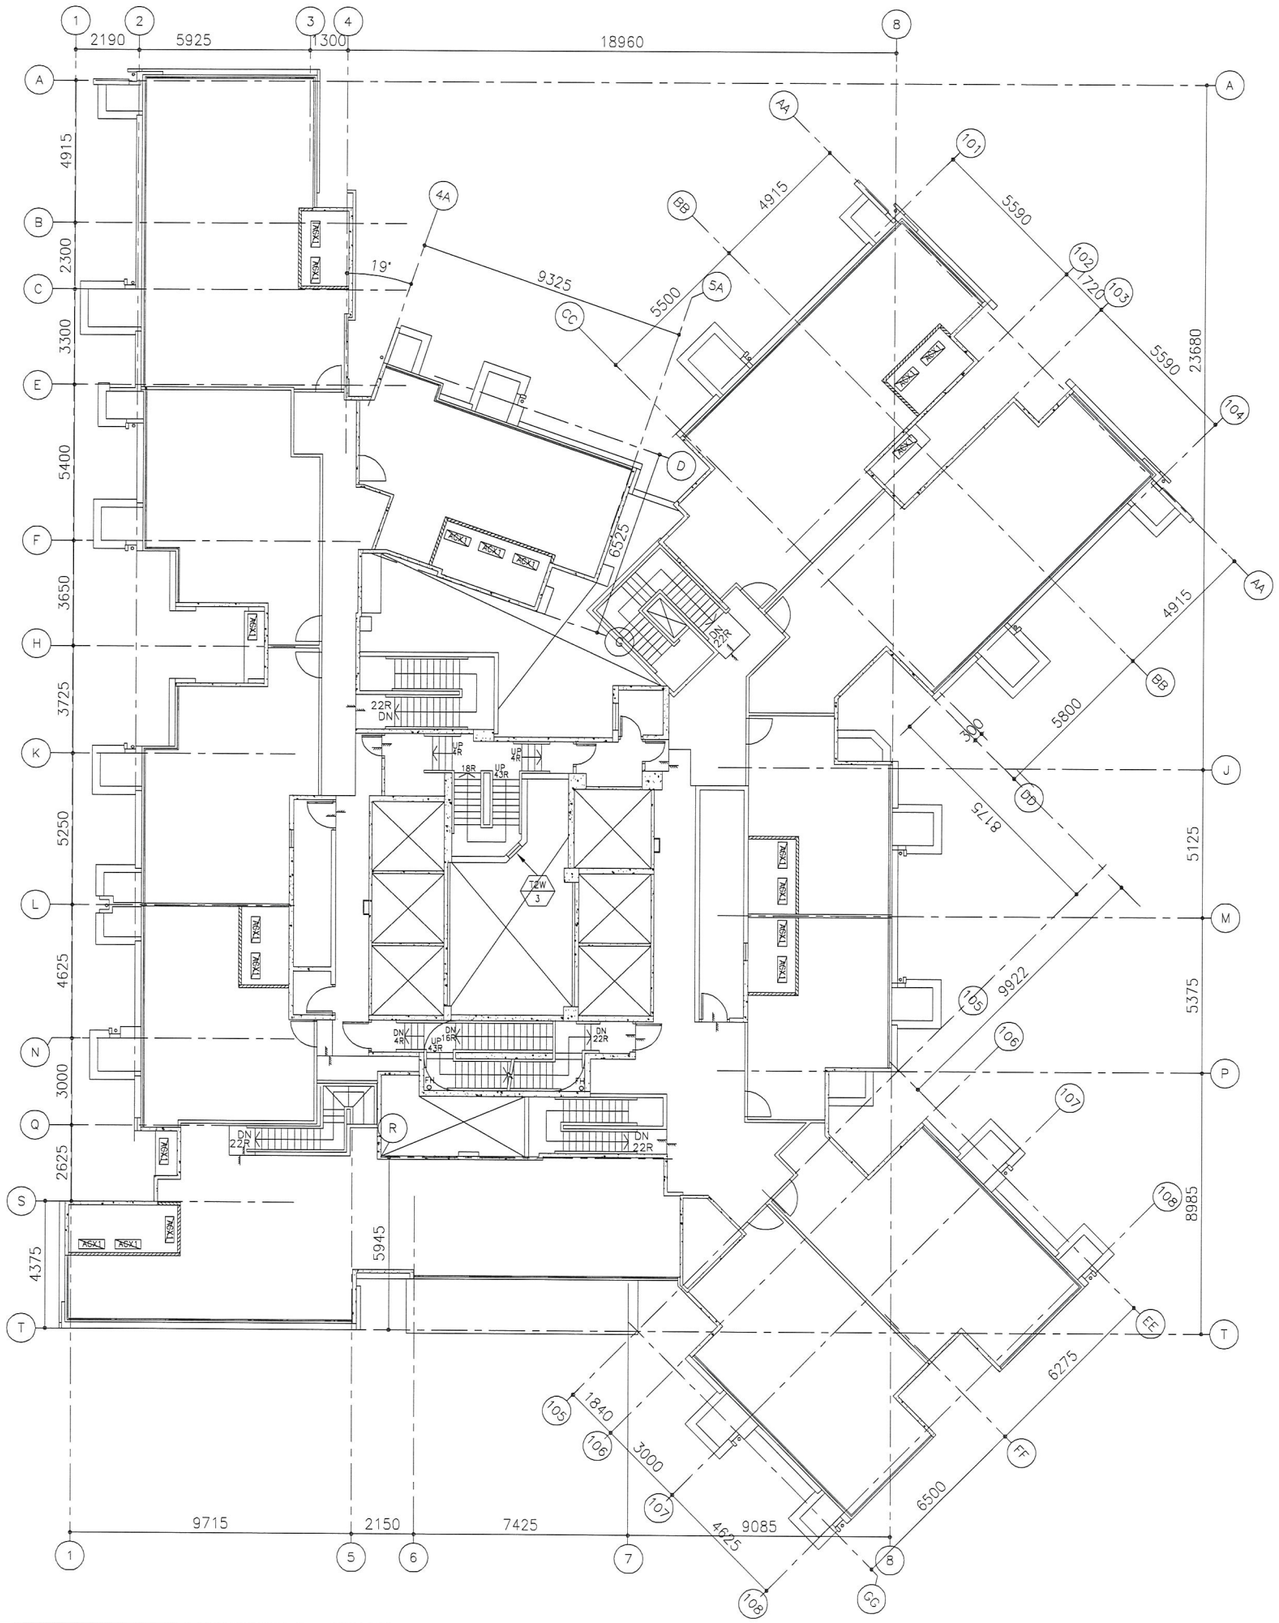

T2 – ROOR PLAN

B.D. REF :

CLIENT :
信和置業有限公司
Sino Land Company Limited

ARCHITECT :
WONG TUNG & PARTNERS LIMITED
ARCHITECTS & PLANNERS

MAIN CONTRACTOR :
CR Construction Company Limited

STRUCTURAL ENGINEER :

FACADE CONSULTANT:

NOTE :
1. ALL DIMENSIONS ARE IN mm.
2. ALL ELEVATIONS ARE VIEWED FROM OUTSIDE.
3. ALL DIMENSIONS TO BE VERIFIED ON SITE BEFORE FABRICATION.

LEGEND :
X1 — DETAIL MARK NO.
X001 — REFER SHEET NO.

1. F.F.L. -- FINISHED FLOOR LEVEL
2. S.F.L. -- STRUCTURAL FLOOR LEVEL
3. (78) -- REVERSED DETAIL

NO.	DATE	REVISED	BY

JOB NO. : J-837

PROJECT :
URA KWUN TONG TOWN CENTRE REDEVELOPMENT (AREA 2 & 3) AT NKIL 6514, KWUN TONG, KOWLOON

TITLE :
FULL PLAN LAYOUT
(FOR T2 ROOR PLAN)

DATE : 09-JUL-18 | SCALE : 1:200

DRAWN BY : Zeng | CHECKED BY : DW

美特鋁質有限公司
MIDI ALUMINIUM FABRICATOR LTD.
Units 6-8, Sunray Industrial Centre, 1/F
610 Cha Kwo Ling Road, Kowloon
Tel:23489211-4 Fax:(852)27727666

DWG NO. : J837-IW-3204 | REV. : -

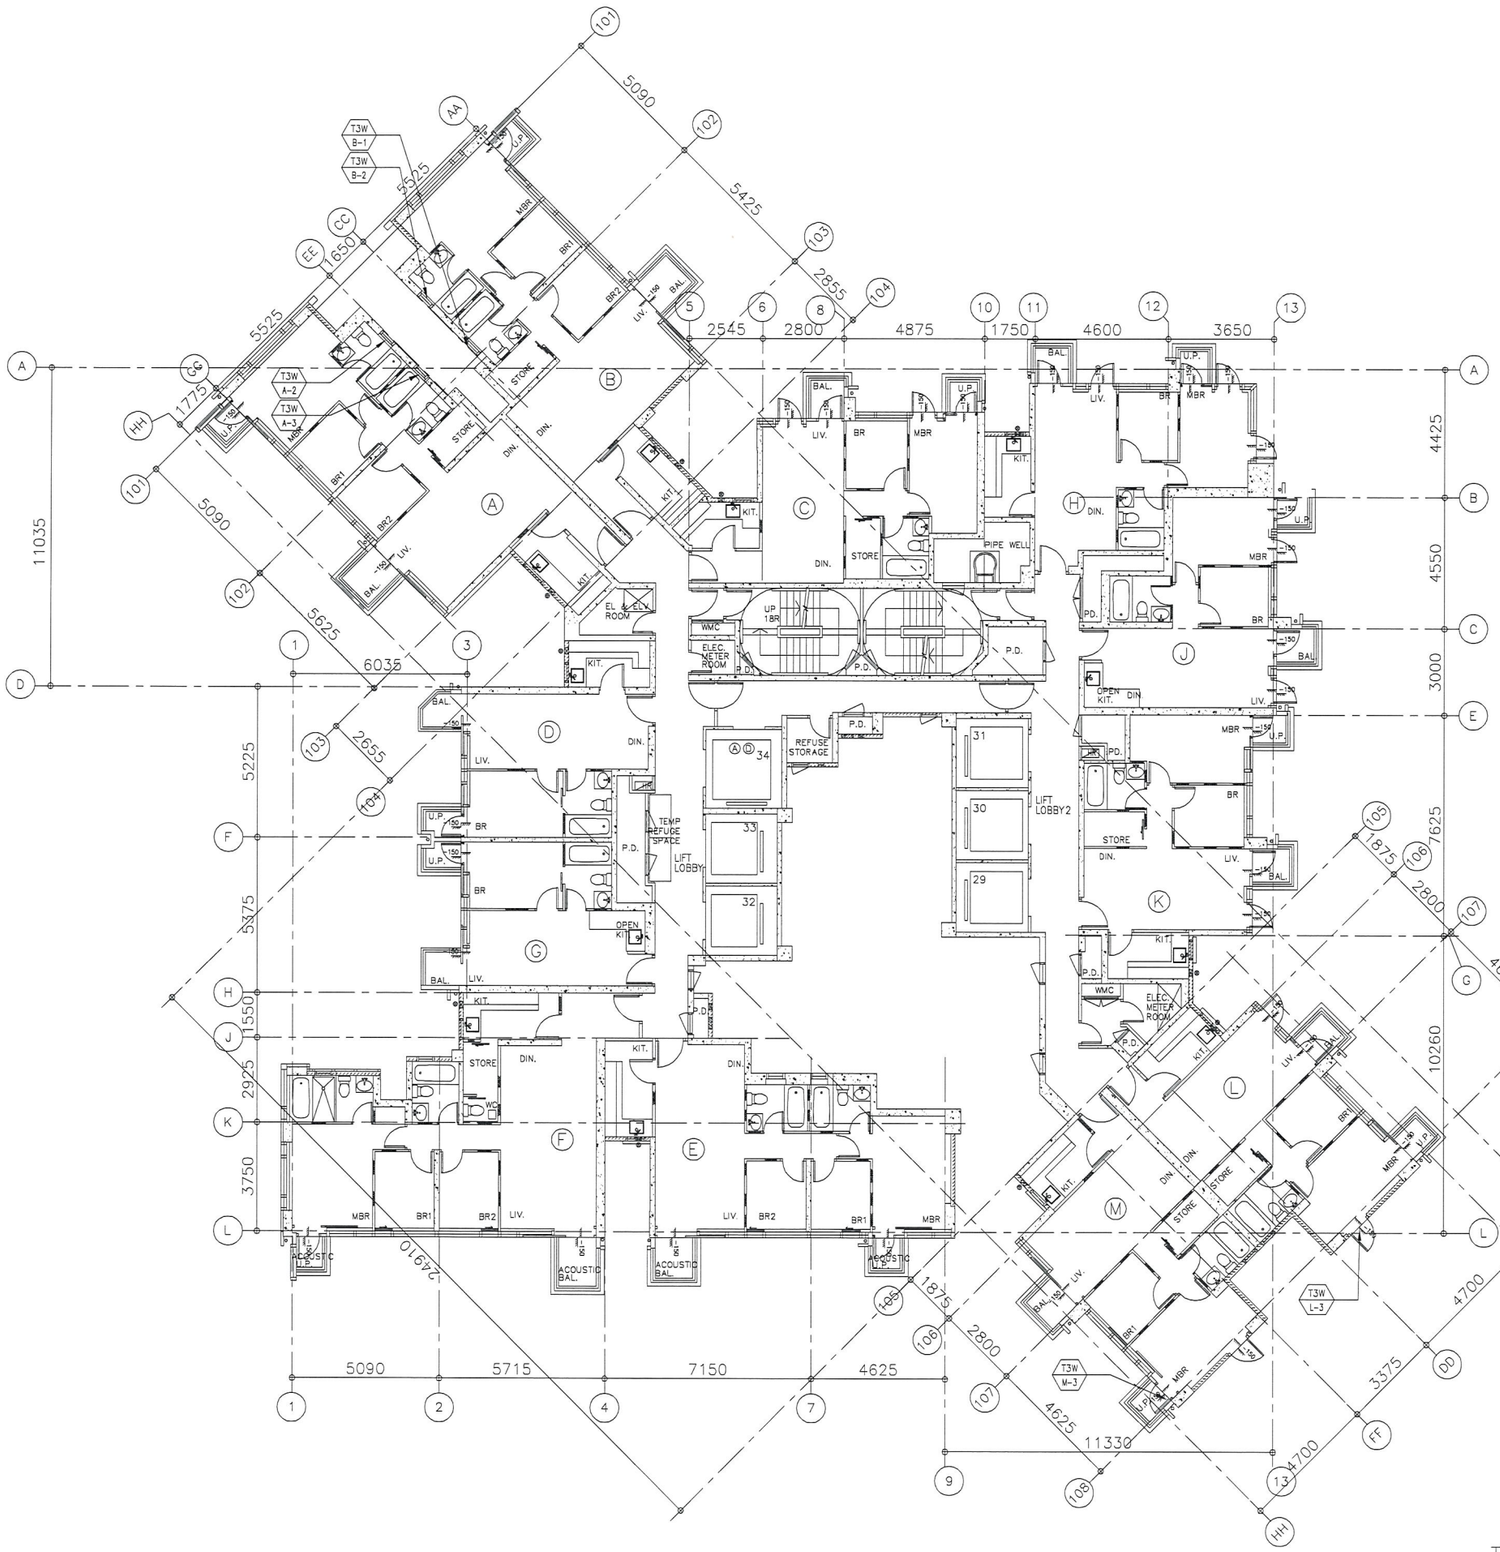

T3 – 6/F FLOOR PLAN

B.D. REF :

CLIENT :
信和置業有限公司
Sino Land Company Limited

ARCHITECT :
WONG TUNG & PARTNERS LIMITED
ARCHITECTS & PLANNERS

MAIN CONTRACTOR :
CR Construction Company Limited

STRUCTURAL ENGINEER :

FACADE CONSULTANT:

NOTE :
1. ALL DIMENSIONS ARE IN mm.
2. ALL ELEVATIONS ARE VIEWED FROM OUTSIDE.
3. ALL DIMENSIONS TO BE VERIFIED ON SITE BEFORE FABRICATION.

LEGEND :
X1 — DETAIL MARK NO.
X001 — REFER SHEET NO.

1. F.F.L. -- FINISHED FLOOR LEVEL
2. S.F.L. -- STRUCTURAL FLOOR LEVEL
3. (/R) -- REVERSED DETAIL

NO.	DATE	REVISED	BY

JOB NO. : J-837

PROJECT :
URA KWUN TONG TOWN CENTRE REDEVELOPMENT (AREA 2 & 3) AT NKIL 6514, KWUN TONG, KOWLOON

TITLE :
FULL PLAN LAYOUT
(FOR T3 6/F FLOOR PLAN)

DATE : 09-JUL-18	SCALE : 1:200
DRAWN BY : Zeng	CHECKED BY : DW

美特鋁質有限公司
MIDI ALUMINIUM FABRICATOR LTD.
Units 6-8, Sunray Industrial Centre, 1/F
610 Cha Kwo Ling Road, Kowloon
Tel:23489211-4 Fax:(852)27727666

DWG NO. : J837-IW-3301 | REV. : -

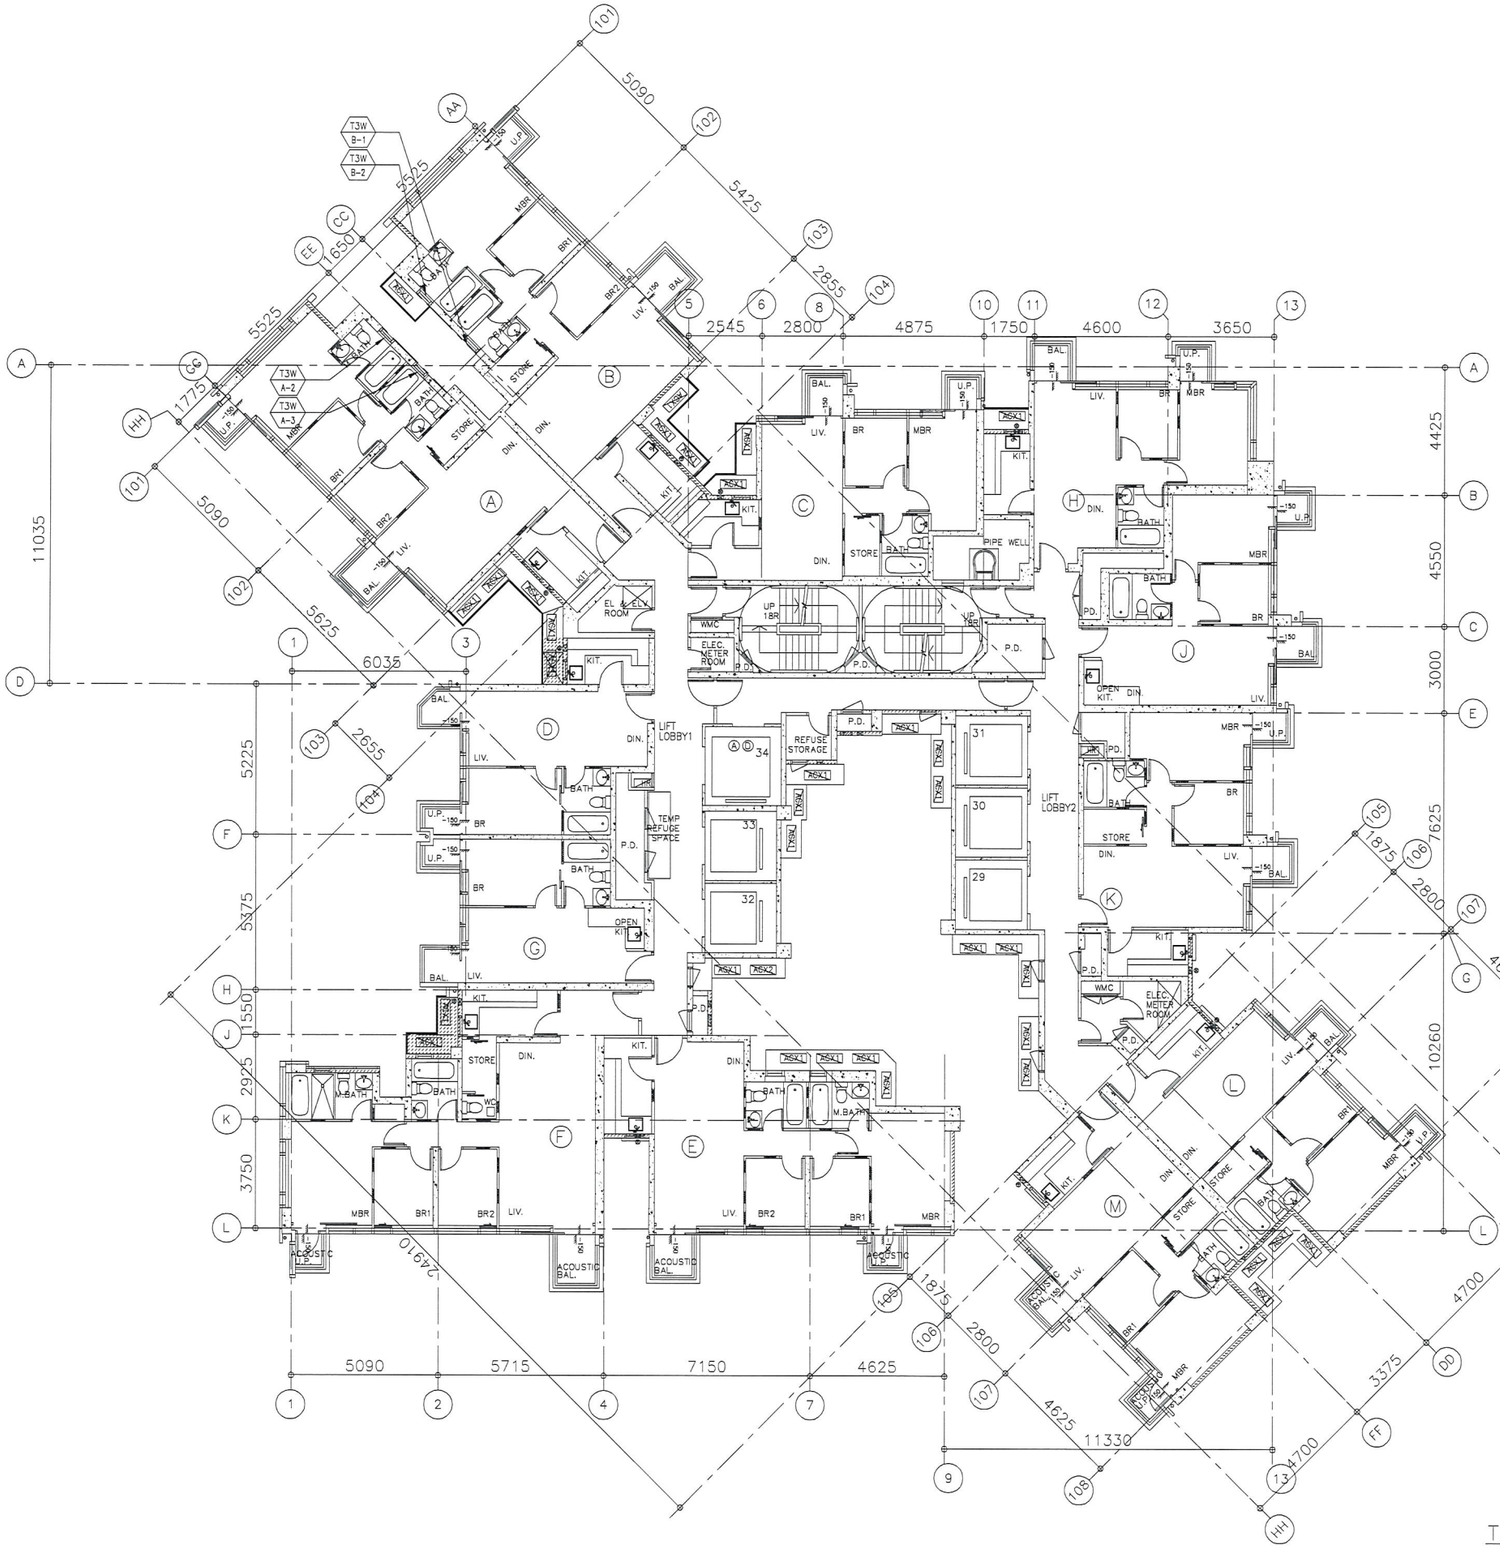

T3 – TYPICAL FLOOR PLAN

7/F – 26/F 28/F – 51/F (39 STOREYS)
(FLOOR NOS. 13, 14, 24, 34, 44 NOT USED.)

B.D. REF :

CLIENT :
信和置業有限公司
Sino Land Company Limited

ARCHITECT :
WONG TUNG & PARTNERS LIMITED
ARCHITECTS & PLANNERS

MAIN CONTRACTOR :
CR Construction Company Limited

STRUCTURAL ENGINEER :

FACADE CONSULTANT:

NOTE :
1. ALL DIMENSIONS ARE IN mm.
2. ALL ELEVATIONS ARE VIEWED FROM OUTSIDE.
3. ALL DIMENSIONS TO BE VERIFIED ON SITE BEFORE FABRICATION.

LEGEND :
X1 — DETAIL MARK NO.
X001 — REFER SHEET NO.

1. F.F.L. -- FINISHED FLOOR LEVEL
2. S.F.L. -- STRUCTURAL FLOOR LEVEL
3. (/R) -- REVERSED DETAIL

NO.	DATE	REVISED	BY

JOB NO. : J-837

PROJECT :
URA KWUN TONG TOWN CENTRE REDEVELOPMENT (AREA 2 & 3) AT NKIL 6514, KWUN TONG, KOWLOON

TITLE :
FULL PLAN LAYOUT
(FOR T3 TYPICAL FLOOR PLAN)

DATE : 09-JUL-18	SCALE : 1:200
DRAWN BY : Zeng	CHECKED BY : DW

美特鋁質有限公司
MIDI ALUMINIUM FABRICATOR LTD.
Units 6-8, Sunray Industrial Centre, 1/F
610 Cha Kwo Ling Road, Kowloon
Tel:23489211-4 Fax:(852)27727666

DWG NO. : J837-IW-3302	REV. : -

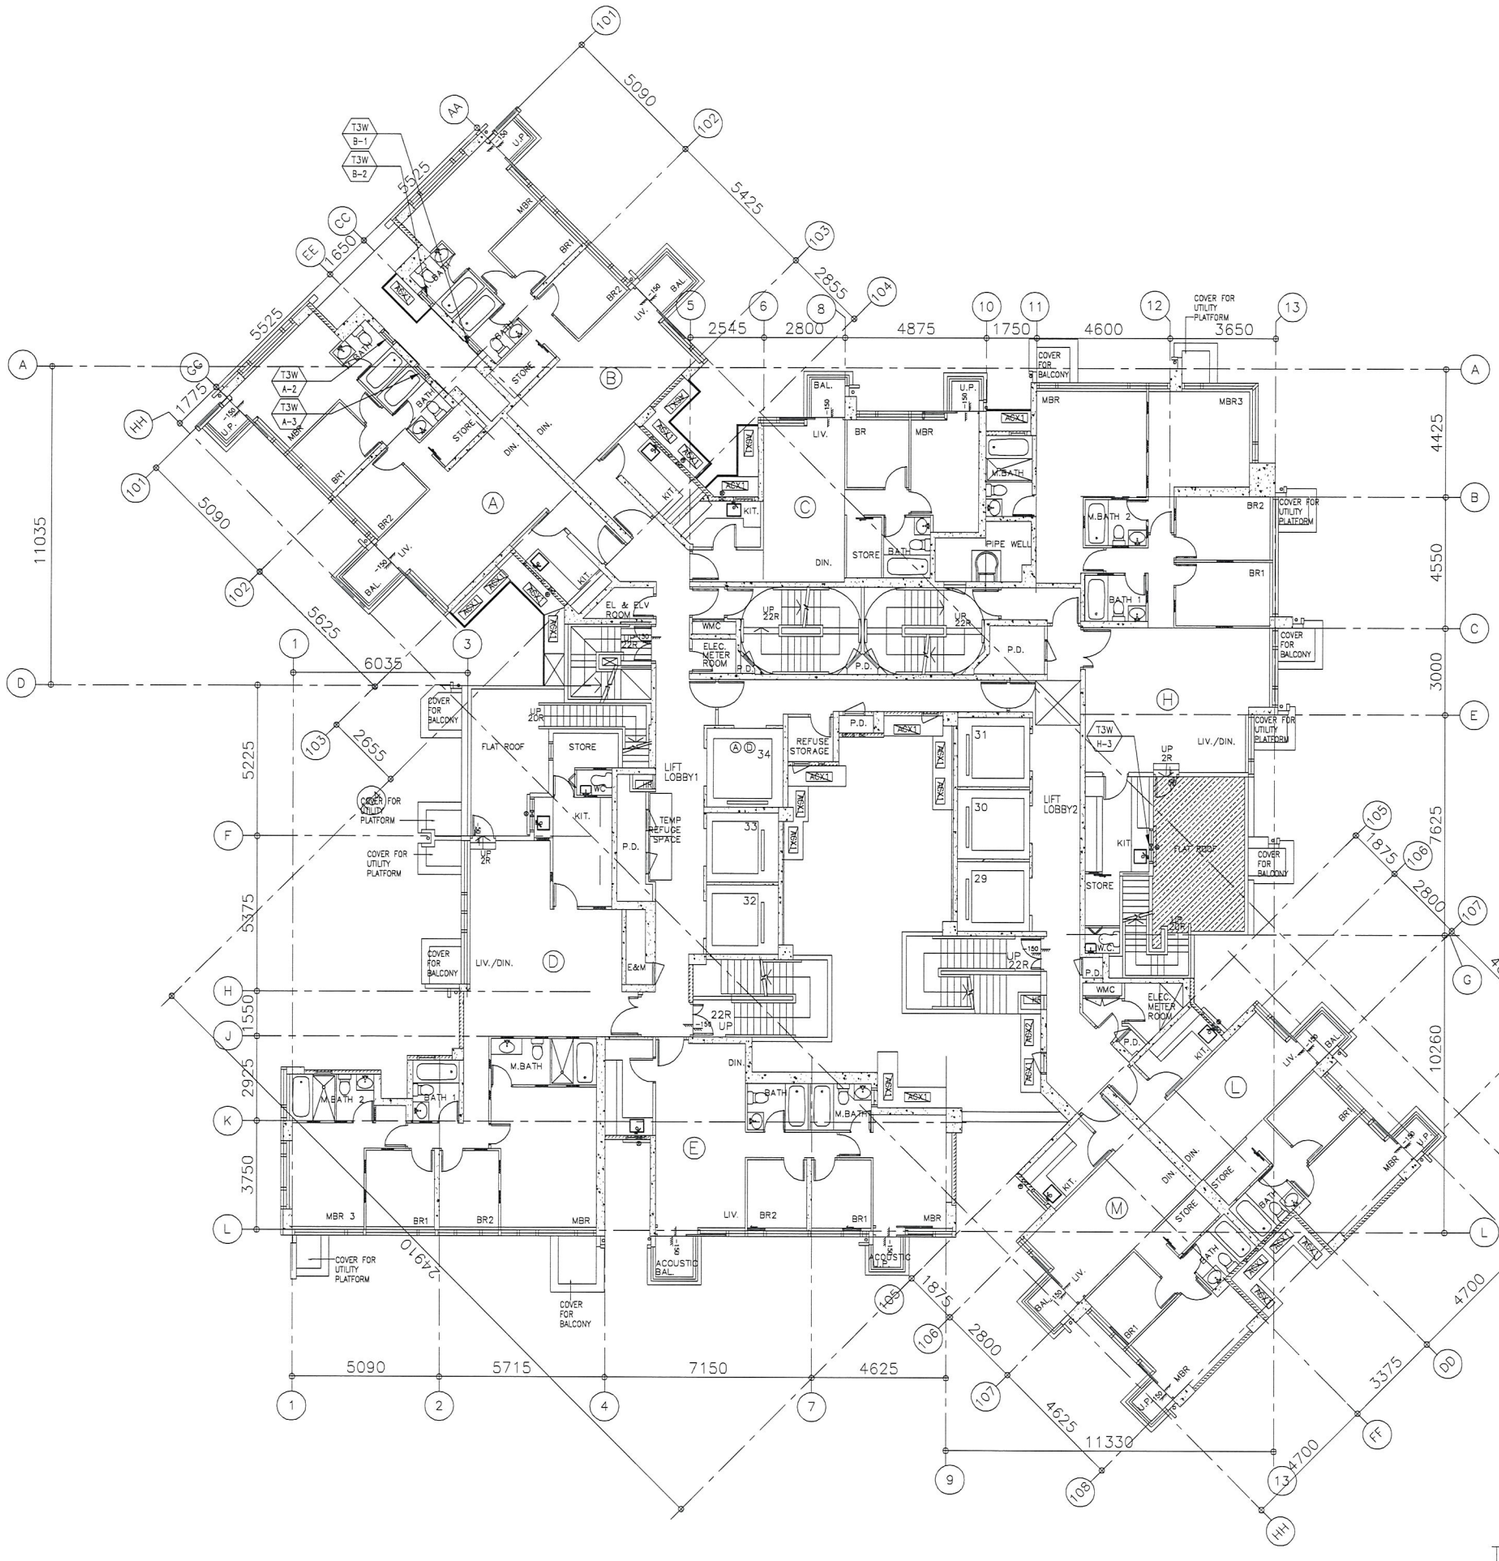

T3 – 52/F FLOOR PLAN

B.D. REF :

CLIENT :
信和置業有限公司
Sino Land Company Limited

ARCHITECT :
WONG TUNG & PARTNERS LIMITED
ARCHITECTS & PLANNERS

MAIN CONTRACTOR :
CR Construction Company Limited

STRUCTURAL ENGINEER :

FACADE CONSULTANT:

NOTE :
1. ALL DIMENSIONS ARE IN mm.
2. ALL ELEVATIONS ARE VIEWED FROM OUTSIDE.
3. ALL DIMENSIONS TO BE VERIFIED ON SITE BEFORE FABRICATION.

LEGEND :
X1 — DETAIL MARK NO.
X001 — REFER SHEET NO.

1. F.F.L. -- FINISHED FLOOR LEVEL
2. S.F.L. -- STRUCTURAL FLOOR LEVEL
3. (/R) -- REVERSED DETAIL

NO.	DATE	REVISED	BY

JOB NO. : J-837

PROJECT :
URA KWUN TONG TOWN CENTRE REDEVELOPMENT (AREA 2 & 3) AT NKIL 6514, KWUN TONG, KOWLOON

TITLE :
FULL PLAN LAYOUT
(FOR T3 52/F FLOOR PLAN)

DATE : 09-JUL-18	SCALE : 1:200
DRAWN BY : Zeng	CHECKED BY : DW

美特鋁質有限公司
MIDI ALUMINIUM FABRICATOR LTD.
Units 6-8, Sunray Industrial Centre, 1/F
610 Cha Kwo Ling Road, Kowloon
Tel:23489211-4 Fax:(852)27727666

DWG NO. : J837-IW-3303 | REV. : –

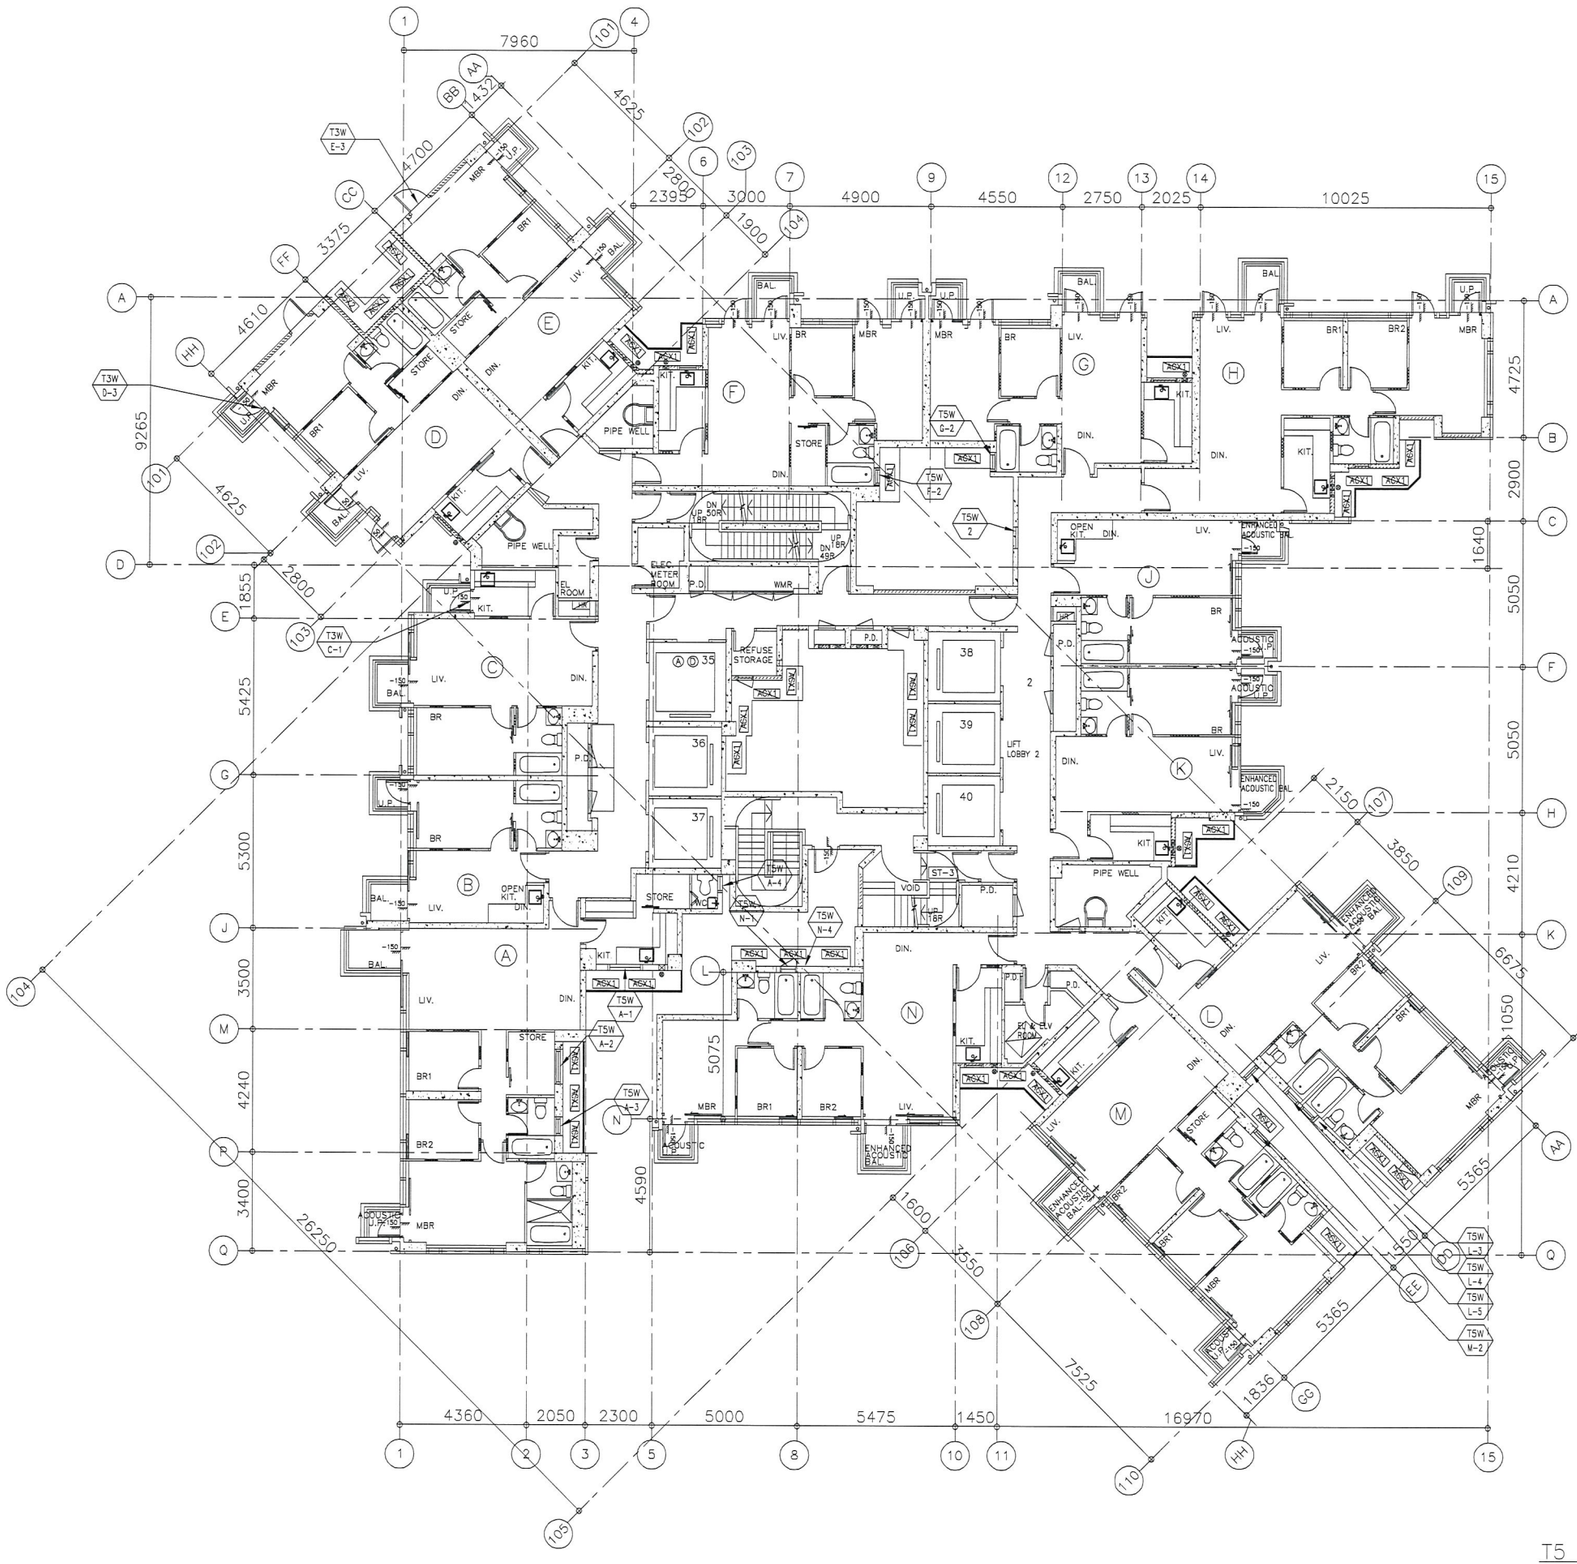

T5 – 6/F FLOOR PLAN

B.D. REF :

CLIENT :
信和置業有限公司
Sino Land Company Limited

ARCHITECT :
WONG TUNG & PARTNERS LIMITED
ARCHITECTS & PLANNERS

MAIN CONTRACTOR :
CR Construction Company Limited

STRUCTURAL ENGINEER :

FACADE CONSULTANT:

NOTE :
1. ALL DIMENSIONS ARE IN mm.
2. ALL ELEVATIONS ARE VIEWED FROM OUTSIDE.
3. ALL DIMENSIONS TO BE VERIFIED ON SITE BEFORE FABRICATION.

LEGEND :
X1 — DETAIL MARK NO.
X001 — REFER SHEET NO.

1. F.F.L. -- FINISHED FLOOR LEVEL
2. S.F.L. -- STRUCTURAL FLOOR LEVEL
3. /R -- REVERSED DETAIL

NO.	DATE	REVISED	BY

JOB NO. : J-837

PROJECT :
URA KWUN TONG TOWN CENTRE REDEVELOPMENT (AREA 2 & 3) AT NKIL 6514, KWUN TONG, KOWLOON

TITLE :
FULL PLAN LAYOUT
(FOR T5 6/F FLOOR PLAN)

DATE : 09-JUL-18 | SCALE : 1:200

DRAWN BY : Zeng | CHECKED BY : DW

美特鋁質有限公司
MIDI ALUMINIUM FABRICATOR LTD.
Units 6-8, Sunray Industrial Centre, 1/F
610 Cha Kwo Ling Road, Kowloon
Tel:23489211-4 Fax:(852)27727666

DWG NO. : J837-IW-3501 | REV. : -

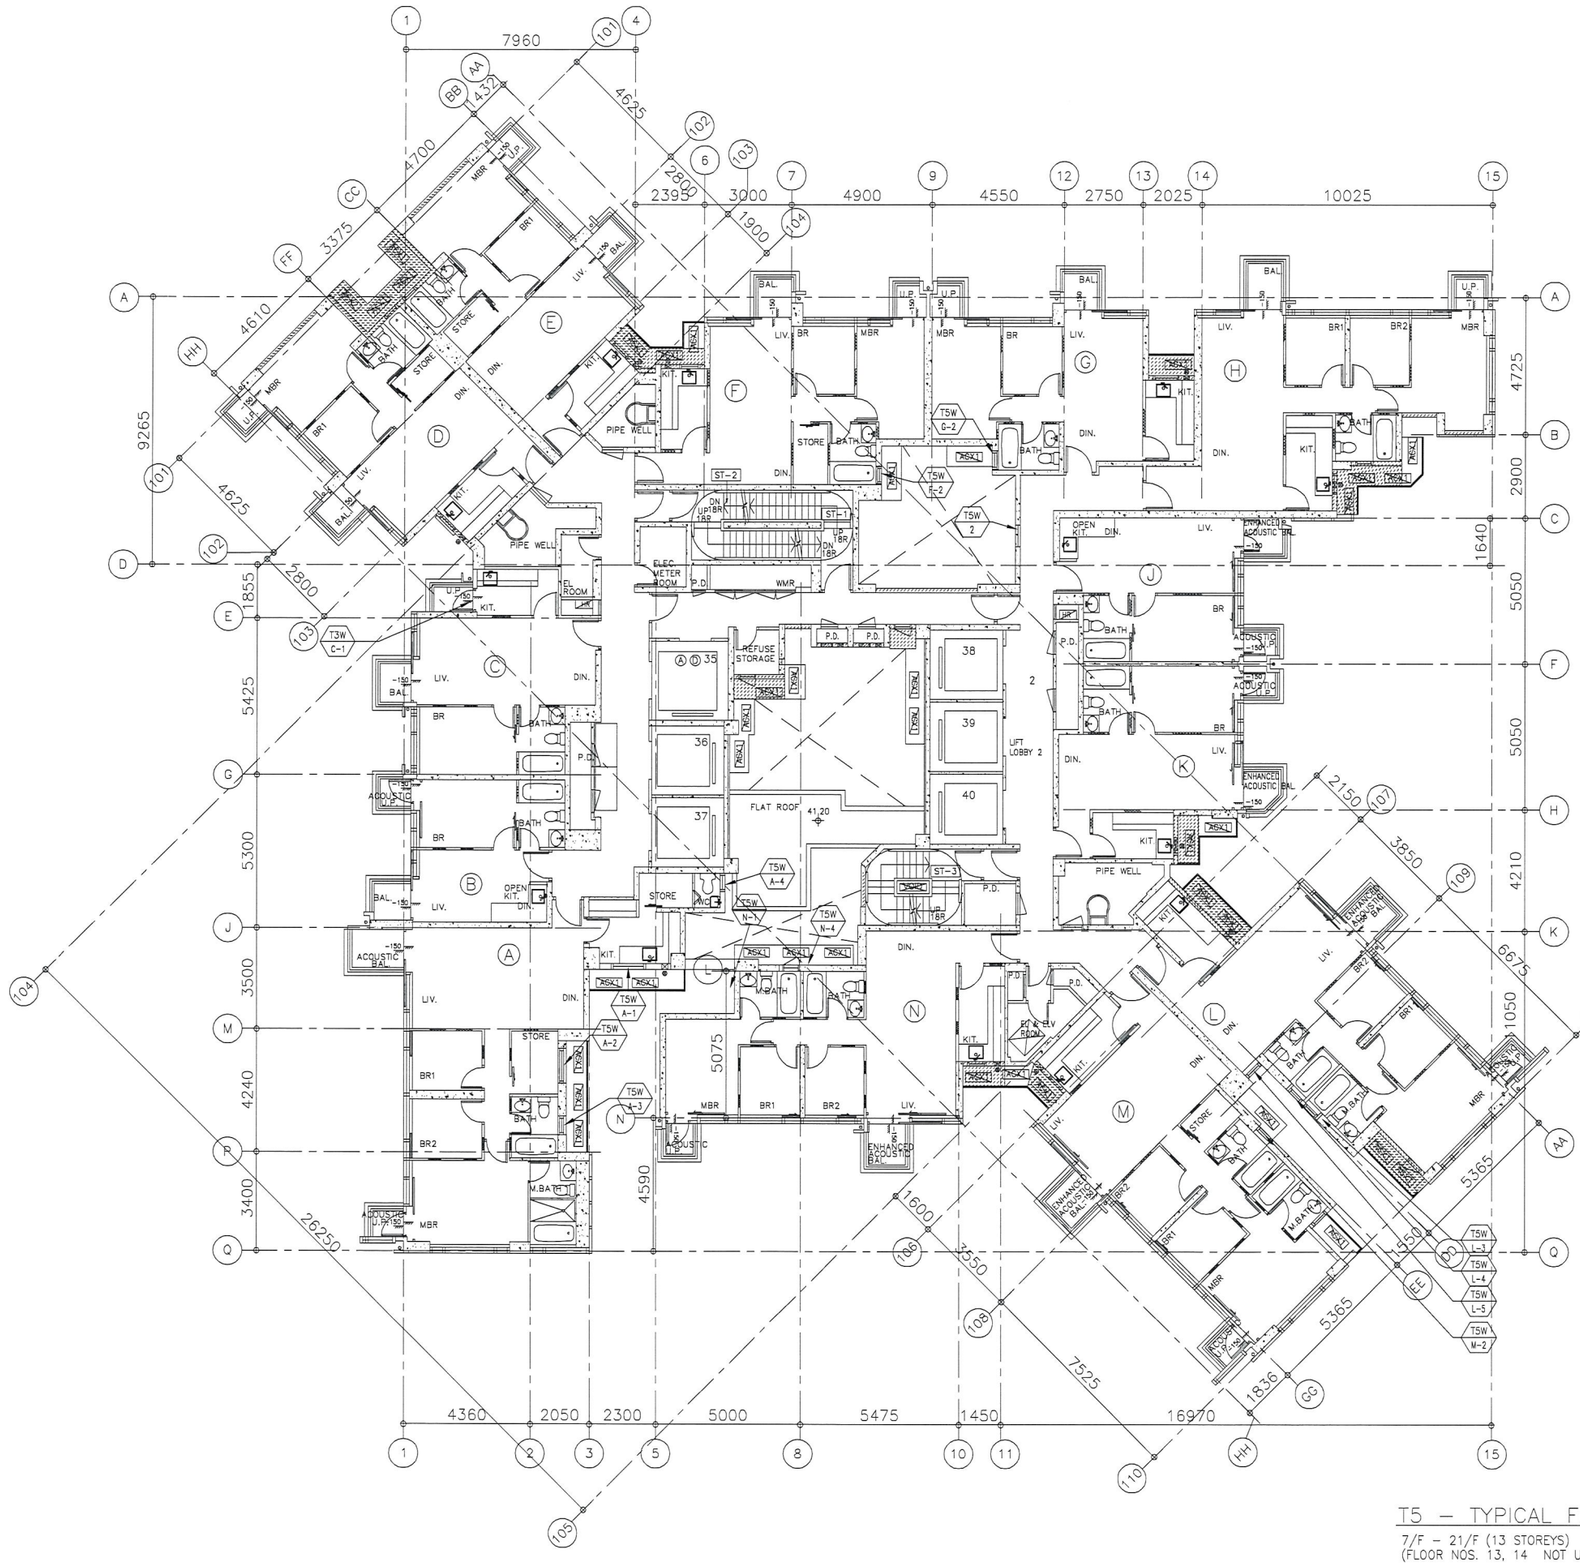

T5 – TYPICAL FLOOR PLAN (LOW ZONE)

7/F – 21/F (13 STOREYS)
(FLOOR NOS. 13, 14 NOT USED.)

B.D. REF :

CLIENT :
信和置業有限公司
Sino Land Company Limited

ARCHITECT :
WONG TUNG & PARTNERS LIMITED
ARCHITECTS & PLANNERS

MAIN CONTRACTOR :
CR Construction Company Limited

STRUCTURAL ENGINEER :

FACADE CONSULTANT:

NOTE :
1. ALL DIMENSIONS ARE IN mm.
2. ALL ELEVATIONS ARE VIEWED FROM OUTSIDE.
3. ALL DIMENSIONS TO BE VERIFIED ON SITE BEFORE FABRICATION.

LEGEND :
X1 — DETAIL MARK NO.
X001 — REFER SHEET NO.

1. F.F.L. -- FINISHED FLOOR LEVEL
2. S.F.L. -- STRUCTURAL FLOOR LEVEL
3. /R -- REVERSED DETAIL

NO.	DATE	REVISED	BY

JOB NO. : J–837

PROJECT :
URA KWUN TONG TOWN CENTRE REDEVELOPMENT (AREA 2 & 3) AT NKIL 6514, KWUN TONG, KOWLOON

TITLE :
FULL PLAN LAYOUT
(FOR T5 TYPICAL FLOOR PLAN)

DATE : 09–JUL–18	SCALE : 1:200
DRAWN BY : Zeng	CHECKED BY : DW

美特鋁質有限公司
MIDI ALUMINIUM FABRICATOR LTD.
Units 6–8, Sunray Industrial Centre, 1/F
610 Cha Kwo Ling Road, Kowloon
Tel:23489211–4 Fax:(852)27727666

DWG NO. : J837–IW–3502 | REV. : –

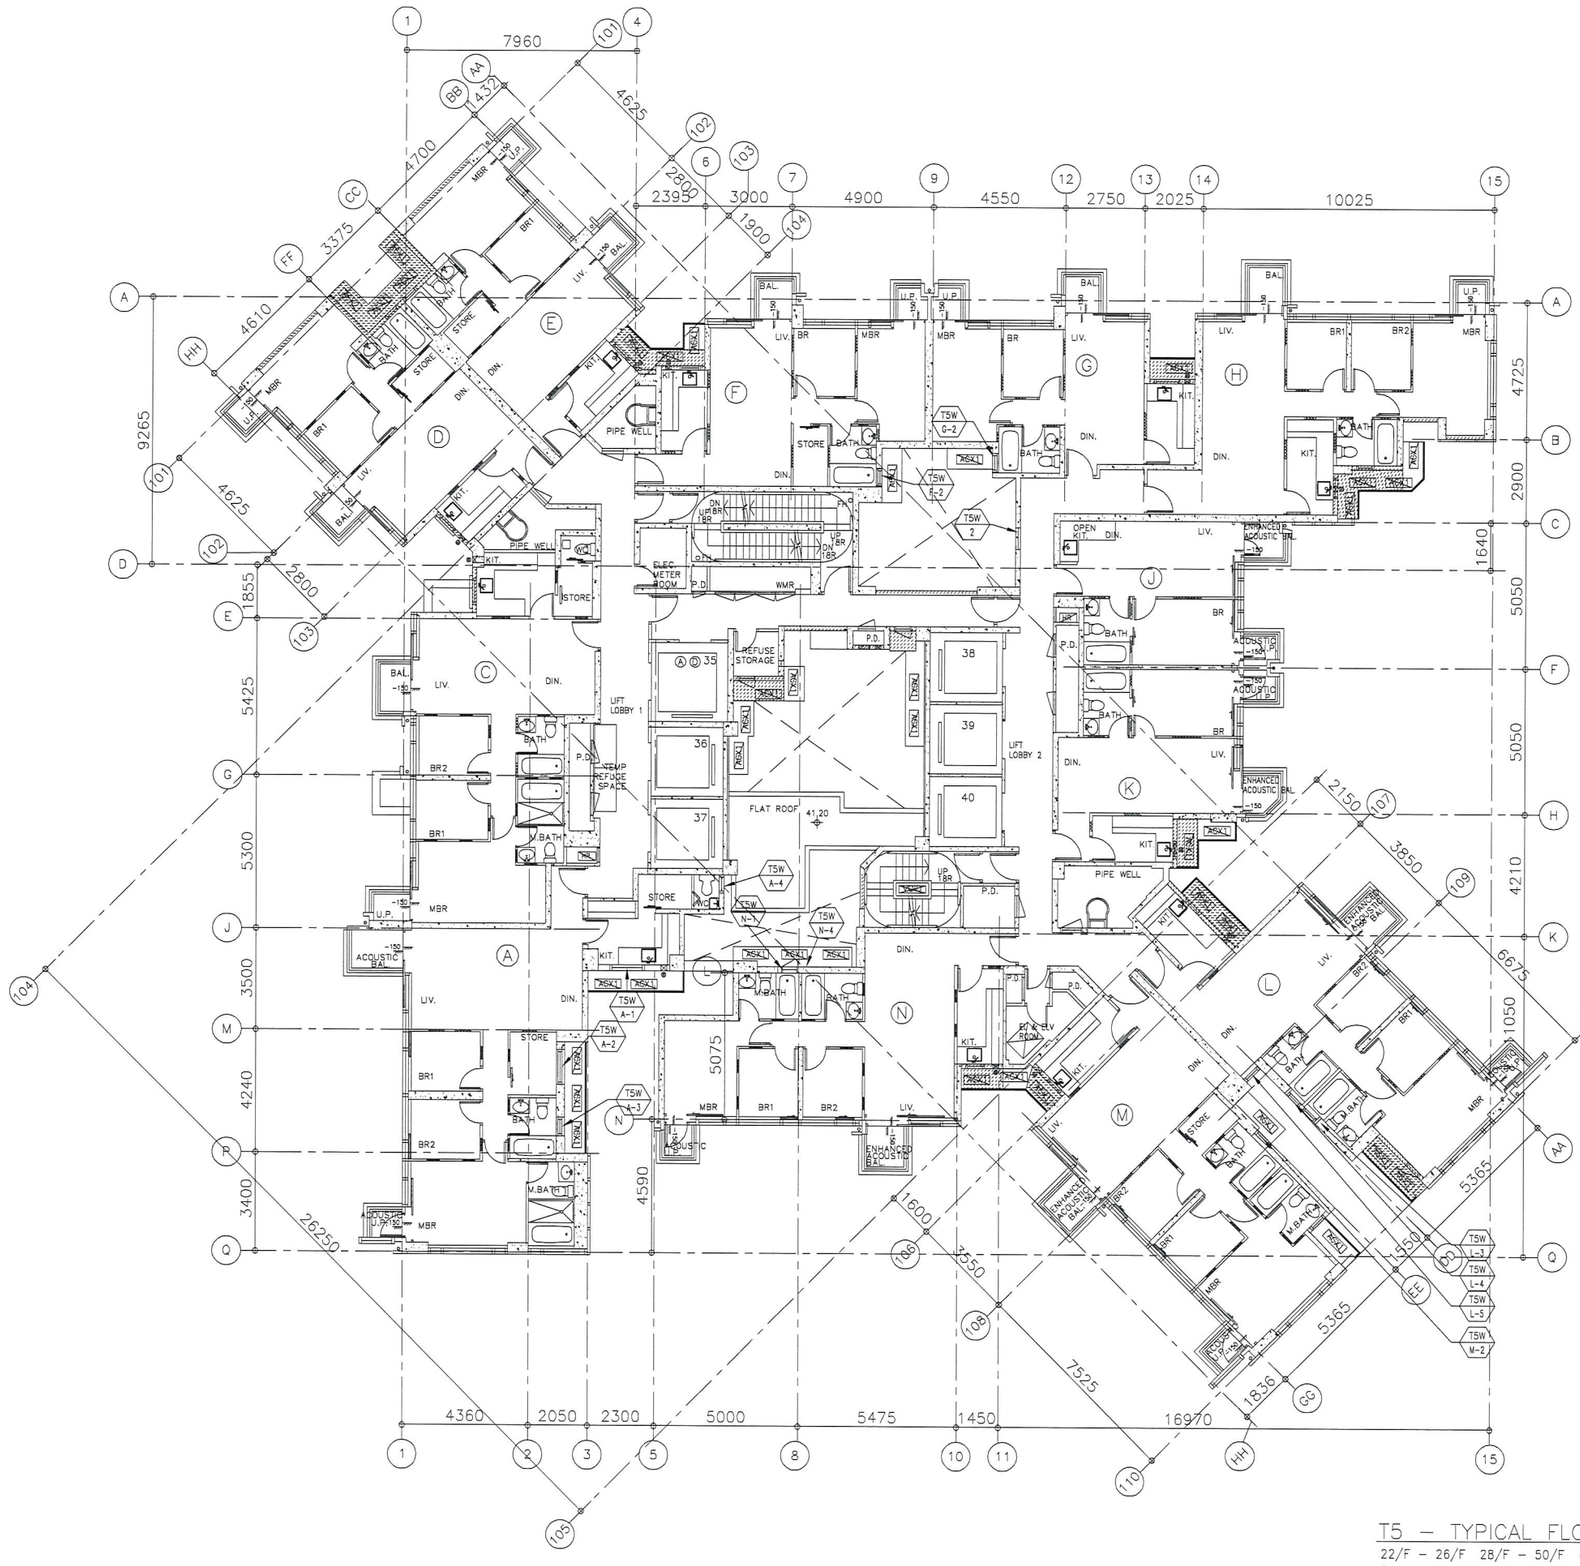

T5 – TYPICAL FLOOR PLAN (HIGH ZONE)

22/F – 26/F 28/F – 50/F (25 STOREYS)

(FLOOR NOS. 24, 34, 44 NOT USED.)

B.D. REF :

CLIENT :

信和置業有限公司
Sino Land Company Limited

ARCHITECT :

WONG TUNG & PARTNERS LIMITED
ARCHITECTS & PLANNERS

MAIN CONTRACTOR :

CR Construction Company Limited

STRUCTURAL ENGINEER :

FACADE CONSULTANT:

NOTE :

1. ALL DIMENSIONS ARE IN mm.
2. ALL ELEVATIONS ARE VIEWED FROM OUTSIDE.
3. ALL DIMENSIONS TO BE VERIFIED ON SITE BEFORE FABRICATION.

LEGEND :

X1 — DETAIL MARK NO.
X001 — REFER SHEET NO.

1. F.F.L. -- FINISHED FLOOR LEVEL
2. S.F.L. -- STRUCTURAL FLOOR LEVEL
3. (R) -- REVERSED DETAIL

NO.	DATE	REVISED	BY

JOB NO. : J-837

PROJECT :
URA KWUN TONG TOWN CENTRE REDEVELOPMENT (AREA 2 & 3) AT NKIL 6514, KWUN TONG, KOWLOON

TITLE :
FULL PLAN LAYOUT
(FOR T5 50/F FLOOR PLAN)

DATE : 09-JUL-18	SCALE : 1:200
DRAWN BY : Zeng	CHECKED BY : DW

美特鋁質有限公司
MIDI ALUMINIUM FABRICATOR LTD.
Units 6-8, Sunray Industrial Centre, 1/F
610 Cha Kwo Ling Road, Kowloon
Tel:23489211-4 Fax:(852)27727666

DWG NO. : J837-IW-3503 | REV. : –

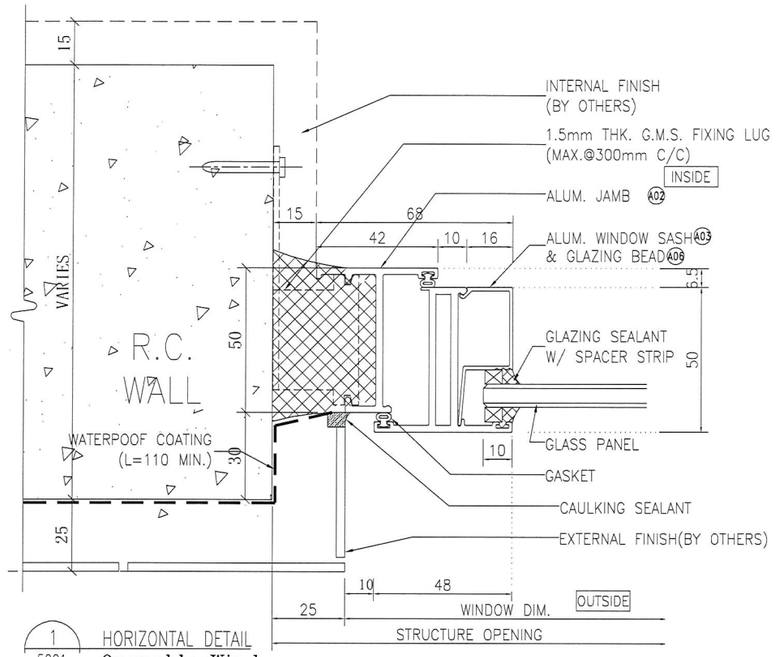

1 / 5001 HORIZONTAL DETAIL
Openable Window
tiles finish

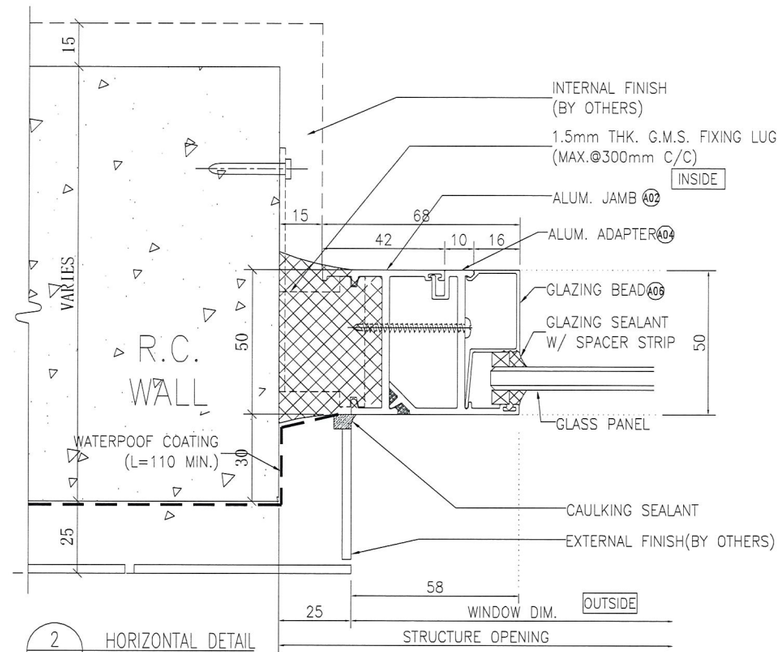

2 / 5001 HORIZONTAL DETAIL
Fixed Window

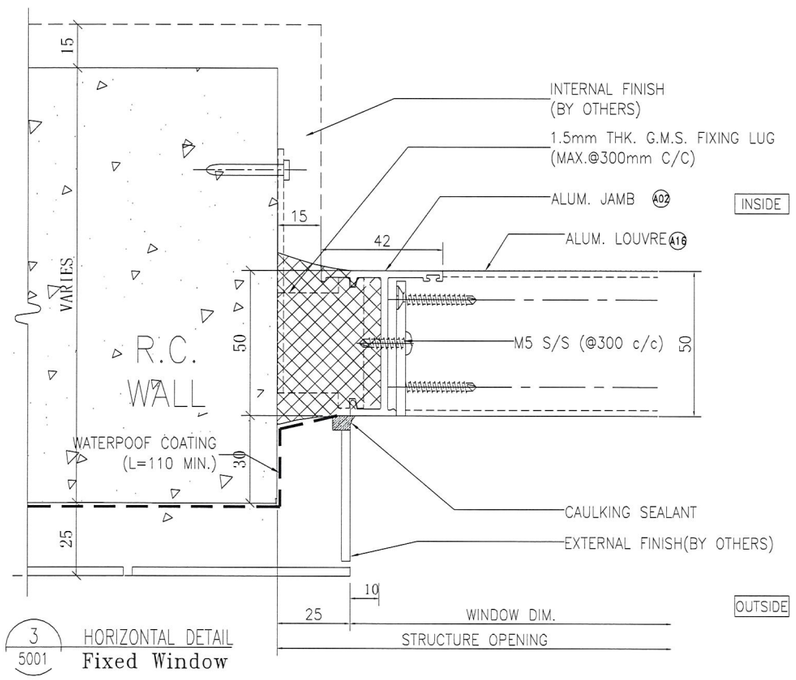

3 / 5001 HORIZONTAL DETAIL
Fixed Window

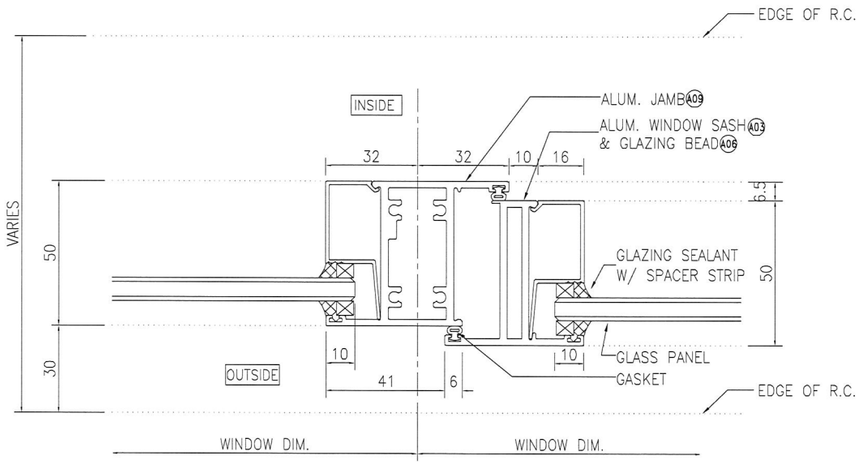

4 / 5001 HORIZONTAL DETAIL
Mullion Of Fixed Window
And Openable Window

B.D. REF :

CLIENT :
信和置業有限公司
Sino Land Company Limited

ARCHITECT :
WONG TUNG & PARTNERS LIMITED
ARCHITECTS & PLANNERS

MAIN CONTRACTOR :
CR Construction Company Limited

STRUCTURAL ENGINEER :
AECOM

FACADE CONSULTANT:

NOTE :
1. ALL DIMENSIONS ARE IN mm.
2. ALL ELEVATIONS ARE VIEWED FROM OUTSIDE.
3. ALL DIMENSIONS TO BE VERIFIED ON SITE BEFORE FABRICATION.

LEGEND :
X1 — DETAIL MARK NO.
X001 — REFER SHEET NO.
1. F.F.L. -- FINISHED FLOOR LEVEL
2. S.F.L. -- STRUCTURAL FLOOR LEVEL
3. /R -- REVERSED DETAIL

NO.	DATE	REVISED	BY

JOB NO. : J-837

PROJECT :
URA KWUN TONG TOWN CENTRE
REDEVELOPMENT (AREA 2 & 3) AT
NKIL 6514, KWUN TONG, KOWLOON

TITLE :
TYPICAL DETAIL FOR
IN-SITU ALUM. WINDOW

DATE : 09-JUL-18 | SCALE : 1:2

DRAWN BY : Zeng | CHECKED BY : DW

美特鋁質有限公司
MIDI ALUMINIUM FABRICATOR LTD.
Units 6-8, Sunray Industrial Centre, 1/F
610 Cha Kwo Ling Road, Kowloon
Tel:23489211-4 Fax:(852)27727666

DWG NO. : J837- IW-5001 | REV. : -

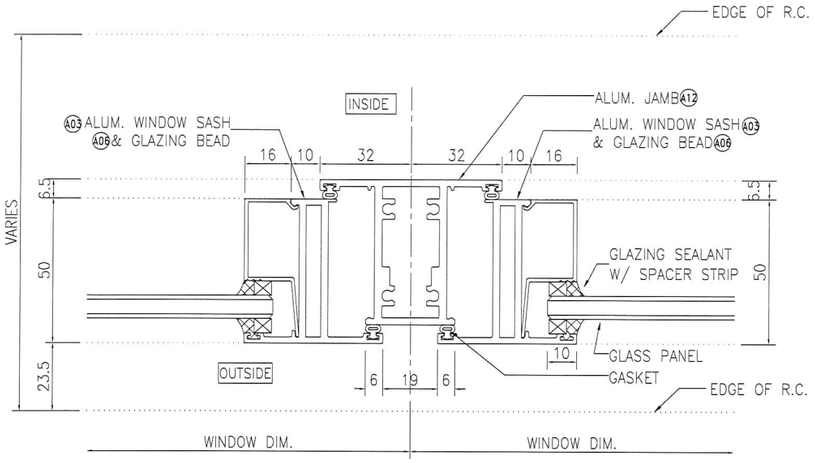

1 / 5002 HORIZONTAL DETAIL
Mullion Of Fixed Window
And Openable Window

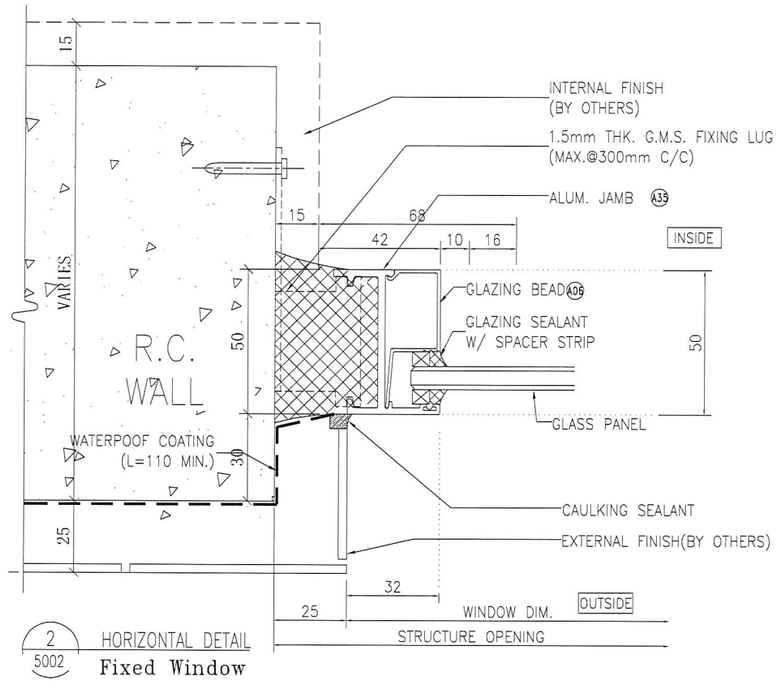

2 / 5002 HORIZONTAL DETAIL
Fixed Window

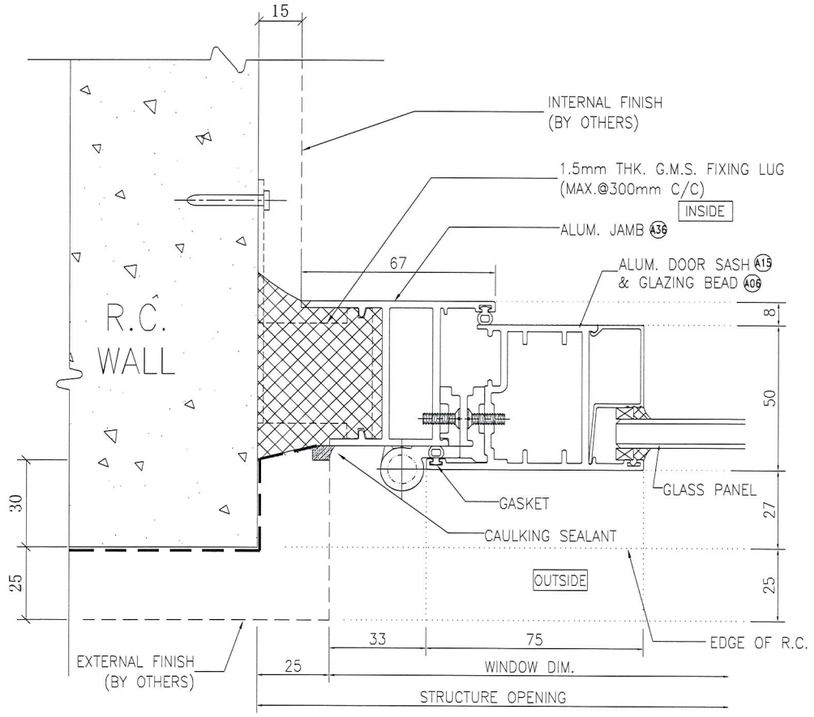

3 / 5002 HORIZONTAL DETAIL
Openable Door

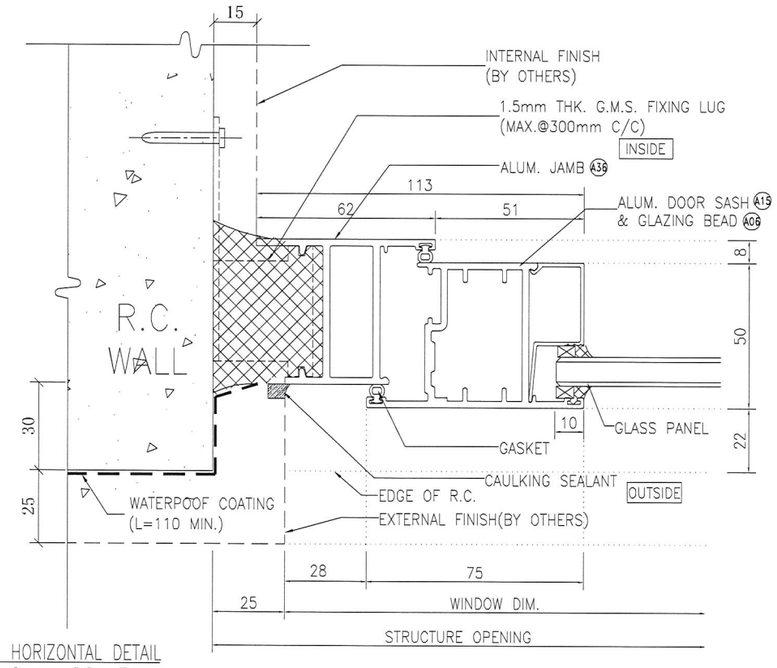

4 / 5002 HORIZONTAL DETAIL
Openable Door

B.D. REF :

CLIENT :
信和置業有限公司
Sino Land Company Limited

ARCHITECT :
WONG TUNG & PARTNERS LIMITED
ARCHITECTS & PLANNERS

MAIN CONTRACTOR :
CR Construction Company Limited

STRUCTURAL ENGINEER :
AECOM

FACADE CONSULTANT:

NOTE :
1. ALL DIMENSIONS ARE IN mm.
2. ALL ELEVATIONS ARE VIEWED FROM OUTSIDE.
3. ALL DIMENSIONS TO BE VERIFIED ON SITE BEFORE FABRICATION.

LEGEND :
X1 — DETAIL MARK NO.
X001 — REFER SHEET NO.

1. F.F.L. -- FINISHED FLOOR LEVEL
2. S.F.L. -- STRUCTURAL FLOOR LEVEL
3. /R -- REVERSED DETAIL

NO.	DATE	REVISED	BY

JOB NO. : J-837

PROJECT :
URA KWUN TONG TOWN CENTRE
REDEVELOPMENT (AREA 2 & 3) AT
NKIL 6514, KWUN TONG, KOWLOON

TITLE :
TYPICAL DETAIL FOR
IN-SITU ALUM. WINDOW

DATE : 09-JUL-18 | SCALE : 1:2

DRAWN BY : Zeng | CHECKED BY : DW

美特鋁質有限公司
MIDI ALUMINIUM FABRICATOR LTD.
Units 6-8, Sunray Industrial Centre, 1/F
610 Cha Kwo Ling Road, Kowloon
Tel:23489211-4 Fax:(852)27727666

DWG NO. : J837- IW-5002 | REV. : -

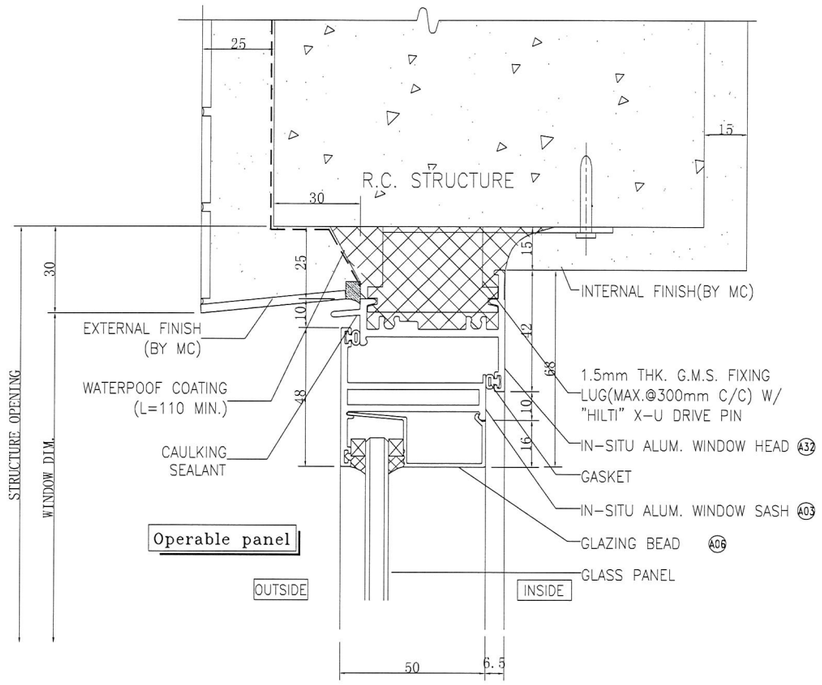

1 / 6001 VERTICAL DETAIL
tiles finish

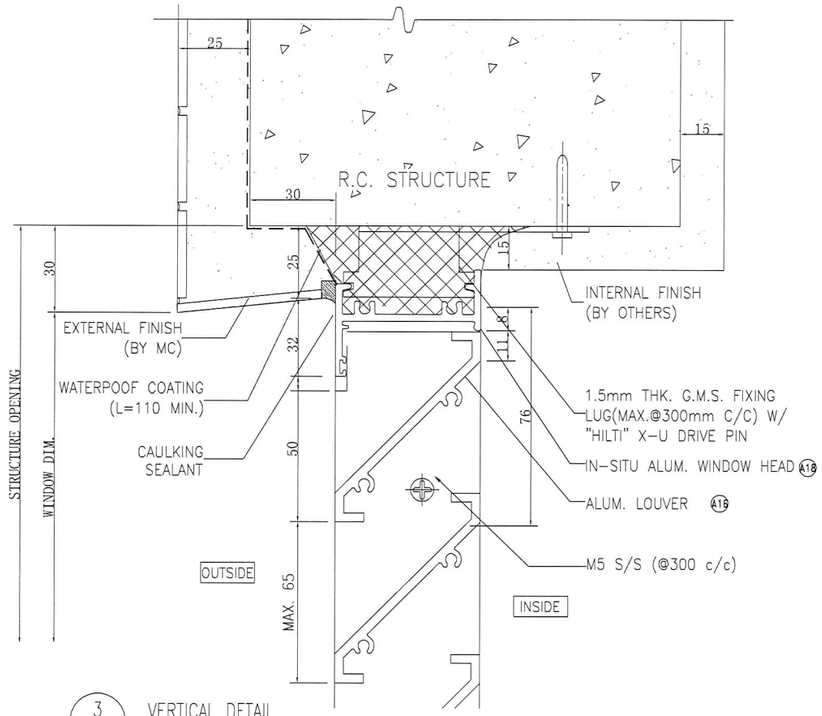

3 / 6001 VERTICAL DETAIL
tiles finish

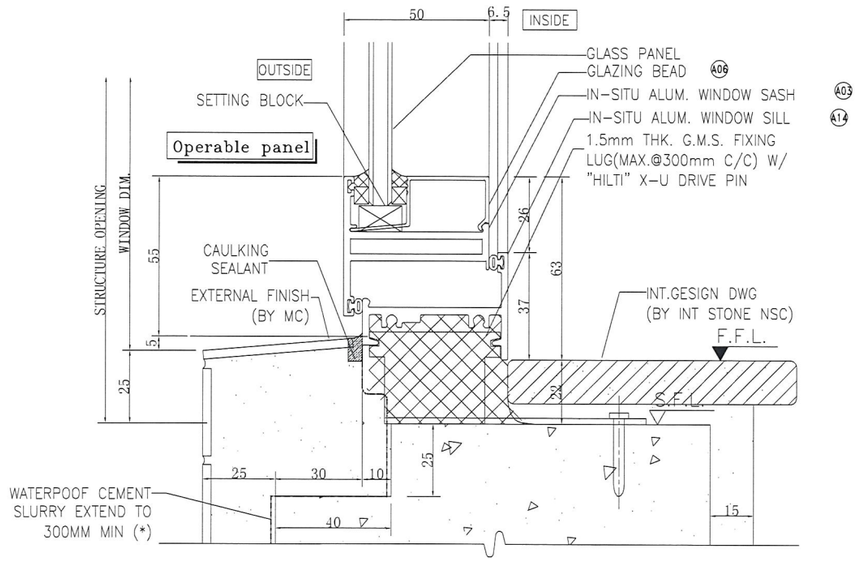

2 / 6001 VERTICAL DETAIL
tiles finish

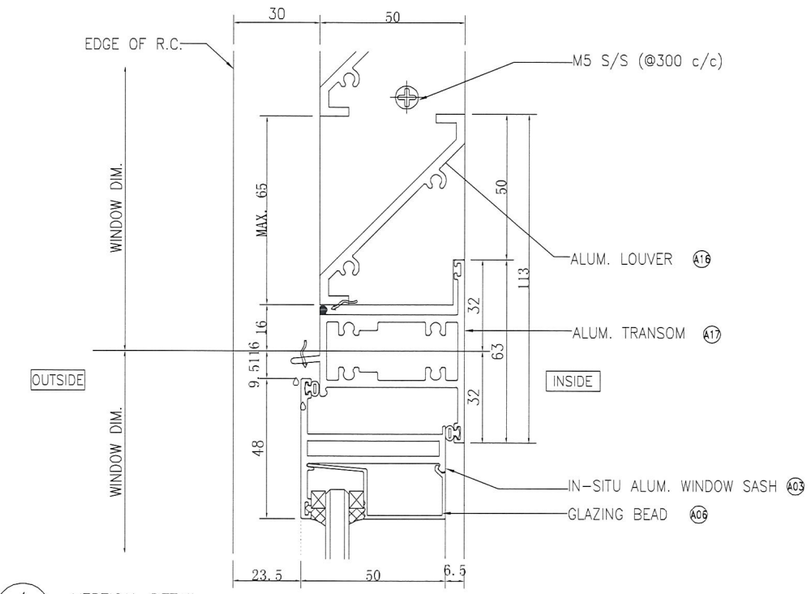

4 / 6001 VERTICAL DETAIL

B.D. REF :

CLIENT :
信和置業有限公司
Sino Land Company Limited

ARCHITECT :
WONG TUNG & PARTNERS LIMITED
ARCHITECTS & PLANNERS

MAIN CONTRACTOR :
CR Construction Company Limited

STRUCTURAL ENGINEER :
AECOM

FACADE CONSULTANT:

NOTE :
1. ALL DIMENSIONS ARE IN mm.
2. ALL ELEVATIONS ARE VIEWED FROM OUTSIDE.
3. ALL DIMENSIONS TO BE VERIFIED ON SITE BEFORE FABRICATION.

LEGEND :
X1 / X001 — DETAIL MARK NO. / REFER SHEET NO.
1. F.F.L. -- FINISHED FLOOR LEVEL
2. S.F.L. -- STRUCTURAL FLOOR LEVEL
3. /R -- REVERSED DETAIL

NO.	DATE	REVISED	BY

JOB NO. : J-837

PROJECT :
URA KWUN TONG TOWN CENTRE REDEVELOPMENT (AREA 2 & 3) AT NKIL 6514, KWUN TONG, KOWLOON

TITLE :
TYPICAL DETAIL FOR IN-SITU ALUM. WINDOW (IN-SITU WINDOW)

DATE : 09-JUL-18	SCALE : 1:2
DRAWN BY : Zeng	CHECKED BY : DW

美特鋁質有限公司
MIDI ALUMINIUM FABRICATOR LTD.
Units 6-8, Sunray Industrial Centre, 1/F
610 Cha Kwo Ling Road, Kowloon
Tel:23489211-4 Fax:(852)27727666

DWG NO. : J837- IW-6001 REV. : -

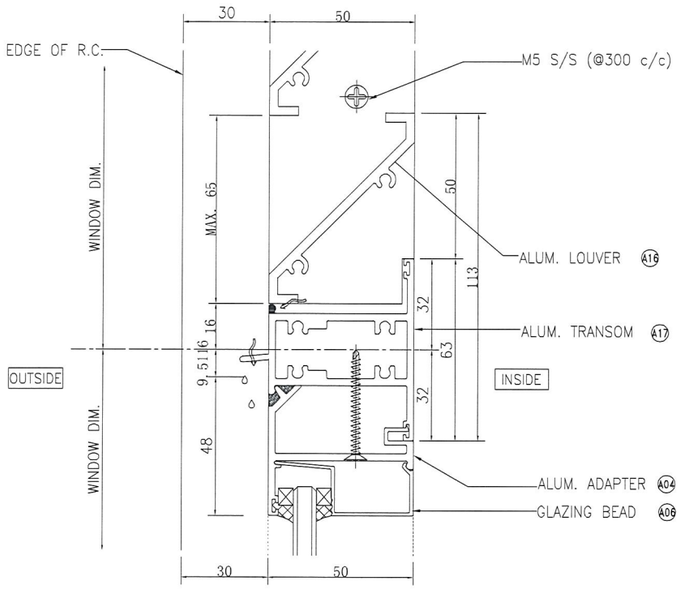

1 6002 VERTICAL DETAIL

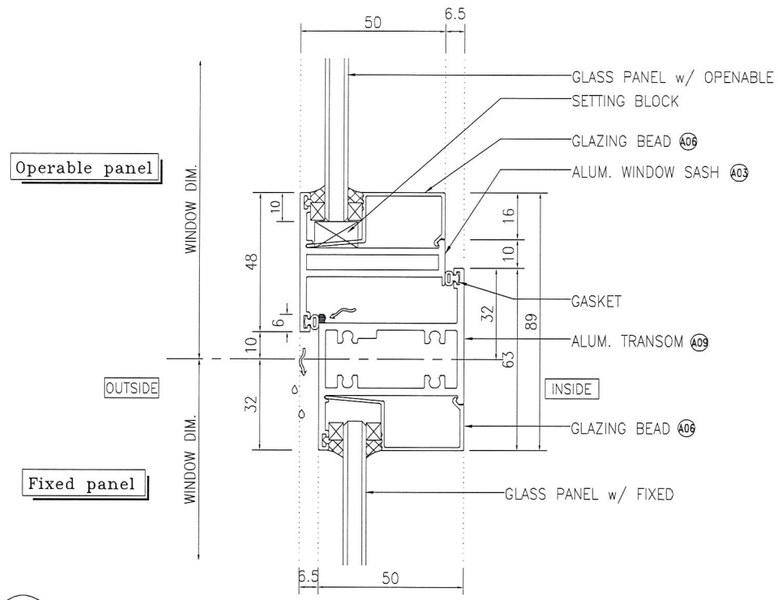

3 6002 VERTICAL DETAIL

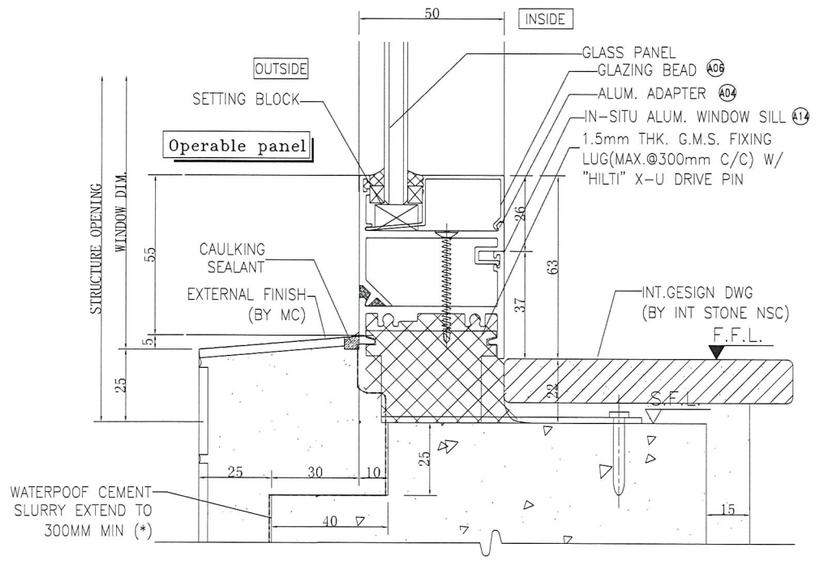

2 6002 VERTICAL DETAIL
tiles finish

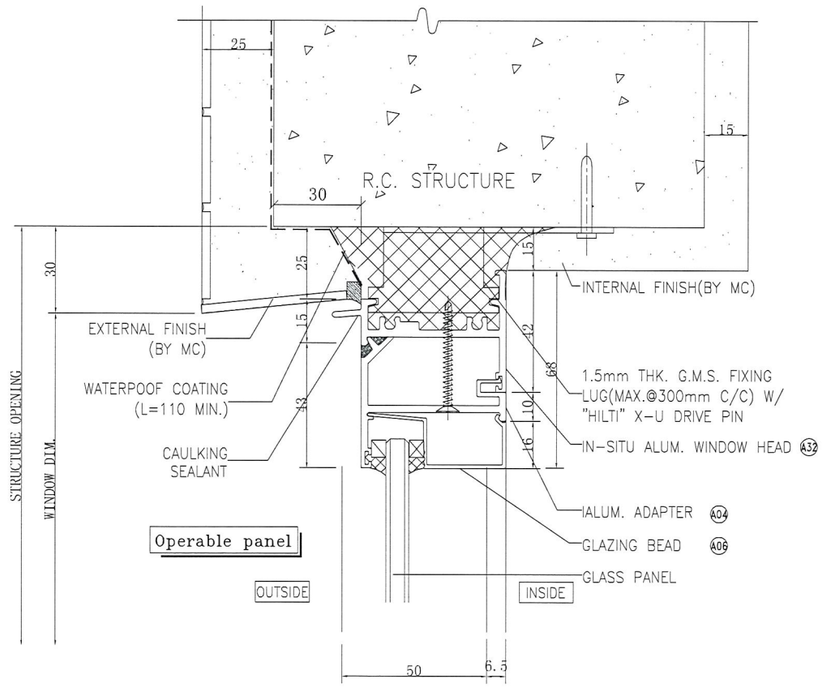

4 6002 VERTICAL DETAIL
tiles finish

B.D. REF :

CLIENT :
信和置業有限公司
Sino Land Company Limited

ARCHITECT :
WONG TUNG & PARTNERS LIMITED
ARCHITECTS & PLANNERS

MAIN CONTRACTOR :
CR Construction Company Limited

STRUCTURAL ENGINEER :
AECOM

FACADE CONSULTANT:

NOTE :
1. ALL DIMENSIONS ARE IN mm.
2. ALL ELEVATIONS ARE VIEWED FROM OUTSIDE.
3. ALL DIMENSIONS TO BE VERIFIED ON SITE BEFORE FABRICATION.

LEGEND :
X1 — DETAIL MARK NO.
X001 — REFER SHEET NO.

1. F.F.L. -- FINISHED FLOOR LEVEL
2. S.F.L. -- STRUCTURAL FLOOR LEVEL
3. /R -- REVERSED DETAIL

NO.	DATE	REVISED	BY

JOB NO. : J-837

PROJECT :
URA KWUN TONG TOWN CENTRE
REDEVELOPMENT (AREA 2 & 3) AT
NKIL 6514, KWUN TONG, KOWLOON

TITLE :
TYPICAL DETAIL FOR
IN-SITU ALUM. WINDOW
(IN-SITU WINDOW)

DATE : 09-JUL-18 | SCALE : 1:2

DRAWN BY : Zeng | CHECKED BY : DW

美特鋁質有限公司
MIDI ALUMINIUM FABRICATOR LTD.
Units 6-8, Sunray Industrial Centre, 1/F
610 Cha Kwo Ling Road, Kowloon
Tel:23489211-4 Fax:(852)27727666

DWG NO. : J837-IW-6002 | REV. : -

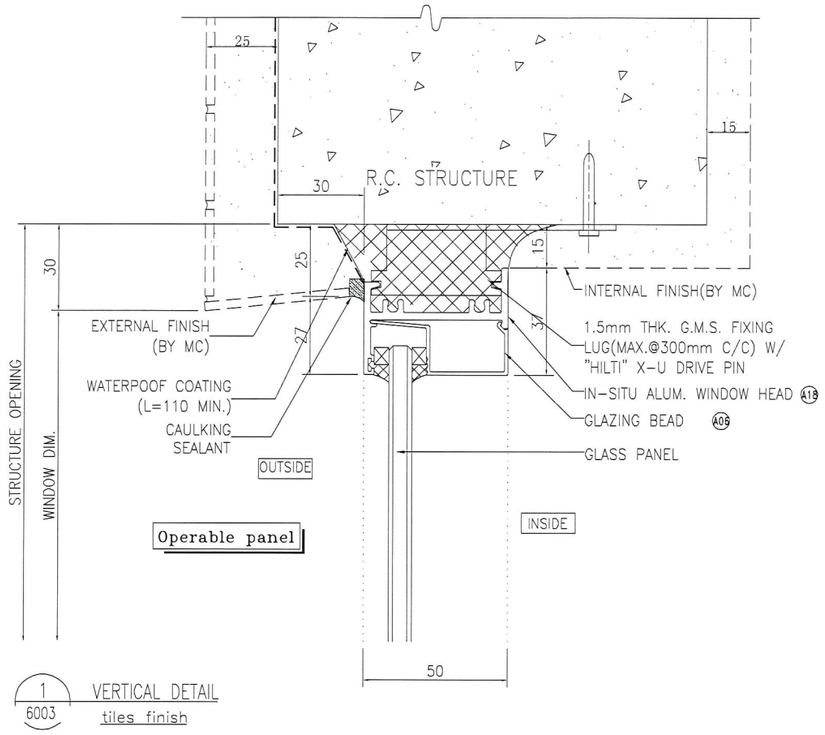

1 6003 VERTICAL DETAIL
tiles finish

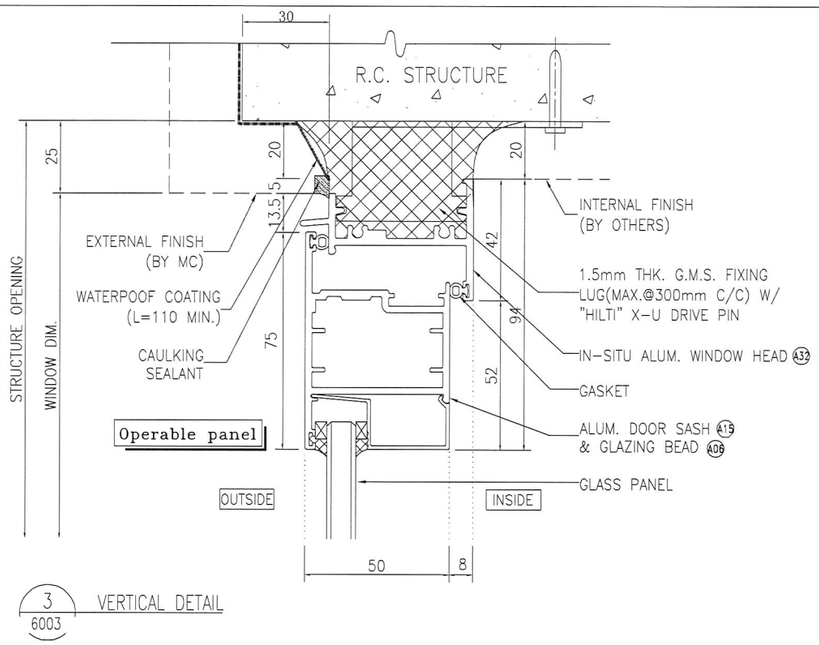

3 6003 VERTICAL DETAIL

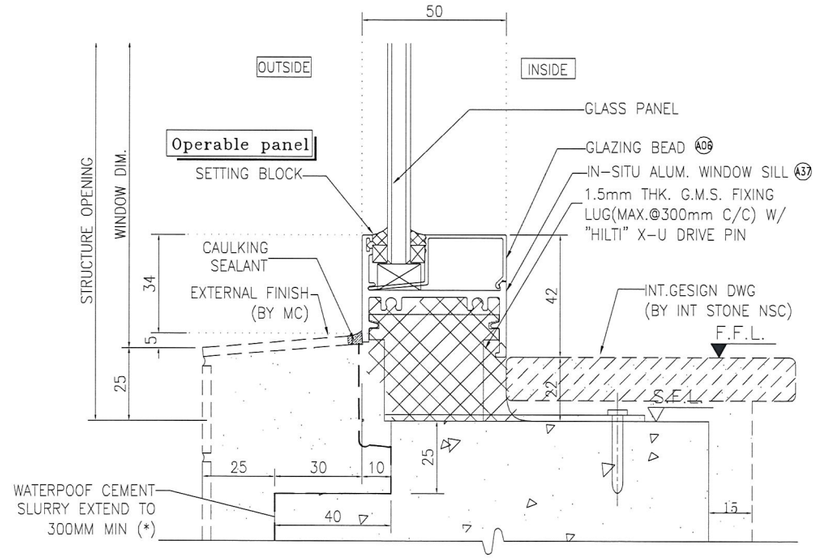

2 6003 VERTICAL DETAIL
tiles finish

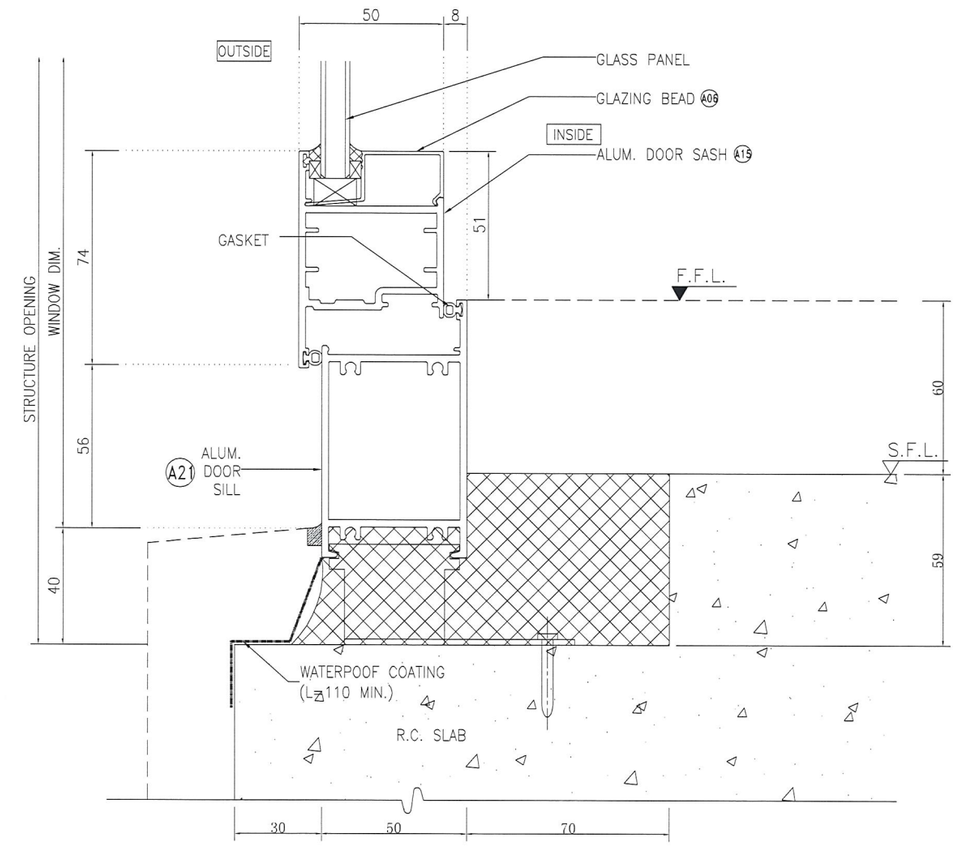

4 6003 VERTICAL DETAIL

B.D. REF :

CLIENT :
信和置業有限公司
Sino Land Company Limited

ARCHITECT :
WONG TUNG & PARTNERS LIMITED
ARCHITECTS & PLANNERS

MAIN CONTRACTOR :
CR Construction Company Limited

STRUCTURAL ENGINEER :
AECOM

FACADE CONSULTANT:

NOTE :
1. ALL DIMENSIONS ARE IN mm.
2. ALL ELEVATIONS ARE VIEWED FROM OUTSIDE.
3. ALL DIMENSIONS TO BE VERIFIED ON SITE BEFORE FABRICATION.

LEGEND :
X1 / X001 — DETAIL MARK NO. / REFER SHEET NO.
1. F.F.L. -- FINISHED FLOOR LEVEL
2. S.F.L. -- STRUCTURAL FLOOR LEVEL
3. /R -- REVERSED DETAIL

NO.	DATE	REVISED	BY

JOB NO. : J-837

PROJECT :
URA KWUN TONG TOWN CENTRE
REDEVELOPMENT (AREA 2 & 3) AT
NKIL 6514, KWUN TONG, KOWLOON

TITLE :
TYPICAL DETAIL FOR
IN-SITU ALUM. WINDOW
(IN-SITU WINDOW)

DATE : 09-JUL-18 | SCALE : 1:2

DRAWN BY : Zeng | CHECKED BY : DW

美特鋁質有限公司
MIDI ALUMINIUM FABRICATOR LTD.
Units 6-8, Sunray Industrial Centre, 1/F
610 Cha Kwo Ling Road, Kowloon
Tel:23489211-4 Fax:(852)27727666

DWG NO. : J837- IW-6003 | REV. : -

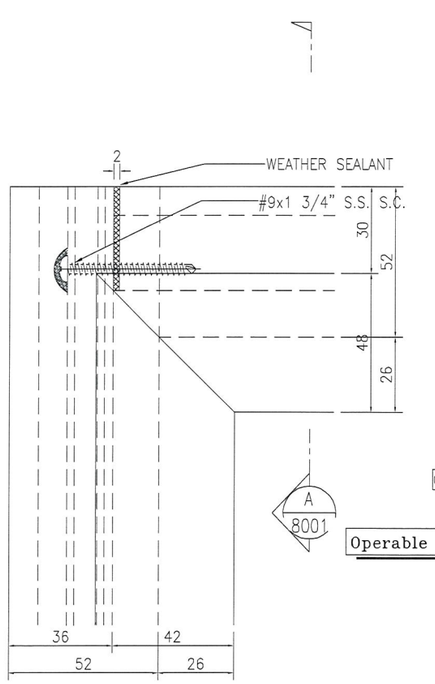

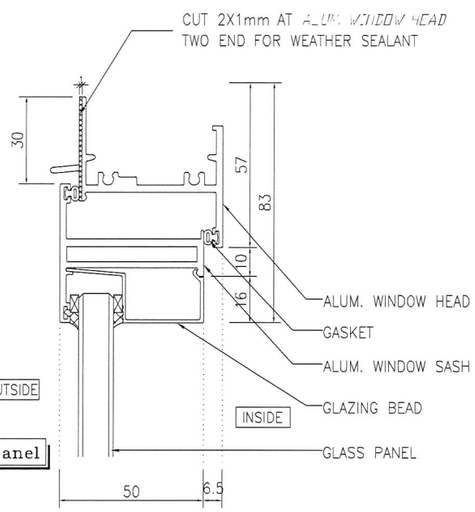

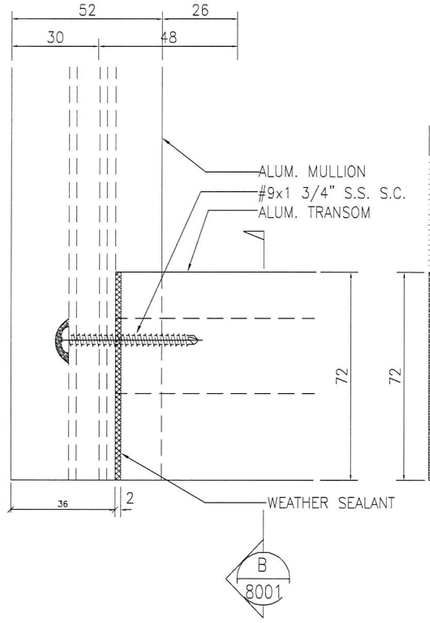

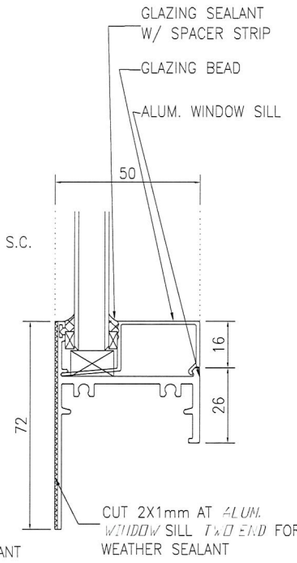

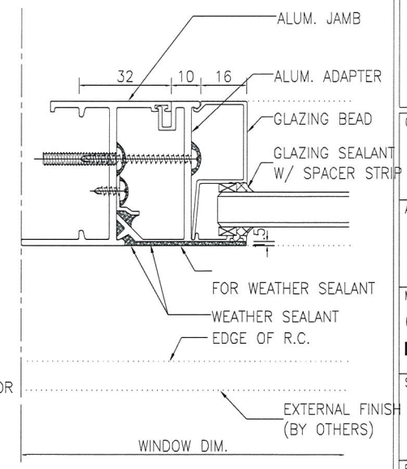

1 8001 HORIZONTAL DETAIL
Mullion & Transom Fixing Detail

A 8001 HORIZONTAL DETAIL

2 8001 HORIZONTAL DETAIL
Mullion & Transom Fixing Detail

B 8001 HORIZONTAL DETAIL

5 8001 VERTICAL DETAIL

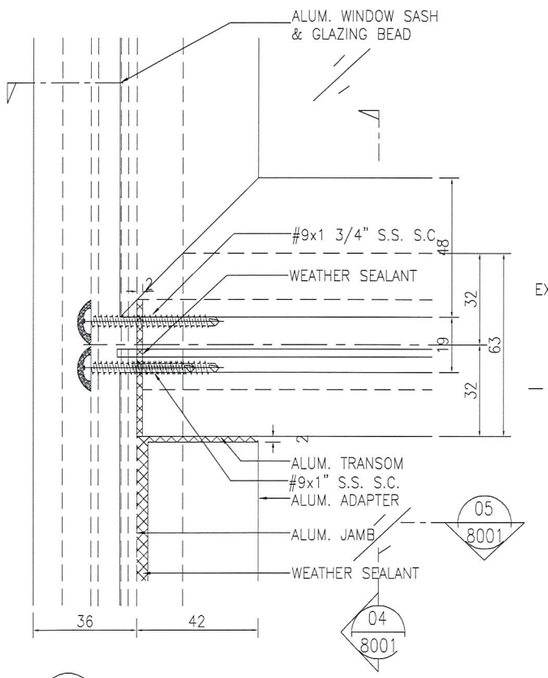

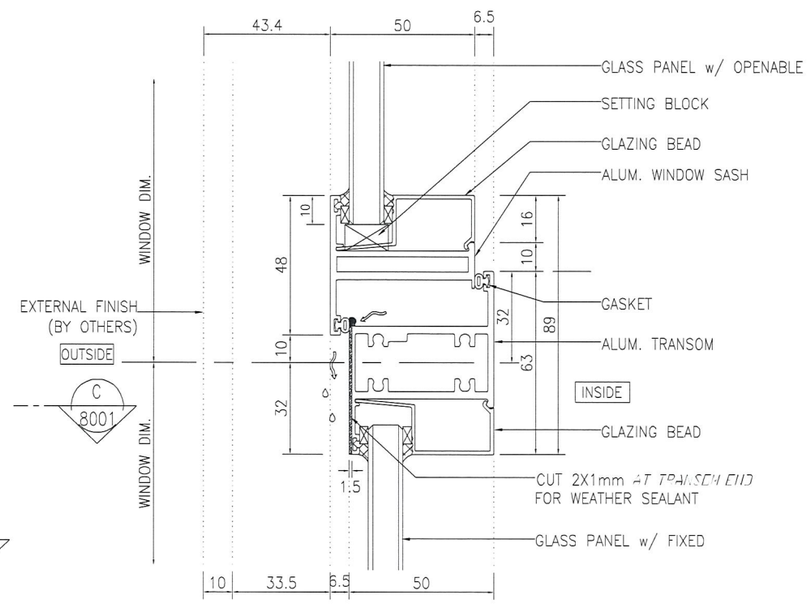

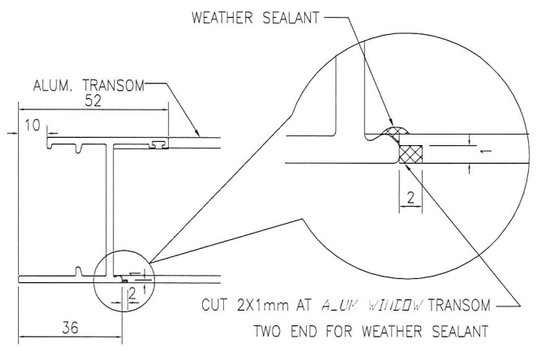

3 8001 FRONT VIEW
Mullion & Transom Fixing Detail

4 8001 FRONT VIEW

C 8001 VERTICAL DETAIL

B.D. REF :

CLIENT :
信和置業有限公司
Sino Land Company Limited

ARCHITECT :
WONG TUNG & PARTNERS LIMITED
ARCHITECTS & PLANNERS

MAIN CONTRACTOR :
CR Construction Company Limited

STRUCTURAL ENGINEER :
AECOM

FACADE CONSULTANT:

NOTE :
1. ALL DIMENSIONS ARE IN mm.
2. ALL ELEVATIONS ARE VIEWED FROM OUTSIDE.
3. ALL DIMENSIONS TO BE VERIFIED ON SITE BEFORE FABRICATION.

LEGEND :
X1 — DETAIL MARK NO.
X001 — REFER SHEET NO.

1. F.F.L. -- FINISHED FLOOR LEVEL
2. S.F.L. -- STRUCTURAL FLOOR LEVEL
3. /R -- REVERSED DETAIL

NO.	DATE	REVISED	BY

JOB NO. : J-837

PROJECT :
URA KWUN TONG TOWN CENTRE
REDEVELOPMENT (AREA 2 & 3) AT
NKIL 6514, KWUN TONG, KOWLOON

TITLE :
ALUM. WINDOW SECTION
FIXING DETAIL

DATE : 09-JUL-18 | SCALE : 1:2

DRAWN BY : Zeng | CHECKED BY : DW

美特鋁質有限公司
MIDI ALUMINIUM FABRICATOR LTD.
Units 6-8, Sunray Industrial Centre, 1/F
610 Cha Kwo Ling Road, Kowloon
Tel:23489211-4 Fax:(852)27727666

DWG NO. : J837-IW-8001 | REV. : -

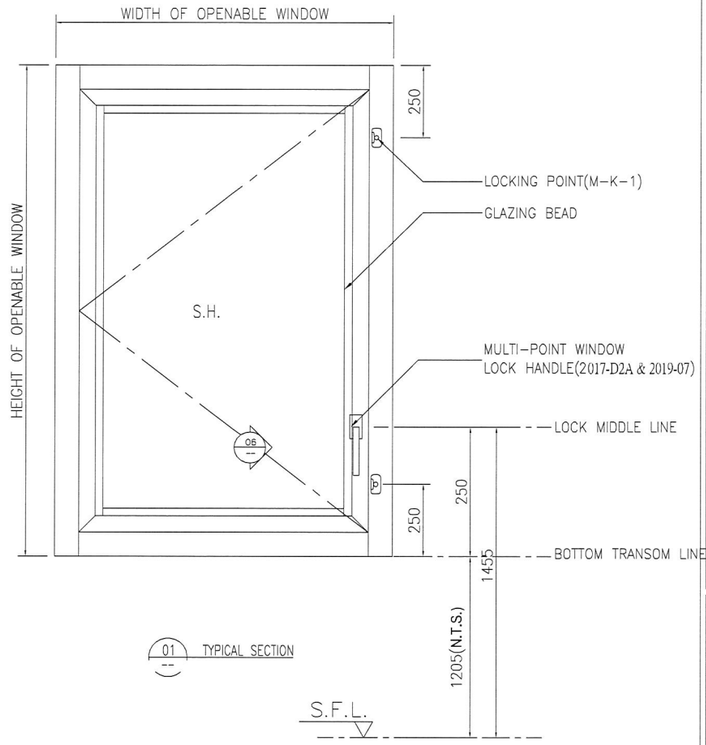

01 TYPICAL SECTION

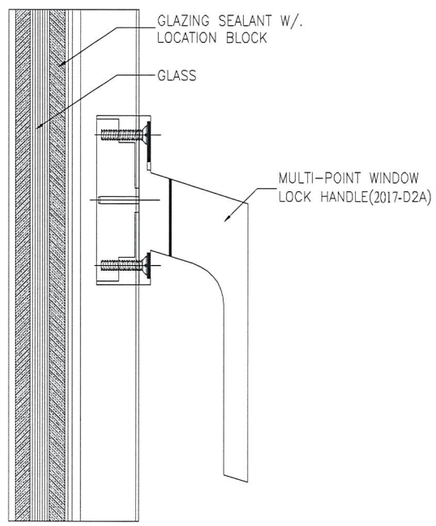

02 TYPICAL SECTION

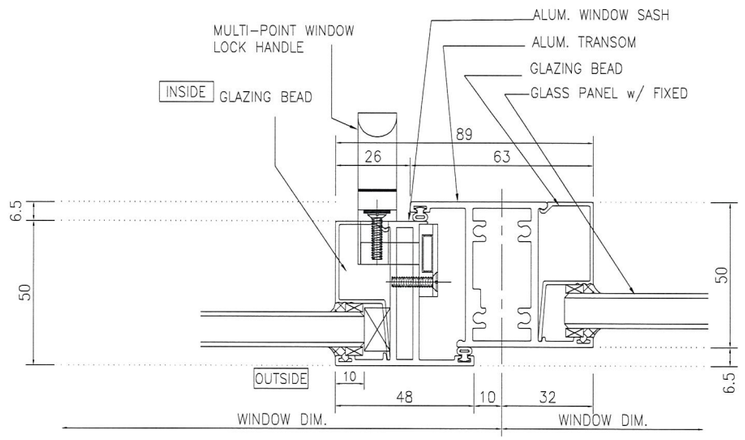

03 TYPICAL SECTION

B.D. REF :

CLIENT :
信和置業有限公司
Sino Land Company Limited

ARCHITECT :
WONG TUNG & PARTNERS LIMITED
ARCHITECTS & PLANNERS

MAIN CONTRACTOR :
CR Construction Company Limited

STRUCTURAL ENGINEER :
AECOM

FACADE CONSULTANT:

NOTE :
1. ALL DIMENSIONS ARE IN mm.
2. ALL ELEVATIONS ARE VIEWED FROM OUTSIDE.
3. ALL DIMENSIONS TO BE VERIFIED ON SITE BEFORE FABRICATION.

LEGEND :
X1 / X001 — DETAIL MARK NO. / REFER SHEET NO.
1. F.F.L. -- FINISHED FLOOR LEVEL
2. S.F.L. -- STRUCTURAL FLOOR LEVEL
3. /R -- REVERSED DETAIL

NO.	DATE	REVISED	BY

JOB NO. : J-837

PROJECT :
URA KWUN TONG TOWN CENTRE REDEVELOPMENT (AREA 2 & 3) AT NKIL 6514, KWUN TONG, KOWLOON

TITLE :
ALUM. WINDOW SECTION
TYPICAL LOCK & HINGES DETAIL

DATE : 09-JUL-18 | SCALE : 1:2

DRAWN BY : Zeng | CHECKED BY : DW

美特鋁製有限公司
MIDI ALUMINIUM FABRICATOR LTD.
Units 6-8, Sunray Industrial Centre, 1/F
610 Cha Kwo Ling Road, Kowloon
Tel:23489211-4 Fax:(852)27727666

DWG NO. : J837-IW-8002 | REV. : -

G.M.S. FIXING LUG DETAIL

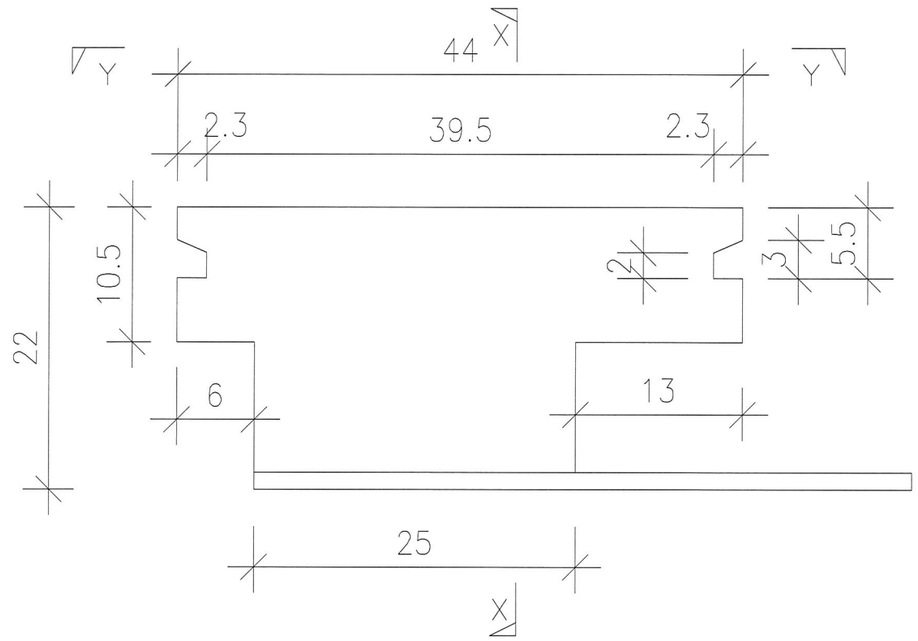

TYPICAL DETAIL FOR G.M.S. FIXING LUG
(2:1)

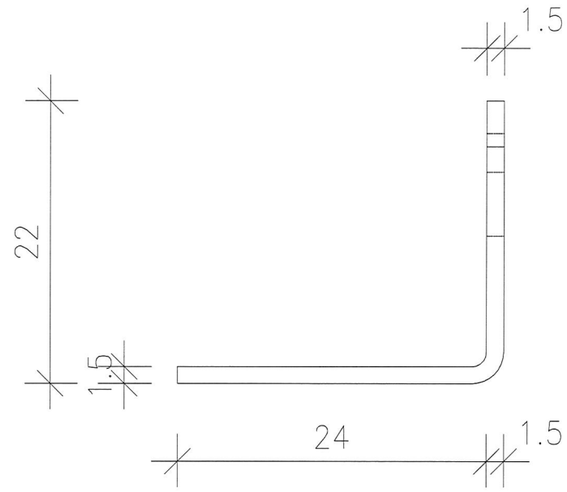

SECTION "X–X"
(2:1)

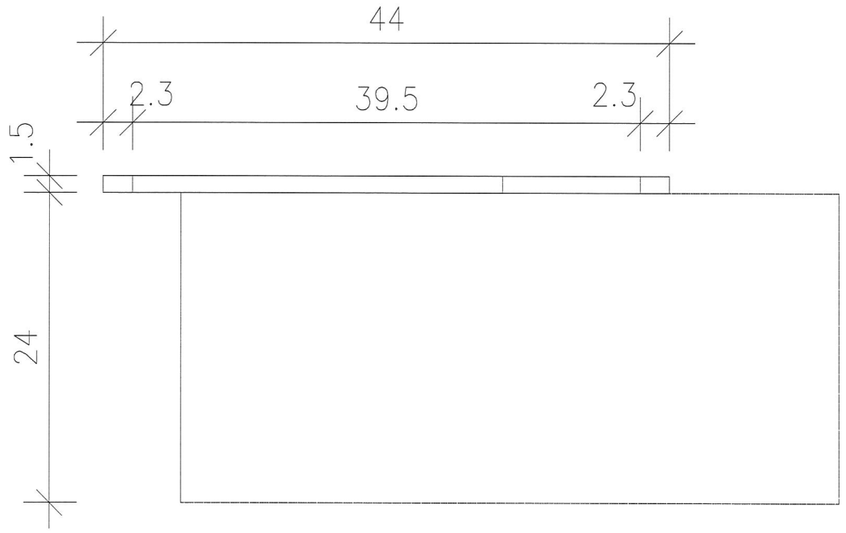

SECTION "Y–Y"
(2:1)

B.D. REF :

CLIENT :
信和置業有限公司
Sino Land Company Limited

ARCHITECT :
WONG TUNG & PARTNERS LIMITED
ARCHITECTS & PLANNERS

MAIN CONTRACTOR :
CR Construction Company Limited

STRUCTURAL ENGINEER :
AECOM

FACADE CONSULTANT:

NOTE :
1. ALL DIMENSIONS ARE IN mm.
2. ALL ELEVATIONS ARE VIEWED FROM OUTSIDE.
3. ALL DIMENSIONS TO BE VERIFIED ON SITE BEFORE FABRICATION.

LEGEND :
X1 — DETAIL MARK NO.
X001 — REFER SHEET NO.
1. F.F.L. -- FINISHED FLOOR LEVEL
2. S.F.L. -- STRUCTURAL FLOOR LEVEL
3. /R -- REVERSED DETAIL

NO.	DATE	REVISED	BY

JOB NO. : J-837

PROJECT :
URA KWUN TONG TOWN CENTRE REDEVELOPMENT (AREA 2 & 3) AT NKIL 6514, KWUN TONG, KOWLOON

TITLE :
G.M.S. FIXING LUG
TYPICAL DETAIL

DATE : 09-JUL-18	SCALE : 1:2
DRAWN BY : Zeng	CHECKED BY : DW

美特鋁質有限公司
MIDI ALUMINIUM FABRICATOR LTD.
Units 6-8, Sunray Industrial Centre, 1/F
610 Cha Kwo Ling Road, Kowloon
Tel:23489211-4 Fax:(852)27727666

DWG NO. : J837-IW-8003 | REV. : –

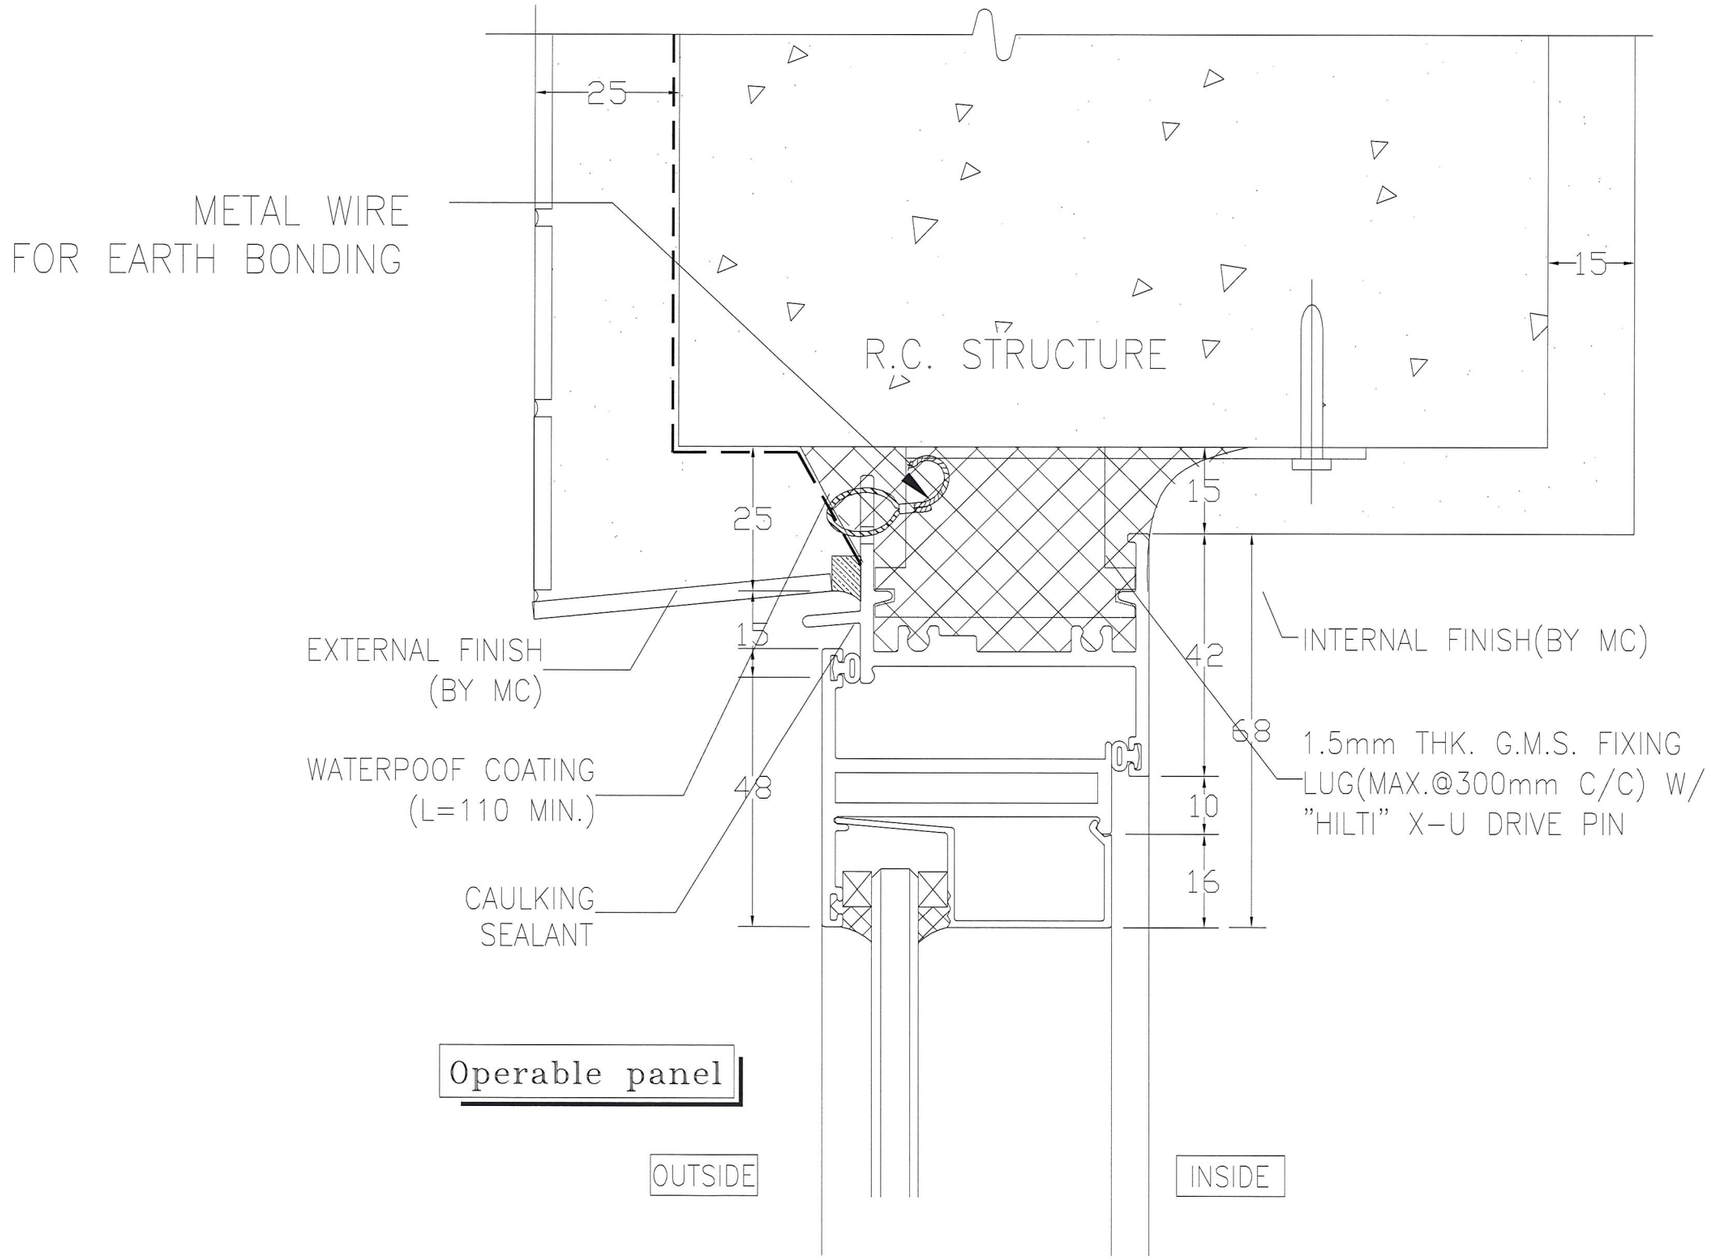

B.D. REF :

CLIENT :
信和置業有限公司
Sino Land Company Limited

ARCHITECT :
WONG TUNG & PARTNERS LIMITED
ARCHITECTS & PLANNERS

MAIN CONTRACTOR :
CR Construction Company Limited

STRUCTURAL ENGINEER :
AECOM

FACADE CONSULTANT:

NOTE :
1. ALL DIMENSIONS ARE IN mm.
2. ALL ELEVATIONS ARE VIEWED FROM OUTSIDE.
3. ALL DIMENSIONS TO BE VERIFIED ON SITE BEFORE FABRICATION.

LEGEND :
X1 — DETAIL MARK NO.
X001 — REFER SHEET NO.

1. F.F.L. -- FINISHED FLOOR LEVEL
2. S.F.L. -- STRUCTURAL FLOOR LEVEL
3. /R -- REVERSED DETAIL

NO.	DATE	REVISED	BY

JOB NO. : J-837

PROJECT :
URA KWUN TONG TOWN CENTRE
REDEVELOPMENT (AREA 2 & 3) AT
NKIL 6514, KWUN TONG, KOWLOON

TITLE :
TYPICAL EARTHING
BONDING DETAILS OF IN SITU

DATE : 09-JUL-18	SCALE : 1:1
DRAWN BY : Zeng	CHECKED BY : DW

美特鋁質有限公司
MIDI ALUMINIUM FABRICATOR LTD.
Units 6-8, Sunray Industrial Centre, 1/F
610 Cha Kwo Ling Road, Kowloon
Tel:23489211-4 Fax:(852)27727666

DWG NO. : J837-IW-8004	REV. : -