

PROJECT : **PROPOSED RESIDENTIAL DEVELOPMENT AT 139 - 147 ARGYLE STREET, NKIL 6005, 6035 R.P., 6036 R.P., 6037 R.P. & 6038 R.P.**

2

TITLE : ALUM. & ACOUSTIC CLADDING
SHOPDRAWING SUBMISSION

DATE: 16- Sep - 2020

美特鋁製有限公司
MIDI ALUMINIUM FABRICATOR LTD.
Units 6-8, Sunray Industrial Centre, 1/F
610 Cha Kwo Ling Road, Kowloon
Tel:23489211-4 Fax:(852)27727666

DWG NO. : J852-SD-ACA-0000 | REV. : A

DRAWING SUBMISSION REGISTER

PROJECT:
PROPOSED RESIDENTIAL DEVELOPMENT
AT 139-147 ARGYLE STREET,
NKIL 6006, 6035 R.P., 6036 R.P.,
TITLE:
ALUM. & ACOUSTIC CLADDING
SHOPDRAWING SUBMISSION

DATE OF ISSUE											
ISSUE	1	2									
DAY	28	16									
MONTH	5	9									
YEAR	20	20									

SUBMISSION STATE (FOR B.D / A.S.D)
SUBMISSION STATE (FOR CLIENT / CONSULTANT)
SUBMISSION STATE (FOR ARCHITECT)

AP - APPROVED
AC - APPROVED SUB. TO CONDITION
NA - NOT APPROVED

FABRICATION / CONSTRUCTION STATE

DRAWING TITLE	DWG. NO.	REVISIONS										SUBMISSION STATE (FOR B.D / A.S.D)			SUBMISSION STATE (FOR CLIENT / CONSULTANT)			SUBMISSION STATE (FOR ARCHITECT)			ISSUE TO CHINA OFFICE		ISSUE TO SITE		ISSUE TO SUB-CONTRACTOR	
												COMMENT DATE	REV.	STATE	COMMENT DATE	REV.	STATE	COMMENT DATE	REV.	STATE	REV.	DATE	REV.	DATE	REV.	DATE
COVER PAGE	J852-SD-ACA-0000	-	A																							
DRAWING REGISTER	J852-SD-ACA-0001	-	A																							
DRAWING REGISTER	J852-SD-ACA-0002	-	A																							
GENERNAL NOTES FOR ALUM. & ACOUSTIC CLADDING	J852-SD-ACA-1001	-	A																							
SECTION PROPERTIES OF ALUM. & ACOUSTIC CLADDING (ALUM. EXTRUSIONS)	J852-SD-ACA-1101	-	A																							
MEMBER LIST FOR GALVANIZED MEMBER SECTION	J852-SD-ACA-1201	-	A																							
BUILDING ELEVATION FOR TOWER 1 , 2 & 3	J852-SD-ACA-2001	-	-																							
BUILDING ELEVATION FOR TOWER 1 , 2 & 3	J852-SD-ACA-2002	-	-																							
BUILDING ELEVATION FOR TOWER 1 , 2 & 3	J852-SD-ACA-2003	-	-																							
LAYOUT PLAN FOR ALUM. & ACOUSTIC CLADDING AT 2/F~21/F	J852-SD-ACA-3001	-	-																							
LAYOUT PLAN FOR ALUM. & ACOUSTIC CLADDING AT 22/F	J852-SD-ACA-3002	-	-																							
LAYOUT PLAN FOR ALUM. & ACOUSTIC CLADDING AT 23/F	J852-SD-ACA-3003	-	-																							
PART ELEVATION, PLAN & SECTION OF ALUM. & ACOUSTIC CLADDING FOR TOWER 1 FLAT C U/P	J852-SD-ACA-4001	-	A																							
PART ELEVATION, PLAN & SECTION OF ALUM. & ACOUSTIC CLADDING FOR TOWER 2 FLAT C U/P	J852-SD-ACA-4002	-	A																							
PART ELEVATION, PLAN & SECTION OF ALUM. & ACOUSTIC CLADDING FOR TOWER 3 FLAT C U/P	J852-SD-ACA-4003	-	A																							
PART ELEVATION, PLAN & SECTION OF ALUM. & ACOUSTIC CLADDING FOR TOWER 1 FLAT C BAL.	J852-SD-ACA-4004	-	A																							
PART ELEVATION, PLAN & SECTION OF ALUM. & ACOUSTIC CLADDING FOR TOWER 2 FLAT C BAL.	J852-SD-ACA-4005	-	A																							
PART ELEVATION, PLAN & SECTION OF ALUM. & ACOUSTIC CLADDING FOR TOWER 3 FLAT C BAL.	J852-SD-ACA-4006	-	A																							
PART ELEVATION, PLAN & SECTION OF ALUM. CLADDING FOR W7/T1B (2/F-18/F)	J852-SD-ACA-4007	-	A																							
PART ELEVATION, PLAN & SECTION OF ALUM. CLADDING FOR W7/T2A (2/F-18/F)	J852-SD-ACA-4008	-	A																							
PART ELEVATION, PLAN & SECTION OF ALUM. CLADDING FOR W7/T2B (2/F-18/F)	J852-SD-ACA-4009	-	A																							
PART ELEVATION, PLAN & SECTION OF ALUM. CLADDING FOR W7/T3B (2/F-18/F)	J852-SD-ACA-4010	-	A																							
PART ELEVATION, PLAN & SECTION OF ALUM. CLADDING FOR W9/T1A (2/F-18/F)	J852-SD-ACA-4011	-	A																							
PART ELEVATION, PLAN & SECTION OF ALUM. CLADDING FOR W9/T3A (2/F-18/F)	J852-SD-ACA-4012	-	A																							
PART ELEVATION, PLAN & SECTION OF ALUM. CLADDING FOR T1 A/C PLANT ROOM LLC (2/F-18/F)	J852-SD-ACA-4013	-	A																							
PART ELEVATION, PLAN & SECTION OF ALUM. CLADDING FOR T2 A/C PLANT ROOM LLC (2/F-18/F)	J852-SD-ACA-4014	-	A																							
PART ELEVATION, PLAN & SECTION OF ALUM. CLADDING FOR T3 A/C PLANT ROOM LLC (2/F-18/F)	J852-SD-ACA-4015	-	A																							
PART ELEVATION, PLAN & SECTION OF ALUM. CLADDING FOR W3/T1A (19/F-20/F)	J852-SD-ACA-4016	-	A																							
PART ELEVATION, PLAN & SECTION OF ALUM. CLADDING FOR W2/T1A (2/F-18/F)	J852-SD-ACA-4017	-	A																							
PART ELEVATION, PLAN & SECTION OF ALUM. CLADDING FOR W2/T1B (2/F-18/F)	J852-SD-ACA-4018	-	A																							
PART ELEVATION, PLAN & SECTION OF ALUM. CLADDING FOR W3/T1B (19/F-22/F)	J852-SD-ACA-4019	-	A																							
PART ELEVATION, PLAN & SECTION OF ALUM. CLADDING FOR W3/T2A (19/F-22/F)	J852-SD-ACA-4020	-	A																							
PART ELEVATION, PLAN & SECTION OF ALUM. CLADDING FOR W3/T2B (19/F-22/F)	J852-SD-ACA-4021	-	A																							
PART ELEVATION, PLAN & SECTION OF ALUM. CLADDING FOR W3/T3B (19/F-22/F)	J852-SD-ACA-4022	-	A																							
PART ELEVATION, PLAN & SECTION OF ALUM. CLADDING FOR W2/T2B (2/F-18/F)	J852-SD-ACA-4023	-	A																							
PART ELEVATION, PLAN & SECTION OF ALUM. CLADDING FOR W2/T2A (2/F-18/F)	J852-SD-ACA-4024	-	A																							
PART ELEVATION, PLAN & SECTION OF ALUM. CLADDING FOR W2/T3B (2/F-18/F)	J852-SD-ACA-4025	-	A																							
PART ELEVATION, PLAN & SECTION OF ALUM. CLADDING FOR W2/T3A (2/F-18/F)	J852-SD-ACA-4026	-	A																							
PART ELEVATION, PLAN & SECTION OF ALUM. CLADDING FOR W3/T3A (19/F-20/F)	J852-SD-ACA-4027	-	A																							
PART ELEVATION, PLAN & SECTION OF ALUM. CLADDING FOR TOWER 1 FLAT C W3/W4 (2/F,3/F,5/F)	J852-SD-ACA-4028	-	A																							
PART ELEVATION, PLAN & SECTION OF ALUM. CLADDING FOR TOWER 2 FLAT C W3/W4 (2/F,3/F,5/F)	J852-SD-ACA-4029	-	A																							
PART ELEVATION, PLAN & SECTION OF ALUM. CLADDING FOR TOWER 3 FLAT C W3/W4 (2/F,3/F,5/F)	J852-SD-ACA-4030	-	A																							
PART ELEVATION, PLAN & SECTION OF ALUM. CLADDING FOR TOWER 1 FLAT C W3/W4 (21/F~23/F)	J852-SD-ACA-4031	-	A																							
PART ELEVATION, PLAN & SECTION OF ALUM. CLADDING FOR TOWER 2 FLAT C W3/W4 (21/F~23/F)	J852-SD-ACA-4032	-	A																							

IN-HOUSE DESIGN CHECKER

美特鋁質有限公司
MIDI ALUMINIUM FABRICATOR LTD.
Units 6-8, Sunray Industrial Centre, 1/F
610 Cha Kwo Ling Road, Kowloon
Tel:23489211-4 Fax:(852)27727666

DWG NO. : J852-SD-ACA-0001 | REV. : A

DRAWING SUBMISSION REGISTER

PROJECT:
PROPOSED RESIDENTIAL DEVELOPMENT
AT 139-147 ARGYLE STREET,
NKIL 6006, 6035 R.P., 6036 R.P.,
TITLE:
ALUM. & ACOUSTIC CLADDING
SHOPDRAWING SUBMISSION

DRAWING TITLE	DWG. NO.	REVISIONS	DATE OF ISSUE	SUBMISSION STATE (FOR B.D / A.S.D)			SUBMISSION STATE (FOR CLIENT / CONSULTANT)			SUBMISSION STATE (FOR ARCHITECT)			FABRICATION / CONSTRUCTION STATE					
			ISSUE: 1 2	AP - APPROVED AC - APPROVED SUB. TO CONDITION NA - NOT APPROVED			AP - APPROVED AC - APPROVED SUB. TO CONDITION NA - NOT APPROVED			AP - APPROVED AC - APPROVED SUB. TO CONDITION NA - NOT APPROVED			ISSUE TO CHINA OFFICE		ISSUE TO SITE		ISSUE TO SUB-CONTRACTOR	
			DAY: 28 16	COMMENT DATE	REV.	STATE	COMMENT DATE	REV.	STATE	COMMENT DATE	REV.	STATE	REV.	DATE	REV.	DATE	REV.	DATE
			MONTH: 5 9															
			YEAR: 20 20															
PART ELEVATION, PLAN & SECTION OF ALUM. CLADDING FOR TOWER 3 FLAT C W3/W4 (21/F~23/F)	J852-SD-ACA-4033	- A																
PART ELEVATION, PLAN & SECTION OF ALUM. CLADDING FOR 22W14/T1A, 23W14/T1A (22/F-23/F)	J852-SD-ACA-4034	- A																
PART ELEVATION, PLAN & SECTION OF ALUM. CLADDING FOR 22W14/T3A, 23W14/T3A (22/F-23/F)	J852-SD-ACA-4035	- A																
PART ELEVATION, PLAN & SECTION OF ALUM. CLADDING FOR 22W10/T1A, 23W10/T1A(22/F-23/F)	J852-SD-ACA-4036	- A																
PART ELEVATION, PLAN & SECTION OF ALUM. CLADDING FOR 22W10/T3A, 23W10/T3A(22/F-23/F)	J852-SD-ACA-4037	- A																
PART ELEVATION, PLAN & SECTION OF ALUM. CLADDING FOR W5/T1A (2/F,3/F,5/F)	J852-SD-ACA-4038	- A																
PART ELEVATION, PLAN & SECTION OF ALUM. CLADDING FOR W4/T3A (2/F,3/F,5/F)	J852-SD-ACA-4039	- A																
PART ELEVATION, PLAN & SECTION OF ALUM. CLADDING FOR W5/T1A (19/F-20/F)	J852-SD-ACA-4040	- A																
PART ELEVATION, PLAN & SECTION OF ALUM. CLADDING FOR W4/T3A (19/F-20/F)	J852-SD-ACA-4041	- A																
PART ELEVATION, PLAN & SECTION OF ALUM. CLADDING FOR W4/T1A (2/F,3/F,5/F)	J852-SD-ACA-4042	- A																
PART ELEVATION, PLAN & SECTION OF ALUM. CLADDING FOR W5/T3A (2/F,3/F,5/F)	J852-SD-ACA-4043	- A																
PART ELEVATION, PLAN & SECTION OF ALUM. CLADDING FOR W4/T1A (19/F-20/F)	J852-SD-ACA-4044	- A																
PART ELEVATION, PLAN & SECTION OF ALUM. CLADDING FOR W5/T3A (19/F-20/F)	J852-SD-ACA-4045	- A																
HORIZONTAL DETAIL FOR ALUM. & ACOUSTIC CLADDING	J852-SD-ACA-5001	- A																
HORIZONTAL DETAIL FOR ALUM. & ACOUSTIC CLADDING	J852-SD-ACA-5002	- A																
HORIZONTAL DETAIL FOR ALUM. & ACOUSTIC CLADDING	J852-SD-ACA-5003	- -																
HORIZONTAL DETAIL FOR ALUM. & ACOUSTIC CLADDING	J852-SD-ACA-5004	- A																
VERTICAL DETAILS FOR ALUM. & ACOUSTIC CLADDING	J852-SD-ACA-6001	- A																
VERTICAL DETAILS FOR ALUM. & ACOUSTIC CLADDING	J852-SD-ACA-6002	- A																
VERTICAL DETAILS FOR ALUM. & ACOUSTIC CLADDING	J852-SD-ACA-6002A	- A																
VERTICAL DETAILS FOR ALUM. & ACOUSTIC CLADDING	J852-SD-ACA-6003	- A																
VERTICAL DETAILS FOR ALUM. & ACOUSTIC CLADDING	J852-SD-ACA-6004	- A																
VERTICAL DETAILS FOR ALUM. & ACOUSTIC CLADDING	J852-SD-ACA-6005	- A																
VERTICAL DETAILS FOR ALUM. & ACOUSTIC CLADDING	J852-SD-ACA-6006	- A																
VERTICAL DETAILS FOR ALUM. & ACOUSTIC CLADDING	J852-SD-ACA-6007	- A																
VERTICAL DETAILS FOR ALUM. & ACOUSTIC CLADDING	J852-SD-ACA-6008	- /																
VERTICAL DETAILS FOR ALUM. & ACOUSTIC CLADDING	J852-SD-ACA-6009	- A																
VERTICAL DETAILS FOR ALUM. & ACOUSTIC CLADDING	J852-SD-ACA-6010	- A																
VERTICAL DETAILS FOR ALUM. & ACOUSTIC CLADDING	J852-SD-ACA-6011	- A																
VERTICAL DETAILS FOR ALUM. & ACOUSTIC CLADDING	J852-SD-ACA-6012	- A																
VERTICAL DETAILS FOR ALUM. & ACOUSTIC CLADDING	J852-SD-ACA-6013	- A																

IN-HOUSE DESIGN CHECKER

美特鋁製有限公司
MIDI ALUMINIUM FABRICATOR LTD.
Units 6-8, Sunray Industrial Centre, 1/F
610 Cha Kwo Ling Road, Kowloon
Tel:23489211-4 Fax:(852)27727666

DWG NO. : J852-SD-ACA-0002 | REV. : A

GENERAL NOTES FOR ALUM. & ACOUSTIC CLADDING

CODES AND STANDARDS

1. CODE OF PRACTICE ON WIND EFFECTS IN HONG KONG 2004.
2. CODE OF PRACTICE FOR DEAD AND IMPOSED LOADS 2011.
3. CODE OF PRACTICE FOR STRUCTURAL USE OF CONCRETE 2013.
4. CODE OF PRACTICE FOR THE STRUCTURAL USE OF STEEL 2011.
5. STRUCTURAL USE OF ALUMINIUM, BS 8118-1:1991. (WIND LOAD FACTOR OF 1.4 FOR ALUMINIUM DESIGN TO PNAP APP53)
6. BUILDING (CONSTRUCTION) REGULATIONS CAP 123.

DESIGN WIND LOAD

CODE OF PRACTICE ON WIND EFFECTS IN HONG KONG 2004.

	VERTICAL SURFACE
HEIGHT ABOVE GROUND LEVEL	92.70m
BASIC WIND PRESSURE	2.82kPa
TOPOGRAPHY FACTOR (Sa)	1.00
PRESSURE COEFFICIENT (Cp)	+2.0/-2.0
DESIGN WIND PRESSURE	+5.64/-5.64kPa

STEEL

ALL STRUCTURAL STEEL SECTIONS SHALL BE OF GRADE S275 JO CLASS 1 WELDABLE STRUCTURAL STEEL AND COMPLYING WITH BS EN 10210-1 FOR HOLLOW SECTIONS AND BS EN 10025 FOR OTHER SECTIONS.

ALL STRUCTURAL STEEL TO BE HOT-DIP GALVANIZED TO BS EN ISO 1461 WITH MIN 85 μm COATING THICKNESS.

ALL CUT/WELDED AREAS IN GALVANIZED STEEL TO BE MAKE GOOD BY AT LEAST TWO COATS OF ZINC RICH PRIMER TO BS 4652.

DENSITY	77kN/m?
YOUNG'S MODULUS	205,000MPa
YIELD STRENGTH	275MPa
MINIMUM TENSILE STRENGTH	430MPa
DESIGN STRENGTH (t≤16mm)	275MPa
DESIGN STRENGTH (t≤40mm)	265MPa

ALUMINIUM EXTRUSION

ALL ALUMINIUM EXTRUSIONS TO BE GRADE 6063-T6/6061-T6 TO BS EN 755-2 AND BS EN 573-3.

DENSITY	27.2kN/m^3
YOUNG'S MODULUS	70,000MPa

	6063-T6	6061-T6
0.2% PROOF STRESS	170MPa	240MPa
MINIMUM TENSILE STRENGTH	215MPa	260MPa
LIMITING BENDING STRENGTH	160MPa	240MPa
LIMITING TENSILE STRENGTH	175MPa	260MPa
LIMITING SHEAR STRENGTH	95MPa	145MPa

ALL EXTRUSIONS TO BE GRADE 6063-T6 UNLESS OTHERWISE STATED.

ALUMINIUM PANEL

ALL ALUMINIUM PANELS TO BE GRADE 3003-H14 TO BS EN 485-2 AND BS EN 573-3.

DENSITY	27.2kN/m^3
YOUNG'S MODULUS	70,000MPa

	3003-H14
0.2% PROOF STRESS	125MPa
MINIMUM TENSILE STRENGTH	145MPa
LIMITING BENDING STRENGTH	125MPa
LIMITING TENSILE STRENGTH	135MPa
LIMITING SHEAR STRENGTH	75MPa

FASTENERS

ALL STAINLESS STEEL SCREW AND BOLT TO BE GRADE A4-70 TO BS EN ISO 3506.

0.2% PROOF STRESS	450MPa
MINIMUM TENSILE STRENGTH	700MPa
DESIGN TENSILE STRENGTH	450MPa
DESIGN SHEAR STRENGTH	280MPa

ALL STEEL BOLT TO BE GRADE 8.8 TO BS 3962.

0.2% PROOF STRESS	640MPa
MINIMUM TENSILE STRENGTH	800MPa
DESIGN TENSILE STRENGTH	560MPa
DESIGN SHEAR STRENGTH	375MPa

ALL SCREW TO M5 @300c/c UNLESS OTHERWISE STATED.

FLAT WASHER AND SPRING WASHER TO BE PROVIDED FOR ALL BOLT AND NUT APPLICATIONS.

WELDING

ALL WELDING TO BE COMPLIED WITH BS EN 1011-1.

DESIGN WELD STRENGTH = 220 MPa

ALL WELDING PROCEDURES TO COMPLY WITH BS EN ISO 15614.

ALL WELD TO BE 5mm THICK FILLET WELD ALL AROUND UNLESS OTHERWISE STATED.

ALL WELD SHALL BE DONE BY QUILIFIED WELDER TESTED TO BS EN 287-1.

ANCHOR BOLT

1. ALL ANCHOR BOLT TO BE ACCORDING TO MANUFACTURER'S TECHNICAL DATA.
2. INSTALLATION OF ANCHOR BOLT FOLLOW WITH MANUFACTURER'S RECOMMEDATION.
3. FACTOR OF SAFETY = 3

B.D. REF.	TYPE	MINIMUM CONCRETE THICKNESS (mm)	EFFECTIVE ANCHORAGE DEPTH (mm)	MINIMUM EDGE DISTANCE (mm)	MINIMUM SPACING (mm)	RECOMMENDED TENSILE FORCE (KN)	RECOMMENDED SHEAR FORCE (KN)	PULL-OUT TEST LOAD (KN)	CONCRETE FACTOR (KN)
BD-AF 130 (FOR CRACKED CONCRETE)	"HILTI" HST3-R M10 SAFETY ANCHOR BOLTS	120	60	45	40	4.00	8.40	1.50 x 4.00 = 6.00	1.342 x 6.00 = 8.052
BD-AF 130 (FOR CRACKED CONCRETE)	"HILTI" HST3-R M8 SAFETY ANCHOR BOLTS	80	47	40	35	2.50	5.20	1.50 x 2.50 = 3.75	1.342 x 3.75 = 5.032


ISOLATOR

PVC TAPE TO BE APPLIED BETWEEN DISSIMILAR METAL TO PREVENT BIMETALLIC CORROSION TO PD6484.

CONCRETE

ALL CONCRETE STRUCTURES SHOWN IN THIS SUBMISSION ARE FOR INFORMATION ONLY.

CONCRETE ELEMENTS TO BE MINIMUM GRADE C30.

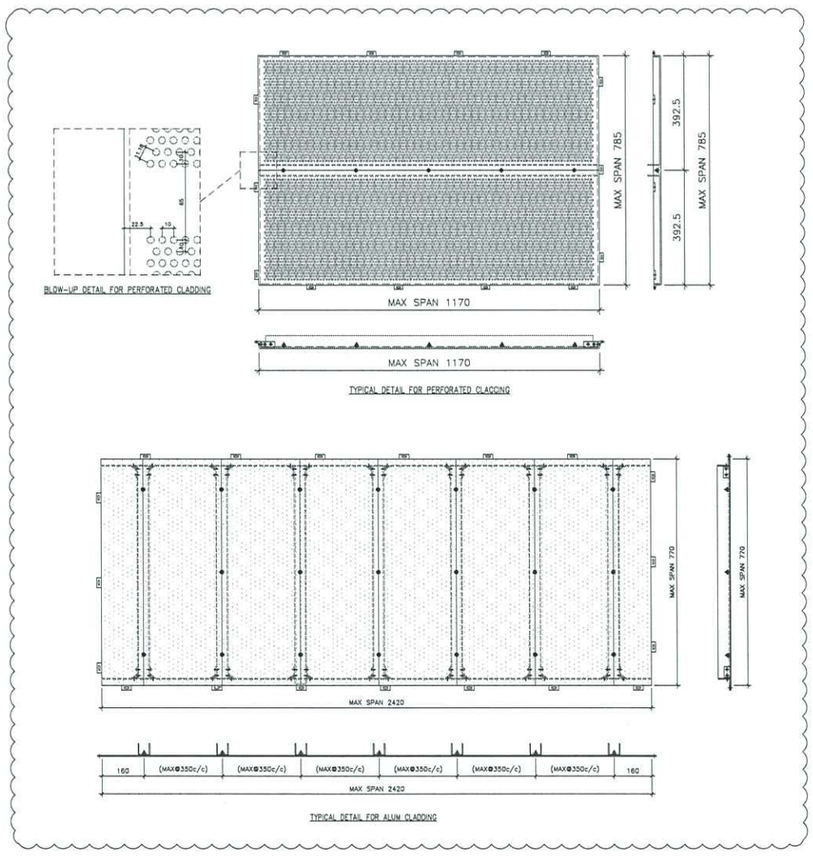

B.D. REF :

CLIENT :

ARCHITECT :

AGC DESIGN LTD

MAIN CONTRACTOR :

Gammon

STRUCTURAL ENGINEER :

ARUP

FACADE CONSULTANT:

MEINHARDT

NOTE :
1. ALL DIMENSIONS ARE IN mm.
2. ALL ELEVATIONS ARE VIEWED FROM OUTSIDE.
3. ALL DIMENSIONS TO BE VERIFIED ON SITE BEFORE FABRICATION.

LEGEND :

X1 — DETAIL MARK NO.
X001 — REFER SHEET NO.

1. F.F.L. --FINISHED FLOOR LEVEL
2. S.F.L. --STRUCTURAL FLOOR LEVEL
3. /R --REVERSED DETAIL

NO.	DATE	REVISED	BY
A	7-09-2020	REVISION SUBJECT TO COMMENTS	MN

JOB NO. : J-852

PROJECT :
PROPOSED RESIDENTIAL DEVELOPMENT AT 139 - 147 ARGYLE STREET, NKIL 6005, 6035 R.P., 6036 R.P., 6037 R.P. & 6038 R.P.

TITLE :
GENERNAL NOTES FOR ALUM. & ACOUSTIC CLADDING

DATE : 28-MAY-20 | SCALE : 1:4


DRAWN BY : MN | CHECKED BY : DW

美特鋁製有限公司
MIDI ALUMINIUM FABRICATOR LTD.
Units 6-8, Sunray Industrial Centre, 1/F
610 Cha Kwo Ling Road, Kowloon
Tel:23489211-4 Fax:(852)27727666

DWG NO. : J852-SD-ACA-1001 | REV. : A

PROPERTIES

MEMBER : AL22
GRADE : 6063-T6
FINISH : PVF2 3-COATING

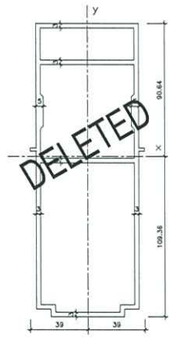


REGIONS

MASS PROPERTIES (UNIT)	VALUES
Area (mm²) :	2023.45
Perimeter (mm) :	1315.54
Bounding Box – X (mm):	-39.00 to 39.00
Bounding Box – Y (mm):	-109.36 to 90.64
Centroid – X (mm) :	0.00
Centroid – Y (mm) :	0.00
Moments of inertia – X (mm⁴) :	8882409.26
Moments of inertia – Y (mm⁴) :	1899714.67
Product of inertia – XY (mm⁴) :	0.00
Radii of gyration – X (mm) :	64.73
Radii of gyration – Y (mm) :	28.64
Principal moments along X–Y (mm⁴) :	8882409.26 along [1.00 0.00]
Principal moments along Y–X (mm⁴) :	1899714.67 along [0.00 1.00]
Elastic Modulus – Zx (mm³) :	1 / y–max= 79350.46
Elastic Modulus – Zy (mm³) :	2 / x–max= 43582.43

PROPERTIES

MEMBER : AL47
GRADE : 6063-T6
FINISH : PVF2 3-COATING

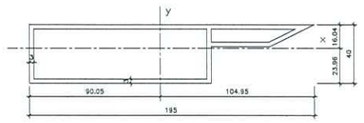


REGIONS

MASS PROPERTIES (UNIT)	VALUES
Area (mm²) :	1344.37
Perimeter (mm) :	890.25
Bounding Box – X (mm):	-90.05 to 104.95
Bounding Box – Y (mm):	-23.96 to 16.04
Centroid – X (mm) :	0.00
Centroid – Y (mm) :	0.00
Moments of inertia – X (mm⁴) :	340400.13
Moments of inertia – Y (mm⁴) :	4364402.80
Product of inertia – XY (mm⁴) :	-368973.41
Radii of gyration – X (mm) :	15.91
Radii of gyration – Y (mm) :	56.97
Principal moments along X–Y (mm⁴) :	308844.29 along [1.00 0.09]
Principal moments along Y–X (mm⁴) :	4397558.74 along [-0.09 1.00]
Elastic Modulus – Zx (mm³) :	1 / y–max= 14208.36
Elastic Modulus – Zy (mm³) :	2 / x–max= 41580.24

PROPERTIES

MEMBER : AL48
GRADE : 6063-T6
FINISH : PVF2 3-COATING

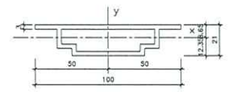


REGIONS

MASS PROPERTIES (UNIT)	VALUES
Area (mm²) :	800.15
Perimeter (mm) :	398.46
Bounding Box – X (mm):	-50.00 to 50.00
Bounding Box – Y (mm):	-12.35 to 8.65
Centroid – X (mm) :	0.00
Centroid – Y (mm) :	0.00
Moments of inertia – X (mm⁴) :	37433.58
Moments of inertia – Y (mm⁴) :	419826.11
Product of inertia – XY (mm⁴) :	0.00
Radii of gyration – X (mm) :	7.90
Radii of gyration – Y (mm) :	24.43
Principal moments along X–Y (mm⁴) :	37433.58 along [1.00 0.00]
Principal moments along Y–X (mm⁴) :	419826.11 along [0.00 1.00]
Elastic Modulo – Zx (mm³) :	1 / y–max= 3031.48
Elastic Modulo – Zy (mm³) :	2 / x–max= 8399.52

PROPERTIES

MEMBER : AL49
GRADE : 6063-T6
FINISH : PVF2 3-COATING

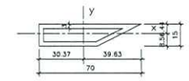


REGIONS

MASS PROPERTIES (UNIT)	VALUES
Area (mm²) :	417.37
Perimeter (mm) :	278.25
Bounding Box – X (mm):	-30.37 to 39.63
Bounding Box – Y (mm):	-8.50 to 6.44
Centroid – X (mm) :	0.00
Centroid – Y (mm) :	0.00
Moments of inertia – X (mm⁴) :	12251.31
Moments of inertia – Y (mm⁴) :	136329.01
Product of inertia – XY (mm⁴) :	-11678.02
Radii of gyration – X (mm) :	5.42
Radii of gyration – Y (mm) :	18.54
Principal moments along X–Y (mm⁴) :	11329.91 along [1.00 0.08]
Principal moments along Y–X (mm⁴) :	136290.41 along [-0.09 1.00]
Elastic Modulus – Zx (mm³) :	1 / y–max= 1431.50
Elastic Modulus – Zy (mm³) :	2 / x–max= 4202.40

PROPERTIES

MEMBER : AL50
GRADE : 6063-T6
FINISH : PVF2 3-COATING

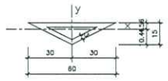


REGIONS

MASS PROPERTIES (UNIT)	VALUES
Area (mm²) :	330.50
Perimeter (mm) :	200.33
Bounding Box – X (mm):	-30.00 to 30.00
Bounding Box – Y (mm):	-10.44 to 4.56
Centroid – X (mm) :	0.00
Centroid – Y (mm) :	0.00
Moments of inertia – X (mm⁴) :	4829.98
Moments of inertia – Y (mm⁴) :	60049.61
Product of inertia – XY (mm⁴) :	0.00
Radii of gyration – X (mm) :	4.01
Radii of gyration – Y (mm) :	14.14
Principal moments along X–Y (mm⁴) :	4829.98 along [1.00 0.00]
Principal moments along Y–X (mm⁴) :	60049.61 along [0.00 1.00]
Elastic Modulus – Zx (mm³) :	1 / y–max= 462.70
Elastic Modulus – Zy (mm³) :	2 / x–max= 2001.65

PROPERTIES

MEMBER : AL51
GRADE : 6063-T6
FINISH : MILL

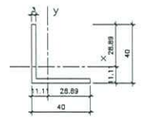


REGIONS

MASS PROPERTIES (UNIT)	VALUES
Area (mm²) :	231.00
Perimeter (mm) :	160.00
Bounding Box – X (mm):	-11.11 to 28.89
Bounding Box – Y (mm):	-11.11 to 28.89
Centroid – X (mm) :	0.00
Centroid – Y (mm) :	0.00
Moments of inertia – X (mm⁴) :	35818.19
Moments of inertia – Y (mm⁴) :	35818.18
Product of inertia – XY (mm⁴) :	21335.06
Radii of gyration – X (mm) :	12.45
Radii of gyration – Y (mm) :	12.45
Principal moments along X–Y (mm⁴) :	57153.25 along [0.71 0.71]
Principal moments along Y–X (mm⁴) :	14483.12 along [-0.71 0.71]
Elastic Modulus – Zx (mm³) :	1 / y–max= 1239.83
Elastic Modulus – Zy (mm³) :	2 / x–max= 1239.83

PROPERTIES

MEMBER : AL52
GRADE : 6063-T5
FINISH : MILL

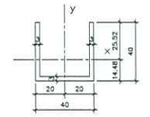

REGIONS

MASS PROPERTIES (UNIT)	VALUES
Area (mm²) :	342.00
Perimeter (mm) :	234.00
Bounding Box – X (mm):	-20.00 to 20.00
Bounding Box – Y (mm):	-14.48 to 25.52
Centroid – X (mm) :	0.00
Centroid – Y (mm) :	0.00
Moments of inertia – X (mm⁴) :	56574.39
Moments of inertia – Y (mm⁴) :	92146.00
Product of inertia – XY (mm⁴) :	0.00
Radii of gyration – X (mm) :	12.86
Radii of gyration – Y (mm) :	16.41
Principal moments along X–Y (mm⁴) :	56574.39 along [1.00 0.00]
Principal moments along Y–X (mm⁴) :	92146.00 along [0.00 1.00]
Elastic Modulus – Zx (mm³) :	1 / y–max= 2217.08
Elastic Modulus – Zy (mm³) :	2 / x–max= 4607.30

B.D. REF :

CLIENT :

ARCHITECT :
AGC architectural global design DESIGN LTD
1801, 18/F, Dynasty Plaza, 258 King's Road, North Point, Hong Kong
Tel: (852)25197188, Fax: (852)25197126, Email: agc@agcdesign.com.hk

MAIN CONTRACTOR :
Gammon

STRUCTURAL ENGINEER :
ARUP

FACADE CONSULTANT:
MEINHARDT

NOTE :
1. ALL DIMENSIONS ARE IN mm.
2. ALL ELEVATIONS ARE VIEWED FROM OUTSIDE.
3. ALL DIMENSIONS TO BE VERIFIED ON SITE BEFORE FABRICATION.

LEGEND :
X1 — DETAIL MARK NO.
X001 — REFER SHEET NO.

1. F.F.L. --FINISHED FLOOR LEVEL
2. S.F.L. --STRUCTURAL FLOOR LEVEL
3. /R --REVERSED DETAIL

NO.	DATE	REVISED	BY
A	7-09-2020	REVISION SUBJECT TO COMMENTS	MN

JOB NO. : J-852

PROJECT :
PROPOSED RESIDENTIAL DEVELOPMENT
AT 139 – 147 ARGYLE STREET,
NKIL 6005, 6035 R.P., 6036 R.P.,
6037 R.P. & 6038 R.P.

TITLE :
SECTION PROPERTIES OF
ALUM. & ACOUSTIC CLADDING
(ALUM. EXTRUSIONS)

DATE : 20-MAY-20 | SCALE : 1:4

DRAWN BY : LHR | CHECKED BY : DW

美特鋁質有限公司
MIDI ALUMINIUM FABRICATOR LTD.
Units 6-8, Sunray Industrial Centre, 1/F
610 Cha Kwo Ling Road, Kowloon
Tel:23489211-4 Fax:(852)27727666

DWG NO. : J852-SD-ACA-1101 | REV. : A

PROPERTIES

MEMBER : 50x150x5mm THK. G.M.S. S.H.S.
GRADE : S275J0
FINISH : MILL




REGIONS

MASS PROPERTIES (UNIT)	VALUES
Area (mm²) :	1837.08
Perimeter (mm) :	742.83
Bounding Box – X (mm):	-75.00 to 75.00
Bounding Box – Y (mm):	-25.00 to 25.00
Centroid – X (mm) :	0.00
Centroid – Y (mm) :	0.00
Moments of inertia – X (mm⁴) :	7514957.51
Moments of inertia – Y (mm⁴) :	4863002.63
Product of inertia – XY (mm⁴) :	0.00
Radii of gyration – X (mm) :	20.64
Radii of gyration – Y (mm) :	50.21
Principal moments along X–Y (mm⁴):	7514957.51 along [1.00 0.00]
Principal moments along Y–X (mm⁴):	4863002.63 along [0.00 1.00]
Elastic Modulus – Zx (mm³):	1 / y-max= 31859.90
Elastic Modulus – Zy (mm³):	1 / x-max= 62426.70

PROPERTIES

MEMBER : 50x125x5mm THK. G.M.S. S.H.S.
GRADE : S275J0
FINISH : MILL

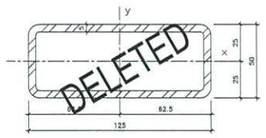


REGIONS

MASS PROPERTIES (UNIT)	VALUES
Area (mm²) :	1607.08
Perimeter (mm) :	642.83
Bounding Box – X (mm):	-62.50 to 62.50
Bounding Box – Y (mm):	-25.00 to 25.00
Centroid – X (mm) :	0.00
Centroid – Y (mm) :	0.00
Moments of inertia – X (mm⁴) :	6644114.17
Moments of inertia – Y (mm⁴) :	2907099.43
Product of inertia – XY (mm⁴) :	0.00
Radii of gyration – X (mm) :	20.33
Radii of gyration – Y (mm) :	42.53
Principal moments along X–Y (mm⁴):	6644114.17 along [1.00 0.00]
Principal moments along Y–X (mm⁴):	2907099.43 along [0.00 1.00]
Elastic Modulo – Zx (mm³) :	1 / y-max= 26378.57
Elastic Modulo – Zy (mm³) :	1 / x-max= 46513.59

PROPERTIES

MEMBER : 40x40x5mm THK. G.M.S. S.H.S.
GRADE : S275J0
FINISH : MILL

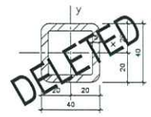


REGIONS

MASS PROPERTIES (UNIT)	VALUES
Area (mm²) :	869.96
Perimeter (mm) :	297.58
Bounding Box – X (mm):	-20.00 to 20.00
Bounding Box – Y (mm):	-20.00 to 20.00
Centroid – X (mm) :	0.00
Centroid – Y (mm) :	0.00
Moments of inertia – X (mm⁴) :	135231.75
Moments of inertia – Y (mm⁴) :	135231.75
Product of inertia – XY (mm⁴) :	0.00
Radii of gyration – X (mm) :	14.21
Radii of gyration – Y (mm) :	14.21
Principal moments along X–Y (mm⁴):	135231.75 along [1.00 0.00]
Principal moments along Y–X (mm⁴):	135231.75 along [0.00 1.00]
Elastic Modulo – Zx (mm³):	1 / y-max= 6761.09
Elastic Modulo – Zy (mm³):	1 / x-max= 6761.09

PROPERTIES

MEMBER : 50x75x6mm THK. G.M.S. ANGLE
GRADE : S275J0
FINISH : MILL

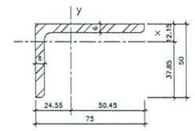


REGIONS

MASS PROPERTIES (UNIT)	VALUES
Area (mm²) :	716.68
Perimeter (mm) :	245.71
Bounding Box – X (mm):	-24.55 to 50.45
Bounding Box – Y (mm):	-37.85 to 12.15
Centroid – X (mm) :	0.00
Centroid – Y (mm) :	0.00
Moments of inertia – X (mm⁴) :	1481154.30
Moments of inertia – Y (mm⁴) :	427604.15
Product of inertia – XY (mm⁴) :	-141622.45
Radii of gyration – X (mm) :	14.28
Radii of gyration – Y (mm) :	23.85
Principal moments along X–Y (mm⁴):	1481154.30 along [0.82 0.40]
Principal moments along Y–X (mm⁴):	427604.15 along [-0.40 0.92]
Elastic Modulo – Zx (mm³):	1 / y-max= 3861.25
Elastic Modulo – Zy (mm³):	1 / x-max= 8085.15

PROPERTIES

MEMBER : 50x125x6mm THK. G.M.S. ANGLE
GRADE : S275J0
FINISH : MILL

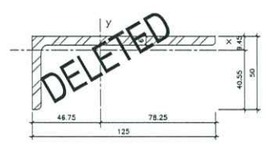


REGIONS

MASS PROPERTIES (UNIT)	VALUES
Area (mm²) :	1016.66
Perimeter (mm) :	345.71
Bounding Box – X (mm):	-46.75 to 78.25
Bounding Box – Y (mm):	-40.55 to 9.45
Centroid – X (mm) :	0.00
Centroid – Y (mm) :	0.00
Moments of inertia – X (mm⁴) :	1847563.80
Moments of inertia – Y (mm⁴) :	1668700.81
Product of inertia – XY (mm⁴) :	-2873718.00
Radii of gyration – X (mm) :	12.73
Radii of gyration – Y (mm) :	40.49
Principal moments along X–Y (mm⁴):	1111699.59 along [0.98 0.18]
Principal moments along Y–X (mm⁴):	1719844.82 along [-0.18 0.98]
Elastic Modulo – Zx (mm³):	1 / y-max= 4082.87
Elastic Modulo – Zy (mm³):	1 / x-max= 21300.74

PROPERTIES

MEMBER : 70x150x70x10mm THK. G.M.S. CHANNEL
GRADE : S275J0
FINISH : MILL

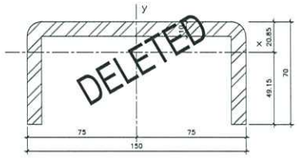


REGIONS

MASS PROPERTIES (UNIT)	VALUES
Area (mm²) :	2037.08
Perimeter (mm) :	551.42
Bounding Box – X (mm):	-75.00 to 75.00
Bounding Box – Y (mm):	-49.15 to 20.85
Centroid – X (mm) :	0.00
Centroid – Y (mm) :	0.00
Moments of inertia – X (mm⁴) :	11743375.04
Moments of inertia – Y (mm⁴) :	8475088.44
Product of inertia – XY (mm⁴) :	0.00
Radii of gyration – X (mm) :	21.02
Radii of gyration – Y (mm) :	36.46
Principal moments along X–Y (mm⁴):	11743375.04 along [1.00 0.00]
Principal moments along Y–X (mm⁴):	8475088.44 along [0.00 1.00]
Elastic Modulo – Zx (mm³):	1 / y-max= 23884.43
Elastic Modulo – Zy (mm³):	1 / x-max= 113001.18

PROPERTIES

MEMBER : 50x50x5mm THK. G.M.S. ANGLE
GRADE : S275J0
FINISH : MILL

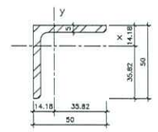


REGIONS

MASS PROPERTIES (UNIT)	VALUES
Area (mm²) :	477.68
Perimeter (mm) :	155.71
Bounding Box – X (mm):	-14.18 to 35.82
Bounding Box – Y (mm):	-35.82 to 14.18
Centroid – X (mm) :	0.00
Centroid – Y (mm) :	0.00
Moments of inertia – X (mm⁴) :	111073.26
Moments of inertia – Y (mm⁴) :	111073.26
Product of inertia – XY (mm⁴) :	-85331.82
Radii of gyration – X (mm) :	15.25
Radii of gyration – Y (mm) :	15.25
Principal moments along X–Y (mm⁴):	43741.43 along [0.71 0.71]
Principal moments along Y–X (mm⁴):	179405.08 along [-0.71 0.71]
Elastic Modulo – Zx (mm³):	1 / y-max= 3100.78
Elastic Modulo – Zy (mm³):	1 / x-max= 3100.78

PROPERTIES

MEMBER : 40x40x5mm THK. G.M.S. ANGLE
GRADE : S275J0
FINISH : MILL

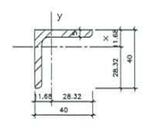


REGIONS

MASS PROPERTIES (UNIT)	VALUES
Area (mm²) :	377.68
Perimeter (mm) :	155.71
Bounding Box – X (mm):	-11.68 to 28.32
Bounding Box – Y (mm):	-28.32 to 11.68
Centroid – X (mm) :	0.00
Centroid – Y (mm) :	0.00
Moments of inertia – X (mm⁴) :	54089.58
Moments of inertia – Y (mm⁴) :	54089.58
Product of inertia – XY (mm⁴) :	-31955.18
Radii of gyration – X (mm) :	12.03
Radii of gyration – Y (mm) :	12.03
Principal moments along X–Y (mm⁴):	22734.39 along [0.71 0.71]
Principal moments along Y–X (mm⁴):	86444.76 along [-0.71 0.71]
Elastic Modulo – Zx (mm³):	1 / y-max= 1831.15
Elastic Modulo – Zy (mm³):	1 / x-max= 1831.15

PROPERTIES

MEMBER : 8mm THK. G.M.S. PLATE
GRADE : S275J0
FINISH : MILL

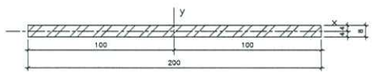


REGIONS

MASS PROPERTIES (UNIT)	VALUES
Area (mm²) :	1600.00
Perimeter (mm) :	416.00
Bounding Box – X (mm):	-100.00 to 100.00
Bounding Box – Y (mm):	-4.00 to 4.00
Centroid – X (mm) :	0.00
Centroid – Y (mm) :	0.00
Moments of inertia – X (mm⁴) :	8533.33
Moments of inertia – Y (mm⁴) :	53333333.33
Product of inertia – XY (mm⁴) :	0.00
Radii of gyration – X (mm) :	2.31
Radii of gyration – Y (mm) :	57.74
Principal moments along X–Y (mm⁴):	8533.33 along [1.00 0.00]
Principal moments along Y–X (mm⁴):	53333333.33 along [0.00 1.00]
Elastic Modulo – Zx (mm³):	1 / y-max= 2133.33
Elastic Modulo – Zy (mm³):	2 / x-max= 53333.33

PROPERTIES

MEMBER : 30x30x4mm THK. G.M.S. ANGLE
GRADE : S275J0
FINISH : MILL

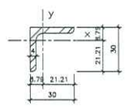


REGIONS

MASS PROPERTIES (UNIT)	VALUES
Area (mm²) :	228.89
Perimeter (mm) :	115.79
Bounding Box – X (mm):	-8.79 to 21.21
Bounding Box – Y (mm):	-21.21 to 8.79
Centroid – X (mm) :	0.00
Centroid – Y (mm) :	0.00
Moments of inertia – X (mm⁴) :	18074.40
Moments of inertia – Y (mm⁴) :	18074.40
Product of inertia – XY (mm⁴) :	-10515.36
Radii of gyration – X (mm) :	8.83
Radii of gyration – Y (mm) :	8.83
Principal moments along X–Y (mm⁴):	7259.04 along [0.71 0.71]
Principal moments along Y–X (mm⁴):	28889.76 along [-0.71 0.71]
Elastic Modulo – Zx (mm³):	1 / y-max= 852.23
Elastic Modulo – Zy (mm³):	2 / x-max= 852.23

PROPERTIES

MEMBER : 100x50x5mm THK. G.M.S. S.H.S.
GRADE : S275J0
FINISH : MILL

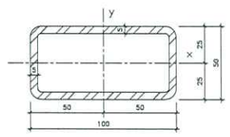


REGIONS

MASS PROPERTIES (UNIT)	VALUES
Area (mm²) :	1331.08
Perimeter (mm) :	542.83
Bounding Box – X (mm):	-50.00 to 50.00
Bounding Box – Y (mm):	-25.00 to 25.00
Centroid – X (mm) :	0.00
Centroid – Y (mm) :	0.00
Moments of inertia – X (mm⁴) :	537330.84
Moments of inertia – Y (mm⁴) :	1634428.53
Product of inertia – XY (mm⁴) :	0.00
Radii of gyration – X (mm) :	19.90
Radii of gyration – Y (mm) :	34.70
Principal moments along X–Y (mm⁴):	537330.84 along [1.00 0.00]
Principal moments along Y–X (mm⁴):	1634428.53 along [0.00 1.00]
Elastic Modulo – Zx (mm³):	1 / y-max= 21483.23
Elastic Modulo – Zy (mm³):	2 / x-max= 32688.17

PROPERTIES

MEMBER : 50x50x5mm THK. G.M.S. S.H.S.
GRADE : S275J0
FINISH : MILL

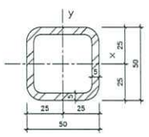


REGIONS

MASS PROPERTIES (UNIT)	VALUES
Area (mm²) :	835.42
Perimeter (mm) :	334.25
Bounding Box – X (mm):	-25.00 to 25.00
Bounding Box – Y (mm):	-25.00 to 25.00
Centroid – X (mm) :	0.00
Centroid – Y (mm) :	0.00
Moments of inertia – X (mm⁴) :	270377.48
Moments of inertia – Y (mm⁴) :	270377.48
Product of inertia – XY (mm⁴) :	0.00
Radii of gyration – X (mm) :	17.99
Radii of gyration – Y (mm) :	17.99
Principal moments along X–Y (mm⁴):	270377.48 along [0.85 0.53]
Principal moments along Y–X (mm⁴):	270377.48 along [-0.53 0.85]
Elastic Modulo – Zx (mm³):	1 / y-max= 10815.10
Elastic Modulo – Zy (mm³):	1 / x-max= 10815.10

PROPERTIES

MEMBER : 50x30x4mm THK. G.M.S. S.H.S.
GRADE : S275J0
FINISH : MILL

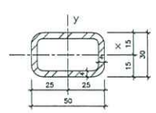

REGIONS

MASS PROPERTIES (UNIT)	VALUES
Area (mm²) :	334.80
Perimeter (mm) :	267.40
Bounding Box – X (mm):	-25.00 to 25.00
Bounding Box – Y (mm):	-15.00 to 15.00
Centroid – X (mm) :	0.00
Centroid – Y (mm) :	0.00
Moments of inertia – X (mm⁴) :	69527.62
Moments of inertia – Y (mm⁴) :	152505.44
Product of inertia – XY (mm⁴) :	0.00
Radii of gyration – X (mm) :	11.19
Radii of gyration – Y (mm) :	18.89
Principal moments along X–Y (mm⁴):	69527.62 along [1.00 0.00]
Principal moments along Y–X (mm⁴):	152505.44 along [0.00 1.00]
Elastic Modulo – Zx (mm³):	1 / y-max= 4461.84
Elastic Modulo – Zy (mm³):	2 / x-max= 8100.22

B.D. REF :

CLIENT :

ARCHITECT :
AGC DESIGN LTD
architecture urban design interior
香港鰂魚涌英皇道979號太古坊一座26樓
26/F, Tower One, Taikoo Place, 979 King's Road, Quarry Bay, Hong Kong
Tel: (852) 2519 7168 Fax: (852) 2519 7112 Email: agc@agcasia.com.hk

MAIN CONTRACTOR :
Gammon

STRUCTURAL ENGINEER :
ARUP

FACADE CONSULTANT:
MEINHARDT

NOTE :
1. ALL DIMENSIONS ARE IN mm.
2. ALL ELEVATIONS ARE VIEWED FROM OUTSIDE.
3. ALL DIMENSIONS TO BE VERIFIED ON SITE BEFORE FABRICATION.

LEGEND :
X1 — DETAIL MARK NO.
X001 — REFER SHEET NO.

1. F.F.L. --FINISHED FLOOR LEVEL
2. S.F.L. --STRUCTURAL FLOOR LEVEL
3. (/R) --REVERSED DETAIL

NO.	DATE	REVISED	BY
A	7-09-2020	REVISION SUBJECT TO COMMENTS	MN

JOB NO. : J-852

PROJECT :
PROPOSED RESIDENTIAL DEVELOPMENT
AT 139 – 147 ARGYLE STREET,
NKIL 6005, 6035 R.P., 6036 R.P.,
6037 R.P. & 6038 R.P.


TITLE :
MEMBER LIST FOR
GALVANIZED MEMBER SECTION

DATE : 20-MAY-20 | SCALE : 1:4

DRAWN BY : LHR | CHECKED BY : DW


美特鋁質有限公司
MIDI ALUMINIUM FABRICATOR LTD.
Units 6-8, Sunray Industrial Centre, 1/F
610 Cha Kwo Ling Road, Kowloon
Tel:23489211-4 Fax:(852)27727666

DWG NO. : J852-SD-ACA-1201 | REV. : A

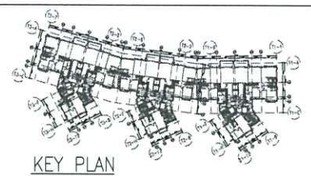

KEY PLAN

1
–

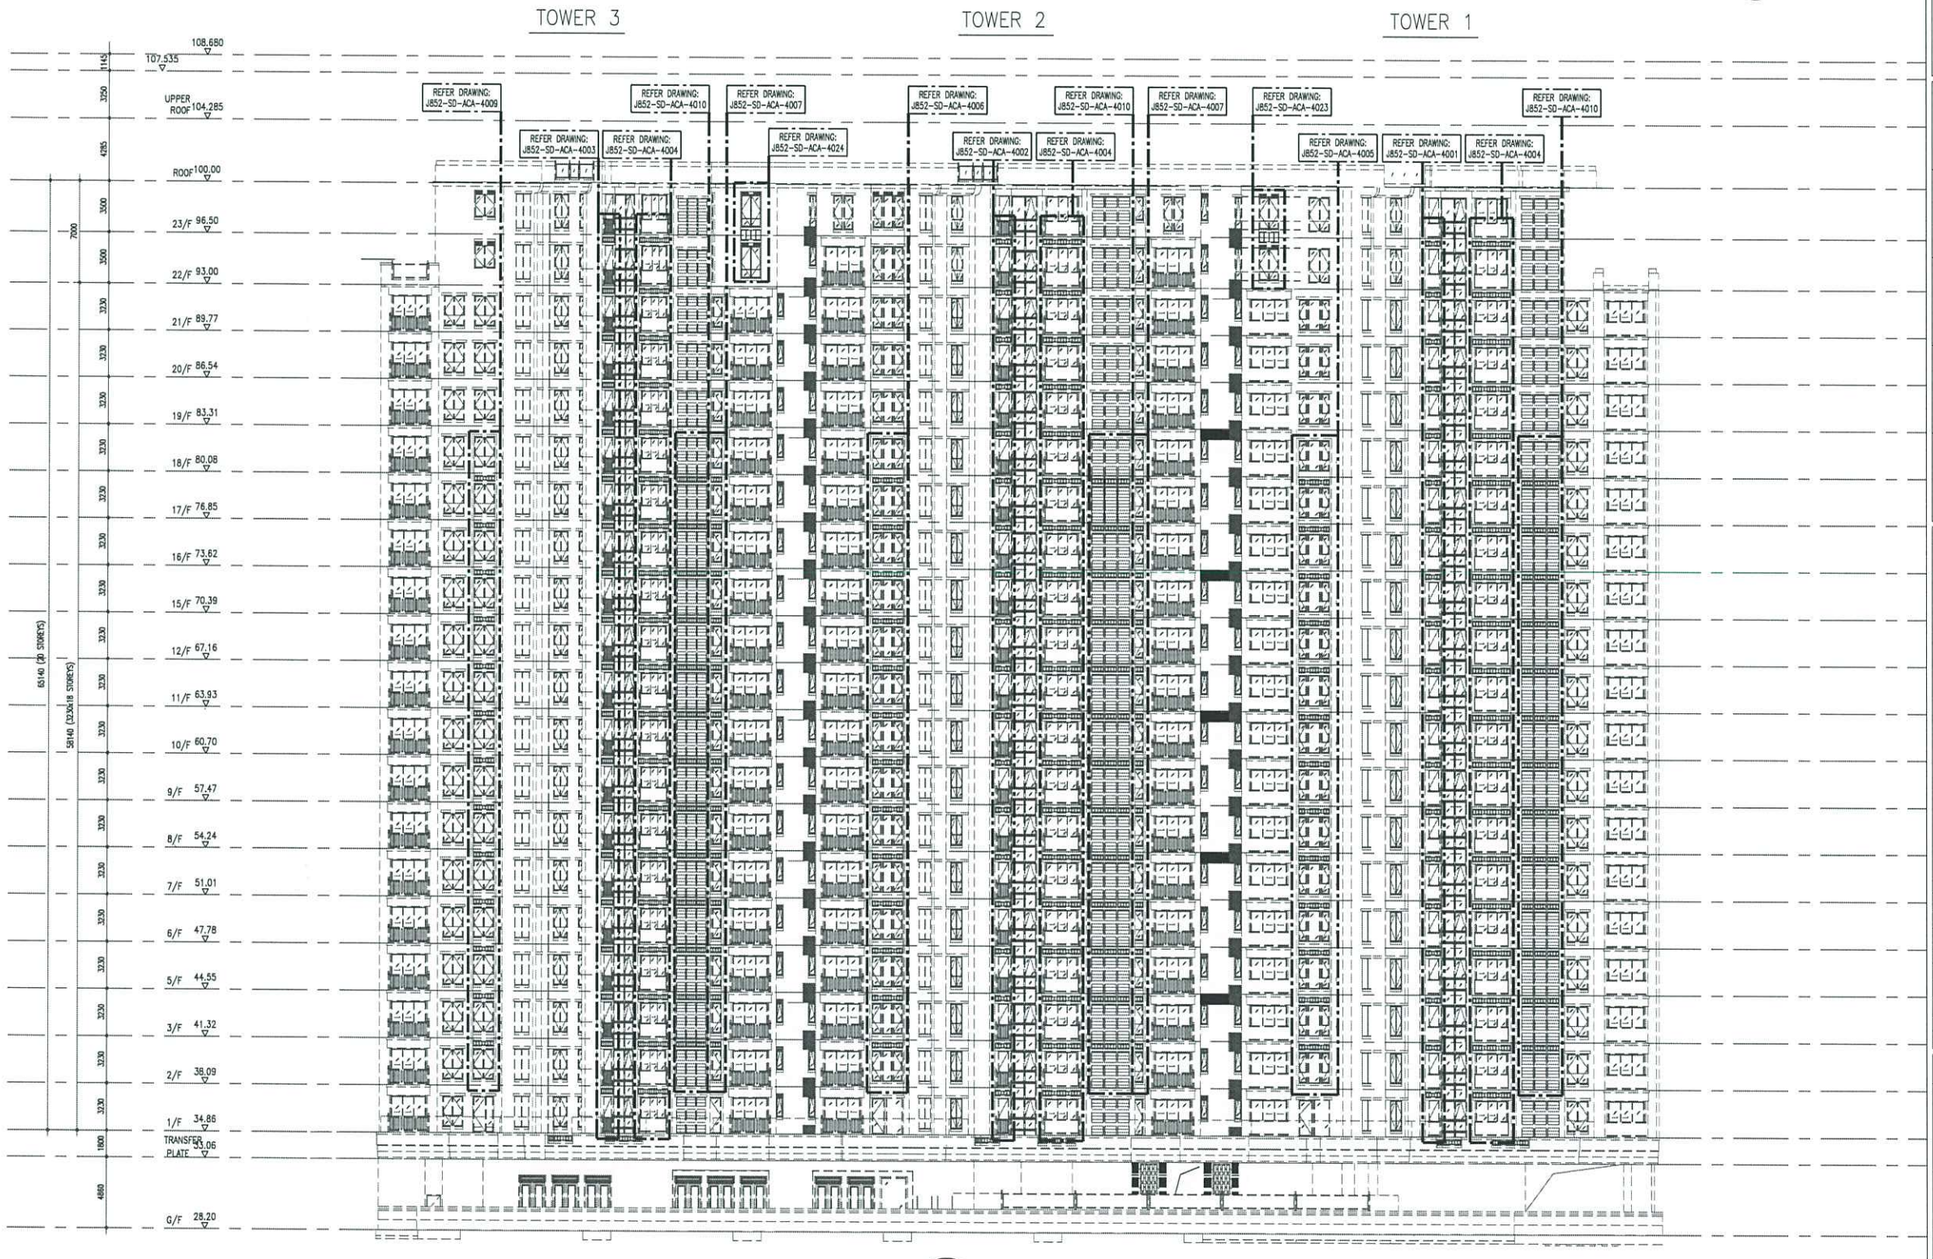

1 ELEVATION
SCALE 1:200

B.D. REF :

CLIENT :

ARCHITECT :
AGC DESIGN LTD

MAIN CONTRACTOR :
Gammon

STRUCTURAL ENGINEER :
ARUP

FACADE CONSULTANT:
MEINHARDT

NOTE :
1. ALL DIMENSIONS ARE IN mm.
2. ALL ELEVATIONS ARE VIEWED FROM OUTSIDE.
3. ALL DIMENSIONS TO BE VERIFIED ON SITE BEFORE FABRICATION.

LEGEND :
X1 — DETAIL MARK NO.
X001 — REFER SHEET NO.
1. F.F.L. --FINISHED FLOOR LEVEL
2. S.F.L. --STRUCTURAL FLOOR LEVEL
3. /R --REVERSED DETAIL

NO.	DATE	REVISED	BY

JOB NO. : J-852

PROJECT :
PROPOSED RESIDENTIAL DEVELOPMENT AT 139 – 147 ARGYLE STREET, NKIL 6005, 6035 R.P., 6036 R.P., 6037 R.P. & 6038 R.P.


TITLE :
BUILDING ELEVATION FOR TOWER 1 , 2 & 3


DATE : 18-May-2020 | SCALE : 1:200

DRAWN BY : LHR | CHECKED BY : DW

美特鋁質有限公司
MIDI ALUMINIUM FABRICATOR LTD.
Units 6-8, Sunray Industrial Centre, 1/F
610 Cha Kwo Ling Road, Kowloon
Tel:23489211-4 Fax:(852)27727666

DWG NO. : J852-SD-ACA-2001 | REV. : –

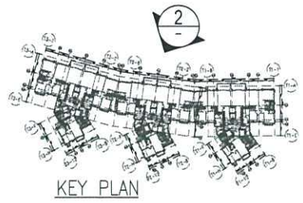

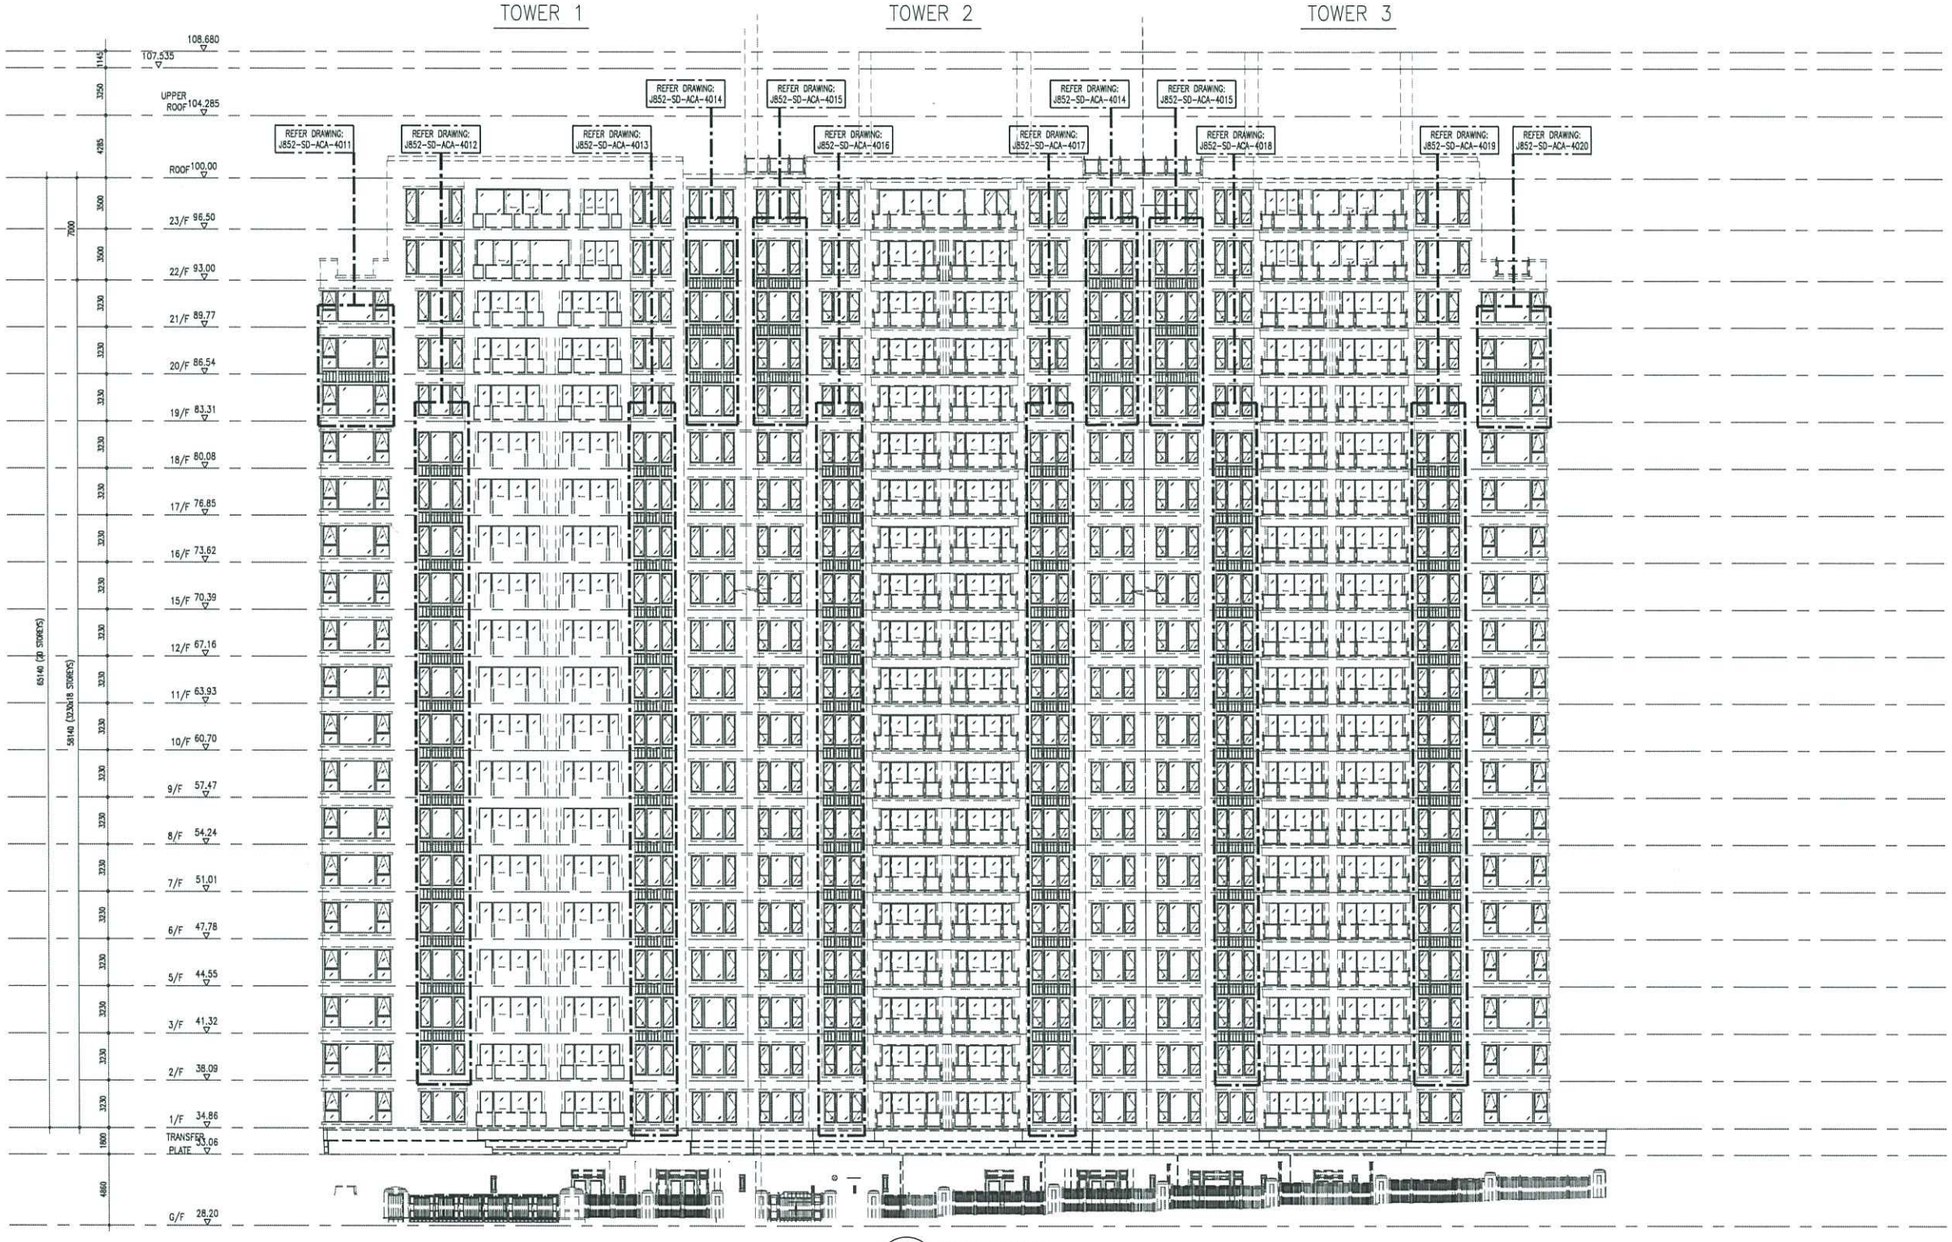

2 ELEVATION
SCALE 1:200
(4/F, 13/F & 14/F EXCLUDED)

B.D. REF :

CLIENT :

ARCHITECT :
AGC architecture interior design DESIGN LTD
18/F, 1&2F, Olympic Plaza, 235 King's Road, North Point, Hong Kong
tel: 28922818 fax: 28922817 email: agc@agcdesign.com.hk

MAIN CONTRACTOR :
Gammon

STRUCTURAL ENGINEER :
ARUP

FACADE CONSULTANT:
MEINHARDT

NOTE :
1. ALL DIMENSIONS ARE IN mm.
2. ALL ELEVATIONS ARE VIEWED FROM OUTSIDE.
3. ALL DIMENSIONS TO BE VERIFIED ON SITE BEFORE FABRICATION.

LEGEND :
X1 / X001 — DETAIL MARK NO. / REFER SHEET NO.
1. F.F.L. --FINISHED FLOOR LEVEL
2. S.F.L. --STRUCTURAL FLOOR LEVEL
3. (/R) --REVERSED DETAIL

NO.	DATE	REVISED	BY

JOB NO. : J-852


PROJECT :
PROPOSED RESIDENTIAL DEVELOPMENT AT 139 - 147 ARGYLE STREET, NKIL 6005, 6035 R.P., 6036 R.P., 6037 R.P. & 6038 R.P.


TITLE :
BUILDING ELEVATION FOR TOWER 1 , 2 & 3

DATE : 18-May-2020	SCALE : 1:200
DRAWN BY : LHR	CHECKED BY : DW

美特鋁質有限公司
MIDI ALUMINIUM FABRICATOR LTD.
Units 6-8, Sunray Industrial Centre, 1/F
610 Cha Kwo Ling Road, Kowloon
Tel:23489211-4 Fax:(852)27727666

DWG NO. : J852-SD-ACA-2002 | REV. : -

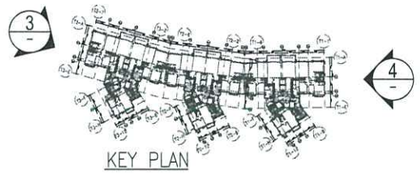

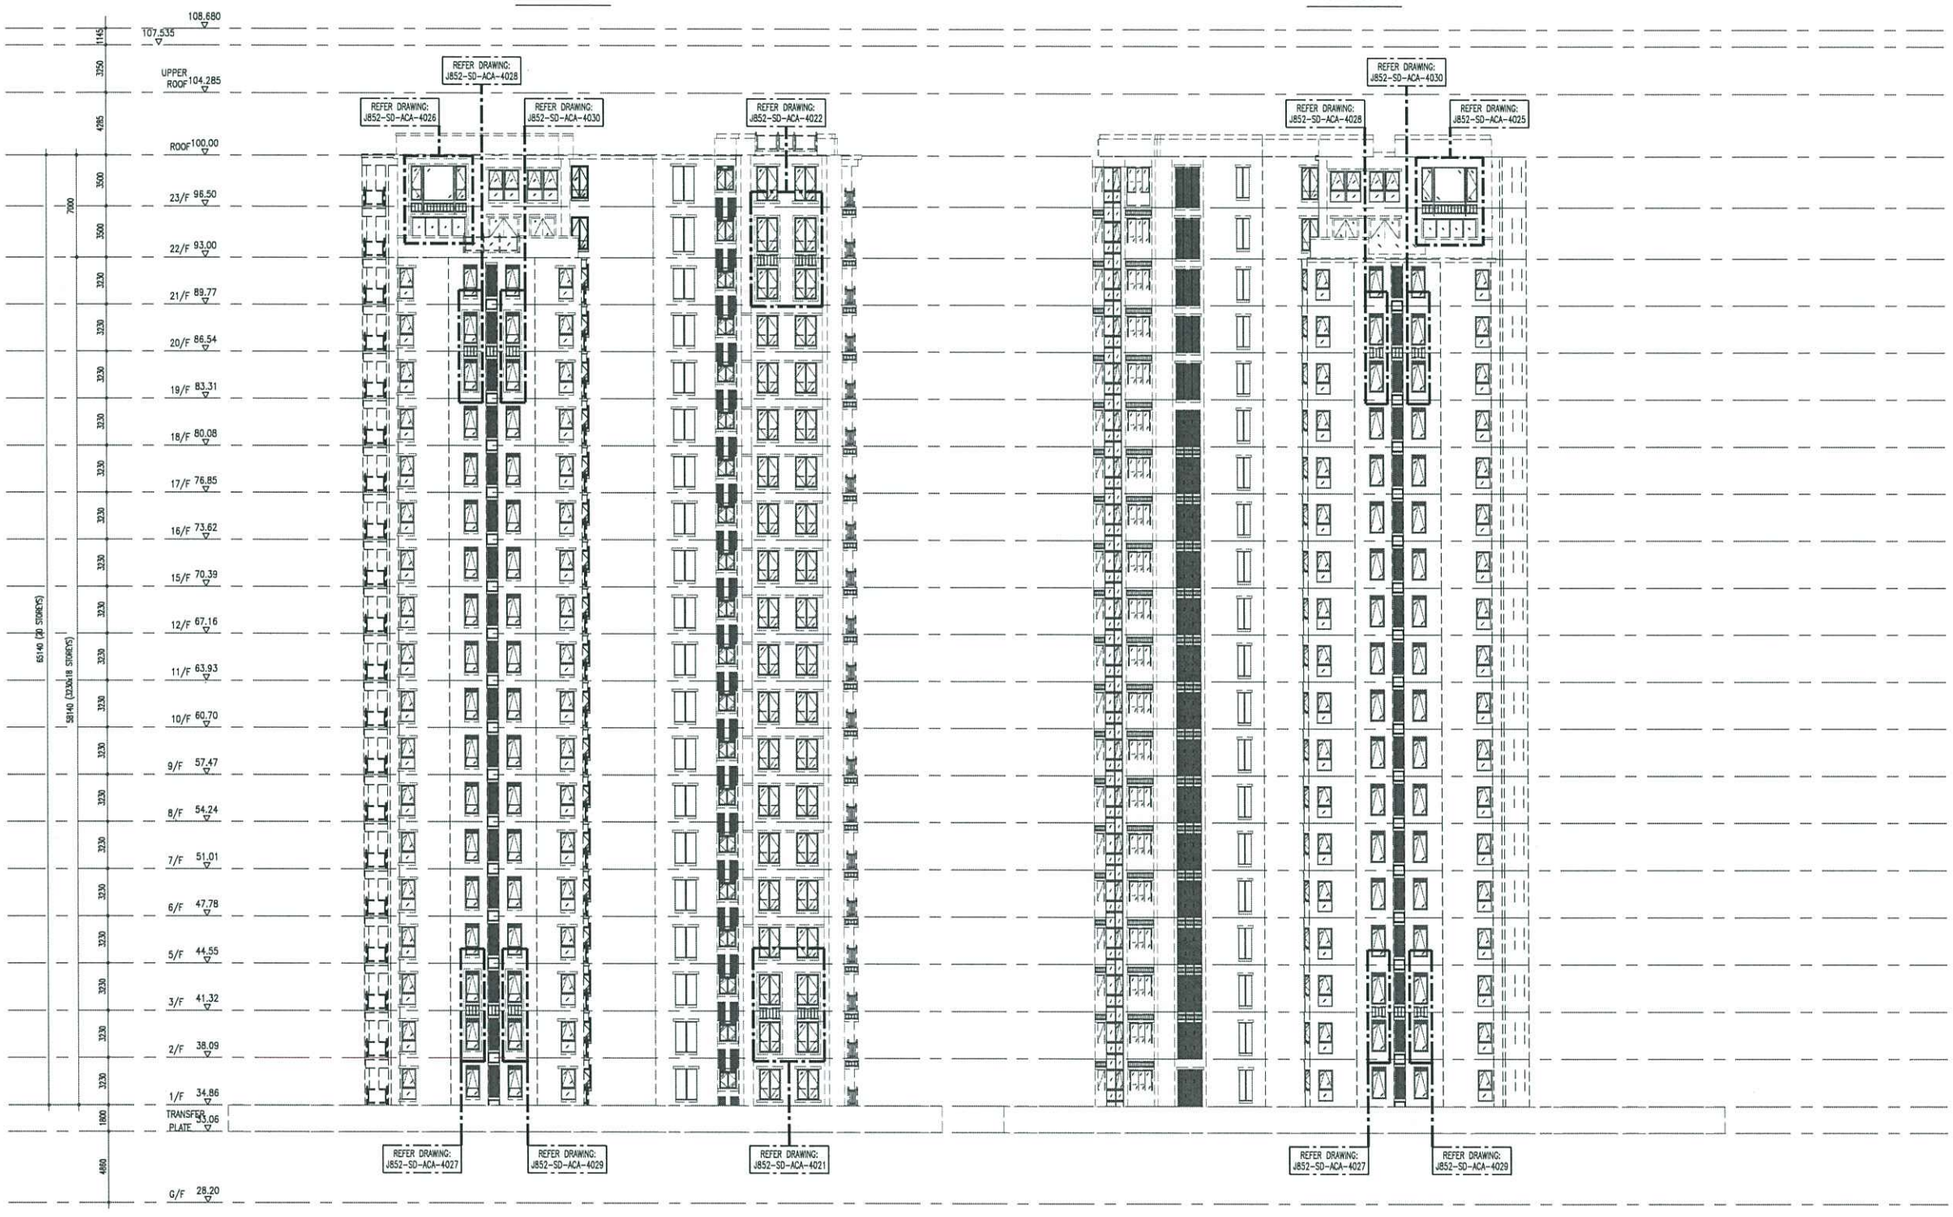

3 / – **ELEVATION**
SCALE 1:200
(4/F, 13/F & 14/F EXCLUDED)

4 / – **ELEVATION**
SCALE 1:200
(4/F, 13/F & 14/F EXCLUDED)

B.D. REF :

CLIENT :

ARCHITECT :
AGC architecture urban design limited
DESIGN LTD
18/L, I.S.T. Dynasty Plaza, 220 King's Road, North Point, Hong Kong
Tel: 28922837/38, Fax: 28922817/24, Email: agc@agcdesign.com.hk

MAIN CONTRACTOR :
Gammon

STRUCTURAL ENGINEER :
ARUP

FACADE CONSULTANT:
MEINHARDT

NOTE :
1. ALL DIMENSIONS ARE IN mm.
2. ALL ELEVATIONS ARE VIEWED FROM OUTSIDE.
3. ALL DIMENSIONS TO BE VERIFIED ON SITE BEFORE FABRICATION.

LEGEND :
X1 — DETAIL MARK NO.
X001 — REFER SHEET NO.

1. F.F.L. --FINISHED FLOOR LEVEL
2. S.F.L. --STRUCTURAL FLOOR LEVEL
3. (/R) --REVERSED DETAIL

NO.	DATE	REVISED	BY

JOB NO. : J-852


PROJECT :
PROPOSED RESIDENTIAL DEVELOPMENT AT 139 – 147 ARGYLE STREET, NKIL 6005, 6035 R.P., 6036 R.P., 6037 R.P. & 6038 R.P.

TITLE :
BUILDING ELEVATION FOR TOWER 1 , 2 & 3

DATE : 18-May-2020	SCALE : 1:200
DRAWN BY : LHR	CHECKED BY : DW

美特鋁質有限公司
MIDI ALUMINIUM FABRICATOR LTD.
Units 6-8, Sunray Industrial Centre, 1/F
610 Cha Kwo Ling Road, Kowloon
Tel:23489211-4 Fax:(852)27727666

DWG NO. : J852-SD-ACA-2003 | REV. : –

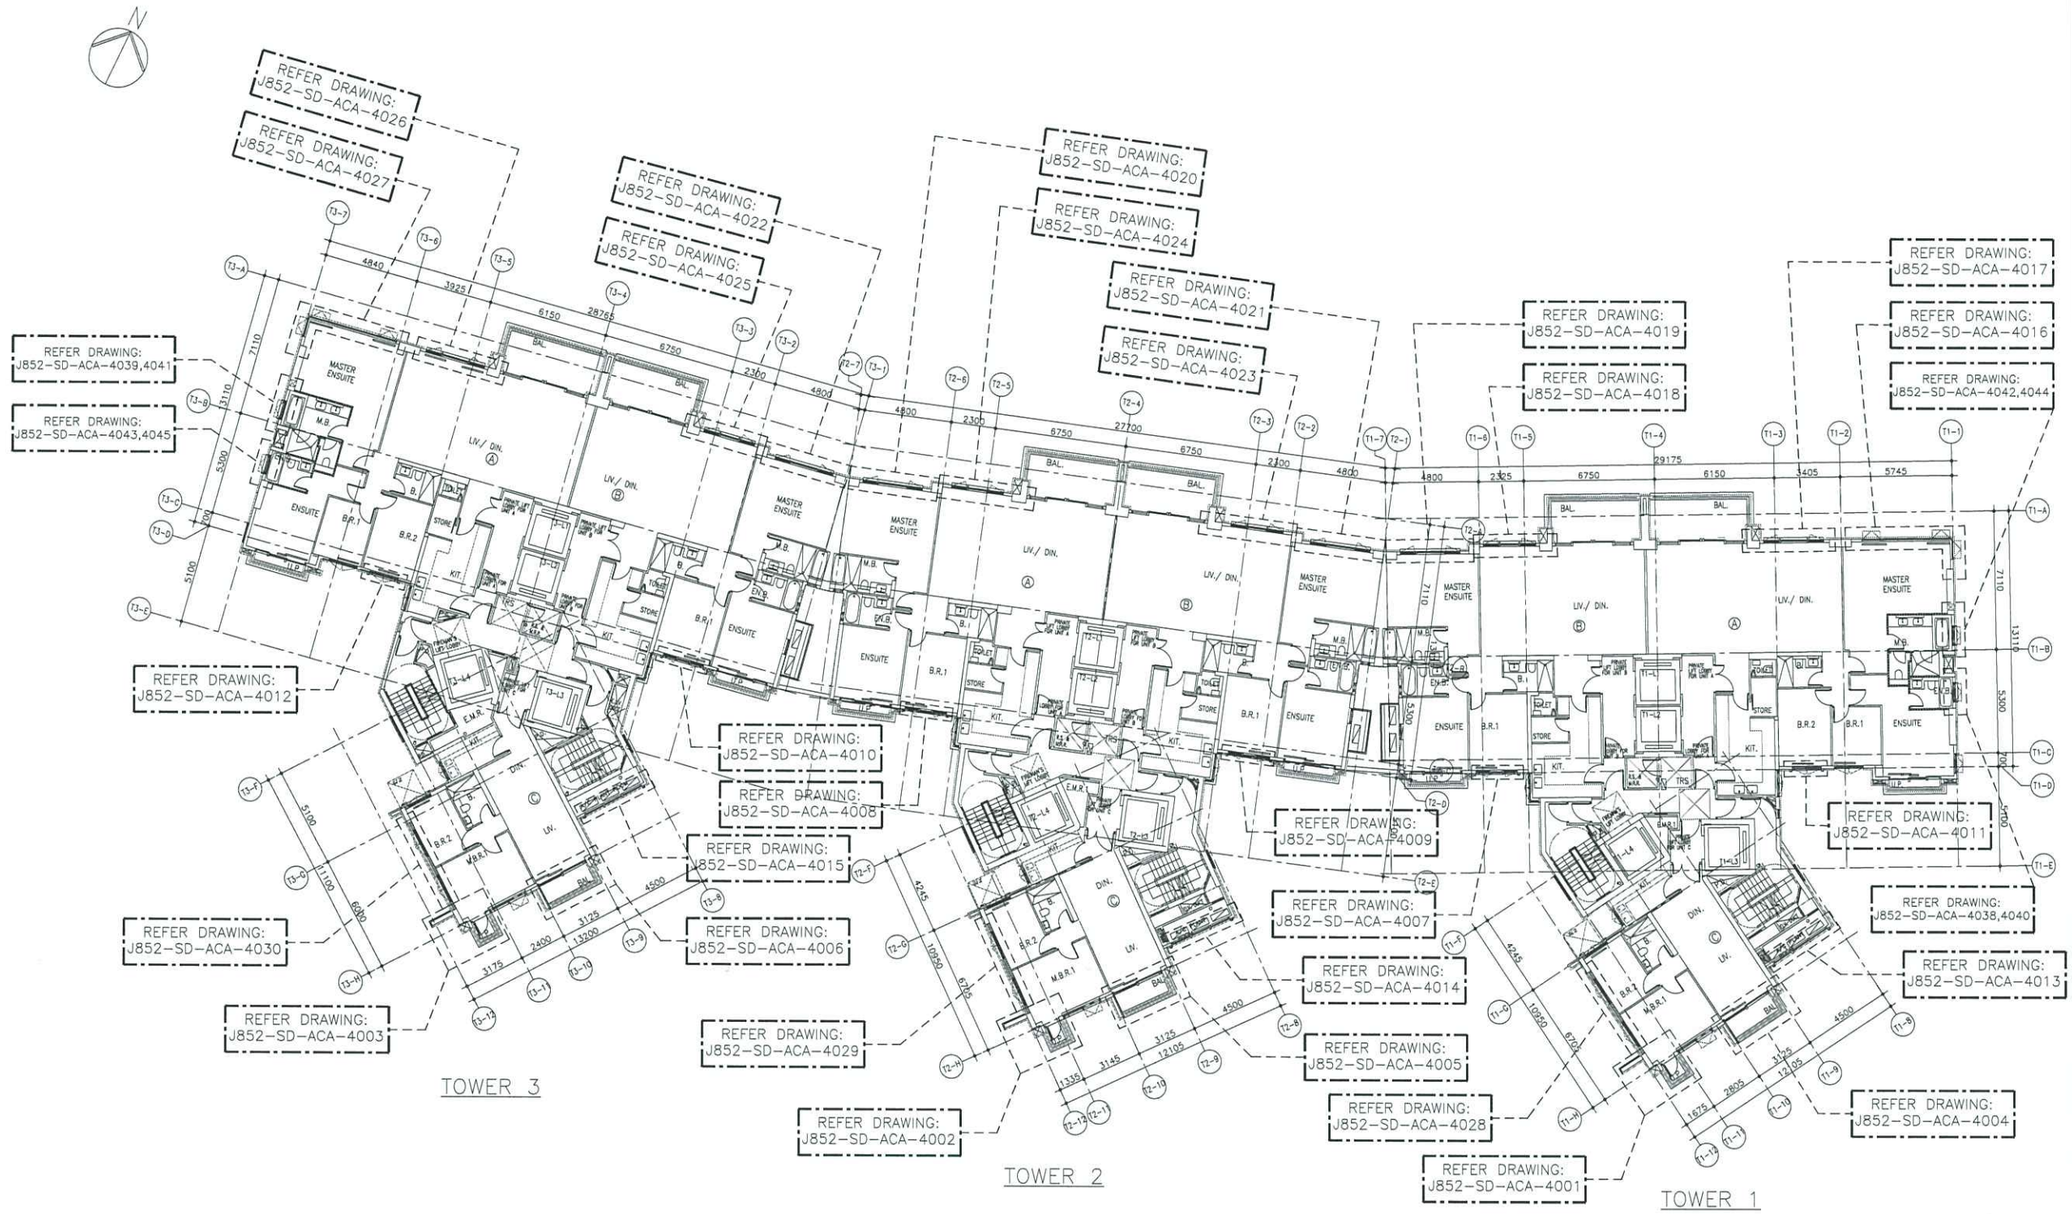

2/F – 21/F FLOOR PLAN

4/F, 13/F & 14/F TO BE OMITTED

B.D. REF :

CLIENT :

ARCHITECT :
AGC DESIGN LTD

MAIN CONTRACTOR :
Gammon

STRUCTURAL ENGINEER :
ARUP

FACADE CONSULTANT:
MEINHARDT

NOTE :
1. ALL DIMENSIONS ARE IN mm.
2. ALL ELEVATIONS ARE VIEWED FROM OUTSIDE.
3. ALL DIMENSIONS TO BE VERIFIED ON SITE BEFORE FABRICATION.

LEGEND :
X1 — DETAIL MARK NO.
X001 — REFER SHEET NO.

1. F.F.L. --FINISHED FLOOR LEVEL
2. S.F.L. --STRUCTURAL FLOOR LEVEL
3. /R --REVERSED DETAIL

NO.	DATE	REVISED	BY

JOB NO. : J–852

PROJECT :
PROPOSED RESIDENTIAL DEVELOPMENT AT 139 – 147 ARGYLE STREET, NKIL 6005, 6035 R.P., 6036 R.P., 6037 R.P. & 6038 R.P.


TITLE :
LAYOUT PLAN FOR ALUM. & ACOUSTIC CLADDING AT 2/F~21/F

DATE : 20–MAY–20 | SCALE : 1:300

DRAWN BY : LHR | CHECKED BY : DW

美特鋁質有限公司
MIDI ALUMINIUM FABRICATOR LTD.
Units 6–8, Sunray Industrial Centre, 1/F
610 Cha Kwo Ling Road, Kowloon
Tel:23489211–4 Fax:(852)27727666

DWG NO. : J852–SD–ACA–3001 | REV. : –

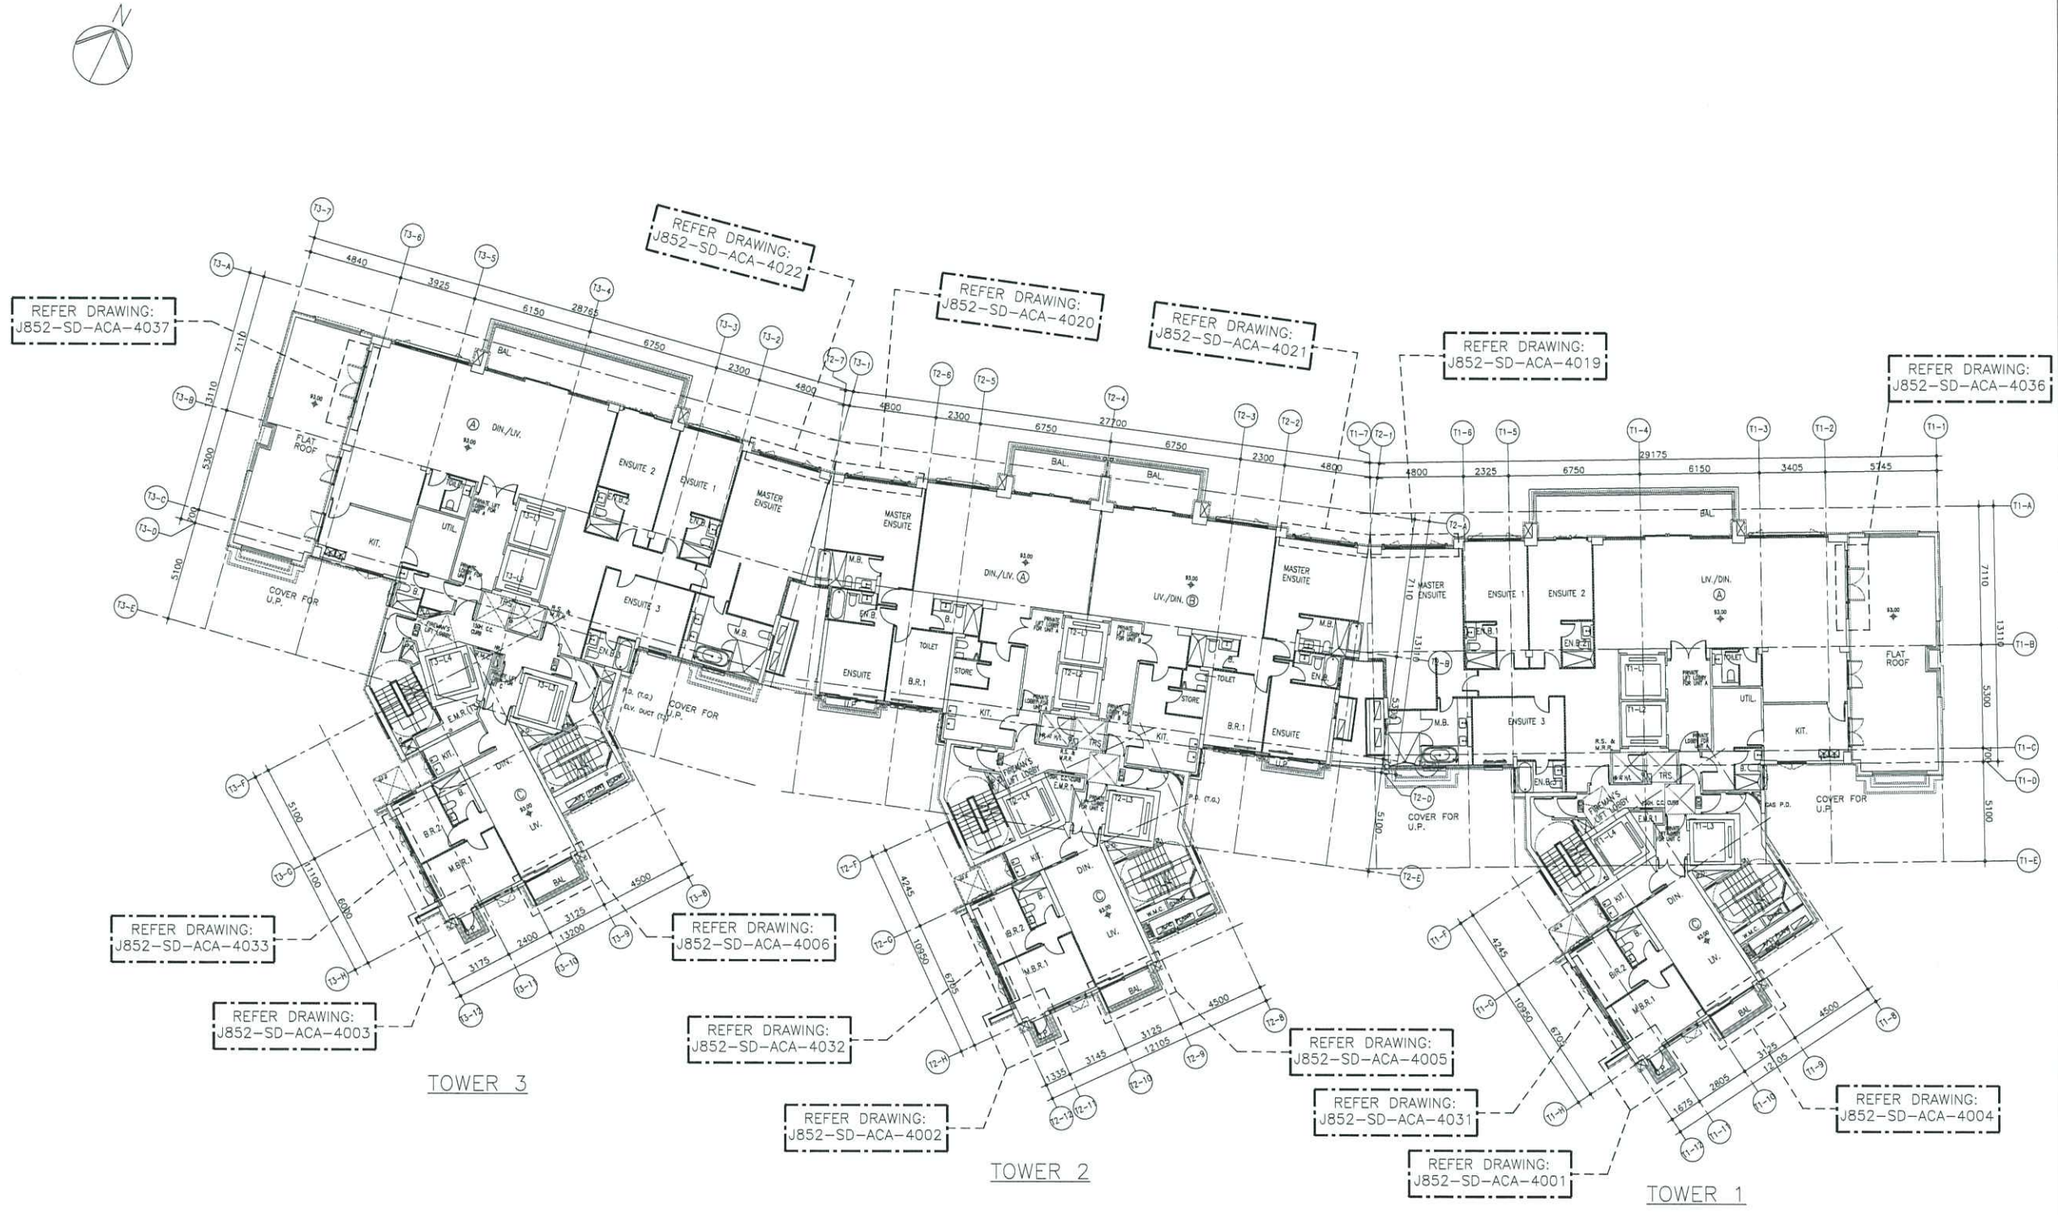

22/F FLOOR PLAN

B.D. REF :

CLIENT :

ARCHITECT :

AGC DESIGN LTD

MAIN CONTRACTOR :

Gammon

STRUCTURAL ENGINEER :

ARUP

FACADE CONSULTANT:

MEINHARDT

NOTE :

1. ALL DIMENSIONS ARE IN mm.
2. ALL ELEVATIONS ARE VIEWED FROM OUTSIDE.
3. ALL DIMENSIONS TO BE VERIFIED ON SITE BEFORE FABRICATION.

LEGEND :

X1 — DETAIL MARK NO.
X001 — REFER SHEET NO.

1. F.F.L. --FINISHED FLOOR LEVEL
2. S.F.L. --STRUCTURAL FLOOR LEVEL
3. /R --REVERSED DETAIL

NO.	DATE	REVISED	BY

JOB NO. : J-852

PROJECT :
PROPOSED RESIDENTIAL DEVELOPMENT
AT 139 - 147 ARGYLE STREET,
NKIL 6005, 6035 R.P., 6036 R.P.,
6037 R.P. & 6038 R.P.


TITLE :
LAYOUT PLAN FOR
ALUM. & ACOUSTIC CLADDING
AT 22/F

DATE : 20-MAY-20 | SCALE : 1:300

DRAWN BY : LHR | CHECKED BY : DW

美特鋁質有限公司
MIDI ALUMINIUM FABRICATOR LTD.
Units 6-8, Sunray Industrial Centre, 1/F
610 Cha Kwo Ling Road, Kowloon
Tel:23489211-4 Fax:(852)27727666

DWG NO. : J852-SD-ACA-3002 | REV. : -

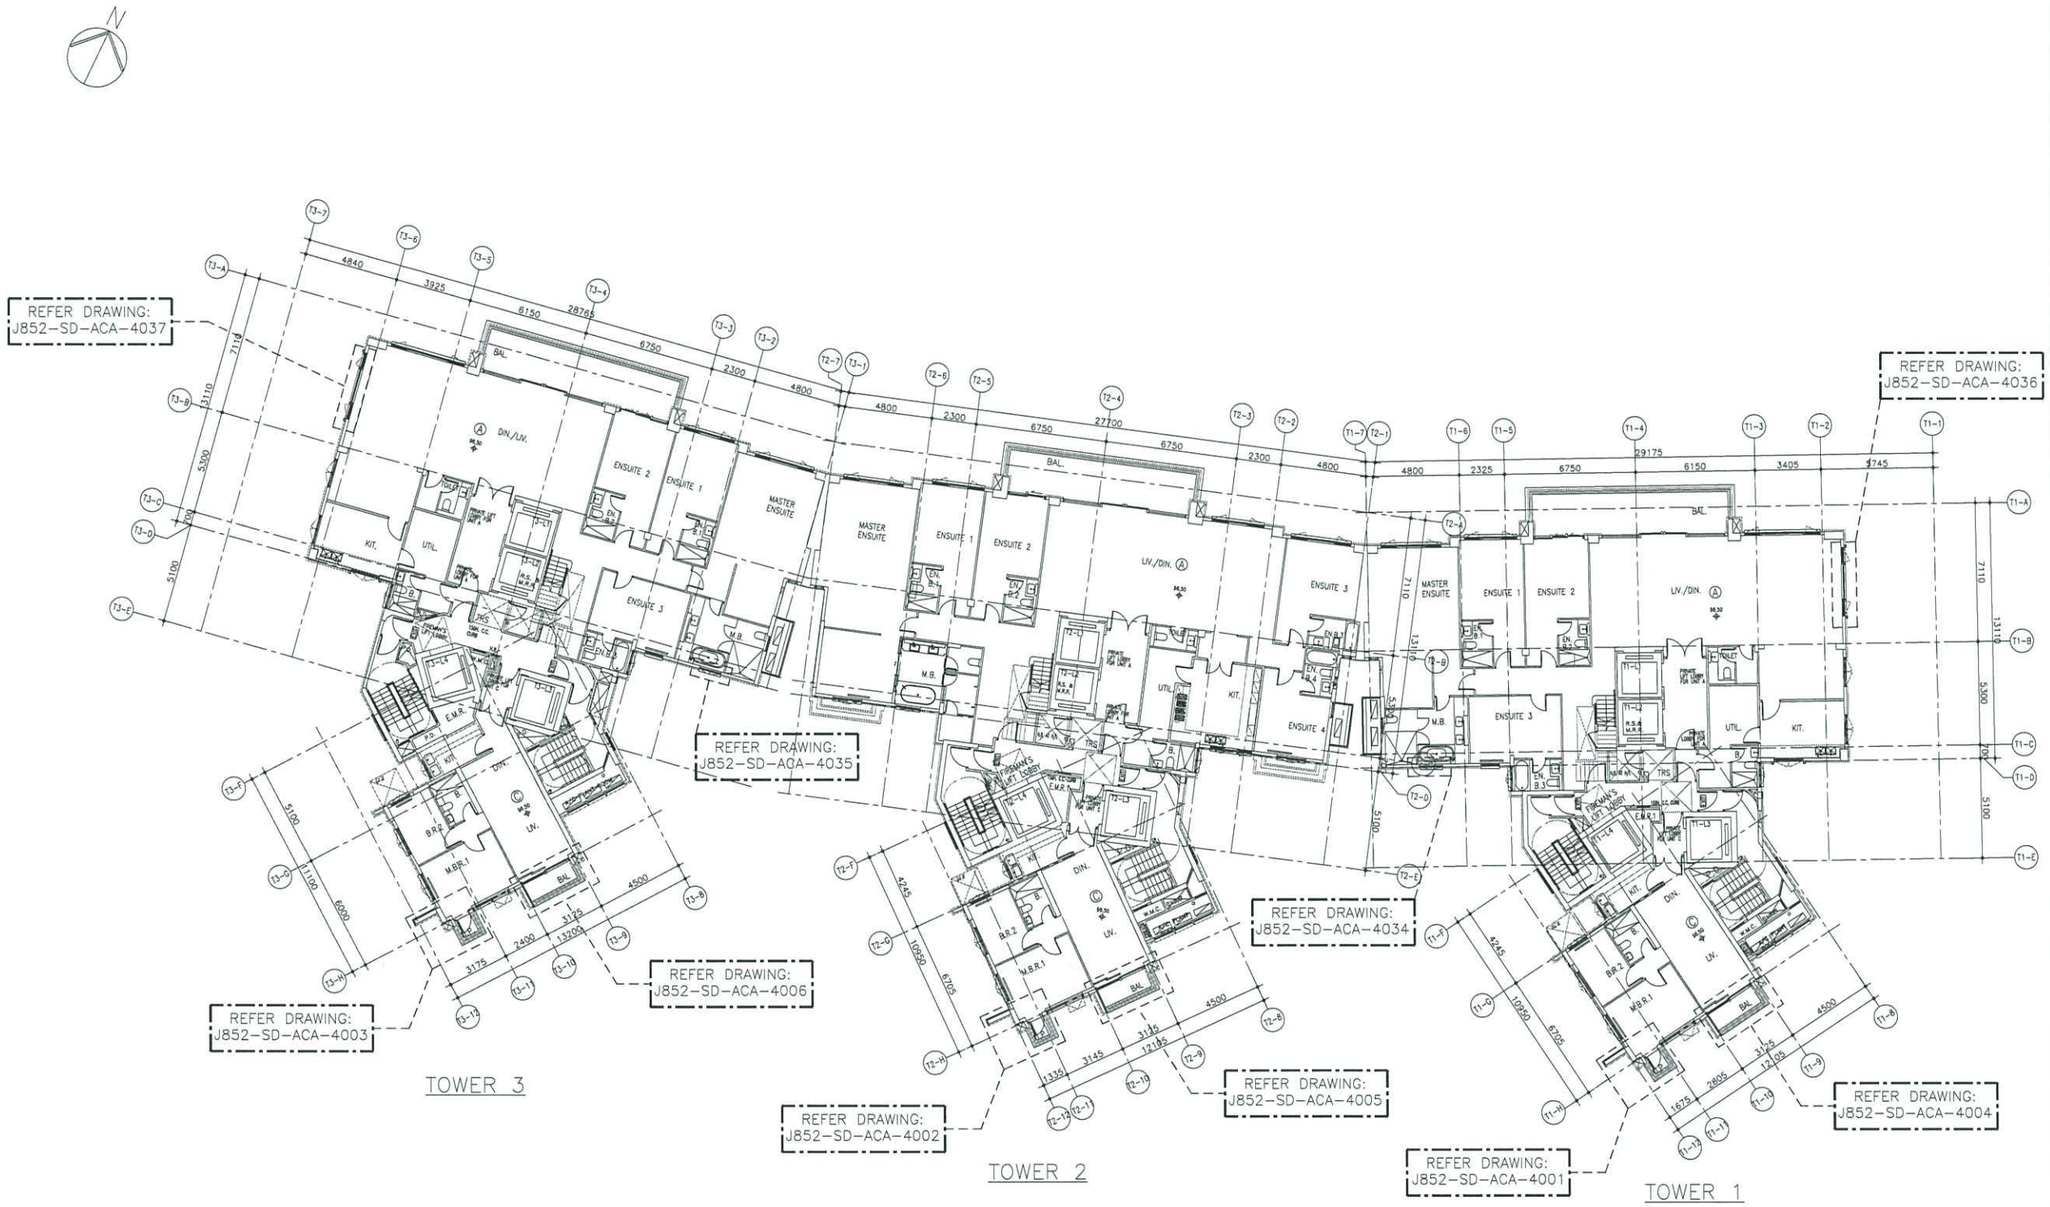

23/F FLOOR PLAN

B.D. REF :

CLIENT :

ARCHITECT :
AGC DESIGN LTD
architecture urban design interior
1501, 15/F, Dynasty Plaza, 229 King's Road, North Point, Hong Kong
Tel. (852)25197138, Fax (852)25197133, Email: agc@agcdesign.com.hk

MAIN CONTRACTOR :
Gammon

STRUCTURAL ENGINEER :
ARUP

FACADE CONSULTANT:
MEINHARDT

NOTE :
1. ALL DIMENSIONS ARE IN mm.
2. ALL ELEVATIONS ARE VIEWED FROM OUTSIDE.
3. ALL DIMENSIONS TO BE VERIFIED ON SITE BEFORE FABRICATION.

LEGEND :
X1 — DETAIL MARK NO.
X001 — REFER SHEET NO.

1. F.F.L. --FINISHED FLOOR LEVEL
2. S.F.L. --STRUCTURAL FLOOR LEVEL
3. (/R) --REVERSED DETAIL

NO.	DATE	REVISED	BY

JOB NO. : J-852

PROJECT :
PROPOSED RESIDENTIAL DEVELOPMENT AT 139 - 147 ARGYLE STREET, NKIL 6005, 6035 R.P., 6036 R.P., 6037 R.P. & 6038 R.P.


TITLE :
LAYOUT PLAN FOR ALUM. & ACOUSTIC CLADDING AT 23/F

DATE : 20-MAY-20 | SCALE : 1:300


DRAWN BY : LHR | CHECKED BY : DW


美特鋁質有限公司
MIDI ALUMINIUM FABRICATOR LTD.
Units 6-8, Sunray Industrial Centre, 1/F
610 Cha Kwo Ling Road, Kowloon
Tel:23489211-4 Fax:(852)27727666


DWG NO. : J852-SD-ACA-3003 | REV. : -

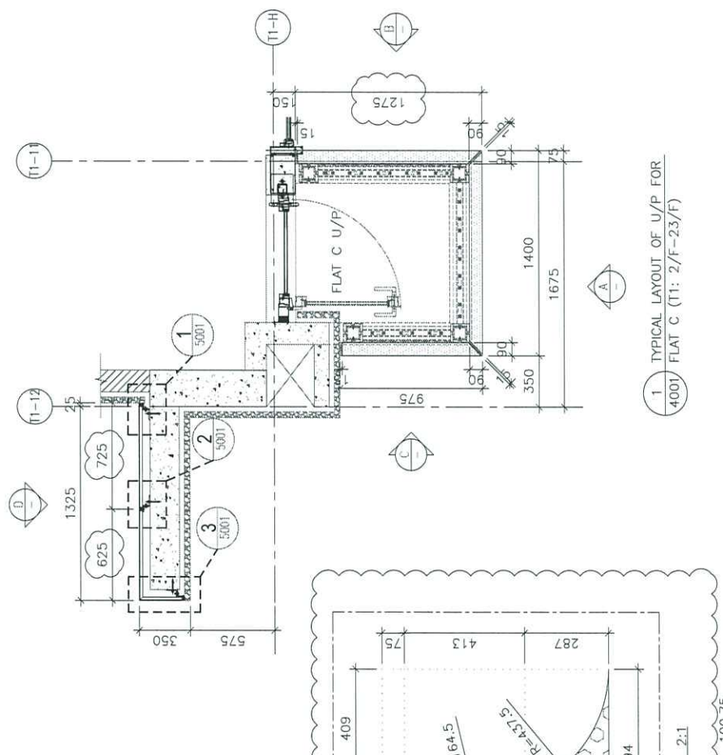



1 TYPICAL LAYOUT OF U/P FOR FLAT C (T1: 2/F-23/F) 4001

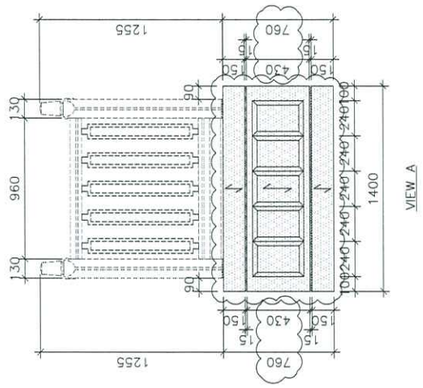


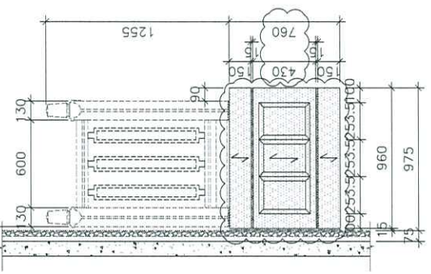

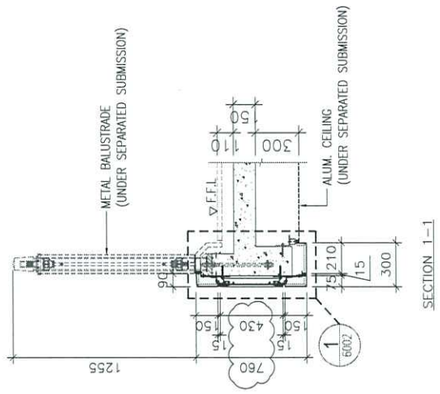

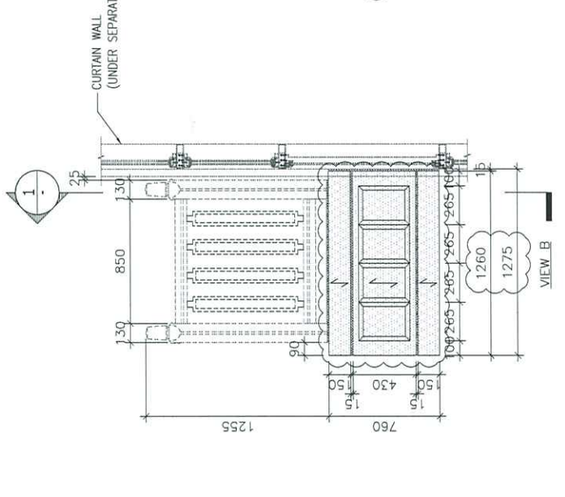

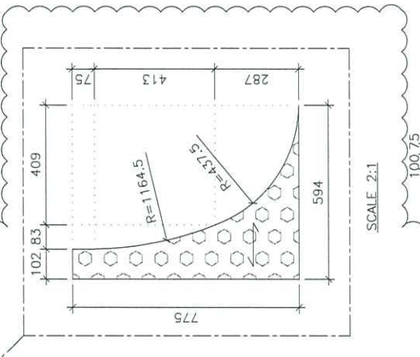

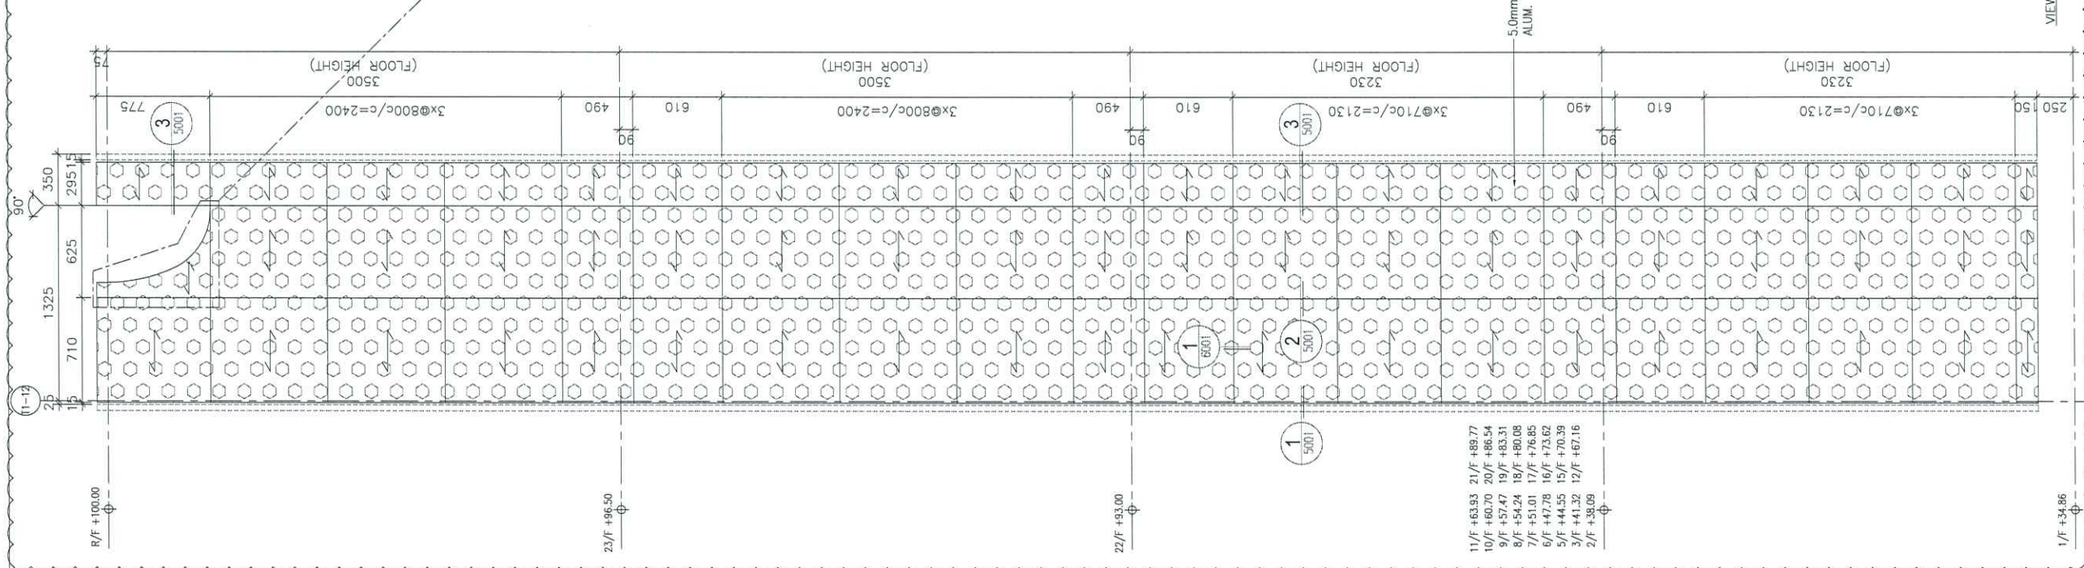

B.D. REF :

CLIENT :

ARCHITECT :

AGC architecture urban design interior DESIGN LTD
18/F, I.S.T. Dynasty Plaza, 258 King's Road, North Point, Hong Kong
Tel: (852)25107138, Fax: (852)25107139, Email: agc@agcdesign.com.hk

MAIN CONTRACTOR :

Gammon

STRUCTURAL ENGINEER :

ARUP

FACADE CONSULTANT:

MEINHARDT

NOTE :
1. ALL DIMENSIONS ARE IN mm.
2. ALL ELEVATIONS ARE VIEWED FROM OUTSIDE.
3. ALL DIMENSIONS TO BE VERIFIED ON SITE BEFORE FABRICATION.

LEGEND :

X1 / X001 — DETAIL MARK NO. / REFER SHEET NO.

1. F.F.L. -- FINISHED FLOOR LEVEL
2. S.F.L. -- STRUCTURAL FLOOR LEVEL
3. (/R) -- REVERSED DETAIL
4. 3.0mm THK. ALUM. CLADDING
5. 5.0mm THK. STIFFENED ALUM. PERFORATED PANEL

NO.	DATE	REVISED	BY
A	24-08-2020	REVISION SUBJECT TO ARCH. COMMENT	MN

JOB NO. : J-852


PROJECT :
PROPOSED RESIDENTIAL DEVELOPMENT
AT 139 - 147 ARGYLE STREET,
NKIL 6005, 6035 R.P., 6036 R.P.,
6037 R.P. & 6038 R.P.


TITLE :
PART ELEVATION, PLAN & SECTION OF
ALUM. & ACOUSTIC CLADDING
FOR TOWER 1 FLAT C U/P


DATE : 12-MAY-20	SCALE : 1:40
DRAWN BY : LHR	CHECKED BY : DW


美特鋁質有限公司
MIDI ALUMINIUM FABRICATOR LTD.
Units 6-8, Sunray Industrial Centre, 1/F
610 Cha Kwo Ling Road, Kowloon
Tel:23489211-4 Fax:(852)27727666

DWG NO. : J852-SD-ACA-4001 | REV. : A

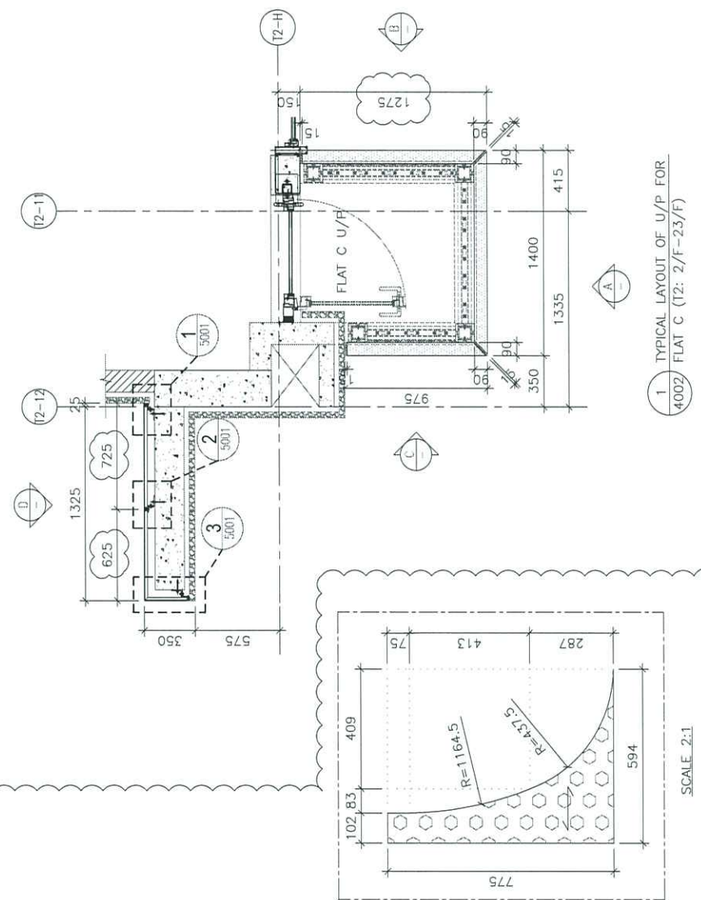

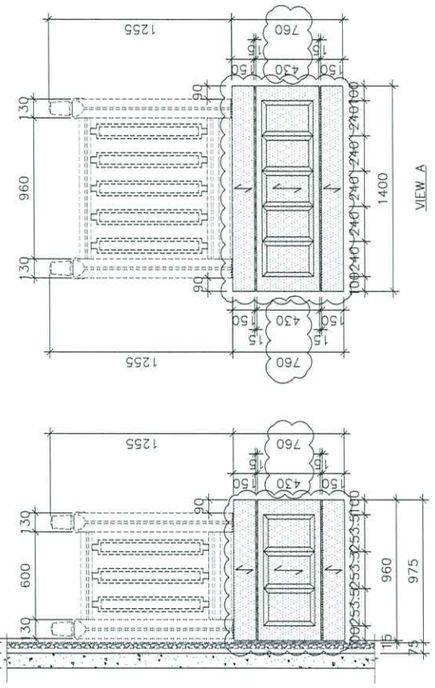

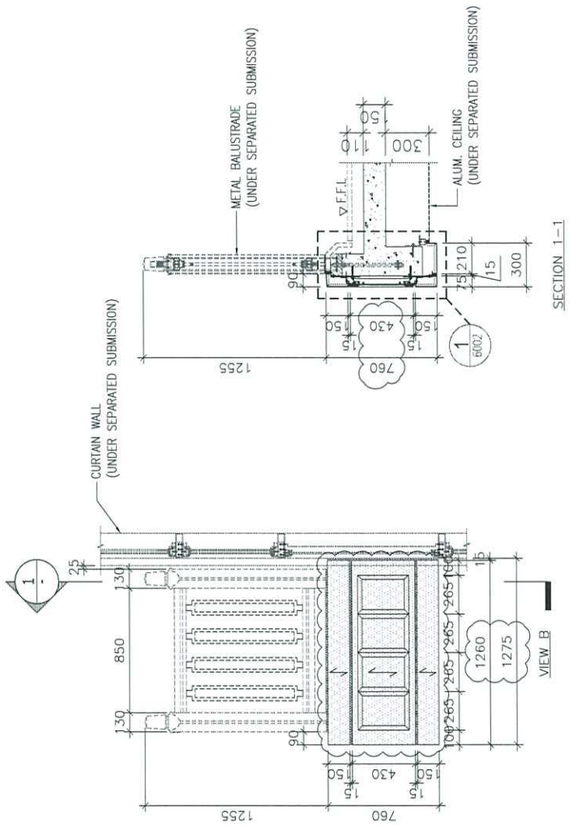

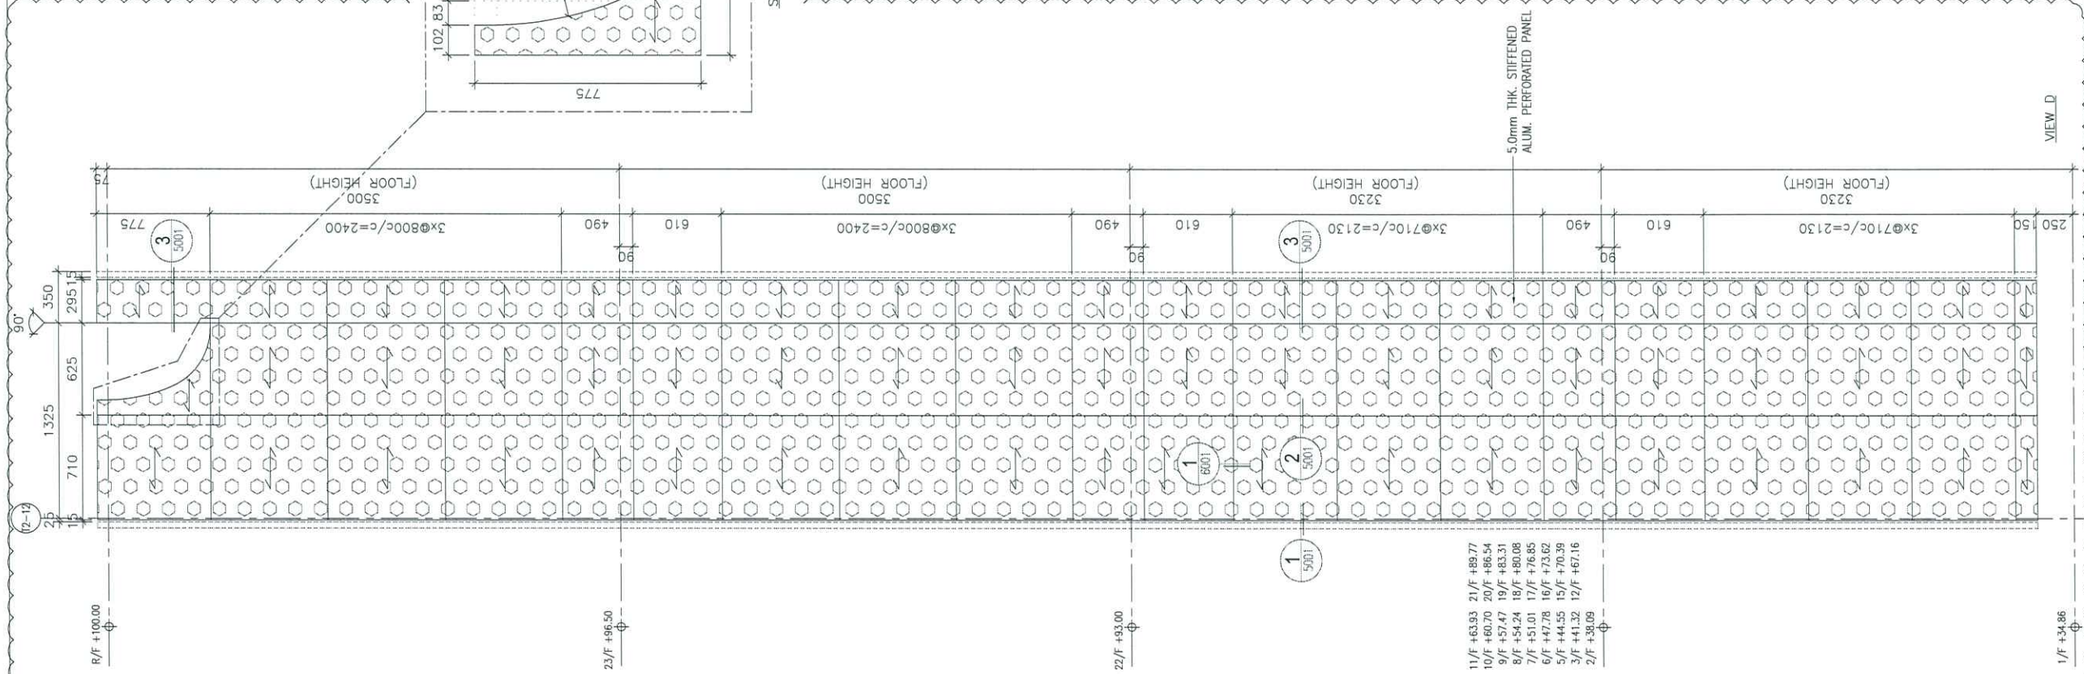

B.D. REF :

CLIENT :

ARCHITECT :
AGC DESIGN LTD

MAIN CONTRACTOR :
Gammon

STRUCTURAL ENGINEER :
ARUP

FACADE CONSULTANT:
MEINHARDT

NOTE :
1. ALL DIMENSIONS ARE IN mm.
2. ALL ELEVATIONS ARE VIEWED FROM OUTSIDE.
3. ALL DIMENSIONS TO BE VERIFIED ON SITE BEFORE FABRICATION.

LEGEND :
- X1 / X001 — DETAIL MARK NO. / REFER SHEET NO.
1. F.F.L. --FINISHED FLOOR LEVEL
2. S.F.L. --STRUCTURAL FLOOR LEVEL
3. (/R) --REVERSED DETAIL
4. 3.0mm THK. ALUM. CLADDING
5. 5.0mm THK. STIFFENED ALUM. PERFORATED PANEL

NO.	DATE	REVISED	BY
A	24-08-2020	REVISION SUBJECT TO ARCH. COMMENT	MN

JOB NO. : J-852


PROJECT :
PROPOSED RESIDENTIAL DEVELOPMENT AT 139 - 147 ARGYLE STREET, NKIL 6005, 6035 R.P., 6036 R.P., 6037 R.P. & 6038 R.P.

TITLE :
PART ELEVATION, PLAN & SECTION OF ALUM. & ACOUSTIC CLADDING FOR TOWER 2 FLAT C U/P


DATE : 12-MAY-20	SCALE : 1:40
DRAWN BY : LHR	CHECKED BY : DW


美特鋁質有限公司
MIDI ALUMINIUM FABRICATOR LTD.
Units 6-8, Sunray Industrial Centre, 1/F
610 Cha Kwo Ling Road, Kowloon
Tel:23489211-4 Fax:(852)27727666


DWG NO. : J852-SD-ACA-4002 | REV. : A

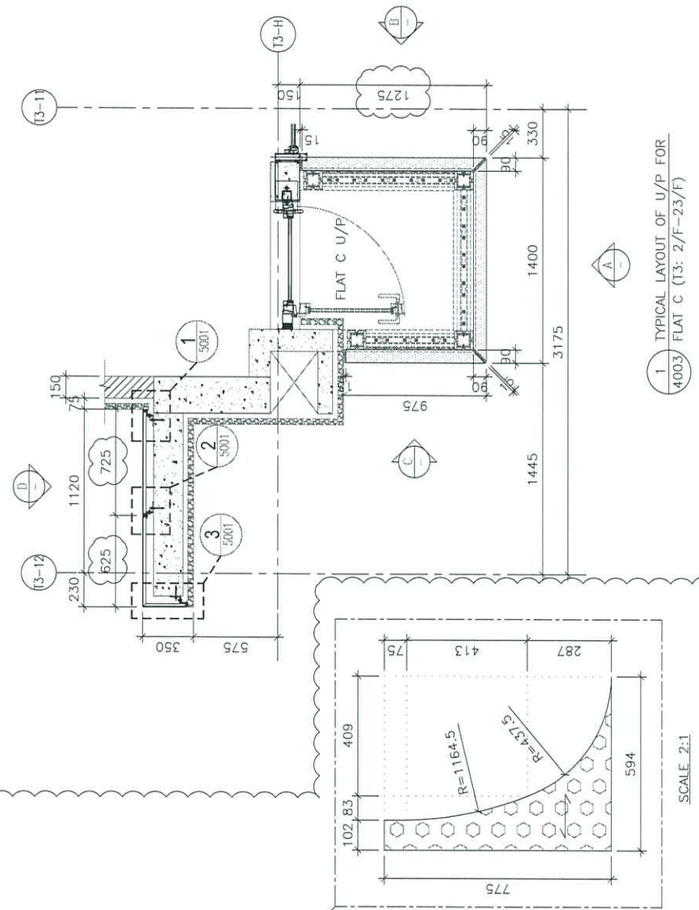

1 4003 TYPICAL LAYOUT OF U/P FOR FLAT C (T3: 2/F–23/F)

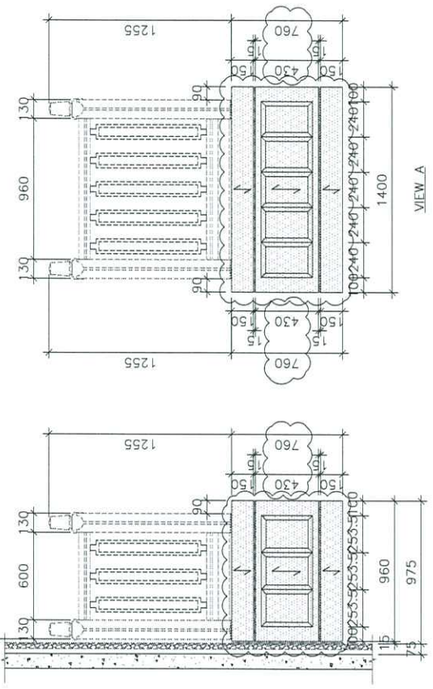

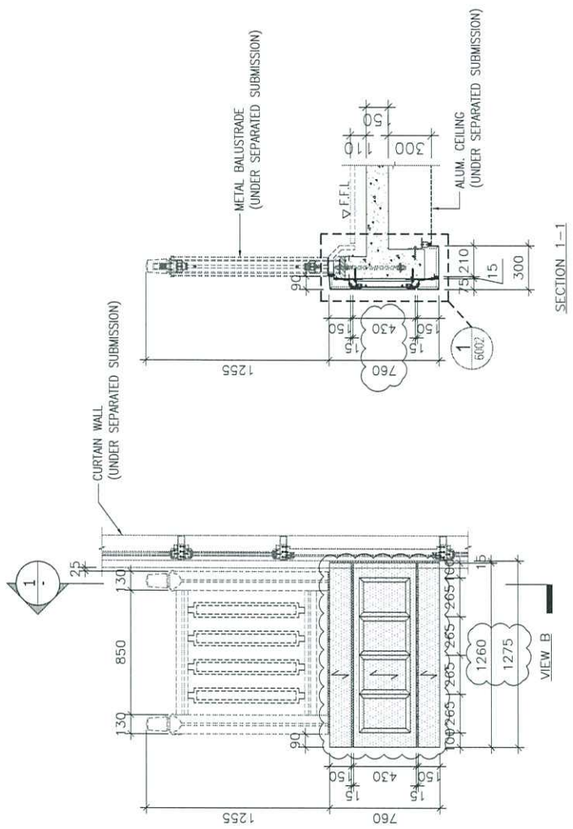

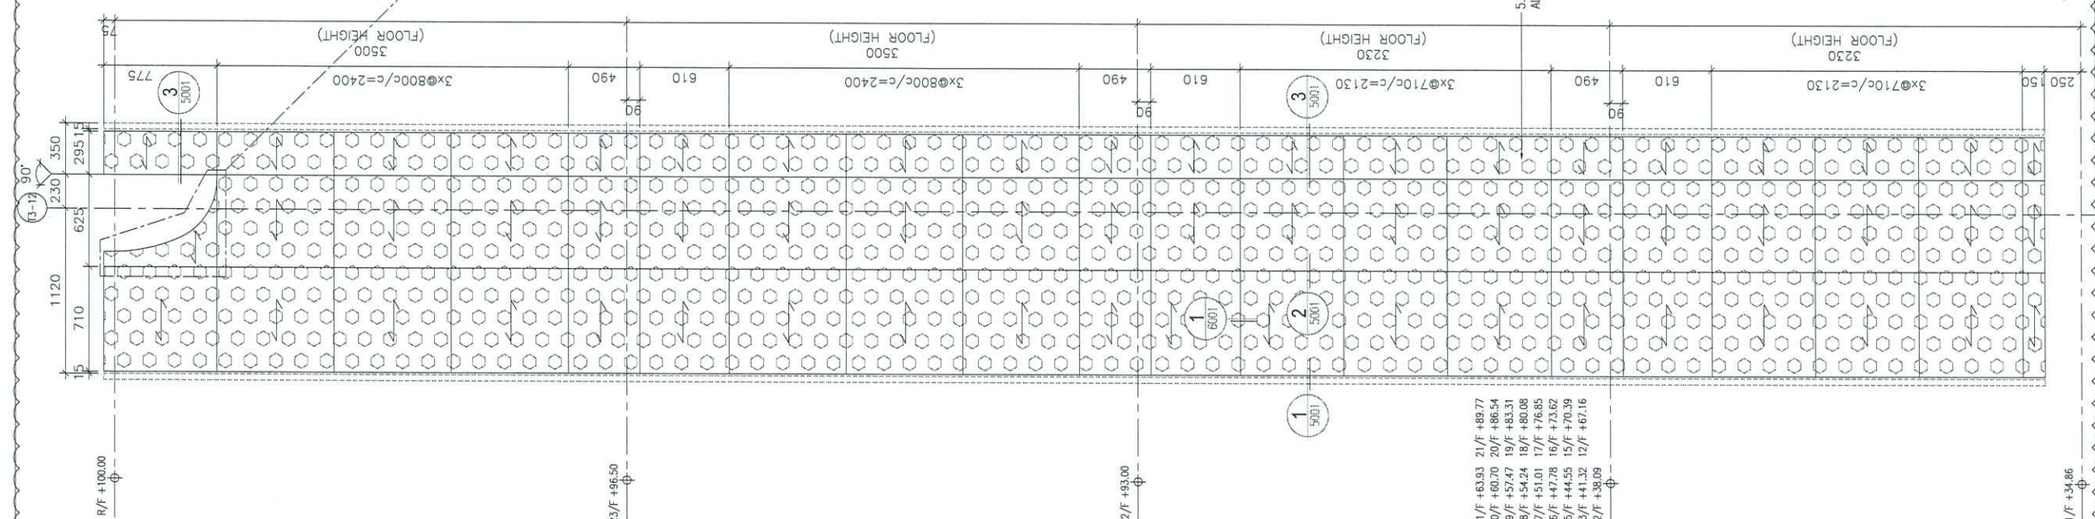

B.D. REF :

CLIENT :

ARCHITECT :
AGC DESIGN LTD

MAIN CONTRACTOR :
Gammon

STRUCTURAL ENGINEER :
ARUP

FACADE CONSULTANT:
MEINHARDT

NOTE :
1. ALL DIMENSIONS ARE IN mm.
2. ALL ELEVATIONS ARE VIEWED FROM OUTSIDE.
3. ALL DIMENSIONS TO BE VERIFIED ON SITE BEFORE FABRICATION.

LEGEND :
- X1 / X001 — DETAIL MARK NO. / REFER SHEET NO.
1. F.F.L. --FINISHED FLOOR LEVEL
2. S.F.L. --STRUCTURAL FLOOR LEVEL
3. (/R) --REVERSED DETAIL
4. 3.0mm THK. ALUM. CLADDING
5. 5.0mm THK. STIFFENED ALUM. PERFORATED PANEL

NO.	DATE	REVISED	BY
A	24-08-2020	REVISION SUBJECT TO ARCH. COMMENT	MN

JOB NO. : J–852

PROJECT :
PROPOSED RESIDENTIAL DEVELOPMENT AT 139 – 147 ARGYLE STREET, NKIL 6005, 6035 R.P., 6036 R.P., 6037 R.P. & 6038 R.P.


TITLE :
PART ELEVATION, PLAN & SECTION OF ALUM. & ACOUSTIC CLADDING FOR TOWER 3 FLAT C U/P


DATE : 12–MAY–20 | SCALE : 1:40


DRAWN BY : LHR | CHECKED BY : DW


美特鋁質有限公司
MIDI ALUMINIUM FABRICATOR LTD.
Units 6-8, Sunray Industrial Centre, 1/F
610 Cha Kwo Ling Road, Kowloon
Tel:23489211-4 Fax:(852)27727666

DWG NO. : J852–SD–ACA–4003 | REV. : A

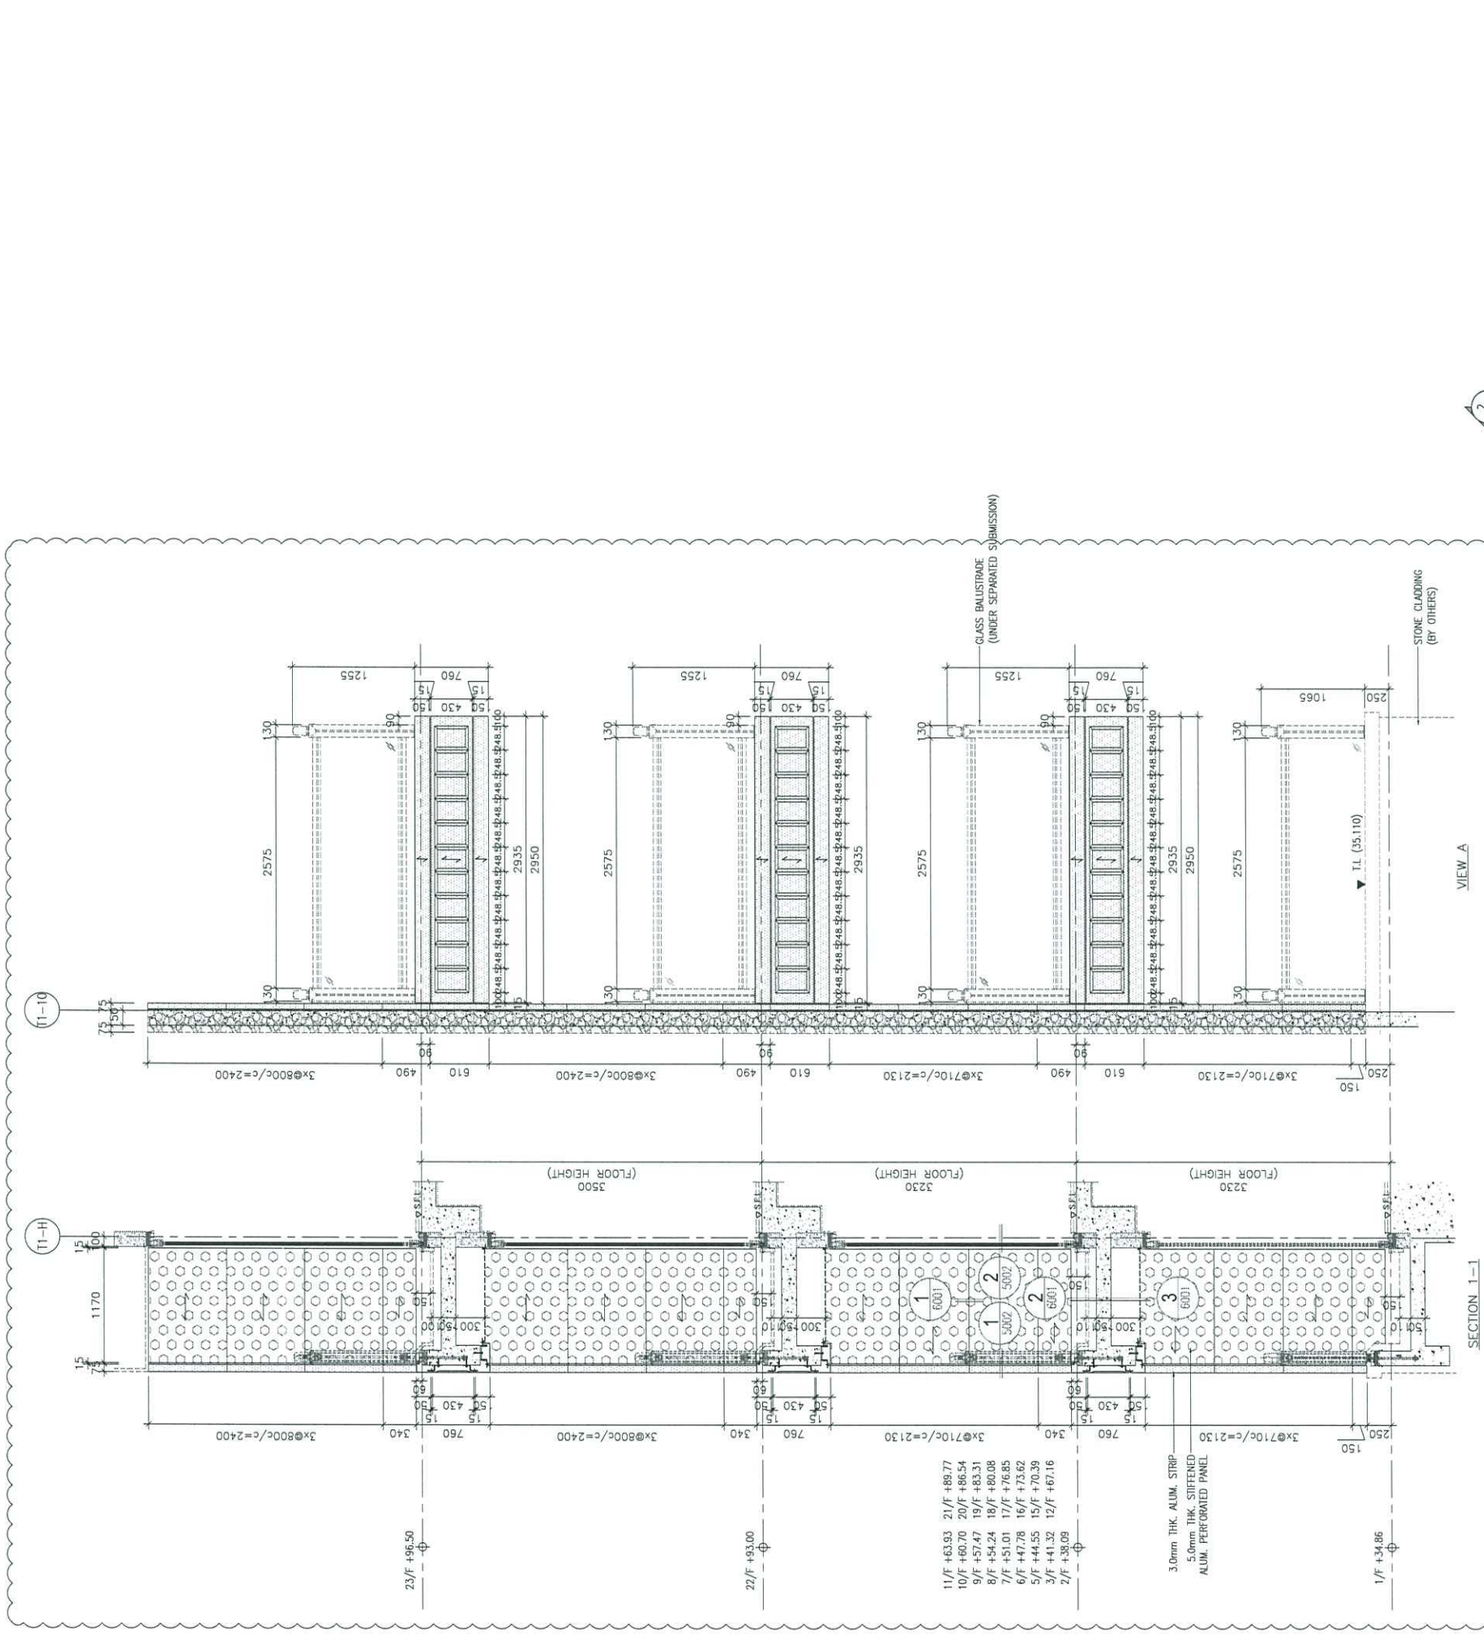

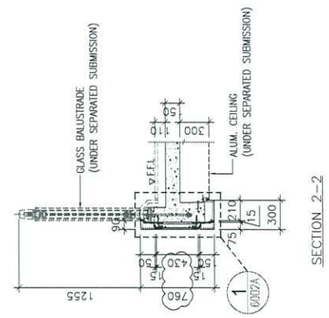

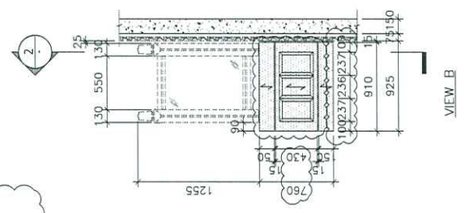

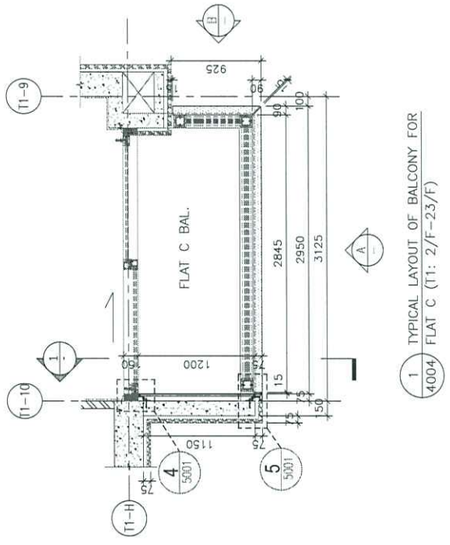

B.D. REF :

CLIENT :

ARCHITECT :

AGC DESIGN LTD

MAIN CONTRACTOR :

Gammon

STRUCTURAL ENGINEER :

ARUP

FACADE CONSULTANT:

MEINHARDT

NOTE :
1. ALL DIMENSIONS ARE IN mm.
2. ALL ELEVATIONS ARE VIEWED FROM OUTSIDE.
3. ALL DIMENSIONS TO BE VERIFIED ON SITE BEFORE FABRICATION.

LEGEND :

X1 — DETAIL MARK NO.
X001 — REFER SHEET NO.

1. F.F.L. --FINISHED FLOOR LEVEL
2. S.F.L. --STRUCTURAL FLOOR LEVEL
3. (R) --REVERSED DETAIL
4. 3.0mm THK. ALUM. CLADDING
5. 5.0mm THK. STIFFENED ALUM. PERFORATED PANEL

NO.	DATE	REVISED	BY
A	24-08-2020	REVISION SUBJECT TO ARCH. COMMENT	MN

JOB NO. : J-852

PROJECT :
PROPOSED RESIDENTIAL DEVELOPMENT AT 139 – 147 ARGYLE STREET, NKIL 6005, 6035 R.P., 6036 R.P., 6037 R.P. & 6038 R.P.


TITLE :
PART ELEVATION, PLAN & SECTION OF ALUM. & ACOUSTIC CLADDING FOR TOWER 1 FLAT C BAL.


DATE : 12-MAY-20 | SCALE : 1:60


DRAWN BY : LHR | CHECKED BY : DW


美特鋁質有限公司
MIDI ALUMINIUM FABRICATOR LTD.
Units 6-8, Sunray Industrial Centre, 1/F
610 Cha Kwo Ling Road, Kowloon
Tel:23489211-4 Fax:(852)27727666

DWG NO. : J852-SD-ACA-4004 | REV. : A

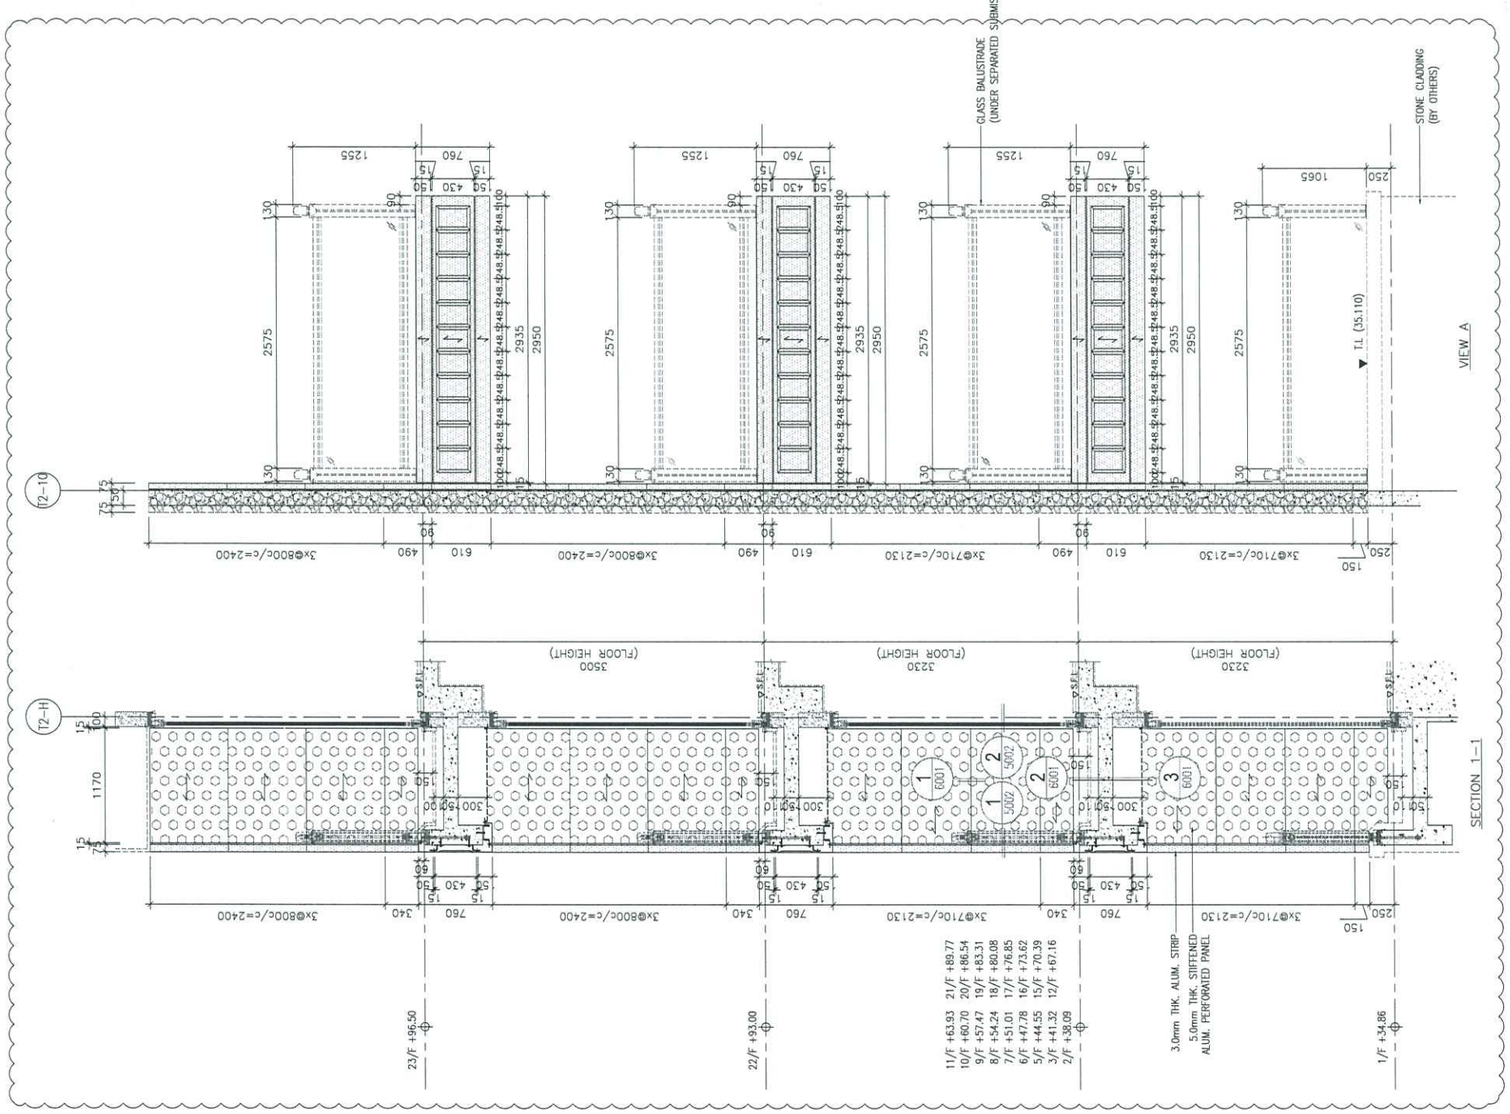

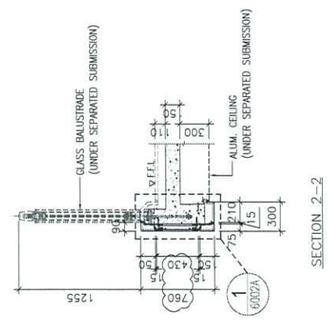

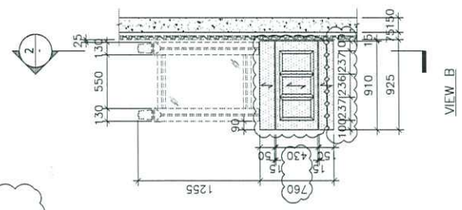

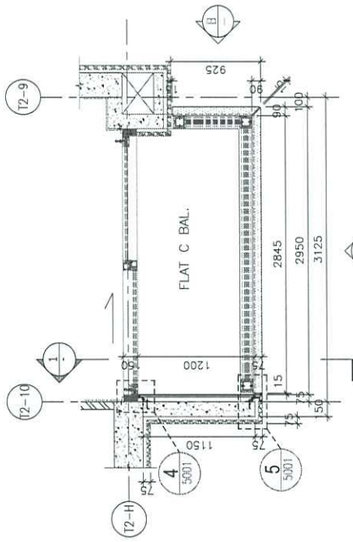

B.D. REF :

CLIENT :

ARCHITECT :

AGC DESIGN LTD

MAIN CONTRACTOR :

Gammon

STRUCTURAL ENGINEER :

ARUP

FACADE CONSULTANT:

MEINHARDT

NOTE :
1. ALL DIMENSIONS ARE IN mm.
2. ALL ELEVATIONS ARE VIEWED FROM OUTSIDE.
3. ALL DIMENSIONS TO BE VERIFIED ON SITE BEFORE FABRICATION.

LEGEND :

- X1 / X001 — DETAIL MARK NO. / REFER SHEET NO.
1. F.F.L. --FINISHED FLOOR LEVEL
2. S.F.L. --STRUCTURAL FLOOR LEVEL
3. (/R) --REVERSED DETAIL
4. 3.0mm THK. ALUM. CLADDING
5. 5.0mm THK. STIFFENED ALUM. PERFORATED PANEL

NO.	DATE	REVISED	BY
A	24-08-2020	REVISION SUBJECT TO ARCH. COMMENT	MN

JOB NO. : J–852


PROJECT :
PROPOSED RESIDENTIAL DEVELOPMENT AT 139 – 147 ARGYLE STREET, NKIL 6005, 6035 R.P., 6036 R.P., 6037 R.P. & 6038 R.P.


TITLE :
PART ELEVATION, PLAN & SECTION OF ALUM. & ACOUSTIC CLADDING FOR TOWER 2 FLAT C BAL.


DATE : 12–MAY–20	SCALE : 1:60
DRAWN BY : LHR	CHECKED BY : DW


美特鋁質有限公司
MIDI ALUMINIUM FABRICATOR LTD.
Units 6–8, Sunray Industrial Centre, 1/F
610 Cha Kwo Ling Road, Kowloon
Tel:23489211–4 Fax:(852)27727666

DWG NO. : J852–SD–ACA–4005 | REV. : A

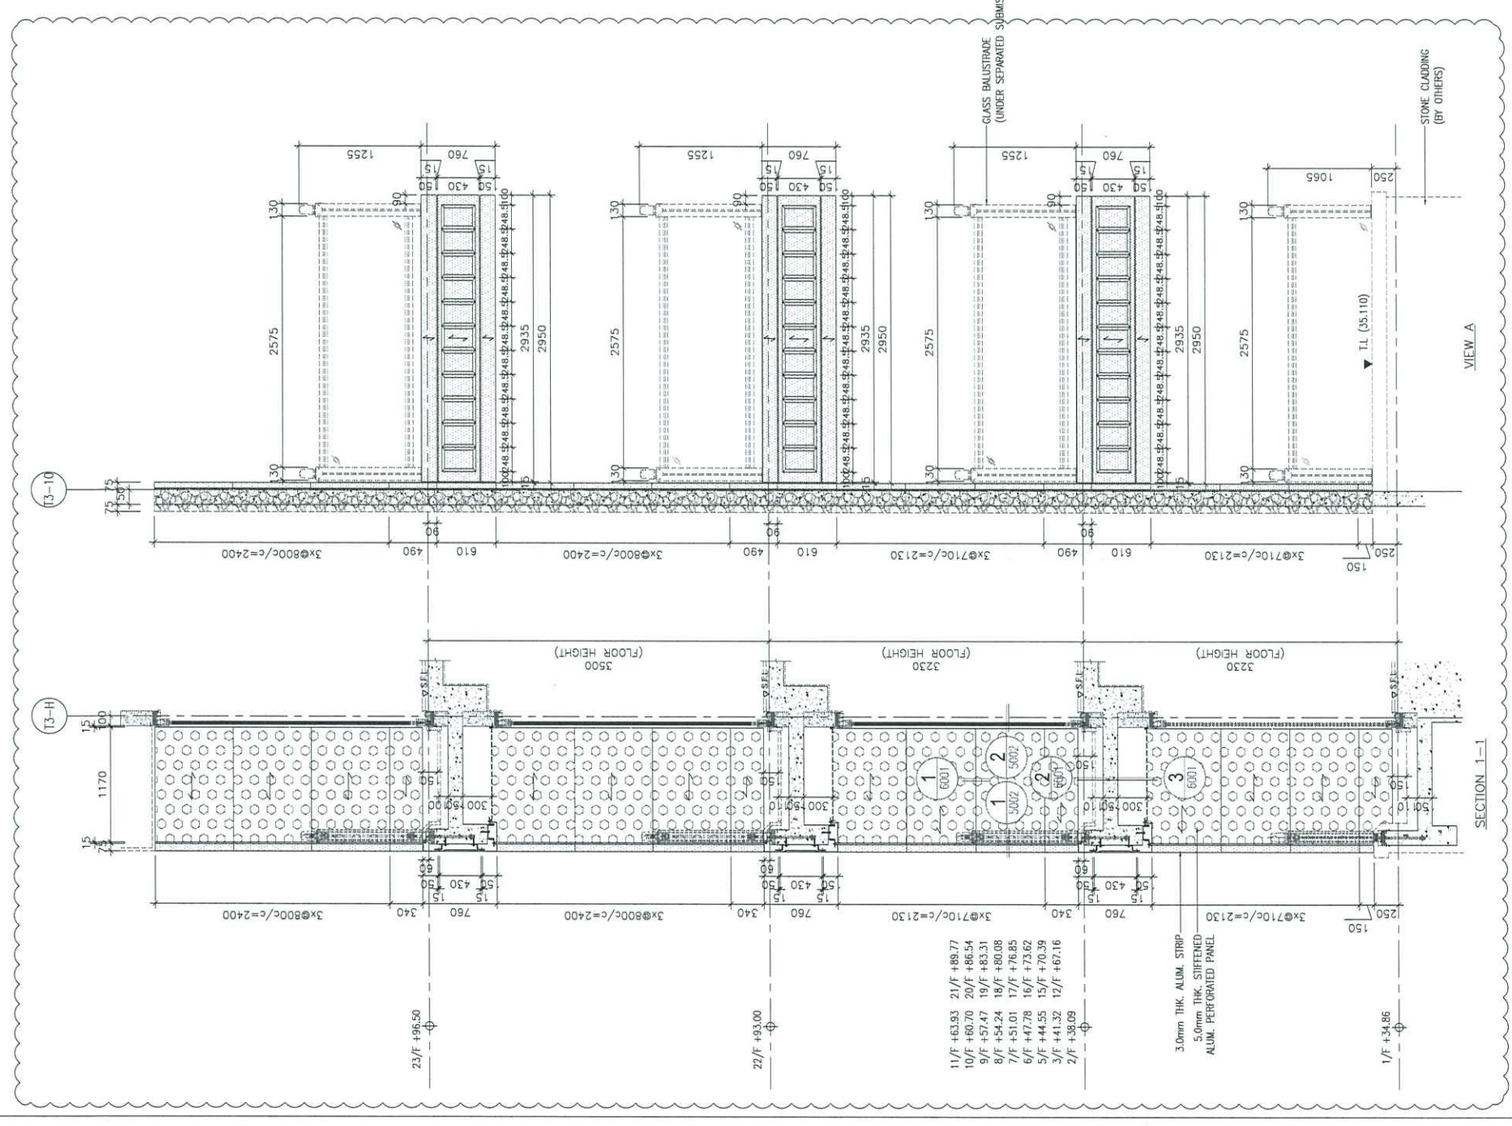

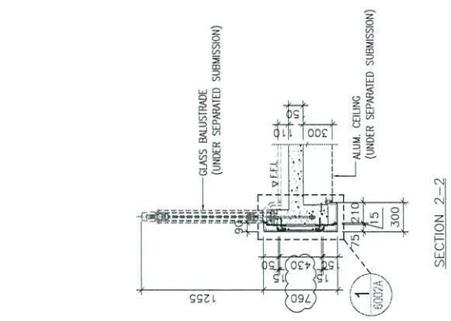

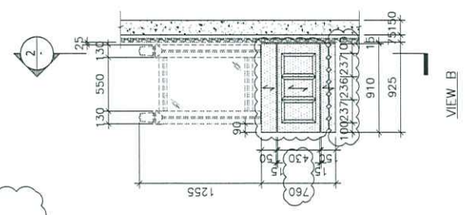

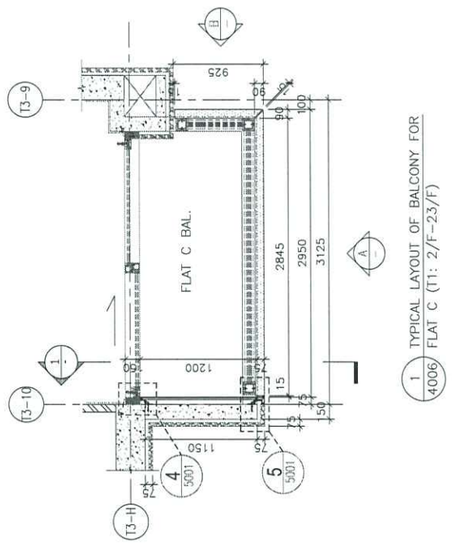

B.D. REF :

CLIENT :

ARCHITECT :
AGC DESIGN LTD

MAIN CONTRACTOR :
Gammon

STRUCTURAL ENGINEER :
ARUP

FACADE CONSULTANT:
MEINHARDT

NOTE :
1. ALL DIMENSIONS ARE IN mm.
2. ALL ELEVATIONS ARE VIEWED FROM OUTSIDE.
3. ALL DIMENSIONS TO BE VERIFIED ON SITE BEFORE FABRICATION.

LEGEND :
- X1 / X001 — DETAIL MARK NO. / REFER SHEET NO.
1. F.F.L. -- FINISHED FLOOR LEVEL
2. S.F.L. -- STRUCTURAL FLOOR LEVEL
3. (R) -- REVERSED DETAIL
4. 3.0mm THK. ALUM. CLADDING
5. 5.0mm THK. STIFFENED ALUM. PERFORATED PANEL

NO.	DATE	REVISED	BY
A	24-08-2020	REVISION SUBJECT TO ARCH. COMMENT	MN

JOB NO. : J–852


PROJECT :
PROPOSED RESIDENTIAL DEVELOPMENT AT 139 – 147 ARGYLE STREET, NKIL 6005, 6035 R.P., 6036 R.P., 6037 R.P. & 6038 R.P.

TITLE :
PART ELEVATION, PLAN & SECTION OF ALUM. & ACOUSTIC CLADDING FOR TOWER 3 FLAT C BAL.

DATE : 12–MAY–20	SCALE : 1:60
DRAWN BY : LHR	CHECKED BY : DW

美特鋁質有限公司
MIDI ALUMINIUM FABRICATOR LTD.
Units 6–8, Sunray Industrial Centre, 1/F
610 Cha Kwo Ling Road, Kowloon
Tel:23489211–4 Fax:(852)27727666

DWG NO. : J852–SD–ACA–4006 | REV. : A

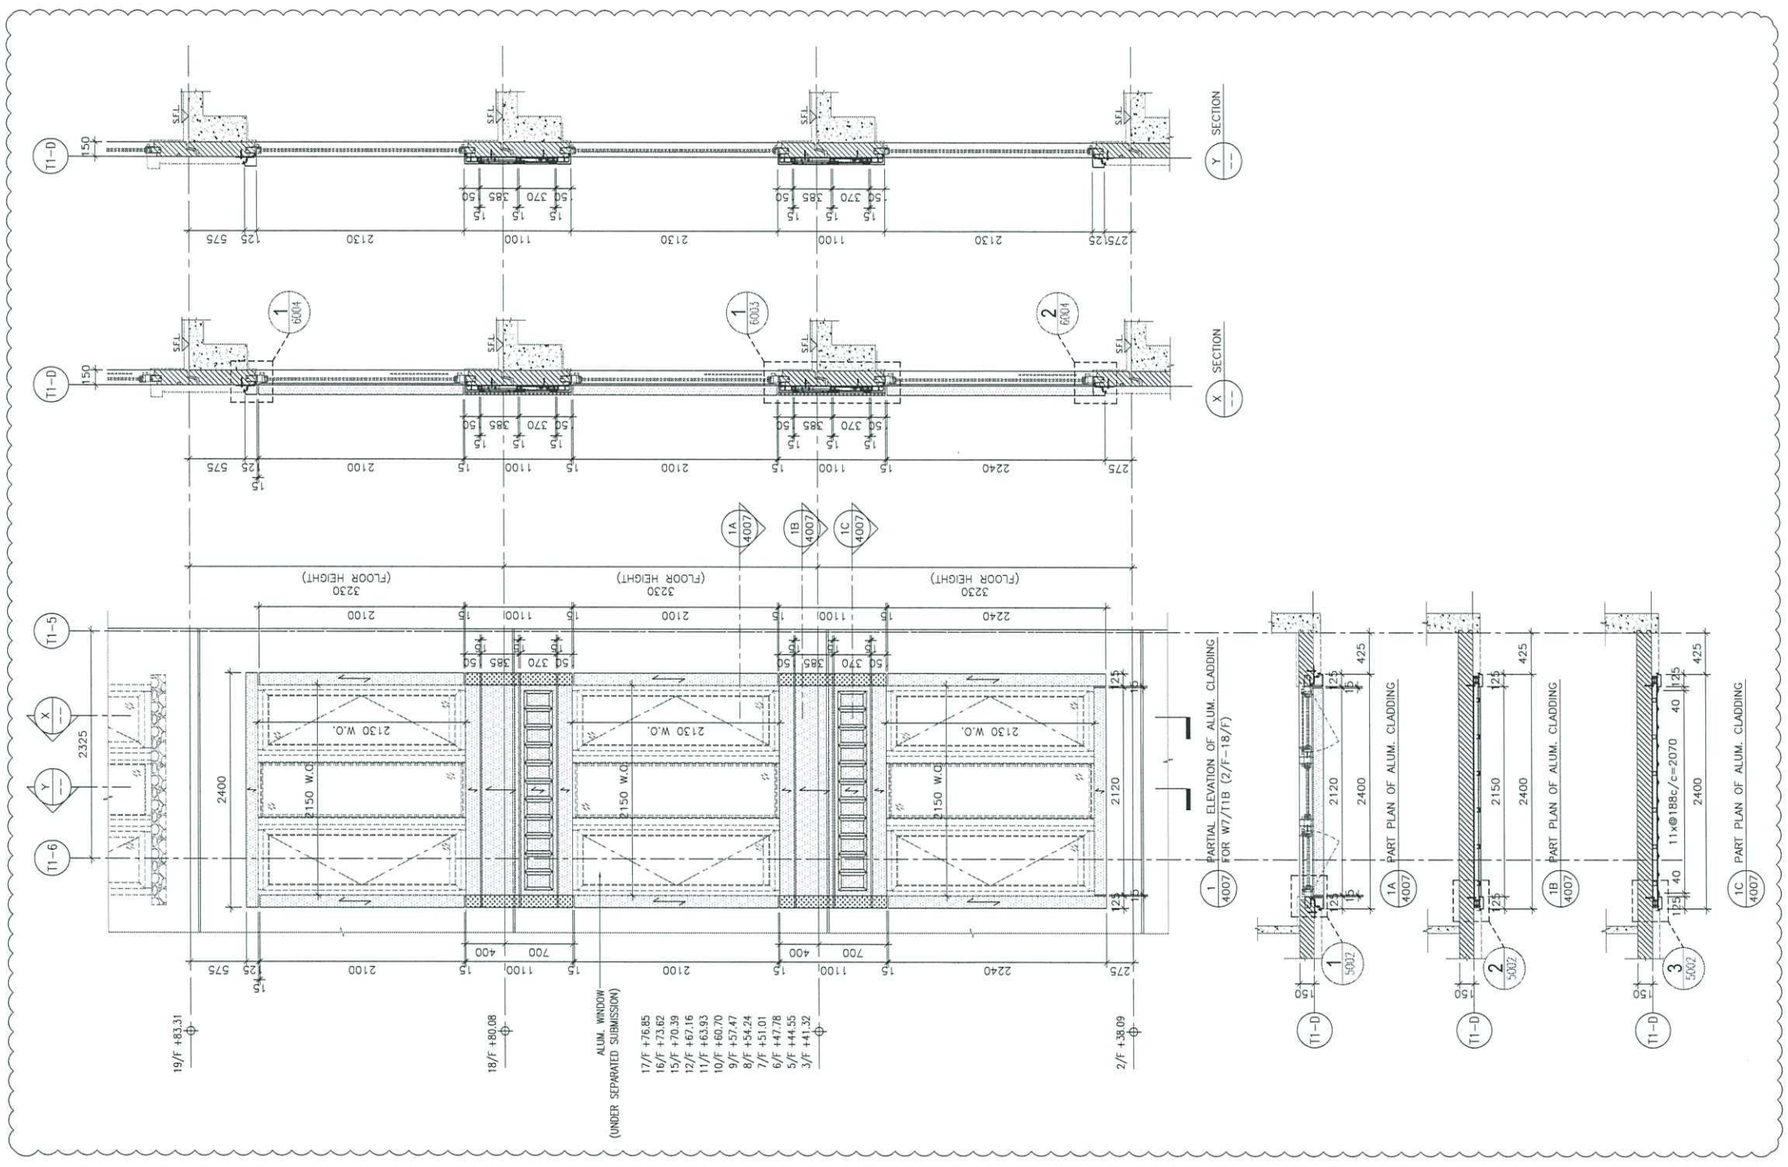

B.D. REF :

CLIENT :

ARCHITECT :

AGC architecture urban design interior DESIGN LTD

MAIN CONTRACTOR :

Gammon

STRUCTURAL ENGINEER :

ARUP

FACADE CONSULTANT:

MEINHARDT

NOTE :

1. ALL DIMENSIONS ARE IN mm.
2. ALL ELEVATIONS ARE VIEWED FROM OUTSIDE.
3. ALL DIMENSIONS TO BE VERIFIED ON SITE BEFORE FABRICATION.

LEGEND :

- X1 / X001 — DETAIL MARK NO. / REFER SHEET NO.
1. F.F.L. --FINISHED FLOOR LEVEL
2. S.F.L. --STRUCTURAL FLOOR LEVEL
3. /R --REVERSED DETAIL
4. 3.0mm THK. ALUM. CLADDING
5. 5.0mm THK. STIFFENED ALUM. PERFORATED PANEL

NO.	DATE	REVISED	BY
A	24-08-2020	REVISION SUBJECT TO ARCH. COMMENT	MN

JOB NO. : J-852


PROJECT :
PROPOSED RESIDENTIAL DEVELOPMENT AT 139 - 147 ARGYLE STREET, NKIL 6005, 6035 R.P., 6036 R.P., 6037 R.P. & 6038 R.P.

TITLE :
PART ELEVATION, PLAN & SECTION OF ALUM. CLADDING FOR W7/T1B (2/F-18/F)

DATE : 12-MAY-20	SCALE : 1:60
DRAWN BY : LHR	CHECKED BY : DW

美特鋁質有限公司
MIDI ALUMINIUM FABRICATOR LTD.
Units 6-8, Sunray Industrial Centre, 1/F
610 Cha Kwo Ling Road, Kowloon
Tel:23489211-4 Fax:(852)27727666

DWG NO. : J852-SD-ACA-4007 | REV. : A

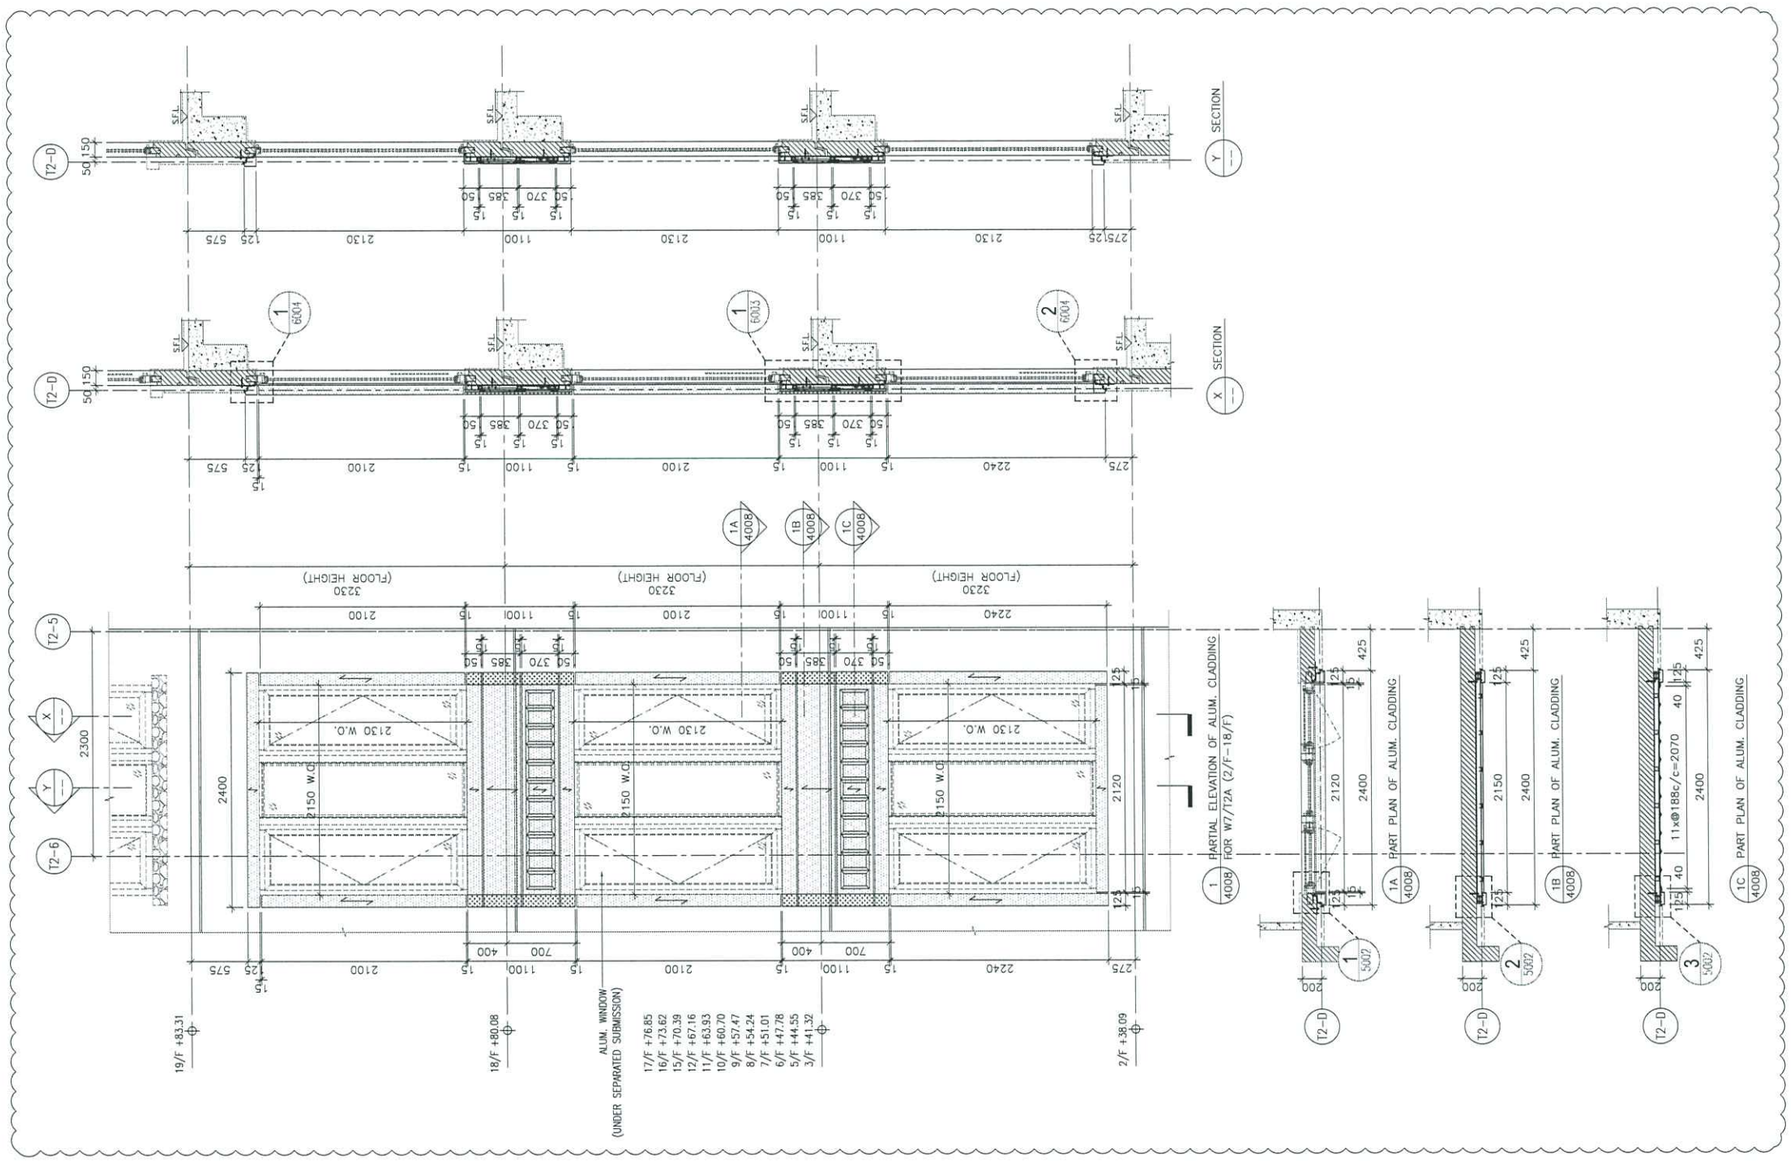

B.D. REF :

CLIENT :

ARCHITECT :

AGC DESIGN LTD

MAIN CONTRACTOR :

Gammon

STRUCTURAL ENGINEER :

ARUP

FACADE CONSULTANT:

MEINHARDT

NOTE :
1. ALL DIMENSIONS ARE IN mm.
2. ALL ELEVATIONS ARE VIEWED FROM OUTSIDE.
3. ALL DIMENSIONS TO BE VERIFIED ON SITE BEFORE FABRICATION.

LEGEND :

X1 — DETAIL MARK NO.
X001 — REFER SHEET NO.

1. F.F.L. -- FINISHED FLOOR LEVEL
2. S.F.L. -- STRUCTURAL FLOOR LEVEL
3. (7B) -- REVERSED DETAIL
4. 3.0mm THK. ALUM. CLADDING
5. 5.0mm THK. STIFFENED ALUM. PERFORATED PANEL

NO.	DATE	REVISED	BY
A	24-08-2020	REVISION SUBJECT TO ARCH. COMMENT	MN

JOB NO. : J-852


PROJECT :
PROPOSED RESIDENTIAL DEVELOPMENT AT 139 - 147 ARGYLE STREET, NKIL 6005, 6035 R.P., 6036 R.P., 6037 R.P. & 6038 R.P.

TITLE :
PART ELEVATION, PLAN & SECTION OF ALUM. CLADDING FOR W7/T2A (2/F-18/F)

DATE : 12-MAY-20	SCALE : 1:60
DRAWN BY : LHR	CHECKED BY : DW

美特鋁質有限公司
MIDI ALUMINIUM FABRICATOR LTD.
Units 6-8, Sunray Industrial Centre, 1/F
610 Cha Kwo Ling Road, Kowloon
Tel:23489211-4 Fax:(852)27727666

DWG NO. : J852-SD-ACA-4008 | REV. : A

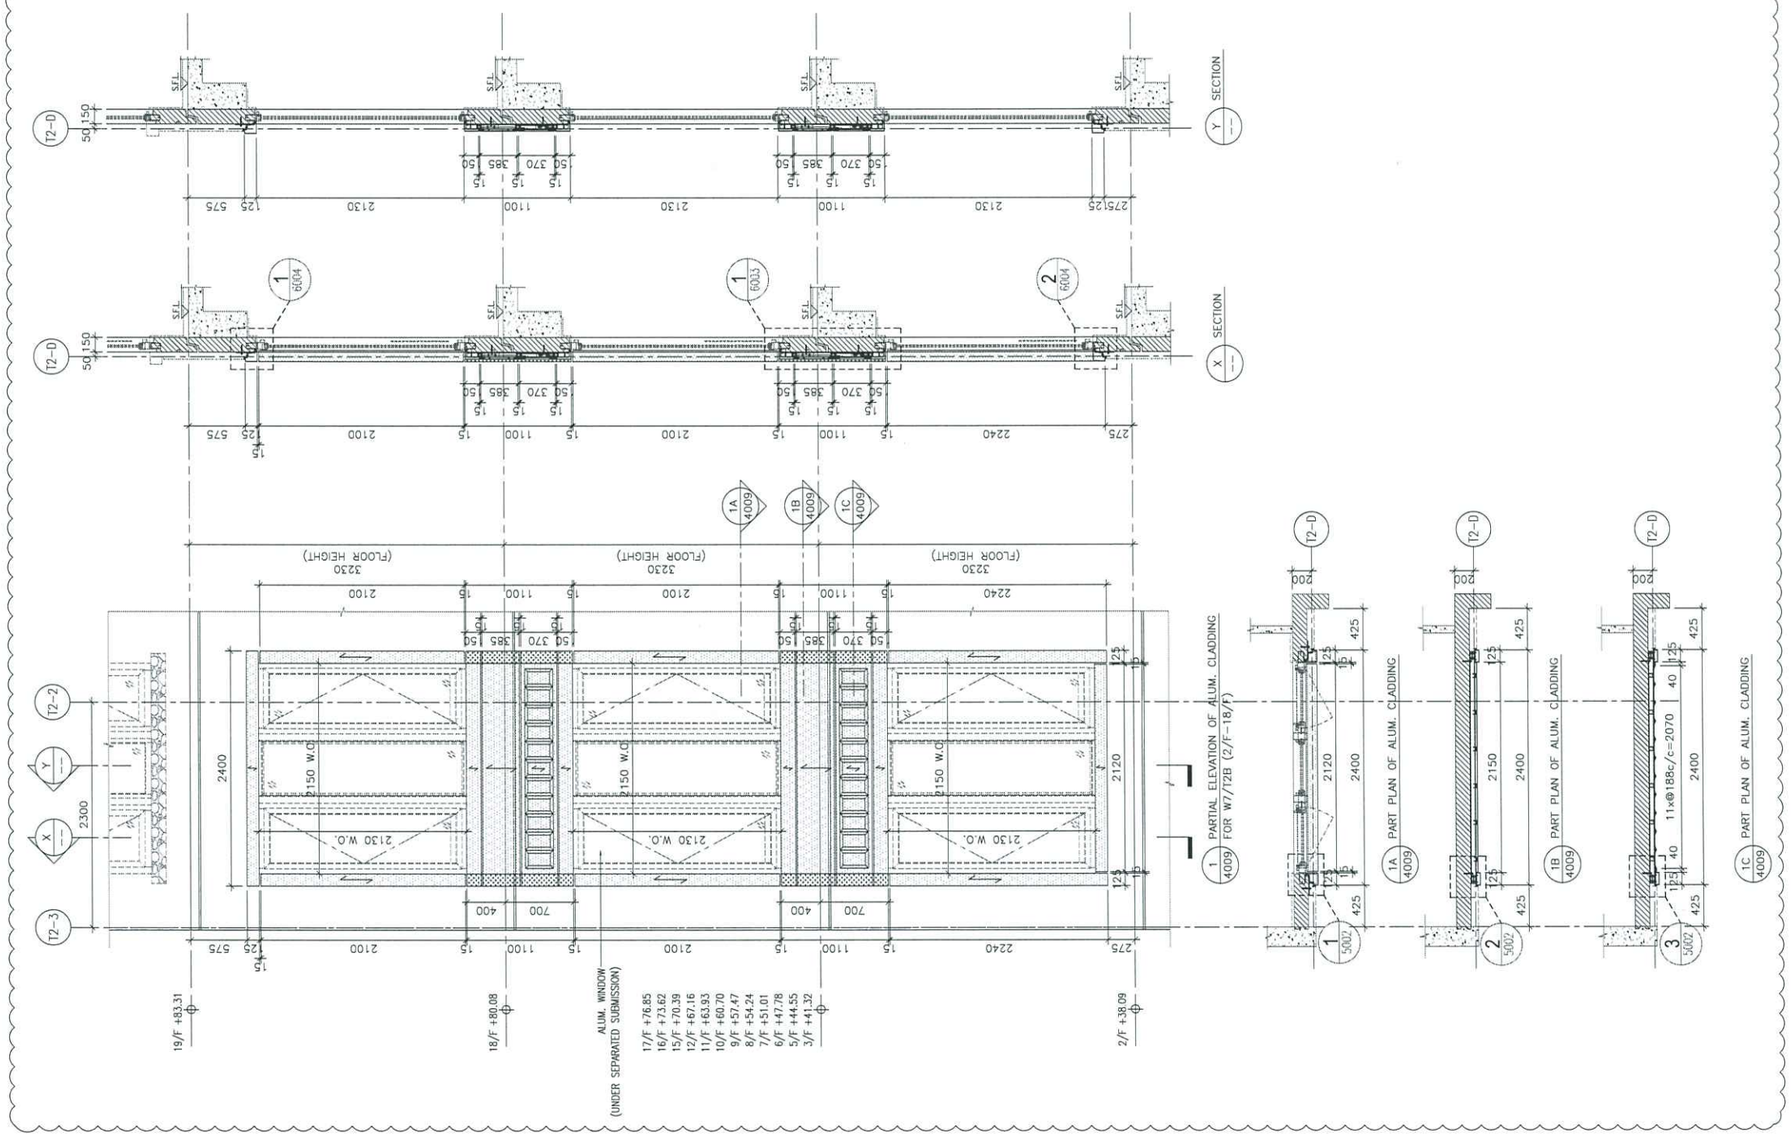

B.D. REF :

CLIENT :

ARCHITECT :

AGC DESIGN LTD

MAIN CONTRACTOR :

Gammon

STRUCTURAL ENGINEER :

ARUP

FACADE CONSULTANT:

MEINHARDT

NOTE :
1. ALL DIMENSIONS ARE IN mm.
2. ALL ELEVATIONS ARE VIEWED FROM OUTSIDE.
3. ALL DIMENSIONS TO BE VERIFIED ON SITE BEFORE FABRICATION.

LEGEND :

X1 / X001 — DETAIL MARK NO. / REFER SHEET NO.

1. F.F.L. --FINISHED FLOOR LEVEL
2. S.F.L. --STRUCTURAL FLOOR LEVEL
3. /R --REVERSED DETAIL
4. 3.0mm THK. ALUM. CLADDING
5. 5.0mm THK. STIFFENED ALUM. PERFORATED PANEL

NO.	DATE	REVISED	BY
A	24-08-2020	REVISION SUBJECT TO ARCH. COMMENT	MN

JOB NO. : J-852

PROJECT :
PROPOSED RESIDENTIAL DEVELOPMENT AT 139 - 147 ARGYLE STREET, NKIL 6005, 6035 R.P., 6036 R.P., 6037 R.P. & 6038 R.P.


TITLE :
PART ELEVATION, PLAN & SECTION OF ALUM. CLADDING FOR W7/T2B (2/F-18/F)

DATE : 12-MAY-20 | SCALE : 1:60

DRAWN BY : LHR | CHECKED BY : DW

美特鋁質有限公司
MIDI ALUMINIUM FABRICATOR LTD.
Units 6-8, Sunray Industrial Centre, 1/F
610 Cha Kwo Ling Road, Kowloon
Tel:23489211-4 Fax:(852)27727666

DWG NO. : J852-SD-ACA-4009 | REV. : A

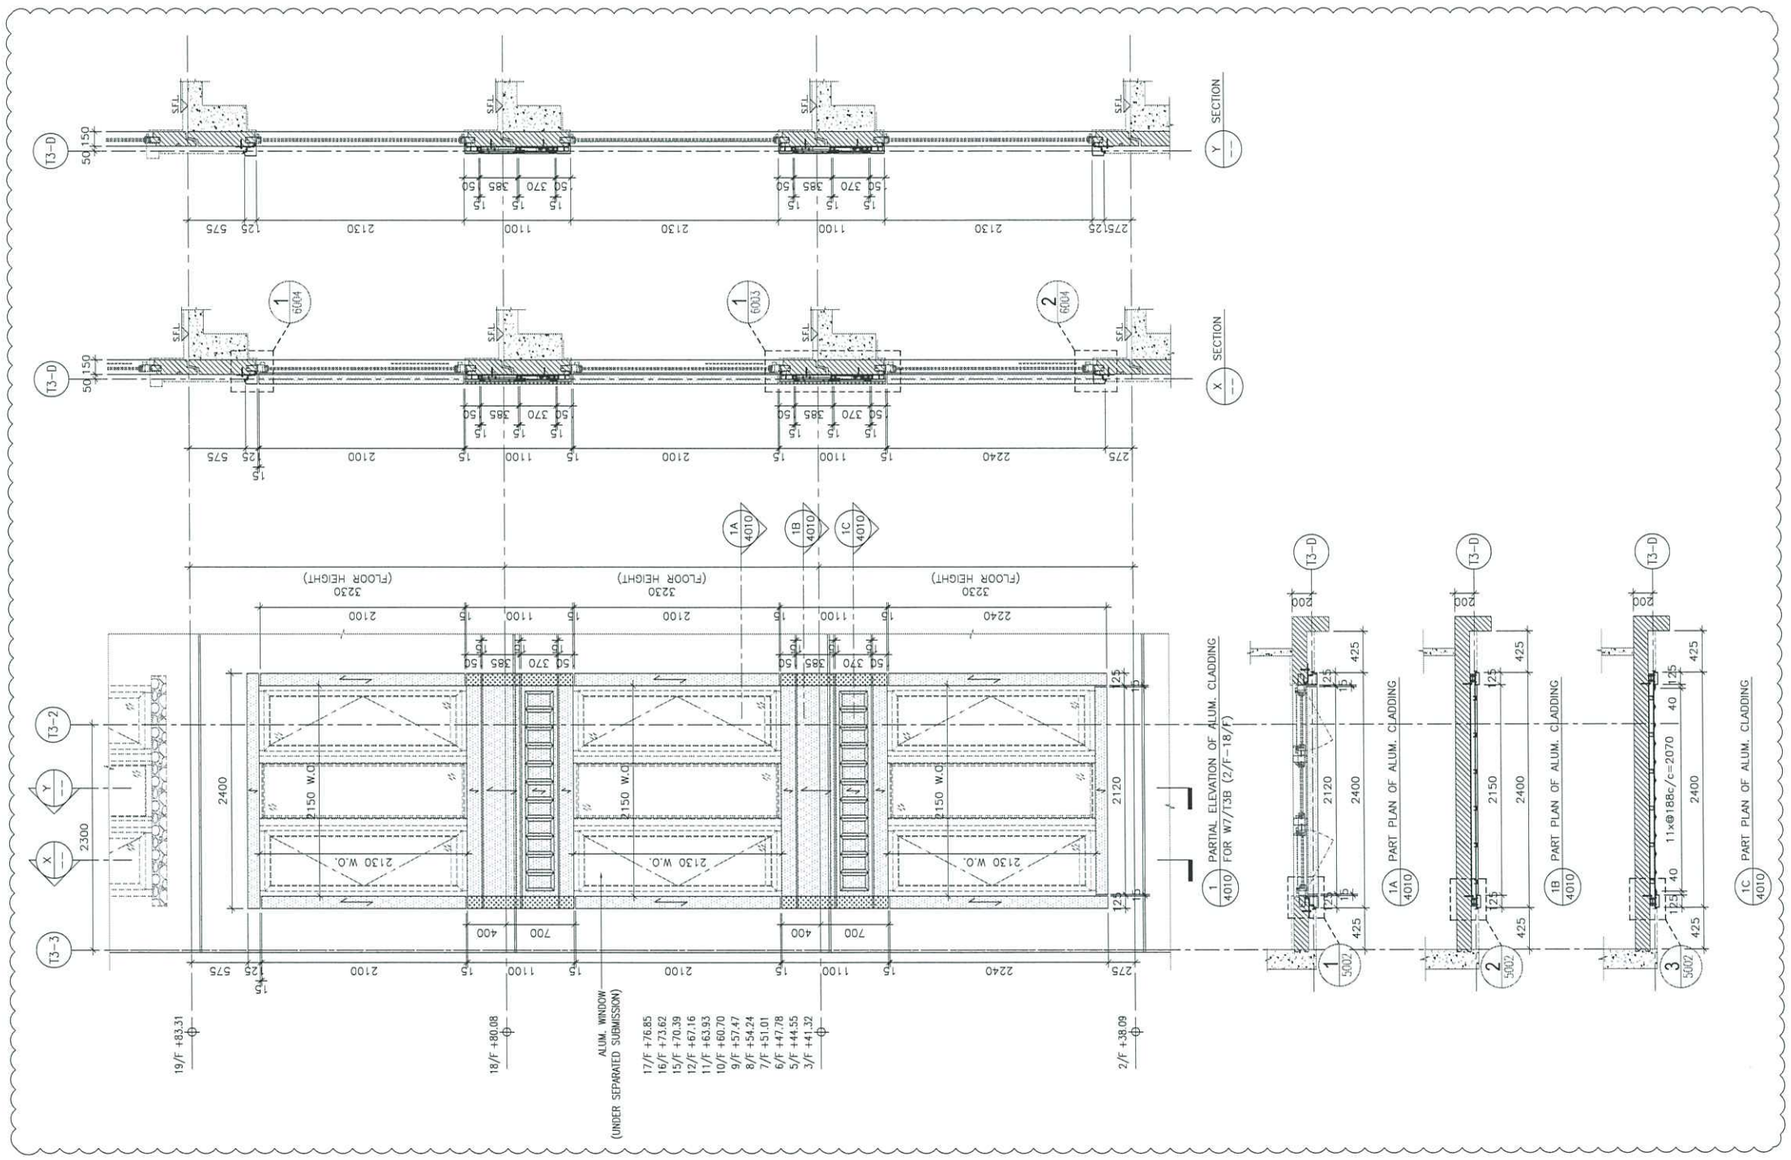

B.D. REF :

CLIENT :

ARCHITECT :

AGC DESIGN LTD

MAIN CONTRACTOR :

Gammon

STRUCTURAL ENGINEER :

ARUP

FACADE CONSULTANT:

MEINHARDT

NOTE :
1. ALL DIMENSIONS ARE IN mm.
2. ALL ELEVATIONS ARE VIEWED FROM OUTSIDE.
3. ALL DIMENSIONS TO BE VERIFIED ON SITE BEFORE FABRICATION.

LEGEND :

X1 — DETAIL MARK NO.
X001 — REFER SHEET NO.

1. F.F.L. --FINISHED FLOOR LEVEL
2. S.F.L. --STRUCTURAL FLOOR LEVEL
3. /R --REVERSED DETAIL
4. 3.0mm THK. ALUM. CLADDING
5. 5.0mm THK. STIFFENED ALUM. PERFORATED PANEL

NO.	DATE	REVISED	BY
A	24-08-2020	REVISION SUBJECT TO ARCH. COMMENT	MN

JOB NO. : J-852

PROJECT :
PROPOSED RESIDENTIAL DEVELOPMENT AT 139 - 147 ARGYLE STREET, NKIL 6005, 6035 R.P., 6036 R.P., 6037 R.P. & 6038 R.P.


TITLE :
PART ELEVATION, PLAN & SECTION OF ALUM. CLADDING FOR W7/T3B (2/F-18/F)

DATE : 12-MAY-20 | SCALE : 1:60

DRAWN BY : LHR | CHECKED BY : DW

美特鋁質有限公司
MIDI ALUMINIUM FABRICATOR LTD.
Units 6-8, Sunray Industrial Centre, 1/F
610 Cha Kwo Ling Road, Kowloon
Tel:23489211-4 Fax:(852)27727666

DWG NO. : J852-SD-ACA-4010 | REV. : A

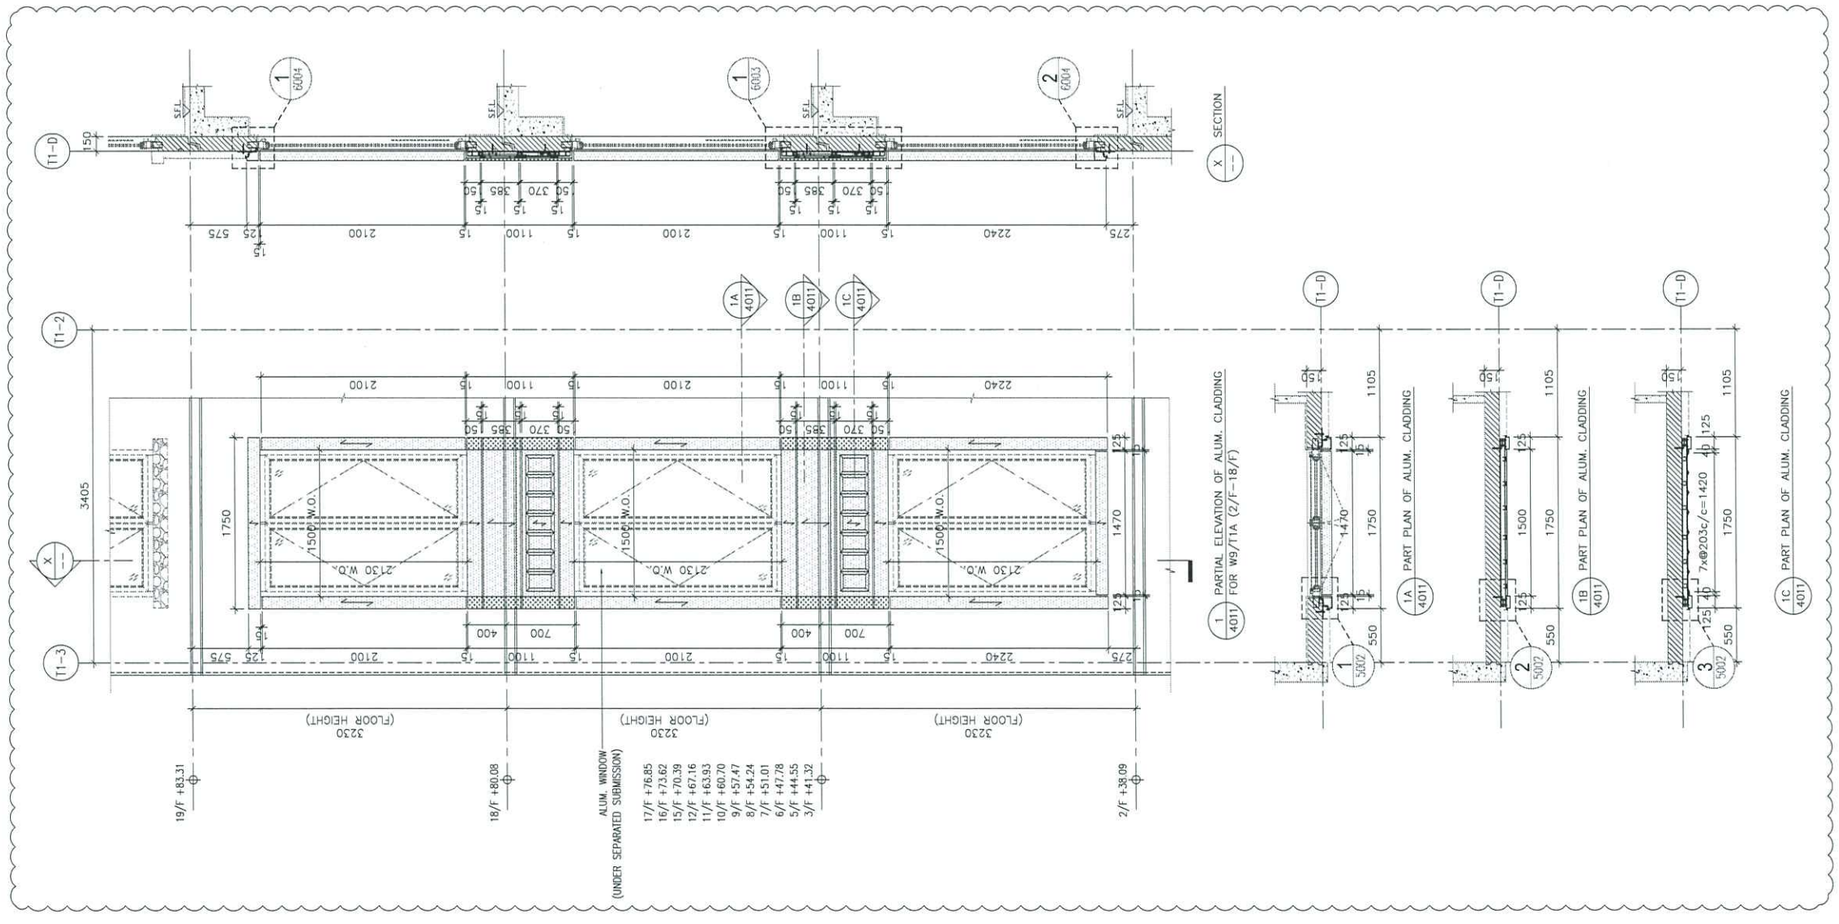

B.D. REF :

CLIENT :

ARCHITECT :

AGC DESIGN LTD

MAIN CONTRACTOR :

Gammon

STRUCTURAL ENGINEER :

ARUP

FACADE CONSULTANT:

MEINHARDT

NOTE :
1. ALL DIMENSIONS ARE IN mm.
2. ALL ELEVATIONS ARE VIEWED FROM OUTSIDE.
3. ALL DIMENSIONS TO BE VERIFIED ON SITE BEFORE FABRICATION.

LEGEND :

X1 / X001 — DETAIL MARK NO. / REFER SHEET NO.

1. F.F.L. --FINISHED FLOOR LEVEL
2. S.F.L. --STRUCTURAL FLOOR LEVEL
3. /R --REVERSED DETAIL
4. 3.0mm THK. ALUM. CLADDING
5. 5.0mm THK. STIFFENED ALUM. PERFORATED PANEL

NO.	DATE	REVISED	BY
A	24-08-2020	REVISION SUBJECT TO ARCH. COMMENT	MN

JOB NO. : J-852


PROJECT :
PROPOSED RESIDENTIAL DEVELOPMENT AT 139 - 147 ARGYLE STREET, NKIL 6005, 6035 R.P., 6036 R.P., 6037 R.P. & 6038 R.P.

TITLE :
PART ELEVATION, PLAN & SECTION OF ALUM. CLADDING FOR W9/T1A (2/F-18/F)

DATE : 12-MAY-20	SCALE : 1:60
DRAWN BY : LHR	CHECKED BY : DW

美特鋁質有限公司
MIDI ALUMINIUM FABRICATOR LTD.
Units 6-8, Sunray Industrial Centre, 1/F
610 Cha Kwo Ling Road, Kowloon
Tel:23489211-4 Fax:(852)27727666

DWG NO. : J852-SD-ACA-4011 | REV. : A

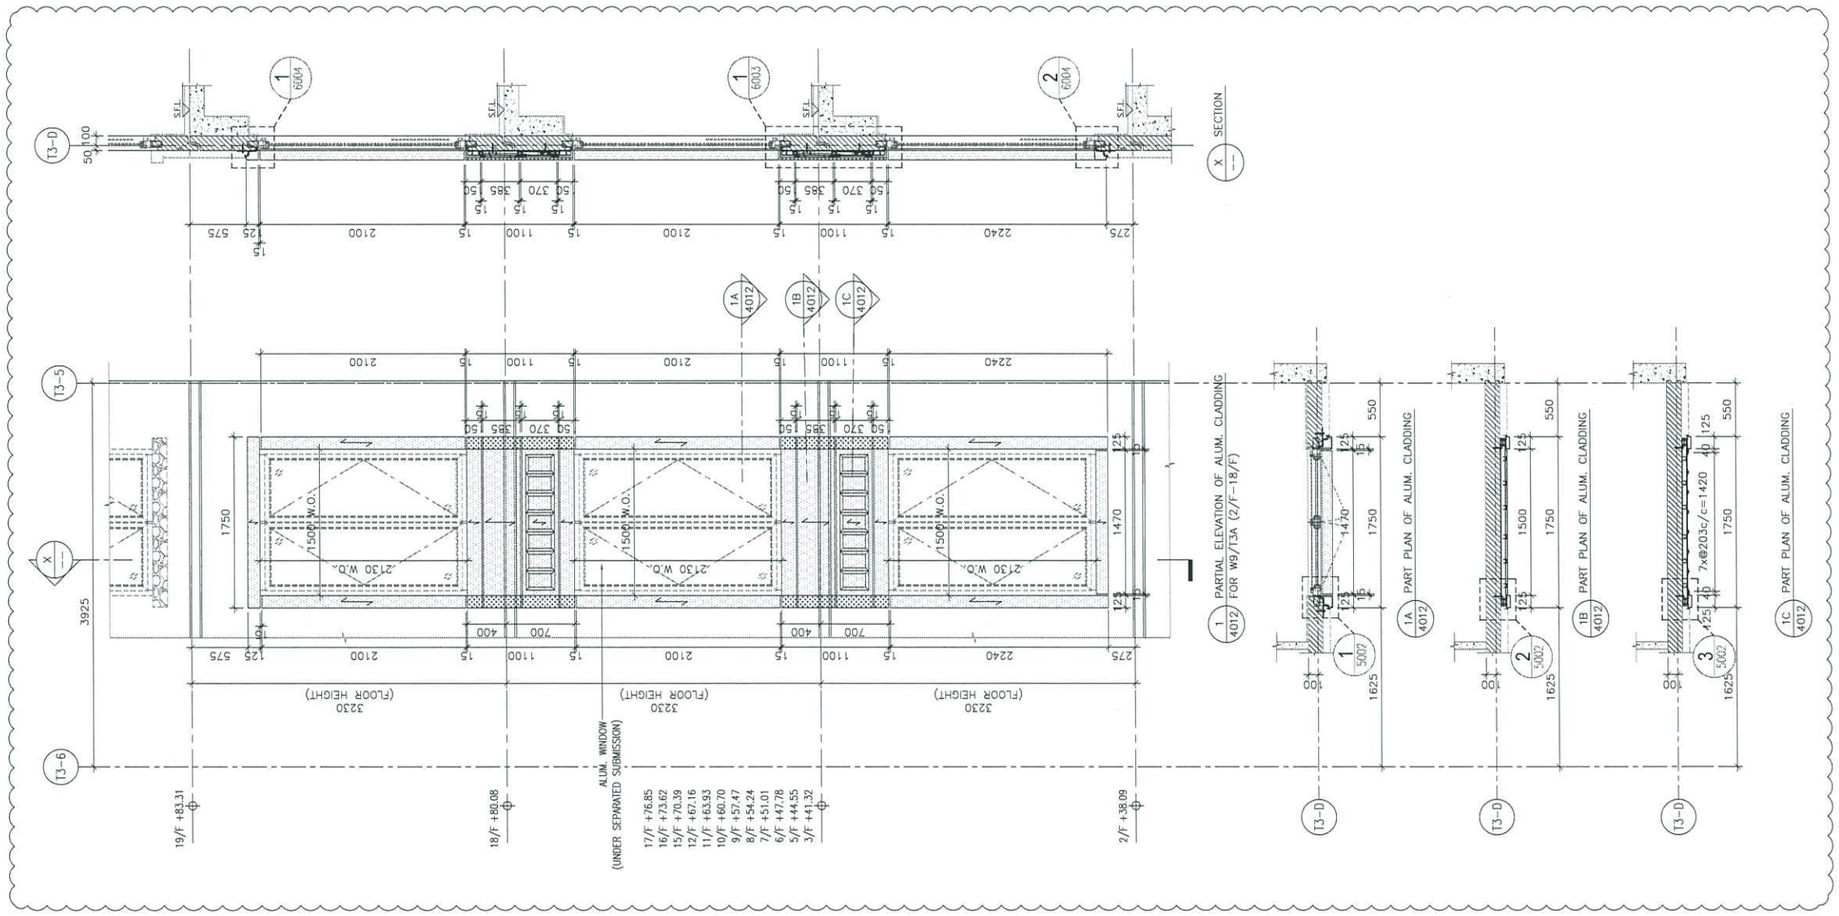

B.D. REF :

CLIENT :

ARCHITECT :

AGC DESIGN LTD

MAIN CONTRACTOR :

Gammon

STRUCTURAL ENGINEER :

ARUP

FACADE CONSULTANT:

MEINHARDT

NOTE :
1. ALL DIMENSIONS ARE IN mm.
2. ALL ELEVATIONS ARE VIEWED FROM OUTSIDE.
3. ALL DIMENSIONS TO BE VERIFIED ON SITE BEFORE FABRICATION.

LEGEND :
- X1 / X001 — DETAIL MARK NO. / REFER SHEET NO.
1. F.F.L. --FINISHED FLOOR LEVEL
2. S.F.L. --STRUCTURAL FLOOR LEVEL
3. /R --REVERSED DETAIL
4. 3.0mm THK. ALUM. CLADDING
5. 5.0mm THK. STIFFENED ALUM. PERFORATED PANEL

NO.	DATE	REVISED	BY
A	24-08-2020	REVISION SUBJECT TO ARCH. COMMENT	MN

JOB NO. : J-852


PROJECT :
PROPOSED RESIDENTIAL DEVELOPMENT AT 139 - 147 ARGYLE STREET, NKIL 6005, 6035 R.P., 6036 R.P., 6037 R.P. & 6038 R.P.

TITLE :
PART ELEVATION, PLAN & SECTION OF ALUM. CLADDING FOR W9/T3A (2/F-18/F)

DATE : 12-MAY-20	SCALE : 1:60
DRAWN BY : LHR	CHECKED BY : DW

美特鋁質有限公司
MIDI ALUMINIUM FABRICATOR LTD.
Units 6-8, Sunray Industrial Centre, 1/F
610 Cha Kwo Ling Road, Kowloon
Tel:23489211-4 Fax:(852)27727666

DWG NO. : J852-SD-ACA-4012 | REV. : A

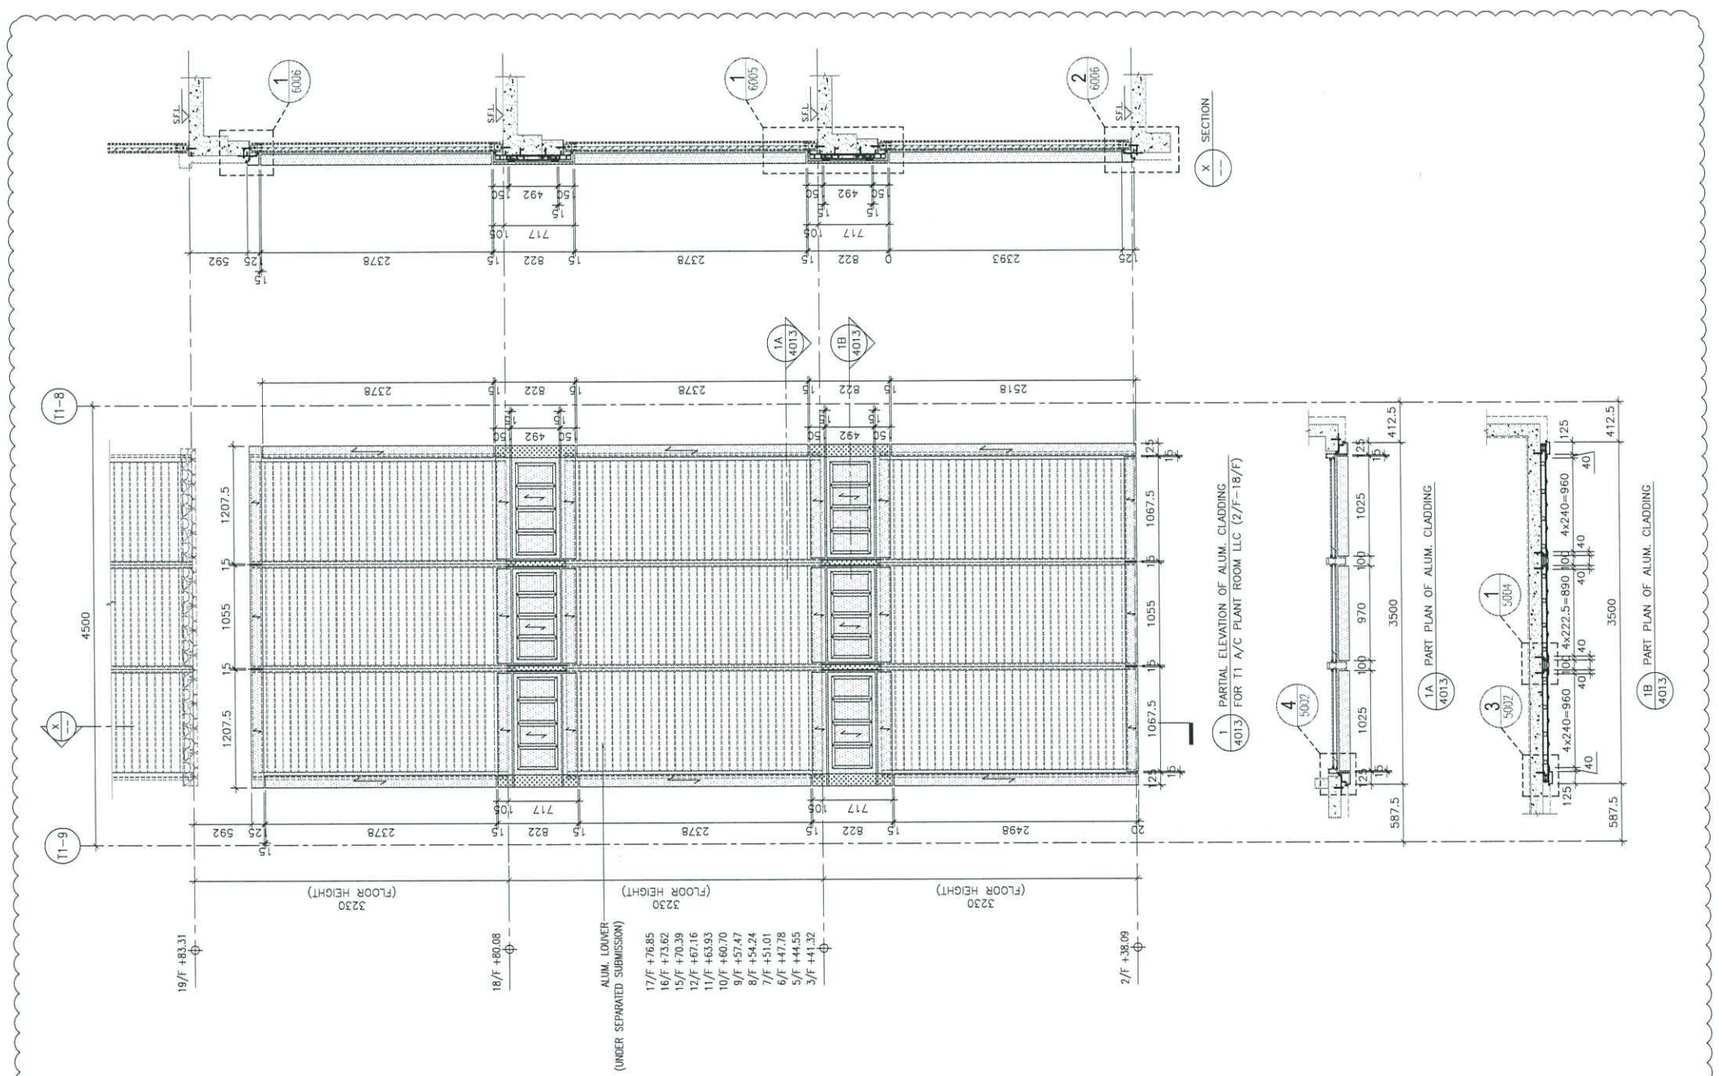

B.D. REF :

CLIENT :

ARCHITECT :

AGC DESIGN LTD

MAIN CONTRACTOR :

Gammon

STRUCTURAL ENGINEER :

ARUP

FACADE CONSULTANT:

MEINHARDT

NOTE :
1. ALL DIMENSIONS ARE IN mm.
2. ALL ELEVATIONS ARE VIEWED FROM OUTSIDE.
3. ALL DIMENSIONS TO BE VERIFIED ON SITE BEFORE FABRICATION.

LEGEND :

- DETAIL MARK NO. / REFER SHEET NO.
1. F.F.L. -- FINISHED FLOOR LEVEL
2. S.F.L. -- STRUCTURAL FLOOR LEVEL
3. (/R) -- REVERSED DETAIL
4. 3.0mm THK. ALUM. CLADDING
5. 5.0mm THK. STIFFENED ALUM. PERFORATED PANEL

NO.	DATE	REVISED	BY
A	24-08-2020	REVISION SUBJECT TO ARCH. COMMENT	MN

JOB NO. : J-852

PROJECT :
PROPOSED RESIDENTIAL DEVELOPMENT AT 139 - 147 ARGYLE STREET, NKIL 6005, 6035 R.P., 6036 R.P., 6037 R.P. & 6038 R.P.


TITLE :
PART ELEVATION, PLAN & SECTION OF ALUM. CLADDING FOR T1 A/C PLANT ROOM LLC (2/F-18/F)

DATE : 12-MAY-20 | SCALE : 1:60

DRAWN BY : LHR | CHECKED BY : DW

美特鋁質有限公司
MIDI ALUMINIUM FABRICATOR LTD.
Units 6-8, Sunray Industrial Centre, 1/F
610 Cha Kwo Ling Road, Kowloon
Tel:23489211-4 Fax:(852)27727666

DWG NO. : J852-SD-ACA-4013 | REV. : A

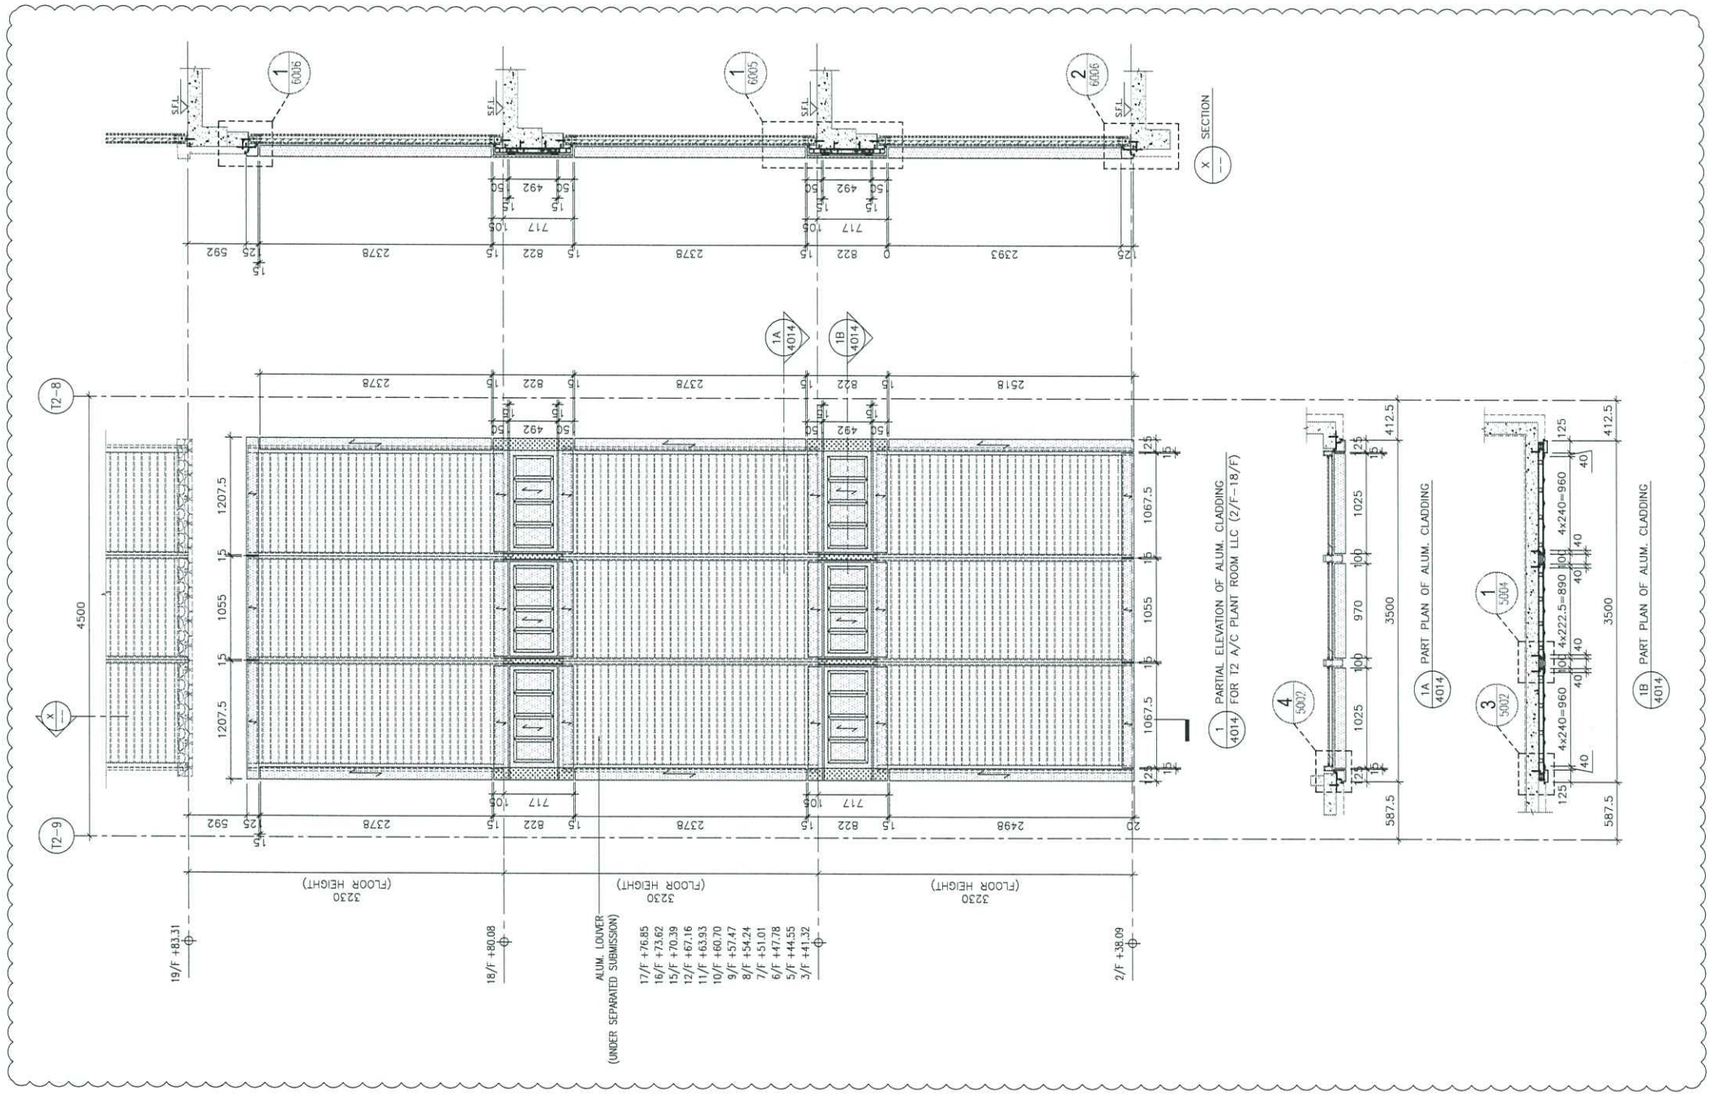

B.D. REF :

CLIENT :

ARCHITECT :

AGC architecture urban design limited
DESIGN LTD
1801, 18/F, Dominion Plaza, 225 King's Road, North Point, Hong Kong
Tel: (852)21311188, Fax: (852)21311133, Email: hq@agcdesign.com.hk

MAIN CONTRACTOR :

Gammon

STRUCTURAL ENGINEER :

ARUP

FACADE CONSULTANT:

MEINHARDT

NOTE :
1. ALL DIMENSIONS ARE IN mm.
2. ALL ELEVATIONS ARE VIEWED FROM OUTSIDE.
3. ALL DIMENSIONS TO BE VERIFIED ON SITE BEFORE FABRICATION.

LEGEND :

X1 / X001 — DETAIL MARK NO. / REFER SHEET NO.

1. F.F.L. -- FINISHED FLOOR LEVEL
2. S.F.L. -- STRUCTURAL FLOOR LEVEL
3. /R -- REVERSED DETAIL
4. 3.0mm THK. ALUM. CLADDING
5. 5.0mm THK. STIFFENED ALUM. PERFORATED PANEL

NO.	DATE	REVISED	BY
A	24-08-2020	REVISION SUBJECT TO ARCH. COMMENT	MN

JOB NO. : J-852

PROJECT :
PROPOSED RESIDENTIAL DEVELOPMENT AT 139 - 147 ARGYLE STREET, NKIL 6005, 6035 R.P., 6036 R.P., 6037 R.P. & 6038 R.P.


TITLE :
PART ELEVATION, PLAN & SECTION OF ALUM. CLADDING FOR T2 A/C PLANT ROOM LLC (2/F-18/F)

DATE : 12-MAY-20 | SCALE : 1:60

DRAWN BY : LHR | CHECKED BY : DW

美特鋁製有限公司
MIDI ALUMINIUM FABRICATOR LTD.
Units 6-8, Sunray Industrial Centre, 1/F
610 Cha Kwo Ling Road, Kowloon
Tel:23489211-4 Fax:(852)27727666

DWG NO. : J852-SD-ACA-4014 | REV. : A

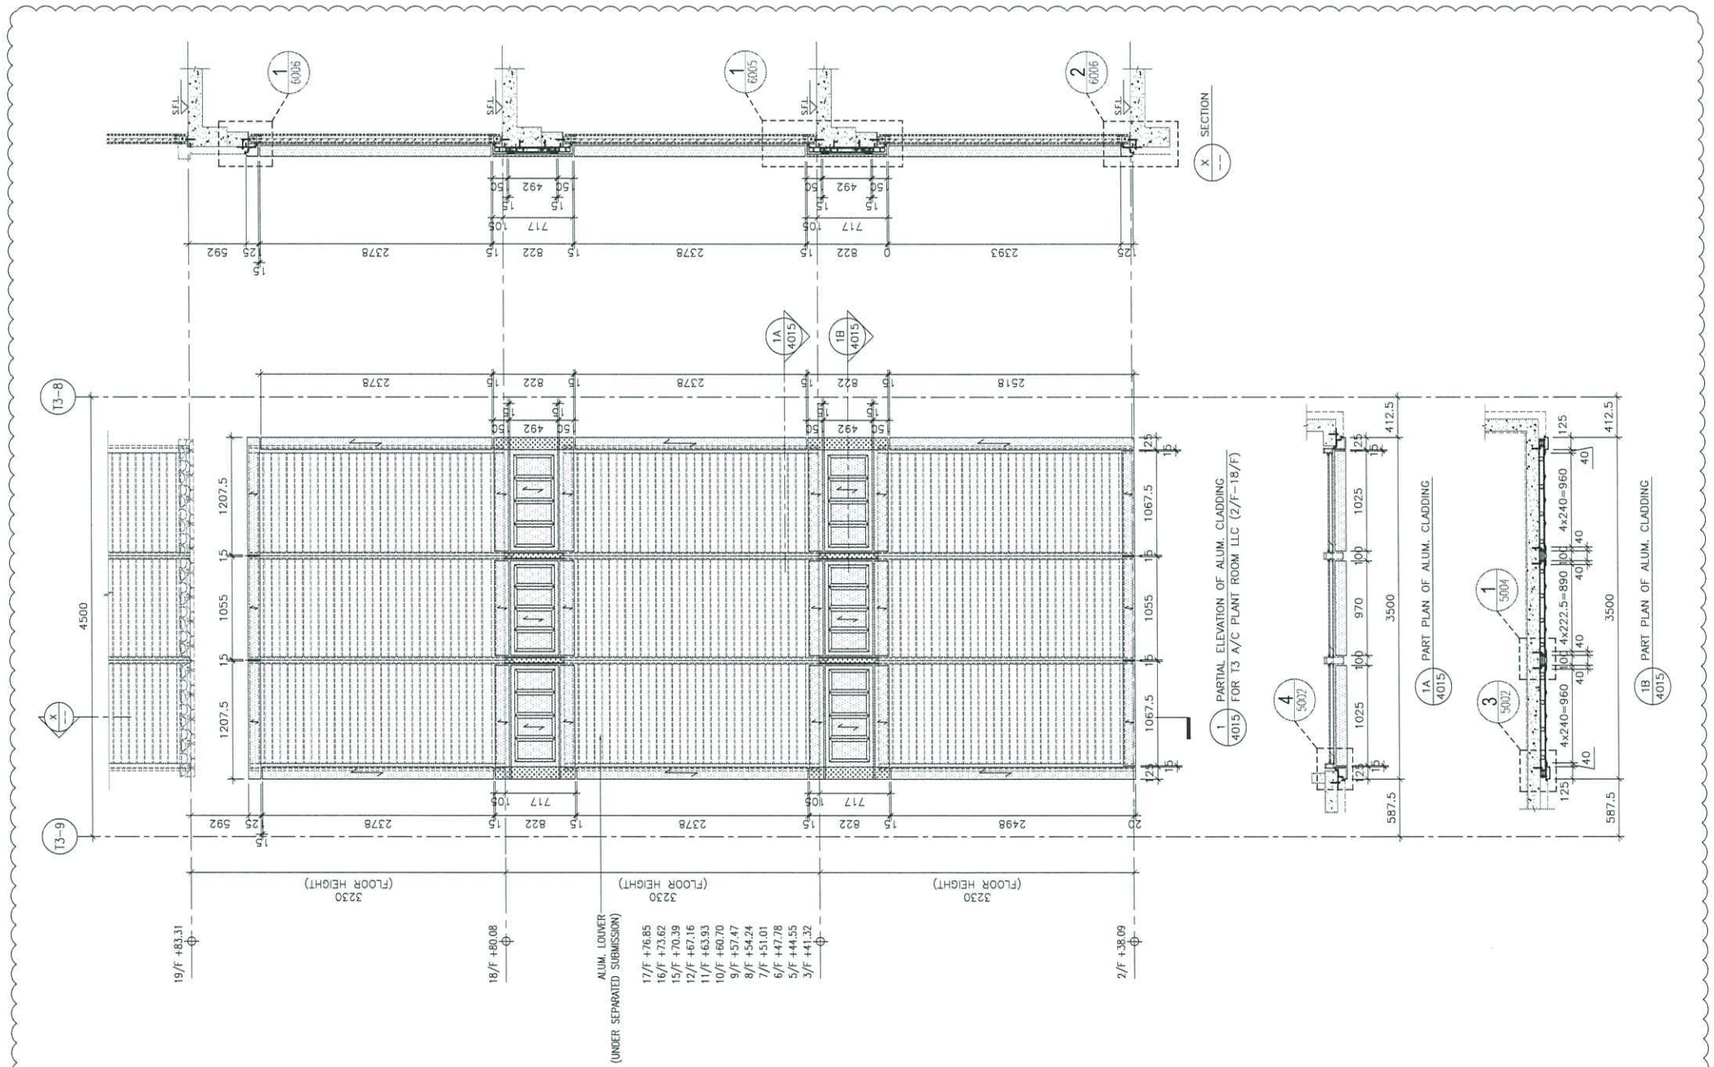

B.D. REF :

CLIENT :

ARCHITECT :

AGC DESIGN LTD

MAIN CONTRACTOR :

Gammon

STRUCTURAL ENGINEER :

ARUP

FACADE CONSULTANT:

MEINHARDT

NOTE :

1. ALL DIMENSIONS ARE IN mm.
2. ALL ELEVATIONS ARE VIEWED FROM OUTSIDE.
3. ALL DIMENSIONS TO BE VERIFIED ON SITE BEFORE FABRICATION.

LEGEND :

X1 — DETAIL MARK NO.
X001 — REFER SHEET NO.

1. F.F.L. --FINISHED FLOOR LEVEL
2. S.F.L. --STRUCTURAL FLOOR LEVEL
3. /R --REVERSED DETAIL
4. 3.0mm THK. ALUM. CLADDING
5. 5.0mm THK. STIFFENED ALUM. PERFORATED PANEL

NO.	DATE	REVISED	BY
A	24-08-2020	REVISION SUBJECT TO ARCH. COMMENT	MN

JOB NO. : J-852

PROJECT :
PROPOSED RESIDENTIAL DEVELOPMENT AT 139 - 147 ARGYLE STREET, NKIL 6005, 6035 R.P., 6036 R.P., 6037 R.P. & 6038 R.P.


TITLE :
PART ELEVATION, PLAN & SECTION OF ALUM. CLADDING FOR T3 A/C PLANT ROOM LLC (2/F-18/F)


DATE : 12-MAY-20 | SCALE : 1:60


DRAWN BY : LHR | CHECKED BY : DW

美特鋁質有限公司
MIDI ALUMINIUM FABRICATOR LTD.
Units 6-8, Sunray Industrial Centre, 1/F
610 Cha Kwo Ling Road, Kowloon
Tel:23489211-4 Fax:(852)27727666

DWG NO. : J852-SD-ACA-4015 | REV. : A

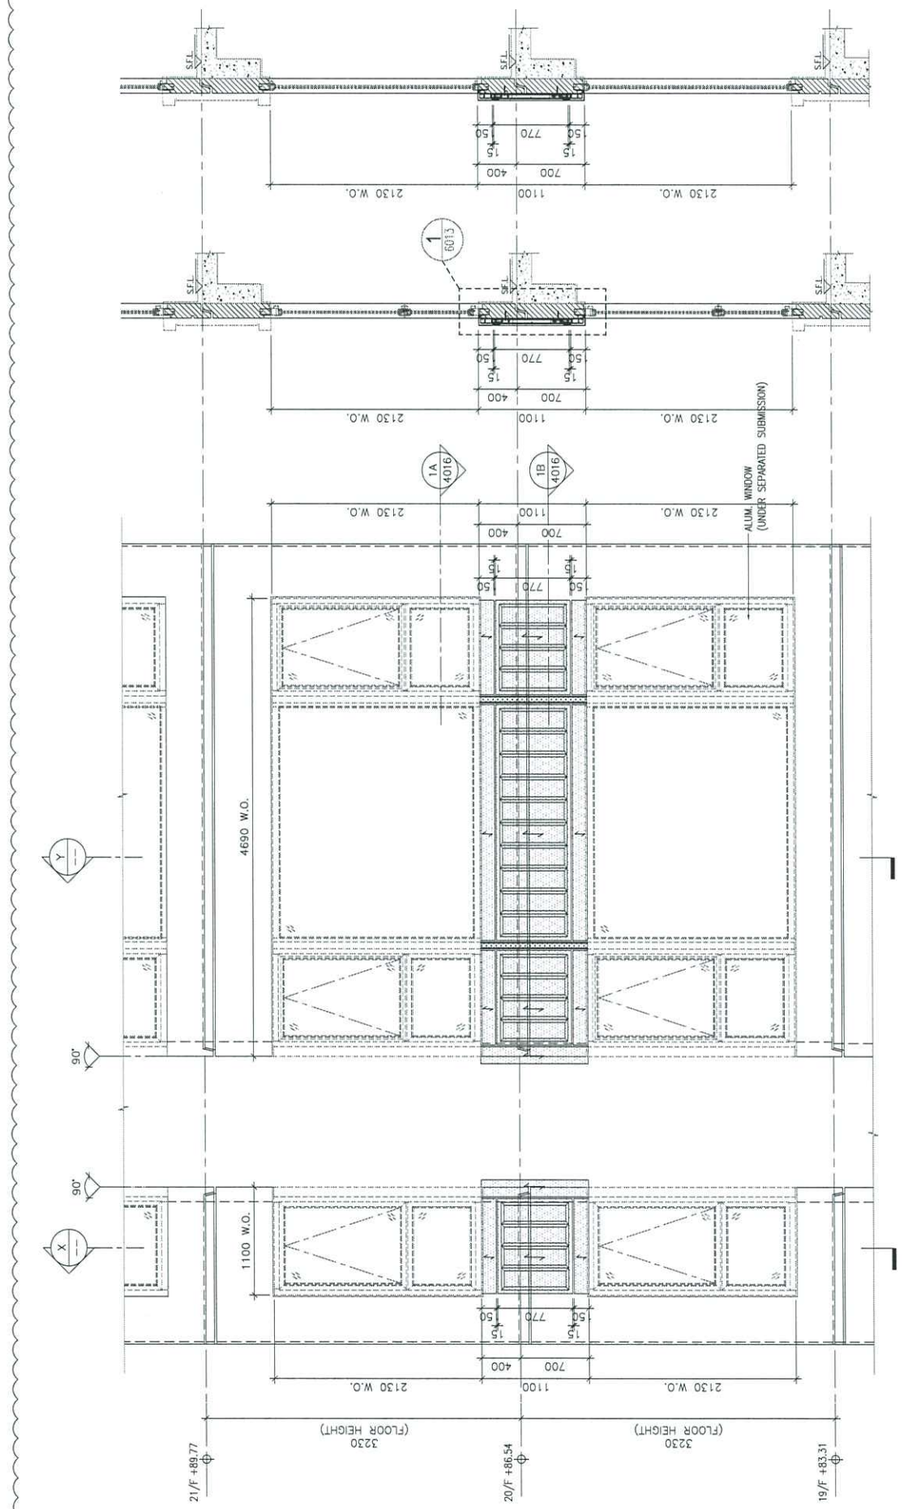

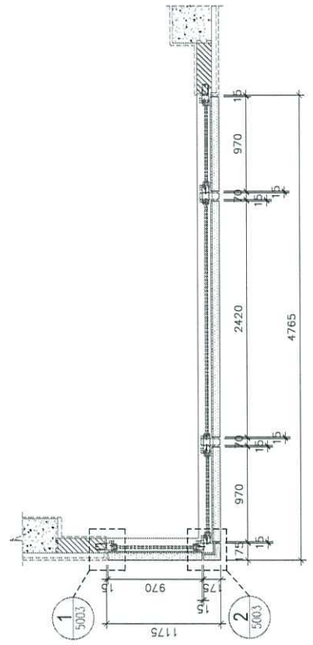

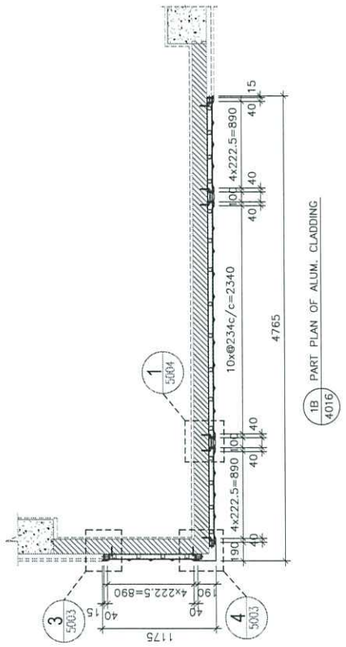

B.D. REF :

CLIENT :

ARCHITECT :

AGC DESIGN LTD

MAIN CONTRACTOR :

Gammon

STRUCTURAL ENGINEER :

ARUP

FACADE CONSULTANT:

MEINHARDT

NOTE :
1. ALL DIMENSIONS ARE IN mm.
2. ALL ELEVATIONS ARE VIEWED FROM OUTSIDE.
3. ALL DIMENSIONS TO BE VERIFIED ON SITE BEFORE FABRICATION.

LEGEND :

X1 — DETAIL MARK NO.
X001 — REFER SHEET NO.

1. F.F.L. --FINISHED FLOOR LEVEL
2. S.F.L. --STRUCTURAL FLOOR LEVEL
3. (R) --REVERSED DETAIL
4. 3.0mm THK. ALUM. CLADDING
5. 5.0mm THK. STIFFENED ALUM. PERFORATED PANEL

NO.	DATE	REVISED	BY
A	24-08-2020	REVISION SUBJECT TO ARCH. COMMENT	MN

JOB NO. : J-852

PROJECT :
PROPOSED RESIDENTIAL DEVELOPMENT
AT 139 - 147 ARGYLE STREET,
NKIL 6005, 6035 R.P., 6036 R.P.,
6037 R.P. & 6038 R.P.


TITLE :
PART ELEVATION, PLAN & SECTION OF
ALUM. CLADDING
FOR W3/T1A (19/F-20/F)

DATE : 12-MAY-20 | SCALE : 1:60

DRAWN BY : LHR | CHECKED BY : DW

美特鋁質有限公司
MIDI ALUMINIUM FABRICATOR LTD.
Units 6-8, Sunray Industrial Centre, 1/F
610 Cha Kwo Ling Road, Kowloon
Tel:23489211-4 Fax:(852)27727666

DWG NO. : J852-SD-ACA-4016 | REV. : A

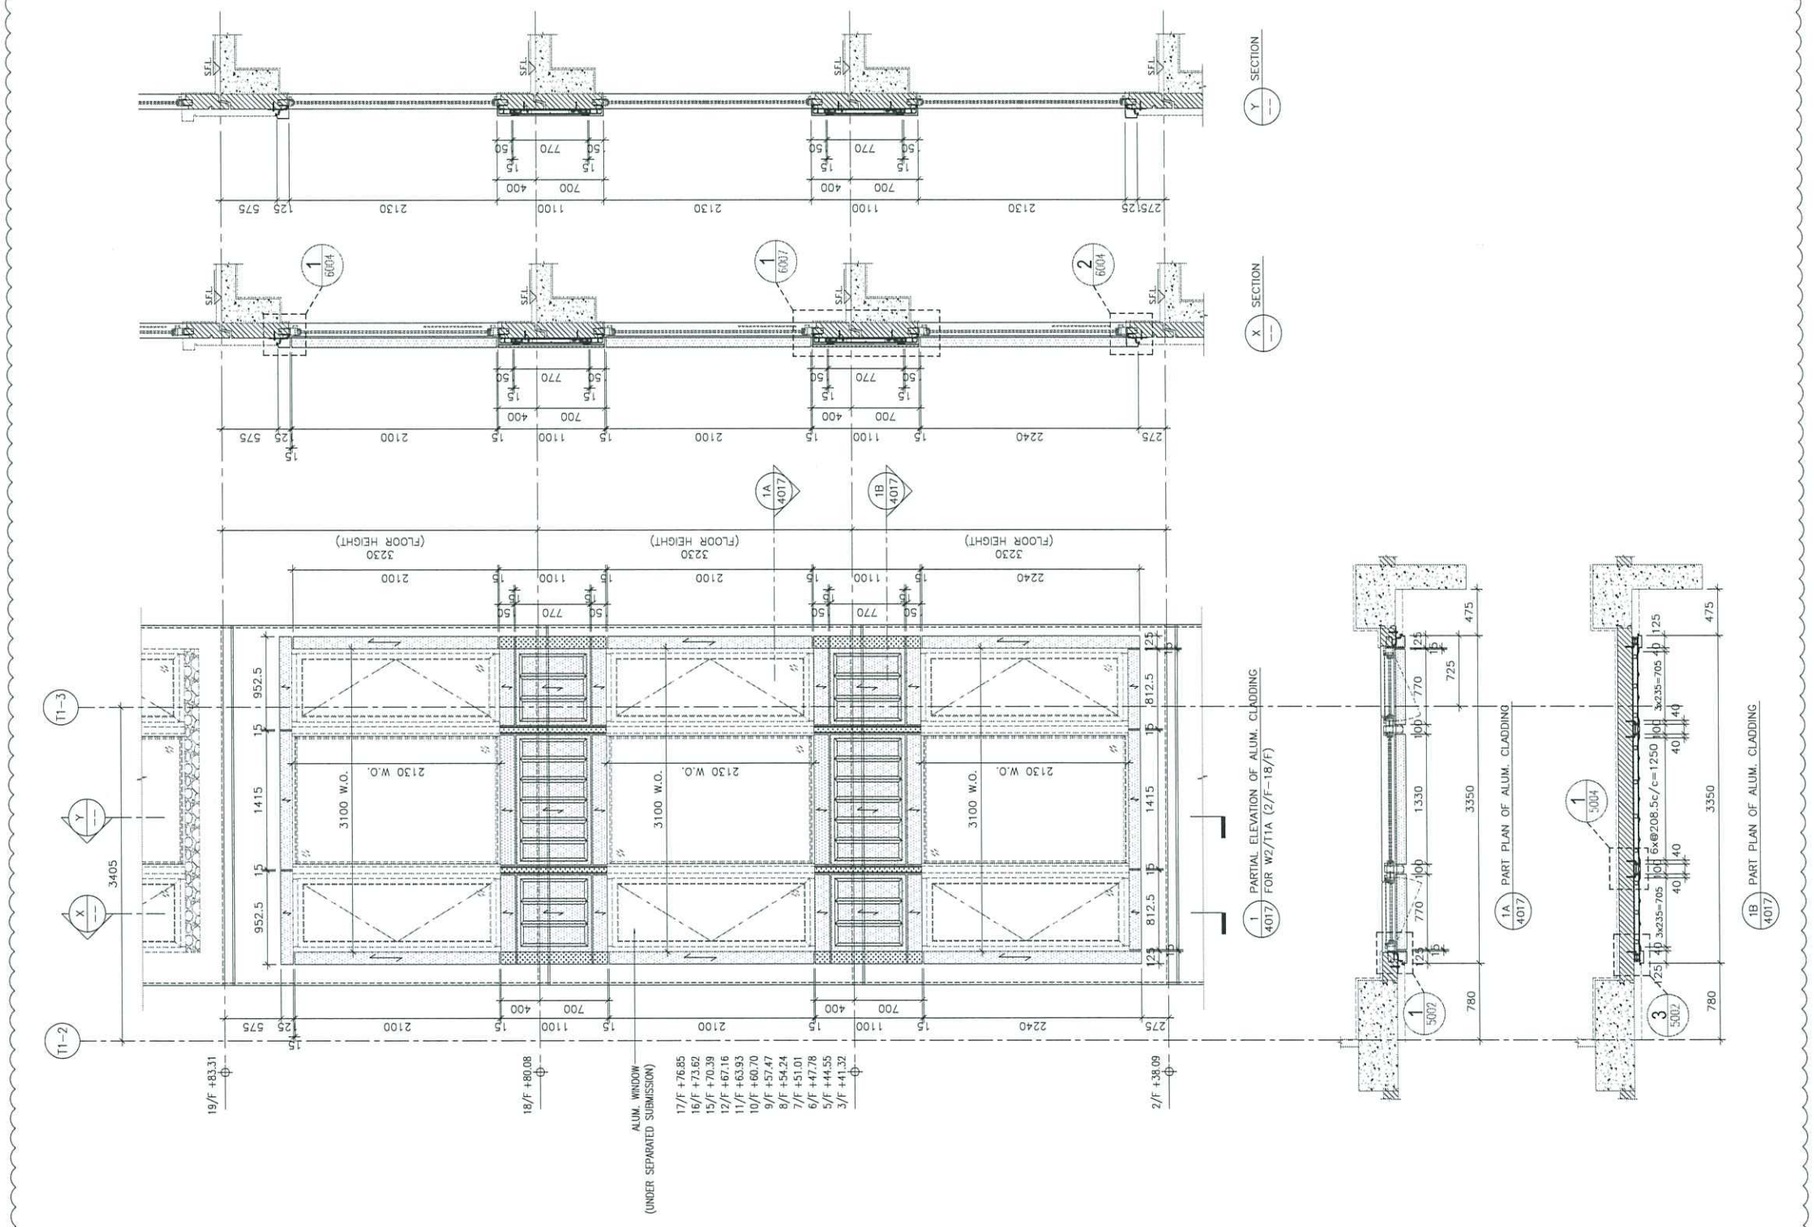

B.D. REF :

CLIENT :

ARCHITECT :

AGC DESIGN LTD

MAIN CONTRACTOR :

Gammon

STRUCTURAL ENGINEER :

ARUP

FACADE CONSULTANT:

MEINHARDT

NOTE :
1. ALL DIMENSIONS ARE IN mm.
2. ALL ELEVATIONS ARE VIEWED FROM OUTSIDE.
3. ALL DIMENSIONS TO BE VERIFIED ON SITE BEFORE FABRICATION.

LEGEND :

X1 / X001 — DETAIL MARK NO. / REFER SHEET NO.

1. F.F.L. --FINISHED FLOOR LEVEL
2. S.F.L. --STRUCTURAL FLOOR LEVEL
3. /8 --REVERSED DETAIL
4. 3.0mm THK. ALUM. CLADDING
5. 5.0mm THK. STIFFENED ALUM. PERFORATED PANEL

NO.	DATE	REVISED	BY
A	24-08-2020	REVISION SUBJECT TO ARCH. COMMENT	MN

JOB NO. : J-852


PROJECT :
PROPOSED RESIDENTIAL DEVELOPMENT AT 139 – 147 ARGYLE STREET, NKIL 6005, 6035 R.P., 6036 R.P., 6037 R.P. & 6038 R.P.

TITLE :
PART ELEVATION, PLAN & SECTION OF ALUM. CLADDING FOR W2/T1A (2/F-18/F)

DATE : 12-MAY-20	SCALE : 1:60
DRAWN BY : LHR	CHECKED BY : DW

美特鋁質有限公司
MIDI ALUMINIUM FABRICATOR LTD.
Units 6-8, Sunray Industrial Centre, 1/F
610 Cha Kwo Ling Road, Kowloon
Tel:23489211-4 Fax:(852)27727666

DWG NO. : J852-SD-ACA-4017 | REV. : A

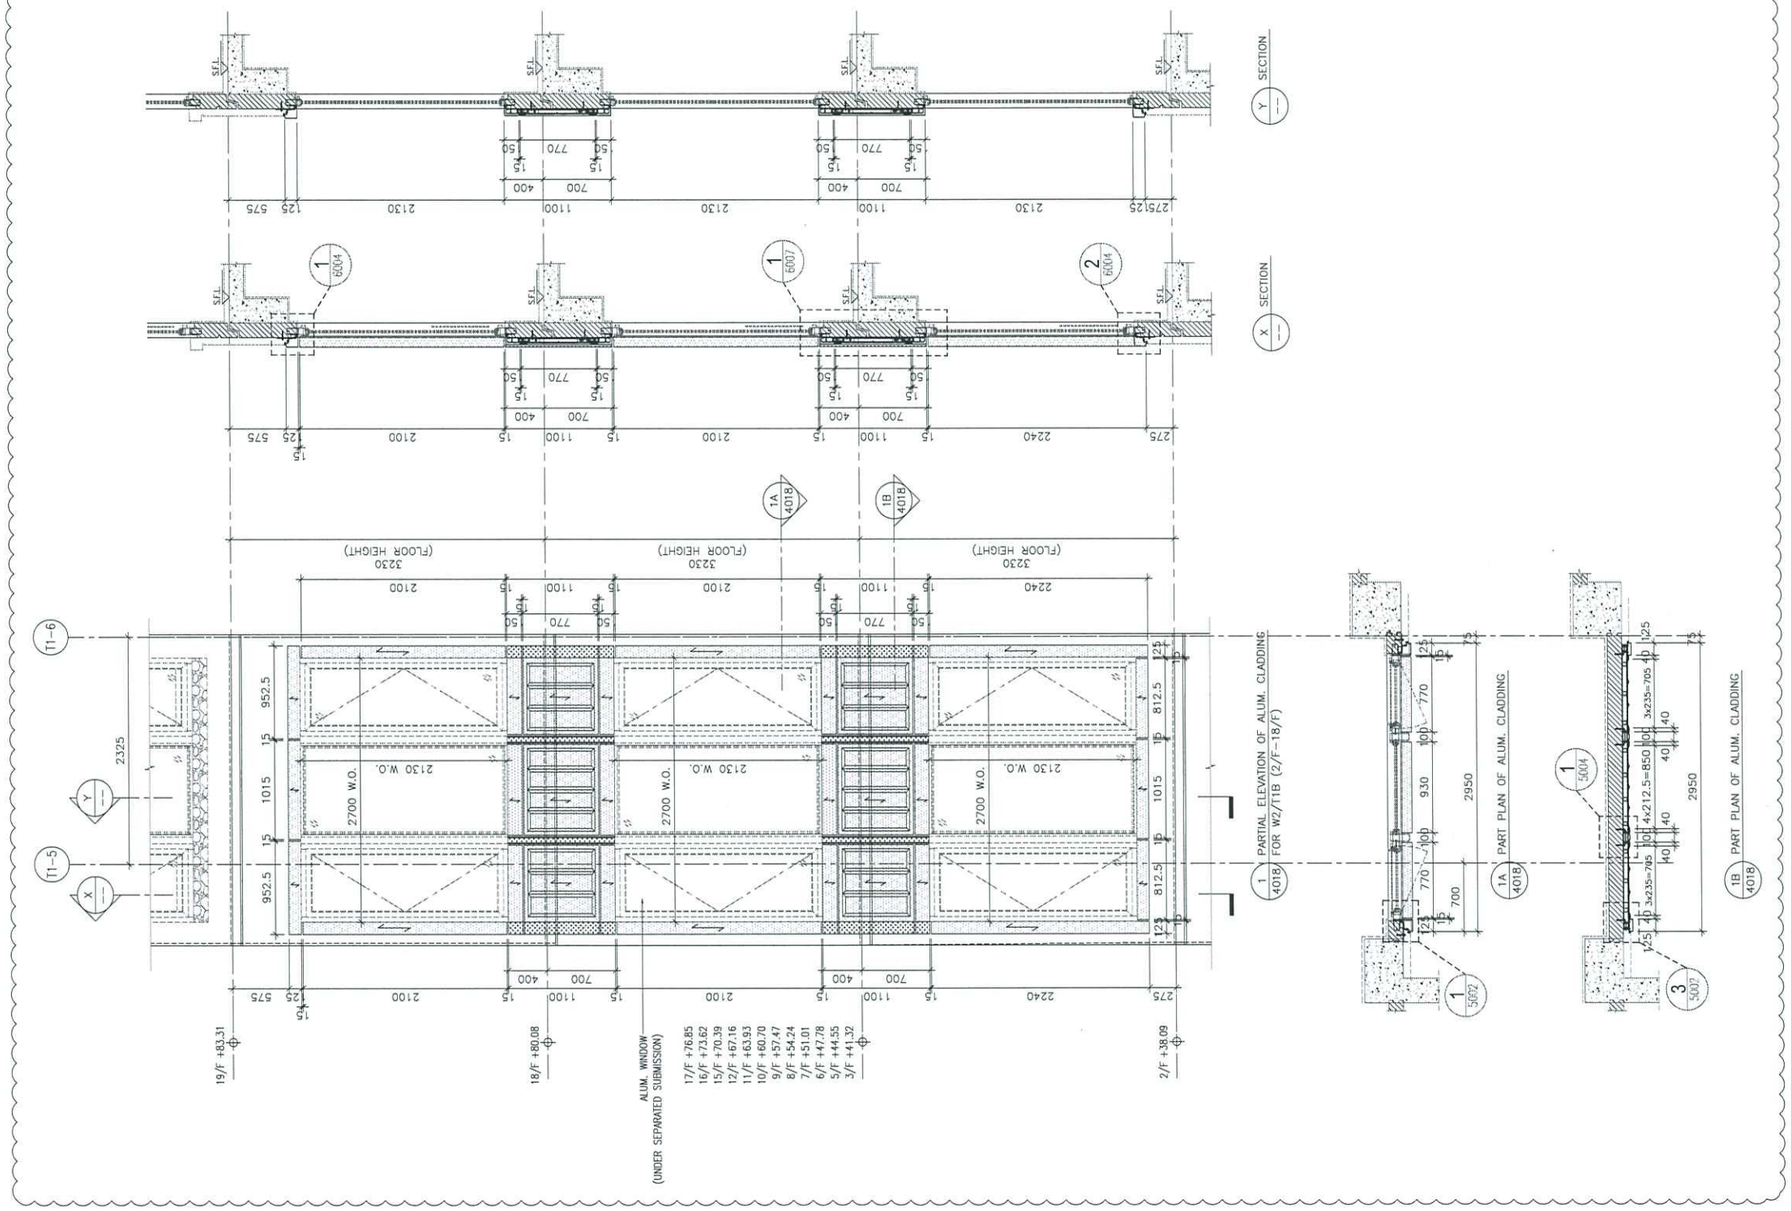

B.D. REF :

CLIENT :

ARCHITECT :

AGC DESIGN LTD

MAIN CONTRACTOR :

Gammon

STRUCTURAL ENGINEER :

ARUP

FACADE CONSULTANT:

MEINHARDT

NOTE :

1. ALL DIMENSIONS ARE IN mm.
2. ALL ELEVATIONS ARE VIEWED FROM OUTSIDE.
3. ALL DIMENSIONS TO BE VERIFIED ON SITE BEFORE FABRICATION.

LEGEND :

- X1 / X001 — DETAIL MARK NO. / REFER SHEET NO.
1. F.F.L. -- FINISHED FLOOR LEVEL
2. S.F.L. -- STRUCTURAL FLOOR LEVEL
3. (/R) -- REVERSED DETAIL
4. 3.0mm THK. ALUM. CLADDING
5. 5.0mm THK. STIFFENED ALUM. PERFORATED PANEL

NO.	DATE	REVISED	BY
A	24-08-2020	REVISION SUBJECT TO ARCH. COMMENT	MN

JOB NO. : J-852


PROJECT :
PROPOSED RESIDENTIAL DEVELOPMENT AT 139 - 147 ARGYLE STREET, NKIL 6005, 6035 R.P., 6036 R.P., 6037 R.P. & 6038 R.P.

TITLE :
PART ELEVATION, PLAN & SECTION OF ALUM. CLADDING FOR W2/T1B (2/F-18/F)

DATE : 12-MAY-20	SCALE : 1:60
DRAWN BY : LHR	CHECKED BY : DW

美特鋁質有限公司
MIDI ALUMINIUM FABRICATOR LTD.
Units 6-8, Sunray Industrial Centre, 1/F
610 Cha Kwo Ling Road, Kowloon
Tel:23489211-4 Fax:(852)27727666

DWG NO. : J852-SD-ACA-4018 | REV. : A

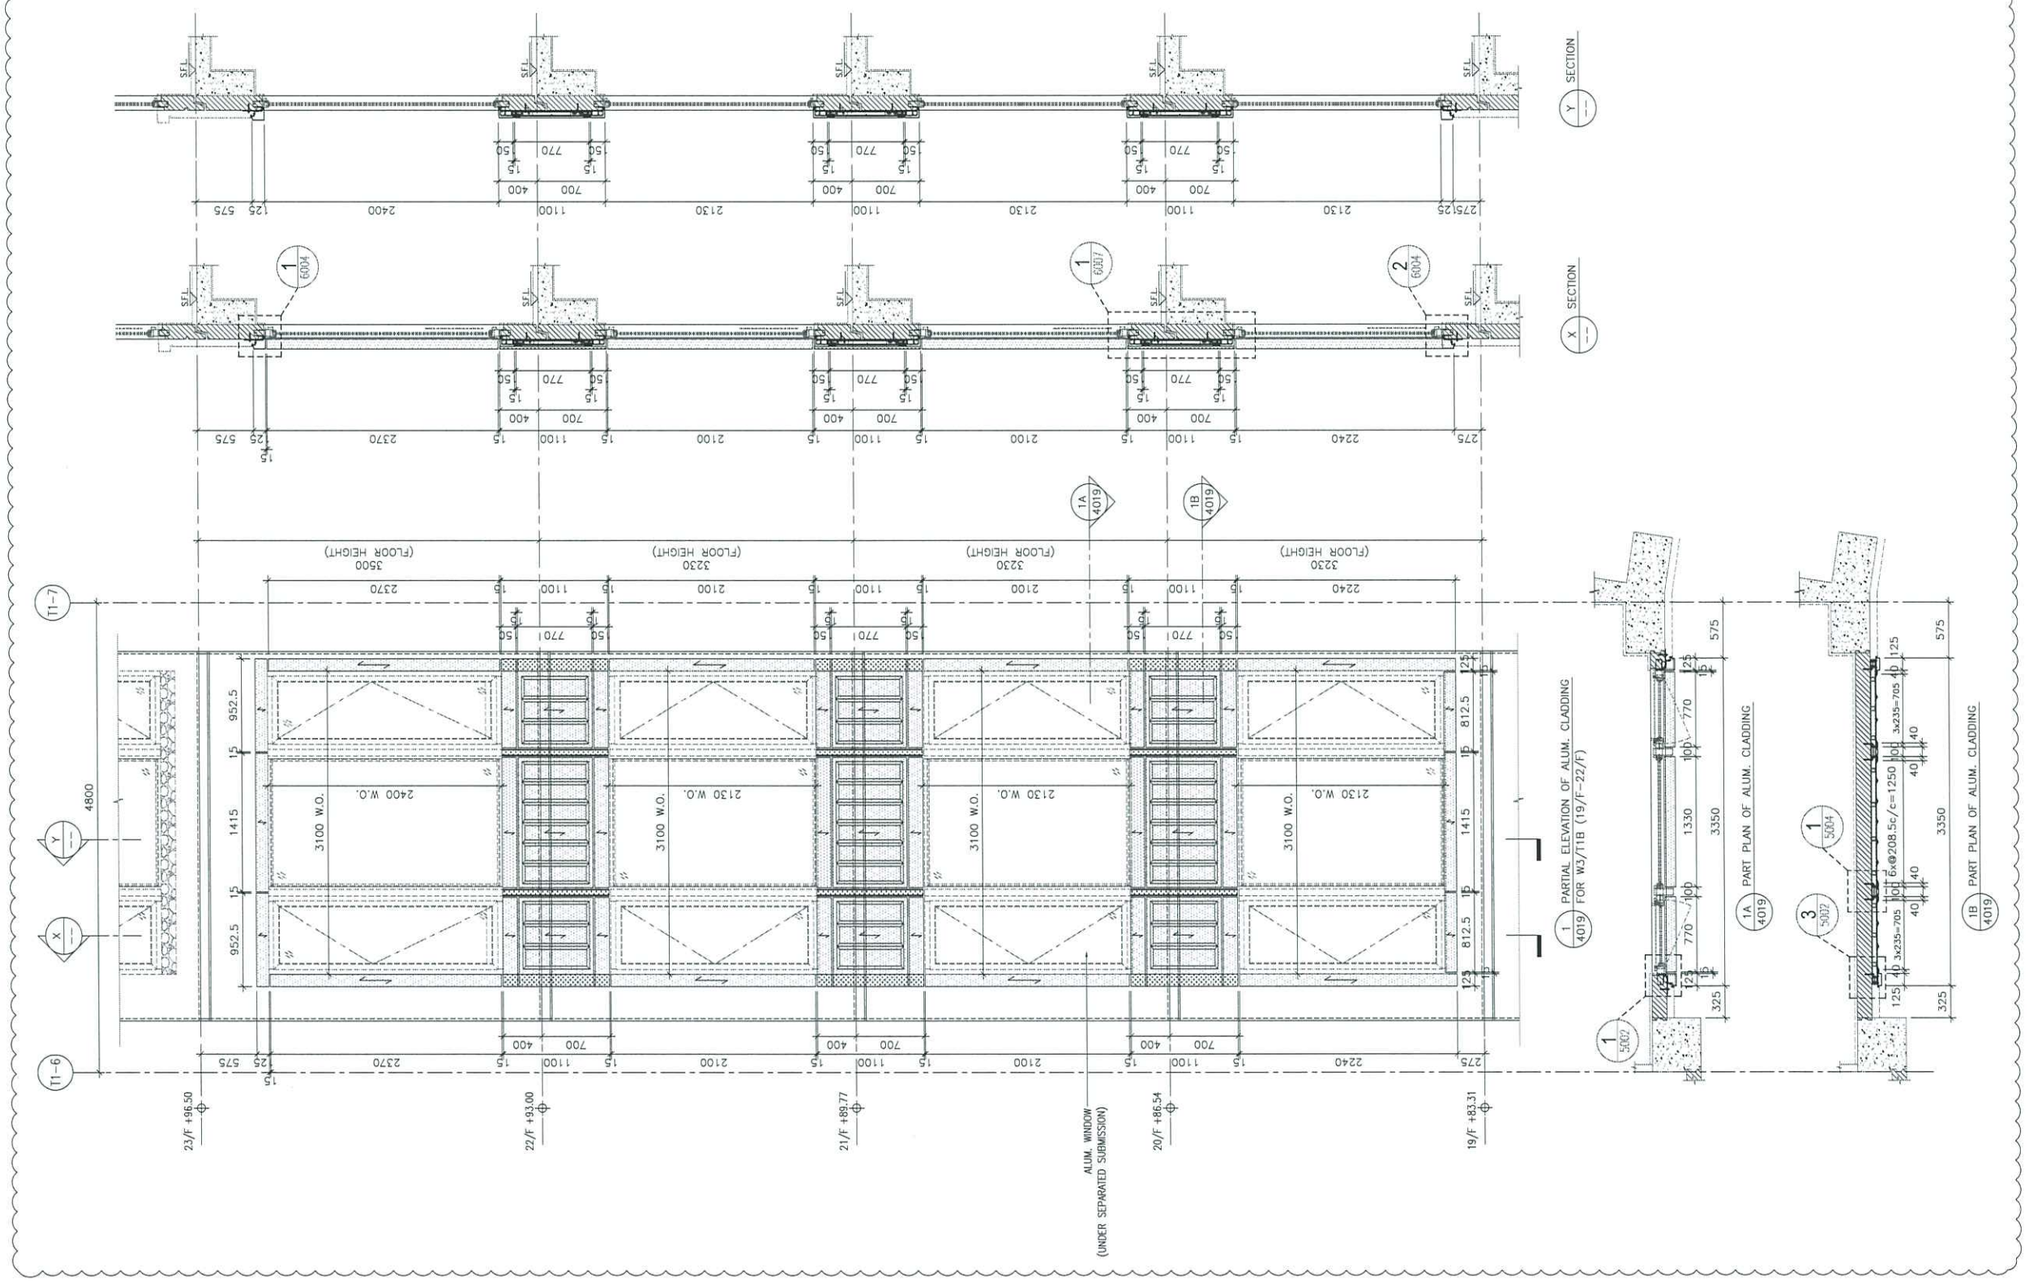

B.D. REF :

CLIENT :

ARCHITECT :

AGC DESIGN LTD

MAIN CONTRACTOR :

Gammon

STRUCTURAL ENGINEER :

ARUP

FACADE CONSULTANT:

MEINHARDT

NOTE :
1. ALL DIMENSIONS ARE IN mm.
2. ALL ELEVATIONS ARE VIEWED FROM OUTSIDE.
3. ALL DIMENSIONS TO BE VERIFIED ON SITE BEFORE FABRICATION.

LEGEND :
- X1 / X001 — DETAIL MARK NO. / REFER SHEET NO.
1. F.F.L. --FINISHED FLOOR LEVEL
2. S.F.L. --STRUCTURAL FLOOR LEVEL
3. /R --REVERSED DETAIL
4. 3.0mm THK. ALUM. CLADDING
5. 5.0mm THK. STIFFENED ALUM. PERFORATED PANEL

NO.	DATE	REVISED	BY
A	24-08-2020	REVISION SUBJECT TO ARCH. COMMENT	MN

JOB NO. : J-852


PROJECT :
PROPOSED RESIDENTIAL DEVELOPMENT AT 139 - 147 ARGYLE STREET, NKIL 6005, 6035 R.P., 6036 R.P., 6037 R.P. & 6038 R.P.

TITLE :
PART ELEVATION, PLAN & SECTION OF ALUM. CLADDING FOR W3/T1B (19/F-22/F)

DATE : 12-MAY-20	SCALE : 1:60
DRAWN BY : LHR	CHECKED BY : DW

美特鋁質有限公司
MIDI ALUMINIUM FABRICATOR LTD.
Units 6-8, Sunray Industrial Centre, 1/F
610 Cha Kwo Ling Road, Kowloon
Tel:23489211-4 Fax:(852)27727666

DWG NO. : J852-SD-ACA-4019 | REV. : A

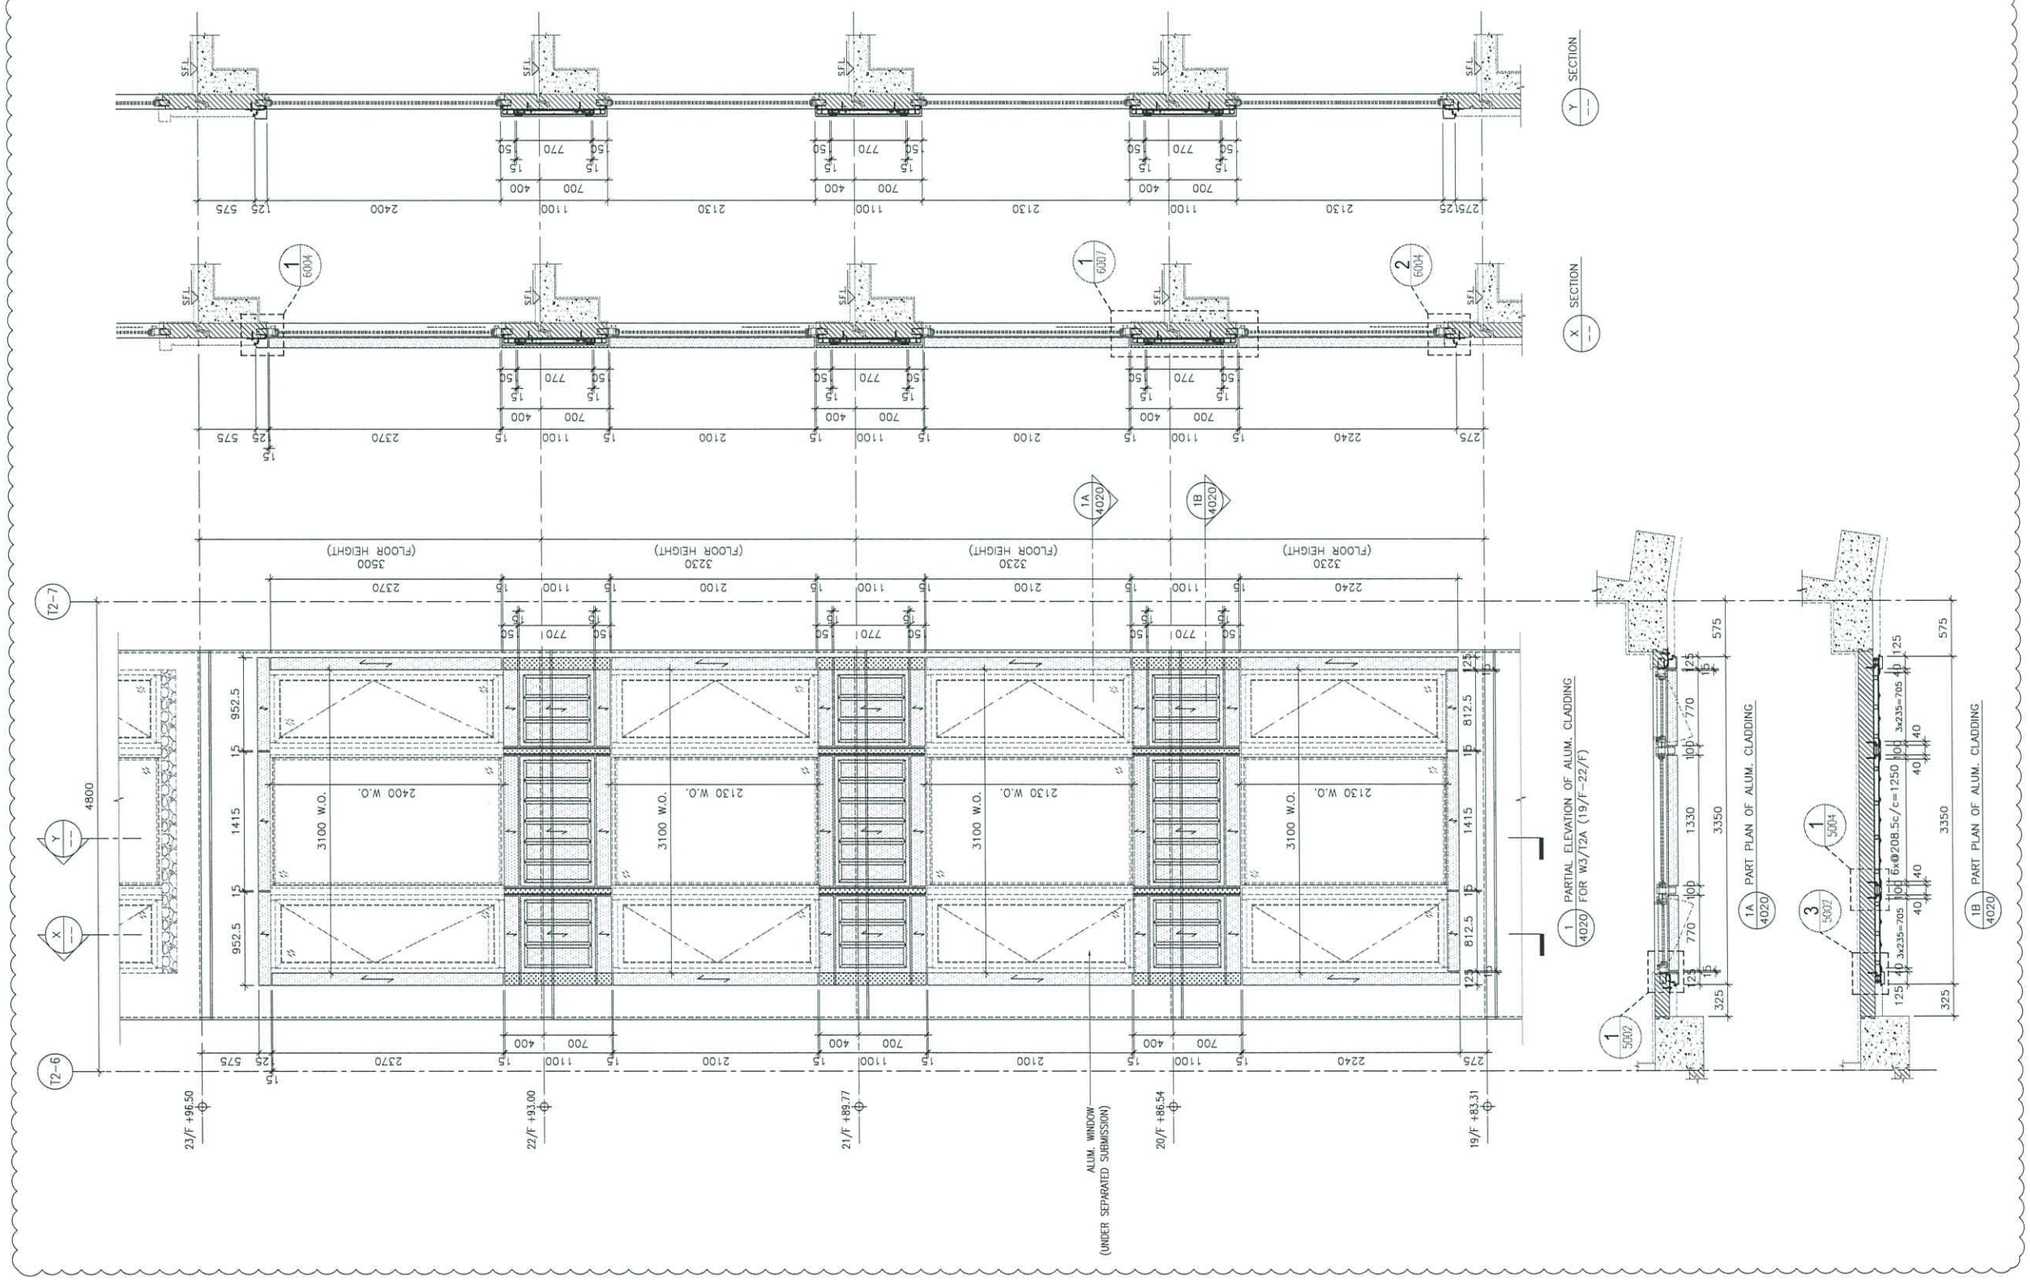

B.D. REF :

CLIENT :

ARCHITECT :

AGC DESIGN LTD

MAIN CONTRACTOR :

Gammon

STRUCTURAL ENGINEER :

ARUP

FACADE CONSULTANT:

MEINHARDT

NOTE :

1. ALL DIMENSIONS ARE IN mm.
2. ALL ELEVATIONS ARE VIEWED FROM OUTSIDE.
3. ALL DIMENSIONS TO BE VERIFIED ON SITE BEFORE FABRICATION.

LEGEND :

X1 — DETAIL MARK NO.
X001 — REFER SHEET NO.

1. F.F.L. --FINISHED FLOOR LEVEL
2. S.F.L. --STRUCTURAL FLOOR LEVEL
3. /R --REVERSED DETAIL
4. 3.0mm THK. ALUM. CLADDING
5. 5.0mm THK. STIFFENED ALUM. PERFORATED PANEL

NO.	DATE	REVISED	BY
A	24-08-2020	REVISION SUBJECT TO ARCH. COMMENT	MN

JOB NO. : J-852

PROJECT :
PROPOSED RESIDENTIAL DEVELOPMENT
AT 139 - 147 ARGYLE STREET,
NKIL 6005, 6035 R.P., 6036 R.P.,
6037 R.P. & 6038 R.P.


TITLE :
PART ELEVATION, PLAN & SECTION OF
ALUM. CLADDING
FOR W3/T2A (19/F-22/F)

DATE : 12-MAY-20 | SCALE : 1:60

DRAWN BY : LHR | CHECKED BY : DW

美特鋁質有限公司
MIDI ALUMINIUM FABRICATOR LTD.
Units 6-8, Sunray Industrial Centre, 1/F
610 Cha Kwo Ling Road, Kowloon
Tel:23489211-4 Fax:(852)27727666

DWG NO. : J852-SD-ACA-4020 | REV. : A

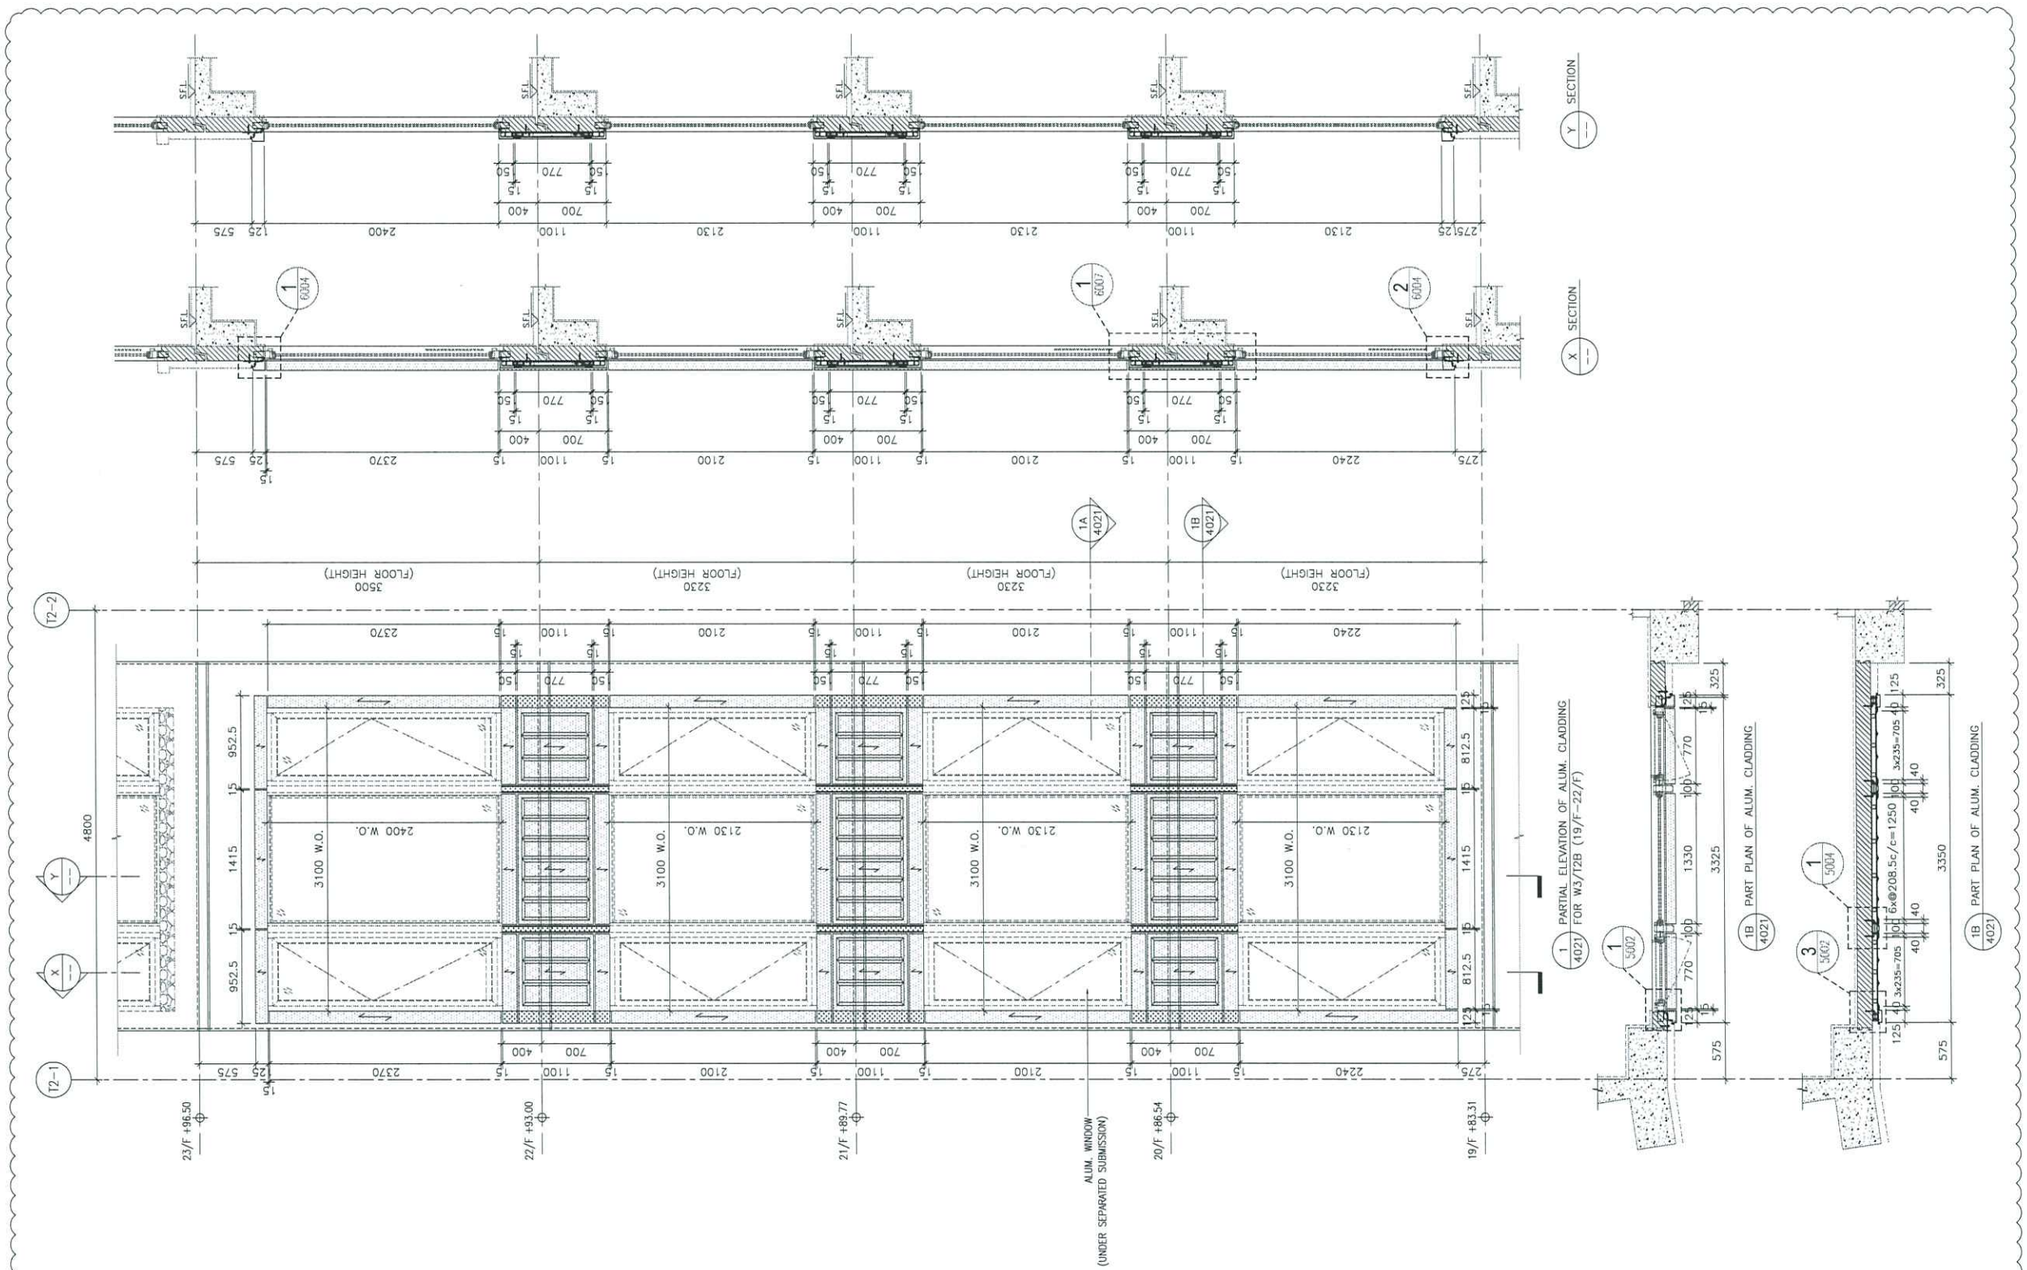

B.D. REF :

CLIENT :

ARCHITECT :

AGC DESIGN LTD

MAIN CONTRACTOR :

Gammon

STRUCTURAL ENGINEER :

ARUP

FACADE CONSULTANT:

MEINHARDT

NOTE :

1. ALL DIMENSIONS ARE IN mm.
2. ALL ELEVATIONS ARE VIEWED FROM OUTSIDE.
3. ALL DIMENSIONS TO BE VERIFIED ON SITE BEFORE FABRICATION.

LEGEND :

X1 — DETAIL MARK NO.
X001 — REFER SHEET NO.

1. F.F.L. -- FINISHED FLOOR LEVEL
2. S.F.L. -- STRUCTURAL FLOOR LEVEL
3. /R -- REVERSED DETAIL
4. 3.0mm THK. ALUM. CLADDING
5. 5.0mm THK. STIFFENED ALUM. PERFORATED PANEL

NO.	DATE	REVISED	BY
A	24-08-2020	REVISION SUBJECT TO ARCH. COMMENT	MN

JOB NO. : J-852


PROJECT :
PROPOSED RESIDENTIAL DEVELOPMENT AT 139 - 147 ARGYLE STREET, NKIL 6005, 6035 R.P., 6036 R.P., 6037 R.P. & 6038 R.P.

TITLE :
PART ELEVATION, PLAN & SECTION OF ALUM. CLADDING FOR W3/T2B (19/F-22/F)

DATE : 12-MAY-20	SCALE : 1:60
DRAWN BY : LHR	CHECKED BY : DW

美特鋁質有限公司
MIDI ALUMINIUM FABRICATOR LTD.
Units 6-8, Sunray Industrial Centre, 1/F
610 Cha Kwo Ling Road, Kowloon
Tel:23489211-4 Fax:(852)27727666

DWG NO. : J852-SD-ACA-4021 | REV. : A

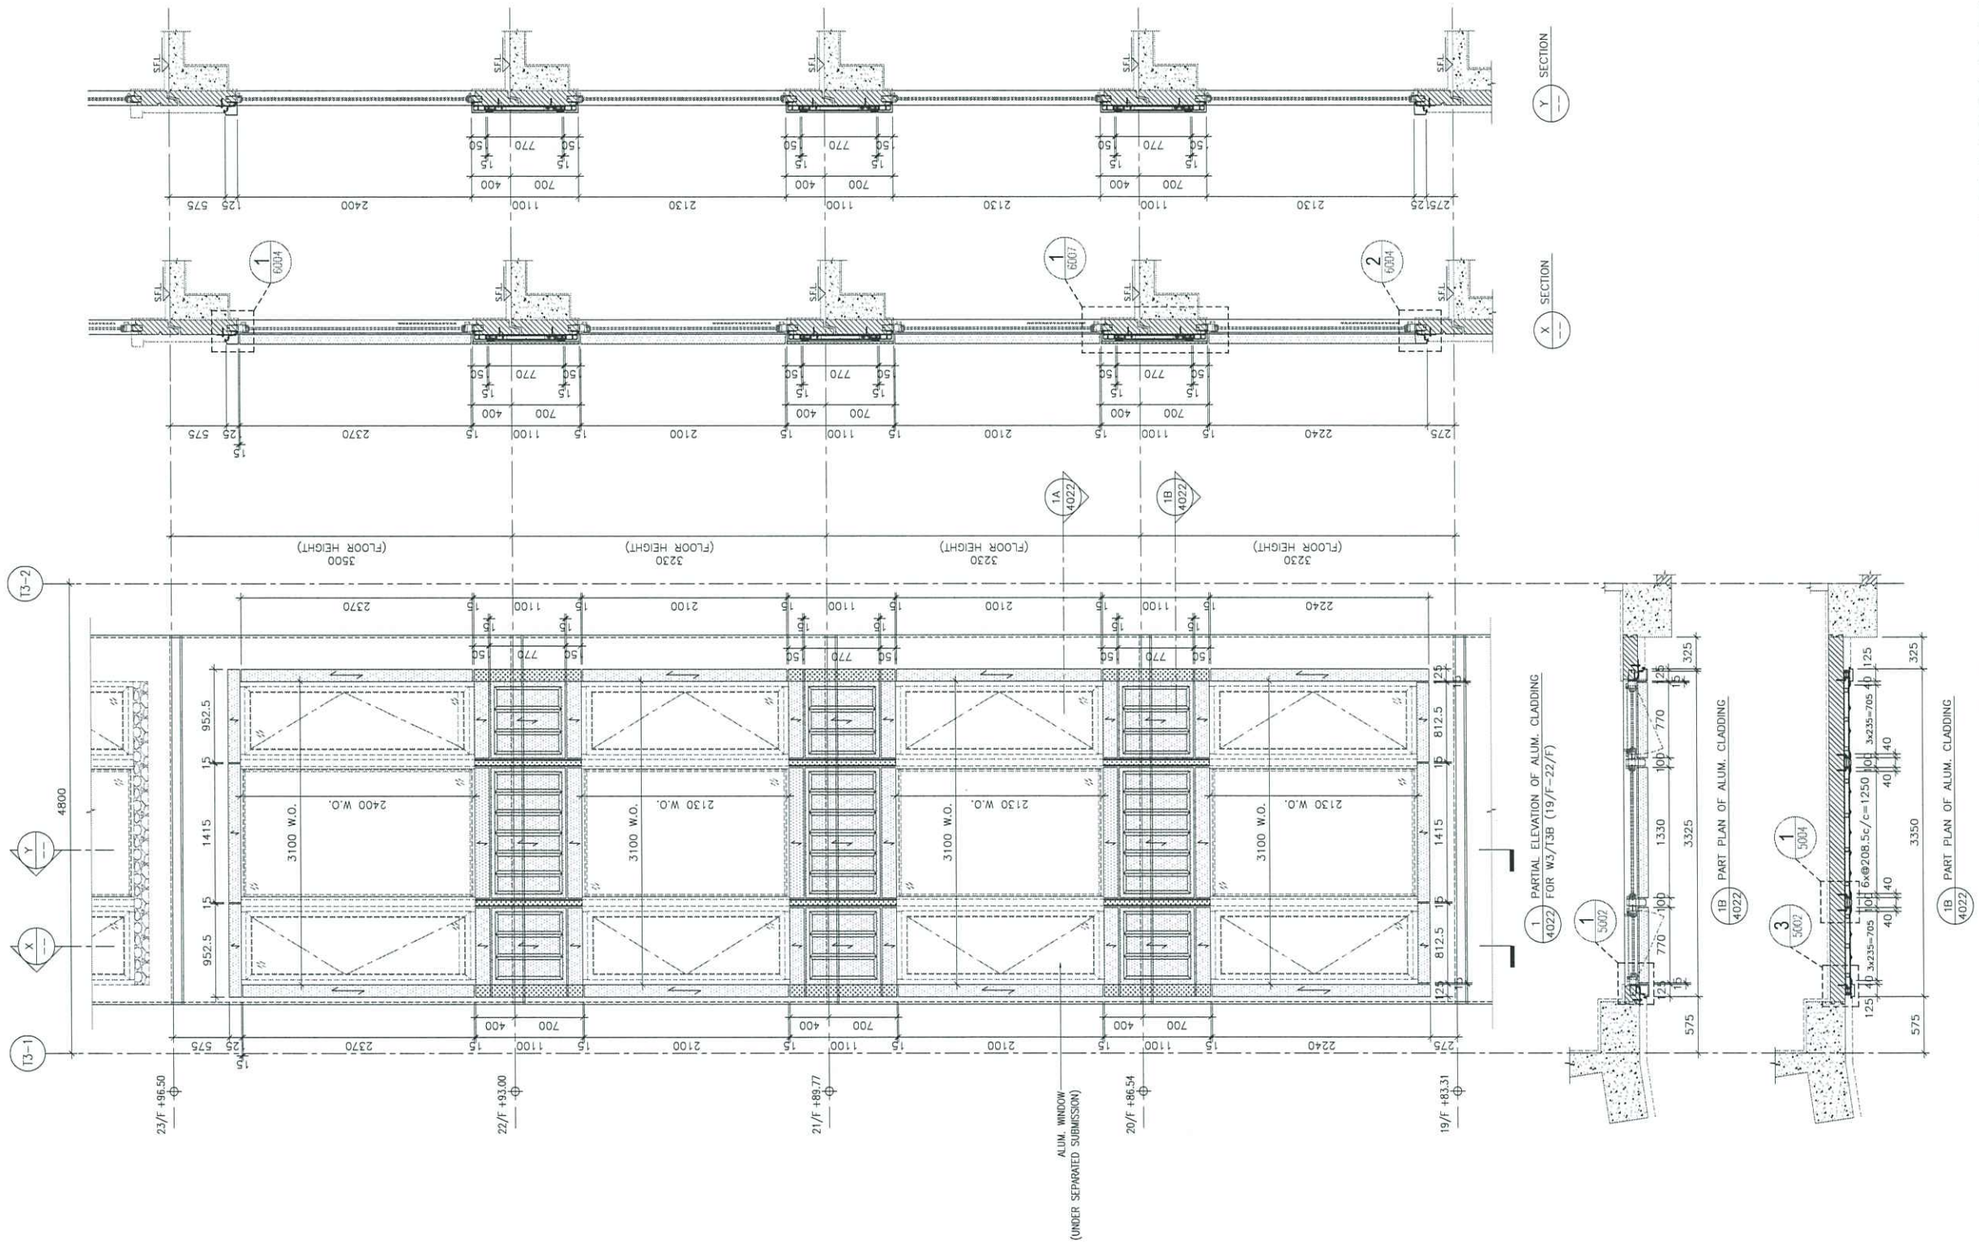

B.D. REF :

CLIENT :

ARCHITECT :

AGC DESIGN LTD

MAIN CONTRACTOR :

Gammon

STRUCTURAL ENGINEER :

ARUP

FACADE CONSULTANT:

MEINHARDT

NOTE :

1. ALL DIMENSIONS ARE IN mm.
2. ALL ELEVATIONS ARE VIEWED FROM OUTSIDE.
3. ALL DIMENSIONS TO BE VERIFIED ON SITE BEFORE FABRICATION.

LEGEND :

X1 — DETAIL MARK NO.
X001 — REFER SHEET NO.

1. F.F.L. --FINISHED FLOOR LEVEL
2. S.F.L. --STRUCTURAL FLOOR LEVEL
3. /R --REVERSED DETAIL
4. 3.0mm THK. ALUM. CLADDING
5. 5.0mm THK. STIFFENED ALUM. PERFORATED PANEL

NO.	DATE	REVISED	BY
A	24-08-2020	REVISION SUBJECT TO ARCH. COMMENT	MN

JOB NO. : J-852

PROJECT :
PROPOSED RESIDENTIAL DEVELOPMENT AT 139 - 147 ARGYLE STREET, NKIL 6005, 6035 R.P., 6036 R.P., 6037 R.P. & 6038 R.P.


TITLE :
PART ELEVATION, PLAN & SECTION OF ALUM. CLADDING FOR W3/T3B (19/F-22/F)

DATE : 12-MAY-20 | SCALE : 1:60

DRAWN BY : LHR | CHECKED BY : DW

美特鋁質有限公司
MIDI ALUMINIUM FABRICATOR LTD.
Units 6-8, Sunray Industrial Centre, 1/F
610 Cha Kwo Ling Road, Kowloon
Tel:23489211-4 Fax:(852)27727666

DWG NO. : J852-SD-ACA-4022 | REV. : A

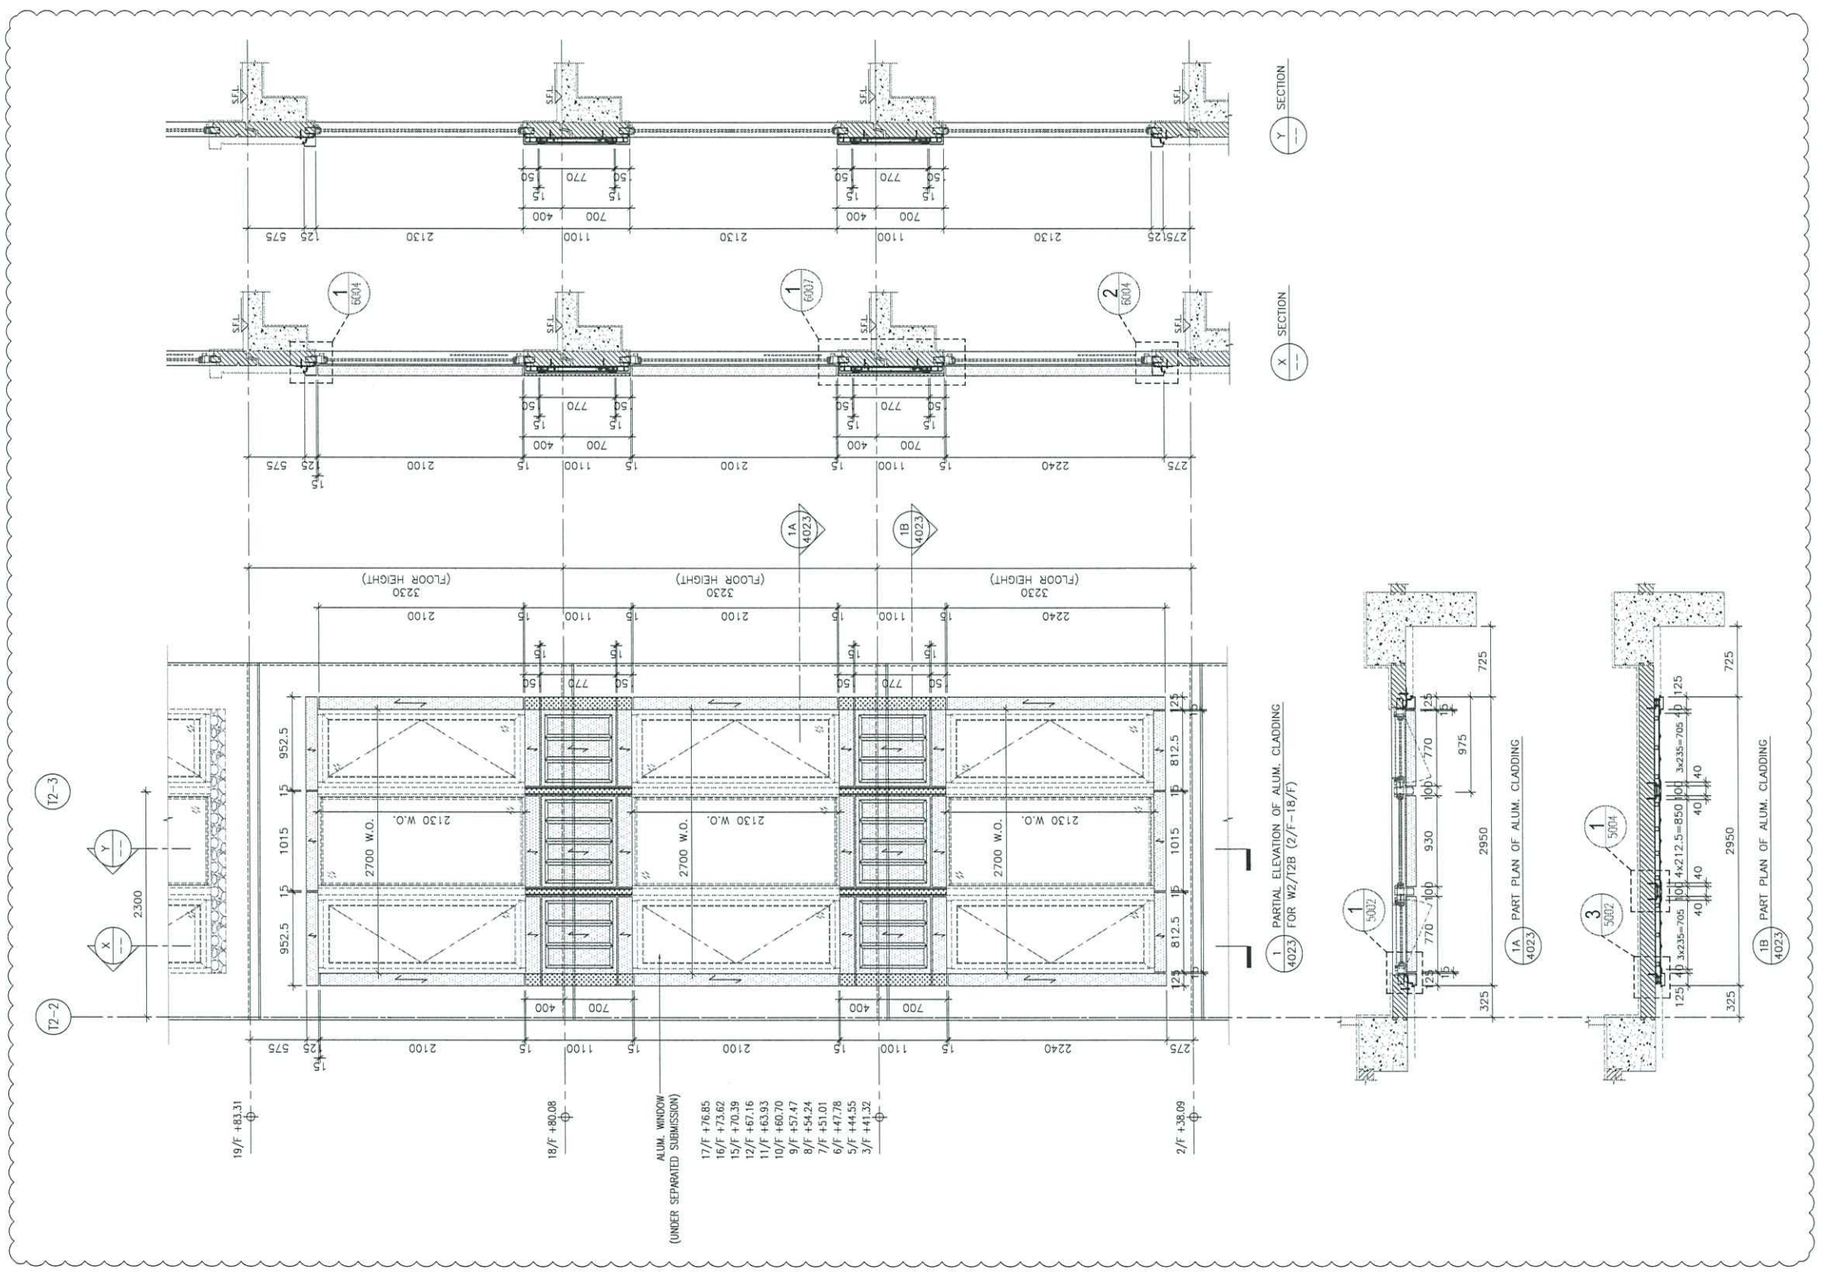

B.D. REF :

CLIENT :

ARCHITECT :

AGC DESIGN LTD

MAIN CONTRACTOR :

Gammon

STRUCTURAL ENGINEER :

ARUP

FACADE CONSULTANT:

MEINHARDT

NOTE :

1. ALL DIMENSIONS ARE IN mm.
2. ALL ELEVATIONS ARE VIEWED FROM OUTSIDE.
3. ALL DIMENSIONS TO BE VERIFIED ON SITE BEFORE FABRICATION.

LEGEND :

- X1 / X001 — DETAIL MARK NO. / REFER SHEET NO.
1. F.F.L. --FINISHED FLOOR LEVEL
2. S.F.L. --STRUCTURAL FLOOR LEVEL
3. /B --REVERSED DETAIL
4. 3.0mm THK. ALUM. CLADDING
5. 5.0mm THK. STIFFENED ALUM. PERFORATED PANEL

NO.	DATE	REVISED	BY
A	24-08-2020	REVISION SUBJECT TO ARCH. COMMENT	MN

JOB NO. : J-852

PROJECT :
PROPOSED RESIDENTIAL DEVELOPMENT AT 139 - 147 ARGYLE STREET, NKIL 6005, 6035 R.P., 6036 R.P., 6037 R.P. & 6038 R.P.


TITLE :
PART ELEVATION, PLAN & SECTION OF ALUM. CLADDING FOR W2/T2B (2/F-18/F)

DATE : 12-MAY-20 | SCALE : 1:60

DRAWN BY : LHR | CHECKED BY : DW

美特鋁質有限公司
MIDI ALUMINIUM FABRICATOR LTD.
Units 6-8, Sunray Industrial Centre, 1/F
610 Cha Kwo Ling Road, Kowloon
Tel:23489211-4 Fax:(852)27727666

DWG NO. : J852-SD-ACA-4023 | REV. : A

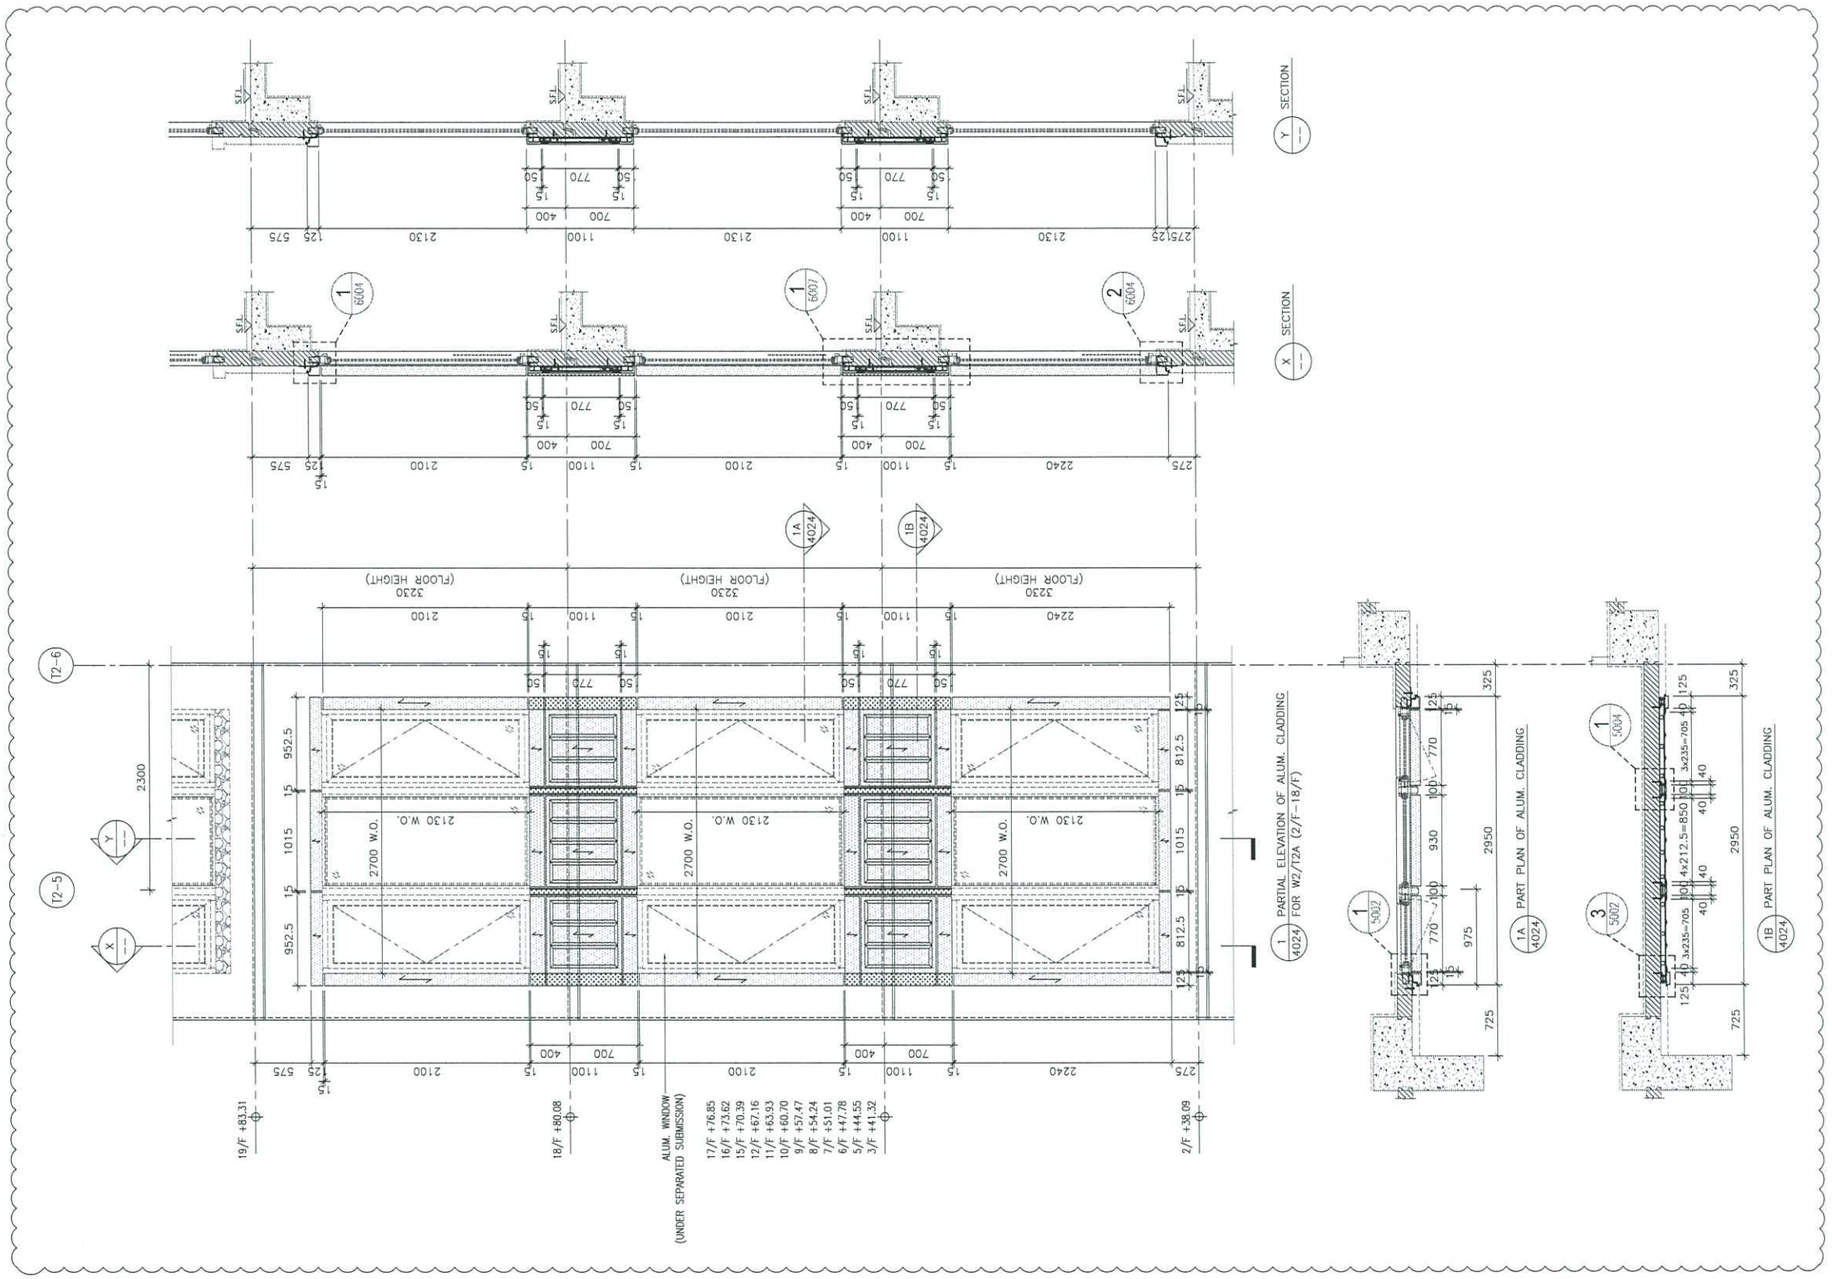

B.D. REF :

CLIENT :

ARCHITECT :

AGC DESIGN LTD

MAIN CONTRACTOR :

Gammon

STRUCTURAL ENGINEER :

ARUP

FACADE CONSULTANT:

MEINHARDT

NOTE :

1. ALL DIMENSIONS ARE IN mm.
2. ALL ELEVATIONS ARE VIEWED FROM OUTSIDE.
3. ALL DIMENSIONS TO BE VERIFIED ON SITE BEFORE FABRICATION.

LEGEND :

X1 — DETAIL MARK NO.
X001 — REFER SHEET NO.

1. F.F.L. --FINISHED FLOOR LEVEL
2. S.F.L. --STRUCTURAL FLOOR LEVEL
3. /R --REVERSED DETAIL
4. 3.0mm THK. ALUM. CLADDING
5. 5.0mm THK. STIFFENED ALUM. PERFORATED PANEL

NO.	DATE	REVISED	BY
A	24-08-2020	REVISION SUBJECT TO ARCH. COMMENT	MN

JOB NO. : J-852

PROJECT :
PROPOSED RESIDENTIAL DEVELOPMENT
AT 139 - 147 ARGYLE STREET,
NKIL 6005, 6035 R.P., 6036 R.P.,
6037 R.P. & 6038 R.P.


TITLE :
PART ELEVATION, PLAN & SECTION OF
ALUM. CLADDING
FOR W2/T2A (2/F-18/F)

DATE : 12-MAY-20 | SCALE : 1:60

DRAWN BY : LHR | CHECKED BY : DW

美特鋁質有限公司
MIDI ALUMINIUM FABRICATOR LTD.
Units 6-8, Sunray Industrial Centre, 1/F
610 Cha Kwo Ling Road, Kowloon
Tel:23489211-4 Fax:(852)27727666

DWG NO. : J852-SD-ACA-4024 | REV. : A

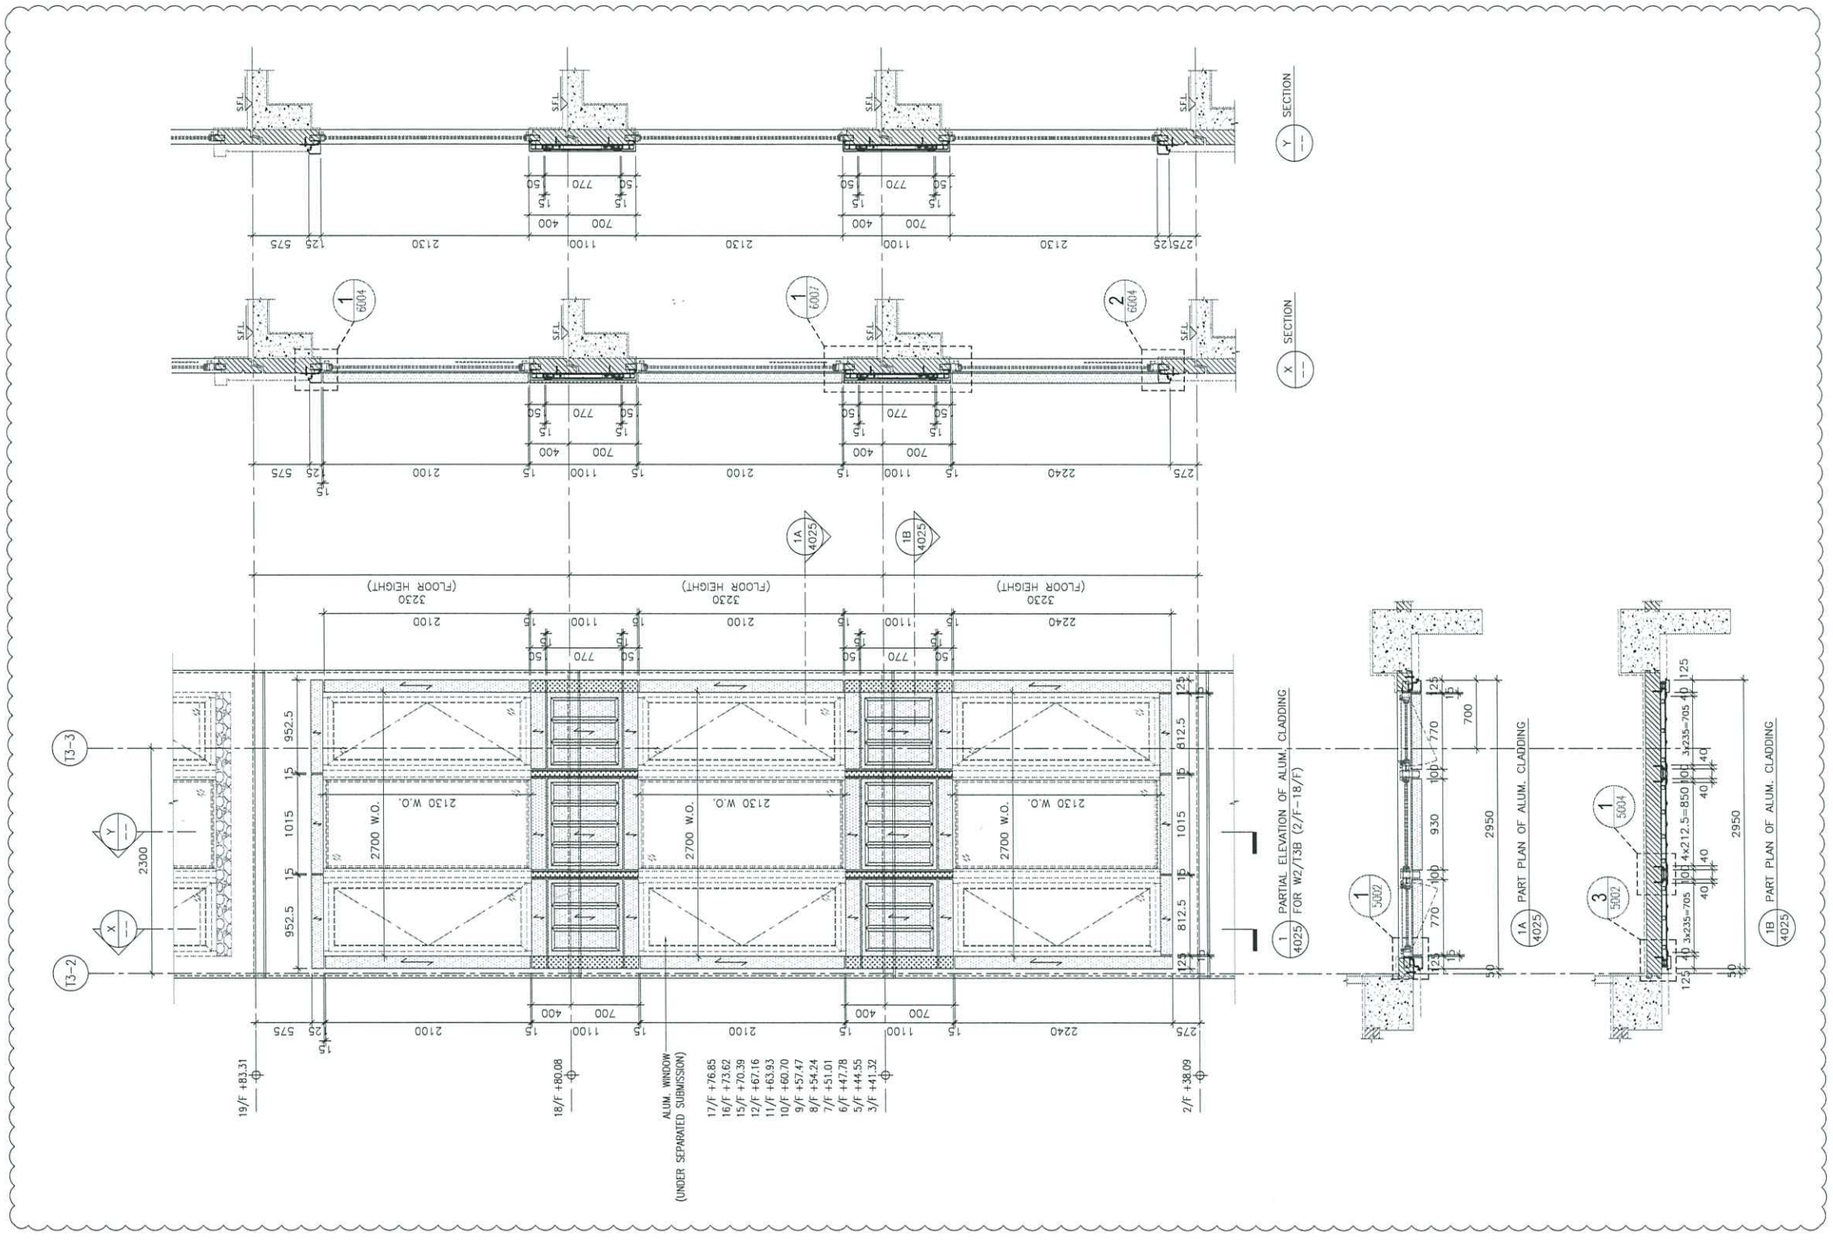

B.D. REF :

CLIENT :

ARCHITECT :

AGC DESIGN LTD

MAIN CONTRACTOR :

Gammon

STRUCTURAL ENGINEER :

ARUP

FACADE CONSULTANT:

MEINHARDT

NOTE :
1. ALL DIMENSIONS ARE IN mm.
2. ALL ELEVATIONS ARE VIEWED FROM OUTSIDE.
3. ALL DIMENSIONS TO BE VERIFIED ON SITE BEFORE FABRICATION.

LEGEND :

X1 / X001 — DETAIL MARK NO. / REFER SHEET NO.

1. F.F.L. --FINISHED FLOOR LEVEL
2. S.F.L. --STRUCTURAL FLOOR LEVEL
3. /R --REVERSED DETAIL
4. 3.0mm THK. ALUM. CLADDING
5. 5.0mm THK. STIFFENED ALUM. PERFORATED PANEL

NO.	DATE	REVISED	BY
A	24-08-2020	REVISION SUBJECT TO ARCH. COMMENT	MN

JOB NO. : J-852

PROJECT :
PROPOSED RESIDENTIAL DEVELOPMENT AT 139 - 147 ARGYLE STREET, NKIL 6005, 6035 R.P., 6036 R.P., 6037 R.P. & 6038 R.P.


TITLE :
PART ELEVATION, PLAN & SECTION OF ALUM. CLADDING FOR W2/T3B (2/F-18/F)

DATE : 12-MAY-20 | SCALE : 1:60

DRAWN BY : LHR | CHECKED BY : DW

美特鋁質有限公司
MIDI ALUMINIUM FABRICATOR LTD.
Units 6-8, Sunray Industrial Centre, 1/F
610 Cha Kwo Ling Road, Kowloon
Tel:23489211-4 Fax:(852)27727666

DWG NO. : J852-SD-ACA-4025 | REV. : A

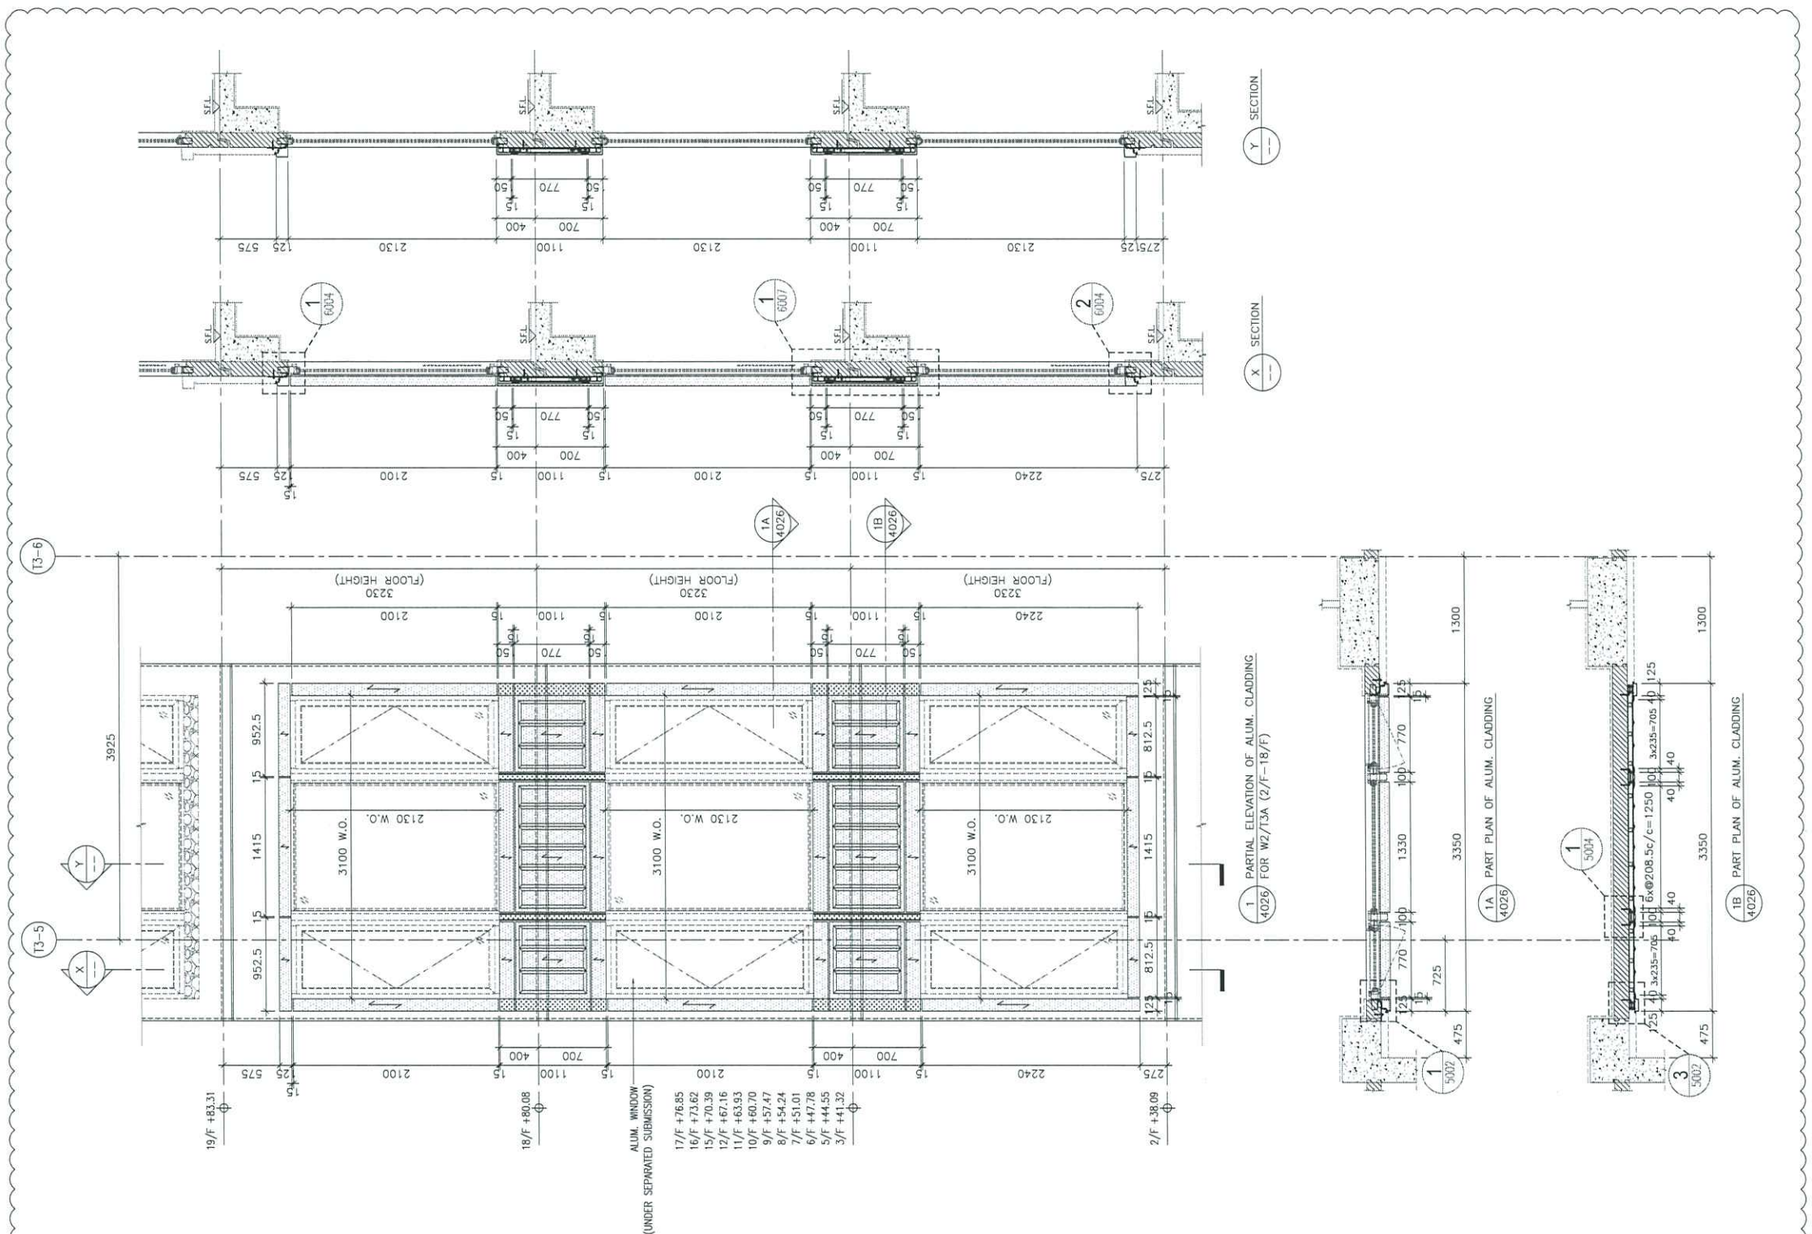

B.D. REF :

CLIENT :

ARCHITECT :

AGC DESIGN LTD

MAIN CONTRACTOR :

Gammon

STRUCTURAL ENGINEER :

ARUP

FACADE CONSULTANT:

MEINHARDT

NOTE :
1. ALL DIMENSIONS ARE IN mm.
2. ALL ELEVATIONS ARE VIEWED FROM OUTSIDE.
3. ALL DIMENSIONS TO BE VERIFIED ON SITE BEFORE FABRICATION.

LEGEND :

X1 — DETAIL MARK NO.
X001 — REFER SHEET NO.

1. F.F.L. -- FINISHED FLOOR LEVEL
2. S.F.L. -- STRUCTURAL FLOOR LEVEL
3. (R) -- REVERSED DETAIL
4. 3.0mm THK. ALUM. CLADDING
5. 5.0mm THK. STIFFENED ALUM. PERFORATED PANEL

NO.	DATE	REVISED	BY
A	24-08-2020	REVISION SUBJECT TO ARCH. COMMENT	MN

JOB NO. : J-852

PROJECT :
PROPOSED RESIDENTIAL DEVELOPMENT AT 139 - 147 ARGYLE STREET, NKIL 6005, 6035 R.P., 6036 R.P., 6037 R.P. & 6038 R.P.


TITLE :
PART ELEVATION, PLAN & SECTION OF ALUM. CLADDING FOR W2/T3A (2/F-18/F)

DATE : 12-MAY-20 | SCALE : 1:60

DRAWN BY : LHR | CHECKED BY : DW

美特鋁製有限公司
MIDI ALUMINIUM FABRICATOR LTD.
Units 6-8, Sunray Industrial Centre, 1/F
610 Cha Kwo Ling Road, Kowloon
Tel:23489211-4 Fax:(852)27727666

DWG NO. : J852-SD-ACA-4026 | REV. : A

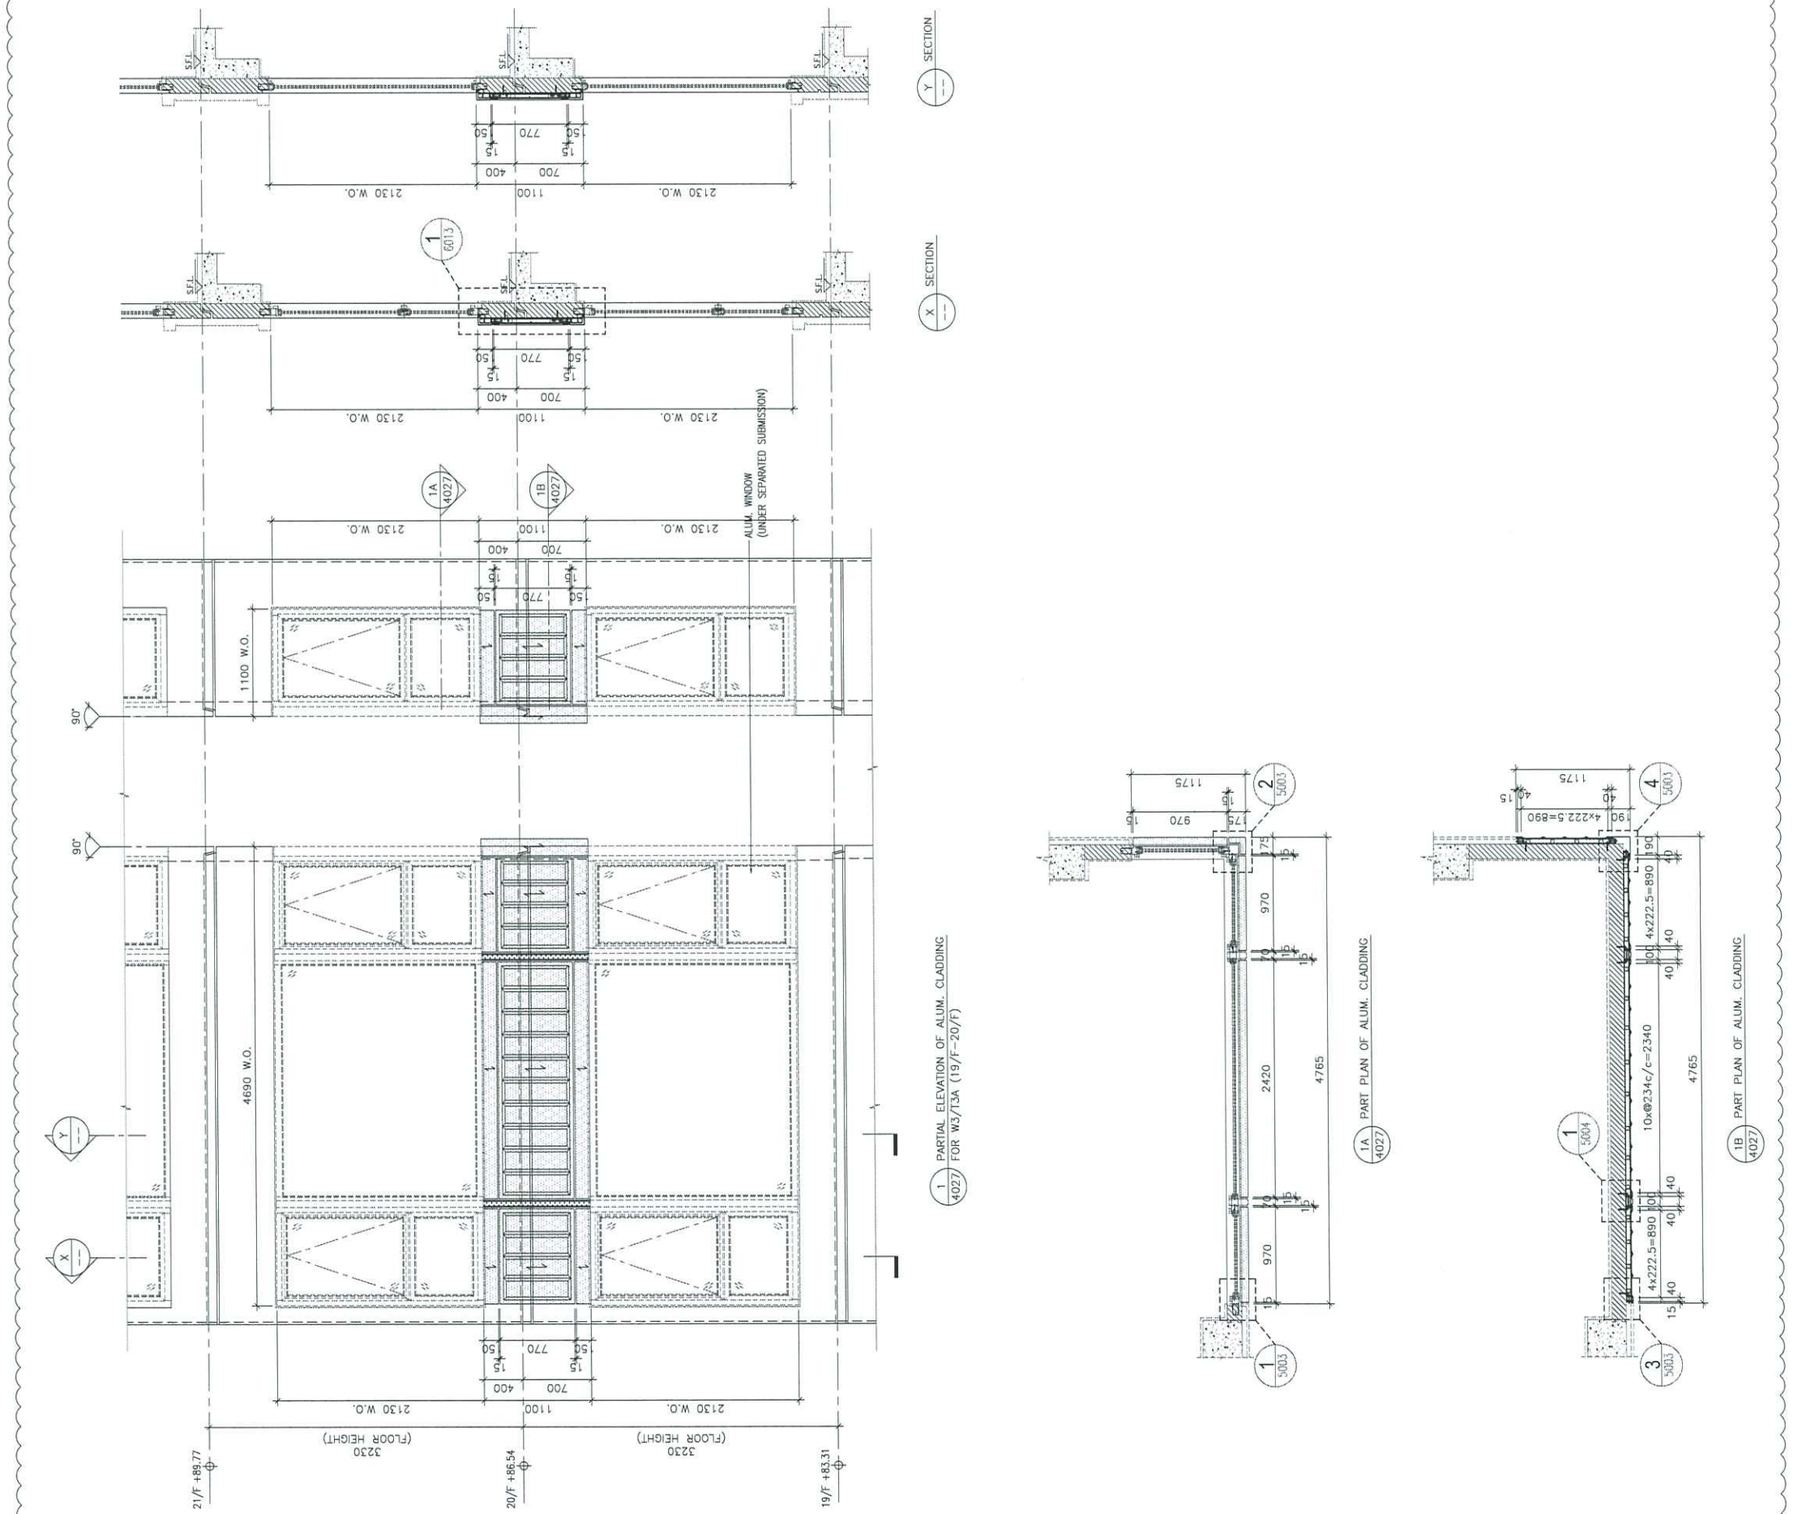

B.D. REF :

CLIENT :

ARCHITECT :

AGC DESIGN LTD

MAIN CONTRACTOR :

Gammon

STRUCTURAL ENGINEER :

ARUP

FACADE CONSULTANT:

MEINHARDT

NOTE :

1. ALL DIMENSIONS ARE IN mm.
2. ALL ELEVATIONS ARE VIEWED FROM OUTSIDE.
3. ALL DIMENSIONS TO BE VERIFIED ON SITE BEFORE FABRICATION.

LEGEND :

- X1 / X001 — DETAIL MARK NO. / REFER SHEET NO.
1. F.F.L. --FINISHED FLOOR LEVEL
2. S.F.L. --STRUCTURAL FLOOR LEVEL
3. (/8) --REVERSED DETAIL
4. 3.0mm THK. ALUM. CLADDING
5. 5.0mm THK. STIFFENED ALUM. PERFORATED PANEL

NO.	DATE	REVISED	BY
A	24-08-2020	REVISION SUBJECT TO ARCH. COMMENT	MN

JOB NO. : J-852


PROJECT :
PROPOSED RESIDENTIAL DEVELOPMENT
AT 139 - 147 ARGYLE STREET,
NKIL 6005, 6035 R.P., 6036 R.P.,
6037 R.P. & 6038 R.P.

TITLE :
PART ELEVATION, PLAN & SECTION OF
ALUM. CLADDING
FOR W3/T3A (19/F-20/F)

DATE : 12-MAY-20	SCALE : 1:60
DRAWN BY : LHR	CHECKED BY : DW

美特鋁質有限公司
MIDI ALUMINIUM FABRICATOR LTD.
Units 6-8, Sunray Industrial Centre, 1/F
610 Cha Kwo Ling Road, Kowloon
Tel:23489211-4 Fax:(852)27727666

DWG NO. : J852-SD-ACA-4027 | REV. : A

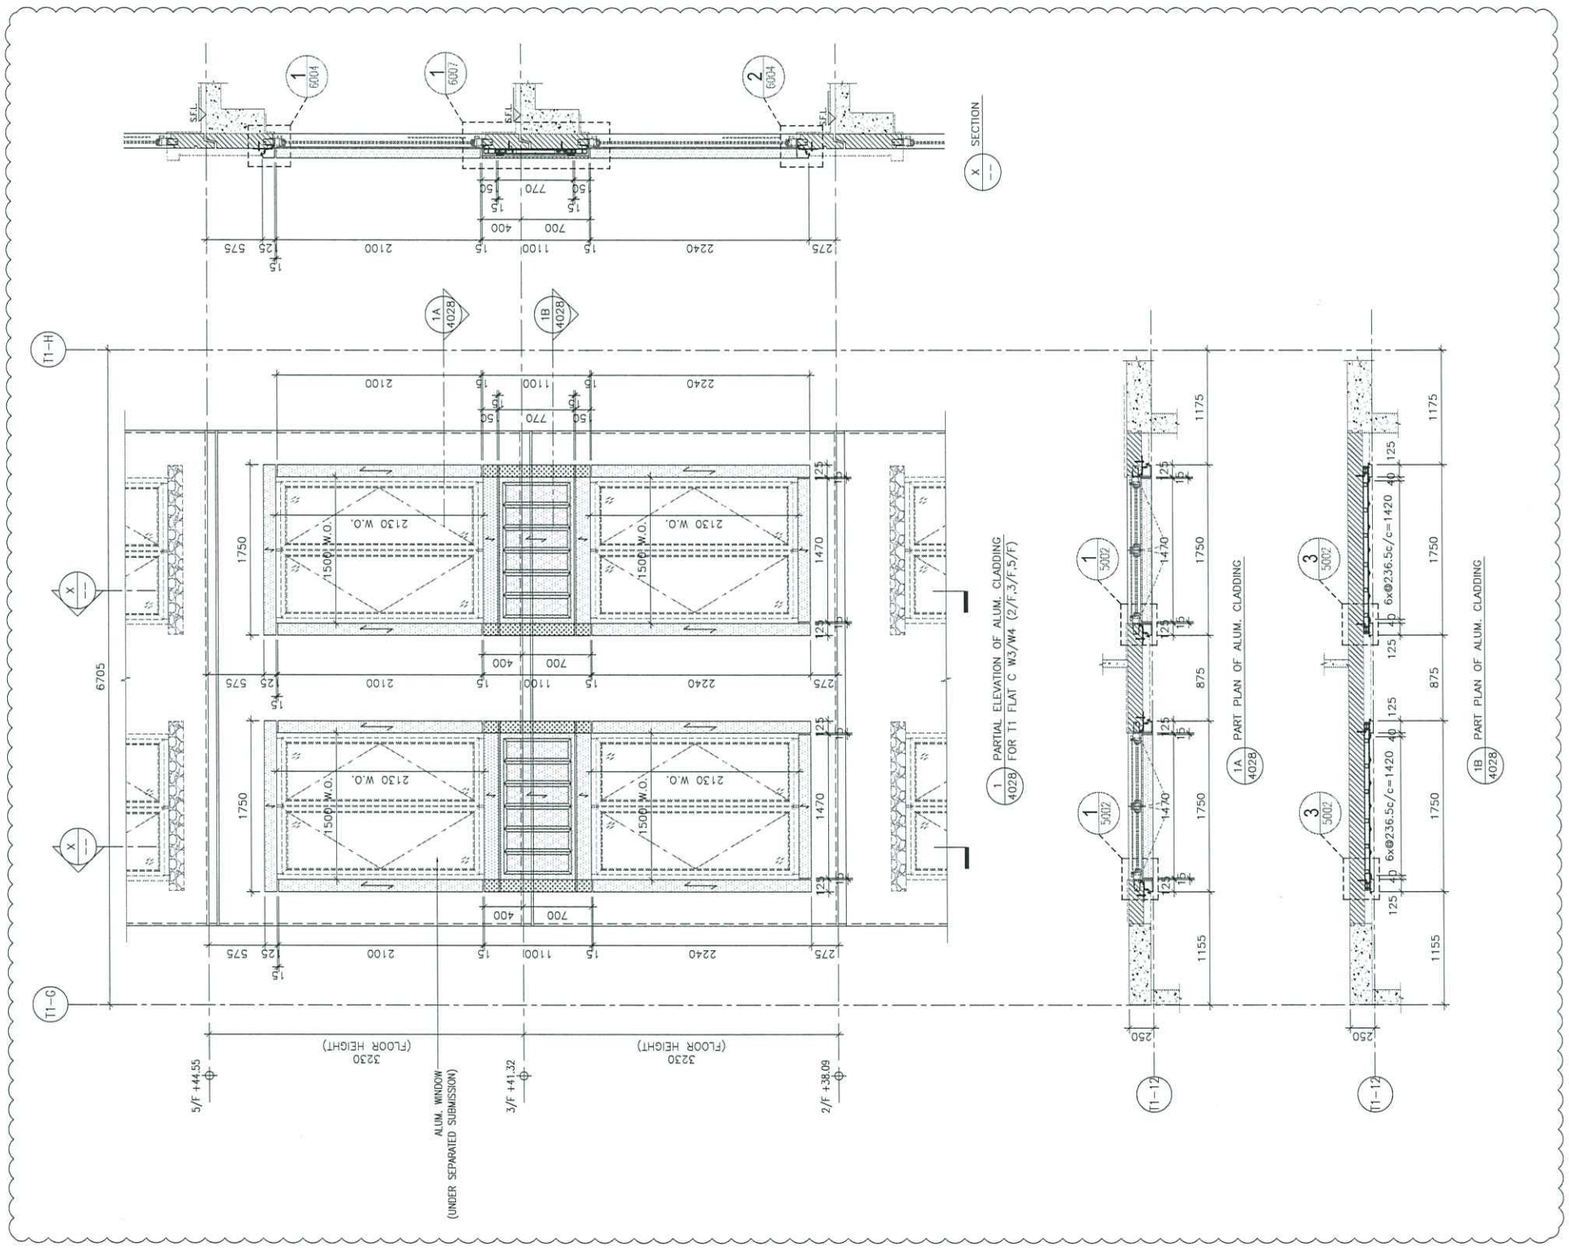

B.D. REF :

CLIENT :

ARCHITECT :

AGC DESIGN LTD

MAIN CONTRACTOR :

Gammon

STRUCTURAL ENGINEER :

ARUP

FACADE CONSULTANT:

MEINHARDT

NOTE :

1. ALL DIMENSIONS ARE IN mm.
2. ALL ELEVATIONS ARE VIEWED FROM OUTSIDE.
3. ALL DIMENSIONS TO BE VERIFIED ON SITE BEFORE FABRICATION.

LEGEND :

X1 — DETAIL MARK NO.
X001 — REFER SHEET NO.

1. F.F.L. --FINISHED FLOOR LEVEL
2. S.F.L. --STRUCTURAL FLOOR LEVEL
3. /R --REVERSED DETAIL
4. 3.0mm THK. ALUM. CLADDING
5. 5.0mm THK. STIFFENED ALUM. PERFORATED PANEL

NO.	DATE	REVISED	BY
A	24-08-2020	REVISION SUBJECT TO ARCH. COMMENT	MN

JOB NO. : J-852

PROJECT :
PROPOSED RESIDENTIAL DEVELOPMENT AT 139 - 147 ARGYLE STREET, NKIL 6005, 6035 R.P., 6036 R.P., 6037 R.P. & 6038 R.P.


TITLE :
PART ELEVATION, PLAN & SECTION OF ALUM. CLADDING FOR TOWER 1 FLAT C W3/W4 (2/F,3/F,5/F)

DATE : 12-MAY-20 | SCALE : 1:60

DRAWN BY : LHR | CHECKED BY : DW

美特鋁質有限公司
MIDI ALUMINIUM FABRICATOR LTD.
Units 6-8, Sunray Industrial Centre, 1/F
610 Cha Kwo Ling Road, Kowloon
Tel:23489211-4 Fax:(852)27727666

DWG NO. : J852-SD-ACA-4028 | REV. : A

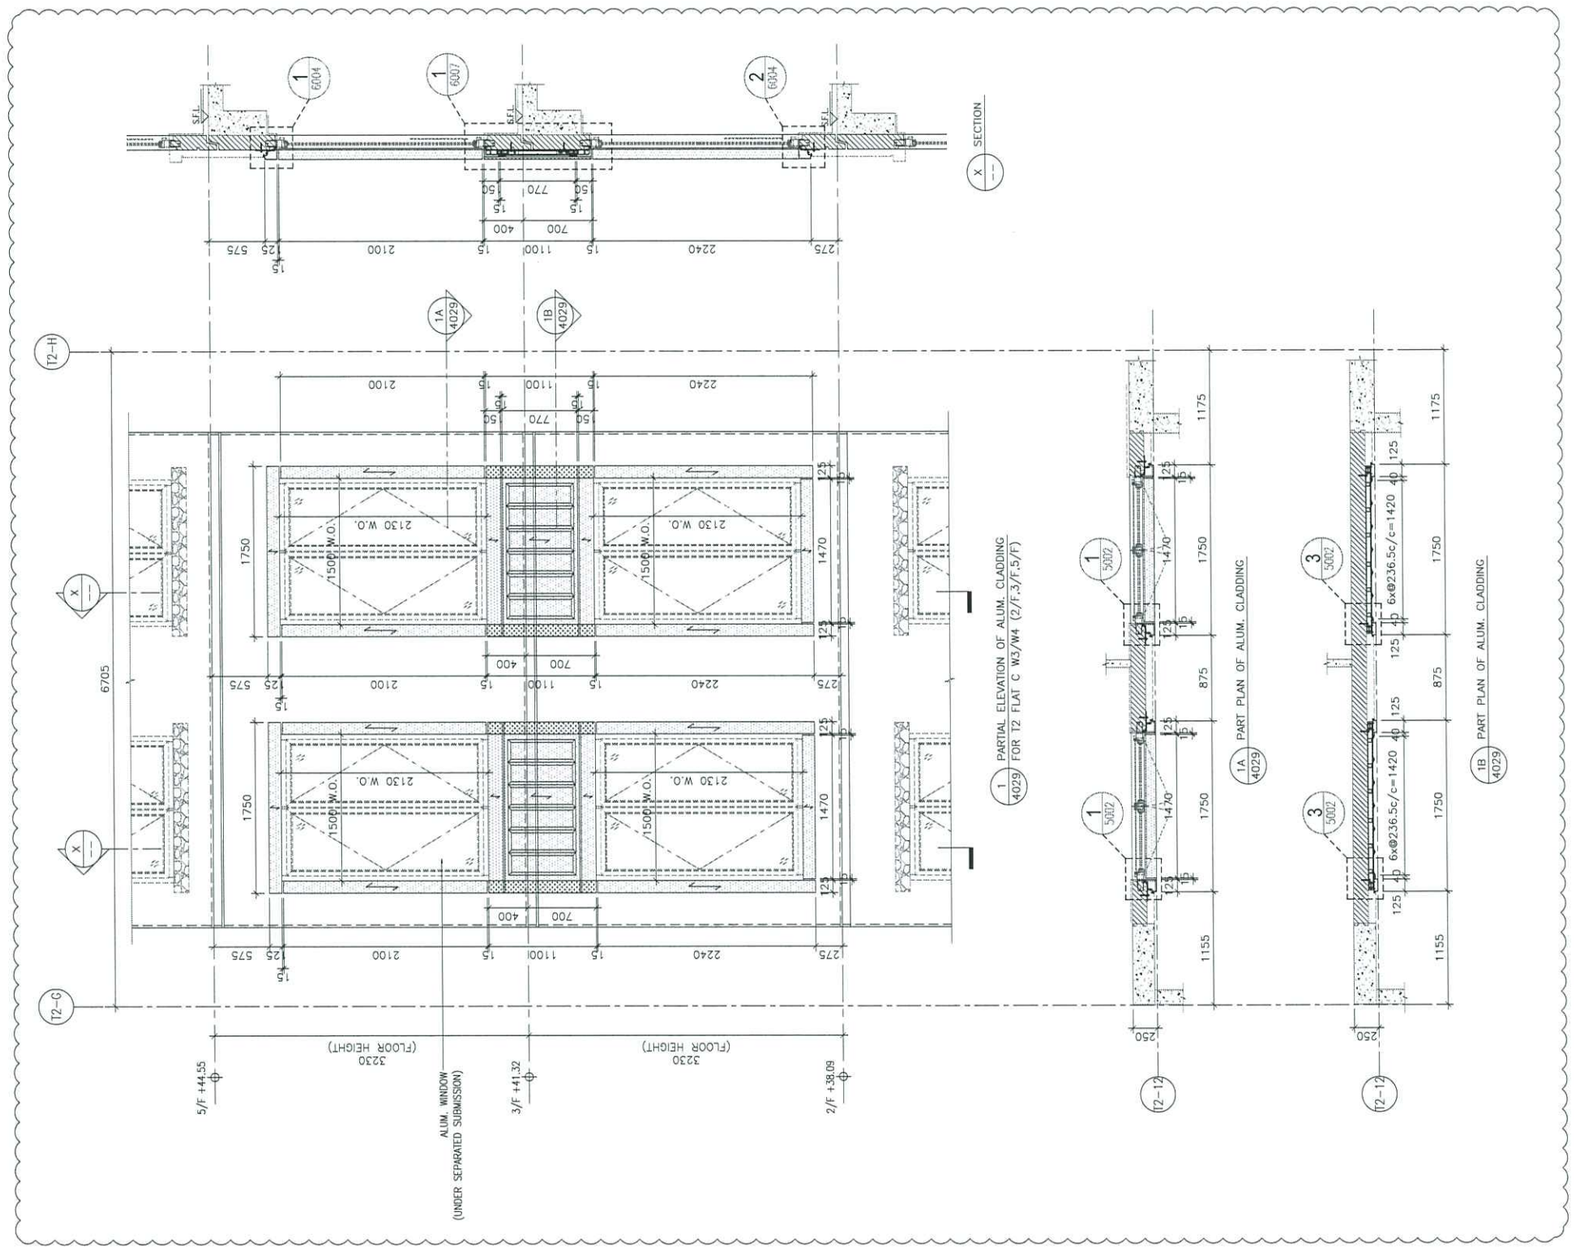

B.D. REF :

CLIENT :

ARCHITECT :

AGC DESIGN LTD

MAIN CONTRACTOR :

Gammon

STRUCTURAL ENGINEER :

ARUP

FACADE CONSULTANT:

MEINHARDT

NOTE :

1. ALL DIMENSIONS ARE IN mm.
2. ALL ELEVATIONS ARE VIEWED FROM OUTSIDE.
3. ALL DIMENSIONS TO BE VERIFIED ON SITE BEFORE FABRICATION.

LEGEND :

X1 — DETAIL MARK NO.
X001 — REFER SHEET NO.

1. F.F.L. --FINISHED FLOOR LEVEL
2. S.F.L. --STRUCTURAL FLOOR LEVEL
3. /R --REVERSED DETAIL
4. 3.0mm THK. ALUM. CLADDING
5. 5.0mm THK. STIFFENED ALUM. PERFORATED PANEL

NO.	DATE	REVISED	BY
A	24-08-2020	REVISION SUBJECT TO ARCH. COMMENT	MN

JOB NO. : J-852

PROJECT :
PROPOSED RESIDENTIAL DEVELOPMENT
AT 139 - 147 ARGYLE STREET,
NKIL 6005, 6035 R.P., 6036 R.P.,
6037 R.P. & 6038 R.P.


TITLE :
PART ELEVATION, PLAN & SECTION OF
ALUM. CLADDING
FOR TOWER 2 FLAT C W3/W4
(2/F,3/F,5/F)

DATE : 12-MAY-20 | SCALE : 1:60

DRAWN BY : LHR | CHECKED BY : DW

美特鋁質有限公司
MIDI ALUMINIUM FABRICATOR LTD.
Units 6-8, Sunray Industrial Centre, 1/F
610 Cha Kwo Ling Road, Kowloon
Tel:23489211-4 Fax:(852)27727666

DWG NO. : J852-SD-ACA-4029 | REV. : A

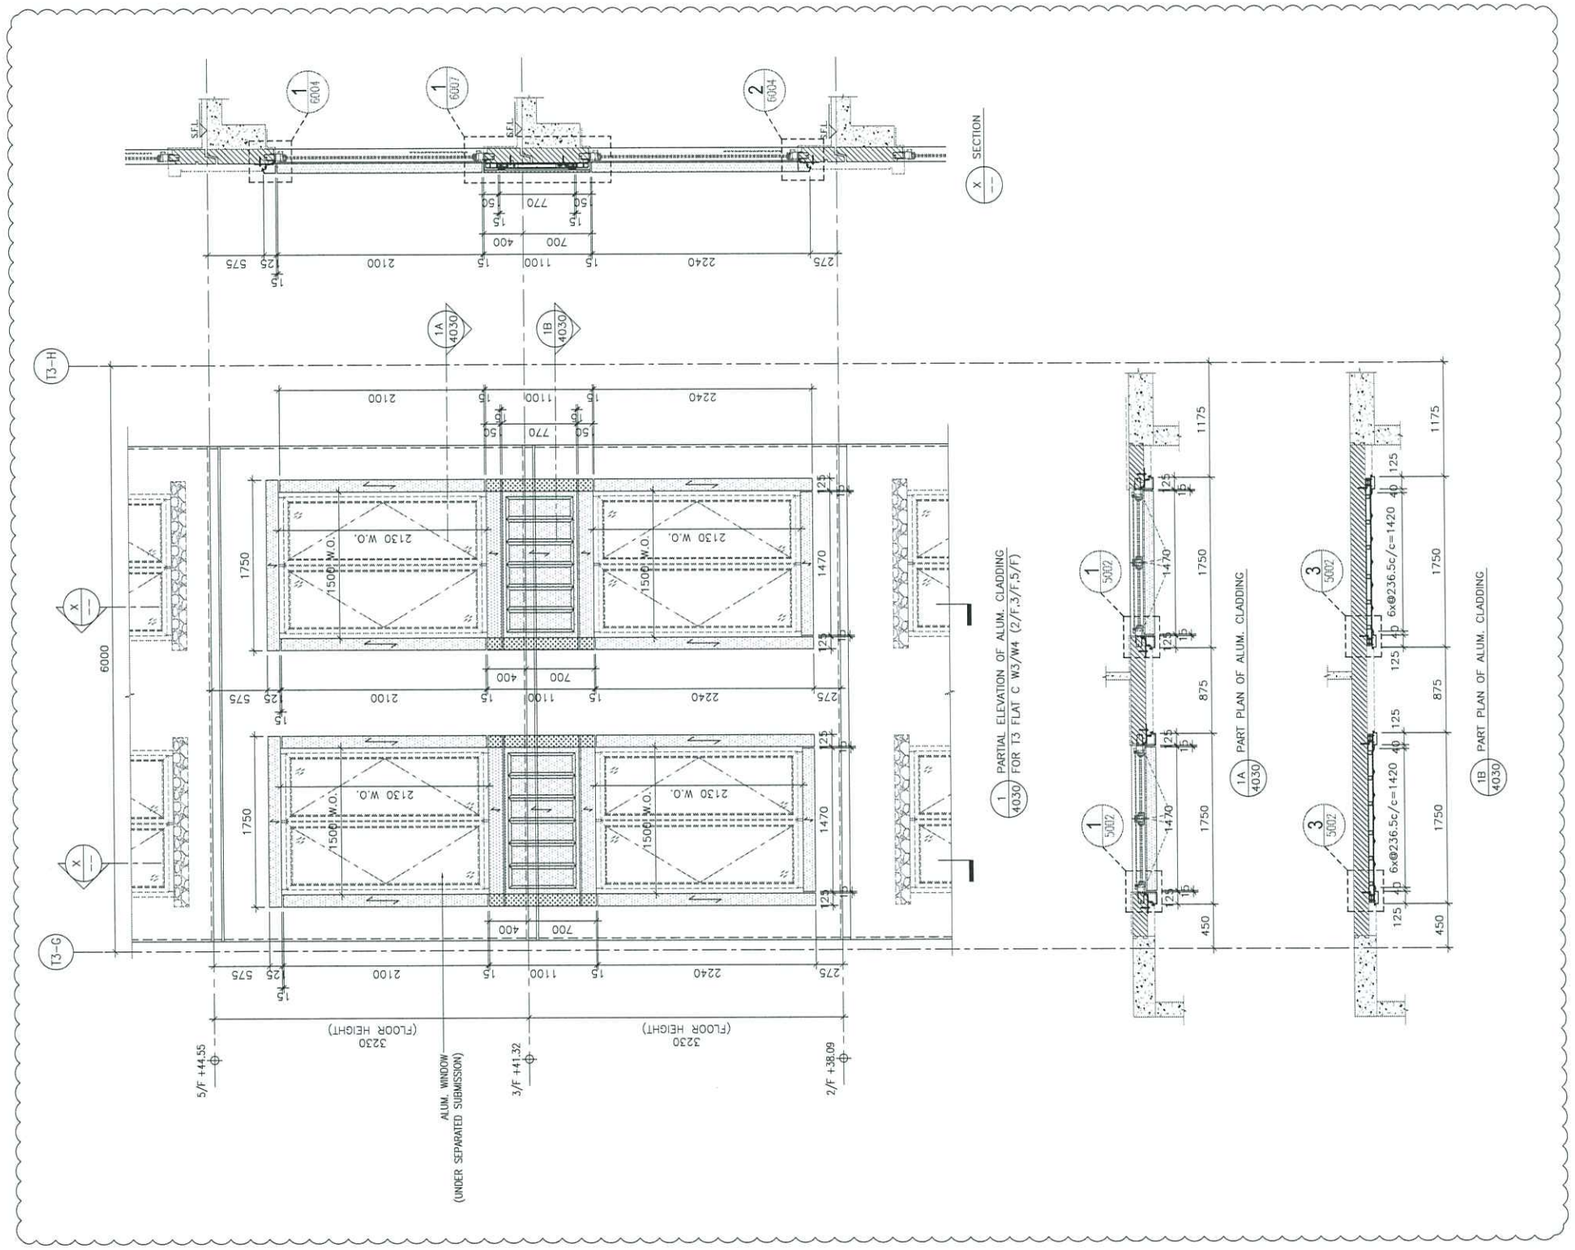

B.D. REF :

CLIENT :

ARCHITECT :

AGC DESIGN LTD

MAIN CONTRACTOR :

Gammon

STRUCTURAL ENGINEER :

ARUP

FACADE CONSULTANT:

MEINHARDT

NOTE :
1. ALL DIMENSIONS ARE IN mm.
2. ALL ELEVATIONS ARE VIEWED FROM OUTSIDE.
3. ALL DIMENSIONS TO BE VERIFIED ON SITE BEFORE FABRICATION.

LEGEND :

X1 — DETAIL MARK NO.
X001 — REFER SHEET NO.

1. F.F.L. --FINISHED FLOOR LEVEL
2. S.F.L. --STRUCTURAL FLOOR LEVEL
3. /R --REVERSED DETAIL
4. 3.0mm THK. ALUM. CLADDING
5. 5.0mm THK. STIFFENED ALUM. PERFORATED PANEL

NO.	DATE	REVISED	BY
A	24-08-2020	REVISION SUBJECT TO ARCH. COMMENT	MN

JOB NO. : J-852

PROJECT :
PROPOSED RESIDENTIAL DEVELOPMENT
AT 139 – 147 ARGYLE STREET,
NKIL 6005, 6035 R.P., 6036 R.P.,
6037 R.P. & 6038 R.P.


TITLE :
PART ELEVATION, PLAN & SECTION OF ALUM. CLADDING
FOR TOWER 3 FLAT C W3/W4
(2/F,3/F,5/F)

DATE : 12-MAY-20 | SCALE : 1:60

DRAWN BY : LHR | CHECKED BY : DW

美特鋁質有限公司
MIDI ALUMINIUM FABRICATOR LTD.
Units 6-8, Sunray Industrial Centre, 1/F
610 Cha Kwo Ling Road, Kowloon
Tel:23489211-4 Fax:(852)27727666

DWG NO. : J852-SD-ACA-4030 | REV. : A

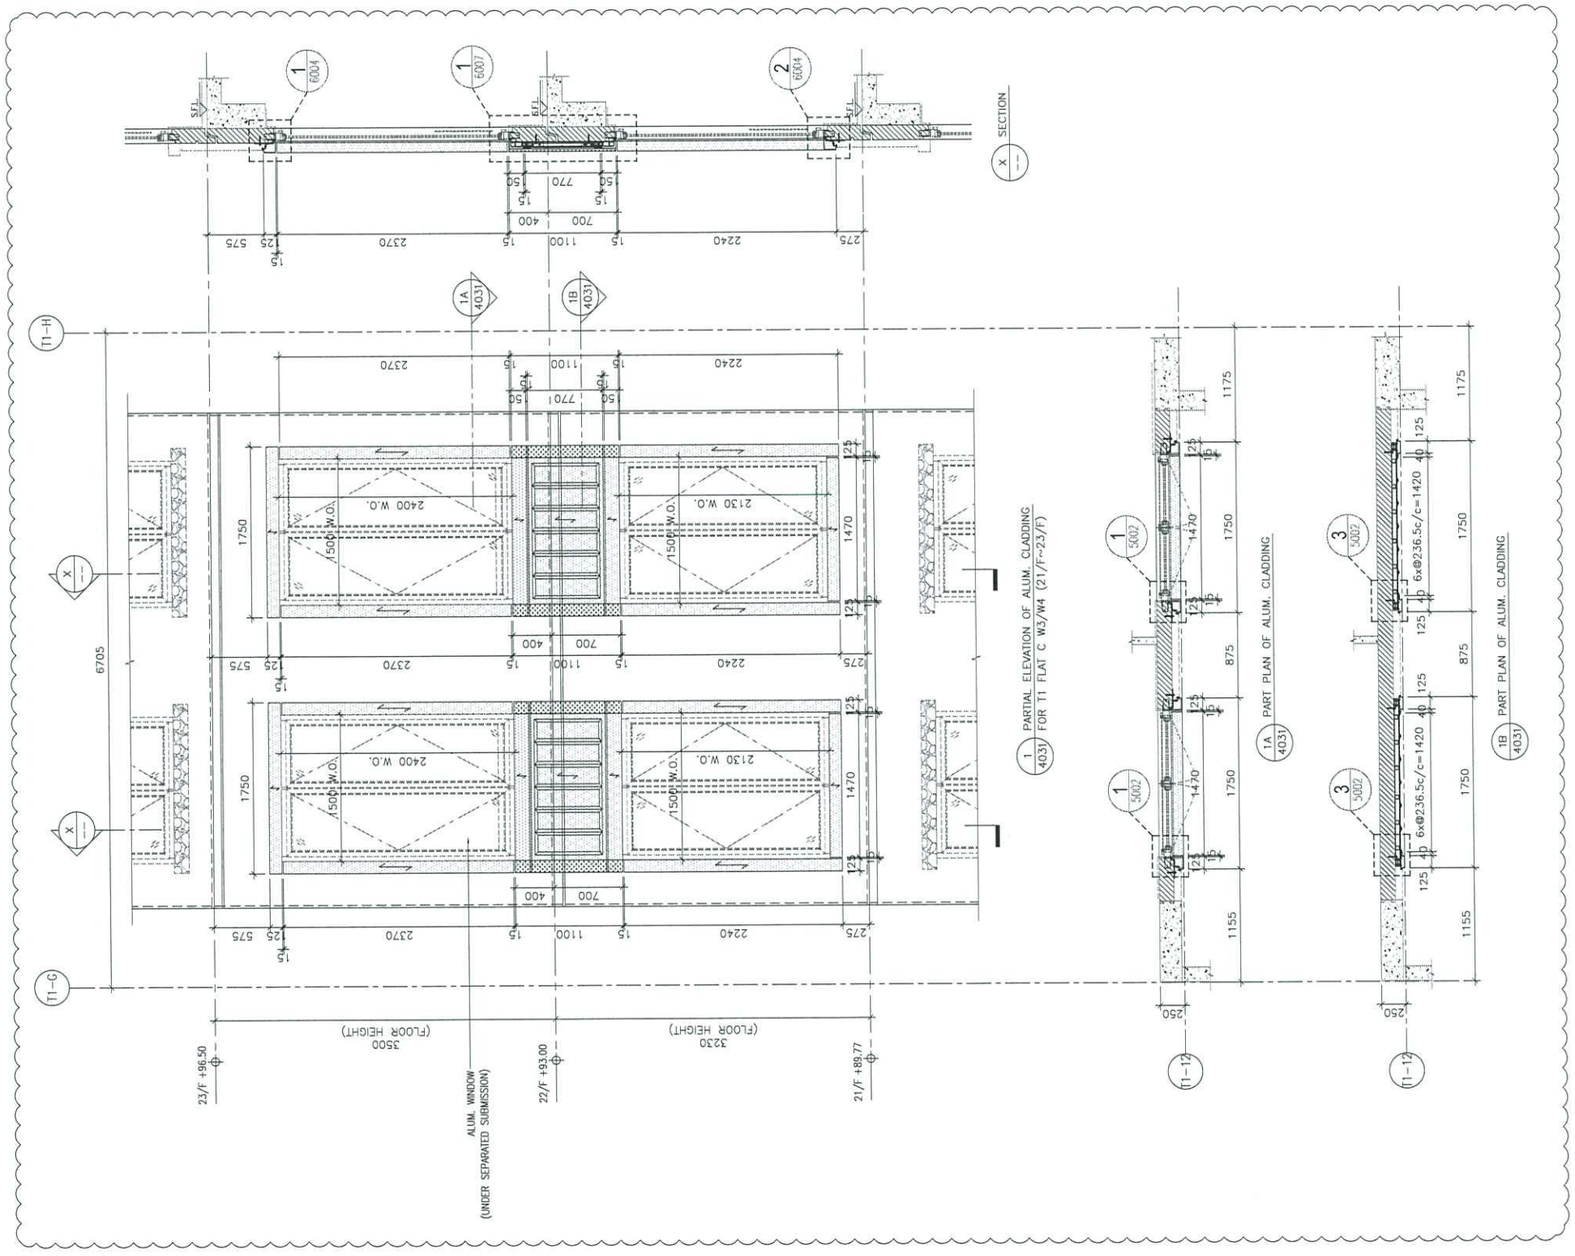

B.D. REF :

CLIENT :

ARCHITECT :

AGC DESIGN LTD

MAIN CONTRACTOR :

Gammon

STRUCTURAL ENGINEER :

ARUP

FACADE CONSULTANT:

MEINHARDT

NOTE :
1. ALL DIMENSIONS ARE IN mm.
2. ALL ELEVATIONS ARE VIEWED FROM OUTSIDE.
3. ALL DIMENSIONS TO BE VERIFIED ON SITE BEFORE FABRICATION.

LEGEND :

X1 / X001 — DETAIL MARK NO. / REFER SHEET NO.

1. F.F.L. --FINISHED FLOOR LEVEL
2. S.F.L. --STRUCTURAL FLOOR LEVEL
3. (R) --REVERSED DETAIL
4. 3.0mm THK. ALUM. CLADDING
5. 5.0mm THK. STIFFENED ALUM. PERFORATED PANEL

NO.	DATE	REVISED	BY
A	24-08-2020	REVISION SUBJECT TO ARCH. COMMENT	MN

JOB NO. : J-852

PROJECT :
PROPOSED RESIDENTIAL DEVELOPMENT AT 139 – 147 ARGYLE STREET, NKIL 6005, 6035 R.P., 6036 R.P., 6037 R.P. & 6038 R.P.


TITLE :
PART ELEVATION, PLAN & SECTION OF ALUM. CLADDING FOR TOWER 1 FLAT C W3/W4 (21/F~23/F)

DATE : 12-MAY-20 | SCALE : 1:60

DRAWN BY : LHR | CHECKED BY : DW

美特鋁質有限公司
MIDI ALUMINIUM FABRICATOR LTD.
Units 6-8, Sunray Industrial Centre, 1/F
610 Cha Kwo Ling Road, Kowloon
Tel:23489211-4 Fax:(852)27727666

DWG NO. : J852-SD-ACA-4031 | REV. : A

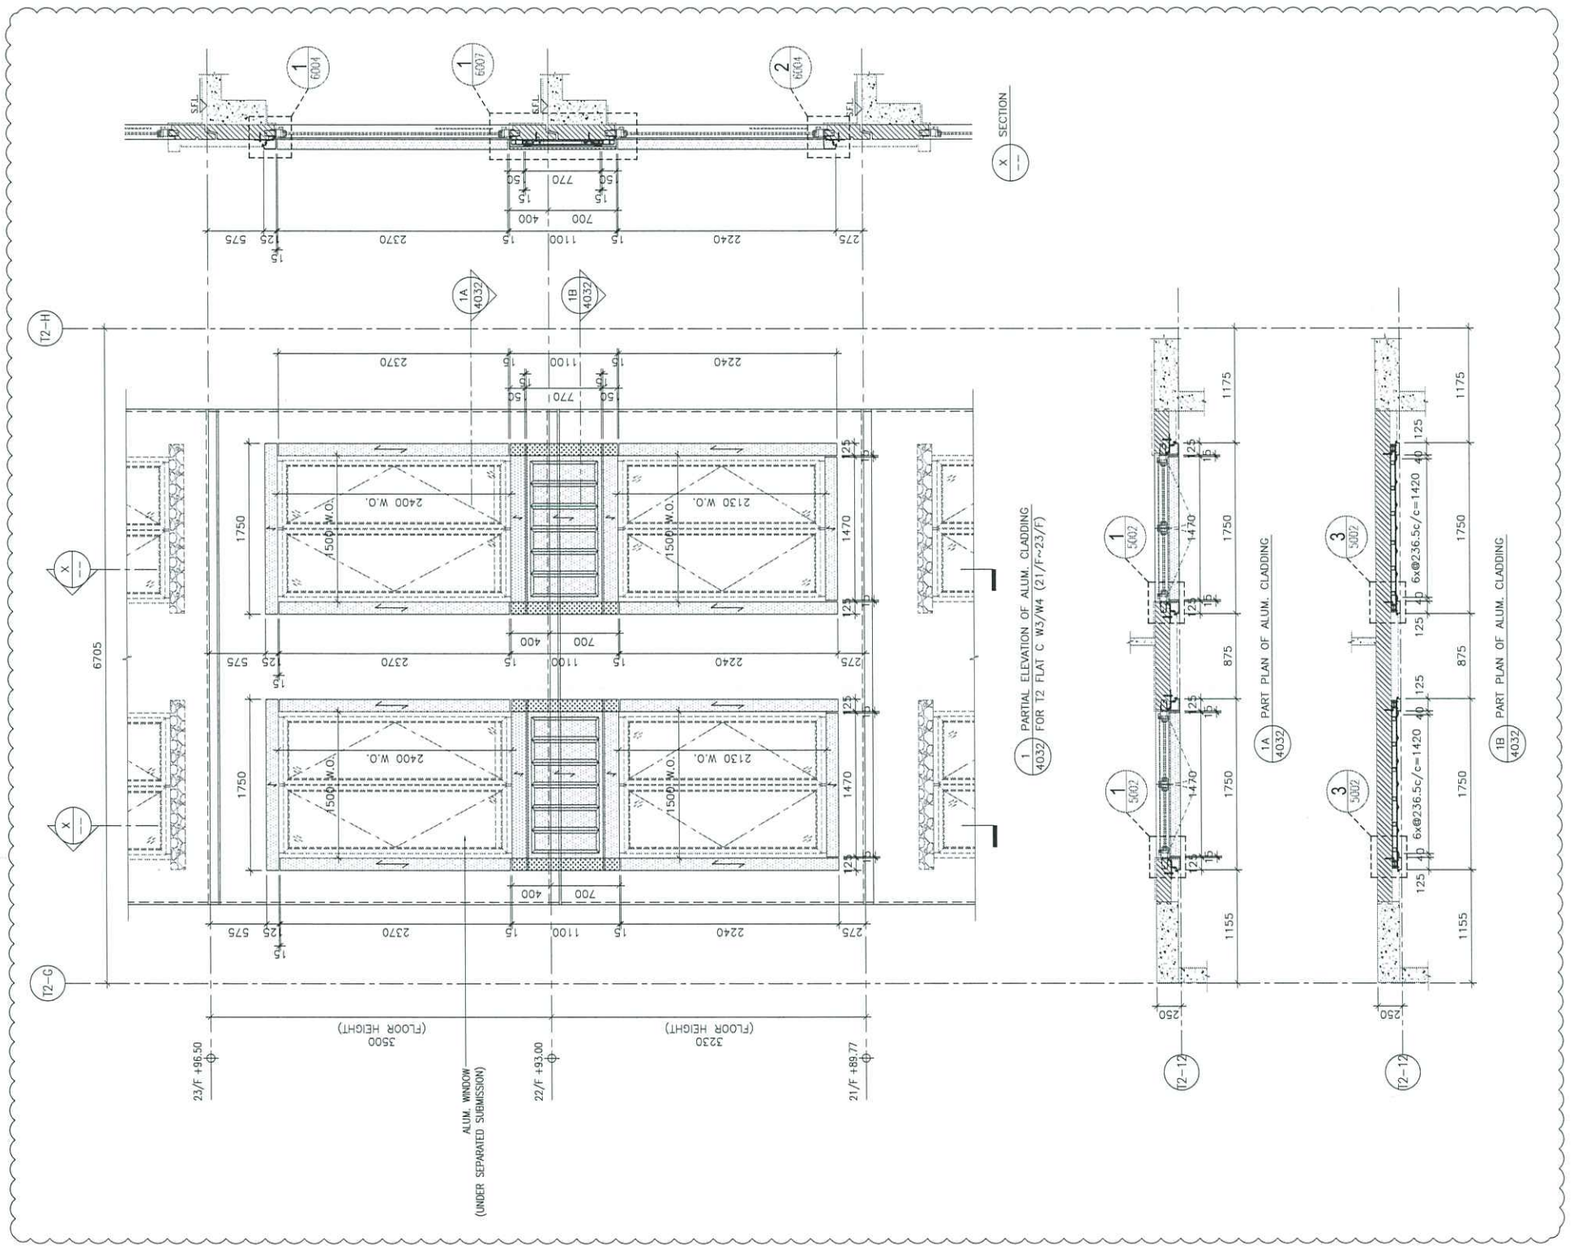

B.D. REF :

CLIENT :

ARCHITECT :

AGC DESIGN LTD

MAIN CONTRACTOR :

Gammon

STRUCTURAL ENGINEER :

ARUP

FACADE CONSULTANT:

MEINHARDT

NOTE :

1. ALL DIMENSIONS ARE IN mm.
2. ALL ELEVATIONS ARE VIEWED FROM OUTSIDE.
3. ALL DIMENSIONS TO BE VERIFIED ON SITE BEFORE FABRICATION.

LEGEND :

X1 / X001 — DETAIL MARK NO. / REFER SHEET NO.

1. F.F.L. --FINISHED FLOOR LEVEL
2. S.F.L. --STRUCTURAL FLOOR LEVEL
3. /R --REVERSED DETAIL
4. 3.0mm THK. ALUM. CLADDING
5. 5.0mm THK. STIFFENED ALUM. PERFORATED PANEL

NO.	DATE	REVISED	BY
A	24-08-2020	REVISION SUBJECT TO ARCH. COMMENT	MN

JOB NO. : J-852

PROJECT :
PROPOSED RESIDENTIAL DEVELOPMENT AT 139 - 147 ARGYLE STREET, NKIL 6005, 6035 R.P., 6036 R.P., 6037 R.P. & 6038 R.P.


TITLE :
PART ELEVATION, PLAN & SECTION OF ALUM. CLADDING FOR TOWER 2 FLAT C W3/W4 (21/F~23/F)

DATE : 12-MAY-20 | SCALE : 1:60

DRAWN BY : LHR | CHECKED BY : DW

美特鋁質有限公司
MIDI ALUMINIUM FABRICATOR LTD.
Units 6-8, Sunray Industrial Centre, 1/F
610 Cha Kwo Ling Road, Kowloon
Tel:23489211-4 Fax:(852)27727666

DWG NO. : J852-SD-ACA-4032 | REV. : A

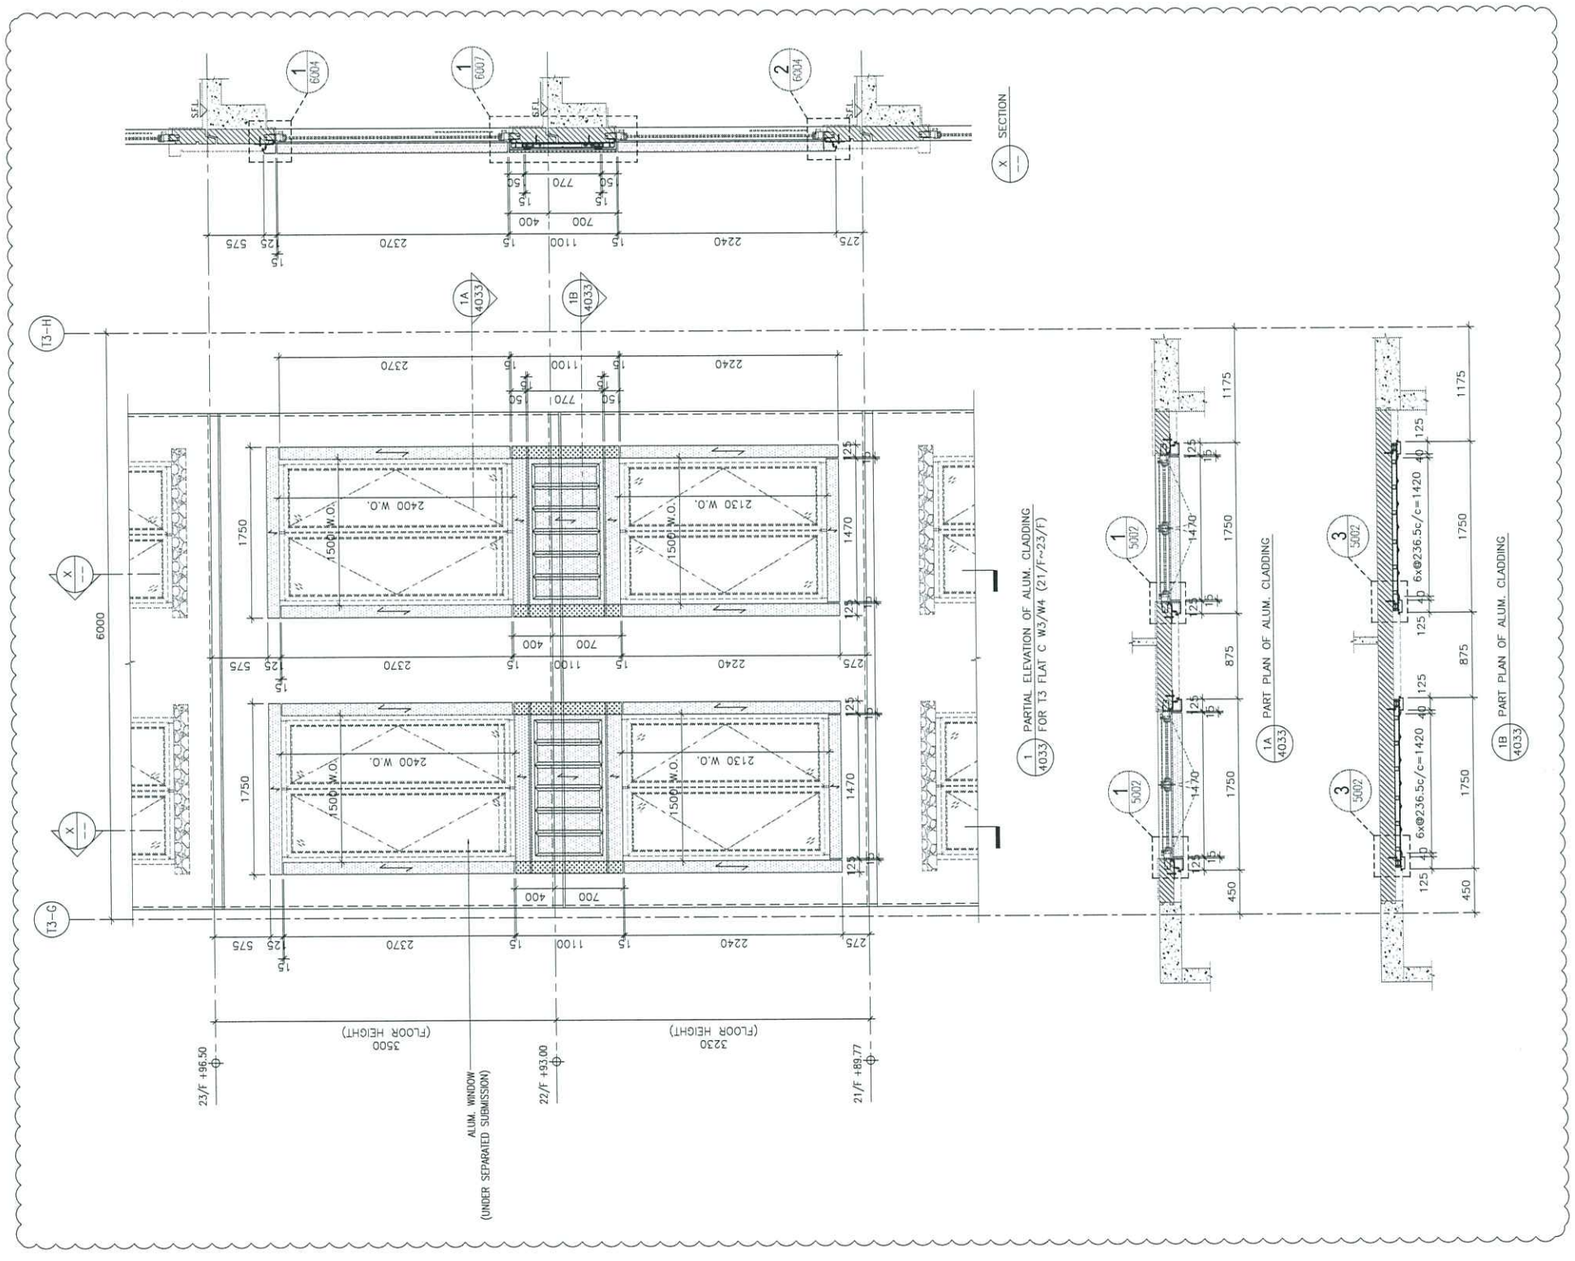

B.D. REF :

CLIENT :

ARCHITECT :

AGC DESIGN LTD

MAIN CONTRACTOR :

Gammon

STRUCTURAL ENGINEER :

ARUP

FACADE CONSULTANT:

MEINHARDT

NOTE :
1. ALL DIMENSIONS ARE IN mm.
2. ALL ELEVATIONS ARE VIEWED FROM OUTSIDE.
3. ALL DIMENSIONS TO BE VERIFIED ON SITE BEFORE FABRICATION.

LEGEND :
- X1 / X001 — DETAIL MARK NO. / REFER SHEET NO.
1. F.F.L. --FINISHED FLOOR LEVEL
2. S.F.L. --STRUCTURAL FLOOR LEVEL
3. (/R) --REVERSED DETAIL
4. 3.0mm THK. ALUM. CLADDING
5. 5.0mm THK. STIFFENED ALUM. PERFORATED PANEL

NO.	DATE	REVISED	BY
A	24-08-2020	REVISION SUBJECT TO ARCH. COMMENT	MN

JOB NO. : J-852

PROJECT :
PROPOSED RESIDENTIAL DEVELOPMENT AT 139 - 147 ARGYLE STREET, NKIL 6005, 6035 R.P., 6036 R.P., 6037 R.P. & 6038 R.P.


TITLE :
PART ELEVATION, PLAN & SECTION OF ALUM. CLADDING FOR TOWER 3 FLAT C W3/W4 (21/F~23/F)

DATE : 12-MAY-20 | SCALE : 1:60

DRAWN BY : LHR | CHECKED BY : DW

美特鋁質有限公司
MIDI ALUMINIUM FABRICATOR LTD.
Units 6-8, Sunray Industrial Centre, 1/F
610 Cha Kwo Ling Road, Kowloon
Tel:23489211-4 Fax:(852)27727666

DWG NO. : J852-SD-ACA-4033 | REV. : A

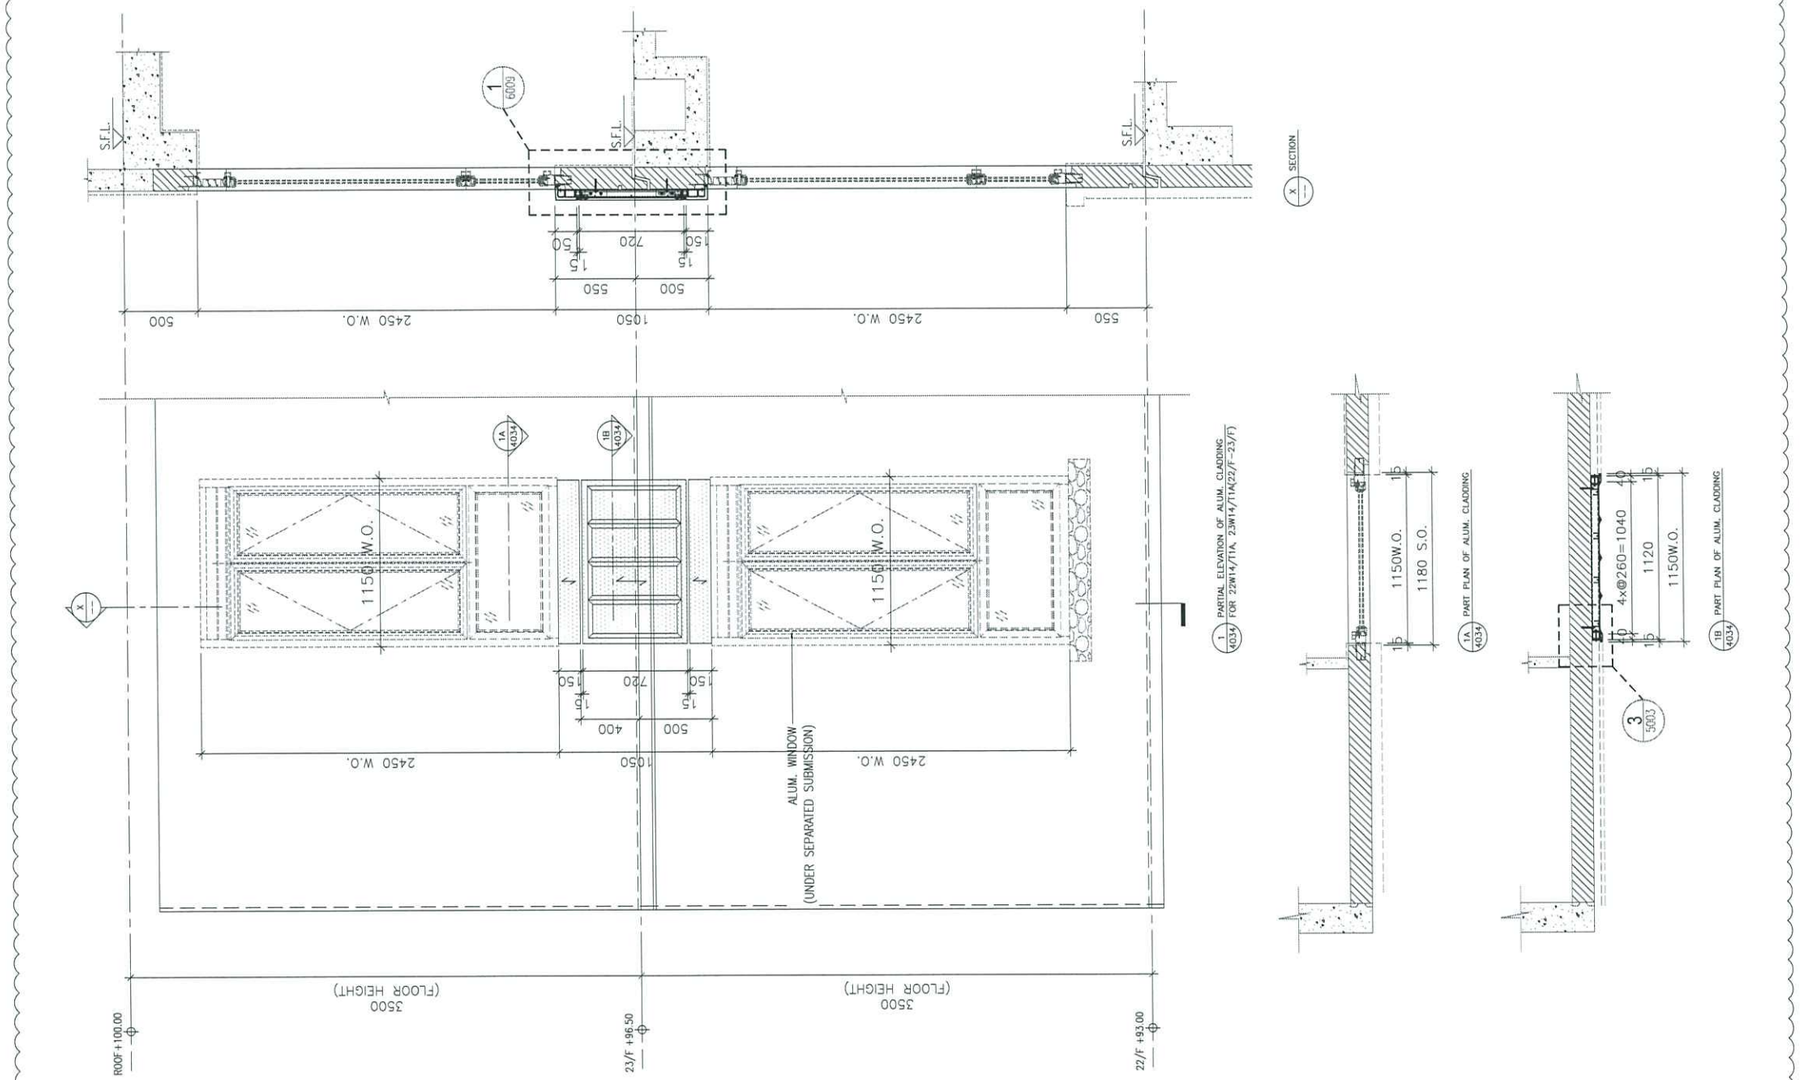

B.D. REF :

CLIENT :

ARCHITECT :

AGC DESIGN LTD

MAIN CONTRACTOR :

Gammon

STRUCTURAL ENGINEER :

ARUP

FACADE CONSULTANT:

MEINHARDT

NOTE :

1. ALL DIMENSIONS ARE IN mm.
2. ALL ELEVATIONS ARE VIEWED FROM OUTSIDE.
3. ALL DIMENSIONS TO BE VERIFIED ON SITE BEFORE FABRICATION.

LEGEND :

X1 — DETAIL MARK NO.
X001 — REFER SHEET NO.

1. F.F.L. --FINISHED FLOOR LEVEL
2. S.F.L. --STRUCTURAL FLOOR LEVEL
3. (/8) --REVERSED DETAIL
4. 3.0mm THK. ALUM. CLADDING
5. 5.0mm THK. STIFFENED ALUM. PERFORATED PANEL

NO.	DATE	REVISED	BY
A	24-08-2020	REVISION SUBJECT TO ARCH. COMMENT	MN

JOB NO. : J-852


PROJECT :
PROPOSED RESIDENTIAL DEVELOPMENT
AT 139 - 147 ARGYLE STREET,
NKIL 6005, 6035 R.P., 6036 R.P.,
6037 R.P. & 6038 R.P.

TITLE :
PART ELEVATION, PLAN & SECTION OF ALUM. CLADDING
FOR 22W14/T1A, 23W14/T1A(22/F-23/F)

DATE : 12-MAY-20	SCALE : 1:40
DRAWN BY : LHR	CHECKED BY : DW

美特鋁質有限公司
MIDI ALUMINIUM FABRICATOR LTD.
Units 6-8, Sunray Industrial Centre, 1/F
610 Cha Kwo Ling Road, Kowloon
Tel:23489211-4 Fax:(852)27727666

DWG NO. : J852-SD-ACA-4034 | REV. : A

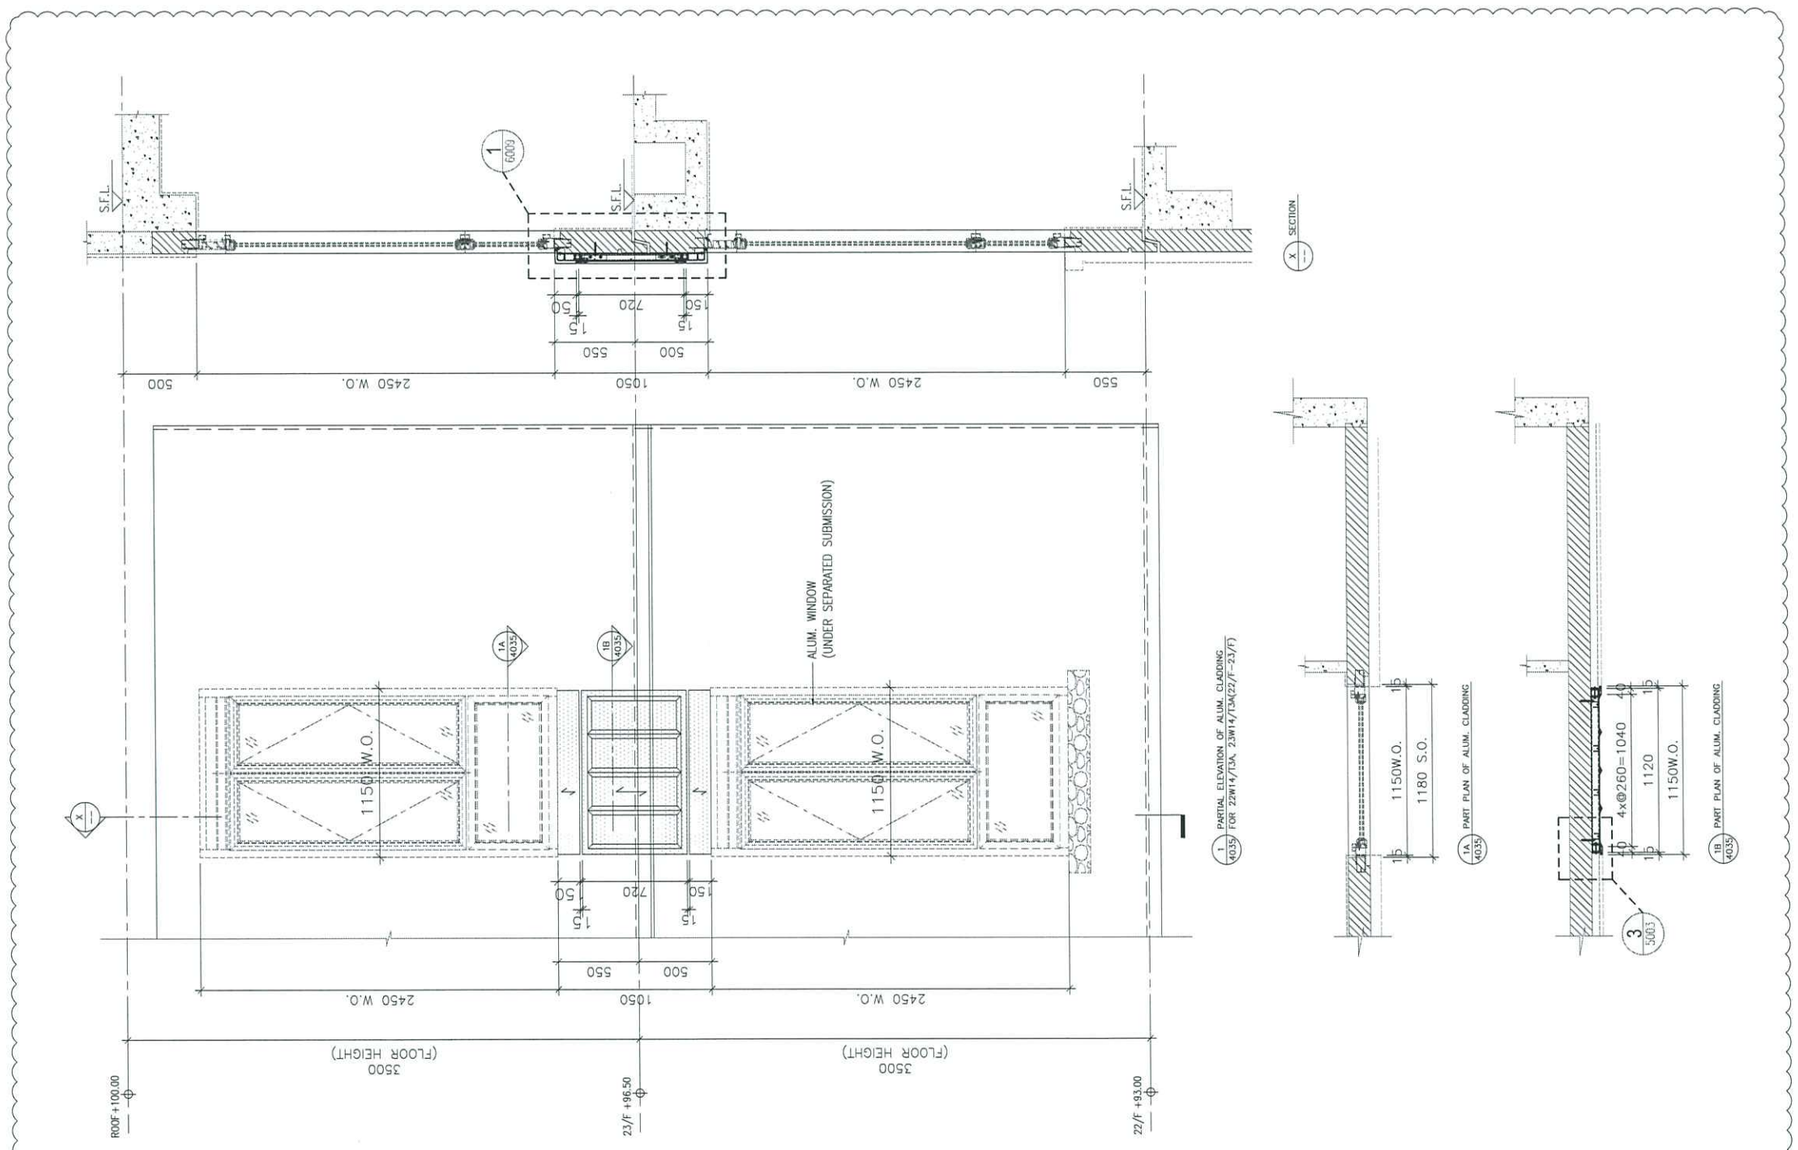

B.D. REF :

CLIENT :

ARCHITECT :

AGC DESIGN LTD

MAIN CONTRACTOR :

Gammon

STRUCTURAL ENGINEER :

ARUP

FACADE CONSULTANT:

MEINHARDT

NOTE :
1. ALL DIMENSIONS ARE IN mm.
2. ALL ELEVATIONS ARE VIEWED FROM OUTSIDE.
3. ALL DIMENSIONS TO BE VERIFIED ON SITE BEFORE FABRICATION.

LEGEND :

- X1 / X001 — DETAIL MARK NO. / REFER SHEET NO.
1. F.F.L. --FINISHED FLOOR LEVEL
2. S.F.L. --STRUCTURAL FLOOR LEVEL
3. /R --REVERSED DETAIL
4. 3.0mm THK. ALUM. CLADDING
5. 5.0mm THK. STIFFENED ALUM. PERFORATED PANEL

NO.	DATE	REVISED	BY
A	24-08-2020	REVISION SUBJECT TO ARCH. COMMENT	MN

JOB NO. : J-852


PROJECT :
PROPOSED RESIDENTIAL DEVELOPMENT AT 139 - 147 ARGYLE STREET, NKIL 6005, 6035 R.P., 6036 R.P., 6037 R.P. & 6038 R.P.

TITLE :
PART ELEVATION, PLAN & SECTION OF ALUM. CLADDING FOR 22W14/T3A, 23W14/T3A(22/F-23/F)

DATE : 12-MAY-20	SCALE : 1:40
DRAWN BY : LHR	CHECKED BY : DW

美特鋁質有限公司
MIDI ALUMINIUM FABRICATOR LTD.
Units 6-8, Sunray Industrial Centre, 1/F
610 Cha Kwo Ling Road, Kowloon
Tel:23489211-4 Fax:(852)27727666

DWG NO. : J852-SD-ACA-4035 | REV. : A

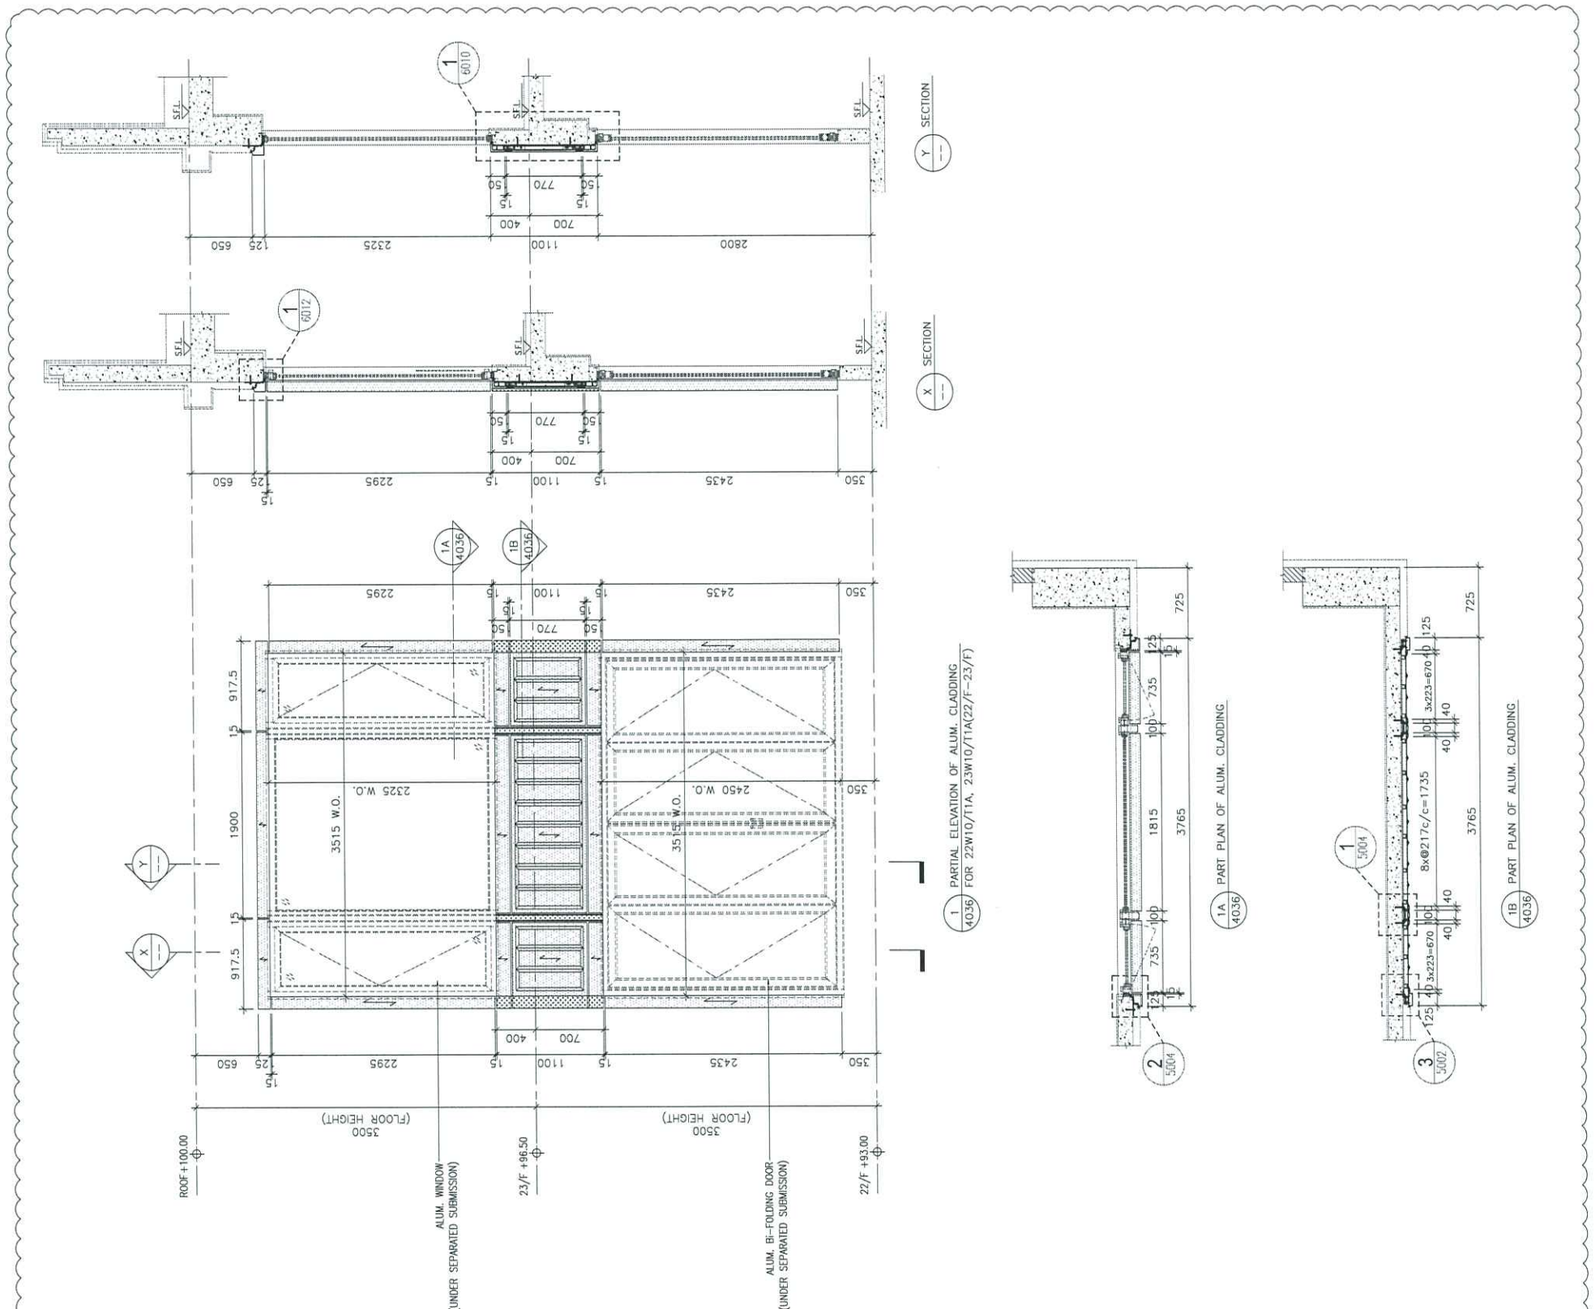

B.D. REF :

CLIENT :

ARCHITECT :

AGC DESIGN LTD

MAIN CONTRACTOR :

Gammon

STRUCTURAL ENGINEER :

ARUP

FACADE CONSULTANT:

MEINHARDT

NOTE :

1. ALL DIMENSIONS ARE IN mm.
2. ALL ELEVATIONS ARE VIEWED FROM OUTSIDE.
3. ALL DIMENSIONS TO BE VERIFIED ON SITE BEFORE FABRICATION.

LEGEND :

- X1 / X001 — DETAIL MARK NO. / REFER SHEET NO.
1. F.F.L. --FINISHED FLOOR LEVEL
2. S.F.L. --STRUCTURAL FLOOR LEVEL
3. /R --REVERSED DETAIL
4. 3.0mm THK. ALUM. CLADDING
5. 5.0mm THK. STIFFENED ALUM. PERFORATED PANEL

NO.	DATE	REVISED	BY
A	24-08-2020	REVISION SUBJECT TO ARCH. COMMENT	MN

JOB NO. : J-852


PROJECT :
PROPOSED RESIDENTIAL DEVELOPMENT AT 139 – 147 ARGYLE STREET, NKIL 6005, 6035 R.P., 6036 R.P., 6037 R.P. & 6038 R.P.

TITLE :
PART ELEVATION, PLAN & SECTION OF ALUM. CLADDING FOR 22W10/T1A, 23W10/T1A(22/F-23/F)

DATE : 12-MAY-20	SCALE : 1:60
DRAWN BY : LHR	CHECKED BY : DW

美特鋁質有限公司
MIDI ALUMINIUM FABRICATOR LTD.
Units 6-8, Sunray Industrial Centre, 1/F
610 Cha Kwo Ling Road, Kowloon
Tel:23489211-4 Fax:(852)27727666

DWG NO. : J852-SD-ACA-4036 | REV. : A

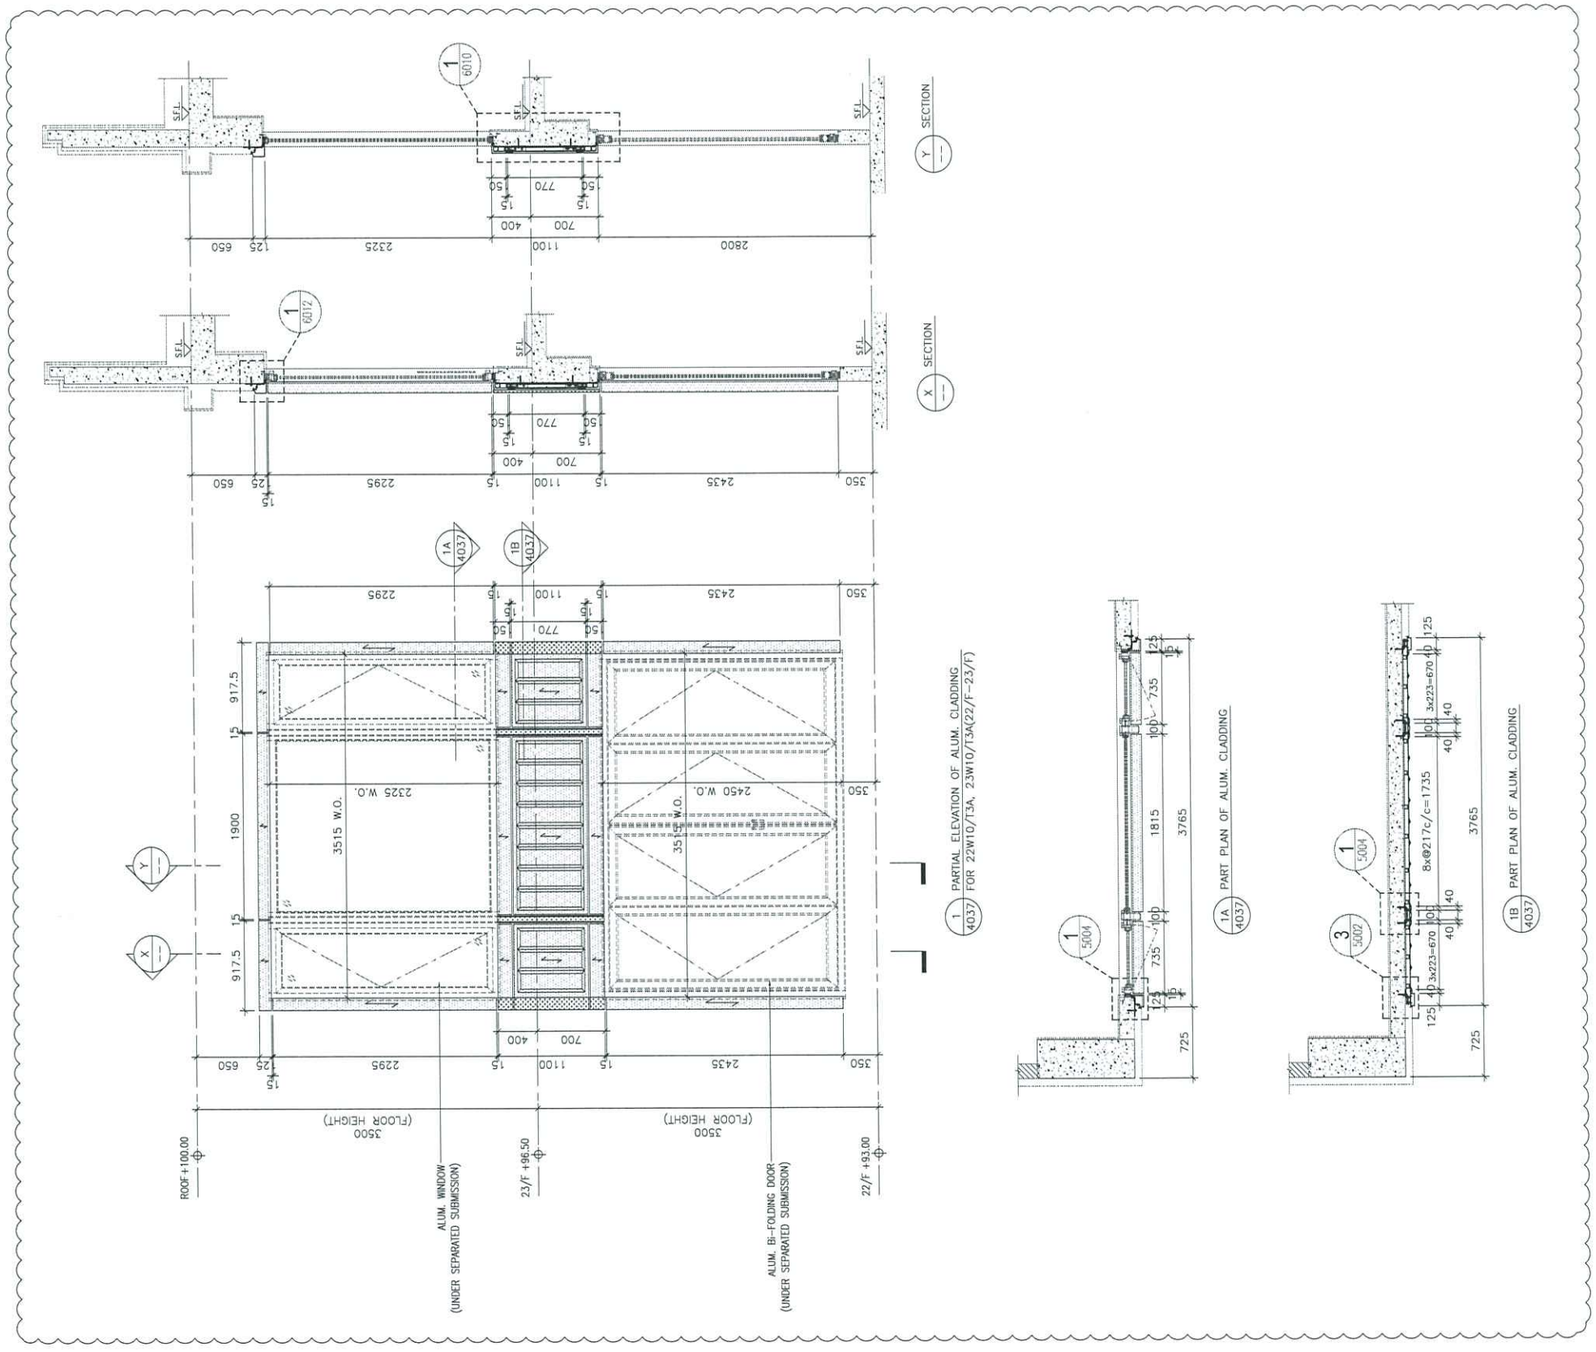

B.D. REF :

CLIENT :

ARCHITECT :

AGC DESIGN LTD

MAIN CONTRACTOR :

Gammon

STRUCTURAL ENGINEER :

ARUP

FACADE CONSULTANT:

MEINHARDT

NOTE :
1. ALL DIMENSIONS ARE IN mm.
2. ALL ELEVATIONS ARE VIEWED FROM OUTSIDE.
3. ALL DIMENSIONS TO BE VERIFIED ON SITE BEFORE FABRICATION.

LEGEND :

X1 / X001 — DETAIL MARK NO. / REFER SHEET NO.

1. F.F.L. --FINISHED FLOOR LEVEL
2. S.F.L. --STRUCTURAL FLOOR LEVEL
3. /R --REVERSED DETAIL
4. 3.0mm THK. ALUM. CLADDING
5. 5.0mm THK. STIFFENED ALUM. PERFORATED PANEL

NO.	DATE	REVISED	BY
A	24-08-2020	REVISION SUBJECT TO ARCH. COMMENT	MN

JOB NO. : J-852


PROJECT :
PROPOSED RESIDENTIAL DEVELOPMENT AT 139 – 147 ARGYLE STREET, NKIL 6005, 6035 R.P., 6036 R.P., 6037 R.P. & 6038 R.P.

TITLE :
PART ELEVATION, PLAN & SECTION OF ALUM. CLADDING FOR 22W10/T3A, 23W10/T3A(22/F-23/F)

DATE : 12-MAY-20	SCALE : 1:60
DRAWN BY : LHR	CHECKED BY : DW

美特鋁質有限公司
MIDI ALUMINIUM FABRICATOR LTD.
Units 6-8, Sunray Industrial Centre, 1/F
610 Cha Kwo Ling Road, Kowloon
Tel:23489211-4 Fax:(852)27727666

DWG NO. : J852-SD-ACA-4037 | REV. : A

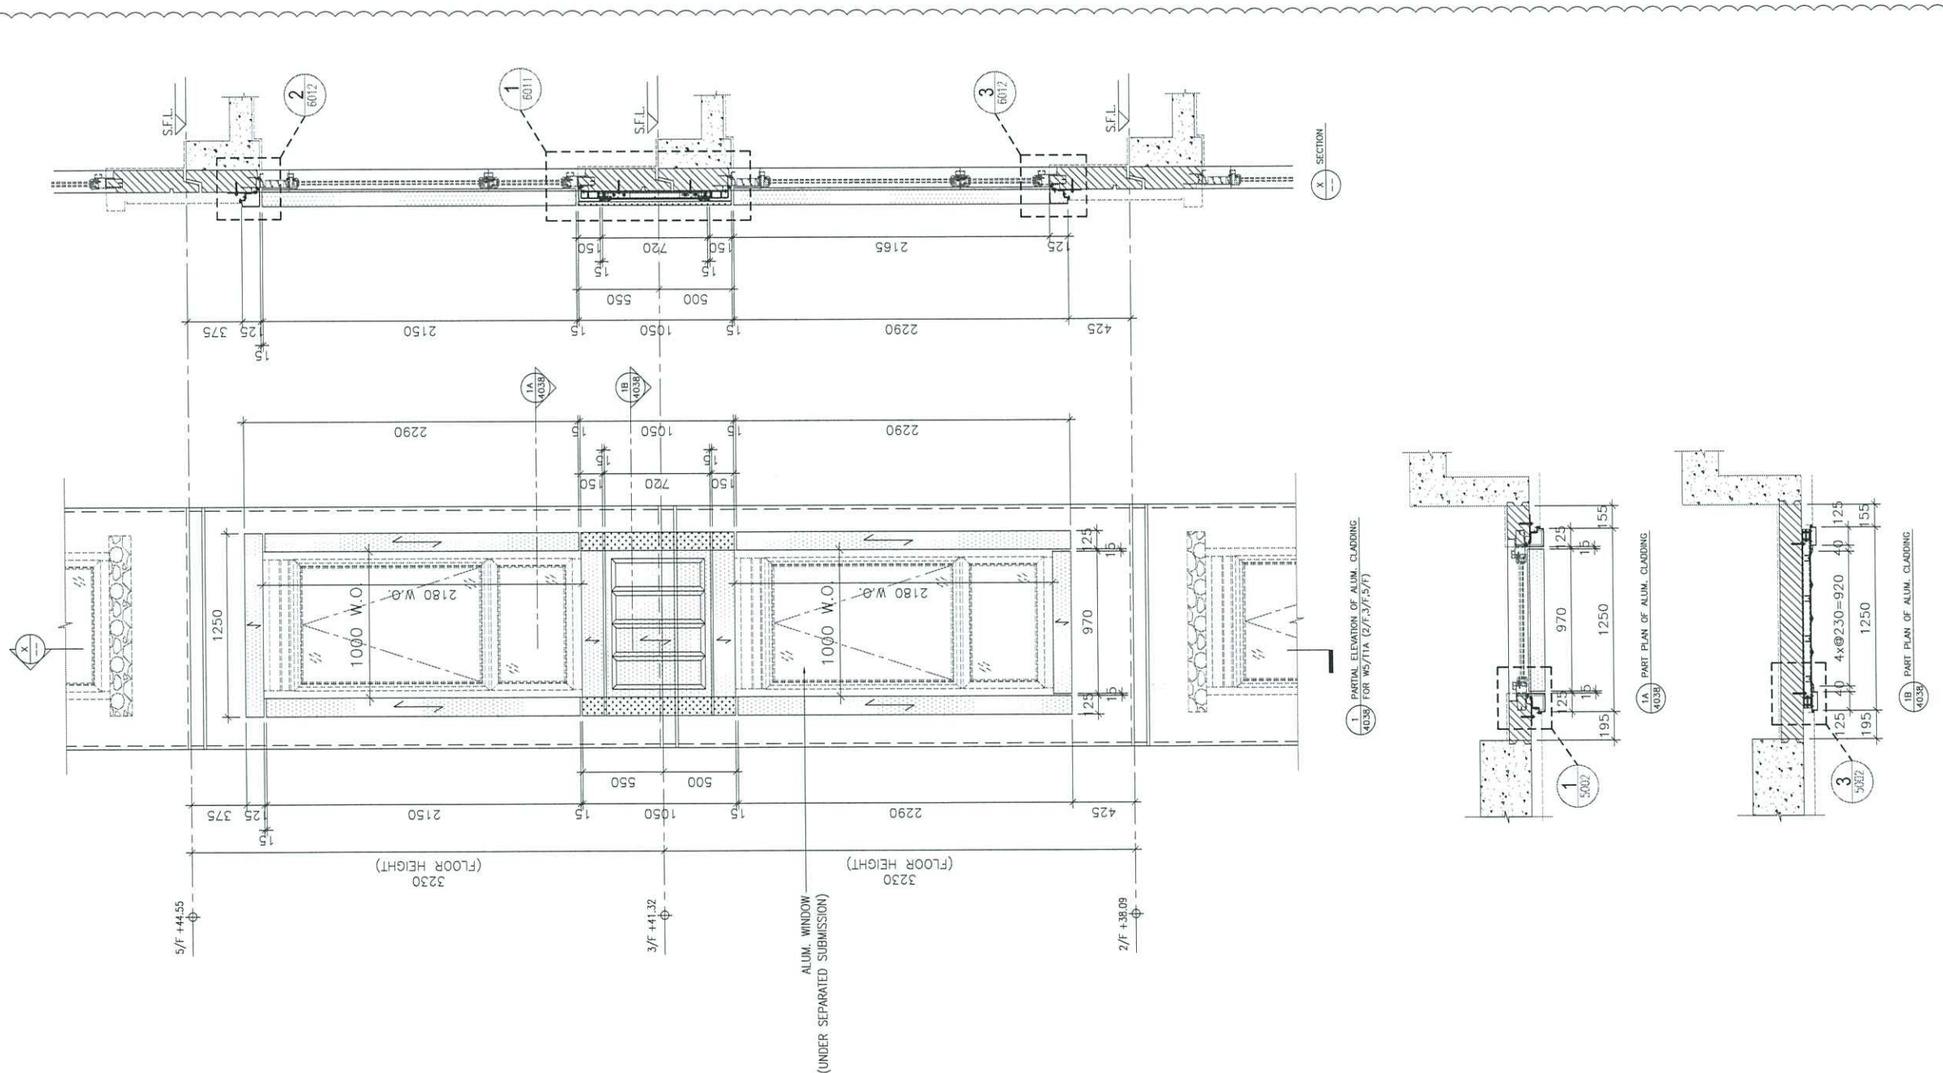

B.D. REF :

CLIENT :

ARCHITECT :

AGC DESIGN LTD

MAIN CONTRACTOR :

Gammon

STRUCTURAL ENGINEER :

ARUP

FACADE CONSULTANT:

MEINHARDT

NOTE :
1. ALL DIMENSIONS ARE IN mm.
2. ALL ELEVATIONS ARE VIEWED FROM OUTSIDE.
3. ALL DIMENSIONS TO BE VERIFIED ON SITE BEFORE FABRICATION.

LEGEND :

X1 — DETAIL MARK NO.
X001 — REFER SHEET NO.

1. F.F.L. --FINISHED FLOOR LEVEL
2. S.F.L. --STRUCTURAL FLOOR LEVEL
3. (/8) --REVERSED DETAIL
4. 3.0mm THK. ALUM. CLADDING
5. 5.0mm THK. STIFFENED ALUM. PERFORATED PANEL

NO.	DATE	REVISED	BY
A	24-08-2020	REVISION SUBJECT TO ARCH. COMMENT	MN

JOB NO. : J-852

PROJECT :
PROPOSED RESIDENTIAL DEVELOPMENT AT 139 – 147 ARGYLE STREET, NKIL 6005, 6035 R.P., 6036 R.P., 6037 R.P. & 6038 R.P.


TITLE :
PART ELEVATION, PLAN & SECTION OF ALUM. CLADDING FOR W5/T1A (2/F,3/F,5/F)

DATE : 12-MAY-20 | SCALE : 1:40

DRAWN BY : LHR | CHECKED BY : DW

美特鋁製有限公司
MIDI ALUMINIUM FABRICATOR LTD.
Units 6-8, Sunray Industrial Centre, 1/F
610 Cha Kwo Ling Road, Kowloon
Tel:23489211-4 Fax:(852)27727666

DWG NO. : J852-SD-ACA-4038 | REV. : A

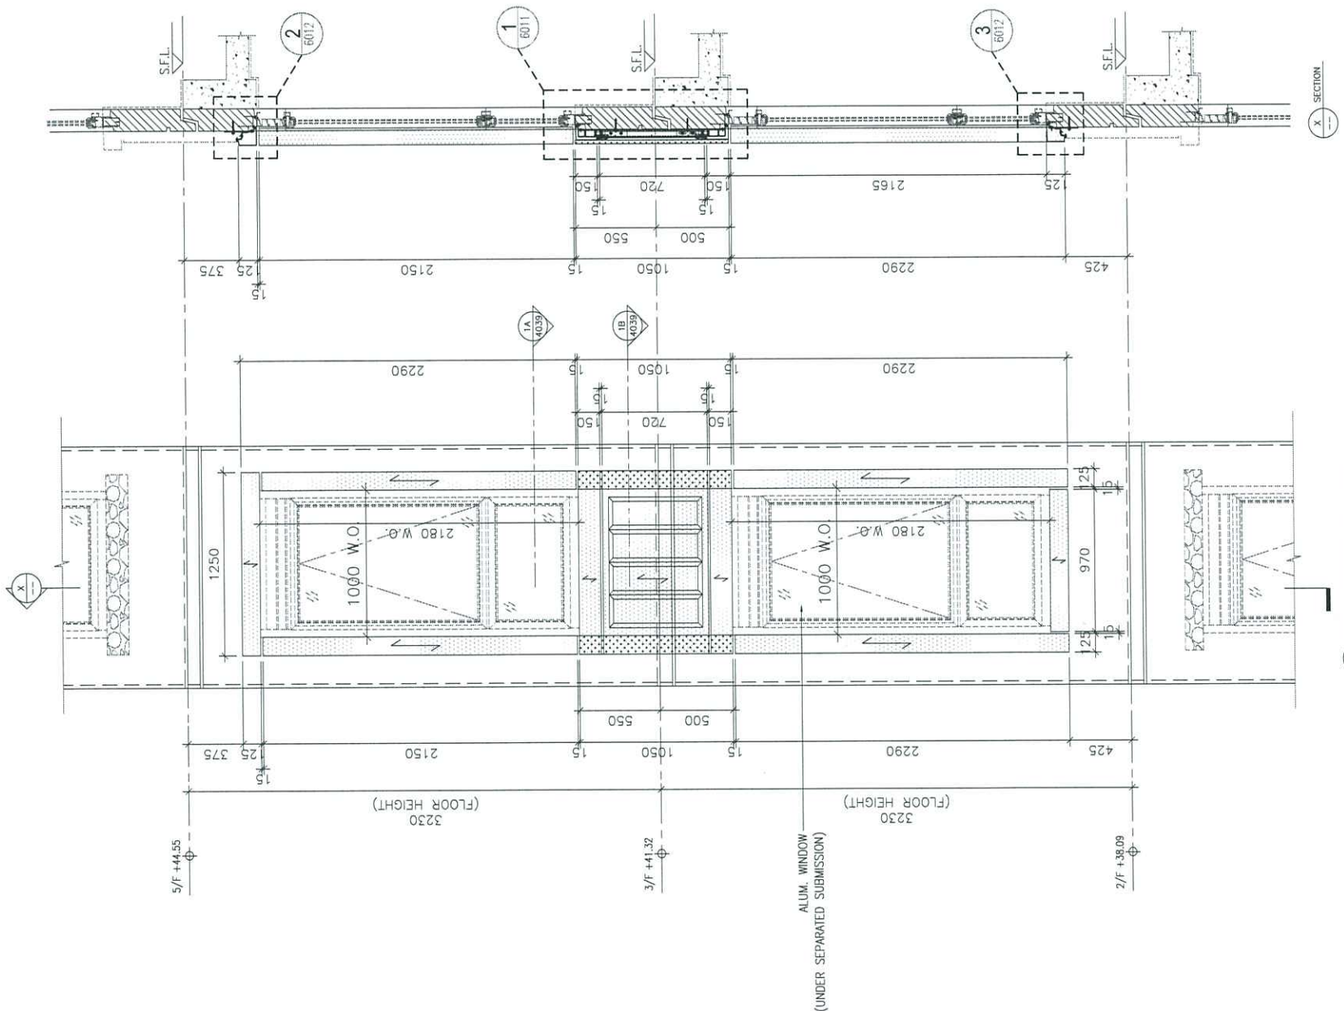

B.D. REF :

CLIENT :

ARCHITECT :

AGC DESIGN LTD

MAIN CONTRACTOR :

Gammon

STRUCTURAL ENGINEER :

ARUP

FACADE CONSULTANT:

MEINHARDT

NOTE :

1. ALL DIMENSIONS ARE IN mm.
2. ALL ELEVATIONS ARE VIEWED FROM OUTSIDE.
3. ALL DIMENSIONS TO BE VERIFIED ON SITE BEFORE FABRICATION.

LEGEND :

- X1 / X001 — DETAIL MARK NO. / REFER SHEET NO.
1. F.F.L. -- FINISHED FLOOR LEVEL
2. S.F.L. -- STRUCTURAL FLOOR LEVEL
3. (R) -- REVERSED DETAIL
4. 3.0mm THK. ALUM. CLADDING
5. 5.0mm THK. STIFFENED ALUM. PERFORATED PANEL

NO.	DATE	REVISED	BY
A	24-08-2020	REVISION SUBJECT TO ARCH. COMMENT	MN

JOB NO. : J-852


PROJECT :
PROPOSED RESIDENTIAL DEVELOPMENT
AT 139 - 147 ARGYLE STREET,
NKIL 6005, 6035 R.P., 6036 R.P.,
6037 R.P. & 6038 R.P.

TITLE :
PART ELEVATION, PLAN & SECTION OF
ALUM. CLADDING
FOR W4/T3A (2/F,3/F,5/F)

DATE : 12-MAY-20	SCALE : 1:40
DRAWN BY : LHR	CHECKED BY : DW

美特鋁質有限公司
MIDI ALUMINIUM FABRICATOR LTD.
Units 6-8, Sunray Industrial Centre, 1/F
610 Cha Kwo Ling Road, Kowloon
Tel:23489211-4 Fax:(852)27727666

DWG NO. : J852-SD-ACA-4039 | REV. : A

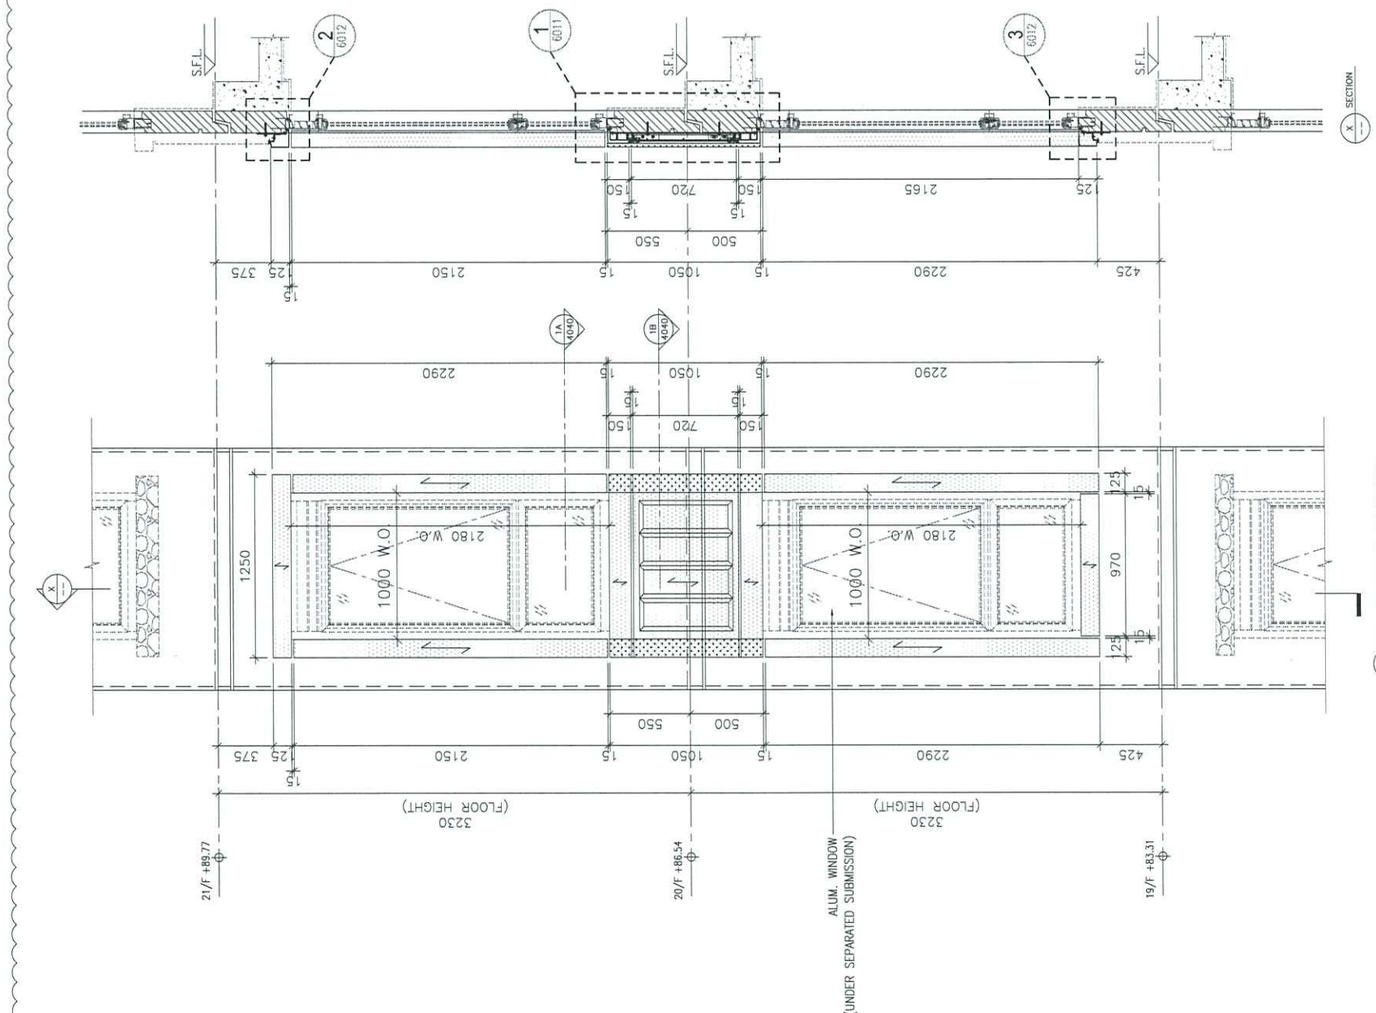

B.D. REF :

CLIENT :

ARCHITECT :

AGC architecture interior design limited
DESIGN LTD
1401, 14/F, Dynasty Plaza, 256 King's Road, North Point, Hong Kong
Tel: 28222197/28... Fax: 28222197/28... Email: ...

MAIN CONTRACTOR :

Gammon

STRUCTURAL ENGINEER :

ARUP

FACADE CONSULTANT:

MEINHARDT

NOTE :

1. ALL DIMENSIONS ARE IN mm.
2. ALL ELEVATIONS ARE VIEWED FROM OUTSIDE.
3. ALL DIMENSIONS TO BE VERIFIED ON SITE BEFORE FABRICATION.

LEGEND :

X1 / X001 — DETAIL MARK NO. / REFER SHEET NO.

1. F.F.L. --FINISHED FLOOR LEVEL
2. S.F.L. --STRUCTURAL FLOOR LEVEL
3. /R --REVERSED DETAIL
4. 3.0mm THK. ALUM. CLADDING
5. 5.0mm THK. STIFFENED ALUM. PERFORATED PANEL

NO.	DATE	REVISED	BY
A	24-08-2020	REVISION SUBJECT TO ARCH. COMMENT	MN

JOB NO. : J-852


PROJECT :
PROPOSED RESIDENTIAL DEVELOPMENT
AT 139 - 147 ARGYLE STREET,
NKIL 6005, 6035 R.P., 6036 R.P.,
6037 R.P. & 6038 R.P.

TITLE :
PART ELEVATION, PLAN & SECTION OF
ALUM. CLADDING
FOR W5/T1A (19/F-20/F)

DATE : 12-MAY-20	SCALE : 1:40
DRAWN BY : LHR	CHECKED BY : DW

美特鋁質有限公司
MIDI ALUMINIUM FABRICATOR LTD.
Units 6-8, Sunray Industrial Centre, 1/F
610 Cha Kwo Ling Road, Kowloon
Tel:23489211-4 Fax:(852)27727666

DWG NO. : J852-SD-ACA-4040 | REV. : A

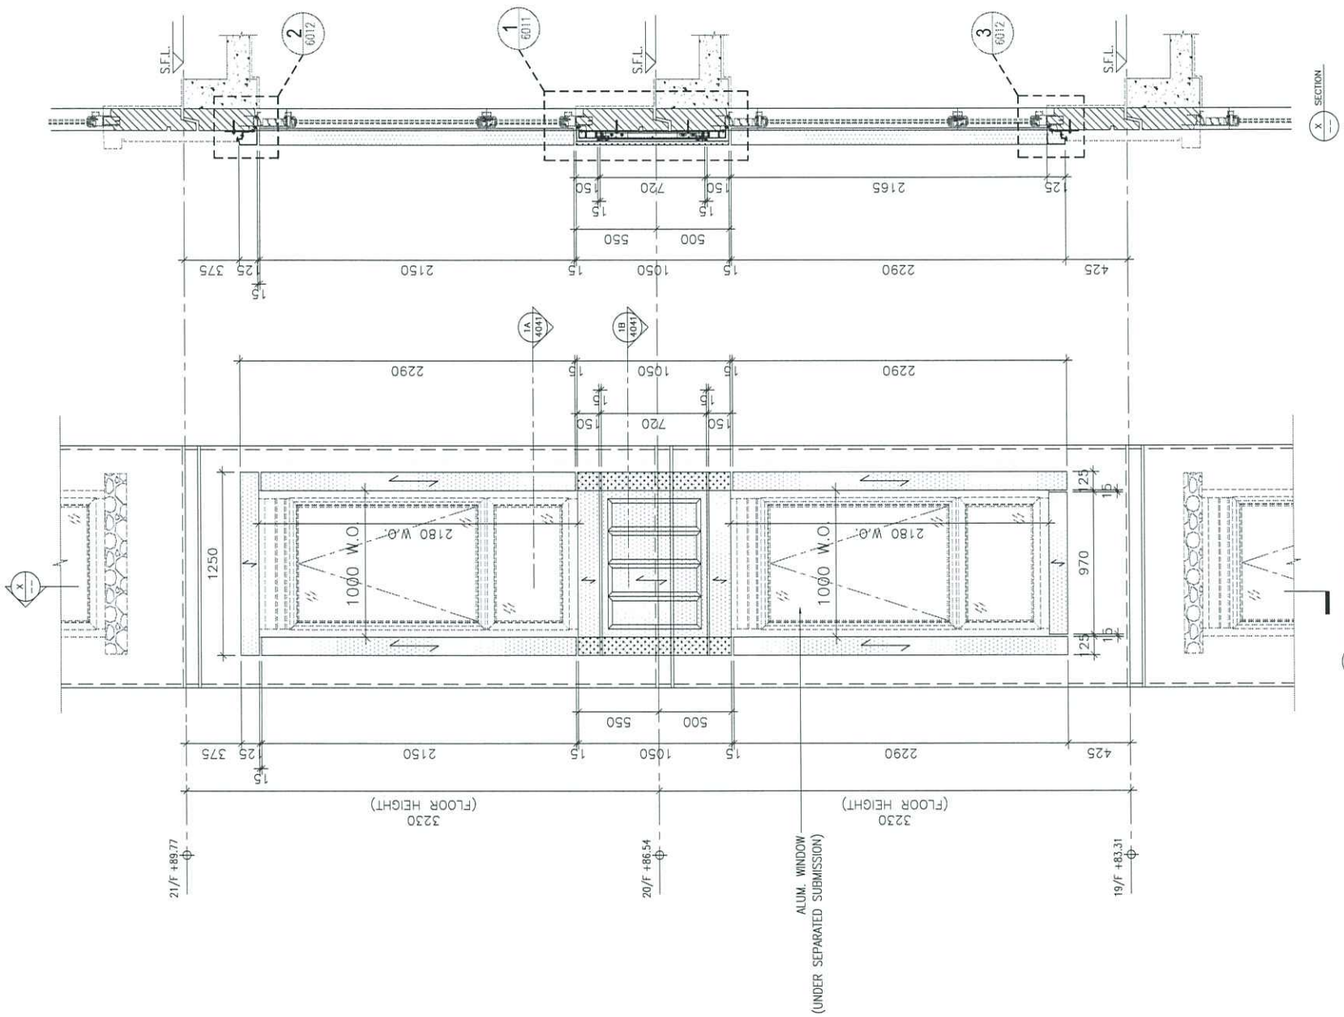

B.D. REF :

CLIENT :

ARCHITECT :

AGC DESIGN LTD

MAIN CONTRACTOR :

Gammon

STRUCTURAL ENGINEER :

ARUP

FACADE CONSULTANT:

MEINHARDT

NOTE :

1. ALL DIMENSIONS ARE IN mm.
2. ALL ELEVATIONS ARE VIEWED FROM OUTSIDE.
3. ALL DIMENSIONS TO BE VERIFIED ON SITE BEFORE FABRICATION.

LEGEND :

X1 / X001 — DETAIL MARK NO. / REFER SHEET NO.

1. F.F.L. -- FINISHED FLOOR LEVEL
2. S.F.L. -- STRUCTURAL FLOOR LEVEL
3. /R -- REVERSED DETAIL
4. 3.0mm THK. ALUM. CLADDING
5. 5.0mm THK. STIFFENED ALUM. PERFORATED PANEL

NO.	DATE	REVISED	BY
A	24-08-2020	REVISION SUBJECT TO ARCH. COMMENT	MN

JOB NO. : J-852

PROJECT :
PROPOSED RESIDENTIAL DEVELOPMENT
AT 139 – 147 ARGYLE STREET,
NKIL 6005, 6035 R.P., 6036 R.P.,
6037 R.P. & 6038 R.P.


TITLE :
PART ELEVATION, PLAN & SECTION OF
ALUM. CLADDING
FOR W4/T3A (19/F-20/F)

DATE : 12-MAY-20 | SCALE : 1:40

DRAWN BY : LHR | CHECKED BY : DW

美特鋁質有限公司
MIDI ALUMINIUM FABRICATOR LTD.
Units 6-8, Sunray Industrial Centre, 1/F
610 Cha Kwo Ling Road, Kowloon
Tel:23489211-4 Fax:(852)27727666

DWG NO. : J852-SD-ACA-4041 | REV. : A

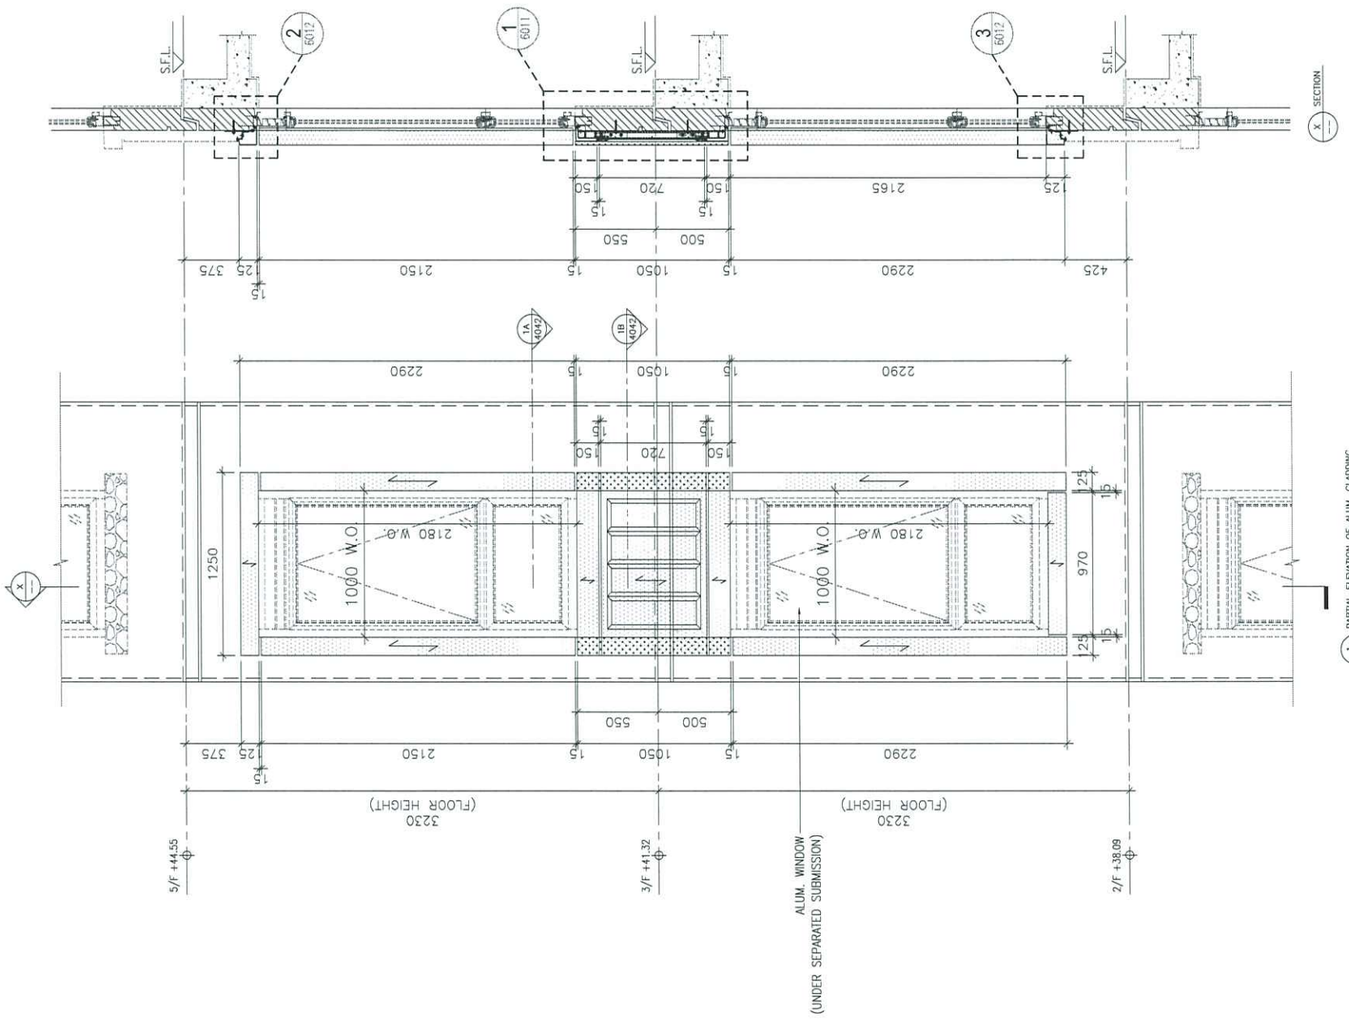

B.D. REF :

CLIENT :

ARCHITECT :

AGC DESIGN LTD
architecture urban design interior

MAIN CONTRACTOR :

Gammon

STRUCTURAL ENGINEER :

ARUP

FACADE CONSULTANT:

MEINHARDT

NOTE :

1. ALL DIMENSIONS ARE IN mm.
2. ALL ELEVATIONS ARE VIEWED FROM OUTSIDE.
3. ALL DIMENSIONS TO BE VERIFIED ON SITE BEFORE FABRICATION.

LEGEND :

- X1 / X001 — DETAIL MARK NO. / REFER SHEET NO.
1. F.F.L. -- FINISHED FLOOR LEVEL
2. S.F.L. -- STRUCTURAL FLOOR LEVEL
3. /R -- REVERSED DETAIL
4. 3.0mm THK. ALUM. CLADDING
5. 5.0mm THK. STIFFENED ALUM. PERFORATED PANEL

NO.	DATE	REVISED	BY
A	24-08-2020	REVISION SUBJECT TO ARCH. COMMENT	MN

JOB NO. : J-852


PROJECT :
PROPOSED RESIDENTIAL DEVELOPMENT AT 139 - 147 ARGYLE STREET, NKIL 6005, 6035 R.P., 6036 R.P., 6037 R.P. & 6038 R.P.

TITLE :
PART ELEVATION, PLAN & SECTION OF ALUM. CLADDING FOR W4/T1A (2/F,3/F,5/F)

DATE : 12-MAY-20	SCALE : 1:40
DRAWN BY : LHR	CHECKED BY : DW

美特鋁質有限公司
MIDI ALUMINIUM FABRICATOR LTD.
Units 6-8, Sunray Industrial Centre, 1/F
610 Cha Kwo Ling Road, Kowloon
Tel:23489211-4 Fax:(852)27727666

DWG NO. : J852-SD-ACA-4042 | REV. : A

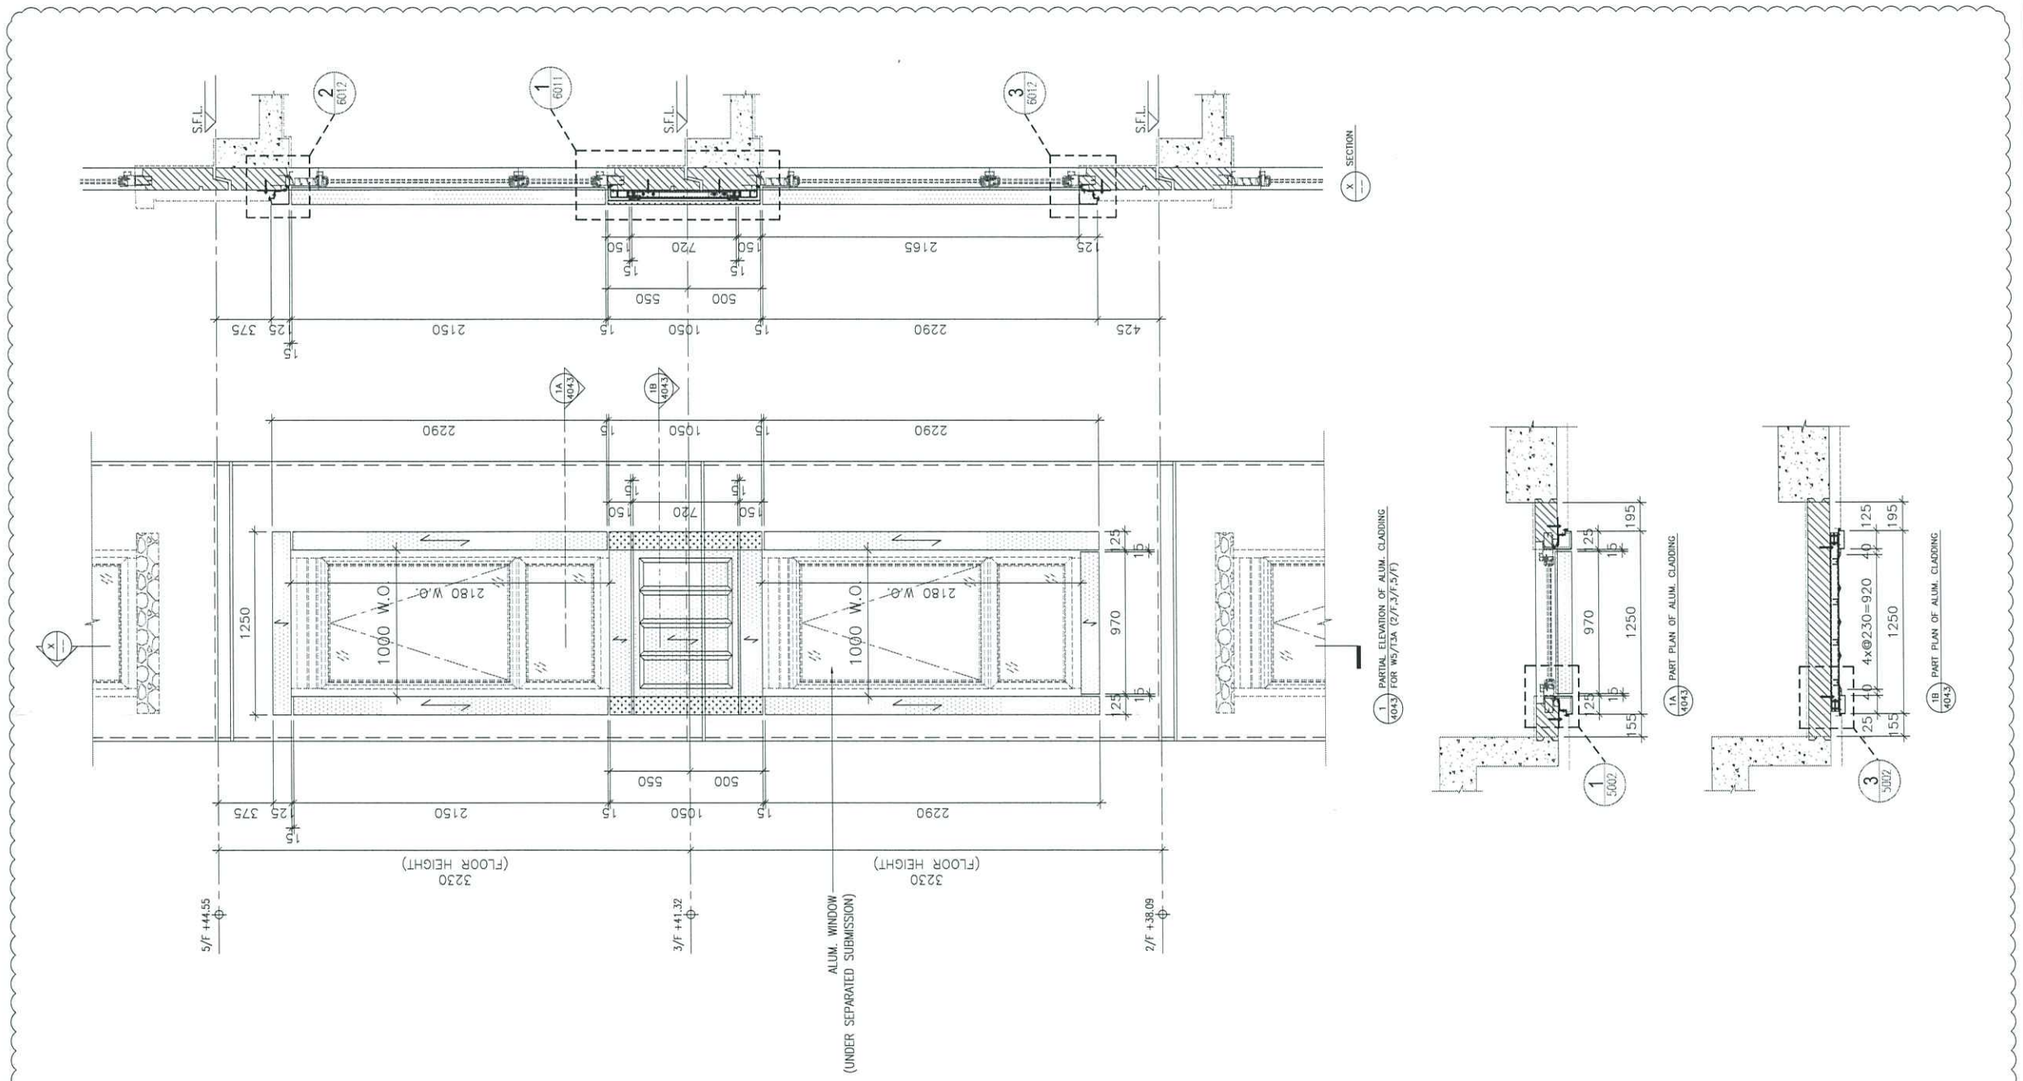

B.D. REF :

CLIENT :

ARCHITECT :

AGC DESIGN LTD

MAIN CONTRACTOR :

Gammon

STRUCTURAL ENGINEER :

ARUP

FACADE CONSULTANT:

MEINHARDT

NOTE :

1. ALL DIMENSIONS ARE IN mm.
2. ALL ELEVATIONS ARE VIEWED FROM OUTSIDE.
3. ALL DIMENSIONS TO BE VERIFIED ON SITE BEFORE FABRICATION.

LEGEND :

- X1 / X001 — DETAIL MARK NO. / REFER SHEET NO.
1. F.F.L. --FINISHED FLOOR LEVEL
2. S.F.L. --STRUCTURAL FLOOR LEVEL
3. /R --REVERSED DETAIL
4. 3.0mm THK. ALUM. CLADDING
5. 5.0mm THK. STIFFENED ALUM. PERFORATED PANEL

NO.	DATE	REVISED	BY
A	24-08-2020	REVISION SUBJECT TO ARCH. COMMENT	MN

JOB NO. : J-852

PROJECT :
PROPOSED RESIDENTIAL DEVELOPMENT
AT 139 - 147 ARGYLE STREET,
NKIL 6005, 6035 R.P., 6036 R.P.,
6037 R.P. & 6038 R.P.


TITLE :
PART ELEVATION, PLAN & SECTION OF
ALUM. CLADDING
FOR W5/T3A (2/F,3/F,5/F)

DATE : 12-MAY-20 | SCALE : 1:40

DRAWN BY : LHR | CHECKED BY : DW

美特鋁質有限公司
MIDI ALUMINIUM FABRICATOR LTD.
Units 6-8, Sunray Industrial Centre, 1/F
610 Cha Kwo Ling Road, Kowloon
Tel:23489211-4 Fax:(852)27727666

DWG NO. : J852-SD-ACA-4043 | REV. : A

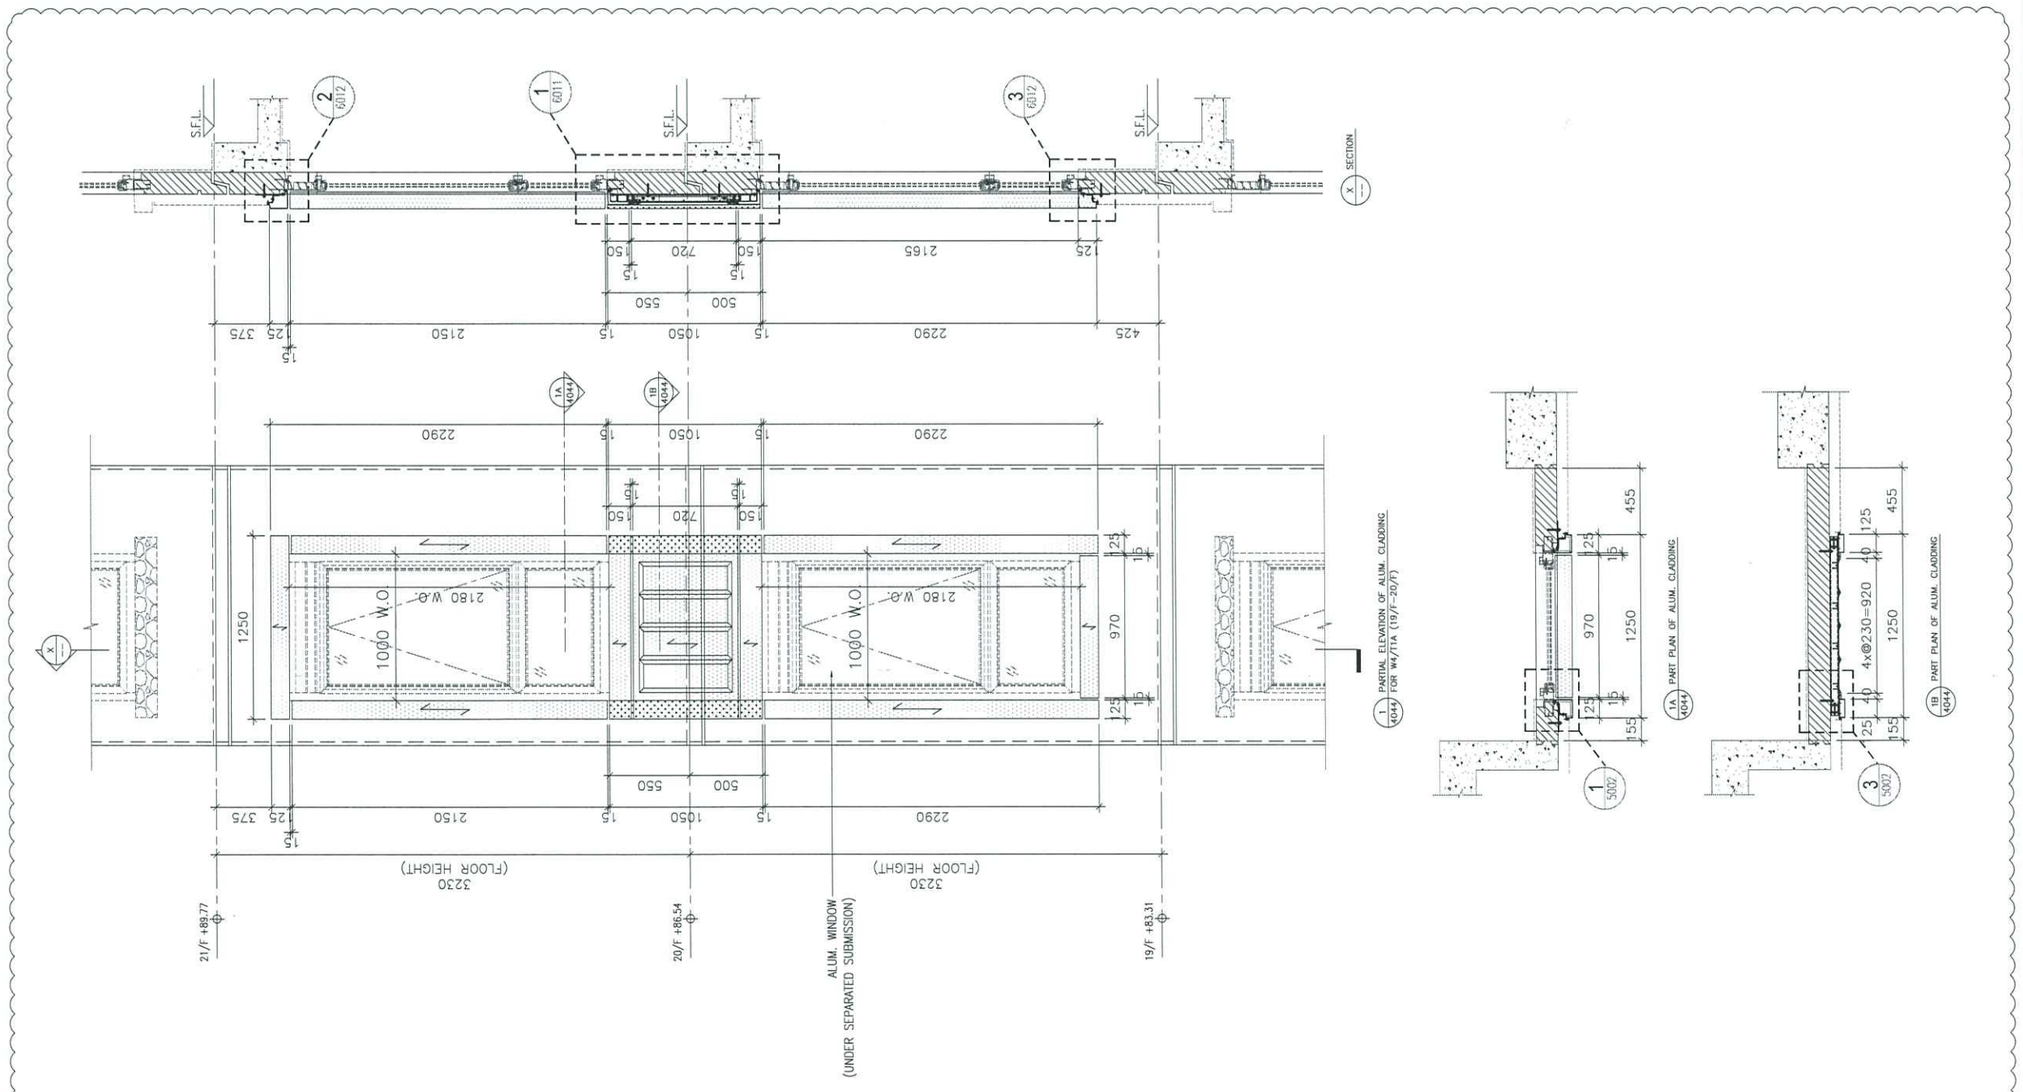

B.D. REF :

CLIENT :

ARCHITECT :

AGC DESIGN LTD

MAIN CONTRACTOR :

Gammon

STRUCTURAL ENGINEER :

ARUP

FACADE CONSULTANT:

MEINHARDT

NOTE :

1. ALL DIMENSIONS ARE IN mm.
2. ALL ELEVATIONS ARE VIEWED FROM OUTSIDE.
3. ALL DIMENSIONS TO BE VERIFIED ON SITE BEFORE FABRICATION.

LEGEND :

X1 / X001 — DETAIL MARK NO. / REFER SHEET NO.

1. F.F.L. --FINISHED FLOOR LEVEL
2. S.F.L. --STRUCTURAL FLOOR LEVEL
3. /R --REVERSED DETAIL
4. 3.0mm THK. ALUM. CLADDING
5. 5.0mm THK. STIFFENED ALUM. PERFORATED PANEL

NO.	DATE	REVISED	BY
A	24-08-2020	REVISION SUBJECT TO ARCH. COMMENT	MN

JOB NO. : J-852

PROJECT :
PROPOSED RESIDENTIAL DEVELOPMENT
AT 139 - 147 ARGYLE STREET,
NKIL 6005, 6035 R.P., 6036 R.P.,
6037 R.P. & 6038 R.P.


TITLE :
PART ELEVATION, PLAN & SECTION OF
ALUM. CLADDING
FOR W4/T1A (19/F-20/F)

DATE : 12-MAY-20 | SCALE : 1:40

DRAWN BY : LHR | CHECKED BY : DW

美特鋁質有限公司
MIDI ALUMINIUM FABRICATOR LTD.
Units 6-8, Sunray Industrial Centre, 1/F
610 Cha Kwo Ling Road, Kowloon
Tel:23489211-4 Fax:(852)27727666

DWG NO. : J852-SD-ACA-4044 | REV. : A

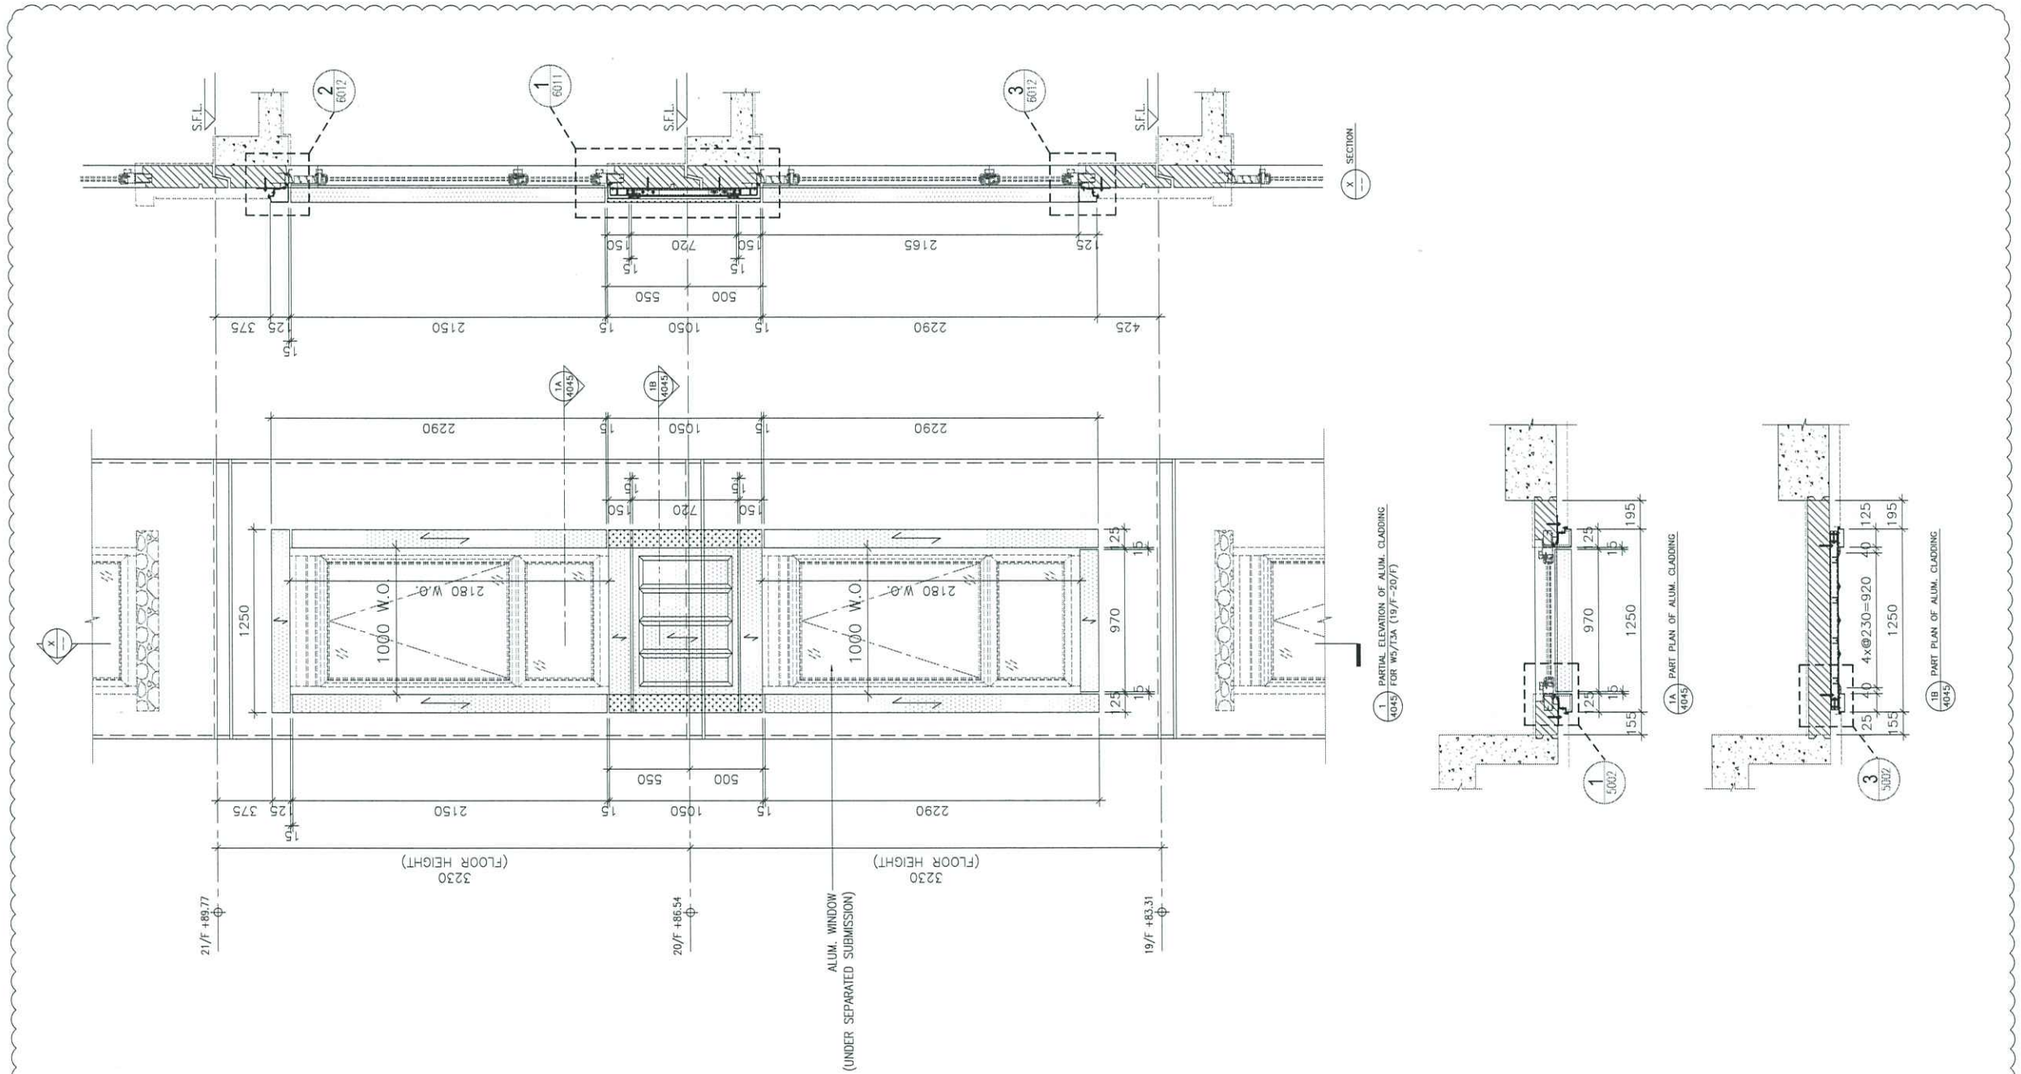

B.D. REF :

CLIENT :

ARCHITECT :

AGC architecture urban design interior DESIGN LTD

1401, 19/F., Sunvic Plaza, 226 King's Road, North Point, Hong Kong
Tel: (852)25197138, Fax: (852)25197133, Email: ag@agcdesign.com.hk

MAIN CONTRACTOR :

Gammon

STRUCTURAL ENGINEER :

ARUP

FACADE CONSULTANT:

MEINHARDT

NOTE :

1. ALL DIMENSIONS ARE IN mm.
2. ALL ELEVATIONS ARE VIEWED FROM OUTSIDE.
3. ALL DIMENSIONS TO BE VERIFIED ON SITE BEFORE FABRICATION.

LEGEND :

- X1 / X001 — DETAIL MARK NO. / REFER SHEET NO.
1. F.F.L. --FINISHED FLOOR LEVEL
2. S.F.L. --STRUCTURAL FLOOR LEVEL
3. /R --REVERSED DETAIL
4. 3.0mm THK. ALUM. CLADDING
5. 5.0mm THK. STIFFENED ALUM. PERFORATED PANEL

NO.	DATE	REVISED	BY
A	24-08-2020	REVISION SUBJECT TO ARCH. COMMENT	MN

JOB NO. : J-852

PROJECT :
PROPOSED RESIDENTIAL DEVELOPMENT
AT 139 - 147 ARGYLE STREET,
NKIL 6005, 6035 R.P., 6036 R.P.,
6037 R.P. & 6038 R.P.


TITLE :
PART ELEVATION, PLAN & SECTION OF
ALUM. CLADDING
FOR W5/T3A (19/F-20/F)

DATE : 12-MAY-20 | SCALE : 1:40

DRAWN BY : LHR | CHECKED BY : DW

美特鋁質有限公司
MIDI ALUMINIUM FABRICATOR LTD.
Units 6-8, Sunray Industrial Centre, 1/F
610 Cha Kwo Ling Road, Kowloon
Tel:23489211-4 Fax:(852)27727666

DWG NO. : J852-SD-ACA-4045 | REV. : A

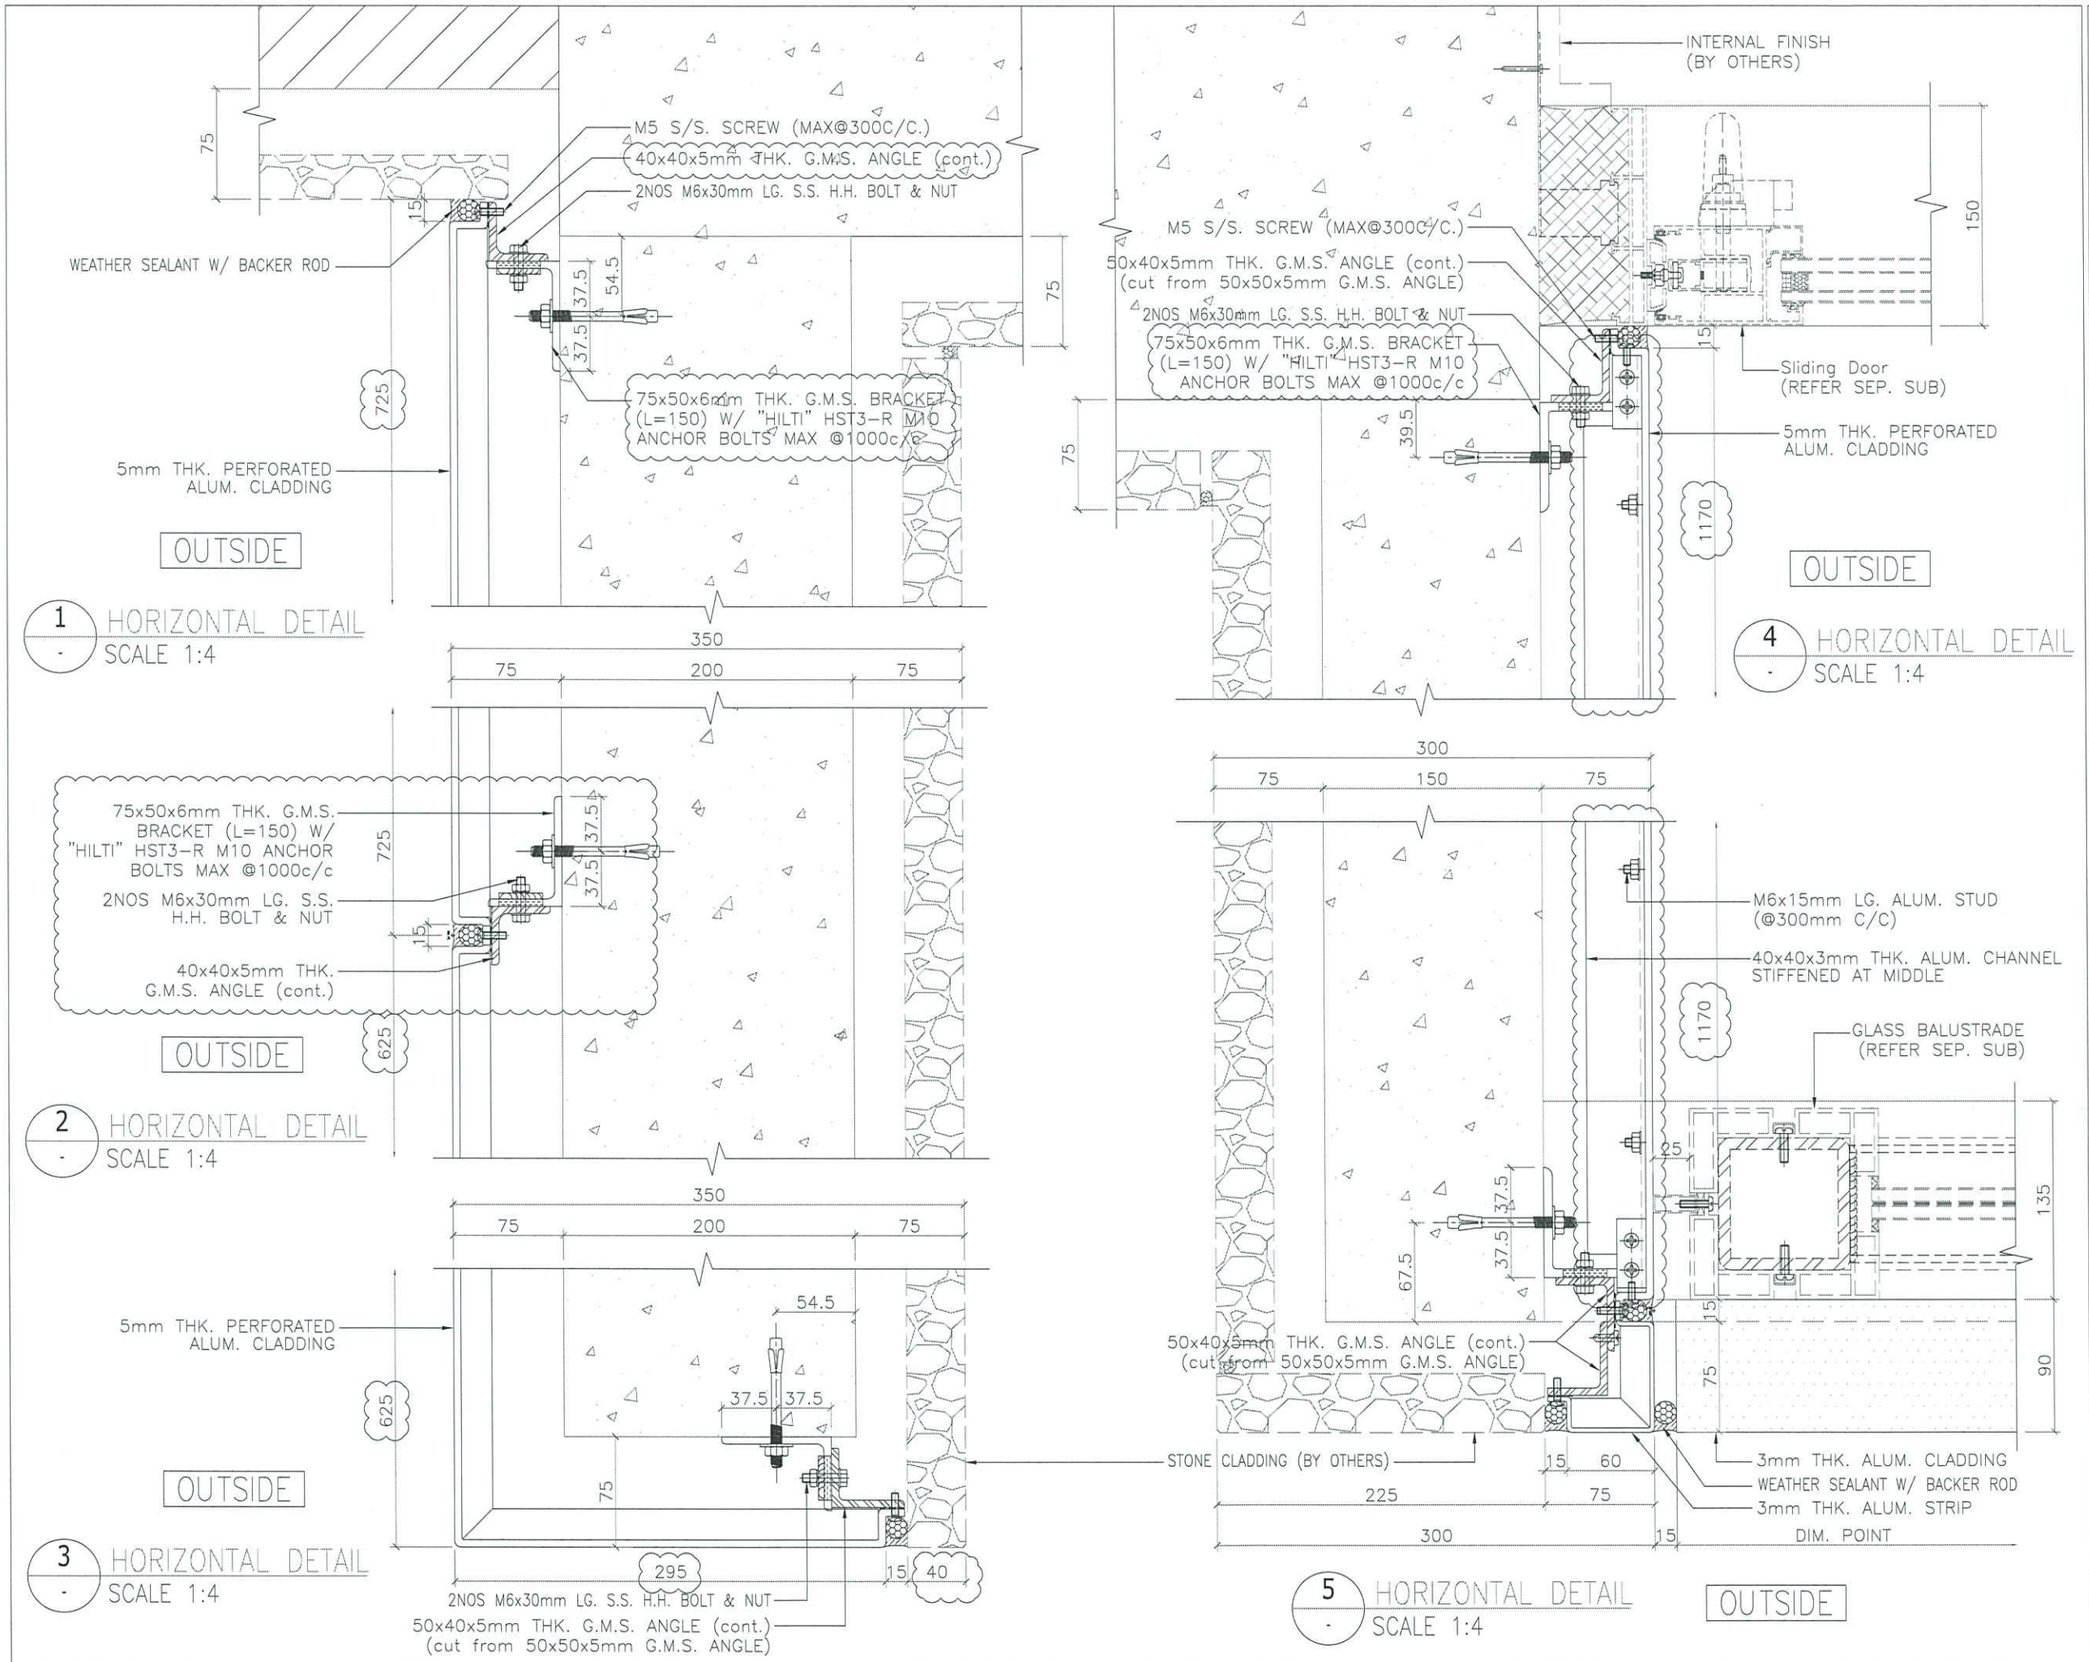

B.D. REF :

CLIENT :

ARCHITECT :
AGC DESIGN LTD

MAIN CONTRACTOR :
Gammon

STRUCTURAL ENGINEER :
ARUP

FACADE CONSULTANT:
MEINHARDT

NOTE :
1. ALL DIMENSIONS ARE IN mm.
2. ALL ELEVATIONS ARE VIEWED FROM OUTSIDE.
3. ALL DIMENSIONS TO BE VERIFIED ON SITE BEFORE FABRICATION.

LEGEND :
X1 / X001 — DETAIL MARK NO. / REFER SHEET NO.
1. F.F.L. --FINISHED FLOOR LEVEL
2. S.F.L. --STRUCTURAL FLOOR LEVEL
3. /R --REVERSED DETAIL

NO.	DATE	REVISED	BY
A	24-08-2020	REVISION SUBJECT TO ARCH. COMMENT	MN

JOB NO. : J-852

PROJECT :
PROPOSED RESIDENTIAL DEVELOPMENT AT 139 - 147 ARGYLE STREET, NKIL 6005, 6035 R.P., 6036 R.P., 6037 R.P. & 6038 R.P.


TITLE :
HORIZONTAL DETAIL FOR ALUM. & ACOUSTIC CLADDING

DATE : 20-MAY-20 | SCALE : 1:4

DRAWN BY : LHR | CHECKED BY : DW


美特鋁質有限公司
MIDI ALUMINIUM FABRICATOR LTD.
Units 6-8, Sunray Industrial Centre, 1/F
610 Cha Kwo Ling Road, Kowloon
Tel:23489211-4 Fax:(852)27727666

DWG NO. : J852-SD-ACA-5001 | REV. : A

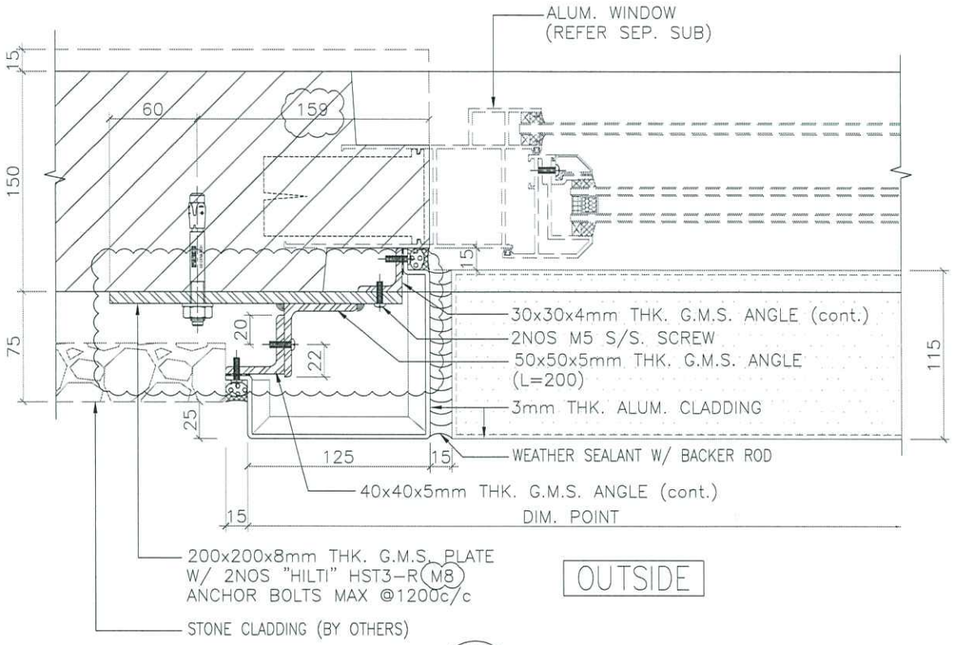


1 / - HORIZONTAL DETAIL
SCALE 1:4


50x50x5mm THK. G.M.S. ANGLE (L=200)

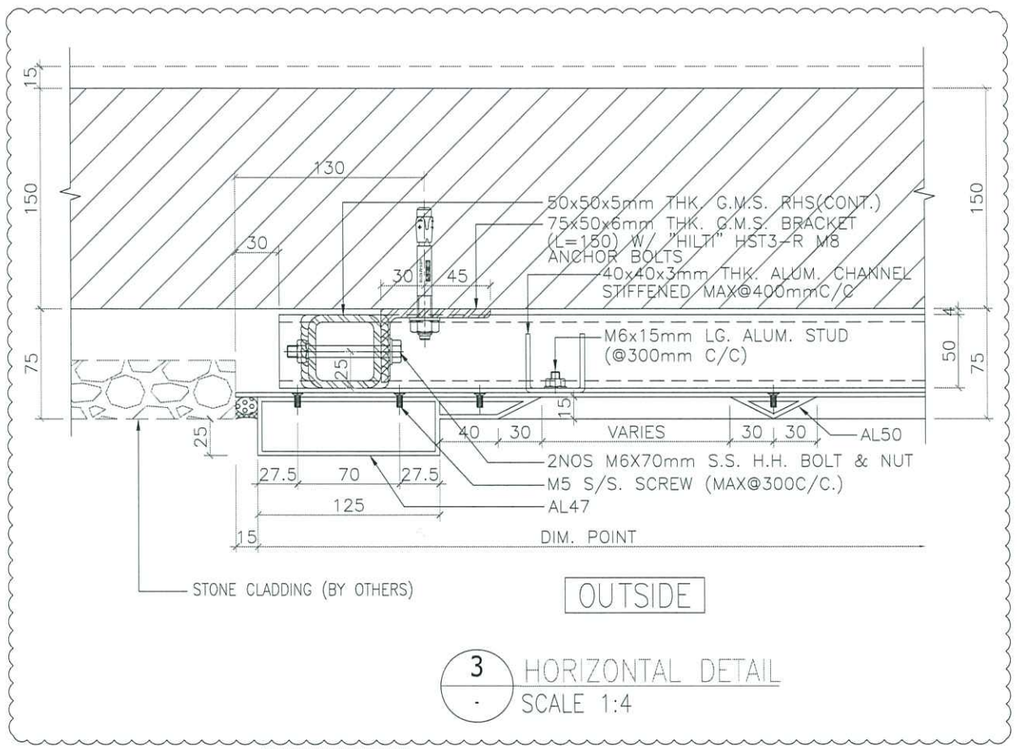

3 / - HORIZONTAL DETAIL
SCALE 1:4

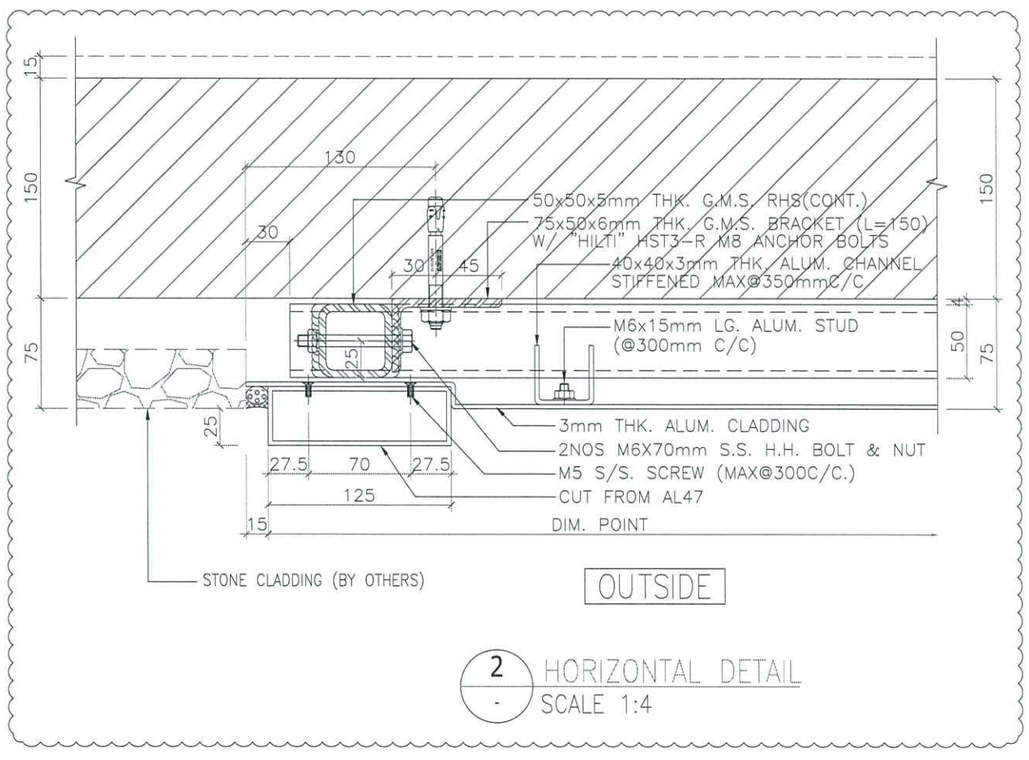

2 / - HORIZONTAL DETAIL
SCALE 1:4

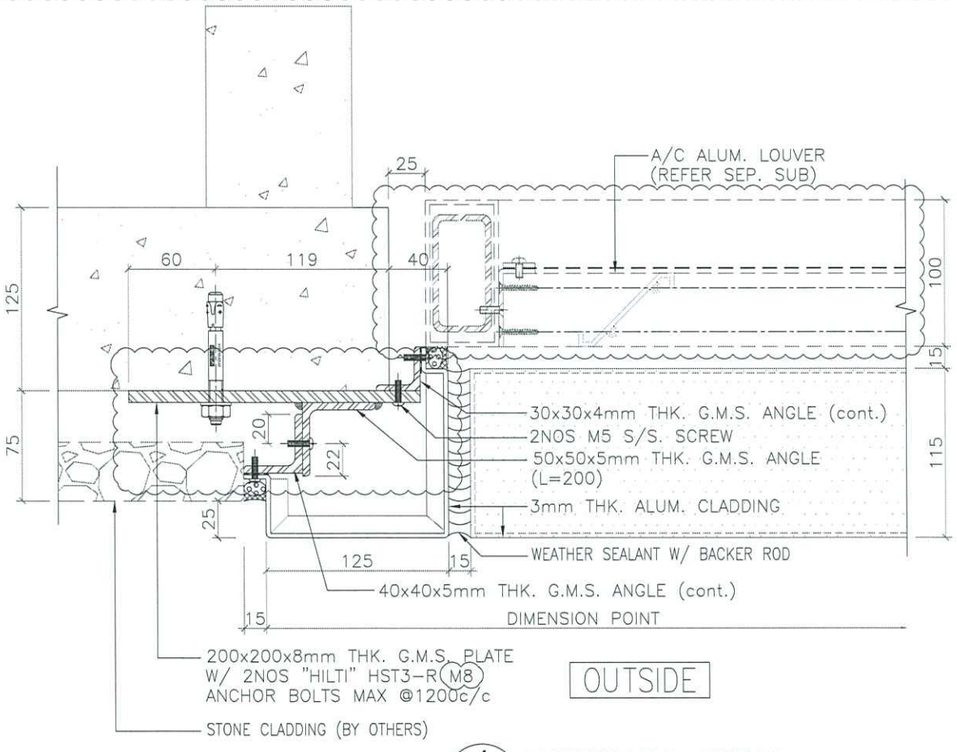

4 / - HORIZONTAL DETAIL
SCALE 1:4

B.D. REF :

CLIENT :

ARCHITECT :
AGC DESIGN LTD

MAIN CONTRACTOR :
Gammon

STRUCTURAL ENGINEER :
ARUP

FACADE CONSULTANT:
MEINHARDT

NOTE :
1. ALL DIMENSIONS ARE IN mm.
2. ALL ELEVATIONS ARE VIEWED FROM OUTSIDE.
3. ALL DIMENSIONS TO BE VERIFIED ON SITE BEFORE FABRICATION.

LEGEND :
X1 — DETAIL MARK NO.
X001 — REFER SHEET NO.

1. F.F.L. --FINISHED FLOOR LEVEL
2. S.F.L. --STRUCTURAL FLOOR LEVEL
3. /R --REVERSED DETAIL

NO.	DATE	REVISED	BY
A	24-08-2020	REVISION SUBJECT TO ARCH. COMMENT	MN

JOB NO. : J-852


PROJECT :
PROPOSED RESIDENTIAL DEVELOPMENT
AT 139 - 147 ARGYLE STREET,
NKIL 6005, 6035 R.P., 6036 R.P.,
6037 R.P. & 6038 R.P.

TITLE :
HORIZONTAL DETAIL FOR
ALUM. & ACOUSTIC CLADDING


DATE : 20-MAY-20	SCALE : 1:4
DRAWN BY : LHR	CHECKED BY : DW

美特鋁質有限公司
MIDI ALUMINIUM FABRICATOR LTD.
Units 6-8, Sunray Industrial Centre, 1/F
610 Cha Kwo Ling Road, Kowloon
Tel:23489211-4 Fax:(852)27727666


DWG NO. : J852-SD-ACA-5002 | REV. : A

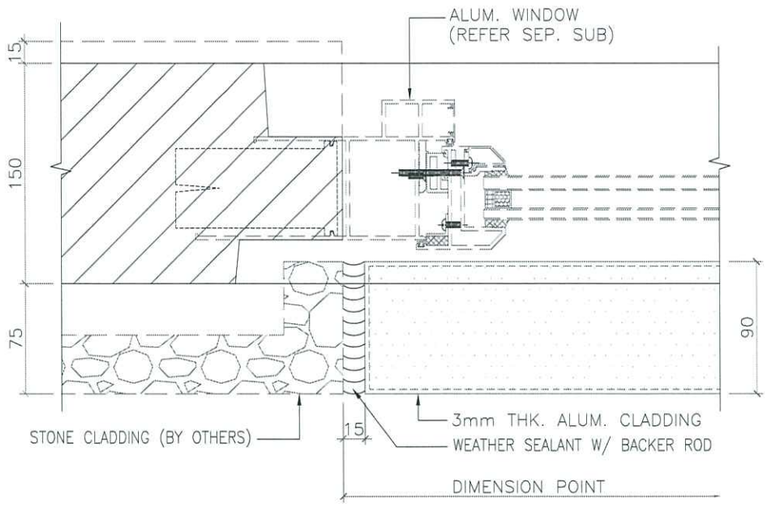


1 / - HORIZONTAL DETAIL SCALE 1:4 OUTSIDE

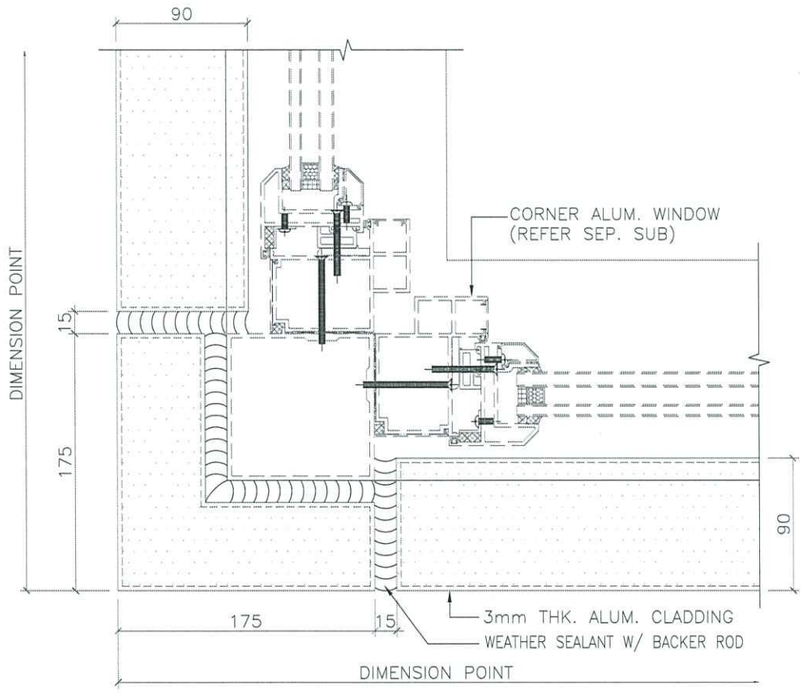

2 / - HORIZONTAL DETAIL SCALE 1:4 OUTSIDE

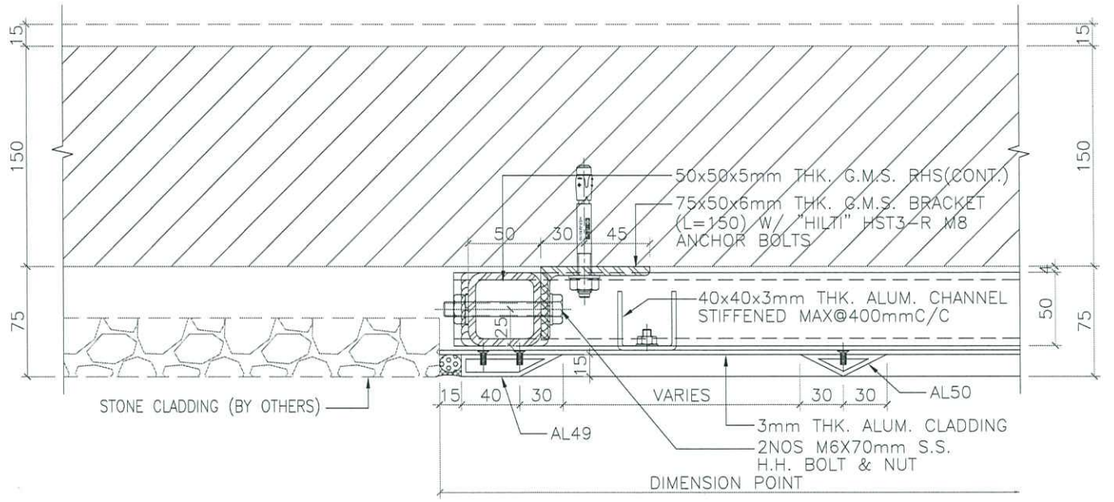

3 / - HORIZONTAL DETAIL SCALE 1:4 OUTSIDE

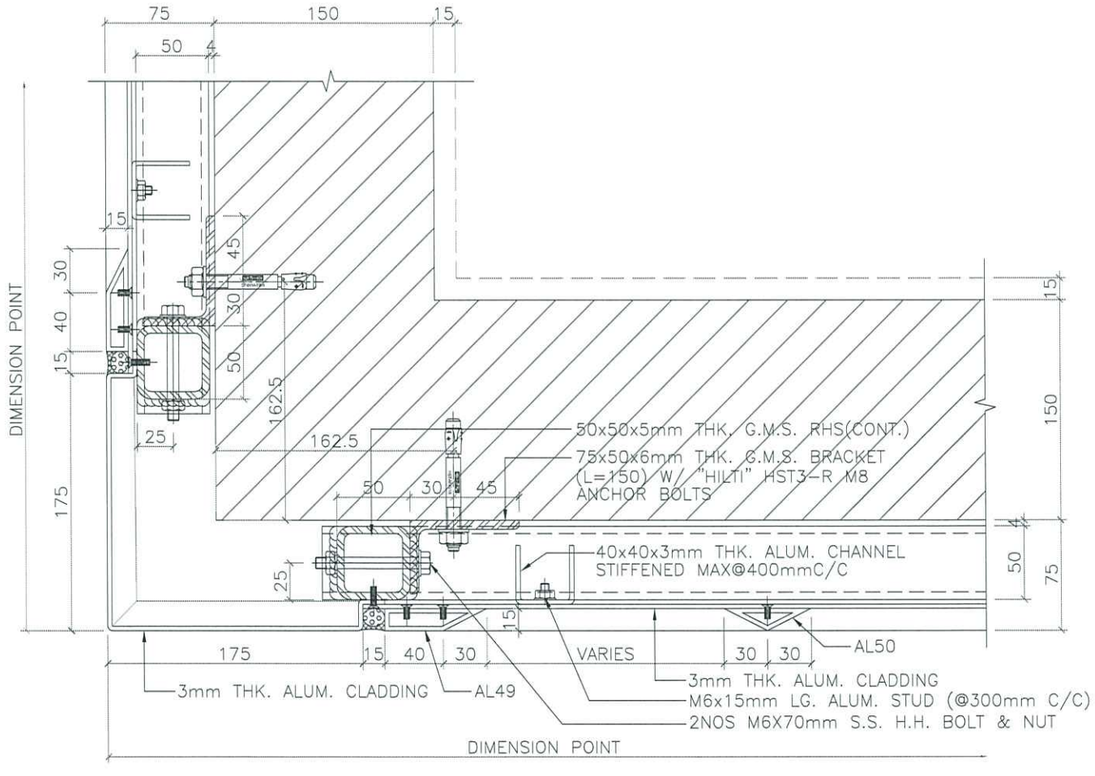

4 / - HORIZONTAL DETAIL SCALE 1:4 OUTSIDE

B.D. REF :

CLIENT :

ARCHITECT :
AGC DESIGN LTD

architecture urban design interior
16/F., L&T. Domain Plaza, 225 King's Road, North Point, Hong Kong.
Tel. (852)25197138, Fax: (852)25197135, Email: agc@agcdesign.com.hk

MAIN CONTRACTOR :
Gammon

STRUCTURAL ENGINEER :
ARUP

FACADE CONSULTANT:
MEINHARDT

NOTE :
1. ALL DIMENSIONS ARE IN mm.
2. ALL ELEVATIONS ARE VIEWED FROM OUTSIDE.
3. ALL DIMENSIONS TO BE VERIFIED ON SITE BEFORE FABRICATION.

LEGEND :
X1 / X001 — DETAIL MARK NO. / REFER SHEET NO.
1. F.F.L. -- FINISHED FLOOR LEVEL
2. S.F.L. -- STRUCTURAL FLOOR LEVEL
3. (/R) -- REVERSED DETAIL

NO.	DATE	REVISED	BY

JOB NO. : J-852


PROJECT :
PROPOSED RESIDENTIAL DEVELOPMENT
AT 139 - 147 ARGYLE STREET,
NKIL 6005, 6035 R.P., 6036 R.P.,
6037 R.P. & 6038 R.P.

TITLE :
HORIZONTAL DETAIL FOR
ALUM. & ACOUSTIC CLADDING

DATE : 20-MAY-20	SCALE : 1:4
DRAWN BY : LHR	CHECKED BY : DW


美特鋁質有限公司
MIDI ALUMINIUM FABRICATOR LTD.
Units 6-8, Sunray Industrial Centre, 1/F
610 Cha Kwo Ling Road, Kowloon
Tel:23489211-4 Fax:(852)27727666

DWG NO. : J852-SD-ACA-5003 | REV. : -

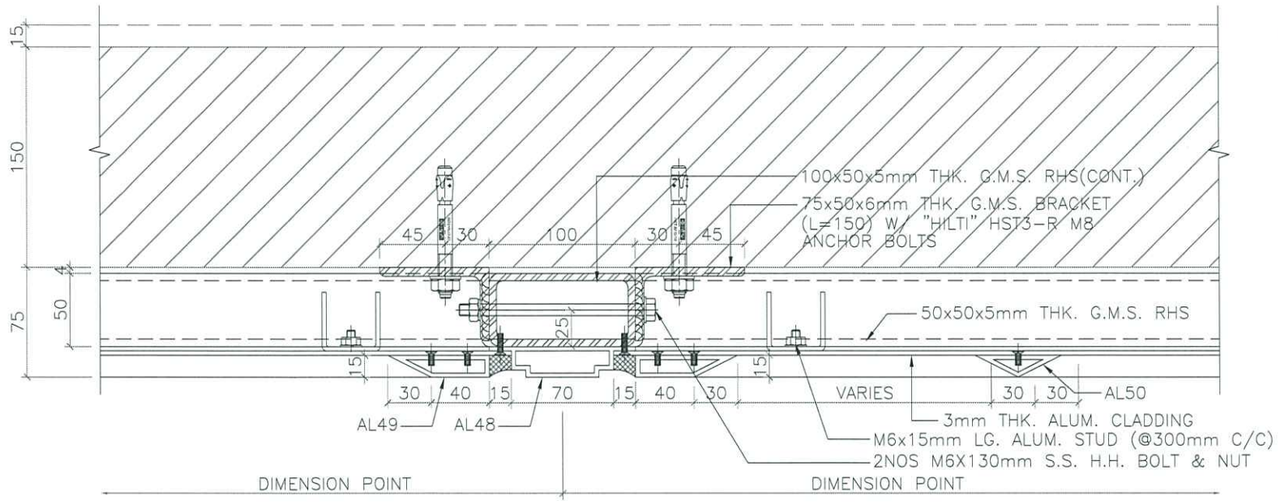

OUTSIDE

1 / - HORIZONTAL DETAIL
SCALE 1:4

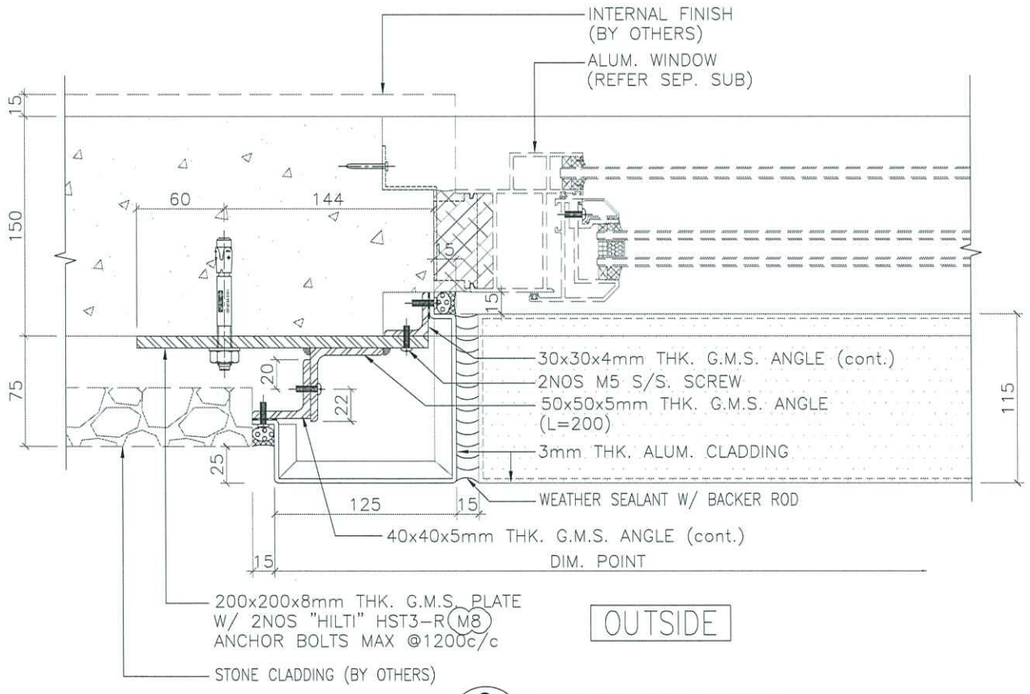

OUTSIDE

2 / - HORIZONTAL DETAIL
SCALE 1:4

B.D. REF :

CLIENT :

ARCHITECT :
AGC DESIGN LTD
architecture urban design interior
1801, 18/F., Dynasty Plaza, 255 King's Road, North Point, Hong Kong.
Tel. (852)25197186, Fax (852)25197155, Email: ag@agcdesign.com.hk

MAIN CONTRACTOR :
Gammon

STRUCTURAL ENGINEER :
ARUP

FACADE CONSULTANT:
MEINHARDT

NOTE :
1. ALL DIMENSIONS ARE IN mm.
2. ALL ELEVATIONS ARE VIEWED FROM OUTSIDE.
3. ALL DIMENSIONS TO BE VERIFIED ON SITE BEFORE FABRICATION.

LEGEND :
X1 / X001 — DETAIL MARK NO. / REFER SHEET NO.
1. F.F.L. --FINISHED FLOOR LEVEL
2. S.F.L. --STRUCTURAL FLOOR LEVEL
3. (/R) --REVERSED DETAIL

NO.	DATE	REVISED	BY
A	24-08-2020	REVISION SUBJECT TO ARCH. COMMENT	MN

JOB NO. : J-852

PROJECT :
PROPOSED RESIDENTIAL DEVELOPMENT
AT 139 - 147 ARGYLE STREET,
NKIL 6005, 6035 R.P., 6036 R.P.,
6037 R.P. & 6038 R.P.


TITLE :
HORIZONTAL DETAIL FOR
ALUM. & ACOUSTIC CLADDING

DATE : 20-MAY-20 | SCALE : 1:4

DRAWN BY : LHR | CHECKED BY : DW


美特鋁質有限公司
MIDI ALUMINIUM FABRICATOR LTD.
Units 6-8, Sunray Industrial Centre, 1/F
610 Cha Kwo Ling Road, Kowloon
Tel:23489211-4 Fax:(852)27727666

DWG NO. : J852-SD-ACA-5004 | REV. : A

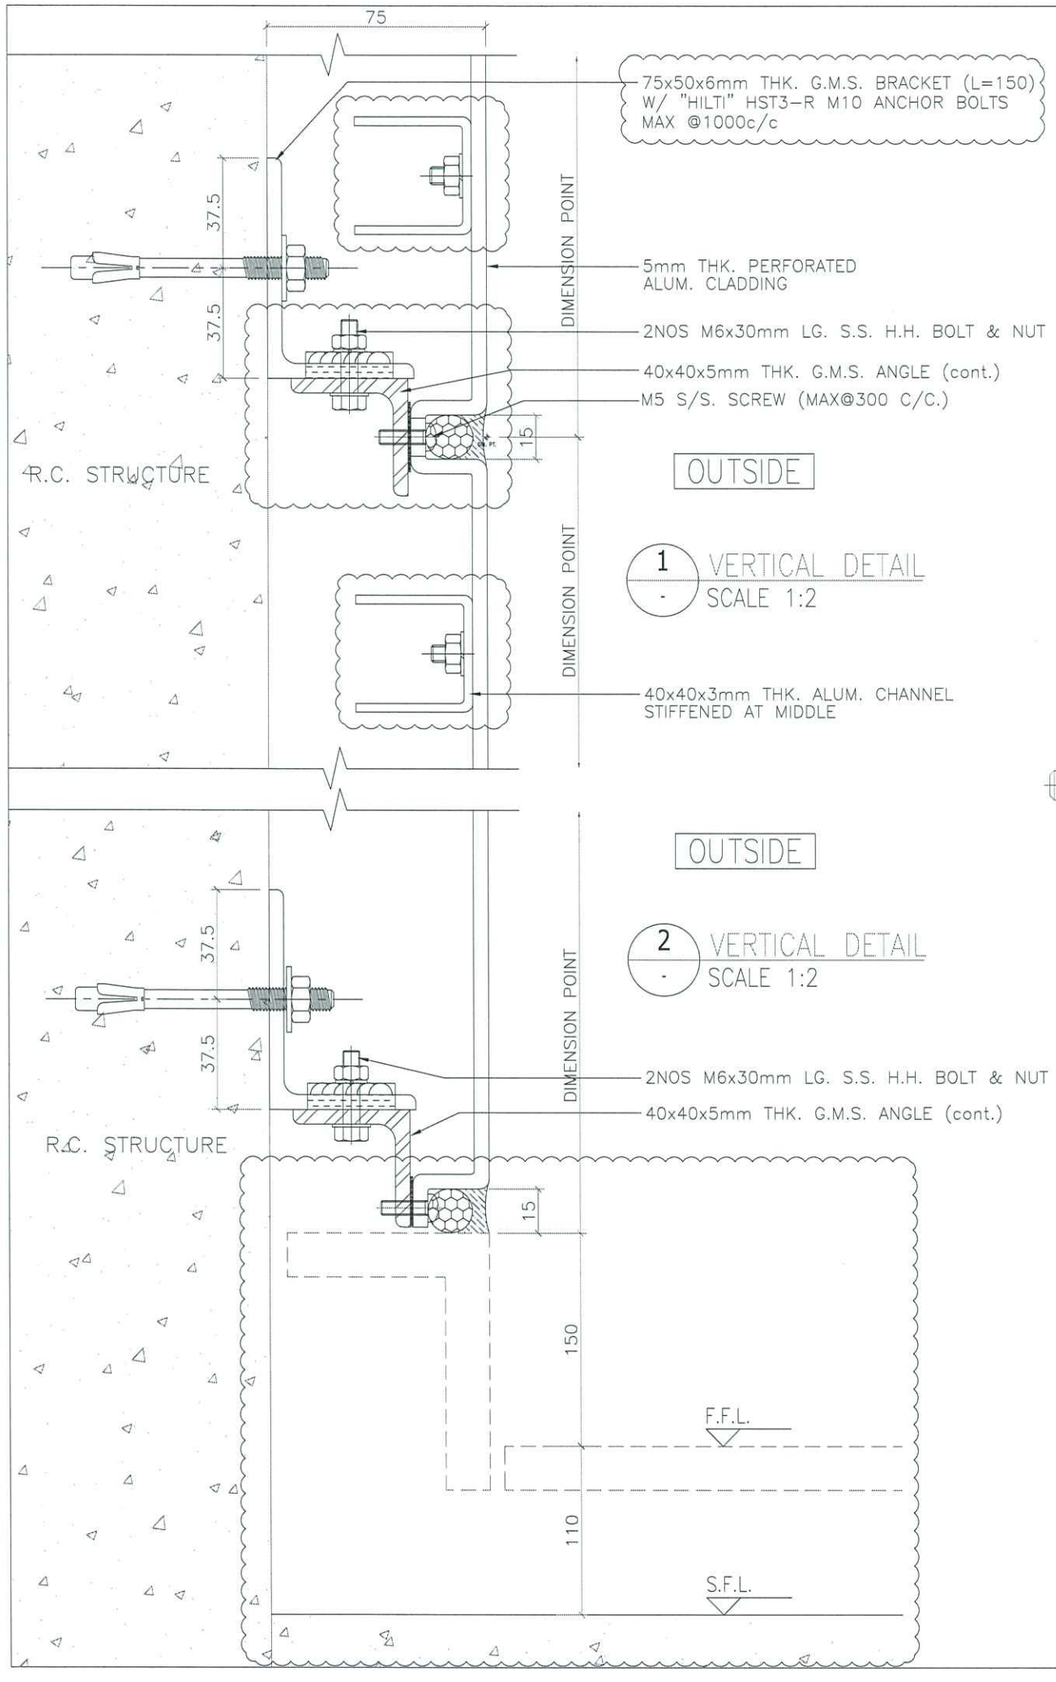

1 / - VERTICAL DETAIL
SCALE 1:2

2 / - VERTICAL DETAIL
SCALE 1:2

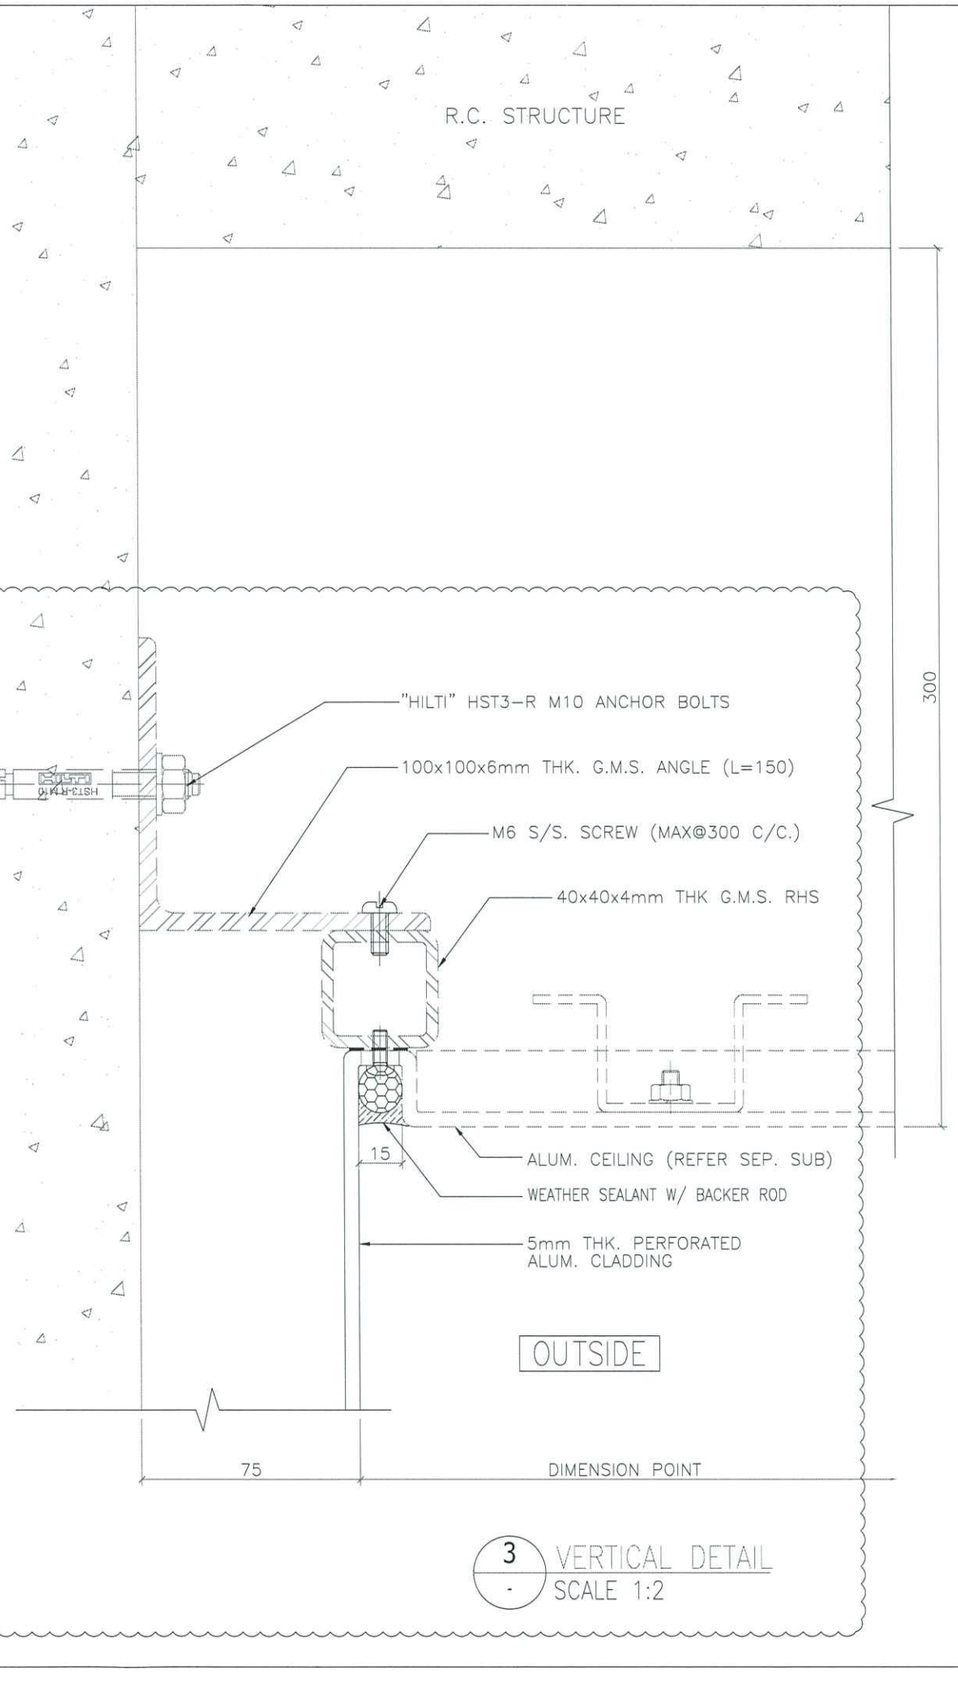

3 / - VERTICAL DETAIL
SCALE 1:2

B.D. REF :

CLIENT :

ARCHITECT :
AGC DESIGN LTD

MAIN CONTRACTOR :
Gammon

STRUCTURAL ENGINEER :
ARUP

FACADE CONSULTANT:
MEINHARDT

NOTE :
1. ALL DIMENSIONS ARE IN mm.
2. ALL ELEVATIONS ARE VIEWED FROM OUTSIDE.
3. ALL DIMENSIONS TO BE VERIFIED ON SITE BEFORE FABRICATION.

LEGEND :
X1 — DETAIL MARK NO.
X001 — REFER SHEET NO.

1. F.F.L. --FINISHED FLOOR LEVEL
2. S.F.L. --STRUCTURAL FLOOR LEVEL
3. /R --REVERSED DETAIL

NO.	DATE	REVISED	BY
A	24-08-2020	REVISION SUBJECT TO ARCH. COMMENT	MN

JOB NO. : J-852

PROJECT :
PROPOSED RESIDENTIAL DEVELOPMENT
AT 139 - 147 ARGYLE STREET,
NKIL 6005, 6035 R.P., 6036 R.P.,
6037 R.P. & 6038 R.P.


TITLE :
VERTICAL DETAIL FOR
ALUM. & ACOUSTIC CLADDING

DATE : 20-MAY-20 | SCALE : 1:2

DRAWN BY : LHR | CHECKED BY : DW

美特鋁質有限公司
MIDI ALUMINIUM FABRICATOR LTD.
Units 6-8, Sunray Industrial Centre, 1/F
610 Cha Kwo Ling Road, Kowloon
Tel:23489211-4 Fax:(852)27727666

DWG NO. : J852-SD-ACA-6001 | REV. : A

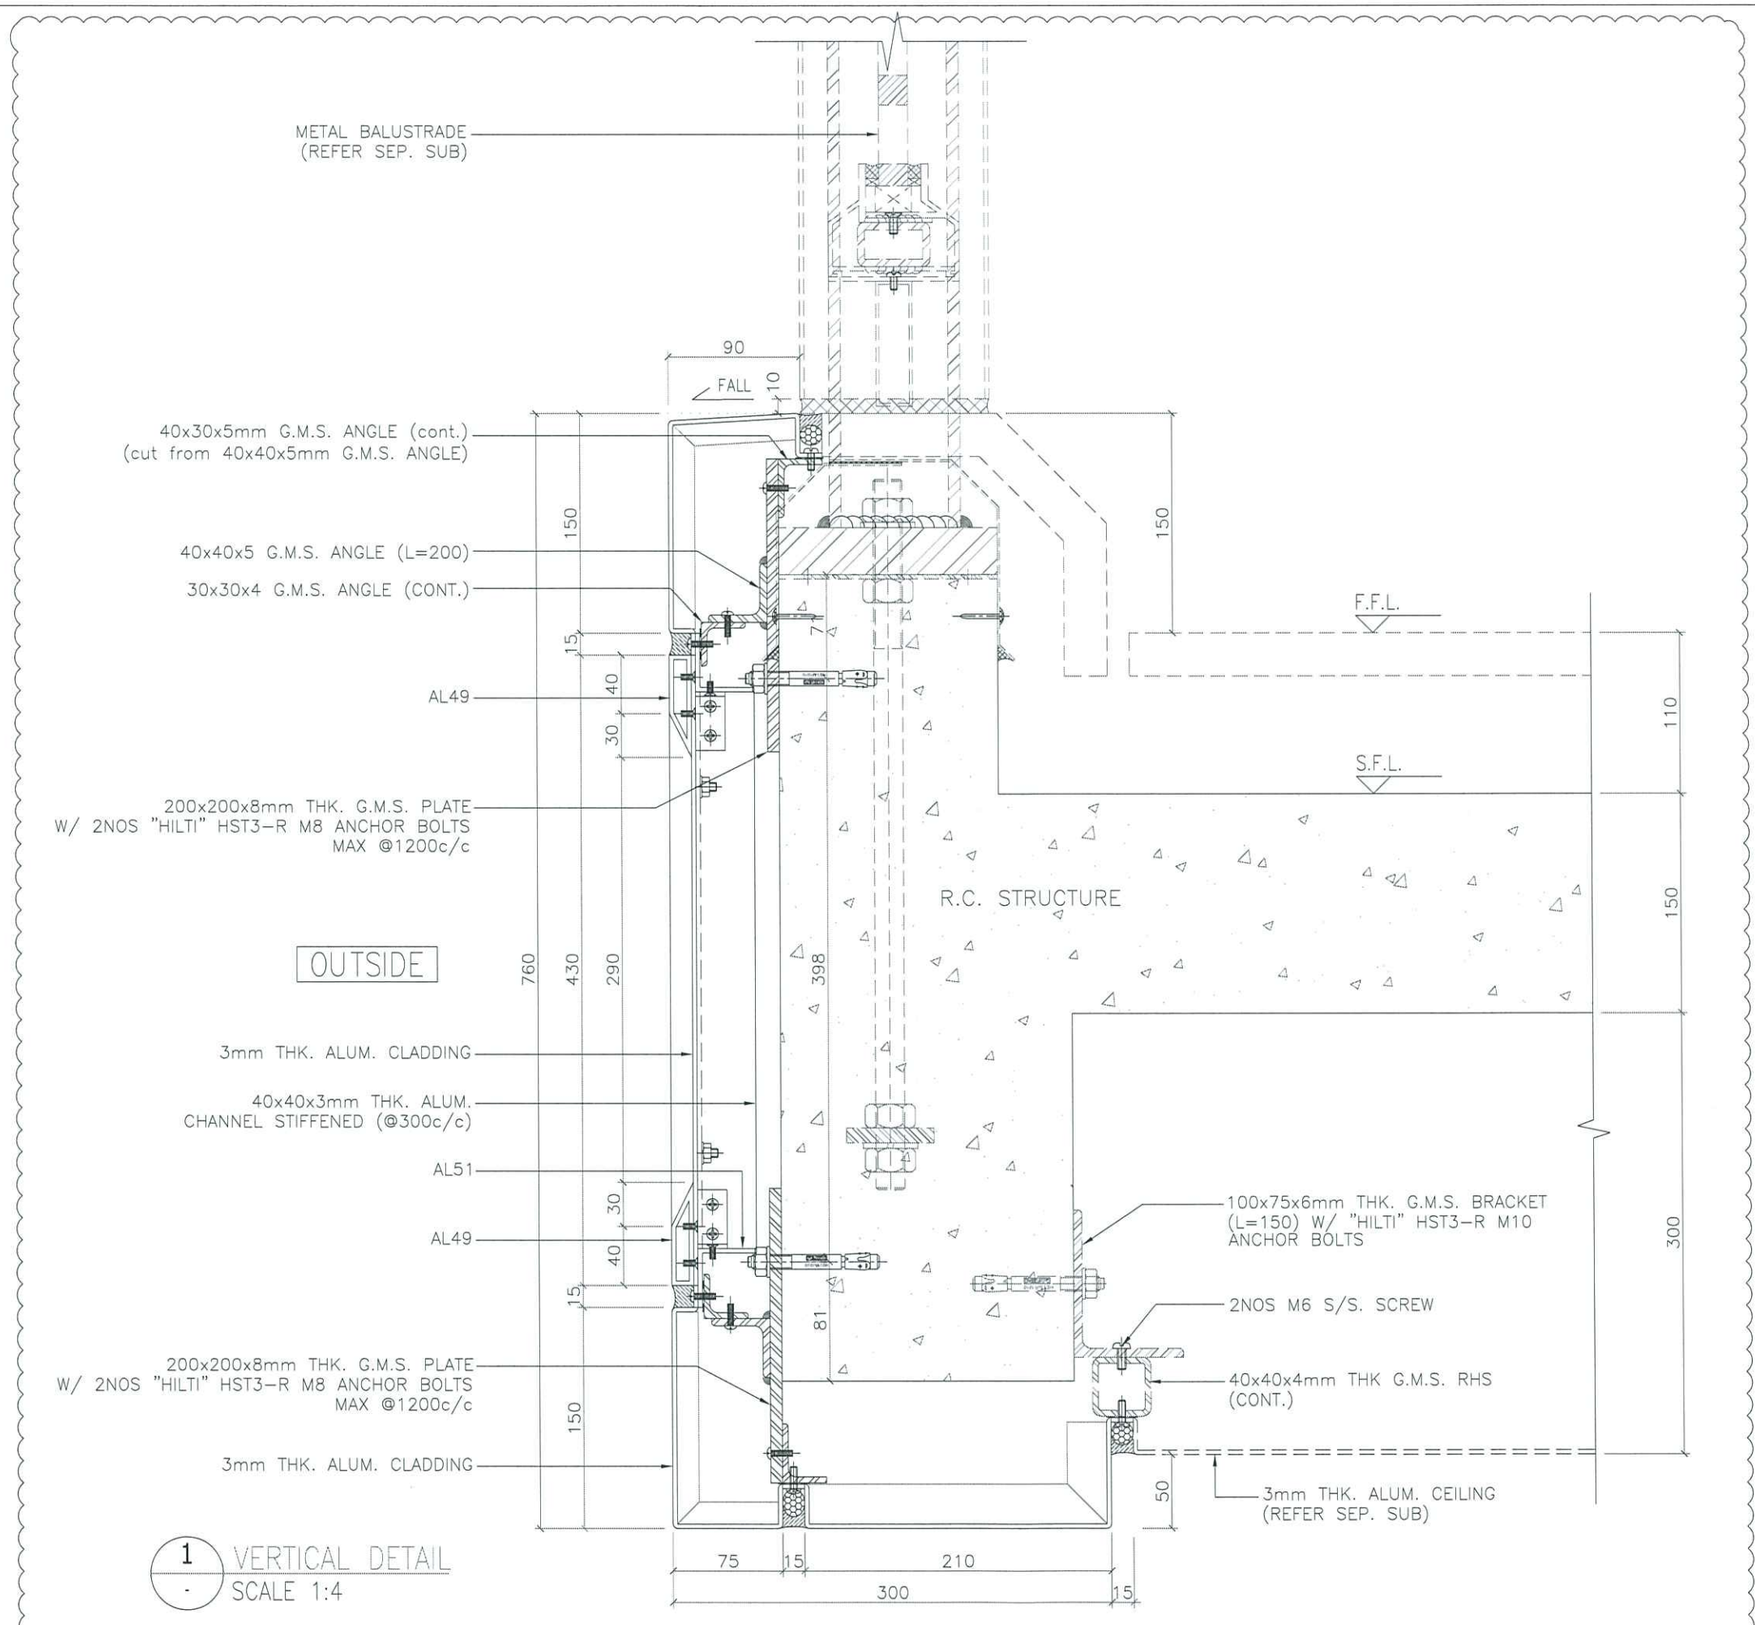

1 / - VERTICAL DETAIL
SCALE 1:4

B.D. REF :

CLIENT :

ARCHITECT :
AGC DESIGN LTD
architecture • urban design • interior
1501, 15/F., Olympic Plaza, 255 King's Road, North Point, Hong Kong
Tel: (852)2121 1138, Fax: (852)2121 1134, Email: agc@agcdesign.com.hk

MAIN CONTRACTOR :
Gammon

STRUCTURAL ENGINEER :
ARUP

FACADE CONSULTANT:
MEINHARDT

NOTE :
1. ALL DIMENSIONS ARE IN mm.
2. ALL ELEVATIONS ARE VIEWED FROM OUTSIDE.
3. ALL DIMENSIONS TO BE VERIFIED ON SITE BEFORE FABRICATION.

LEGEND :
X1 / X001 — DETAIL MARK NO. / REFER SHEET NO.
1. F.F.L. -- FINISHED FLOOR LEVEL
2. S.F.L. -- STRUCTURAL FLOOR LEVEL
3. /R -- REVERSED DETAIL

NO.	DATE	REVISED	BY
A	24-08-2020	REVISION SUBJECT TO ARCH. COMMENT	MN

JOB NO. : J-852

PROJECT :
PROPOSED RESIDENTIAL DEVELOPMENT
AT 139 - 147 ARGYLE STREET,
NKIL 6005, 6035 R.P., 6036 R.P.,
6037 R.P. & 6038 R.P.


TITLE :
VERTICAL DETAIL FOR
ALUM. & ACOUSTIC CLADDING

DATE : 20-MAY-20 | SCALE : 1:4

DRAWN BY : LHR | CHECKED BY : DW

美特鋁質有限公司
MIDI ALUMINIUM FABRICATOR LTD.
Units 6-8, Sunray Industrial Centre, 1/F
610 Cha Kwo Ling Road, Kowloon
Tel:23489211-4 Fax:(852)27727666

DWG NO. : J852-SD-ACA-6002 | REV. : A

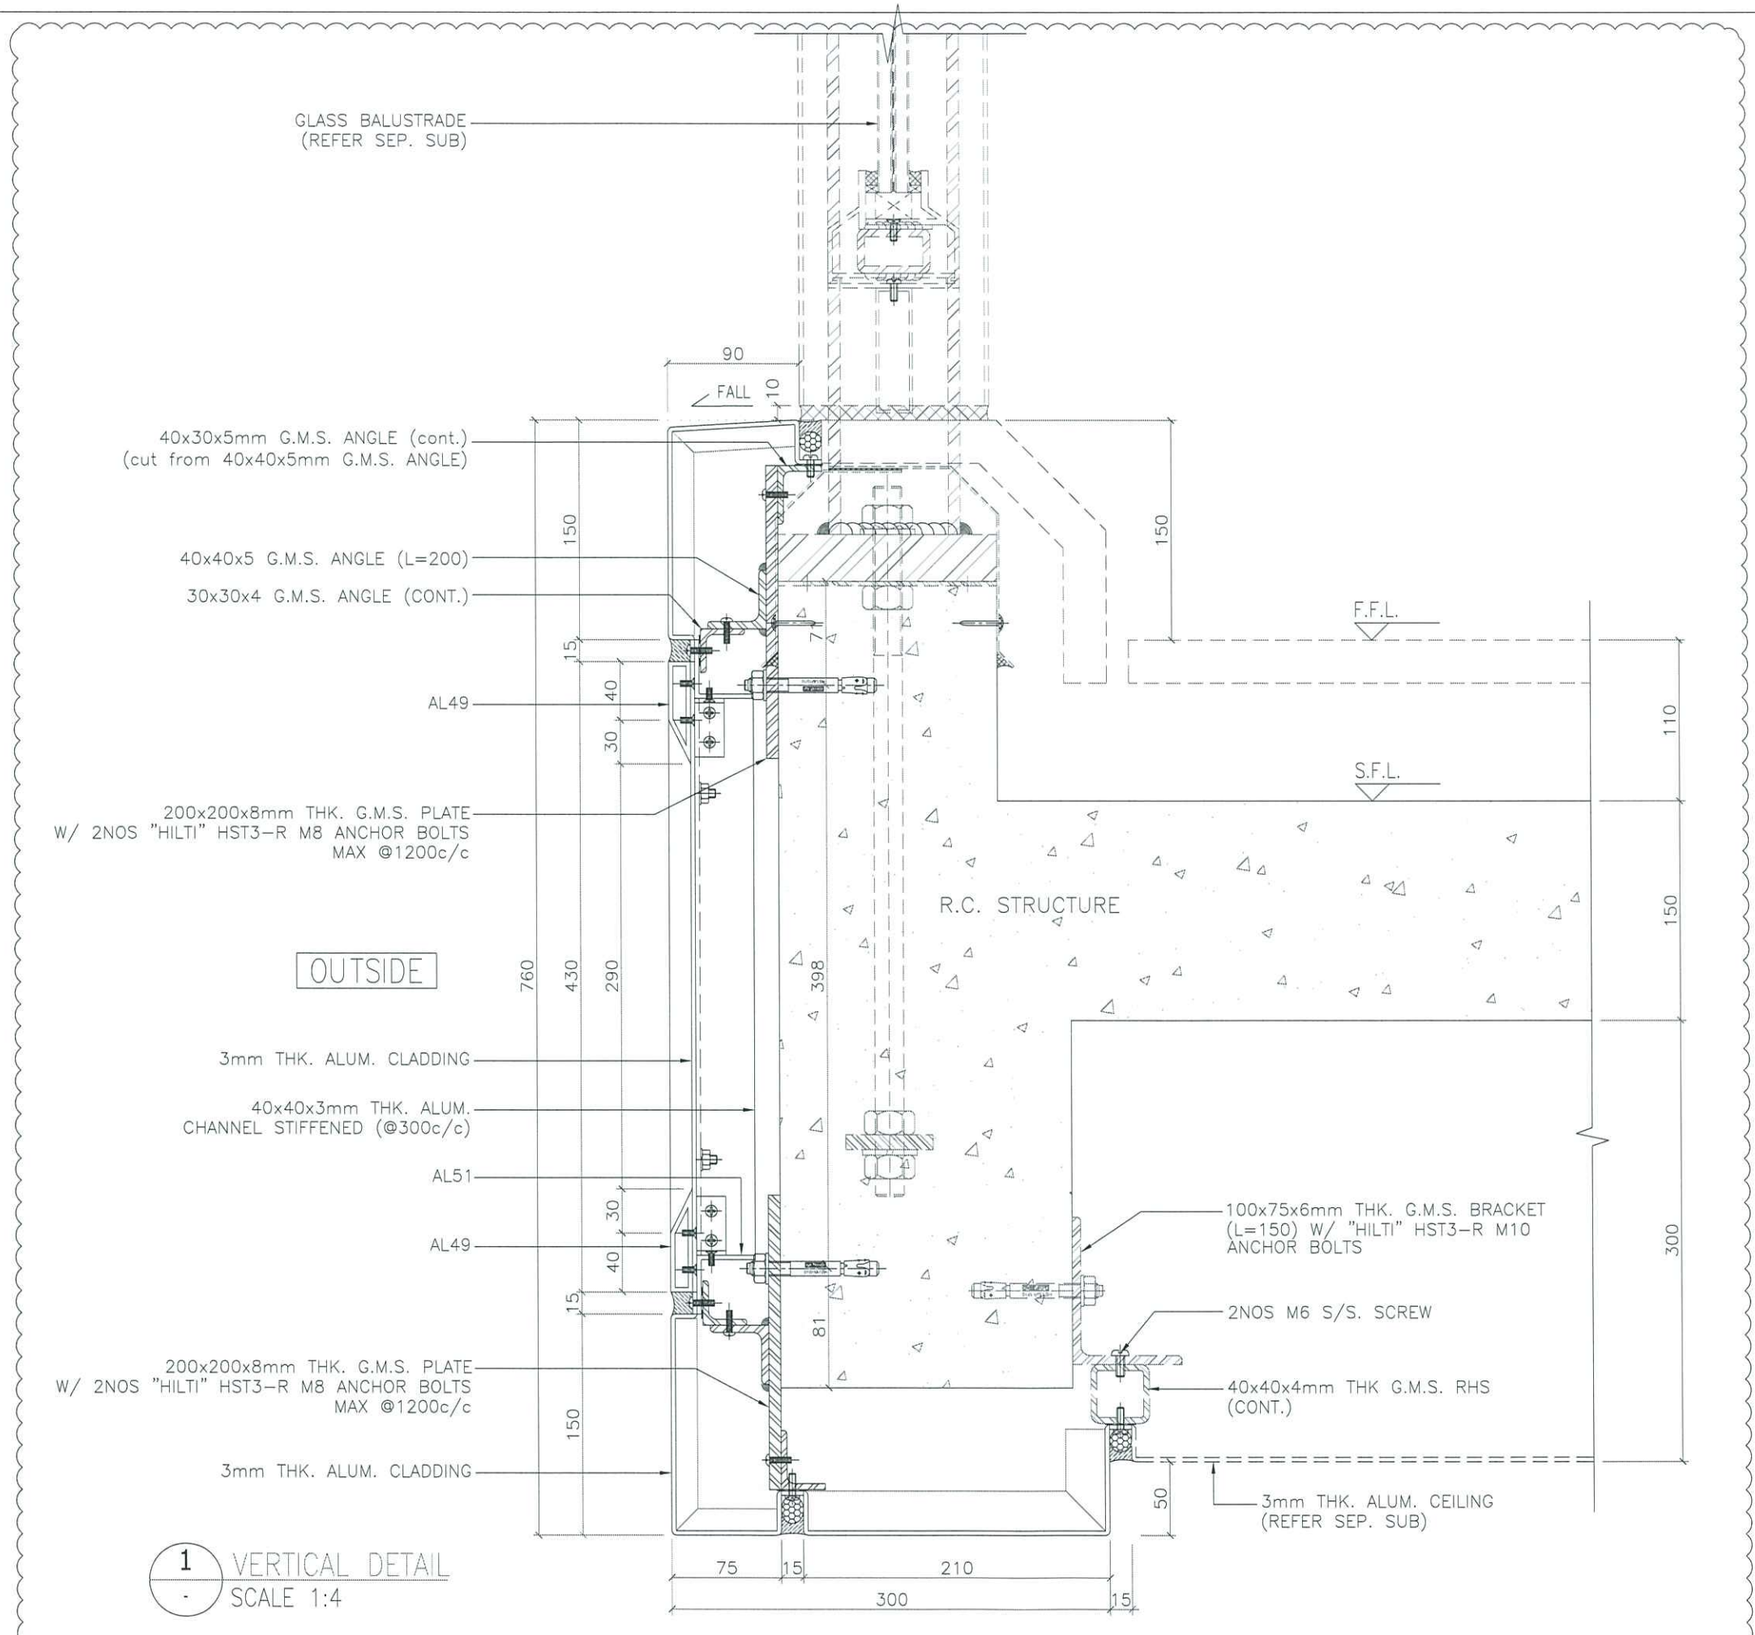

1 / - VERTICAL DETAIL
SCALE 1:4

B.D. REF :

CLIENT :

ARCHITECT :
AGC DESIGN LTD
architecture urban design interior
1801, 18/F, Dynasty Plaza, 255 King's Road, North Point, Hong Kong
Tel: 28922121-38, Fax: 28922121-33, Email: agc@agcdesign.com.hk

MAIN CONTRACTOR :
Gammon

STRUCTURAL ENGINEER :
ARUP

FACADE CONSULTANT:
MEINHARDT

NOTE :
1. ALL DIMENSIONS ARE IN mm.
2. ALL ELEVATIONS ARE VIEWED FROM OUTSIDE.
3. ALL DIMENSIONS TO BE VERIFIED ON SITE BEFORE FABRICATION.

LEGEND :
X1 / X001 — DETAIL MARK NO. / REFER SHEET NO.
1. F.F.L. --FINISHED FLOOR LEVEL
2. S.F.L. --STRUCTURAL FLOOR LEVEL
3. /R --REVERSED DETAIL

NO.	DATE	REVISED	BY
A	24-08-2020	REVISION SUBJECT TO ARCH. COMMENT	MN

JOB NO. : J-852

PROJECT :
PROPOSED RESIDENTIAL DEVELOPMENT
AT 139 - 147 ARGYLE STREET,
NKIL 6005, 6035 R.P., 6036 R.P.,
6037 R.P. & 6038 R.P.


TITLE :
VERTICAL DETAIL FOR
ALUM. & ACOUSTIC CLADDING

DATE : 20-MAY-20 | SCALE : 1:4

DRAWN BY : LHR | CHECKED BY : DW

美特鋁質有限公司
MIDI ALUMINIUM FABRICATOR LTD.
Units 6-8, Sunray Industrial Centre, 1/F
610 Cha Kwo Ling Road, Kowloon
Tel:23489211-4 Fax:(852)27727666

DWG NO. : J852-SD-ACA-6002A | REV. : A

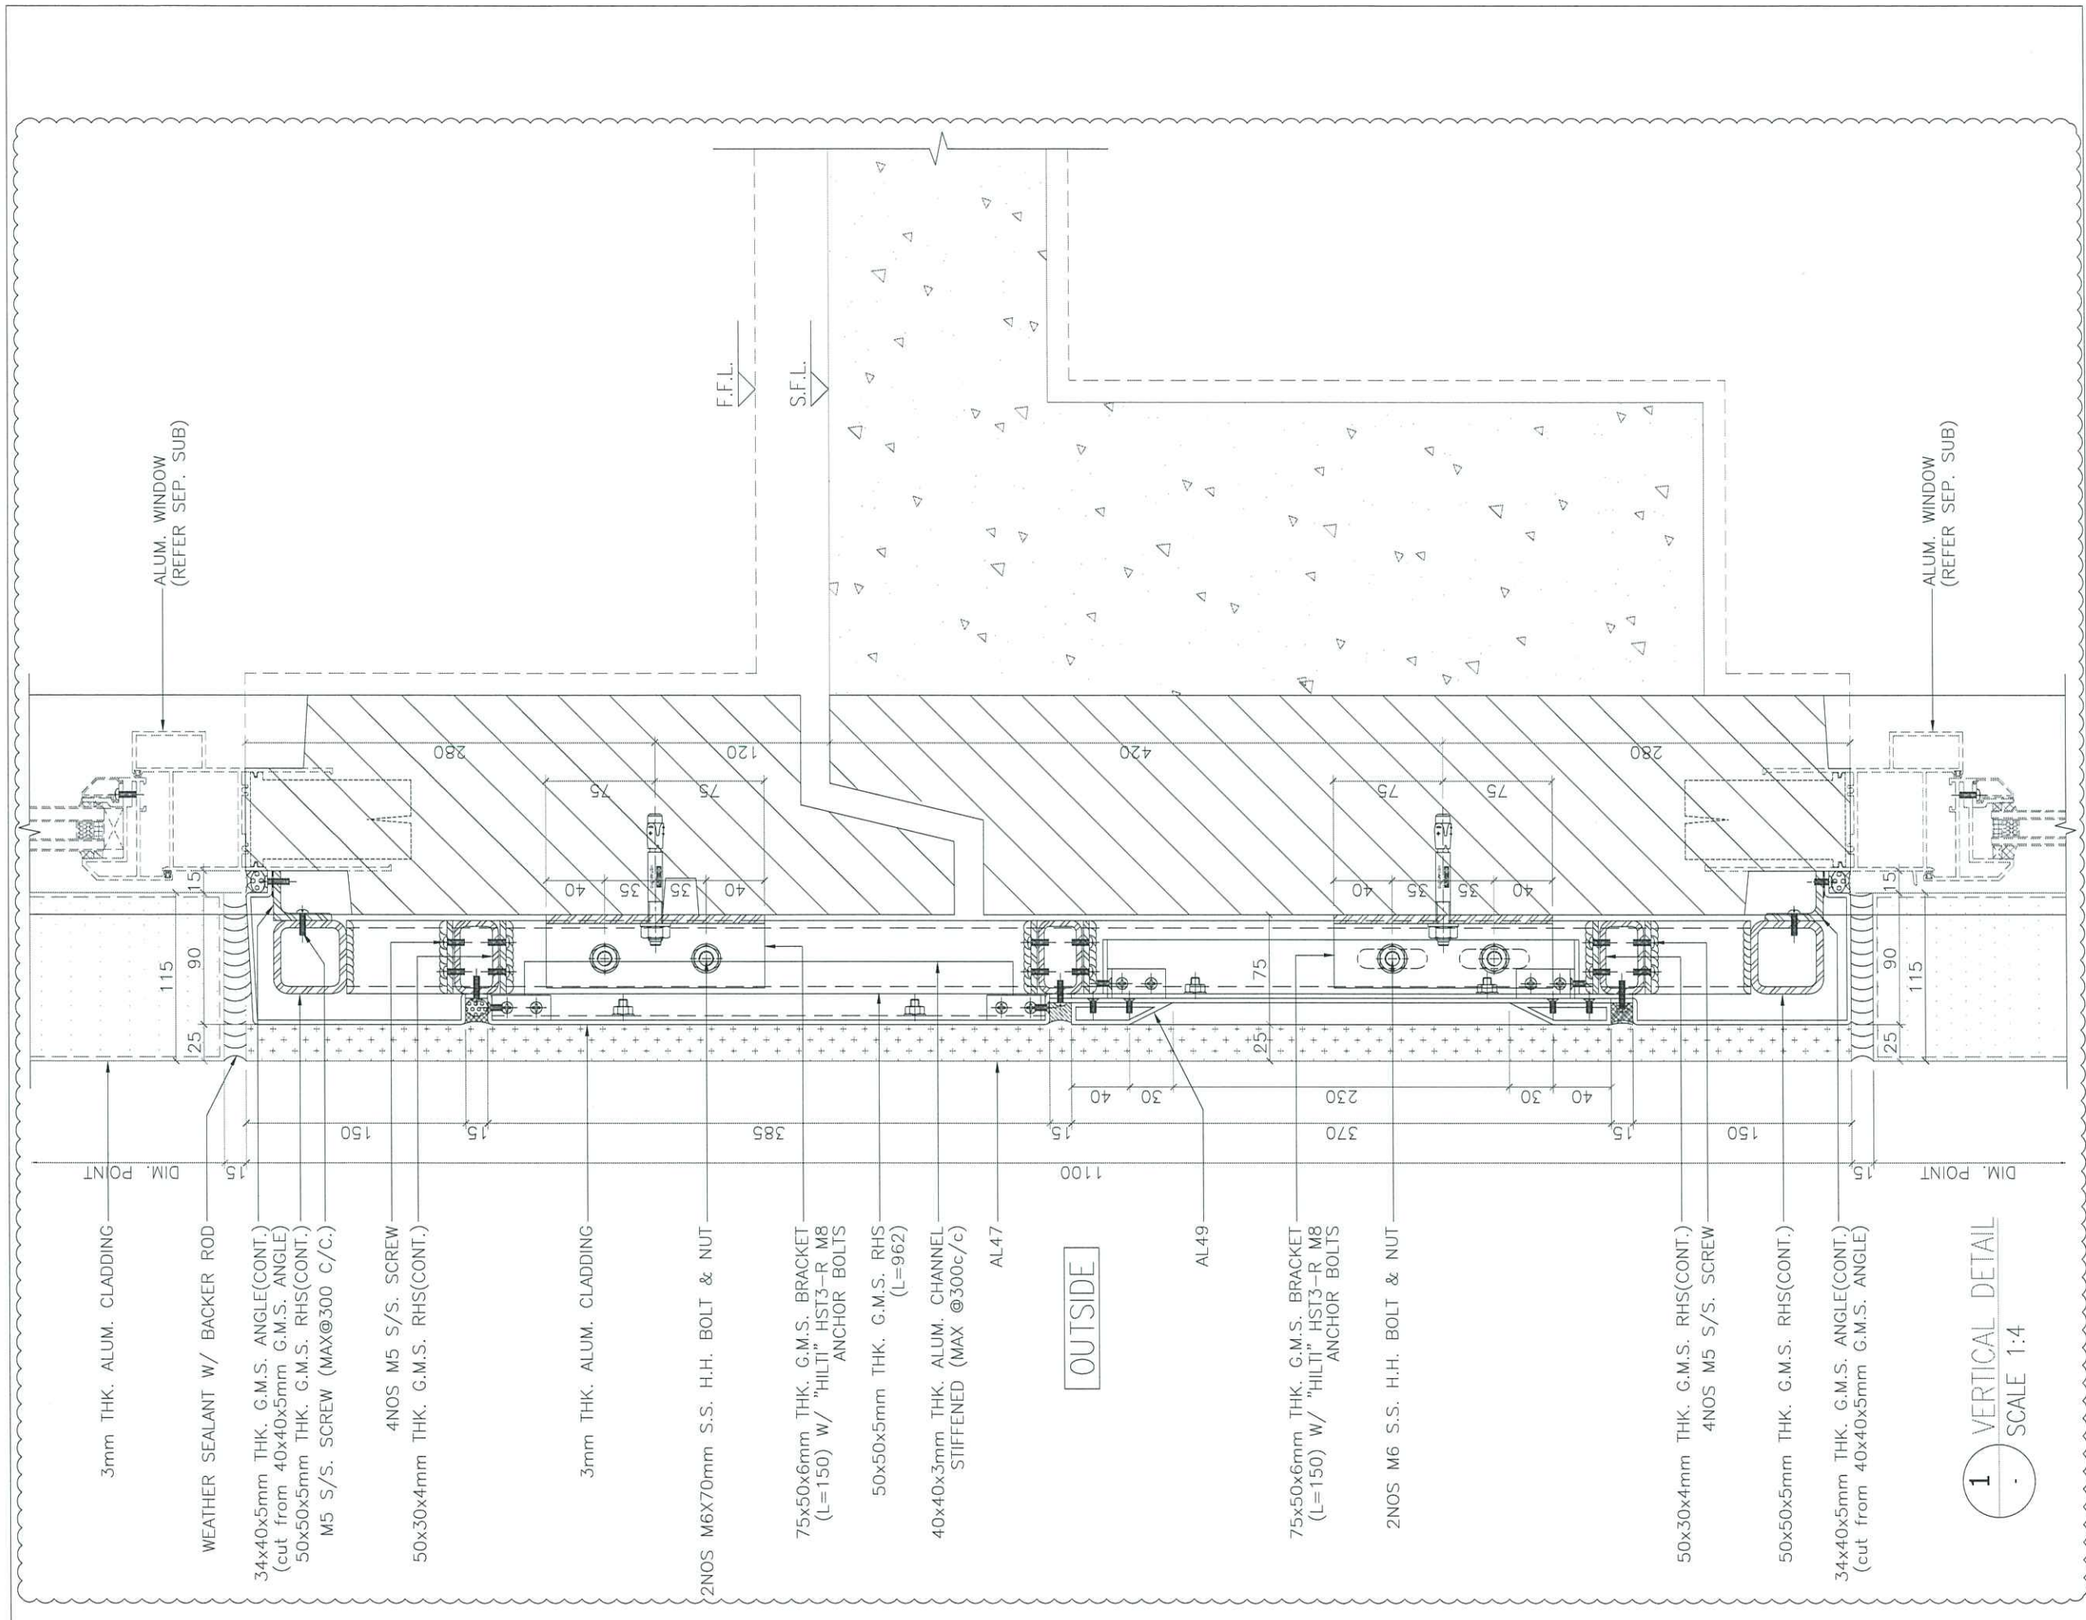

1 / - VERTICAL DETAIL
SCALE 1:4

B.D. REF :

CLIENT :

ARCHITECT :
AGC DESIGN LTD
architects urban design limited
香港九龍新蒲崗大有街23號大有工業中心16樓A室
16/F., A/F., Dynamic Plaza, 23 Dai Yau Street, San Po Kong, Kowloon, Hong Kong
Tel: (852)23197186, Fax: (852)23197133, Email: agc@agcdesign.com.hk

MAIN CONTRACTOR :
Gammon

STRUCTURAL ENGINEER :
ARUP

FACADE CONSULTANT:
MEINHARDT

NOTE :
1. ALL DIMENSIONS ARE IN mm.
2. ALL ELEVATIONS ARE VIEWED FROM OUTSIDE.
3. ALL DIMENSIONS TO BE VERIFIED ON SITE BEFORE FABRICATION.

LEGEND :
X1 — DETAIL MARK NO.
X001 — REFER SHEET NO.

1. F.F.L. --FINISHED FLOOR LEVEL
2. S.F.L. --STRUCTURAL FLOOR LEVEL
3. /R --REVERSED DETAIL

NO.	DATE	REVISED	BY
A	24-08-2020	REVISION SUBJECT TO ARCH. COMMENT	MN

JOB NO. : J-852

PROJECT :
PROPOSED RESIDENTIAL DEVELOPMENT AT 139 - 147 ARGYLE STREET, NKIL 6005, 6035 R.P., 6036 R.P., 6037 R.P. & 6038 R.P.


TITLE :
VERTICAL DETAIL FOR ALUM. & ACOUSTIC CLADDING

DATE : 20-MAY-20 | SCALE : 1:4


DRAWN BY : LHR | CHECKED BY : DW

美特鋁質有限公司
MIDI ALUMINIUM FABRICATOR LTD.
Units 6-8, Sunray Industrial Centre, 1/F
610 Cha Kwo Ling Road, Kowloon
Tel:23489211-4 Fax:(852)27727666

DWG NO. : J852-SD-ACA-6003 | REV. : A

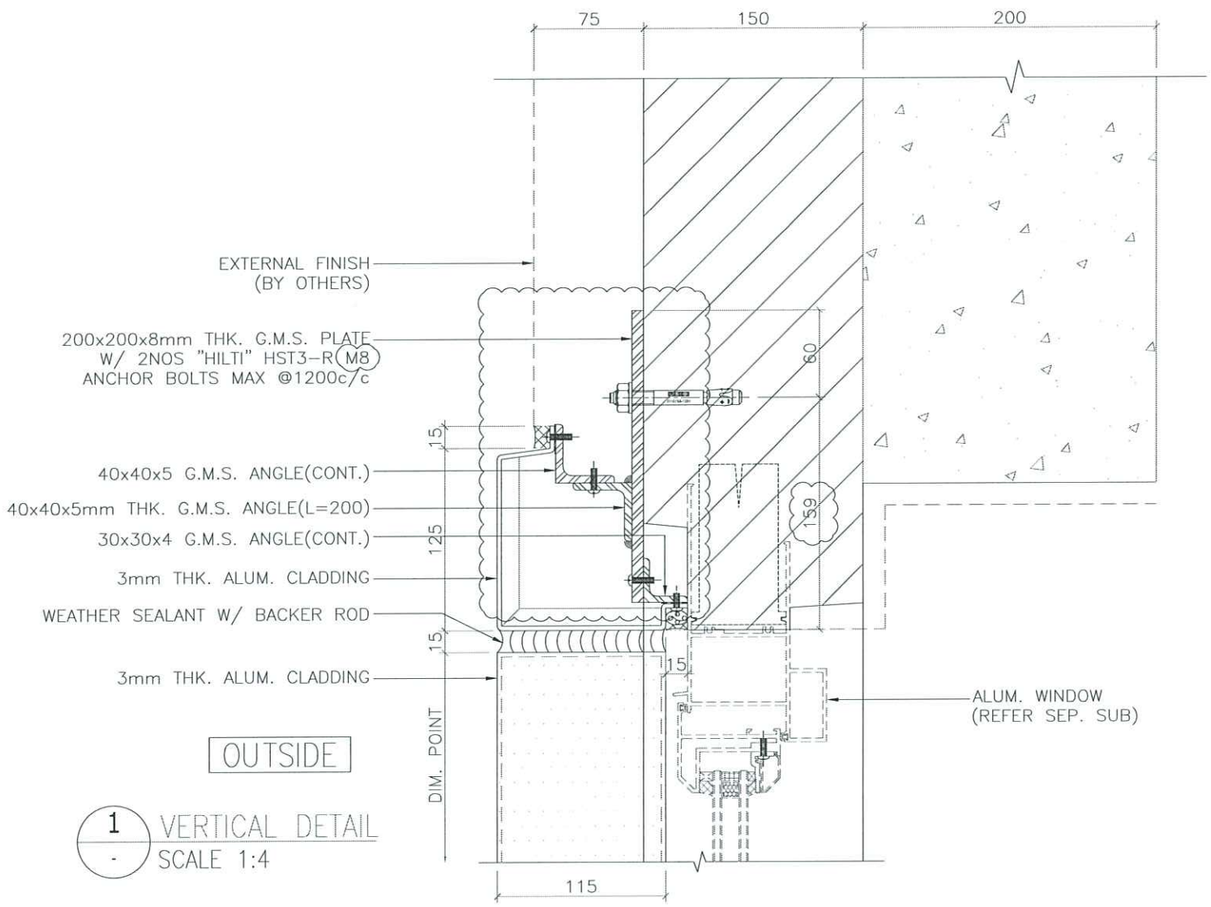

1 / - VERTICAL DETAIL
SCALE 1:4

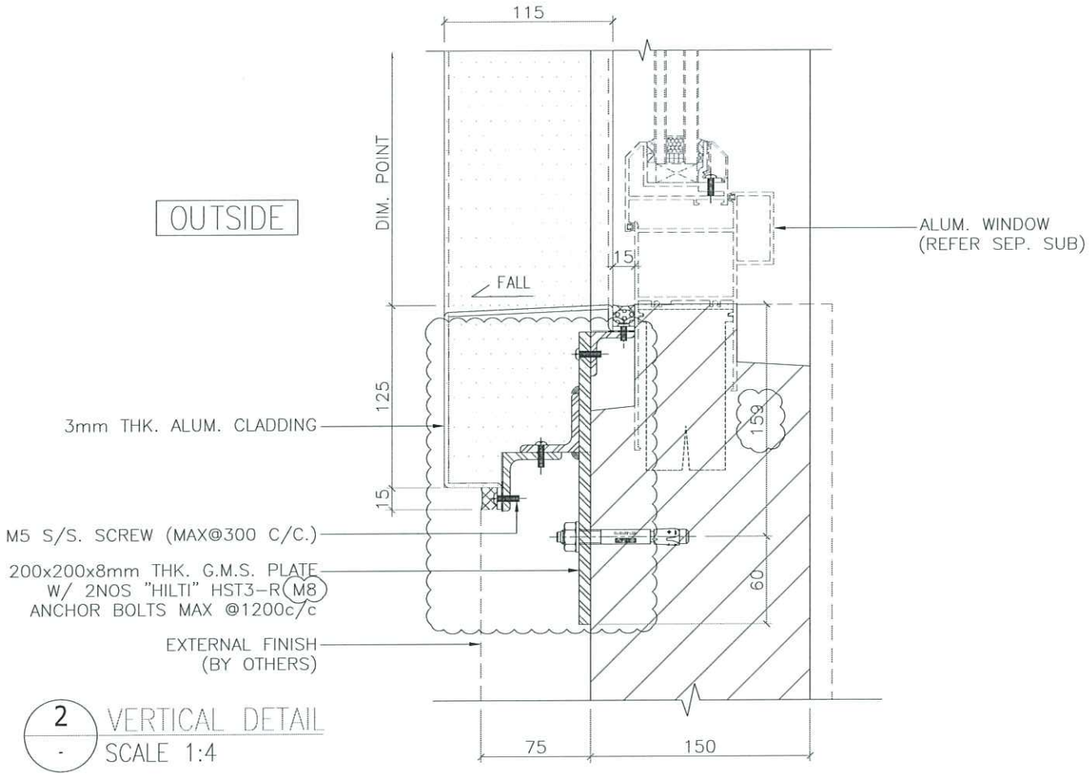

2 / - VERTICAL DETAIL
SCALE 1:4

B.D. REF :

CLIENT :

ARCHITECT :
AGC DESIGN LTD

MAIN CONTRACTOR :
Gammon

STRUCTURAL ENGINEER :
ARUP

FACADE CONSULTANT:
MEINHARDT

NOTE :
1. ALL DIMENSIONS ARE IN mm.
2. ALL ELEVATIONS ARE VIEWED FROM OUTSIDE.
3. ALL DIMENSIONS TO BE VERIFIED ON SITE BEFORE FABRICATION.

LEGEND :
X1 / X00 — DETAIL MARK NO. / REFER SHEET NO.
1. F.F.L. --FINISHED FLOOR LEVEL
2. S.F.L. --STRUCTURAL FLOOR LEVEL
3. /R --REVERSED DETAIL

NO.	DATE	REVISED	BY
A	24-09-2020	REVISION SUBJECT TO ARCH. COMMENT	MK

JOB NO. : J-852


PROJECT :
PROPOSED RESIDENTIAL DEVELOPMENT
AT 139 - 147 ARGYLE STREET,
NKIL 6005, 6035 R.P., 6036 R.P.,
6037 R.P. & 6038 R.P.

TITLE :
VERTICAL DETAIL FOR
ALUM. & ACOUSTIC CLADDING

DATE : 20-MAY-20 | SCALE : 1:4
DRAWN BY : LHR | CHECKED BY : DW

美特鋁廠有限公司
MIDI ALUMINIUM FABRICATOR LTD.
Units 6-8, Sunray Industrial Centre, 1/F
610 Cha Kwo Ling Road, Kowloon
Tel:23489211-4 Fax:(852)27727666

DWG NO. : J852-SD-ACA-6004 | REV. : A

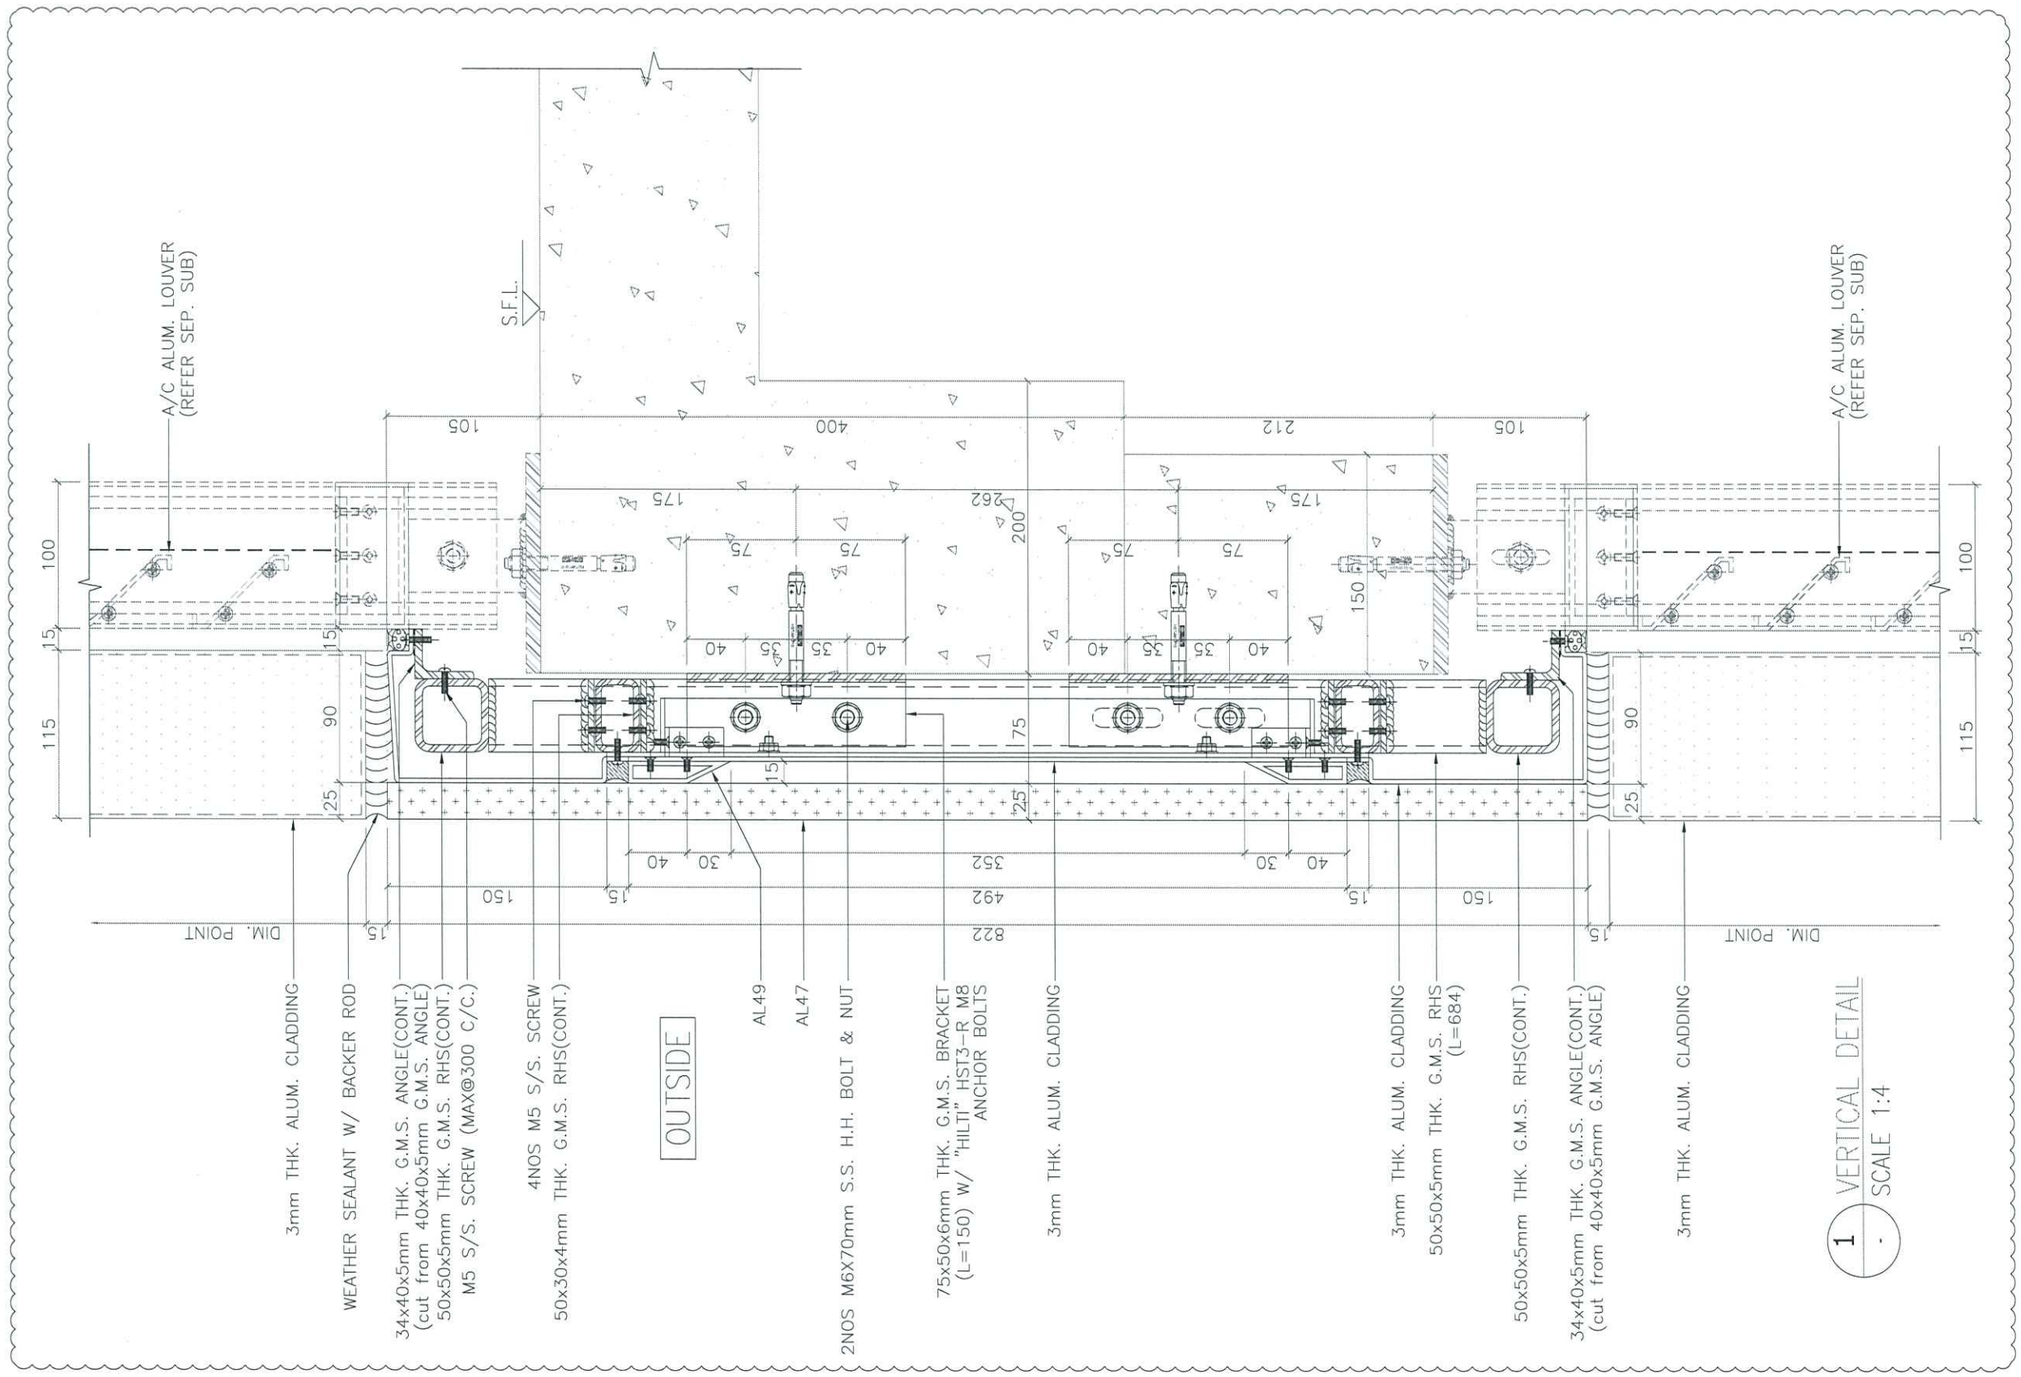

1 / - VERTICAL DETAIL
SCALE 1:4

B.D. REF :

CLIENT :

ARCHITECT :
AGC DESIGN LTD

architecture urban design interior
16/F., Dynasty Plaza, 255 King's Road, North Point, Hong Kong
Tel: (852)2187 88, Fax: (852)21871733, Email: agc@agcdesign.com.hk

MAIN CONTRACTOR :
Gammon

STRUCTURAL ENGINEER :
ARUP

FACADE CONSULTANT:
MEINHARDT

NOTE :
1. ALL DIMENSIONS ARE IN mm.
2. ALL ELEVATIONS ARE VIEWED FROM OUTSIDE.
3. ALL DIMENSIONS TO BE VERIFIED ON SITE BEFORE FABRICATION.

LEGEND :
X1 / X001 — DETAIL MARK NO. / REFER SHEET NO.

1. F.F.L. -- FINISHED FLOOR LEVEL
2. S.F.L. -- STRUCTURAL FLOOR LEVEL
3. /R -- REVERSED DETAIL

NO.	DATE	REVISED	BY
A	24-08-2020	REVISION SUBJECT TO ARCH. COMMENT	MN

JOB NO. : J-852

PROJECT :
PROPOSED RESIDENTIAL DEVELOPMENT AT 139 - 147 ARGYLE STREET, NKIL 6005, 6035 R.P., 6036 R.P., 6037 R.P. & 6038 R.P.


TITLE :
VERTICAL DETAIL FOR ALUM. & ACOUSTIC CLADDING

DATE : 20-MAY-20 | SCALE : 1:4

DRAWN BY : LHR | CHECKED BY : DW

美特鋁製有限公司
MIDI ALUMINIUM FABRICATOR LTD.
Units 6-8, Sunray Industrial Centre, 1/F
610 Cha Kwo Ling Road, Kowloon
Tel:23489211-4 Fax:(852)27727666

DWG NO. : J852-SD-ACA-6005 | REV. : A

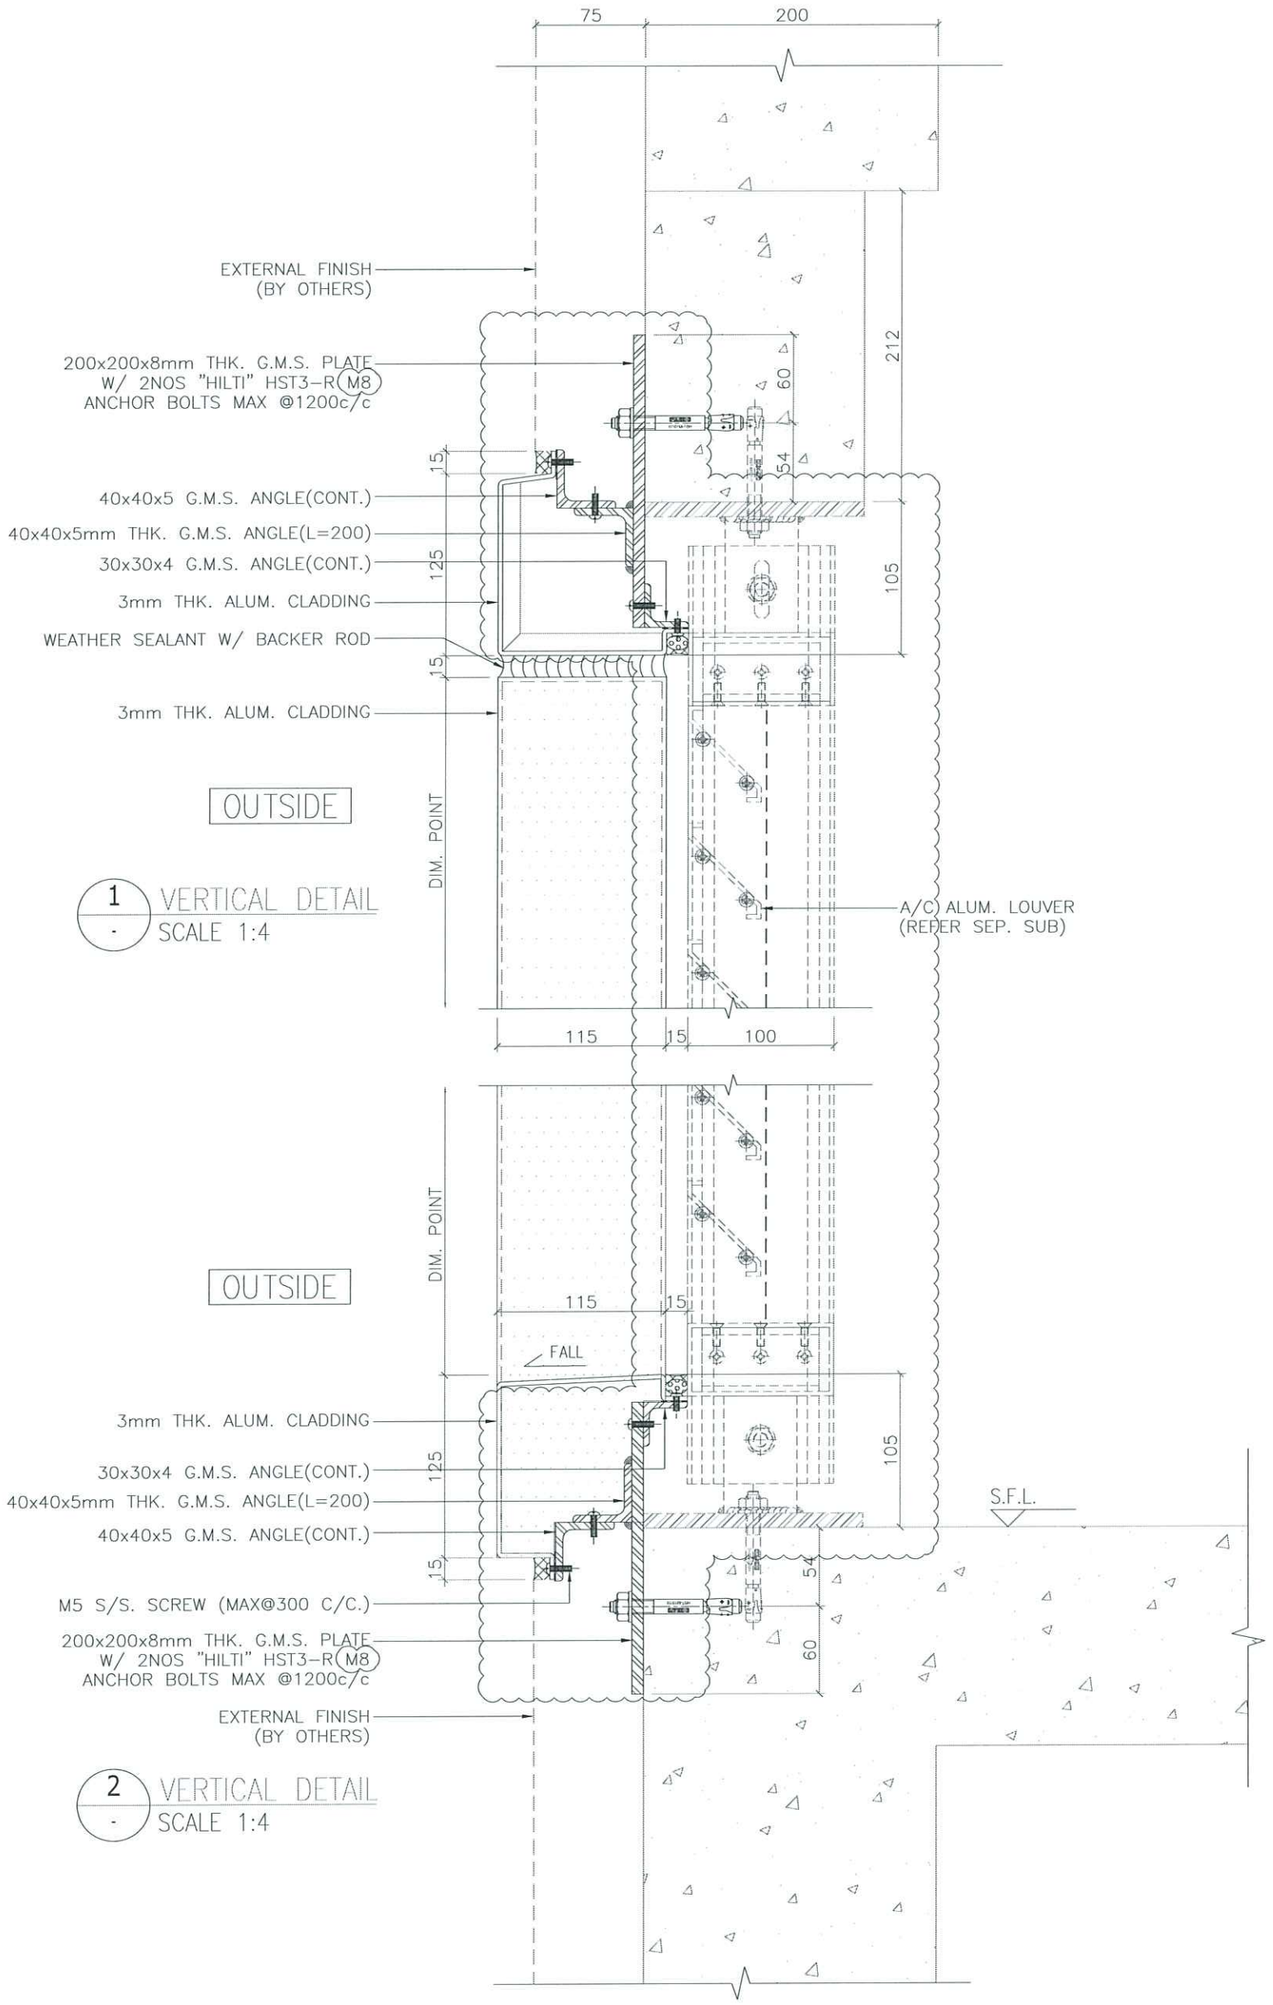

B.D. REF :

CLIENT :

ARCHITECT :
AGC DESIGN LTD

MAIN CONTRACTOR :
Gammon

STRUCTURAL ENGINEER :
ARUP

FACADE CONSULTANT:
MEINHARDT

NOTE :
1. ALL DIMENSIONS ARE IN mm.
2. ALL ELEVATIONS ARE VIEWED FROM OUTSIDE.
3. ALL DIMENSIONS TO BE VERIFIED ON SITE BEFORE FABRICATION.

LEGEND :
X1 — DETAIL MARK NO.
X(01) — REFER SHEET NO.
1. F.F.L. --FINISHED FLOOR LEVEL
2. S.F.L. --STRUCTURAL FLOOR LEVEL
3. /R --REVERSED DETAIL

NO.	DATE	REVISION SUBJECT TO ARCH. COMMENT	BY
A	21-08-2020	REVISED	MK

JOB NO. : J-852

PROJECT :
PROPOSED RESIDENTIAL DEVELOPMENT
AT 139 - 147 ARGYLE STREET,
NKIL 6005, 6035 R.P., 6036 R.P.,
6037 R.P. & 6038 R.P.


TITLE :
VERTICAL DETAIL FOR
ALUM. & ACOUSTIC CLADDING

DATE : 20-MAY-20 | SCALE : 1:4

DRAWN BY : LHR | CHECKED BY : DW

美特鋁廠有限公司
MIDI ALUMINIUM FABRICATOR LTD.
Units 6-8, Sunray Industrial Centre, 1/F
610 Cha Kwo Ling Road, Kowloon
Tel:23489211-4 Fax:(852)27727666

DWG NO. : J852-SD-ACA-6006 | REV. : A

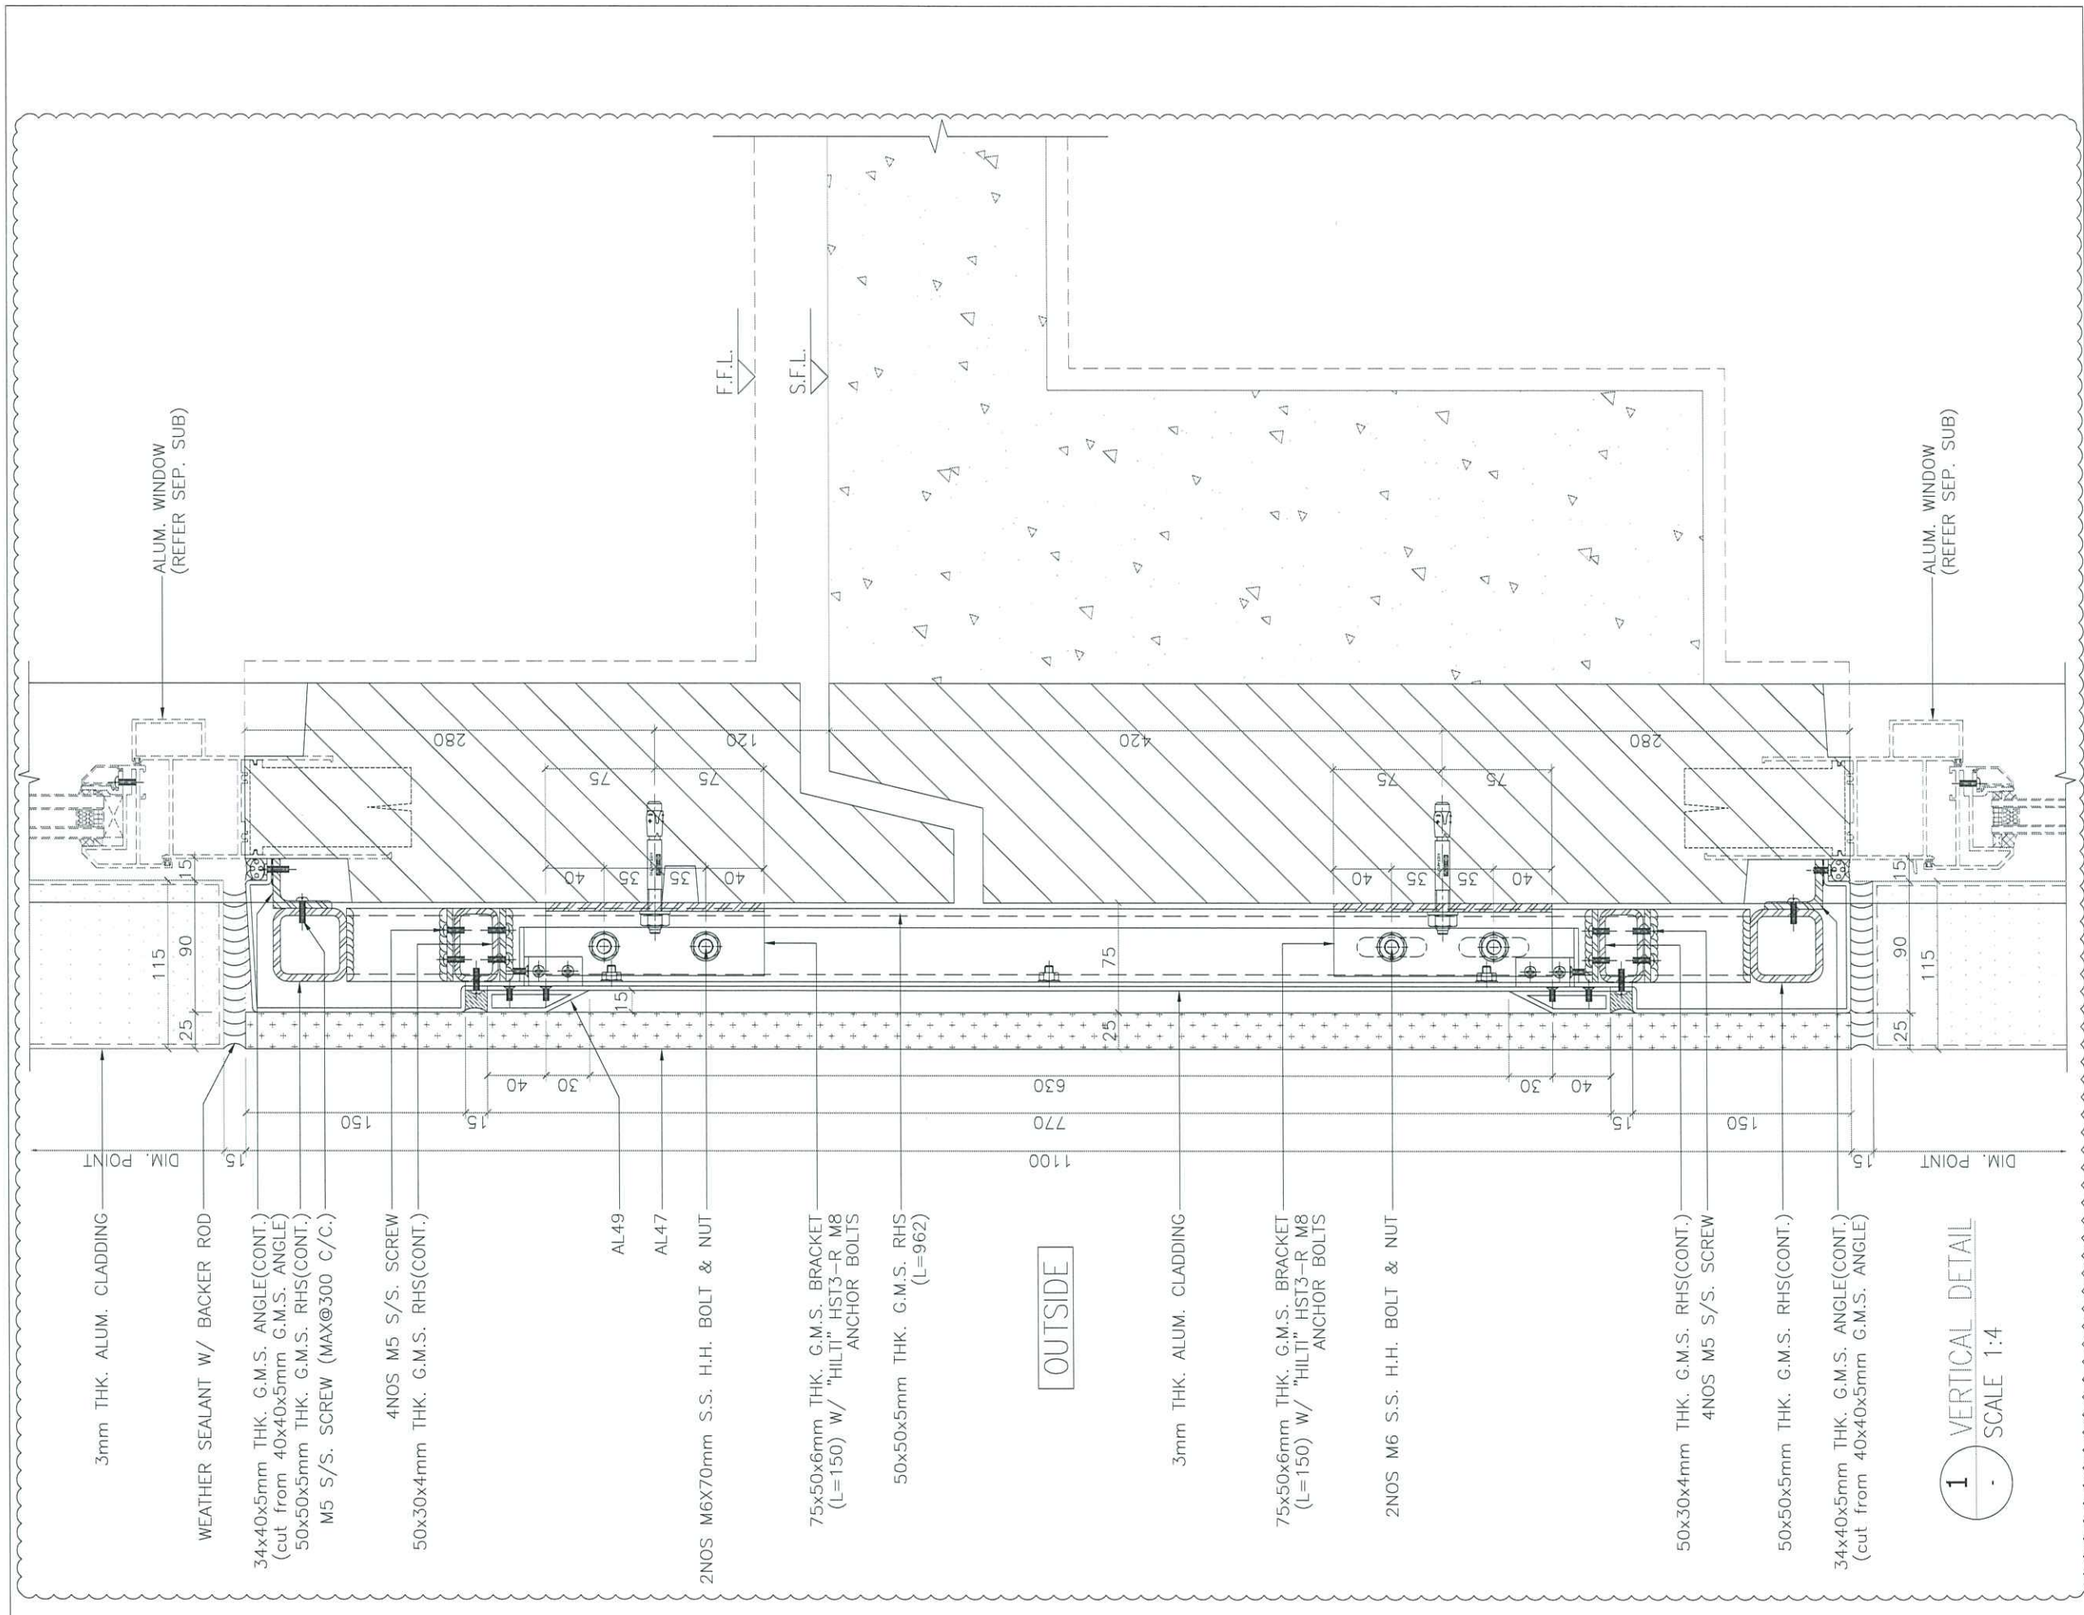

1 VERTICAL DETAIL
SCALE 1:4

B.D. REF :

CLIENT :

ARCHITECT :
AGC DESIGN LTD
architecture interior design

Rm 1801, 18/F, Olympic Plaza, 299 King's Road, North Point, Hong Kong
Tel: (852)25157128, Fax: (852)25157124, Email: hyk@agcdesign.com.hk

MAIN CONTRACTOR :
Gammon

STRUCTURAL ENGINEER :
ARUP

FACADE CONSULTANT:
MEINHARDT

NOTE :
1. ALL DIMENSIONS ARE IN mm.
2. ALL ELEVATIONS ARE VIEWED FROM OUTSIDE.
3. ALL DIMENSIONS TO BE VERIFIED ON SITE BEFORE FABRICATION.

LEGEND :
- X1 / X001 — DETAIL MARK NO. / REFER SHEET NO.
1. F.F.L. --FINISHED FLOOR LEVEL
2. S.F.L. --STRUCTURAL FLOOR LEVEL
3. (/R) --REVERSED DETAIL

NO.	DATE	REVISED	BY
A	24-08-2020	REVISION SUBJECT TO ARCH. COMMENT	MN

JOB NO. : J-852


PROJECT :
PROPOSED RESIDENTIAL DEVELOPMENT AT 139 – 147 ARGYLE STREET, NKIL 6005, 6035 R.P., 6036 R.P., 6037 R.P. & 6038 R.P.

TITLE :
VERTICAL DETAIL FOR ALUM. & ACOUSTIC CLADDING

DATE : 20-MAY-20	SCALE : 1:4
DRAWN BY : LHR	CHECKED BY : DW

美特鋁質有限公司
MIDI ALUMINIUM FABRICATOR LTD.
Units 6-8, Sunray Industrial Centre, 1/F
610 Cha Kwo Ling Road, Kowloon
Tel:23489211-4 Fax:(852)27727666

DWG NO. : J852-SD-ACA-6007 | REV. : A

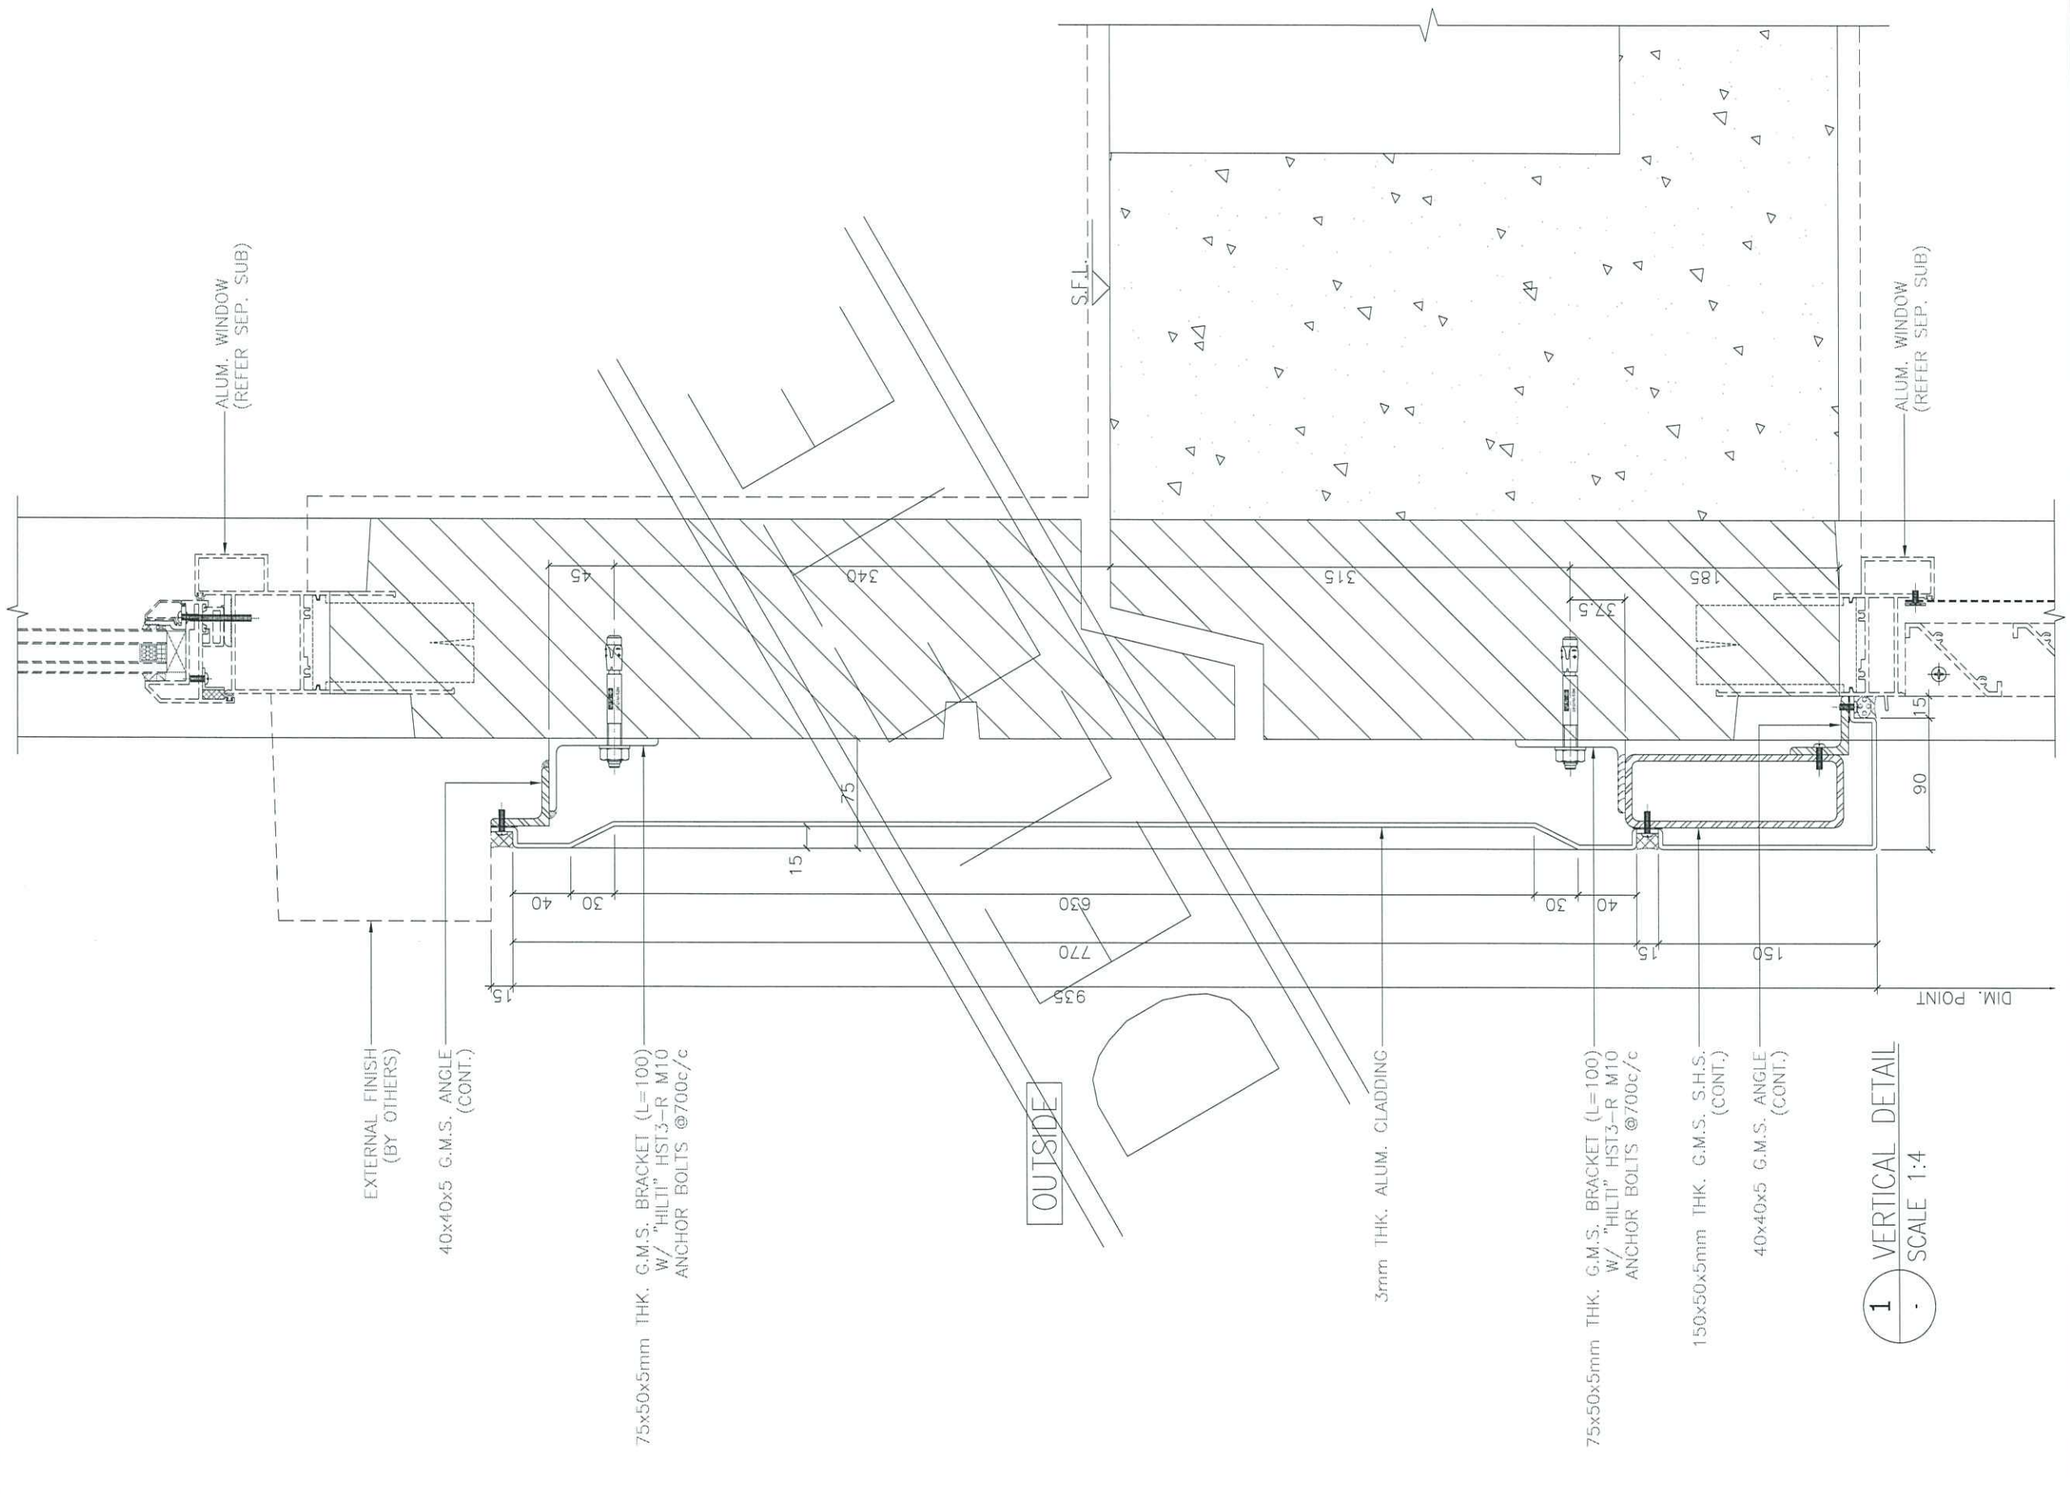

1 / · VERTICAL DETAIL
SCALE 1:4

B.D. REF :

CLIENT :

ARCHITECT :
AGC DESIGN LTD

MAIN CONTRACTOR :
Gammon

STRUCTURAL ENGINEER :
ARUP

FACADE CONSULTANT:
MEINHARDT

NOTE :
1. ALL DIMENSIONS ARE IN mm.
2. ALL ELEVATIONS ARE VIEWED FROM OUTSIDE.
3. ALL DIMENSIONS TO BE VERIFIED ON SITE BEFORE FABRICATION.

LEGEND :
X1 / X001 — DETAIL MARK NO. / REFER SHEET NO.
1. F.F.L. -- FINISHED FLOOR LEVEL
2. S.F.L. -- STRUCTURAL FLOOR LEVEL
3. /R -- REVERSED DETAIL

NO.	DATE	REVISED	BY

JOB NO. : J-852


PROJECT :
PROPOSED RESIDENTIAL DEVELOPMENT
AT 139 - 147 ARGYLE STREET,
NKIL 6005, 6035 R.P., 6036 R.P.,
6037 R.P. & 6038 R.P.

TITLE :
VERTICAL DETAIL FOR
ALUM. & ACOUSTIC CLADDING

DATE : 20-MAY-20	SCALE : 1:4
DRAWN BY : LHR	CHECKED BY : DW

美特鋁質有限公司
MIDI ALUMINIUM FABRICATOR LTD.
Units 6-8, Sunray Industrial Centre, 1/F
610 Cha Kwo Ling Road, Kowloon
Tel:23489211-4 Fax:(852)27727666

DWG NO. : J852-SD-ACA-6008 | REV. : -

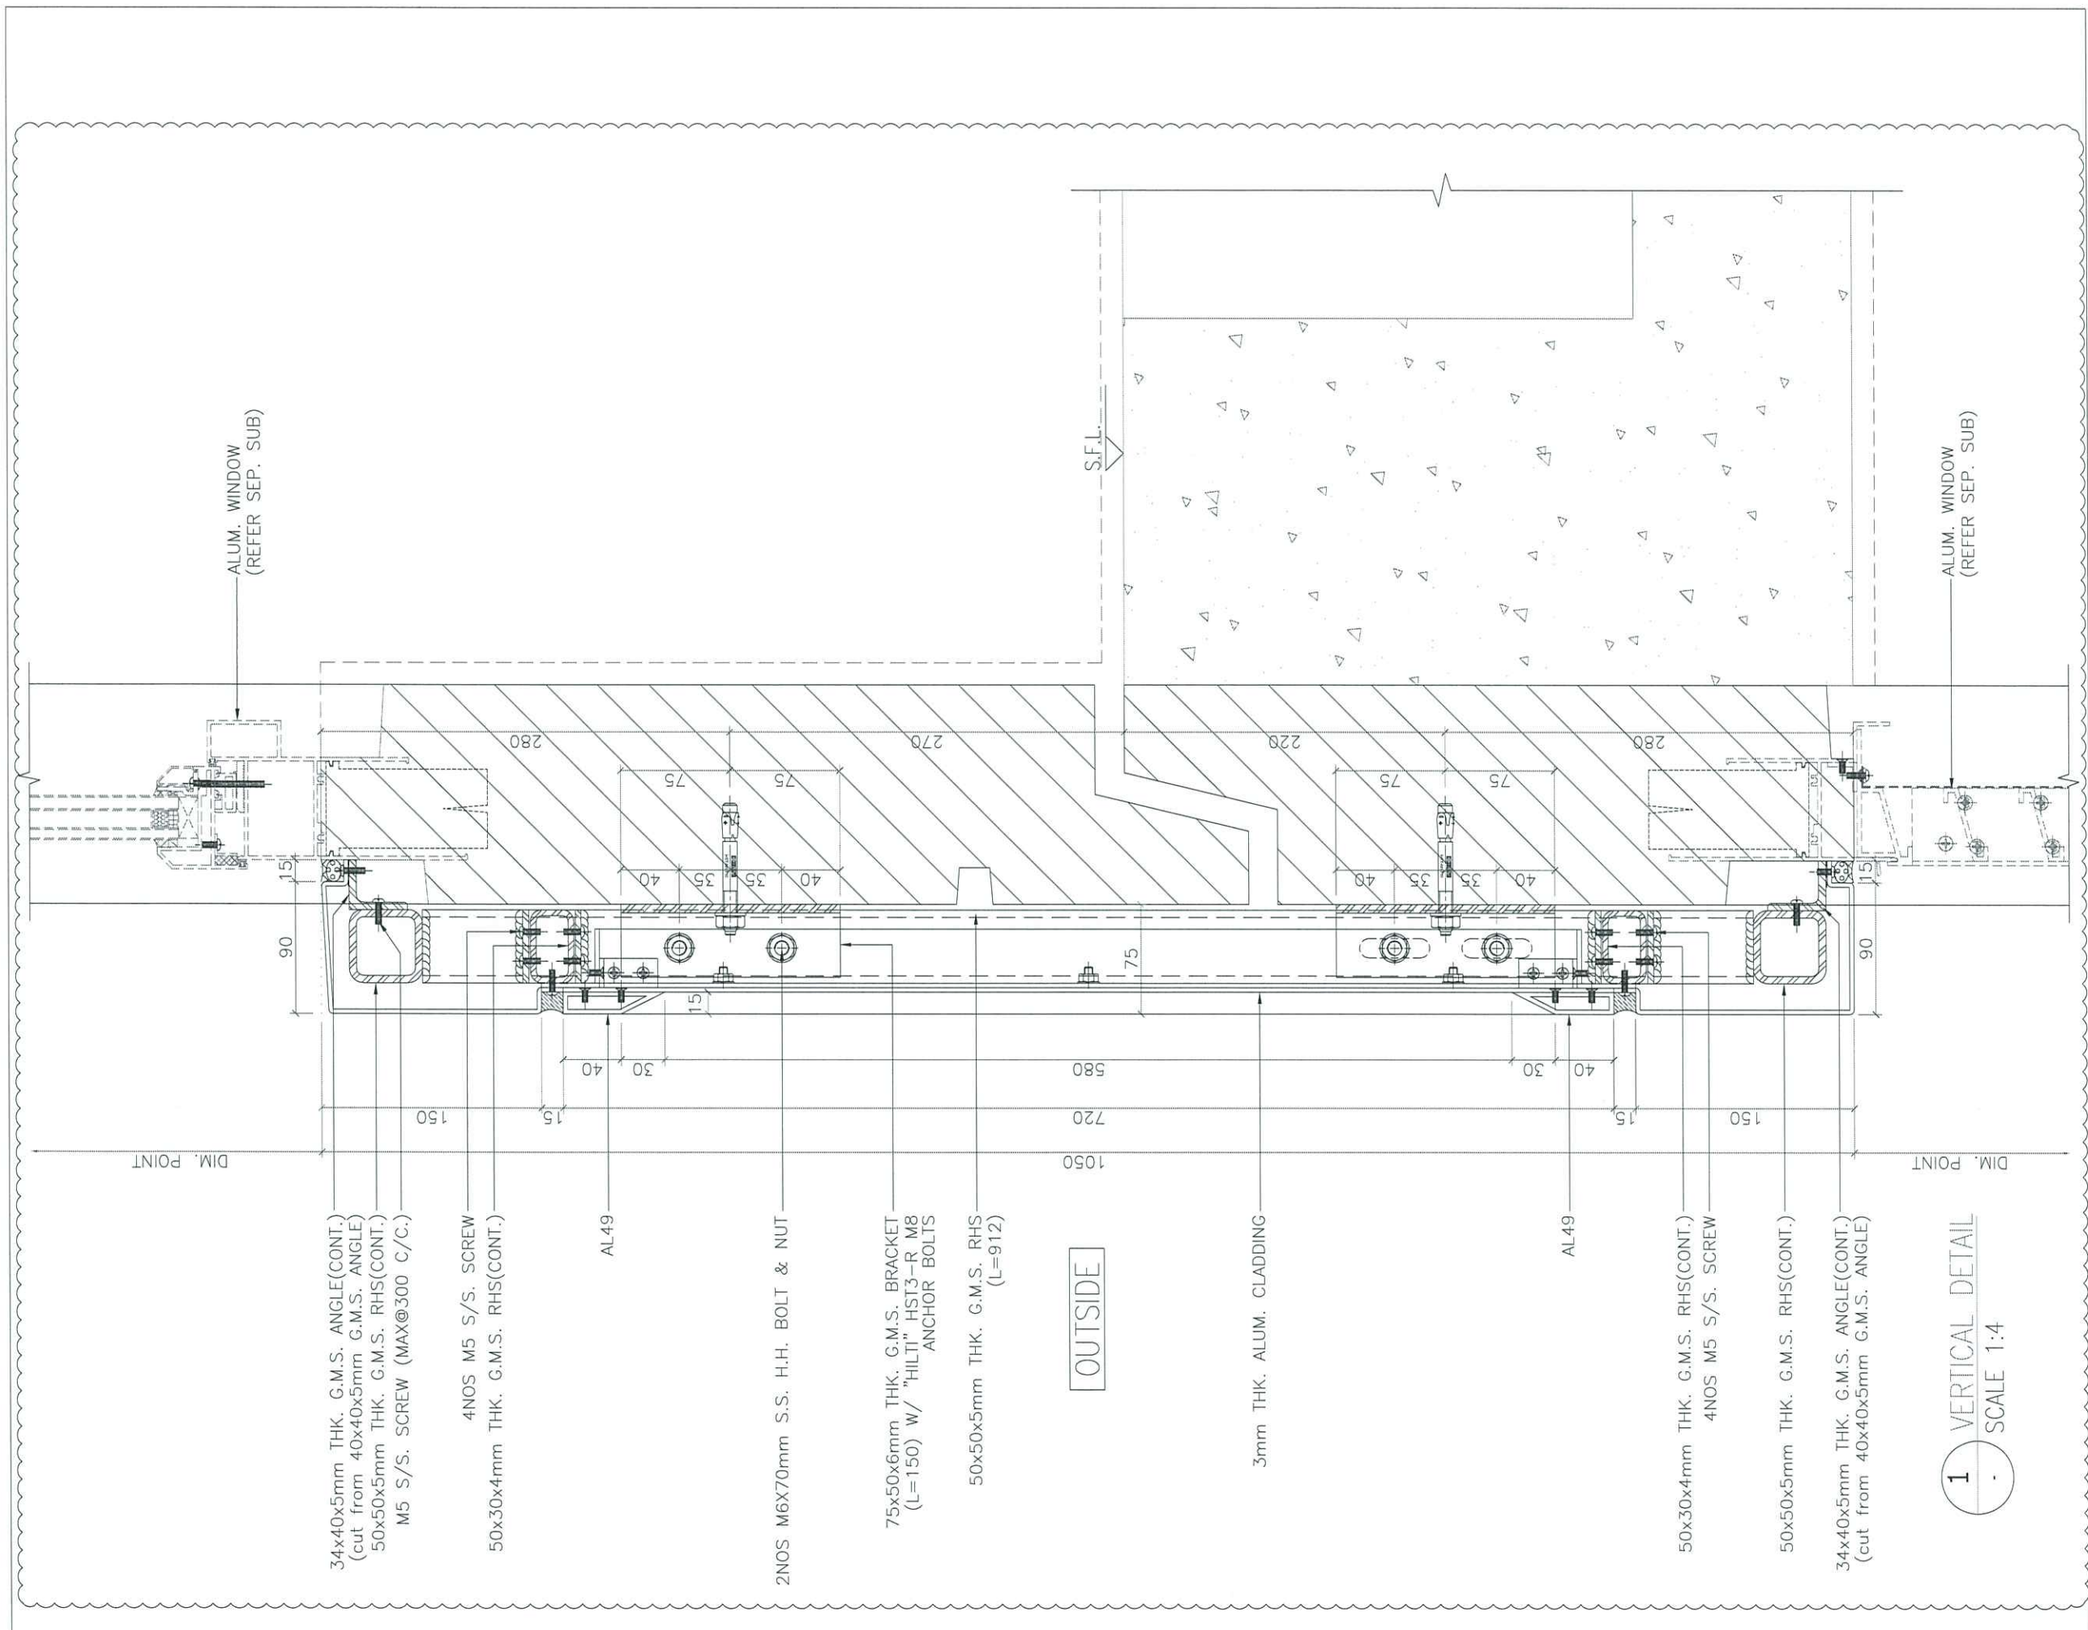

1 VERTICAL DETAIL
SCALE 1:4

B.D. REF :

CLIENT :

ARCHITECT :

AGC DESIGN LTD

MAIN CONTRACTOR :

Gammon

STRUCTURAL ENGINEER :

ARUP

FACADE CONSULTANT:

MEINHARDT

NOTE :
1. ALL DIMENSIONS ARE IN mm.
2. ALL ELEVATIONS ARE VIEWED FROM OUTSIDE.
3. ALL DIMENSIONS TO BE VERIFIED ON SITE BEFORE FABRICATION.

LEGEND :

X1 — DETAIL MARK NO.
X001 — REFER SHEET NO.

1. F.F.L. --FINISHED FLOOR LEVEL
2. S.F.L. --STRUCTURAL FLOOR LEVEL
3. /R --REVERSED DETAIL

NO.	DATE	REVISED	BY
A	24-08-2020	REVISION SUBJECT TO ARCH. COMMENT	MN

JOB NO. : J-852

PROJECT :
PROPOSED RESIDENTIAL DEVELOPMENT
AT 139 - 147 ARGYLE STREET,
NKIL 6005, 6035 R.P., 6036 R.P.,
6037 R.P. & 6038 R.P.


TITLE :
VERTICAL DETAIL FOR
ALUM. & ACOUSTIC CLADDING

DATE : 20-MAY-20 | SCALE : 1:4

DRAWN BY : LHR | CHECKED BY : DW

美特鋁質有限公司
MIDI ALUMINIUM FABRICATOR LTD.
Units 6-8, Sunray Industrial Centre, 1/F
610 Cha Kwo Ling Road, Kowloon
Tel:23489211-4 Fax:(852)27727666

DWG NO. : J852-SD-ACA-6009 | REV. : A

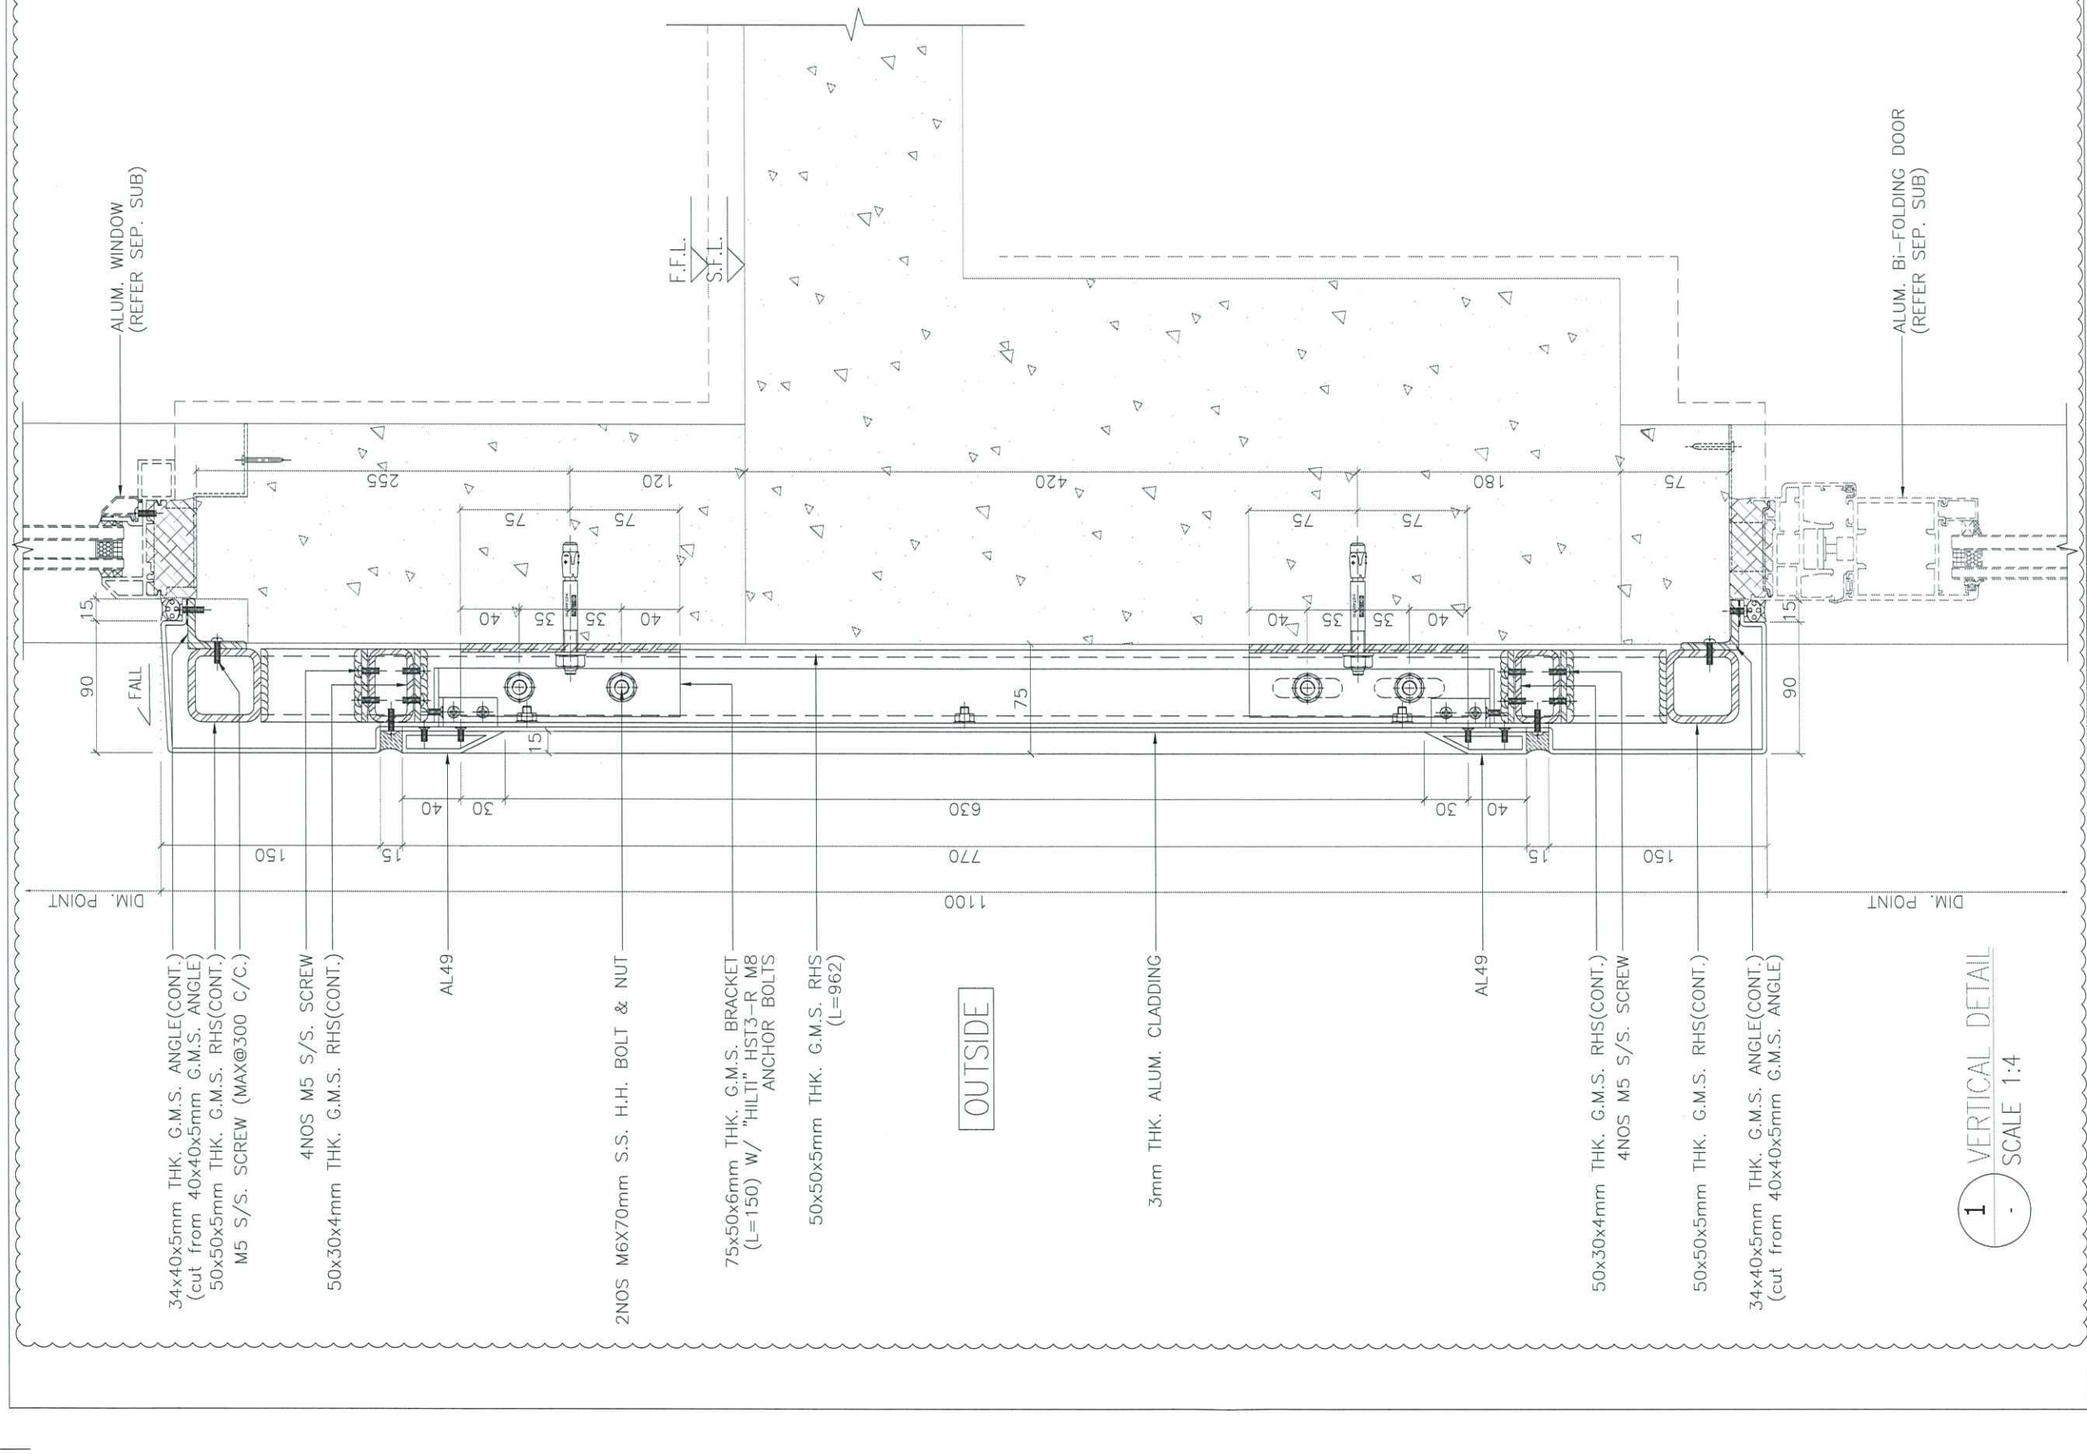

1 / - VERTICAL DETAIL
SCALE 1:4

B.D. REF :

CLIENT :

ARCHITECT :
AGC DESIGN LTD

16/1, 16/F, Olympic Plaza, 356 King's Road, North Point, Hong Kong
Tel. 28222181 (8L) Fax: 28222181 (8L) Email: ag@agcdesign.com.hk

MAIN CONTRACTOR :
Gammon

STRUCTURAL ENGINEER :
ARUP

FACADE CONSULTANT:
MEINHARDT

NOTE :
1. ALL DIMENSIONS ARE IN mm.
2. ALL ELEVATIONS ARE VIEWED FROM OUTSIDE.
3. ALL DIMENSIONS TO BE VERIFIED ON SITE BEFORE FABRICATION.

LEGEND :
X1 — DETAIL MARK NO.
X001 — REFER SHEET NO.

1. F.F.L. --FINISHED FLOOR LEVEL
2. S.F.L. --STRUCTURAL FLOOR LEVEL
3. /R --REVERSED DETAIL

NO.	DATE	REVISED	BY
A	24-08-2020	REVISION SUBJECT TO ARCH. COMMENT	MN

JOB NO. : J-852


PROJECT :
PROPOSED RESIDENTIAL DEVELOPMENT
AT 139 - 147 ARGYLE STREET,
NKIL 6005, 6035 R.P., 6036 R.P.,
6037 R.P. & 6038 R.P.

TITLE :
VERTICAL DETAIL FOR
ALUM. & ACOUSTIC CLADDING

DATE : 20-MAY-20	SCALE : 1:4
DRAWN BY : LHR	CHECKED BY : DW

美特鋁質有限公司
MIDI ALUMINIUM FABRICATOR LTD.
Units 6-8, Sunray Industrial Centre, 1/F
610 Cha Kwo Ling Road, Kowloon
Tel:23489211-4 Fax:(852)27727666

DWG NO. : J852-SD-ACA-6010 | REV. : A

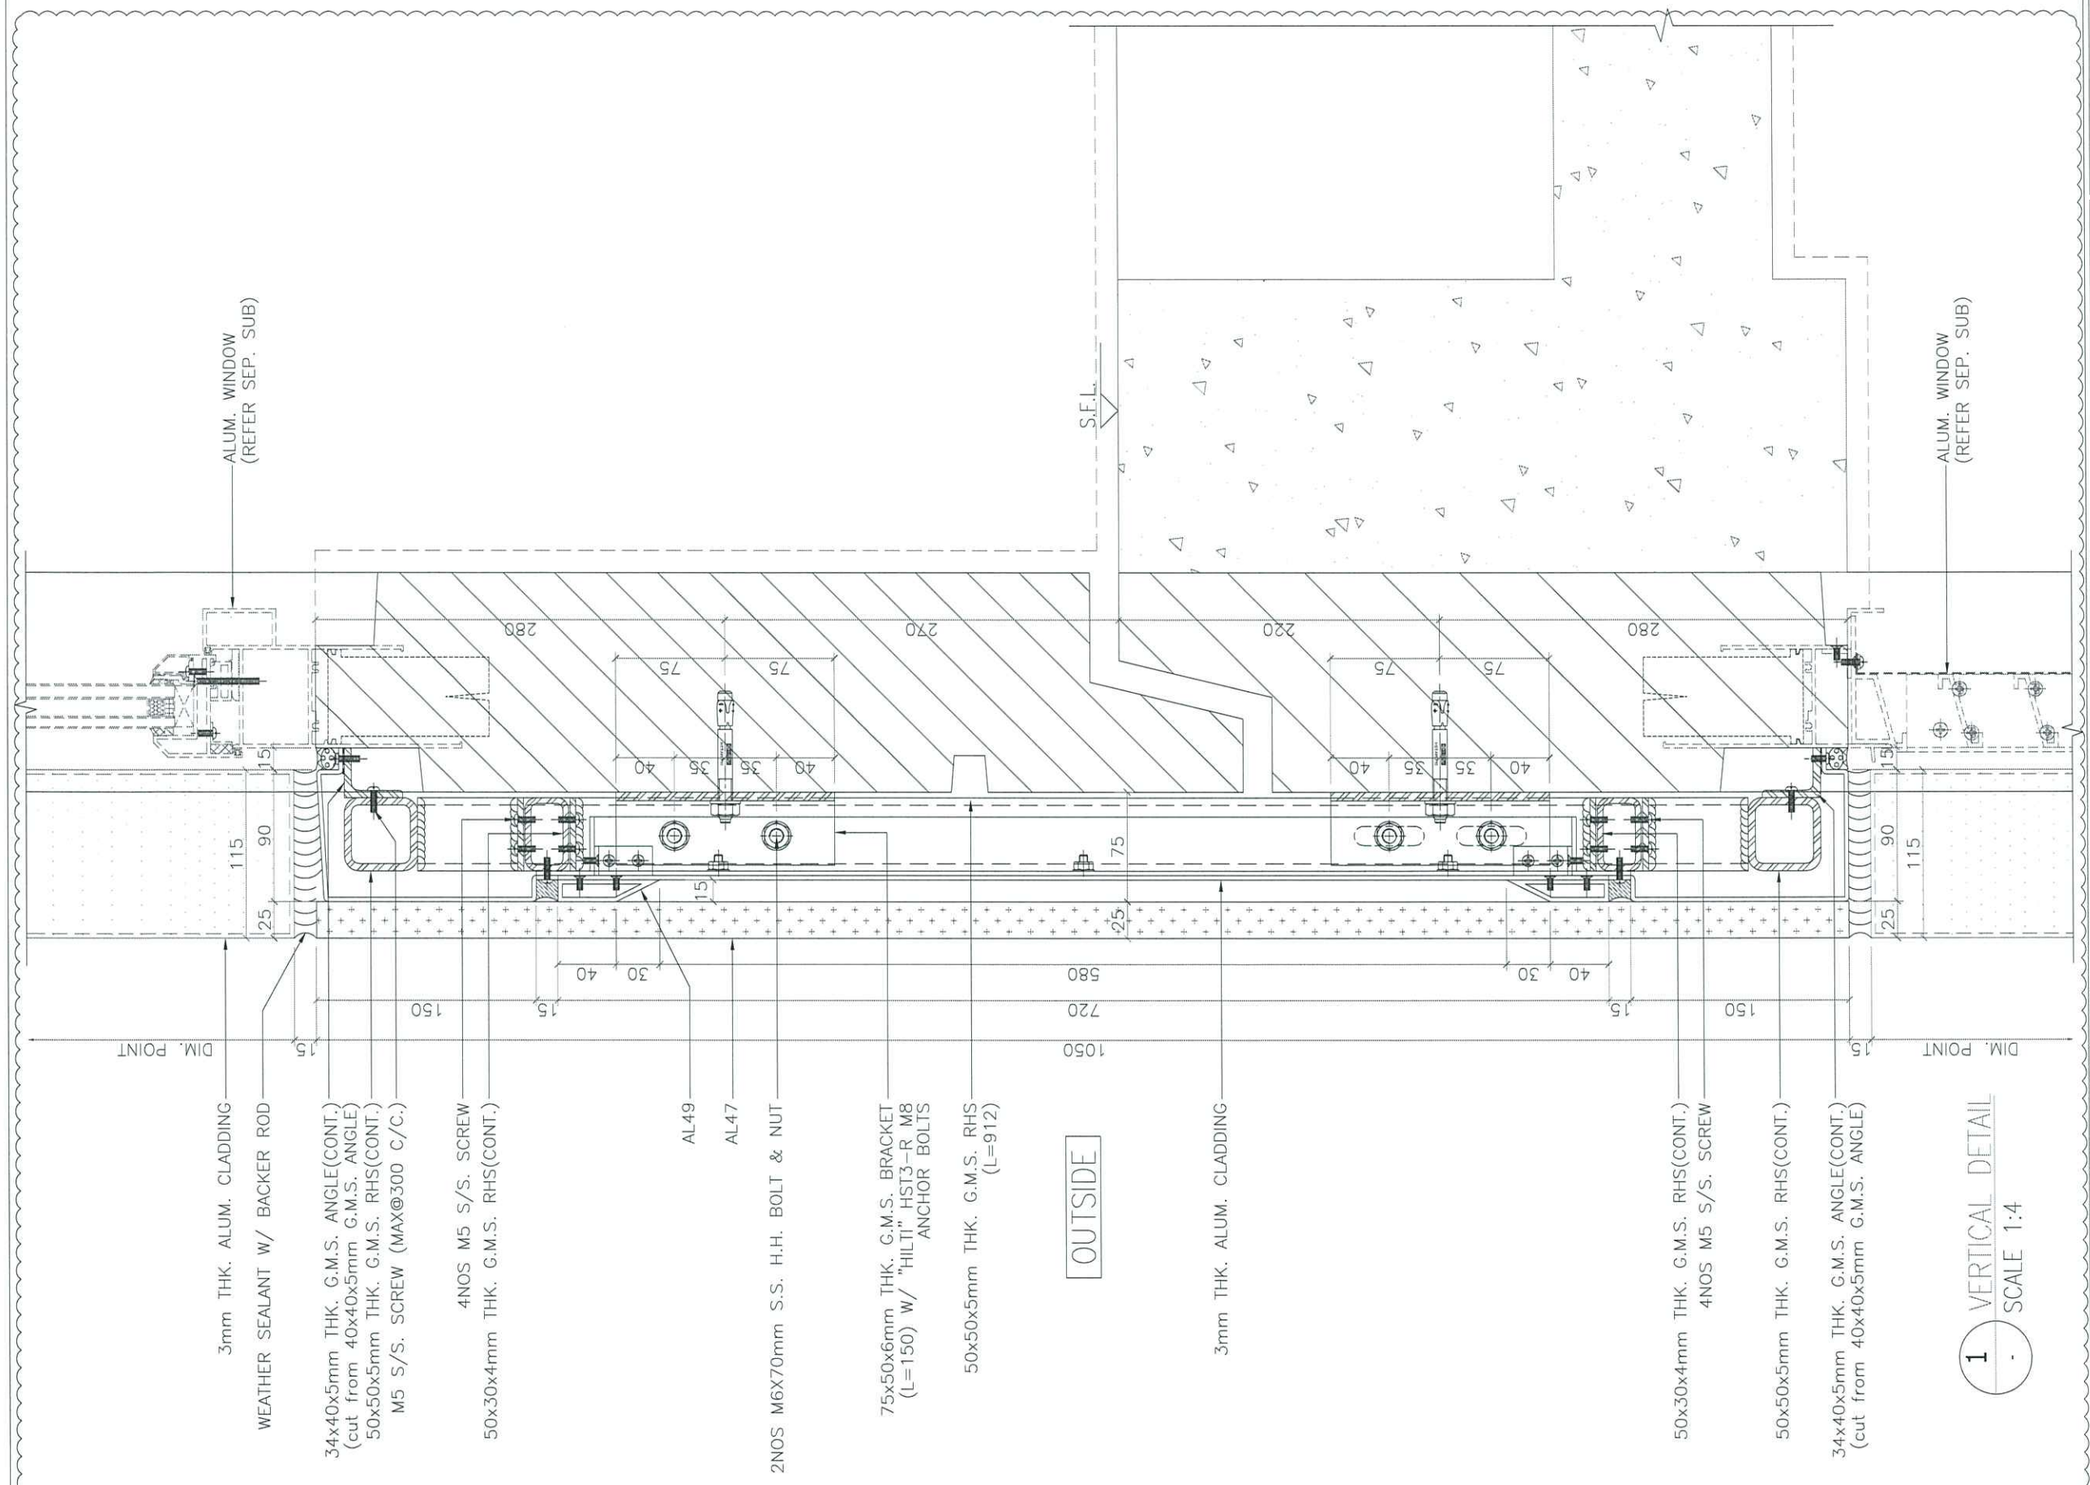

1 / - VERTICAL DETAIL
SCALE 1:4

B.D. REF :

CLIENT :

ARCHITECT :
AGC DESIGN LTD
architecture interior design
1801, 18/F, Dynasty Plaza, 255 King's Road, North Point, Hong Kong
Tel: (852)2-5116, Fax: (852)2-5113, Email: agc@agcdesign.com.hk

MAIN CONTRACTOR :
Gammon

STRUCTURAL ENGINEER :
ARUP

FACADE CONSULTANT:
MEINHARDT

NOTE :
1. ALL DIMENSIONS ARE IN mm.
2. ALL ELEVATIONS ARE VIEWED FROM OUTSIDE.
3. ALL DIMENSIONS TO BE VERIFIED ON SITE BEFORE FABRICATION.

LEGEND :
X1 / X001 — DETAIL MARK NO. / REFER SHEET NO.
1. F.F.L. --FINISHED FLOOR LEVEL
2. S.F.L. --STRUCTURAL FLOOR LEVEL
3. /R --REVERSED DETAIL

NO.	DATE	REVISED	BY
A	24-06-2020	REVISION SUBJECT TO ARCH. COMMENT	MN

JOB NO. : J-852


PROJECT :
PROPOSED RESIDENTIAL DEVELOPMENT AT 139 – 147 ARGYLE STREET, NKIL 6005, 6035 R.P., 6036 R.P., 6037 R.P. & 6038 R.P.

TITLE :
VERTICAL DETAIL FOR ALUM. & ACOUSTIC CLADDING


DATE : 20-MAY-20	SCALE : 1:4
DRAWN BY : LHR	CHECKED BY : DW

美特鋁質有限公司
MIDI ALUMINIUM FABRICATOR LTD.
Units 6-8, Sunray Industrial Centre, 1/F
610 Cha Kwo Ling Road, Kowloon
Tel:23489211-4 Fax:(852)27727666

DWG NO. : J852-SD-ACA-6011 | REV. : A

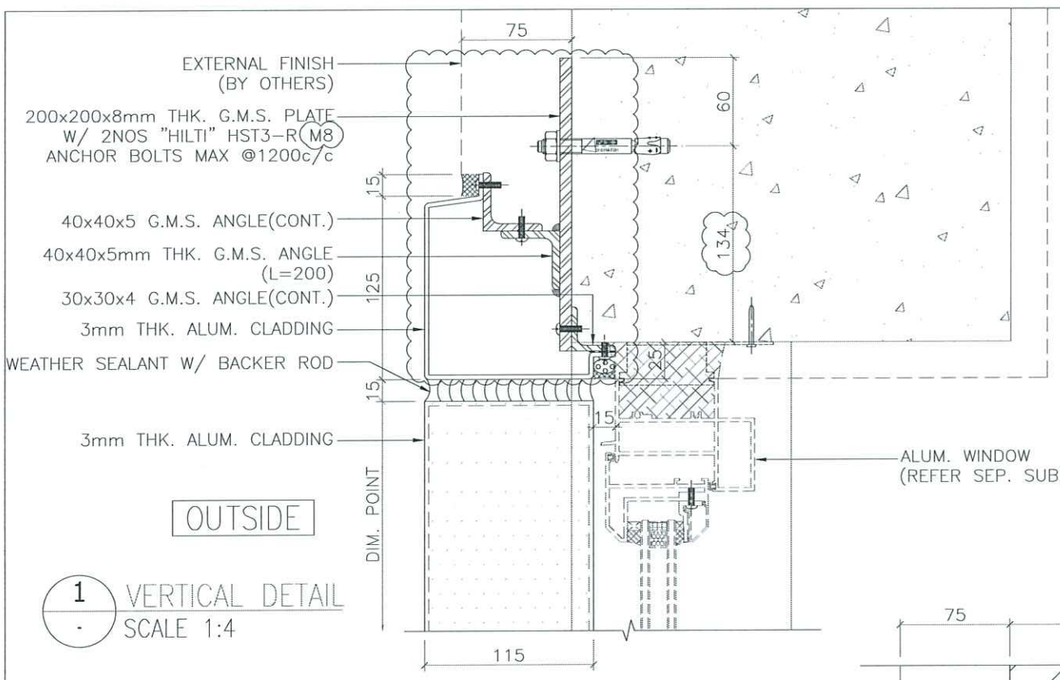

1 / - VERTICAL DETAIL
SCALE 1:4

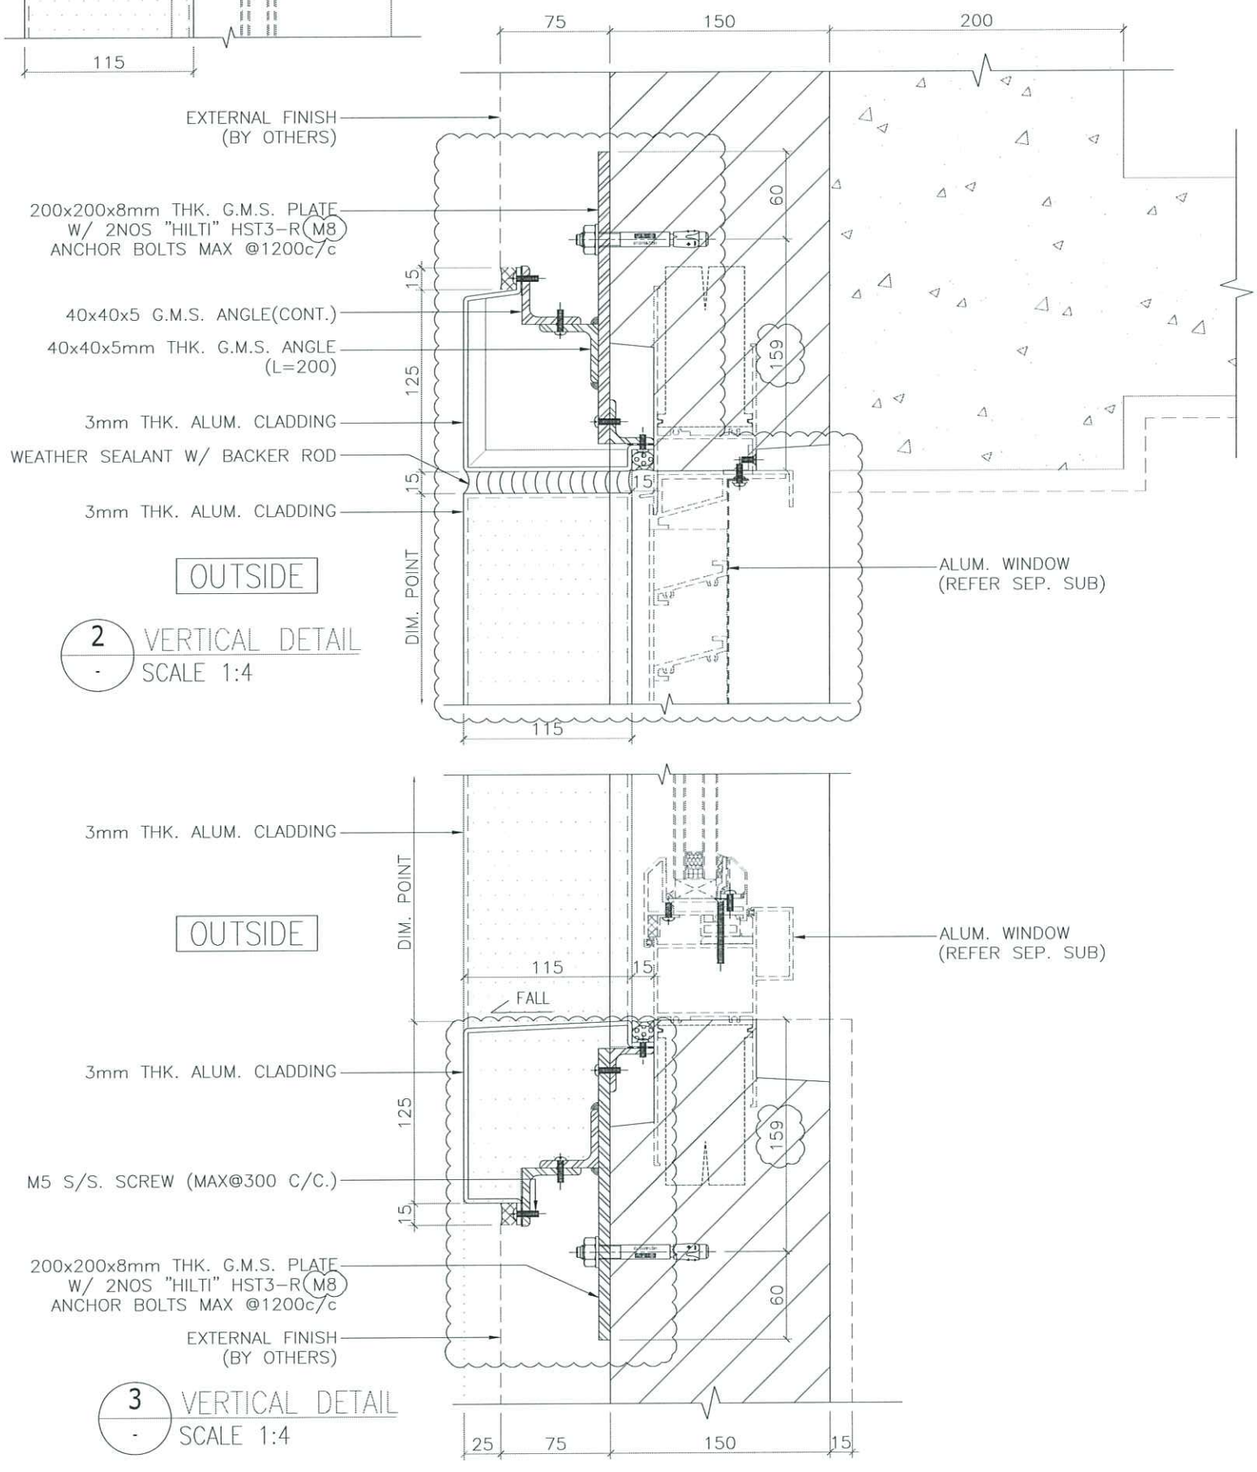

2 / - VERTICAL DETAIL
SCALE 1:4

3 / - VERTICAL DETAIL
SCALE 1:4

NOTE :
1. ALL DIMENSIONS ARE IN mm.
2. ALL ELEVATIONS ARE VIEWED FROM OUTSIDE.
3. ALL DIMENSIONS TO BE VERIFIED ON SITE BEFORE FABRICATION.

LEGEND :
X1 / X00 — DETAIL MARK NO. / REFER SHEET NO.
1. F.F.L. --- FINISHED FLOOR LEVEL
2. S.F.L. --- STRUCTURAL FLOOR LEVEL
3. (/B) --- REVERSED DETAIL

NO.	DATE	REVISION SUBJECT TO ARCH. COMMENT	BY
A	21-09-2020		MN

JOB NO. : J-852

PROJECT :
PROPOSED RESIDENTIAL DEVELOPMENT
AT 139 - 147 ARGYLE STREET,
NKIL 6005, 6035 R.P., 6036 R.P.,
6037 R.P. & 6038 R.P.

TITLE :
VERTICAL DETAIL FOR
ALUM. & ACOUSTIC CLADDING

DATE : 20-MAY-20 | SCALE : 1:4
DRAWN BY : LHR | CHECKED BY : DW

DWG NO. : J852-SD-ACA-6012 | REV. : A

美緯鋁廠有限公司
MIDI ALUMINIUM FABRICATOR LTD.
Units 6-8, Sunray Industrial Centre, 1/F
610 Cha Kwo Ling Road, Kowloon
Tel:23489211-4 Fax:(852)27727666

CLIENT :


ARCHITECT : AGC DESIGN LTD

MAIN CONTRACTOR : Gammon

STRUCTURAL ENGINEER : ARUP

FACADE CONSULTANT : MEINHARDT

B.D. REF :

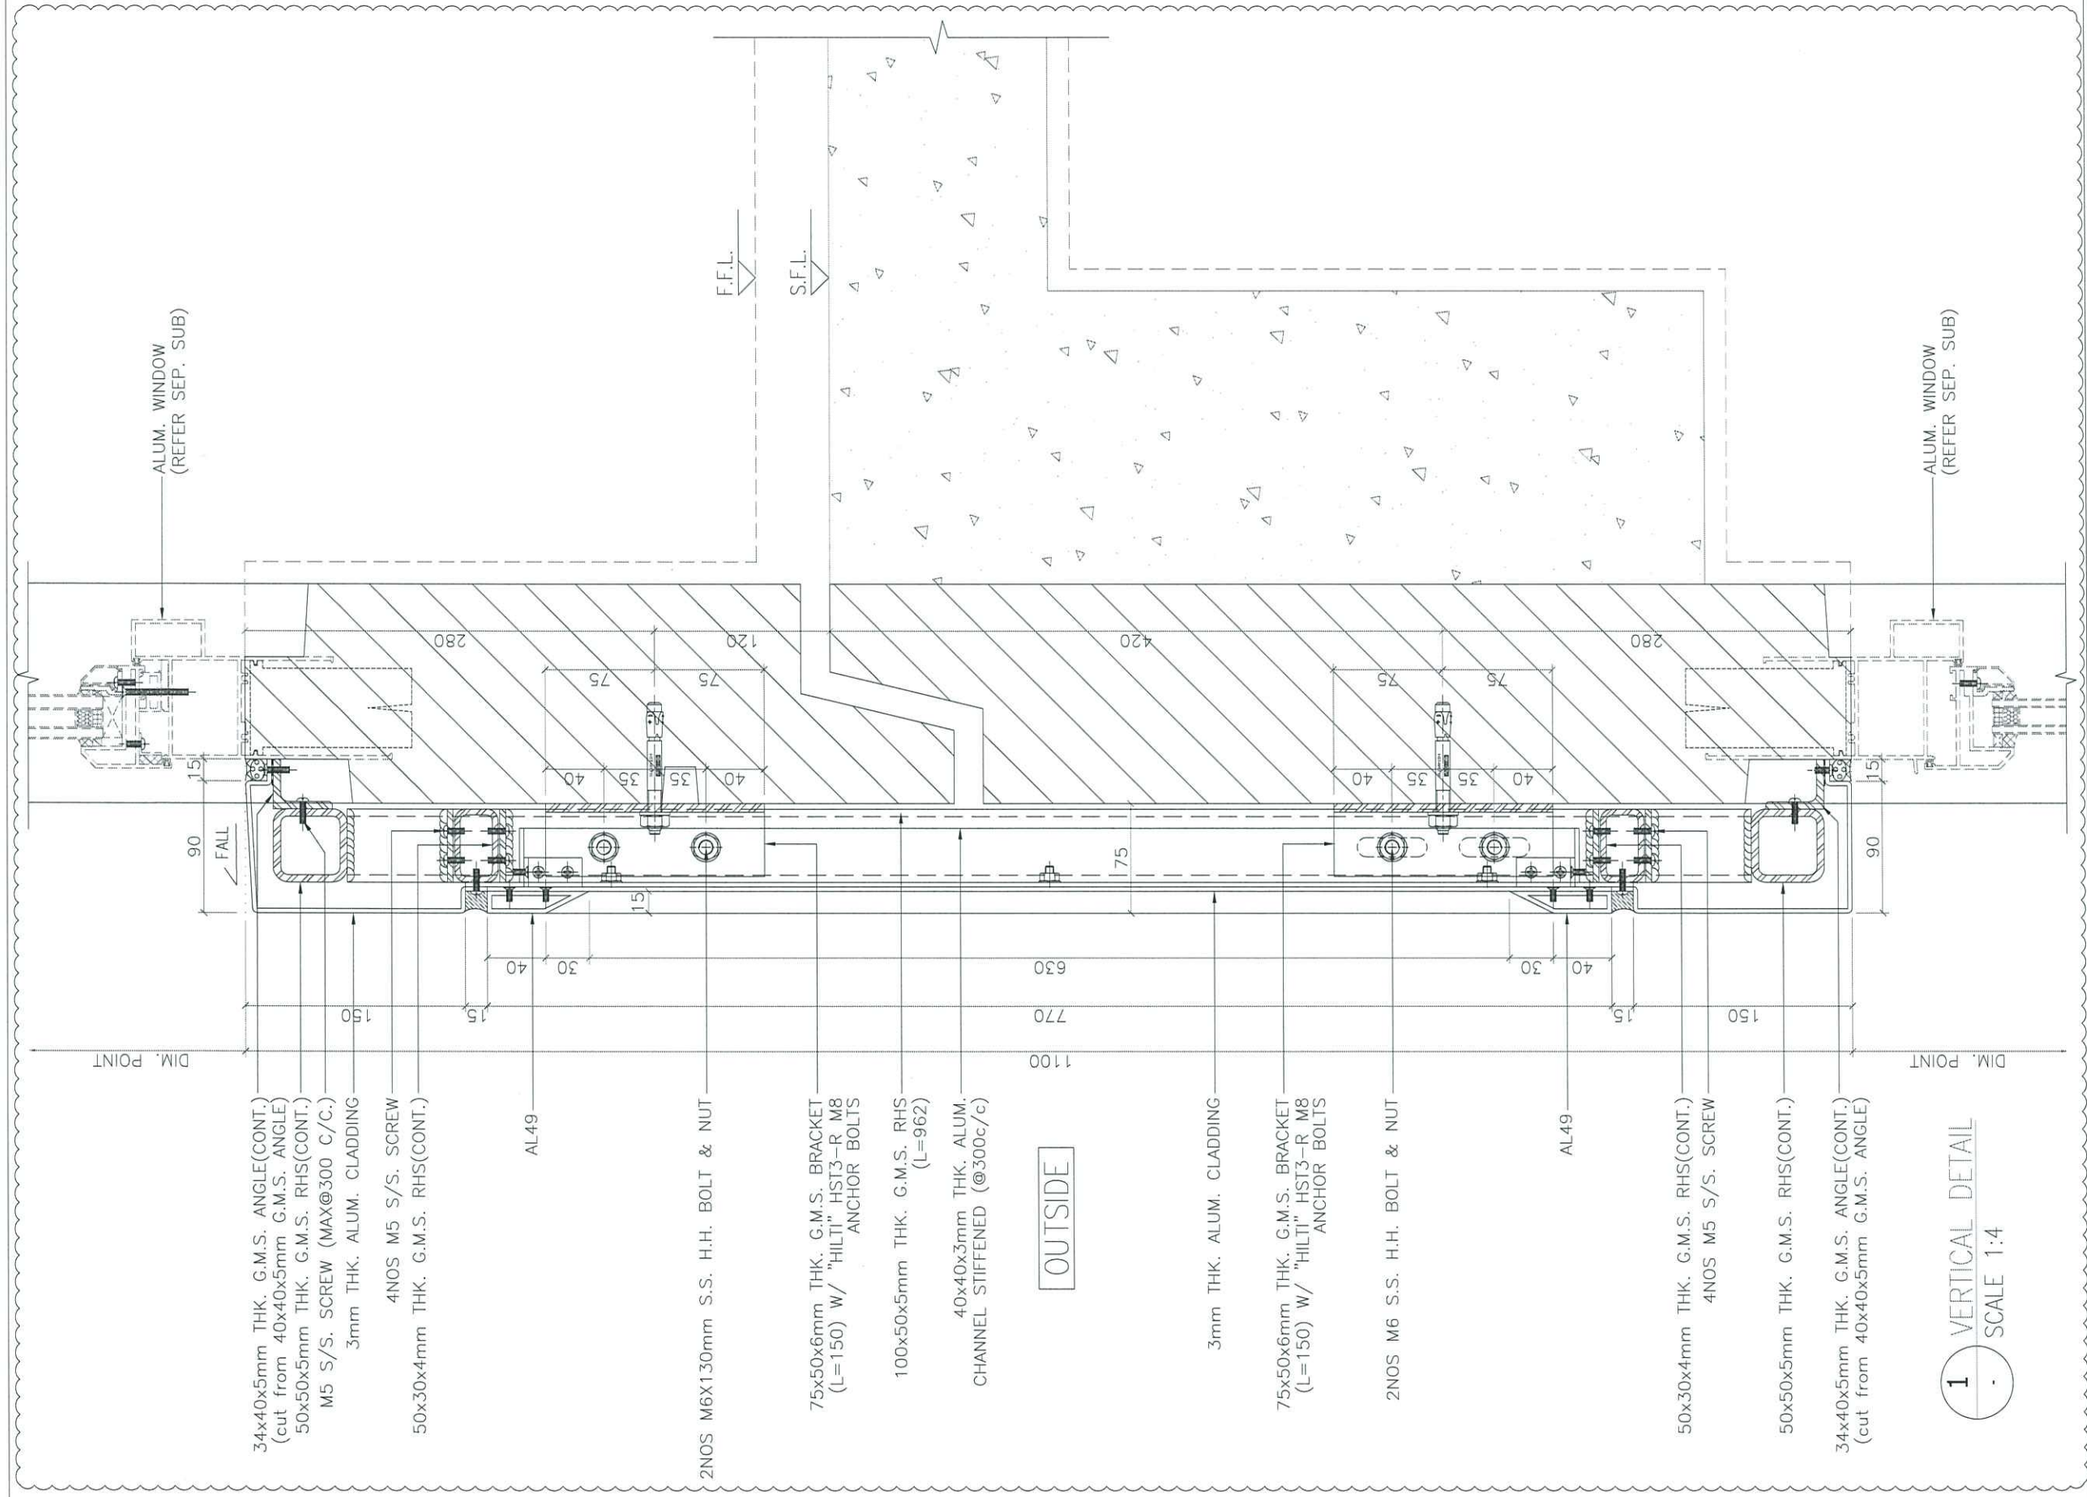

1 VERTICAL DETAIL
SCALE 1:4

B.D. REF :

CLIENT :

ARCHITECT :
AGC DESIGN LTD
[illegible]
[illegible]

MAIN CONTRACTOR :
Gammon

STRUCTURAL ENGINEER :
ARUP

FACADE CONSULTANT:
MEINHARDT

NOTE :
1. ALL DIMENSIONS ARE IN mm.
2. ALL ELEVATIONS ARE VIEWED FROM OUTSIDE.
3. ALL DIMENSIONS TO BE VERIFIED ON SITE BEFORE FABRICATION.

LEGEND :
X1 — DETAIL MARK NO.
X001 — REFER SHEET NO.

1. F.F.L. --FINISHED FLOOR LEVEL
2. S.F.L. --STRUCTURAL FLOOR LEVEL
3. /R --REVERSED DETAIL

NO.	DATE	REVISED	BY
A	24-08-2020	REVISION SUBJECT TO ARCH. COMMENT	MN

JOB NO. : J-852


PROJECT :
PROPOSED RESIDENTIAL DEVELOPMENT AT 139 - 147 ARGYLE STREET, NKIL 6005, 6035 R.P., 6036 R.P., 6037 R.P. & 6038 R.P.

TITLE :
VERTICAL DETAIL FOR ALUM. & ACOUSTIC CLADDING

DATE : 20-MAY-20	SCALE : 1:4
DRAWN BY : LHR	CHECKED BY : DW

美特鋁質有限公司
MIDI ALUMINIUM FABRICATOR LTD.
Units 6-8, Sunray Industrial Centre, 1/F
610 Cha Kwo Ling Road, Kowloon
Tel:23489211-4 Fax:(852)27727666

DWG NO. : J852-SD-ACA-6013	REV. : A

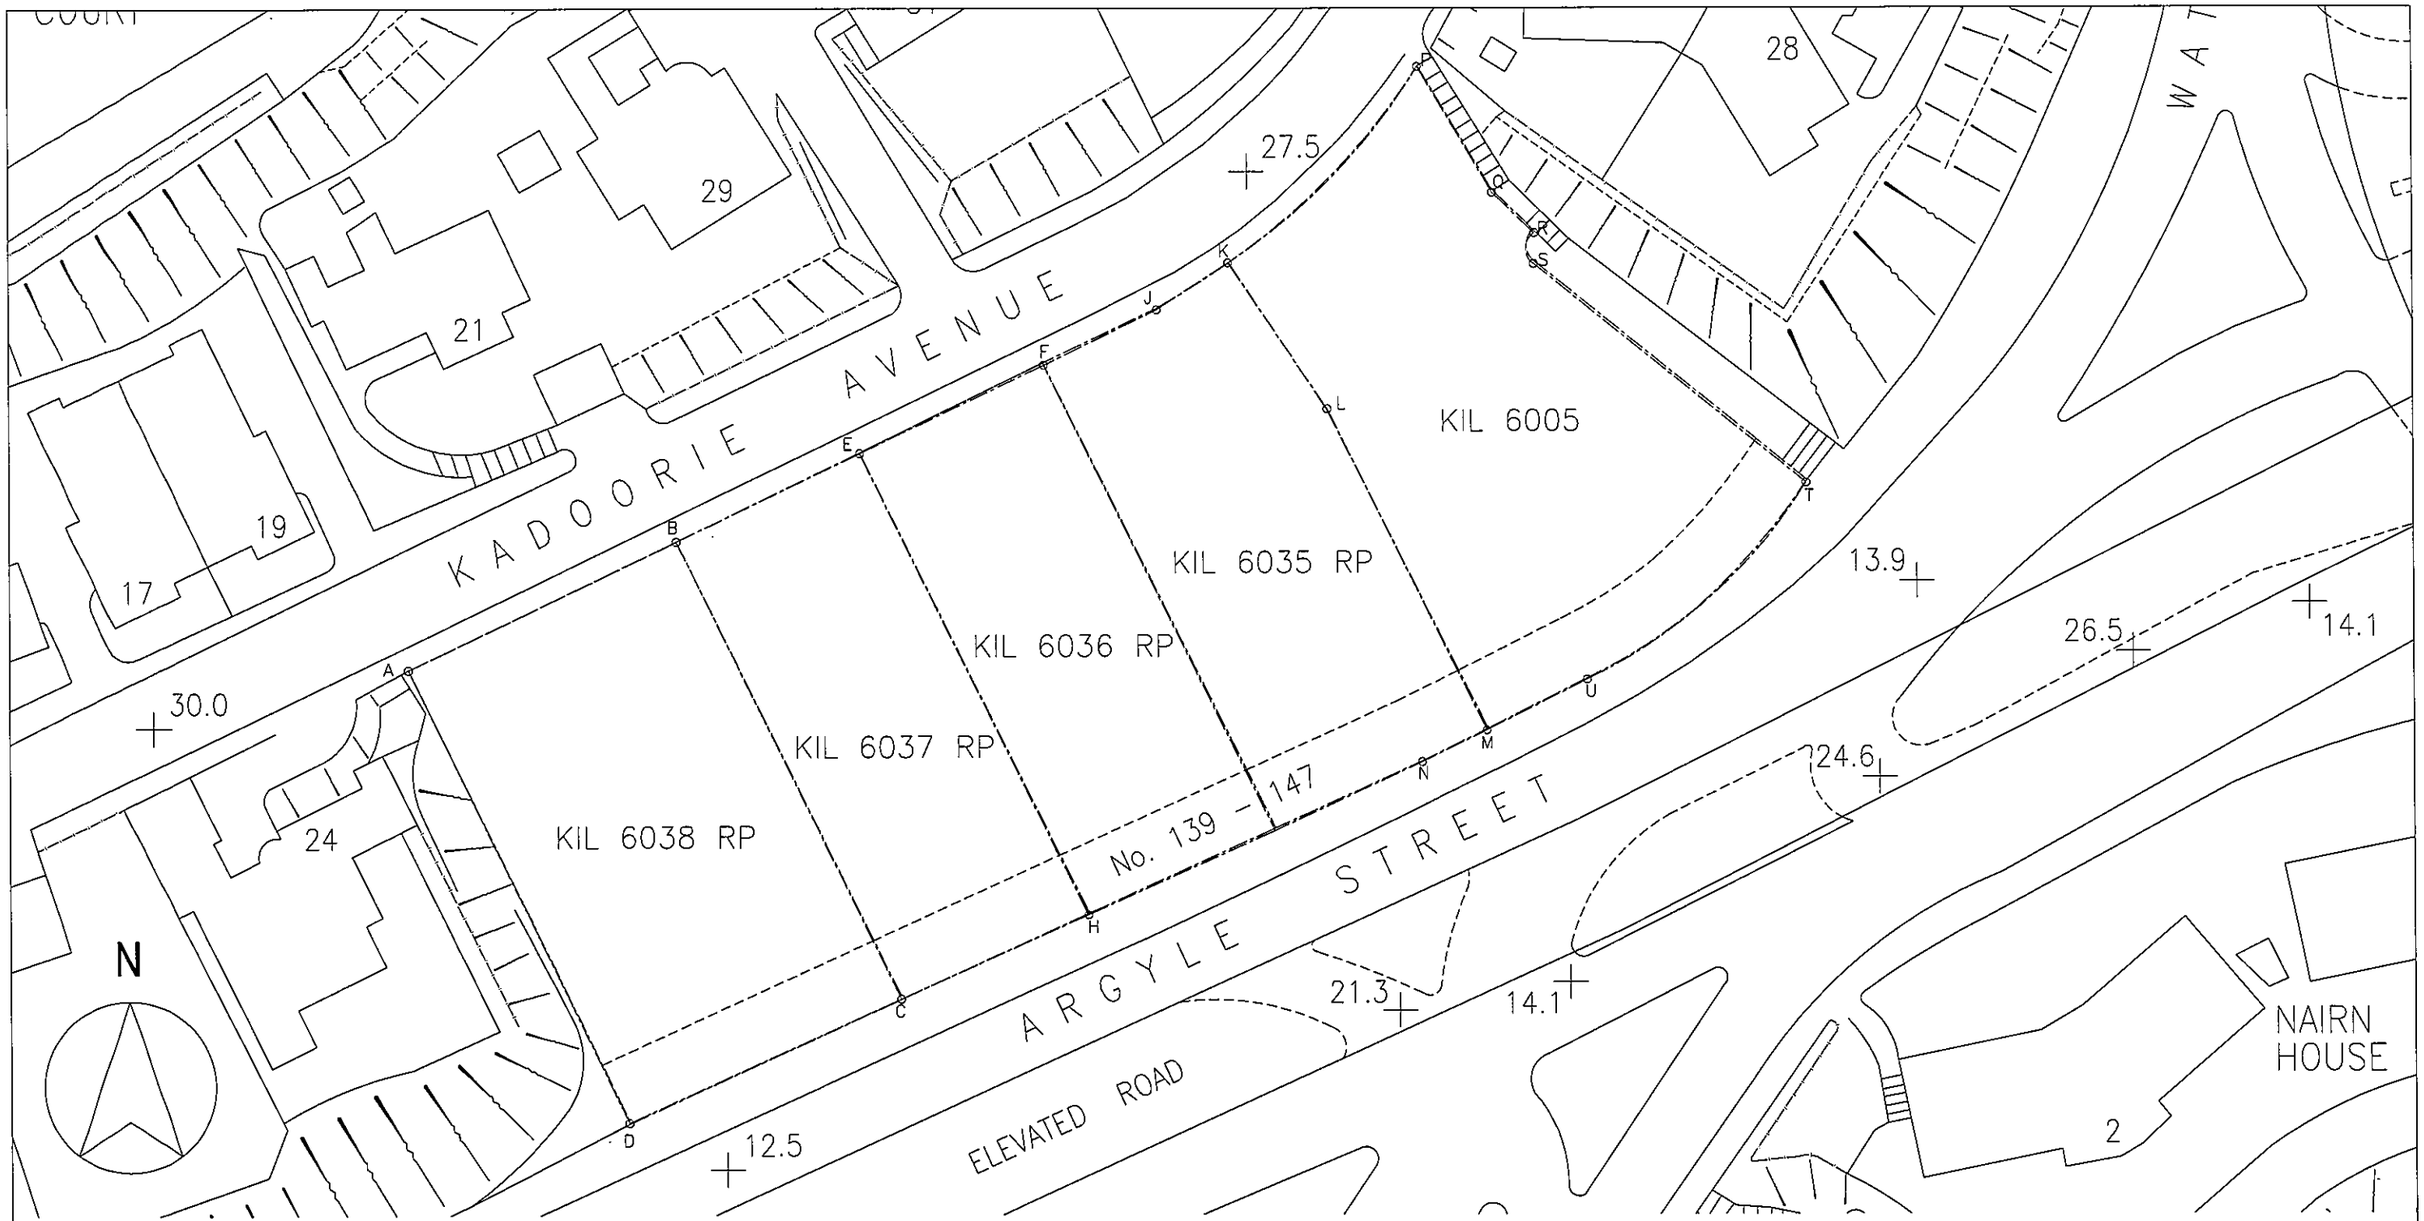

PROJECT : **PROPOSED RESIDENTIAL DEVELOPMENT AT 139 - 147 ARGYLE STREET, NKIL 6005, 6035 R.P., 6036 R.P., 6037 R.P. & 6038 R.P.**

#16

(2)

TITLE : ACOUSTIC SLIDING DOOR (NOISE SCREEN)
SHOPDRAWING SUBMISSION

DATE: 24 - Aug - 2020

美特鋁製有限公司
MIDI ALUMINIUM FABRICATOR LTD.
Units 6-8, Sunray Industrial Centre, 1/F
610 Cha Kwo Ling Road, Kowloon
Tel:23489211-4 Fax:(852)27727666

DWG NO. : J852-SD-ASD-0000 | REV. : A

DRAWING SUBMISSION REGISTER

PROJECT:
PROPOSED RESIDENTIAL DEVELOPMENT
AT 139-147 ARGYLE STREET,
NKIL 6006, 6035 R.P., 6036 R.P.,
TITLE:
ACOUSTIC SLIDING DOOR (NOSIE SCREEN)
SHOPDRAWING SUBMISSION

DATE OF ISSUE											
ISSUE	1	2									
DAY	20	24									
MONTH	8	8									
YEAR	20	20									

SUBMISSION STATE (FOR B.D / A.S.D)
AP - APPROVED
AC - APPROVED SUB. TO CONDITION
NA - NOT APPROVED

SUBMISSION STATE (FOR CLIENT / CONSULTANT)
AP - APPROVED
AC - APPROVED SUB. TO CONDITION
NA - NOT APPROVED

SUBMISSION STATE (FOR ARCHITECT)
AP - APPROVED
AC - APPROVED SUB. TO CONDITION
NA - NOT APPROVED

FABRICATION / CONSTRUCTION STATE

DRAWING TITLE	DWG. NO.	REVISIONS										SUBMISSION STATE (FOR B.D / A.S.D)			SUBMISSION STATE (FOR CLIENT / CONSULTANT)			SUBMISSION STATE (FOR ARCHITECT)			ISSUE TO CHINA OFFICE		ISSUE TO SITE		ISSUE TO SUB-CONTRACTOR	
												COMMENT DATE	REV.	STATE	COMMENT DATE	REV.	STATE	COMMENT DATE	REV.	STATE	REV.	DATE	REV.	DATE	REV.	DATE
COVER PAGE	J852-SD-ASD-0000	-	A																							
DRAWING REGISTER	J852-SD-ASD-0001	-	A																							
DRAWING REGISTER	J852-SD-ASD-0002	-	A																							
SECTION PROPERTIES FOR NOISE SCREEN	J852-SD-ASD-1101	-	-																							
PART PLAN FOR ACOUSTIC SLIDING DOOR OF TOWER 1 (1/F)	J852-SD-ASD-3101	-	-																							
PART PLAN FOR ACOUSTIC SLIDING DOOR OF TOWER 1 (2~21/F)	J852-SD-ASD-3102	-	-																							
PART PLAN FOR ACOUSTIC SLIDING DOOR OF TOWER 1 (22/F)	J852-SD-ASD-3103	-	-																							
PART PLAN FOR ACOUSTIC SLIDING DOOR OF TOWER 1 (23/F)	J852-SD-ASD-3104	-	-																							
PART PLAN FOR ACOUSTIC SLIDING DOOR OF TOWER 2 (1/F)	J852-SD-ASD-3201	-	-																							
PART PLAN FOR ACOUSTIC SLIDING DOOR OF TOWER 2 (2~21/F)	J852-SD-ASD-3202	-	-																							
PART PLAN FOR ACOUSTIC SLIDING DOOR OF TOWER 2 (22/F)	J852-SD-ASD-3203	-	-																							
PART PLAN FOR ACOUSTIC SLIDING DOOR OF TOWER 2 (23/F)	J852-SD-ASD-3204	-	-																							
PART PLAN FOR ACOUSTIC SLIDING DOOR OF TOWER 3 (1/F)	J852-SD-ASD-3301	-	-																							
PART PLAN FOR ACOUSTIC SLIDING DOOR OF TOWER 3 (2~21/F)	J852-SD-ASD-3302	-	-																							
PART PLAN FOR ACOUSTIC SLIDING DOOR OF TOWER 3 (22/F)	J852-SD-ASD-3303	-	-																							
PART PLAN FOR ACOUSTIC SLIDING DOOR OF TOWER 3 (23/F)	J852-SD-ASD-3304	-	-																							
PART ELEVATION, PLAN & SECTION FOR ACOUSTIC SLIDING DOOR	J852-SD-ASD-4101	-	A																							
PART ELEVATION, PLAN & SECTION FOR ACOUSTIC SLIDING DOOR	J852-SD-ASD-4101A	-	A																							
PART ELEVATION, PLAN & SECTION FOR ACOUSTIC SLIDING DOOR	J852-SD-ASD-4102	-	A																							
PART ELEVATION, PLAN & SECTION FOR ACOUSTIC SLIDING DOOR	J852-SD-ASD-4102A	-	A																							
PART ELEVATION, PLAN & SECTION FOR ACOUSTIC SLIDING DOOR	J852-SD-ASD-4103	-	A																							
PART ELEVATION, PLAN & SECTION FOR ACOUSTIC SLIDING DOOR	J852-SD-ASD-4103A	-	A																							
PART ELEVATION, PLAN & SECTION FOR ACOUSTIC SLIDING DOOR	J852-SD-ASD-4104	-	A																							
PART ELEVATION, PLAN & SECTION FOR ACOUSTIC SLIDING DOOR	J852-SD-ASD-4105	-	A																							
PART ELEVATION, PLAN & SECTION FOR ACOUSTIC SLIDING DOOR	J852-SD-ASD-4106	-	A																							
PART ELEVATION, PLAN & SECTION FOR ACOUSTIC SLIDING DOOR	J852-SD-ASD-4107	-	A																							
PART ELEVATION, PLAN & SECTION FOR ACOUSTIC SLIDING DOOR	J852-SD-ASD-4108	-	A																							
PART ELEVATION, PLAN & SECTION FOR ACOUSTIC SLIDING DOOR	J852-SD-ASD-4109	-	A																							
PART ELEVATION, PLAN & SECTION FOR ACOUSTIC SLIDING DOOR	J852-SD-ASD-4109A	-	A																							
PART ELEVATION, PLAN & SECTION FOR ACOUSTIC SLIDING DOOR	J852-SD-ASD-4201	-	A																							
PART ELEVATION, PLAN & SECTION FOR ACOUSTIC SLIDING DOOR	J852-SD-ASD-4201A	-	A																							
PART ELEVATION, PLAN & SECTION FOR ACOUSTIC SLIDING DOOR	J852-SD-ASD-4202	-	A																							
PART ELEVATION, PLAN & SECTION FOR ACOUSTIC SLIDING DOOR	J852-SD-ASD-4202A	-	A																							
PART ELEVATION, PLAN & SECTION FOR ACOUSTIC SLIDING DOOR	J852-SD-ASD-4203	-	A																							
PART ELEVATION, PLAN & SECTION FOR ACOUSTIC SLIDING DOOR	J852-SD-ASD-4203A	-	A																							
PART ELEVATION, PLAN & SECTION FOR ACOUSTIC SLIDING DOOR	J852-SD-ASD-4204	-	A																							
PART ELEVATION, PLAN & SECTION FOR ACOUSTIC SLIDING DOOR	J852-SD-ASD-4204A	-	A																							
PART ELEVATION, PLAN & SECTION FOR ACOUSTIC SLIDING DOOR	J852-SD-ASD-4205	-	A																							
PART ELEVATION, PLAN & SECTION FOR ACOUSTIC SLIDING DOOR	J852-SD-ASD-4205A	-	A																							
PART ELEVATION, PLAN & SECTION FOR ACOUSTIC SLIDING DOOR	J852-SD-ASD-4205B	-	A																							
PART ELEVATION, PLAN & SECTION FOR ACOUSTIC SLIDING DOOR	J852-SD-ASD-4206	-	A																							
PART ELEVATION, PLAN & SECTION FOR ACOUSTIC SLIDING DOOR	J852-SD-ASD-4206A	-	A																							
PART ELEVATION, PLAN & SECTION FOR ACOUSTIC SLIDING DOOR	J852-SD-ASD-4206B	-	A																							
PART ELEVATION, PLAN & SECTION FOR ACOUSTIC SLIDING DOOR	J852-SD-ASD-4207	-	A																							

IN-HOUSE DESIGN CHECKER

美特鋁質有限公司
MIDI ALUMINIUM FABRICATOR LTD.
Units 6-8, Sunray Industrial Centre, 1/F
610 Cha Kwo Ling Road, Kowloon
Tel:23489211-4 Fax:(852)27727656

DWG NO. : J852-SD-ASD-0001 | REV. : A


DRAWING SUBMISSION REGISTER

PROJECT:
PROPOSED RESIDENTIAL DEVELOPMENT
AT 139-147 ARGYLE STREET,
NKIL 6006, 6035 R.P., 6036 R.P.,
TITLE:
ACOUSTIC SLIDING DOOR (NOISE SCREEN)
SHOPDRAWING SUBMISSION

| DATE OF ISSUE | | |

PROPERTIES

MEMBER : AL-ASD01
GRADE : 6063-T6

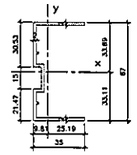


REGIONS

Area (mm²) :	290.28
Perimeter (mm) :	298.17
Bounding Box – X (mm):	-9.81 to 25.19
Bounding Box – Y (mm):	-33.11 to 33.89
Centroid – X (mm) :	0.00
Centroid – Y (mm) :	0.00
Moments of Inertia – X (mm⁴) :	192115.65
Moments of Inertia – Y (mm⁴) :	31082.40
Product of Inertia – XY (mm⁴) :	138.29
Radii of gyration – X (mm) :	25.72
Radii of gyration – Y (mm) :	10.35
Principal moments along X–Y (mm⁴) :	192114.88 along [1.00 0.00]
Principal moments along Y–X (mm⁴) :	31082.48 along [0.00 1.00]
Elastic Modulus – Zx (mm³):	I / y-max= 3670.03
Elastic Modulus – Zy (mm³):	I / x-max= 1234.11

PROPERTIES

MEMBER : AL-ASD02
GRADE : 6063-T6

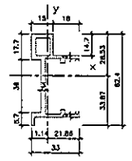

REGIONS

Area (mm²) :	369.70
Perimeter (mm) :	314.54
Bounding Box – X (mm):	-11.14 to 21.86
Bounding Box – Y (mm):	-33.87 to 28.53
Centroid – X (mm) :	0.00
Centroid – Y (mm) :	0.00
Moments of Inertia – X (mm⁴) :	180788.18
Moments of Inertia – Y (mm⁴) :	26288.54
Product of Inertia – XY (mm⁴) :	10190.70
Radii of gyration – X (mm) :	23.11
Radii of gyration – Y (mm) :	8.43
Principal moments along X–Y (mm⁴) :	181588.36 along [1.00 0.06]
Principal moments along Y–X (mm⁴) :	27757.36 along [-0.06 1.00]
Elastic Modulus – Zx (mm³):	I / y-max= 4747.07
Elastic Modulus – Zy (mm³):	I / x-max= 1294.18

PROPERTIES

MEMBER : AL-ASD03
GRADE : 6063-T5



REGIONS

Area (mm²) :	43.46
Perimeter (mm) :	43.81
Bounding Box – X (mm):	-1.53 to 3.30
Bounding Box – Y (mm):	-7.30 to 7.30
Centroid – X (mm) :	0.00
Centroid – Y (mm) :	0.00
Moments of Inertia – X (mm⁴) :	802.80
Moments of Inertia – Y (mm⁴) :	58.56
Product of Inertia – XY (mm⁴) :	0.00
Radii of gyration – X (mm) :	4.45
Radii of gyration – Y (mm) :	1.35
Principal moments along X–Y (mm⁴) :	802.80 along [1.00 0.00]
Principal moments along Y–X (mm⁴) :	58.56 along [0.00 1.00]
Elastic Modulus – Zx (mm³):	I / y-max= 123.57
Elastic Modulus – Zy (mm³):	I / x-max= 14.29

B.D. REF :

CLIENT :

ARCHITECT :
AGC DESIGN LTD

MAIN CONTRACTOR :
Gammon

STRUCTURAL ENGINEER :
ARUP

FACADE CONSULTANT:
MEINHARDT

NOTE :
1. ALL DIMENSIONS ARE IN mm.
2. ALL ELEVATIONS ARE VIEWED FROM OUTSIDE.
3. ALL DIMENSIONS TO BE VERIFIED ON SITE BEFORE FABRICATION.

LEGEND :
X1 — DETAIL MARK NO.
X001 — REFER SHEET NO.

1. F.F.L. -- FINISHED FLOOR LEVEL
2. S.F.L. -- STRUCTURAL FLOOR LEVEL
3. /R -- REVERSED DETAIL

NO.	DATE	REVISED	BY

JOB NO. : J-852


PROJECT :
PROPOSED RESIDENTIAL DEVELOPMENT
AT 139 - 147 ARGYLE STREET,
NKIL 6005, 6035 R.P., 6036 R.P.,
6037 R.P. & 6038 R.P.

TITLE :
SECTION PROPERTIES
FOR ACOUSTIC SLIDING DOOR
(ALUM. EXTRUSIONS)

DATE : 19-Aug-20	SCALE : 1:4
DRAWN BY : LHR	CHECKED BY : DW

美特鋁製有限公司
MIDI ALUMINIUM FABRICATOR LTD.
Units 6-8, Sunray Industrial Centre, 1/F
610 Cha Kwo Ling Road, Kowloon
Tel:23489211-4 Fax:(852)27727666

DWG NO. : J852-SD-ASD-1101 | REV. : -

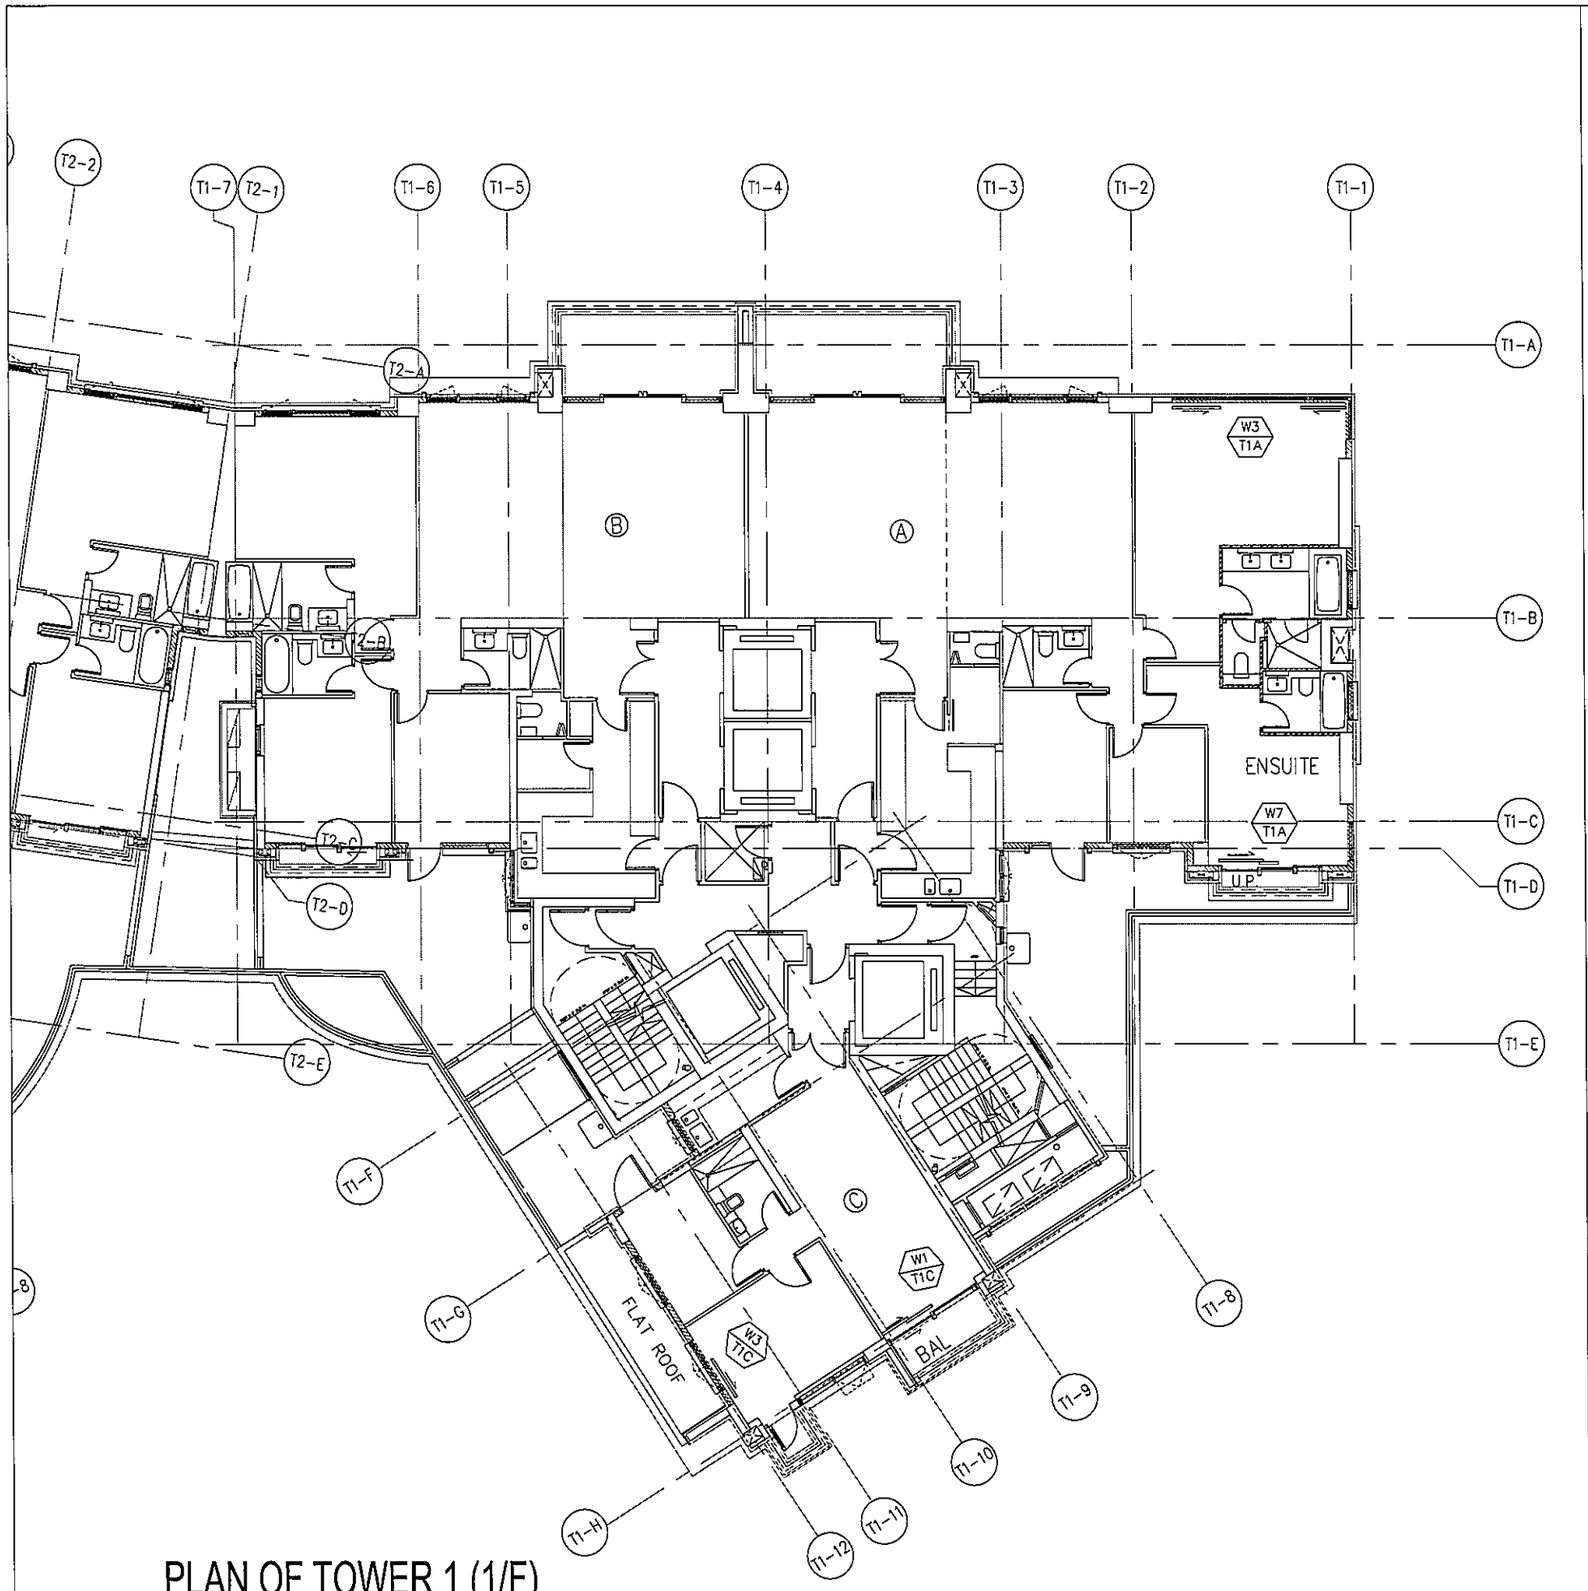

PLAN OF TOWER 1 (1/F)

WINDOW MARK	FLAT	FLOOR	Q.T.	TOTAL
W3/T1A	FLAT A	1F	1	1x1=1
W7/T1A	FLAT A	1F	1	1x1=1
W1/T1C	FLAT C	1F	1	1x1=1
W3/T1C	FLAT C	1F	1	1x1=1
		TOTAL	4	4

B.O. REF :

CLIENT :

ARCHITECT :
AGC DESIGN LTD

MAIN CONTRACTOR :
Gammon

STRUCTURAL ENGINEER :
ARUP

FACADE CONSULTANT:
MEINHARDT

NOTE :
1. ALL DIMENSIONS ARE IN mm.
2. ALL ELEVATIONS ARE VIEWED FROM OUTSIDE.
3. ALL DIMENSIONS TO BE VERIFIED ON SITE BEFORE FABRICATION.

LEGEND :
X1 — DETAIL MARK NO.
XG01 — REFER SHEET NO.

1. F.F.L. --FINISHED FLOOR LEVEL
2. S.F.L. --STRUCTURAL FLOOR LEVEL
3. /R --REVERSED DETAIL

NO.	DATE	REVISED	BY

JOB NO. : J-852

PROJECT :
PROPOSED RESIDENTIAL DEVELOPMENT
AT 139 – 147 ARGYLE STREET,
NKIL 6005, 6035 R.P., 6036 R.P.,
6037 R.P. & 6038 R.P.


TITLE :
PART PLAN FOR
ACOUSTIC SLIDING DOOR
OF TOWER 1 (1/F)

DATE : 16-Jul-2020 | SCALE : 1:150

DRAWN BY : LHR | CHECKED BY : DW

美特鋁質有限公司
MIDI ALUMINIUM FABRICATOR LTD.
Units 6-8, Sunray Industrial Centre, 1/F
610 Cha Kwo Ling Road, Kowloon
Tel: 23489211-4 Fax: (852)27727666

DWG NO. : J852-SD-ASD-3101 | REV. : –

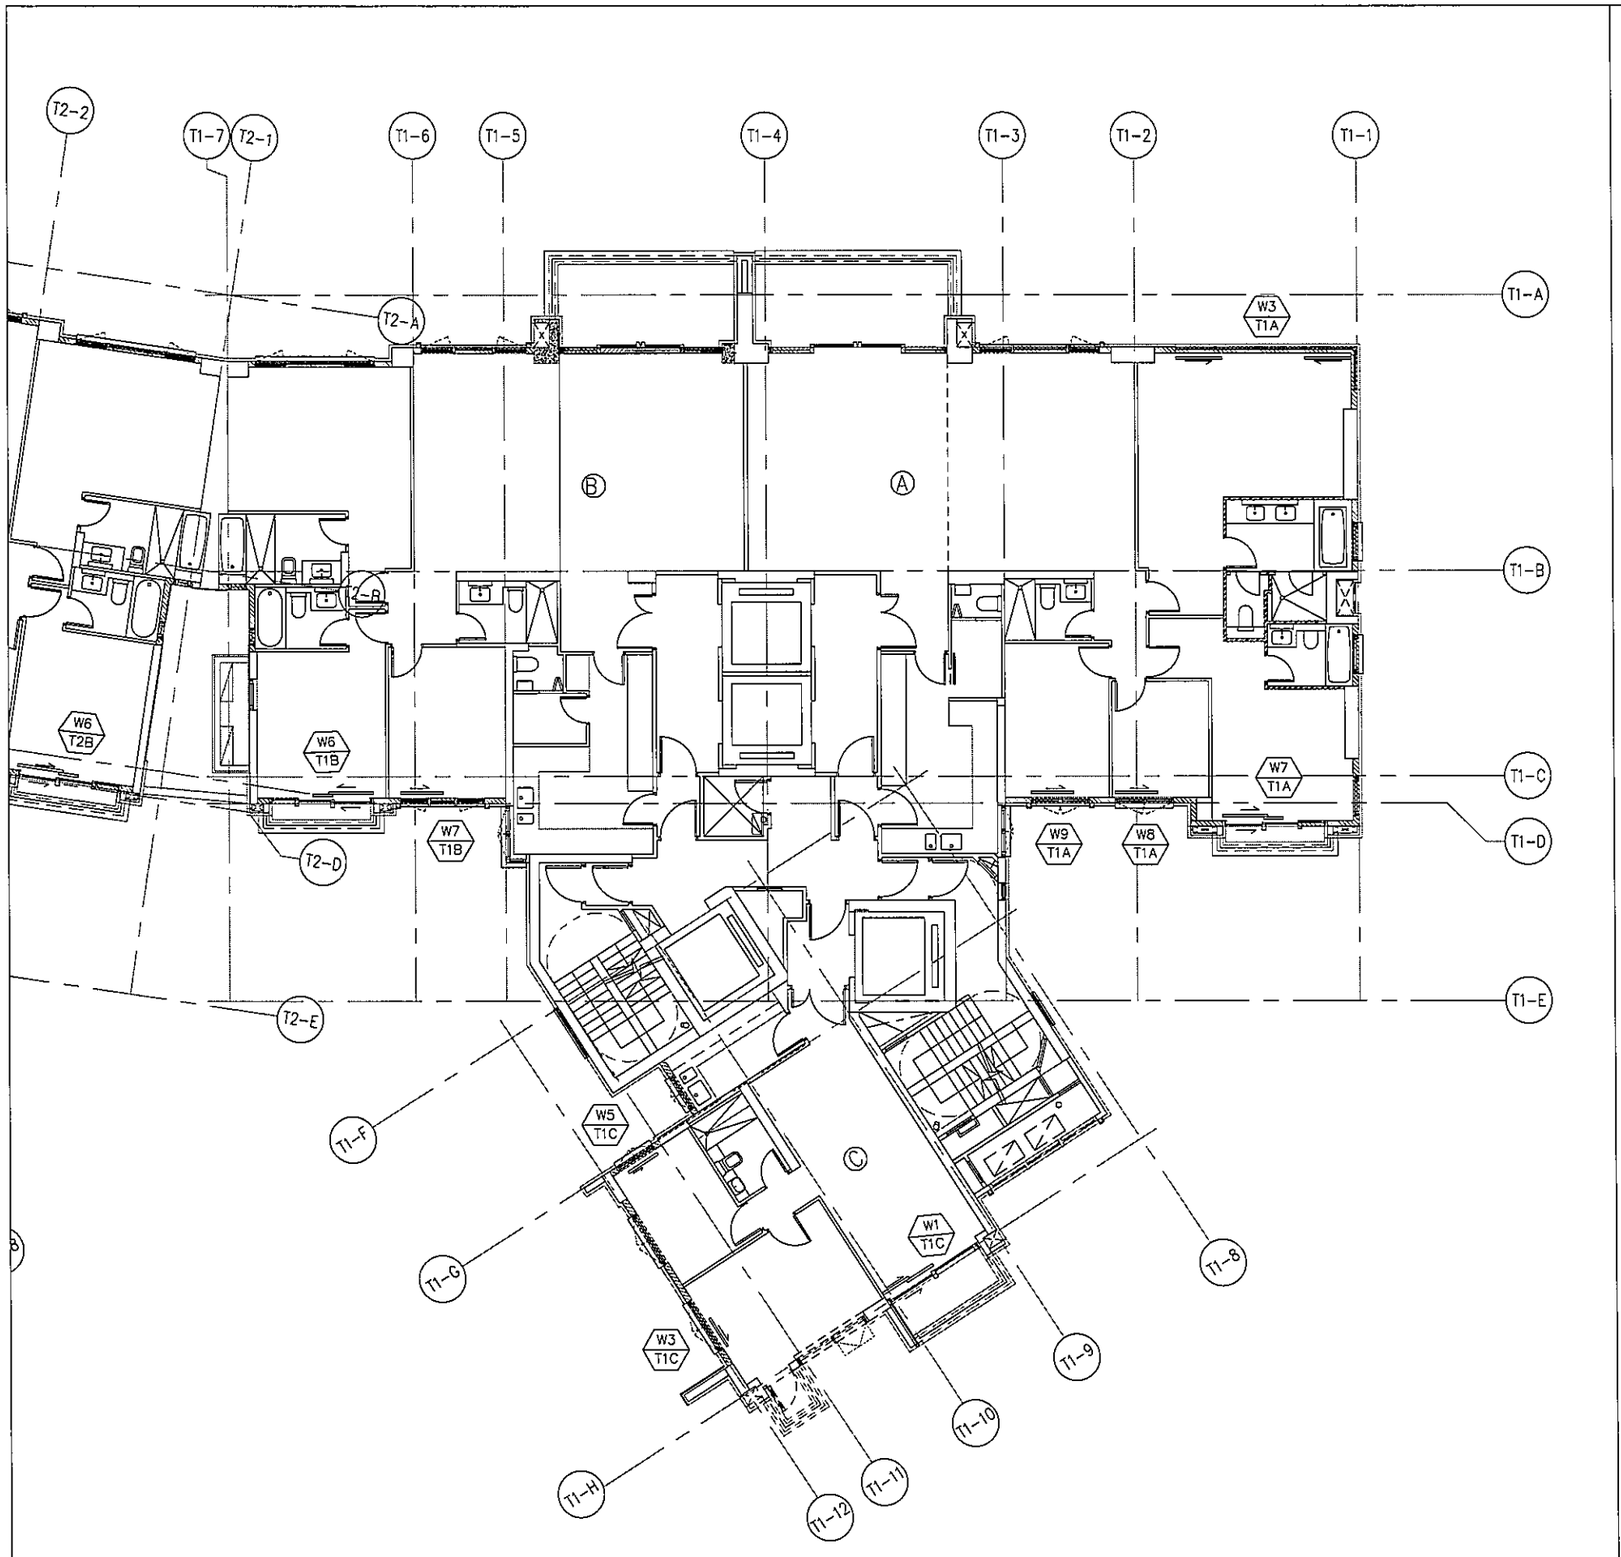

PLAN OF TOWER 1 (2/F~21/F)

WINDOW MARK	FLAT	FLOOR	Q.T.	TOTAL
W3/T1A	FLAT A	2F-21F	1	1x17=17
W7/T1A	FLAT A	2F-21F	1	1x17=17
W8/T1A	FLAT A	2F-21F	1	1x17=17
W9/T1A	FLAT A	2F-21F	1	1x17=17
W1/T1C	FLAT C	2F-21F	1	1x17=17
W3/T1C	FLAT C	2F-21F	1	1x17=17
W5/T1C	FLAT C	2F-21F	1	1x17=17
W6/T1B	FLAT B	2F-21F	1	1x17=17
W7/T1B	FLAT B	2F-21F	1	1x17=17
		TOTAL	9	153

B.D. REF :

CLIENT :

ARCHITECT :
AGC DESIGN LTD

MAIN CONTRACTOR :
Gammon

STRUCTURAL ENGINEER :
ARUP

FACADE CONSULTANT:
MEINHARDT

NOTE :
1. ALL DIMENSIONS ARE IN mm.
2. ALL ELEVATIONS ARE VIEWED FROM OUTSIDE.
3. ALL DIMENSIONS TO BE VERIFIED ON SITE BEFORE FABRICATION.

LEGEND :
X1 / X001 — DETAIL MARK NO. / REFER SHEET NO.
1. F.F.L. --FINISHED FLOOR LEVEL
2. S.F.L. --STRUCTURAL FLOOR LEVEL
3. /R --REVERSED DETAIL

NO.	DATE	REVISED	BY

JOB NO. : J-852

PROJECT :
PROPOSED RESIDENTIAL DEVELOPMENT
AT 139 - 147 ARGYLE STREET,
NKIL 6005, 6035 R.P., 6036 R.P.,
6037 R.P. & 6038 R.P.


TITLE :
PART PLAN FOR
ACOUSTIC SLIDING DOOR
OF TOWER 1 (2~21/F)

DATE : 16-Jul-2020 | SCALE : 1:150

DRAWN BY : LHR | CHECKED BY : DW

美特鋁質有限公司
MIDI ALUMINIUM FABRICATOR LTD.
Units 6-8, Sunray Industrial Centre, 1/F
610 Cha Kwo Ling Road, Kowloon
Tel: 23489211-4 Fax: (852)27727666

DWG NO. : J852-SD-ASD-3102 | REV. : -

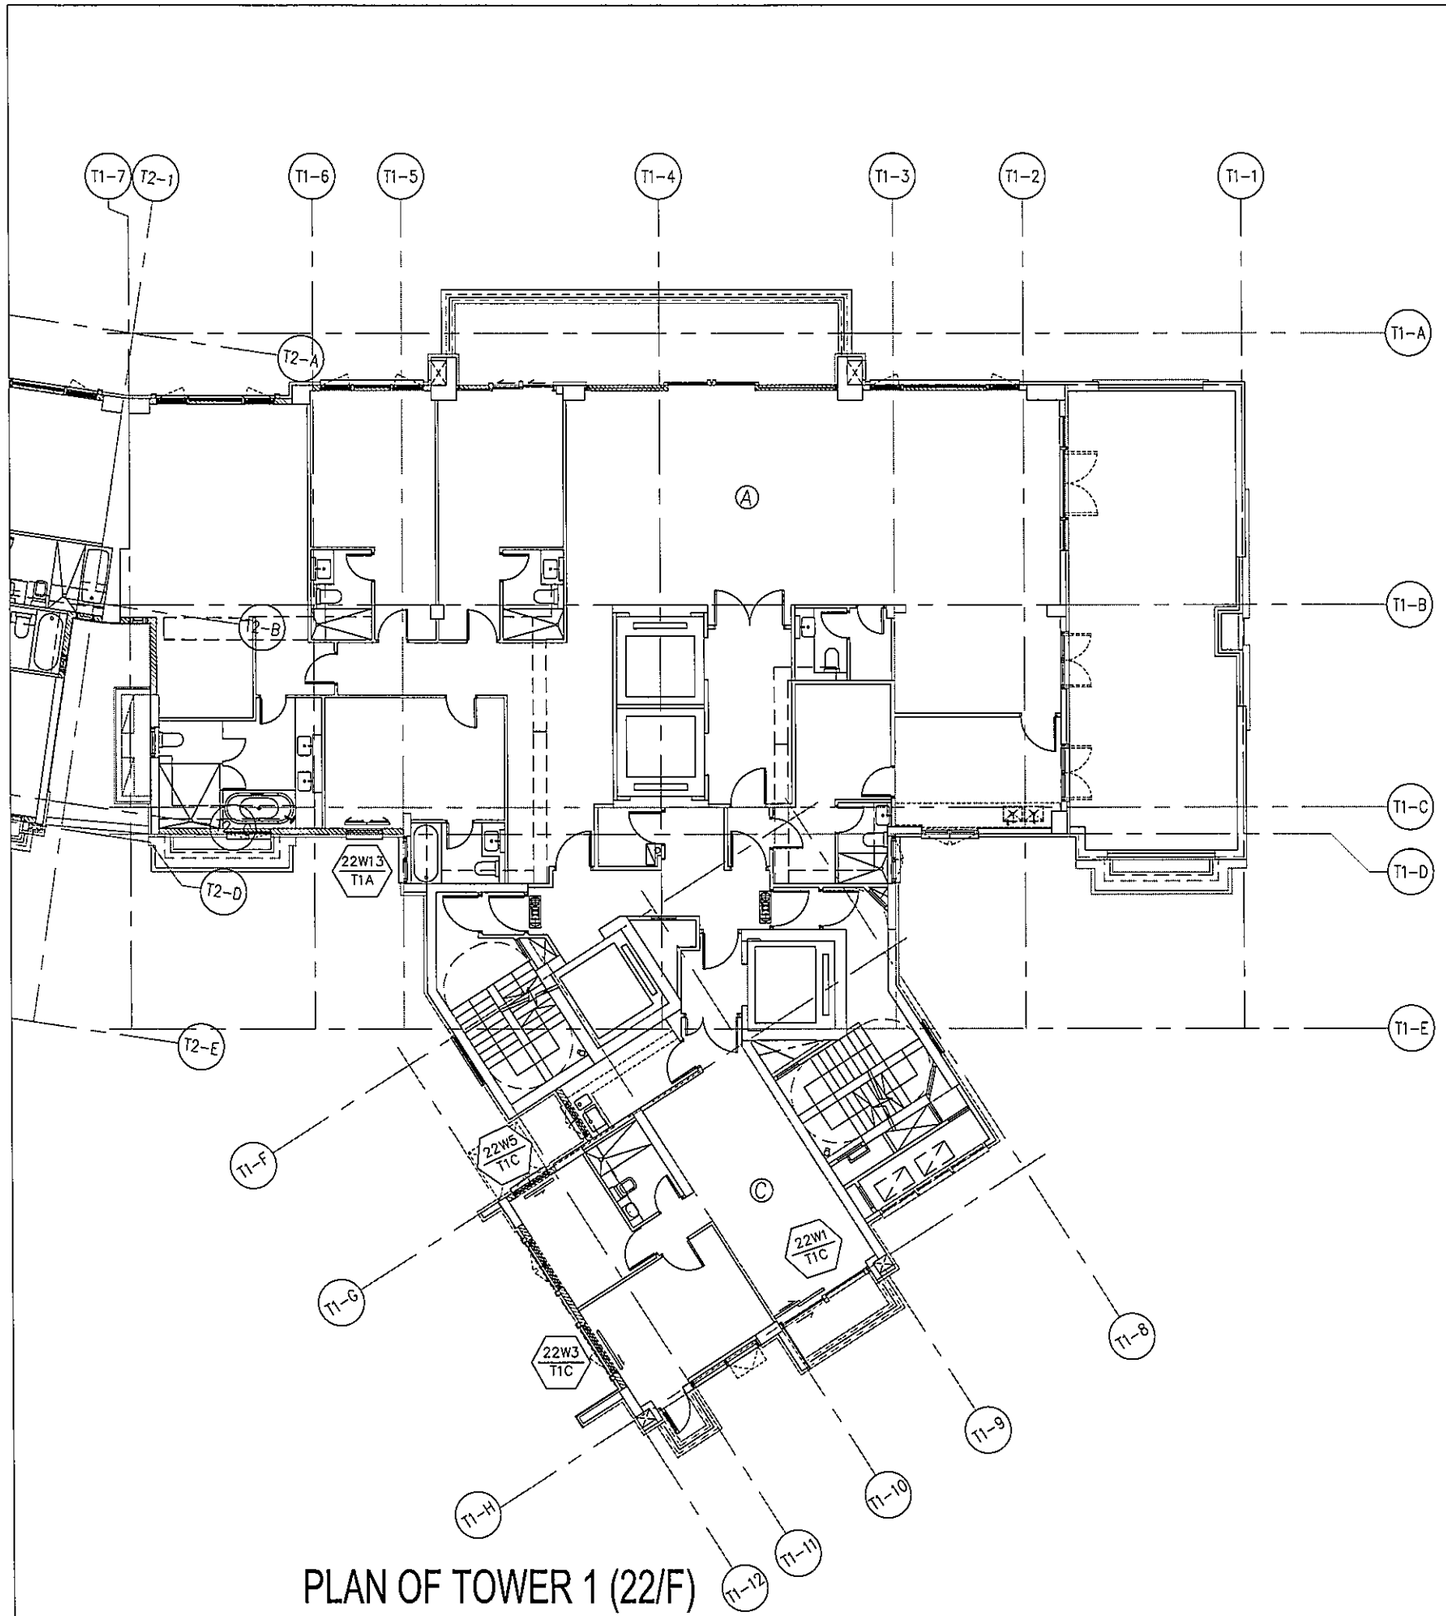

PLAN OF TOWER 1 (22/F)

WINDOW MARK	FLAT	FLOOR	Q.T.	TOTAL
22W13/T1A	FLAT A	22F	1	1x1=1
22W1/T1C	FLAT C	22F	1	1x1=1
22W3/T1C	FLAT C	22F	1	1x1=1
22W5/T1C	FLAT C	22F	1	1x1=1
		TOTAL	4	4

B.D. REF :

CLIENT :

ARCHITECT :
AGC DESIGN LTD

MAIN CONTRACTOR :
Gammon

STRUCTURAL ENGINEER :
ARUP

FACADE CONSULTANT:
MEINHARDT

NOTE :
1. ALL DIMENSIONS ARE IN mm.
2. ALL ELEVATIONS ARE VIEWED FROM OUTSIDE.
3. ALL DIMENSIONS TO BE VERIFIED ON SITE BEFORE FABRICATION.

LEGEND :
X1 / X001 — DETAIL MARK NO. / REFER SHEET NO.
1. F.F.L. --FINISHED FLOOR LEVEL
2. S.F.L. --STRUCTURAL FLOOR LEVEL
3. /R --REVERSED DETAIL

NO.	DATE	REVISED	BY

JOB NO. : J-852

PROJECT :
PROPOSED RESIDENTIAL DEVELOPMENT
AT 139 - 147 ARGYLE STREET,
NKIL 6005, 6035 R.P., 6036 R.P.,
6037 R.P. & 6038 R.P.


TITLE :
PART PLAN FOR
ACOUSTIC SLIDING DOOR
OF TOWER 1 (22/F)

DATE : 16-Jul-2020 | SCALE : 1:150

DRAWN BY : LHR | CHECKED BY : DW

美特鋁製有限公司
MIDI ALUMINIUM FABRICATOR LTD.
Units 6-8, Sunray Industrial Centre, 1/F
610 Cha Kwo Ling Road, Kowloon
Tel: 23489211-4 Fax: (852)27727666

DWG NO. : J852-SD-ASD-3103 | REV. : -

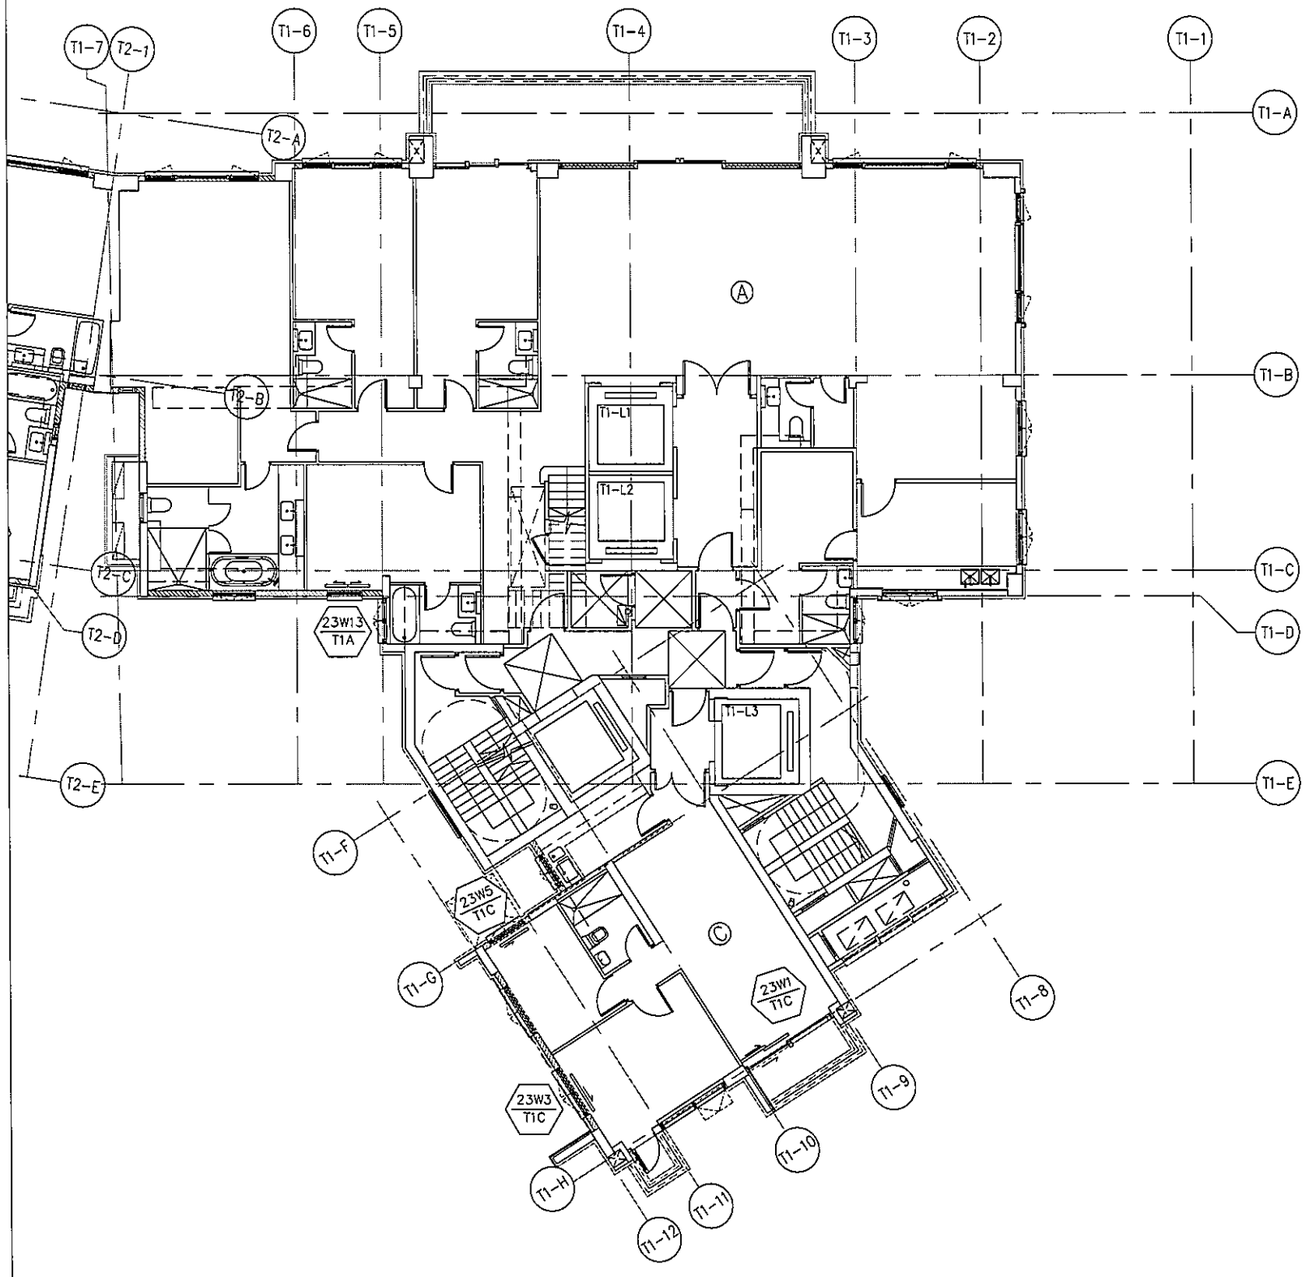

PLAN OF TOWER 1 (23/F)

WINDOW MARK	FLAT	FLOOR	Q.T.	TOTAL
23W13/T1A	FLAT A	23F	1	1x1=1
23W1/T1C	FLAT C	23F	1	1x1=1
23W3/T1C	FLAT C	23F	1	1x1=1
23W5/T1C	FLAT C	23F	1	1x1=1
		TOTAL	4	4

B.D. REF :

CLIENT :

ARCHITECT :
AGC DESIGN LTD

MAIN CONTRACTOR :
Gammon

STRUCTURAL ENGINEER :
ARUP

FACADE CONSULTANT:
MEINHARDT

NOTE :
1. ALL DIMENSIONS ARE IN mm.
2. ALL ELEVATIONS ARE VIEWED FROM OUTSIDE.
3. ALL DIMENSIONS TO BE VERIFIED ON SITE BEFORE FABRICATION.

LEGEND :
X1 — DETAIL MARK NO.
X001 — REFER SHEET NO.

1. F.F.L. --FINISHED FLOOR LEVEL
2. S.F.L. --STRUCTURAL FLOOR LEVEL
3. (/R) --REVERSED DETAIL

NO.	DATE	REVISED	BY

JOB NO. : J-852

PROJECT :
PROPOSED RESIDENTIAL DEVELOPMENT
AT 139 – 147 ARGYLE STREET,
NKIL 6005, 6035 R.P., 6036 R.P.,
6037 R.P. & 6038 R.P.


TITLE :
PART PLAN FOR
ACOUSTIC SLIDING DOOR
OF TOWER 1 (23/F)

DATE : 16-Jul-2020 | SCALE : 1:150

DRAWN BY : LHR | CHECKED BY : DW

美特鋁製有限公司
MIDI ALUMINIUM FABRICATOR LTD.
Units 6-8, Sunray Industrial Centre, 1/F
610 Cha Kwo Ling Road, Kowloon
Tel: 23489211-4 Fax: (852)27727666

DWG NO. : J852-SD-ASD-3104 | REV. : –

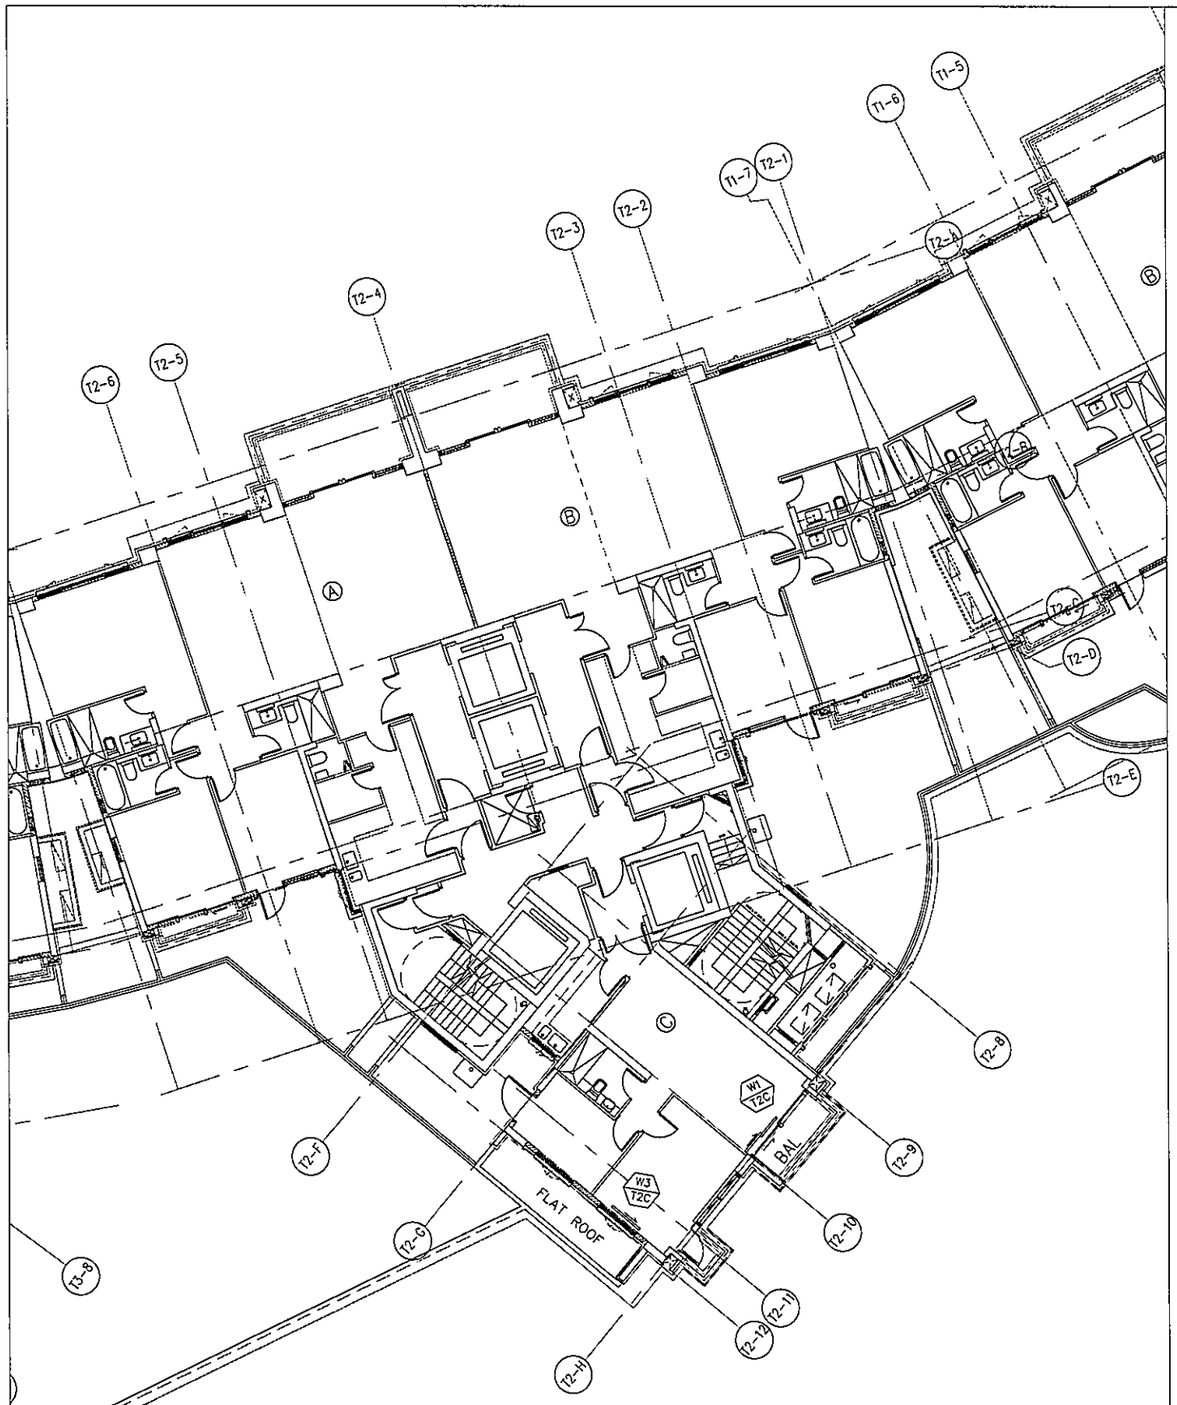

PLAN OF TOWER 2 (1/F)

WINDOW MARK	FLAT	FLOOR	Q.T.	TOTAL
W1/T2C	FLAT C	1F	1	1x1=1
W3/T2C	FLAT C	1F	1	1x1=1
		TOTAL	2	2

B.D. REF :

CLIENT :

ARCHITECT :
AGC DESIGN LTD

MAIN CONTRACTOR :
Gammon

STRUCTURAL ENGINEER :
ARUP

FACADE CONSULTANT:
MEINHARDT

NOTE :
1. ALL DIMENSIONS ARE IN mm.
2. ALL ELEVATIONS ARE VIEWED FROM OUTSIDE.
3. ALL DIMENSIONS TO BE VERIFIED ON SITE BEFORE FABRICATION.

LEGEND :
- X1 / X001 — DETAIL MARK NO. / REFER SHEET NO.
1. F.F.L. --FINISHED FLOOR LEVEL
2. S.F.L. --STRUCTURAL FLOOR LEVEL
3. (R) --REVERSED DETAIL

NO.	DATE	REVISED	BY

JOB NO. : J-852

PROJECT :
PROPOSED RESIDENTIAL DEVELOPMENT
AT 139 - 147 ARGYLE STREET,
NKIL 6005, 6035 R.P., 6036 R.P.,
6037 R.P. & 6038 R.P.

TITLE :
PART PLAN FOR
ACOUSTIC SLIDING DOOR
OF TOWER 2 (1/F)

DATE : 16-Jul-2020	SCALE : 1:150
DRAWN BY : LHR	CHECKED BY : DW

美特鋁質有限公司
MIDI ALUMINIUM FABRICATOR LTD.
Units 6-8, Sunray Industrial Centre, 1/F
610 Cha Kwo Ling Road, Kowloon
Tel: 23489211-4 Fax: (852)27727666

DWG NO. : J852-SD-ASD-3201 | REV. : -



PLAN OF TOWER 2 (2/F~21/F)

WINDOW MARK	FLAT	FLOOR	Q.T.	TOTAL
W6/T2A	FLAT A	3F-21F	1	1x16=16
W7/T2A	FLAT A	3F-21F	1	1x16=16
W6/T2B	FLAT B	2F-21F	1	1x17=17
W7/T2B	FLAT B	3F-21F	1	1x16=16
W1/T2C	FLAT C	2F-21F	1	1x17=17
W3/T2C	FLAT C	2F-21F	1	1x17=17
W5/T2C	FLAT C	2F-21F	1	1x17=17
		TOTAL	7	116

B.D. REF :

CLIENT :

ARCHITECT :

AGC DESIGN LTD

MAIN CONTRACTOR :

Gammon

STRUCTURAL ENGINEER :

ARUP

FACADE CONSULTANT:

MEINHARDT

NOTE :
1. ALL DIMENSIONS ARE IN mm.
2. ALL ELEVATIONS ARE VIEWED FROM OUTSIDE.
3. ALL DIMENSIONS TO BE VERIFIED ON SITE BEFORE FABRICATION.

LEGEND :

X1 / X001 — DETAIL MARK NO. / REFER SHEET NO.

1. F.F.L --FINISHED FLOOR LEVEL
2. S.F.L --STRUCTURAL FLOOR LEVEL
3. /R --REVERSED DETAIL

NO.	DATE	REVISED	BY

JOB NO. : J-852

PROJECT :
PROPOSED RESIDENTIAL DEVELOPMENT
AT 139 - 147 ARGYLE STREET,
NKIL 6005, 6035 R.P., 6036 R.P.,
6037 R.P. & 6038 R.P.

TITLE :
PART PLAN FOR
ACOUSTIC SLIDING DOOR
OF TOWER 2 (2~21/F)

DATE : 16-Jul-2020 | SCALE : 1:150

DRAWN BY : LHR | CHECKED BY : DW

美特鋁質有限公司
MIDI ALUMINIUM FABRICATOR LTD.
Units 6-8, Sunray Industrial Centre, 1/F
610 Cha Kwo Ling Road, Kowloon
Tel: 23489211-4 Fax: (852)27727666

DWG NO. : J852-SD-ASD-3202 | REV. : -



PLAN OF TOWER 2 (22/F)

WINDOW MARK	FLAT	FLOOR	Q.T.	TOTAL
22W6/T2A	FLAT A	22F	1	1x1=1
22W7/T2A	FLAT A	22F	1	1x1=1
22W7/T2B	FLAT B	22F	1	1x1=1
22W6/T2B	FLAT B	22F	1	1x1=1
22W1/T2C	FLAT C	22F	1	1x1=1
22W3/T2C	FLAT C	22F	1	1x1=1
22W5/T2C	FLAT C	22F	1	1x1=1
		TOTAL	7	7

B.D. REF :

CLIENT :

ARCHITECT :
AGC DESIGN LTD

MAIN CONTRACTOR :
Gammon

STRUCTURAL ENGINEER :
ARUP

FACADE CONSULTANT:
MEINHARDT

NOTE :
1. ALL DIMENSIONS ARE IN mm.
2. ALL ELEVATIONS ARE VIEWED FROM OUTSIDE.
3. ALL DIMENSIONS TO BE VERIFIED ON SITE BEFORE FABRICATION.

LEGEND :
- X1 / XC01 — DETAIL MARK NO. / REFER SHEET NO.
1. F.F.L. --FINISHED FLOOR LEVEL
2. S.F.L. --STRUCTURAL FLOOR LEVEL
3. (R) --REVERSED DETAIL

NO.	DATE	REVISED	BY

JOB NO. : J-852

PROJECT :
PROPOSED RESIDENTIAL DEVELOPMENT
AT 139 - 147 ARGYLE STREET,
NKIL 6005, 6035 R.P., 6036 R.P.,
6037 R.P. & 6038 R.P.

TITLE :
PART PLAN FOR
ACOUSTIC SLIDING DOOR
OF TOWER 2 (22/F)

DATE : 16-Jul-2020 | SCALE : 1:150

DRAWN BY : LHR | CHECKED BY : DW

美特鋁製有限公司
MIDI ALUMINIUM FABRICATOR LTD.
Units 6-8, Sunray Industrial Centre, 1/F
610 Cha Kwo Ling Road, Kowloon
Tel:23489211-4 Fax:(852)27727666

DWG NO. : J852-SD-ASD-3203 | REV. : -



PLAN OF TOWER 2 (23/F)

WINDOW MARK	FLAT	FLOOR	Q.T.	TOTAL
23W9/T2A	FLAT A	23F	1	1x1=1
23W4/T2A	FLAT A	23F	1	1x1=1
23W1/T2C	FLAT C	23F	1	1x1=1
23W3/T2C	FLAT C	23F	1	1x1=1
23W5/T2C	FLAT C	23F	1	1x1=1
		TOTAL	5	5

B.D. REF :

CLIENT :

ARCHITECT :
AGC DESIGN LTD

MAIN CONTRACTOR :
Gammon

STRUCTURAL ENGINEER :
ARUP

FACADE CONSULTANT:
MEINHARDT

NOTE :
1. ALL DIMENSIONS ARE IN mm.
2. ALL ELEVATIONS ARE VIEWED FROM OUTSIDE.
3. ALL DIMENSIONS TO BE VERIFIED ON SITE BEFORE FABRICATION.

LEGEND :
X1 — DETAIL MARK NO.
X001 — REFER SHEET NO.

1. F.F.L. --FINISHED FLOOR LEVEL
2. S.F.L. --STRUCTURAL FLOOR LEVEL
3. /R --REVERSED DETAIL

NO.	DATE	REVISED	BY

JOB NO. : J-852

PROJECT :
PROPOSED RESIDENTIAL DEVELOPMENT
AT 139 – 147 ARGYLE STREET,
NKIL 6005, 6035 R.P., 6036 R.P.,
6037 R.P. & 6038 R.P.


TITLE :
PART PLAN FOR
ACOUSTIC SLIDING DOOR
OF TOWER 2 (23/F)

DATE : 16-Jul-2020 | SCALE : 1:150

DRAWN BY : LHR | CHECKED BY : DW

美特鋁製有限公司
MIDI ALUMINIUM FABRICATOR LTD.
Units 6-8, Sunray Industrial Centre, 1/F
610 Cha Kwo Ling Road, Kowloon
Tel: 23489211-4 Fax: (852)27727666

DWG NO. : J852-SD-ASD-3204 | REV. : –

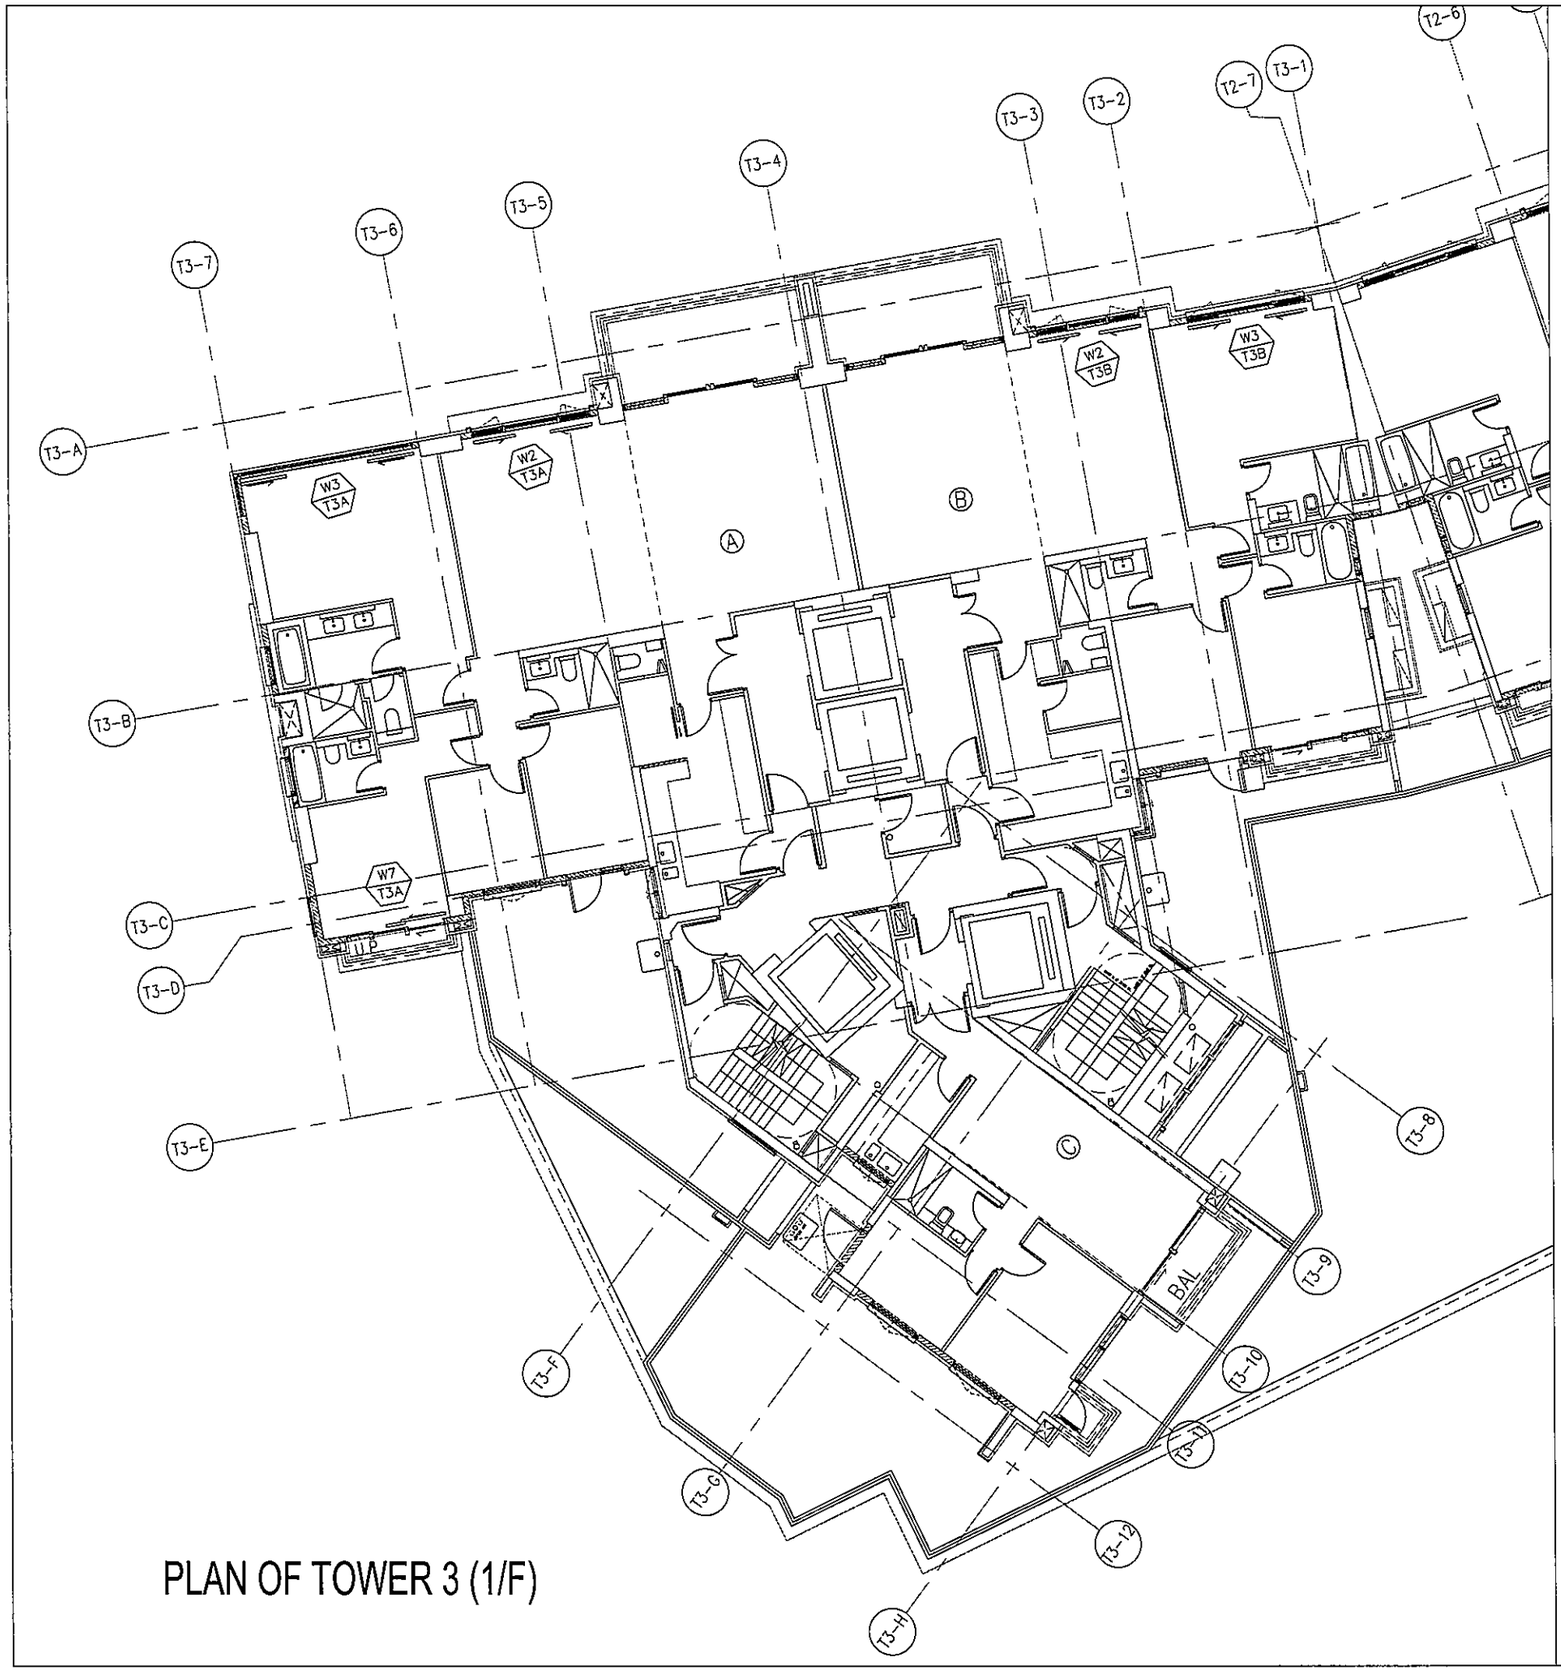

PLAN OF TOWER 3 (1/F)

WINDOW MARK	FLAT	FLOOR	Q.T.	TOTAL
W3/T3A	FLAT A	1F	1	1x1=1
W2/T3A	FLAT A	1F	1	1x1=1
W7/T3A	FLAT A	1F	1	1x1=1
W2/T3B	FLAT B	1F	1	1x1=1
W3/T3B	FLAT B	1F	1	1x1=1
		TOTAL	5	5

B.D. REF :

CLIENT :

ARCHITECT :
AGC DESIGN LTD

MAIN CONTRACTOR :
Gammon

STRUCTURAL ENGINEER :
ARUP

FACADE CONSULTANT:
MEINHARDT

NOTE :
1. ALL DIMENSIONS ARE IN mm.
2. ALL ELEVATIONS ARE VIEWED FROM OUTSIDE.
3. ALL DIMENSIONS TO BE VERIFIED ON SITE BEFORE FABRICATION.

LEGEND :
- X1 / X001 — DETAIL MARK NO. / REFER SHEET NO.
1. F.F.L. --FINISHED FLOOR LEVEL
2. S.F.L. --STRUCTURAL FLOOR LEVEL
3. /R --REVERSED DETAIL

NO.	DATE	REVISED	BY

JOB NO. : J-852

PROJECT :
PROPOSED RESIDENTIAL DEVELOPMENT
AT 139 - 147 ARGYLE STREET,
NKIL 6005, 6035 R.P., 6036 R.P.,
6037 R.P. & 6038 R.P.

TITLE :
PART PLAN FOR
ACOUSTIC SLIDING DOOR
OF TOWER 3 (1/F)

DATE : 16-Jul-2020	SCALE : 1:150
DRAWN BY : LHR	CHECKED BY : DW

美特鋁質有限公司
MIDI ALUMINIUM FABRICATOR LTD.
Units 6-8, Sunray Industrial Centre, 1/F
610 Cha Kwo Ling Road, Kowloon
Tel: 23489211-4 Fax:(852)27727666

DWG NO. : J852-SD-ASD-3301 | REV. : -



PLAN OF TOWER 3 (2/F~21/F)

WINDOW MARK	FLAT	FLOOR	Q.T.	TOTAL
W3/T3A	FLAT A	2F-5F	1	1x3=3
W2/T3A	FLAT A	2F-5F	1	1x3=3
W7/T3A	FLAT A	2F-21F	1	1x17=17
W8/T3A	FLAT A	2F-21F	1	1x17=17
W9/T3A	FLAT A	2F-21F	1	1x17=17
W6/T3B	FLAT B	3F-21F	1	1x16=16
W7/T3B	FLAT B	3F-21F	1	1x16=16
W1/T3C	FLAT C	2F-21F	1	1x17=17
W3/T3C	FLAT C	2F-21F	1	1x17=17
W5/T3C	FLAT C	2F-21F	1	1x17=17
		TOTAL	10	140

B.D. REF :

CLIENT :

ARCHITECT :
AGC DESIGN LTD

MAIN CONTRACTOR :
Gammon

STRUCTURAL ENGINEER :
ARUP

FACADE CONSULTANT:
MEINHARDT

NOTE :
1. ALL DIMENSIONS ARE IN mm.
2. ALL ELEVATIONS ARE VIEWED FROM OUTSIDE.
3. ALL DIMENSIONS TO BE VERIFIED ON SITE BEFORE FABRICATION.

LEGEND :
- X1 / X001 — DETAIL MARK NO. / REFER SHEET NO.
1. F.F.L. --FINISHED FLOOR LEVEL
2. S.F.L. --STRUCTURAL FLOOR LEVEL
3. (/R) --REVERSED DETAIL

NO.	DATE	REVISED	BY

JOB NO. : J-852

PROJECT :
PROPOSED RESIDENTIAL DEVELOPMENT
AT 139 - 147 ARGYLE STREET,
NKIL 6005, 6035 R.P., 6036 R.P.,
6037 R.P. & 6038 R.P.

TITLE :
PART PLAN FOR
ACOUSTIC SLIDING DOOR
OF TOWER 3 (2~21/F)

DATE : 16-Jul-2020 | SCALE : 1:150

DRAWN BY : LHR | CHECKED BY : DW

美特鋁質有限公司
MIDI ALUMINIUM FABRICATOR LTD.
Units 6-8, Sunray Industrial Centre, 1/F
610 Cha Kwo Ling Road, Kowloon
Tel: 23489211-4 Fax: (852)27727666

DWG NO. : J852-SD-ASD-3302 | REV. : -



PLAN OF TOWER 3 (22/F)

WINDOW MARK	FLAT	FLOOR	Q.T.	TOTAL
22W13/T3A	FLAT A	22F	1	1x1=1
22W1/T3C	FLAT C	22F	1	1x1=1
22W3/T3C	FLAT C	22F	1	1x1=1
22W5/T3C	FLAT C	22F	1	1x1=1
		TOTAL	4	4

B.D. REF :

CLIENT :

ARCHITECT :
AGC DESIGN LTD

MAIN CONTRACTOR :
Gammon

STRUCTURAL ENGINEER :
ARUP

FACADE CONSULTANT:
MEINHARDT

NOTE :
1. ALL DIMENSIONS ARE IN mm.
2. ALL ELEVATIONS ARE VIEWED FROM OUTSIDE.
3. ALL DIMENSIONS TO BE VERIFIED ON SITE BEFORE FABRICATION.

LEGEND :
- X1 / X001 — DETAIL MARK NO. / REFER SHEET NO.

1. F.F.L. --FINISHED FLOOR LEVEL
2. S.F.L. --STRUCTURAL FLOOR LEVEL
3. (/R) --REVERSED DETAIL

NO.	DATE	REVISED	BY

JOB NO. : J-852

PROJECT :
PROPOSED RESIDENTIAL DEVELOPMENT
AT 139 - 147 ARGYLE STREET,
NKIL 6005, 6035 R.P., 6036 R.P.,
6037 R.P. & 6038 R.P.

TITLE :
PART PLAN FOR
ACOUSTIC SLIDING DOOR
OF TOWER 3 (22/F)

DATE : 16-Jul-2020 | SCALE : 1:150

DRAWN BY : LHR | CHECKED BY : DW

美特鋁質有限公司
MIDI ALUMINIUM FABRICATOR LTD.
Units 6-8, Sunray Industrial Centre, 1/F
610 Cha Kwo Ling Road, Kowloon
Tel:23489211-4 Fax:(852)27727666

DWG NO. : J852-SD-ASD-3303 | REV. : -



PLAN OF TOWER 3 (23/F)

WINDOW MARK	FLAT	FLOOR	Q.T.	TOTAL
23W13/T3A	FLAT A	23F	1	1x1=1
23W1/T3C	FLAT C	23F	1	1x1=1
23W3/T3C	FLAT C	23F	1	1x1=1
23W5/T3C	FLAT C	23F	1	1x1=1
		TOTAL	4	4

B.D. REF :

CLIENT :

ARCHITECT :

AGC DESIGN LTD

MAIN CONTRACTOR :

Gammon

STRUCTURAL ENGINEER :

ARUP

FACADE CONSULTANT:

MEINHARDT

NOTE :
1. ALL DIMENSIONS ARE IN mm.
2. ALL ELEVATIONS ARE VIEWED FROM OUTSIDE.
3. ALL DIMENSIONS TO BE VERIFIED ON SITE BEFORE FABRICATION.

LEGEND :

X1 — DETAIL MARK NO.
X001 — REFER SHEET NO.

1. F.F.L. --FINISHED FLOOR LEVEL
2. S.F.L. --STRUCTURAL FLOOR LEVEL
3. (R) --REVERSED DETAIL

NO.	DATE	REVISED	BY

JOB NO. : J-852

PROJECT :
PROPOSED RESIDENTIAL DEVELOPMENT
AT 139 - 147 ARGYLE STREET,
NKIL 6005, 6035 R.P., 6036 R.P.,
6037 R.P. & 6038 R.P.

TITLE :
PART PLAN FOR
ACOUSTIC SLIDING DOOR
OF TOWER 3 (23/F)


DATE : 16-Jul-2020 | SCALE : 1:150

DRAWN BY :LHR | CHECKED BY :DW


美特鋁質有限公司
MIDI ALUMINIUM FABRICATOR LTD.
Units 6-8, Sunray Industrial Centre, 1/F
610 Cha Kwo Ling Road, Kowloon
Tel: 23489211-4 Fax:(852)27727666

DWG NO. : JB52-SD-ASD-3304 | REV. : -


ELEVATION

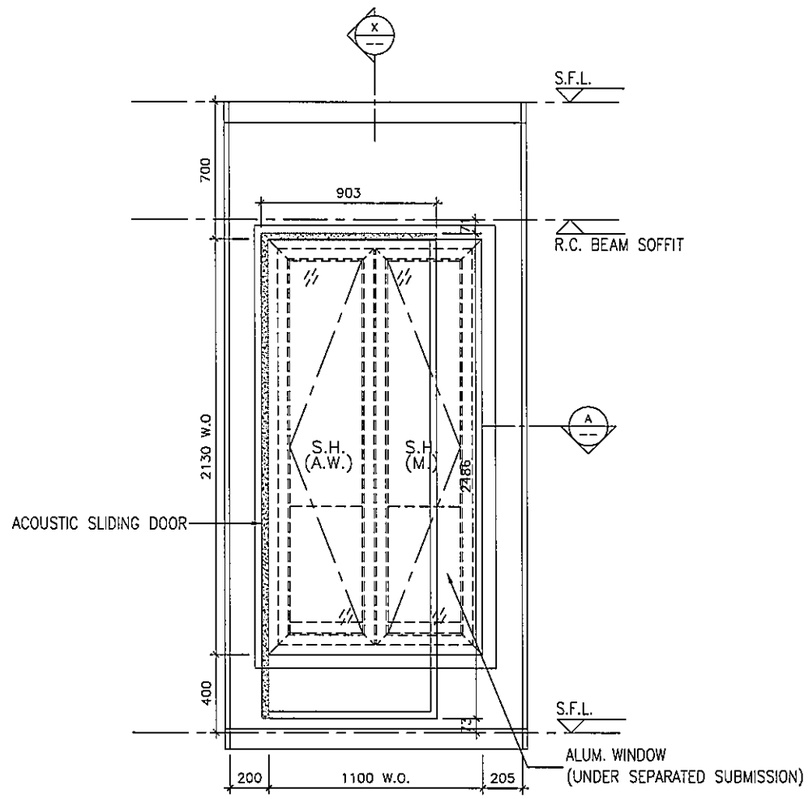

ELEVATION

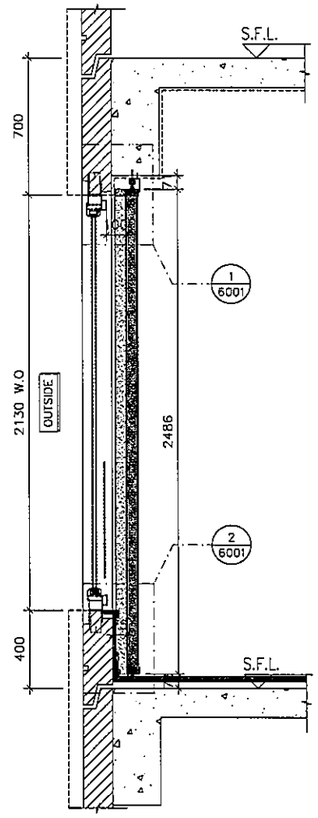

SECTION "X–X"

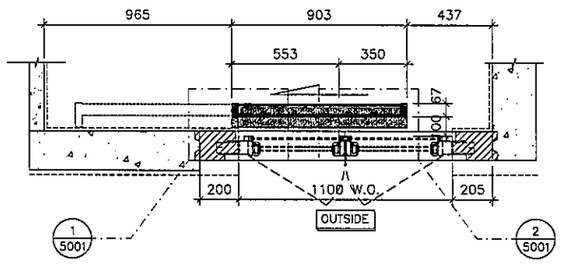

PART PLAN A

WINDOW MARK	W5 T1C
LOCATION	2/F–21/F B.R.2 AT TOWER 1 FLAT C
SECTION	–
GLAZING	–
QUANTITY	17
REMARKS	NSR: T1–01/TESTED CASE: W108B

B.D. REF :

CLIENT :

ARCHITECT :
AGC DESIGN LTD

MAIN CONTRACTOR :
Gammon

STRUCTURAL ENGINEER :
ARUP

FACADE CONSULTANT:
MEINHARDT

NOTE :
1. ALL DIMENSIONS ARE IN mm.
2. ALL ELEVATIONS ARE VIEWED FROM OUTSIDE.
3. ALL DIMENSIONS TO BE VERIFIED ON SITE BEFORE FABRICATION.

LEGEND :
X1 — DETAIL MARK NO.
X001 — REFER SHEET NO.

1. F.F.L. --FINISHED FLOOR LEVEL
2. S.F.L. --STRUCTURAL FLOOR LEVEL
3. /R --REVERSED DETAIL

NO.	DATE	REVISED	BY
A	24-08-2020	REVISION SUBJECT TO COMMENTS	MH

JOB NO. : J–852

PROJECT :
PROPOSED RESIDENTIAL DEVELOPMENT AT 139 – 147 ARGYLE STREET, NKIL 6005, 6035 R.P., 6036 R.P., 6037 R.P. & 6038 R.P.

TITLE :
PART ELEVATION, PLAN & SECTION FOR ACOUSTIC SLIDING DOOR


DATE : 20–Jul–20 | SCALE : 1:30

DRAWN BY : LHR | CHECKED BY : DW


美特鋁質有限公司
MIDI ALUMINIUM FABRICATOR LTD.
Units 6–8, Sunray Industrial Centre, 1/F
610 Cha Kwo Ling Road, Kowloon
Tel:23489211–4 Fax:(852)27727666

DWG NO. : J852–SD–ASD–4101 | REV. : A


ELEVATION

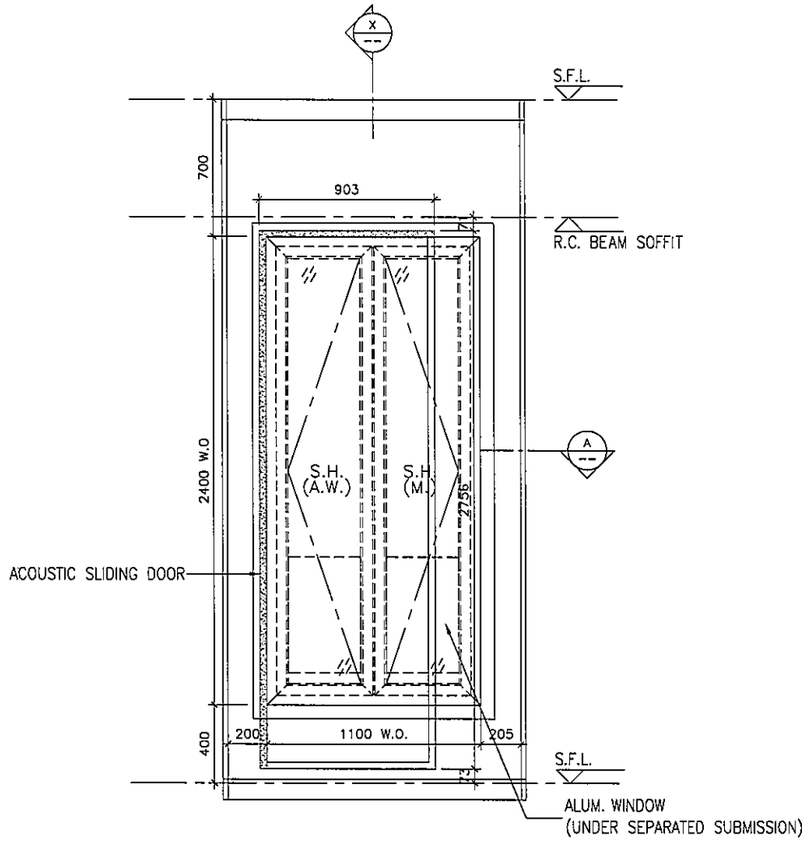

ELEVATION

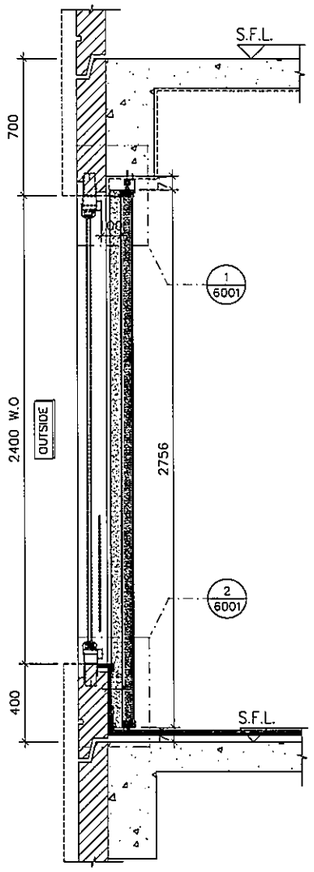

SECTION "X-X"

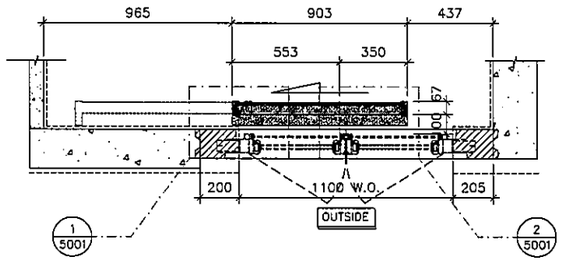

PART PLAN A

WINDOW MARK	22W3 T1C & 23W3 T1C
LOCATION	22/F~23/F B.R.2 AT TOWER 1 FLAT C
SECTION	–
GLAZING	–
QUANTITY	2
REMARKS	NSR: T1-01/TESTED CASE: W108A

B.D. REF :

CLIENT :

ARCHITECT :
AGC DESIGN LTD

MAIN CONTRACTOR :
Gammon

STRUCTURAL ENGINEER :
ARUP

FACADE CONSULTANT:
MEINHARDT

NOTE :
1. ALL DIMENSIONS ARE IN mm.
2. ALL ELEVATIONS ARE VIEWED FROM OUTSIDE.
3. ALL DIMENSIONS TO BE VERIFIED ON SITE BEFORE FABRICATION.

LEGEND :
X1 / X001 — DETAIL MARK NO. / REFER SHEET NO.
1. F.F.L. --FINISHED FLOOR LEVEL
2. S.F.L. --STRUCTURAL FLOOR LEVEL
3. /R --REVERSED DETAIL

NO.	DATE	REVISED	BY
A	24-08-2020	REVISION SUBJECT TO COMMENTS	MH

JOB NO. : J-852

PROJECT :
PROPOSED RESIDENTIAL DEVELOPMENT AT 139 – 147 ARGYLE STREET, NKIL 6005, 6035 R.P., 6036 R.P., 6037 R.P. & 6038 R.P.

TITLE :
PART ELEVATION, PLAN & SECTION FOR ACOUSTIC SLIDING DOOR


DATE : 20-Jul-20 | SCALE : 1:30

DRAWN BY : LHR | CHECKED BY : DW


美特鋁製有限公司
MIDI ALUMINIUM FABRICATOR LTD.
Units 6-8, Sunray Industrial Centre, 1/F
610 Cha Kwo Ling Road, Kowloon
Tel:23489211-4 Fax:(852)27727666

DWG NO. : J852-SD-ASD-4101A | REV. : A


ELEVATION

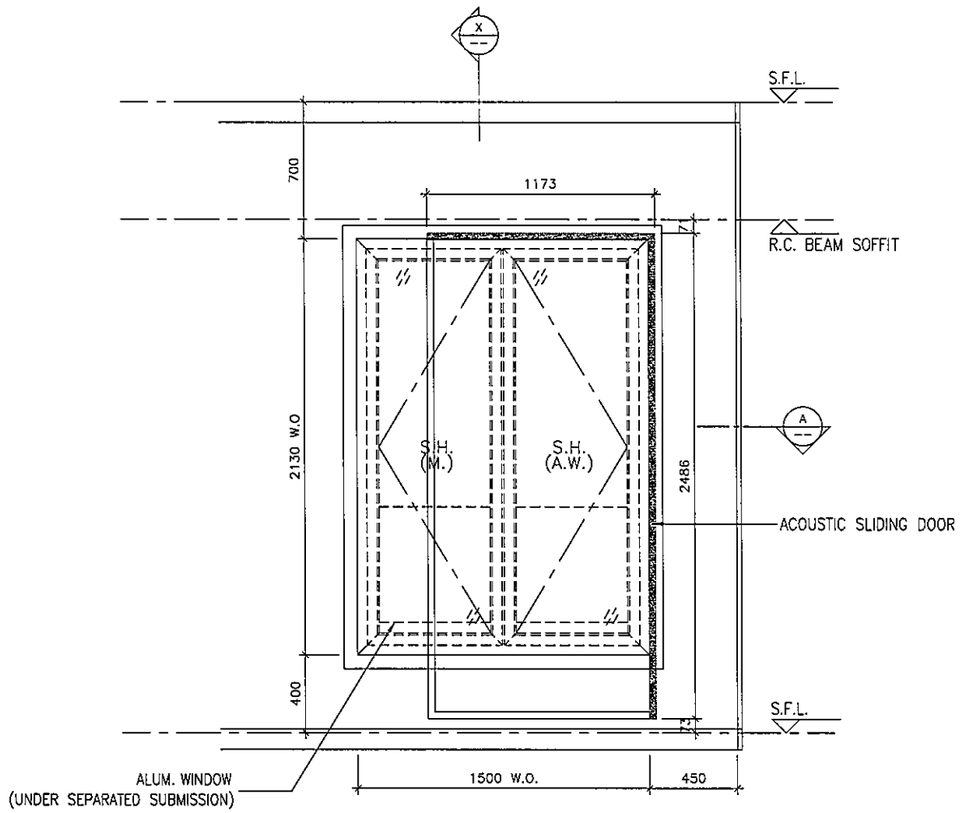

ELEVATION

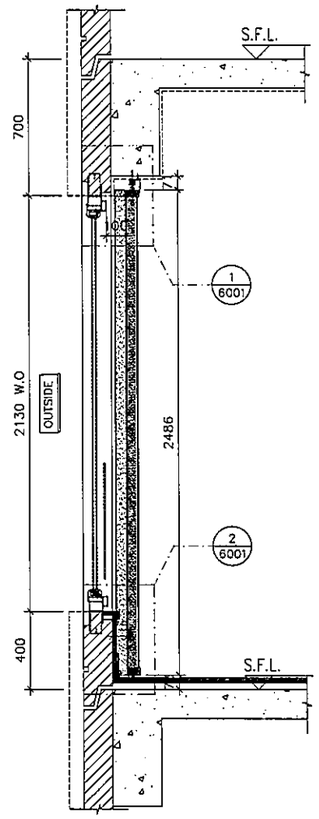

SECTION "X–X"

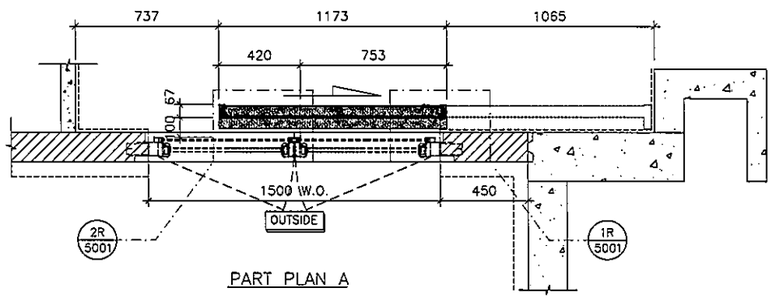

PART PLAN A

WINDOW MARK	W3 T1C
LOCATION	1/F–21/F M.B.R.1 & B.R.2 AT TOWER 1 FLAT C
SECTION	–
GLAZING	–
QUANTITY	18
REMARKS	NSR: T1–02/TESTED CASE: W107D

B.D. REF :

CLIENT :

ARCHITECT :
AGC DESIGN LTD

MAIN CONTRACTOR :
Gammon

STRUCTURAL ENGINEER :
ARUP

FACADE CONSULTANT:
MEINHARDT

NOTE :
1. ALL DIMENSIONS ARE IN mm.
2. ALL ELEVATIONS ARE VIEWED FROM OUTSIDE.
3. ALL DIMENSIONS TO BE VERIFIED ON SITE BEFORE FABRICATION.

LEGEND :
X1 — DETAIL MARK NO.
X001 — REFER SHEET NO.

1. F.F.L. --FINISHED FLOOR LEVEL
2. S.F.L. --STRUCTURAL FLOOR LEVEL
3. (R) --REVERSED DETAIL

NO.	DATE	REVISED	BY
A	24-08-2020	REVISION SUBJECT TO COMMENTS	MH

JOB NO. : J–852

PROJECT :
PROPOSED RESIDENTIAL DEVELOPMENT AT 139 – 147 ARGYLE STREET, NKIL 6005, 6035 R.P., 6036 R.P., 6037 R.P. & 6038 R.P.

TITLE :
PART ELEVATION, PLAN & SECTION FOR ACOUSTIC SLIDING DOOR


DATE : 20–Jul–20 | SCALE : 1:30

DRAWN BY : LHR | CHECKED BY : DW


美特鋁質有限公司
MIDI ALUMINIUM FABRICATOR LTD.
Units 6–8, Sunray Industrial Centre, 1/F
610 Cha Kwo Ling Road, Kowloon
Tel:23489211–4 Fax:(852)27727666

DWG NO. : J852–SD–ASD–4102 | REV. : A


ELEVATION

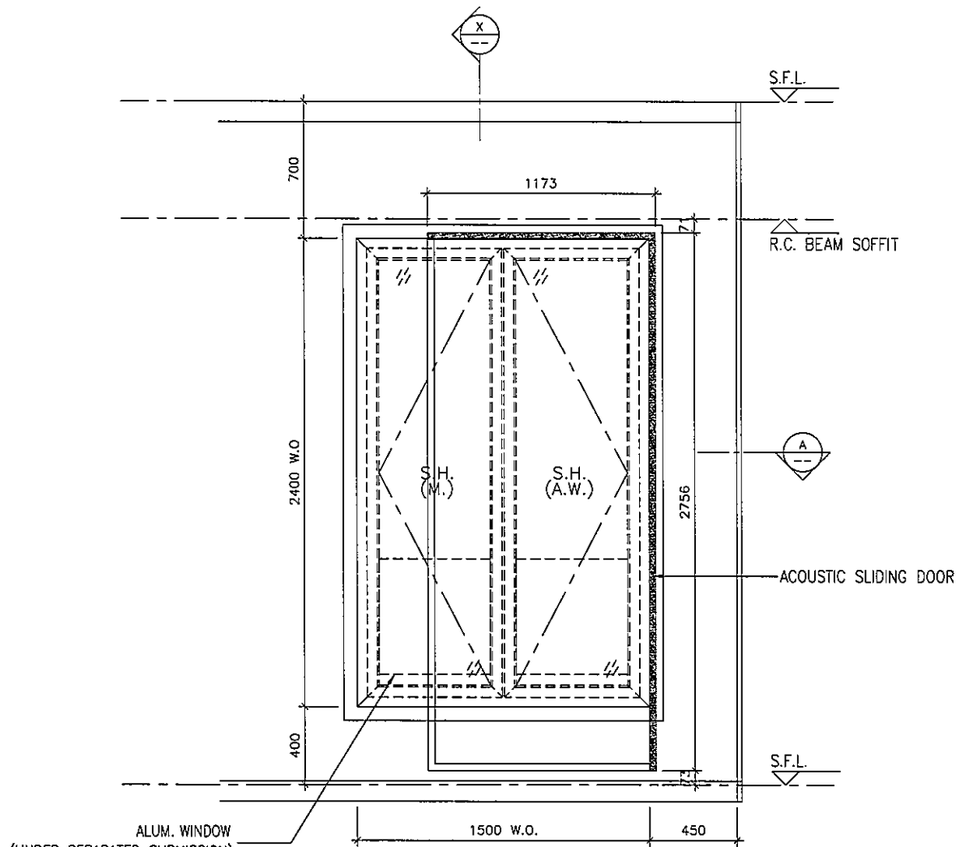

ELEVATION

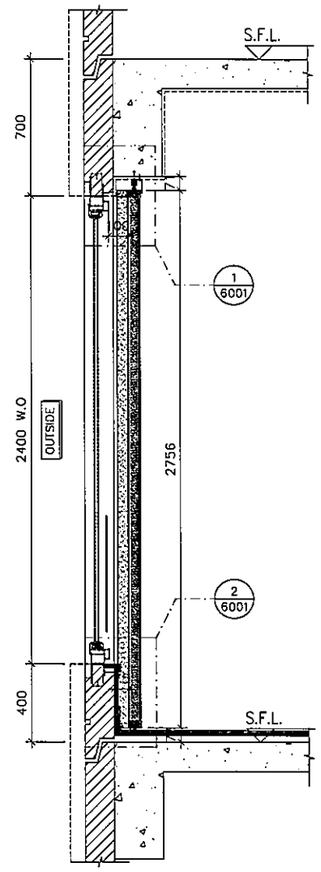

SECTION "X–X"

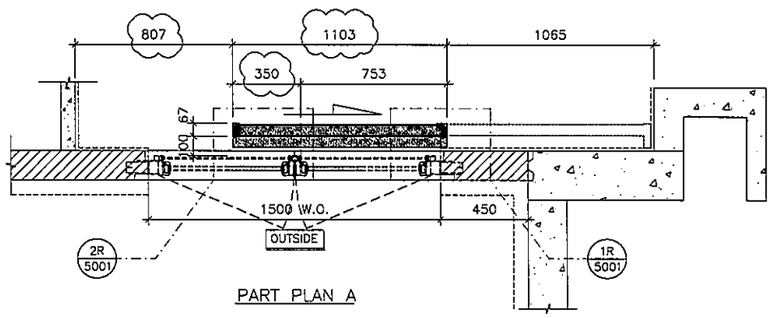

PART PLAN A

WINDOW MARK	22W3 T1C & 23W3 T1C
LOCATION	22/F~23/F M.B.R.1 & B.R.2 AT TOWER 1 FLAT C
SECTION	–
GLAZING	–
QUANTITY	2
REMARKS	NSR: T1–02/TESTED CASE: W107C

B.D. REF :

CLIENT :

ARCHITECT :
AGC DESIGN LTD

MAIN CONTRACTOR :
Gammon

STRUCTURAL ENGINEER :
ARUP

FACADE CONSULTANT:
MEINHARDT

NOTE :
1. ALL DIMENSIONS ARE IN mm.
2. ALL ELEVATIONS ARE VIEWED FROM OUTSIDE.
3. ALL DIMENSIONS TO BE VERIFIED ON SITE BEFORE FABRICATION.

LEGEND :
X1 — DETAIL MARK NO.
X001 — REFER SHEET NO.

1. F.F.L. --FINISHED FLOOR LEVEL
2. S.F.L. --STRUCTURAL FLOOR LEVEL
3. /R --REVERSED DETAIL

NO.	DATE	REVISED	BY
A	24-08-2020	REVISION SUBJECT TO COMMENTS	MN

JOB NO. : J–852

PROJECT :
PROPOSED RESIDENTIAL DEVELOPMENT
AT 139 – 147 ARGYLE STREET,
NKIL 6005, 6035 R.P., 6036 R.P.,
6037 R.P. & 6038 R.P.

TITLE :
PART ELEVATION, PLAN & SECTION
FOR ACOUSTIC SLIDING DOOR


DATE : 20–Jul–20 | SCALE : 1:30

DRAWN BY : LHR | CHECKED BY : DW


美特鋁質有限公司
MIDI ALUMINIUM FABRICATOR LTD.
Units 6–8, Sunray Industrial Centre, 1/F
610 Cha Kwo Ling Road, Kowloon
Tel:23489211–4 Fax:(852)27727666

DWG NO. : J852–SD–ASD–4102A | REV. : A


ELEVATION

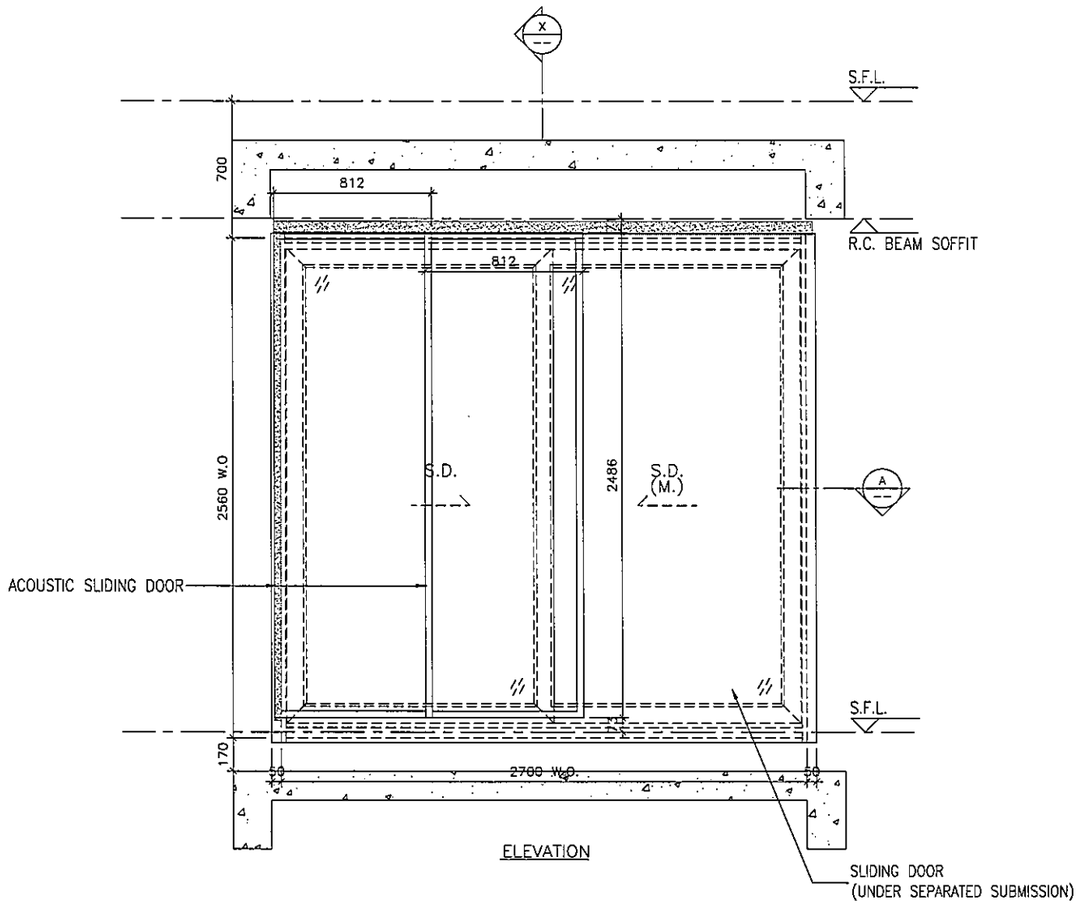

ELEVATION

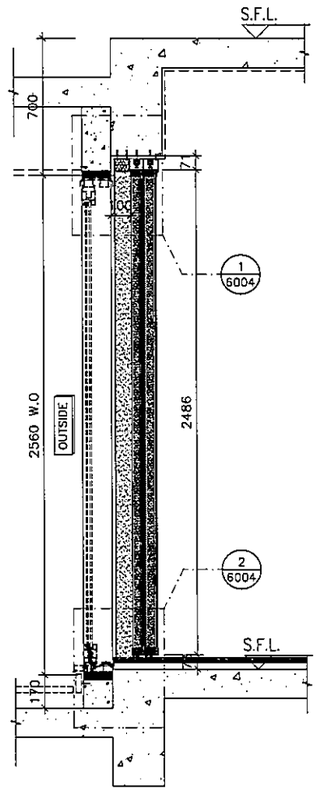

SECTION "X–X"

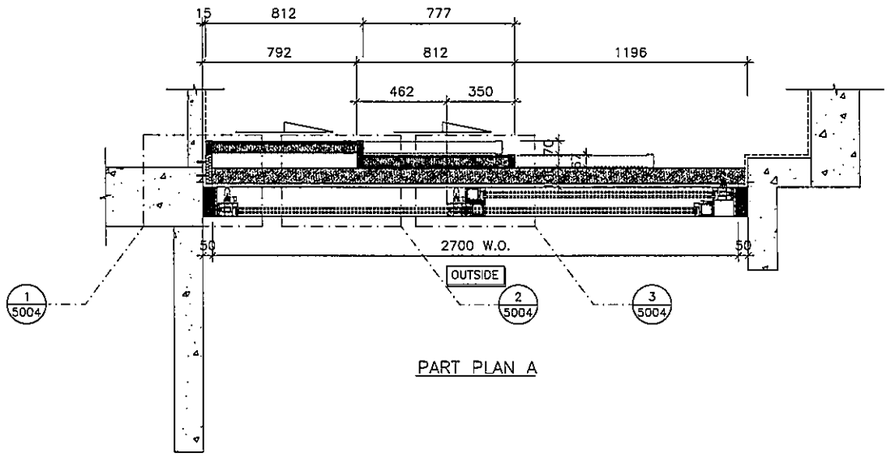

PART PLAN A

WINDOW MARK	W1 T1C
LOCATION	1/F~21/F LIV./DIN. AT TOWER 1 FLAT C
SECTION	–
GLAZING	–
QUANTITY	18
REMARKS	NSR: T1–03/TESTED CASE: W110B

B.D. REF :

CLIENT :

ARCHITECT :
AGC DESIGN LTD

MAIN CONTRACTOR :
Gammon

STRUCTURAL ENGINEER :
ARUP

FACADE CONSULTANT:
MEINHARDT

NOTE :
1. ALL DIMENSIONS ARE IN mm.
2. ALL ELEVATIONS ARE VIEWED FROM OUTSIDE.
3. ALL DIMENSIONS TO BE VERIFIED ON SITE BEFORE FABRICATION.

LEGEND :
X1 / X001 — DETAIL MARK NO. / REFER SHEET NO.
1. F.F.L. --FINISHED FLOOR LEVEL
2. S.F.L. --STRUCTURAL FLOOR LEVEL
3. /8 --REVERSED DETAIL

NO.	DATE	REVISED	BY
A	24-08-2020	REVISION SUBJECT TO COMMENTS	MH

JOB NO. : J–852

PROJECT :
PROPOSED RESIDENTIAL DEVELOPMENT AT 139 – 147 ARGYLE STREET, NKIL 6005, 6035 R.P., 6036 R.P., 6037 R.P. & 6038 R.P.

TITLE :
PART ELEVATION, PLAN & SECTION FOR ACOUSTIC SLIDING DOOR


DATE : 20–Jul–20 | SCALE : 1:30

DRAWN BY : LHR | CHECKED BY : DW


美特鋁質有限公司
MIDI ALUMINIUM FABRICATOR LTD.
Units 6–8, Sunray Industrial Centre, 1/F
610 Cha Kwo Ling Road, Kowloon
Tel:23489211–4 Fax:(852)27727666

DWG NO. : J852–SD–ASD–4103 | REV. : A


ELEVATION

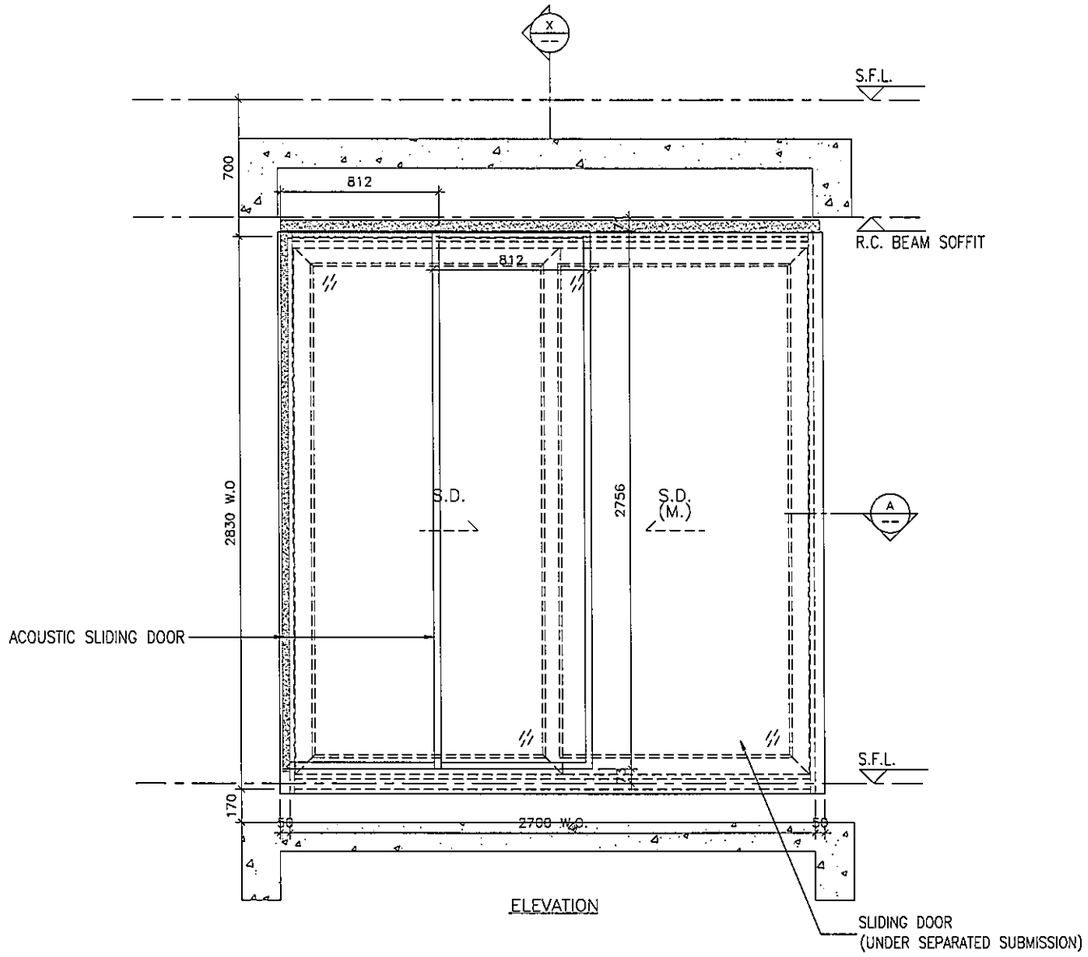

ELEVATION

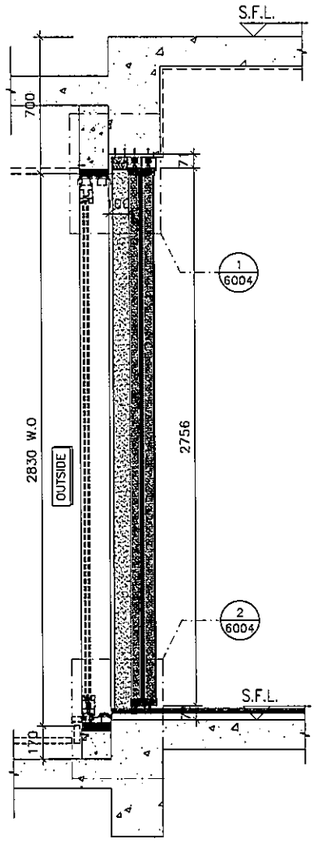

SECTION "X–X"

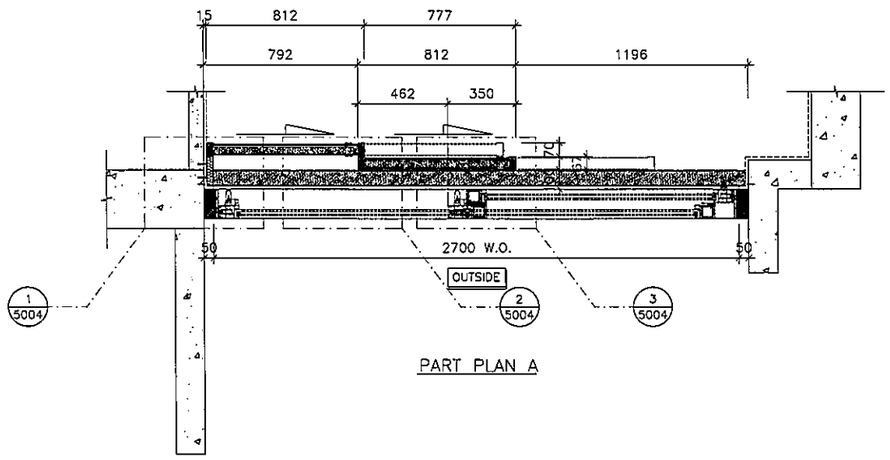

PART PLAN A

WINDOW MARK	22W T1C & 23W T1C
LOCATION	22/F~23/F LIV./DIN. AT TOWER 1 FLAT C
SECTION	–
GLAZING	–
QUANTITY	2
REMARKS	NSR: T1–03/TESTED CASE: W110A

B.D. REF :

CLIENT :

ARCHITECT :
AGC DESIGN LTD

MAIN CONTRACTOR :
Gammon

STRUCTURAL ENGINEER :
ARUP

FACADE CONSULTANT:
MEINHARDT

NOTE :
1. ALL DIMENSIONS ARE IN mm.
2. ALL ELEVATIONS ARE VIEWED FROM OUTSIDE.
3. ALL DIMENSIONS TO BE VERIFIED ON SITE BEFORE FABRICATION.

LEGEND :
X1 / X001 — DETAIL MARK NO. / REFER SHEET NO.
1. F.F.L. --FINISHED FLOOR LEVEL
2. S.F.L. --STRUCTURAL FLOOR LEVEL
3. /R --REVERSED DETAIL

NO.	DATE	REVISED	BY
A	24-08-2020	REVISION SUBJECT TO COMMENTS	MN

JOB NO. : J–852

PROJECT :
PROPOSED RESIDENTIAL DEVELOPMENT AT 139 – 147 ARGYLE STREET, NKIL 6005, 6035 R.P., 6036 R.P., 6037 R.P. & 6038 R.P.

TITLE :
PART ELEVATION, PLAN & SECTION FOR ACOUSTIC SLIDING DOOR


DATE : 20–Jul–20 | SCALE : 1:30

DRAWN BY : LHR | CHECKED BY : DW


美特鋁製有限公司
MIDI ALUMINIUM FABRICATOR LTD.
Units 6–8, Sunray Industrial Centre, 1/F
610 Cha Kwo Ling Road, Kowloon
Tel:23489211–4 Fax:(852)27727666

DWG NO. : J852–SD–ASD–4103A | REV. : A


ELEVATION

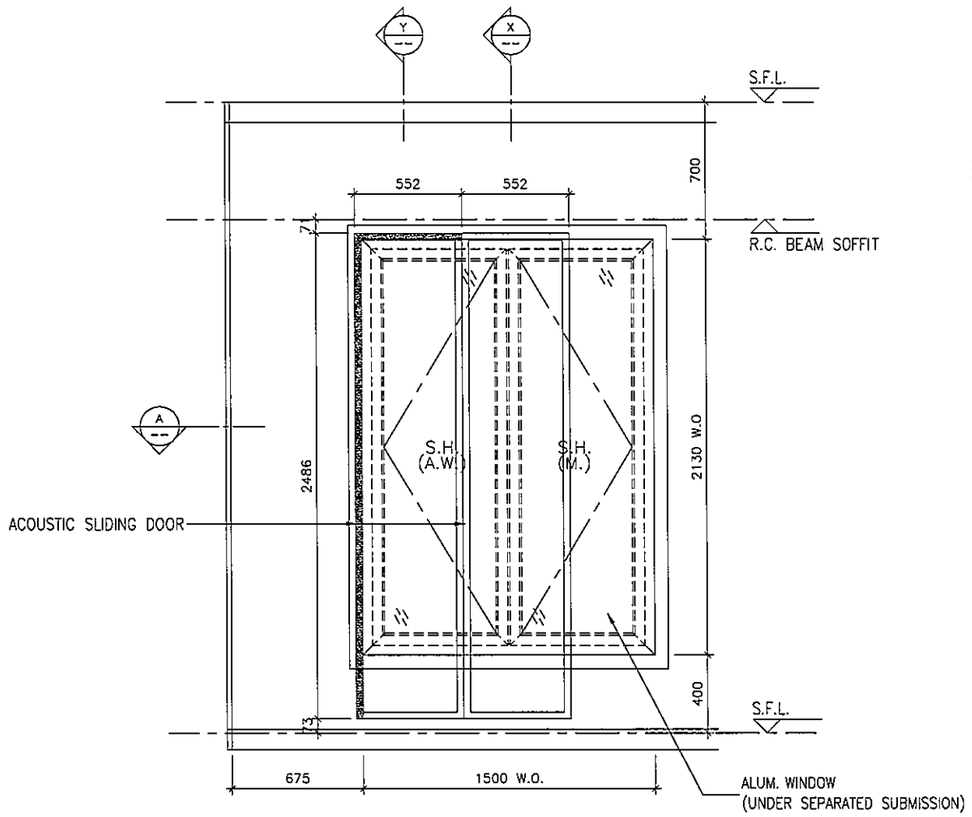


ELEVATION

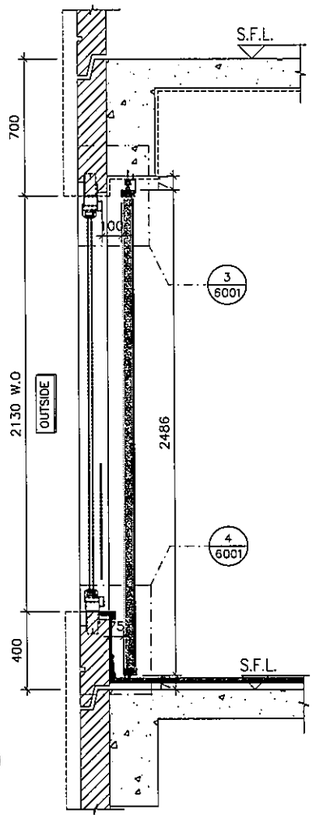

SECTION "X-X"

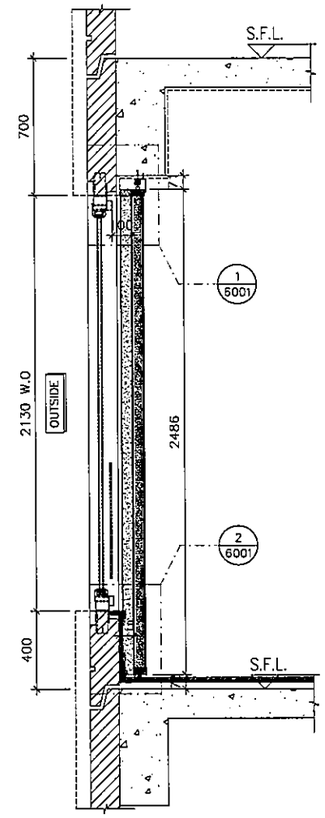

SECTION "Y-Y"

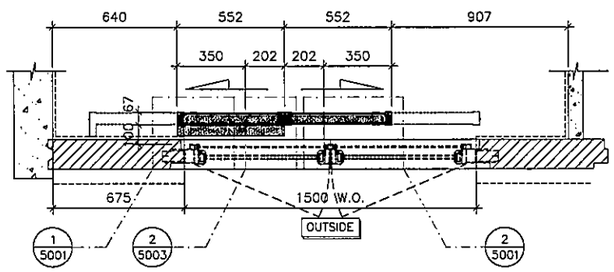

PART PLAN A

WINDOW MARK	W9 / T1A
LOCATION	2/F-21/F B.R.2 AT TOWER 1 FLAT A
SECTION	–
GLAZING	–
QUANTITY	17
REMARKS	NSR: T1-04/TESTED CASE: W107B

B.D. REF :

CLIENT :

ARCHITECT :
AGC DESIGN LTD

MAIN CONTRACTOR :
Gammon

STRUCTURAL ENGINEER :
ARUP

FACADE CONSULTANT:
MEINHARDT

NOTE :
1. ALL DIMENSIONS ARE IN mm.
2. ALL ELEVATIONS ARE VIEWED FROM OUTSIDE.
3. ALL DIMENSIONS TO BE VERIFIED ON SITE BEFORE FABRICATION.

LEGEND :
X1 / X001 — DETAIL MARK NO. / REFER SHEET NO.
1. F.F.L. --FINISHED FLOOR LEVEL
2. S.F.L. --STRUCTURAL FLOOR LEVEL
3. (R) --REVERSED DETAIL

NO.	DATE	REVISED	BY
A	24-08-2020	REVISION SUBJECT TO COMMENTS	MN

JOB NO. : J-852

PROJECT :
PROPOSED RESIDENTIAL DEVELOPMENT
AT 139 - 147 ARGYLE STREET,
NKIL 6005, 6035 R.P., 6036 R.P.,
6037 R.P. & 6038 R.P.

TITLE :
PART ELEVATION, PLAN & SECTION
FOR ACOUSTIC SLIDING DOOR


DATE : 20-Jul-20 | SCALE : 1:30

DRAWN BY : LHR | CHECKED BY : DW


美特鋁質有限公司
MIDI ALUMINIUM FABRICATOR LTD.
Units 6-8, Sunray Industrial Centre, 1/F
610 Cha Kwo Ling Road, Kowloon
Tel:23489211-4 Fax:(852)27727666

DWG NO. : J852-SD-ASD-4104 | REV. : A


ELEVATION

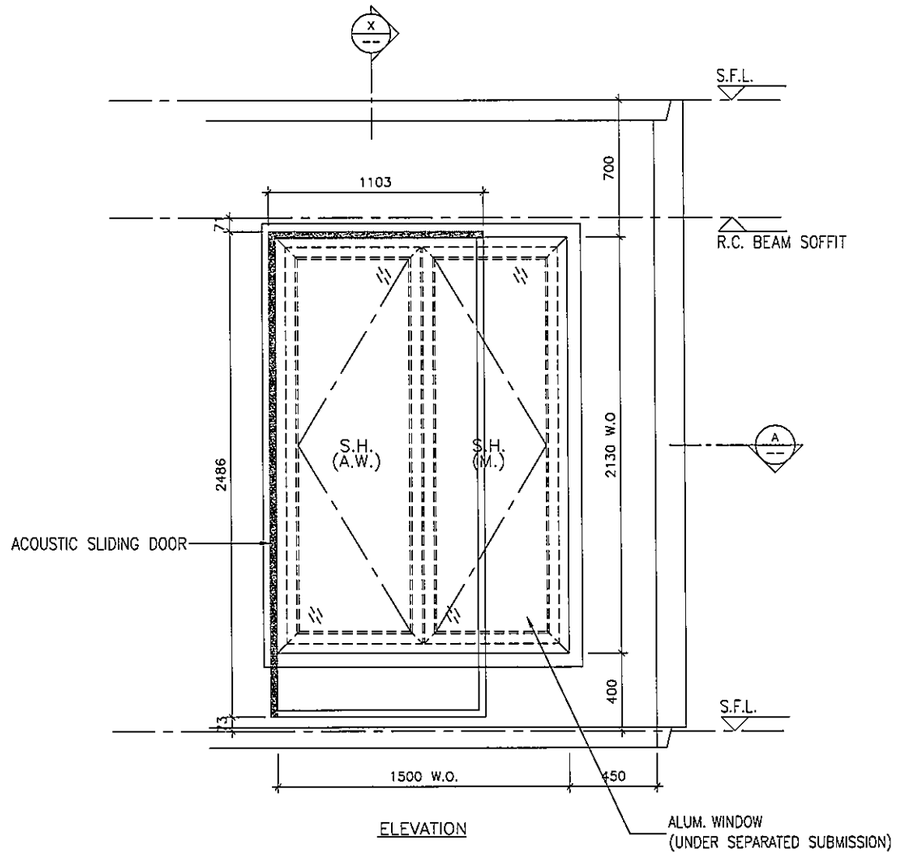

ELEVATION

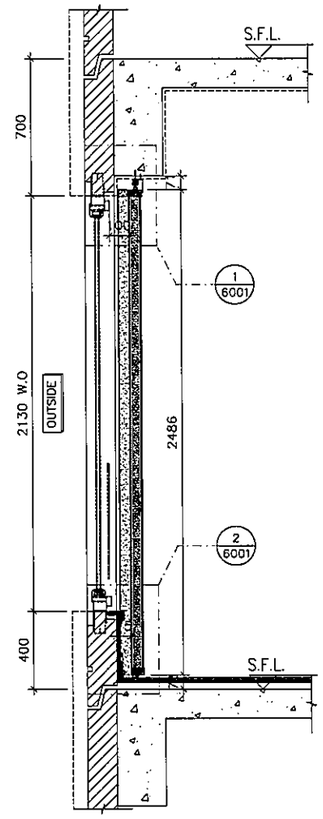

SECTION "X–X"

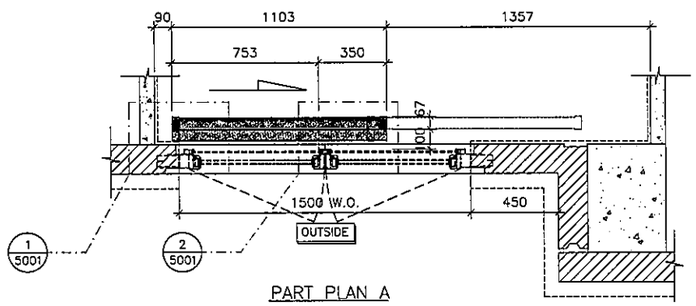

PART PLAN A

WINDOW MARK	W8 / T1A
LOCATION	2/F–21/F B.R.1 AT TOWER 1 FLAT A
SECTION	–
GLAZING	–
QUANTITY	17
REMARKS	NSR: T1–05/TESTED CASE: W107B

B.D. REF :

CLIENT :

ARCHITECT :
AGC DESIGN LTD

MAIN CONTRACTOR :
Gammon

STRUCTURAL ENGINEER :
ARUP

FACADE CONSULTANT:
MEINHARDT

NOTE :
1. ALL DIMENSIONS ARE IN mm.
2. ALL ELEVATIONS ARE VIEWED FROM OUTSIDE.
3. ALL DIMENSIONS TO BE VERIFIED ON SITE BEFORE FABRICATION.

LEGEND :
X1 / X001 — DETAIL MARK NO. / REFER SHEET NO.
1. F.F.L. --FINISHED FLOOR LEVEL
2. S.F.L. --STRUCTURAL FLOOR LEVEL
3. /R --REVERSED DETAIL

NO.	DATE	REVISED	BY
A	24-08-2020	REVISION SUBJECT TO COMMENTS	MH

JOB NO. : J–852

PROJECT :
PROPOSED RESIDENTIAL DEVELOPMENT
AT 139 – 147 ARGYLE STREET,
NKIL 6005, 6035 R.P., 6036 R.P.,
6037 R.P. & 6038 R.P.

TITLE :
PART ELEVATION, PLAN & SECTION
FOR ACOUSTIC SLIDING DOOR


DATE : 20–Jul–20 | SCALE : 1:30

DRAWN BY : LHR | CHECKED BY : DW


美特鋁質有限公司
MIDI ALUMINIUM FABRICATOR LTD.
Units 6–8, Sunray Industrial Centre, 1/F
610 Cha Kwo Ling Road, Kowloon
Tel:23489211–4 Fax:(852)27727666

DWG NO. : J852–SD–ASD–4105 | REV. : A


ELEVATION

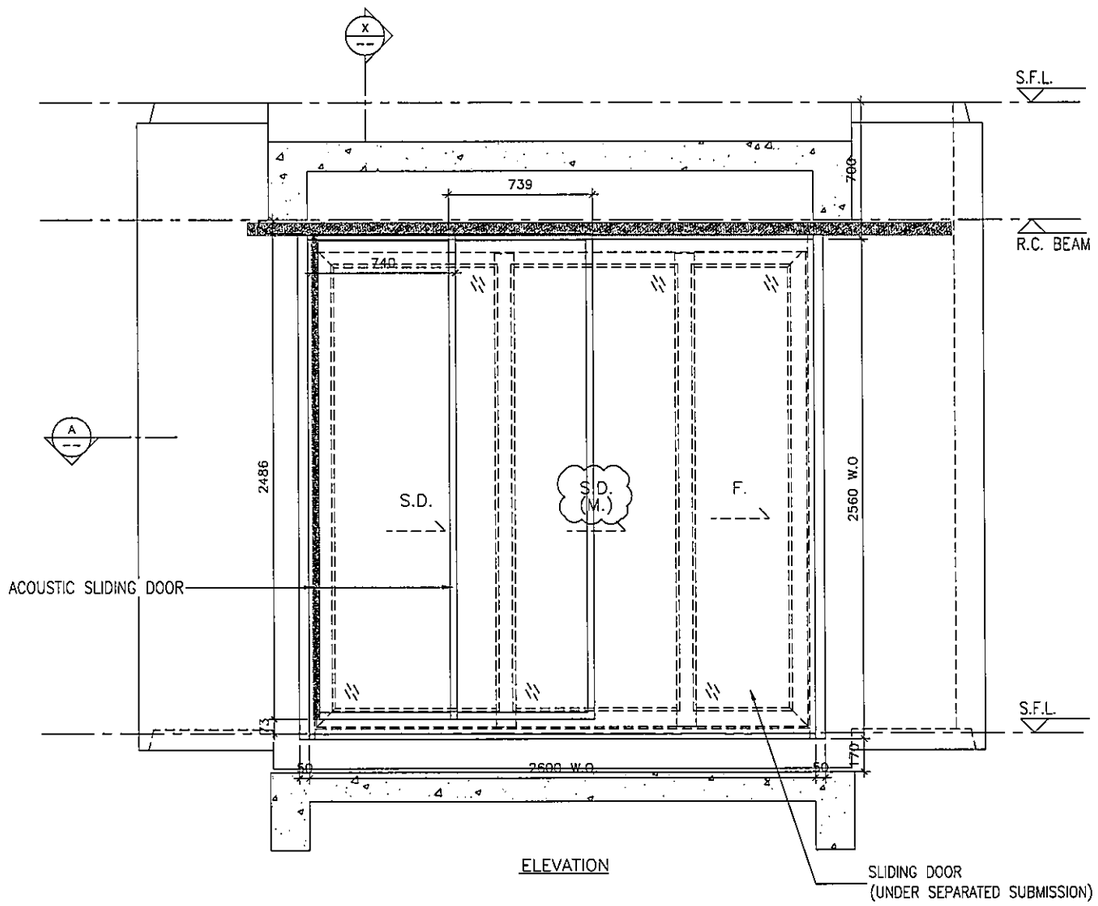

ELEVATION

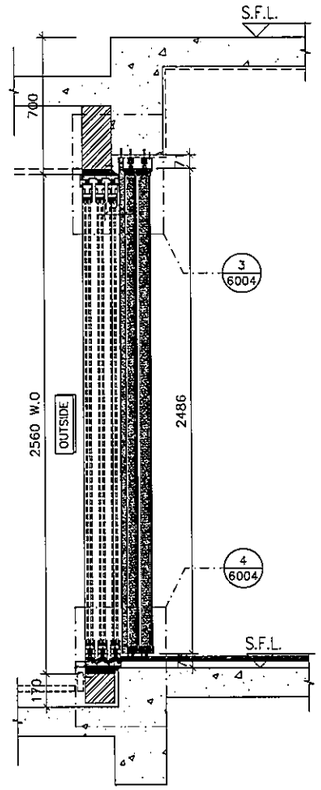

SECTION "X–X"

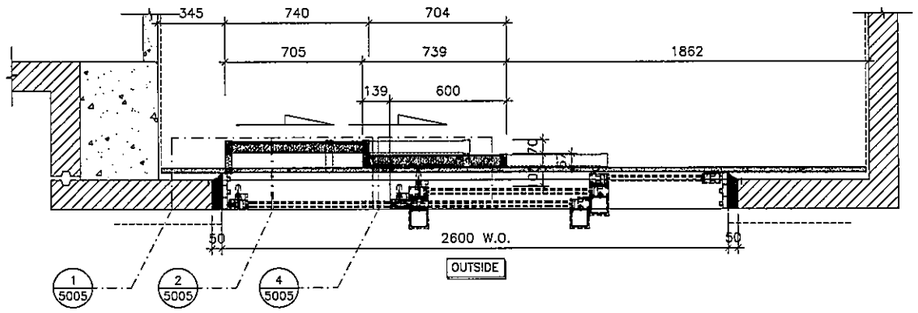

PART PLAN A

WINDOW MARK	W7 / T1A
LOCATION	1/F~21/F ENSUITE AT TOWER 1 FLAT A
SECTION	–
GLAZING	–
QUANTITY	18
REMARKS	NSR: T1–06/TESTED CASE: W103C

B.D. REF :

CLIENT :

ARCHITECT :
AGC DESIGN LTD

MAIN CONTRACTOR :
Gammon

STRUCTURAL ENGINEER :
ARUP

FACADE CONSULTANT:
MEIN-HARDT

NOTE :
1. ALL DIMENSIONS ARE IN mm.
2. ALL ELEVATIONS ARE VIEWED FROM OUTSIDE.
3. ALL DIMENSIONS TO BE VERIFIED ON SITE BEFORE FABRICATION.

LEGEND :
X1 / X001 — DETAIL MARK NO. / REFER SHEET NO.
1. F.F.L. --FINISHED FLOOR LEVEL
2. S.F.L. --STRUCTURAL FLOOR LEVEL
3. (/R) --REVERSED DETAIL

NO.	DATE	REVISED	BY
A	24-08-2020	REVISION SUBJECT TO COMMENTS	MH

JOB NO. : J–852

PROJECT :
PROPOSED RESIDENTIAL DEVELOPMENT AT 139 – 147 ARGYLE STREET, NKIL 6005, 6035 R.P., 6036 R.P., 6037 R.P. & 6038 R.P.

TITLE :
PART ELEVATION, PLAN & SECTION FOR ACOUSTIC SLIDING DOOR


DATE : 20–Jul–20 | SCALE : 1:30

DRAWN BY : LHR | CHECKED BY : DW


美特鋁製有限公司
MIDI ALUMINIUM FABRICATOR LTD.
Units 6-8, Sunray Industrial Centre, 1/F
610 Cha Kwo Ling Road, Kowloon
Tel:23489211-4 Fax:(852)27727666

DWG NO. : J852–SD–ASD–4106 | REV. : A


ELEVATION

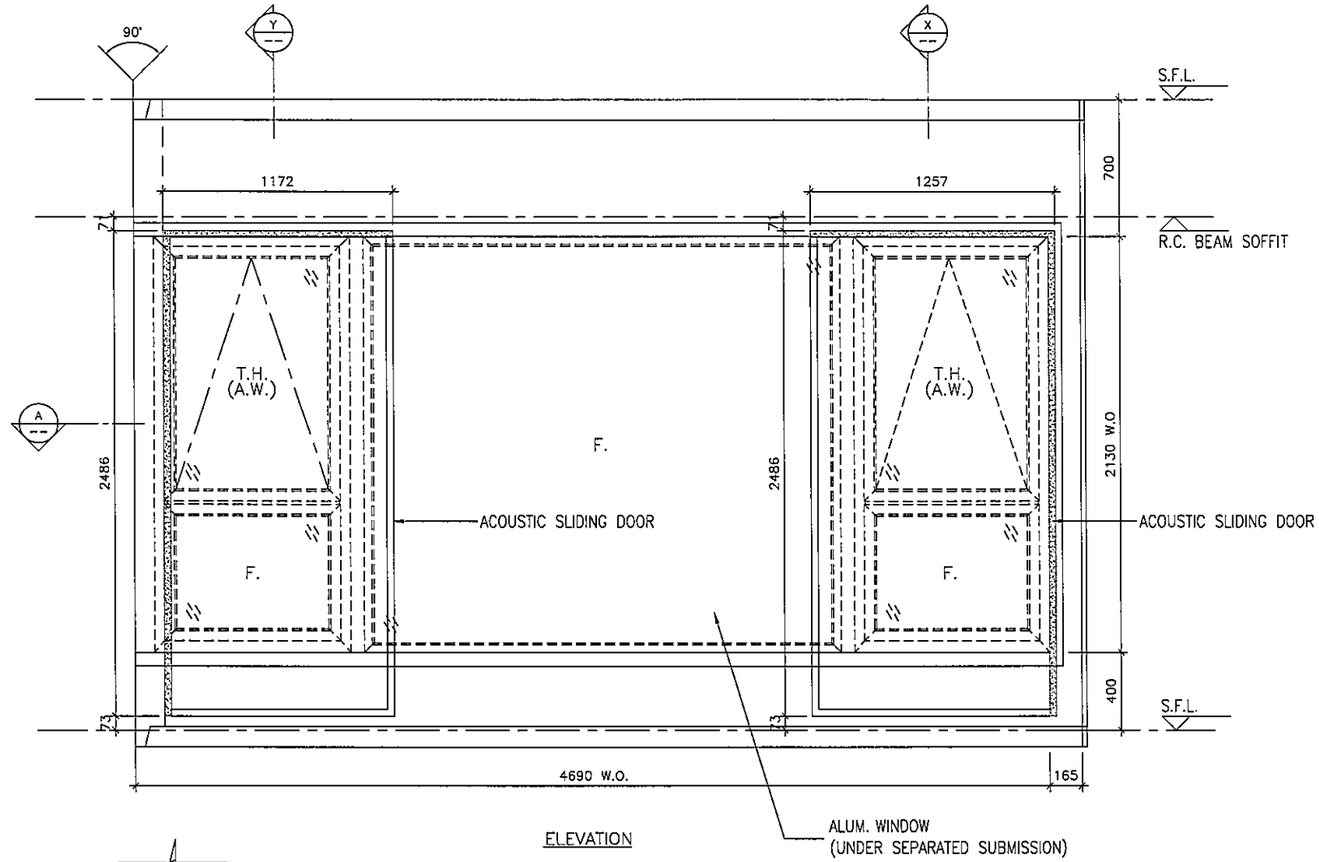


ELEVATION

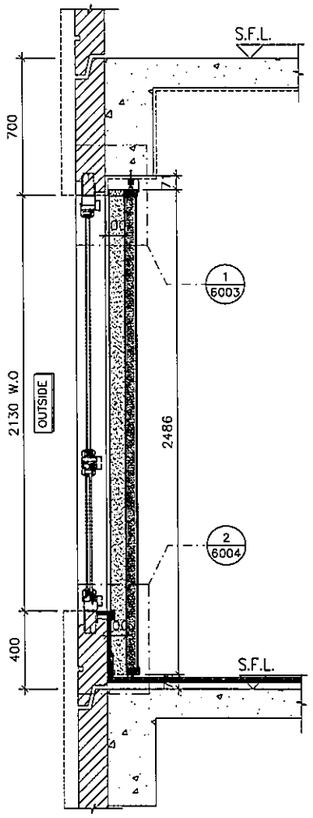

SECTION "X-X"

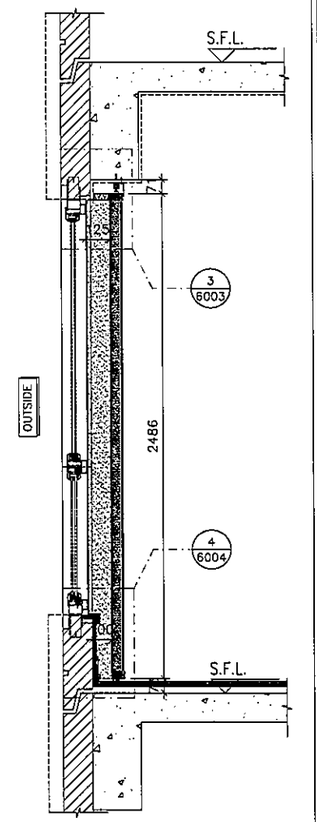

SECTION "Y-Y"

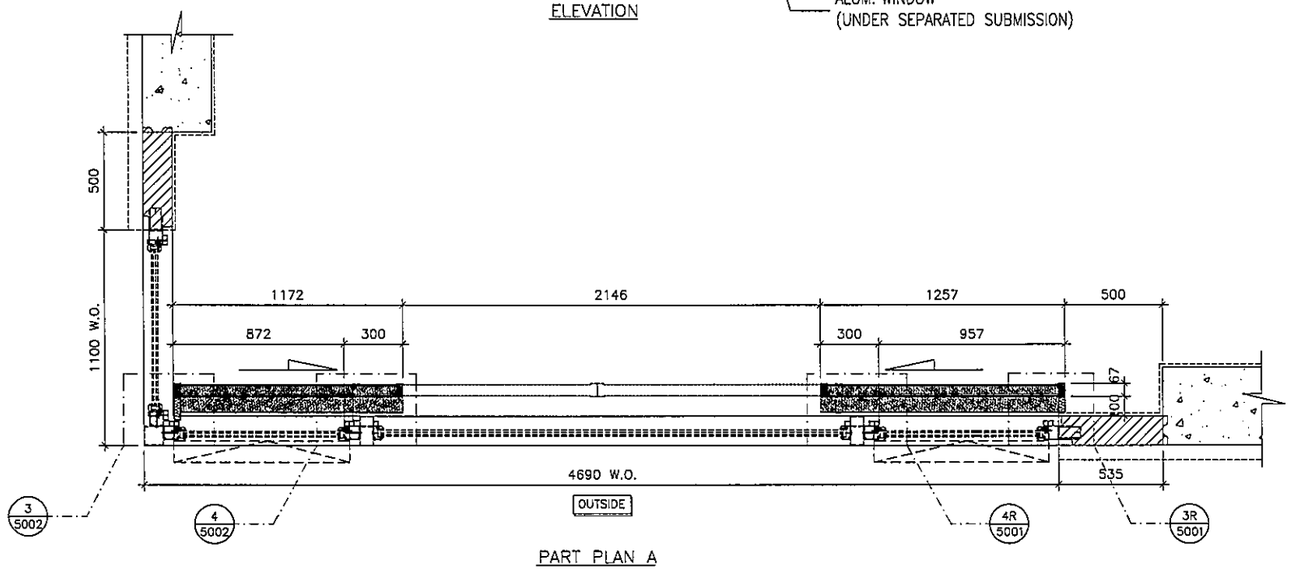

PART PLAN A

WINDOW MARK	W3 T1A
LOCATION	1/F-21/F MASTER ENSUITE AT TOWER 1 FLAT A
SECTION	–
GLAZING	–
QUANTITY	18
REMARKS	NSR: T1-07/TESTED CASE: W101

B.D. REF :

CLIENT :

ARCHITECT :
AGC DESIGN LTD

MAIN CONTRACTOR :
Gammon

STRUCTURAL ENGINEER :
ARUP

FACADE CONSULTANT:
MEINHARDT

NOTE :
1. ALL DIMENSIONS ARE IN mm.
2. ALL ELEVATIONS ARE VIEWED FROM OUTSIDE.
3. ALL DIMENSIONS TO BE VERIFIED ON SITE BEFORE FABRICATION.

LEGEND :
X1 / X001 — DETAIL MARK NO. / REFER SHEET NO.
1. F.F.L. --FINISHED FLOOR LEVEL
2. S.F.L. --STRUCTURAL FLOOR LEVEL
3. /R --REVERSED DETAIL

NO.	DATE	REVISED	BY
A	24-08-2020	REVISION SUBJECT TO COMMENTS	MN

JOB NO. : J-852

PROJECT :
PROPOSED RESIDENTIAL DEVELOPMENT
AT 139 – 147 ARGYLE STREET,
NKIL 6005, 6035 R.P., 6036 R.P.,
6037 R.P. & 6038 R.P.

TITLE :
PART ELEVATION, PLAN & SECTION
FOR ACOUSTIC SLIDING DOOR


DATE : 20-Jul-20 | SCALE : 1:30

DRAWN BY : LHR | CHECKED BY : DW


美特鋁質有限公司
MIDI ALUMINIUM FABRICATOR LTD.
Units 6-8, Sunray Industrial Centre, 1/F
610 Cha Kwo Ling Road, Kowloon
Tel:23489211-4 Fax:(852)27727666

DWG NO. : J852-SD-ASD-4107 | REV. : A


ELEVATION

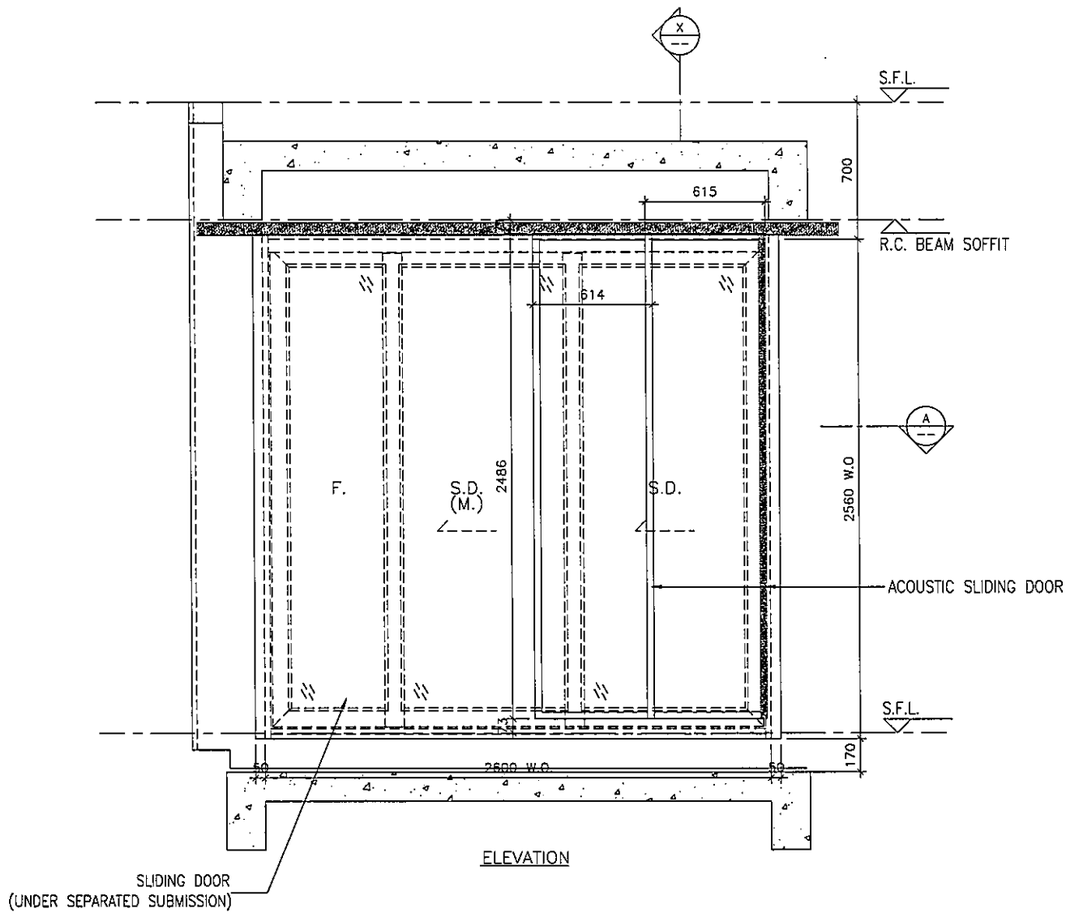

ELEVATION

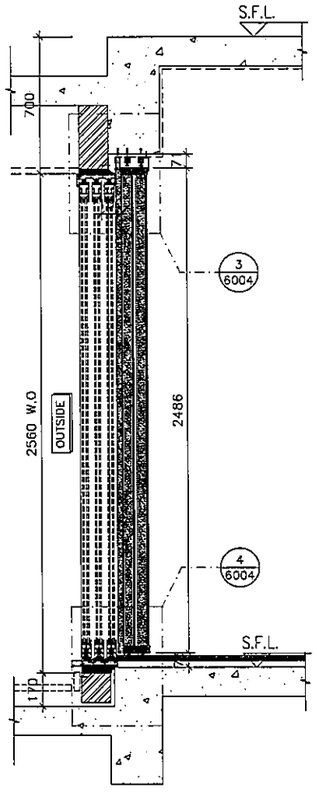

SECTION "X–X"

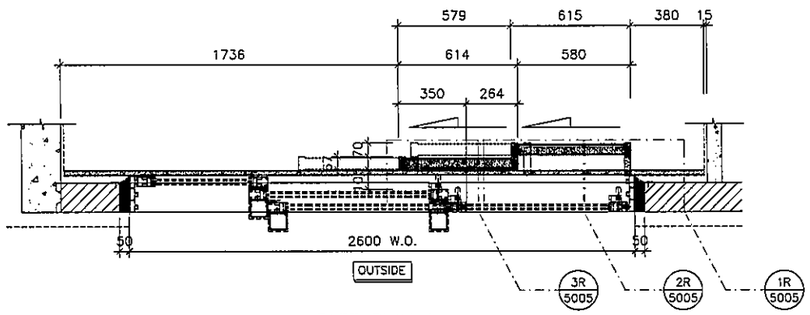

PART PLAN A

WINDOW MARK	W6 T1B
LOCATION	2/F~21/F ENSUITE & B.R.1 AT TOWER 1 FLAT B
SECTION	–
GLAZING	–
QUANTITY	17
REMARKS	NSR: T1–13/TESTED CASE: W103B

B.D. REF :

CLIENT :

ARCHITECT :
AGC DESIGN LTD

MAIN CONTRACTOR :
Gammon

STRUCTURAL ENGINEER :
ARUP

FACADE CONSULTANT:
MEINHARDT

NOTE :
1. ALL DIMENSIONS ARE IN mm.
2. ALL ELEVATIONS ARE VIEWED FROM OUTSIDE.
3. ALL DIMENSIONS TO BE VERIFIED ON SITE BEFORE FABRICATION.

LEGEND :
X1 / X001 — DETAIL MARK NO. / REFER SHEET NO.
1. F.F.L. --FINISHED FLOOR LEVEL
2. S.F.L. --STRUCTURAL FLOOR LEVEL
3. /R --REVERSED DETAIL

NO.	DATE	REVISED	BY
A	24-08-2020	REVISION SUBJECT TO COMMENTS	MN

JOB NO. : J–852

PROJECT :
PROPOSED RESIDENTIAL DEVELOPMENT AT 139 – 147 ARGYLE STREET, NKIL 6005, 6035 R.P., 6036 R.P., 6037 R.P. & 6038 R.P.

TITLE :
PART ELEVATION, PLAN & SECTION FOR ACOUSTIC SLIDING DOOR


DATE : 20–Jul–20 | SCALE : 1:30

DRAWN BY : LHR | CHECKED BY : DW


美特鋁製有限公司
MIDI ALUMINIUM FABRICATOR LTD.
Units 6–8, Sunray Industrial Centre, 1/F
610 Cha Kwo Ling Road, Kowloon
Tel:23489211–4 Fax:(852)27727666

DWG NO. : J852–SD–ASD–4108 | REV. : A


ELEVATION

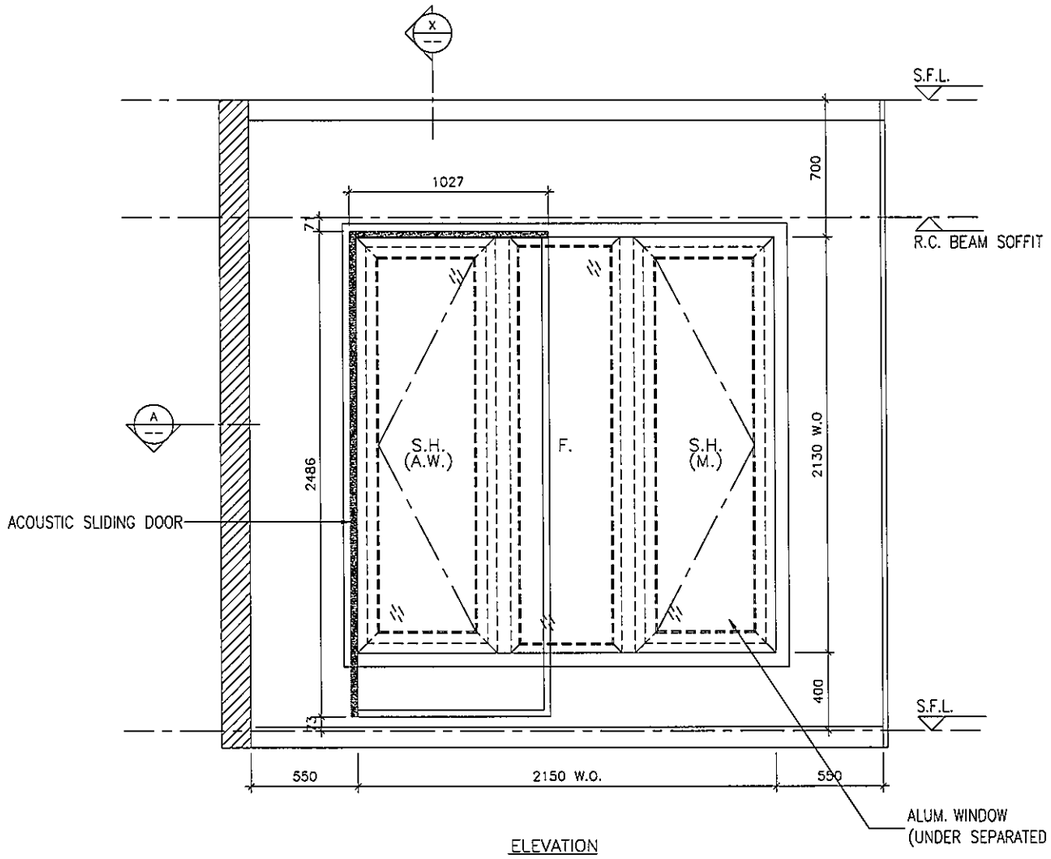

ELEVATION

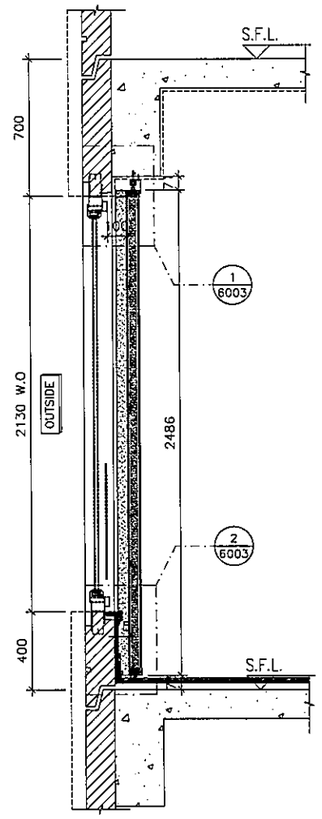

SECTION "X-X"

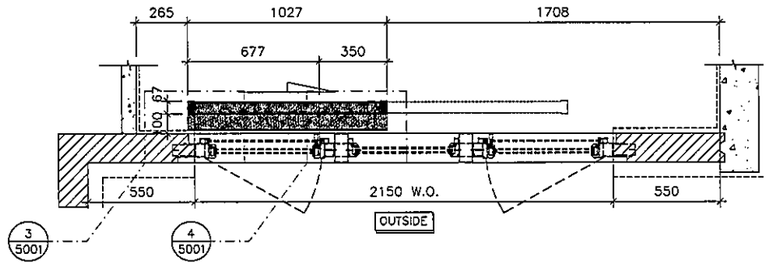

PART PLAN A

WINDOW MARK	W7 T1B
LOCATION	2/F-21/F B.R.1. AT TOWER 1 FLAT B
SECTION	–
GLAZING	–
QUANTITY	17
REMARKS	NSR: T1-14/TESTED CASE: W107A

B.D. REF :

CLIENT :

ARCHITECT :
AGC DESIGN LTD

MAIN CONTRACTOR :
Gammon

STRUCTURAL ENGINEER :
ARUP

FACADE CONSULTANT:
MEINHARDT

NOTE :
1. ALL DIMENSIONS ARE IN mm.
2. ALL ELEVATIONS ARE VIEWED FROM OUTSIDE.
3. ALL DIMENSIONS TO BE VERIFIED ON SITE BEFORE FABRICATION.

LEGEND :
X1 — DETAIL MARK NO.
X001 — REFER SHEET NO.

1. F.F.L. --FINISHED FLOOR LEVEL
2. S.F.L. --STRUCTURAL FLOOR LEVEL
3. (R) --REVERSED DETAIL

NO.	DATE	REVISED	BY
A	24-08-2020	REVISION SUBJECT TO COMMENTS	MN

JOB NO. : J-852

PROJECT :
PROPOSED RESIDENTIAL DEVELOPMENT
AT 139 – 147 ARGYLE STREET,
NKIL 6005, 6035 R.P., 6036 R.P.,
6037 R.P. & 6038 R.P.

TITLE :
PART ELEVATION, PLAN & SECTION
FOR ACOUSTIC SLIDING DOOR


DATE : 20-Jul-20 | SCALE : 1:30

DRAWN BY : LHR | CHECKED BY : DW


美特鋁質有限公司
MIDI ALUMINIUM FABRICATOR LTD.
Units 6-8, Sunray Industrial Centre, 1/F
610 Cha Kwo Ling Road, Kowloon
Tel:23489211-4 Fax:(852)27727666

DWG NO. : J852-SD-ASD-4109 | REV. : A


ELEVATION

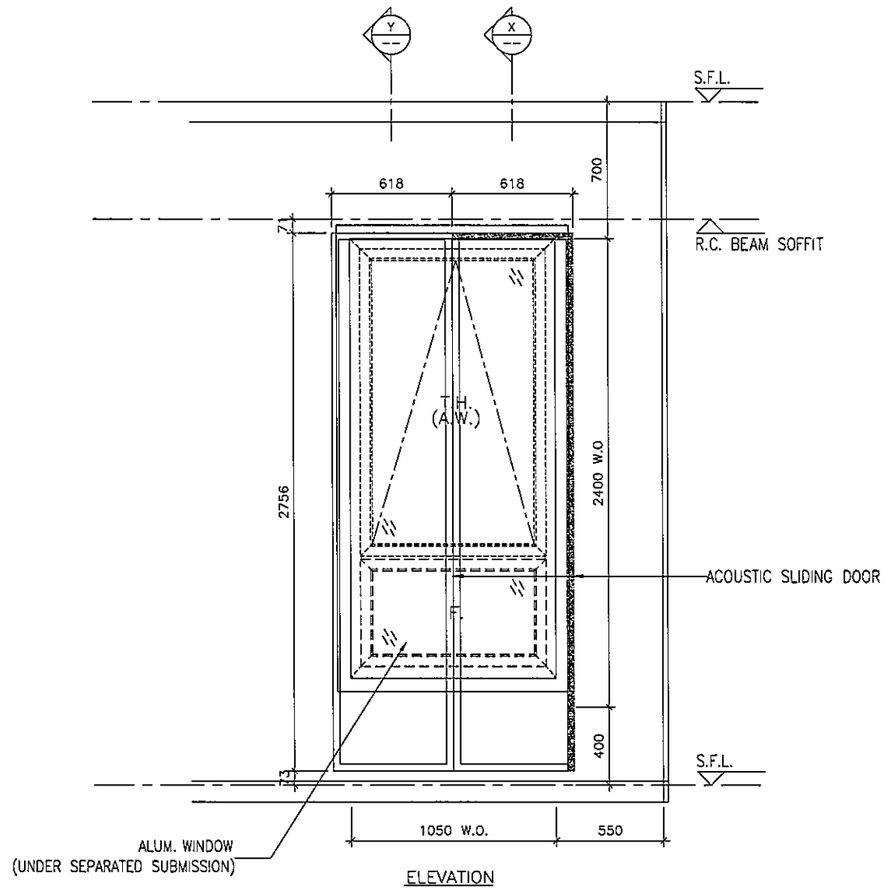


ELEVATION

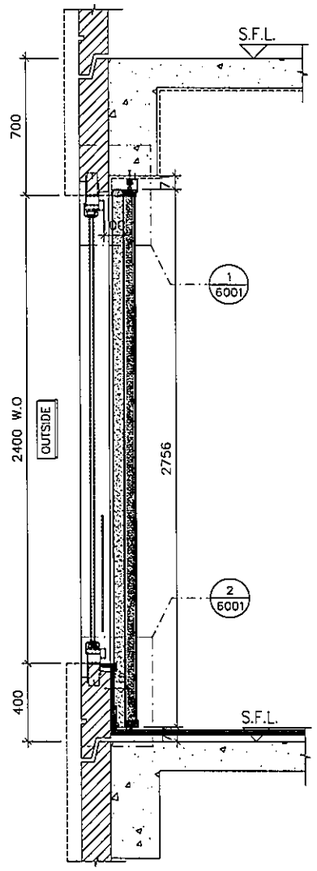

SECTION "X-X"

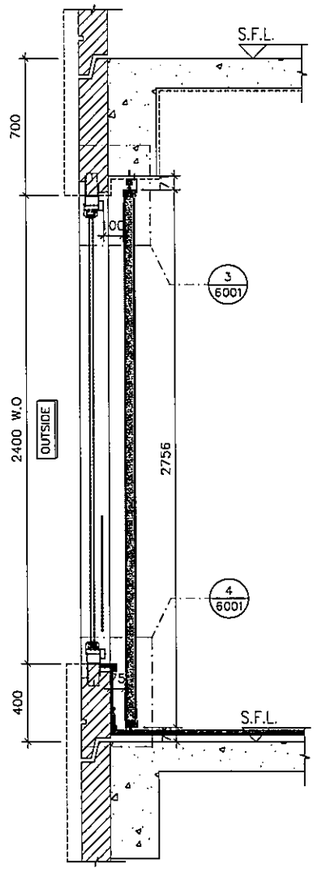

SECTION "Y-Y"

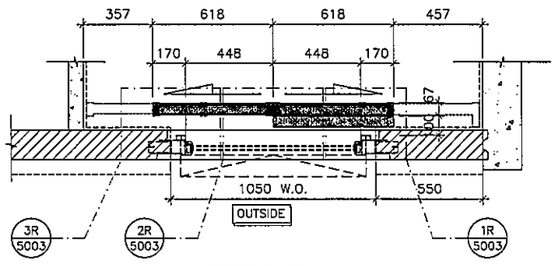

PART PLAN A

WINDOW MARK	22W13 T1A & 23W13 T1A
LOCATION	22/F & 23/F M.B. & EN.3 AT TOWER 1 FLAT A
SECTION	–
GLAZING	–
QUANTITY	2
REMARKS	NSR: T1-12/TESTED CASE: W109

B.D. REF :

CLIENT :

ARCHITECT :
AGC DESIGN LTD

MAIN CONTRACTOR :
Gammon

STRUCTURAL ENGINEER :
ARUP

FACADE CONSULTANT:
MEINHARDT

NOTE :
1. ALL DIMENSIONS ARE IN mm.
2. ALL ELEVATIONS ARE VIEWED FROM OUTSIDE.
3. ALL DIMENSIONS TO BE VERIFIED ON SITE BEFORE FABRICATION.

LEGEND :
X1 / X001 — DETAIL MARK NO. / REFER SHEET NO.
1. F.F.L. --FINISHED FLOOR LEVEL
2. S.F.L. --STRUCTURAL FLOOR LEVEL
3. /R --REVERSED DETAIL

NO.	DATE	REVISED	BY
A	24-08-2020	REVISION SUBJECT TO COMMENTS	MN

JOB NO. : J-852

PROJECT :
PROPOSED RESIDENTIAL DEVELOPMENT AT 139 - 147 ARGYLE STREET, NKIL 6005, 6035 R.P., 6036 R.P., 6037 R.P. & 6038 R.P.

TITLE :
PART ELEVATION, PLAN & SECTION FOR ACOUSTIC SLIDING DOOR


DATE : 20-Jul-20 | SCALE : 1:30

DRAWN BY : LHR | CHECKED BY : DW


美特鋁質有限公司
MIDI ALUMINIUM FABRICATOR LTD.
Units 6-8, Sunray Industrial Centre, 1/F
610 Cha Kwo Ling Road, Kowloon
Tel:23489211-4 Fax:(852)27727666

DWG NO. : J852-SD-ASD-4109A | REV. : A


ELEVATION

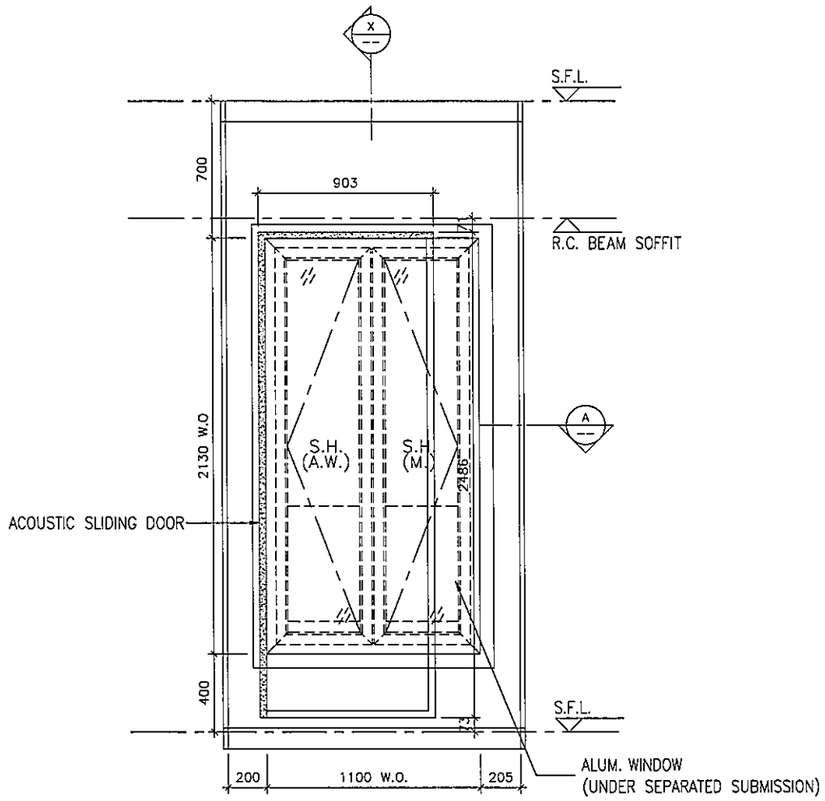

ELEVATION

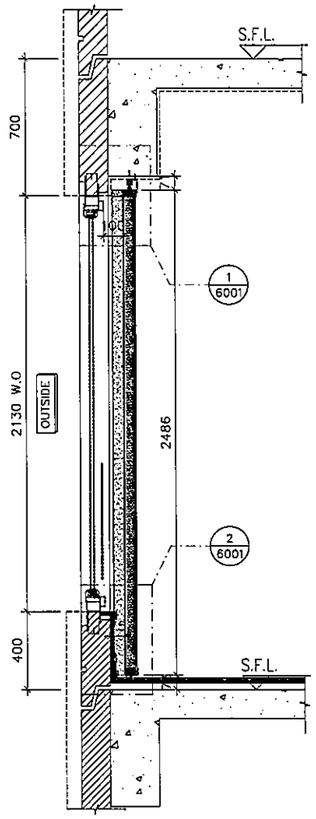

SECTION "X-X"

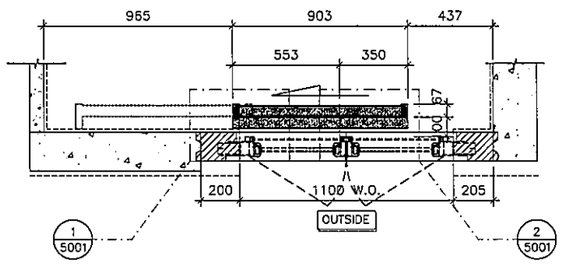

PART PLAN A

WINDOW MARK	W5 / T2C
LOCATION	2/F-21/F B.R.2 AT TOWER 2 FLAT C
SECTION	–
GLAZING	–
QUANTITY	17
REMARKS	NSR: T2-01/TESTED CASE: W108B

B.D. REF :

CLIENT :

ARCHITECT :
AGC DESIGN LTD

MAIN CONTRACTOR :
Gammon

STRUCTURAL ENGINEER :
ARUP

FACADE CONSULTANT:
MEINHARDT

NOTE :
1. ALL DIMENSIONS ARE IN mm.
2. ALL ELEVATIONS ARE VIEWED FROM OUTSIDE.
3. ALL DIMENSIONS TO BE VERIFIED ON SITE BEFORE FABRICATION.

LEGEND :
X1 / X001 — DETAIL MARK NO. / REFER SHEET NO.
1. F.F.L. --FINISHED FLOOR LEVEL
2. S.F.L. --STRUCTURAL FLOOR LEVEL
3. (R) --REVERSED DETAIL

NO.	DATE	REVISED	BY
A	24-08-2020	REVISION SUBJECT TO COMMENTS	MN

JOB NO. : J-852

PROJECT :
PROPOSED RESIDENTIAL DEVELOPMENT
AT 139 – 147 ARGYLE STREET,
NKIL 6005, 6035 R.P., 6036 R.P.,
6037 R.P. & 6038 R.P.

TITLE :
PART ELEVATION, PLAN & SECTION
FOR ACOUSTIC SLIDING DOOR


DATE : 20-Jul-20 | SCALE : 1:30

DRAWN BY : LHR | CHECKED BY : DW


美特鋁質有限公司
MIDI ALUMINIUM FABRICATOR LTD.
Units 6-8, Sunray Industrial Centre, 1/F
610 Cha Kwo Ling Road, Kowloon
Tel:23489211-4 Fax:(852)27727666

DWG NO. : J852-SD-ASD-4201 | REV. : A


ELEVATION

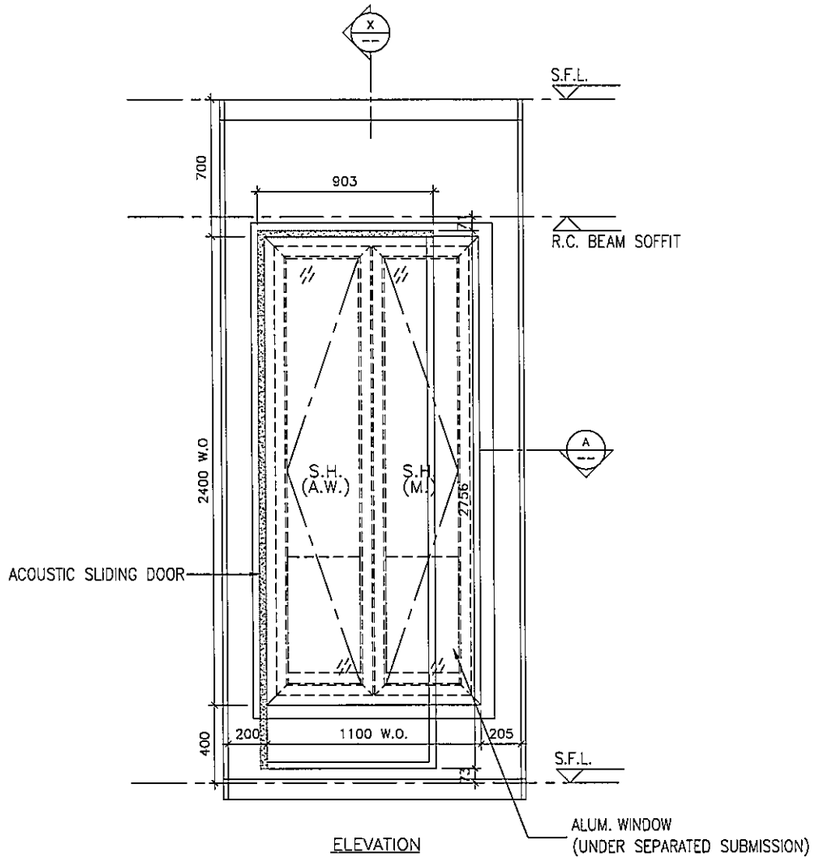

ELEVATION

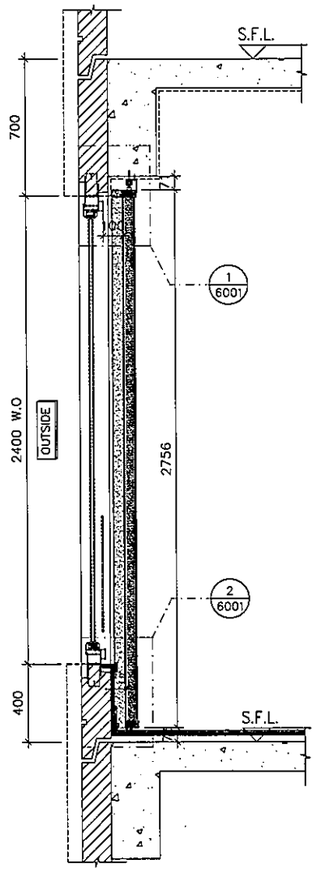

SECTION "X–X"

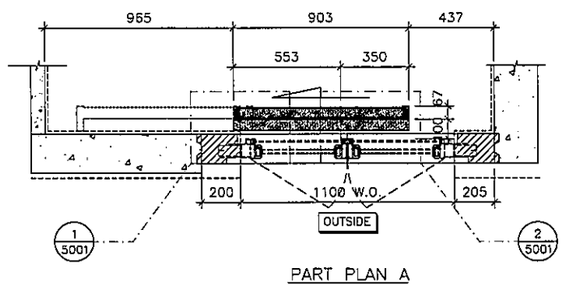

PART PLAN A

WINDOW MARK	22WS T2C & 23WS T2C
LOCATION	22/F~23/F B.R.2 AT TOWER 2 FLAT C
SECTION	–
GLAZING	–
QUANTITY	2
REMARKS	NSR: T2–01/TESTED CASE: W108A

B.D. REF :

CLIENT :

ARCHITECT :
AGC DESIGN LTD

MAIN CONTRACTOR :
Gammon

STRUCTURAL ENGINEER :
ARUP

FACADE CONSULTANT:
MEINHARDT

NOTE :
1. ALL DIMENSIONS ARE IN mm.
2. ALL ELEVATIONS ARE VIEWED FROM OUTSIDE.
3. ALL DIMENSIONS TO BE VERIFIED ON SITE BEFORE FABRICATION.

LEGEND :
X1 / X001 — DETAIL MARK NO. / REFER SHEET NO.
1. F.F.L. --FINISHED FLOOR LEVEL
2. S.F.L. --STRUCTURAL FLOOR LEVEL
3. /R --REVERSED DETAIL

NO.	DATE	REVISED	BY
A	24-08-2020	REVISION SUBJECT TO COMMENTS	MN

JOB NO. : J–852

PROJECT :
PROPOSED RESIDENTIAL DEVELOPMENT AT 139 – 147 ARGYLE STREET, NKIL 6005, 6035 R.P., 6036 R.P., 6037 R.P. & 6038 R.P.

TITLE :
PART ELEVATION, PLAN & SECTION FOR ACOUSTIC SLIDING DOOR


DATE : 20–Jul–20 | SCALE : 1:30

DRAWN BY : LHR | CHECKED BY : DW


美特鋁質有限公司
MIDI ALUMINIUM FABRICATOR LTD.
Units 6–8, Sunray Industrial Centre, 1/F
610 Cha Kwo Ling Road, Kowloon
Tel:23489211–4 Fax:(852)27727666

DWG NO. : J852–SD–ASD–4201A | REV. : A


ELEVATION

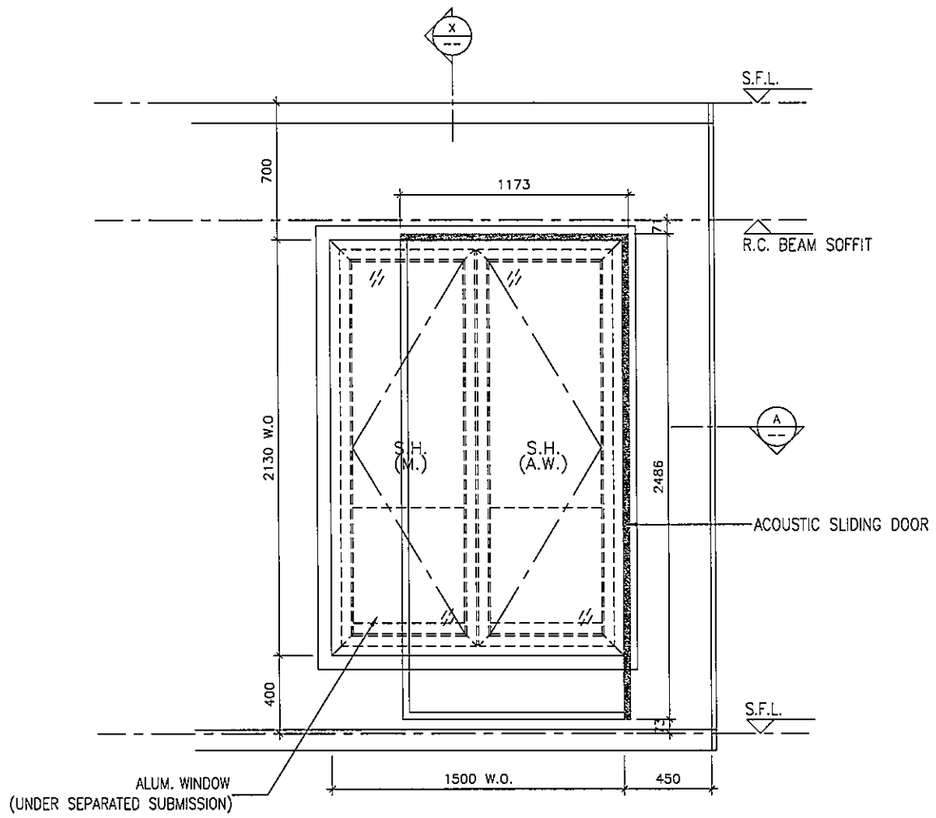

ELEVATION

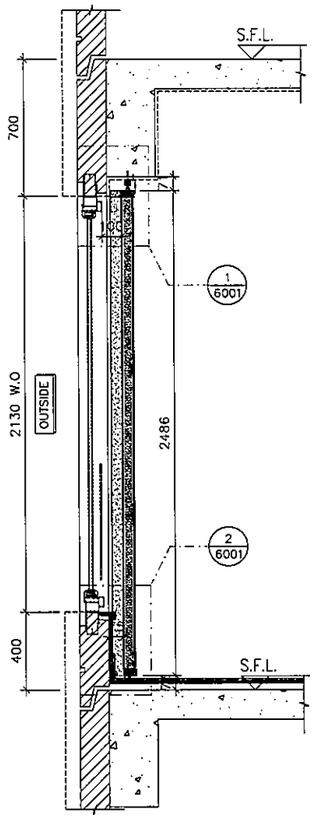

SECTION "X–X"

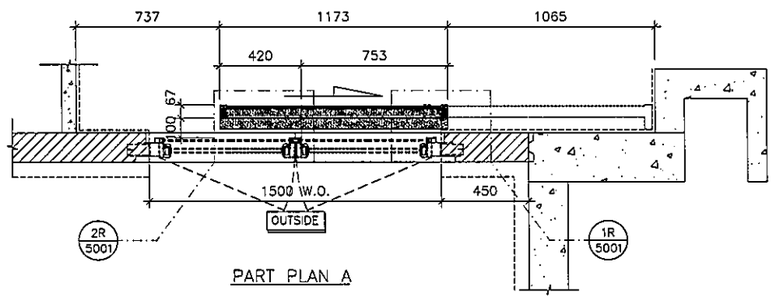

PART PLAN A

WINDOW MARK	W3 T2C
LOCATION	1/F–21/F M.B.R.1 & B.R.2 AT TOWER 2 FLAT C
SECTION	–
GLAZING	–
QUANTITY	18
REMARKS	NSR: T2–02/TESTED CASE: W107D

B.D. REF :

CLIENT :

ARCHITECT :
AGC DESIGN LTD

MAIN CONTRACTOR :
Gammon

STRUCTURAL ENGINEER :
ARUP

FACADE CONSULTANT:
MEINHARDT

NOTE :
1. ALL DIMENSIONS ARE IN mm.
2. ALL ELEVATIONS ARE VIEWED FROM OUTSIDE.
3. ALL DIMENSIONS TO BE VERIFIED ON SITE BEFORE FABRICATION.

LEGEND :
- X1 / X001 — DETAIL MARK NO. / REFER SHEET NO.
1. F.F.L. --FINISHED FLOOR LEVEL
2. S.F.L. --STRUCTURAL FLOOR LEVEL
3. /R --REVERSED DETAIL

NO.	DATE	REVISED	BY
A	24-08-2020	REVISION SUBJECT TO COMMENTS	MN

JOB NO. : J–852

PROJECT :
PROPOSED RESIDENTIAL DEVELOPMENT AT 139 – 147 ARGYLE STREET, NKIL 6005, 6035 R.P., 6036 R.P., 6037 R.P. & 6038 R.P.

TITLE :
PART ELEVATION, PLAN & SECTION FOR ACOUSTIC SLIDING DOOR


DATE : 20–Jul–20 | SCALE : 1:30

DRAWN BY : LHR | CHECKED BY : DW


美特鋁製有限公司
MIDI ALUMINIUM FABRICATOR LTD.
Units 6–8, Sunray Industrial Centre, 1/F
610 Cha Kwo Ling Road, Kowloon
Tel:23489211–4 Fax:(852)27727666

DWG NO. : J852–SD–ASD–4202 | REV. : A


ELEVATION

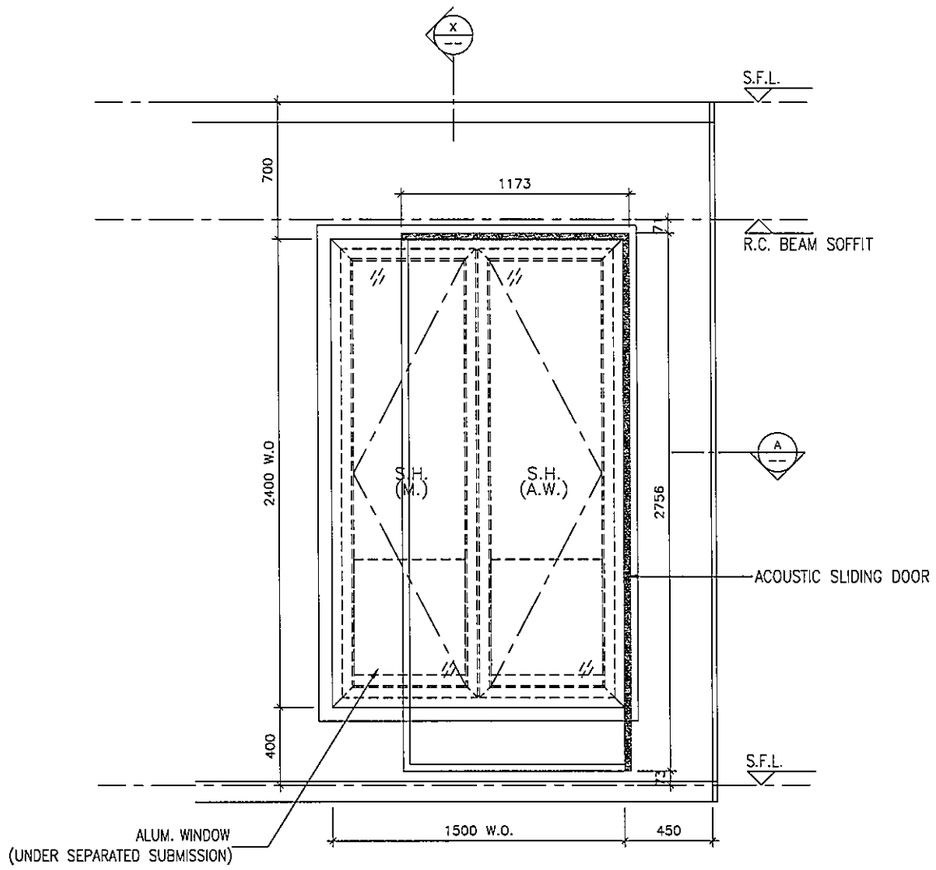

ELEVATION

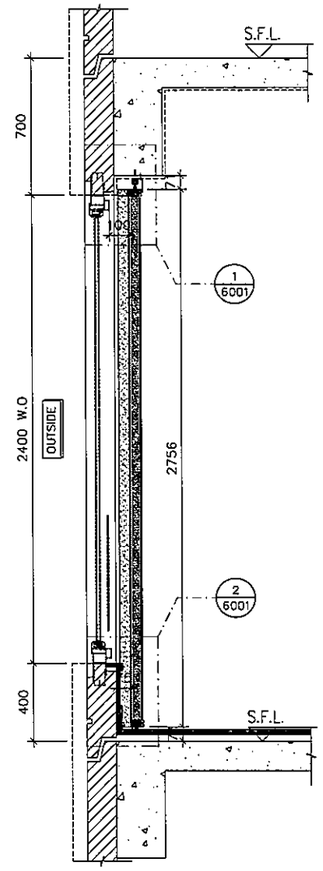

SECTION "X-X"

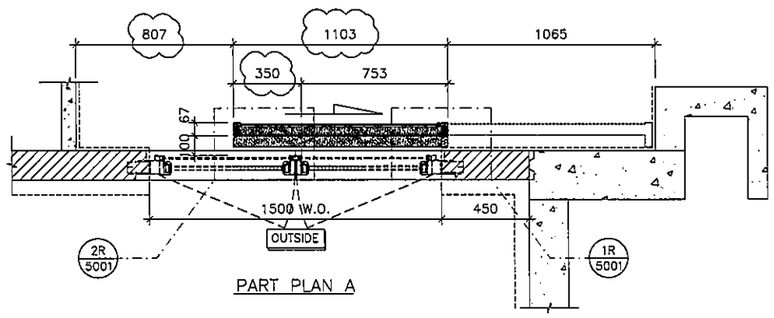

PART PLAN A

WINDOW MARK	22W3 T2C & 23W3 T2C
LOCATION	22/F~23/F M.B.R.1 & B.R.2 AT TOWER 2 FLAT C
SECTION	–
GLAZING	–
QUANTITY	2
REMARKS	NSR: T2-02/TESTED CASE: W107C

B.D. REF :

CLIENT :

ARCHITECT :
AGC DESIGN LTD

MAIN CONTRACTOR :
Gammon

STRUCTURAL ENGINEER :
ARUP

FACADE CONSULTANT:
MEINHARDT

NOTE :
1. ALL DIMENSIONS ARE IN mm.
2. ALL ELEVATIONS ARE VIEWED FROM OUTSIDE.
3. ALL DIMENSIONS TO BE VERIFIED ON SITE BEFORE FABRICATION.

LEGEND :
X1 / X001 — DETAIL MARK NO. / REFER SHEET NO.
1. F.F.L. --FINISHED FLOOR LEVEL
2. S.F.L. --STRUCTURAL FLOOR LEVEL
3. (R) --REVERSED DETAIL

NO.	DATE	REVISED	BY
A	24-08-2020	REVISION SUBJECT TO COMMENTS	MN

JOB NO. : J-852

PROJECT :
PROPOSED RESIDENTIAL DEVELOPMENT AT 139 – 147 ARGYLE STREET, NKIL 6005, 6035 R.P., 6036 R.P., 6037 R.P. & 6038 R.P.

TITLE :
PART ELEVATION, PLAN & SECTION FOR ACOUSTIC SLIDING DOOR


DATE : 20-Jul-20 | SCALE : 1:30

DRAWN BY : LHR | CHECKED BY : DW


美特鋁質有限公司
MIDI ALUMINIUM FABRICATOR LTD.
Units 6-8, Sunray Industrial Centre, 1/F
610 Cha Kwo Ling Road, Kowloon
Tel:23489211-4 Fax:(852)27727666

DWG NO. : J852-SD-ASD-4202A | REV. : A


ELEVATION

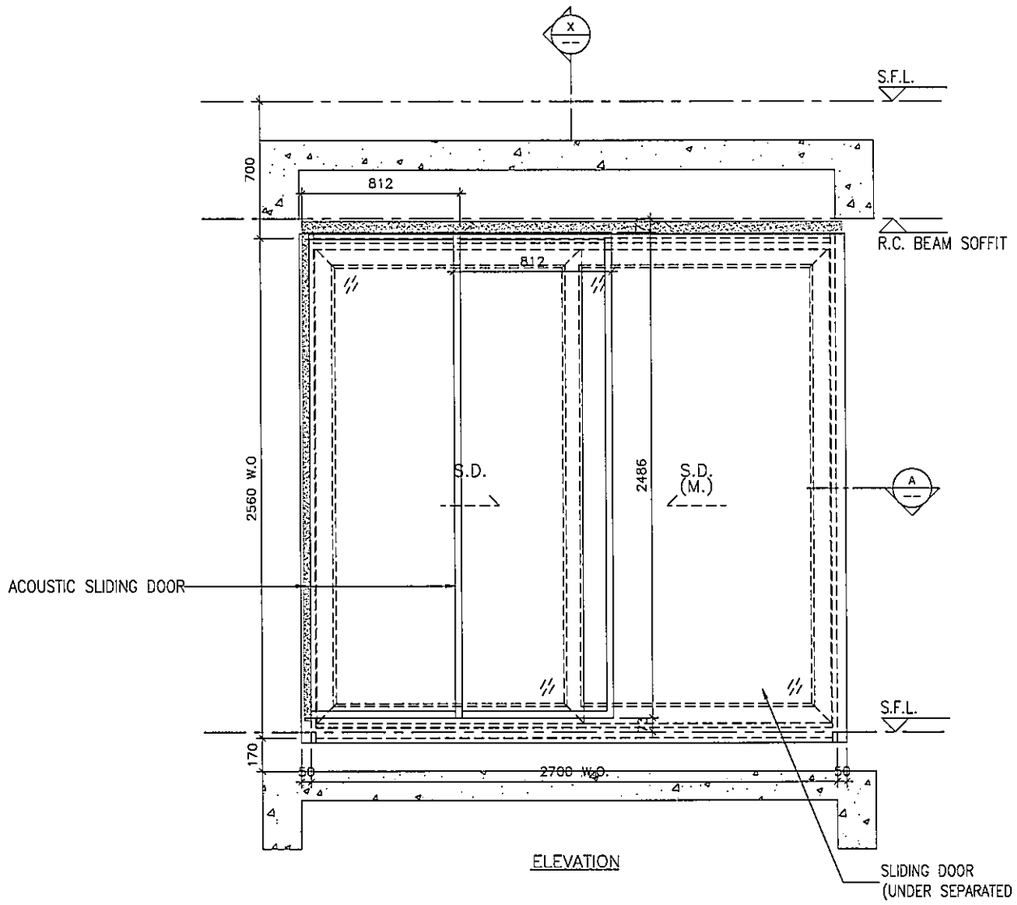

ELEVATION

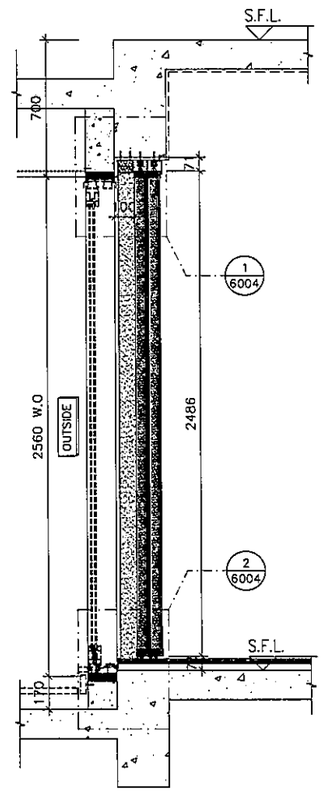

SECTION "X–X"

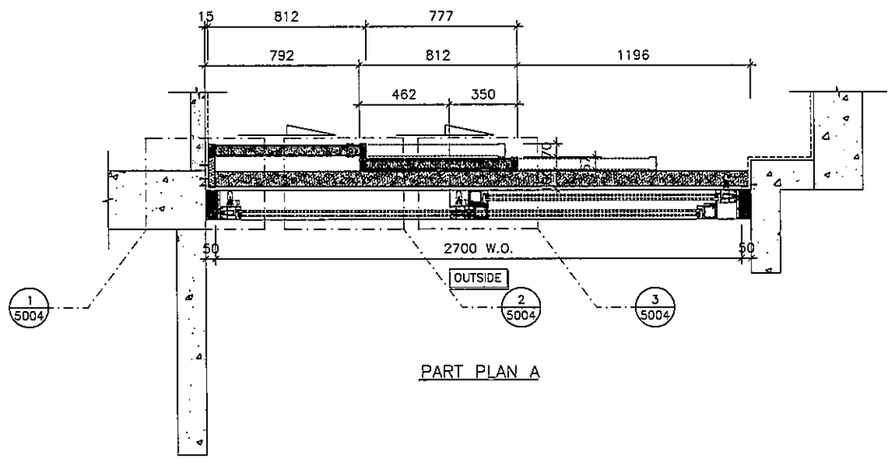

PART PLAN A

WINDOW MARK	W1 / T2C
LOCATION	1/F~21/F LIV./DIN. AT TOWER 2 FLAT C
SECTION	–
GLAZING	–
QUANTITY	18
REMARKS	NSR: T2-03/TESTED CASE: W110B

B.D. REF :

CLIENT :

ARCHITECT :
AGC DESIGN LTD

MAIN CONTRACTOR :
Gammon

STRUCTURAL ENGINEER :
ARUP

FACADE CONSULTANT:
MEINHARDT

NOTE :
1. ALL DIMENSIONS ARE IN mm.
2. ALL ELEVATIONS ARE VIEWED FROM OUTSIDE.
3. ALL DIMENSIONS TO BE VERIFIED ON SITE BEFORE FABRICATION.

LEGEND :
X1 / X001 — DETAIL MARK NO. / REFER SHEET NO.
1. F.F.L. --FINISHED FLOOR LEVEL
2. S.F.L. --STRUCTURAL FLOOR LEVEL
3. /R --REVERSED DETAIL

NO.	DATE	REVISED	BY
A	24-08-2020	REVISION SUBJECT TO COMMENTS	MN

JOB NO. : J-852

PROJECT :
PROPOSED RESIDENTIAL DEVELOPMENT AT 139 – 147 ARGYLE STREET, NKIL 6005, 6035 R.P., 6036 R.P., 6037 R.P. & 6038 R.P.

TITLE :
PART ELEVATION, PLAN & SECTION FOR ACOUSTIC SLIDING DOOR


DATE : 20-Jul-20 | SCALE : 1:30

DRAWN BY : LHR | CHECKED BY : DW


美特鋁製有限公司
MIDI ALUMINIUM FABRICATOR LTD.
Units 6-8, Sunray Industrial Centre, 1/F
610 Cha Kwo Ling Road, Kowloon
Tel:23489211-4 Fax:(852)27727666

DWG NO. : J852-SD-ASD-4203 | REV. : A


ELEVATION

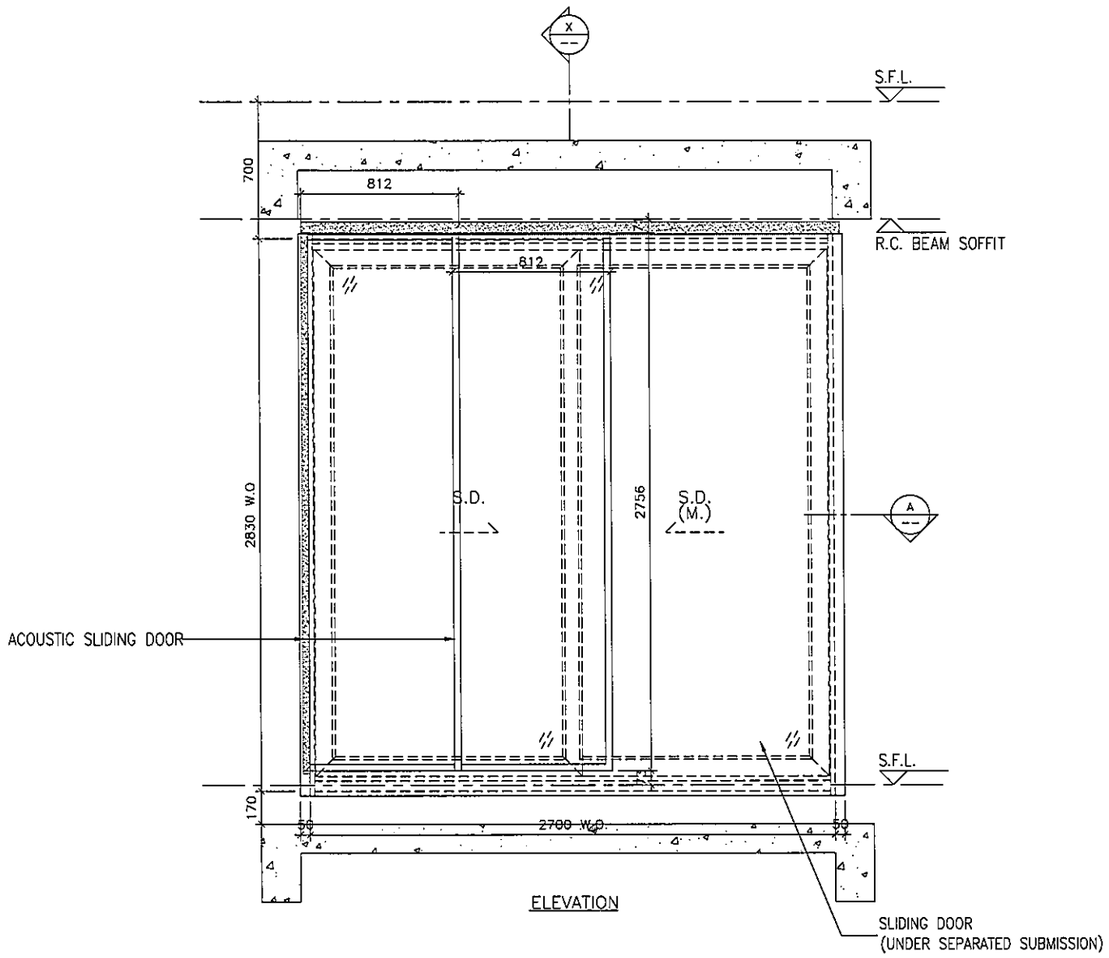

ELEVATION

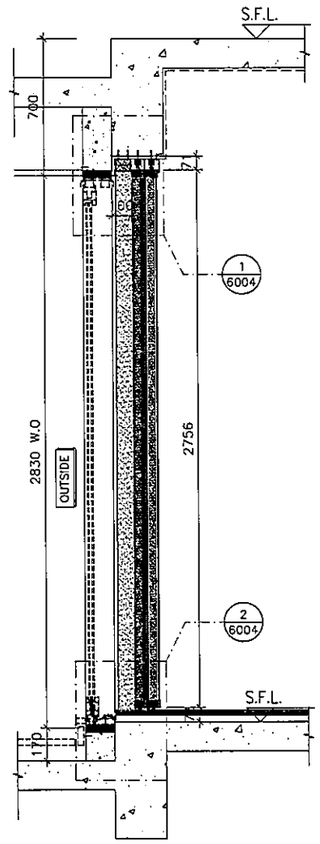

SECTION "X-X"

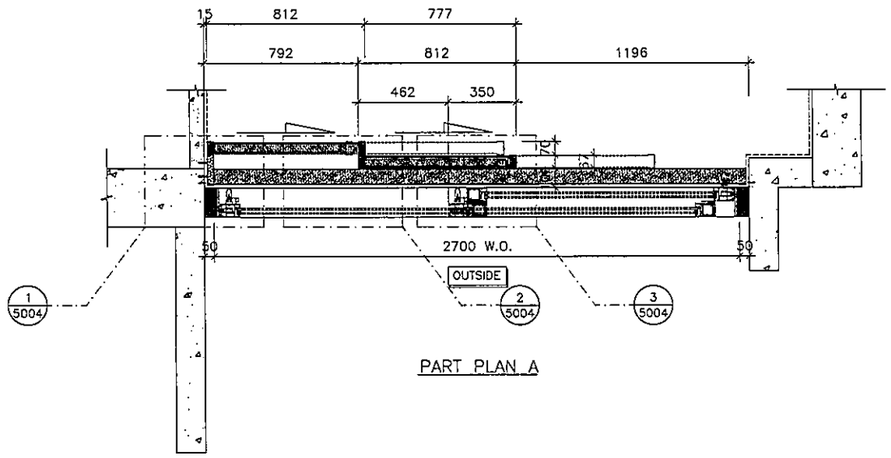

PART PLAN A

WINDOW MARK	22W1 T2C & 23W1 T2C
LOCATION	22/F~23/F LIV./DIN. AT TOWER 2 FLAT C
SECTION	–
GLAZING	–
QUANTITY	2
REMARKS	NSR: T2-03/TESTED CASE: W110A

B.D. REF :

CLIENT :

ARCHITECT :
AGC DESIGN LTD

MAIN CONTRACTOR :
Gammon

STRUCTURAL ENGINEER :
ARUP

FACADE CONSULTANT:
MEINHARDT

NOTE :
1. ALL DIMENSIONS ARE IN mm.
2. ALL ELEVATIONS ARE VIEWED FROM OUTSIDE.
3. ALL DIMENSIONS TO BE VERIFIED ON SITE BEFORE FABRICATION.

LEGEND :
X1 — DETAIL MARK NO.
X001 — REFER SHEET NO.
1. F.F.L. --FINISHED FLOOR LEVEL
2. S.F.L. --STRUCTURAL FLOOR LEVEL
3. /R --REVERSED DETAIL

NO.	DATE	REVISED	BY
A	24-08-2020	REVISION SUBJECT TO COMMENTS	MN

JOB NO. : J-852

PROJECT :
PROPOSED RESIDENTIAL DEVELOPMENT AT 139 – 147 ARGYLE STREET, NKIL 6005, 6035 R.P., 6036 R.P., 6037 R.P. & 6038 R.P.

TITLE :
PART ELEVATION, PLAN & SECTION FOR ACOUSTIC SLIDING DOOR


DATE : 20-Jul-20 | SCALE : 1:30

DRAWN BY : LHR | CHECKED BY : DW


美特鋁製有限公司
MIDI ALUMINIUM FABRICATOR LTD.
Units 5-8, Sunray Industrial Centre, 1/F
610 Cha Kwo Ling Road, Kowloon
Tel:23489211-4 Fax:(852)27727665

DWG NO. : J852-SD-ASD-4203A | REV. : A


ELEVATION

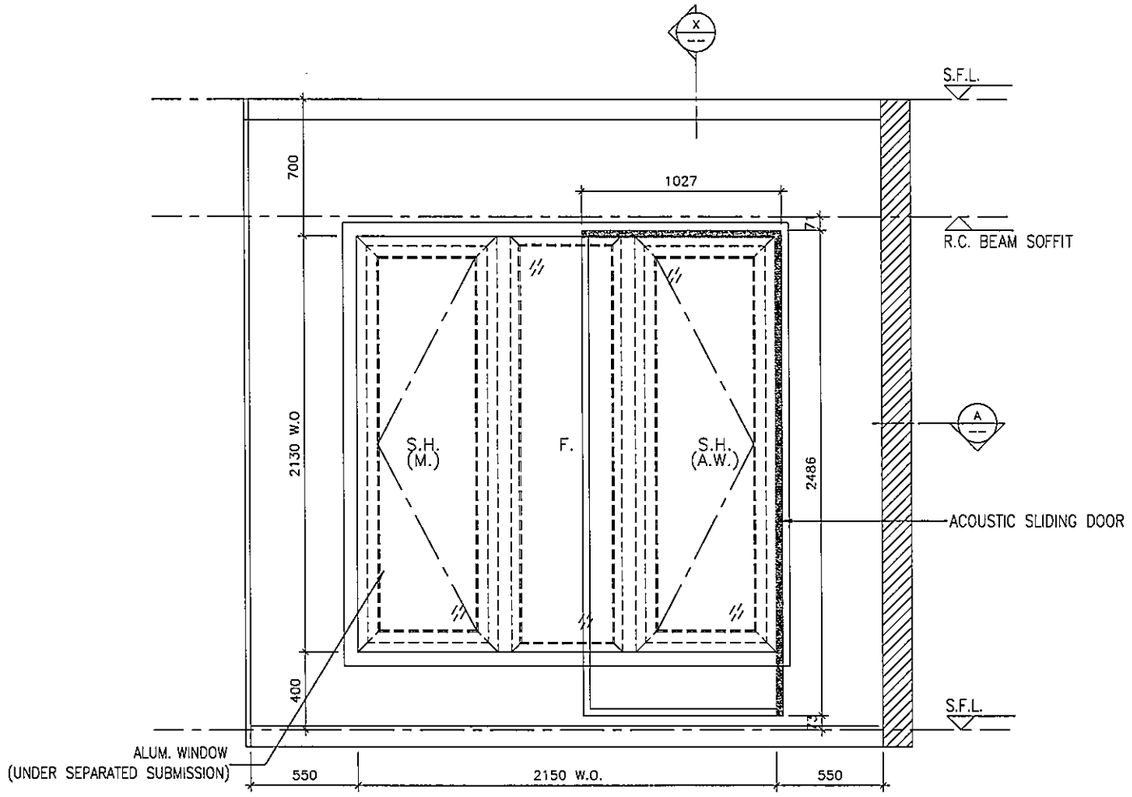

ELEVATION

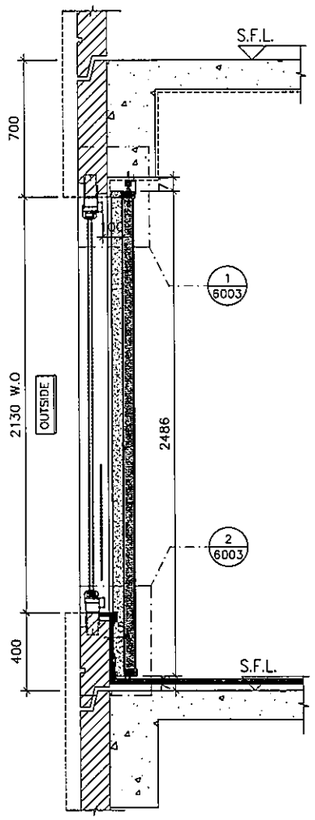

SECTION "X–X"

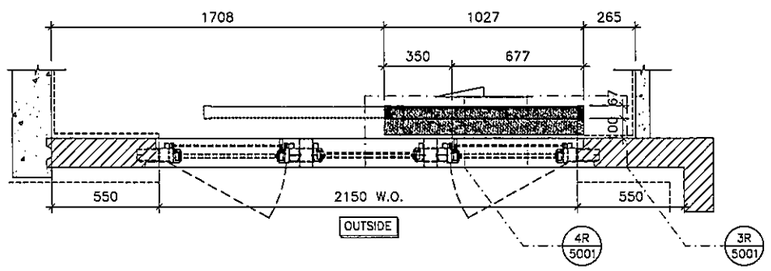

PART PLAN A

WINDOW MARK	W7 / T2B
LOCATION	3/F–21/F B.R.1. AT TOWER 2 FLAT B
SECTION	–
GLAZING	–
QUANTITY	16
REMARKS	NSR: T2–04/TESTED CASE: W107A

B.D. REF :

CLIENT :

ARCHITECT :
AGC DESIGN LTD

MAIN CONTRACTOR :
Gammon

STRUCTURAL ENGINEER :
ARUP

FACADE CONSULTANT:
MEINHARDT

NOTE :
1. ALL DIMENSIONS ARE IN mm.
2. ALL ELEVATIONS ARE VIEWED FROM OUTSIDE.
3. ALL DIMENSIONS TO BE VERIFIED ON SITE BEFORE FABRICATION.

LEGEND :
X1 / X001 — DETAIL MARK NO. / REFER SHEET NO.
1. F.F.L. --FINISHED FLOOR LEVEL
2. S.F.L. --STRUCTURAL FLOOR LEVEL
3. /R --REVERSED DETAIL

NO.	DATE	REVISED	BY
A	24-08-2020	REVISION SUBJECT TO COMMENTS	MN

JOB NO. : J–852

PROJECT :
PROPOSED RESIDENTIAL DEVELOPMENT
AT 139 – 147 ARGYLE STREET,
NKIL 6005, 6035 R.P., 6036 R.P.,
6037 R.P. & 6038 R.P.

TITLE :
PART ELEVATION, PLAN & SECTION
FOR ACOUSTIC SLIDING DOOR


DATE : 20–Jul–20 | SCALE : 1:30

DRAWN BY : LHR | CHECKED BY : DW

美特鋁質有限公司
MIDI ALUMINIUM FABRICATOR LTD.
Units 6–8, Sunray Industrial Centre, 1/F
610 Cha Kwo Ling Road, Kowloon
Tel:23489211–4 Fax:(852)27727666

DWG NO. : J852–SD–ASD–4204 | REV. : A

ELEVATION

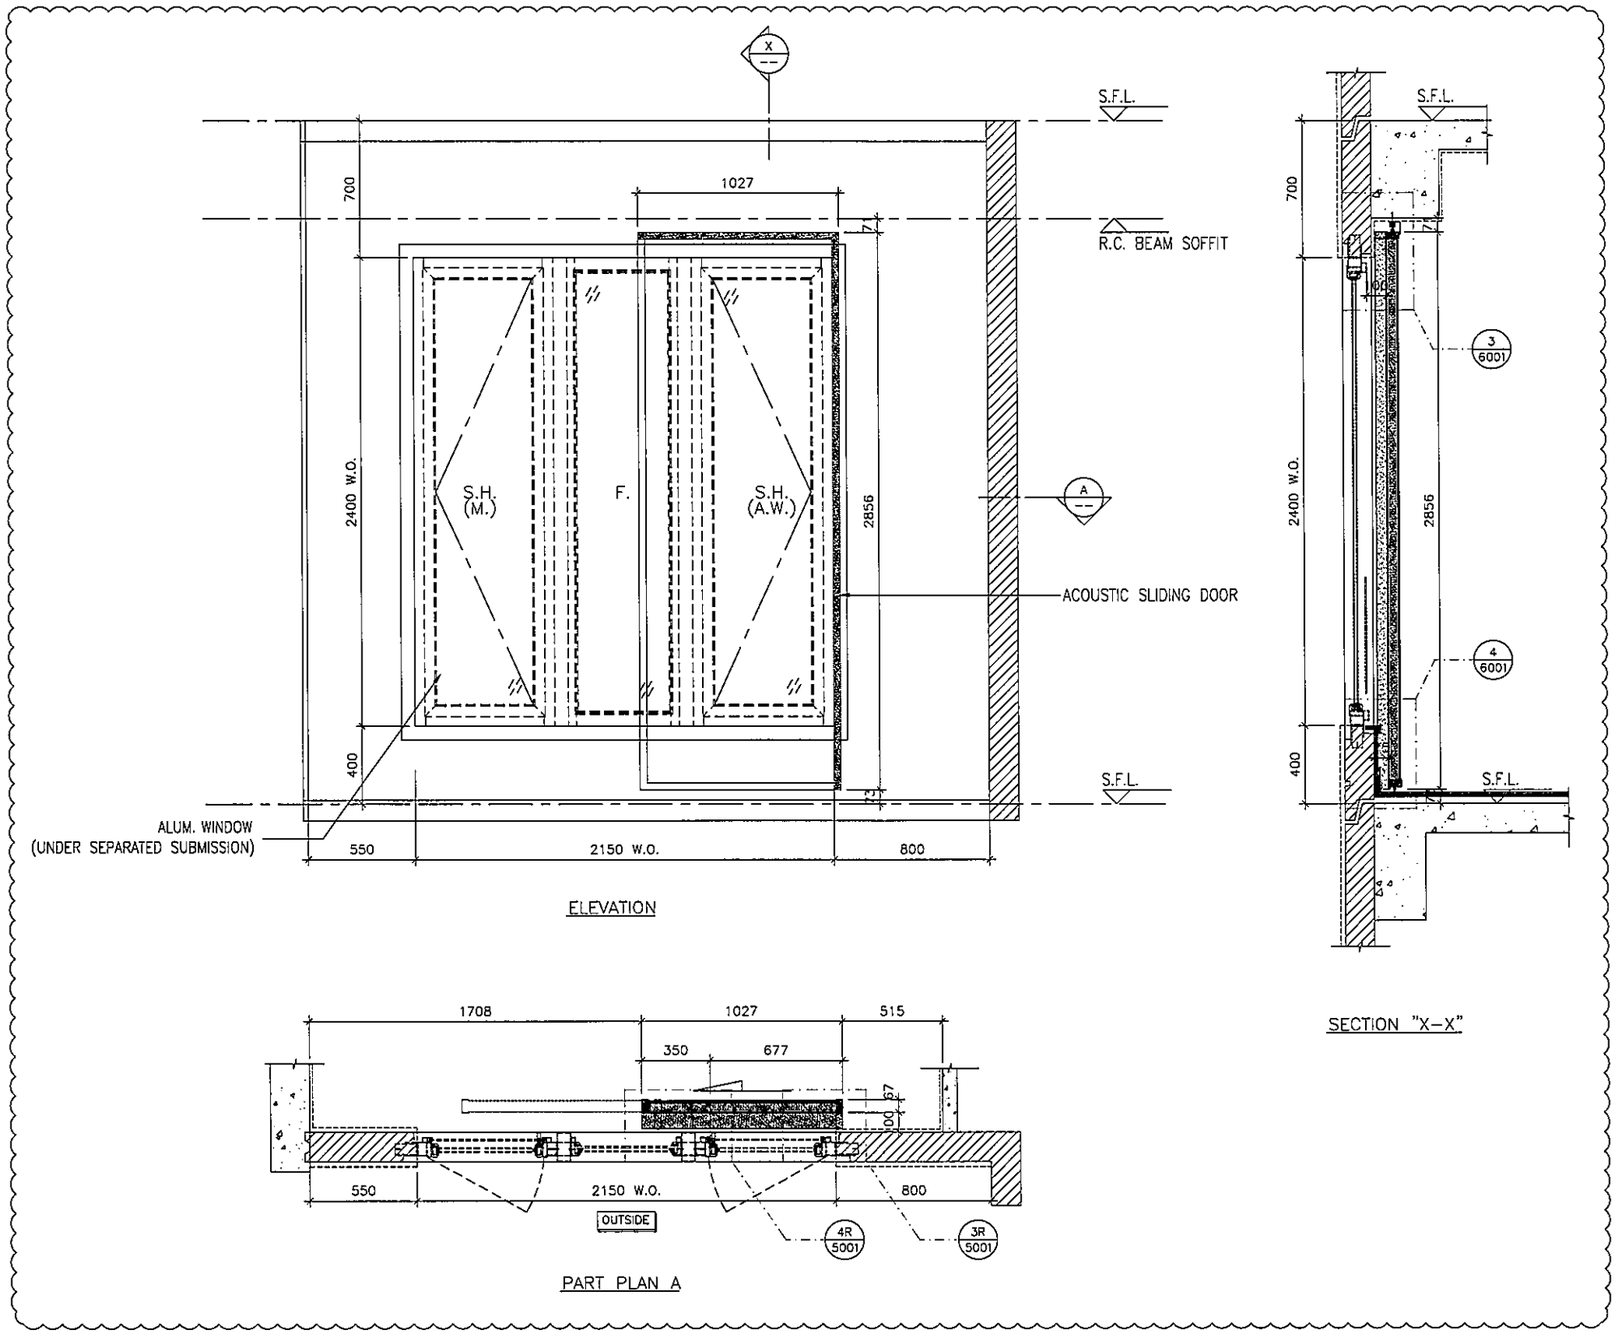

ELEVATION

SECTION "X-X"

PART PLAN A

WINDOW MARK	22W7 T2B
LOCATION	22/F B.R.1. AT TOWER 2 FLAT B
SECTION	–
GLAZING	–
QUANTITY	1
REMARKS	NSR: T2-04/TESTED CASE: W107A

B.D. REF :

CLIENT :

ARCHITECT :
AGC DESIGN LTD

MAIN CONTRACTOR :
Gammon

STRUCTURAL ENGINEER :
ARUP

FACADE CONSULTANT:
MEINHARDT

NOTE :
1. ALL DIMENSIONS ARE IN mm.
2. ALL ELEVATIONS ARE VIEWED FROM OUTSIDE.
3. ALL DIMENSIONS TO BE VERIFIED ON SITE BEFORE FABRICATION.

LEGEND :
X1 / X001 — DETAIL MARK NO. / REFER SHEET NO.

1. F.F.L. --FINISHED FLOOR LEVEL
2. S.F.L. --STRUCTURAL FLOOR LEVEL
3. (R) --REVERSED DETAIL

NO.	DATE	REVISION SUBJECT TO COMMENTS	BY
A	24-08-2020		MN

JOB NO. : J-852

PROJECT :
PROPOSED RESIDENTIAL DEVELOPMENT AT 139 - 147 ARGYLE STREET, NKIL 6005, 6035 R.P., 6036 R.P., 6037 R.P. & 6038 R.P.

TITLE :
PART ELEVATION, PLAN & SECTION FOR ACOUSTIC SLIDING DOOR


DATE : 20-Jul-20 | SCALE : 1:30

DRAWN BY : LHR | CHECKED BY : DW


美特鋁質有限公司
MIDI ALUMINIUM FABRICATOR LTD.
Units 6-8, Sunray Industrial Centre, 1/F
610 Cha Kwo Ling Road, Kowloon
Tel:23489211-4 Fax:(852)27727666

DWG NO. : J852-SD-ASD-4204A | REV. : A


ELEVATION

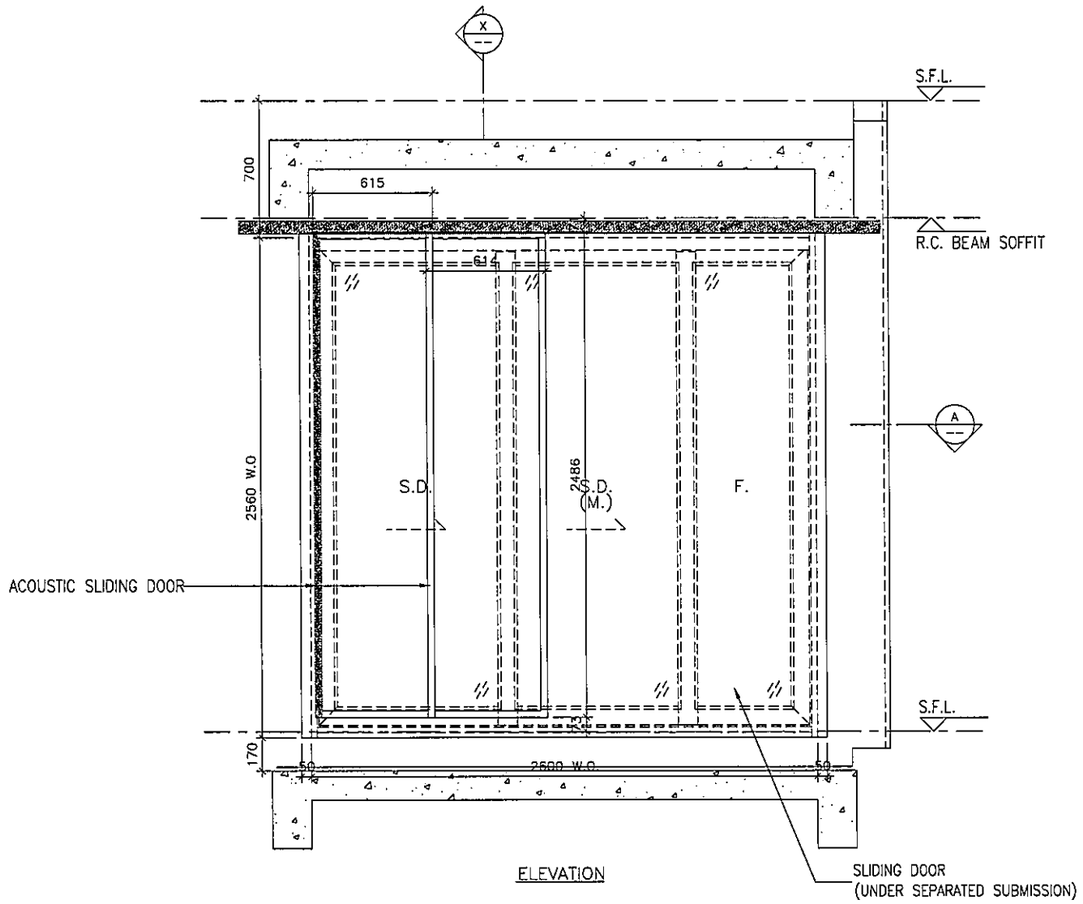

ELEVATION

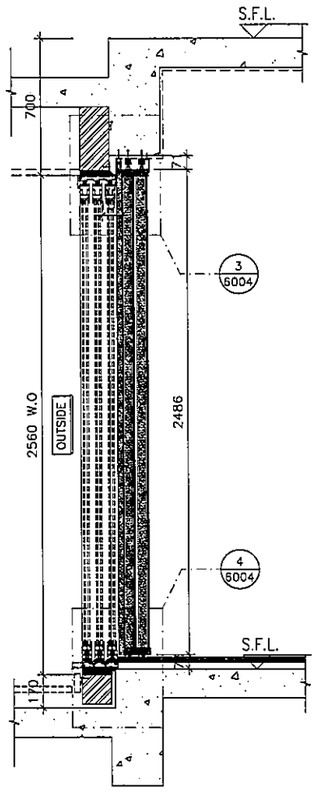

SECTION "X–X"

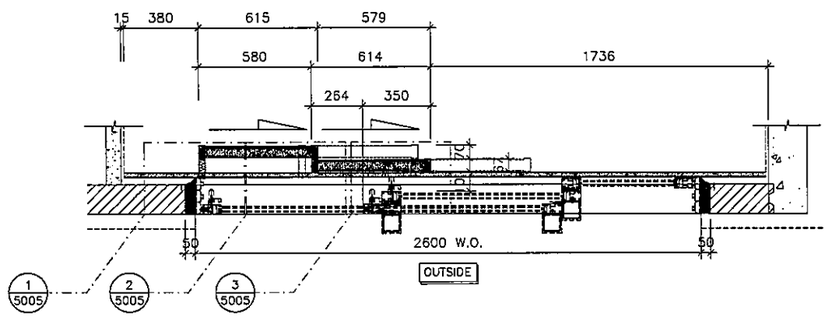

PART PLAN A

WINDOW MARK	W6 T2B
LOCATION	2/F~21/F ENSUITE AT TOWER 2 FLAT B
SECTION	–
GLAZING	–
QUANTITY	17
REMARKS	NSR: T2–05/TESTED CASE: W103A

B.D. REF :

CLIENT :

ARCHITECT :
AGC DESIGN LTD

MAIN CONTRACTOR :
Gammon

STRUCTURAL ENGINEER :
ARUP

FACADE CONSULTANT:
MEINHARDT

NOTE :
1. ALL DIMENSIONS ARE IN mm.
2. ALL ELEVATIONS ARE VIEWED FROM OUTSIDE.
3. ALL DIMENSIONS TO BE VERIFIED ON SITE BEFORE FABRICATION.

LEGEND :
X1 / X001 — DETAIL MARK NO. / REFER SHEET NO.
1. F.F.L. --FINISHED FLOOR LEVEL
2. S.F.L. --STRUCTURAL FLOOR LEVEL
3. /R --REVERSED DETAIL

NO.	DATE	REVISED	BY
A	24-08-2020	REVISION SUBJECT TO COMMENTS	MN

JOB NO. : J–852

PROJECT :
PROPOSED RESIDENTIAL DEVELOPMENT
AT 139 – 147 ARGYLE STREET,
NKIL 6005, 6035 R.P., 6036 R.P.,
6037 R.P. & 6038 R.P.

TITLE :
PART ELEVATION, PLAN & SECTION
FOR ACOUSTIC SLIDING DOOR


DATE : 20–Jul–20 | SCALE : 1:30

DRAWN BY : LHR | CHECKED BY : DW


美特鋁製有限公司
MIDI ALUMINIUM FABRICATOR LTD.
Units 6–8, Sunray Industrial Centre, 1/F
610 Cha Kwo Ling Road, Kowloon
Tel:23489211–4 Fax:(852)27727666

DWG NO. : J852–SD–ASD–4205 | REV. : A


ELEVATION

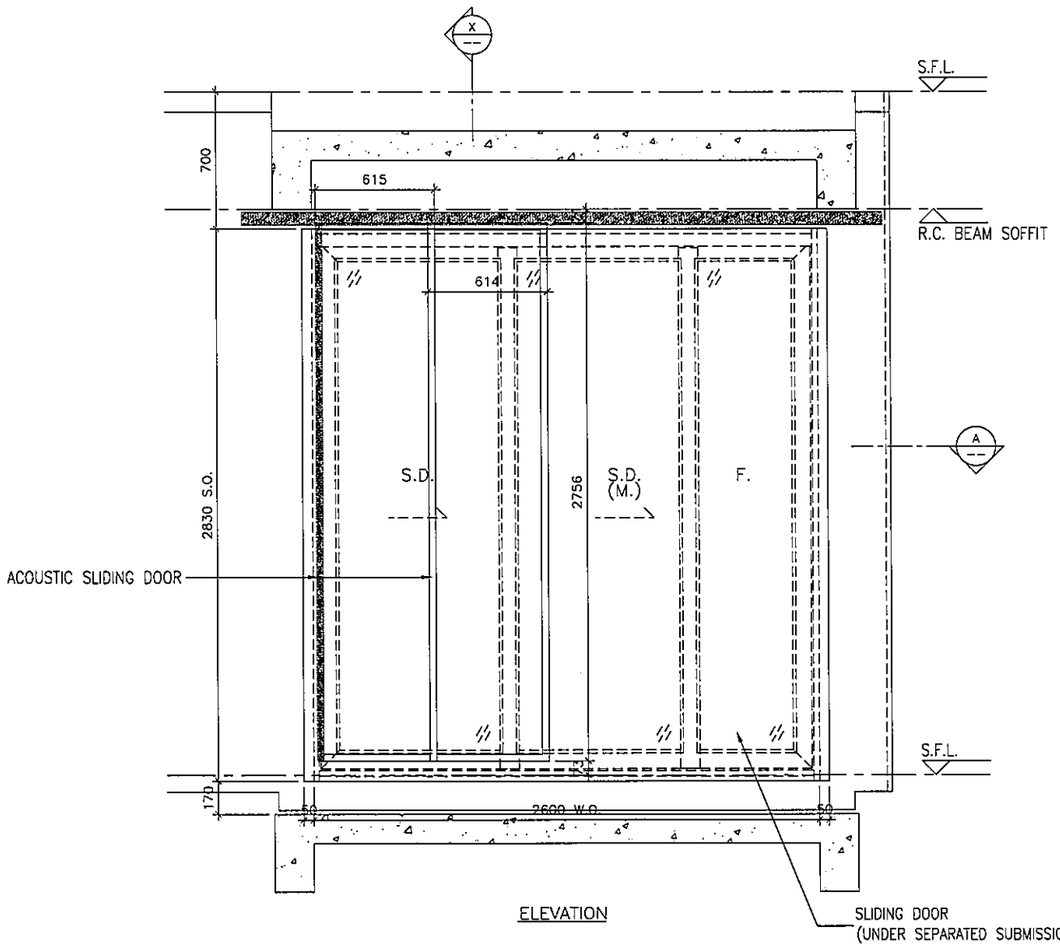

ELEVATION

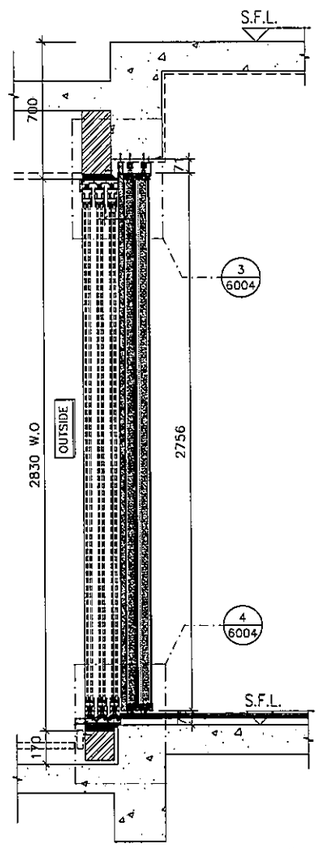

SECTION "X-X"

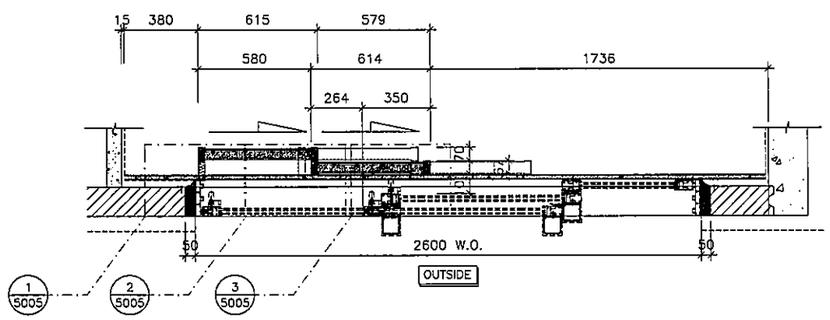

PART PLAN A

WINDOW MARK	22WB T2B
LOCATION	22/F ENSUITE AT TOWER 2 FLAT B
SECTION	–
GLAZING	–
QUANTITY	1
REMARKS	NSR: T2-05/TESTED CASE: W103A

B.D. REF :

CLIENT :

ARCHITECT :
AGC DESIGN LTD

MAIN CONTRACTOR :
Gammon

STRUCTURAL ENGINEER :
ARUP

FACADE CONSULTANT:
MEINHARDT

NOTE :
1. ALL DIMENSIONS ARE IN mm.
2. ALL ELEVATIONS ARE VIEWED FROM OUTSIDE.
3. ALL DIMENSIONS TO BE VERIFIED ON SITE BEFORE FABRICATION.

LEGEND :
X1 / X001 — DETAIL MARK NO. / REFER SHEET NO.
1. F.F.L. --FINISHED FLOOR LEVEL
2. S.F.L. --STRUCTURAL FLOOR LEVEL
3. (R) --REVERSED DETAIL

NO.	DATE	REVISED	BY
A	24-06-2020	REVISION SUBJECT TO COMMENTS	MN

JOB NO. : J-852

PROJECT :
PROPOSED RESIDENTIAL DEVELOPMENT
AT 139 – 147 ARGYLE STREET,
NKIL 6005, 6035 R.P., 6036 R.P.,
6037 R.P. & 6038 R.P.

TITLE :
PART ELEVATION, PLAN & SECTION
FOR ACOUSTIC SLIDING DOOR


DATE : 20-Jul-20 | SCALE : 1:30

DRAWN BY : LHR | CHECKED BY : DW


美特鋁質有限公司
MIDI ALUMINIUM FABRICATOR LTD.
Units 6-8, Sunray Industrial Centre, 1/F
610 Cha Kwo Ling Road, Kowloon
Tel:23489211-4 Fax:(852)27727666

DWG NO. : J852-SD-ASD-4205A | REV. : A


ELEVATION

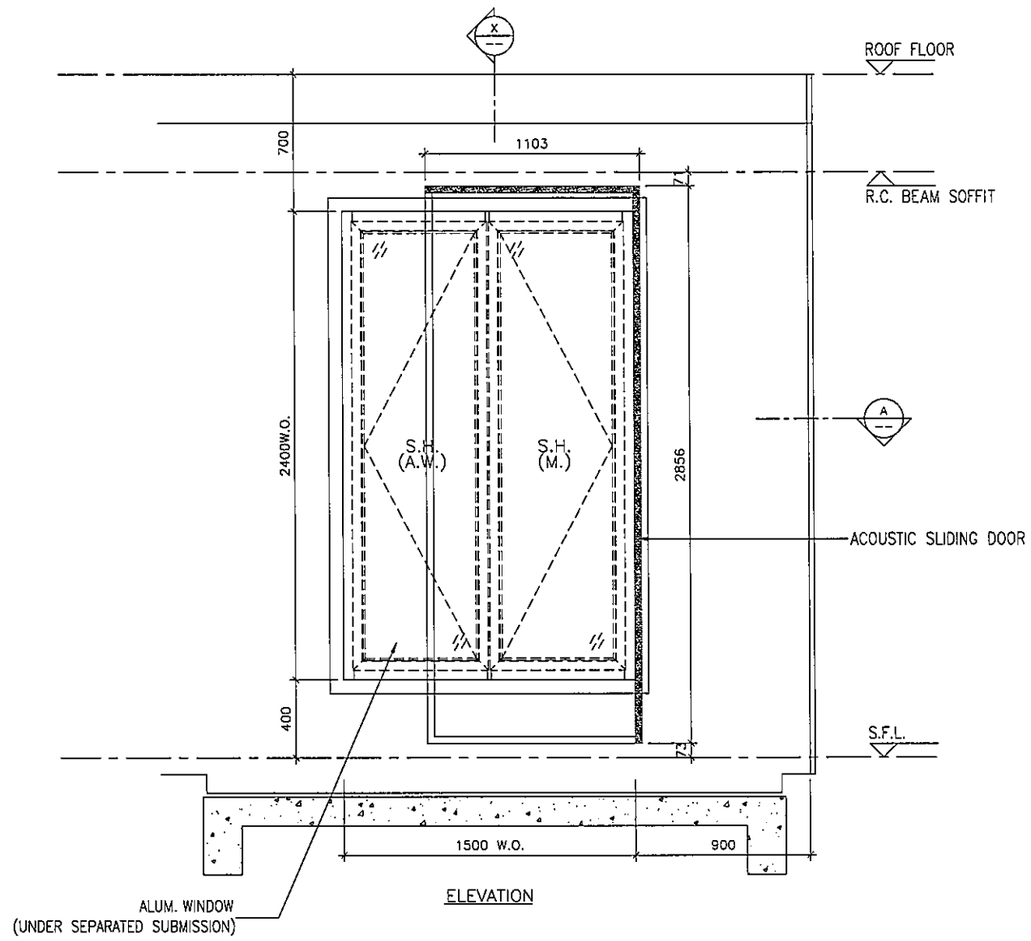

ELEVATION

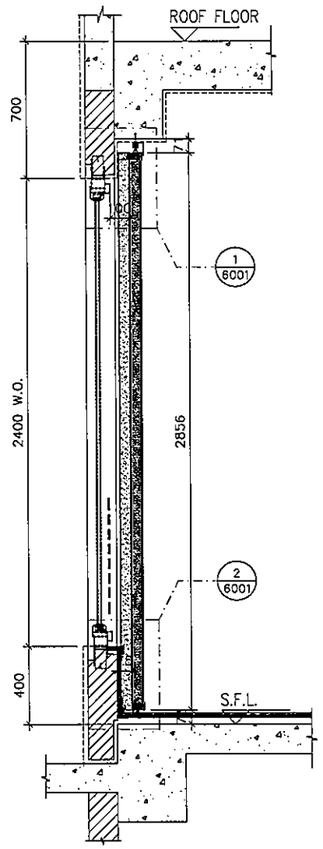

SECTION "X-X"

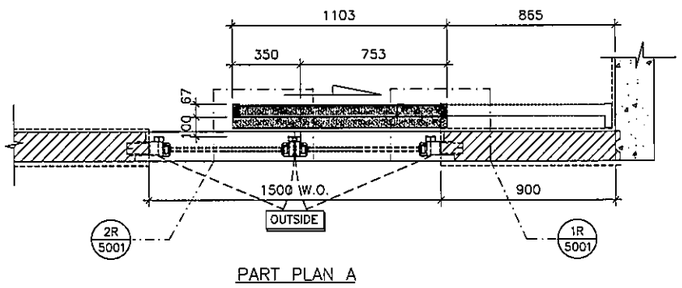

PART PLAN A

WINDOW MARK	23WA / T2A
LOCATION	23/F KIT. & EN.4 AT TOWER 2 FLAT A
SECTION	–
GLAZING	–
QUANTITY	1
REMARKS	NSR: T2-04/TESTED CASE: W107A

B.D. REF :

CLIENT :

ARCHITECT :
AGC DESIGN LTD

MAIN CONTRACTOR :
Gammon

STRUCTURAL ENGINEER :
ARUP

FACADE CONSULTANT:
MEINHARDT

NOTE :
1. ALL DIMENSIONS ARE IN mm.
2. ALL ELEVATIONS ARE VIEWED FROM OUTSIDE.
3. ALL DIMENSIONS TO BE VERIFIED ON SITE BEFORE FABRICATION.

LEGEND :
X1 / X001 — DETAIL MARK NO. / REFER SHEET NO.
1. F.F.L. --FINISHED FLOOR LEVEL
2. S.F.L. --STRUCTURAL FLOOR LEVEL
3. /R --REVERSED DETAIL

NO.	DATE	REVISED	BY
A	24-08-2020	REVISION SUBJECT TO COMMENTS	MN

JOB NO. : J-852

PROJECT :
PROPOSED RESIDENTIAL DEVELOPMENT AT 139 – 147 ARGYLE STREET, NKIL 6005, 6035 R.P., 6036 R.P., 6037 R.P. & 6038 R.P.

TITLE :
PART ELEVATION, PLAN & SECTION FOR ACOUSTIC SLIDING DOOR


DATE : 20-Jul-20 | SCALE : 1:30

DRAWN BY : LHR | CHECKED BY : DW


美特鋁質有限公司
MIDI ALUMINIUM FABRICATOR LTD.
Units 6-8, Sunray Industrial Centre, 1/F
610 Cha Kwo Ling Road, Kowloon
Tel:23489211-4 Fax:(852)27727666

DWG NO. : J852-SD-ASD-4205B | REV. : A


ELEVATION

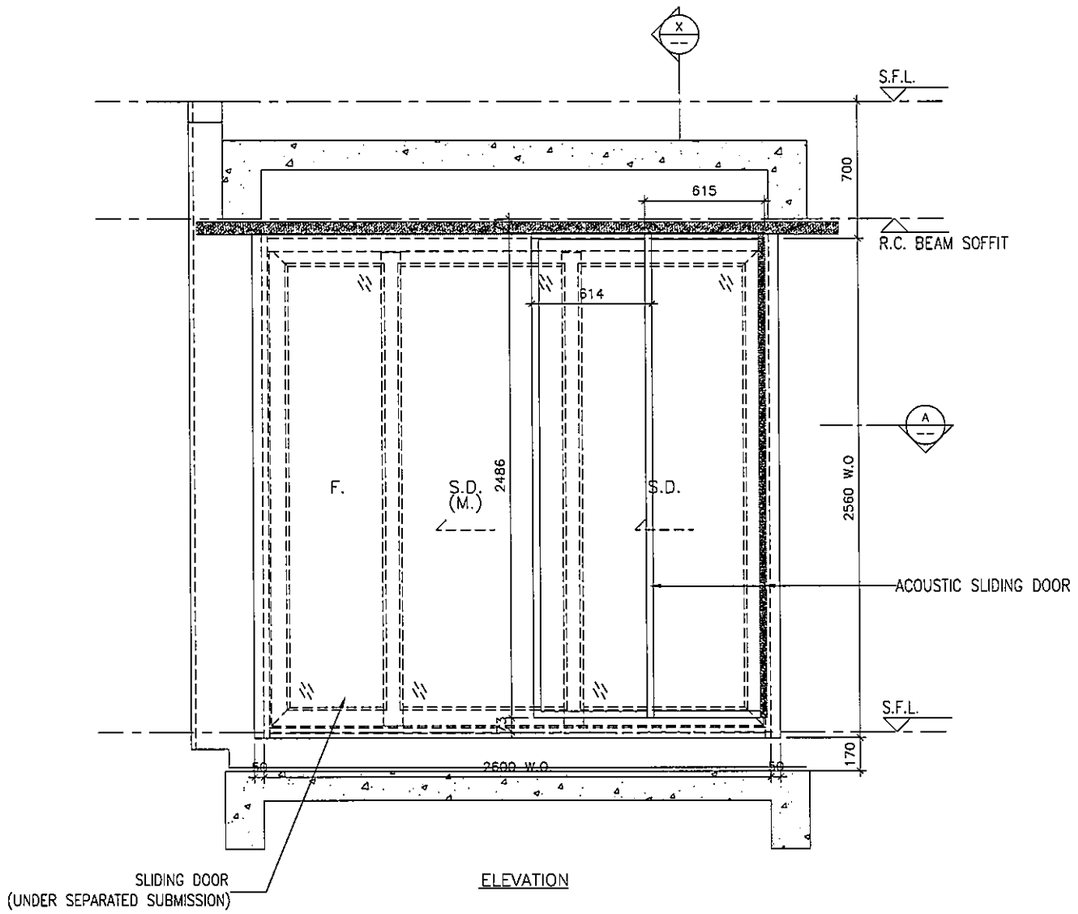

ELEVATION

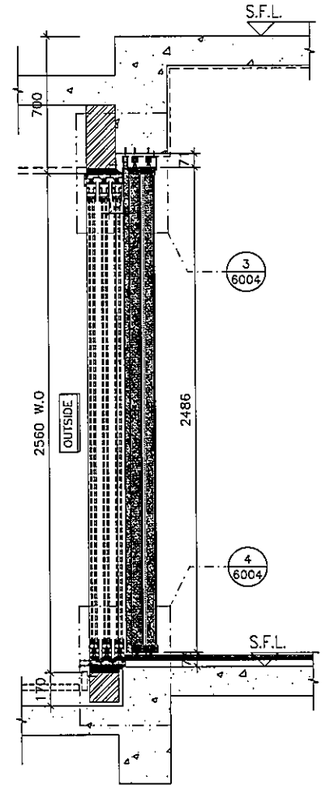

SECTION "X–X"

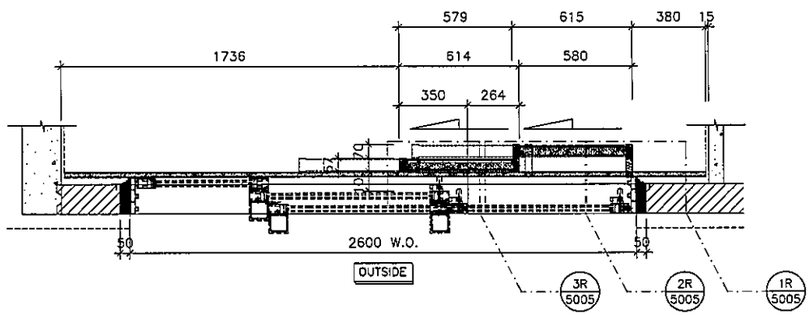

PART PLAN A

WINDOW MARK	W6 T2A
LOCATION	3/F~21/F ENSUITE AT TOWER 2 FLAT A
SECTION	–
GLAZING	–
QUANTITY	16
REMARKS	NSR: T2–12/TESTED CASE: W103B

B.D. REF :

CLIENT :

ARCHITECT :
AGC DESIGN LTD

MAIN CONTRACTOR :
Gammon

STRUCTURAL ENGINEER :
ARUP

FACADE CONSULTANT:
MEINHARDT

NOTE :
1. ALL DIMENSIONS ARE IN mm.
2. ALL ELEVATIONS ARE VIEWED FROM OUTSIDE.
3. ALL DIMENSIONS TO BE VERIFIED ON SITE BEFORE FABRICATION.

LEGEND :
X1 / X001 — DETAIL MARK NO. / REFER SHEET NO.
1. F.F.L. – FINISHED FLOOR LEVEL
2. S.F.L. – STRUCTURAL FLOOR LEVEL
3. /R – REVERSED DETAIL

NO.	DATE	REVISED	BY
A	24-08-2020	REVISION SUBJECT TO COMMENTS	MN

JOB NO. : J–852

PROJECT :
PROPOSED RESIDENTIAL DEVELOPMENT AT 139 – 147 ARGYLE STREET, NKIL 6005, 6035 R.P., 6036 R.P., 6037 R.P. & 6038 R.P.

TITLE :
PART ELEVATION, PLAN & SECTION FOR ACOUSTIC SLIDING DOOR


DATE : 20–Jul–20 | SCALE : 1:30

DRAWN BY : LHR | CHECKED BY : DW


美特鋁製有限公司
MIDI ALUMINIUM FABRICATOR LTD.
Units 6–8, Sunray Industrial Centre, 1/F
610 Cha Kwo Ling Road, Kowloon
Tel:23489211–4 Fax:(852)27727666

DWG NO. : J852–SD–ASD–4206 | REV. : A


ELEVATION

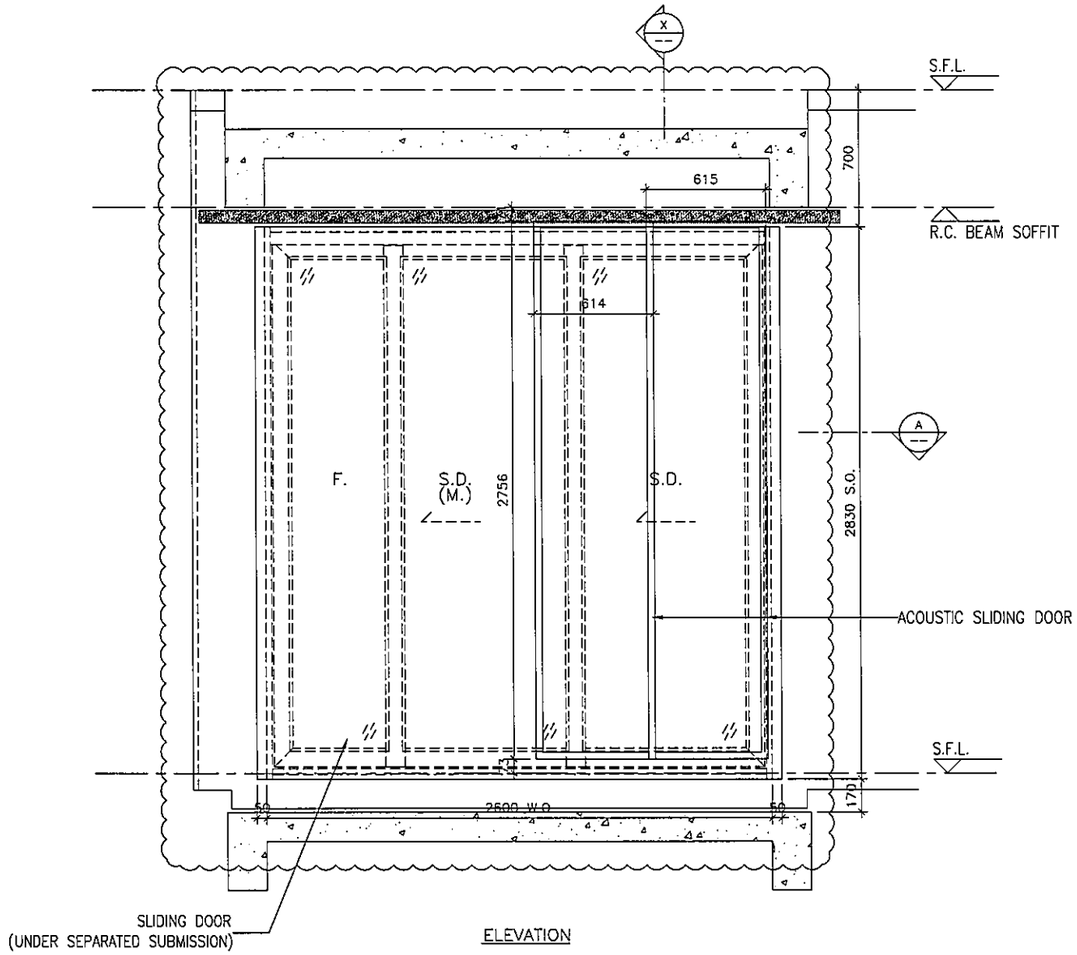

ELEVATION

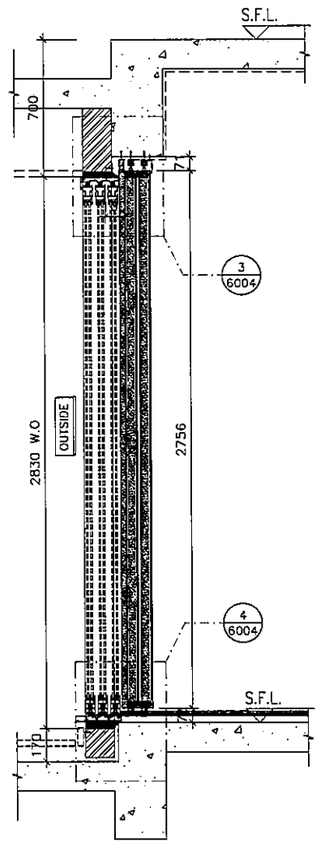

SECTION "X–X"

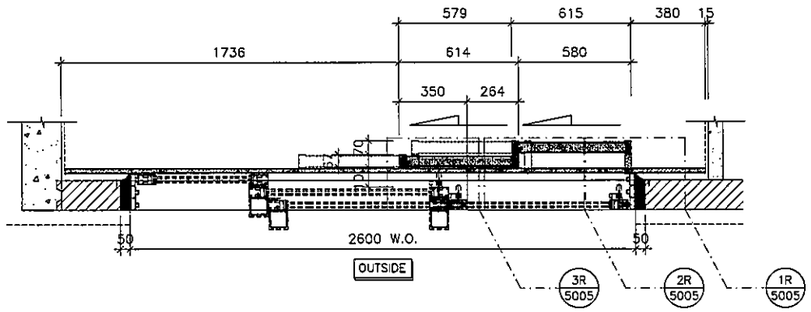

PART PLAN A

WINDOW MARK	22W6 T2A
LOCATION	22/F ENSUITE AT TOWER 2 FLAT A
SECTION	–
GLAZING	–
QUANTITY	1
REMARKS	NSR: T2–12/TESTED CASE: W103A

B.D. REF :

CLIENT :

ARCHITECT : AGC DESIGN LTD

MAIN CONTRACTOR : Gammon

STRUCTURAL ENGINEER : ARUP

FACADE CONSULTANT: MEINHARDT

NOTE :
1. ALL DIMENSIONS ARE IN mm.
2. ALL ELEVATIONS ARE VIEWED FROM OUTSIDE.
3. ALL DIMENSIONS TO BE VERIFIED ON SITE BEFORE FABRICATION.

LEGEND :
- X1 / X001 — DETAIL MARK NO. / REFER SHEET NO.
1. F.F.L. --FINISHED FLOOR LEVEL
2. S.F.L. --STRUCTURAL FLOOR LEVEL
3. /R --REVERSED DETAIL

NO.	DATE	REVISED	BY
A	24-08-2020	REVISION SUBJECT TO COMMENTS	MN

JOB NO. : J–852

PROJECT :
PROPOSED RESIDENTIAL DEVELOPMENT AT 139 – 147 ARGYLE STREET, NKIL 6005, 6035 R.P., 6036 R.P., 6037 R.P. & 6038 R.P.

TITLE :
PART ELEVATION, PLAN & SECTION FOR ACOUSTIC SLIDING DOOR


DATE : 20–Jul–20 | SCALE : 1:30

DRAWN BY : LHR | CHECKED BY : DW


美特鋁製有限公司
MIDI ALUMINIUM FABRICATOR LTD.
Units 6–8, Sunray Industrial Centre, 1/F
610 Cha Kwo Ling Road, Kowloon
Tel:23489211–4 Fax:(852)27727666

DWG NO. : J852–SD–ASD–4206A | REV. : A


ELEVATION

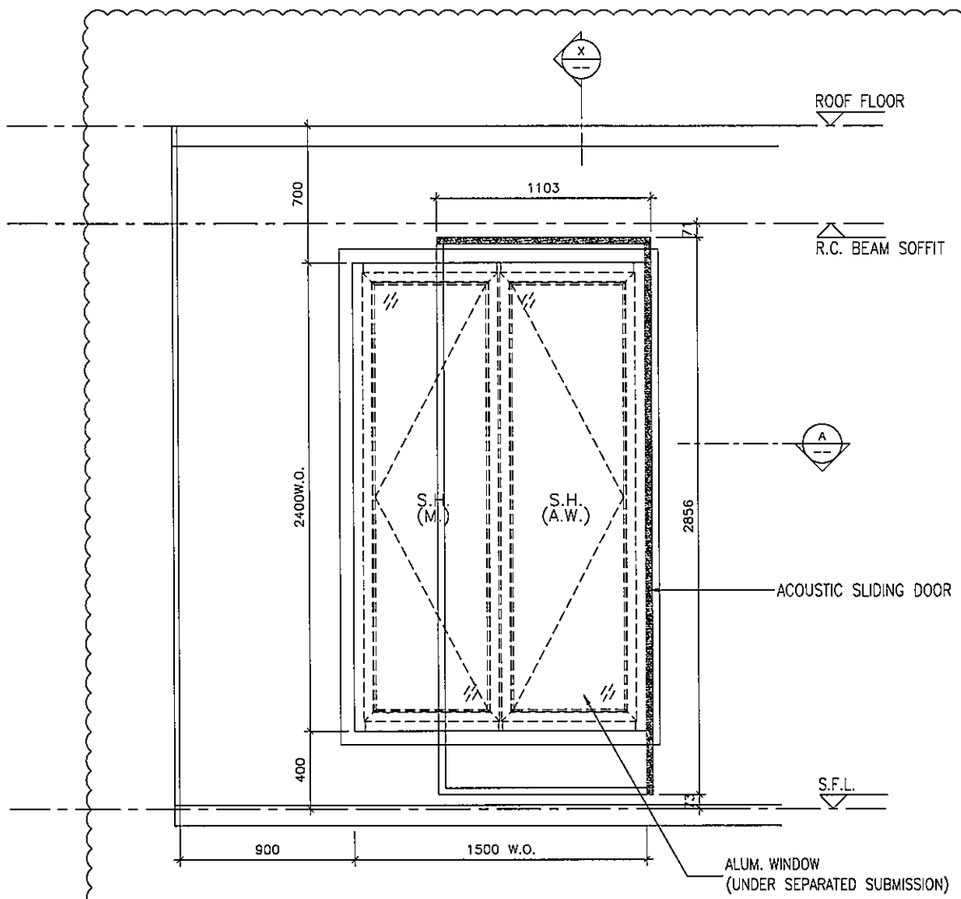

ELEVATION

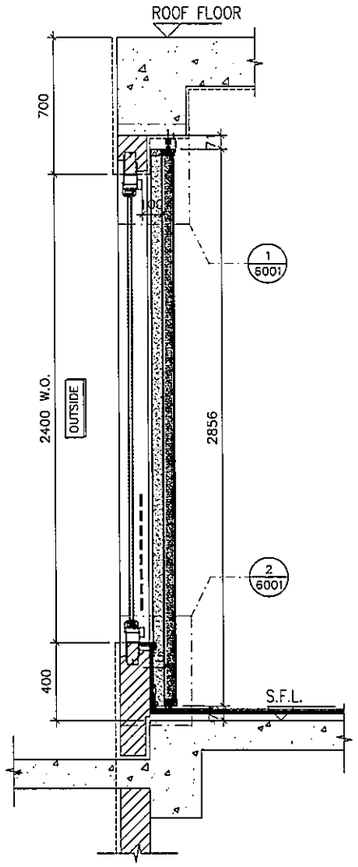

SECTION "X-X"

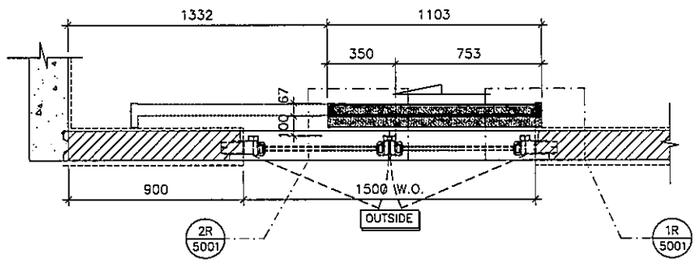

PART PLAN A

WINDOW MARK	23WS T2A
LOCATION	23/F M.EN AT TOWER 2 FLAT A
SECTION	–
GLAZING	–
QUANTITY	1
REMARKS	NSR: T2-12/TESTED CASE: W107A

B.D. REF :

CLIENT :

ARCHITECT :
AGC DESIGN LTD

MAIN CONTRACTOR :
Gammon

STRUCTURAL ENGINEER :
ARUP

FACADE CONSULTANT:
MEINHARDT

NOTE :
1. ALL DIMENSIONS ARE IN mm.
2. ALL ELEVATIONS ARE VIEWED FROM OUTSIDE.
3. ALL DIMENSIONS TO BE VERIFIED ON SITE BEFORE FABRICATION.

LEGEND :
X1 — DETAIL MARK NO.
X001 — REFER SHEET NO.

1. F.F.L. --FINISHED FLOOR LEVEL
2. S.F.L. --STRUCTURAL FLOOR LEVEL
3. /R --REVERSED DETAIL

NO.	DATE	REVISED	BY
A	24-08-2020	REVISION SUBJECT TO COMMENTS	MN

JOB NO. : J-852

PROJECT :
PROPOSED RESIDENTIAL DEVELOPMENT
AT 139 – 147 ARGYLE STREET,
NKIL 6005, 6035 R.P., 6036 R.P.,
6037 R.P. & 6038 R.P.

TITLE :
PART ELEVATION, PLAN & SECTION
FOR ACOUSTIC SLIDING DOOR


DATE : 20-Jul-20 | SCALE : 1:30

DRAWN BY : LHR | CHECKED BY : DW


美特鋁製有限公司
MIDI ALUMINIUM FABRICATOR LTD.
Units 6-8, Sunray Industrial Centre, 1/F
610 Cha Kwo Ling Road, Kowloon
Tel:23489211-4 Fax:(852)27727666

DWG NO. : J852-SD-ASD-4206B | REV. : A


ELEVATION

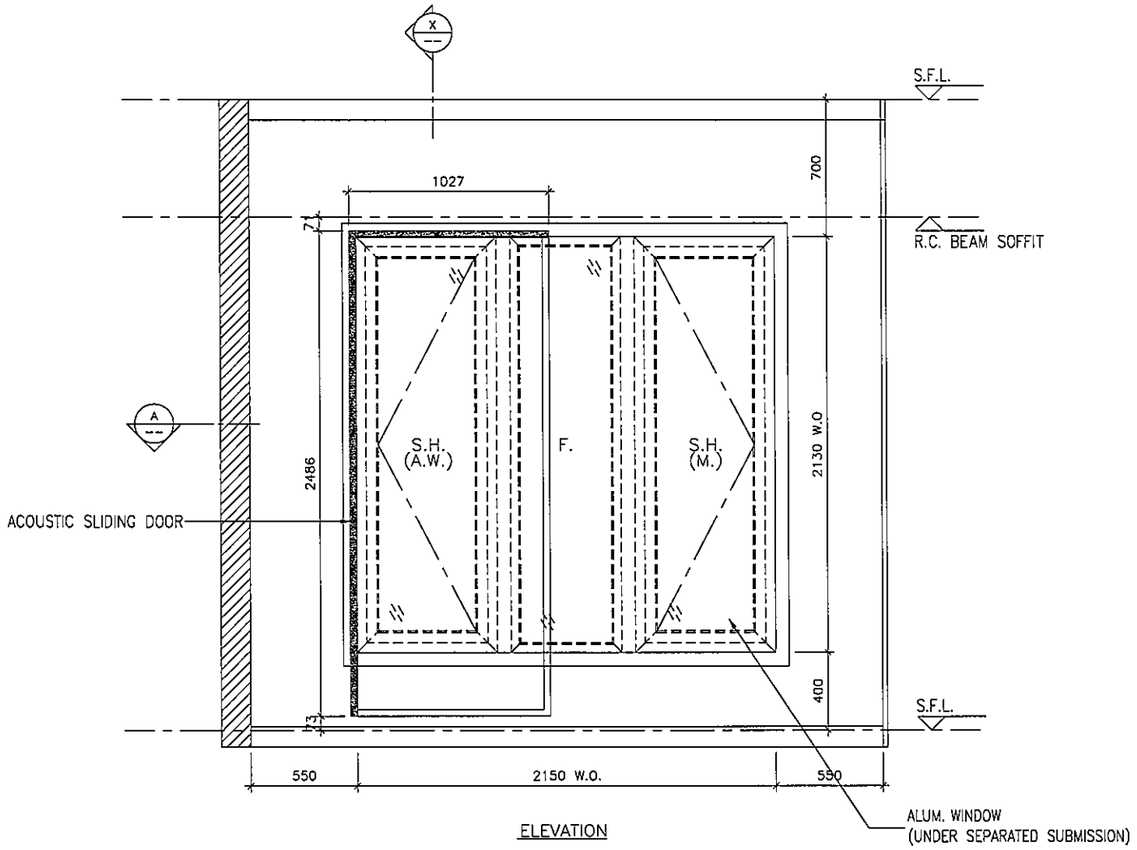

ELEVATION

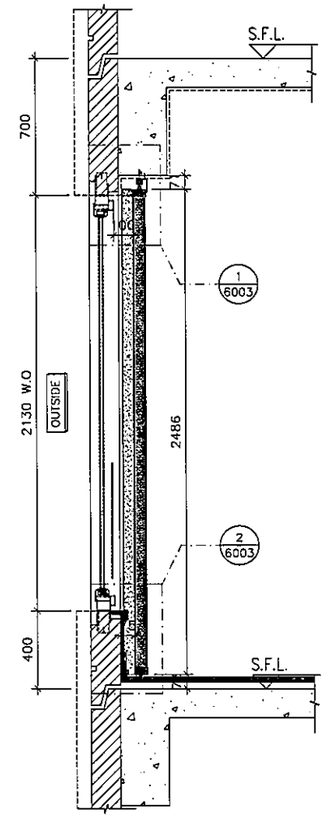

SECTION "X-X"

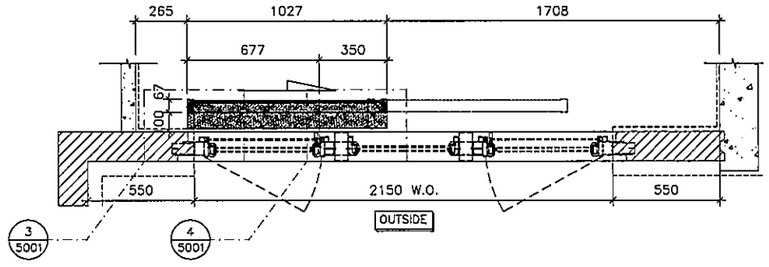

PART PLAN A

WINDOW MARK	W7 / T2A
LOCATION	3/F-21/F B.R.1. AT TOWER 2 FLAT A
SECTION	–
GLAZING	–
QUANTITY	16
REMARKS	NSR: T2-13/TESTED CASE: W107A

B.D. REF :

CLIENT :

ARCHITECT :
AGC DESIGN LTD

MAIN CONTRACTOR :
Gammon

STRUCTURAL ENGINEER :
ARUP

FACADE CONSULTANT:
MEINHARDT

NOTE :
1. ALL DIMENSIONS ARE IN mm.
2. ALL ELEVATIONS ARE VIEWED FROM OUTSIDE.
3. ALL DIMENSIONS TO BE VERIFIED ON SITE BEFORE FABRICATION.

LEGEND :
X1 / X001 — DETAIL MARK NO. / REFER SHEET NO.
1. F.F.L. --FINISHED FLOOR LEVEL
2. S.F.L. --STRUCTURAL FLOOR LEVEL
3. (R) --REVERSED DETAIL

NO.	DATE	REVISED	BY
A	24-08-2020	REVISION SUBJECT TO COMMENTS	MN

JOB NO. : J-852

PROJECT :
PROPOSED RESIDENTIAL DEVELOPMENT AT 139 – 147 ARGYLE STREET, NKIL 6005, 6035 R.P., 6036 R.P., 6037 R.P. & 6038 R.P.


TITLE :
PART ELEVATION, PLAN & SECTION FOR ACOUSTIC SLIDING DOOR

DATE : 20-Jul-20 | SCALE : 1:30

DRAWN BY : LHR | CHECKED BY : DW

美特鋁質有限公司
MIDI ALUMINIUM FABRICATOR LTD.
Units 6-8, Sunray Industrial Centre, 1/F
610 Cha Kwo Ling Road, Kowloon
Tel:23489211-4 Fax:(852)27727666

DWG NO. : J852-SD-ASD-4207 | REV. : A

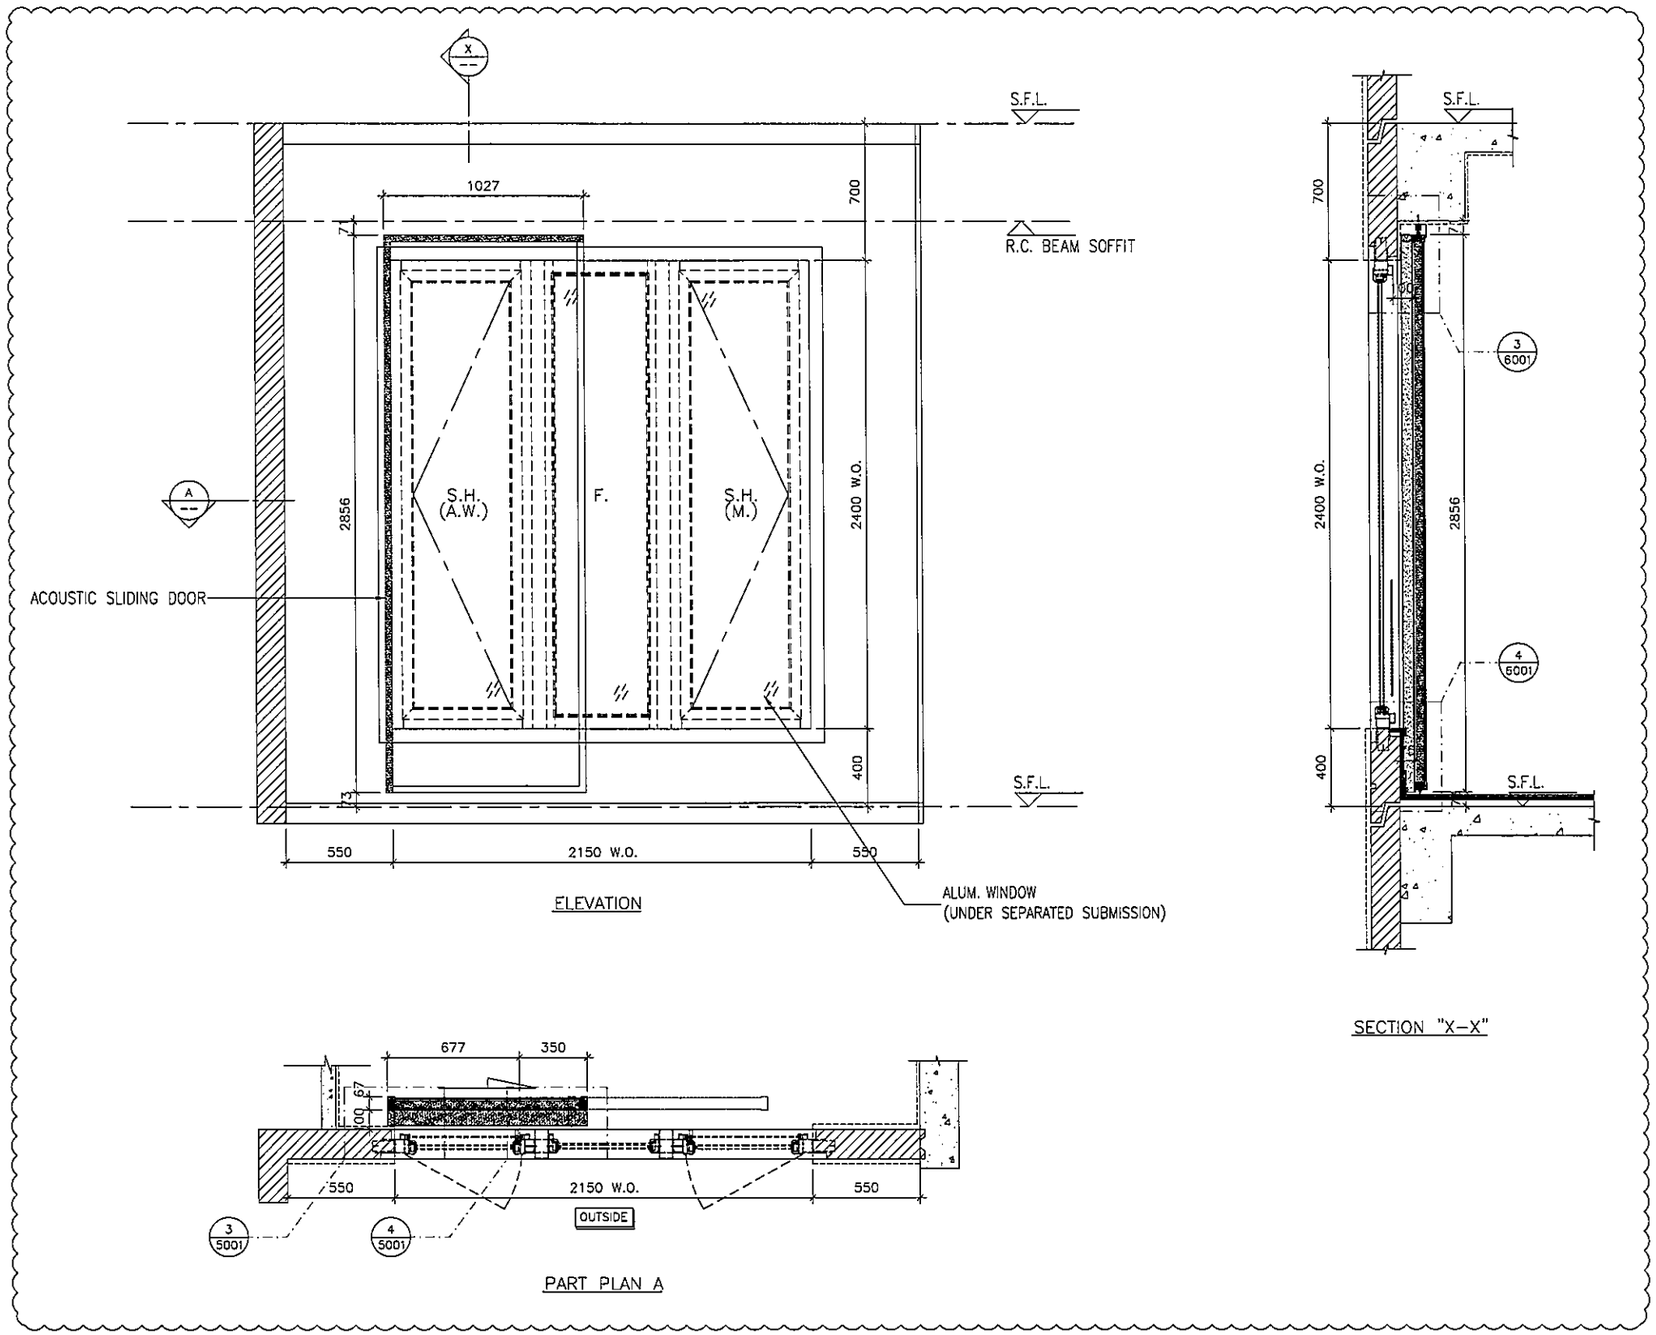

ELEVATION

WINDOW MARK	22W7 / T2A
LOCATION	22/F B.R.1. AT TOWER 2 FLAT A
SECTION	–
GLAZING	–
QUANTITY	1
REMARKS	NSR: T2-13/TESTED CASE: W107A

B.D. REF :

CLIENT :

ARCHITECT :
AGC DESIGN LTD

MAIN CONTRACTOR :
Gammon

STRUCTURAL ENGINEER :
ARUP

FACADE CONSULTANT:
MEINHARDT

NOTE :
1. ALL DIMENSIONS ARE IN mm.
2. ALL ELEVATIONS ARE VIEWED FROM OUTSIDE.
3. ALL DIMENSIONS TO BE VERIFIED ON SITE BEFORE FABRICATION.

LEGEND :
X1 — DETAIL MARK NO.
X001 — REFER SHEET NO.
1. F.F.L. --FINISHED FLOOR LEVEL
2. S.F.L. --STRUCTURAL FLOOR LEVEL
3. /R --REVERSED DETAIL

NO.	DATE	REVISED	BY
A	24-06-2020	REVISION SUBJECT TO COMMENTS	MN

JOB NO. : J-852

PROJECT :
PROPOSED RESIDENTIAL DEVELOPMENT AT 139 – 147 ARGYLE STREET, NKIL 6005, 6035 R.P., 6036 R.P., 6037 R.P. & 6038 R.P.

TITLE :
PART ELEVATION, PLAN & SECTION FOR ACOUSTIC SLIDING DOOR


DATE : 20-Jul-20 | SCALE : 1:30

DRAWN BY : LHR | CHECKED BY : DW


美特鋁質有限公司
MIDI ALUMINIUM FABRICATOR LTD.
Units 6-8, Sunray Industrial Centre, 1/F
610 Cha Kwo Ling Road, Kowloon
Tel:23489211-4 Fax:(852)27727666

DWG NO. : J852-SD-ASD-4207A | REV. : A


ELEVATION

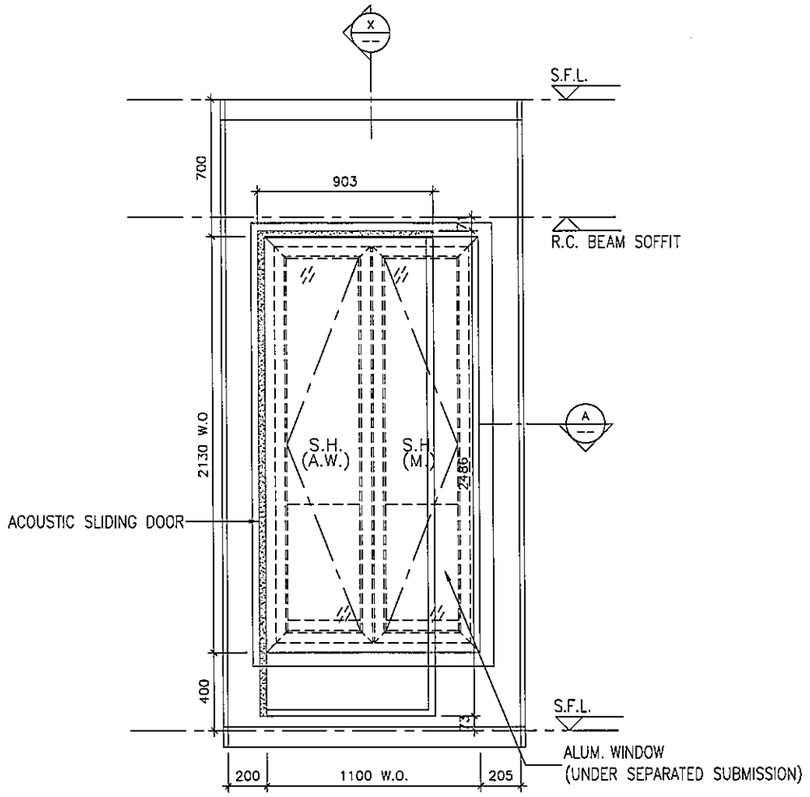

ELEVATION

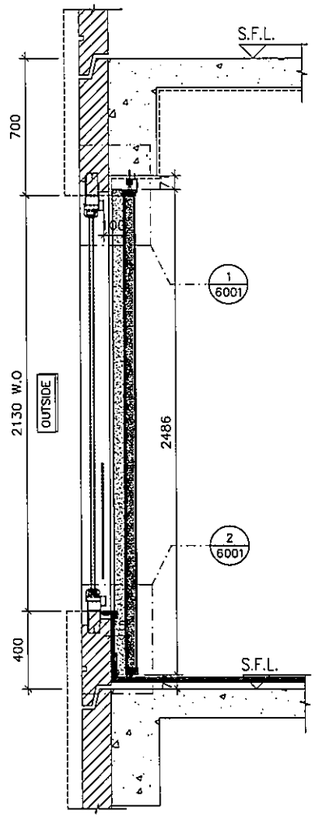

SECTION "X–X"

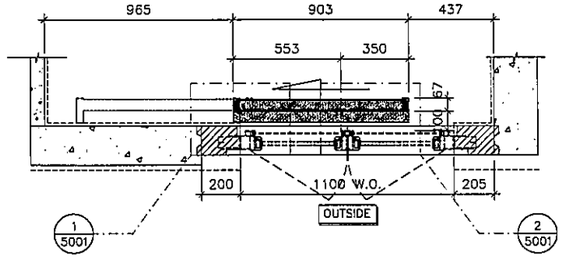

PART PLAN A

WINDOW MARK	W5 T3C
LOCATION	2/F–21/F B.R.2 AT TOWER 3 FLAT C
SECTION	–
GLAZING	–
QUANTITY	17
REMARKS	NSR: T3–01/TESTED CASE: W108B

B.D. REF :

CLIENT :

ARCHITECT :
AGC DESIGN LTD

MAIN CONTRACTOR :
Gammon

STRUCTURAL ENGINEER :
ARUP

FACADE CONSULTANT:
MEINHARDT

NOTE :
1. ALL DIMENSIONS ARE IN mm.
2. ALL ELEVATIONS ARE VIEWED FROM OUTSIDE.
3. ALL DIMENSIONS TO BE VERIFIED ON SITE BEFORE FABRICATION.

LEGEND :
X1 — DETAIL MARK NO.
X001 — REFER SHEET NO.

1. F.F.L. --FINISHED FLOOR LEVEL
2. S.F.L. --STRUCTURAL FLOOR LEVEL
3. /R --REVERSED DETAIL

NO.	DATE	REVISED	BY
A	24-08-2020	REVISION SUBJECT TO COMMENTS	MN

JOB NO. : J–852

PROJECT :
PROPOSED RESIDENTIAL DEVELOPMENT
AT 139 – 147 ARGYLE STREET,
NKIL 6005, 6035 R.P., 6036 R.P.,
6037 R.P. & 6038 R.P.

TITLE :
PART ELEVATION, PLAN & SECTION
FOR ACOUSTIC SLIDING DOOR


DATE : 20–Jul–20 | SCALE : 1:30

DRAWN BY : LHR | CHECKED BY : DW


美特鋁製有限公司
MIDI ALUMINIUM FABRICATOR LTD.
Units 6–8, Sunray Industrial Centre, 1/F
610 Cha Kwo Ling Road, Kowloon
Tel:23489211–4 Fax:(852)27727666

DWG NO. : J852–SD–ASD–4301 | REV. : A


ELEVATION

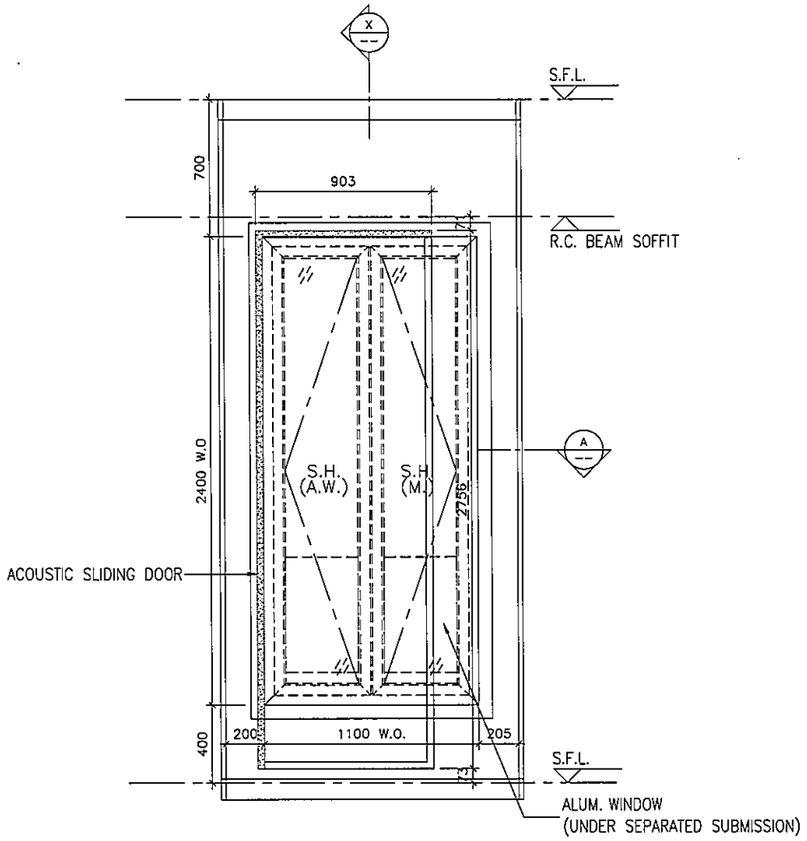

ELEVATION

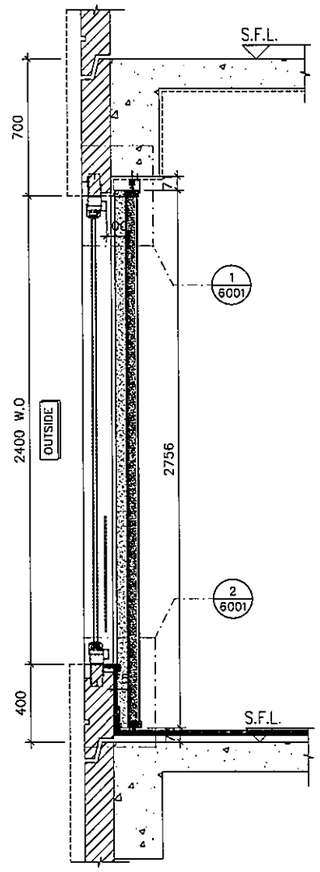

SECTION "X-X"

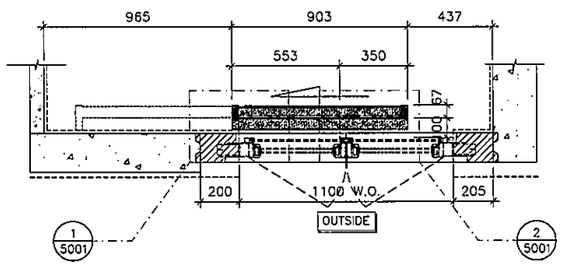

PART PLAN A

WINDOW MARK	22W3 T3C & 23W3 T3C
LOCATION	22/F~23/F B.R.2 AT TOWER 3 FLAT C
SECTION	–
GLAZING	–
QUANTITY	2
REMARKS	NSR: T3-01/TESTED CASE: W108A

B.D. REF :

CLIENT :

ARCHITECT :
AGC DESIGN LTD

MAIN CONTRACTOR :
Gammon

STRUCTURAL ENGINEER :
ARUP

FACADE CONSULTANT:
MEINHARDT

NOTE :
1. ALL DIMENSIONS ARE IN mm.
2. ALL ELEVATIONS ARE VIEWED FROM OUTSIDE.
3. ALL DIMENSIONS TO BE VERIFIED ON SITE BEFORE FABRICATION.

LEGEND :
X1 — DETAIL MARK NO.
X001 — REFER SHEET NO.

1. F.F.L. --FINISHED FLOOR LEVEL
2. S.F.L. --STRUCTURAL FLOOR LEVEL
3. /R --REVERSED DETAIL

NO.	DATE	REVISED	BY
A	24-08-2020	REVISION SUBJECT TO COMMENTS	MN

JOB NO. : J-852

PROJECT :
PROPOSED RESIDENTIAL DEVELOPMENT AT 139 – 147 ARGYLE STREET, NKIL 6005, 6035 R.P., 6036 R.P., 6037 R.P. & 6038 R.P.

TITLE :
PART ELEVATION, PLAN & SECTION FOR ACOUSTIC SLIDING DOOR


DATE : 20-Jul-20 | SCALE : 1:30

DRAWN BY : LHR | CHECKED BY : DW


美特鋁質有限公司
MIDI ALUMINIUM FABRICATOR LTD.
Units 6-8, Sunray Industrial Centre, 1/F
610 Cha Kwo Ling Road, Kowloon
Tel:23489211-4 Fax:(852)27727666

DWG NO. : J852-SD-ASD-4301A | REV. : A


ELEVATION

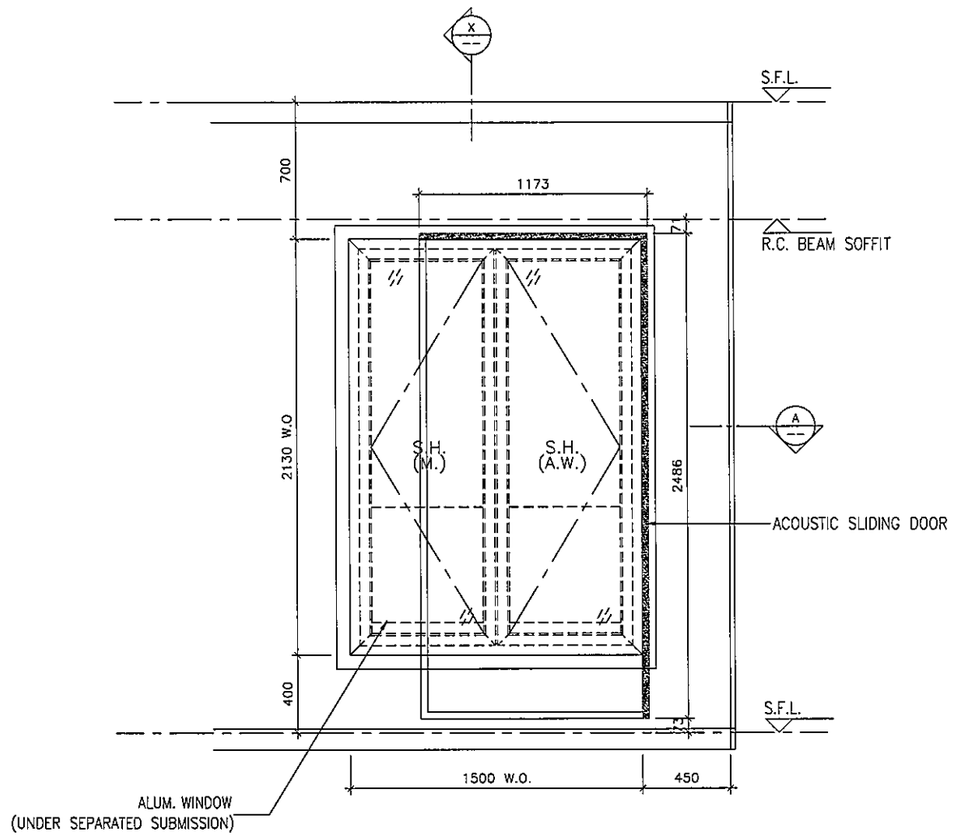

ELEVATION

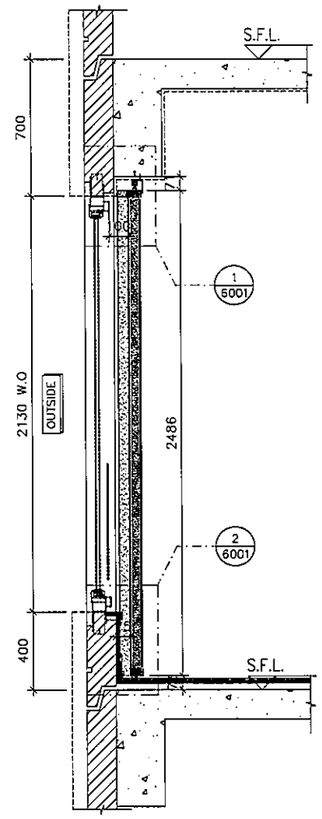

SECTION "X-X"

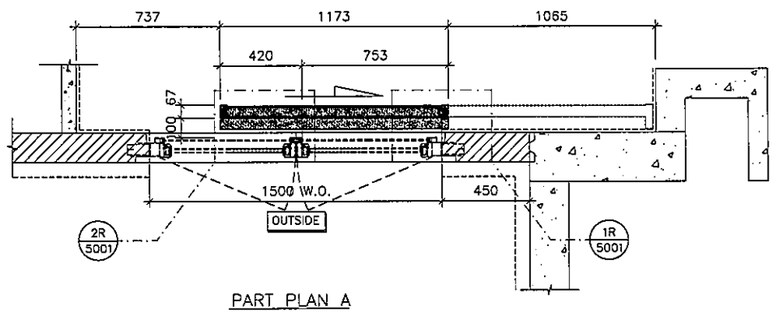

PART PLAN A

WINDOW MARK	W3 T3C
LOCATION	2/F-21/F M.B.R.1 AT TOWER 3 FLAT C
SECTION	–
GLAZING	–
QUANTITY	17
REMARKS	NSR: T3-02/TESTED CASE: W107D

B.D. REF :

CLIENT :

ARCHITECT :
AGC DESIGN LTD

MAIN CONTRACTOR :
Gammon

STRUCTURAL ENGINEER :
ARUP

FACADE CONSULTANT:
MEINHARDT

NOTE :
1. ALL DIMENSIONS ARE IN mm.
2. ALL ELEVATIONS ARE VIEWED FROM OUTSIDE.
3. ALL DIMENSIONS TO BE VERIFIED ON SITE BEFORE FABRICATION.

LEGEND :
X1 / X001 — DETAIL MARK NO. / REFER SHEET NO.
1. F.F.L. --FINISHED FLOOR LEVEL
2. S.F.L. --STRUCTURAL FLOOR LEVEL
3. /R --REVERSED DETAIL

NO.	DATE	REVISION SUBJECT TO COMMENTS	BY
A	24-08-2020	REVISED	MN

JOB NO. : J-852

PROJECT :
PROPOSED RESIDENTIAL DEVELOPMENT AT 139 – 147 ARGYLE STREET, NKIL 6005, 6035 R.P., 6036 R.P., 6037 R.P. & 6038 R.P.

TITLE :
PART ELEVATION, PLAN & SECTION FOR ACOUSTIC SLIDING DOOR


DATE : 20-Jul-20 | SCALE : 1:30

DRAWN BY : LHR | CHECKED BY : DW


美特鋁製有限公司
MIDI ALUMINIUM FABRICATOR LTD.
Units 6-8, Sunray Industrial Centre, 1/F
610 Cha Kwo Ling Road, Kowloon
Tel:23489211-4 Fax:(852)27727666

DWG NO. : J852-SD-ASD-4302 | REV. : A


ELEVATION

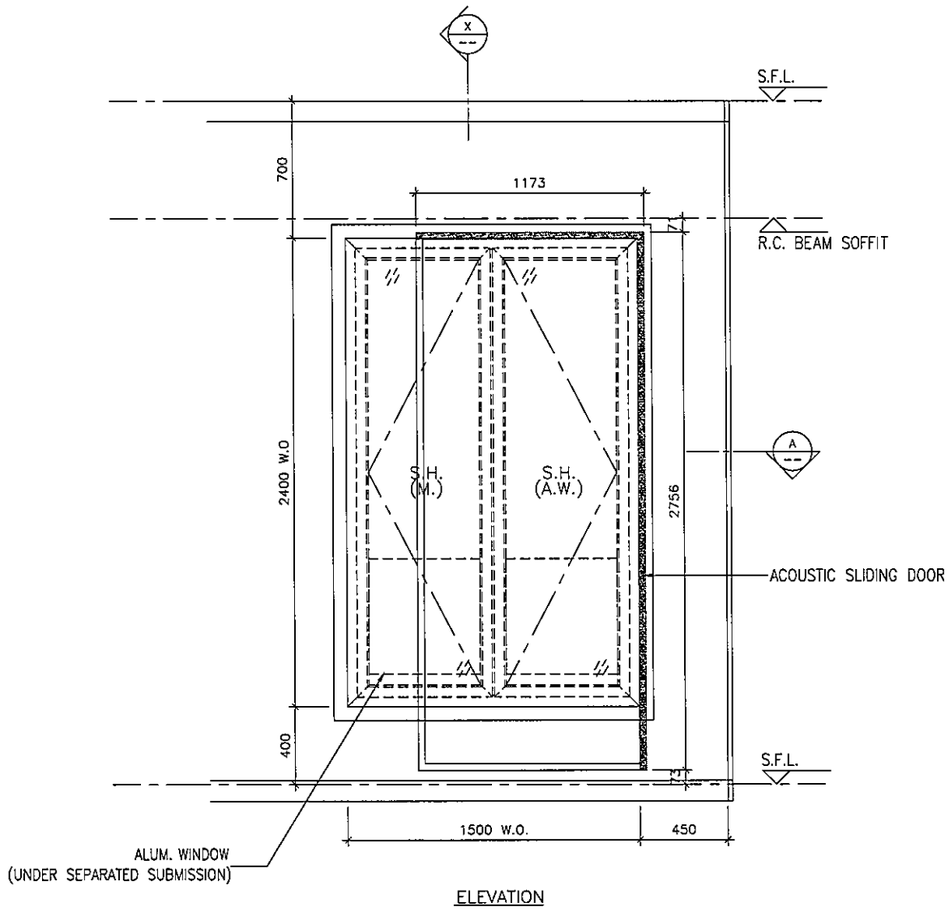

ELEVATION

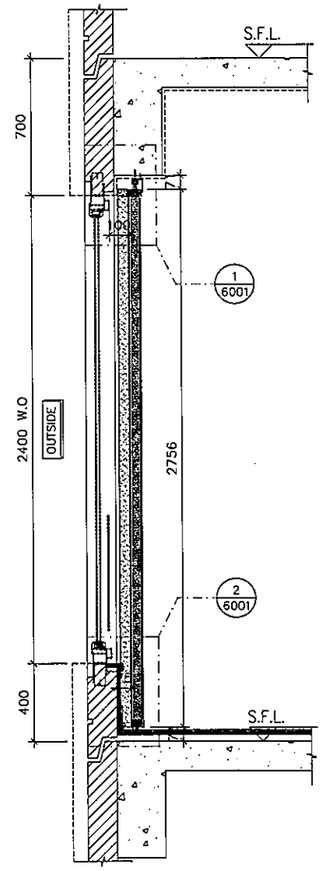

SECTION "X-X"

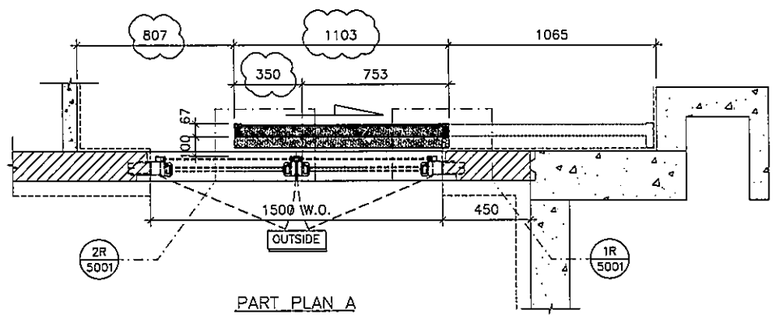

PART PLAN A

WINDOW MARK	22W3 T3C & 23W3 T3C
LOCATION	22/F~23/F M.B.R.1 AT TOWER 3 FLAT C
SECTION	–
GLAZING	–
QUANTITY	2
REMARKS	NSR: T3-02/TESTED CASE: W107C

B.D. REF :

CLIENT :

ARCHITECT :
AGC DESIGN LTD

MAIN CONTRACTOR :
Gammon

STRUCTURAL ENGINEER :
ARUP

FACADE CONSULTANT:
MEINHARDT

NOTE :
1. ALL DIMENSIONS ARE IN mm.
2. ALL ELEVATIONS ARE VIEWED FROM OUTSIDE.
3. ALL DIMENSIONS TO BE VERIFIED ON SITE BEFORE FABRICATION.

LEGEND :
X1 / X001 — DETAIL MARK NO. / REFER SHEET NO.
1. F.F.L. --FINISHED FLOOR LEVEL
2. S.F.L. --STRUCTURAL FLOOR LEVEL
3. /R --REVERSED DETAIL

NO.	DATE	REVISED	BY
A	24-08-2020	REVISION SUBJECT TO COMMENTS	MN

JOB NO. : J-852

PROJECT :
PROPOSED RESIDENTIAL DEVELOPMENT AT 139 - 147 ARGYLE STREET, NKIL 6005, 6035 R.P., 6036 R.P., 6037 R.P. & 6038 R.P.

TITLE :
PART ELEVATION, PLAN & SECTION FOR ACOUSTIC SLIDING DOOR


DATE : 20-Jul-20 | SCALE : 1:30

DRAWN BY : LHR | CHECKED BY : DW


美特鋁質有限公司
MIDI ALUMINIUM FABRICATOR LTD.
Units 6-8, Sunray Industrial Centre, 1/F
610 Cha Kwo Ling Road, Kowloon
Tel:23489211-4 Fax:(852)27727666

DWG NO. : J852-SD-ASD-4302A | REV. : A


ELEVATION

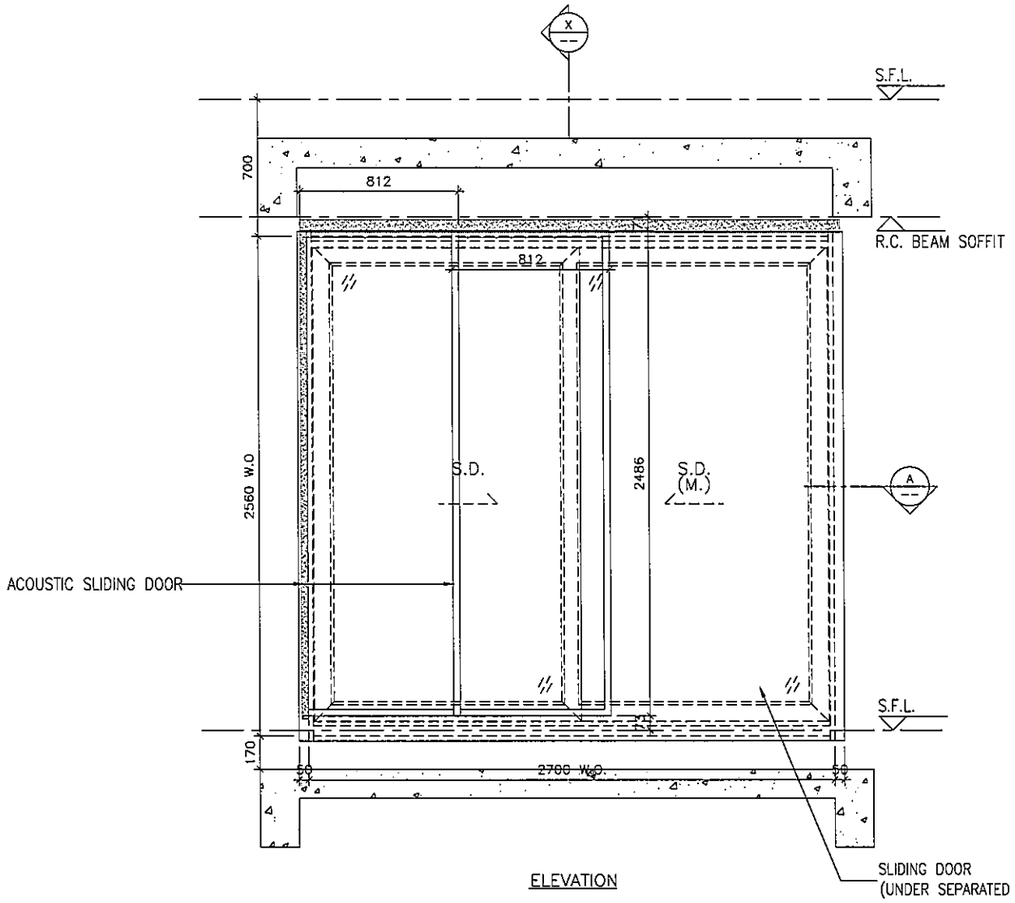

ELEVATION

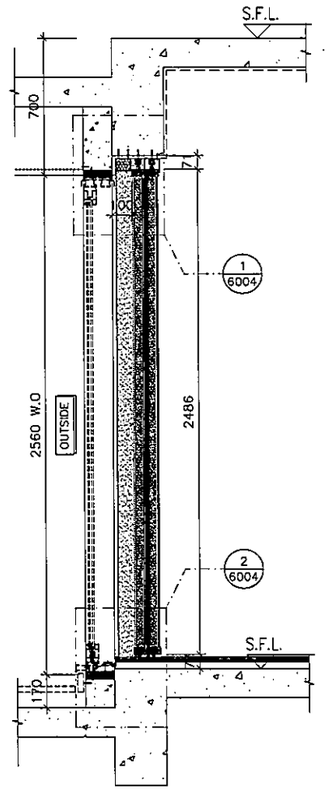

SECTION "X-X"

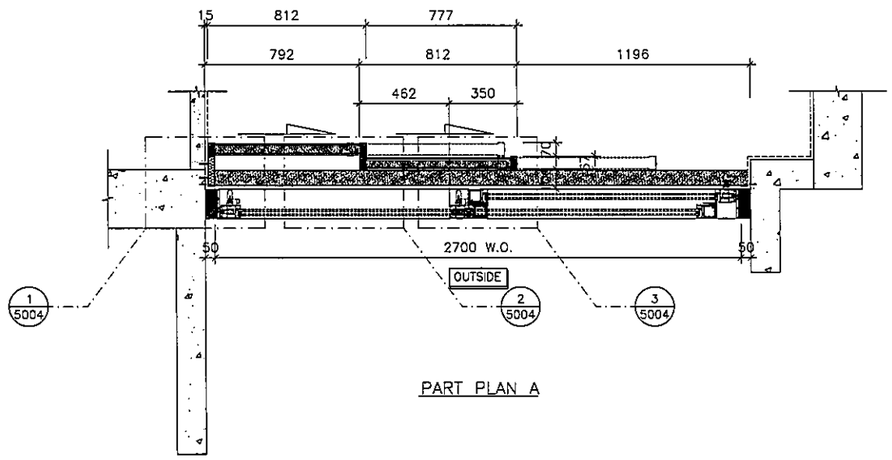

PART PLAN A

WINDOW MARK	W1 / T3C
LOCATION	2/F~21/F LIV./DIN. AT TOWER 3 FLAT C
SECTION	–
GLAZING	–
QUANTITY	17
REMARKS	NSR: T3-03/TESTED CASE: W110B

B.D. REF :

CLIENT :

ARCHITECT :
AGC DESIGN LTD

MAIN CONTRACTOR :
Gammon

STRUCTURAL ENGINEER :
ARUP

FACADE CONSULTANT:
MEINHARDT

NOTE :
1. ALL DIMENSIONS ARE IN mm.
2. ALL ELEVATIONS ARE VIEWED FROM OUTSIDE.
3. ALL DIMENSIONS TO BE VERIFIED ON SITE BEFORE FABRICATION.

LEGEND :
- X1 / X001 — DETAIL MARK NO. / REFER SHEET NO.
1. F.F.L. --FINISHED FLOOR LEVEL
2. S.F.L. --STRUCTURAL FLOOR LEVEL
3. /R --REVERSED DETAIL

NO.	DATE	REVISED	BY
A	24-08-2020	REVISION SUBJECT TO COMMENTS	MH

JOB NO. : J-852

PROJECT :
PROPOSED RESIDENTIAL DEVELOPMENT AT 139 – 147 ARGYLE STREET, NKIL 6005, 6035 R.P., 6036 R.P., 6037 R.P. & 6038 R.P.

TITLE :
PART ELEVATION, PLAN & SECTION FOR ACOUSTIC SLIDING DOOR


DATE : 20-Jul-20 | SCALE : 1:30

DRAWN BY : LHR | CHECKED BY : DW


美特鋁質有限公司
MIDI ALUMINIUM FABRICATOR LTD.
Units 6-8, Sunray Industrial Centre, 1/F
610 Cha Kwo Ling Road, Kowloon
Tel:23489211-4 Fax:(852)27727666

DWG NO. : J852-SD-ASD-4303 | REV. : A


ELEVATION

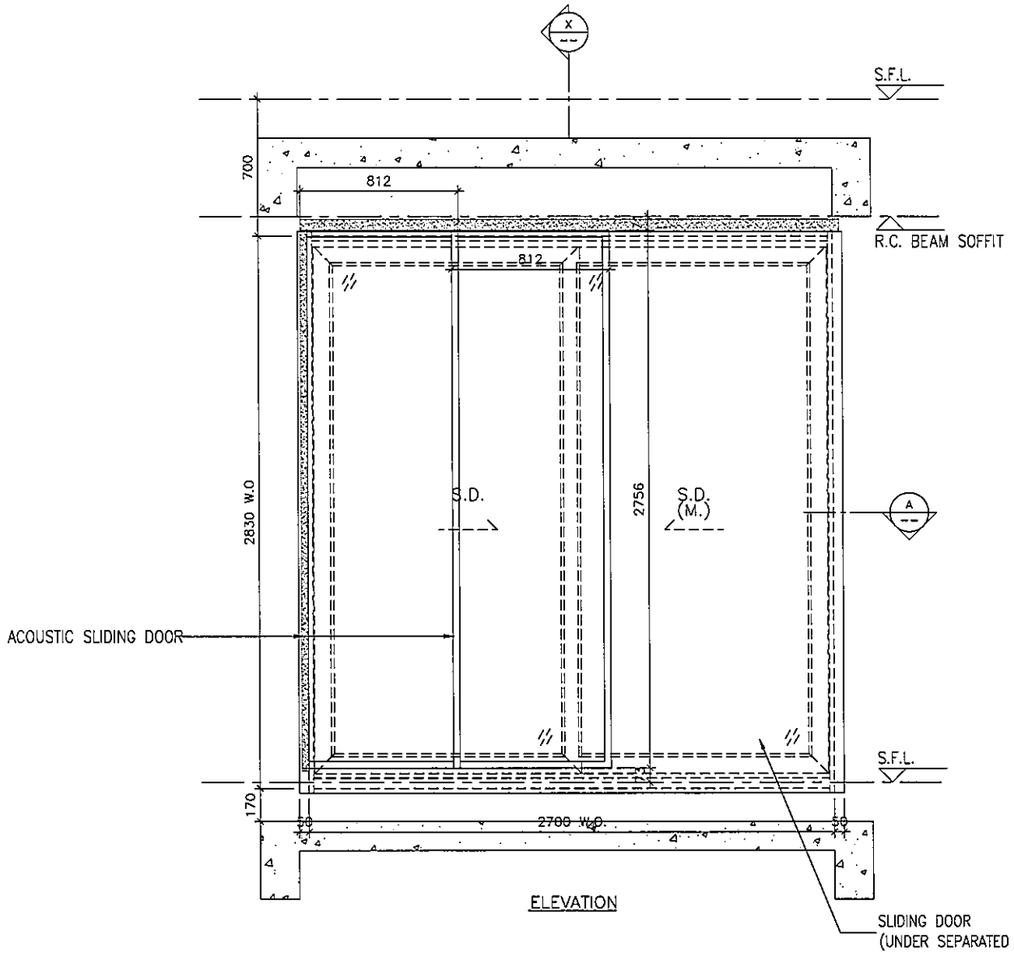

ELEVATION

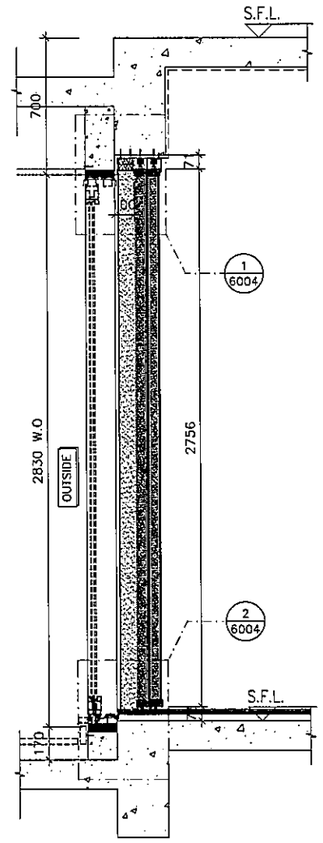

SECTION "X–X"

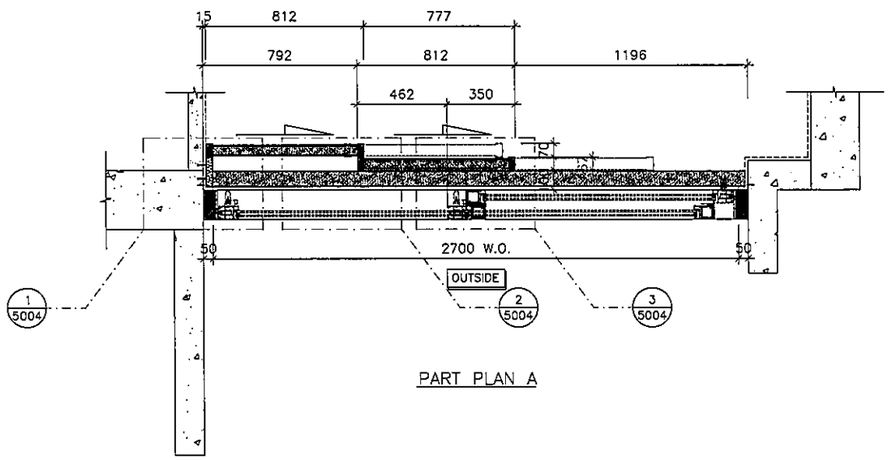

PART PLAN A

WINDOW MARK	22W T3C & 23W T3C
LOCATION	22/F~23/F LIV./DIN. AT TOWER 3 FLAT C
SECTION	–
GLAZING	–
QUANTITY	2
REMARKS	NSR: T3-03/TESTED CASE: W110A

B.D. REF :

CLIENT :

ARCHITECT :
AGC DESIGN LTD

MAIN CONTRACTOR :
Gammon

STRUCTURAL ENGINEER :
ARUP

FACADE CONSULTANT:
MEINHARDT

NOTE :
1. ALL DIMENSIONS ARE IN mm.
2. ALL ELEVATIONS ARE VIEWED FROM OUTSIDE.
3. ALL DIMENSIONS TO BE VERIFIED ON SITE BEFORE FABRICATION.

LEGEND :
X1 / X001 — DETAIL MARK NO. / REFER SHEET NO.
1. F.F.L. --FINISHED FLOOR LEVEL
2. S.F.L. --STRUCTURAL FLOOR LEVEL
3. /R --REVERSED DETAIL

NO.	DATE	REVISED	BY
A	24-08-2020	REVISION SUBJECT TO COMMENTS	MN

JOB NO. : J-852

PROJECT :
PROPOSED RESIDENTIAL DEVELOPMENT
AT 139 – 147 ARGYLE STREET,
NKIL 6005, 6035 R.P., 6036 R.P.,
6037 R.P. & 6038 R.P.

TITLE :
PART ELEVATION, PLAN & SECTION
FOR ACOUSTIC SLIDING DOOR


DATE : 20-Jul-20 | SCALE : 1:30

DRAWN BY : LHR | CHECKED BY : DW


美特鋁質有限公司
MIDI ALUMINIUM FABRICATOR LTD.
Units 6-8, Sunray Industrial Centre, 1/F
610 Cha Kwo Ling Road, Kowloon
Tel:23489211-4 Fax:(852)27727666

DWG NO. : J852-SD-ASD-4303A | REV. : A


ELEVATION

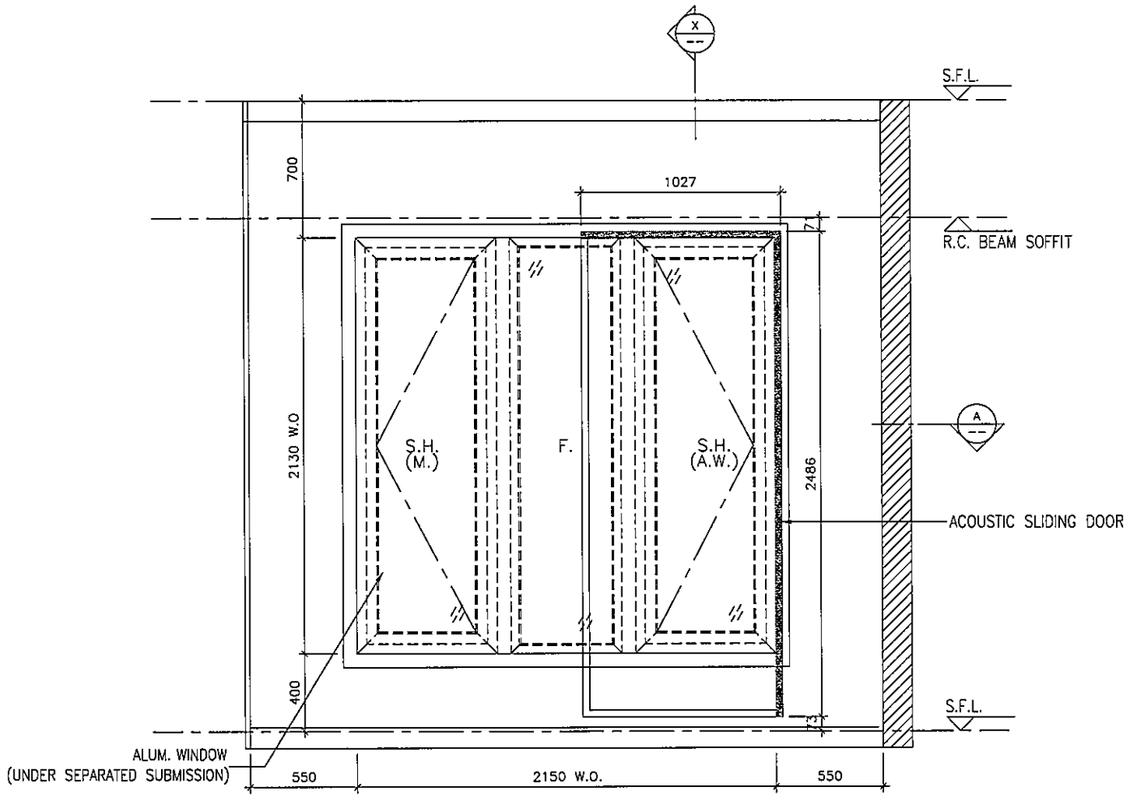

ELEVATION

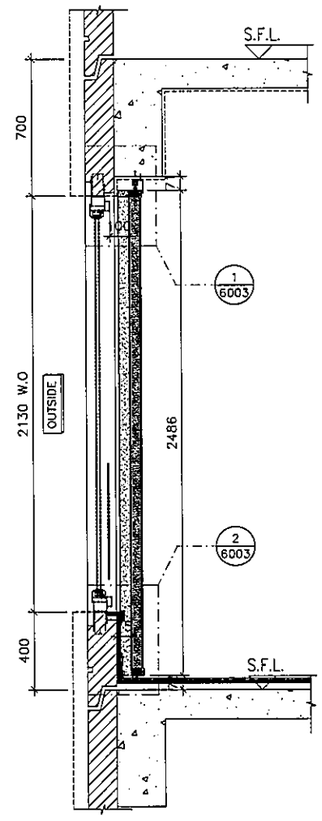

SECTION "X–X"

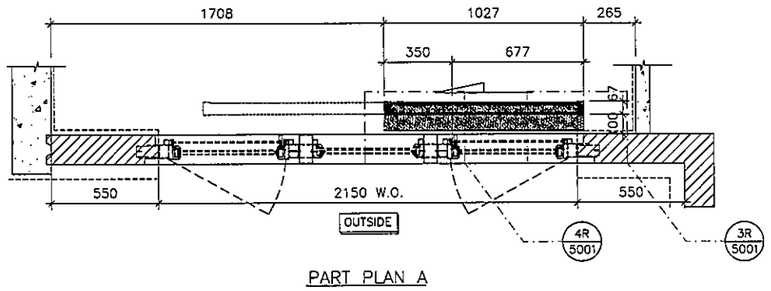

PART PLAN A

WINDOW MARK	W7 T3B
LOCATION	3/F–21/F B.R.1. AT TOWER 3 FLAT B
SECTION	–
GLAZING	–
QUANTITY	16
REMARKS	NSR: T3–04/TESTED CASE: W107A

B.D. REF :

CLIENT :

ARCHITECT :
AGC DESIGN LTD

MAIN CONTRACTOR :
Gammon

STRUCTURAL ENGINEER :
ARUP

FACADE CONSULTANT:
MEINHARDT

NOTE :
1. ALL DIMENSIONS ARE IN mm.
2. ALL ELEVATIONS ARE VIEWED FROM OUTSIDE.
3. ALL DIMENSIONS TO BE VERIFIED ON SITE BEFORE FABRICATION.

LEGEND :
- X1 / X001 — DETAIL MARK NO. / REFER SHEET NO.
1. F.F.L. --FINISHED FLOOR LEVEL
2. S.F.L. --STRUCTURAL FLOOR LEVEL
3. /R --REVERSED DETAIL

NO.	DATE	REVISED	BY
A	24-08-2020	REVISION SUBJECT TO COMMENTS	MN

JOB NO. : J–852

PROJECT :
PROPOSED RESIDENTIAL DEVELOPMENT AT 139 – 147 ARGYLE STREET, NKIL 6005, 6035 R.P., 6036 R.P., 6037 R.P. & 6038 R.P.


TITLE :
PART ELEVATION, PLAN & SECTION FOR ACOUSTIC SLIDING DOOR

DATE : 20–Jul–20	SCALE : 1:30
DRAWN BY : LHR	CHECKED BY : DW


美特鋁質有限公司
MIDI ALUMINIUM FABRICATOR LTD.
Units 6–8, Sunray Industrial Centre, 1/F
610 Cha Kwo Ling Road, Kowloon
Tel:23489211–4 Fax:(852)27727666

DWG NO. : J852–SD–ASD–4304 REV. : A


ELEVATION

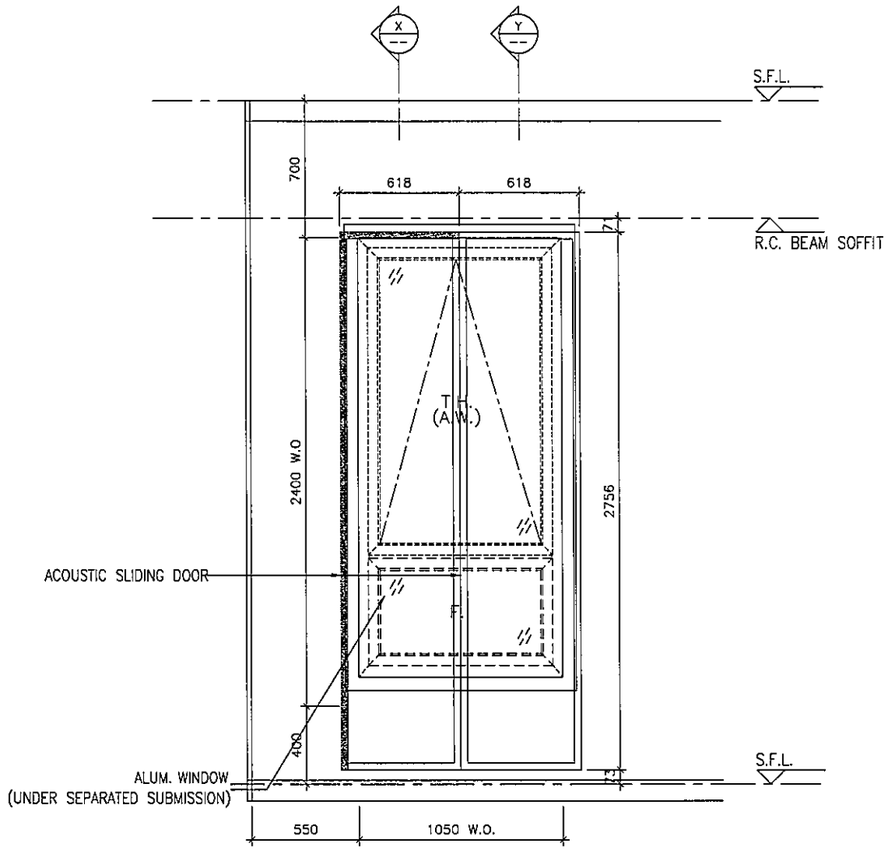


ELEVATION

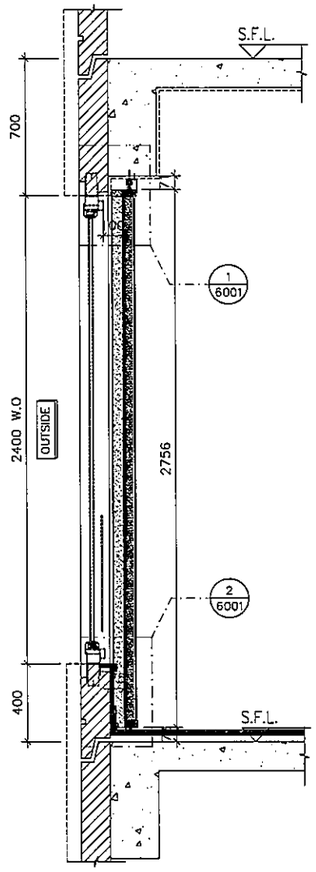

SECTION "X-X"

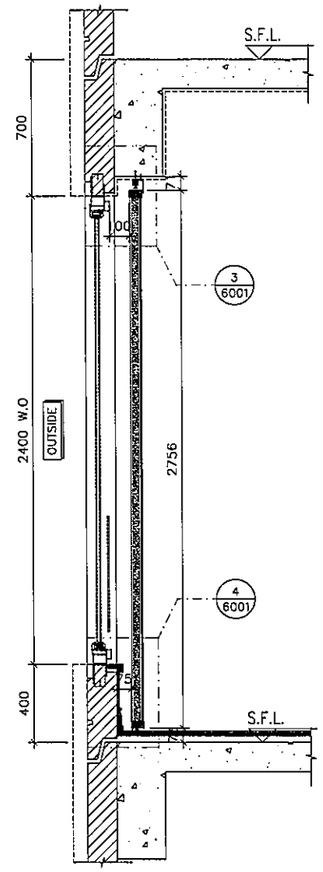

SECTION "Y-Y"

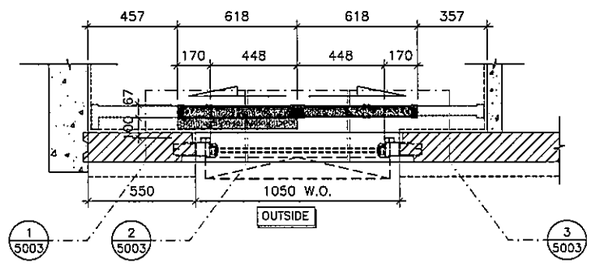

PART PLAN A

WINDOW MARK	22W13 T3A & 23W13 T3A
LOCATION	22/F & 23/F EN.3 AT TOWER 3 FLAT A
SECTION	–
GLAZING	–
QUANTITY	2
REMARKS	NSR: T3-04/TESTED CASE: W109

B.D. REF :

CLIENT :

ARCHITECT :
AGC DESIGN LTD

MAIN CONTRACTOR :
Gammon

STRUCTURAL ENGINEER :
ARUP

FACADE CONSULTANT:
MEINHARDT

NOTE :
1. ALL DIMENSIONS ARE IN mm.
2. ALL ELEVATIONS ARE VIEWED FROM OUTSIDE.
3. ALL DIMENSIONS TO BE VERIFIED ON SITE BEFORE FABRICATION.

LEGEND :
X1 / X001 — DETAIL MARK NO. / REFER SHEET NO.
1. F.F.L. --FINISHED FLOOR LEVEL
2. S.F.L. --STRUCTURAL FLOOR LEVEL
3. /R --REVERSED DETAIL

NO.	DATE	REVISED	BY
A	24-08-2020	REVISION SUBJECT TO COMMENTS	MN

JOB NO. : J-852

PROJECT :
PROPOSED RESIDENTIAL DEVELOPMENT AT 139 – 147 ARGYLE STREET, NKIL 6005, 6035 R.P., 6036 R.P., 6037 R.P. & 6038 R.P.

TITLE :
PART ELEVATION, PLAN & SECTION FOR ACOUSTIC SLIDING DOOR


DATE : 20-Jul-20 | SCALE : 1:30

DRAWN BY : LHR | CHECKED BY : DW


美特鋁製有限公司
MIDI ALUMINIUM FABRICATOR LTD.
Units 6-8, Sunray Industrial Centre, 1/F
610 Cha Kwo Ling Road, Kowloon
Tel:23489211-4 Fax:(852)27727666

DWG NO. : J852-SD-ASD-4304A | REV. : A


ELEVATION

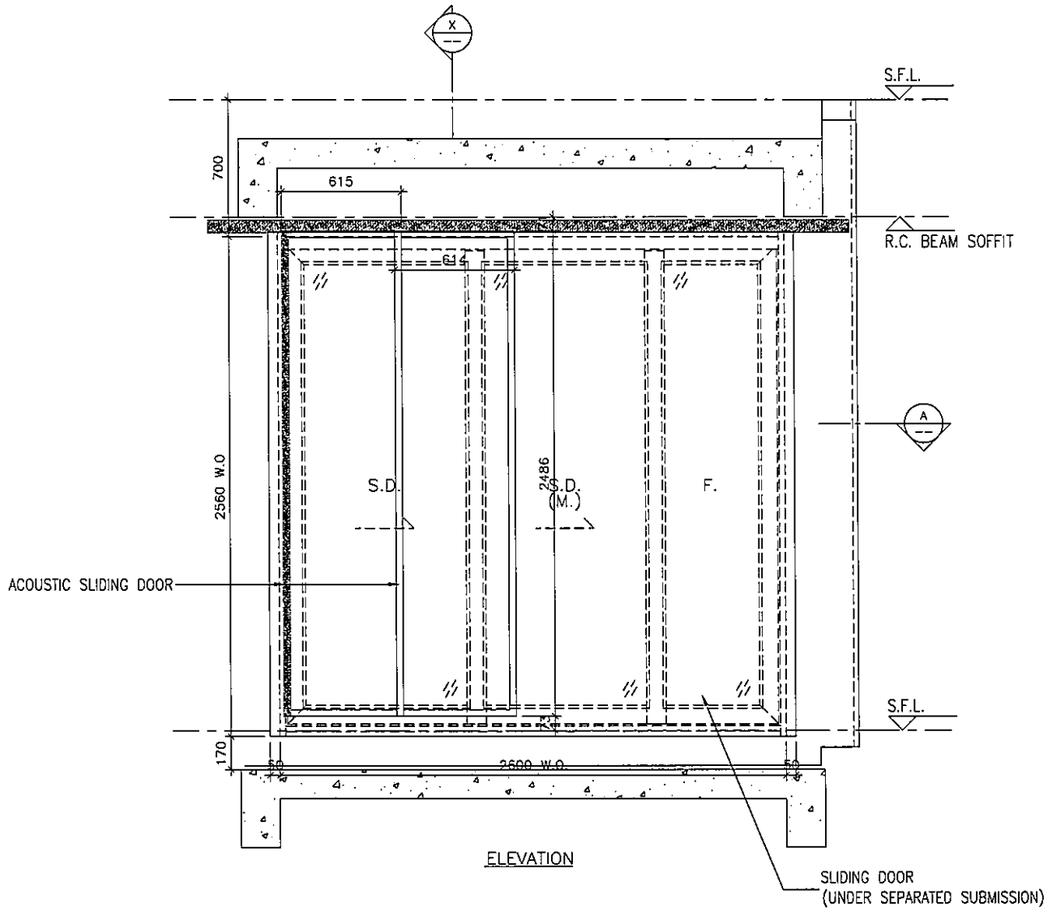

ELEVATION

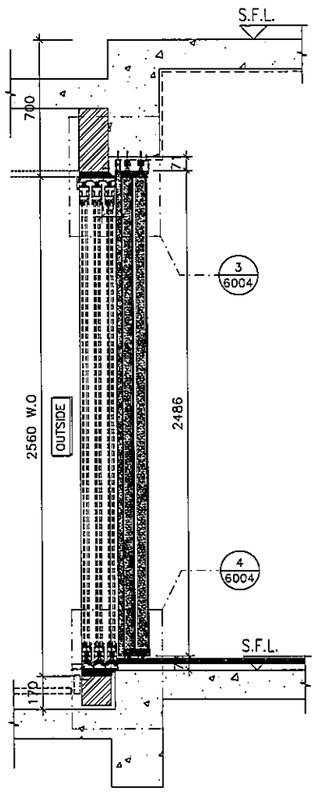

SECTION "X–X"

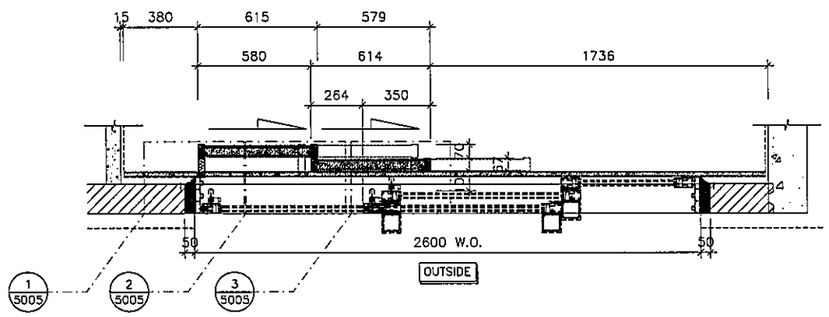

PART PLAN A

WINDOW MARK	W6 T3B
LOCATION	3/F~21/F ENSUITE AT TOWER 3 FLAT B
SECTION	–
GLAZING	–
QUANTITY	16
REMARKS	NSR: T3–05/TESTED CASE: W103A

B.D. REF :

CLIENT :

ARCHITECT :
AGC DESIGN LTD

MAIN CONTRACTOR :
Gammon

STRUCTURAL ENGINEER :
ARUP

FACADE CONSULTANT:
MEINHARDT

NOTE :
1. ALL DIMENSIONS ARE IN mm.
2. ALL ELEVATIONS ARE VIEWED FROM OUTSIDE.
3. ALL DIMENSIONS TO BE VERIFIED ON SITE BEFORE FABRICATION.

LEGEND :
X1 / X001 — DETAIL MARK NO. / REFER SHEET NO.
1. F.F.L. --FINISHED FLOOR LEVEL
2. S.F.L. --STRUCTURAL FLOOR LEVEL
3. (FR) --REVERSED DETAIL

NO.	DATE	REVISED	BY
A	24-08-2020	REVISION SUBJECT TO COMMENTS	MN

JOB NO. : J-852

PROJECT :
PROPOSED RESIDENTIAL DEVELOPMENT AT 139 – 147 ARGYLE STREET, NKIL 6005, 6035 R.P., 6036 R.P., 6037 R.P. & 6038 R.P.

TITLE :
PART ELEVATION, PLAN & SECTION FOR ACOUSTIC SLIDING DOOR


DATE : 20-Jul-20 | SCALE : 1:30

DRAWN BY : LHR | CHECKED BY : DW


美特鋁質有限公司
MIDI ALUMINIUM FABRICATOR LTD.
Units 6-8, Sunray Industrial Centre, 1/F
610 Cha Kwo Ling Road, Kowloon
Tel:23489211-4 Fax:(852)27727666

DWG NO. : J852-SD-ASD-4305 | REV. : A


ELEVATION

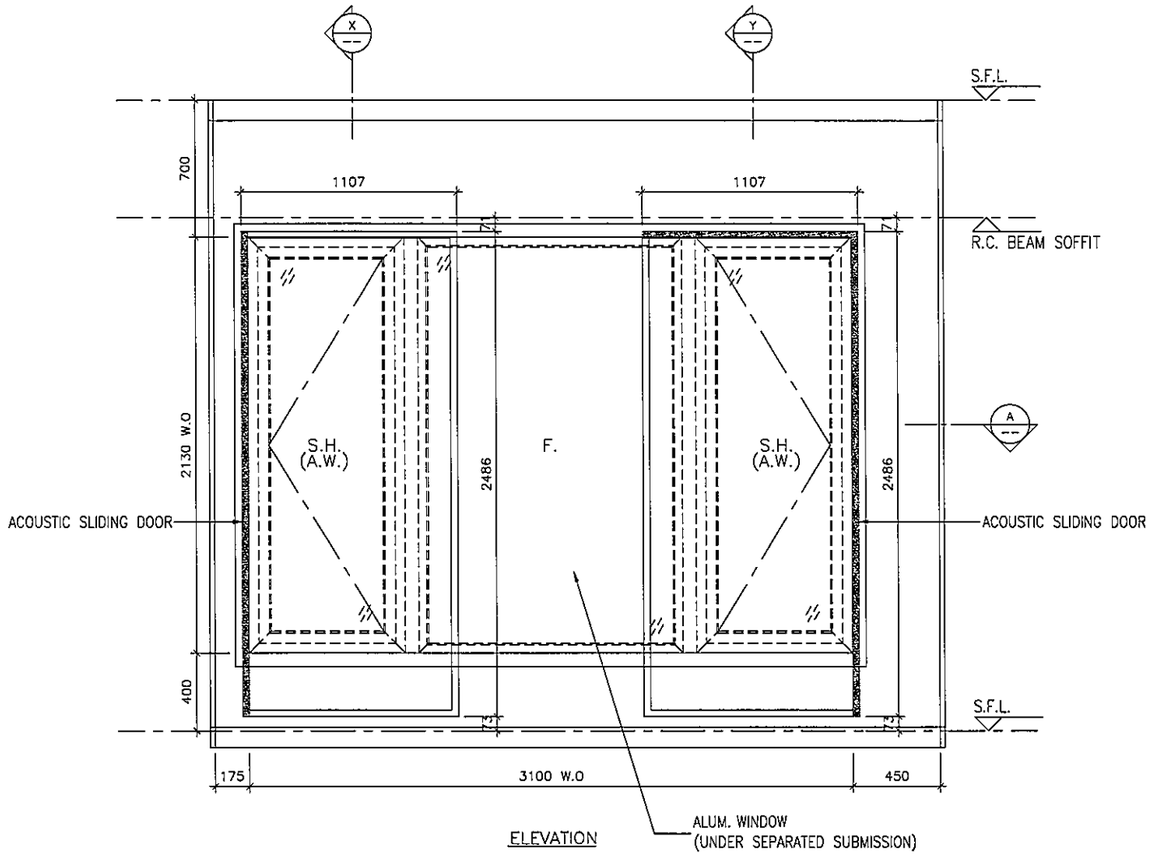


ELEVATION

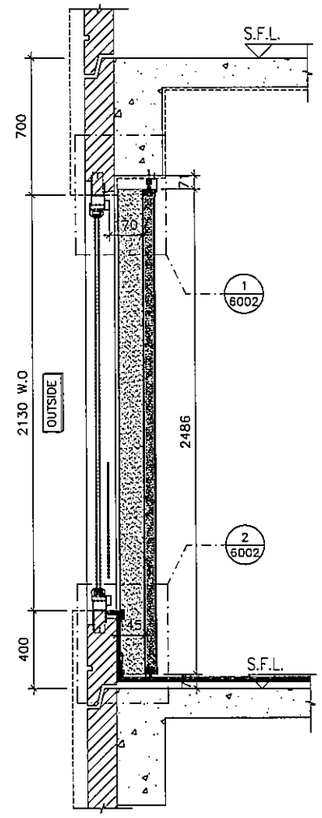

SECTION "X–X"

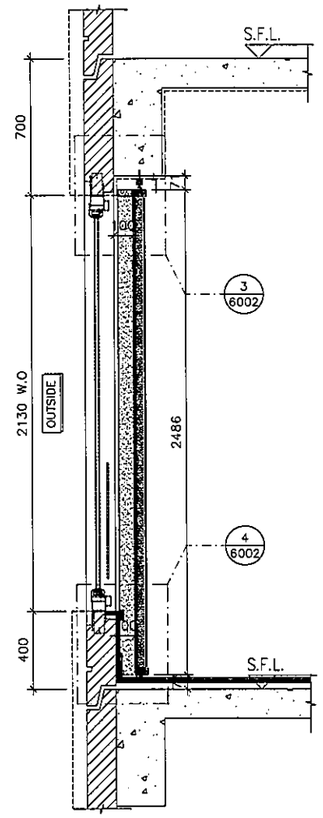

SECTION "Y–Y"

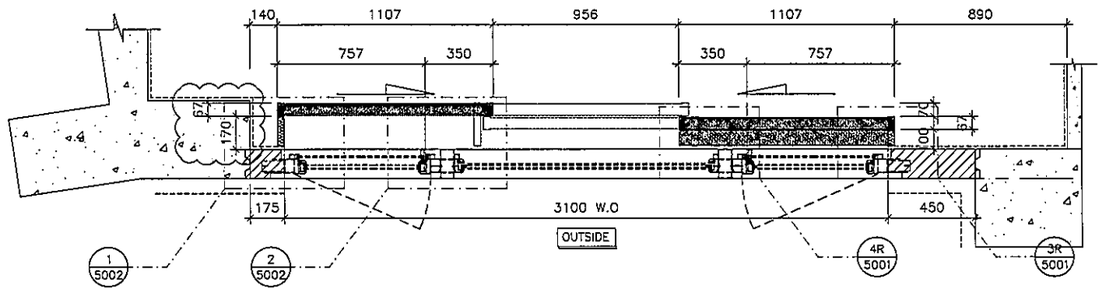

PART PLAN A

WINDOW MARK	W3 / T3B
LOCATION	1/F MASTER ENSUITE AT TOWER 3 FLAT B
SECTION	–
GLAZING	–
QUANTITY	1
REMARKS	NSR: T3–06/TESTED CASE: W105

B.O. REF :

CLIENT :

ARCHITECT :
AGC DESIGN LTD

MAIN CONTRACTOR :
Gammon

STRUCTURAL ENGINEER :
ARUP

FACADE CONSULTANT:
MEINHARDT

NOTE :
1. ALL DIMENSIONS ARE IN mm.
2. ALL ELEVATIONS ARE VIEWED FROM OUTSIDE.
3. ALL DIMENSIONS TO BE VERIFIED ON SITE BEFORE FABRICATION.

LEGEND :
X1 — DETAIL MARK NO.
X001 — REFER SHEET NO.

1. F.F.L. --FINISHED FLOOR LEVEL
2. S.F.L. --STRUCTURAL FLOOR LEVEL
3. /R --REVERSED DETAIL

NO.	DATE	REVISED	BY
A	24-08-2020	REVISION SUBJECT TO COMMENTS	MN

JOB NO. : J–852

PROJECT :
PROPOSED RESIDENTIAL DEVELOPMENT
AT 139 – 147 ARGYLE STREET,
NKIL 6005, 6035 R.P., 6036 R.P.,
6037 R.P. & 6038 R.P.

TITLE :
PART ELEVATION, PLAN & SECTION
FOR ACOUSTIC SLIDING DOOR


DATE : 20–Jul–20 | SCALE : 1:30

DRAWN BY : LHR | CHECKED BY : DW


美特鋁質有限公司
MIDI ALUMINIUM FABRICATOR LTD.
Units 6–8, Sunray Industrial Centre, 1/F
610 Cha Kwo Ling Road, Kowloon
Tel:23489211–4 Fax:(852)27727666

DWG NO. : J852–SD–ASD–4306 | REV. : A


ELEVATION

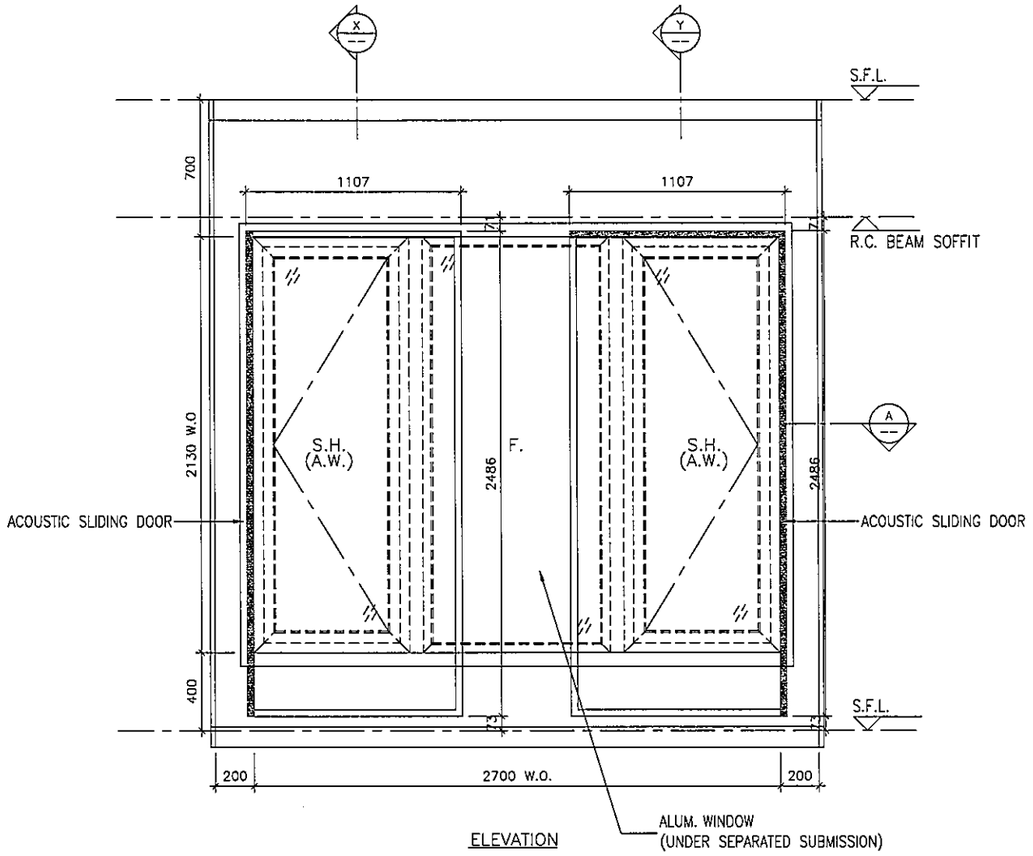


ELEVATION

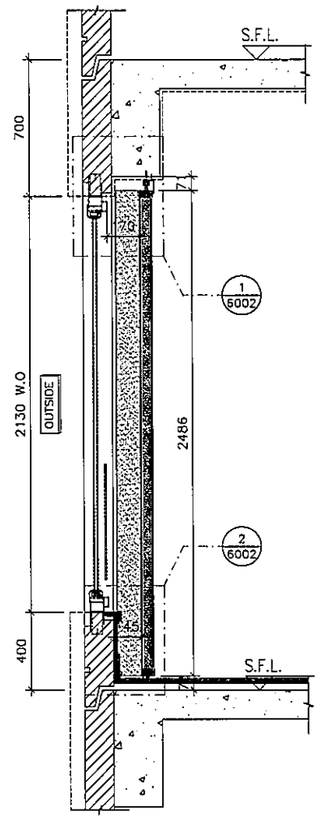

SECTION "X-X"

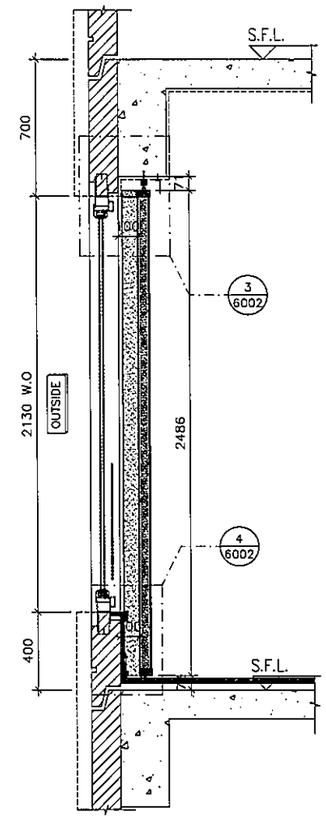

SECTION "Y-Y"

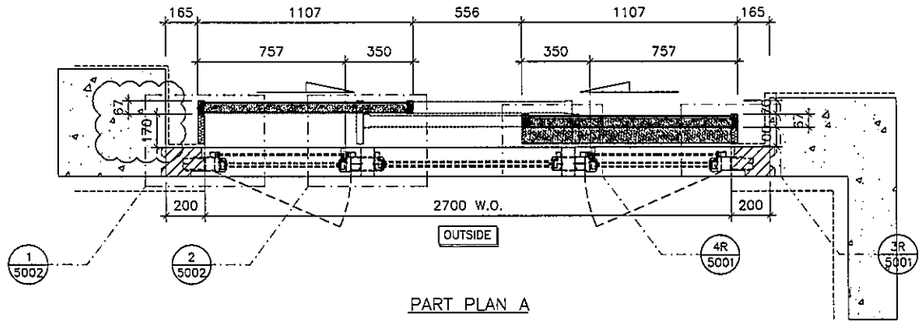

PART PLAN A

WINDOW MARK	W2 / T3B
LOCATION	1/F LIV./DIN. AT TOWER 3 FLAT B
SECTION	–
GLAZING	–
QUANTITY	1
REMARKS	NSR: T3-07&08/TESTED CASE: W102

B.D. REF :

CLIENT :

ARCHITECT :
AGC DESIGN LTD

MAIN CONTRACTOR :
Gammon

STRUCTURAL ENGINEER :
ARUP

FACADE CONSULTANT:
MEINHARDT

NOTE :
1. ALL DIMENSIONS ARE IN mm.
2. ALL ELEVATIONS ARE VIEWED FROM OUTSIDE.
3. ALL DIMENSIONS TO BE VERIFIED ON SITE BEFORE FABRICATION.

LEGEND :
- X1 / X001 — DETAIL MARK NO. / REFER SHEET NO.
1. F.F.L. --FINISHED FLOOR LEVEL
2. S.F.L. --STRUCTURAL FLOOR LEVEL
3. (R) --REVERSED DETAIL

NO.	DATE	REVISED	BY
A	24-08-2020	REVISION SUBJECT TO COMMENTS	MN

JOB NO. : J-852

PROJECT :
PROPOSED RESIDENTIAL DEVELOPMENT
AT 139 – 147 ARGYLE STREET,
NKIL 6005, 6035 R.P., 6036 R.P.,
6037 R.P. & 6038 R.P.

TITLE :
PART ELEVATION, PLAN & SECTION
FOR ACOUSTIC SLIDING DOOR


DATE : 20-Jul-20 | SCALE : 1:30

DRAWN BY : LHR | CHECKED BY : DW


美特鋁質有限公司
MIDI ALUMINIUM FABRICATOR LTD.
Units 6-8, Sunray Industrial Centre, 1/F
610 Cha Kwo Ling Road, Kowloon
Tel:23489211-4 Fax:(852)27727666

DWG NO. : J852-SD-ASD-4307 | REV. : A


ELEVATION

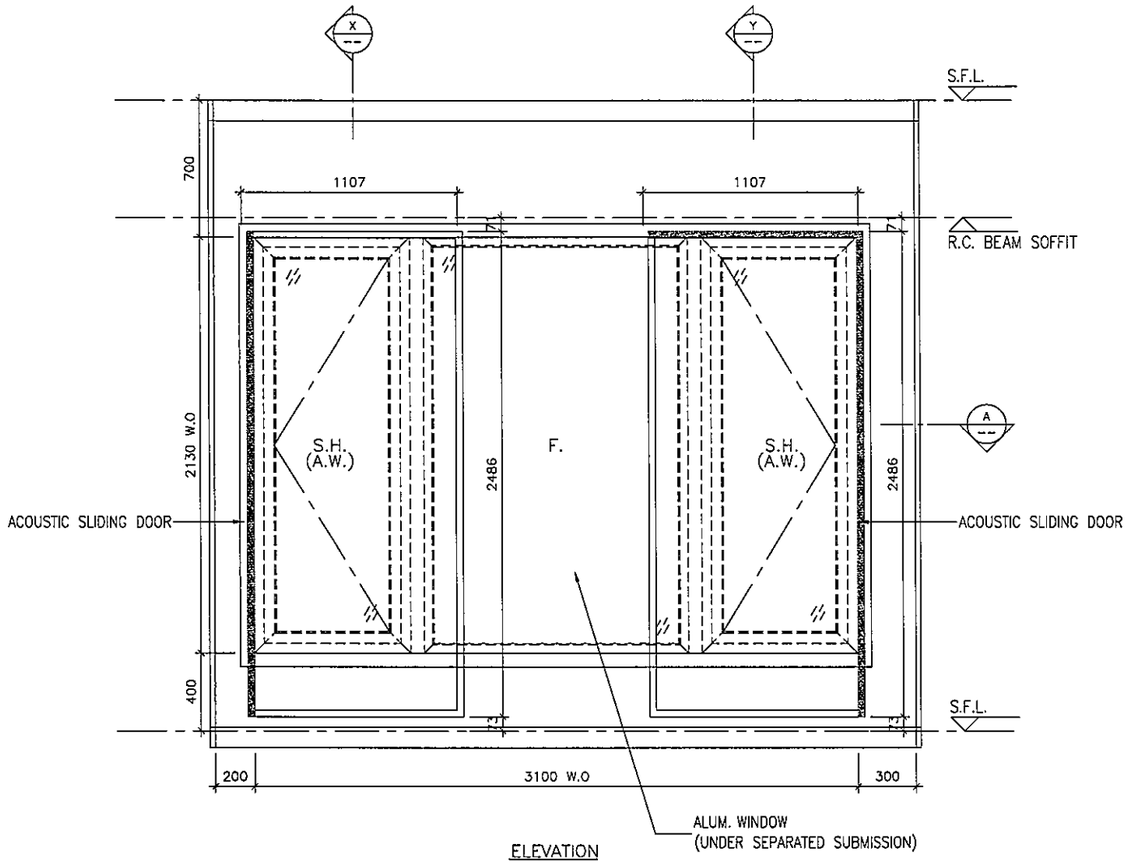


ELEVATION

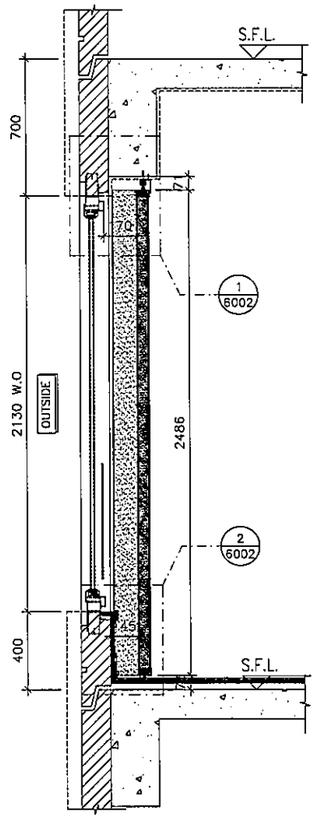

SECTION "X-X"

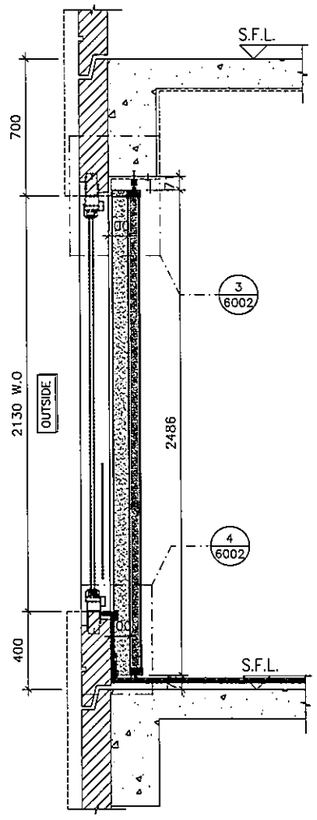

SECTION "Y-Y"

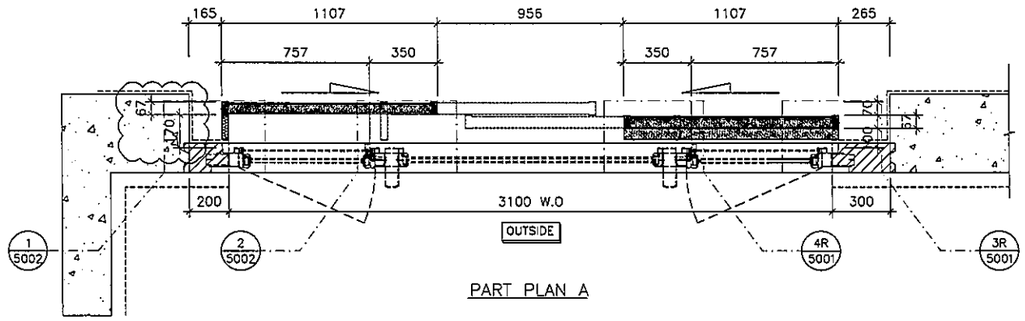

PART PLAN A

WINDOW MARK	W2 T3A
LOCATION	1/F-5/F LIV./DIN. AT TOWER 3 FLAT A
SECTION	–
GLAZING	–
QUANTITY	4
REMARKS	NSR: T3-09&10/TESTED CASE: W102

B.D. REF :

CLIENT :

ARCHITECT :
AGC DESIGN LTD

MAIN CONTRACTOR :
Gammon

STRUCTURAL ENGINEER :
ARUP

FACADE CONSULTANT:
MEINHARDT

NOTE :
1. ALL DIMENSIONS ARE IN mm.
2. ALL ELEVATIONS ARE VIEWED FROM OUTSIDE.
3. ALL DIMENSIONS TO BE VERIFIED ON SITE BEFORE FABRICATION.

LEGEND :
X1 — DETAIL MARK NO.
X001 — REFER SHEET NO.
1. F.F.L. --FINISHED FLOOR LEVEL
2. S.F.L. --STRUCTURAL FLOOR LEVEL
3. /R --REVERSED DETAIL

NO.	DATE	REVISED	BY
A	24-08-2020	REVISION SUBJECT TO COMMENTS	MN

JOB NO. : J-852

PROJECT :
PROPOSED RESIDENTIAL DEVELOPMENT AT 139 – 147 ARGYLE STREET, NKIL 6005, 6035 R.P., 6036 R.P., 6037 R.P. & 6038 R.P.

TITLE :
PART ELEVATION, PLAN & SECTION FOR ACOUSTIC SLIDING DOOR


DATE : 20-Jul-20 | SCALE : 1:30

DRAWN BY : LHR | CHECKED BY : DW


美特鋁製有限公司
MIDI ALUMINIUM FABRICATOR LTD.
Units 6-8, Sunray Industrial Centre, 1/F
610 Cha Kwo Ling Road, Kowloon
Tel:23489211-4 Fax:(852)27727666

DWG NO. : J852-SD-ASD-4308 | REV. : A


ELEVATION

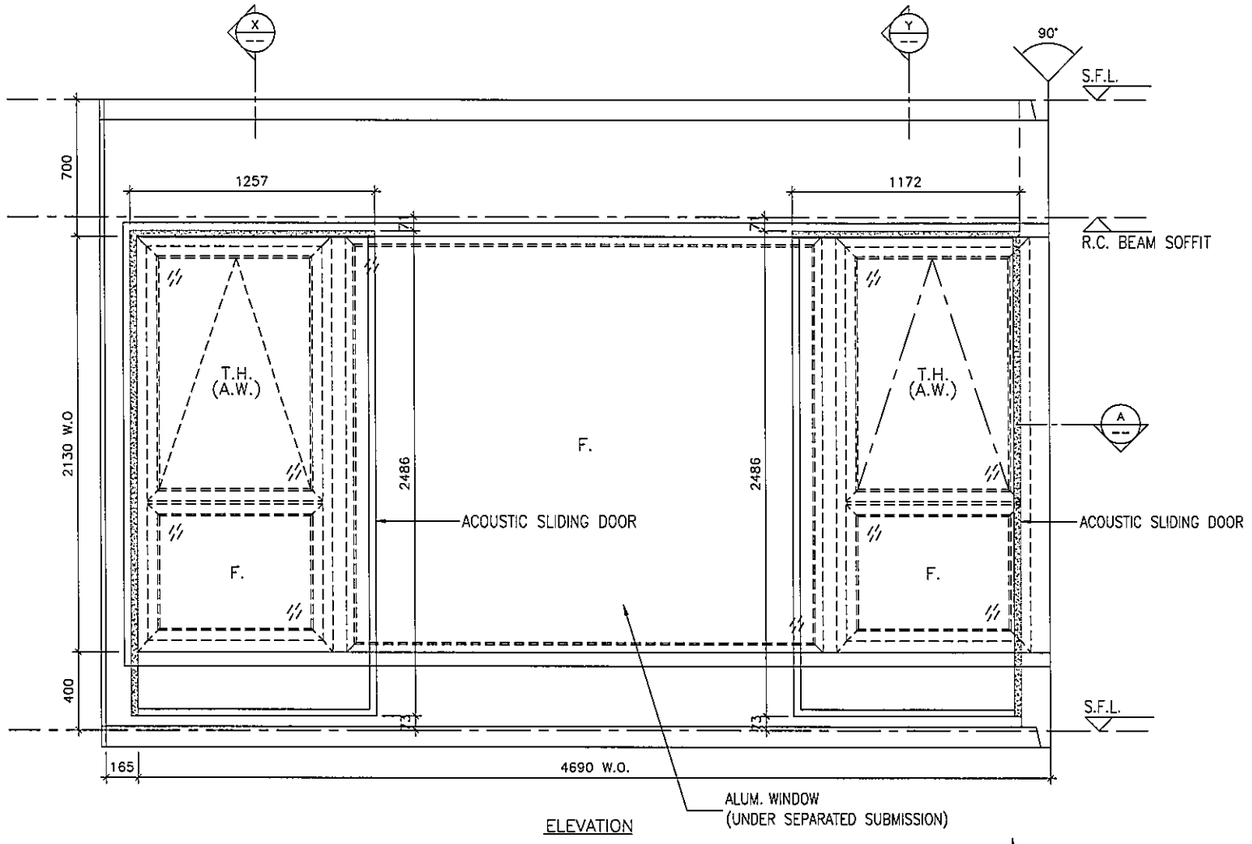


ELEVATION

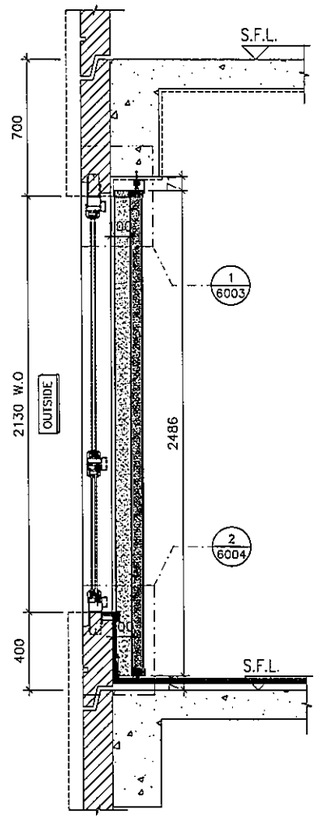

SECTION "X–X"

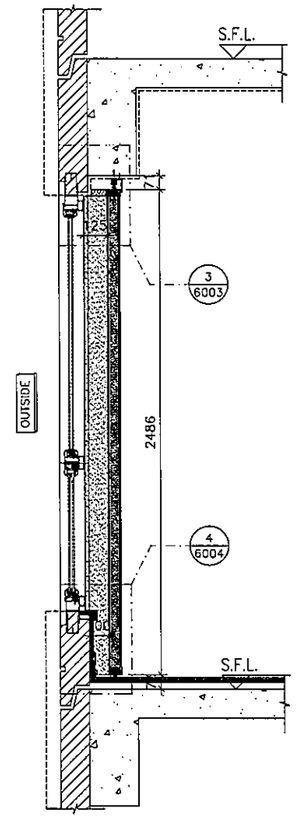

SECTION "Y–Y"

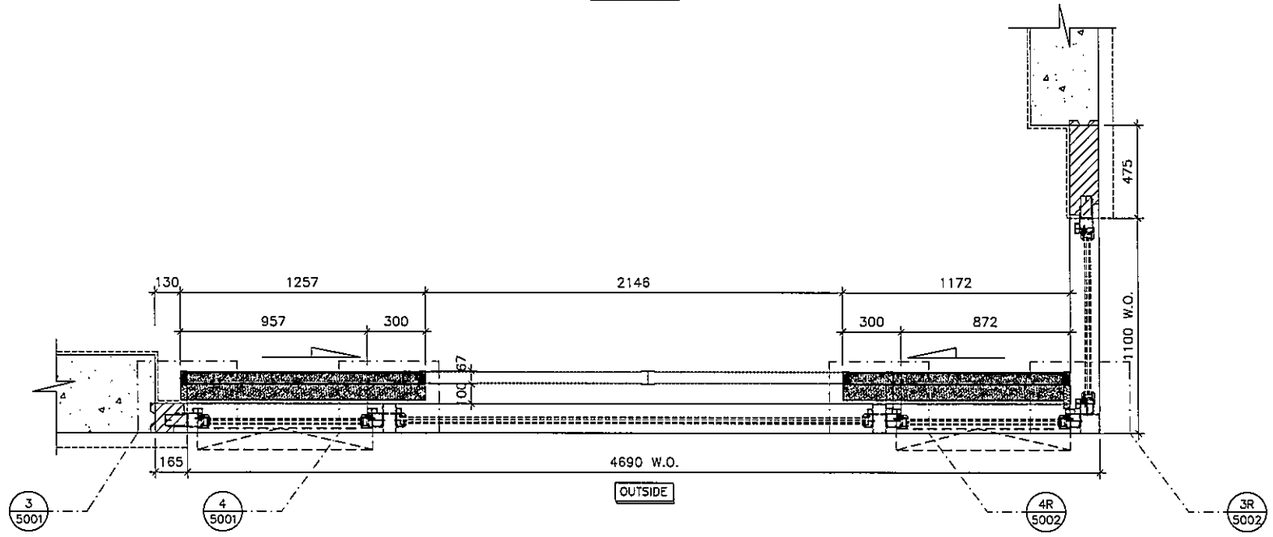

PART PLAN A

WINDOW MARK	W3 T3A
LOCATION	1/F–5/F MASTER ENSUITE AT TOWER 3 FLAT A
SECTION	–
GLAZING	–
QUANTITY	4
REMARKS	NSR: T3–11/TESTED CASE: W101

B.D. REF :

CLIENT :

ARCHITECT :
AGC DESIGN LTD

MAIN CONTRACTOR :
Gammon

STRUCTURAL ENGINEER :
ARUP

FACADE CONSULTANT:
MEINHARDT

NOTE :
1. ALL DIMENSIONS ARE IN mm.
2. ALL ELEVATIONS ARE VIEWED FROM OUTSIDE.
3. ALL DIMENSIONS TO BE VERIFIED ON SITE BEFORE FABRICATION.

LEGEND :
X1 — DETAIL MARK NO.
X001 — REFER SHEET NO.

1. F.F.L. --FINISHED FLOOR LEVEL
2. S.F.L. --STRUCTURAL FLOOR LEVEL
3. /R --REVERSED DETAIL

NO.	DATE	REVISED	BY
A	24-06-2020	REVISION SUBJECT TO COMMENTS	MN

JOB NO. : J–852

PROJECT :
PROPOSED RESIDENTIAL DEVELOPMENT AT 139 – 147 ARGYLE STREET, NKIL 6005, 6035 R.P., 6036 R.P., 6037 R.P. & 6038 R.P.

TITLE :
PART ELEVATION, PLAN & SECTION FOR ACOUSTIC SLIDING DOOR


DATE : 20–Jul–20 | SCALE : 1:30

DRAWN BY : LHR | CHECKED BY : DW


美特鋁製有限公司
MIDI ALUMINIUM FABRICATOR LTD.
Units 6–8, Sunray Industrial Centre, 1/F
610 Cha Kwo Ling Road, Kowloon
Tel:23489211–4 Fax:(852)27727666

DWG NO. : J852–SD–ASD–4309 | REV. : A


ELEVATION

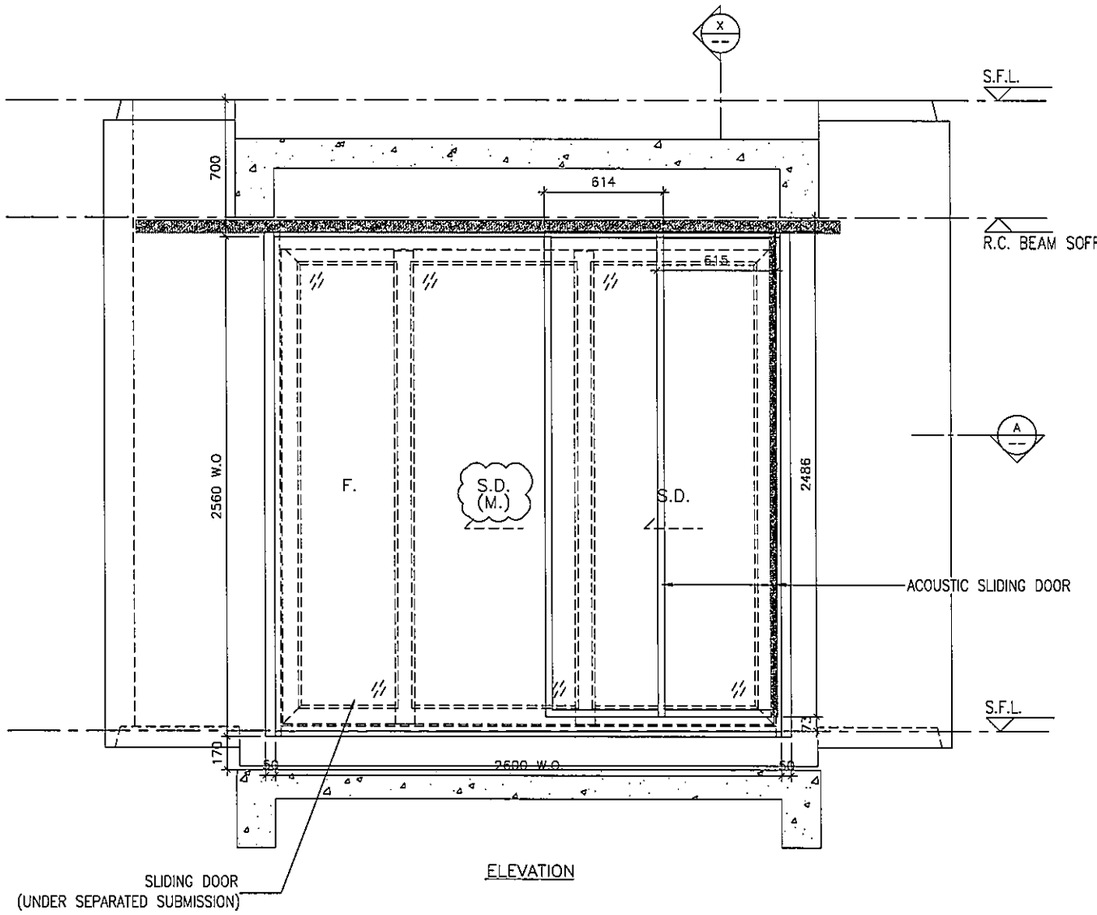

ELEVATION

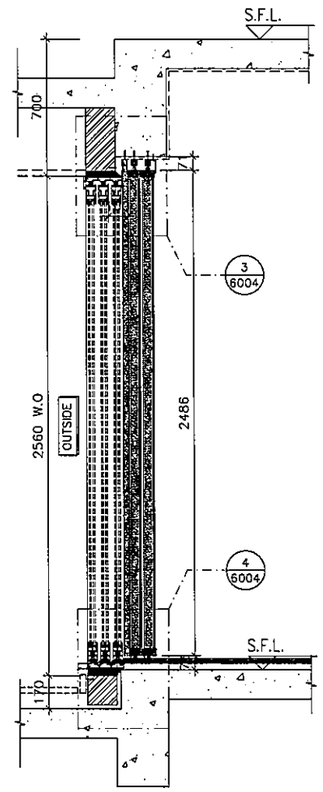

SECTION "X–X"

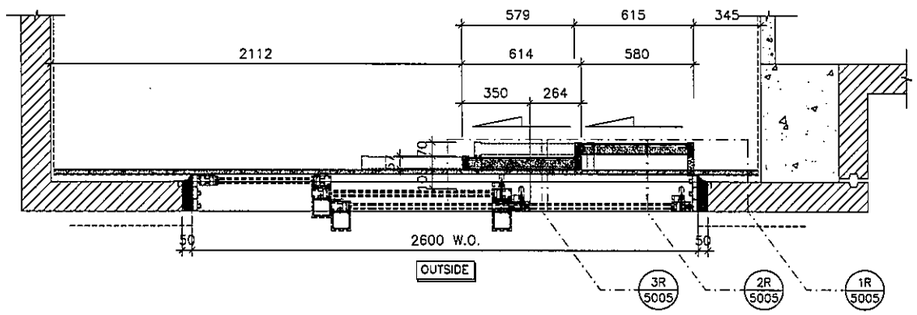

PART PLAN A

WINDOW MARK	W7 T3A
LOCATION	1/F~21/F ENSUITE AT TOWER 3 FLAT A
SECTION	–
GLAZING	–
QUANTITY	18
REMARKS	NSR: T3–12/TESTED CASE: W103B

B.D. REF :

CLIENT :

ARCHITECT :
AGC DESIGN LTD

MAIN CONTRACTOR :
Gammon

STRUCTURAL ENGINEER :
ARUP

FACADE CONSULTANT:
MEINHARDT

NOTE :
1. ALL DIMENSIONS ARE IN mm.
2. ALL ELEVATIONS ARE VIEWED FROM OUTSIDE.
3. ALL DIMENSIONS TO BE VERIFIED ON SITE BEFORE FABRICATION.

LEGEND :
X1 / X001 — DETAIL MARK NO. / REFER SHEET NO.
1. F.F.L. --FINISHED FLOOR LEVEL
2. S.F.L. --STRUCTURAL FLOOR LEVEL
3. /R --REVERSED DETAIL

NO.	DATE	REVISED	BY
A	24-08-2020	REVISION SUBJECT TO COMMENTS	MN

JOB NO. : J–852

PROJECT :
PROPOSED RESIDENTIAL DEVELOPMENT AT 139 – 147 ARGYLE STREET, NKIL 6005, 6035 R.P., 6036 R.P., 6037 R.P. & 6038 R.P.

TITLE :
PART ELEVATION, PLAN & SECTION FOR ACOUSTIC SLIDING DOOR


DATE : 20–Jul–20 | SCALE : 1:30

DRAWN BY : LHR | CHECKED BY : DW


美特鋁製有限公司
MIDI ALUMINIUM FABRICATOR LTD.
Units 6–8, Sunray Industrial Centre, 1/F
610 Cha Kwo Ling Road, Kowloon
Tel:23489211–4 Fax:(852)27727666

DWG NO. : J852–SD–ASD–4310 | REV. : A


ELEVATION

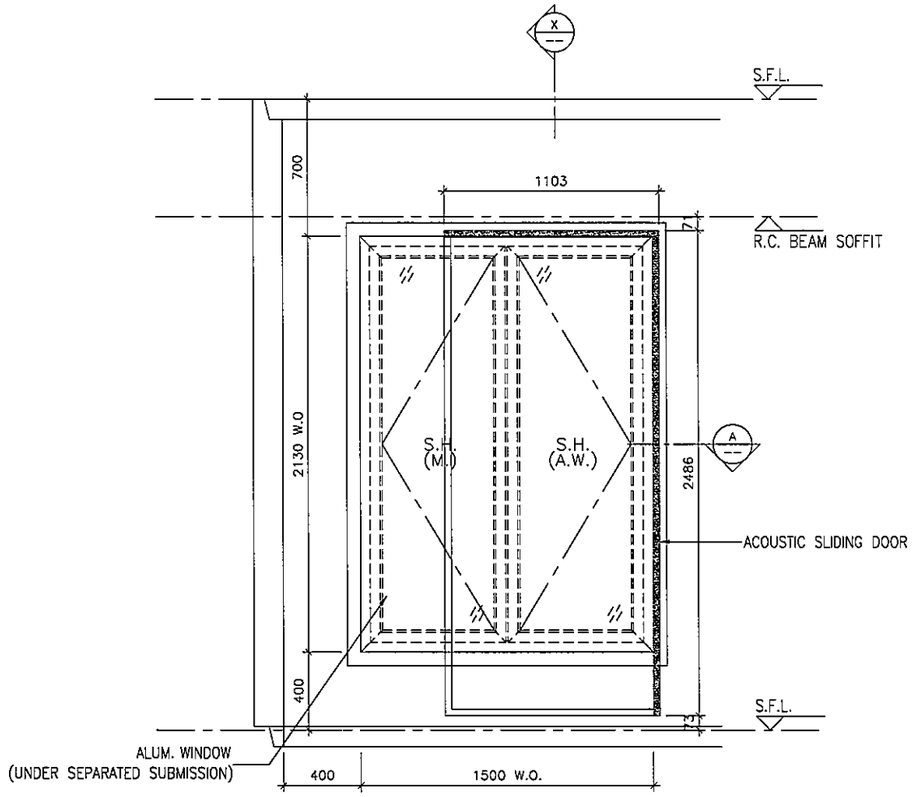

ELEVATION

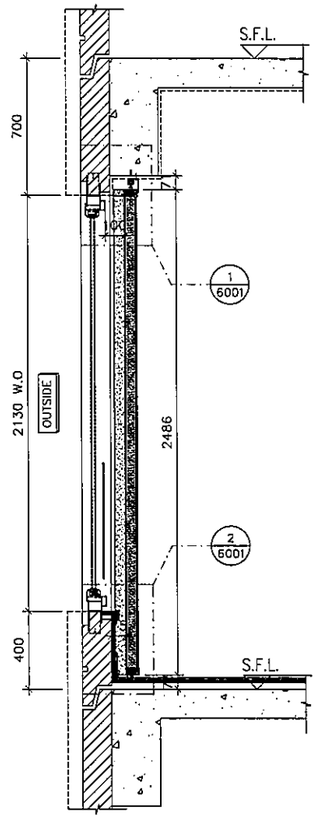

SECTION "X–X"

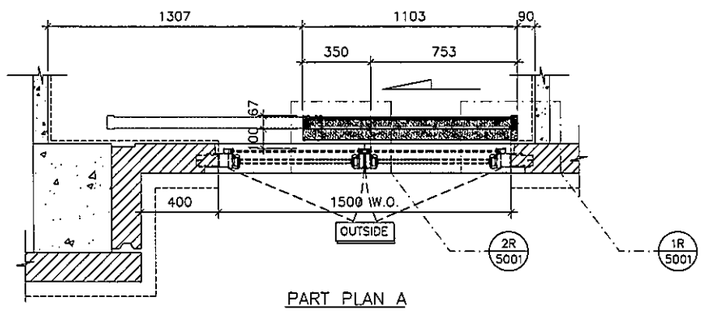

PART PLAN A

WINDOW MARK	W8 / T3A
LOCATION	2/F–21/F B.R.1 AT TOWER 3 FLAT A
SECTION	–
GLAZING	–
QUANTITY	17
REMARKS	NSR: T3–13/TESTED CASE: W107A

B.D. REF :

CLIENT :

ARCHITECT :
AGC DESIGN LTD

MAIN CONTRACTOR :
Gammon

STRUCTURAL ENGINEER :
ARUP

FACADE CONSULTANT:
MEINHARDT

NOTE :
1. ALL DIMENSIONS ARE IN mm.
2. ALL ELEVATIONS ARE VIEWED FROM OUTSIDE.
3. ALL DIMENSIONS TO BE VERIFIED ON SITE BEFORE FABRICATION.

LEGEND :
X1 / X001 — DETAIL MARK NO. / REFER SHEET NO.
1. F.F.L. --FINISHED FLOOR LEVEL
2. S.F.L. --STRUCTURAL FLOOR LEVEL
3. /R --REVERSED DETAIL

NO.	DATE	REVISED	BY
A	24-08-2020	REVISION SUBJECT TO COMMENTS	MN

JOB NO. : J–852

PROJECT :
PROPOSED RESIDENTIAL DEVELOPMENT
AT 139 – 147 ARGYLE STREET,
NKIL 6005, 6035 R.P., 6036 R.P.,
6037 R.P. & 6038 R.P.

TITLE :
PART ELEVATION, PLAN & SECTION
FOR ACOUSTIC SLIDING DOOR


DATE : 20–Jul–20 | SCALE : 1:30

DRAWN BY : LHR | CHECKED BY : DW


美特鋁質有限公司
MIDI ALUMINIUM FABRICATOR LTD.
Units 6–8, Sunray Industrial Centre, 1/F
610 Cha Kwo Ling Road, Kowloon
Tel:23489211–4 Fax:(852)27727666

DWG NO. : J852–SD–ASD–4311 | REV. : A


ELEVATION

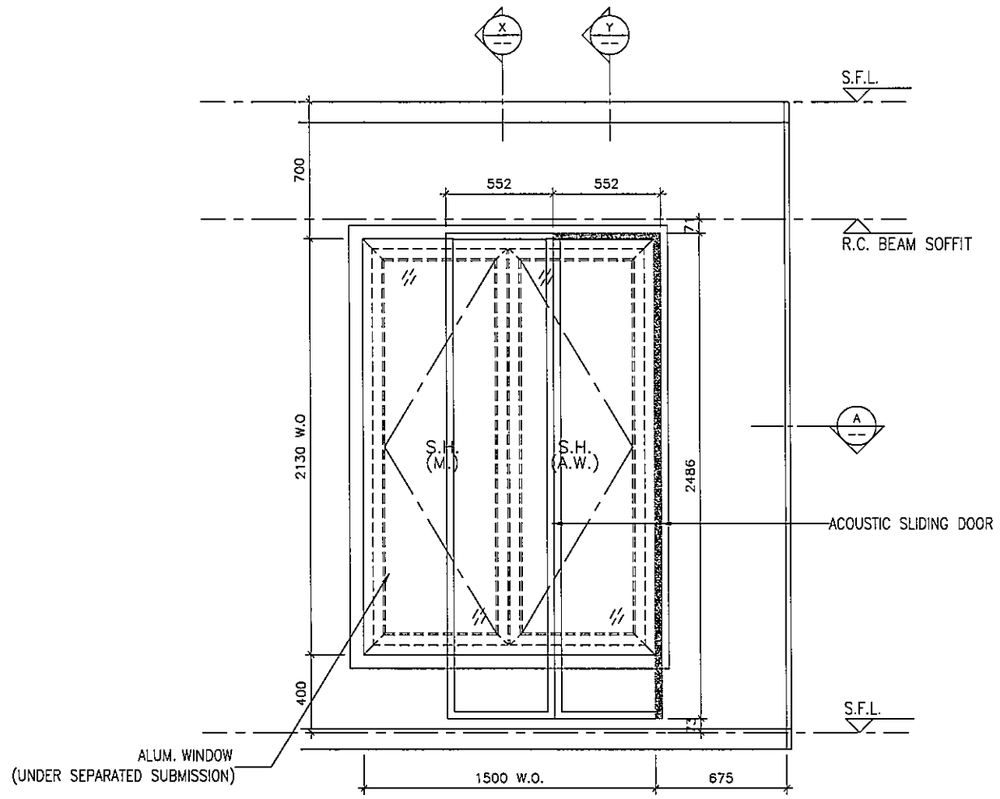


ELEVATION

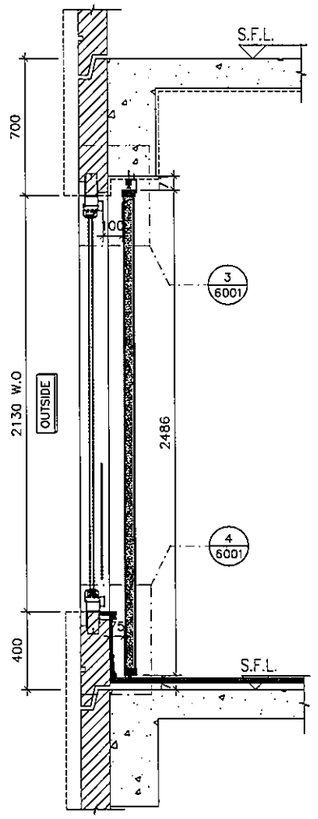

SECTION "X–X"

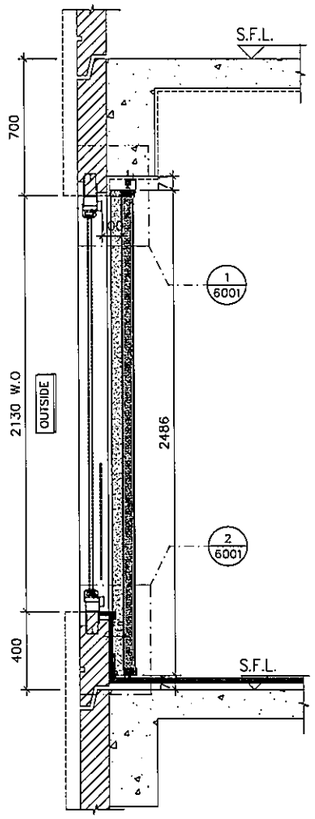

SECTION "Y–Y"

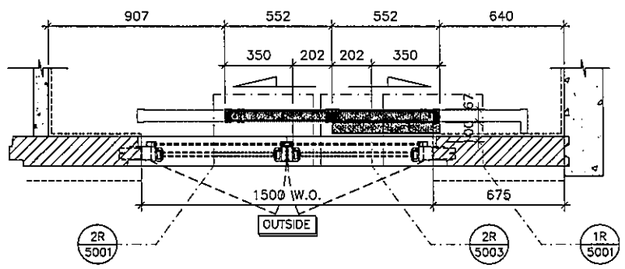

PART PLAN A

WINDOW MARK	W9 T3A
LOCATION	2/F–21/F B.R.2 AT TOWER 3 FLAT A
SECTION	–
GLAZING	–
QUANTITY	17
REMARKS	NSR: T3–14/TESTED CASE: W107A

B.O. REF :

CLIENT :

ARCHITECT :
AGC DESIGN LTD

MAIN CONTRACTOR :
Gammon

STRUCTURAL ENGINEER :
ARUP

FACADE CONSULTANT:
MEINHARDT

NOTE :
1. ALL DIMENSIONS ARE IN mm.
2. ALL ELEVATIONS ARE VIEWED FROM OUTSIDE.
3. ALL DIMENSIONS TO BE VERIFIED ON SITE BEFORE FABRICATION.

LEGEND :
X1 / X001 — DETAIL MARK NO. / REFER SHEET NO.
1. F.F.L. --FINISHED FLOOR LEVEL
2. S.F.L. --STRUCTURAL FLOOR LEVEL
3. /R --REVERSED DETAIL

NO.	DATE	REVISED	BY
A	24-08-2020	REVISION SUBJECT TO COMMENTS	MN

JOB NO. : J–852

PROJECT :
PROPOSED RESIDENTIAL DEVELOPMENT
AT 139 – 147 ARGYLE STREET,
NKIL 6005, 6035 R.P., 6036 R.P.,
6037 R.P. & 6038 R.P.


TITLE :
PART ELEVATION, PLAN & SECTION
FOR ACOUSTIC SLIDING DOOR

DATE : 20–Jul–20 | SCALE : 1:30


DRAWN BY : LHR | CHECKED BY : DW

美特鋁製有限公司
MIDI ALUMINIUM FABRICATOR LTD.
Units 6–8, Sunray Industrial Centre, 1/F
610 Cha Kwo Ling Road, Kowloon
Tel:23489211–4 Fax:(852)27727666


DWG NO. : J852–SD–ASD–4312 | REV. : A

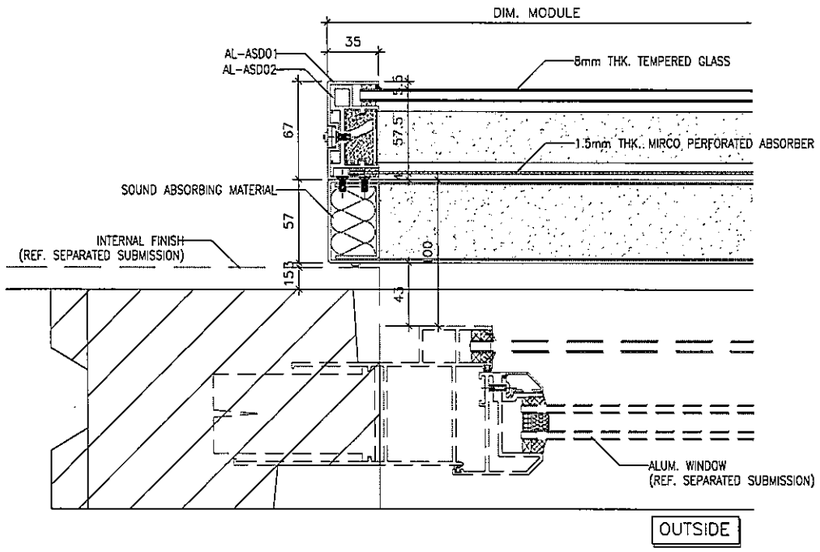


1/5001 HORIZONTAL DETAIL

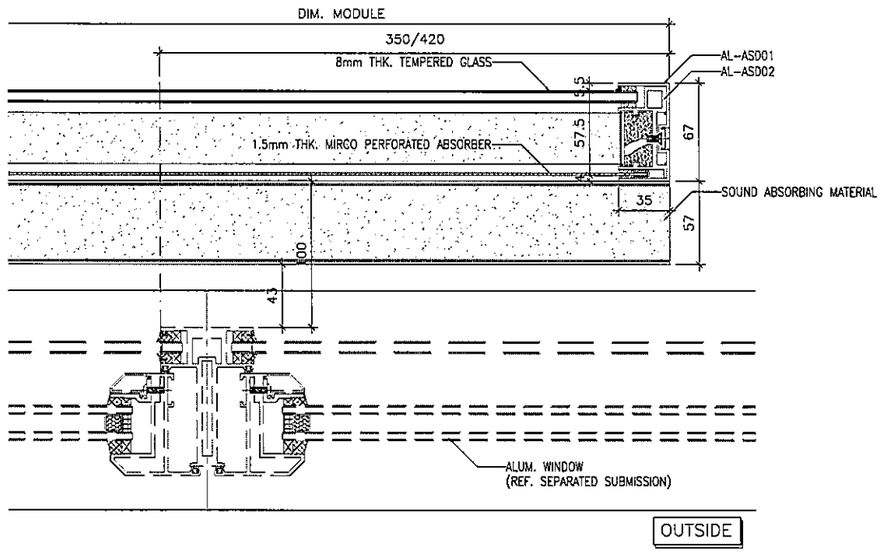

2/5001 HORIZONTAL DETAIL

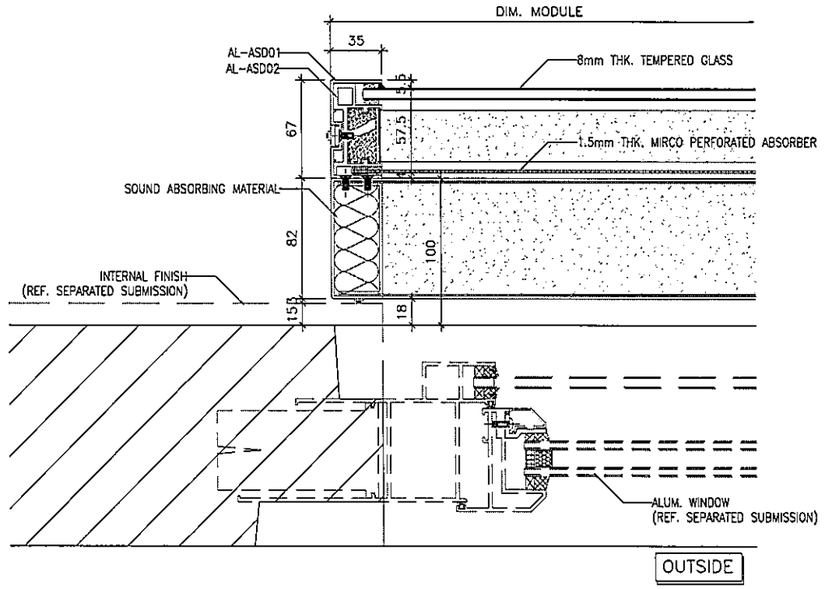

3/5001 HORIZONTAL DETAIL

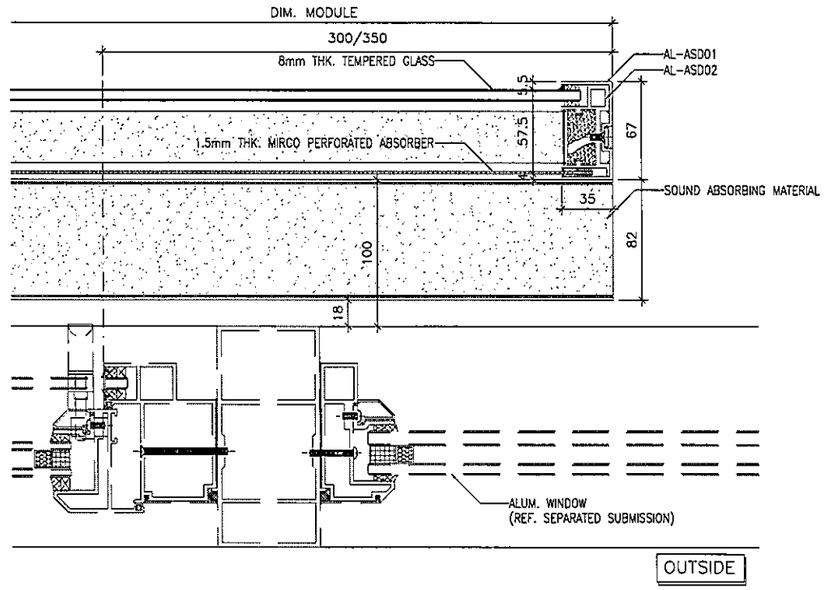

4/5001 HORIZONTAL DETAIL

B.D. REF :

CLIENT :

ARCHITECT :
AGC DESIGN LTD

MAIN CONTRACTOR :
Gammon

STRUCTURAL ENGINEER :
ARUP

FACADE CONSULTANT:
MEINHARDT

NOTE :
1. ALL DIMENSIONS ARE IN mm.
2. ALL ELEVATIONS ARE VIEWED FROM OUTSIDE.
3. ALL DIMENSIONS TO BE VERIFIED ON SITE BEFORE FABRICATION.

LEGEND :
X1 / X001 — DETAIL MARK NO. / REFER SHEET NO.
1. F.F.L. -- FINISHED FLOOR LEVEL
2. S.F.L. -- STRUCTURAL FLOOR LEVEL
3. /R -- REVERSED DETAIL

NO.	DATE	REVISED	BY

JOB NO. : J-852


PROJECT :
PROPOSED RESIDENTIAL DEVELOPMENT
AT 139 - 147 ARGYLE STREET,
NKIL 6005, 6035 R.P., 6036 R.P.,
6037 R.P. & 6038 R.P.

TITLE :
TYPICAL DETAILS
FOR ACOUSTIC SLIDING DOOR


DATE : 17-Jul-20	SCALE : 1:4
DRAWN BY : LHR	CHECKED BY : DW

美特鋁質有限公司
MIDI ALUMINIUM FABRICATOR LTD.
Units 6-8, Sunray Industrial Centre, 1/F
610 Cha Kwo Ling Road, Kowloon
Tel:23489211-4 Fax:(852)27727666


DWG NO. : J852-SD-ASD-5001 | REV. : -

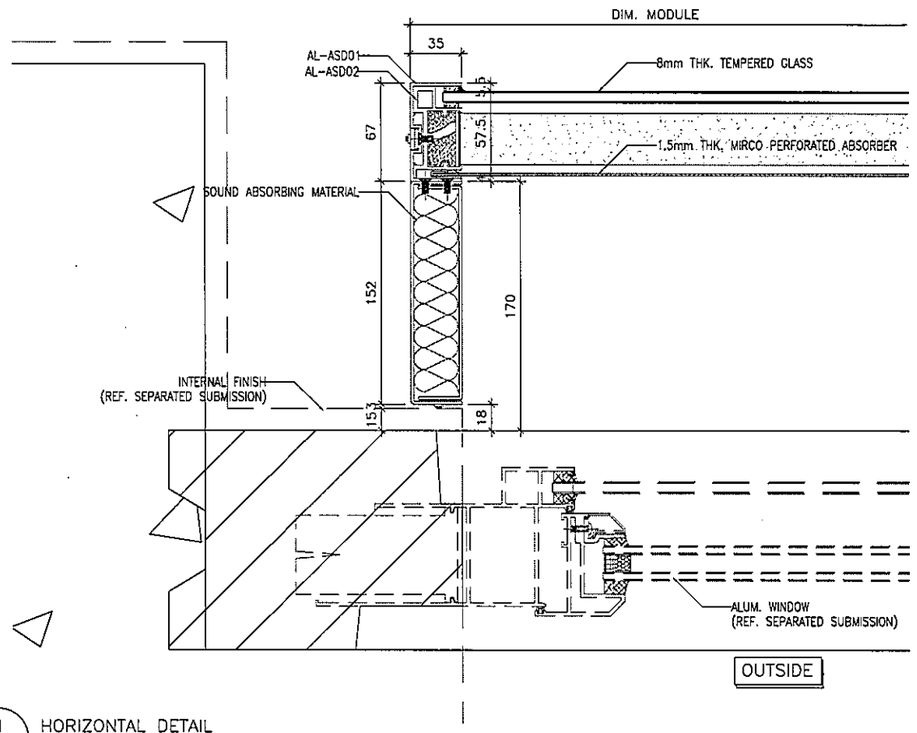


1/5002 HORIZONTAL DETAIL

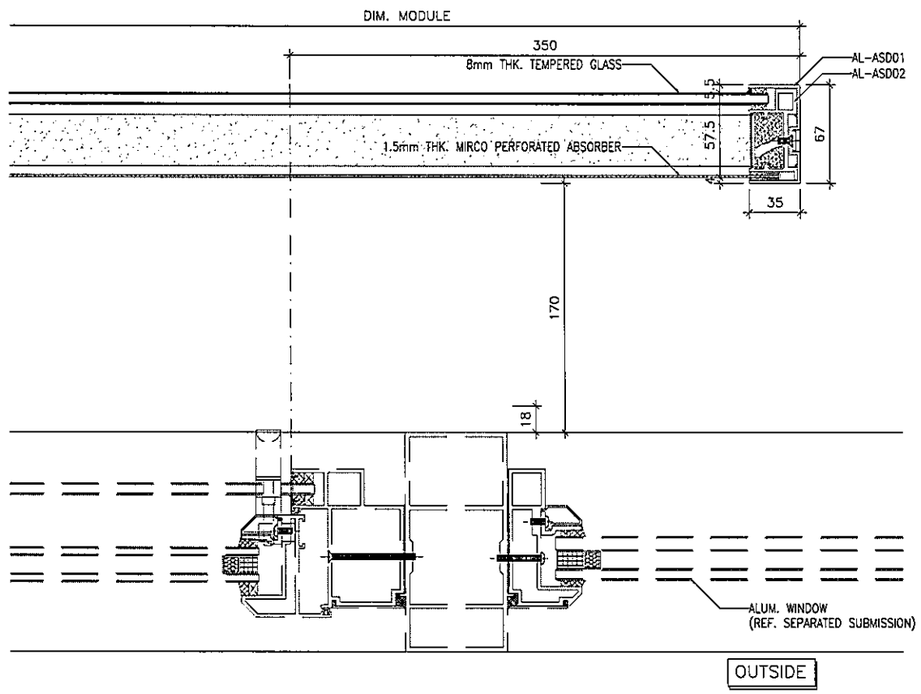

2/5002 HORIZONTAL DETAIL

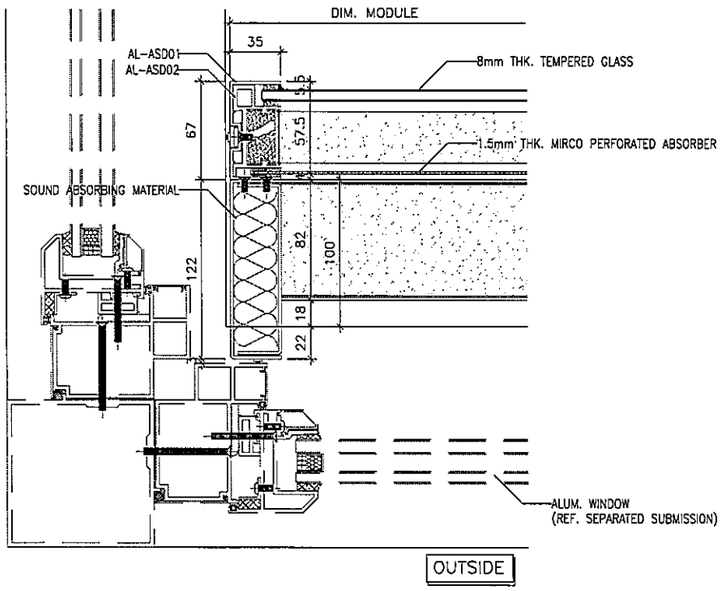

3/5002 HORIZONTAL DETAIL

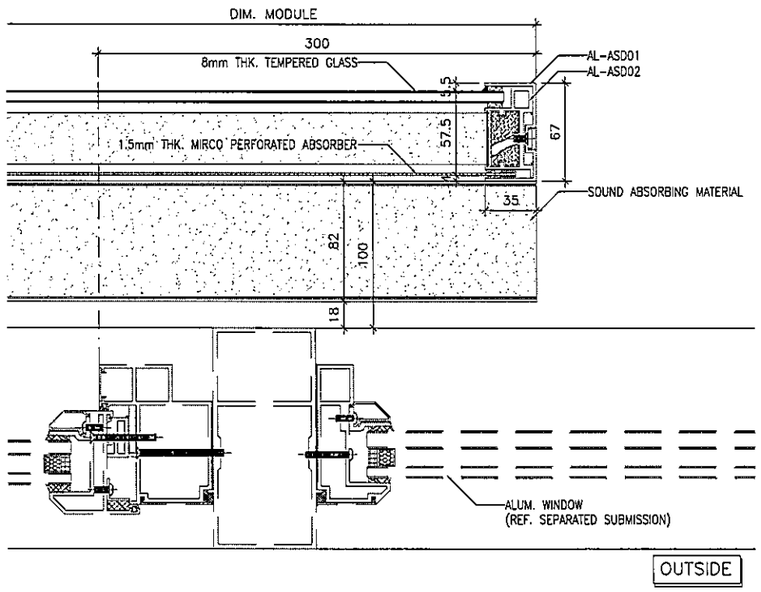

4/5002 HORIZONTAL DETAIL

B.D. REF :

CLIENT :

ARCHITECT :
AGC DESIGN LTD

MAIN CONTRACTOR :
Gammon

STRUCTURAL ENGINEER :
ARUP

FACADE CONSULTANT:
MEINHARDT

NOTE :
1. ALL DIMENSIONS ARE IN mm.
2. ALL ELEVATIONS ARE VIEWED FROM OUTSIDE.
3. ALL DIMENSIONS TO BE VERIFIED ON SITE BEFORE FABRICATION.

LEGEND :
X1 / X001 — DETAIL MARK NO. / REFER SHEET NO.
1. F.F.L. --FINISHED FLOOR LEVEL
2. S.F.L. --STRUCTURAL FLOOR LEVEL
3. /R --REVERSED DETAIL

NO.	DATE	REVISED	BY

JOB NO. : J-852


PROJECT :
PROPOSED RESIDENTIAL DEVELOPMENT
AT 139 - 147 ARGYLE STREET,
NKIL 6005, 6035 R.P., 6036 R.P.,
6037 R.P. & 6038 R.P.

TITLE :
TYPICAL DETAILS
FOR ACOUSTIC SLIDING DOOR


DATE : 17-Jul-20	SCALE : 1:4
DRAWN BY : LHR	CHECKED BY : DW

義特鋁質有限公司
MIDI ALUMINIUM FABRICATOR LTD.
Units 6-8, Sunray Industrial Centre, 1/F
610 Cha Kwo Ling Road, Kowloon
Tel:23489211-4 Fax:(852)27727666


DWG NO. : J852-SD-ASD-5002 | REV. : -

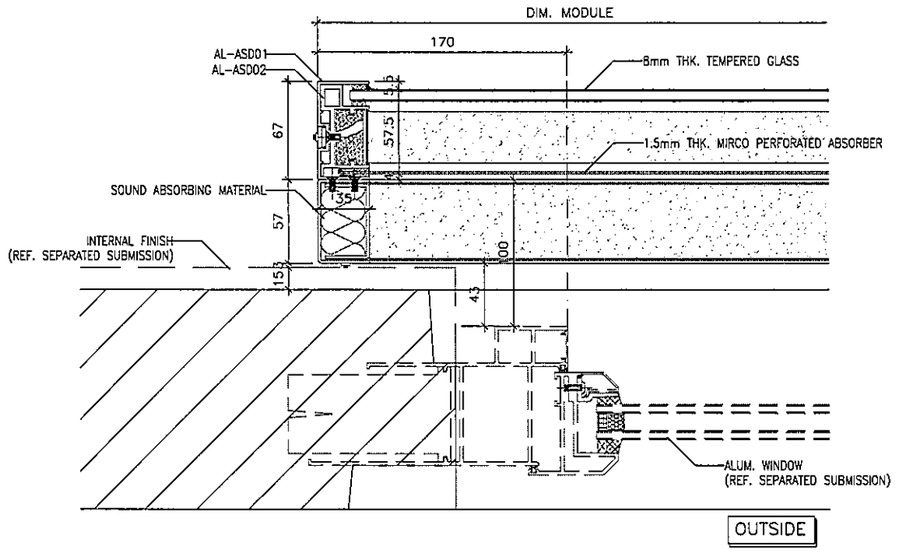

1/5003 HORIZONTAL DETAIL

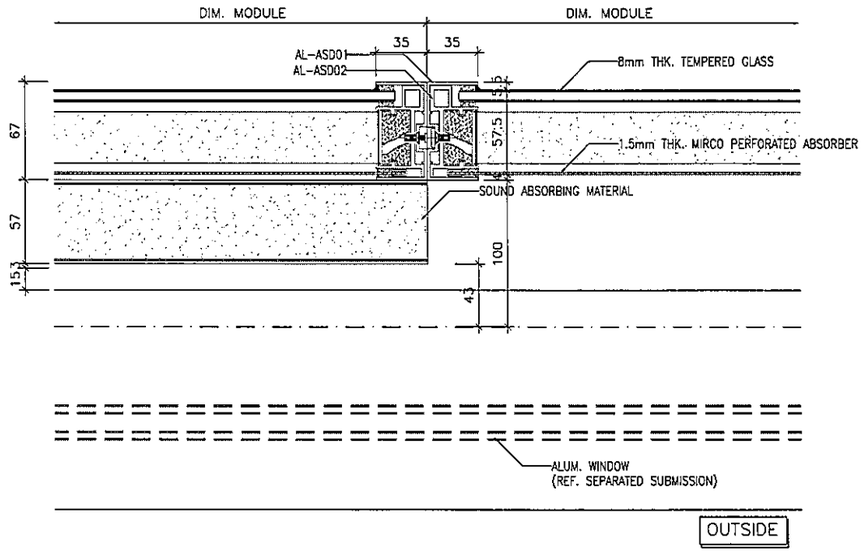

2/5003 HORIZONTAL DETAIL

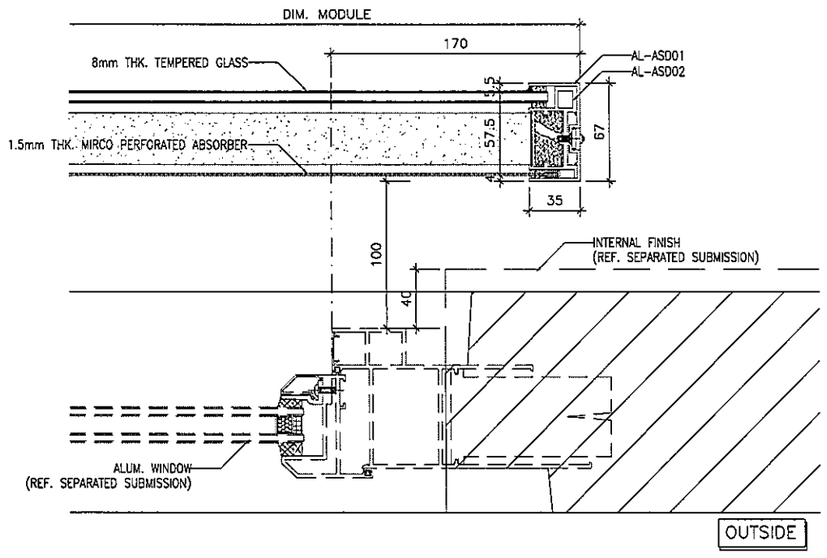

3/5003 HORIZONTAL DETAIL

B.D. REF :

CLIENT :

ARCHITECT :
AGC DESIGN LTD

MAIN CONTRACTOR :
Gammon

STRUCTURAL ENGINEER :
ARUP

FACADE CONSULTANT:
MEINHARDT

NOTE :
1. ALL DIMENSIONS ARE IN mm.
2. ALL ELEVATIONS ARE VIEWED FROM OUTSIDE.
3. ALL DIMENSIONS TO BE VERIFIED ON SITE BEFORE FABRICATION.

LEGEND :
X1 — DETAIL MARK NO.
X001 — REFER SHEET NO.

1. F.F.L. --FINISHED FLOOR LEVEL
2. S.F.L. --STRUCTURAL FLOOR LEVEL
3. /R --REVERSED DETAIL

NO.	DATE	REVISED	BY

JOB NO. : J-852


PROJECT :
PROPOSED RESIDENTIAL DEVELOPMENT
AT 139 - 147 ARGYLE STREET,
NKIL 6005, 6035 R.P., 6036 R.P.,
6037 R.P. & 6038 R.P.

TITLE :
TYPICAL DETAILS
FOR ACOUSTIC SLIDING DOOR


DATE : 17-Jul-20	SCALE : 1:4
DRAWN BY : LHR	CHECKED BY : DW

美特鋁製有限公司
MIDI ALUMINIUM FABRICATOR LTD.
Units 6-8, Sunray Industrial Centre, 1/F
610 Cha Kwo Ling Road, Kowloon
Tel:23489211-4 Fax:(852)27727666


DWG NO. : J852-SD-ASD-5003 | REV. : -

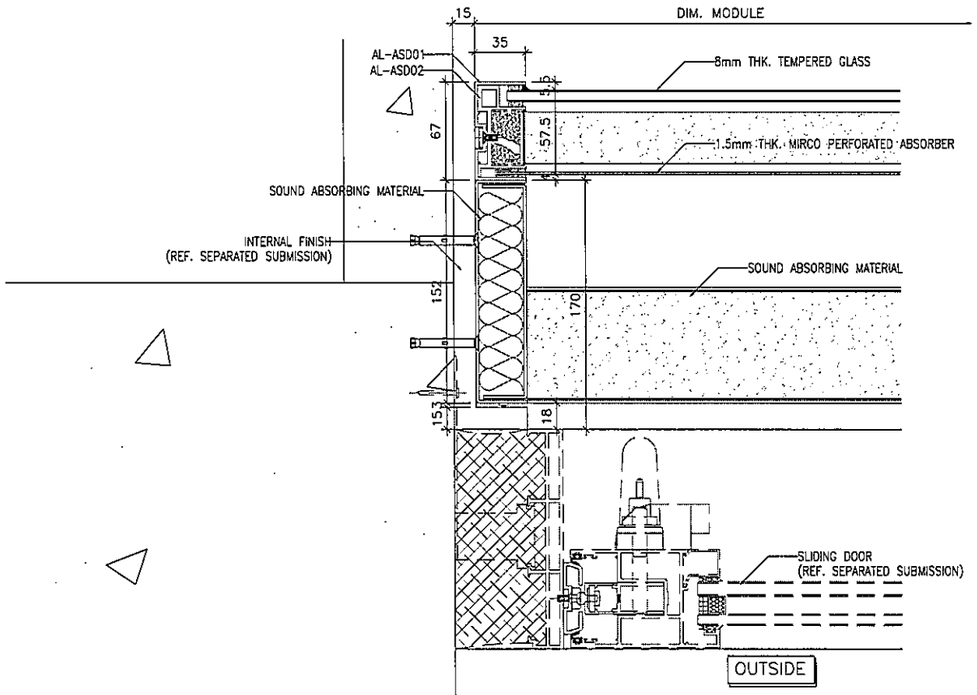

1 / 5004 HORIZONTAL DETAIL

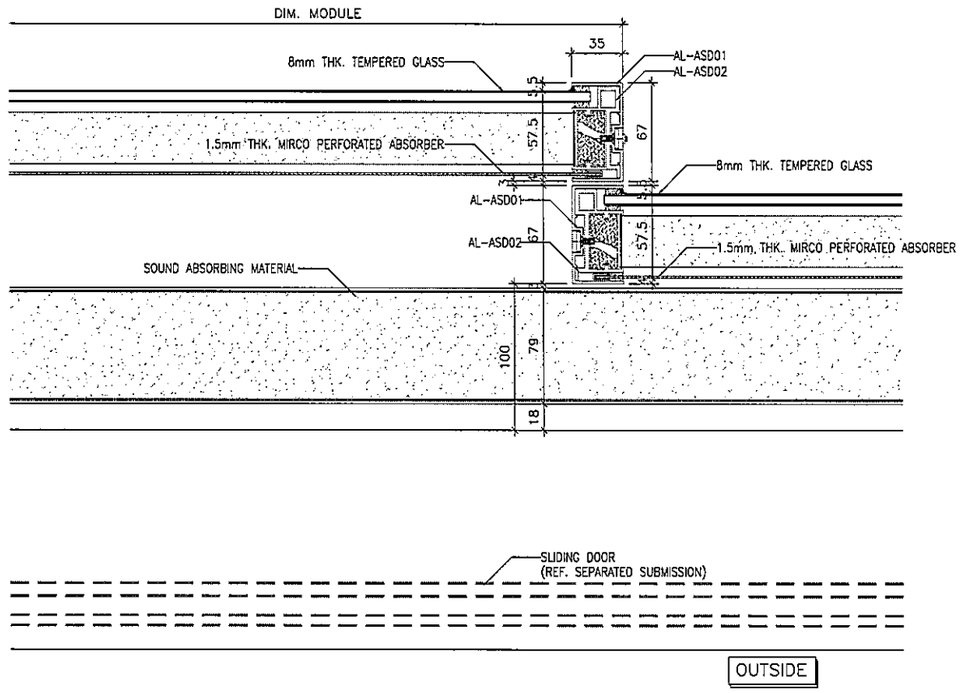

2 / 5004 HORIZONTAL DETAIL

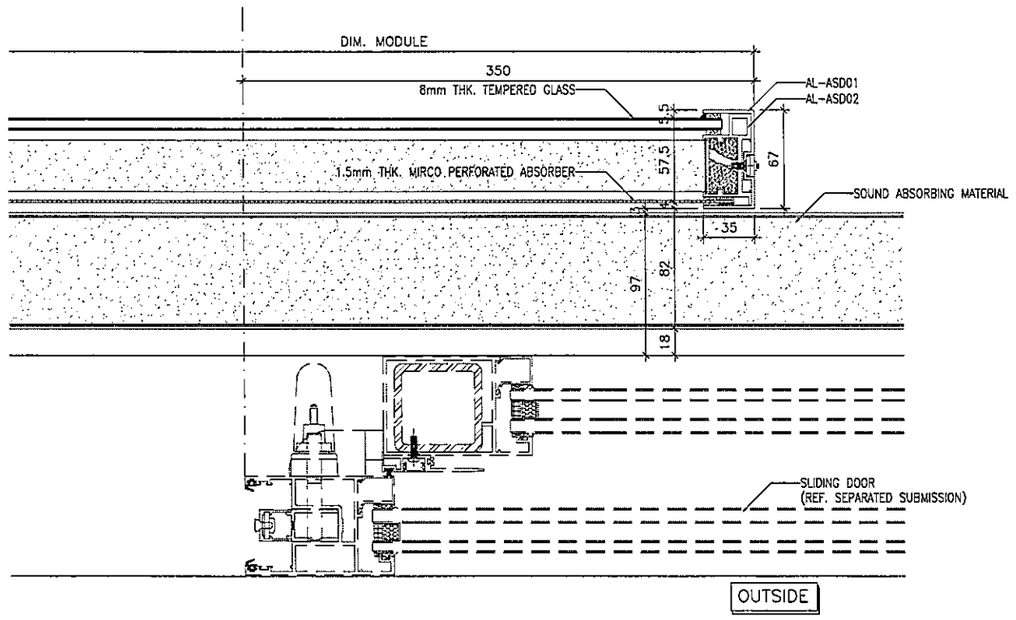

3 / 5004 HORIZONTAL DETAIL

B.D. REF :

CLIENT :

ARCHITECT :
AGC DESIGN LTD

MAIN CONTRACTOR :
Gammon

STRUCTURAL ENGINEER :
ARUP

FACADE CONSULTANT:
MEINHARDT

NOTE :
1. ALL DIMENSIONS ARE IN mm.
2. ALL ELEVATIONS ARE VIEWED FROM OUTSIDE.
3. ALL DIMENSIONS TO BE VERIFIED ON SITE BEFORE FABRICATION.

LEGEND :
X1 — DETAIL MARK NO.
X001 — REFER SHEET NO.

1. F.F.L. --FINISHED FLOOR LEVEL
2. S.F.L. --STRUCTURAL FLOOR LEVEL
3. /R --REVERSED DETAIL

NO.	DATE	REVISED	BY

JOB NO. : J-852


PROJECT :
PROPOSED RESIDENTIAL DEVELOPMENT
AT 139 - 147 ARGYLE STREET,
NKIL 6005, 6035 R.P., 6036 R.P.,
6037 R.P. & 6038 R.P.

TITLE :
TYPICAL DETAILS
FOR ACOUSTIC SLIDING DOOR


DATE : 17-Jul-20	SCALE : 1:4
DRAWN BY : LHR	CHECKED BY : DW

美特鋁質有限公司
MIDI ALUMINIUM FABRICATOR LTD.
Units 6-8, Sunray Industrial Centre, 1/F
610 Cha Kwo Ling Road, Kowloon
Tel:23489211-4 Fax:(852)27727666


DWG NO. : J852-SD-ASD-5004 | REV. : -

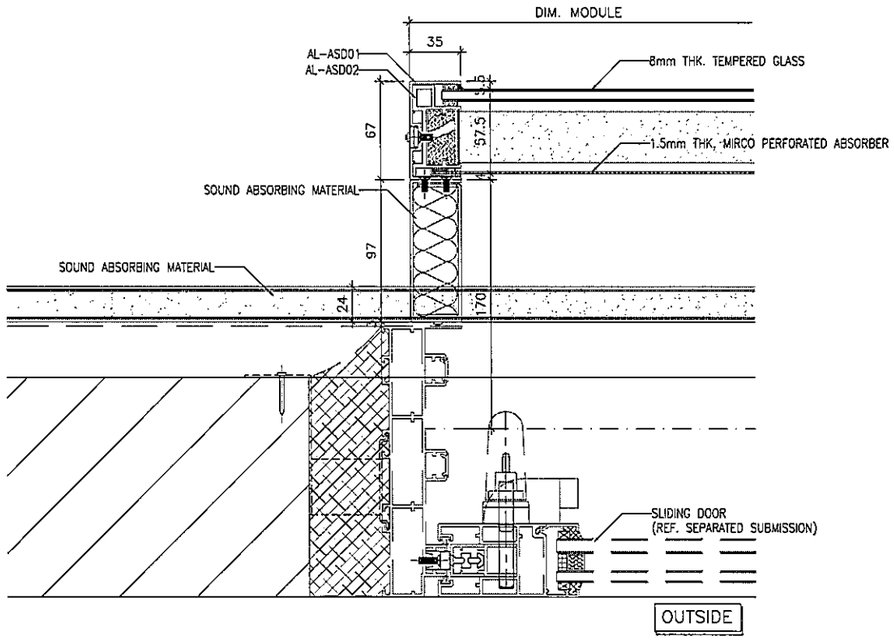


1 / 5005 HORIZONTAL DETAIL

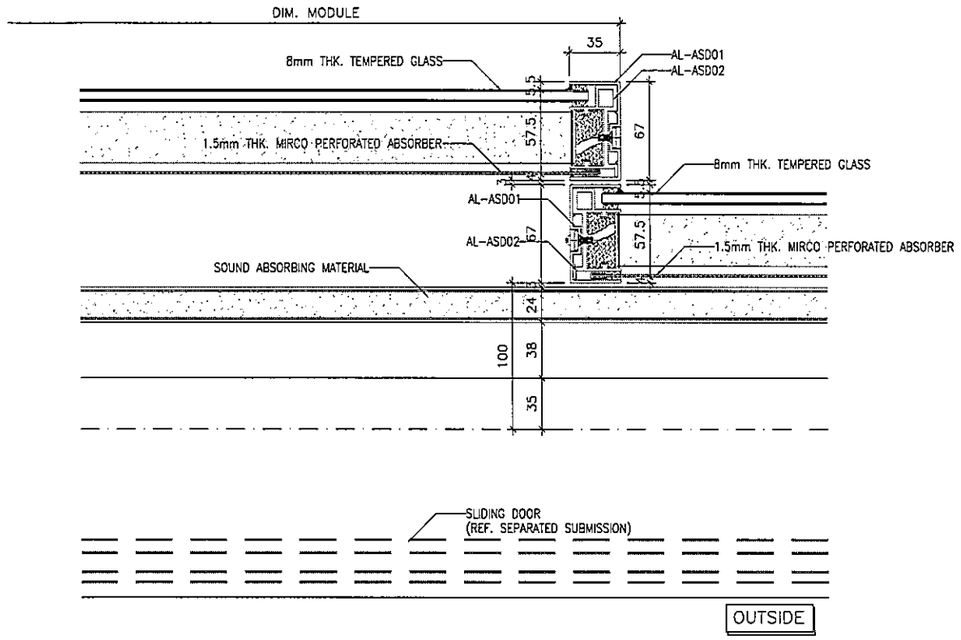

2 / 5005 HORIZONTAL DETAIL

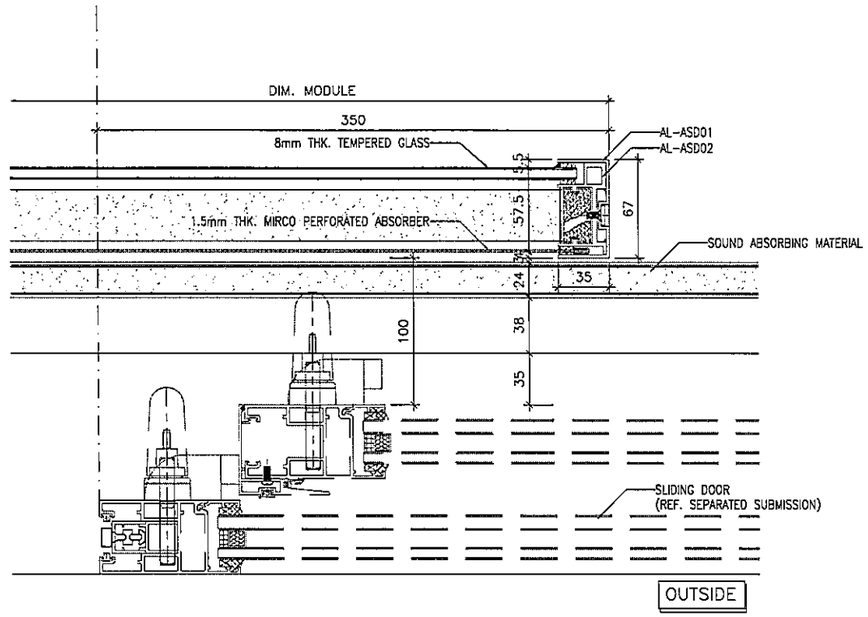

3 / 5005 HORIZONTAL DETAIL

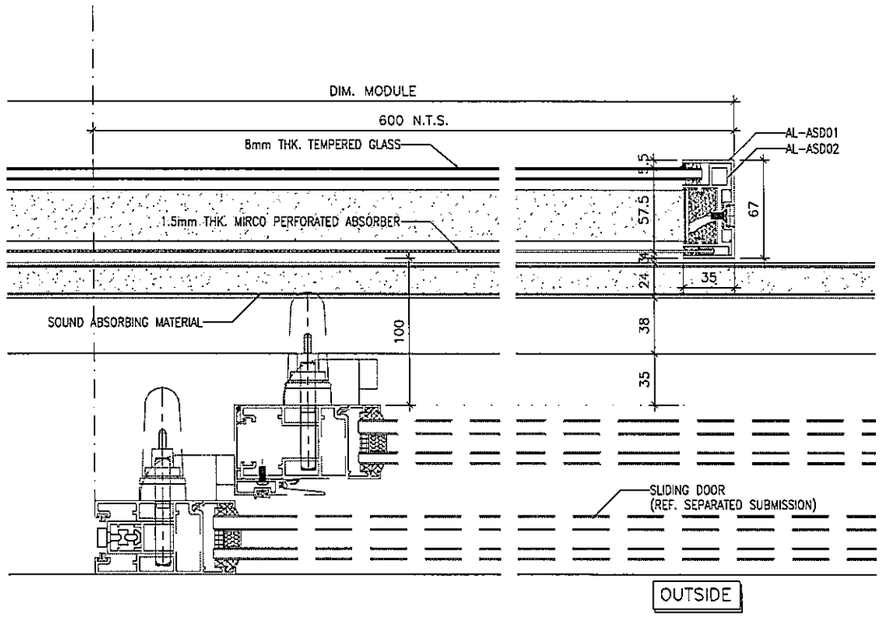

4 / 5005 HORIZONTAL DETAIL

B.D. REF :

CLIENT :

ARCHITECT :
AGC DESIGN LTD

MAIN CONTRACTOR :
Gammon

STRUCTURAL ENGINEER :
ARUP

FACADE CONSULTANT:
MEINHARDT

NOTE :
1. ALL DIMENSIONS ARE IN mm.
2. ALL ELEVATIONS ARE VIEWED FROM OUTSIDE.
3. ALL DIMENSIONS TO BE VERIFIED ON SITE BEFORE FABRICATION.

LEGEND :
X1 / X001 — DETAIL MARK NO. / REFER SHEET NO.
1. F.F.L. --FINISHED FLOOR LEVEL
2. S.F.L. --STRUCTURAL FLOOR LEVEL
3. /8 --REVERSED DETAIL

NO.	DATE	REVISED	BY

JOB NO. : J-852


PROJECT :
PROPOSED RESIDENTIAL DEVELOPMENT
AT 139 - 147 ARGYLE STREET,
NKIL 6005, 6035 R.P., 6036 R.P.,
6037 R.P. & 6038 R.P.

TITLE :
TYPICAL DETAILS
FOR ACOUSTIC SLIDING DOOR


DATE : 17-Jul-20	SCALE : 1:4
DRAWN BY : LHR	CHECKED BY : DW

美特鋁質有限公司
MIDI ALUMINIUM FABRICATOR LTD.
Units 6-8, Sunray Industrial Centre, 1/F
610 Cha Kwo Ling Road, Kowloon
Tel:23489211-4 Fax:(852)27727666


DWG NO. : J852-SD-ASD-5005 | REV. : -

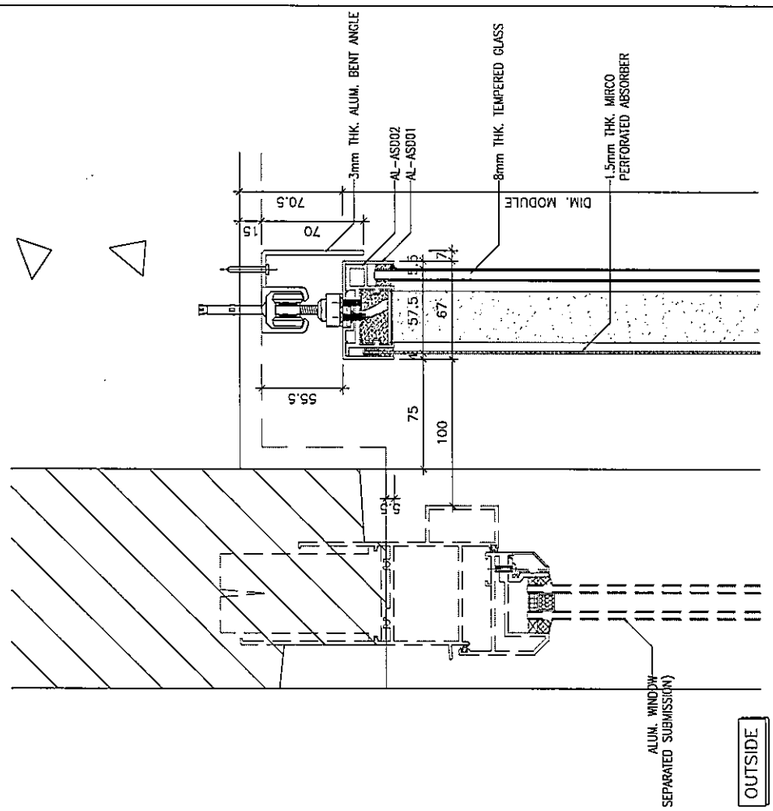


3 / 6001 VERTICAL DETAIL

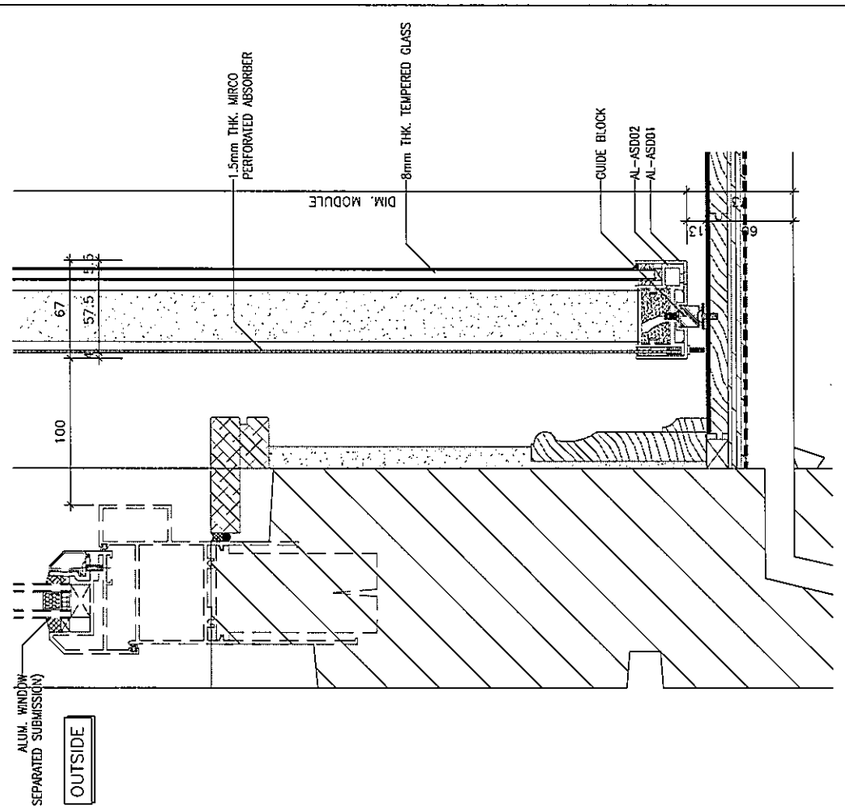

4 / 6001 VERTICAL DETAIL

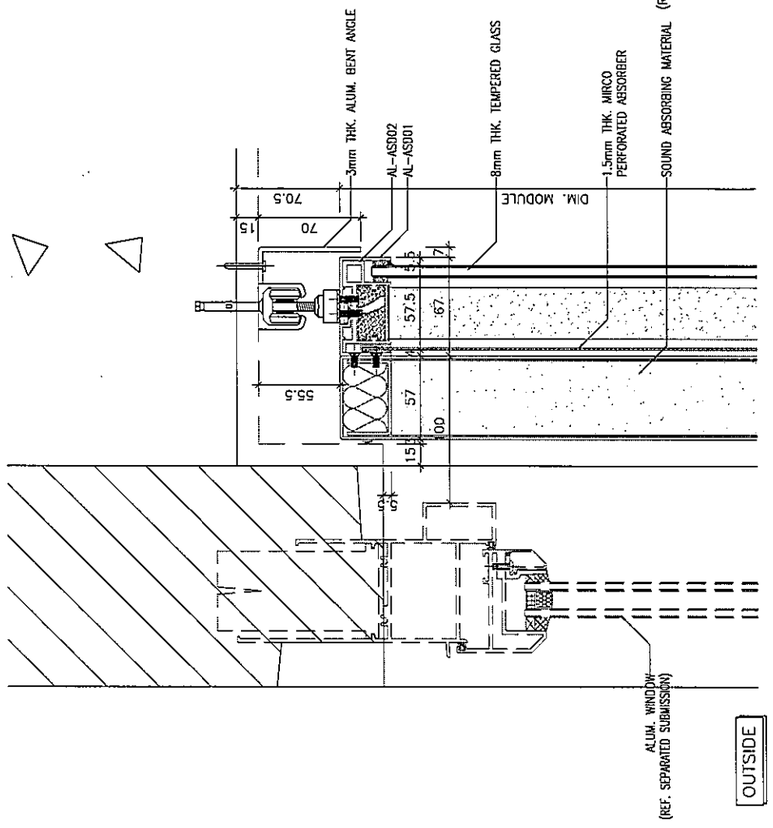

1 / 6001 VERTICAL DETAIL

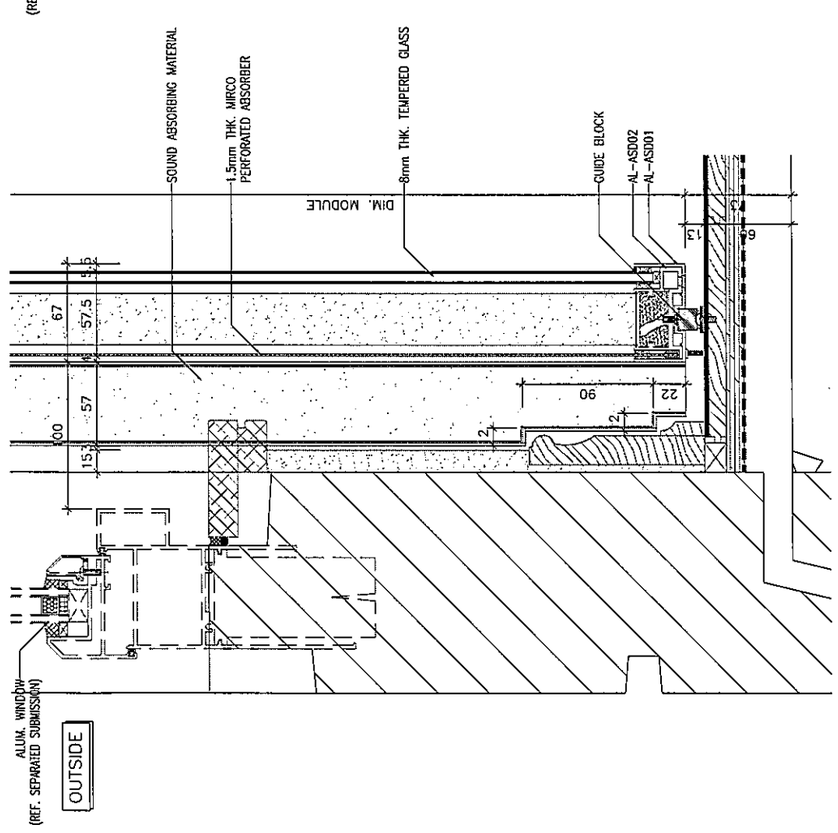

2 / 6001 VERTICAL DETAIL

B.D. REF :

CLIENT :

ARCHITECT :
AGC DESIGN LTD

MAIN CONTRACTOR :
Gammon

STRUCTURAL ENGINEER :
ARUP

FACADE CONSULTANT:
MEINHARDT

NOTE :
1. ALL DIMENSIONS ARE IN mm.
2. ALL ELEVATIONS ARE VIEWED FROM OUTSIDE.
3. ALL DIMENSIONS TO BE VERIFIED ON SITE BEFORE FABRICATION.

LEGEND :
- X1 / X001 — DETAIL MARK NO. / REFER SHEET NO.
1. F.F.L. --FINISHED FLOOR LEVEL
2. S.F.L. --STRUCTURAL FLOOR LEVEL
3. (R) --REVERSED DETAIL

NO.	DATE	REVISED	BY

JOB NO. : J-852

PROJECT :
PROPOSED RESIDENTIAL DEVELOPMENT AT 139 - 147 ARGYLE STREET, NKIL 6005, 6035 R.P., 6036 R.P., 6037 R.P. & 6038 R.P.


TITLE :
TYPICAL DETAILS FOR ACOUSTIC SLIDING DOOR


DATE : 17-Jul-20 | SCALE : 1:4


DRAWN BY : LHR | CHECKED BY : DW


美特鋁製有限公司
MIDI ALUMINIUM FABRICATOR LTD.
Units 6-8, Sunray Industrial Centre, 1/F
610 Cha Kwo Ling Road, Kowloon
Tel:23489211-4 Fax:(852)27727666

DWG NO. : J852-SD-ASD-6001 | REV. : -

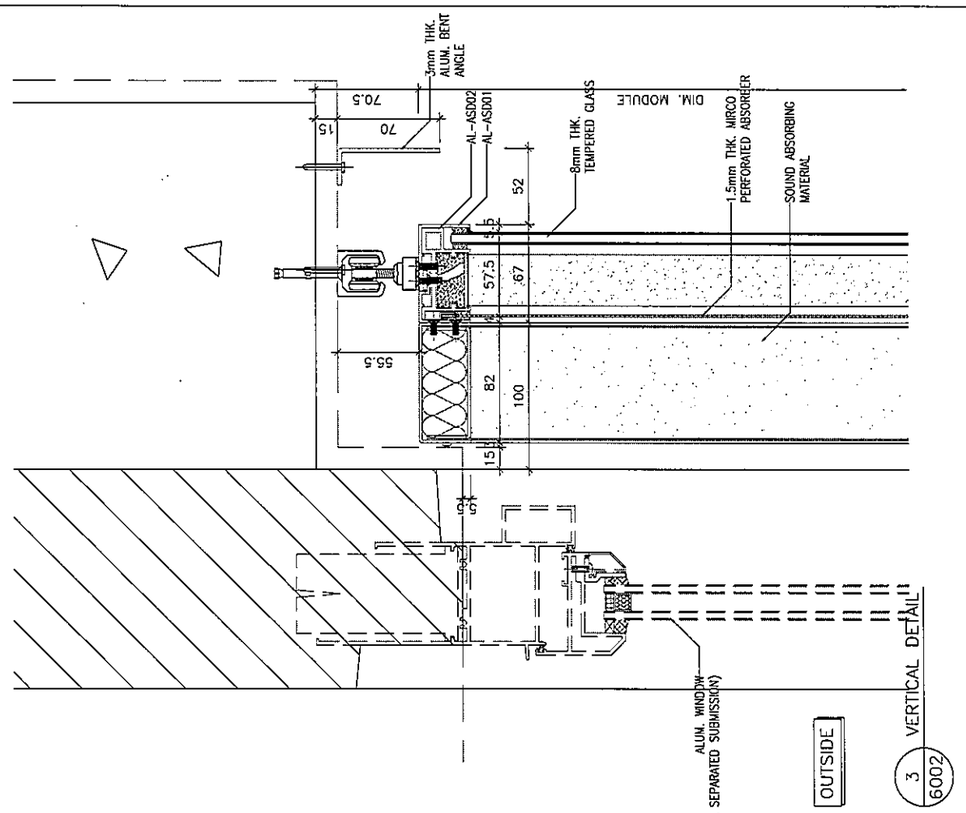

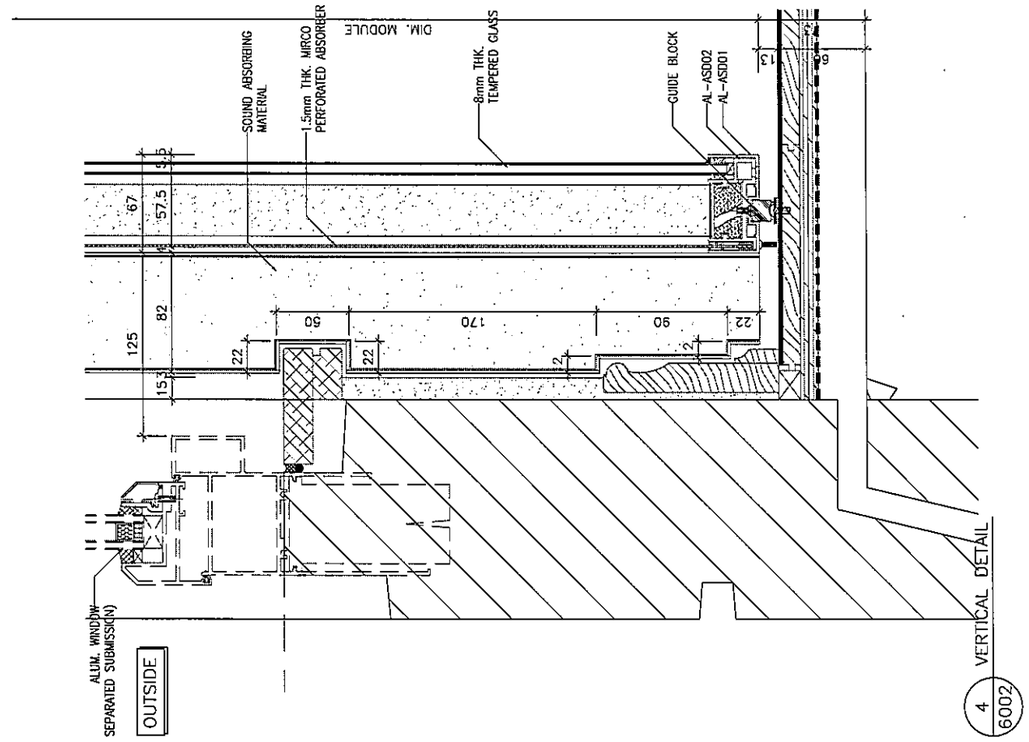

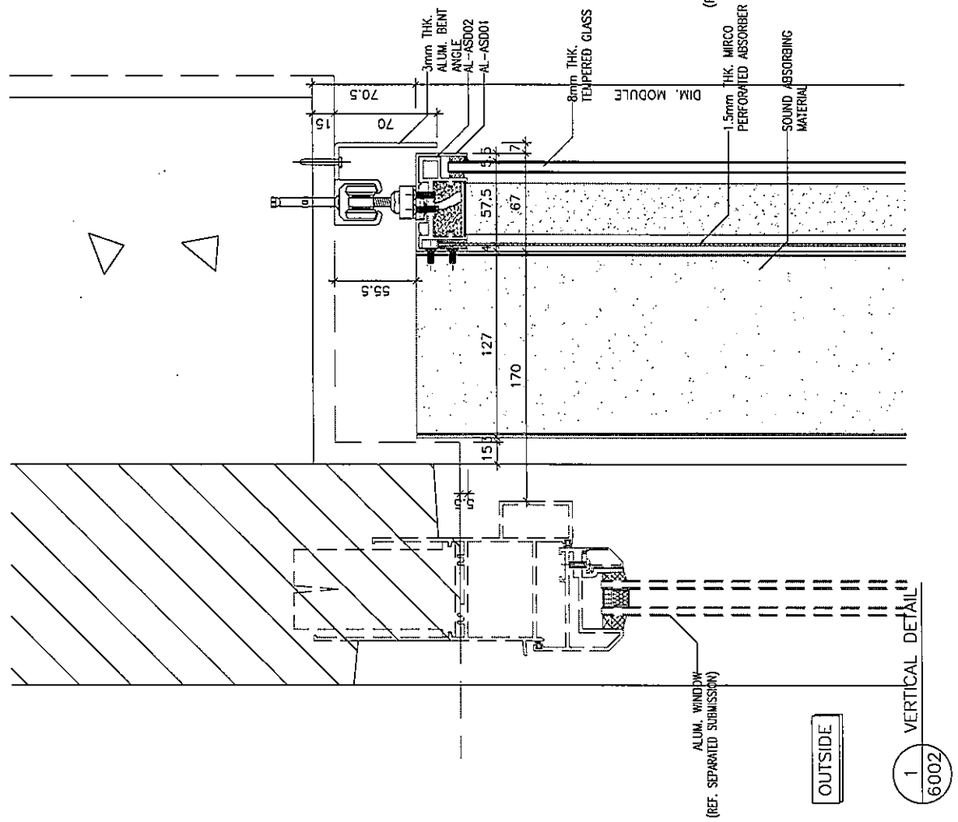

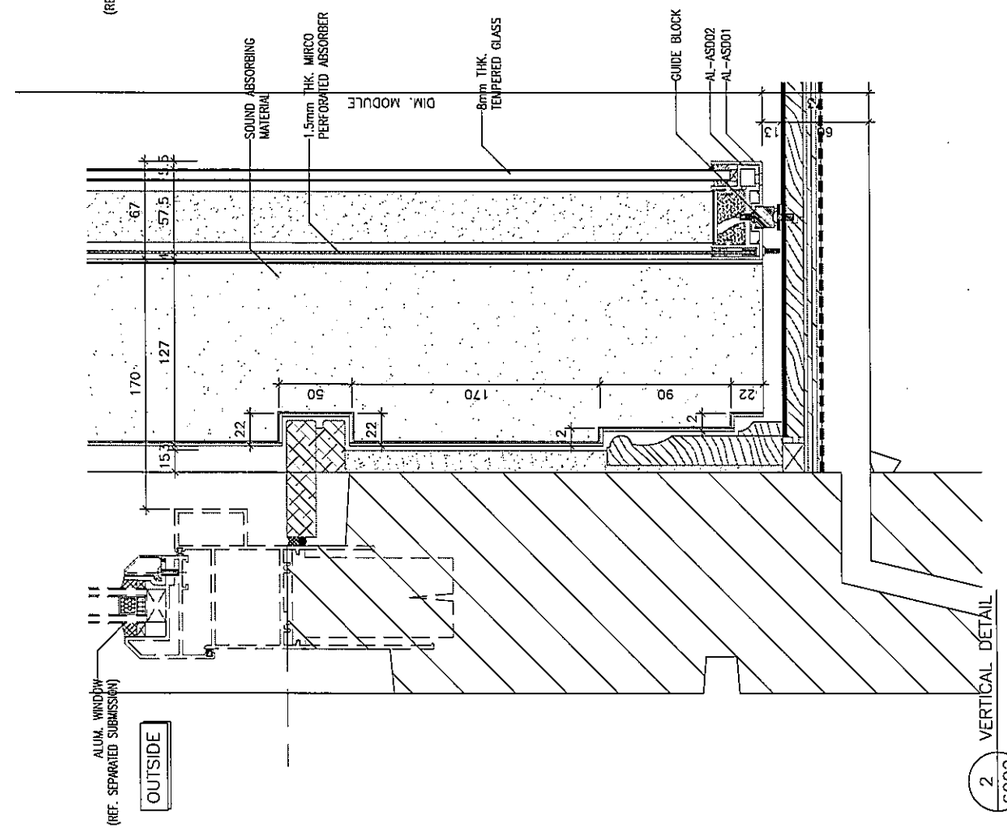

B.D. REF :

CLIENT :

ARCHITECT :
AGC DESIGN LTD

MAIN CONTRACTOR :
Gammon

STRUCTURAL ENGINEER :
ARUP

FACADE CONSULTANT:
MEINHARDT

NOTE :
1. ALL DIMENSIONS ARE IN mm.
2. ALL ELEVATIONS ARE VIEWED FROM OUTSIDE.
3. ALL DIMENSIONS TO BE VERIFIED ON SITE BEFORE FABRICATION.

LEGEND :
- X1 / X001 — DETAIL MARK NO. / REFER SHEET NO.
1. F.F.L. --FINISHED FLOOR LEVEL
2. S.F.L. --STRUCTURAL FLOOR LEVEL
3. (R) --REVERSED DETAIL

NO.	DATE	REVISED	BY

JOB NO. : J-852


PROJECT :
PROPOSED RESIDENTIAL DEVELOPMENT
AT 139 - 147 ARGYLE STREET,
NKIL 6005, 6035 R.P., 6036 R.P.,
6037 R.P. & 6038 R.P.

TITLE :
TYPICAL DETAILS
FOR ACOUSTIC SLIDING DOOR


DATE : 17-Jul-20	SCALE : 1:4
DRAWN BY : LHR	CHECKED BY : DW

美特鋁質有限公司
MIDI ALUMINIUM FABRICATOR LTD.
Units 6-8, Sunray Industrial Centre, 1/F
610 Cha Kwo Ling Road, Kowloon
Tel:23489211-4 Fax:(852)27727666


DWG NO. : J852-SD-ASD-6002 | REV. : -

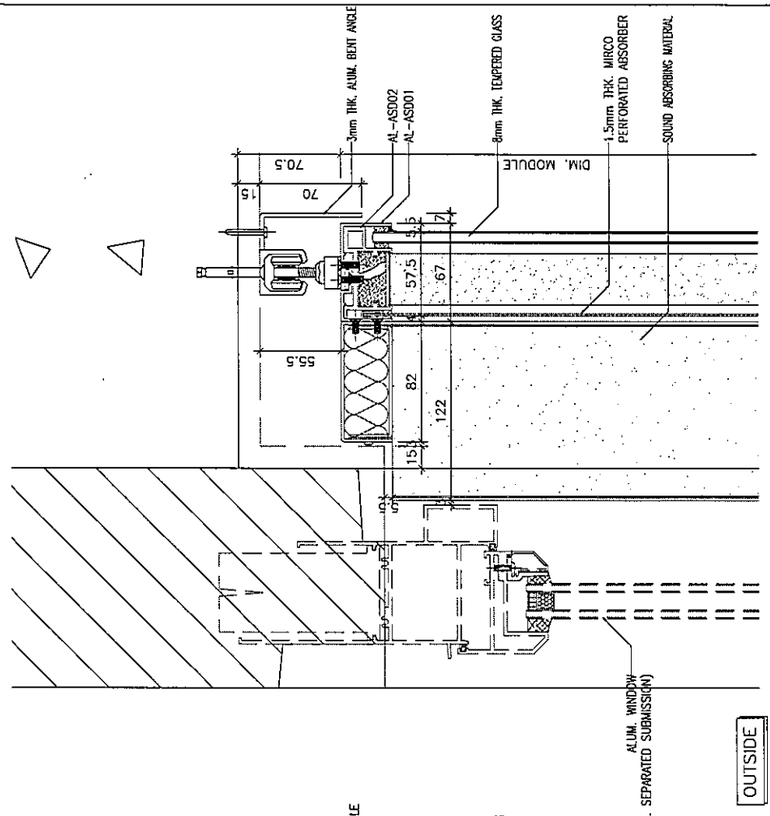


3 VERTICAL DETAIL 6003

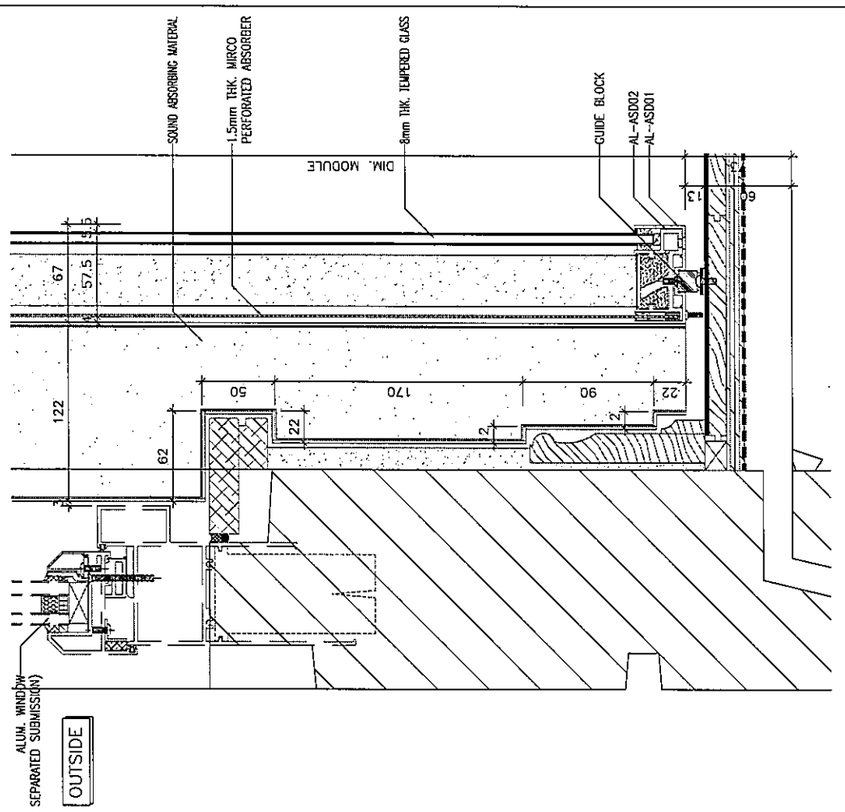

4 VERTICAL DETAIL 6003

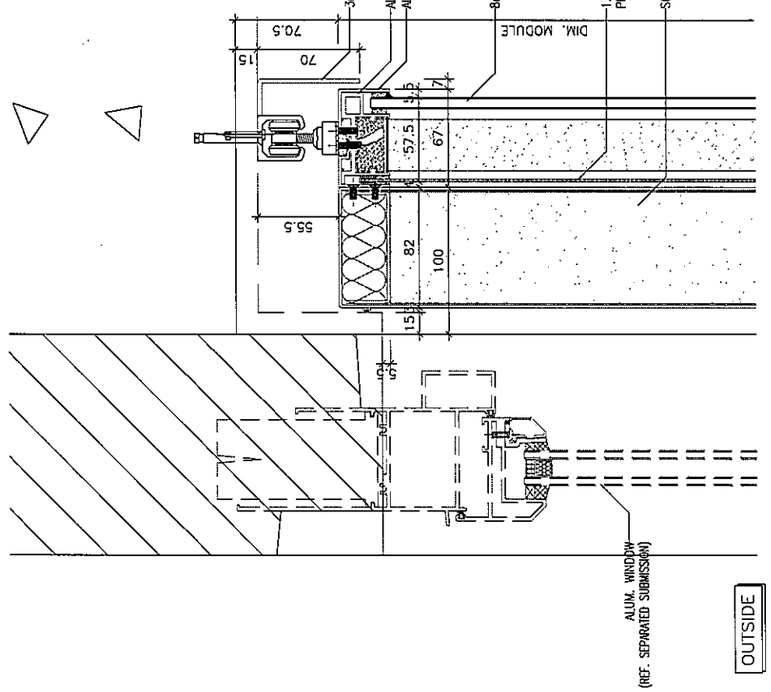

1 VERTICAL DETAIL 6003

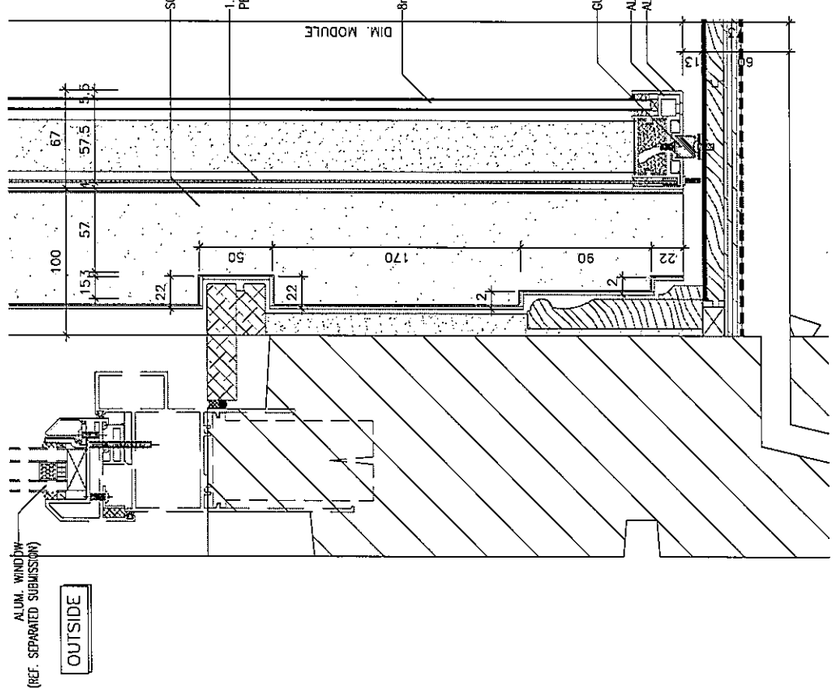

2 VERTICAL DETAIL 6003

B.D. REF :

CLIENT :

ARCHITECT :
AGC DESIGN LTD

MAIN CONTRACTOR :
Gammon

STRUCTURAL ENGINEER :
ARUP

FACADE CONSULTANT:
MEINHARDT

NOTE :
1. ALL DIMENSIONS ARE IN mm.
2. ALL ELEVATIONS ARE VIEWED FROM OUTSIDE.
3. ALL DIMENSIONS TO BE VERIFIED ON SITE BEFORE FABRICATION.

LEGEND :
X1 / X001 — DETAIL MARK NO. / REFER SHEET NO.
1. F.F.L. --FINISHED FLOOR LEVEL
2. S.F.L. --STRUCTURAL FLOOR LEVEL
3. (R) --REVERSED DETAIL

NO.	DATE	REVISED	BY

JOB NO. : J-852


PROJECT :
PROPOSED RESIDENTIAL DEVELOPMENT
AT 139 – 147 ARGYLE STREET,
NKIL 6005, 6035 R.P., 6036 R.P.,
6037 R.P. & 6038 R.P.

TITLE :
TYPICAL DETAILS
FOR ACOUSTIC SLIDING DOOR


DATE : 17-Jul-20	SCALE : 1:4
DRAWN BY : LHR	CHECKED BY : DW

美特鋁質有限公司
MIDI ALUMINIUM FABRICATOR LTD.
Units 6-8, Sunray Industrial Centre, 1/F
610 Cha Kwo Ling Road, Kowloon
Tel:23489211-4 Fax:(852)27727666


DWG NO. : J852-SD-ASD-6003 | REV. : –

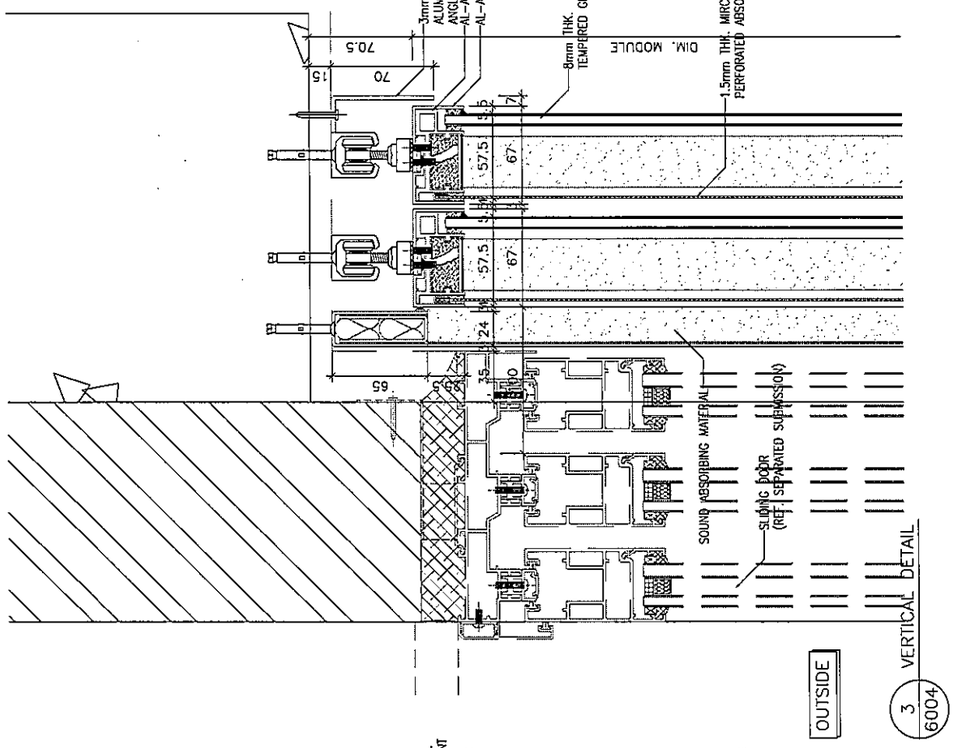


3 VERTICAL DETAIL 6004

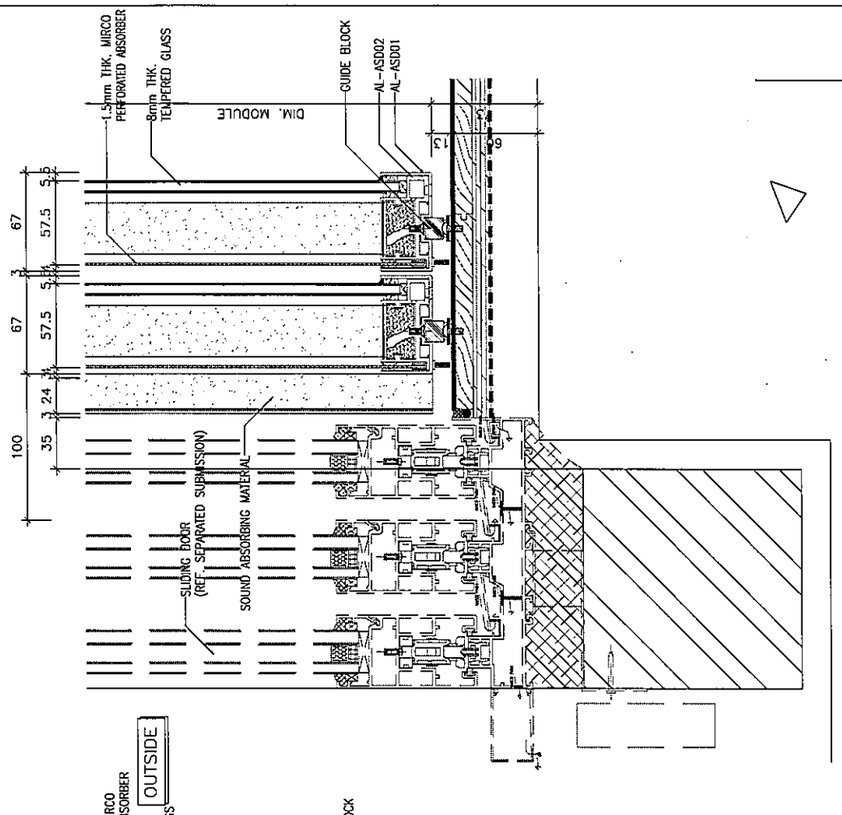

4 VERTICAL DETAIL 6004

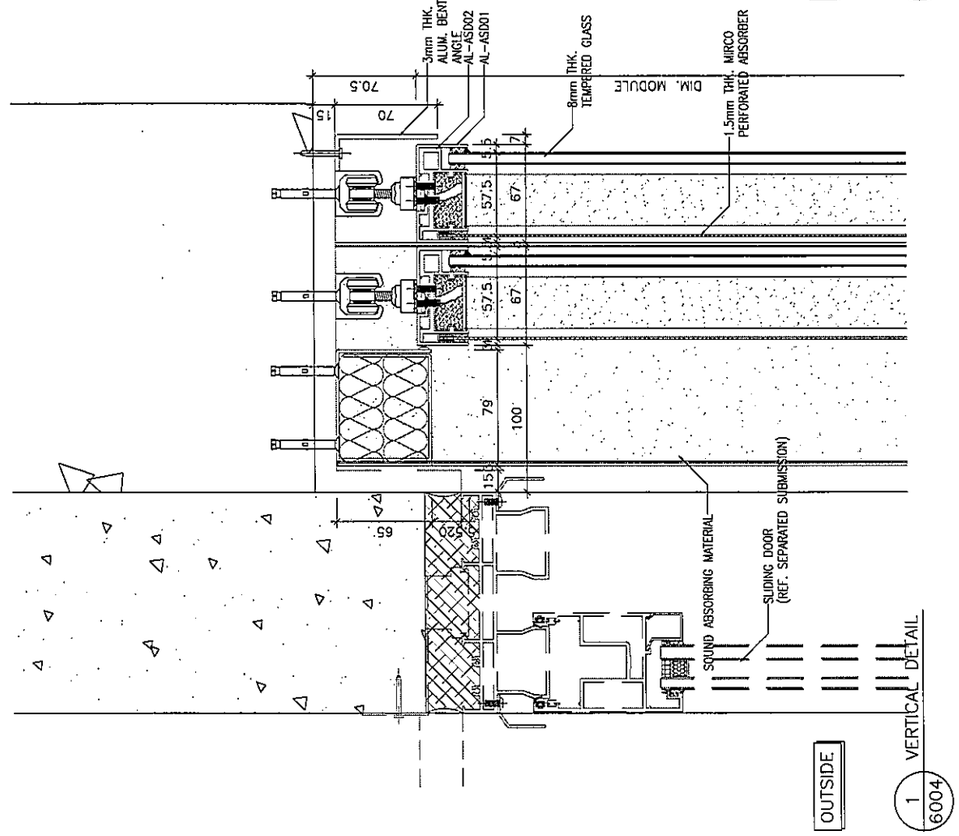

1 VERTICAL DETAIL 6004

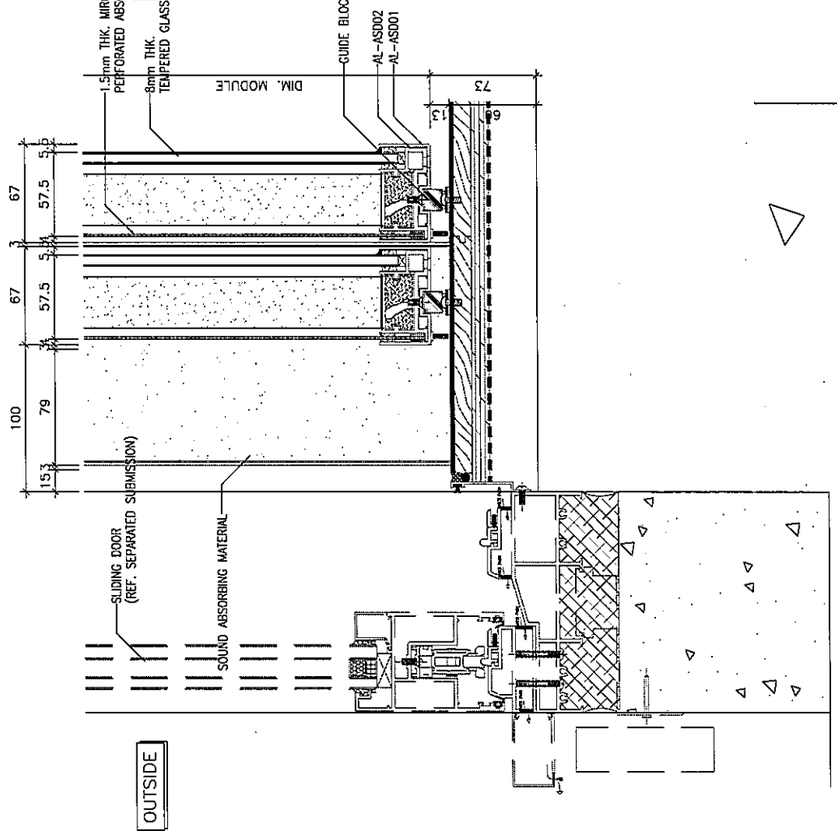

2 VERTICAL DETAIL 6004

B.D. REF :

CLIENT :

ARCHITECT :
AGC DESIGN LTD

MAIN CONTRACTOR :
Gammon

STRUCTURAL ENGINEER :
ARUP

FACADE CONSULTANT:
MEINHARDT

NOTE :
1. ALL DIMENSIONS ARE IN mm.
2. ALL ELEVATIONS ARE VIEWED FROM OUTSIDE.
3. ALL DIMENSIONS TO BE VERIFIED ON SITE BEFORE FABRICATION.

LEGEND :
X1 / X001 — DETAIL MARK NO. / REFER SHEET NO.
1. F.F.L. --FINISHED FLOOR LEVEL
2. S.F.L. --STRUCTURAL FLOOR LEVEL
3. (R) --REVERSED DETAIL

NO.	DATE	REVISED	BY

JOB NO. : J-852


PROJECT :
PROPOSED RESIDENTIAL DEVELOPMENT AT 139 - 147 ARGYLE STREET, NKIL 6005, 6035 R.P., 6036 R.P., 6037 R.P. & 6038 R.P.

TITLE :
TYPICAL DETAILS FOR ACOUSTIC SLIDING DOOR

DATE : 17-Jul-20	SCALE : 1:4
DRAWN BY : LHR	CHECKED BY : DW

美特鋁製有限公司
MIDI ALUMINIUM FABRICATOR LTD.
Units 6-8, Sunray Industrial Centre, 1/F
610 Cha Kwo Ling Road, Kowloon
Tel:23489211-4 Fax:(852)27727666

DWG NO. : J852-SD-ASD-6004 | REV. : -

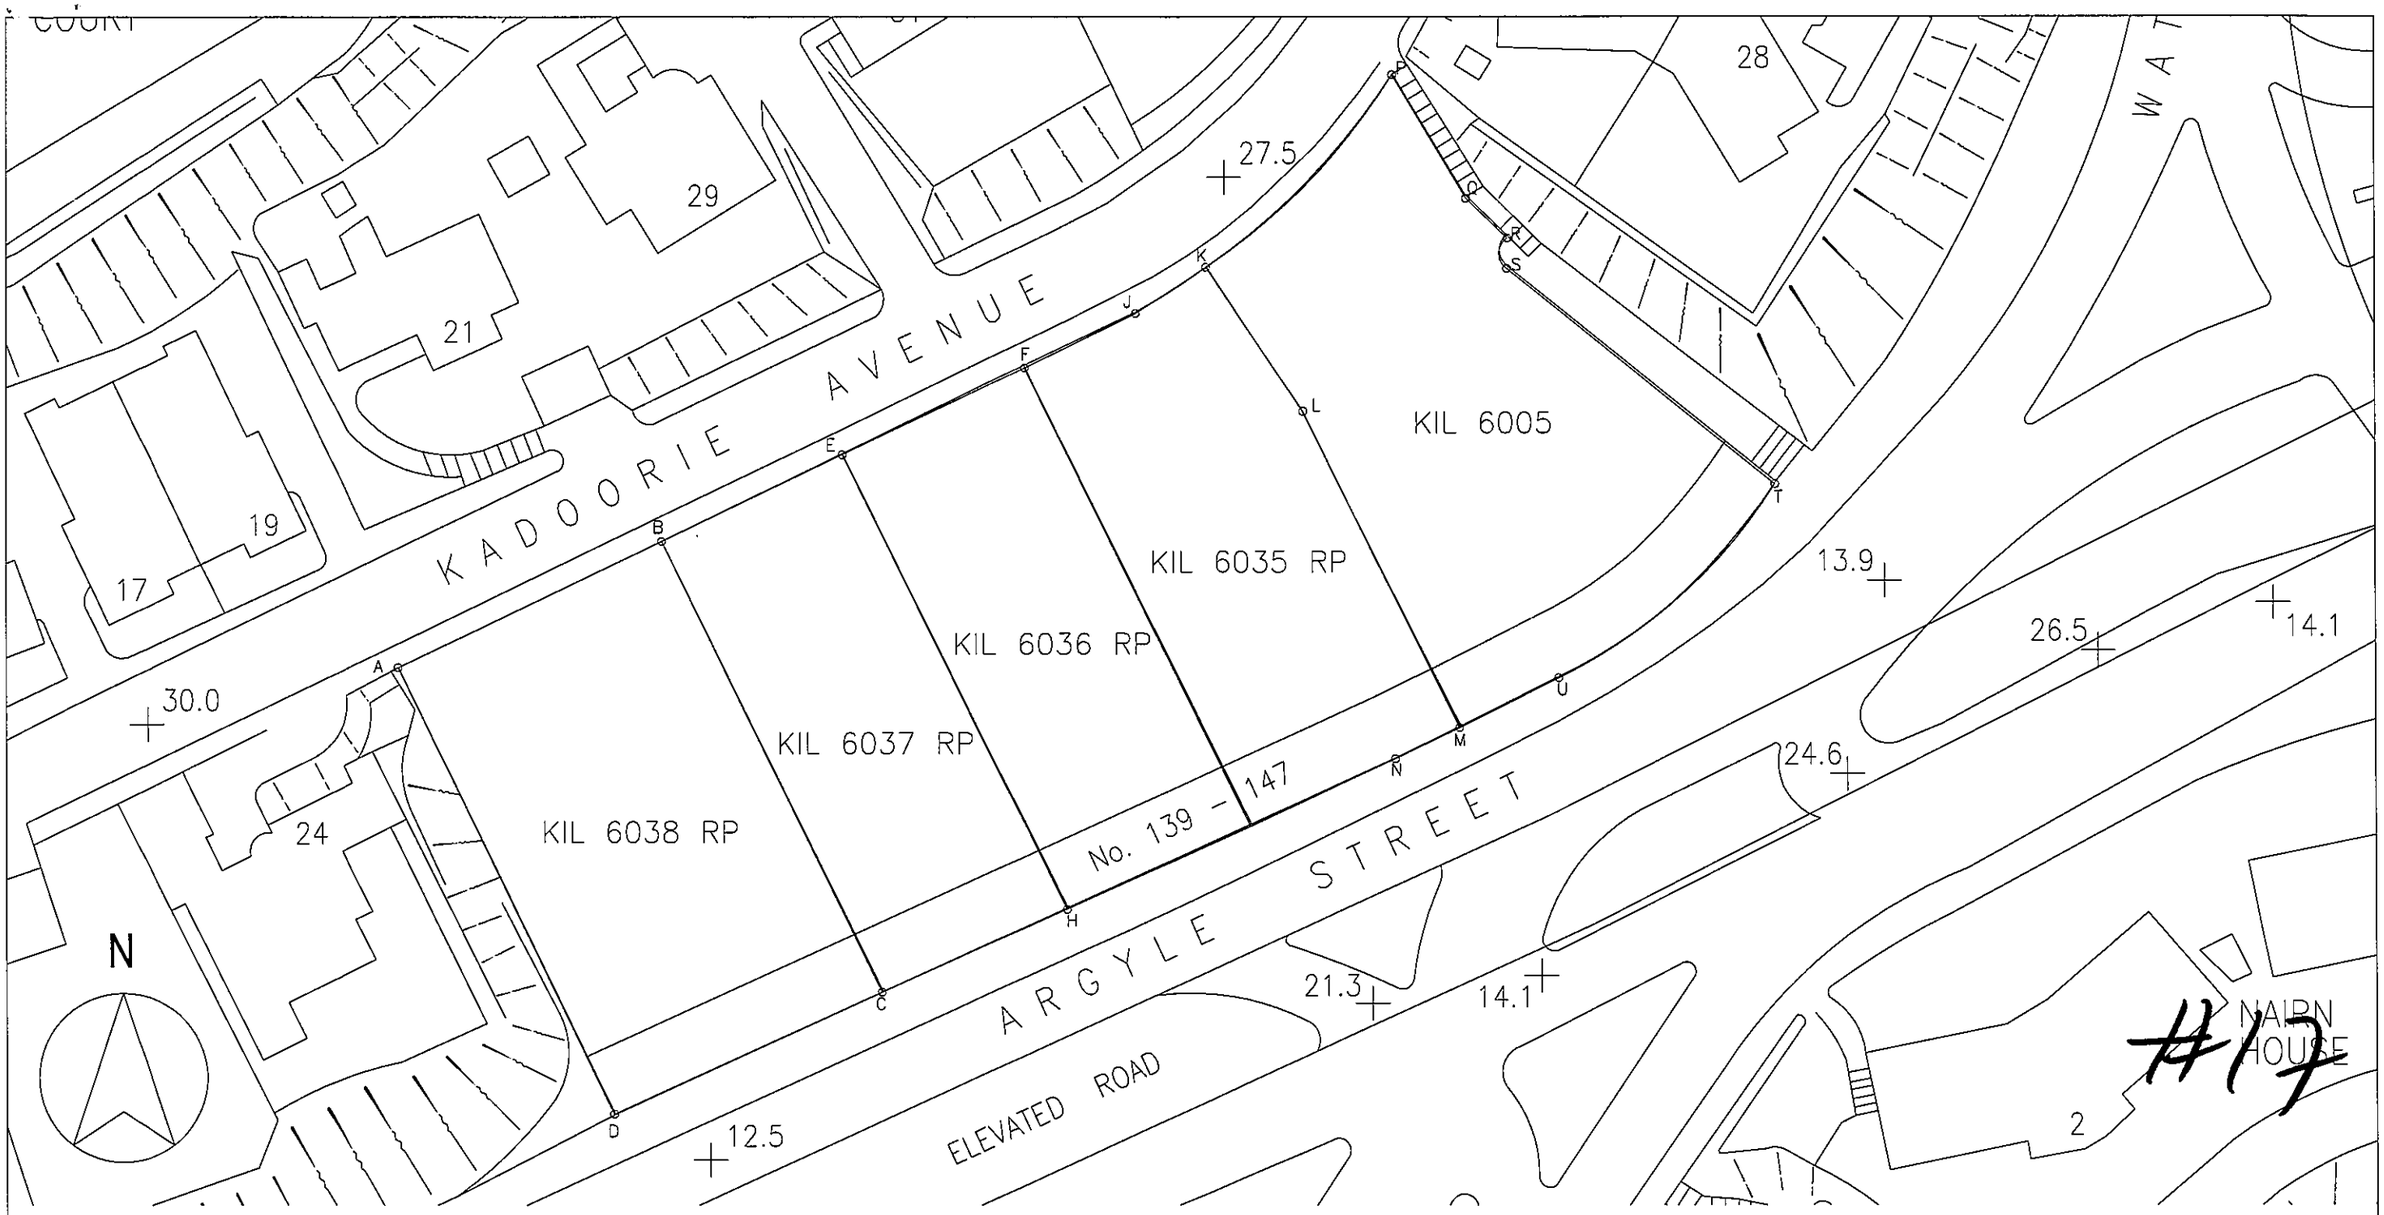

PROJECT : **PROPOSED RESIDENTIAL DEVELOPMENT AT 139 - 147 ARGYLE STREET, NKIL 6005, 6035 R.P., 6036 R.P., 6037 R.P. & 6038 R.P.**

3

TITLE : 3RD SHOPDRAWING FOR PIPE DUCT CLADDING AND LOUVER

DATE: 05-OCT-2020

美特鋁製有限公司
MIDI ALUMINUM FABRICATOR LTD.
Units 6-8, Sunray Industrial Centre, 1/F
610 Cha Kwo Ling Road, Kowloon
Tel:23489211-4 Fax:(852)27727666

DWG NO. : J852-SD-PD-0000 | REV. : B

DRAWING SUBMISSION REGISTER

PROJECT:
PROPOSED RESIDENTIAL DEVELOPMENT
AT 139-147 ARGYLE STREET,
NKIL 6006, 6035 R.P., 6036 R.P.,

TITLE:
SD FOR PD CLADDING AND LOUVER

DATE OF ISSUE				SUBMISSION STATE (FOR B.D / A.S.D)	SUBMISSION STATE (FOR CLIENT / CONSULTANT)	SUBMISSION STATE (FOR ARCHITECT)	FABRICATION / CONSTRUCTION STATE					
ISSUE	01	02	03	AP - APPROVED AC - APPROVED SUB. TO CONDITION NA - NOT APPROVED	AP - APPROVED AC - APPROVED SUB. TO CONDITION NA - NOT APPROVED	AP - APPROVED AC - APPROVED SUB. TO CONDITION NA - NOT APPROVED	ISSUE TO CHINA OFFICE		ISSUE TO SITE		ISSUE TO SUB-CONTRACTOR	
DAY	30	04	05									
MONTH	06	09	10									
YEAR	20	20	20									

DRAWING TITLE	DWG. NO.	REVISIONS			SUBMISSION STATE (FOR B.D / A.S.D)			SUBMISSION STATE (FOR CLIENT / CONSULTANT)			SUBMISSION STATE (FOR ARCHITECT)			FABRICATION / CONSTRUCTION STATE					
					COMMENT DATE	REV.	STATE	COMMENT DATE	REV.	STATE	COMMENT DATE	REV.	STATE	REV.	DATE	REV.	DATE	REV.	DATE
COVER PAGE	J852-SD-PD-0000	-	A	B														
DRAWING REGISTER	J852-SD-PD-0001	-	A	B														
GENERAL NOTES	J852-SD-PD-1001	-	-	B														
SECTION PROPERTIES	J852-SD-PD-1002	-	A	B														
LOCATION PLAN FOR TOWER 3 PD. CLADDING & LOVER (1-21/F OMIT 4,13,14/F)	J852-SD-PD-2001	-	A	A														
LOCATION PLAN FOR TOWER 1 PD. CLADDING & LOVER (1-21/F OMIT 4,13,14/F)	J852-SD-PD-2002	-	A	A														
PART ELEVATION PD. CLADDING & LOVER (1-21/F OMIT 4,13,14/F)	J852-SD-PD-3001	-	A	B														
PART PLAN PD. CLADDING & LOVER	J852-SD-PD-4001	-	A	B														
PART PLAN PD. CLADDING & LOVER	J852-SD-PD-4002	-	A	A														
PART ELEV DETAIL PD. CLADDING	J852-SD-PD-6001	-	A	B														
PART ELEV DETAIL PD. CLADDING	J852-SD-PD-6002	-	A	B														
PART ELEV DETAIL PD. LOVER	J852-SD-PD-6003	-	A	B														
PART SECTION PD. CLADDING COVER	J852-SD-PD-6004	-	A	A														
PART SECTION PD. CLADDING COVER	J852-SD-PD-6005	-	A	A														
TYPICAL DETAIL PD. CLADDING & LOVER	J852-SD-PD-7001	-	A	B														
TYPICAL DETAIL PD. CLADDING & LOVER	J852-SD-PD-7001A	/	-	B														
TYPICAL DETAIL PD. CLADDING & LOVER	J852-SD-PD-7002	-	A	A														

IN-HOUSE DESIGN CHECKER

美特鋁質有限公司
MIDI ALUMINIUM FABRICATOR LTD.
Units 6-8, Sunray Industrial Centre, 1/F
610 Cha Kwo Ling Road, Kowloon
Tel:23489211-4 Fax:(852)27727666

DWG NO. : J852-SD-PD-0001 | REV. : B

GENERAL NOTES FOR PIPE DUCT CLADDING & LOUVER

CODES AND STANDARDS

1. CODE OF PRACTICE ON WIND EFFECTS IN HONG KONG 2004.
2. CODE OF PRACTICE FOR DEAD AND IMPOSED LOADS 2011.
3. CODE OF PRACTICE FOR STRUCTURAL USE OF CONCRETE 2013.
4. CODE OF PRACTICE FOR THE STRUCTURAL USE OF STEEL 2011.
5. STRUCTURAL USE OF ALUMINIUM, BS 8118-1:1991. (WIND LOAD FACTOR OF 1.4 FOR ALUMINUM DESIGN TO PNAP APP53)
6. BUILDING (CONSTRUCTION) REGULATIONS CAP 123.

DESIGN WIND LOAD

CODE OF PRACTICE ON WIND EFFECTS IN HONG KONG 2004.

	VERTICAL SURFACE
HEIGHT ABOVE GROUND LEVEL	92.70m
BASIC WIND PRESSURE	2.82kPa
TOPOGRAPHY FACTOR (Sa)	1.00
FOR ACTIVE LOUVER:	
PRESSURE COEFFICIENT (Cp)	+2.0/-2.0
SOLIDITY RATIO	0.5
DESIGN WIND PRESSURE	+2.82/-2.82kPa

STEEL

ALL STRUCTURAL STEEL SECTIONS SHALL BE OF GRADE S275 J0 CLASS 1 WELDABLE STRUCTURAL STEEL AND COMPLYING WITH BS EN 10210-1 FOR HOLLOW SECTIONS AND BS EN 10025 FOR OTHER SECTIONS.

ALL STRUCTURAL STEEL TO BE HOT-DIP GALVANIZED TO BS EN ISO 1461 WITH MIN 85 µm COATING THICKNESS.

ALL CUT/WELDED AREAS IN GALVANIZED STEEL TO BE MAKE GOOD BY AT LEAST TWO COATS OF ZINC RICH PRIMER TO BS 4652.

DENSITY	77kN/m³
YOUNG'S MODULUS	205,000MPa
YIELD STRENGTH	275MPa
MINIMUM TENSILE STRENGTH	430MPa
DESIGN STRENGTH (t≤16mm)	275MPa
DESIGN STRENGTH (t≤40mm)	265MPa

ALUMINIUM EXTRUSION

ALL ALUMINIUM EXTRUSIONS TO BE GRADE 6063-T6/6061-T6 TO BS EN 755-2 AND BS EN 573-3.

DENSITY	27.2kN/m³
YOUNG'S MODULUS	70,000MPa

	6063-T6	6061-T6
0.2% PROOF STRESS	170MPa	240MPa
MINIMUM TENSILE STRENGTH	215MPa	260MPa
LIMITING BENDING STRENGTH	160MPa	240MPa
LIMITING TENSILE STRENGTH	175MPa	250MPa
LIMITING SHEAR STRENGTH	95MPa	145MPa

ALL EXTRUSIONS TO BE GRADE 6063-T6 UNLESS OTHERWISE STATED.

ALUMINIUM PANEL

ALL ALUMINIUM PANELS TO BE GRADE 3003-H14 TO BS EN 485-2 AND BS EN 573-3.

DENSITY	27.2kN/m³
YOUNG'S MODULUS	70,000MPa

	3003-H14
0.2% PROOF STRESS	125MPa
MINIMUM TENSILE STRENGTH	145MPa
LIMITING BENDING STRENGTH	125MPa
LIMITING TENSILE STRENGTH	135MPa
LIMITING SHEAR STRENGTH	75MPa

ALUMINIUM STUD BOLT

ALL ALUMINIUM STUD BOLT TO BE GRADE 5754-H14.

LIMITING TENSILE STRENGTH	95MPa

ANCHOR BOLT

1. ALL ANCHOR BOLT TO BE ACCORDING TO MANUFACTURER'S TECHNICAL DATA.
2. INSTALLATION OF ANCHOR BOLT FOLLOW WITH MANUFACTURER'S RECOMMEDATION.
3. FACTOR OF SAFETY = 3

B.D. REF.	TYPE	MINIMUM CONCRETE THICKNESS (mm)	EFFECTIVE ANCHORAGE DEPTH (mm)	MINIMUM EDGE DISTANCE (mm)	MINIMUM SPACING (mm)	RECOMMENDED TENSILE FORCE (KN)	RECOMMENDED SHEAR FORCE (KN)	PULL-OUT TEST LOAD (KN)	CONCRETE FACTOR (KN)
BD-AF 149 (FOR CRACKED CONCRETE)	"HILTI" HST3-R M10 SAFETY ANCHOR BOLTS	120	60	45	40	4.00	8.40	1.50 x 4.00 = 6.00	1.342 x 6.00 = 8.052

FASTENERS

ALL STAINLESS STEEL SCREW AND BOLT TO BE GRADE A4-70 TO BS EN ISO 3506.

0.2% PROOF STRESS	450MPa
MINIMUM TENSILE STRENGTH	700MPa
DESIGN TENSILE STRENGTH	450MPa
DESIGN SHEAR STRENGTH	280MPa

ALL SCREW TO M5 @300c/c UNLESS OTHERWISE STATED.

FLAT WASHER AND SPRING WASHER TO BE PROVIDED FOR ALL BOLT AND NUT APPLICATIONS.

WELDING

ALL WELDING TO BE COMPLIED WITH BS EN 1011-1.

DESIGN WELD STRENGTH = 220 MPa

ALL WELDING PROCEDURES TO COMPLY WITH BS EN ISO 15614.

ALL WELD TO BE 5mm THICK FILLET WELD ALL AROUND UNLESS OTHERWISE STATED.

ALL WELD SHALL BE DONE BY QUILIFIED WELDER TESTED TO BS EN 287-1.

ISOLATOR

BITUMINOUS PAINT TO BE APPLIED BETWEEN DISSIMLAR METAL TO PREVENT BIMETALLIC CORROSION TO PD6484
BITUMINOUS PAINT TO BE APPLIED BETWEEN METAL AND CONCRETE SURFACE TO PD6484

CONCRETE

ALL CONCRETE STRUCTURES SHOWN IN THIS SUBMISSION ARE FOR INFORMATION ONLY.


CONCRETE ELEMENTS TO BE MINIMUM GRADE C45.

SILICONE SEALANT

" DOW SIL - 791 " TO BE USED AS WEATHER SEALED & CAULKING SEALANT.


DEFLECTION LIMIT

ALUM MEMBER : SPAN/180

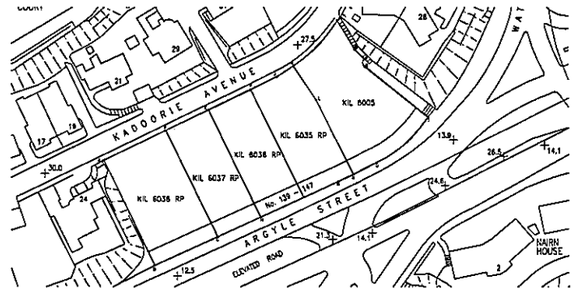


BLOCK PLAN (SCALE: NTS.)


TYPICAL ALUM PANEL STIFFENER:

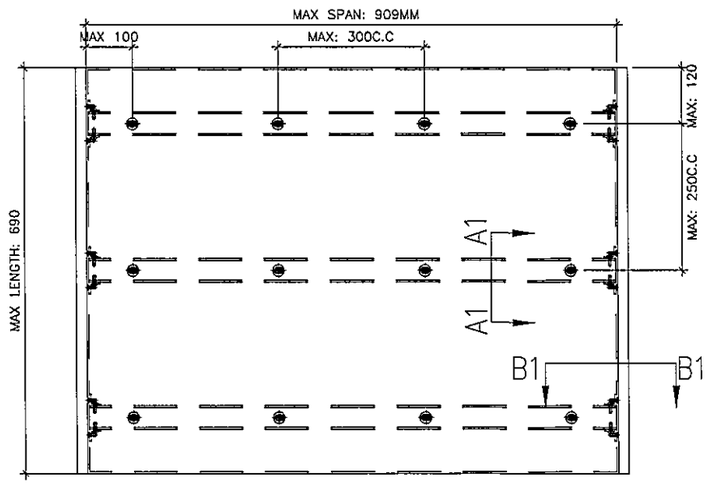

ARRANGEMENT OF ALUM CLADDING

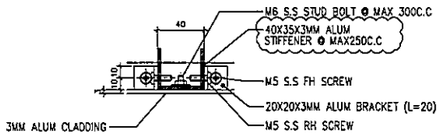

SECTION VIEW "A1-A1"
PROFILE OF STIFFENER

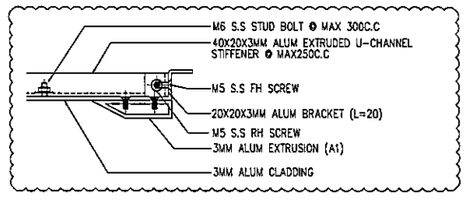

SECTION VIEW "B1-B1"
PROFILE OF STIFFENER

B.D. REF :

CLIENT :
B.D. SUBMISSION

ARCHITECT :
AGC DESIGN LTD

MAIN CONTRACTOR :
Gammon

STRUCTURAL ENGINEER :
ARUP

FACADE CONSULTANT:
MEINHARDT

NOTE :
1. ALL DIMENSIONS ARE IN mm.
2. ALL ELEVATIONS ARE VIEWED FROM OUTSIDE.
3. ALL DIMENSIONS TO BE VERIFIED ON SITE BEFORE FABRICATION.

LEGEND :
X1 / X001 — DETAIL MARK NO. / REFER SHEET NO.
1. F.F.L. --FINISHED FLOOR LEVEL
2. S.F.L. --STRUCTURAL FLOOR LEVEL
3. /R --REVERSED DETAIL

NO.	DATE	REVISED	BY

JOB NO. : J-852

PROJECT :
PROPOSED RESIDENTIAL DEVELOPMENT AT 139 - 147 ARGYLE STREET, NKIL 6005, 6035 R.P., 6036 R.P., 6037 R.P. & 6038 R.P.










TITLE :
GENERNAL NOTES

DATE : 23-JUN-2020 | SCALE : 1:75

DRAWN BY : CF | CHECKED BY : MN

美特鋁製有限公司
MIDI ALUMINIUM FABRICATOR LTD.
Units 6-8, Sunray Industrial Centre, 1/F
610 Cha Kwa Ling Road, Kowloon
Tel:23489211-4 Fax:(852)27727666

DWG NO. : J852-SD-PD-1001 | REV. : B

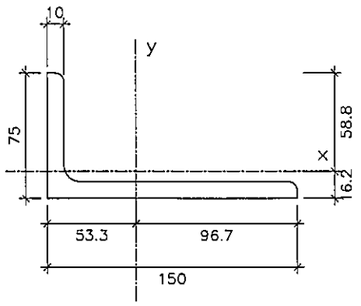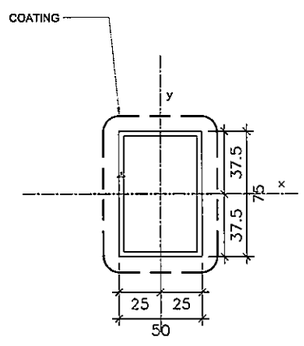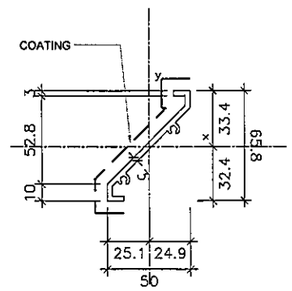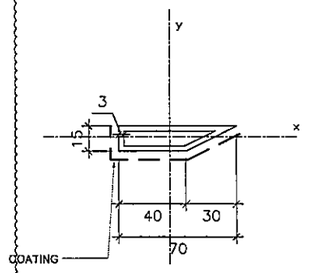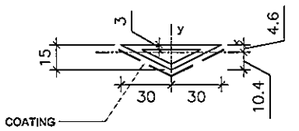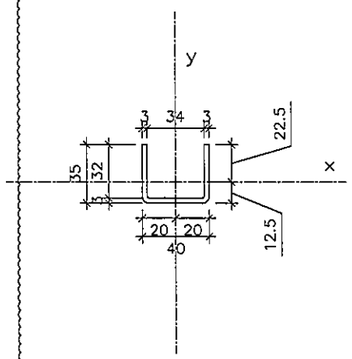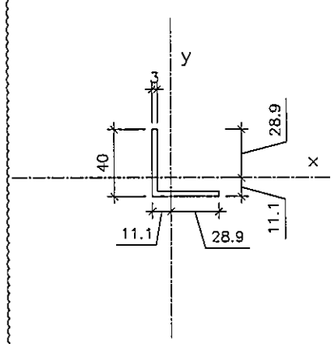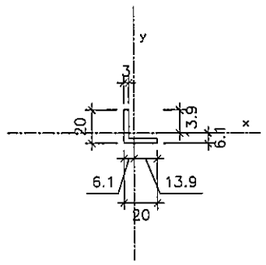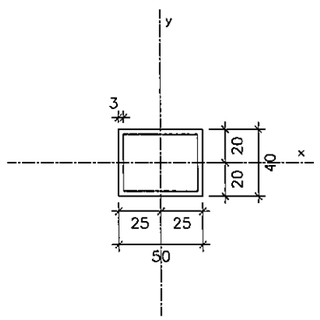SECTION		PVF2 3—COATING FINISH 	PVF2 3--COATING FINISH 	PVF2 3—COATING FINISH 	PVF2 3—COATING FINISH 
MEMBER:	150X75X10MM GMS ANGLE	50X75X3MM ALUM EXTRUDED RHS	ALUM EXTRUDSION LOUVER BLADE	ALUM EXTRUDSION	ALUM EXTRUDSION
		LOUVER MULLION & TRANSOM	LOUVER BLADE	CLADDING PROFILE (A1)	CLADDING PROFILE (A0)
Area (mm^2)	2160.730092	878.539816	330.836967	417.373836	300.496894
Ix (mm^4)	861376.013585	295240.133721	131492.969158	12251.309847	4829.982741
Iy (mm^4)	5017287.281371	295240.133721	90239.636234	159339.008599	60049.607137
Zx (mm^3)	14642	11810	3941	1432	463
Zy (mm^3)	51885	11810	3599	4020	2002
GRADE	S275	6063-T6	6063-T6	6063-T5	6063-T5
SECTION					
MEMBER:	40X35X3MM ALUM STIFFENER	40X40X3MM ALUM EXTRUDED ANGLE	20X20X3MM ALUM EXTRUDED ANGLE	40X50X3MM ALUM RHS	
REMARK:	ALUM STIFFENER	LOUVER MULLION & TRANSOM CONNECTION	STIFFENER AND CLADDING CONNECTION	CLADDING MULLION FIXING	
Area (mm^2)	305.562	231.000	111.000000	504.000	
Ix (mm^4)	38213.943	35818.185	4030.006757	122552.000	
Iy (mm^4)	79465.996	35818.185	4030.006757	175312.000	
Zx (mm^3)	1699	1240	290	6128	
Zy (mm^3)	3973	1240	290	7012	
GRADE	3003-H14	6063-T6	6063-T6	6063-T6	

B.D. REF :

CLIENT :

ARCHITECT :
AGC DESIGN LTD

MAIN CONTRACTOR :
Gammon

STRUCTURAL ENGINEER :
ARUP

FACADE CONSULTANT:
MEINHARDT

NOTE :
1. ALL DIMENSIONS ARE IN mm.
2. ALL ELEVATIONS ARE VIEWED FROM OUTSIDE.
3. ALL DIMENSIONS TO BE VERIFIED ON SITE BEFORE FABRICATION.

LEGEND :
- X1 / X001 — DETAIL MARK NO. / REFER SHEET NO.
1. F.F.L. --FINISHED FLOOR LEVEL
2. S.F.L. --STRUCTURAL FLOOR LEVEL
3. /R --REVERSED DETAIL

NO.	DATE	REVISED	BY

JOB NO. : J-852

PROJECT :
PROPOSED RESIDENTIAL DEVELOPMENT
AT 139 – 147 ARGYLE STREET,
NKIL 6005, 6035 R.P., 6036 R.P.,
6037 R.P. & 6038 R.P.

TITLE :
SECTION PROPERTIES

DATE : 23-JUN-2020 | SCALE : 1:75

DRAWN BY : CF | CHECKED BY : MN

美特鋁製有限公司
MIDI ALUMINIUM FABRICATOR LTD.
Units 6-8, Sunray Industrial Centre, 1/F
610 Cha Kwo Ling Road, Kowloon
Tel:23489211-4 Fax:(852)27727666

DWG NO. : J852-SD-PD-1002 | REV. : B

(FOR INFORMATION ONLY)


TOWER COLUMN SCHEDULE

MARK	SIZE
C10	450x500
C11	200x300
C13	350x350
C22	400x600
C25	600x200
C31	300x200
C34	300x300
C37	500x550
C40	725x300
C41	400x605
C46	400x555
C51	1125x400
C62	250x800
C63	675x300
C64	720x400
C65	575x400
C71	500x300
C72	1000x400
C73	200x600
C74	500x475
C76	450x200
C77	1110x400
C78	600x400
C82	300x150

BEAM SCHEDULE (TOWER)

MARK	SIZE (BxD)
B1	1000x900
B3	300x600
B5	200x400
B7	800x800
B8	200x600
B9	200x650
B11	600x800
B13	250x450
B15	250x400
B16	250x600
B18	265x600
B19	200x300
B27	400x650
B29	200x900
B33	200x700/500/700
B35	300x650
B52	200x450
B53	200x500
B71	425x600/500
B72	400x600/500
B73	350x525/600/500
B82	400x400
B84	300x450
B85	650x450
B86	225x450
B95	200x900/550
B103	200x800
B149	200x450/650
B160	250x1000
B217	200x350
B218	225x950/600
B219	200x600/400
B220	700x450
B233	200x600/525/600

KEY PLAN

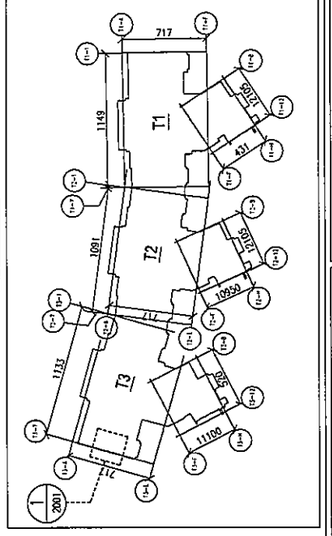
T1
T2
T3
717
1149
431
1091
10950
1737
1737
1100
1737
1737
1737

(FOR INFORMATION ONLY)


TOWER COLUMN SCHEDULE


MARK	SIZE
C10	450x500
C11	200x300
C13	350x350
C22	400x600
C25	600x200
C31	300x200
C34	300x300
C37	500x550
C40	725x300
C41	400x605
C46	400x555
C51	1125x400
C62	250x800
C63	675x300
C64	720x400
C65	575x400
C71	500x300
C72	1000x400
C73	200x600
C74	500x475
C76	450x200
C77	1110x400
C78	600x400
C82	300x150

BEAM SCHEDULE (TOWER)

MARK	SIZE (BxD)
B1	1000x900
B3	300x600
B5	200x400
B7	800x800
B8	200x600
B9	200x650
B11	600x800
B13	250x450
B15	250x400
B16	250x600
B18	265x600
B19	200x300
B27	400x650
B29	200x900
B33	200x700/500/700
B35	300x650
B52	200x450
B53	200x500
B71	425x600/500
B72	400x600/500
B73	350x525/600/500
B82	400x400
B84	300x450
B85	650x450
B86	225x450
B95	200x900/550
B103	200x800
B149	200x450/650
B160	250x1000
B217	200x350
B218	225x950/600
B219	200x600/400
B220	700x450
B233	200x600/525/600

KEY PLAN

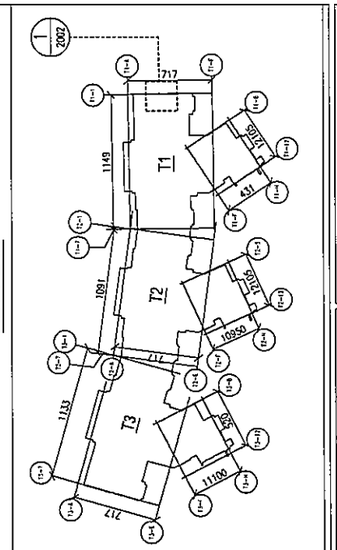

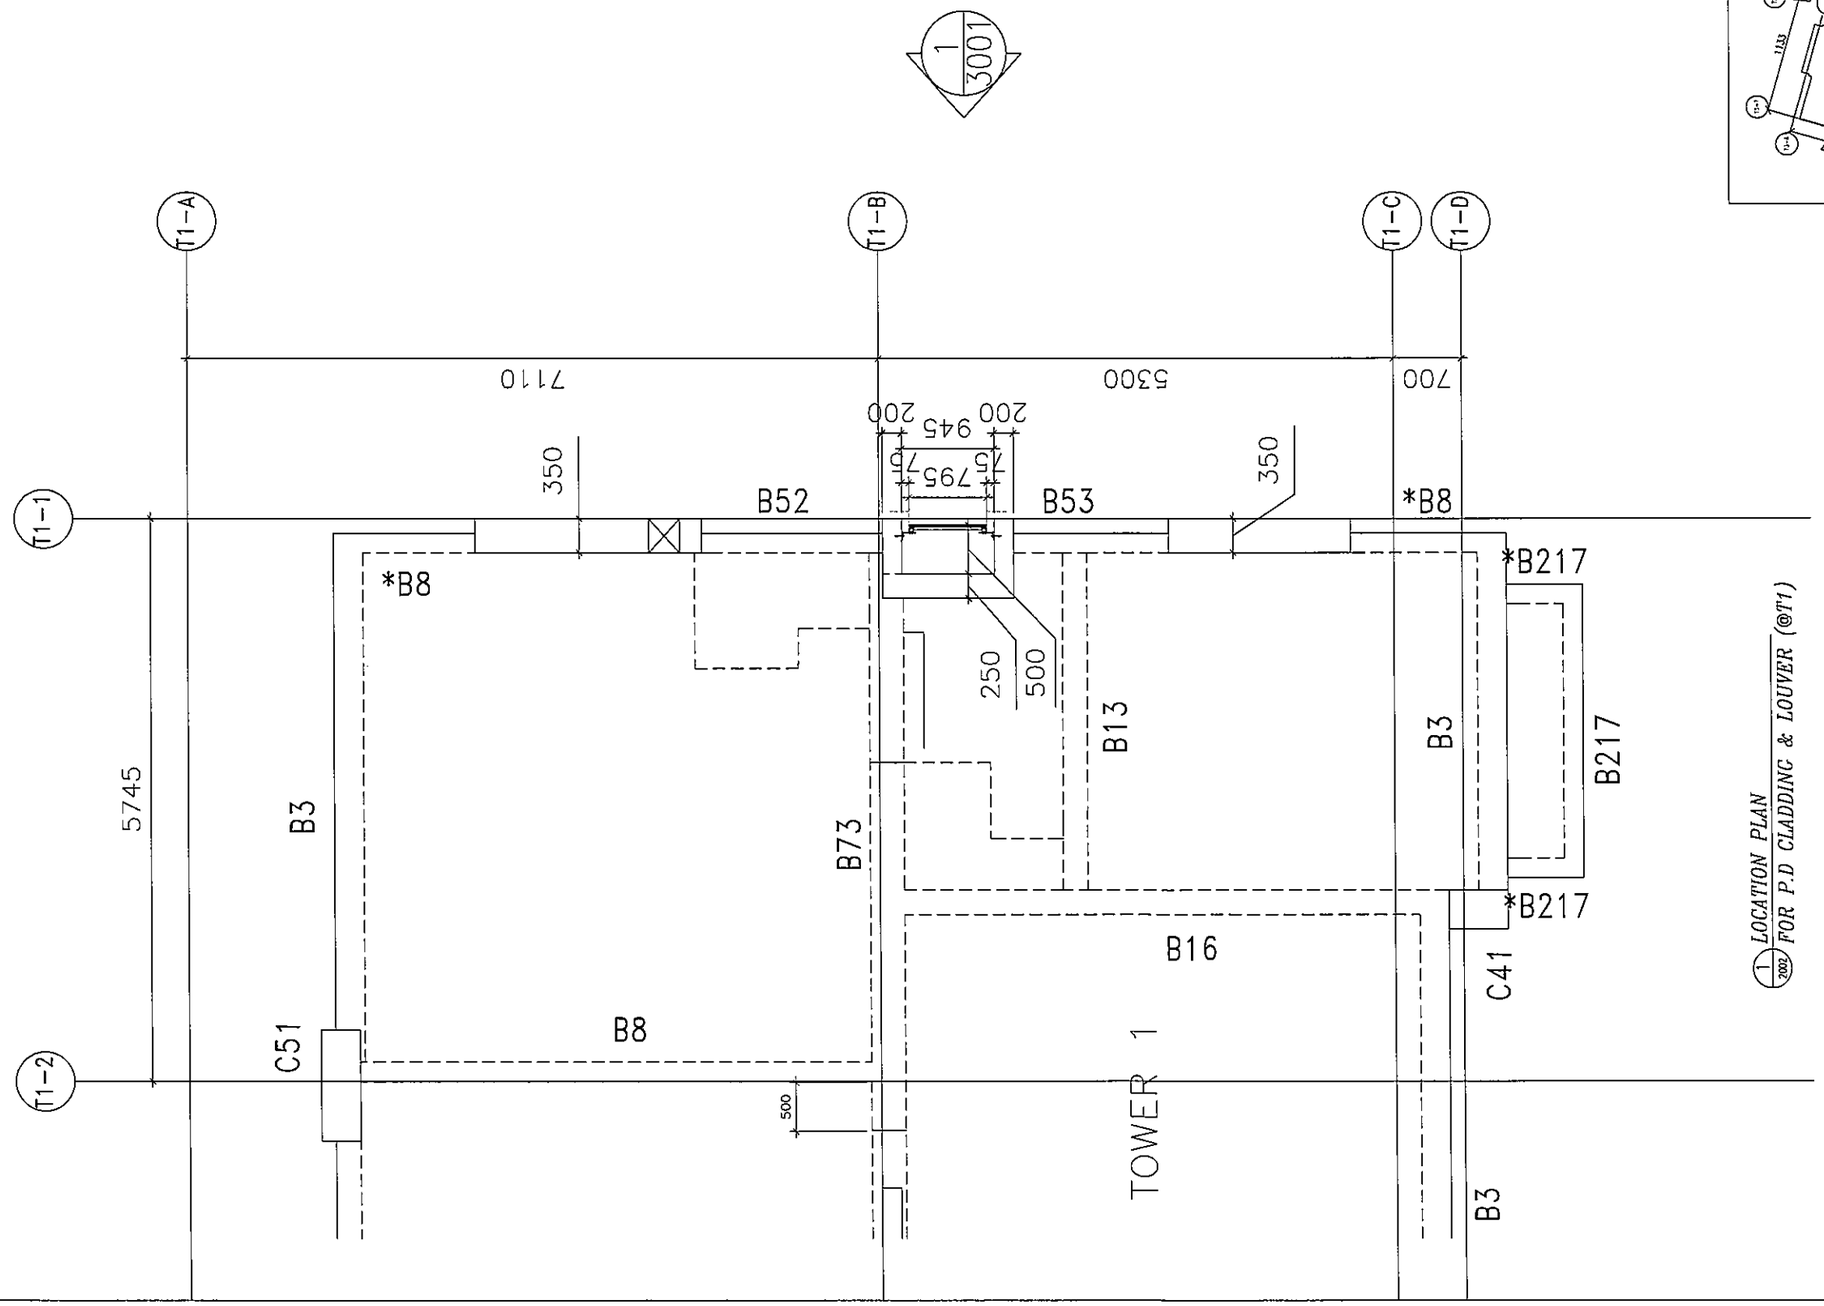

B.D. REF :

CLIENT :

ARCHITECT :
AGC DESIGN LTD

MAIN CONTRACTOR :
Gammon

STRUCTURAL ENGINEER :
ARUP

FACADE CONSULTANT:
MEINHARDT

NOTE :
1. ALL DIMENSIONS ARE IN mm.
2. ALL ELEVATIONS ARE VIEWED FROM OUTSIDE.
3. ALL DIMENSIONS TO BE VERIFIED ON SITE BEFORE FABRICATION.

LEGEND :
- X1 / X001 — DETAIL MARK NO. / REFER SHEET NO.
1. F.F.L. --FINISHED FLOOR LEVEL
2. S.F.L. --STRUCTURAL FLOOR LEVEL
3. /R --REVERSED DETAIL

NO.	DATE	REVISED	BY

JOB NO. : J-852

PROJECT :
PROPOSED RESIDENTIAL DEVELOPMENT
AT 139 - 147 ARGYLE STREET,
NKIL 6005, 6035 R.P., 6036 R.P.,
6037 R.P. & 6038 R.P.

TITLE :
LOCATION PLAN FOR TOWER 1
PD. CLADDING & LOVER
(1-21/F OMIT 4,13,14/F)


DATE : 23-JUN-2020 | SCALE : 1:60

DRAWN BY : CF | CHECKED BY : MN

美特鋁製有限公司
MIDI ALUMINUM FABRICATOR LTD.
Units 6-8, Sunray Industrial Centre, 1/F
610 Cha Kwo Ling Road, Kowloon
Tel:23489211-4 Fax:(852)27727666

DWG NO. : J852-SD-PD-2002 | REV. : A

LEGEND:
- W-F1 --FIXING POINT (WIND LOAD)
- W-F2 --FIXING POINT (WIND AND DEAD LOAD)
- --LOAD PATH
- --ALUM CLADDING/EXTRUSION

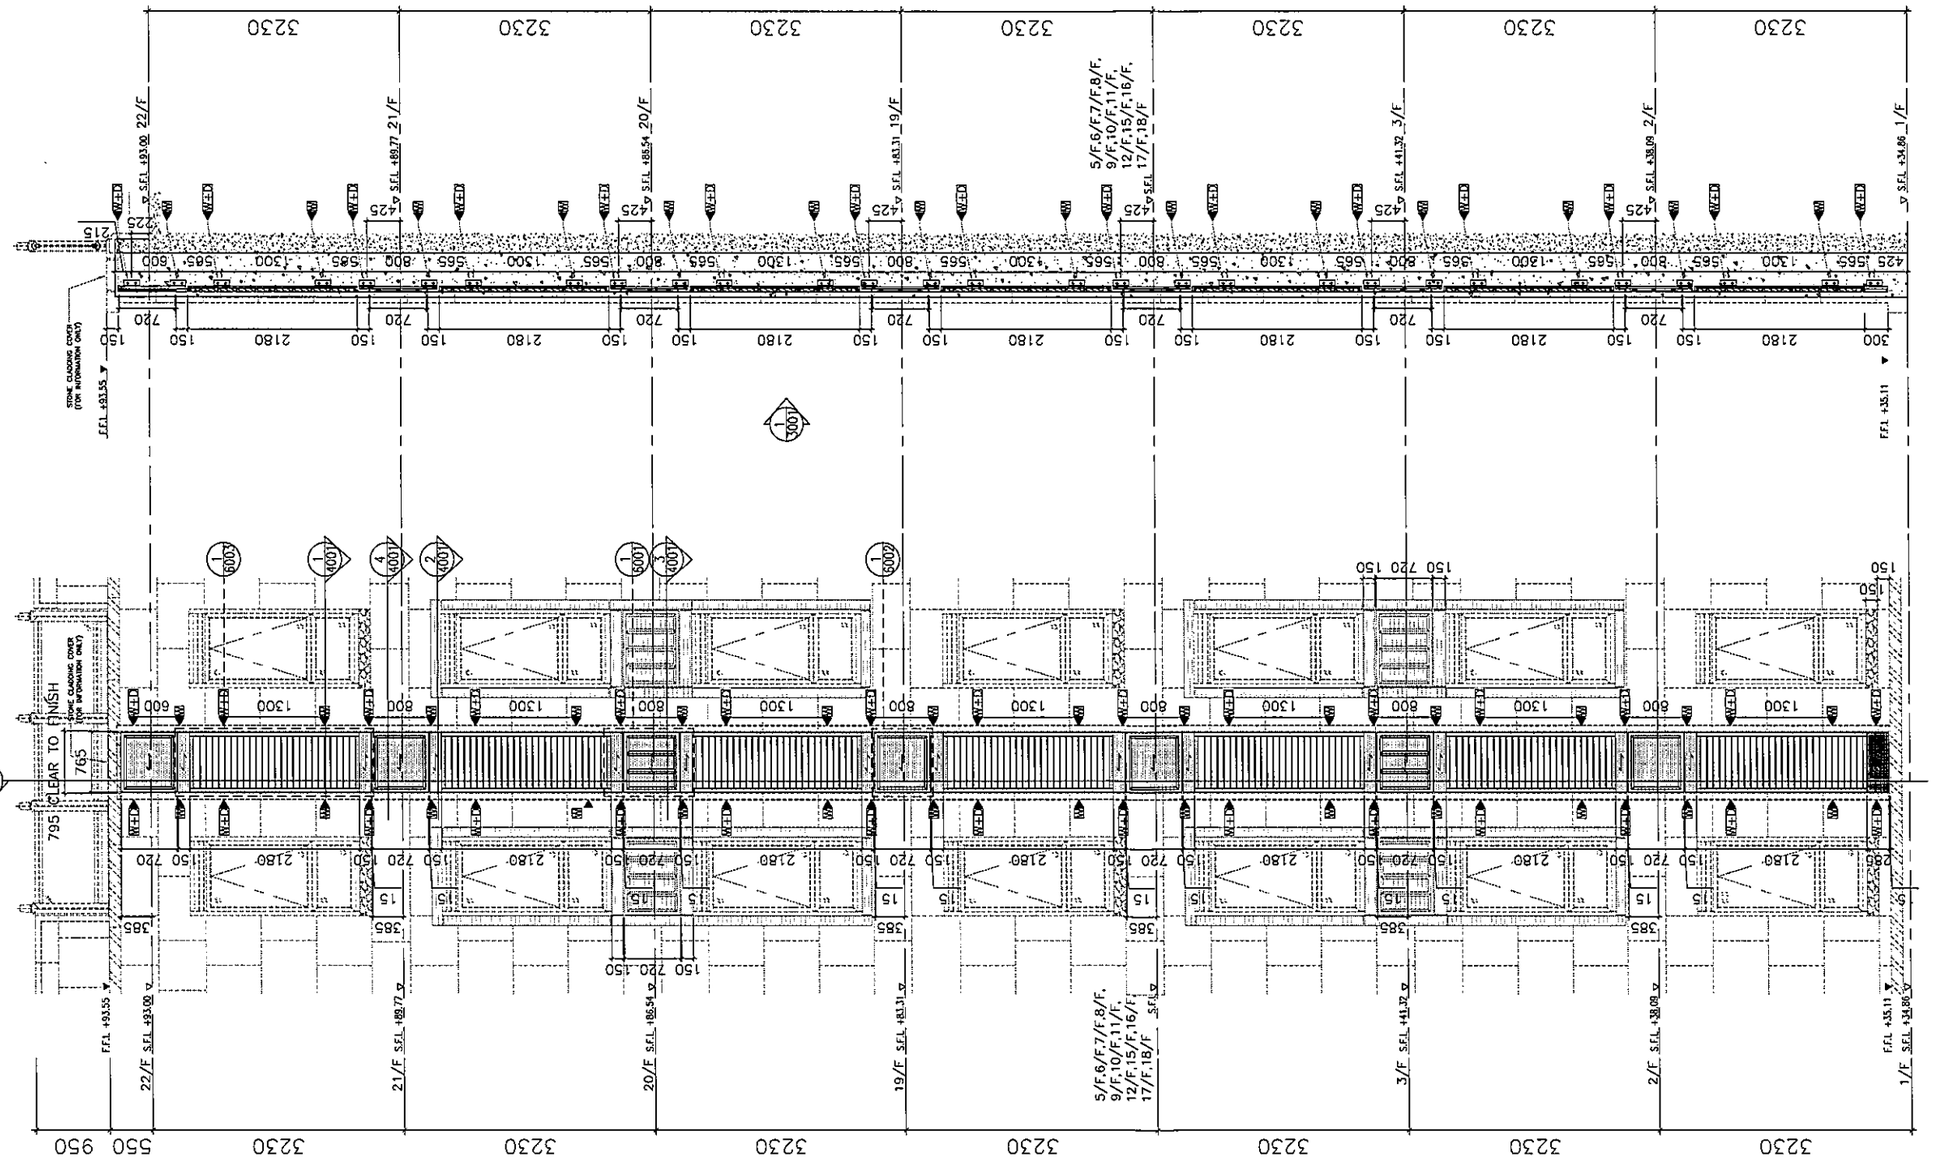

2 PART SECTION FOR P.D CLADDING & LOUVER (1/300)

1 PART ELEVATION FOR P.D CLADDING & LOUVER (1/300)

B.D. REF :

CLIENT :

ARCHITECT :
AGC DESIGN LTD

MAIN CONTRACTOR :
Gammon

STRUCTURAL ENGINEER :
ARUP

FACADE CONSULTANT:
MEINHARDT

NOTE :
1. ALL DIMENSIONS ARE IN mm.
2. ALL ELEVATIONS ARE VIEWED FROM OUTSIDE.
3. ALL DIMENSIONS TO BE VERIFIED ON SITE BEFORE FABRICATION.

LEGEND :
- X1 / X001 — DETAIL MARK NO. / REFER SHEET NO.
1. F.F.L. --FINISHED FLOOR LEVEL
2. S.F.L. --STRUCTURAL FLOOR LEVEL
3. /R --REVERSED DETAIL

NO.	DATE	REVISED	BY

JOB NO. : J-852


PROJECT :
PROPOSED RESIDENTIAL DEVELOPMENT
AT 139 - 147 ARGYLE STREET,
NKIL 6005, 6035 R.P., 6036 R.P.,
6037 R.P. & 6038 R.P.


TITLE :
PART ELEVATION
PD. CLADDING & LOVER
(1-21/F OMIT 4,13,14/F)


DATE : 23-JUN-2020	SCALE : 1:75
DRAWN BY : CF	CHECKED BY : MN


美特鋁製有限公司
MIDI ALUMINIUM FABRICATOR LTD.
Units 6-8, Sunray Industrial Centre, 1/F
610 Cha Kwo Ling Road, Kowloon
Tel:23489211-4 Fax:(852)27727666

DWG NO. : J852-SD-PD-3001 | REV. : B

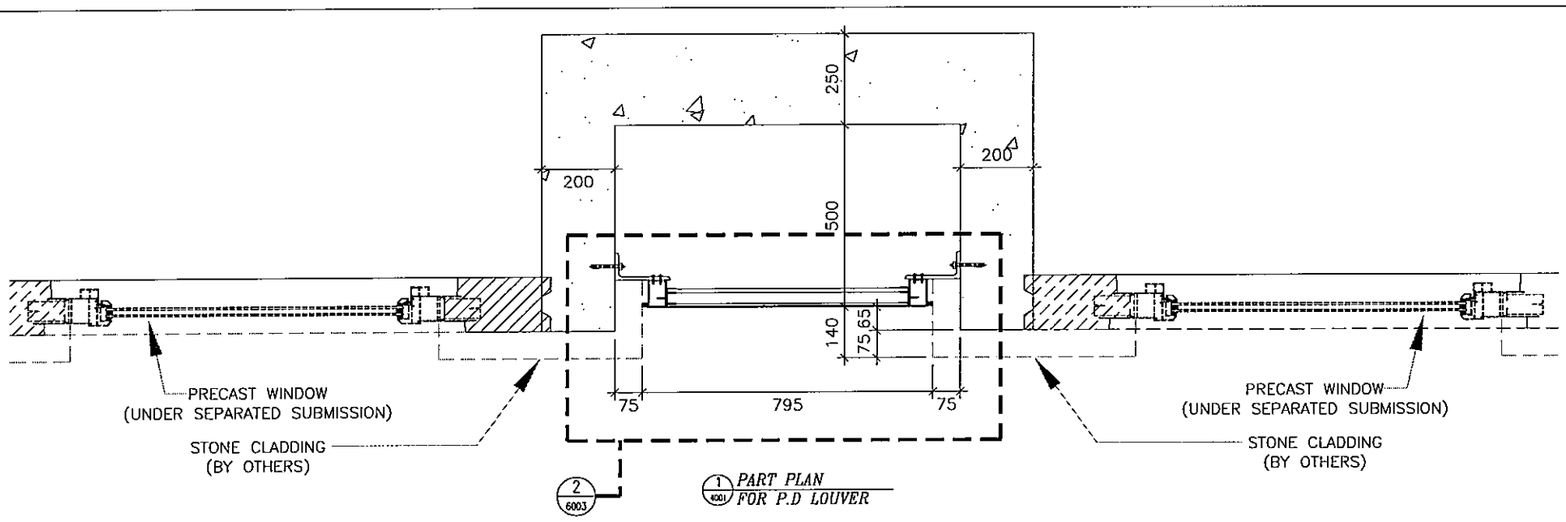

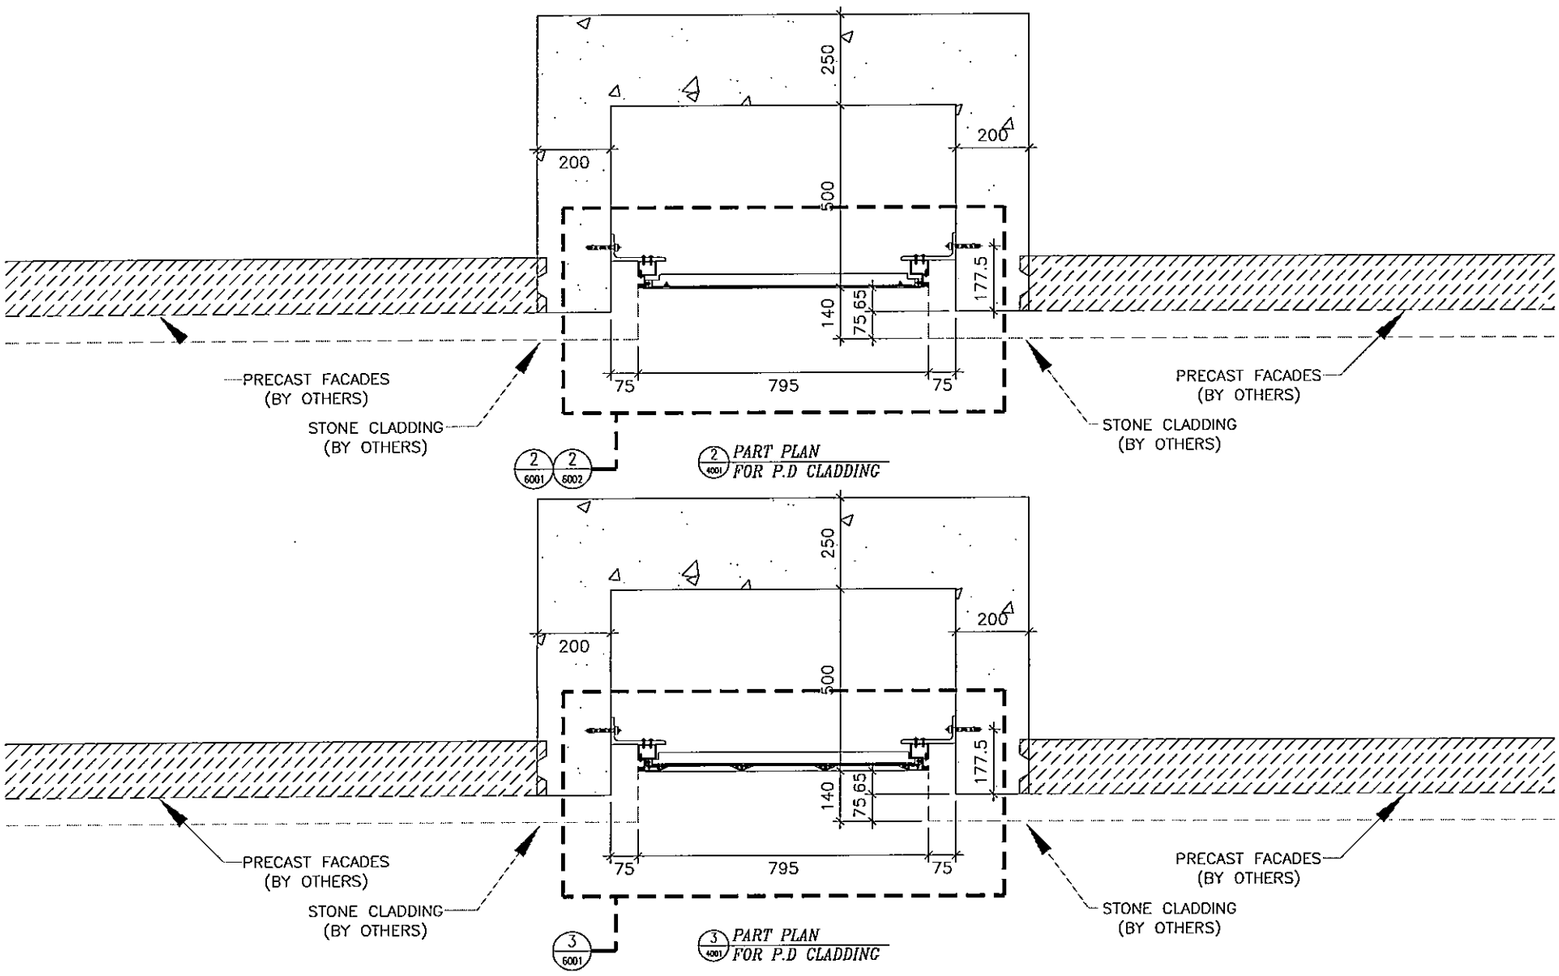

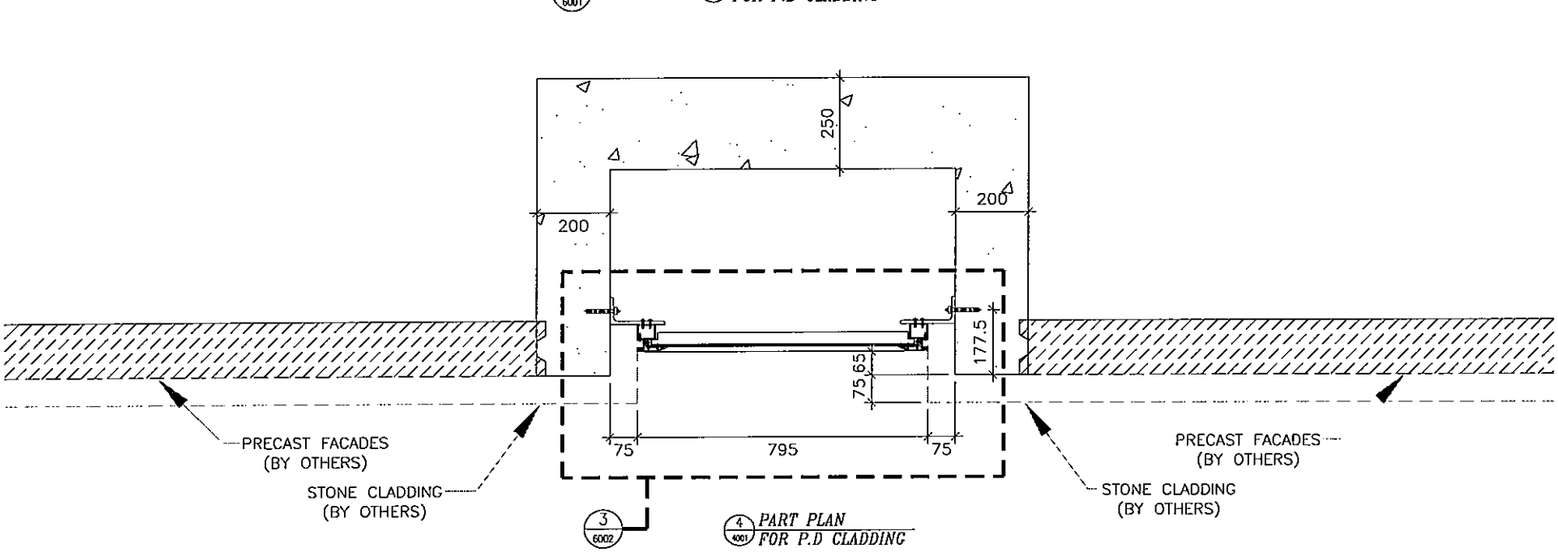

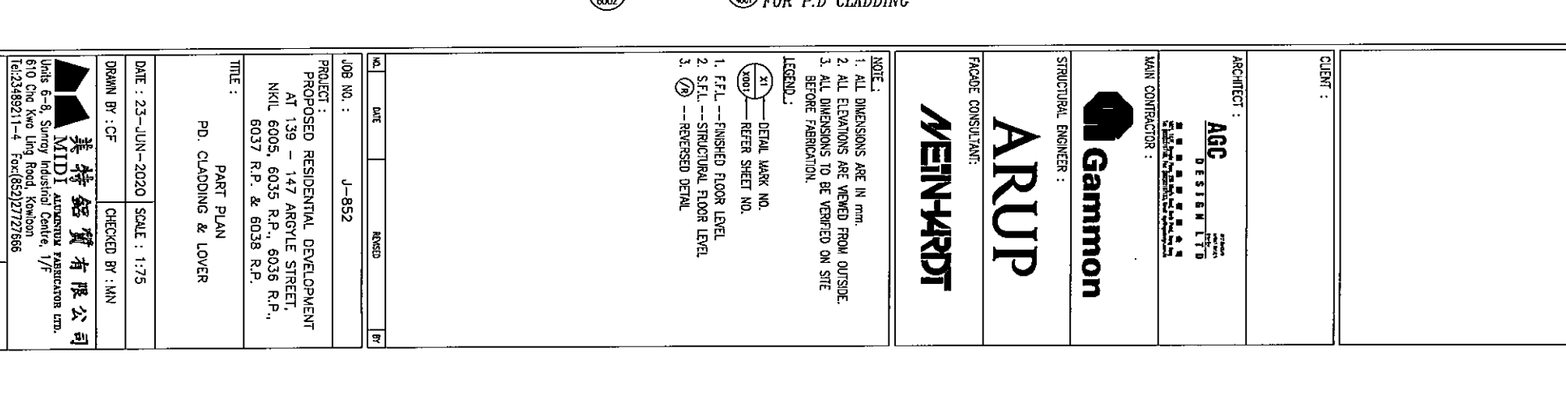

B.D. REF :

CLIENT :

ARCHITECT : AGC DESIGN LTD

MAIN CONTRACTOR : Gammon

STRUCTURAL ENGINEER : ARUP

FACADE CONSULTANT: MEINHARDT

NOTE :
1. ALL DIMENSIONS ARE IN mm.
2. ALL ELEVATIONS ARE VIEWED FROM OUTSIDE.
3. ALL DIMENSIONS TO BE VERIFIED ON SITE BEFORE FABRICATION.

LEGEND :
- X1 (X001) — DETAIL MARK NO. / REFER SHEET NO.
- 1. F.F.L. — FINISHED FLOOR LEVEL
- 2. S.F.L. — STRUCTURAL FLOOR LEVEL
- 3. (R) — REVERSED DETAIL

NO.	DATE	REMED	BY

JOB NO. : J-852

PROJECT :
PROPOSED RESIDENTIAL DEVELOPMENT
AT 139 - 147 ARGYLE STREET,
NKIL 6005, 6035 R.P., 6036 R.P.,
6037 R.P. & 6038 R.P.


TITLE :
PART PLAN
PD. CLADDING & LOVER

DATE : 23-JUN-2020 | SCALE : 1:75

DRAWN BY : CF | CHECKED BY : MN

DWG NO. : JB52-SD-PD-4001 | REV. : B

美特鋁製有限公司 MIDI ALUMINIUM FABRICATOR LTD.
Units 6-8, Sunray Industrial Centre, 1/F
610 Cha Kwo Ling Road, Kowloon
Tel:23489211-4 Fax:(852)27727666

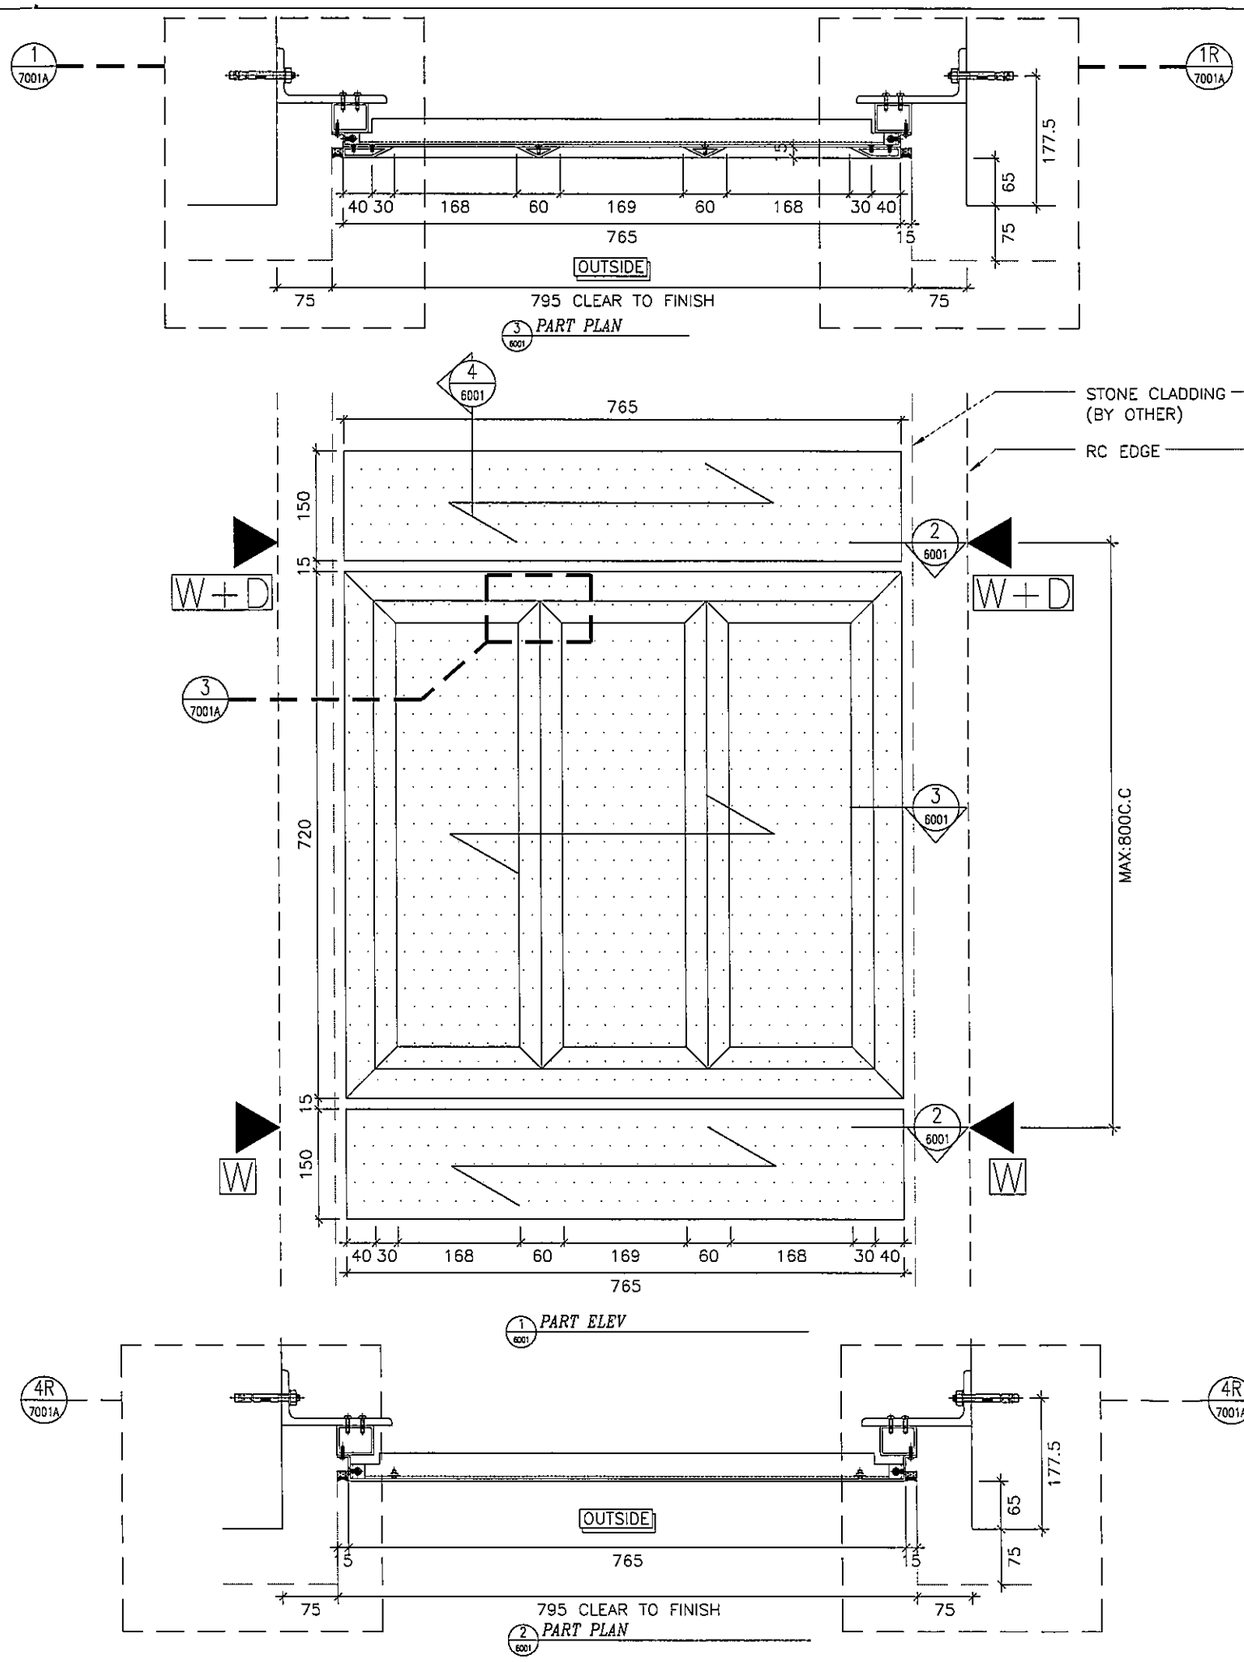

B.D. REF :

CLIENT :

ARCHITECT :

AGC DESIGN LTD

MAIN CONTRACTOR :

Gammon

STRUCTURAL ENGINEER :

ARUP

FACADE CONSULTANT:

MEINHARDT

NOTE :
1. ALL DIMENSIONS ARE IN mm.
2. ALL ELEVATIONS ARE VIEWED FROM OUTSIDE.
3. ALL DIMENSIONS TO BE VERIFIED ON SITE BEFORE FABRICATION.

LEGEND :

X1 / X001 — DETAIL MARK NO. / REFER SHEET NO.

1. F.F.L. --FINISHED FLOOR LEVEL
2. S.F.L. --STRUCTURAL FLOOR LEVEL
3. /R --REVERSED DETAIL

W —FIXING POINT (WIND LOAD)

W+D —FIXING POINT (WIND AND DEAD LOAD)

—LOAD PATH

—ALUM CLADDING/EXTRUSION

NO.	DATE	REVISED	BY

JOB NO. : J-852


PROJECT :
PROPOSED RESIDENTIAL DEVELOPMENT
AT 139 – 147 ARGYLE STREET,
NKIL 6005, 6035 R.P., 6036 R.P.,
6037 R.P. & 6038 R.P.


TITLE :
PART ELEV DETAIL
PD. CLADDING

DATE : 23-JUN-2020	SCALE : 1:75
DRAWN BY : CF	CHECKED BY : MN

美特鋁質有限公司
MIDI ALUMINIUM FABRICATOR LTD.
Units 6-8, Sunray Industrial Centre, 1/F
610 Cha Kwo Ling Road, Kowloon
Tel:23489211-4 Fax:(852)27727666

DWG NO. : J852-SD-PD-6001 | REV. : B

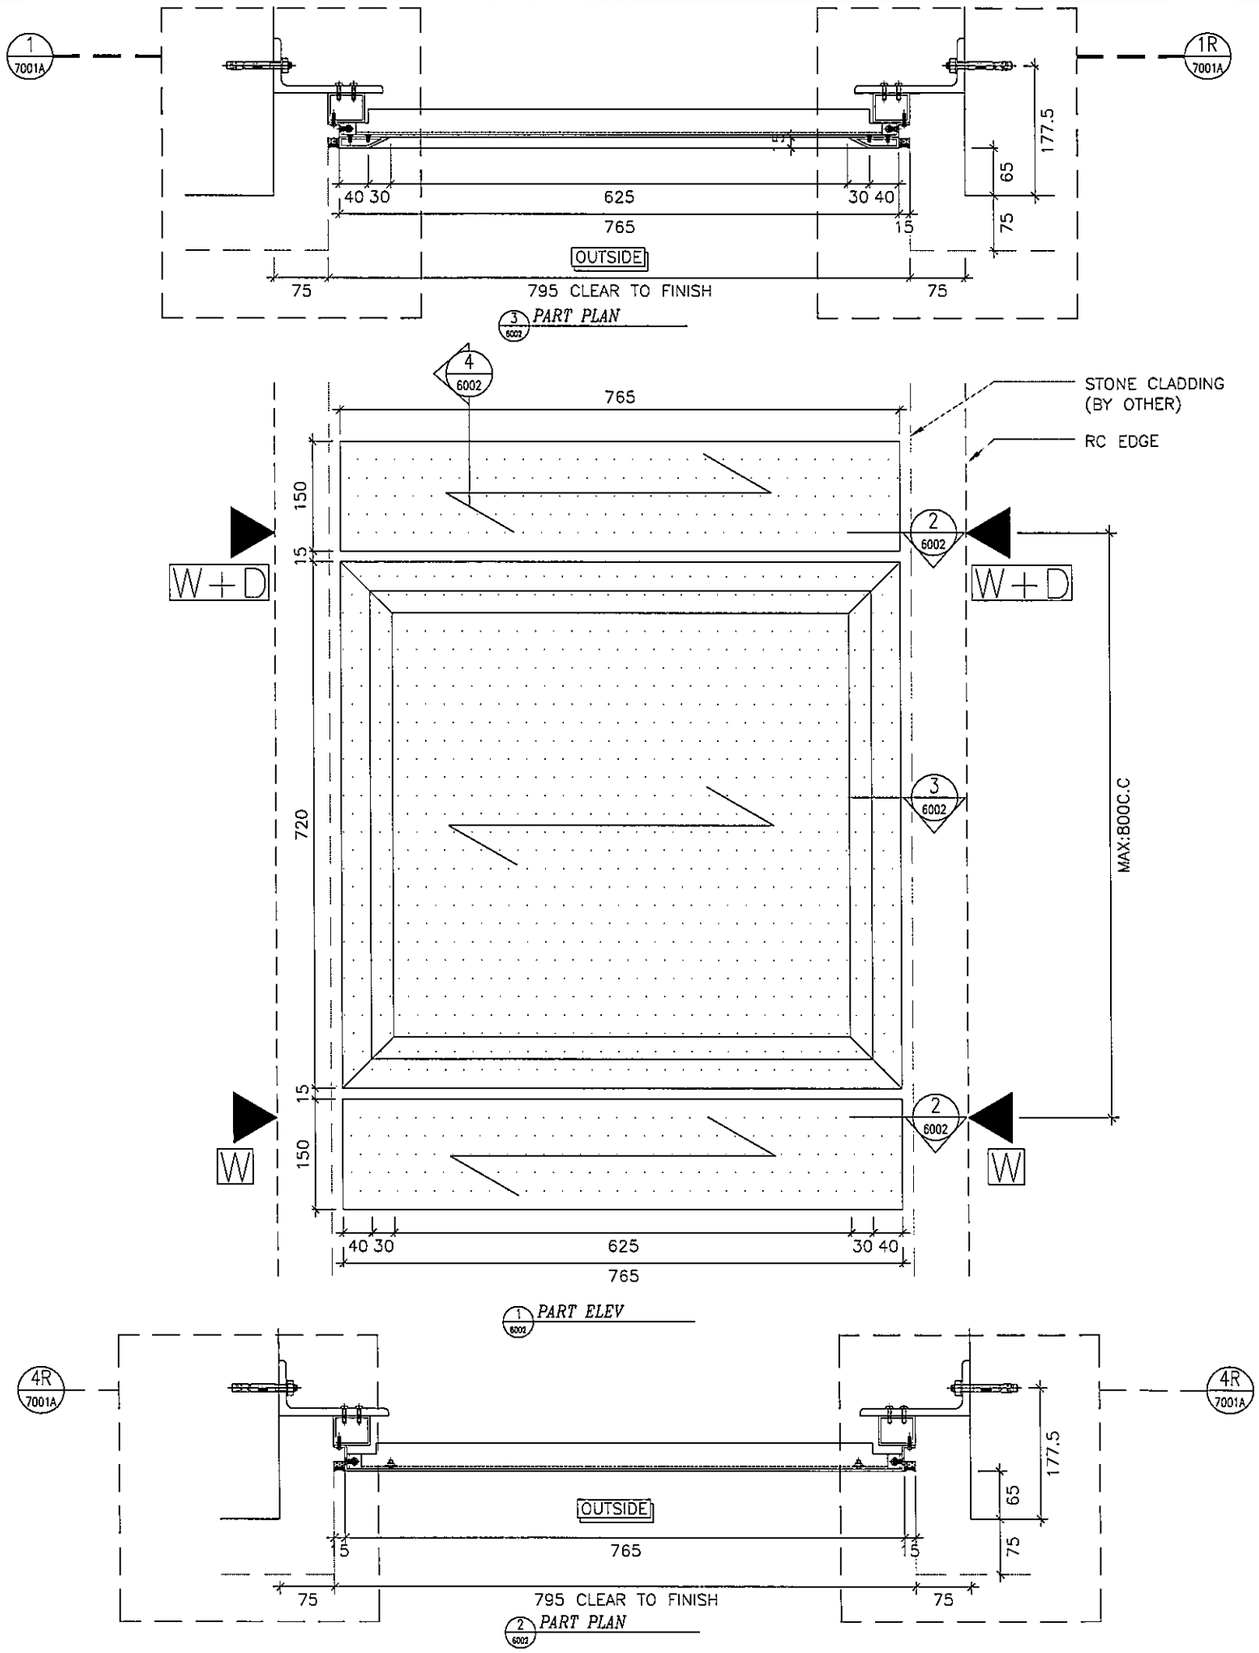

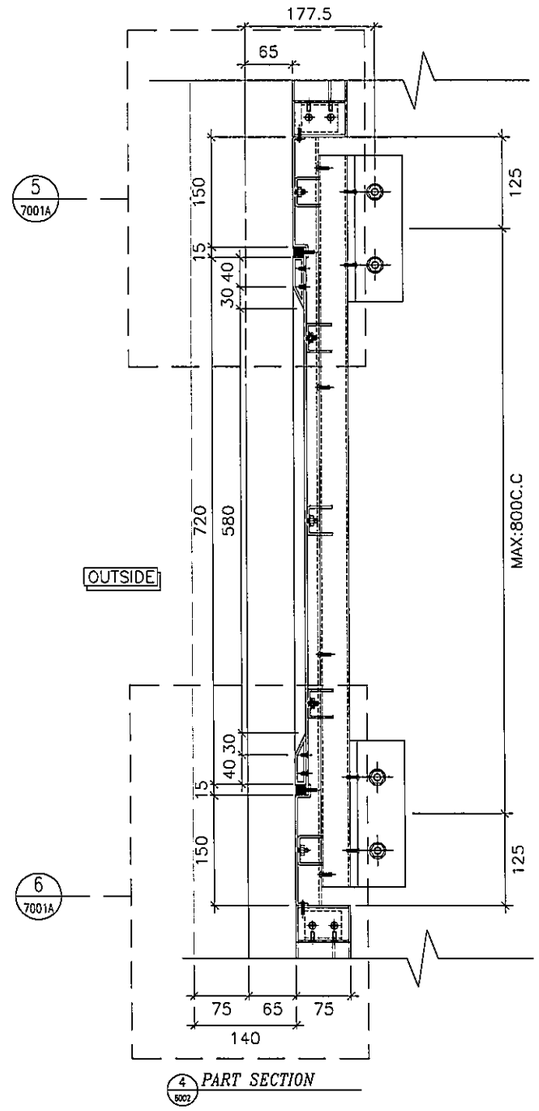

B.D. REF :

CLIENT :

ARCHITECT :

AGC DESIGN LTD

MAIN CONTRACTOR :

Gammon

STRUCTURAL ENGINEER :

ARUP

FACADE CONSULTANT:

MEINHARDT

NOTE :
1. ALL DIMENSIONS ARE IN mm.
2. ALL ELEVATIONS ARE VIEWED FROM OUTSIDE.
3. ALL DIMENSIONS TO BE VERIFIED ON SITE BEFORE FABRICATION.

LEGEND :

X1 / X001 — DETAIL MARK NO. / REFER SHEET NO.

1. F.F.L. --FINISHED FLOOR LEVEL
2. S.F.L. --STRUCTURAL FLOOR LEVEL
3. (R) --REVERSED DETAIL

W —FIXING POINT (WIND LOAD)

W+D —FIXING POINT (WIND AND DEAD LOAD)

—LOAD PATH

—ALUM CLADDING/EXTRUSION

NO.	DATE	REVISED	BY

JOB NO. : J-852


PROJECT :
PROPOSED RESIDENTIAL DEVELOPMENT
AT 139 – 147 ARGYLE STREET,
NKIL 6005, 6035 R.P., 6036 R.P.,
6037 R.P. & 6038 R.P.

TITLE :
PART ELEV DETAIL
PD. CLADDING

DATE : 23-JUN-2020	SCALE : 1:75
DRAWN BY : CF	CHECKED BY : MN


美特鋁製有限公司
MIDI ALUMINIUM FABRICATOR LTD.
Units 6-8, Sunray Industrial Centre, 1/F
610 Cha Kwo Ling Road, Kowloon
Tel:23489211-4 Fax:(852)27727666

DWG NO. : J852-SD-PD-6002 | REV. : B

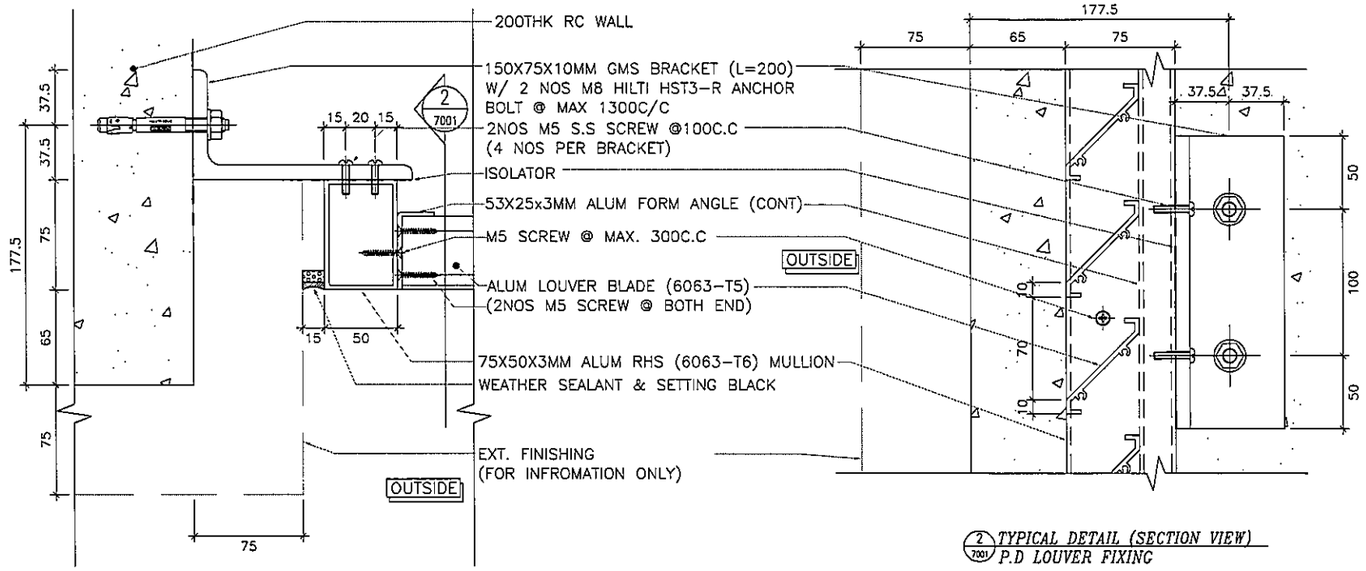


1/7001 *TYPICAL DETAIL (PLAN VIEW)*
P.D LOUVER FIXING


2/7001 *TYPICAL DETAIL (SECTION VIEW)*
P.D LOUVER FIXING

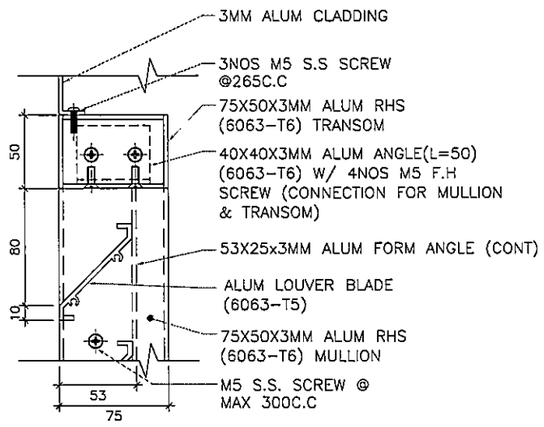


5/7001 *TYPICAL DETAIL (SECTION VIEW)*
(TOP)

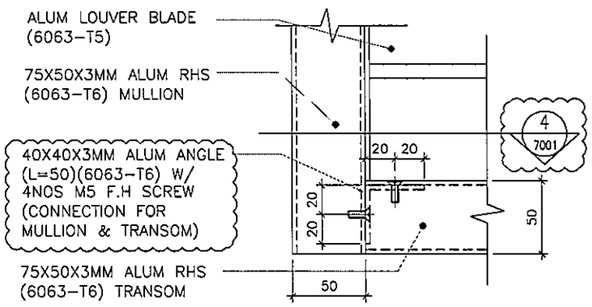

3/7001 *TYPICAL DETAIL (ELEV VIEW)*
MULLION/TRANSOM CORNER CONNECTION

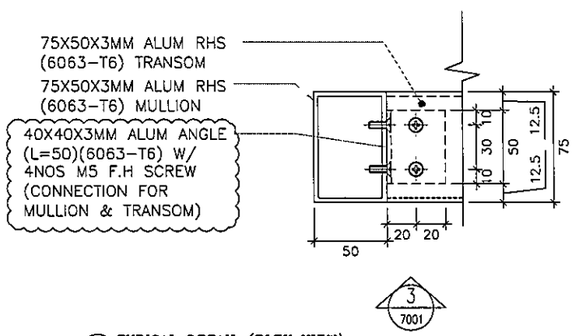

4/7001 *TYPICAL DETAIL (ELEV VIEW)*
P.D LOUVER CORNER CONNECTION

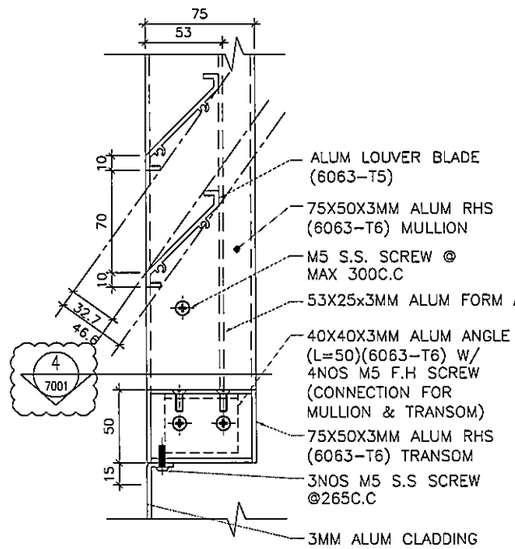

6/7001 *TYPICAL DETAIL (SECTION VIEW)*
BOTTOM

B.D. REF :

CLIENT :

ARCHITECT :
AGC DESIGN LTD

MAIN CONTRACTOR :
Gammon

STRUCTURAL ENGINEER :
ARUP

FACADE CONSULTANT:
MEINHARDT

NOTE :
1. ALL DIMENSIONS ARE IN mm.
2. ALL ELEVATIONS ARE VIEWED FROM OUTSIDE.
3. ALL DIMENSIONS TO BE VERIFIED ON SITE BEFORE FABRICATION.

LEGEND :
- XI / XXXI — DETAIL MARK NO. / REFER SHEET NO.
1. F.F.L. --FINISHED FLOOR LEVEL
2. S.F.L. --STRUCTURAL FLOOR LEVEL
3. (/R) --REVERSED DETAIL

NO.	DATE	REVISED	BY

JOB NO. : J-852

PROJECT :
PROPOSED RESIDENTIAL DEVELOPMENT
AT 139 - 147 ARGYLE STREET,
NKIL 6005, 6035 R.P., 6036 R.P.,
6037 R.P. & 6038 R.P.


TITLE :
TYPICAL DETAIL
PD. CLADDING & LOVER

DATE : 23-JUN-2020 | SCALE : 1:75

DRAWN BY : CF | CHECKED BY : MN

美特鋁製有限公司
MIDI ALUMINIUM FABRICATOR LTD.
Units 6-8, Sunray Industrial Centre, 1/F
610 Cha Kwo Ling Road, Kowloon
Tel:23489211-4 Fax:(852)27727666

DWG NO. : J852-SD-PD-7001 | REV. : B

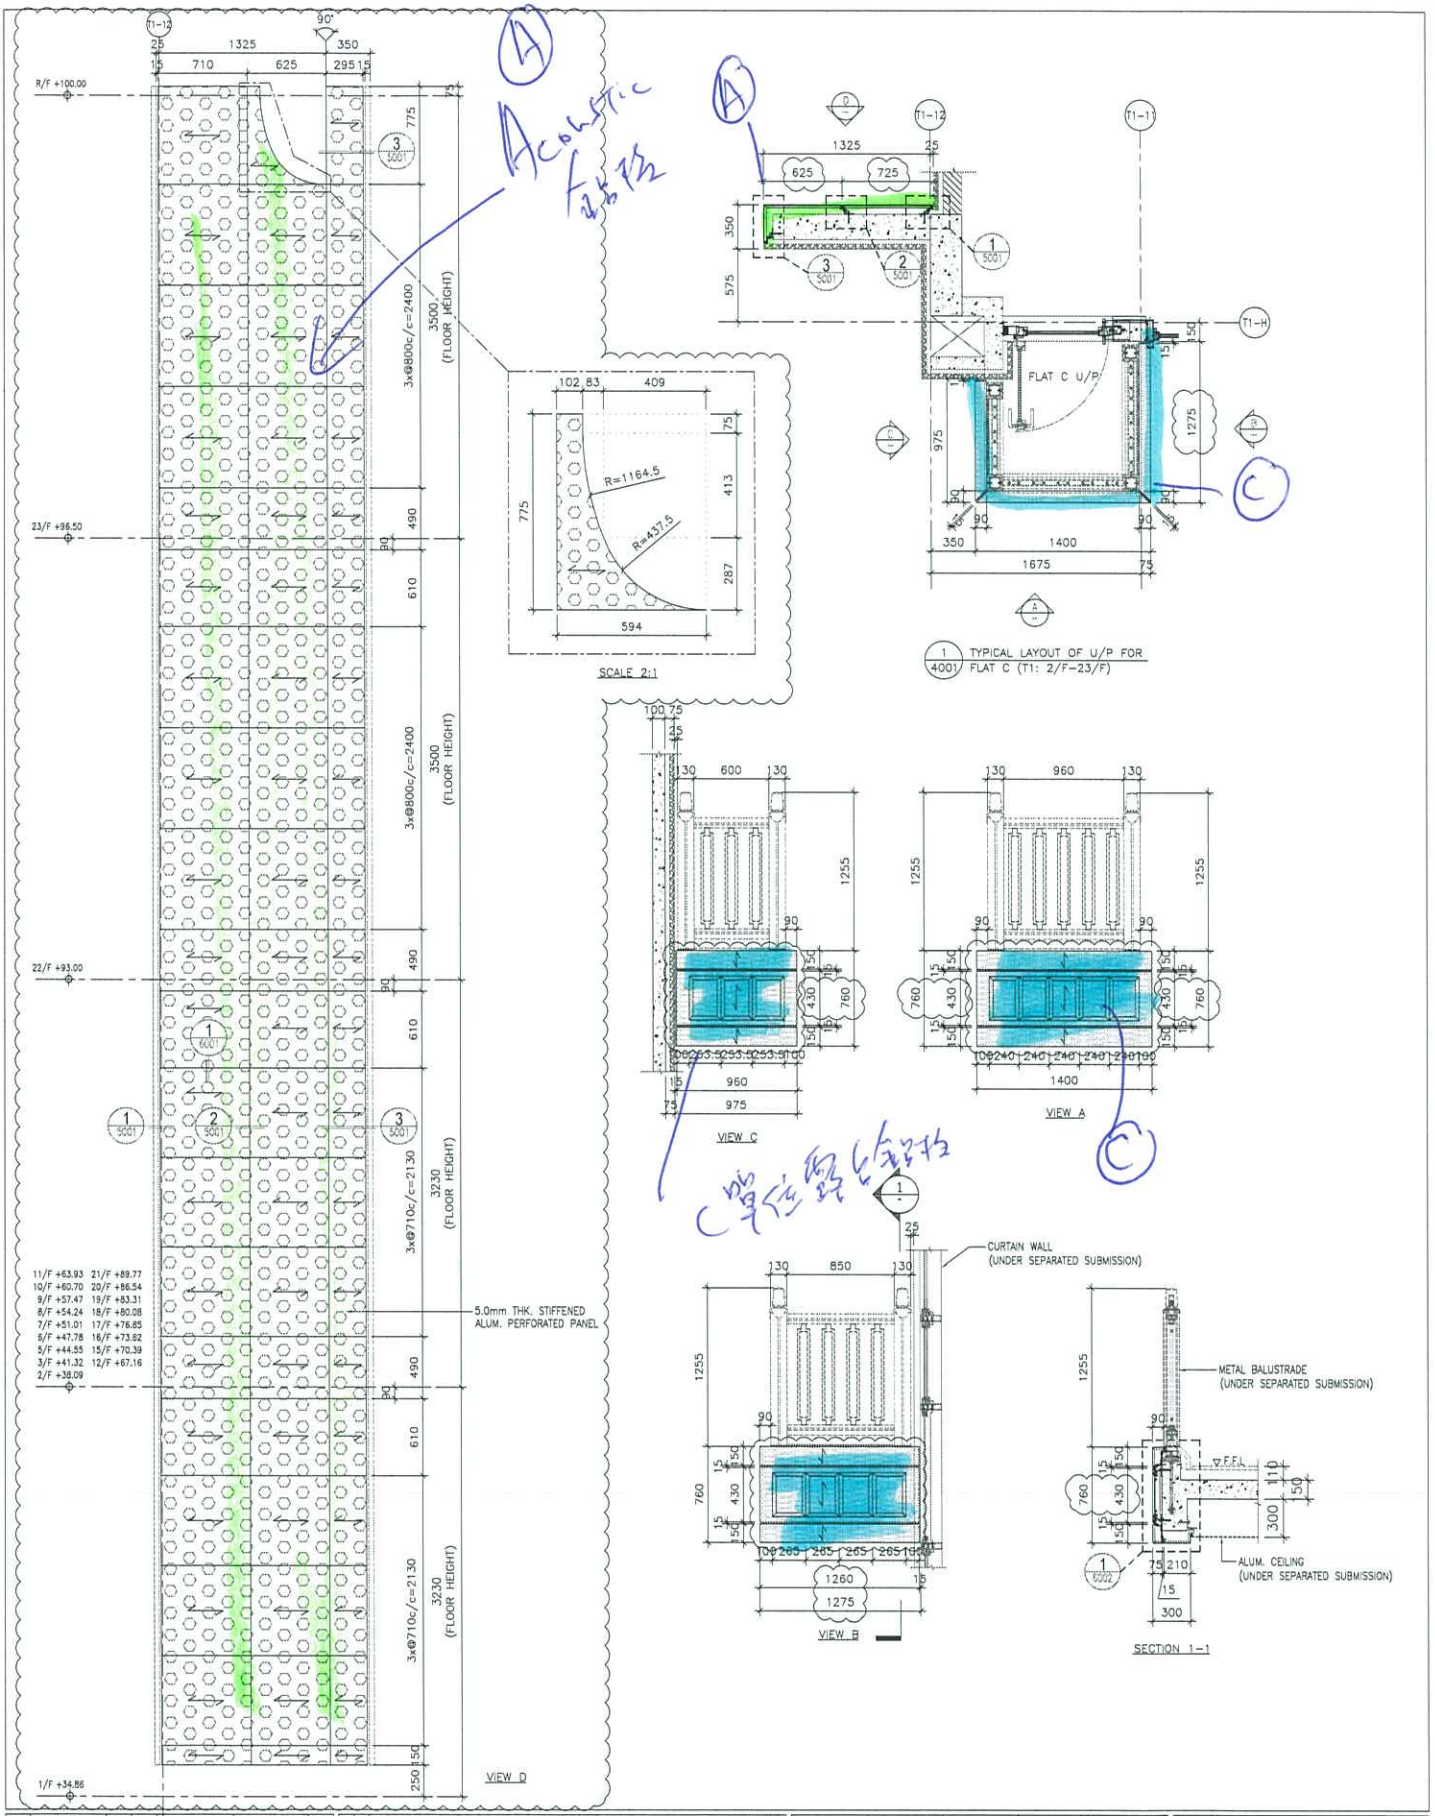

NOTE :
1. ALL DIMENSIONS ARE IN mm.
2. ALL ELEVATIONS ARE VIEWED FROM OUTSIDE.
3. ALL DIMENSIONS TO BE VERIFIED ON SITE BEFORE FABRICATION.

LEGEND :
- (X1) / 4001 — DETAIL MARK NO. / REFER SHEET NO.
1. F.F.L. --- FINISHED FLOOR LEVEL
2. S.F.L. --- STRUCTURAL FLOOR LEVEL
3. (R) --- REVERSED DETAIL
4. 3.0mm THK. ALUM. CLADDING
5. 5.0mm THK. STIFFENED ALUM. PERFORATED PANEL

NO.	DATE	REVISION SUBJECT TO ARCH. COMMENT	BY
A	24-06-2020	REVISED	MH

JOB NO. : J-852

PROJECT : PROPOSED RESIDENTIAL DEVELOPMENT AT 139 - 147 ARGYLE STREET, NKIL 6005, 6035 R.P., 6036 R.P., 6037 R.P. & 6038 R.P.

TITLE : PART ELEVATION, PLAN & SECTION OF ALUM. & ACOUSTIC CLADDING FOR TOWER 1 FLAT C U/P

DATE : 12-MAY-20 | SCALE : 1:40

DRAWN BY : LHR | CHECKED BY : DW

DWG NO. : J852-SD-ACA-4001 | REV. : A

MIDI ALUMINIUM FABRICATORS LTD. 美特鋁質有限公司
Units 6-8, Sunray Industrial Centre, 1/F, 610 Cha Kwo Ling Road, Kowloon
Tel:23489211-4 Fax:(852)27727866

CLIENT :


ARCHITECT : AGC DESIGN LTD

MAIN CONTRACTOR : Gammon

STRUCTURAL ENGINEER : ARUP

FACADE CONSULTANT : MEINHARDT

B.D. REF :

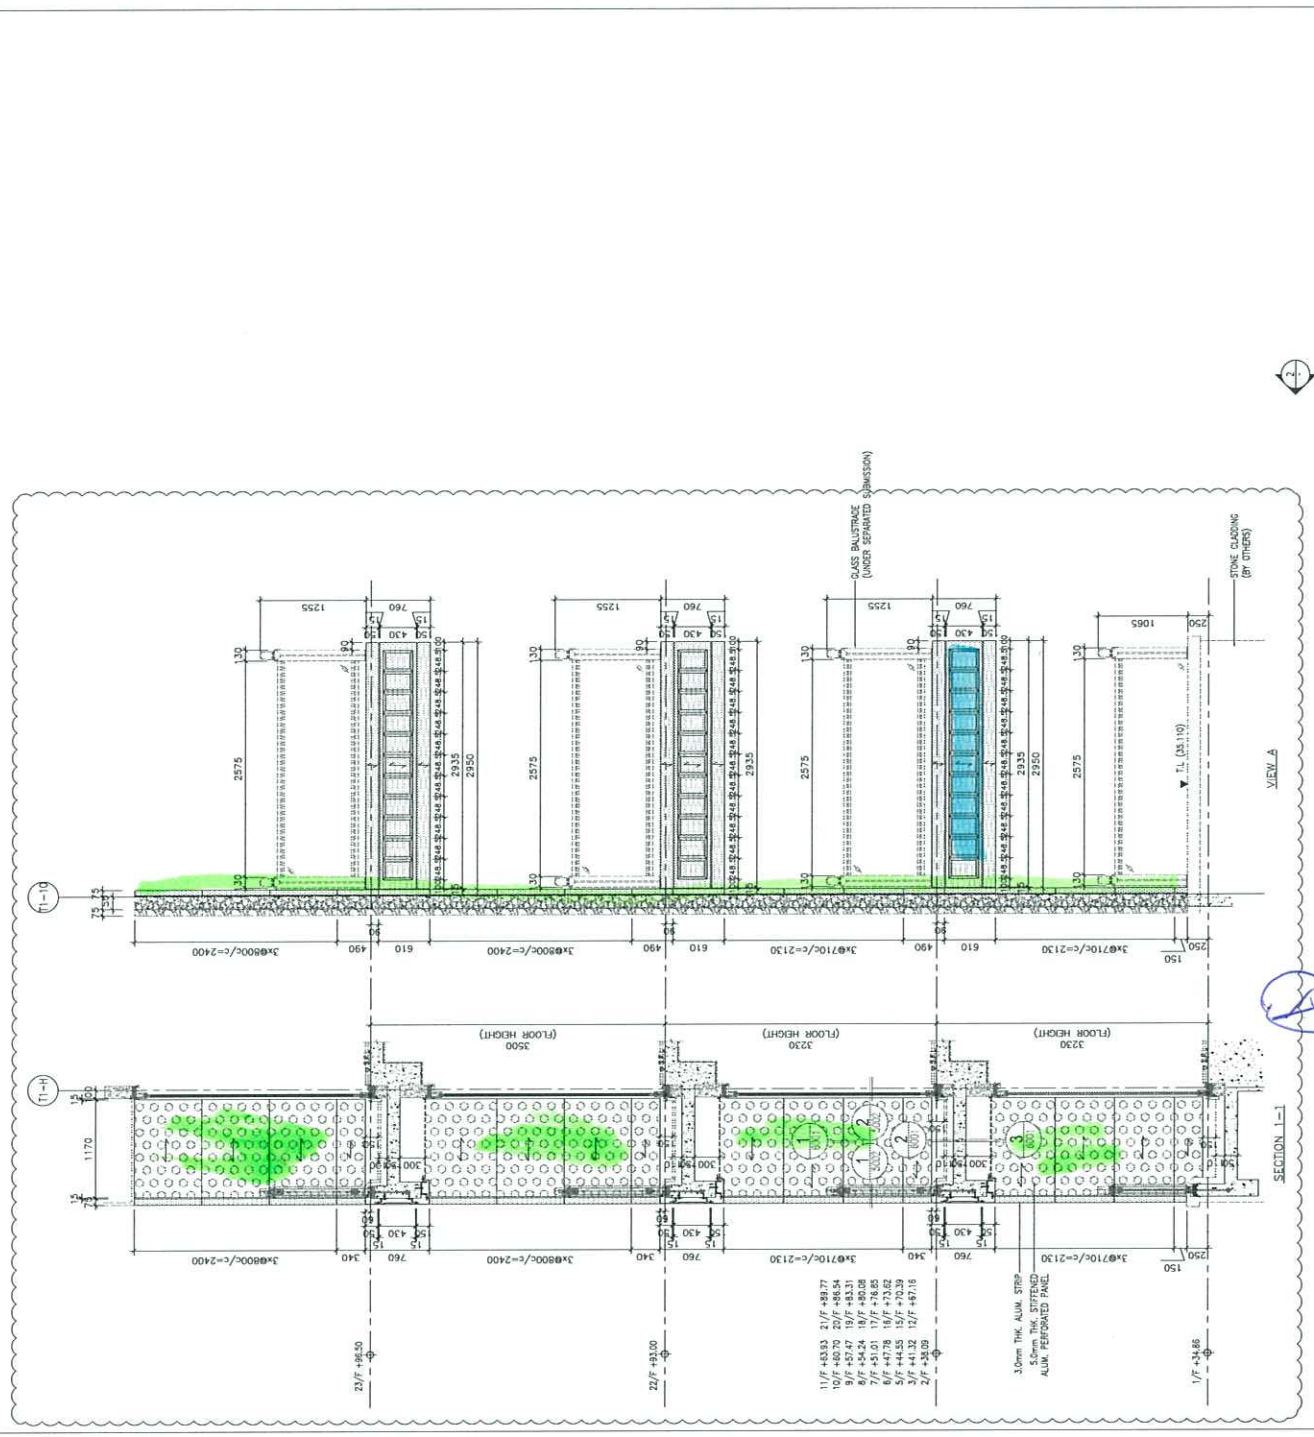

B.D. REF :

CLIENT :

ARCHITECT :
AGC DESIGN LTD

MAIN CONTRACTOR :
Gammon

STRUCTURAL ENGINEER :
ARUP

FACADE CONSULTANT:
MEINHARDT

NOTE :
1. ALL DIMENSIONS ARE IN mm.
2. ALL ELEVATIONS ARE VIEWED FROM OUTSIDE.
3. ALL DIMENSIONS TO BE VERIFIED ON SITE BEFORE FABRICATION.

LEGEND :
- X1 / X001 — DETAIL MARK NO. / REFER SHEET NO.
1. F.F.L. --FINISHED FLOOR LEVEL
2. S.F.L. --STRUCTURAL FLOOR LEVEL
3. (R) --REVERSED DETAIL
4. 3.0mm THK. ALUM. CLADDING
5. 5.0mm THK. STIFFENED ALUM. PERFORATED PANEL

NO.	DATE	REVISED	BY
A	24-08-2020	REVISION SUBJECT TO ARCH. COMMENT	MN

JOB NO. : J-852

PROJECT :
PROPOSED RESIDENTIAL DEVELOPMENT AT 139 - 147 ARGYLE STREET, NKIL 6005, 6035 R.P., 6036 R.P., 6037 R.P. & 6038 R.P.


TITLE :
PART ELEVATION, PLAN & SECTION OF ALUM. & ACOUSTIC CLADDING FOR TOWER 1 FLAT C BAL.

DATE : 12-MAY-20 | SCALE : 1:60

DRAWN BY : LHR | CHECKED BY : DW

美特鋁質有限公司
MIDI ALUMINIUM FABRICATOR LTD.
Units 6-8, Sunray Industrial Centre, 1/F
610 Cha Kwo Ling Road, Kowloon
Tel:23489211-4 Fax:(852)27727666

DWG NO. : J852-SD-ACA-4004 | REV. : A

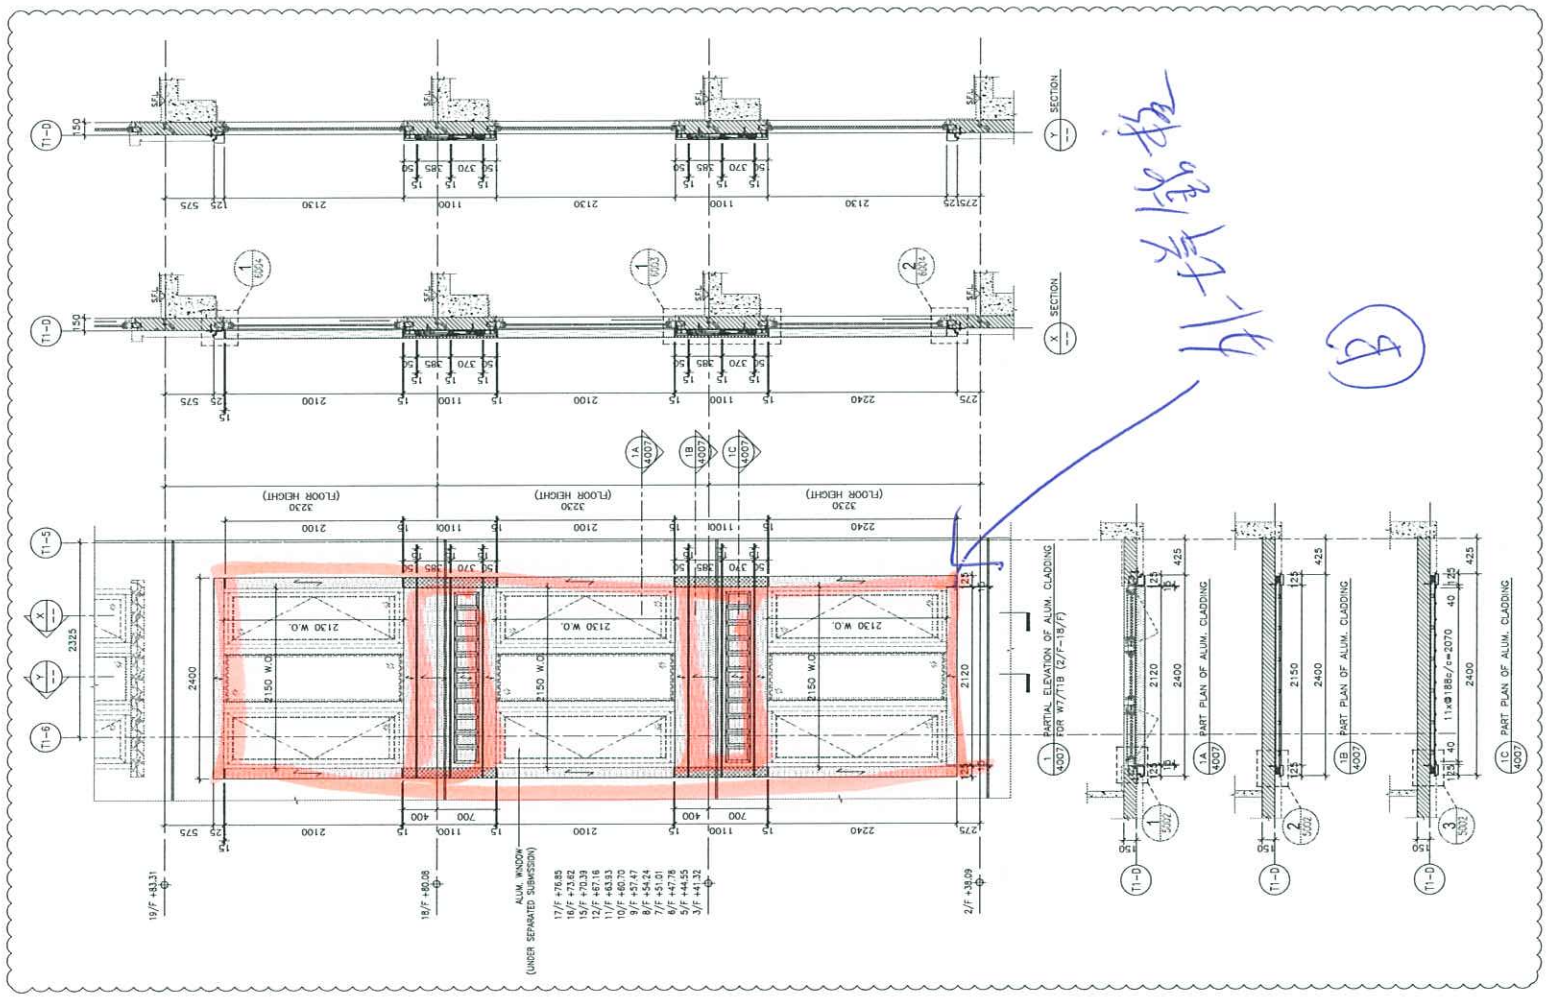

B.D. REF :

CLIENT :

ARCHITECT :
AGC DESIGN LTD

MAIN CONTRACTOR :
Gammon

STRUCTURAL ENGINEER :
ARUP

FACADE CONSULTANT:
MEINHARDT

NOTE :
1. ALL DIMENSIONS ARE IN mm.
2. ALL ELEVATIONS ARE VIEWED FROM OUTSIDE.
3. ALL DIMENSIONS TO BE VERIFIED ON SITE BEFORE FABRICATION.

LEGEND :
- X1 / X001 — DETAIL MARK NO. / REFER SHEET NO.
1. F.F.L. -- FINISHED FLOOR LEVEL
2. S.F.L. -- STRUCTURAL FLOOR LEVEL
3. -- REVERSED DETAIL
4. 3.0mm THK. ALUM. CLADDING
5. 5.0mm THK. STIFFENED ALUM. PERFORATED PANEL

NO.	DATE	REVISED	BY
A	24-08-2020	REVISION SUBJECT TO ARCH. COMMENT	MN

JOB NO. : J-852

PROJECT :
PROPOSED RESIDENTIAL DEVELOPMENT AT 139 - 147 ARGYLE STREET, NKIL 6005, 6035 R.P., 6036 R.P., 6037 R.P. & 6038 R.P.

TITLE :
PART ELEVATION, PLAN & SECTION OF ALUM. CLADDING FOR W7/T1B (2/F-18/F)

DATE : 12-MAY-20 | SCALE : 1:60

DRAWN BY : LHR | CHECKED BY : DW

美特鋁質有限公司
MIDI ALUMINIUM FABRICATOR LTD.
Units 6-8, Sunray Industrial Centre, 1/F
610 Cha Kwo Ling Road, Kowloon
Tel:23489211-4 Fax:(852)27727666

DWG NO. : J852-SD-ACA-4007 | REV. : A

J852 亞皆老街中電

ei 8 26 B

位置		Item	Description		信編號	米數(m2)
TOWER	大樓	1	Precast Aluminium Window & Plenum Box	預製窗	MC39418 3號圖 Shop dwg	3373.2
TOWER/ PODIUM	大樓 / 平台	2	Metal Balustrade & Glass Balustrade (including Glass Balustrade at 1/F & swimming	玻璃欄河 (大樓露台) (泳池，1/F)	MC39399 1號圖 BD dwg	2125.2
TOWER	大樓	3	Stick Curtain Wall	框架幕牆	MC39467 3號圖 Shop dwg	幕牆=386.9 FD=121.1 鋁板=44.4 Total = 552.4
TOWER	大樓	4	Glass Cladding at Spandrel	Glass Cladding	MC39401 2號圖 Shop dwg	361.9
TOWER/ PODIUM	大樓 / 平台	5	Aluminium Louver for Podium & Tower	百葉 (平台，大樓)	MC39466 3號圖 Shop dwg	717.1
TOWER	大樓	6	In situ Windows, Aluminium Door & Sliding Door	鋁窗，鋁門，趟門	MC39461 3號圖 Shop dwg	2736.5
PODIUM	平台	7	Canopy at LG2	Canopy at LG2	MC39438 1號圖 BD dwg	10.85
TOWER	大樓	8	AC Grille	梳子	MC39437 2號圖 Shop dwg	311.4
TOWER	大樓	9	FRP Windows & FRP Doors	防火窗 (已判)	N/A	N/A
TOWER	大樓	10	Acoustic Ceiling & Aluminium Ceiling	隔音天花 / 鋁天花	MC39425 1號圖 Shop dwg	天花=1242.7 露台鋁板=173.3 Total= 1416.0
CLOCK .T	鐘樓	11	Skylight & Aluminium Cladding (Clock Tower)	天幕 (鐘樓頂)	有待設計圖紙	17
CLOCK .T	鐘樓	12	Protective Barrier behind existing windows (Clock Tower)	玻璃護欄 (鐘樓)	MC39442 1號圖 BD dwg	14.7
TOWER	大樓	13	Stick Curtain Wall Performance Test	試水箱 (幕牆)	N/A	跟幕牆
PODIUM	平台	14	Glass Wall at LG2~LG4 Lift Lobby	Glass Wall at LG2~LG4	MC39408 1號圖 Shop dwg	Glass Wall = 84.3 FD門=40.8 Total= 125.10
TOWER	大樓	15	15a) Aluminium Cladding & Fins at Precast Façade 15b) Acoustic Panel	外牆鋁板 / 隔音柱 (鋁孔板)	MC 39721 2號圖 Shop dwg	A: Acoustic 鋁板 594.7 B: 外牆鋁板 1117.7 C: 包露台鋁板 498.2
INDOOR	室內	16	Acoustic Sliding Door (noise screen)	隔音趟門(有膠吼板)	2號圖 Shop dwg	1465
TOWER	大樓	17	Pipe Duct Cladding With Lourve	管道鋁板和百頁	MC39748 3號圖 Shop dwg	93