美 特 鋁 質 有 限 公 司
MIDI ALUMINIUM FABRICATOR LTD.

工程指示 / 要求簡箋(E.I.)

工程指示編號：**EI / 5104 / 22** 修改版次： -

工程編號 ：**J - 858** 工程名稱 ：將軍澳日出康城 11

工程項目 ：**Glass Cladding 地盆用鐵件 (大貨)**

收件人 ：**Maggie** 發件人 ： **Ant Yeung** 日 期 ：**16/09/2022**

☐要求提供 / ☐確認 事項 ：

( ) 初步鋁料 B.M. ( ) 加工拆圖，然後生產 ( ) 尺寸表

( ) 正式鋁料 B.M. ( ) 技術上資料 / 指示 ( ) 報價

( ) 配件 B.M. ( ) 樣辦或貨品說明書 ( ) 分判合約

內容 ：

請按加工圖生產鐵件送地盆使用。

1. FS-01 底碼，請優先生產一半數量(1440 隻)，FS-01-35 為公差鐵碼 (現場備用 600 隻)

1. 附上 Glass Cladding 铁件数量分层统计表 (T1,2,3)

2. 附上 Glass Cladding 鐵件預算出貨 (10 層 1 批) *最優先出貨為 T1 (9-20/F 含樣板層)

3. 現只放行生產 T1 和 T2,3 的 M01； 餘下 MO 可備料，但待通知再放行生產 謝謝

4. 因各座判頭不同，必須分座包裝

5. 驗焊: Fillet Weld / 100%Visual , 10% MPI / Name: (For Curtain Wall at Tower 1,2 &3)

6. 出貨前，請給 Mill cert 和熱浸 Cert

7. 有油灑青油

8. 書圖部：需改 BD 圖對 Mill cert 謝謝

請在 2022.10.15 前完成上列要求。

附： 頁

☐ 原合約工程包 ☐ 原合約工程加 / 減賬 ☐ 新工程報價

分發東莞各部門 ：

( )生產技術總監☐連附件 ( )技術部 ☐連附件 ( )生產部 ☐連附件 ( )機械設計部☐連附件

( )採購部 ☐連附件 ( )生產統籌部☐連附件 ( )小羅&清 ☐連附件

( )質檢部 ☐連附件 ( )會計部 ☐連附件 ( )報關組 ☐連附件 ( )其他 _____☐連附件

分發其他分判 ：

( )樽 ☐連附件

分發香港各部門 ：

( )行政部☐連附件 ( )會計部☐連附件 ( )統籌部☐連附件 ( )工程部地盤科文☐連附件 積哥

( )採購部☐連附件 ( )QS 部 ☐連附件 ( )維修部☐連附件 ( )其他 _____☐連附件

傳遞編號： 發件人簽署：

HK / 22 項目經理簽署：

Glass Cladding 鐵件預算出貨 (10層1批)

EI-5104			T1				T2 / T3	
						R/F		
						67/F	Mo6	2023/06/13
					11	66/F		
			Mo5	2023/04/29	10	65/F		
		R/F			9	63/F		
8	48	62/F			8	62/F		
7	47	61/F			7	61/F		
6	46	60/F			6	60/F		
5	45	59/F			5	59/F		
4	44	58/F			4	58/F		
3	43	57/F			3	57/F		
2	42	56/F			2	56/F		
1	41	55/F			1	55/F		
10	40	53/F	Mo4	2023/03/15	10	53/F	Mo4	2023/04/29
9	39	52/F			9	52/F		
8	38	51/F			8	51/F		
7	37	50/F			7	50/F		
6	36	49/F			6	49/F		
5	35	48/F			5	48/F		
4	34	47/F			4	47/F		
3	33	46/F			3	46/F		
2	32	45/F			2	45/F		
1	31	43/F			1	43/F		
10	30	42/F	Mo3	2023/01/14	10	42/F	Mo3	2023/03/15
9	29	41/F			9	41/F		
8	28	40/F			8	40/F		
7	27	39/F			7	39/F		
6	26	38/F			6	38/F		
5	25	37/F			5	37/F		
4	24	36/F			4	36/F		
3	23	35/F			3	35/F		
2	22	33/F			2	33/F		
1	21	32/F			1	32/F		
10	20	31/F	Mo2	2022/12/14	10	31/F	Mo2	2023/01/14
9	19	30/F			9	30/F		
8	18	29/F			8	29/F		
7	17	28/F			7	28/F		
6	16	27/F			6	27/F		
5	15	26/F			5	26/F		
4	14	25/F			4	25/F		
3	13	23/F			3	23/F		
2	12	22/F			2	22/F		
1	11	21/F			1	21/F		
10	10	20/F	Mo1	2022/10/15	10	20/F	Mo1	2022/11/14
9	9	19/F			9	19/F		
8	8	18/F			8	18/F		
7	7	17/F			7	17/F		
6	6	16/F			6	16/F		
5	5	15/F			5	15/F		
4	4	12/F			4	12/F		
3	3	11/F			3	11/F		
2	2	10/F			2	10/F		
1	1	09/F			1	09/F		

待通知
才放行
↓
放行
↓
Mo1

美特鋁質有限公司 MIDI Aluminium Fabricator Ltd.	工程號:	J-858	計算: WCM	日期: 2022/09/05	送呈: Jason哥
	地盤名稱:	康城11期	核對:	日期:	副本:
地盤用配件B.M.表	項目類別:	Glass Cladding铁件	批准:	日期:	
BM編號: -					总重量(kg): 40666.1

序號	修改標示	配件圖號	物料編號	配件名稱	顏色	實用	後備	總數	單位	单件重量	總重量	備注
									件	Kg		
1			GS-01	50*40*6mm铁角	热浸锌	3	0	3	件	14.26	42.78	送地盘
2			GS-02	50*40*5mm铁槽	热浸锌	3	0	3	件	17.64	52.92	送地盘
3			GS-03	50*40*6mm铁角	热浸锌	3	0	3	件	14.26	42.78	送地盘
4			GS-04	50*40*6mm铁角	热浸锌	11	0	11	件	14.06	154.66	送地盘
5			GS-05	50*40*5mm铁槽	热浸锌	1	0	1	件	17.24	17.24	送地盘
6			GS-06	50*40*6mm铁角	热浸锌	10	0	10	件	14.06	140.6	送地盘
7			GS-07	50*40*6mm铁角	热浸锌	201	0	201	件	14.81	2976.81	送地盘
8			GS-08	50*40*5mm铁槽	热浸锌	137	0	137	件	18.6	2548.2	送地盘
9			GS-09	50*40*6mm铁角	热浸锌	201	0	201	件	14.81	2976.81	送地盘
10			GS-10	50*40*6mm铁角	热浸锌	381	0	381	件	14.61	5566.41	送地盘
11			GS-11	50*40*5mm铁槽	热浸锌	23	0	23	件	18.2	418.6	送地盘
12			GS-12	50*40*6mm铁角	热浸锌	304	0	304	件	14.61	4441.44	送地盘
13			GS-13	50*40*6mm铁角	热浸锌	12	0	12	件	14.6	175.2	送地盘
14			GS-14	50*40*5mm铁槽	热浸锌	6	0	6	件	18.35	110.1	送地盘
15			GS-15	50*40*6mm铁角	热浸锌	12	0	12	件	14.6	175.2	送地盘
16			GS-16	50*40*6mm铁角	热浸锌	11	0	11	件	14.4	158.4	送地盘
17			GS-17	50*40*6mm铁角	热浸锌	6	0	6	件	14.4	86.4	送地盘
18			GS-18	50*40*6mm铁角	热浸锌	14	0	14	件	14.81	207.34	送地盘
19			GS-19	50*40*5mm铁槽	热浸锌	3	0	3	件	18.6	55.8	送地盘
20			GS-20	50*40*6mm铁角	热浸锌	9	0	9	件	14.81	133.29	送地盘
21			GS-21	50*40*6mm铁角	热浸锌	5	0	5	件	14.8	74	送地盘
22			GS-22	50*40*5mm铁槽	热浸锌	1	0	1	件	17.15	17.15	送地盘
23			GS-23	50*40*6mm铁角	热浸锌	4	0	4	件	14.8	59.2	送地盘
24			GS-24	50*40*5mm铁槽	热浸锌	10	0	10	件	18.2	182	送地盘
25			GS-25	50*40*6mm铁角	热浸锌	41	0	41	件	1.17	47.97	送地盘
26			GS-26	50*40*6mm铁角	热浸锌	52	0	52	件	15	780	送地盘
27			GS-27	50*40*5mm铁槽	热浸锌	10	0	10	件	19	190	送地盘

美特鋁質有限公司 MIDI Aluminium Fabricator Ltd.	工程號:	J-858	計算: WCM	日期: 2022/09/05	送呈: Jason哥
	地盤名稱:	康城11期	核對:	日期:	副本:
地盤用配件B.M.表	項目類別:	Glass Cladding铁件	批准:	日期:	
BM編號: -					总重量(kg): 40666.1

序號	修改標示	配件圖號	物料編號	配件名稱	顏色	實用	後備	總數	單位	单件重量	總重量	備注
28			GS-28	50*40*6mm铁角	热浸锌	41	0	41	件	15	615	送地盘
29			GS-29	50*40*5mm铁槽	热浸锌	1	0	1	件	17.17	17.17	送地盘
30			GS-30	50*40*6mm铁角	热浸锌	4	0	4	件	14.4	57.6	送地盘
31			GS-31	50*40*6mm铁角	热浸锌	5	0	5	件	15.85	79.25	送地盘
32			GS-32	50*40*5mm铁槽	热浸锌	1	0	1	件	20	20	送地盘
33			GS-33	50*40*6mm铁角	热浸锌	4	0	4	件	15.85	63.4	送地盘
34			GS-34	50*40*5mm铁槽	热浸锌	1	0	1	件	18.23	18.23	送地盘
35			GS-35	50*40*6mm铁角	热浸锌	4	0	4	件	14.81	59.24	送地盘
36			GS-36	50*40*5mm铁槽	热浸锌	1	0	1	件	16.84	16.84	送地盘
37			GS-37	50*40*5mm铁槽	热浸锌	25	0	25	件	17.43	435.75	送地盘
38			GS-38	50*40*5mm铁槽	热浸锌	1	0	1	件	18.17	18.17	送地盘
39			GS-39	50*40*5mm铁槽	热浸锌	11	0	11	件	17.63	193.93	送地盘
40			GS-40	50*40*5mm铁槽	热浸锌	11	0	11	件	18.43	202.73	送地盘
41			GS-41	50*40*5mm铁槽	热浸锌	1	0	1	件	17.17	17.17	送地盘
42			GS-42	50*40*5mm铁槽	热浸锌	1	0	1	件	19.44	19.44	送地盘
43			GS-43	50*40*5mm铁槽	热浸锌	1	0	1	件	17.83	17.83	送地盘
44			GS-44-01	100*50*7mm铁角	热浸锌	25	0	25	件	26.95	673.75	送地盘
45			GS-44-02	100*50*7mm铁角	热浸锌	11	0	11	件	26.49	291.39	送地盘
46			GS-44-03	100*50*7mm铁角	热浸锌	11	0	11	件	19.08	209.88	送地盘
47			GS-44-04	100*50*7mm铁角	热浸锌	1	0	1	件	20.72	20.72	送地盘
48			GS-44-05	100*50*7mm铁角	热浸锌	1	0	1	件	7.78	7.78	送地盘
49			GS-44-06	100*50*7mm铁角	热浸锌	1	0	1	件	25.65	25.65	送地盘
50			GS-45	100*50*7mm铁角	热浸锌	1	0	1	件	28.09	28.09	送地盘
51			GS-46	100*50*7mm铁角	热浸锌	1	0	1	件	9	9	送地盘
52			ST-01-1L	50*40*5mm铁槽	热浸锌	447	0	447	件	2.64	1180.08	送地盘
53			ST-01-1R	50*40*5mm铁槽	热浸锌	447	0	447	件	2.64	1180.08	送地盘
54			ST-01-2	50*40*5mm铁槽	热浸锌	336	0	336	件	3.51	1179.36	送地盘
55			ST-01-3	50*40*5mm铁槽	热浸锌	588	0	588	件	3.63	2134.44	送地盘

美特鋁質有限公司 MIDI Aluminium Fabricator Ltd.	工程號:	J-858	計算: WCM	日期: 2022/09/05	送呈: Jason哥
	地盤名稱:	康城11期	核對:	日期:	副本:
地盤用配件B.M.表	項目類別:	Glass Cladding铁件	批准:	日期:	
BM编號: -					总重量(kg): 40666.1

序號	修改標示	配件圖號	物料編號	配件名稱	顏色	實用	後備	總數	單位	单件重量	總重量	備注
56			ST-01-4L	50*40*5mm铁槽	热浸锌	121	0	121	件	2.67	323.07	送地盘
57			ST-01-4R	50*40*5mm铁槽	热浸锌	121	0	121	件	2.67	323.07	送地盘
58			ST-01-5	50*40*5mm铁槽	热浸锌	121	0	121	件	4.45	538.45	送地盘
59			ST-01-6	50*40*5mm铁槽	热浸锌	131	0	131	件	3.76	492.56	送地盘
60			ST-02	50*40*5mm铁槽	热浸锌	13	0	13	件	4.36	56.68	送地盘
61			ST-03	50*40*5mm铁槽	热浸锌	13	0	13	件	4.38	56.94	送地盘
61			FS-01	100*50*7mm铁角	热浸锌	7148	0	7148	件	1.15	8220.2	送地盘
61			FS-04	100*50*7mm铁角	热浸锌	27	0	27	件	1.18	31.86	送地盘
62					合计	3977	0	11152	件		40666.1	

J858康城11期Glass Cladding铁件数量分层统计表(T1)

工程：J858康城11期

日期：05-Sep-22

最先 T1 9-20/F

| 序号 | 部件图编号 | 楼层 | | |

J858康城11期Glass Cladding铁件数量分层统计表(T2)

工程：J858康城11期

日期：15-Aug-22

| 序号 | 部件图编号 | 楼层 | | |

J858康城11期Glass Cladding铁件数量分层统计表(T3)

工程：J858康城11期

日期：15-Aug-22

| 序号 | 部件图编号 | 楼层 | | |

美特鋁質有限公司
MIDI Aluminium Fabricator Ltd.

FZ 5104

QF005/8

圖則登記表
DRAWING REGISTER

工程名稱 Project Title:	康城11期 Glass Cladding铁件(T1, 2, 3)
工程編號 Project No:	J858

接收日期 Receiving Date (適用於客戶)							
年							
月							
日							

分發予 Distributed To

發出日期 Issued Date							
年	22						
月	9						
日	07						

	圖則編號 Drg. No.	圖則名稱 Drawing Title	修訂編號 Revision No.						
1	J858-LP101	J858 Glass Cladding铁件安装位置图(T1)	-						
2	J858-LP102	J858 Glass Cladding铁件安装位置图(T1)	-						
3	J858-LP103	J858 Glass Cladding铁件安装位置图(T1)	-						
4	J858-LP104	J858 Glass Cladding铁件安装位置图(T1)	-						
5	J858-LP105	J858 Glass Cladding铁件安装位置图(T1)	-						
6	J858-LP106	J858 Glass Cladding铁件安装位置图(T1)	-						
7	J858-LP107	J858 Glass Cladding铁件安装位置图(T1)	-						
8	J858-LP108	J858 Glass Cladding铁件安装位置图(T1)	-						
9	J858-LP201	J858 Glass Cladding铁件安装位置图(T2)	-						
10	J858-LP202	J858 Glass Cladding铁件安装位置图(T2)	-						
11	J858-LP203	J858 Glass Cladding铁件安装位置图(T2)	-						
12	J858-LP204	J858 Glass Cladding铁件安装位置图(T2)	-						
13	J858-LP205	J858 Glass Cladding铁件安装位置图(T2)	-						
14	J858-LP206	J858 Glass Cladding铁件安装位置图(T2)	-						
15	J858-LP207	J858 Glass Cladding铁件安装位置图(T2)	-						
16	J858-LP208	J858 Glass Cladding铁件安装位置图(T2)	-						
17	J858-LP301	J858 Glass Cladding铁件安装位置图(T3)	-						
18	J858-LP302	J858 Glass Cladding铁件安装位置图(T3)	-						
19	J858-LP303	J858 Glass Cladding铁件安装位置图(T3)	-						
20	J858-LP304	J858 Glass Cladding铁件安装位置图(T3)	-						
21	J858-LP305	J858 Glass Cladding铁件安装位置图(T3)	-						
22	J858-LP306	J858 Glass Cladding铁件安装位置图(T3)	-						
23	J858-LP307	J858 Glass Cladding铁件安装位置图(T3)	-						
24	J858-LP308	J858 Glass Cladding铁件安装位置图(T3)	-						
25	GS-01	铁料加工图	-						
26	GS-02	铁料加工图	-						
27	GS-03	铁料加工图	-						
28	GS-04	铁料加工图	-						
29	GS-05	铁料加工图	-						
30	GS-06	铁料加工图	-						
31	GS-07	铁料加工图	-						
32	GS-08	铁料加工图	-						

美特鋁質有限公司
MIDI Aluminium Fabricator Ltd.

QF005/8

圖則登記表
DRAWING REGISTER

工程名稱 Project Title:	康城11期
	Glass Cladding铁件(T1, 2, 3)
工程編號 Project No:	J858

分發予 Distributed To

接收日期 Receiving Date (適用於客戶							
年							
月							
日							

發出日期 Issued Date							
年	22						
月	9						
日	07						

圖則編號 Drg. No.	圖則名稱 Drawing Title		修訂編號 Revision No.						
GS-09	铁料加工图	33	-						
GS-10	铁料加工图	34	-						
GS-11	铁料加工图	35	-						
GS-12	铁料加工图	36	-						
GS-13	铁料加工图	37	-						
GS-14	铁料加工图	38	-						
GS-15	铁料加工图	39	-						
GS-16	铁料加工图	40	-						
GS-17	铁料加工图	41	-						
GS-18	铁料加工图	42	-						
GS-19	铁料加工图	43	-						
GS-20	铁料加工图	44	-						
GS-21	铁料加工图	45	-						
GS-22	铁料加工图	46	-						
GS-23	铁料加工图	47	-						
GS-24	铁料加工图	48	-						
GS-25	铁料加工图	49	-						
GS-26	铁料加工图	50	-						
GS-27	铁料加工图	51	-						
GS-28	铁料加工图	52	-						
GS-29	铁料加工图	53	-						
GS-30	铁料加工图	54	-						
GS-31	铁料加工图 ~~(ON HOLD)~~	55	-						
GS-32	铁料加工图（ON HOLD）	56	-						
GS-33	铁料加工图（~~ON HOLD~~）	57	-						
GS-34	铁料加工图（~~ON HOLD~~）	58	-						
GS-35	铁料加工图（~~ON HOLD~~）	59	-						
GS-36	铁料加工图	60	-						
GS-37	铁料加工图	61	-						
GS-38	铁料加工图	62	-						

美特鋁質有限公司
MIDI Aluminium Fabricator Ltd.

QF005/8

圖則登記表
DRAWING REGISTER


工程名稱 Project Title:	康城11期
	Glass Cladding铁件(T1, 2, 3)
工程編號 Project No:	J858

分發予 Distributed To

	接收日期 Receiving Date (適用於客戶						
年							
月							
日							

	發出日期 Issued Date						
年	22						
月	9						
日	07						

圖則編號 Drg. No.	圖則名稱 Drawing Title		修訂編號 Revision No.						
GS-39	铁料加工图	63	-						
GS-40	铁料加工图	64	-						
GS-41	铁料加工图	65	-						
GS-42	铁料加工图 (ON HOLD)	66	-						
GS-43	铁料加工图 (ON HOLD)	67	-						
GS-44	铁料加工图	68	-						
GS-45	铁料加工图	69	-						
GS-46	铁料加工图	70	-						
ST-01	铁料加工图	71	-						
ST-02	铁料加工图	72	-						
ST-03	铁料加工图	73	-						
FS-01	铁料加工图	74	-						
FS-02	铁料加工图	75	-						
FS-03	铁料加工图	76	-						
FS-04	铁料加工图	77	-						

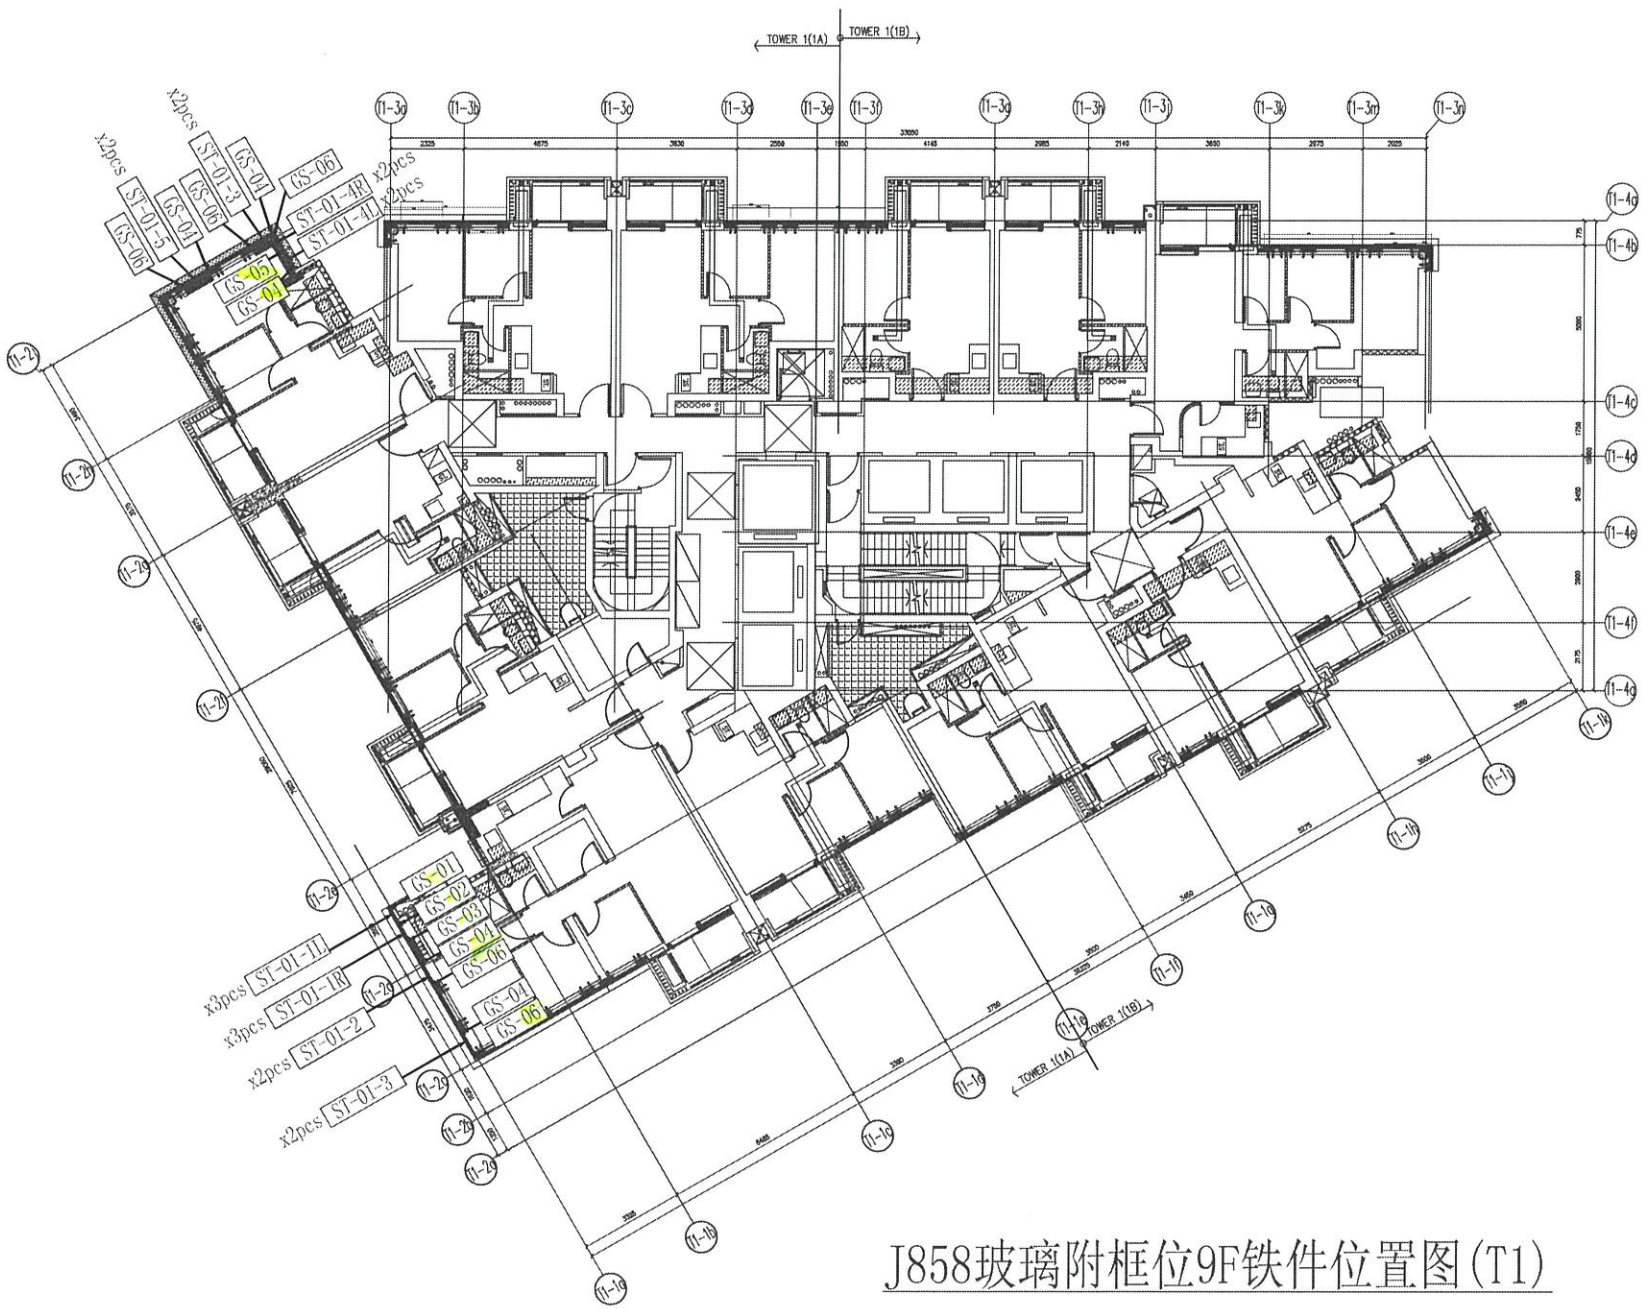

J858玻璃附框位9F铁件位置图(T1)

B.D. REF :

CLIENT :
信和置業有限公司
Sino Land Company Limited

ARCHITECT :
ronald lu & partners
Ronald Lu & Partners (HK) Ltd.
呂元祥建築師事務所(香港)有限公司

MAIN CONTRACTOR :
Gammon

STRUCTURAL ENGINEER :
AE / KOM

FACADE CONSULTANT:
AE / KOM

NOTE :
1. ALL DIMENSIONS ARE IN mm.
2. ALL ELEVATIONS ARE VIEWED FROM OUTSIDE.
3. ALL DIMENSIONS TO BE VERIFIED ON SITE BEFORE FABRICATION.

LEGEND :
X1 — DETAIL MARK NO.
X001 — REFER SHEET NO.
1. F.F.L. --- FINISHED FLOOR LEVEL
2. S.F.L. --- STRUCTURAL FLOOR LEVEL
3. /R --- REVERSED DETAIL

NO.	DATE	REVISED	BY

JOB NO. : J-858

PROJECT :
PROPOSED RESIDENTIAL DEVELOPMENT
AT TKOTL 70RP, PHASE 11, LOHAS PARK
TSEUNG KWAN O, N.T.


TITLE :
TYPICAL FLOOR PLAN
AT TOWER 1

DATE : 22-OCT-21 | SCALE : 1:80(A1)

DRAWN BY : KY | CHECKED BY : YB

美特鋁質有限公司
MIDI ALUMINIUM FABRICATOR LTD.
Units 6-8, Sunray Industrial Centre, 1/F
610 Cha Kwo Ling Road, Kowloon
Tel:23489211-4 Fax:(852)27727666

DWG NO. : J858-LP101 | REV. :

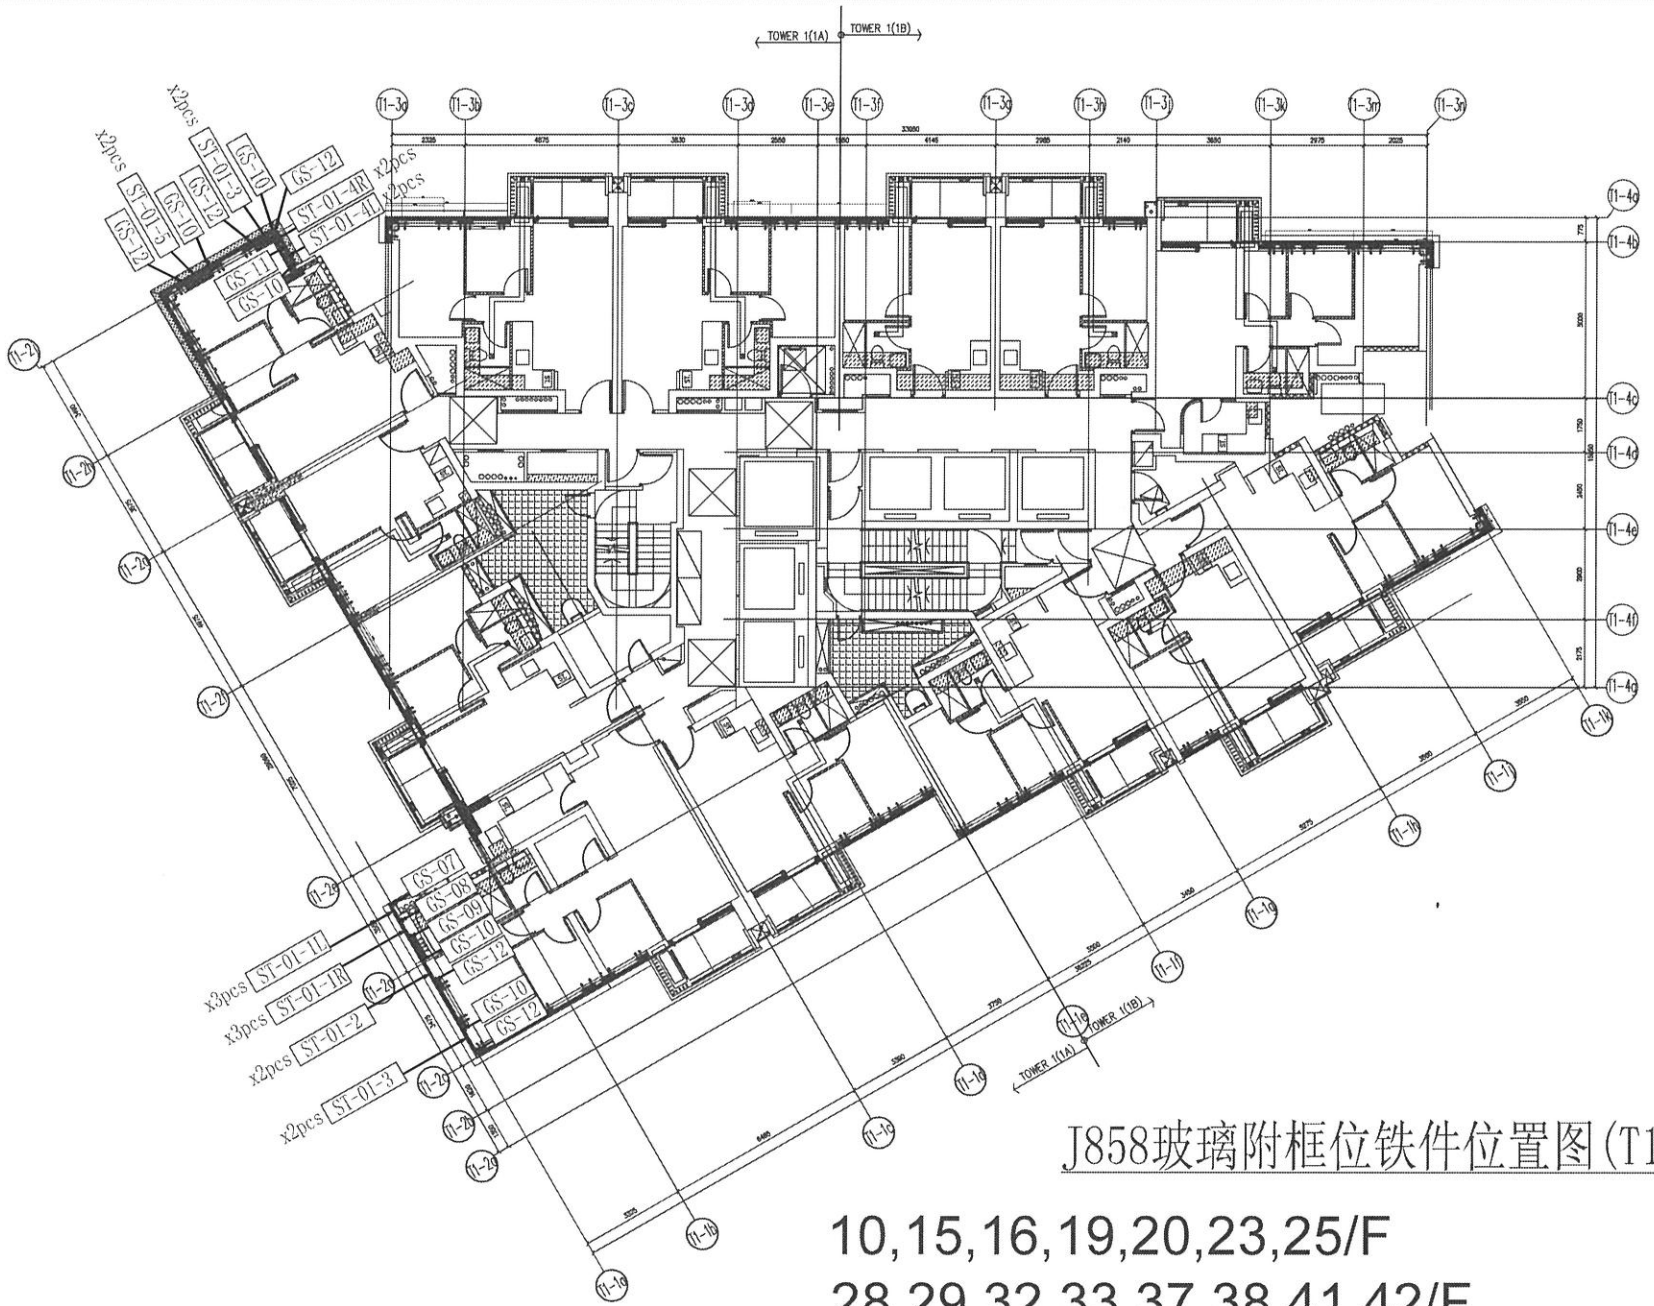

J858玻璃附框位铁件位置图(T1)

10,15,16,19,20,23,25/F

28,29,32,33,37,38,41,42/F

46,47,50,51,55,56,59,60/F

B.D. REF :

CLIENT :
信和置業有限公司
Sino Land Company Limited

ARCHITECT :
ronald lu & partners
Ronald Lu & Partners (HK) Ltd.
呂元祥建築師事務所(香港)有限公司

MAIN CONTRACTOR :
Gammon

STRUCTURAL ENGINEER :
AE / OM

FACADE CONSULTANT:
AE / OM

NOTE :
1. ALL DIMENSIONS ARE IN mm.
2. ALL ELEVATIONS ARE VIEWED FROM OUTSIDE.
3. ALL DIMENSIONS TO BE VERIFIED ON SITE BEFORE FABRICATION.

LEGEND :
X1 / X001 — DETAIL MARK NO. / REFER SHEET NO.
1. F.F.L. --FINISHED FLOOR LEVEL
2. S.F.L. --STRUCTURAL FLOOR LEVEL
3. (YB) --REVERSED DETAIL

NO.	DATE	REVISED	BY

JOB NO. : J-858

PROJECT :
PROPOSED RESIDENTIAL DEVELOPMENT
AT TKOTL 70RP, PHASE 11, LOHAS PARK
TSEUNG KWAN O, N.T.


TITLE :
TYPICAL FLOOR PLAN
AT TOWER 1

DATE : 22-OCT-21 | SCALE : 1:80(A1)

DRAWN BY : KY | CHECKED BY : YB

美特鋁質有限公司
MIDI ALUMINIUM FABRICATOR LTD.
Units 6-8, Sunray Industrial Centre, 1/F
610 Cha Kwo Ling Road, Kowloon
Tel:2348211-4 Fax:(852)27727666

DWG NO. : J858-LP102 | REV. :

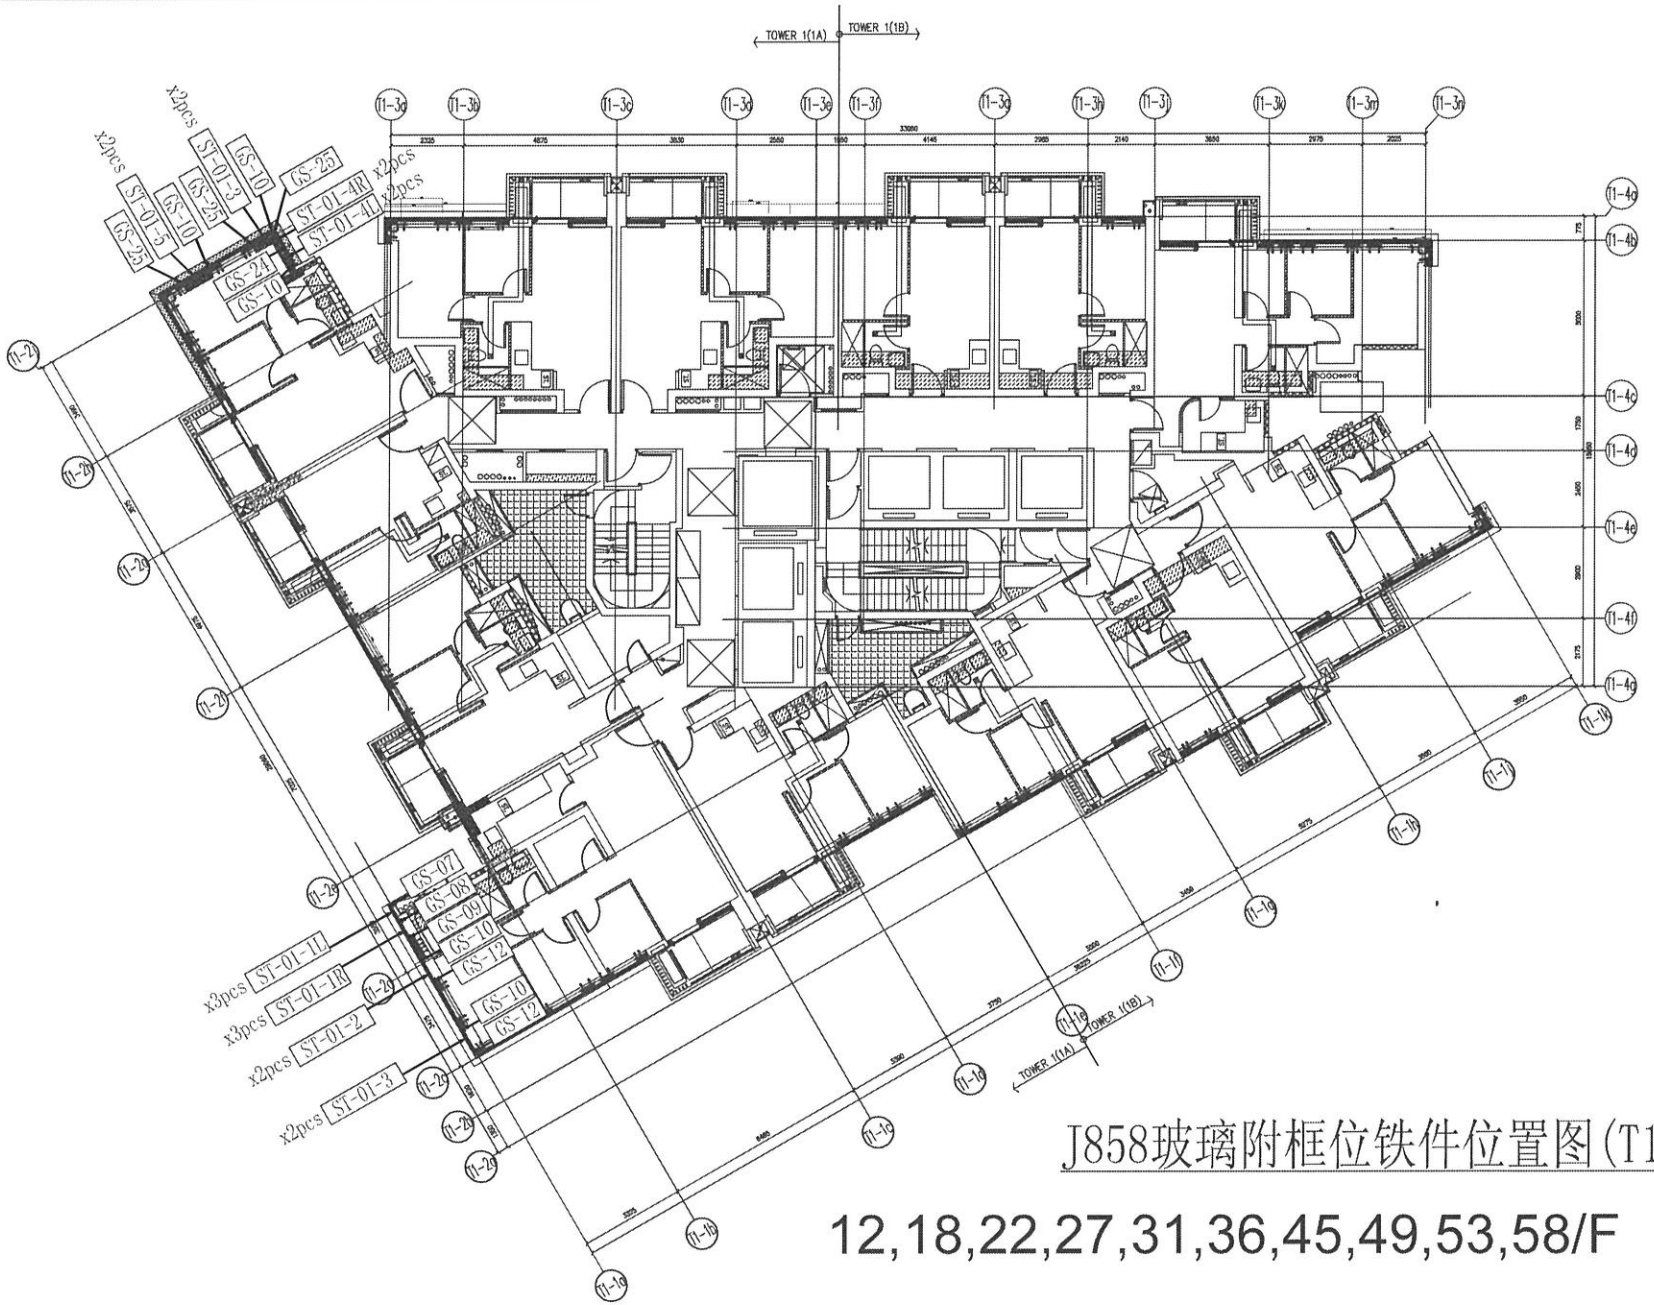

J858玻璃附框位铁件位置图(T1)

12,18,22,27,31,36,45,49,53,58/F

B.D. REF :

CLIENT :
信和置業有限公司
Sino Land Company Limited

ARCHITECT :
ronald lu & partners
Ronald Lu & Partners (HK) Ltd.
呂元祥建築師事務所(香港)有限公司

MAIN CONTRACTOR :
Gammon

STRUCTURAL ENGINEER :
AE / KM

FACADE CONSULTANT:
AE / KM

NOTE :
1. ALL DIMENSIONS ARE IN mm.
2. ALL ELEVATIONS ARE VIEWED FROM OUTSIDE.
3. ALL DIMENSIONS TO BE VERIFIED ON SITE BEFORE FABRICATION.

LEGEND :
X1 / X001 — DETAIL MARK NO. / REFER SHEET NO.
1. F.F.L. --FINISHED FLOOR LEVEL
2. S.F.L. --STRUCTURAL FLOOR LEVEL
3. (/R) --REVERSED DETAIL

NO.	DATE	REVISED	BY

JOB NO. : J-858

PROJECT :
PROPOSED RESIDENTIAL DEVELOPMENT
AT TKOTL 70RP, PHASE 11, LOHAS PARK
TSEUNG KWAN O, N.T.


TITLE :
TYPICAL FLOOR PLAN
AT TOWER 1

DATE : 22-OCT-21 | SCALE : 1:80(A1)

DRAWN BY : KY | CHECKED BY : YB

美特鋁製有限公司
MIDI ALUMINIUM FABRICATOR LTD.
Units 6-8, Sunray Industrial Centre, 1/F
610 Cha Kwo Ling Road, Kowloon
Tel:23489211-4 Fax:(852)27727666

DWG NO. : J858-LP103 | REV. :

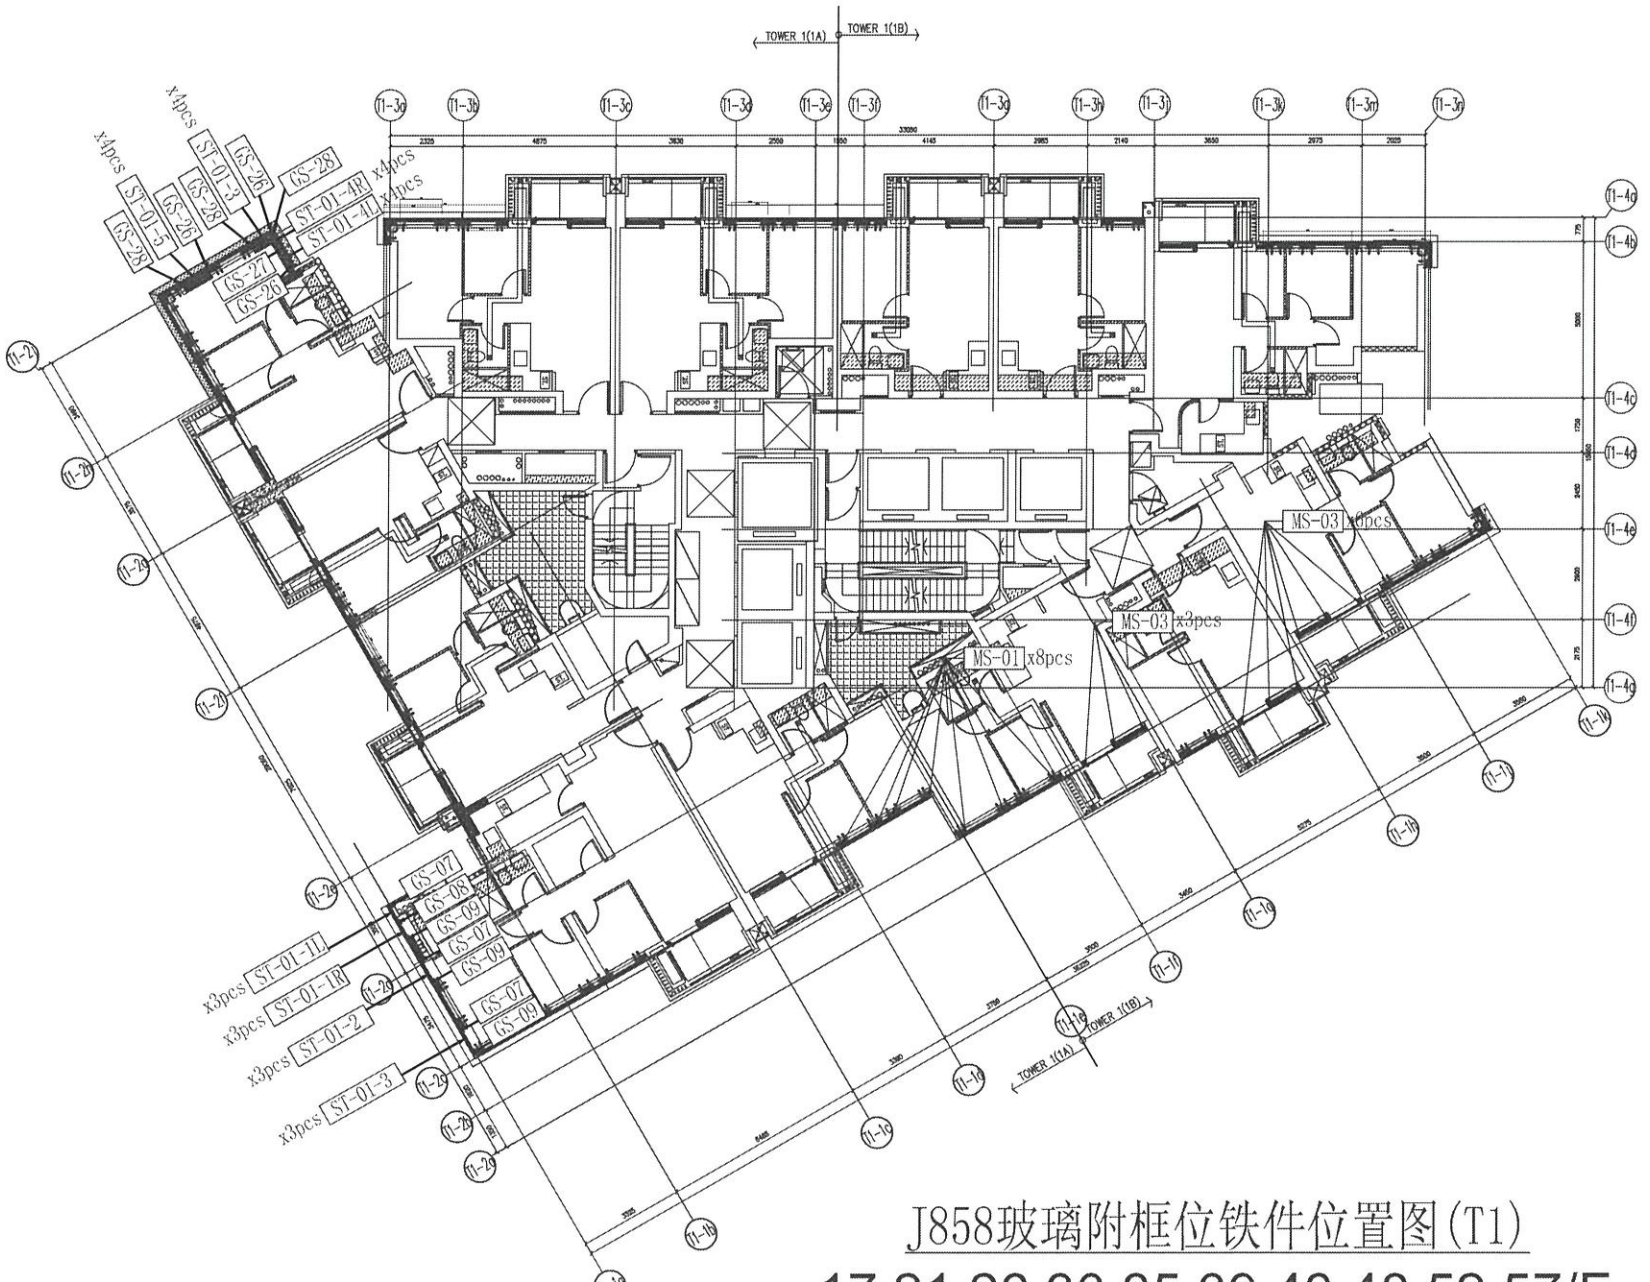

J858玻璃附框位铁件位置图(T1)

17,21,26,30,35,39,43,48,52,57/F

B.D. REF :

CLIENT :
信和置業有限公司
Sino Land Company Limited

ARCHITECT :
ronald lu & partners
Architects Planners Interior Designers
Ronald Lu & Partners (HK) Ltd.
呂元祥建築師事務所(香港)有限公司

MAIN CONTRACTOR :
Gammon

STRUCTURAL ENGINEER :
AE KOM

FACADE CONSULTANT:
AE KOM

NOTE :
1. ALL DIMENSIONS ARE IN mm.
2. ALL ELEVATIONS ARE VIEWED FROM OUTSIDE.
3. ALL DIMENSIONS TO BE VERIFIED ON SITE BEFORE FABRICATION.

LEGEND :
X1 — DETAIL MARK NO.
X001 — REFER SHEET NO.
1. F.F.L. --- FINISHED FLOOR LEVEL
2. S.F.L. --- STRUCTURAL FLOOR LEVEL
3. /R --- REVERSED DETAIL

NO.	DATE	REVISED	BY

JOB NO. : J-858

PROJECT :
PROPOSED RESIDENTIAL DEVELOPMENT
AT TKOTL 70RP, PHASE 11, LOHAS PARK
TSEUNG KWAN O, N.T.


TITLE :
TYPICAL FLOOR PLAN
AT TOWER 1

DATE : 22-OCT-21 | SCALE : 1:80(A1)

DRAWN BY : KY | CHECKED BY : YB

美特鋁質有限公司
MIDI ALUMINIUM FABRICATOR LTD.
Units 6-8, Sunray Industrial Centre, 1/F
610 Cha Kwo Ling Road, Kowloon
Tel:23489211-4 Fax:(852)27727666

DWG NO. : J858-LP104 | REV. :

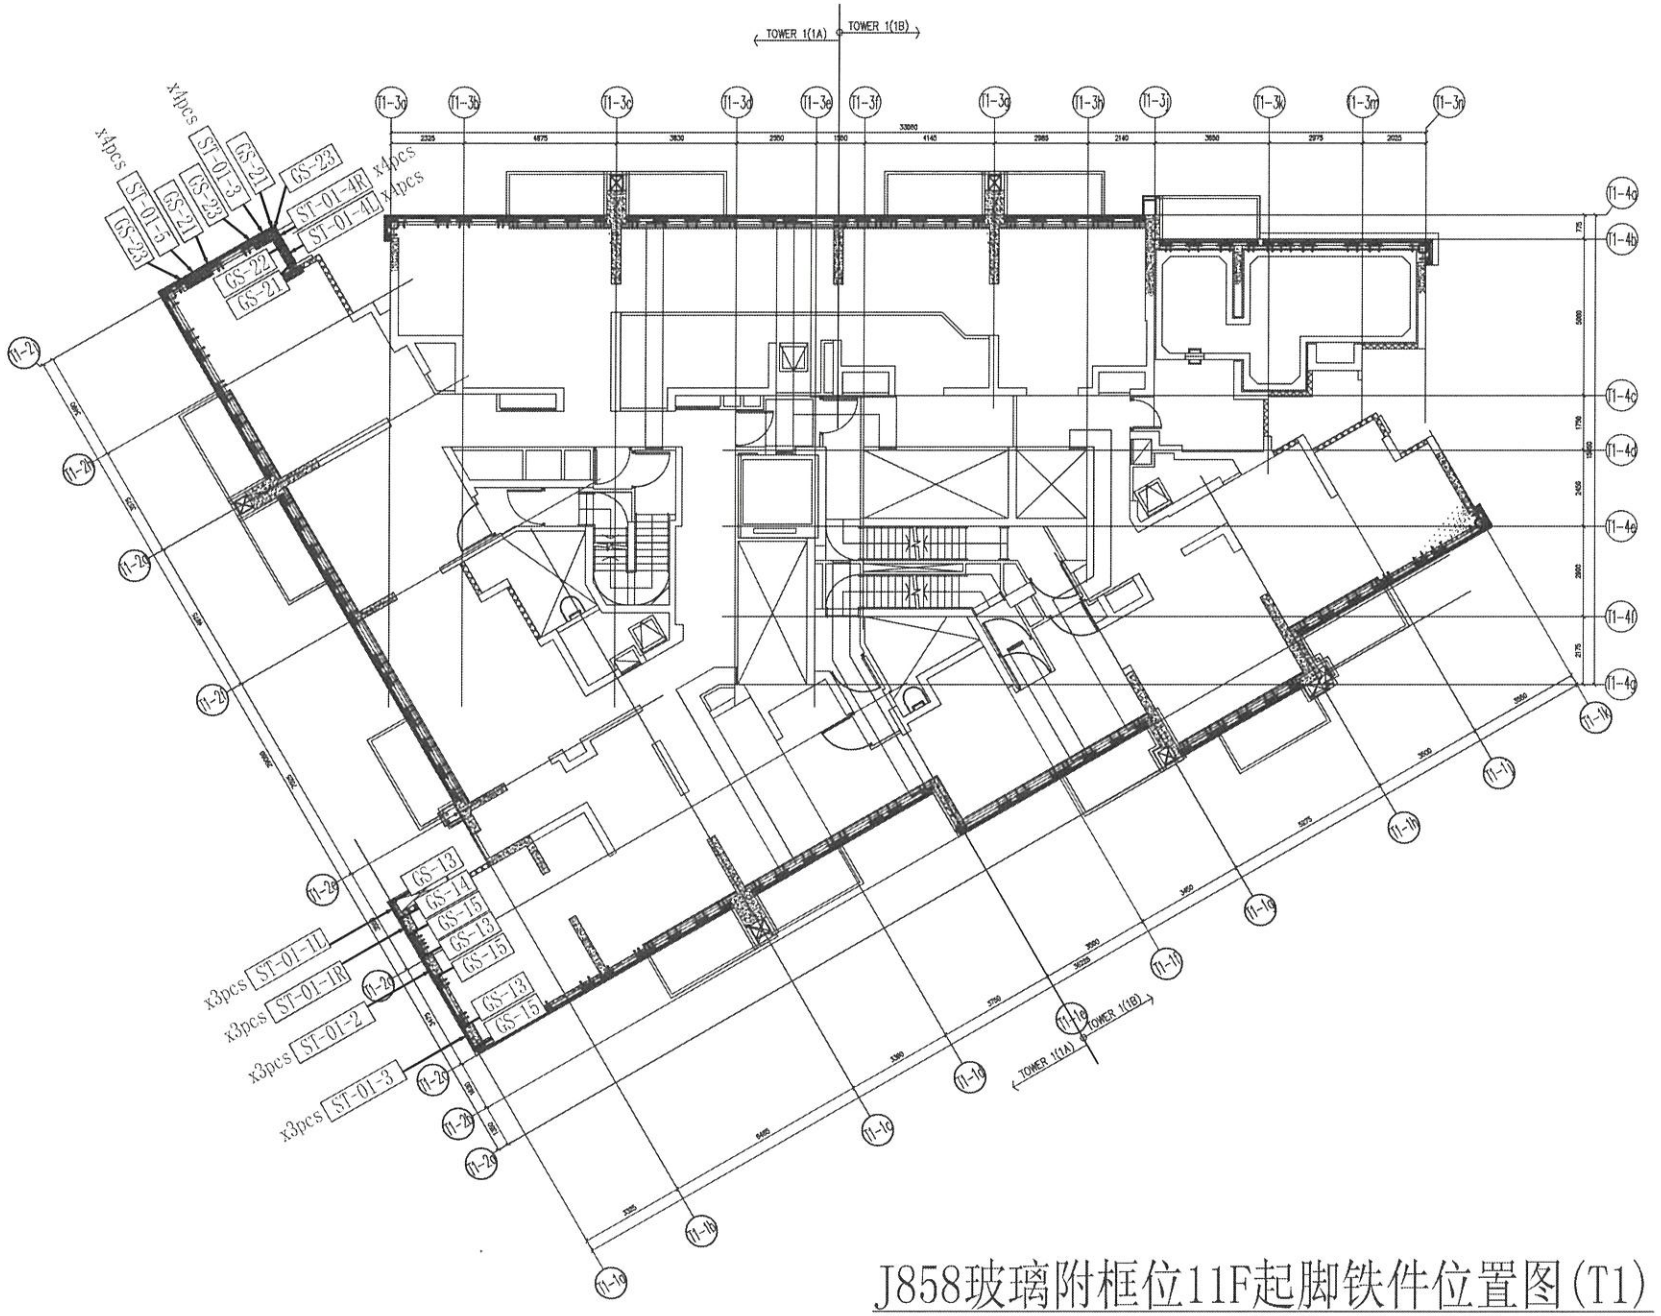

J858玻璃附框位11F起脚铁件位置图(T1)

B.D. REF :

CLIENT :
信和置業有限公司
Sino Land Company Limited

ARCHITECT :
ronald lu & partners
Ronald Lu & Partners (HK) Ltd.
呂元祥建築師事務所(香港)有限公司

MAIN CONTRACTOR :
Gammon

STRUCTURAL ENGINEER :
AE / OM

FACADE CONSULTANT:
AE / OM

NOTE :
1. ALL DIMENSIONS ARE IN mm.
2. ALL ELEVATIONS ARE VIEWED FROM OUTSIDE.
3. ALL DIMENSIONS TO BE VERIFIED ON SITE BEFORE FABRICATION.

LEGEND :
X1 — DETAIL MARK NO.
X001 — REFER SHEET NO.
1. F.F.L. --FINISHED FLOOR LEVEL
2. S.F.L. --STRUCTURAL FLOOR LEVEL
3. (R) --REVERSED DETAIL

NO.	DATE	REVISED	BY

JOB NO. : J-858

PROJECT :
PROPOSED RESIDENTIAL DEVELOPMENT
AT TKOTL 70RP, PHASE 11, LOHAS PARK
TSEUNG KWAN O, N.T.


TITLE :
TYPICAL FLOOR PLAN
AT TOWER 1

DATE : 22-OCT-21 | SCALE : 1:80(A1)

DRAWN BY : KY | CHECKED BY : YB

美特鋁質有限公司
MIDI ALUMINIUM FABRICATOR LTD.
Units 6-8, Sunray Industrial Centre, 1/F
610 Cha Kwo Ling Road, Kowloon
Tel:23489211-4 Fax:(852)27727666

DWG NO. : J858-LP105 | REV. :

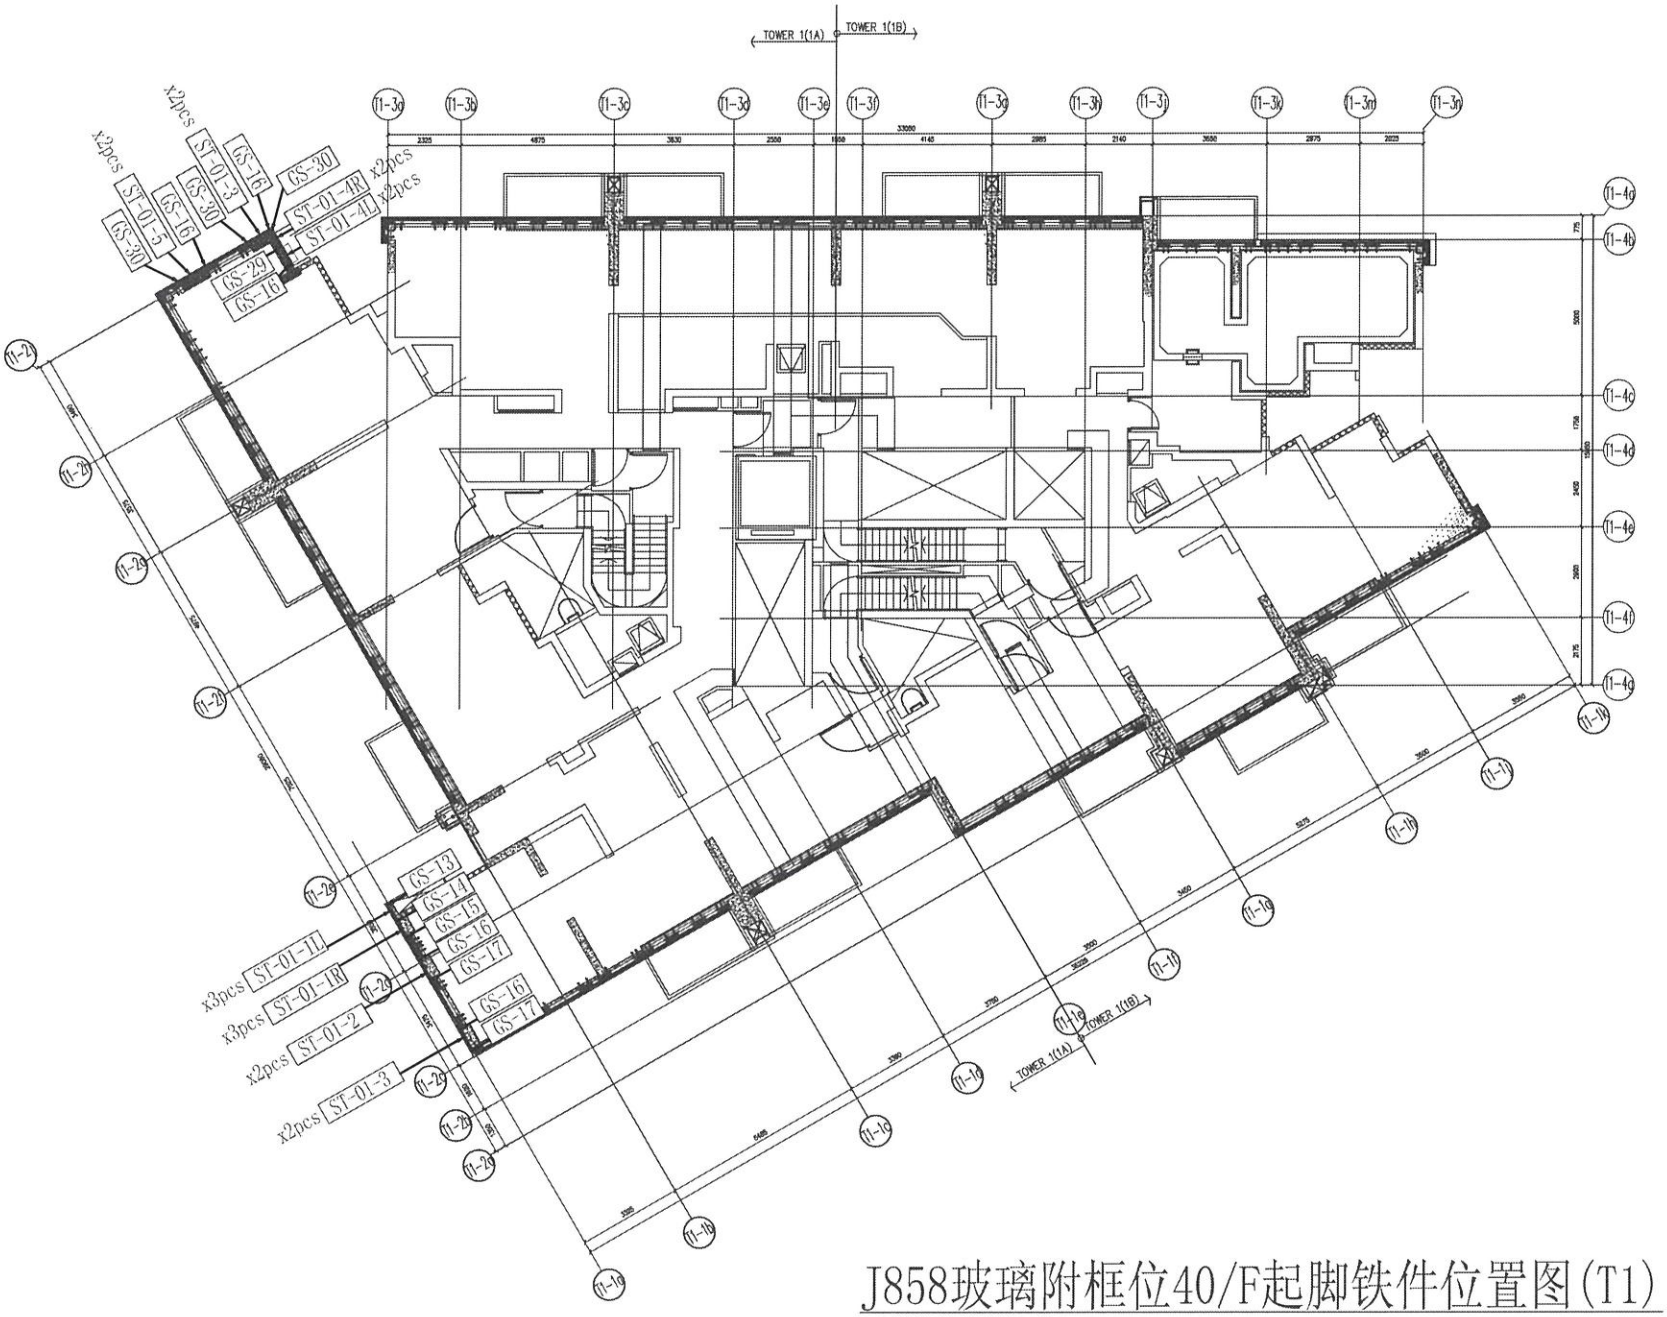

J858玻璃附框位40/F起脚铁件位置图(T1)

B.D. REF :

CLIENT :
信和置業有限公司
Sino Land Company Limited

ARCHITECT :
ronald lu & partners
Ronald Lu & Partners (HK) Ltd.
呂元祥建築師事務所(香港)有限公司

MAIN CONTRACTOR :
Gammon

STRUCTURAL ENGINEER :
AE M

FACADE CONSULTANT:
AE M

NOTE :
1. ALL DIMENSIONS ARE IN mm.
2. ALL ELEVATIONS ARE VIEWED FROM OUTSIDE.
3. ALL DIMENSIONS TO BE VERIFIED ON SITE BEFORE FABRICATION.

LEGEND :
X1 — DETAIL MARK NO.
X001 — REFER SHEET NO.
1. F.F.L. --FINISHED FLOOR LEVEL
2. S.F.L. --STRUCTURAL FLOOR LEVEL
3. (/R) --REVERSED DETAIL

NO.	DATE	REVISED	BY

JOB NO. : J-858

PROJECT :
PROPOSED RESIDENTIAL DEVELOPMENT
AT TKOTL 70RP, PHASE 11, LOHAS PARK
TSEUNG KWAN O, N.T.


TITLE :

DATE : 22-OCT-21 | SCALE :

DRAWN BY : | CHECKED BY :

美特鋁質有限公司
MIDI ALUMINIUM FABRICATOR LTD.
Units 6-8, Sunray Industrial Centre, 1/F
610 Cha Kwo Ling Road, Kowloon
Tel:23489211-4 Fax:(852)27727666

DWG NO. : J858-LP106 | REV. :

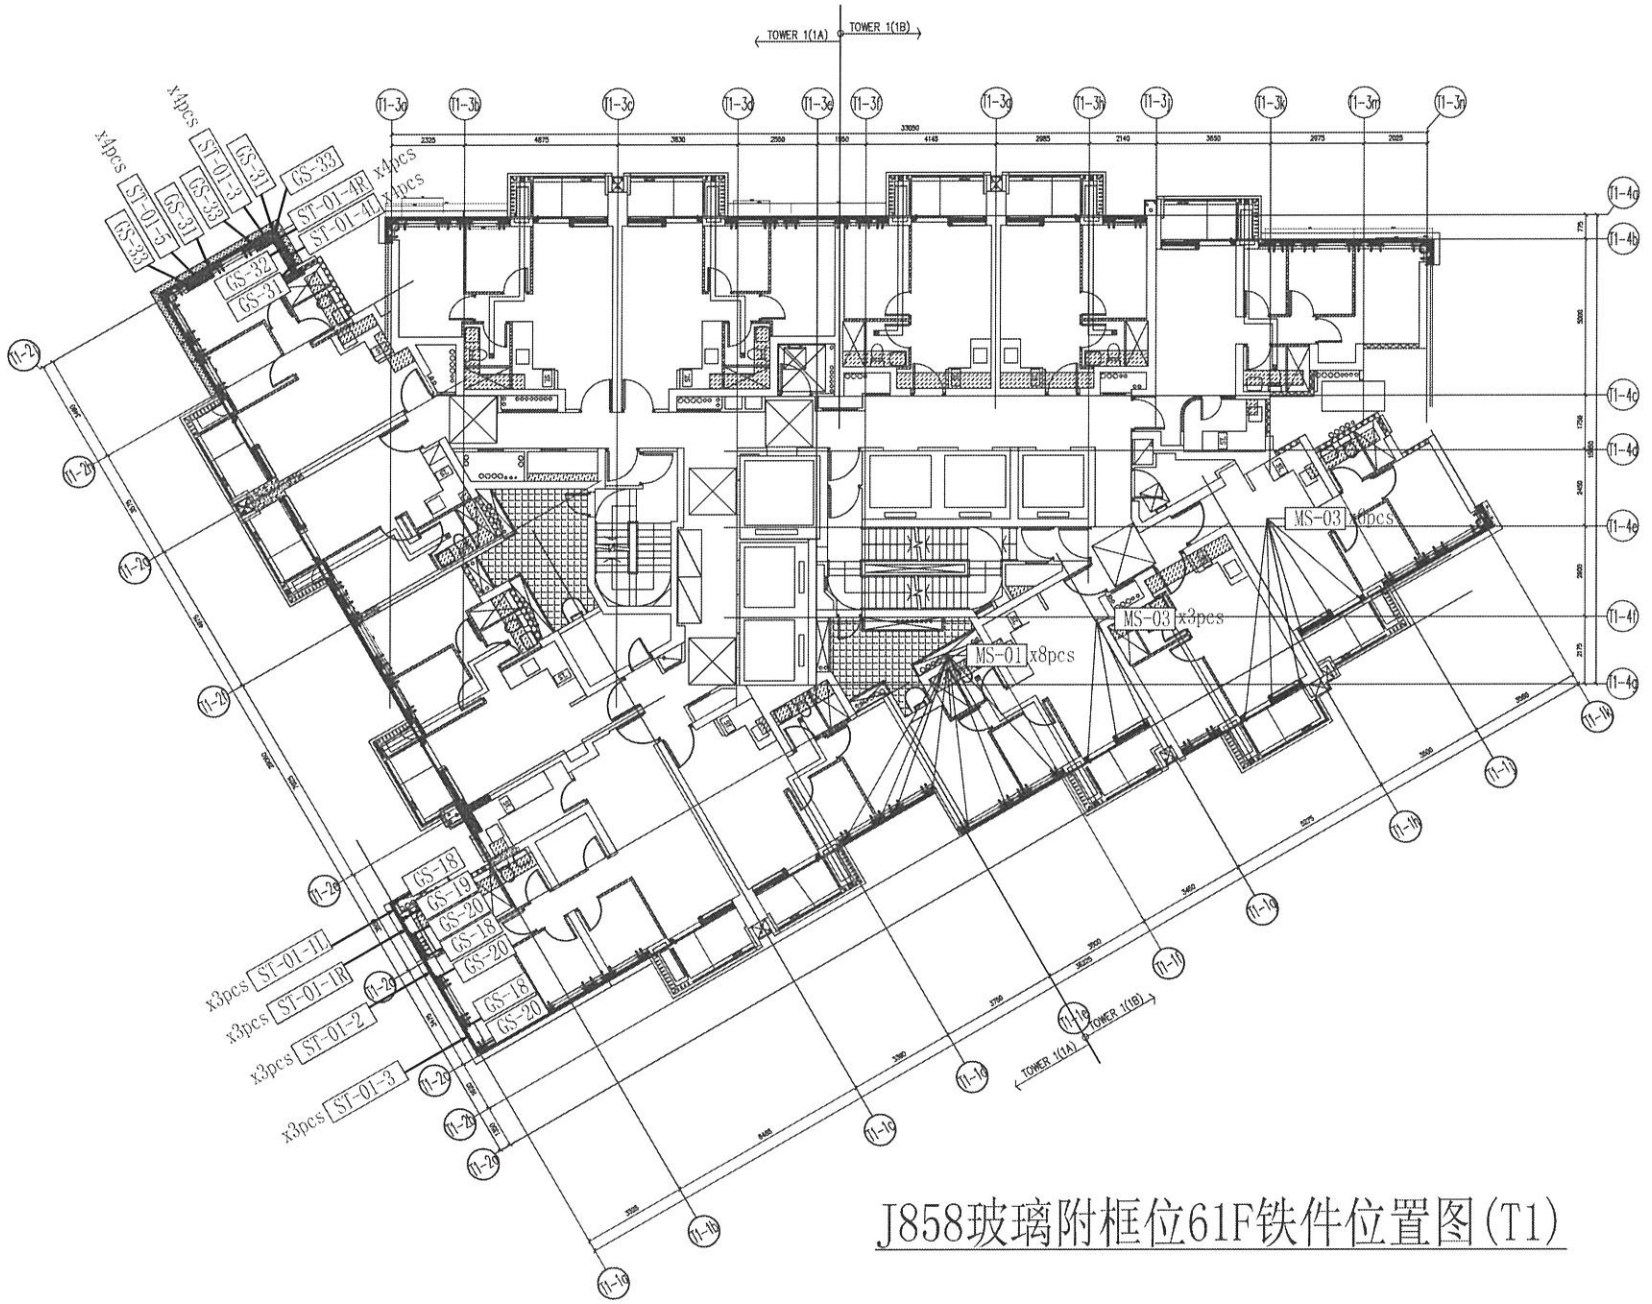

J858玻璃附框位61F铁件位置图(T1)

B.D. REF :

CLIENT :
信和置業有限公司
Sino Land Company Limited

ARCHITECT
ronald lu & partners
Ronald Lu & Partners (HK) Ltd.
呂元祥建築師事務所(香港)有限公司

MAIN CONTRACTOR :
Gammon

STRUCTURAL ENGINEER :
AE / OM

FACADE CONSULTANT:
AE / OM

NOTE :
1. ALL DIMENSIONS ARE IN mm.
2. ALL ELEVATIONS ARE VIEWED FROM OUTSIDE.
3. ALL DIMENSIONS TO BE VERIFIED ON SITE BEFORE FABRICATION.

LEGEND :
X1 / X001 — DETAIL MARK NO. / REFER SHEET NO.
1. F.F.L. --FINISHED FLOOR LEVEL
2. S.F.L. --STRUCTURAL FLOOR LEVEL
3. (/R) --REVERSED DETAIL

NO.	DATE	REVISED	BY

JOB NO. : J-858

PROJECT :
PROPOSED RESIDENTIAL DEVELOPMENT
AT TKOTL 70RP, PHASE 11, LOHAS PARK
TSEUNG KWAN O, N.T.


TITLE :
TYPICAL FLOOR PLAN
AT TOWER 1

DATE : 22-OCT-21 | SCALE : 1:80(A1)

DRAWN BY : KY | CHECKED BY : YB

美特鋁質有限公司
MIDI ALUMINIUM FABRICATOR LTD.
Units 6-8, Sunray Industrial Centre, 1/F
610 Cha Kwo Ling Road, Kowloon
Tel:23488211-4 Fax:(852)27727666

DWG NO. : J858-LP107 | REV. :

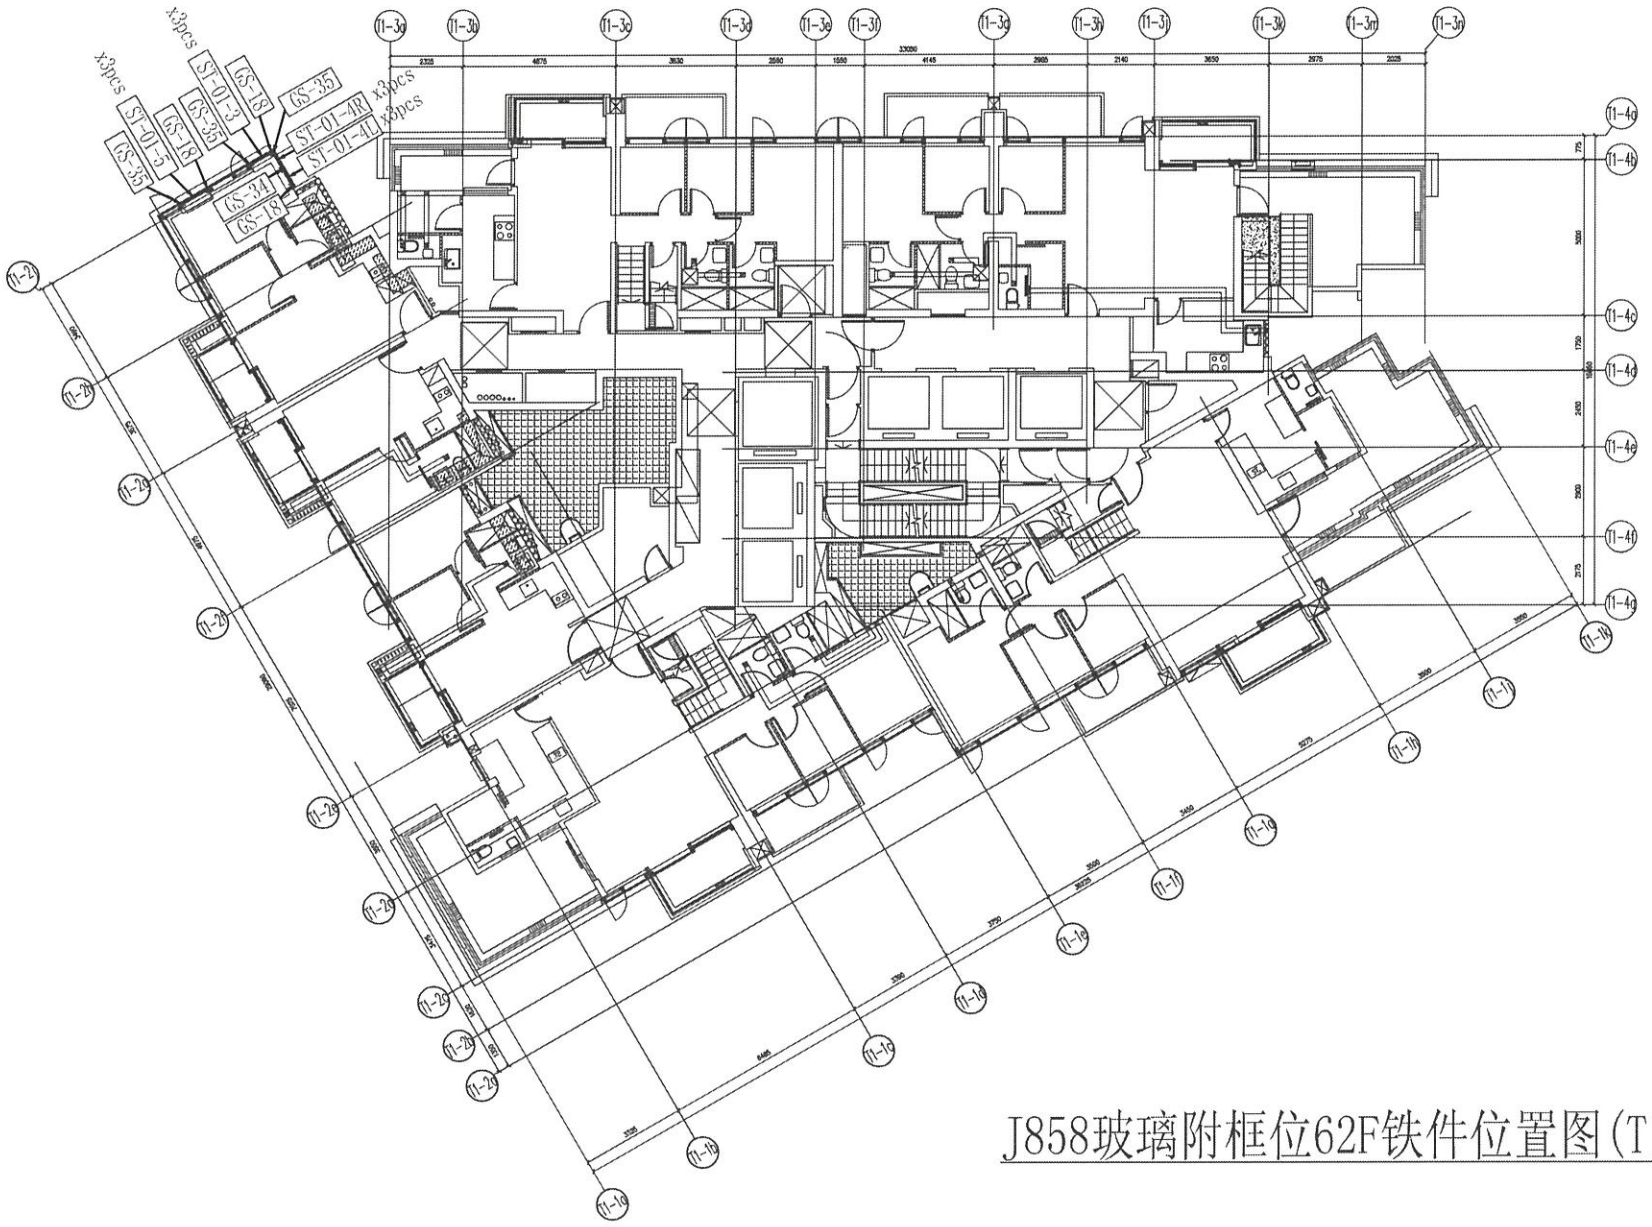

J858玻璃附框位62F铁件位置图(T1)

B.D. REF :

CLIENT :
信和置業有限公司
Sino Land Company Limited

ARCHITECT :
ronald lu & partners
Ronald Lu & Partners (HK) Ltd.
呂元祥建築師事務所(香港)有限公司

MAIN CONTRACTOR :
Gammon

STRUCTURAL ENGINEER :
AE KOM

FACADE CONSULTANT:
AE KOM

NOTE :
1. ALL DIMENSIONS ARE IN mm.
2. ALL ELEVATIONS ARE VIEWED FROM OUTSIDE.
3. ALL DIMENSIONS TO BE VERIFIED ON SITE BEFORE FABRICATION.

LEGEND :
X1 — DETAIL MARK NO.
X001 — REFER SHEET NO.
1. F.F.L. --FINISHED FLOOR LEVEL
2. S.F.L. --STRUCTURAL FLOOR LEVEL
3. (R) --REVERSED DETAIL

NO.	DATE	REVISED	BY

JOB NO. : J-858


PROJECT :
PROPOSED RESIDENTIAL DEVELOPMENT
AT TKOTL 70RP, PHASE 11, LOHAS PARK
TSEUNG KWAN O, N.T.

TITLE :
TYPICAL FLOOR PLAN
AT TOWER 1

DATE : 22-OCT-21	SCALE : 1:80(A1)
DRAWN BY : KY	CHECKED BY : YB

美特鋁質有限公司
MIDI ALUMINIUM FABRICATOR LTD.
Units 6-8, Sunray Industrial Centre, 1/F
610 Cha Kwo Ling Road, Kowloon
Tel:23489211-4 Fax:(852)27727666

DWG NO. : J858-LP108 REV. :

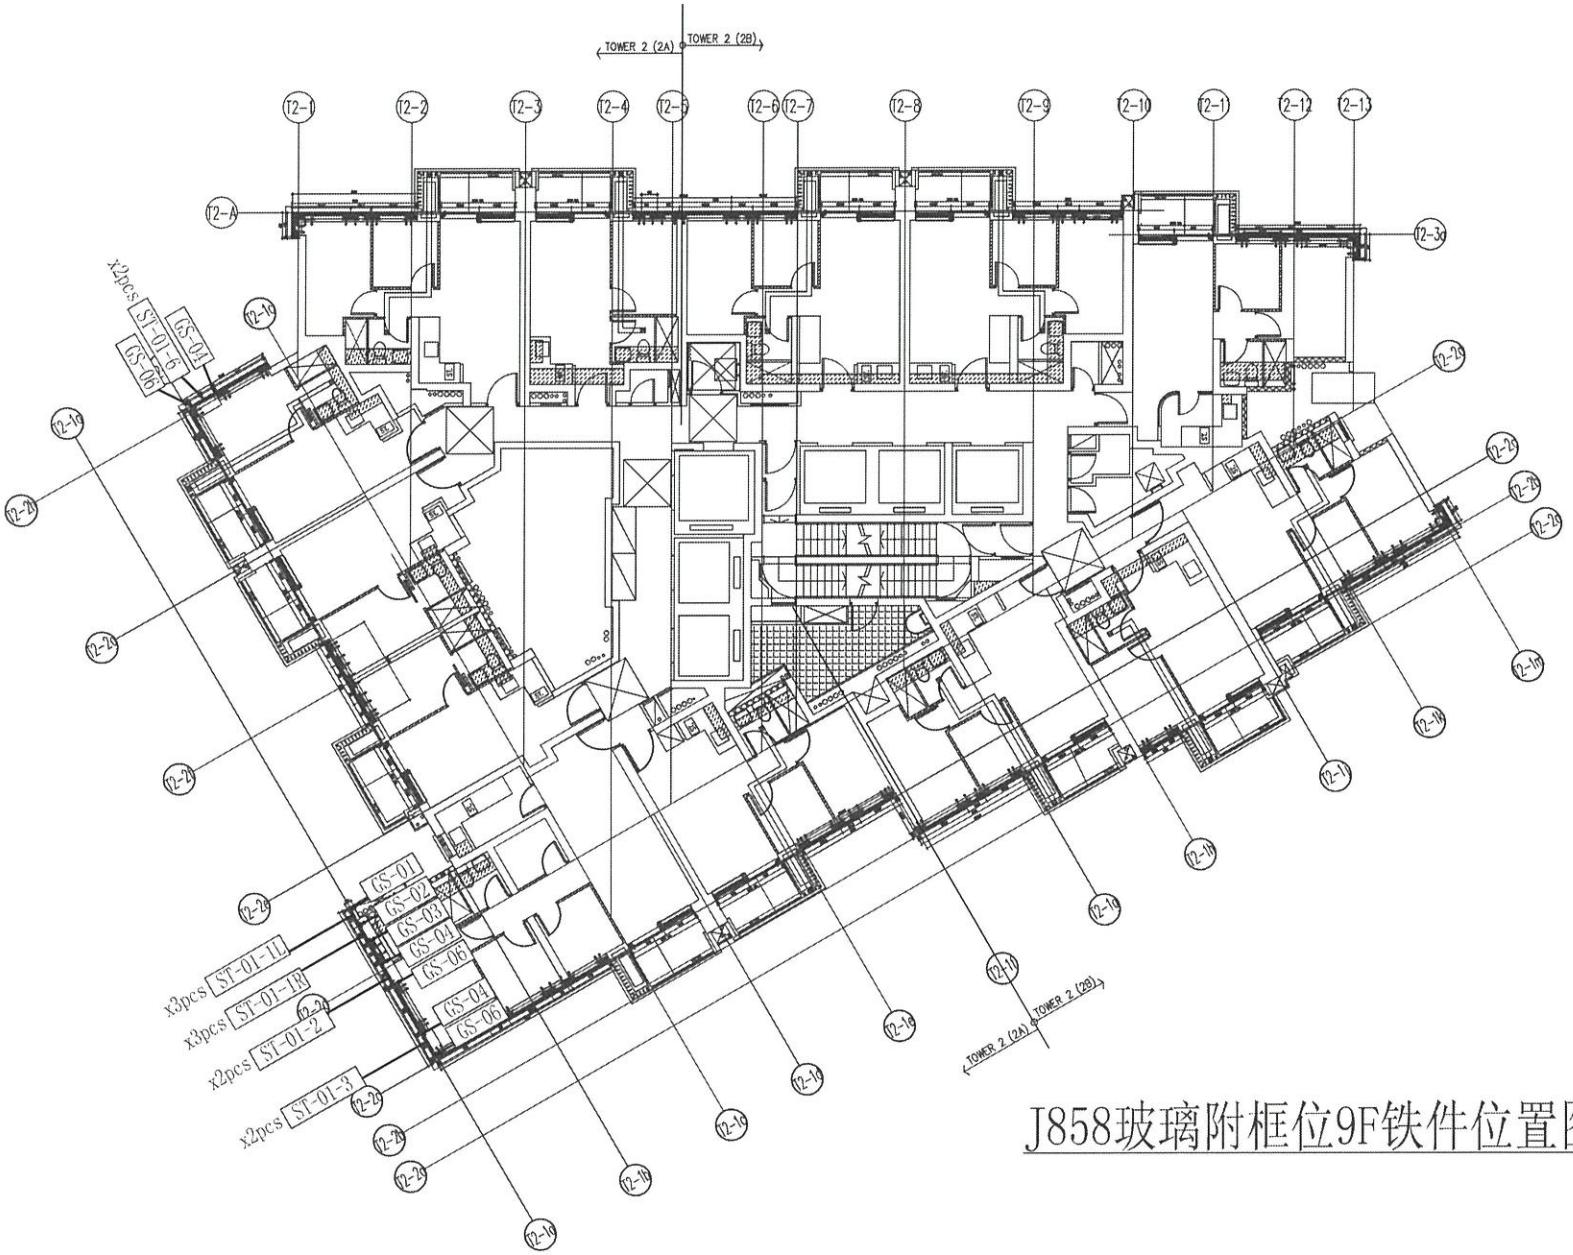

J858玻璃附框位9F铁件位置图(T2)

B.D. REF :

CLIENT :
信和置業有限公司
Sino Land Company Limited

ARCHITECT :
ronald lu & partners
Ronald Lu & Partners (HK) Ltd.
呂元祥建築師事務所(香港)有限公司

MAIN CONTRACTOR :
Gammon

STRUCTURAL ENGINEER :
AE KOM

FACADE CONSULTANT:
AE KOM

NOTE :
1. ALL DIMENSIONS ARE IN mm.
2. ALL ELEVATIONS ARE VIEWED FROM OUTSIDE.
3. ALL DIMENSIONS TO BE VERIFIED ON SITE BEFORE FABRICATION.

LEGEND :
X1 — DETAIL MARK NO.
X001 — REFER SHEET NO.
1. F.F.L. --- FINISHED FLOOR LEVEL
2. S.F.L. --- STRUCTURAL FLOOR LEVEL
3. (/R) --- REVERSED DETAIL

NO.	DATE	REVISED	BY

JOB NO. : J-858

PROJECT :
PROPOSED RESIDENTIAL DEVELOPMENT
AT TKOTL 70RP, PHASE 11, LOHAS PARK
TSEUNG KWAN O, N.T.


TITLE :
TYPICAL FLOOR PLAN
AT TOWER 1

DATE : 22-OCT-21 | SCALE : 1:80(A1)

DRAWN BY : KY | CHECKED BY : YB

美特鋁質有限公司
MIDI ALUMINIUM FABRICATOR LTD.
Units 6-8, Sunray Industrial Centre, 1/F
510 Cha Kwo Ling Road, Kowloon
Tel:23489211-4 Fax:(852)27727666

DWG NO. : J858-LP201 | REV. :

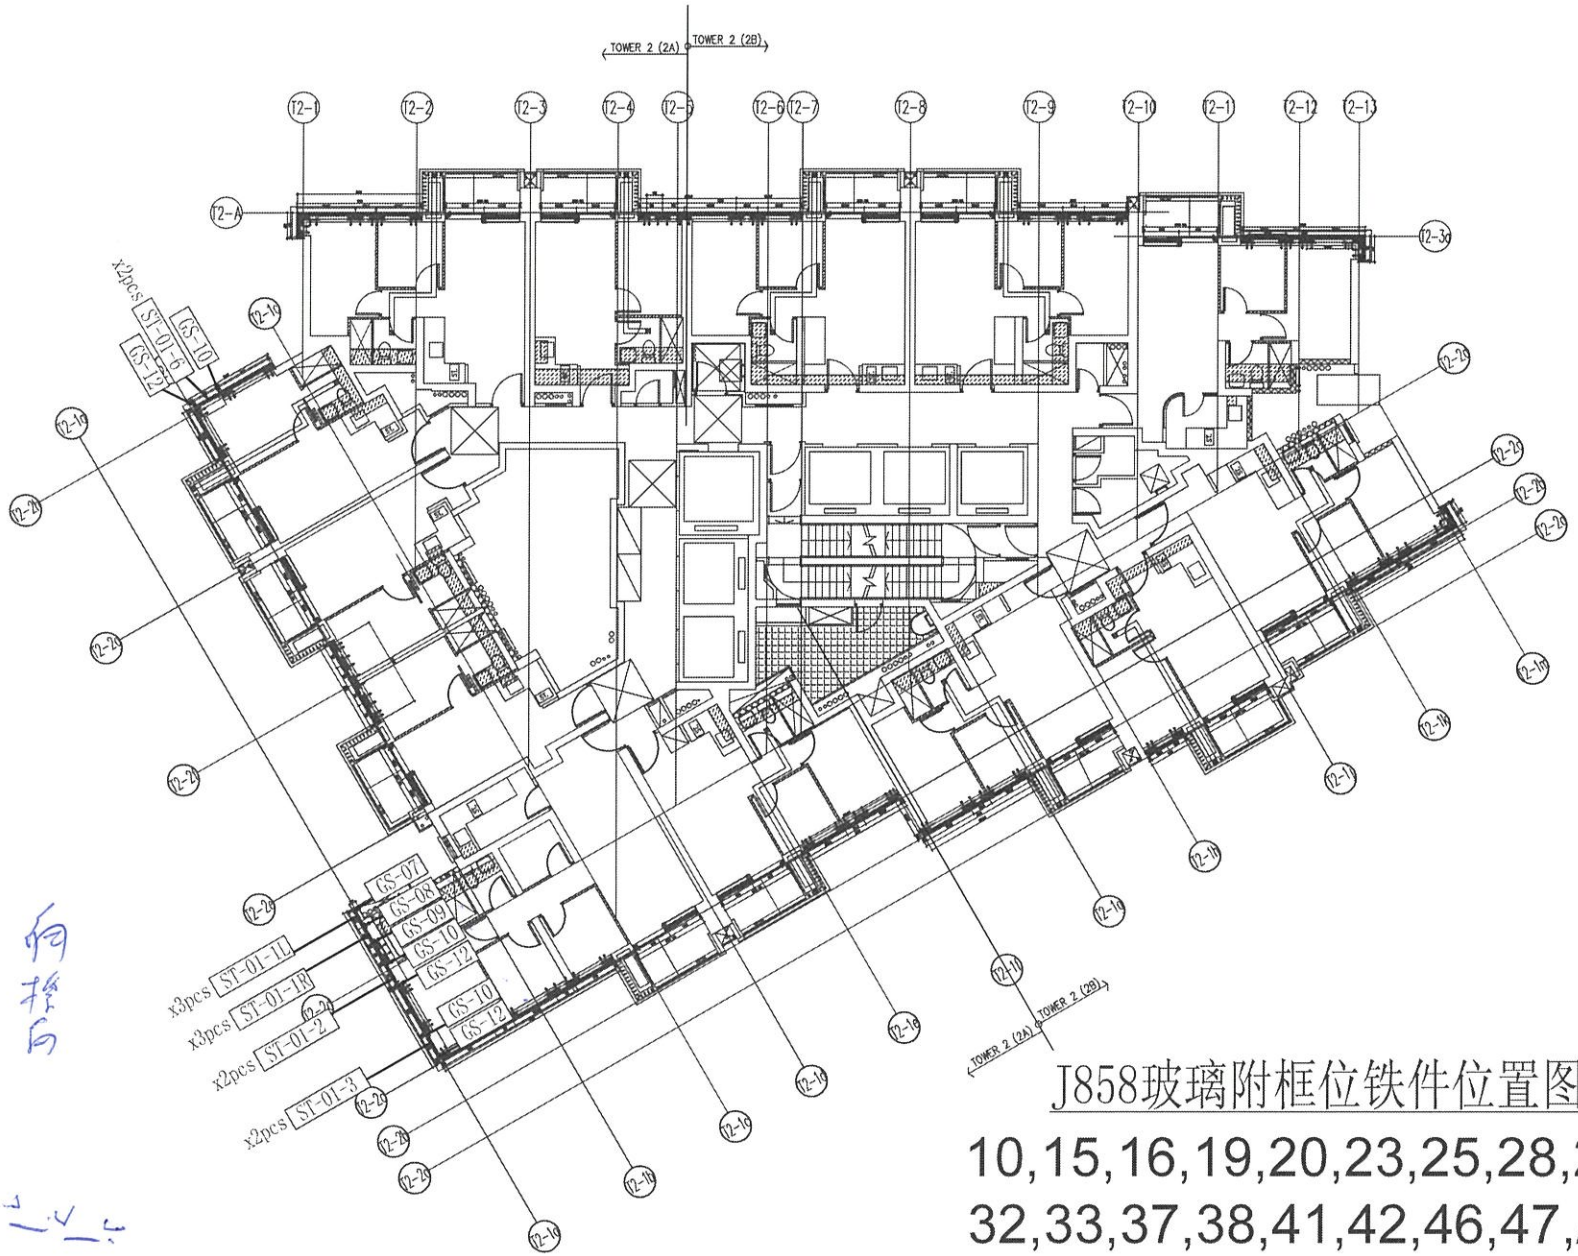

J858玻璃附框位铁件位置图(T2)

10,15,16,19,20,23,25,28,29/F

32,33,37,38,41,42,46,47,/F

50,51,55,56,59,60,63,65/F

B.D. REF :

CLIENT :
信和置業有限公司
Sino Land Company Limited

ARCHITECT :
ronald lu & partners
Ronald Lu & Partners (HK) Ltd.
呂元祥建築師事務所(香港)有限公司

MAIN CONTRACTOR :
Gammon

STRUCTURAL ENGINEER :
AE / M

FACADE CONSULTANT:
AE / M

NOTE :
1. ALL DIMENSIONS ARE IN mm.
2. ALL ELEVATIONS ARE VIEWED FROM OUTSIDE.
3. ALL DIMENSIONS TO BE VERIFIED ON SITE BEFORE FABRICATION.

LEGEND :
X1 — DETAIL MARK NO.
X001 — REFER SHEET NO.
1. F.F.L. --FINISHED FLOOR LEVEL
2. S.F.L. --STRUCTURAL FLOOR LEVEL
3. (/R) --REVERSED DETAIL

NO.	DATE	REVISED	BY

JOB NO. : J-858

PROJECT :
PROPOSED RESIDENTIAL DEVELOPMENT
AT TKOTL 70RP, PHASE 11, LOHAS PARK
TSEUNG KWAN O, N.T.


TITLE :
TYPICAL FLOOR PLAN
AT TOWER 1

DATE : 22-OCT-21 | SCALE : 1:80(A1)

DRAWN BY : KY | CHECKED BY : YB

美特鋁質有限公司
MIDI ALUMINIUM FABRICATOR LTD.
Units 6-8, Sunray Industrial Centre, 1/F
610 Cha Kwo Ling Road, Kowloon
Tel:23480211-4 Fax:(852)27727666

DWG NO. : J858-LP202 | REV. :

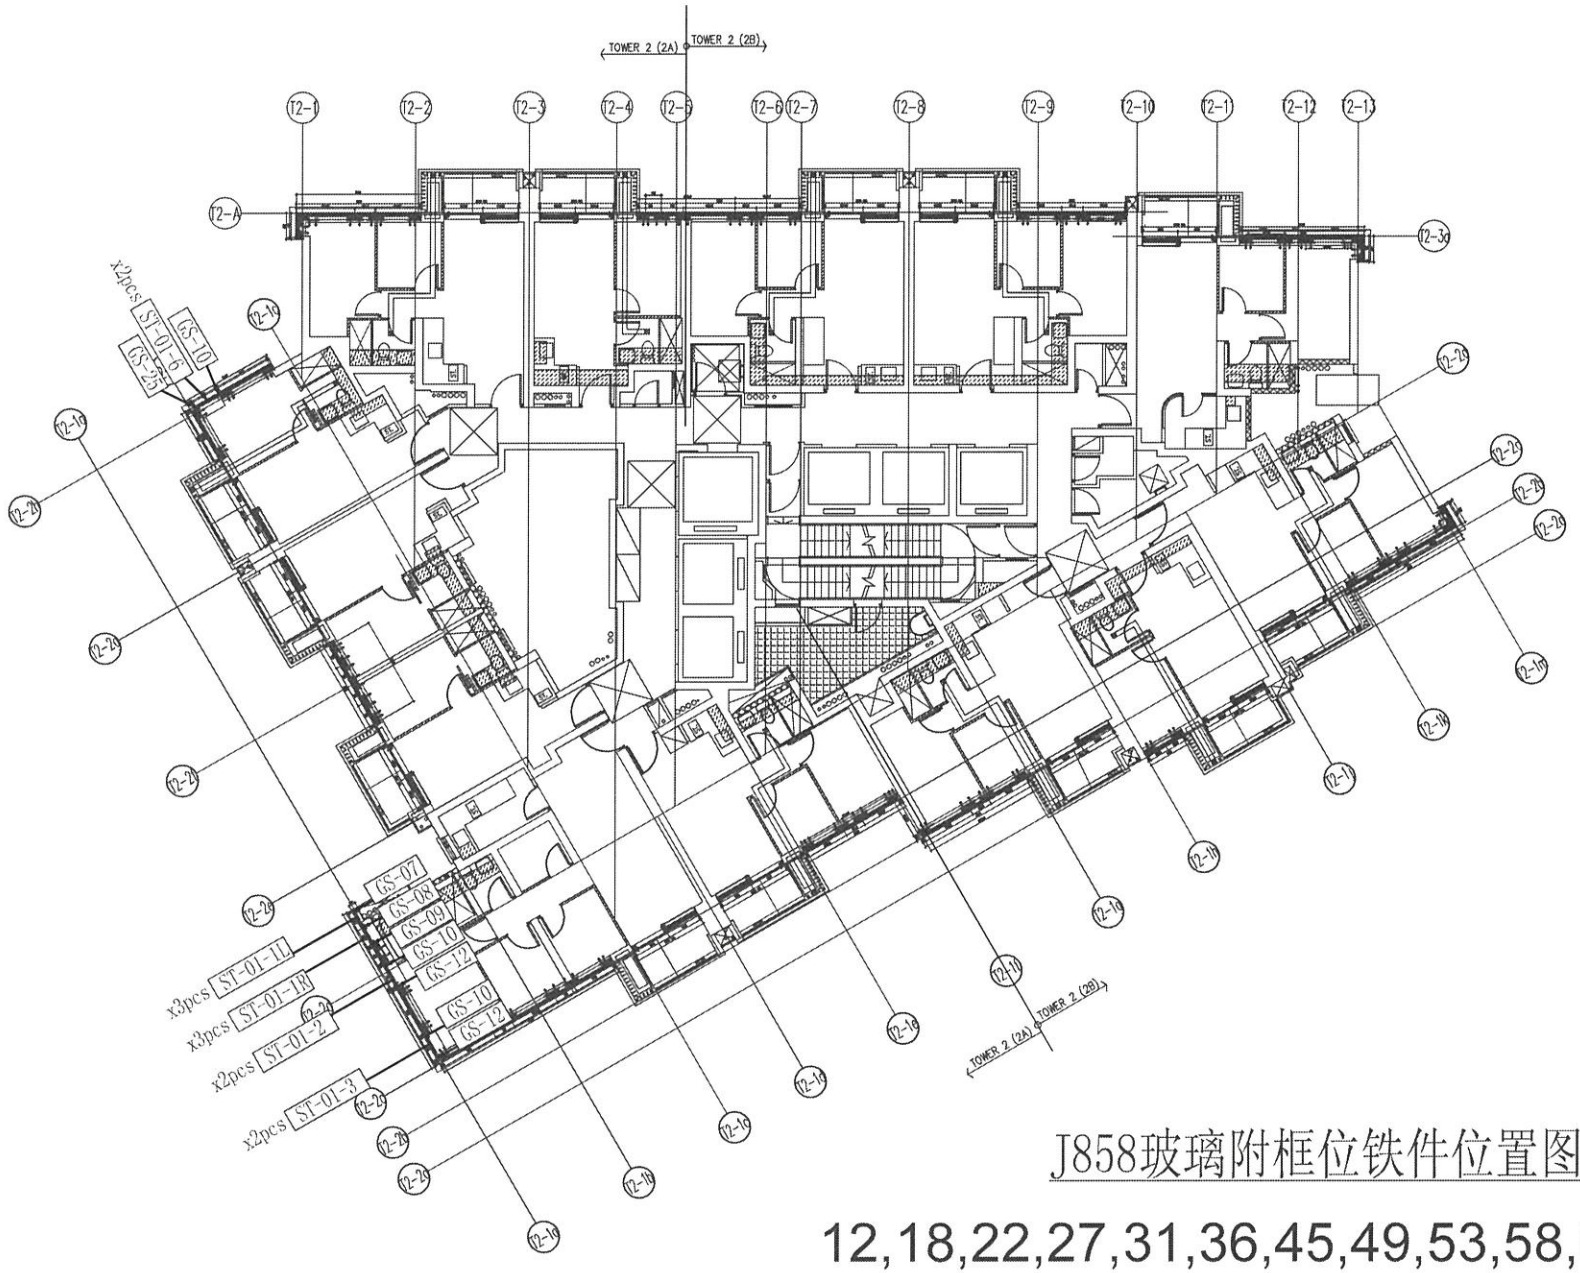

J858玻璃附框位铁件位置图(T2)

12,18,22,27,31,36,45,49,53,58,62/F

B.D. REF :

CLIENT :
信和置業有限公司
Sino Land Company Limited

ARCHITECT :
ronald lu & partners
Ronald Lu & Partners (HK) Ltd.
呂元祥建築師事務所(香港)有限公司

MAIN CONTRACTOR :
Gammon

STRUCTURAL ENGINEER :
AE KM

FACADE CONSULTANT:
AE KM

NOTE :
1. ALL DIMENSIONS ARE IN mm.
2. ALL ELEVATIONS ARE VIEWED FROM OUTSIDE.
3. ALL DIMENSIONS TO BE VERIFIED ON SITE BEFORE FABRICATION.

LEGEND :
- X1 / X001 — DETAIL MARK NO. / REFER SHEET NO.
1. F.F.L. --FINISHED FLOOR LEVEL
2. S.F.L. --STRUCTURAL FLOOR LEVEL
3. /R --REVERSED DETAIL

NO.	DATE	REVISED	BY

JOB NO. : J-858

PROJECT :
PROPOSED RESIDENTIAL DEVELOPMENT
AT TKOTL 70RP, PHASE 11, LOHAS PARK
TSEUNG KWAN O, N.T.


TITLE :
TYPICAL FLOOR PLAN
AT TOWER 1

DATE : 22-OCT-21 | SCALE : 1:80(A1)

DRAWN BY : KY | CHECKED BY : YB

美特鋁質有限公司
MIDI ALUMINIUM FABRICATOR LTD.
Units 6-8, Sunray Industrial Centre, 1/F
610 Cha Kwo Ling Road, Kowloon
Tel:23489211-4 Fax:(852)27727666

DWG NO. : J858-LP203 | REV. :

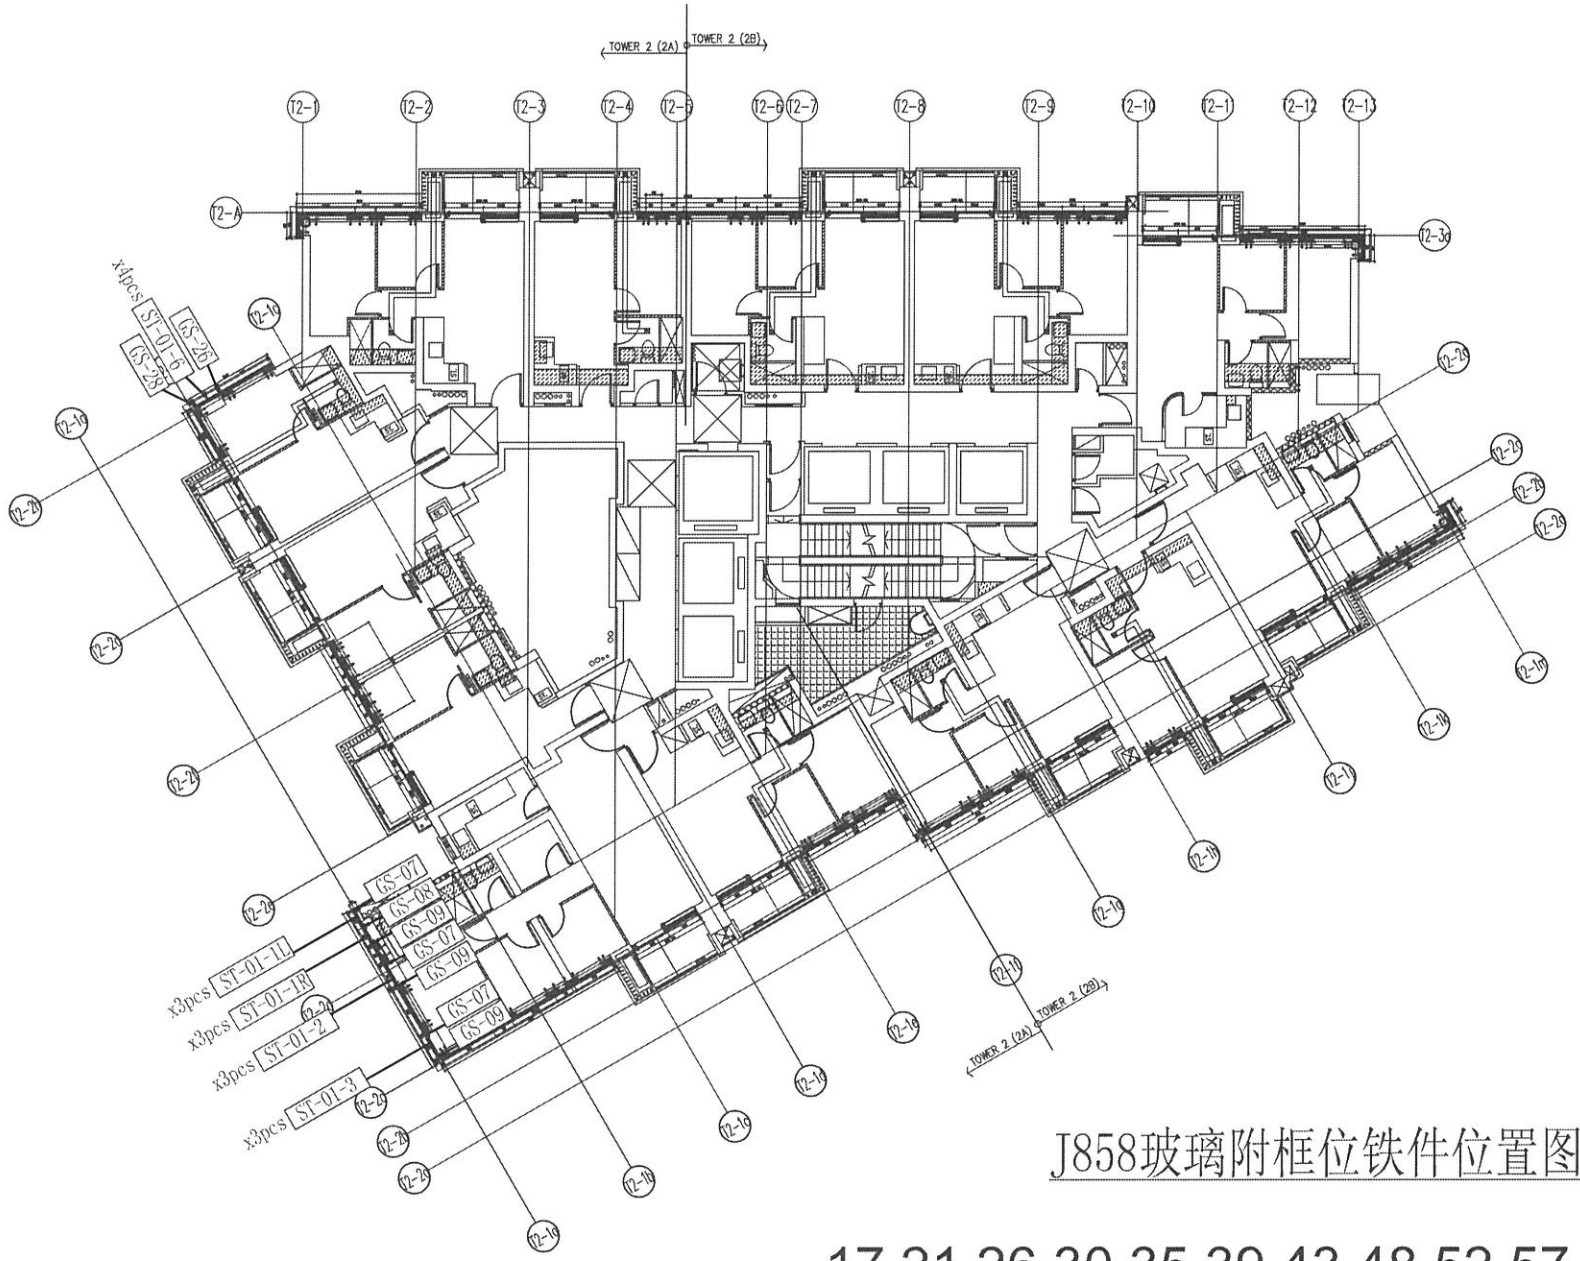

J858玻璃附框位铁件位置图(T2)

17,21,26,30,35,39,43,48,52,57,61/F

B.D. REF :

CLIENT :
信和置業有限公司
Sino Land Company Limited

ARCHITECT :
ronald lu & partners
Architects Planners Interior Designers
Ronald Lu & Partners (HK) Ltd.
呂元祥建築師事務所(香港)有限公司

MAIN CONTRACTOR :
Gammon

STRUCTURAL ENGINEER :
AE KM

FACADE CONSULTANT:
AE KM

NOTE :
1. ALL DIMENSIONS ARE IN mm.
2. ALL ELEVATIONS ARE VIEWED FROM OUTSIDE.
3. ALL DIMENSIONS TO BE VERIFIED ON SITE BEFORE FABRICATION.

LEGEND :
X1 / X001 — DETAIL MARK NO. / REFER SHEET NO.
1. F.F.L. --- FINISHED FLOOR LEVEL
2. S.F.L. --- STRUCTURAL FLOOR LEVEL
3. (R) --- REVERSED DETAIL

NO.	DATE	REVISED	BY

JOB NO. : J-858

PROJECT :
PROPOSED RESIDENTIAL DEVELOPMENT
AT TKOTL 70RP, PHASE 11, LOHAS PARK
TSEUNG KWAN O, N.T.


TITLE :
TYPICAL FLOOR PLAN
AT TOWER 1

DATE : 22-OCT-21 | SCALE : 1:80(A1)

DRAWN BY : KY | CHECKED BY : YB

美特鋁質有限公司
MIDI ALUMINIUM FABRICATOR LTD.
Units 6-8, Sunray Industrial Centre, 1/F
610 Cha Kwo Ling Road, Kowloon
Tel:23489211-4 Fax:(852)27727665

DWG NO. : J858-LP204 | REV. :

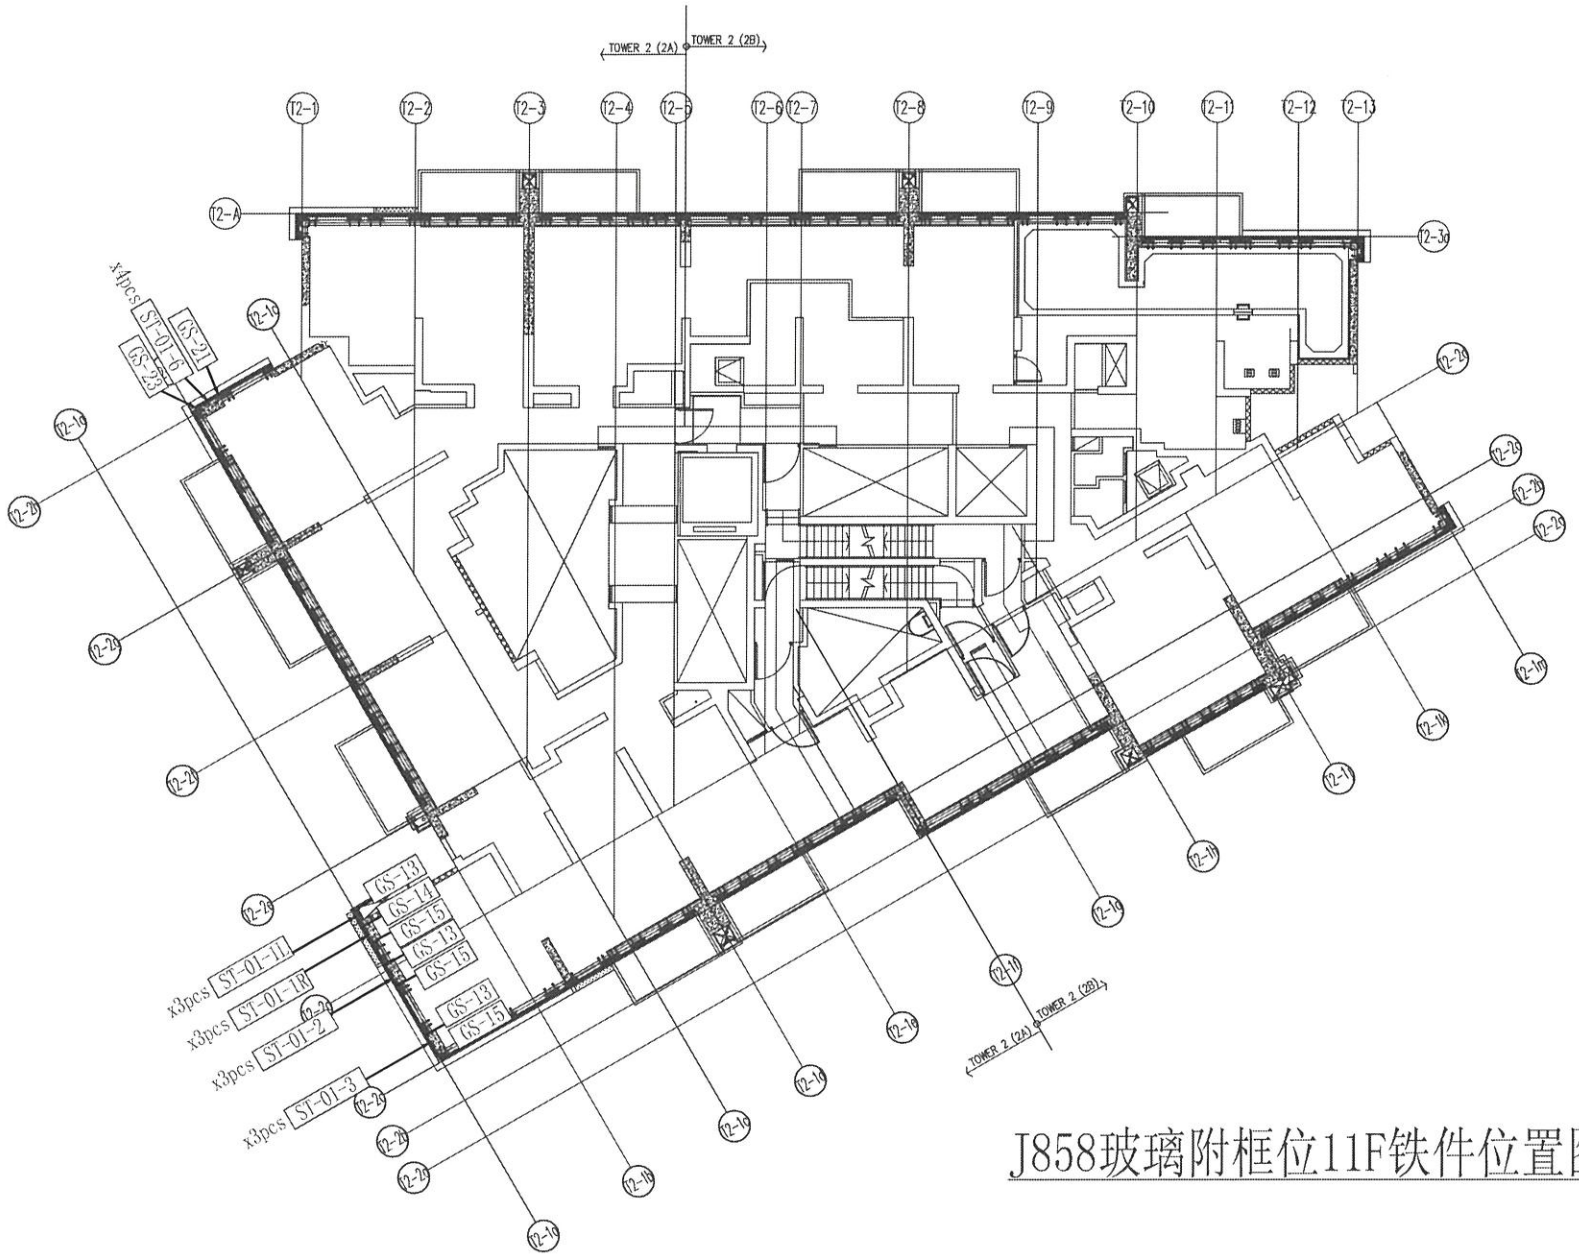

J858玻璃附框位11F铁件位置图(T2)

B.D. REF :

CLIENT :
信和置業有限公司
Sino Land Company Limited

ARCHITECT :
ronald lu & partners
Ronald Lu & Partners (HK) Ltd.
呂元祥建築師事務所(香港)有限公司

MAIN CONTRACTOR :
Gammon

STRUCTURAL ENGINEER :
AE KM

FACADE CONSULTANT:
AE KM

NOTE :
1. ALL DIMENSIONS ARE IN mm.
2. ALL ELEVATIONS ARE VIEWED FROM OUTSIDE.
3. ALL DIMENSIONS TO BE VERIFIED ON SITE BEFORE FABRICATION.

LEGEND :
S1 — DETAIL MARK NO.
X001 — REFER SHEET NO.
1. F.F.L. --FINISHED FLOOR LEVEL
2. S.F.L. --STRUCTURAL FLOOR LEVEL
3. (/R) --REVERSED DETAIL

NO.	DATE	REVISED	BY

JOB NO. : J-858

PROJECT :
PROPOSED RESIDENTIAL DEVELOPMENT
AT TKOTL 70RP, PHASE 11, LOHAS PARK
TSEUNG KWAN O, N.T.


TITLE :
TYPICAL FLOOR PLAN
AT TOWER 1

DATE : 22-OCT-21 | SCALE : 1:80(A1)

DRAWN BY : KY | CHECKED BY : YB

美特鋁質有限公司
MIDI ALUMINIUM FABRICATOR LTD.
Units 6-8, Sunray Industrial Centre, 1/F
610 Cha Kwo Ling Road, Kowloon
Tel:23489211-4 Fax:(852)27727665

DWG NO. : J858-LP205 | REV. :

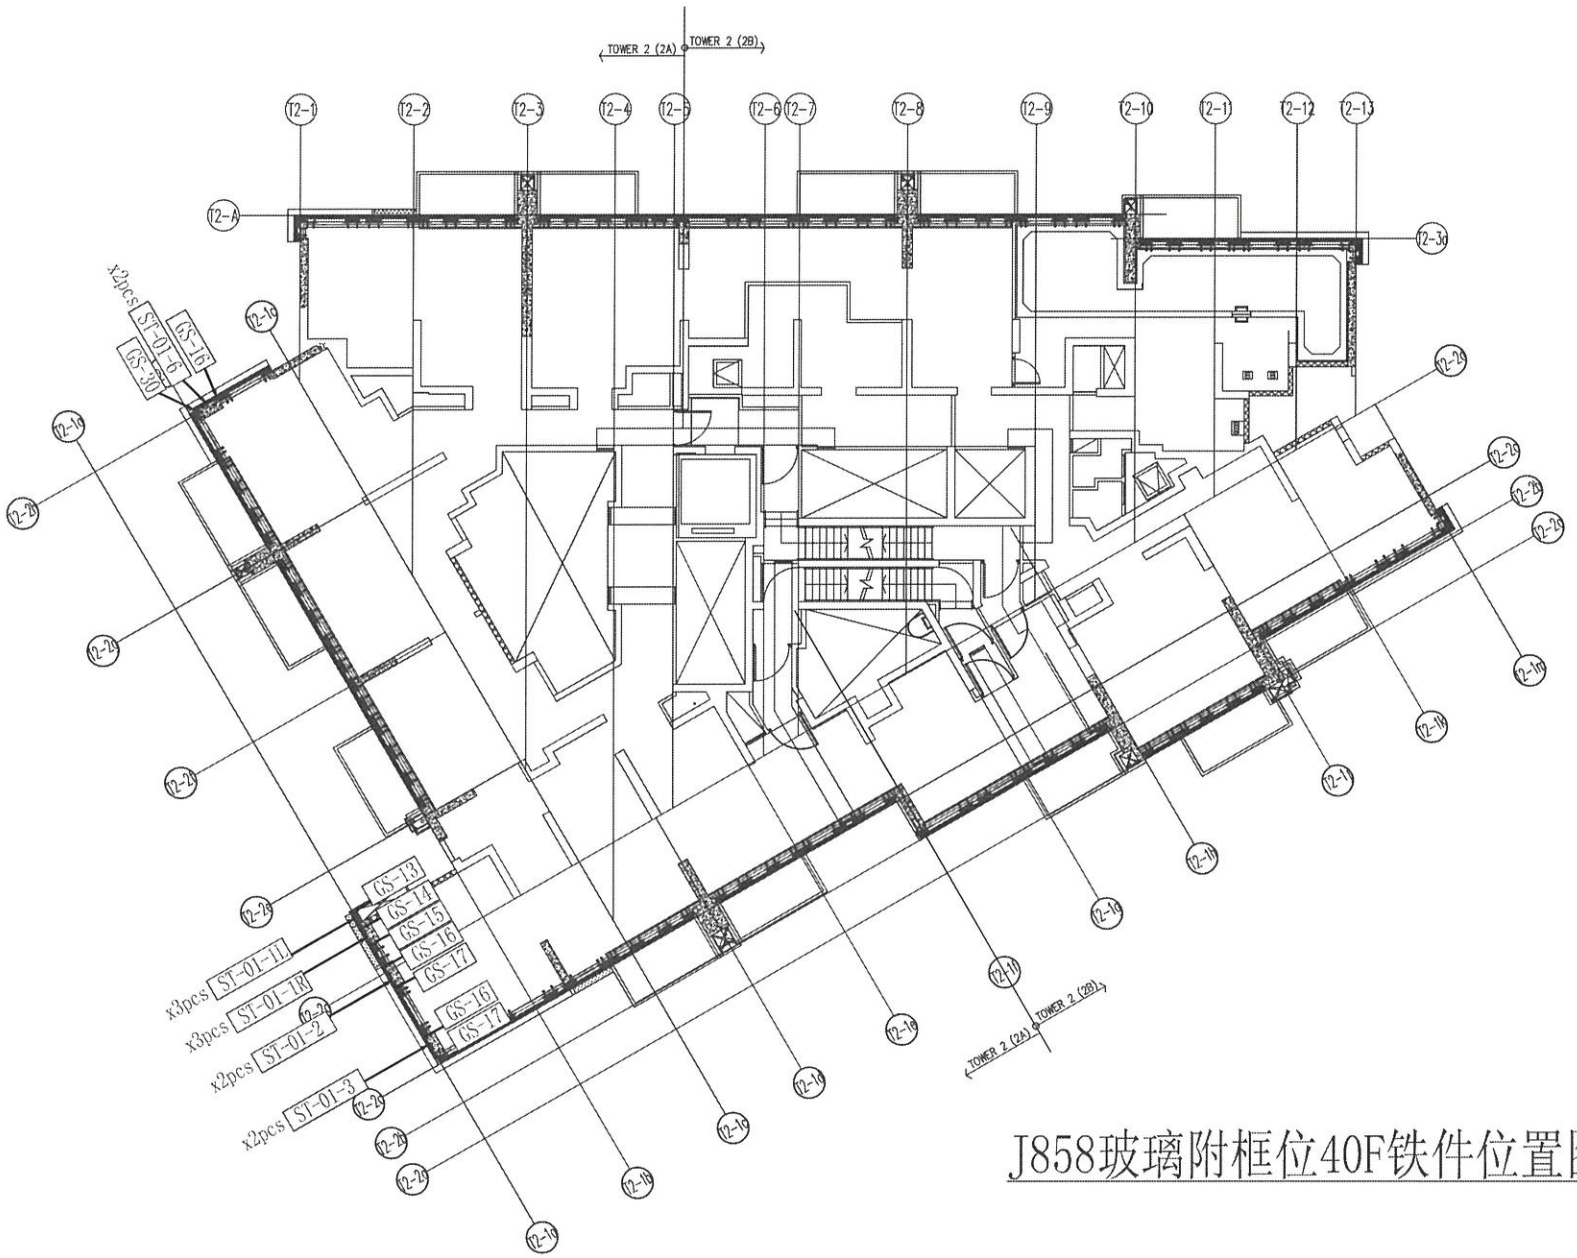

J858玻璃附框位40F铁件位置图(T2)

B.D. REF :

CLIENT :
信和置業有限公司
Sino Land Company Limited

ARCHITECT :
ronald lu & partners
Architects Planners Interior Designers
Ronald Lu & Partners (HK) Ltd.
呂元祥建築師事務所(香港)有限公司

MAIN CONTRACTOR :
Gammon

STRUCTURAL ENGINEER :
AE KM

FACADE CONSULTANT:
AE KM

NOTE :
1. ALL DIMENSIONS ARE IN mm.
2. ALL ELEVATIONS ARE VIEWED FROM OUTSIDE.
3. ALL DIMENSIONS TO BE VERIFIED ON SITE BEFORE FABRICATION.

LEGEND :
X1 — DETAIL MARK NO.
X001 — REFER SHEET NO.

1. F.F.L. --FINISHED FLOOR LEVEL
2. S.F.L. --STRUCTURAL FLOOR LEVEL
3. (/R) --REVERSED DETAIL

NO.	DATE	REVISED	BY

JOB NO. : J-858

PROJECT :
PROPOSED RESIDENTIAL DEVELOPMENT
AT TKOTL 70RP, PHASE 11, LOHAS PARK
TSEUNG KWAN O, N.T.


TITLE :
TYPICAL FLOOR PLAN
AT TOWER 1

DATE : 22-OCT-21 | SCALE : 1:80(A1)

DRAWN BY : KY | CHECKED BY : YB

美特鋁質有限公司
MIDI ALUMINIUM FABRICATOR LTD.
Units 6-8, Sunray Industrial Centre, 1/F
610 Cha Kwo Ling Road, Kowloon
Tel:23489211-4 Fax:(852)27727666

DWG NO. : J858-LP206 | REV. :

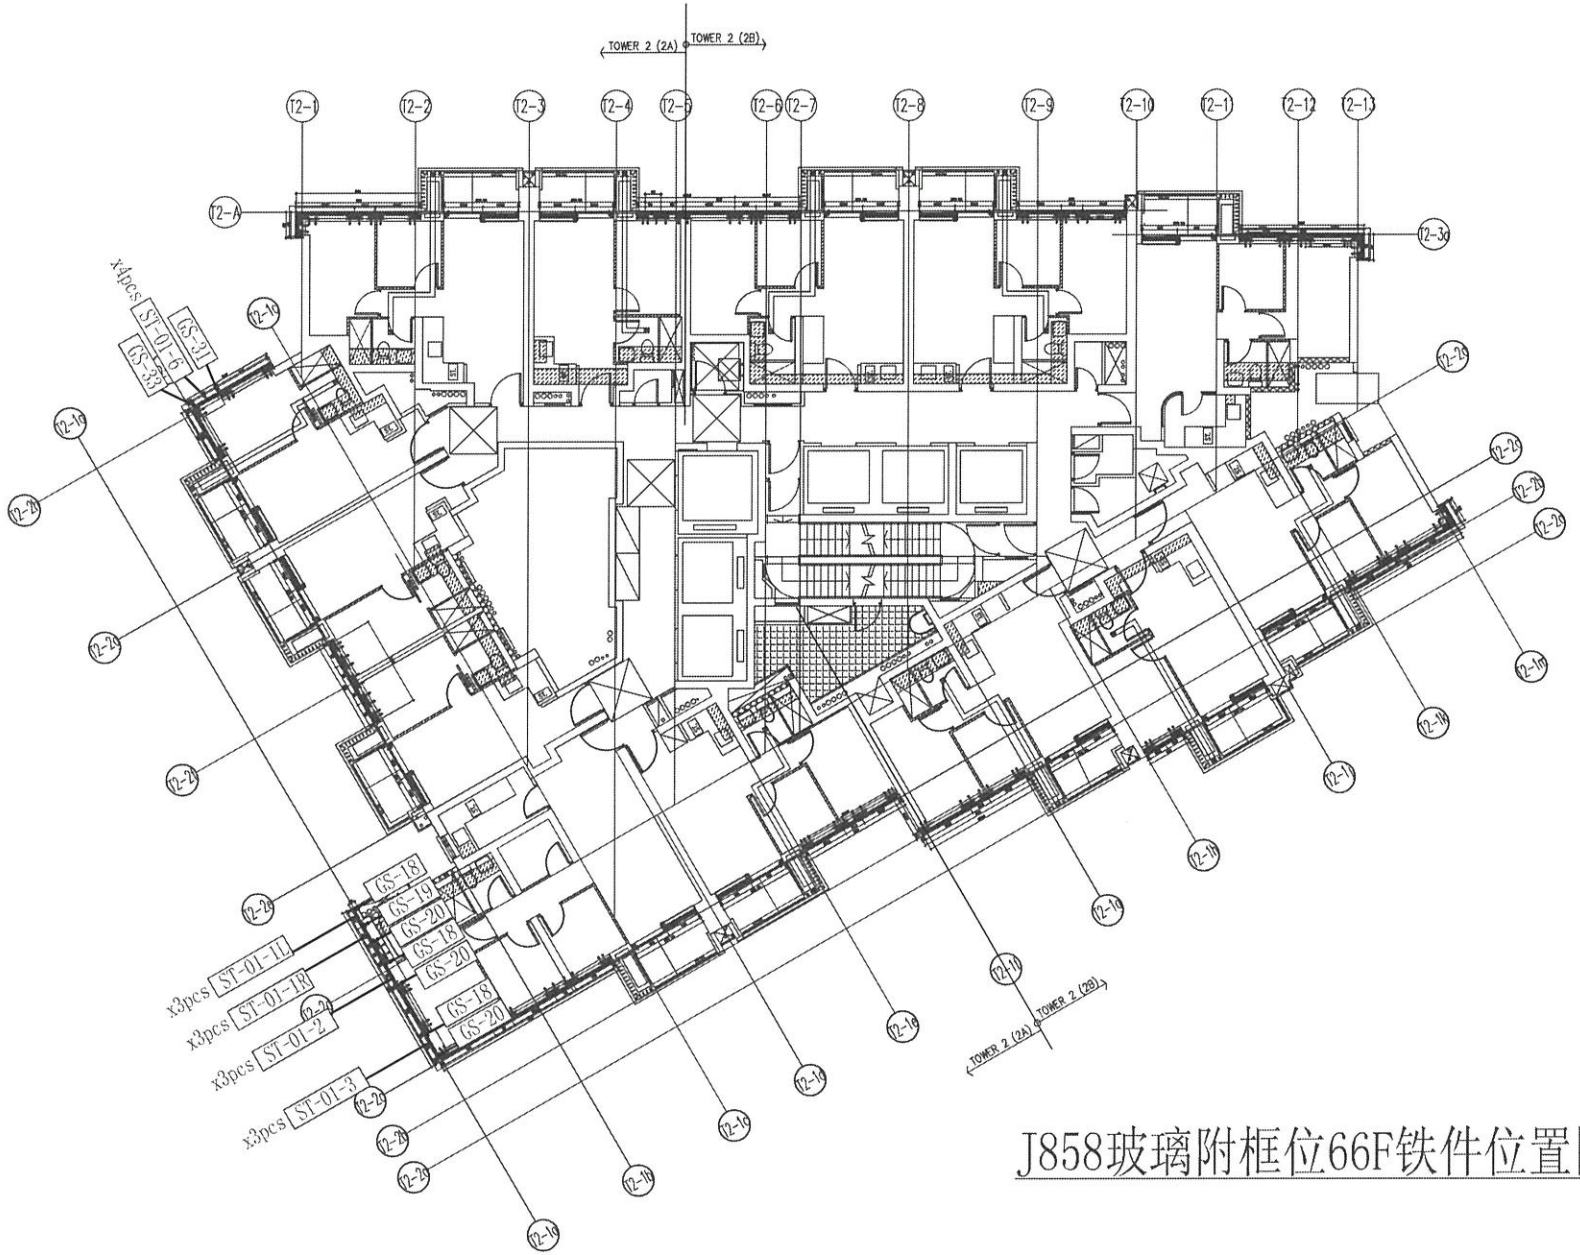

J858玻璃附框位66F铁件位置图(T2)

B.D. REF :

CLIENT :
信和置業有限公司
Sino Land Company Limited

ARCHITECT :
ronald lu & partners
Architects Planners Interior Designers
Ronald Lu & Partners (HK) Ltd.
呂元祥建築師事務所(香港)有限公司

MAIN CONTRACTOR :
Gammon

STRUCTURAL ENGINEER :
AE M

FACADE CONSULTANT:
AE M

NOTE :
1. ALL DIMENSIONS ARE IN mm.
2. ALL ELEVATIONS ARE VIEWED FROM OUTSIDE.
3. ALL DIMENSIONS TO BE VERIFIED ON SITE BEFORE FABRICATION.

LEGEND :
X1 — DETAIL MARK NO.
X001 — REFER SHEET NO.
1. F.F.L. --- FINISHED FLOOR LEVEL
2. S.F.L. --- STRUCTURAL FLOOR LEVEL
3. (R) --- REVERSED DETAIL

NO.	DATE	REVISED	BY

JOB NO. : J-858

PROJECT :
PROPOSED RESIDENTIAL DEVELOPMENT
AT TKOTL 70RP, PHASE 11, LOHAS PARK
TSEUNG KWAN O, N.T.


TITLE :
TYPICAL FLOOR PLAN
AT TOWER 1


DATE : 22-OCT-21 | SCALE : 1:80(A1)

DRAWN BY : KY | CHECKED BY : YB

美特鋁質有限公司
MIDI ALUMINIUM FABRICATOR LTD.
Units 6-8, Sunray Industrial Centre, 1/F
610 Cha Kwo Ling Road, Kowloon
Tel:23489211-4 Fax:(852)27727666

DWG NO. : J858-LP207 | REV. :

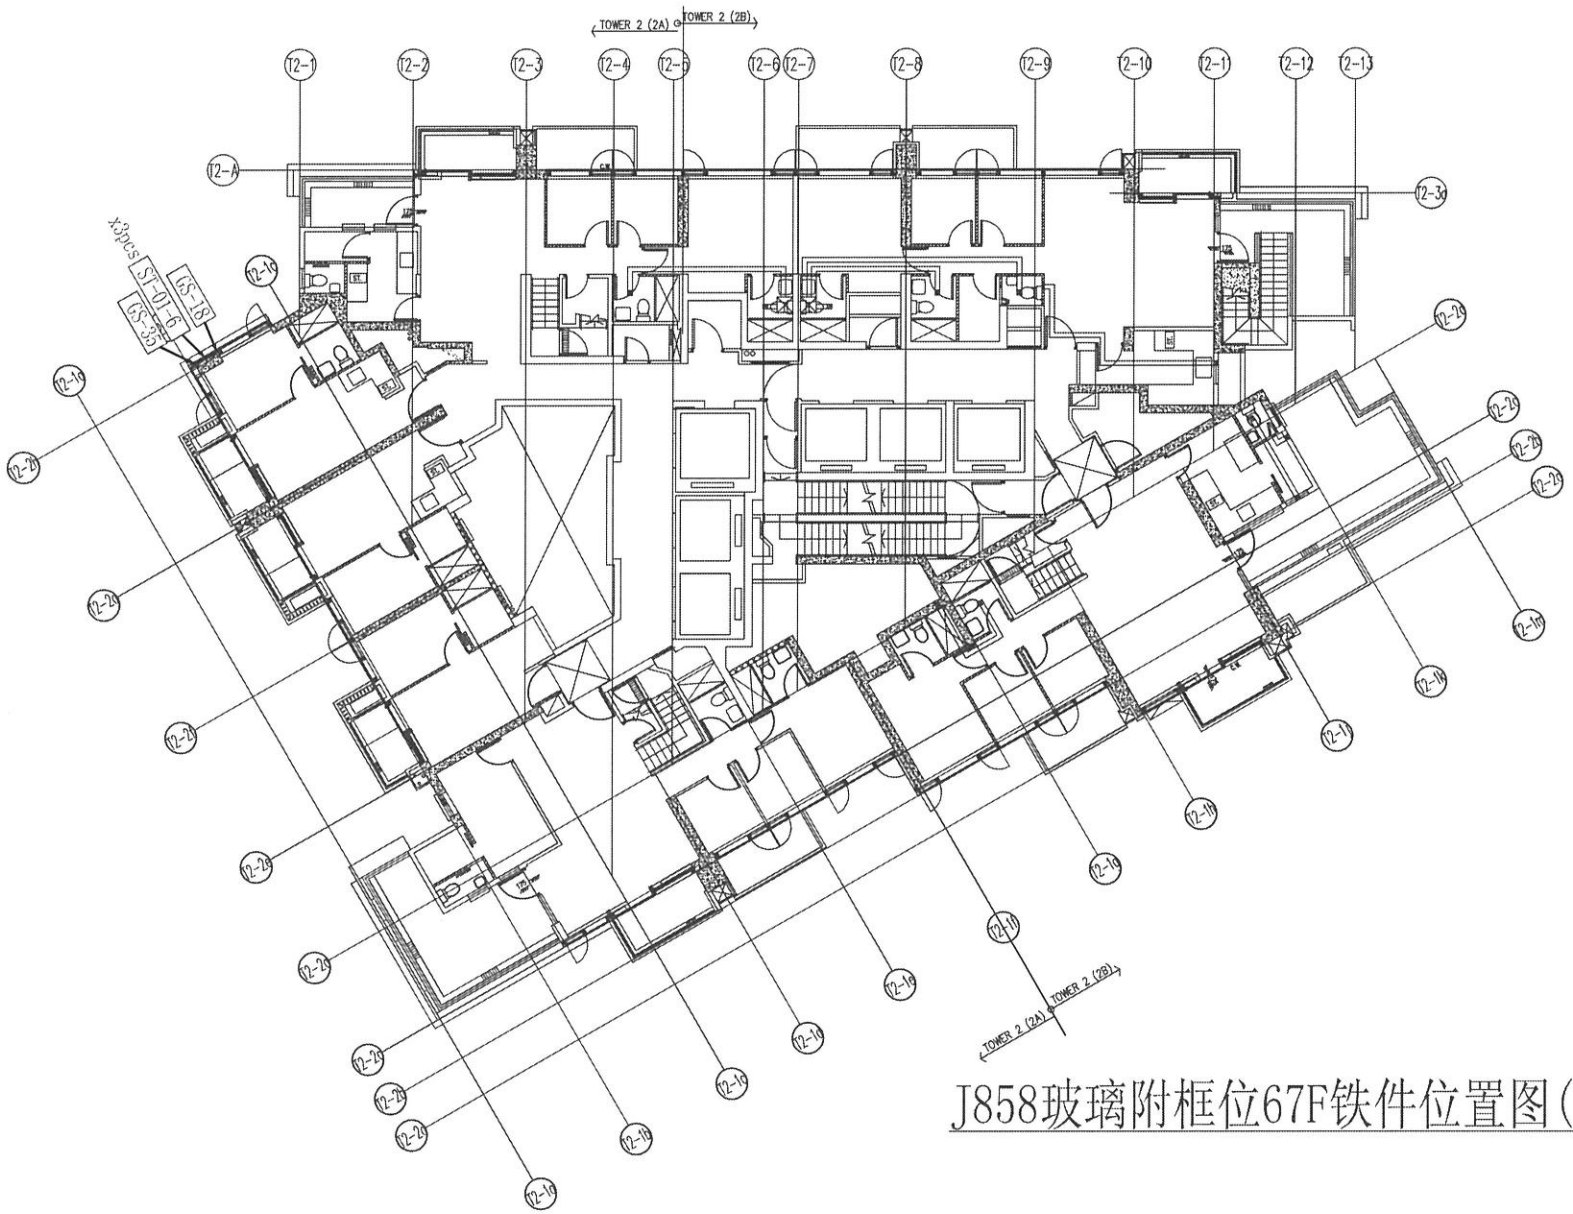
TOWER 2 (2A)
TOWER 2 (2B)
T2-1
T2-2
T2-3
T2-4
T2-5
T2-6
T2-7
T2-8
T2-9
T2-10
T2-11
T2-12
T2-13
T2-A
T2-3d
T2-1a
T2-1b
T2-1c
T2-2a
T2-2b
T2-2c
T2-3a
T2-3b
T2-3c
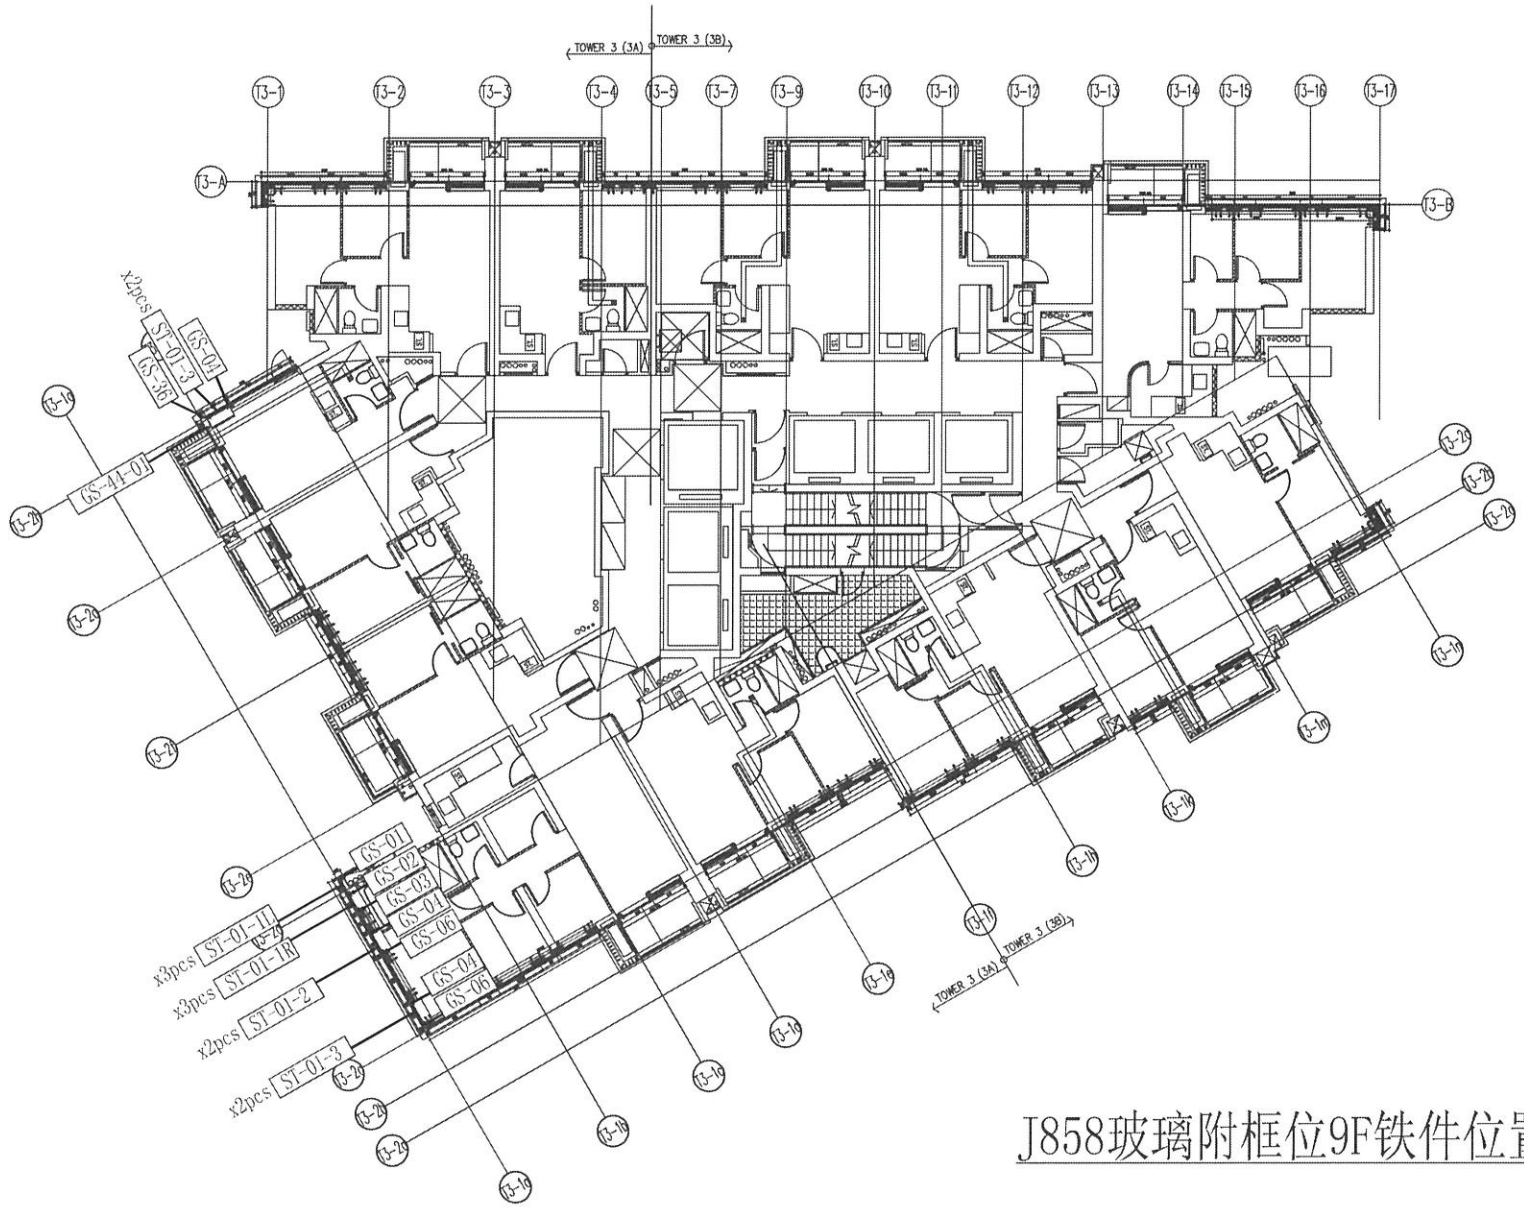

J858玻璃附框位9F铁件位置图(T3)

B.D. REF :

CLIENT :
信和置業有限公司
Sino Land Company Limited

ARCHITECT :
ronald lu & partners
Ronald Lu & Partners (HK) Ltd.
呂元祥建築師事務所(香港)有限公司

MAIN CONTRACTOR :
Gammon

STRUCTURAL ENGINEER :
AE KM

FACADE CONSULTANT:
AE KM

NOTE :
1. ALL DIMENSIONS ARE IN mm.
2. ALL ELEVATIONS ARE VIEWED FROM OUTSIDE.
3. ALL DIMENSIONS TO BE VERIFIED ON SITE BEFORE FABRICATION.

LEGEND :
- DETAIL MARK NO.
- REFER SHEET NO.
1. F.F.L. --FINISHED FLOOR LEVEL
2. S.F.L. --STRUCTURAL FLOOR LEVEL
3. (/R) --REVERSED DETAIL

NO.	DATE	REVISED	BY

JOB NO. : J-858


PROJECT :
PROPOSED RESIDENTIAL DEVELOPMENT
AT TKOTL 70RP, PHASE 11, LOHAS PARK
TSEUNG KWAN O, N.T.

TITLE :
TYPICAL FLOOR PLAN
AT TOWER 1

DATE : 22-OCT-21	SCALE : 1:80(A1)
DRAWN BY : KY	CHECKED BY : YB

美特鋁質有限公司
MIDI ALUMINIUM FABRICATOR LTD.
Units 6-8, Sunray Industrial Centre, 1/F
610 Cho Kwo Ling Road, Kowloon
Tel:23489211-4 Fax:(852)27727665

DWG NO. : J858-LP301 REV. :

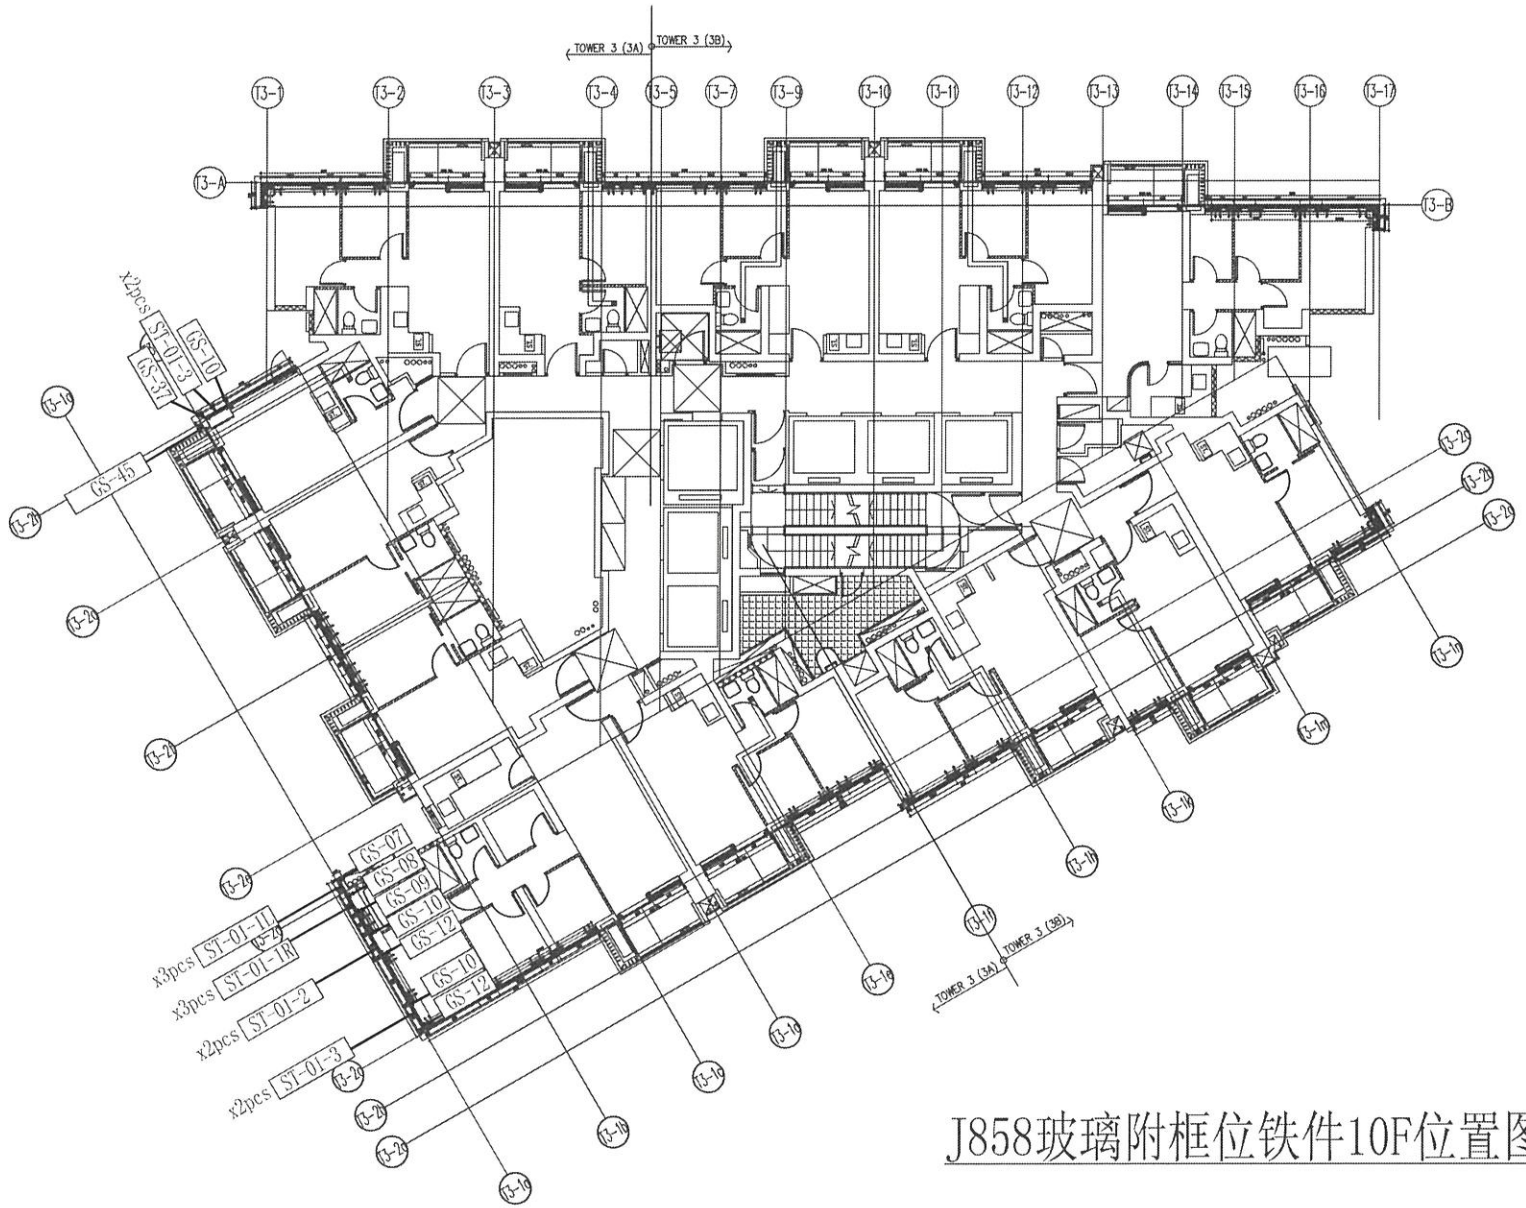

J858玻璃附框位铁件10F位置图(T3)

B.D. REF :

CLIENT :
信和置業有限公司
Sino Land Company Limited

ARCHITECT :
ronald lu & partners
Ronald Lu & Partners (HK) Ltd.
呂元祥建築師事務所(香港)有限公司

MAIN CONTRACTOR :
Gammon

STRUCTURAL ENGINEER :
AE KM

FACADE CONSULTANT:
AE KM

NOTE :
1. ALL DIMENSIONS ARE IN mm.
2. ALL ELEVATIONS ARE VIEWED FROM OUTSIDE.
3. ALL DIMENSIONS TO BE VERIFIED ON SITE BEFORE FABRICATION.

LEGEND :
X1 — DETAIL MARK NO.
X001 — REFER SHEET NO.
1. F.F.L. --- FINISHED FLOOR LEVEL
2. S.F.L. --- STRUCTURAL FLOOR LEVEL
3. (/R) --- REVERSED DETAIL

NO.	DATE	REVISED	BY

JOB NO. : J-858

PROJECT :
PROPOSED RESIDENTIAL DEVELOPMENT
AT TKOTL 70RP, PHASE 11, LOHAS PARK
TSEUNG KWAN O, N.T.


TITLE :
TYPICAL FLOOR PLAN
AT TOWER 1

DATE : 22-OCT-21 | SCALE : 1:80(A1)

DRAWN BY : KY | CHECKED BY : YB

美特鋁質有限公司
MIDI ALUMINIUM FABRICATOR LTD.
Units 6-8, Sunray Industrial Centre, 1/F
610 Cha Kwo Ling Road, Kowloon
Tel:23488211-4 Fax:(852)27727665

DWG NO. : J858-LP302 | REV. :

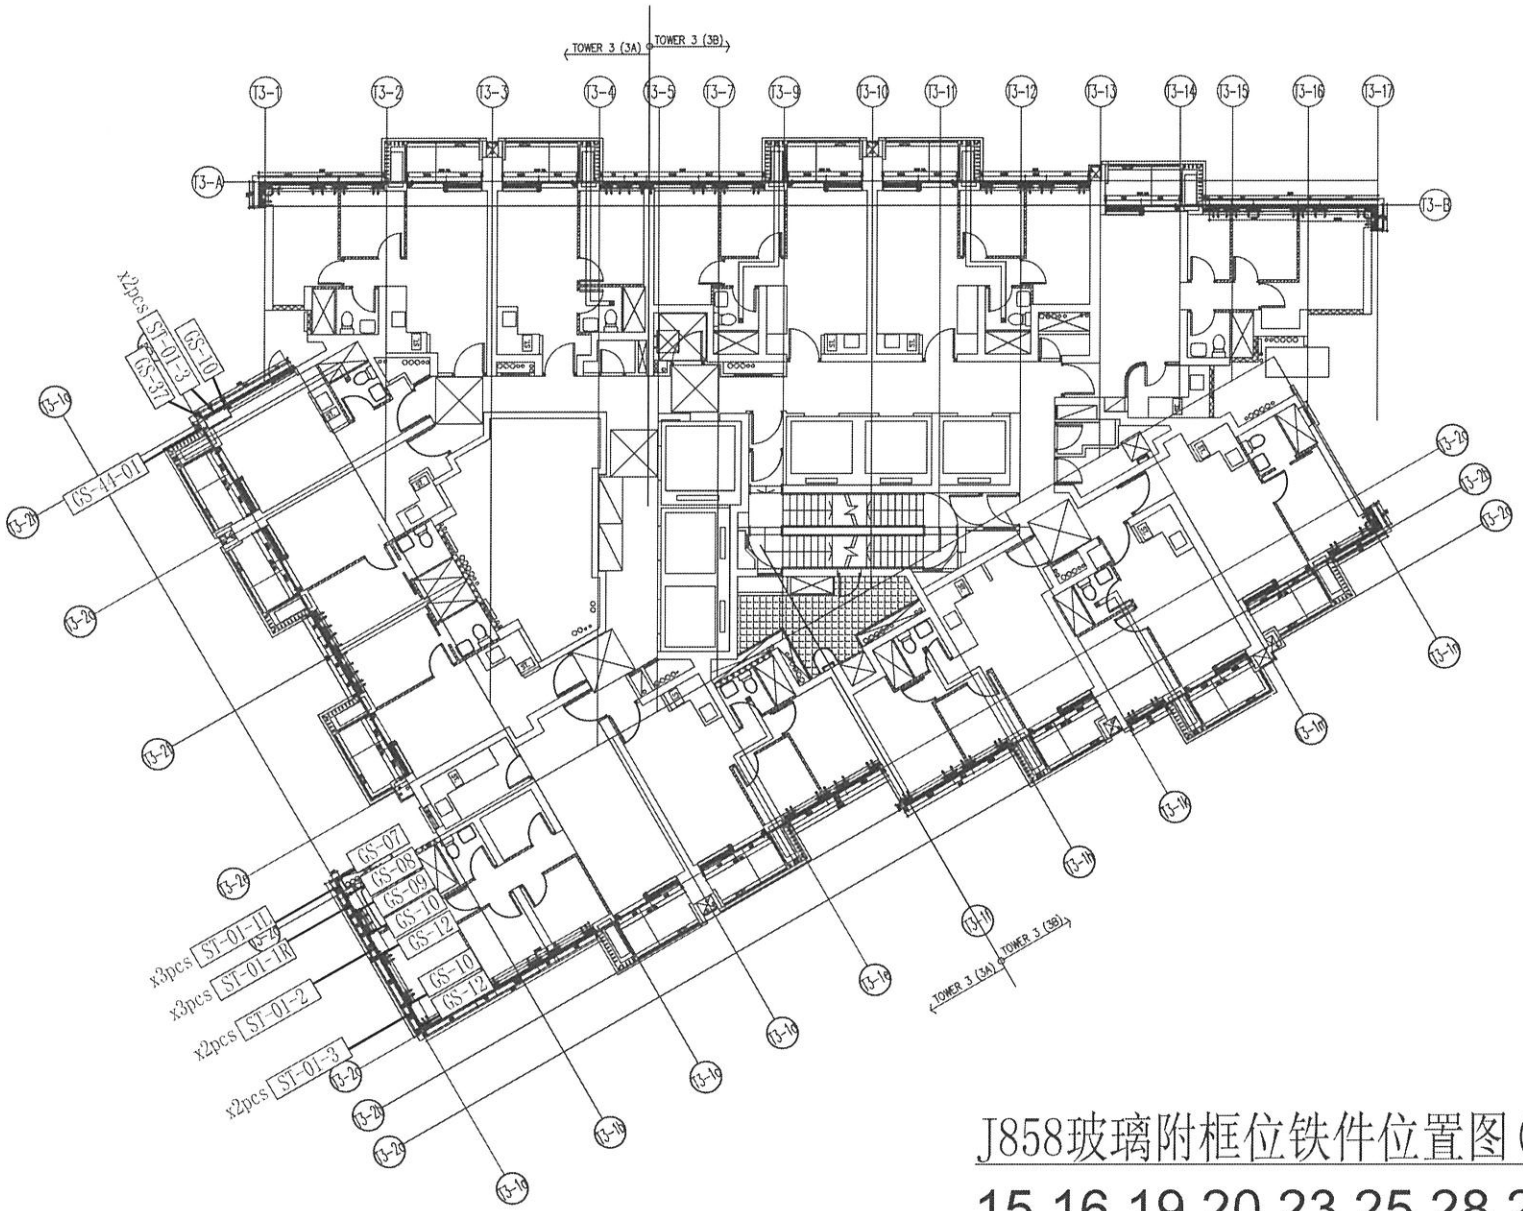

J858玻璃附框位铁件位置图(T3)

15,16,19,20,23,25,28,29/F

32,33,37,38,41,42,46,47,/F

50,51,55,56,59,60,63,65/F

B.D. REF :

CLIENT :
信和置業有限公司
Sino Land Company Limited

ARCHITECT :
ronald lu & partners
Ronald Lu & Partners (HK) Ltd.
呂元祥建築師事務所(香港)有限公司

MAIN CONTRACTOR :
Gammon

STRUCTURAL ENGINEER :
AE ◆M

FACADE CONSULTANT:
AE ◆M

NOTE :
1. ALL DIMENSIONS ARE IN mm.
2. ALL ELEVATIONS ARE VIEWED FROM OUTSIDE.
3. ALL DIMENSIONS TO BE VERIFIED ON SITE BEFORE FABRICATION.

LEGEND :
X1 — DETAIL MARK NO.
X001 — REFER SHEET NO.
1. F.F.L. --- FINISHED FLOOR LEVEL
2. S.F.L. --- STRUCTURAL FLOOR LEVEL
3. (/R) --- REVERSED DETAIL

NO.	DATE	REVISED	BY

JOB NO. : J-858


PROJECT :
PROPOSED RESIDENTIAL DEVELOPMENT
AT TKOTL 70RP, PHASE 11, LOHAS PARK
TSEUNG KWAN O, N.T.


TITLE :
TYPICAL FLOOR PLAN
AT TOWER 1

DATE : 22-OCT-21	SCALE : 1:80(A1)
DRAWN BY : KY	CHECKED BY : YB

美特鋁質有限公司
MIDI ALUMINIUM FABRICATOR LTD.
Units 6-8, Sunray Industrial Centre, 1/F
610 Cho Kwo Ling Road, Kowloon
Tel:23489211-4 Fax:(852)27727666

DWG NO. : J858-LP303 REV. :

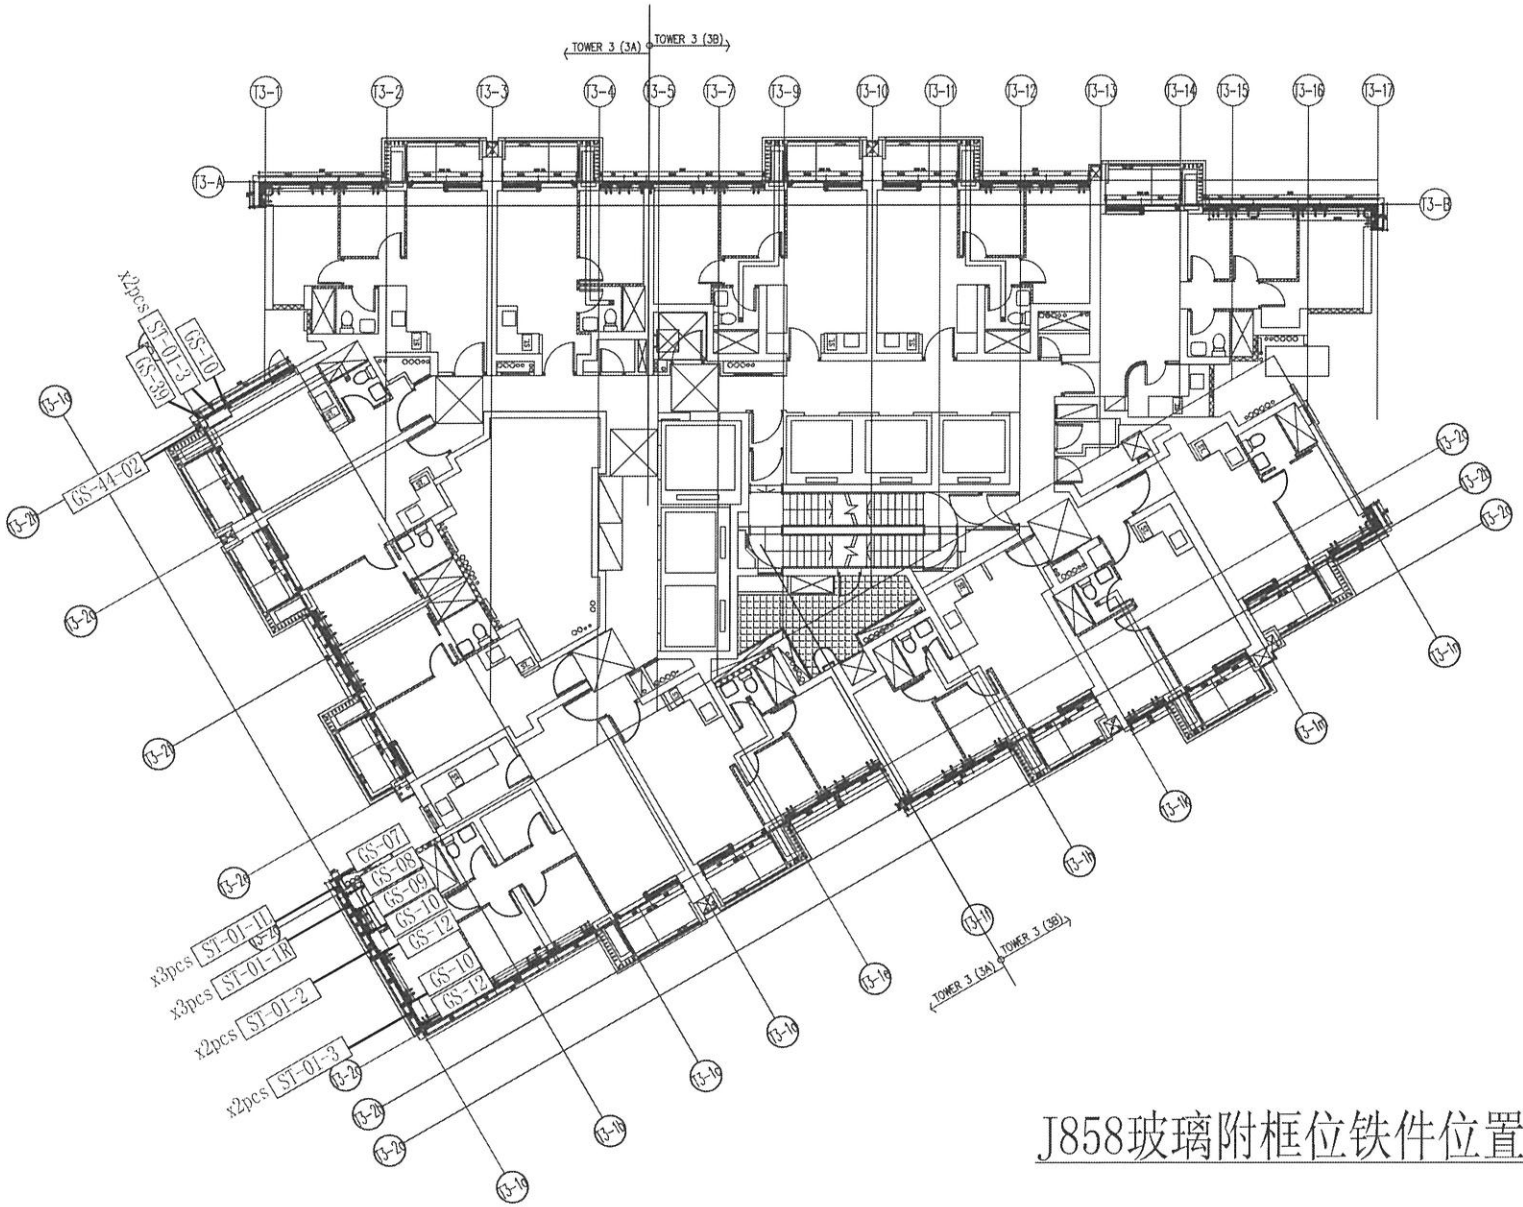
TOWER 3 (3A)
TOWER 3 (3B)
T3-1
T3-2
T3-3
T3-4
T3-5
T3-7
T3-9
T3-10
T3-11
T3-12
T3-13
T3-14
T3-15
T3-16
T3-17
T3-A
T3-B
T3-18
T3-20
T3-21
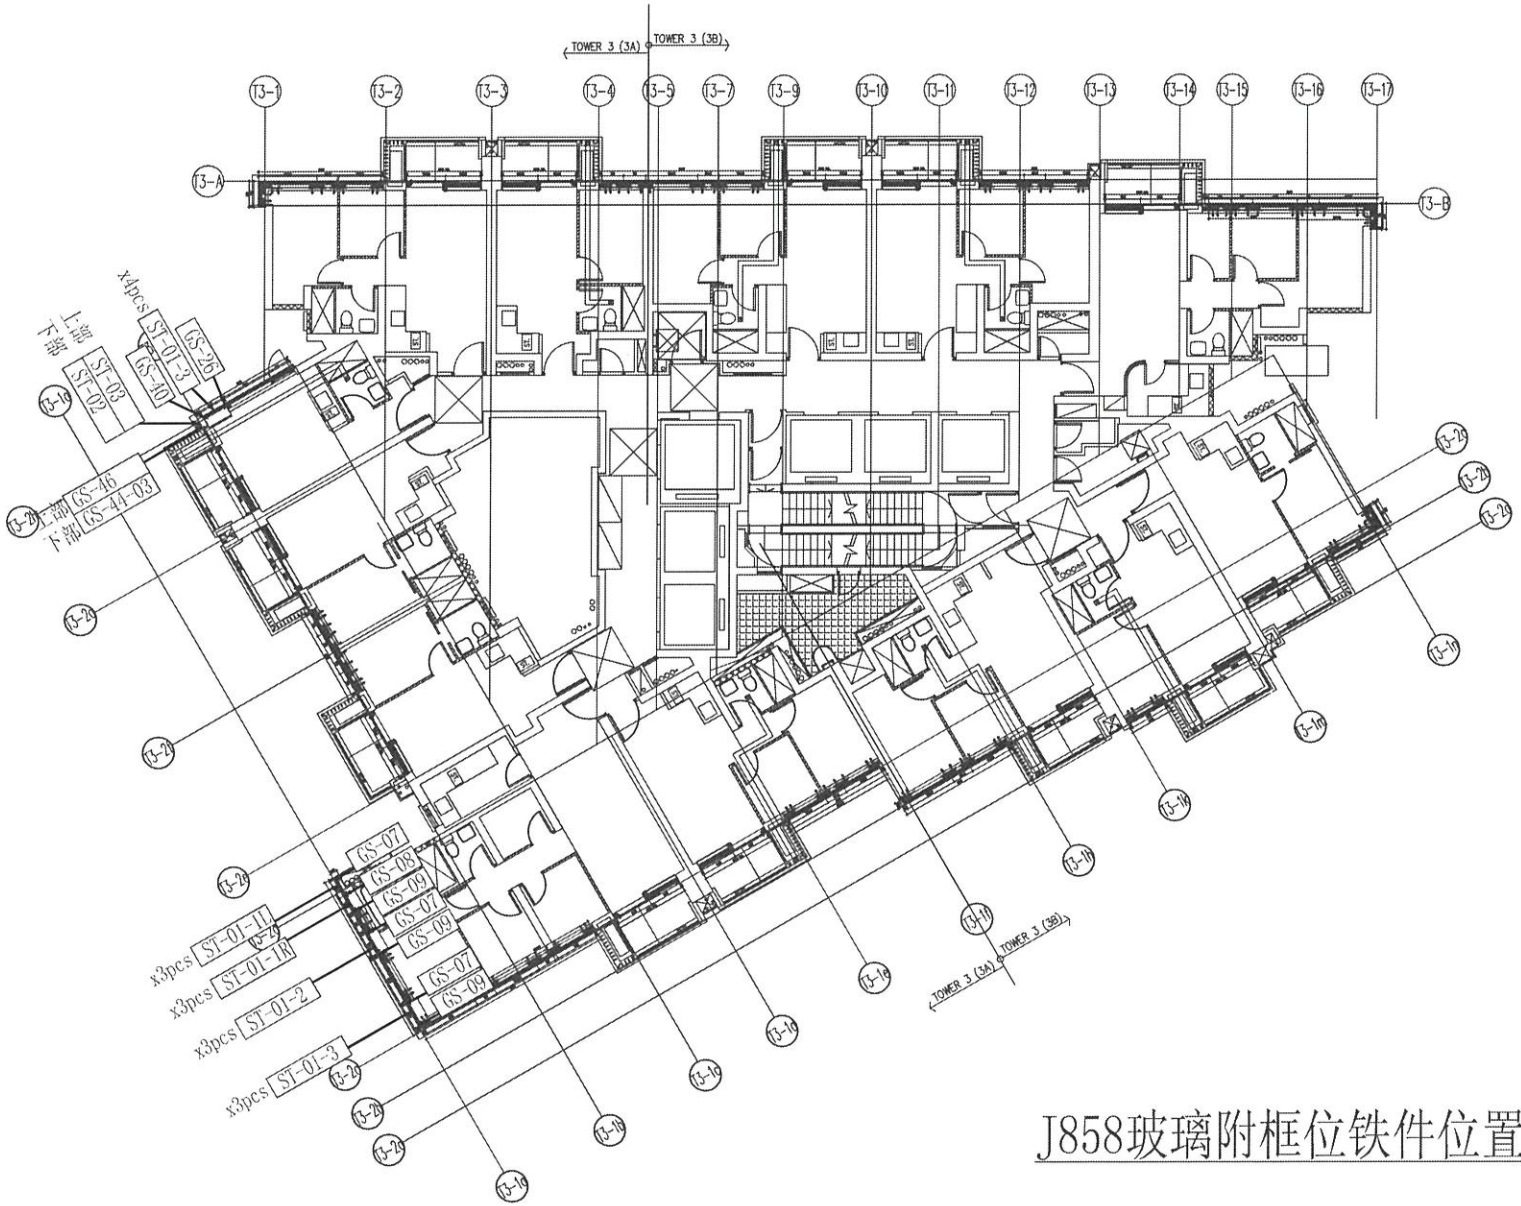

J858玻璃附框位铁件位置图(T3)

17,21,26,30,35,39,43,48,52,57,61/F

B.D. REF :

CLIENT :
信和置業有限公司
Sino Land Company Limited

ARCHITECT :
ronald lu & partners
Ronald Lu & Partners (HK) Ltd.
呂元祥建築師事務所(香港)有限公司

MAIN CONTRACTOR :
Gammon

STRUCTURAL ENGINEER :
AE ◆M

FACADE CONSULTANT:
AE ◆M

NOTE :
1. ALL DIMENSIONS ARE IN mm.
2. ALL ELEVATIONS ARE VIEWED FROM OUTSIDE.
3. ALL DIMENSIONS TO BE VERIFIED ON SITE BEFORE FABRICATION.

LEGEND :
X1 — DETAIL MARK NO.
X001 — REFER SHEET NO.
1. F.F.L. --- FINISHED FLOOR LEVEL
2. S.F.L. --- STRUCTURAL FLOOR LEVEL
3. (R) --- REVERSED DETAIL

NO.	DATE	REVISED	BY

JOB NO. : J-858


PROJECT :
PROPOSED RESIDENTIAL DEVELOPMENT
AT TKOTL 70RP, PHASE 11, LOHAS PARK
TSEUNG KWAN O, N.T.

TITLE :
TYPICAL FLOOR PLAN
AT TOWER 1

DATE : 22-OCT-21	SCALE : 1:80(A1)
DRAWN BY : KY	CHECKED BY : YB

美特鋁質有限公司
MIDI ALUMINIUM FABRICATOR LTD.
Units 6-8, Sunray Industrial Centre, 1/F
610 Cha Kwo Ling Road, Kowloon
Tel:23489211-4 Fax:(852)27727666

DWG NO. : J858-LP305 REV. :

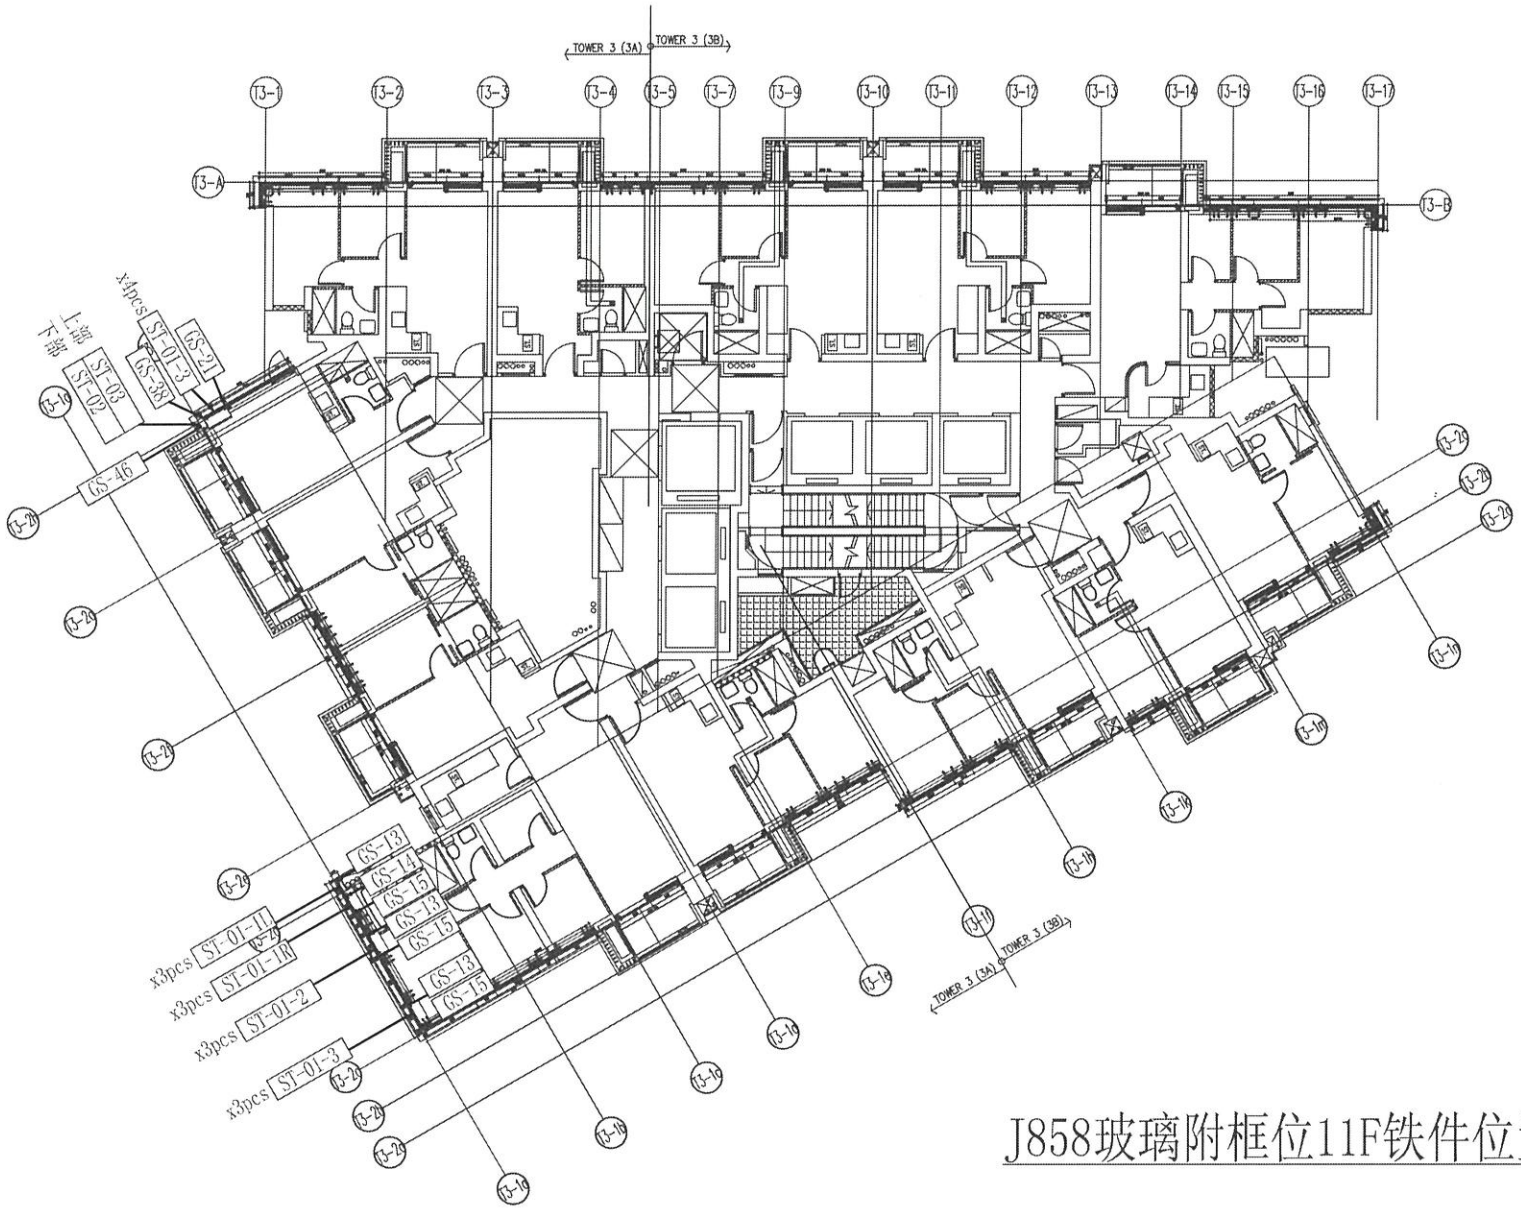

J858玻璃附框位11F铁件位置图(T3)

B.D. REF :

CLIENT :
信和置業有限公司
Sino Land Company Limited

ARCHITECT :
ronald lu & partners
Ronald Lu & Partners (HK) Ltd.
呂元祥建築師事務所(香港)有限公司

MAIN CONTRACTOR :
Gammon

STRUCTURAL ENGINEER :
AEKOM

FACADE CONSULTANT:
AEKOM

NOTE :
1. ALL DIMENSIONS ARE IN mm.
2. ALL ELEVATIONS ARE VIEWED FROM OUTSIDE.
3. ALL DIMENSIONS TO BE VERIFIED ON SITE BEFORE FABRICATION.

LEGEND :
X1 — DETAIL MARK NO.
X001 — REFER SHEET NO.
1. F.F.L. --- FINISHED FLOOR LEVEL
2. S.F.L. --- STRUCTURAL FLOOR LEVEL
3. (/R) --- REVERSED DETAIL

NO.	DATE	REVISED	BY

JOB NO. : J-858

PROJECT :
PROPOSED RESIDENTIAL DEVELOPMENT
AT TKOTL 70RP, PHASE 11, LOHAS PARK
TSEUNG KWAN O, N.T.


TITLE :
TYPICAL FLOOR PLAN
AT TOWER 1

DATE : 22-OCT-21 | SCALE : 1:80(A1)

DRAWN BY : KY | CHECKED BY : YB

美特鋁質有限公司
MIDI ALUMINUM FABRICATOR LTD.
Units 6-8, Sunray Industrial Centre, 1/F
610 Cha Kwo Ling Road, Kowloon
Tel:23489211-4 Fax:(852)27727666

DWG NO. : J858-LP306 | REV. :

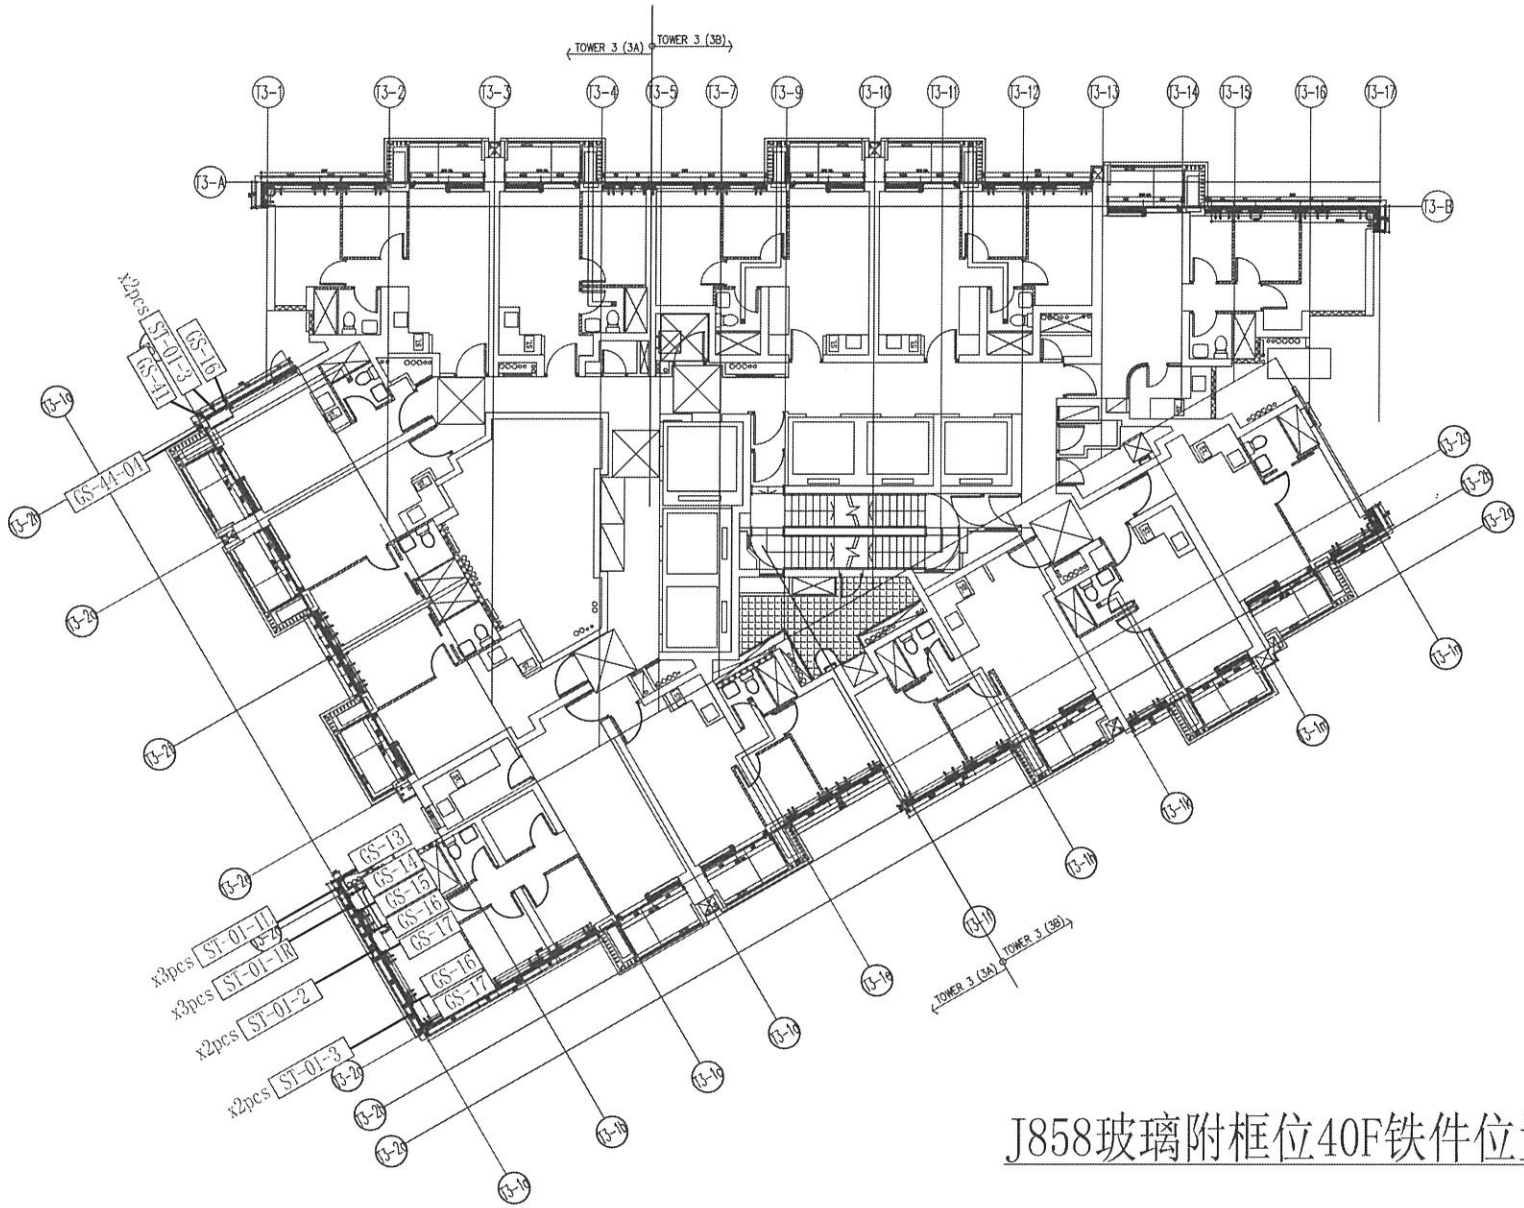

J858玻璃附框位40F铁件位置图(T3)

B.D. REF :

CLIENT :
信和置業有限公司
Sino Land Company Limited

ARCHITECT :
ronald lu & partners
Ronald Lu & Partners (HK) Ltd.
呂元祥建築師事務所(香港)有限公司

MAIN CONTRACTOR :
Gammon

STRUCTURAL ENGINEER :
AE KOM

FACADE CONSULTANT:
AE KOM

NOTE :
1. ALL DIMENSIONS ARE IN mm.
2. ALL ELEVATIONS ARE VIEWED FROM OUTSIDE.
3. ALL DIMENSIONS TO BE VERIFIED ON SITE BEFORE FABRICATION.

LEGEND :
X1 — DETAIL MARK NO.
X001 — REFER SHEET NO.
1. F.F.L. --FINISHED FLOOR LEVEL
2. S.F.L. --STRUCTURAL FLOOR LEVEL
3. /R — REVERSED DETAIL

NO.	DATE	REVISED	BY

JOB NO. : J-858

PROJECT :
PROPOSED RESIDENTIAL DEVELOPMENT
AT TKOTL 70RP, PHASE 11, LOHAS PARK
TSEUNG KWAN O, N.T.


TITLE :
TYPICAL FLOOR PLAN
AT TOWER 1

DATE : 22-OCT-21 | SCALE : 1:80(A1)

DRAWN BY : KY | CHECKED BY : YB

美特鋁質有限公司
MIDI ALUMINIUM FABRICATOR LTD.
Units 6-8, Sunray Industrial Centre, 1/F
610 Cha Kwo Ling Road, Kowloon
Tel:23489211-4 Fax:(852)27727666

DWG NO. : J858-LP307 | REV. :

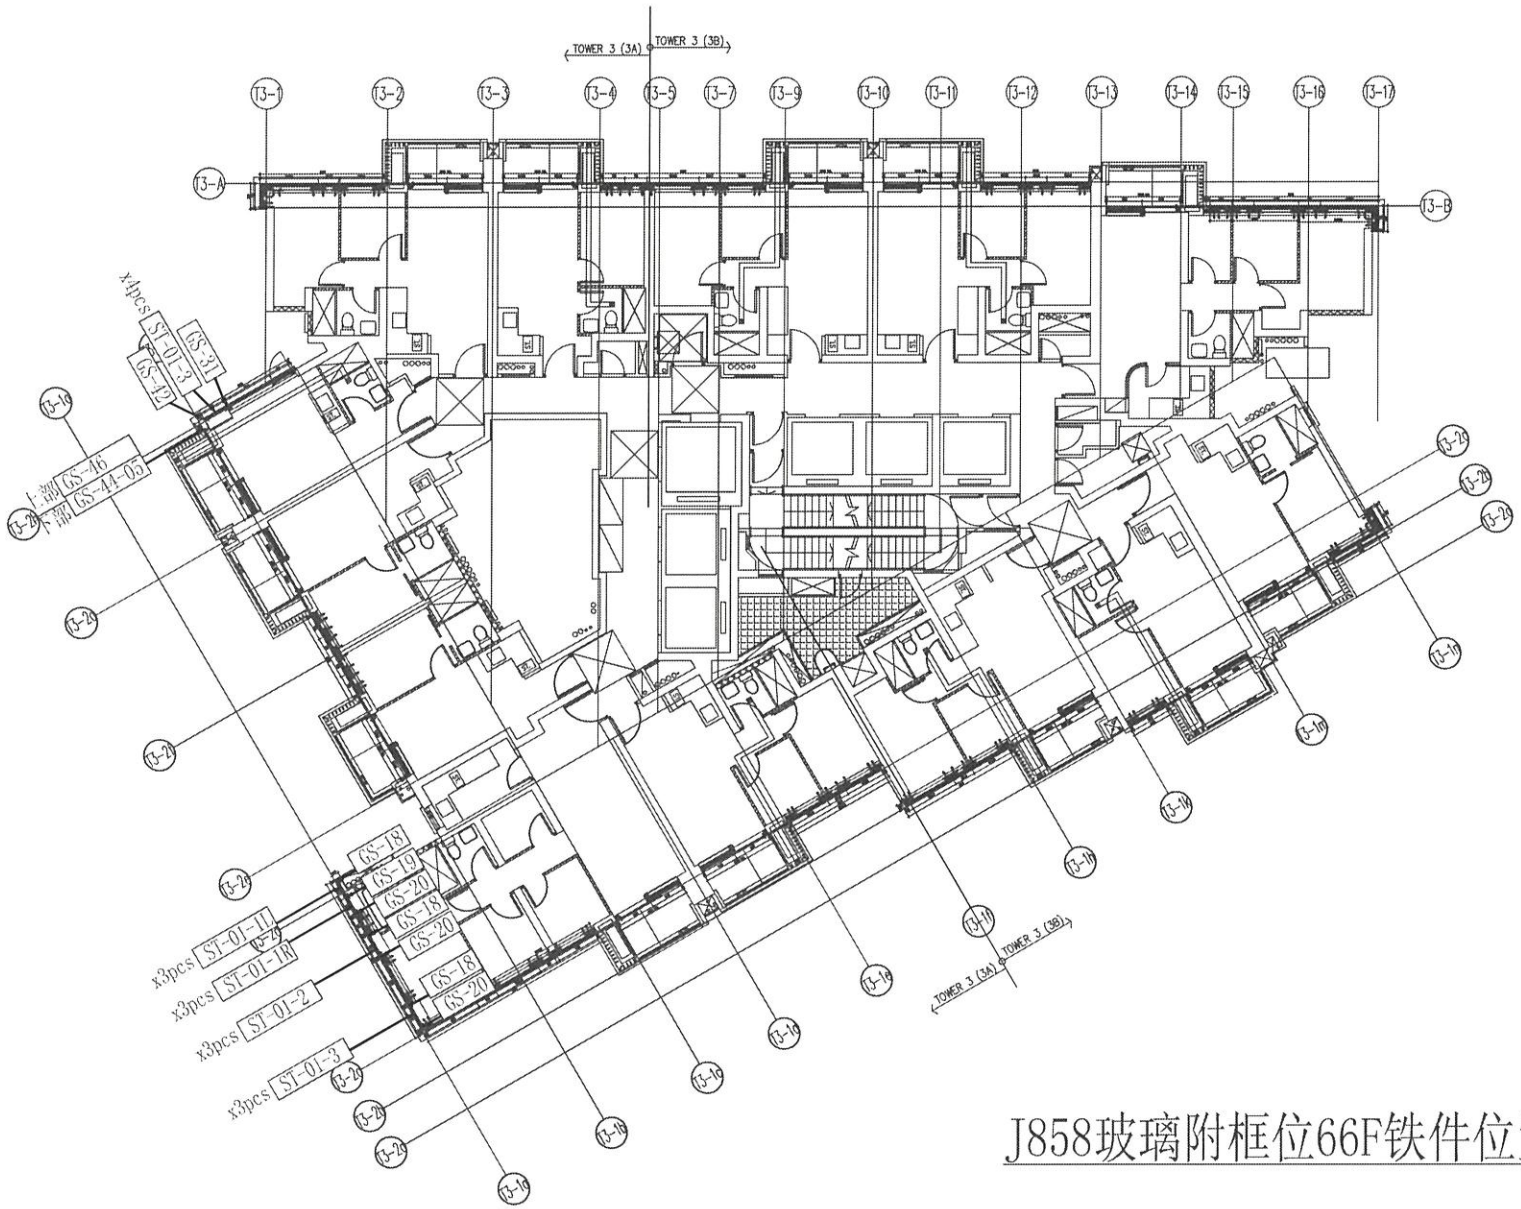

J858玻璃附框位66F铁件位置图(T3)

B.D. REF :

CLIENT :
信和置業有限公司
Sino Land Company Limited

ARCHITECT :
ronald lu & partners
Architects Planners Interior Designers
Ronald Lu & Partners (HK) Ltd.
呂元祥建築師事務所(香港)有限公司

MAIN CONTRACTOR :
Gammon

STRUCTURAL ENGINEER :
AE KM

FACADE CONSULTANT:
AE KM

NOTE :
1. ALL DIMENSIONS ARE IN mm.
2. ALL ELEVATIONS ARE VIEWED FROM OUTSIDE.
3. ALL DIMENSIONS TO BE VERIFIED ON SITE BEFORE FABRICATION.

LEGEND :
X1 — DETAIL MARK NO.
X001 — REFER SHEET NO.
1. F.F.L. --FINISHED FLOOR LEVEL
2. S.F.L. --STRUCTURAL FLOOR LEVEL
3. /R --REVERSED DETAIL

NO.	DATE	REVISED	BY

JOB NO. : J-858

PROJECT :
PROPOSED RESIDENTIAL DEVELOPMENT
AT TKOTL 70RP, PHASE 11, LOHAS PARK
TSEUNG KWAN O, N.T.


TITLE :
TYPICAL FLOOR PLAN
AT TOWER 1

DATE : 22-OCT-21 | SCALE : 1:80(A1)

DRAWN BY : KY | CHECKED BY : YB

美特鋁質有限公司
MIDI ALUMINIUM FABRICATOR LTD.
Units 6-8, Sunray Industrial Centre, 1/F
610 Cha Kwo Ling Road, Kowloon
Tel:23489211-4 Fax:(852)27727665

DWG NO. : J858-LP308 | REV. :

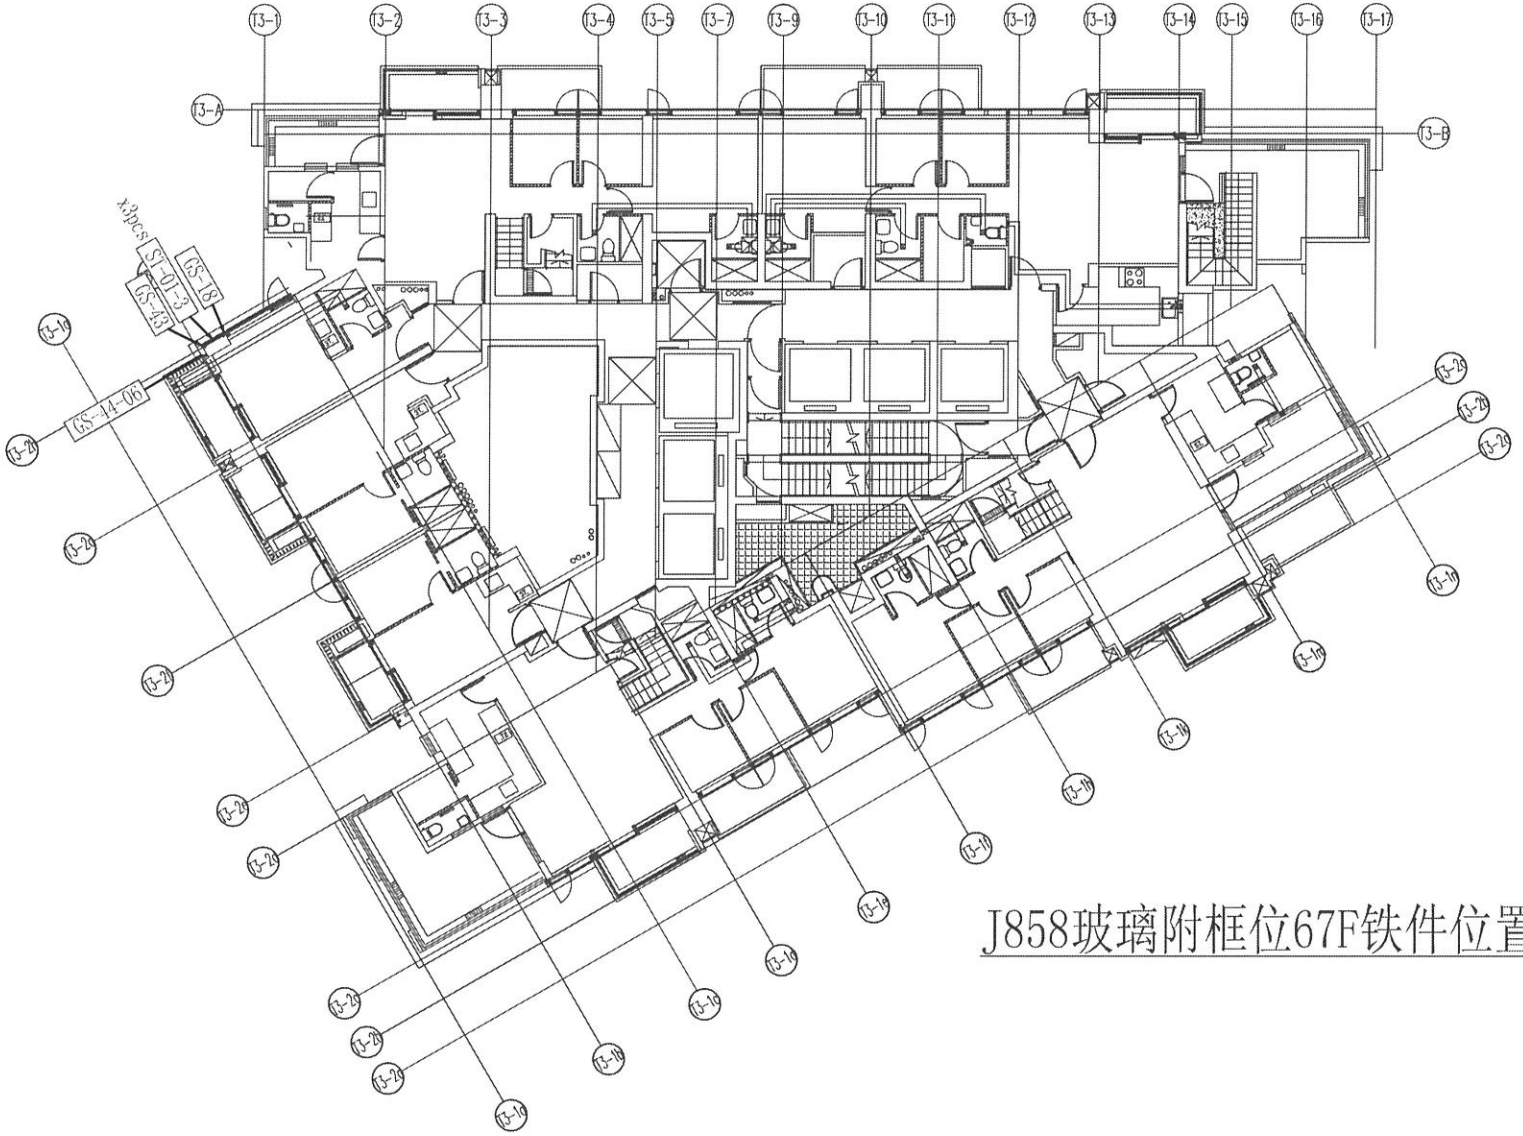

J858玻璃附框位67F铁件位置图(T3)

B.D. REF :

CLIENT :
信和置業有限公司
Sino Land Company Limited

ARCHITECT :
ronald lu & partners
Ronald Lu & Partners (HK) Ltd.
呂元祥建築師事務所(香港)有限公司

MAIN CONTRACTOR :
Gammon

STRUCTURAL ENGINEER :
AE M

FACADE CONSULTANT:
AE M

NOTE :
1. ALL DIMENSIONS ARE IN mm.
2. ALL ELEVATIONS ARE VIEWED FROM OUTSIDE.
3. ALL DIMENSIONS TO BE VERIFIED ON SITE BEFORE FABRICATION.

LEGEND :
X1 — DETAIL MARK NO.
X001 — REFER SHEET NO.
1. F.F.L. --FINISHED FLOOR LEVEL
2. S.F.L. --STRUCTURAL FLOOR LEVEL
3. (R) --REVERSED DETAIL

NO.	DATE	REVISED	BY

JOB NO. : J-858

PROJECT :
PROPOSED RESIDENTIAL DEVELOPMENT
AT TKOTL 70RP, PHASE 11, LOHAS PARK
TSEUNG KWAN O, N.T.

TITLE :
TYPICAL FLOOR PLAN
AT TOWER 1

DATE : 22-OCT-21 | SCALE : 1:80(A1)


DRAWN BY : KY | CHECKED BY : YB


美特鋁質有限公司
MIDI ALUMINUM FABRICATOR LTD.
Units 6-8, Sunray Industrial Centre, 1/F
610 Cha Kwo Ling Road, Kowloon
Tel:23489211-4 Fax:(852)27727666


DWG NO. : J858-LP309 | REV. :

美特鋁質有限公司 MIDI Aluminium Fabricator Ltd.				工程號	J858	類別		物料號	-		
				地盘	康城11期	制圖	WCM	2022-08-15	圖號	FS-01	
修改	-	-	-	採用 工廠	地盤 ✓	图纸名称	铁料加工图	復核	-	-	數量	-
日期	-	-	-	材料颜色 热浸锌		材料	S-275	批准	-	-	單件重量	1.15 (KG)

位置	QTY
T1	3048
T2	2050
T3	2050
合计	7148

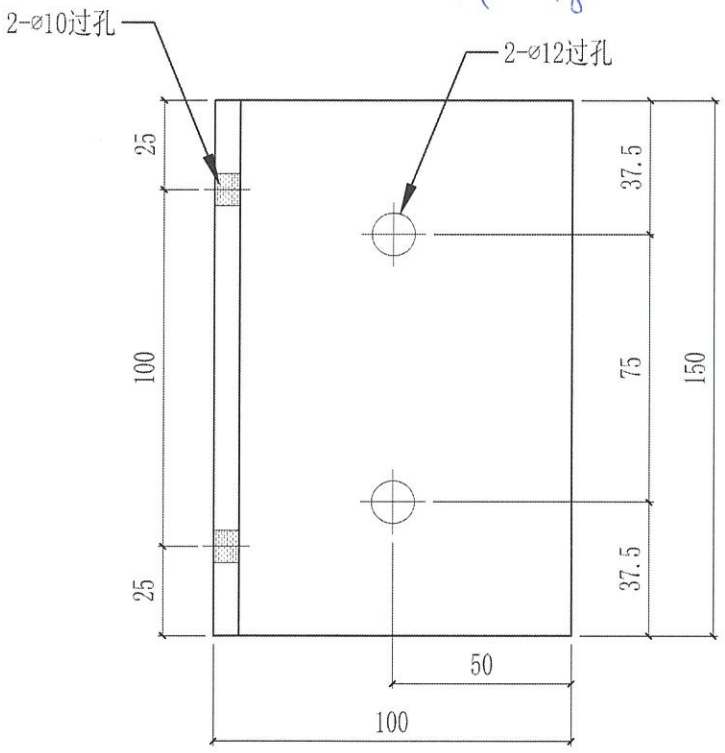

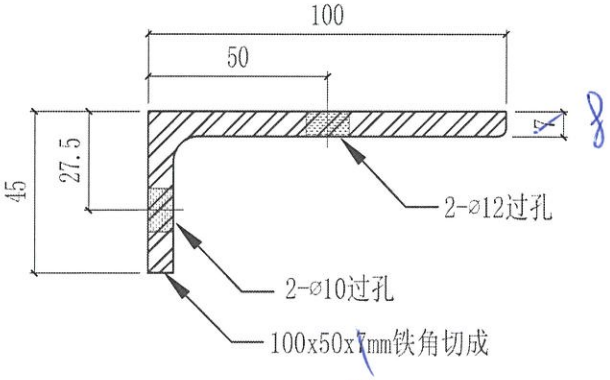

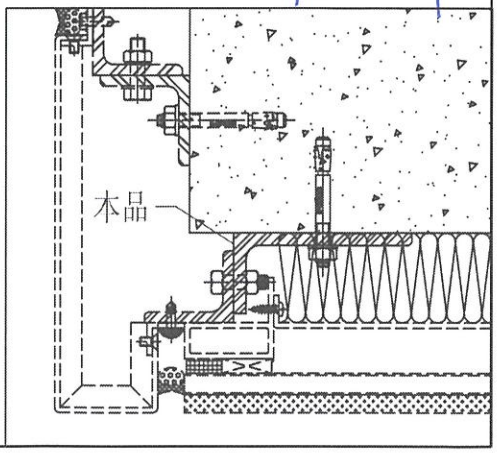


美特鋁質有限公司 MIDI Aluminium Fabricator Ltd.					工程號	J858	類別		物料號	-		
					地盤	康城11期	制圖	WCM	2022-08-15	圖號	FS-01 -35	
修改	-	-	-	採用 工廠		地盤 ✓	图纸名称	铁料加工图	復核	-	-	數量	-
日期	-	-	-	材料颜色	热浸锌		材料	S-275	批准	-	-	單件重量	1.15 (KG)


位置	QTY
T1	3048
T2	2050
T3	2050
合计	7148


200
200
200

生產做全數
600隻

現場备用

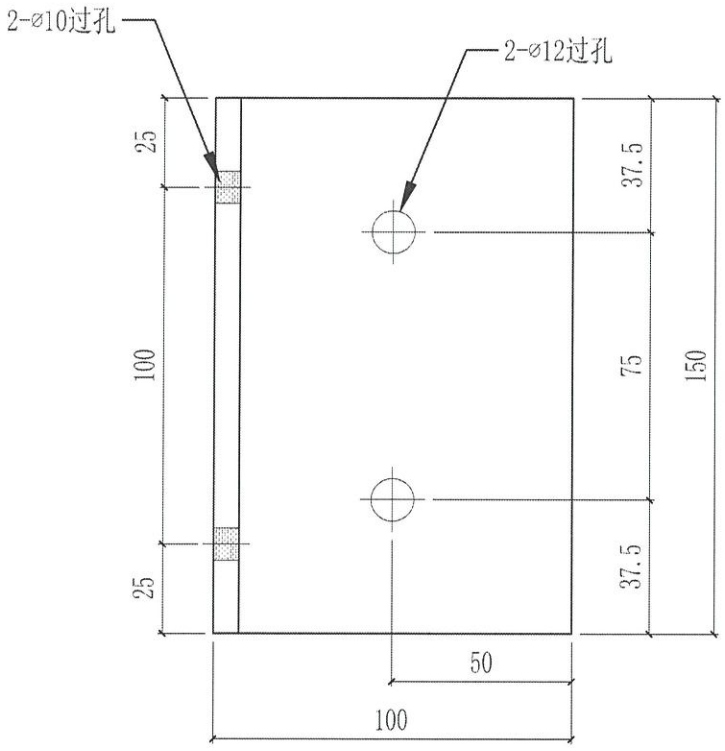


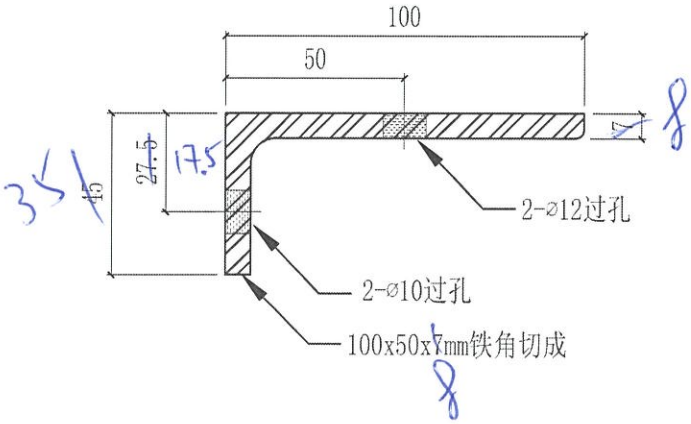


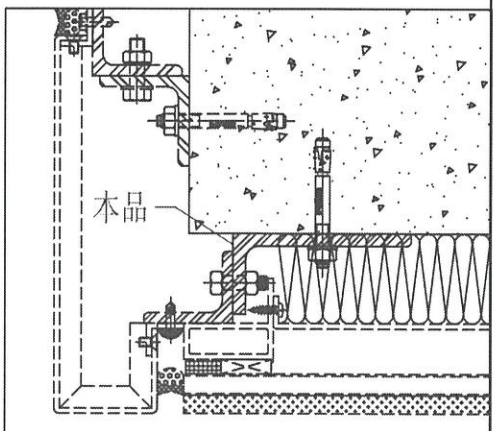



美特鋁質有限公司 MIDI Aluminium Fabricator Ltd.				工程號	J858	類別		物料號	-		
				地盤	康城11期	制圖	WCM	2022-08-15	圖號	GS-01	
修改	-	-	-	採用 工廠	地盤 ✓	图纸名称	铁料加工图	復核	-	-	數量	-
日期	-	-	-	材料颜色 热浸锌		材料	S-275	批准	-	-	單件重量	- (KG)

位置		QTY
T1	9/F	1
T2	9/F	1
T3	9/F	1

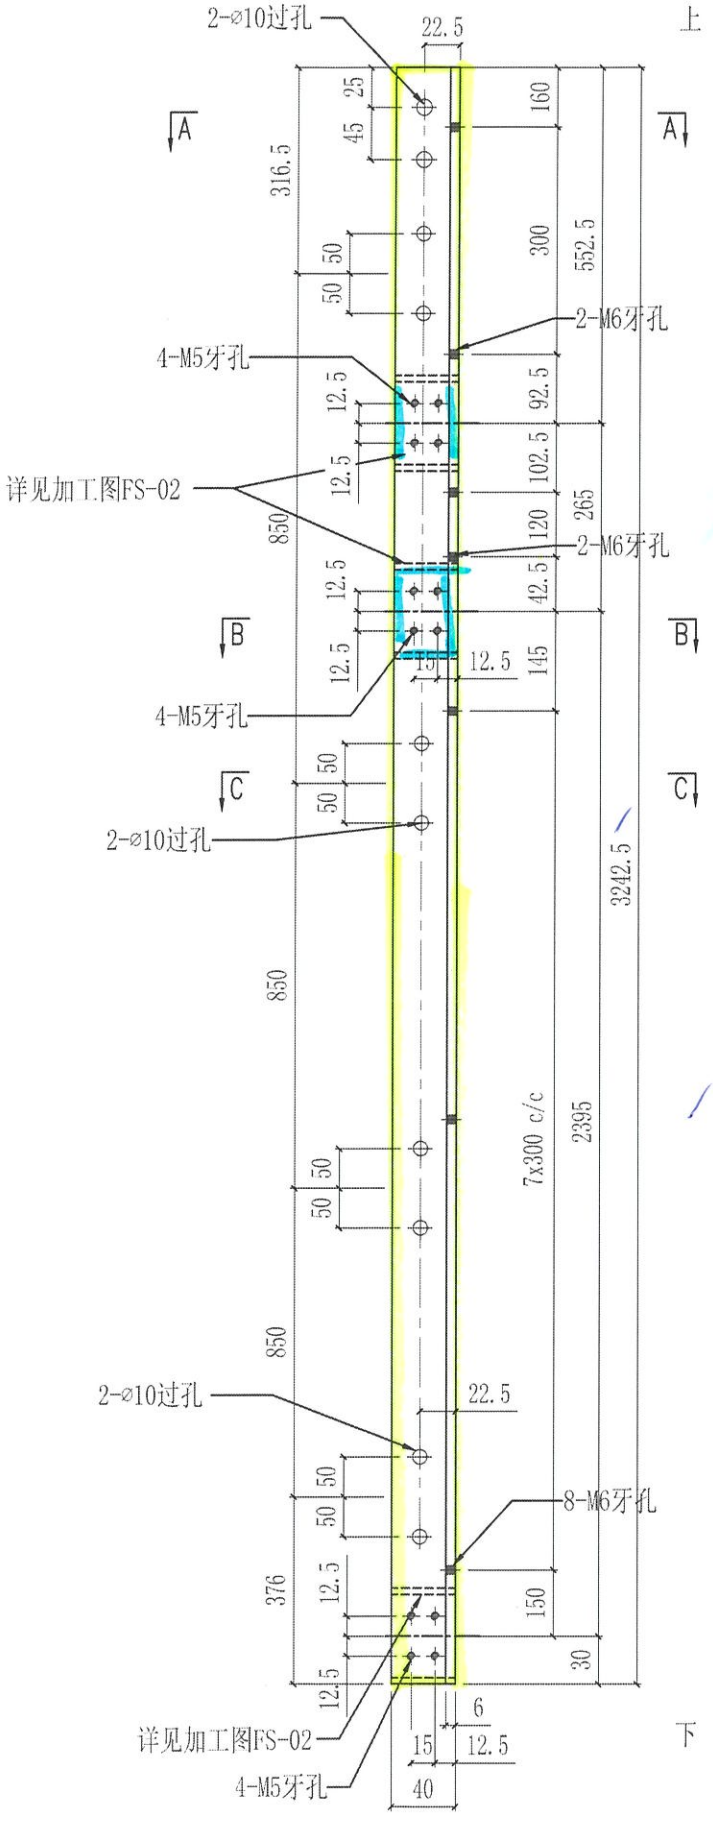

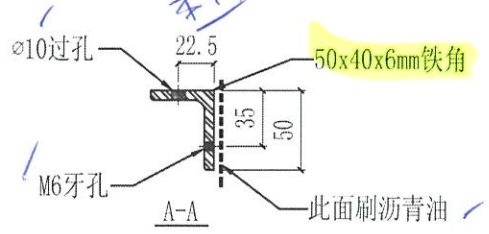


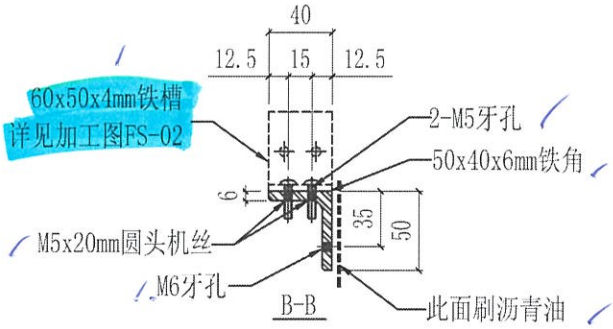


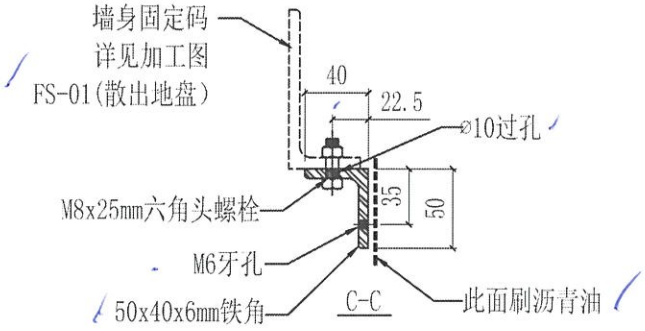



美特鋁質有限公司 MIDI Aluminium Fabricator Ltd.													
				工程號	J858	類別		物料號	-				
				地盤	康城11期	制圖	WCM	2022-08-15	圖號	GS-02			
修改	-	-	-	採用工廠		地盤 ✓	图纸名称	铁料加工图	復核	-	-	數量	-
日期	-	-	-	材料颜色	热浸锌		材料	S-275	批准	-	-	單件重量	- (KG)

位置		QTY
T1	9/F	1
T2	9/F	1
T3	9/F	1

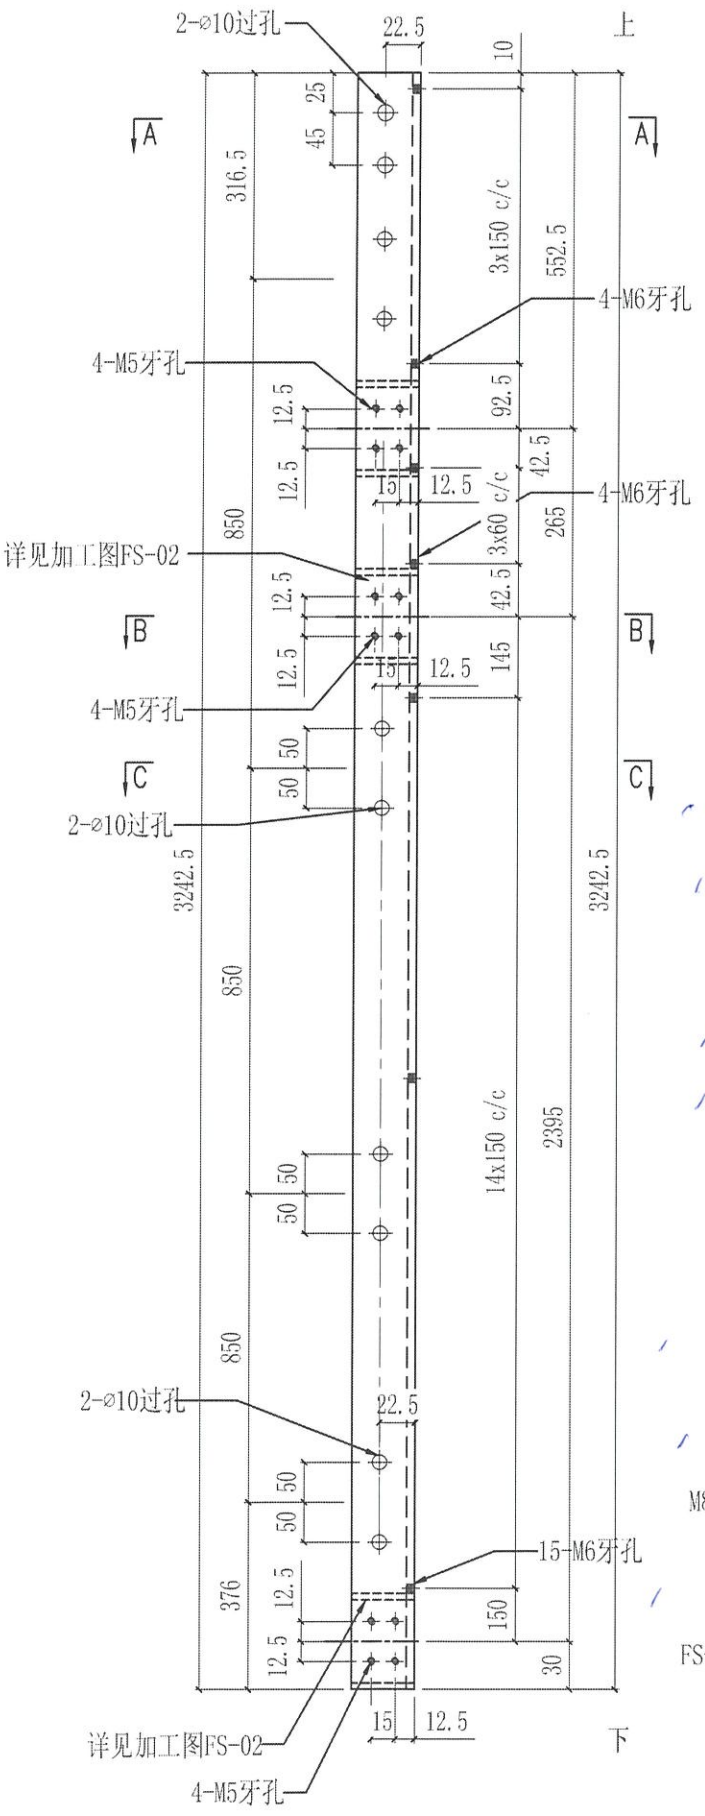

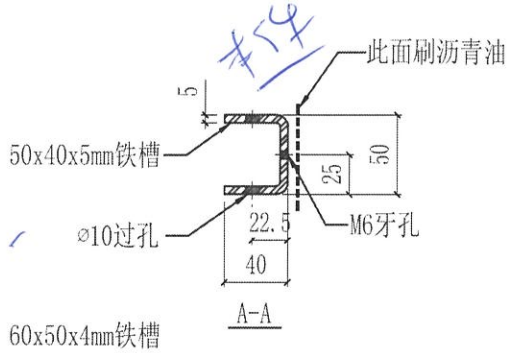


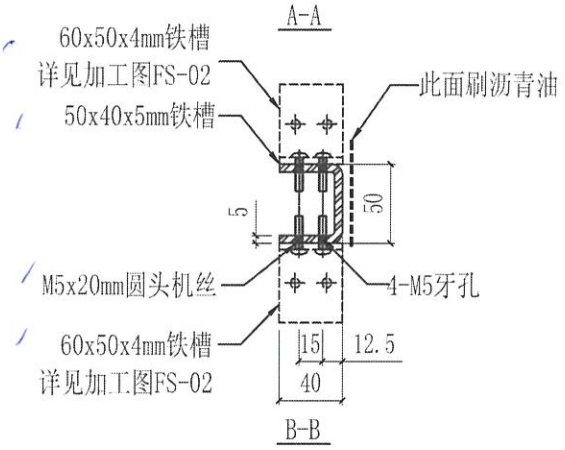


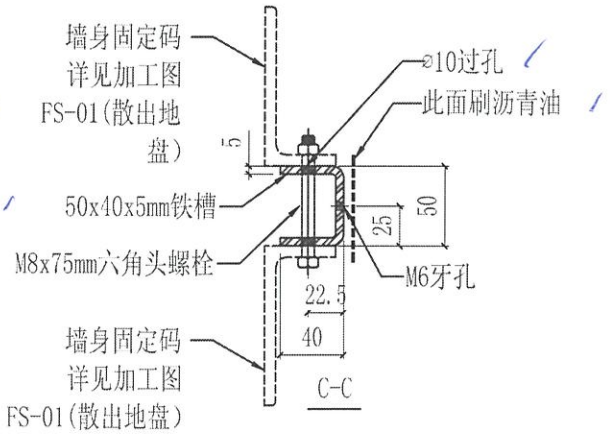



美特鋁質有限公司 MIDI Aluminium Fabricator Ltd.													
				工程號	J858	類別		物料號	-				
				地盤	康城11期	制圖	WCM	2022-08-15	圖號	GS-03			
修改	-	-	-	採用工廠		地盤 ✓	图纸名称	铁料加工图	復核	-	-	數量	-
日期	-	-	-	材料顏色	热浸锌		材料	S-275	批准	-	-	單件重量	- (KG)

位置		QTY
T1	9/F	1
T2	9/F	1
T3	9/F	1

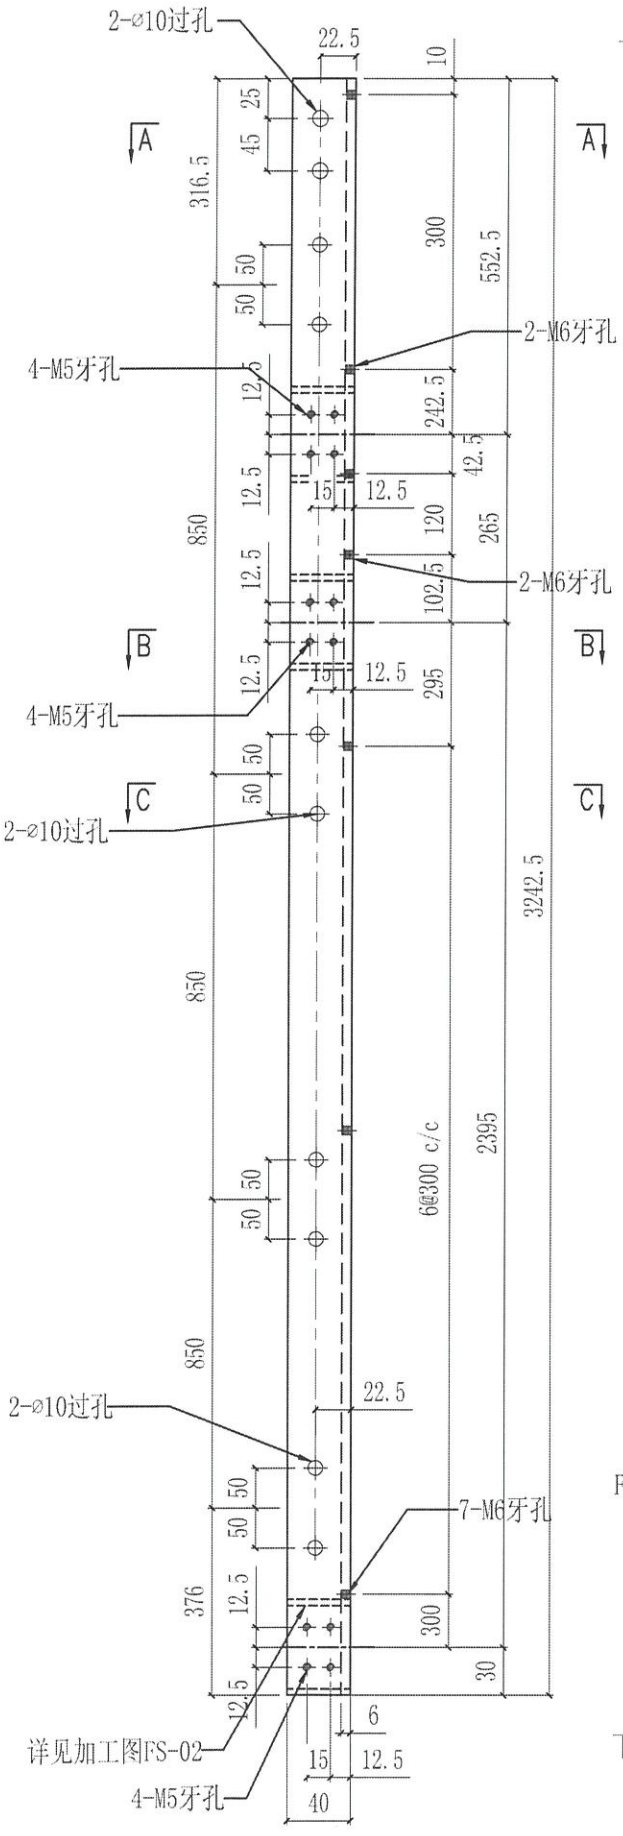

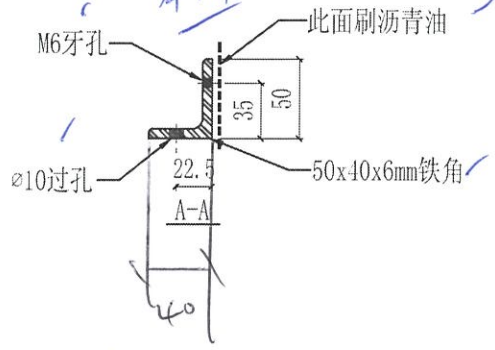


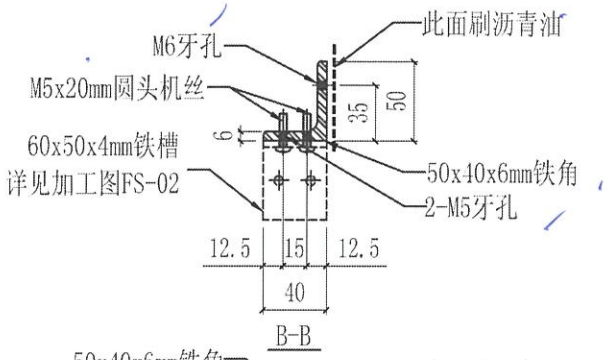

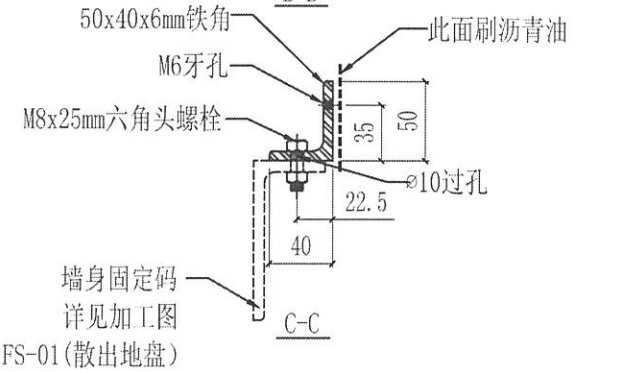

美特鋁質有限公司 MIDI Aluminium Fabricator Ltd.														
								工程號	J858	類別		物料號	-	
								地盤	康城11期	制圖	WCM	2022-08-15	圖號	GS-04
修改	-	-	-	採用	工廠		地盤	✓	图纸名称	铁料加工图	復核	-	-	數量	-
日期	-	-	-	材料颜色	热浸锌				材料	S-275	批准	-	-	單件重量	- (KG)


位置		QTY
T1	9/F	5
T2	9/F	3
T3	9/F	3

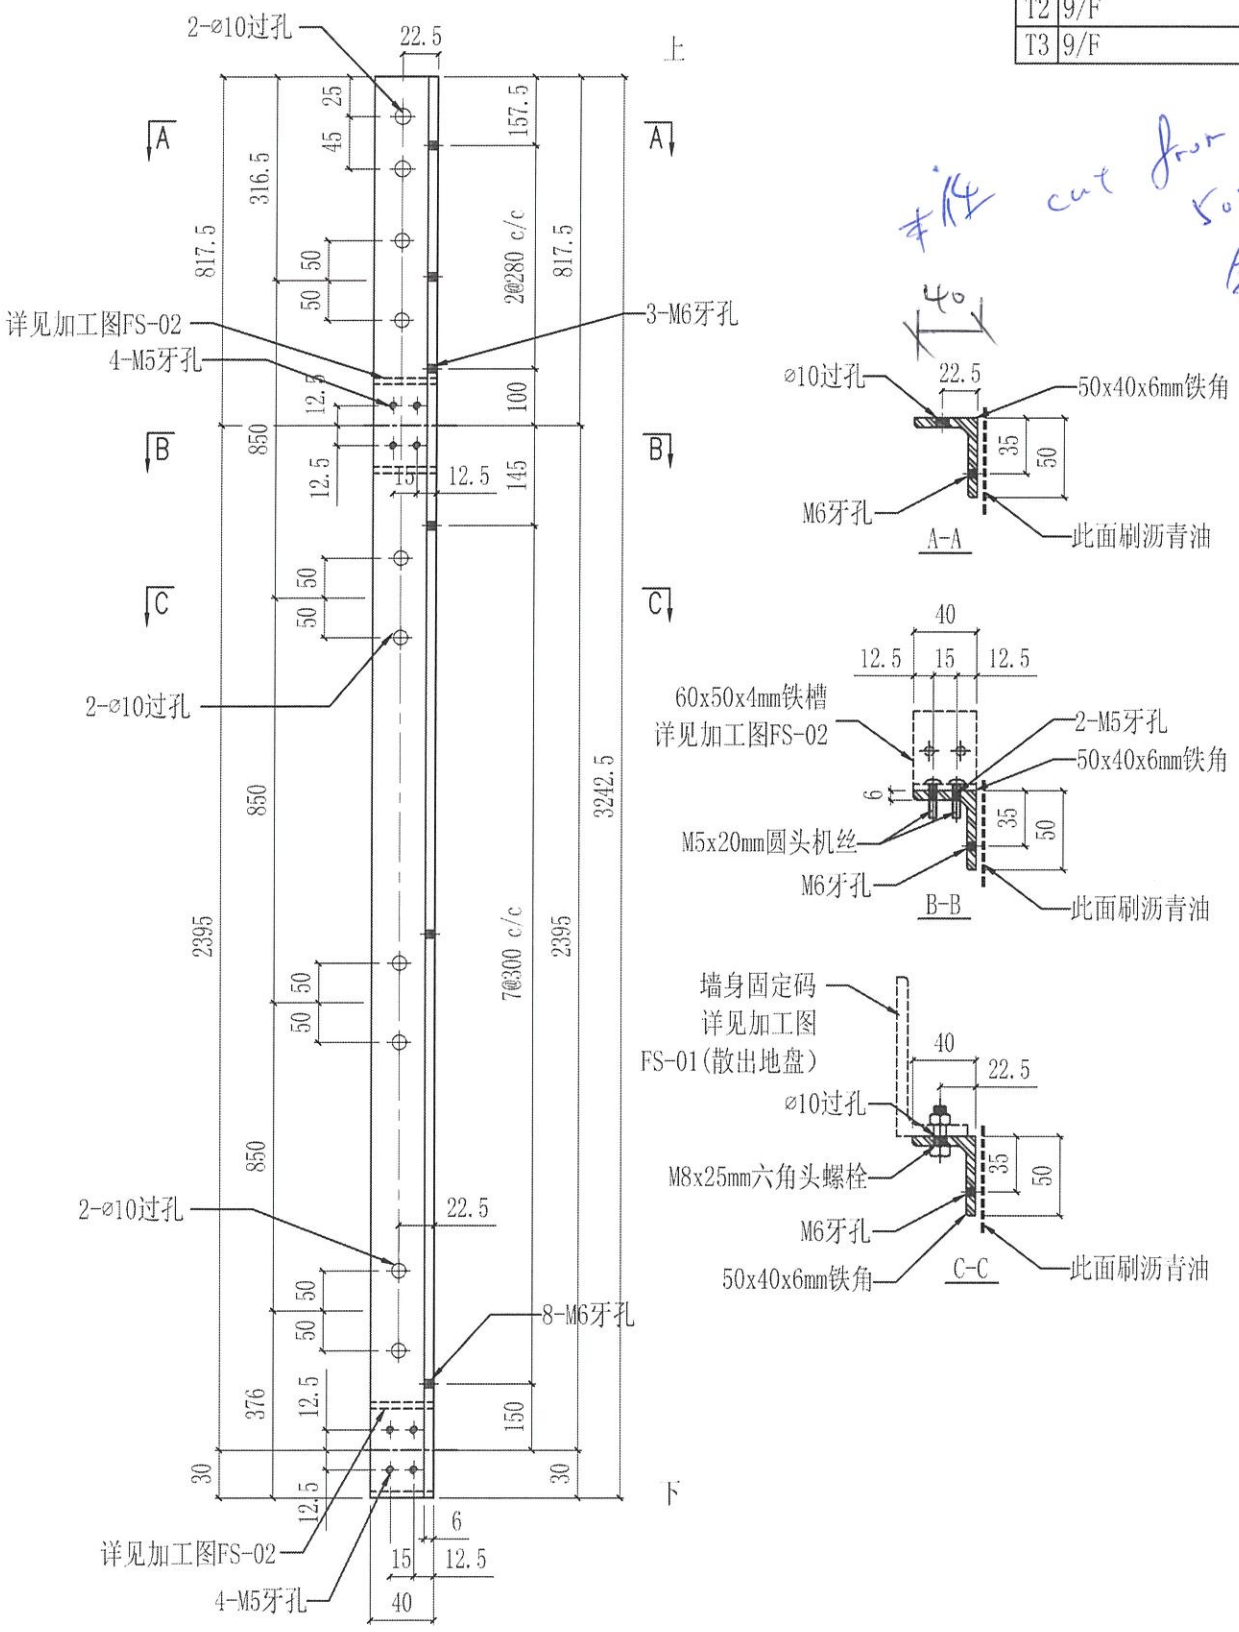


未使 cut from 50x50x6 铁角


美特鋁質有限公司 MIDI Aluminium Fabricator Ltd.															
								工程號	J858	類別		物料號	-		
								地盤	康城11期	制圖	WCM	2022-08-15	圖號	GS-05	
修改	-	-	-	採用	工廠		地盤	✓	图纸名称	铁料加工图	復核	-	-	數量	-
日期	-	-	-	材料颜色	热浸锌				材料	S-275	批准	-	-	單件重量	- (KG)

位置		QTY
T1	9/F	1

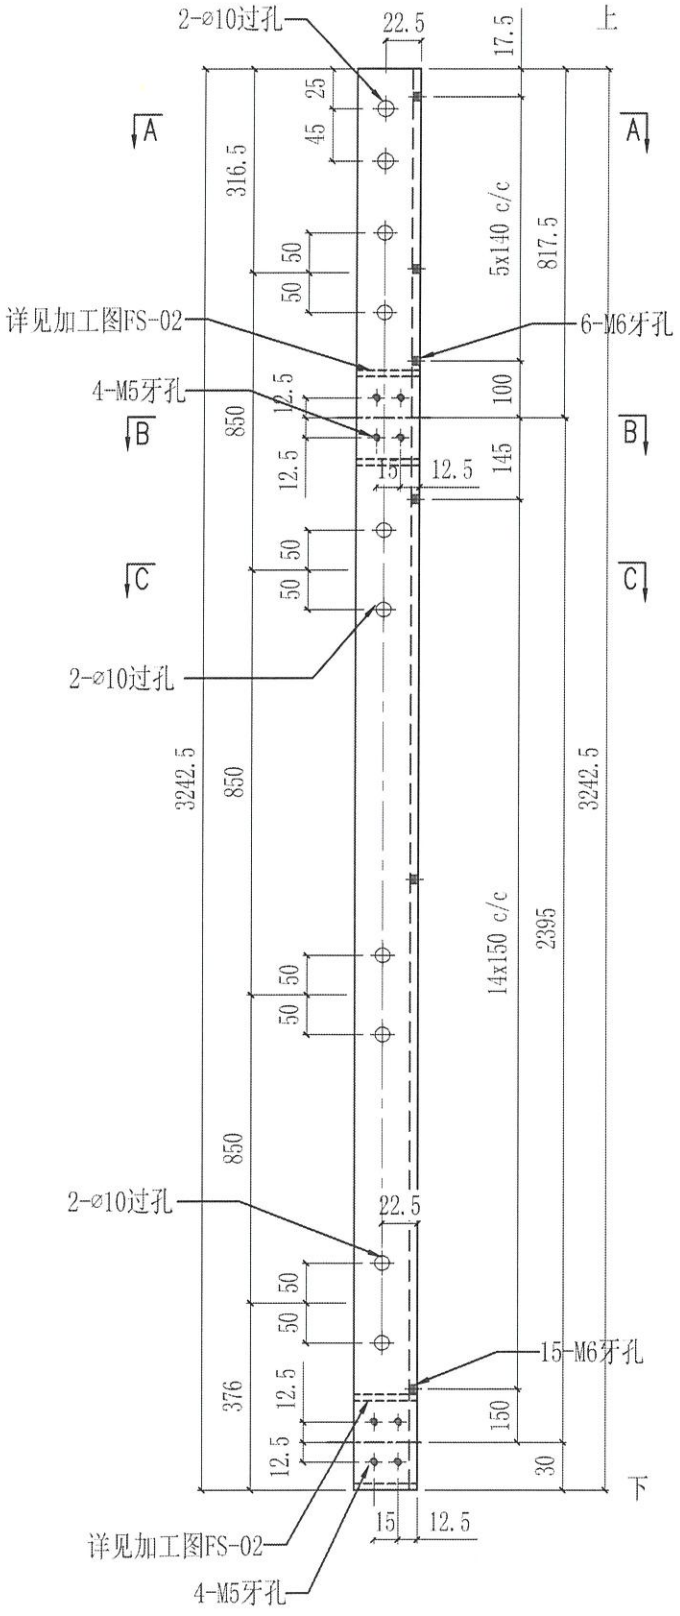


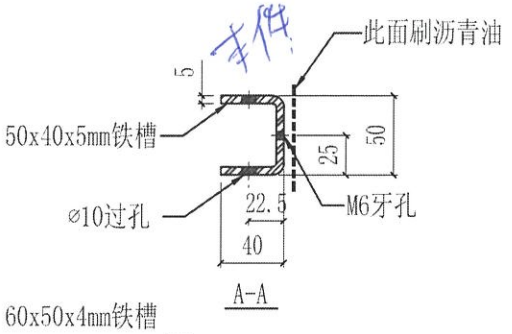

A-A

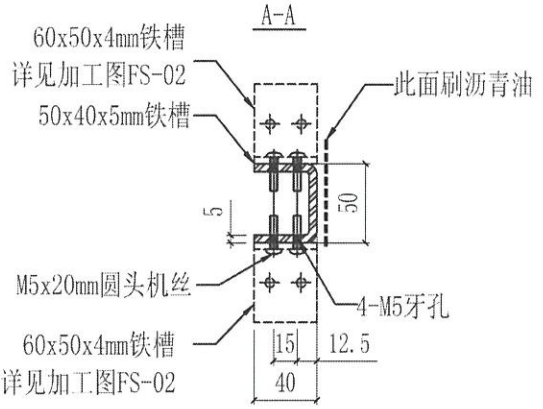


B-B

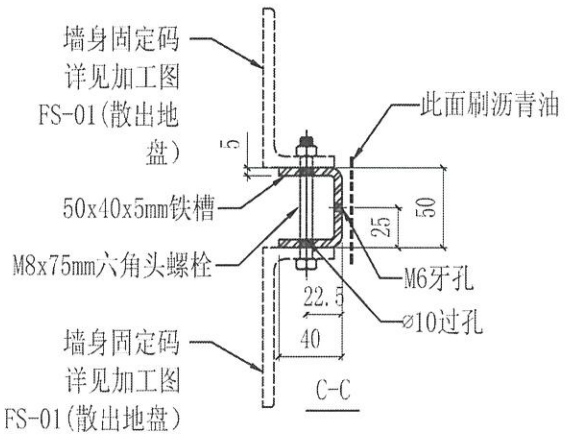



C-C


美特鋁質有限公司 MIDI Aluminium Fabricator Ltd.														
工程號	J858	類別		物料號	-									
地盤	康城11期	制圖	WCM	2022-08-15	圖號	GS-06								
修改	-	-	-	採用工廠		地盤 ✓	图纸名称	铁料加工图	復核	-	-	數量	-	
日期	-	-	-	材料颜色	热浸锌		材料	S-275	批准	-	-	單件重量	-	(KG)

位置		QTY
T1	9/F	5
T2	9/F	3
T3	9/F	2

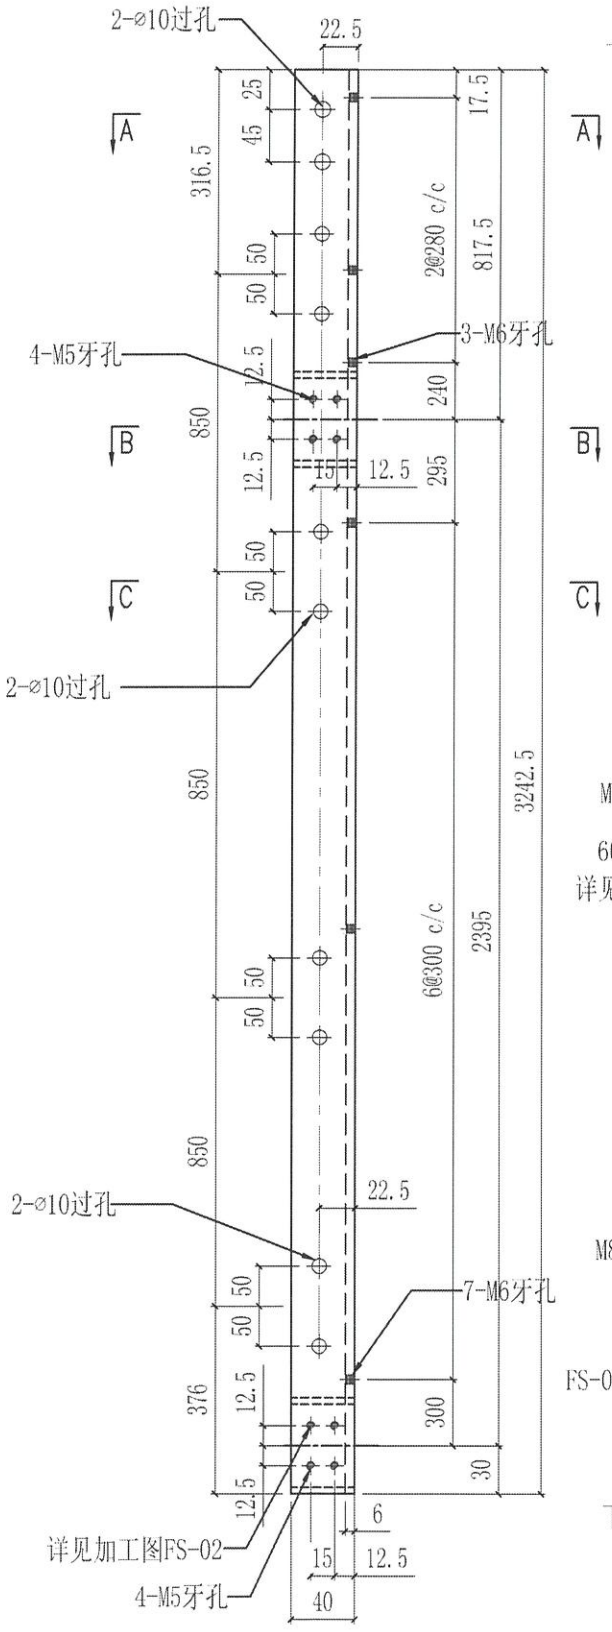

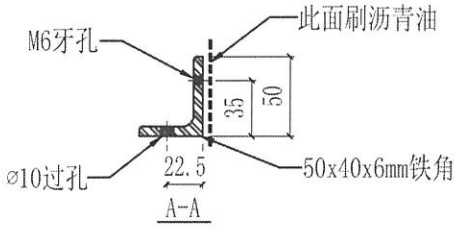

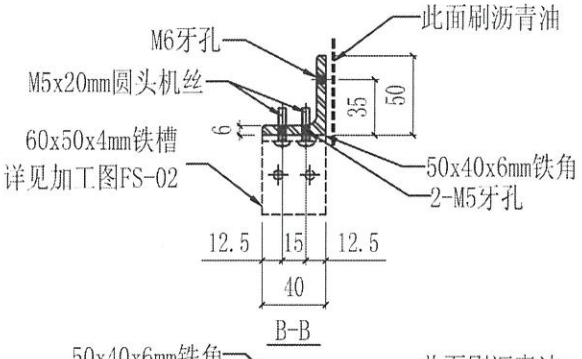

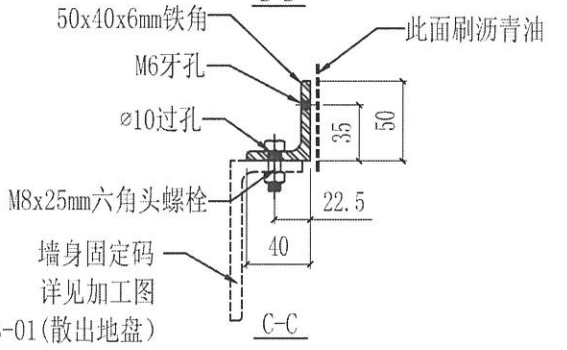


美特鋁質有限公司 MIDI Aluminium Fabricator Ltd.				工程號	J858	類別		物料號	-		
				地盤	康城11期	制圖	WCM	2022-08-15	圖號	GS-07	
修改	-	-	-	採用工廠	地盤 ✓	图纸名称	铁料加工图	復核	-	-	數量	-
日期	-	-	-	材料颜色	热浸锌	材料	S-275	批准	-	-	單件重量	- (KG)


位置		QTY
T1	10, 12-38, 41-60/F	63
T2	10, 12-38, 41-65/F	69
T3	10, 12-38, 41-65/F	69


cut from 50x5x6 铁角


上

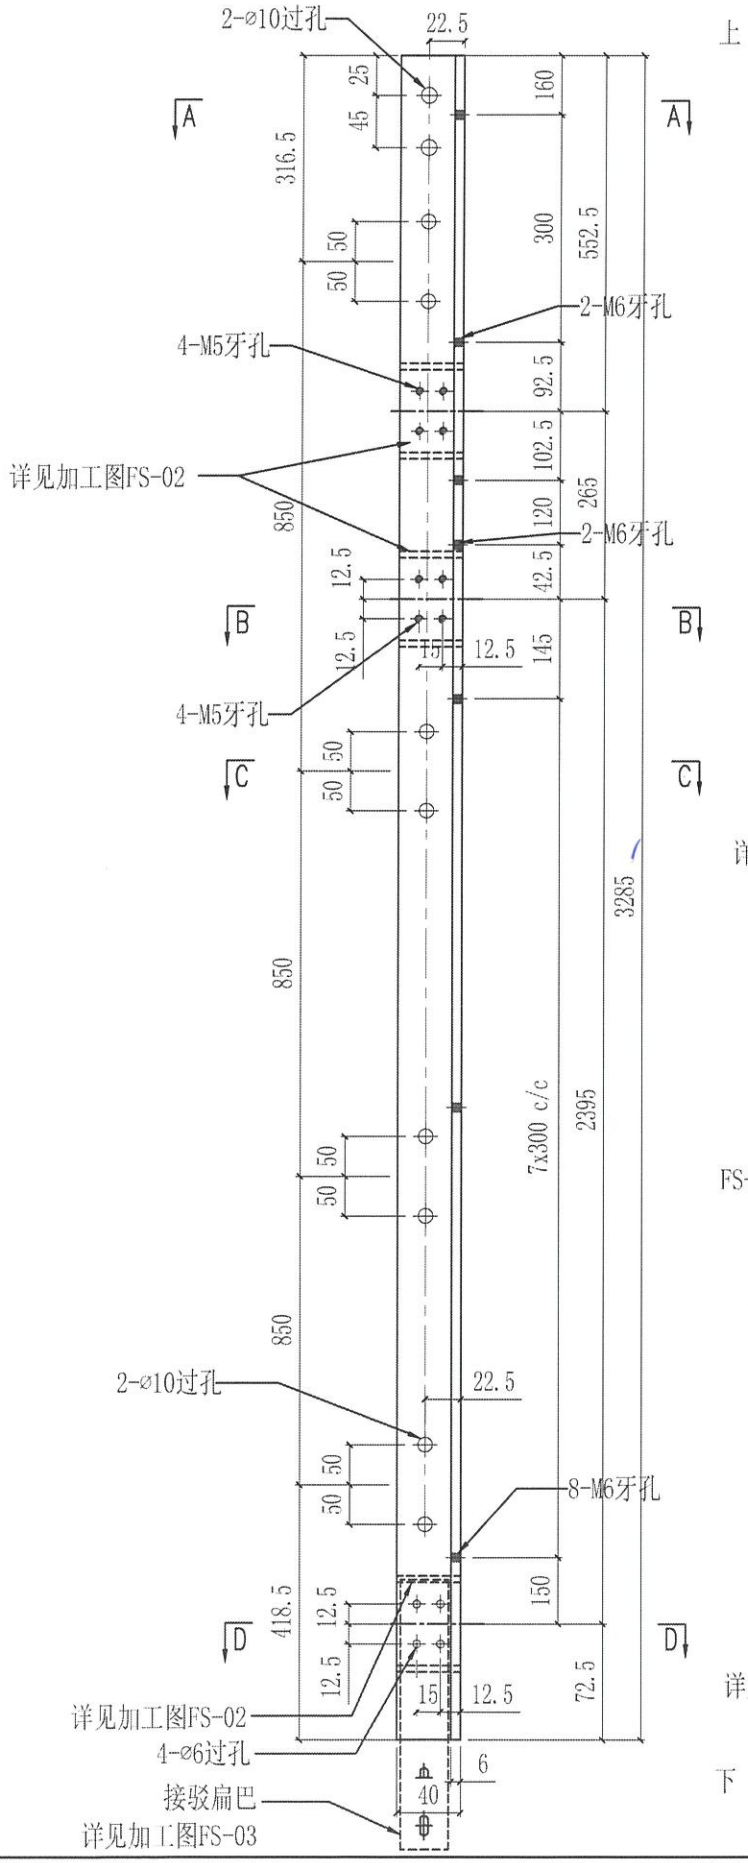


下

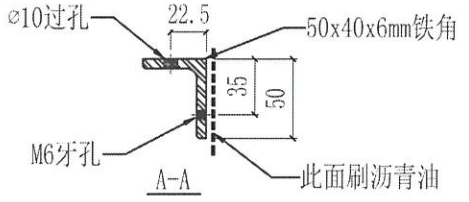

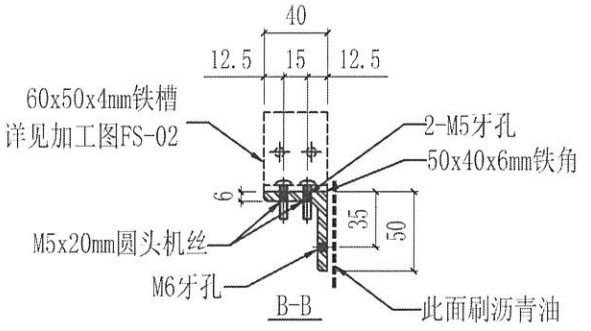


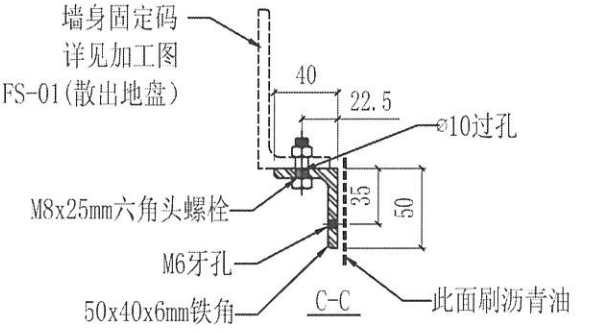

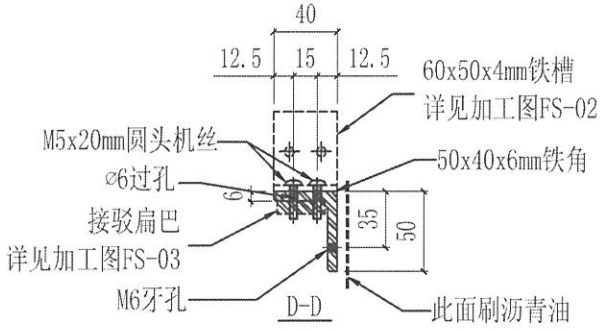

美特鋁質有限公司 MIDI Aluminium Fabricator Ltd.													
				工程號	J858	類別		物料號	-				
				地盤	康城11期	制圖	WCM	2022-08-15	圖號	GS-08			
修改	-	-	-	採用 工廠		地盤 ✓	图纸名称	铁料加工图	復核	-	-	數量	-
日期	-	-	-	材料颜色	热浸锌		材料	S-275	批准	-	-	單件重量	- (KG)


位置		QTY
T1	10, 12-38, 41-60/F	43
T2	10, 12-39, 41-65/F	47
T3	10, 12-39, 41-65/F	47

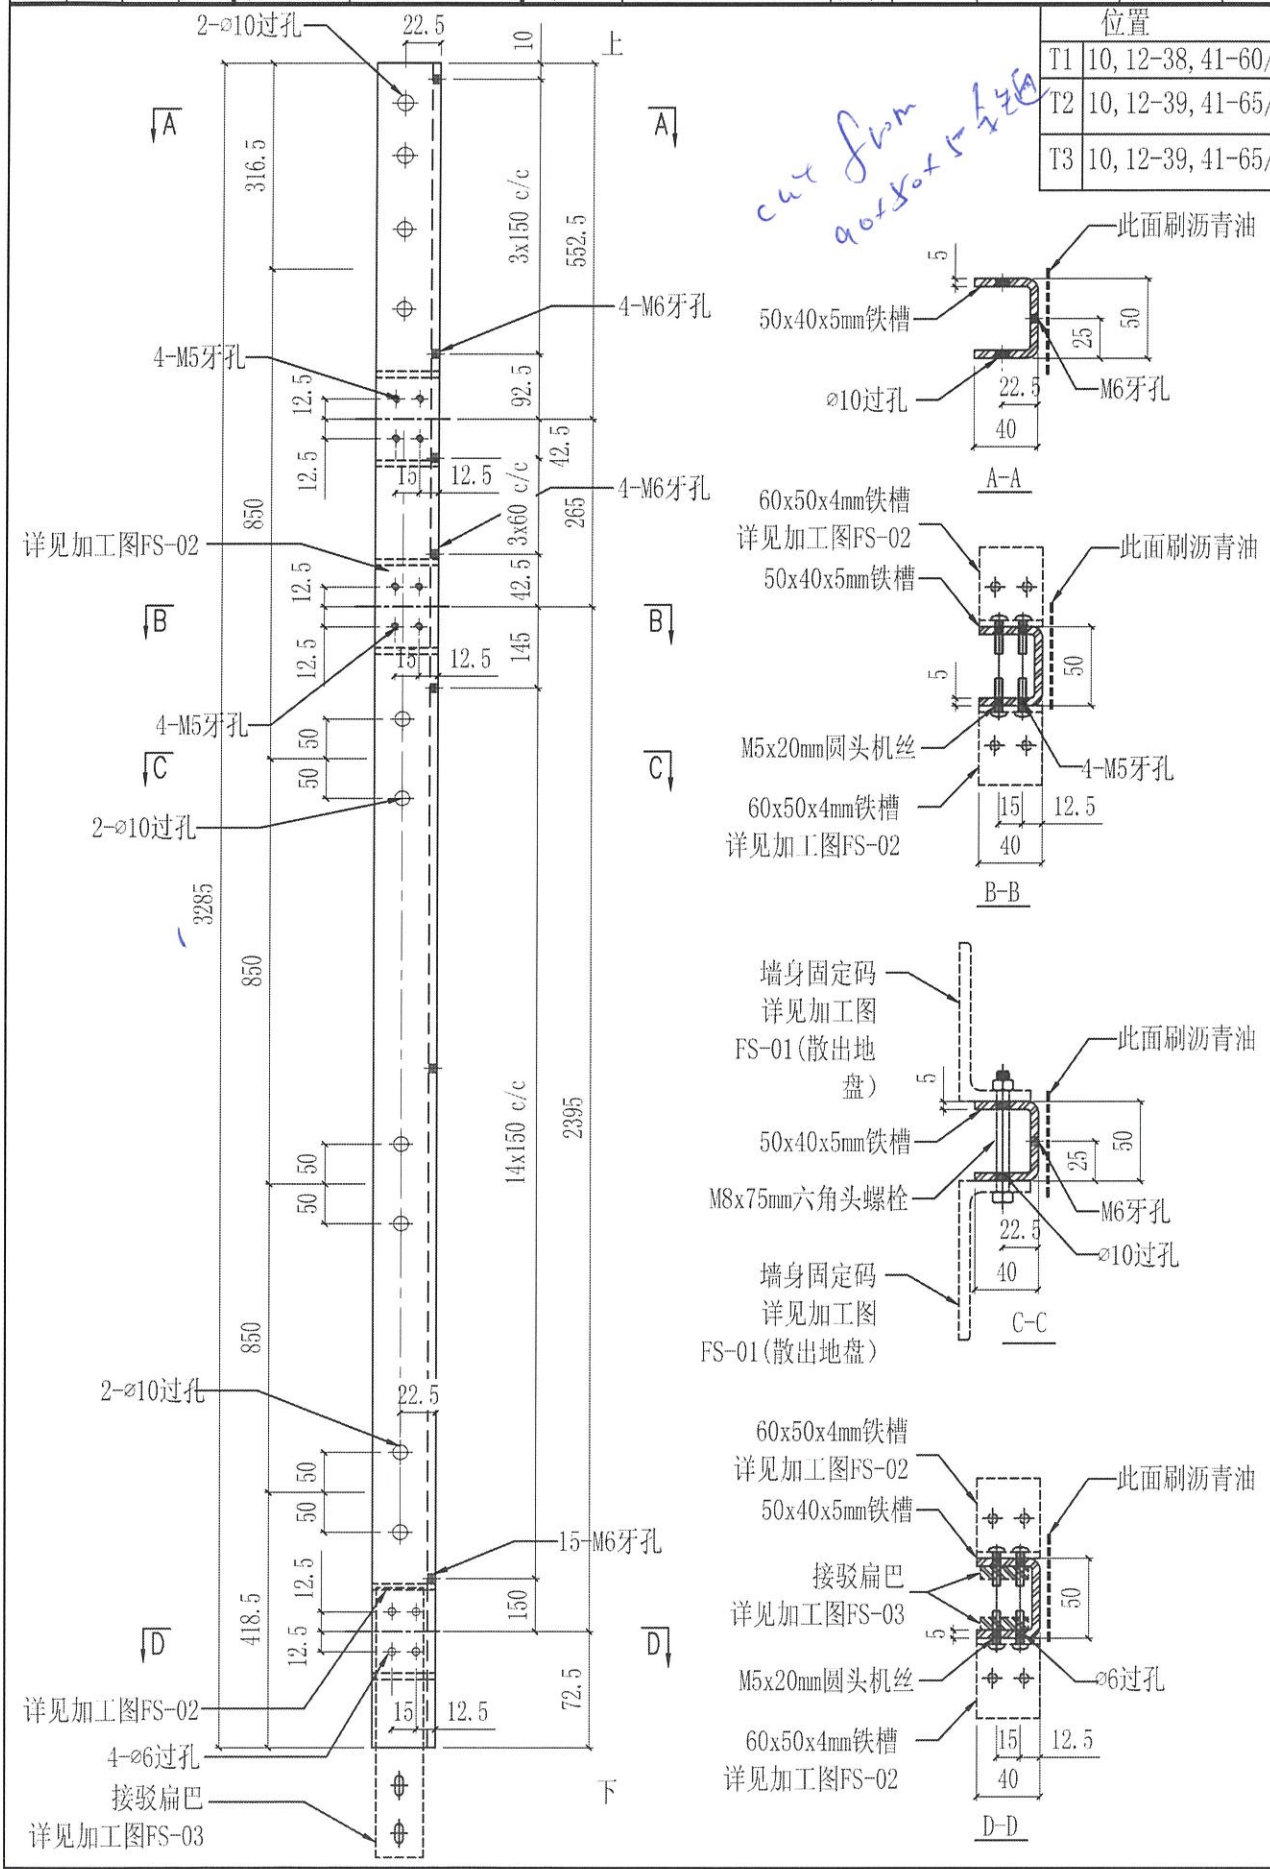

美特鋁質有限公司 MIDI Aluminium Fabricator Ltd.													
				工程號	J858	類別		物料號	-				
				地盤	康城11期	制圖	WCM	2022-08-15	圖號	GS-09			
修改	-	-	-	採用 工廠		地盤 ✓	图纸名称	铁料加工图	復核	-	-	數量	-
日期	-	-	-	材料颜色	热浸锌		材料	S-275	批准	-	-	單件重量	- (KG)

位置		QTY
T1	10, 12-38, 41-60/F	63
T2	10, 12-38, 41-65/F	69
T3	10, 12-38, 41-65/F	69


cut from 50x50x6 鐵角

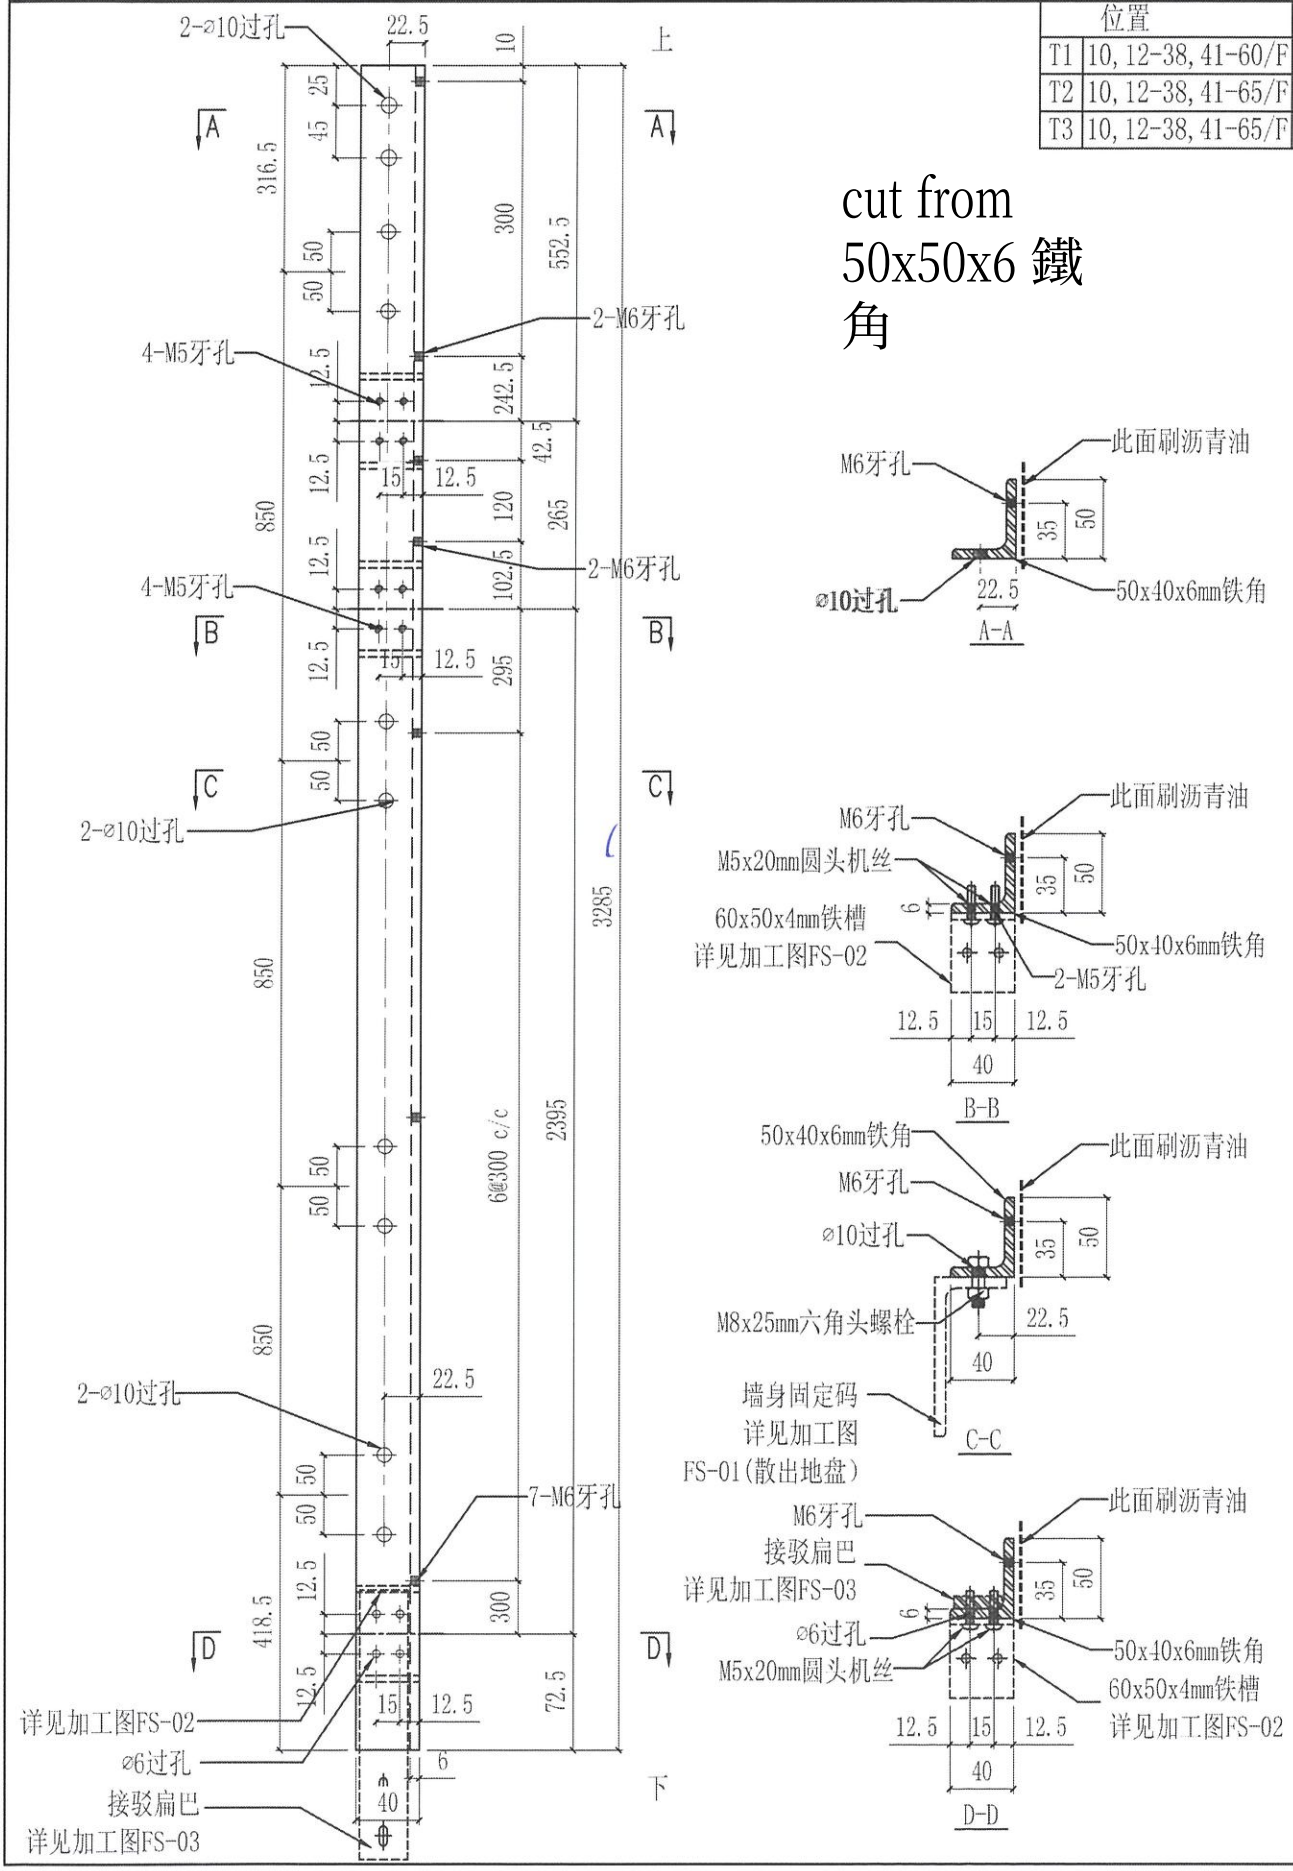



美特鋁質有限公司 MIDI Aluminium Fabricator Ltd.													
				工程號	J858	類別		物料號	-				
				地盘	康城11期	制圖	WCM	2022-08-15	圖號	GS-10			
修改	-	-	-	採用 工廠		地盤 ✓	图纸名称	铁料加工图	復核	-	-	數量	-
日期	-	-	-	材料颜色	热浸锌		材料	S-275	批准	-	-	單件重量	- (KG)


位置		QTY
T1	10, 12-38, 41-60/F	165
T2	10, 12-38, 41-65/F	108
T3	10, 12-38, 41-65/F	108


cut from 50x50x6 鐵角

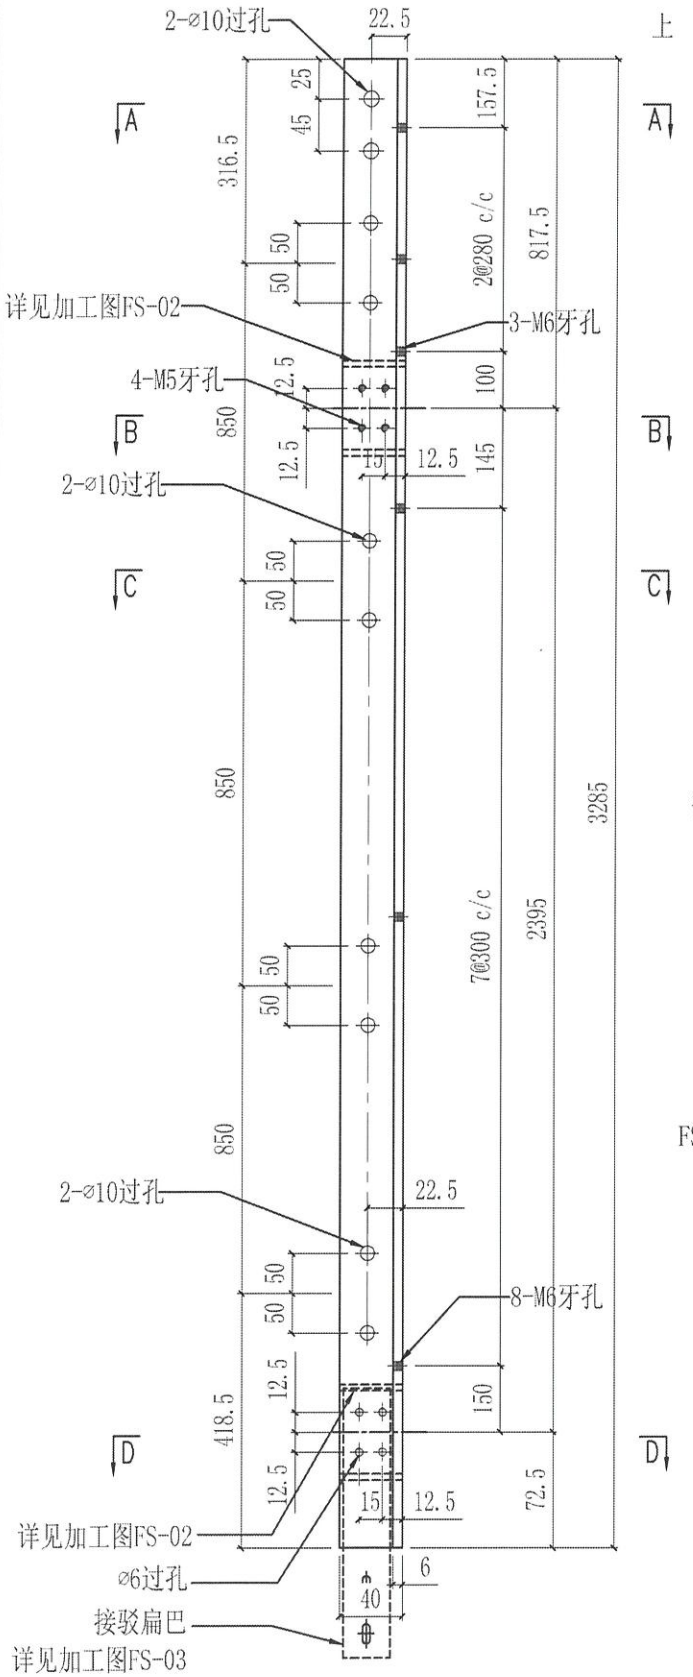

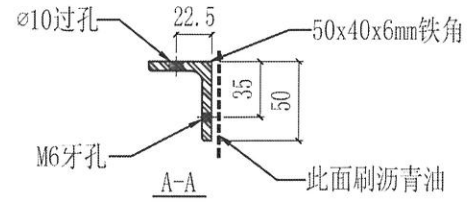

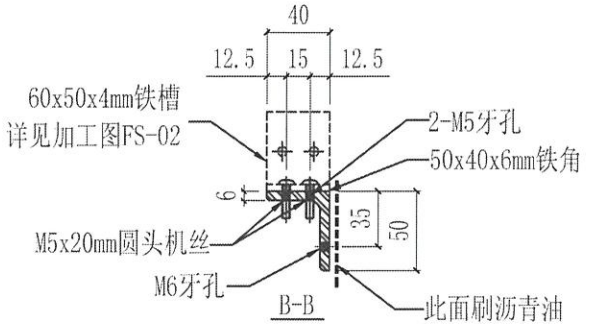

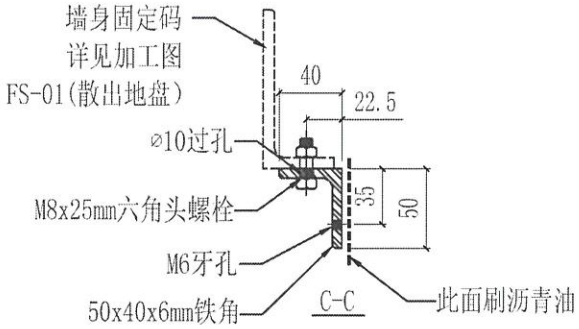


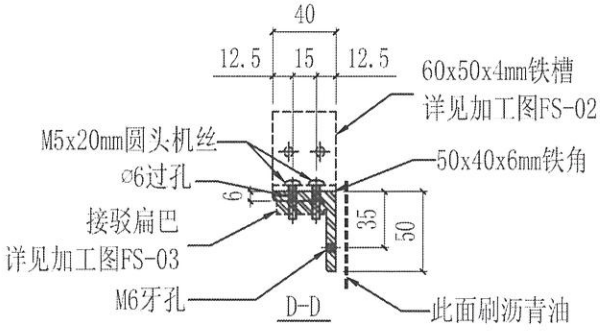

美特鋁質有限公司 MIDI Aluminium Fabricator Ltd.											
				工程號	J858	類別		物料號	-		
				地盤	康城11期	制圖	WCM	2022-08-15	圖號	GS-11	
修改	-	-	-	採用 工廠	地盤 ✓	图纸名称	铁料加工图	復核	-	-	數量	-
日期	-	-	-	材料颜色	热浸锌	材料	S-275	批准	-	-	單件重量	- (KG)

位置		QTY
T1	10, 12-38, 41-60/F	23


Cut from 90x50x5 鐵通

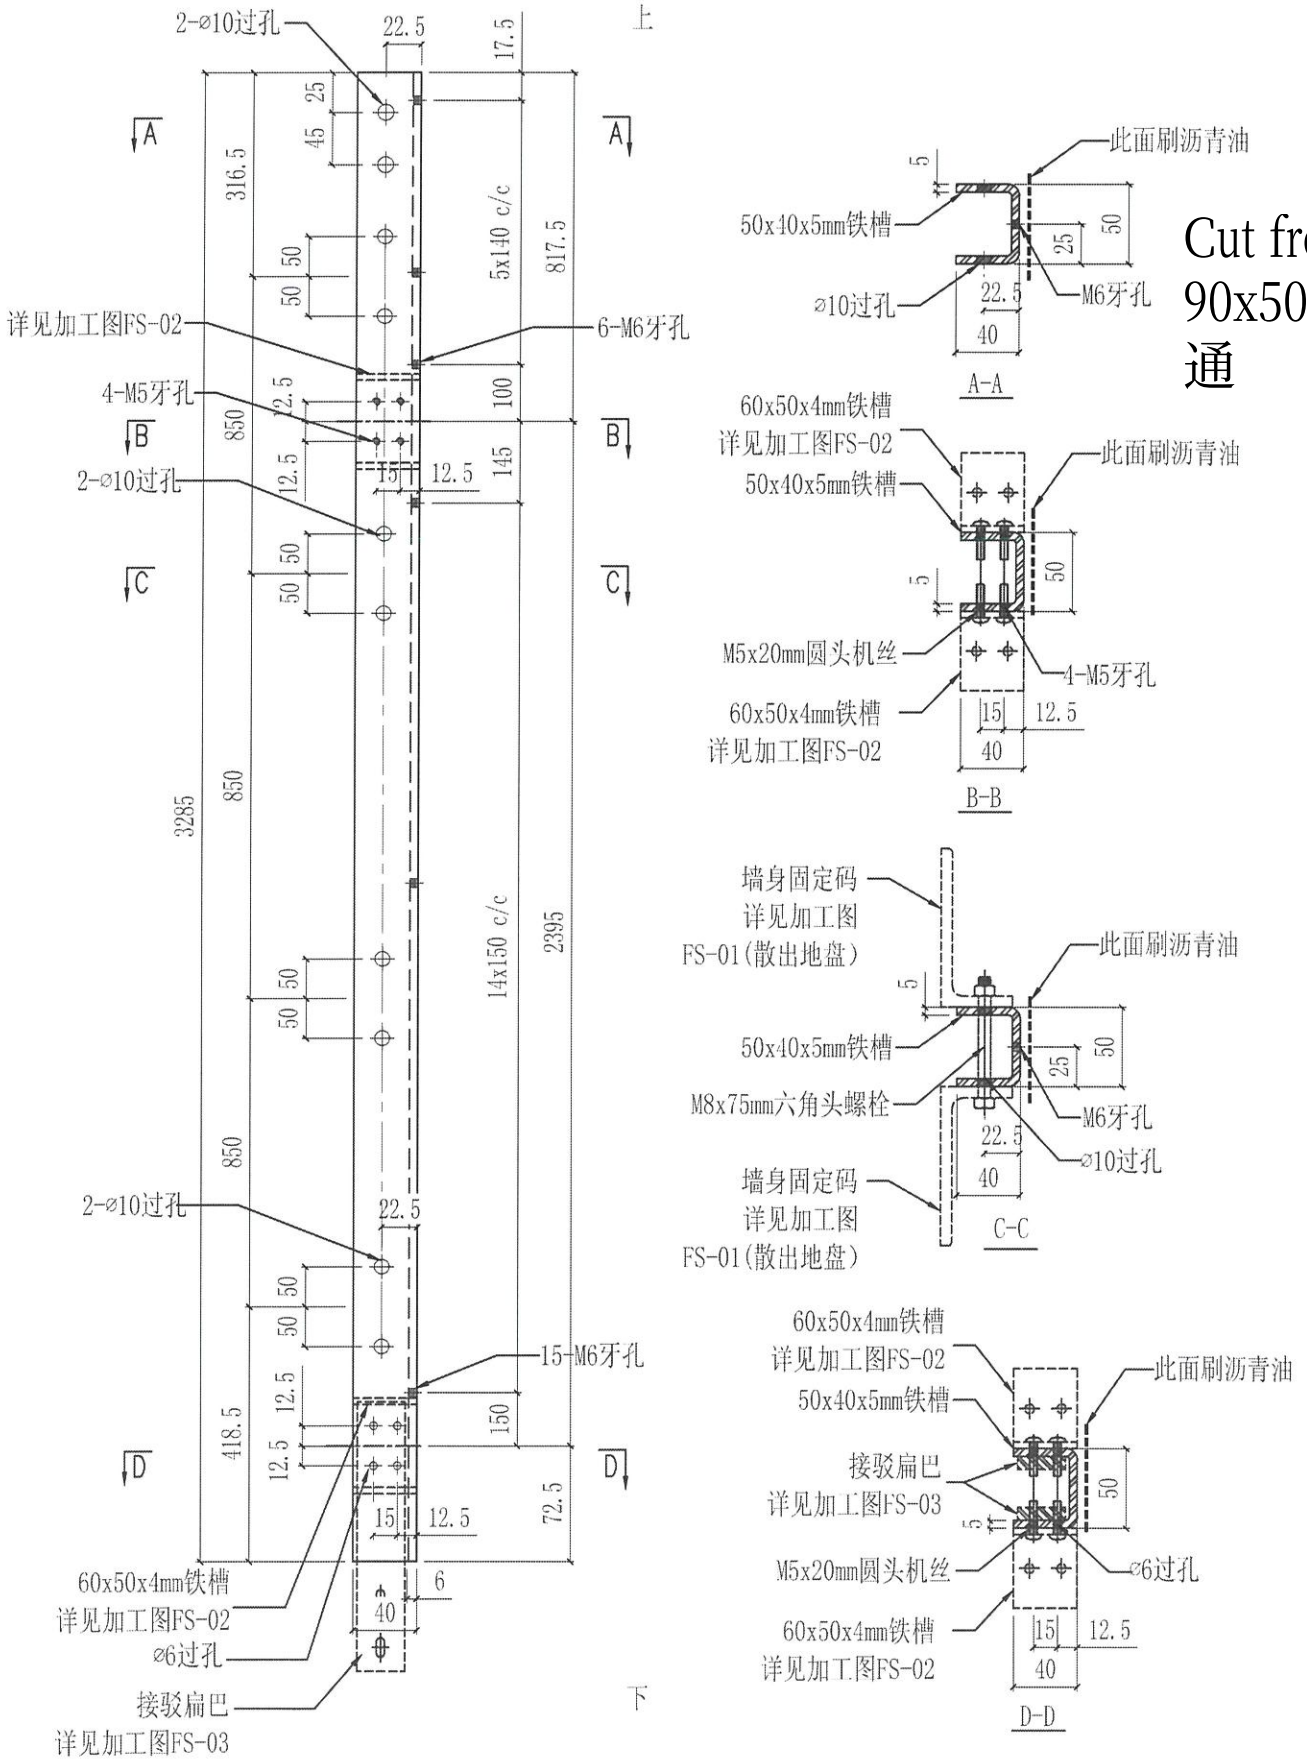



美特鋁質有限公司 MIDI Aluminium Fabricator Ltd.														
								工程號	J858	類別		物料號	-	
								地盤	康城11期	制圖	WCM	2022-08-15	圖號	GS-12
修改	-	-	-	採用	工廠		地盤 ✓	图纸名称	铁料加工图	復核	-	-	數量	-
日期	-	-	-	材料颜色	热浸锌			材料	S-275	批准	-	-	單件重量	- (KG)


位置		QTY
T1	10, 12-38, 41-60/F	135
T2	10, 12-38, 41-65/F	97
T3	10, 12-38, 41-65/F	72


cut from 50x50x6 鐵角

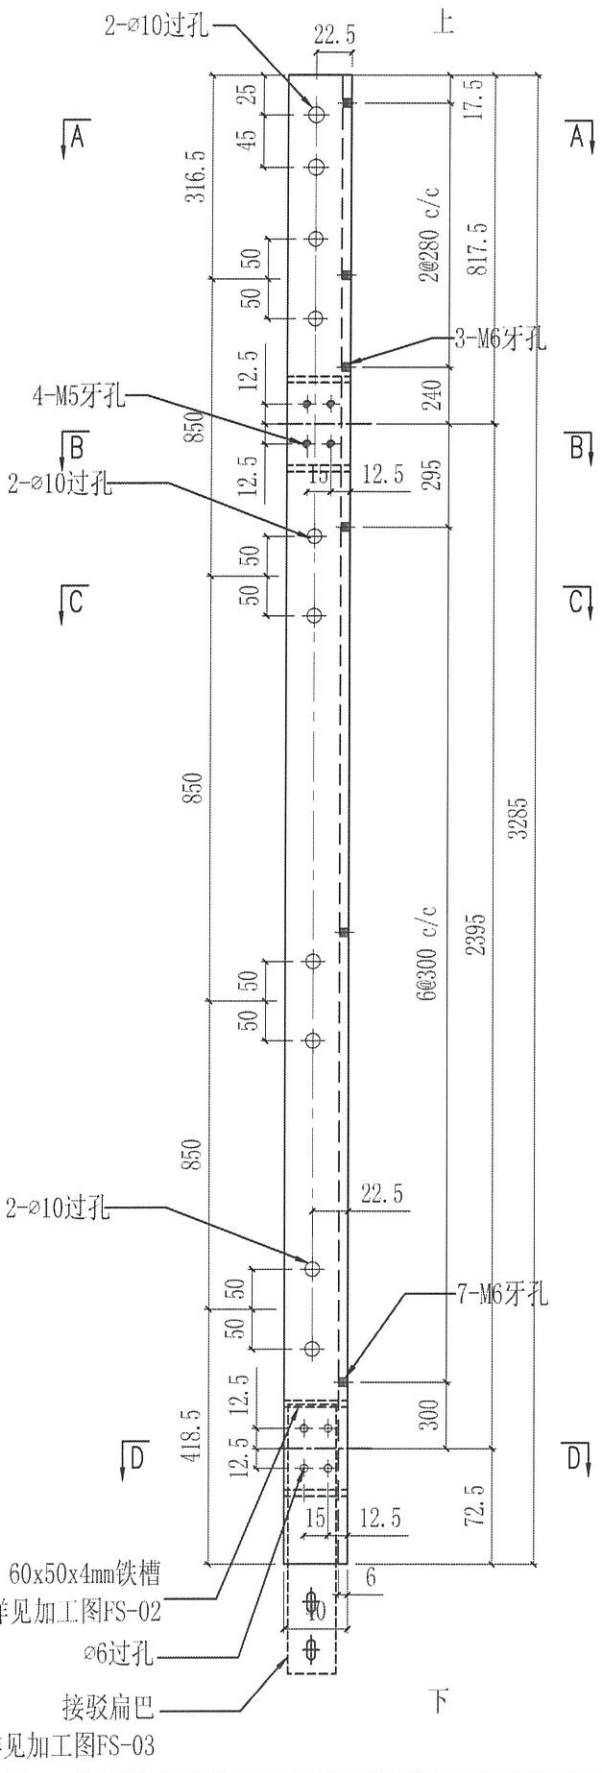

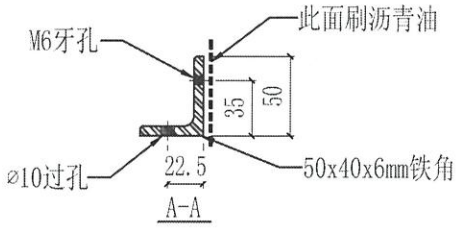

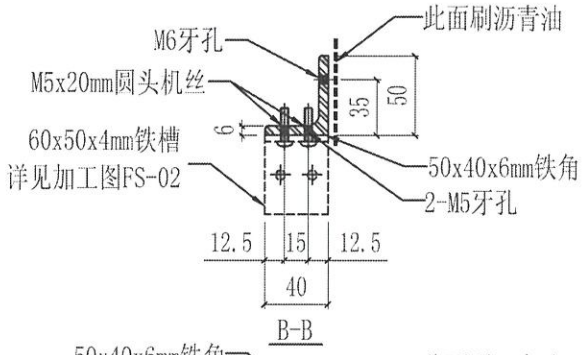

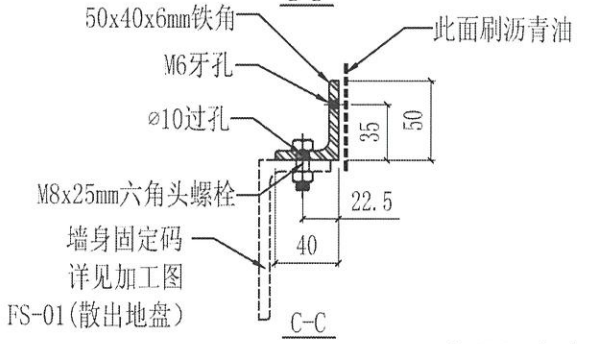


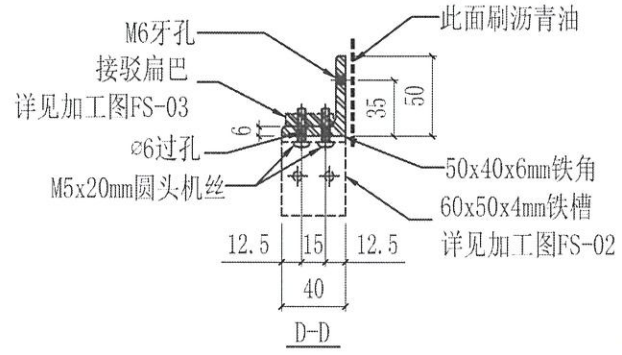

美特鋁質有限公司 MIDI Aluminium Fabricator Ltd.				工程號	J858	類別		物料號	-		
				地盘	康城11期	制圖	WCM	2022-08-15	圖號	GS-13	
修改	-	-	-	採用 工廠	地盤 ✓	图纸名称	铁料加工图	復核	-	-	數量	-
日期	-	-	-	材料颜色	热浸锌	材料	S-275	批准	-	-	單件重量	- (KG)

位置		QTY
T1	11/F, 40/F	4
T2	11/F, 40/F	4
T3	11/F, 40/F	4


cut from 50x50x6 鐵角

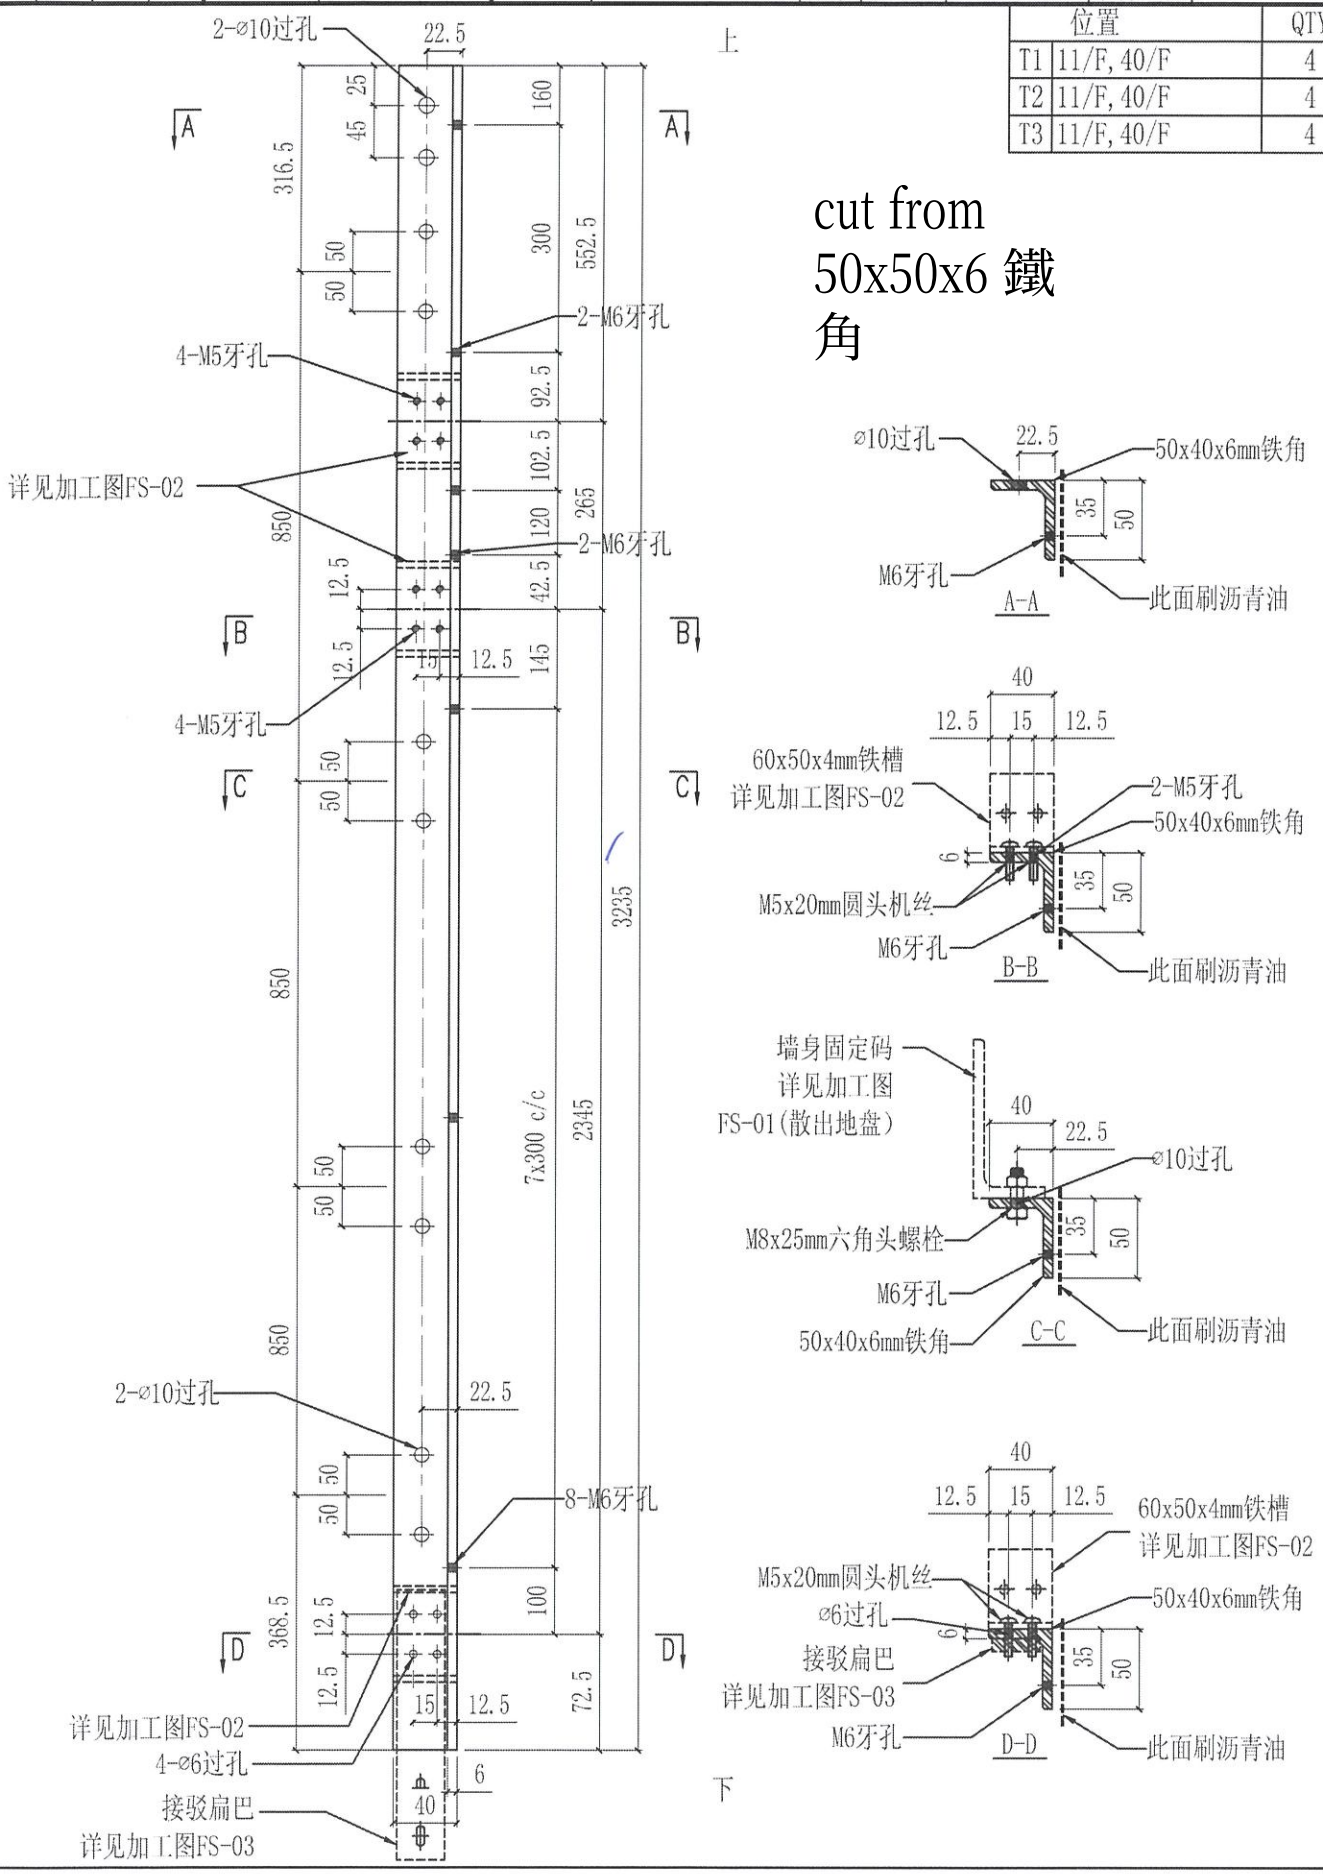

美特鋁質有限公司 MIDI Aluminium Fabricator Ltd.														
								工程號	J858	類別		物料號	-	
								地盤	康城11期	制圖	WCM	2022-08-15	圖號	GS-14
修改	-	-	-	採用	工廠		地盤 ✓	图纸名称	铁料加工图	復核	-	-	數量	-
日期	-	-	-	材料颜色	热浸锌			材料	S-275	批准	-	-	單件重量	- (KG)

位置		QTY
T1	11/F, 40/F	2
T2	11/F, 40/F	2
T3	11/F, 40/F	2


Cut from 90x50x5 鐵通

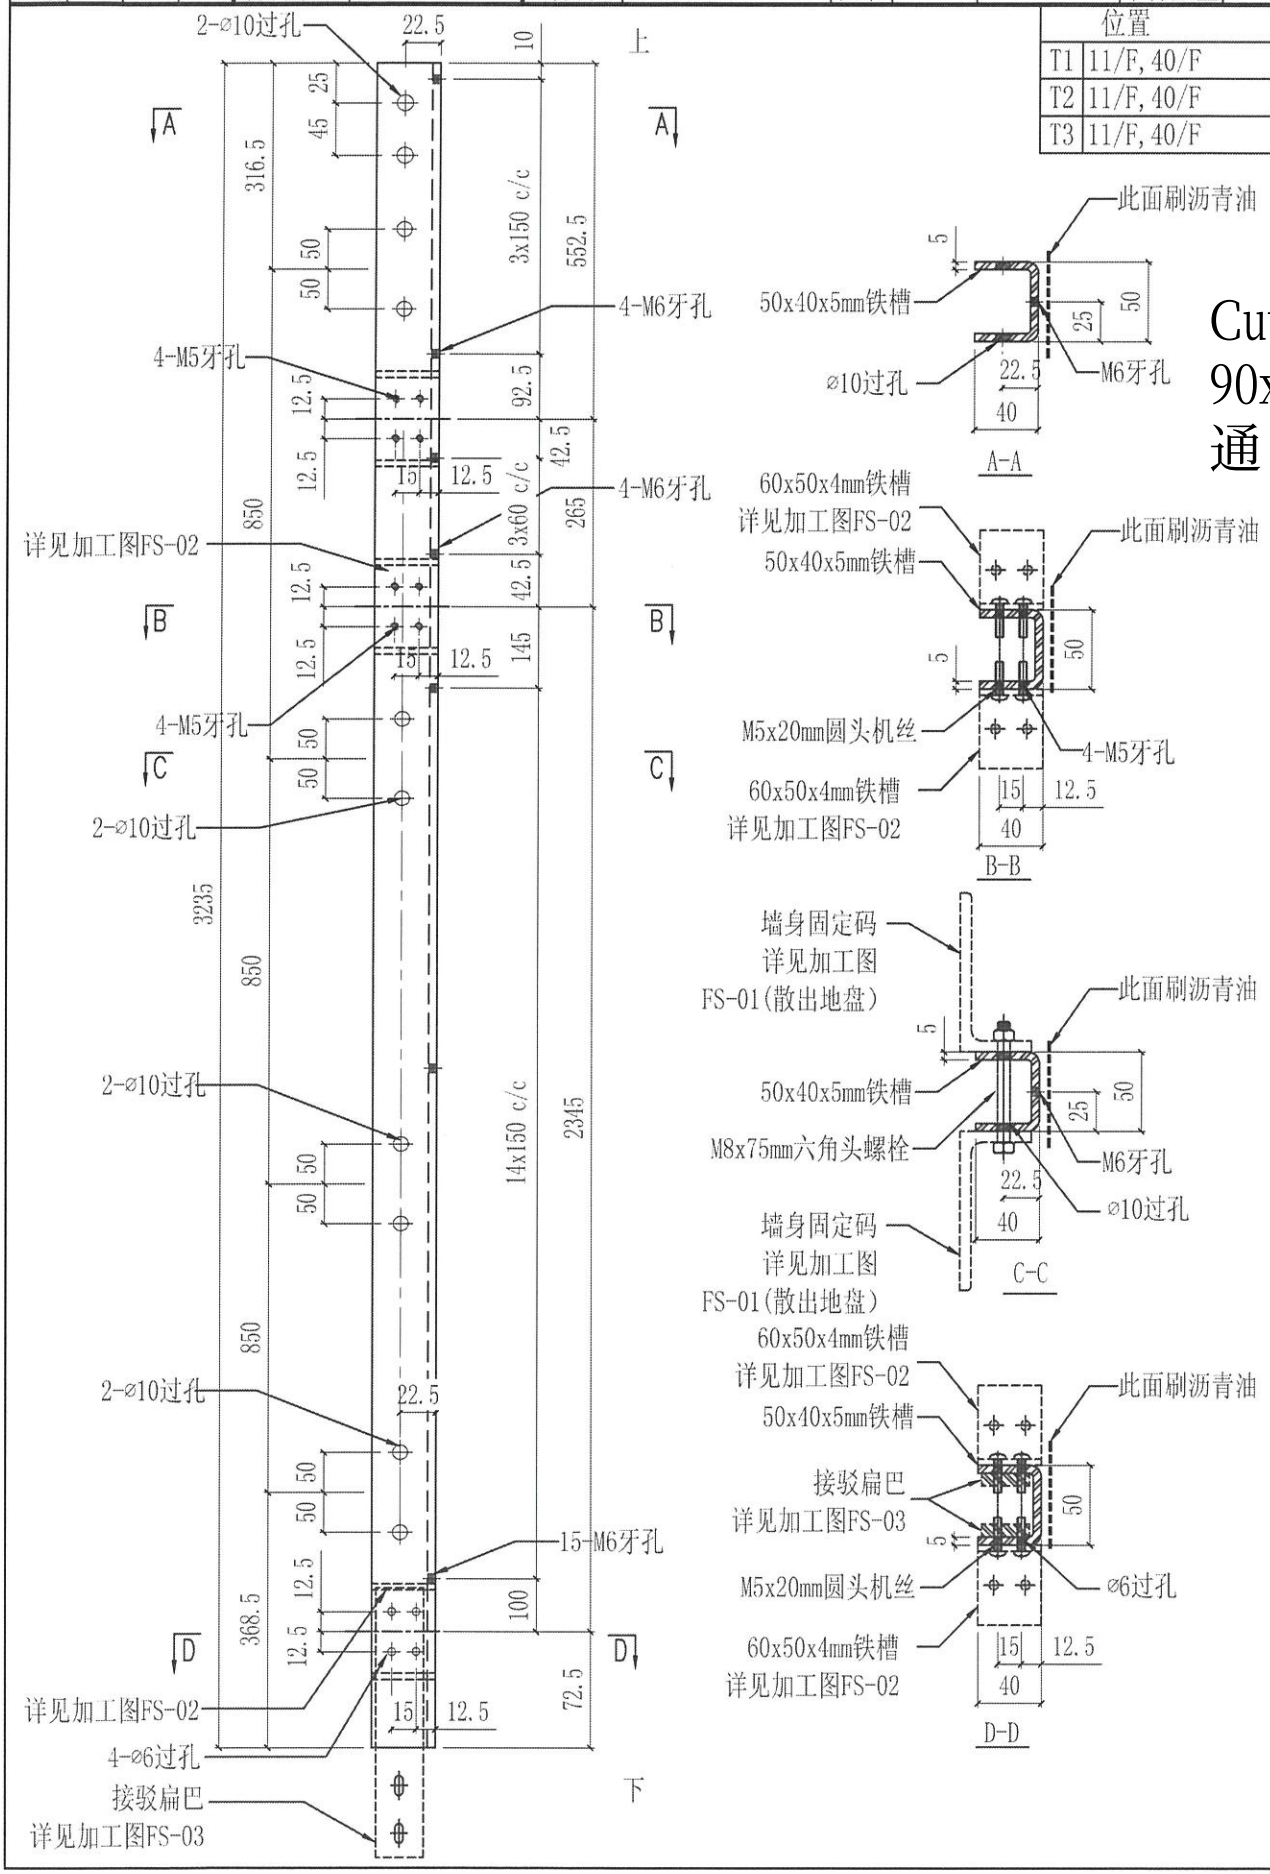

美特鋁質有限公司 MIDI Aluminium Fabricator Ltd.					工程號	J858	類別		物料號	-		
					地盤	康城11期	制圖	WCM	2022-08-15	圖號	GS-15	
修改	-	-	-	採用 工廠		地盤 ✓	图纸名称	铁料加工图	復核	-	-	數量	-
日期	-	-	-	材料颜色 热浸锌			材料	S-275	批准	-	-	單件重量	- (KG)

位置		QTY
T1	11/F, 40/F	4
T2	11/F, 40/F	4
T3	11/F, 40/F	4


cut from 50x50x6 鐵角

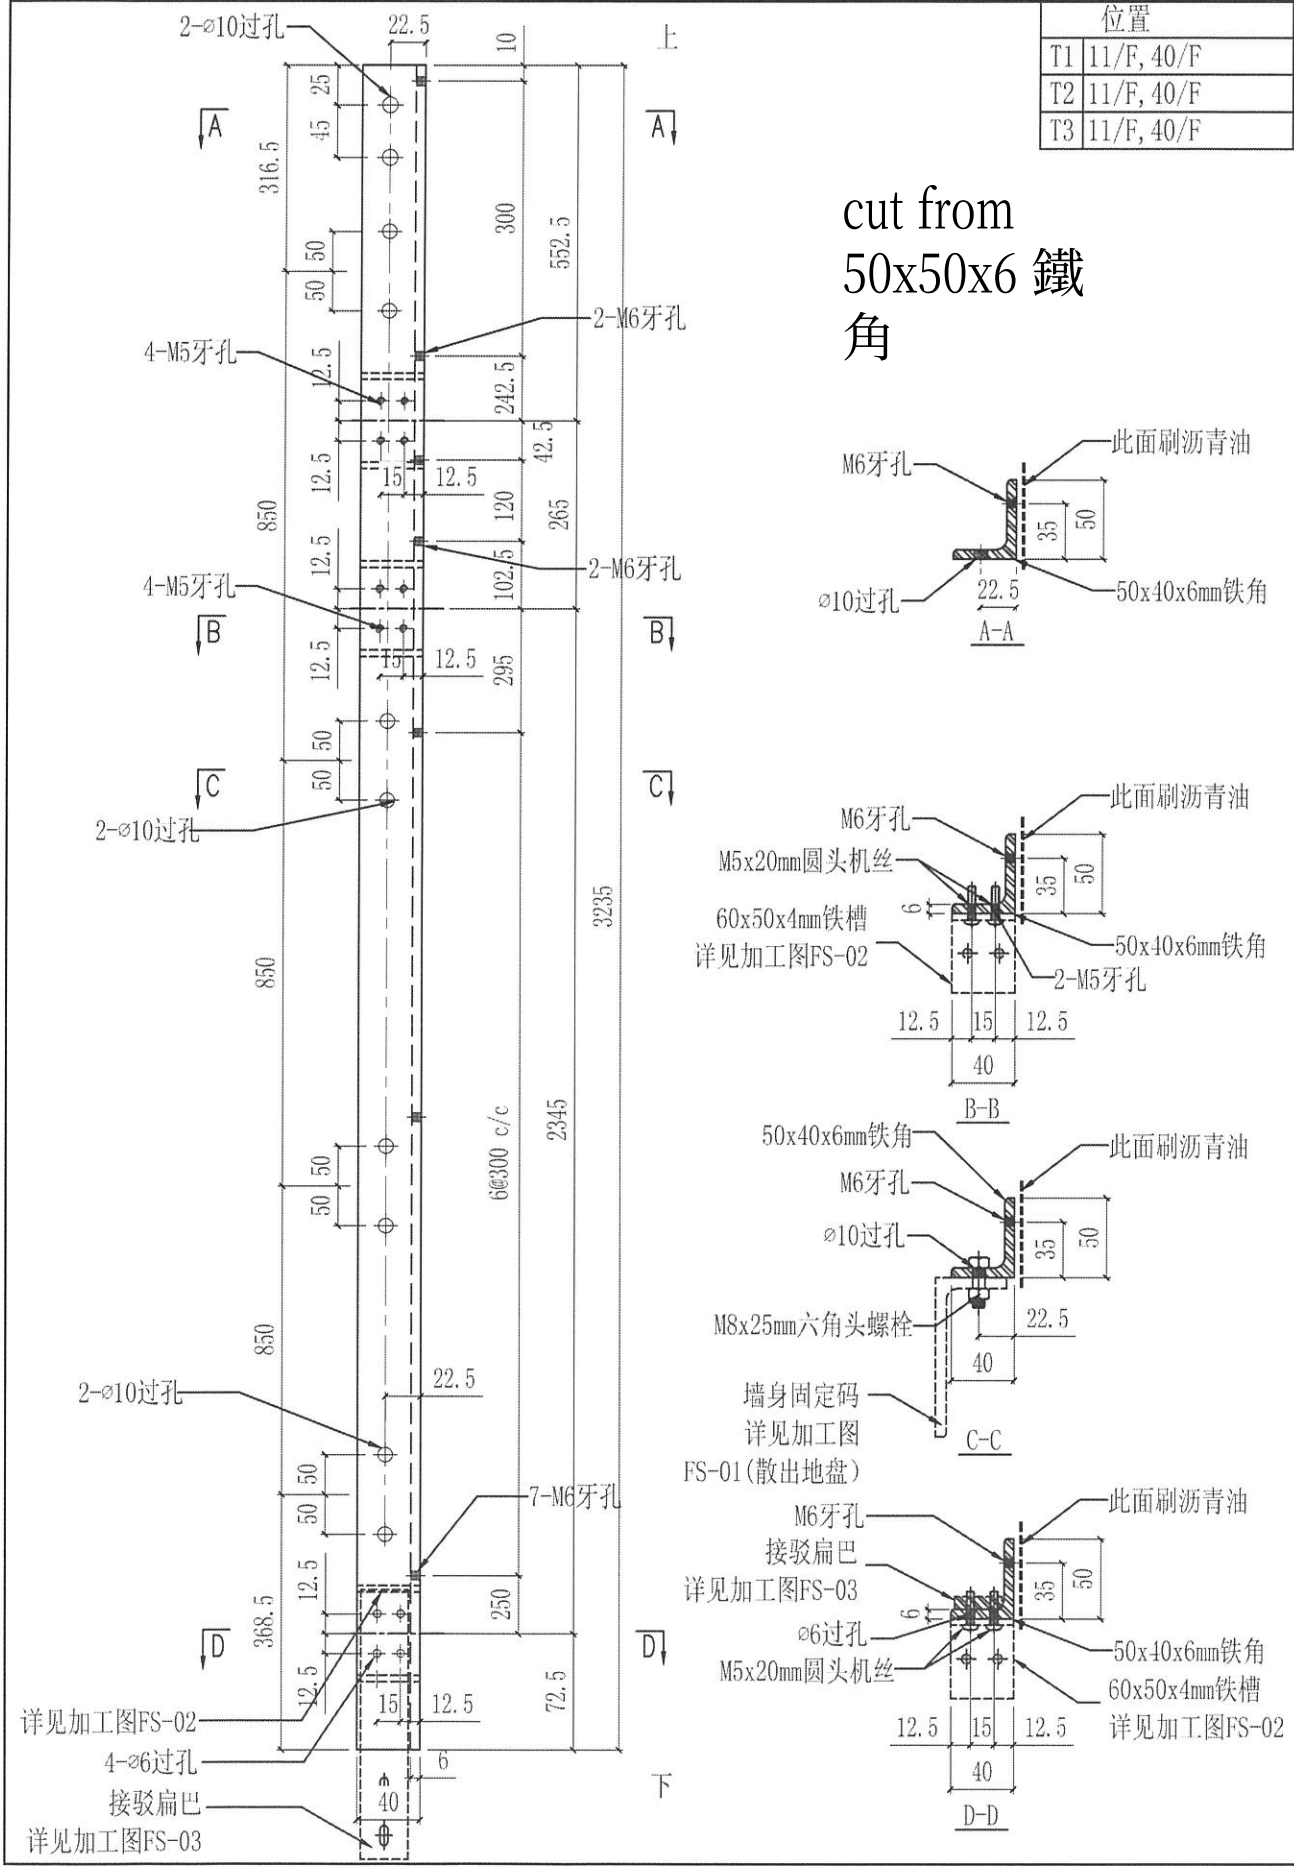


美特鋁質有限公司 MIDI Aluminium Fabricator Ltd.				工程號	J858	類別		物料號	-		
				地盘	康城11期	制圖	WCM	2022-08-15	圖號	GS-16	
修改	-	-	-	採用工廠	地盤 ✓	图纸名称	铁料加工图	復核	-	-	數量	-
日期	-	-	-	材料颜色	热浸锌	材料	S-275	批准	-	-	單件重量	- (KG)


位置		QTY
T1	40/F	5
T2	40/F	3
T3	40/F	3


上

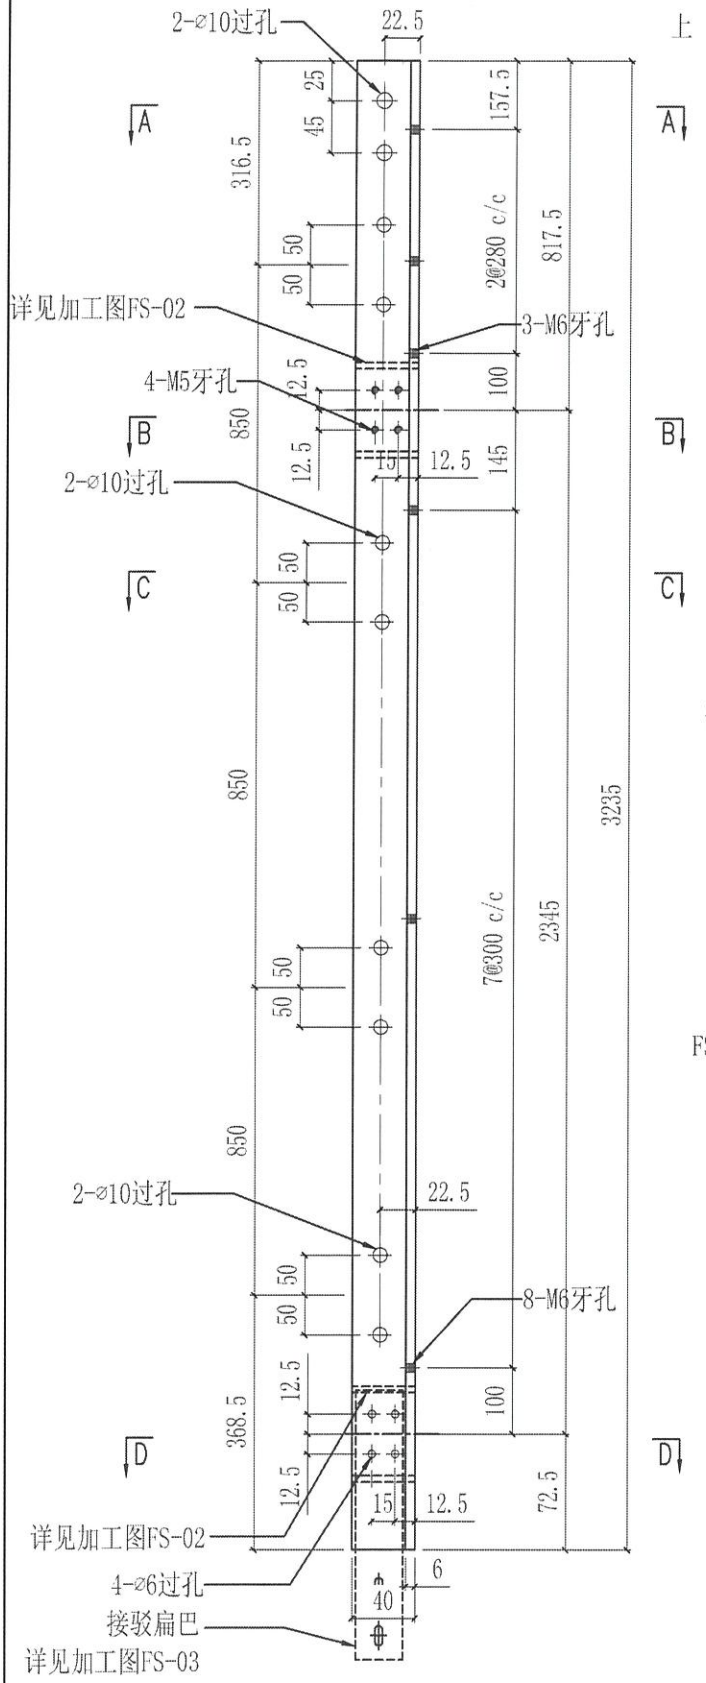


cut from 50x50x6 鐵角

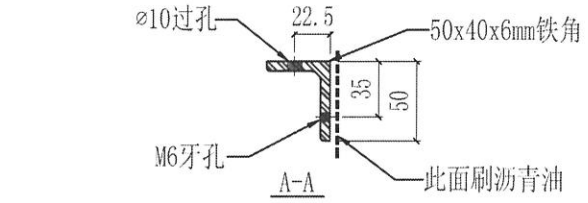

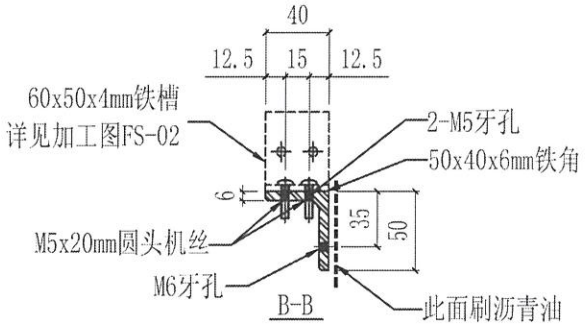

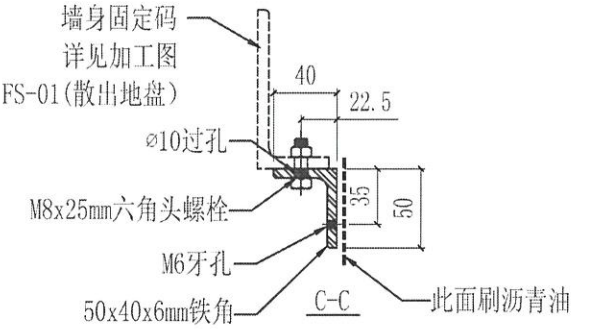

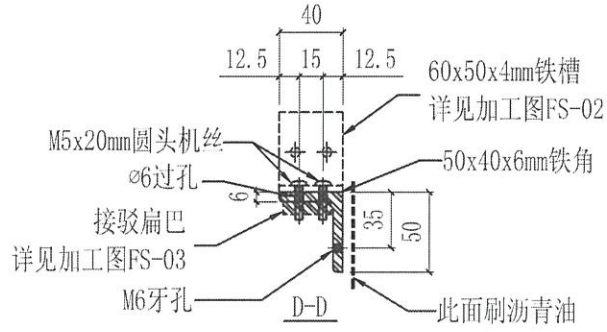


下


美特鋁質有限公司 MIDI Aluminium Fabricator Ltd.													
工程號	J858	類別		物料號	-								
地盤	康城11期	制圖	WCM	2022-08-15	圖號	GS-17							
修改	-	-	-	採用	工廠		地盤	✓	图纸名称	铁料加工图	復核	-	-	數量	-
日期	-	-	-	材料颜色	热浸锌				材料	S-275	批准	-	-	單件重量	- (KG)


位置		QTY
T1	40/F	2
T2	40/F	2
T3	40/F	2


上

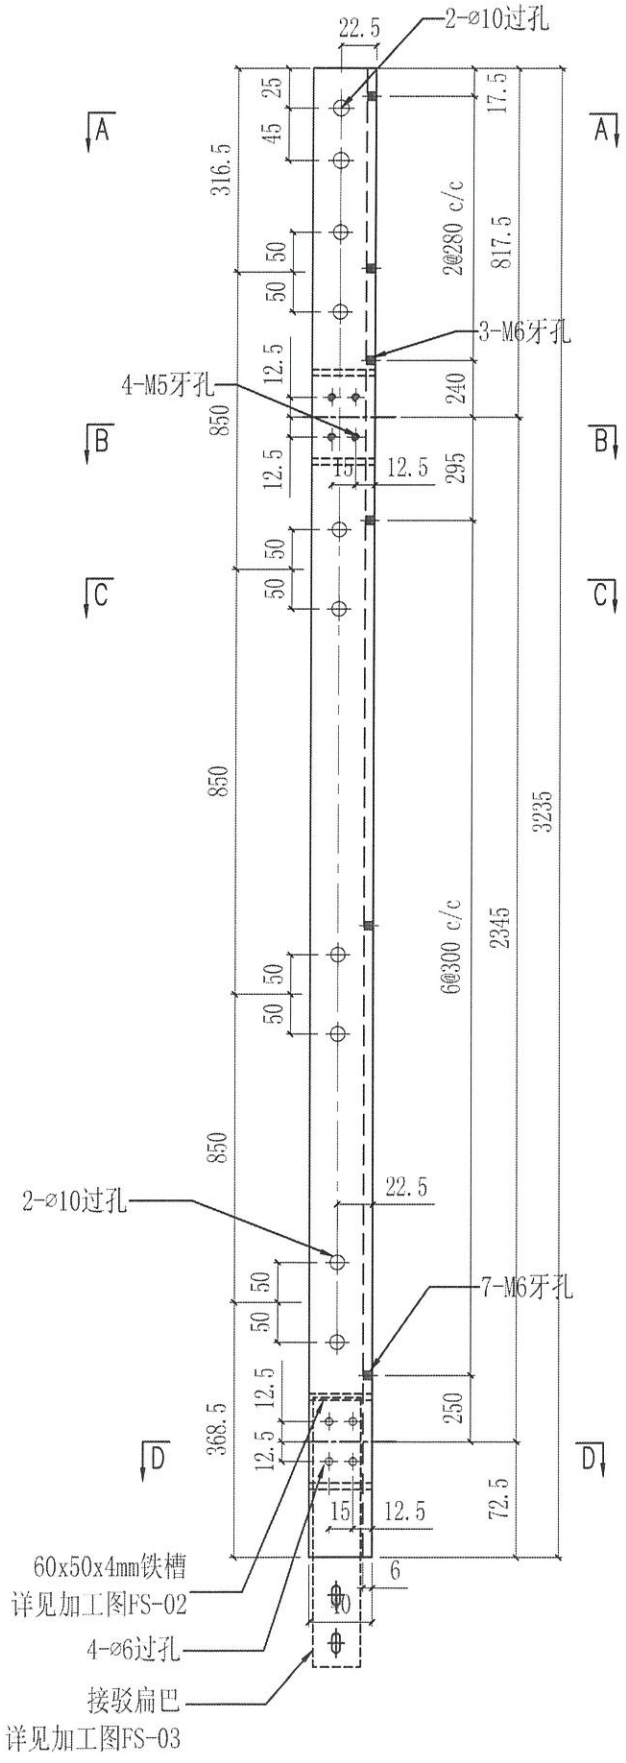


cut from 50x50x6 鐵角

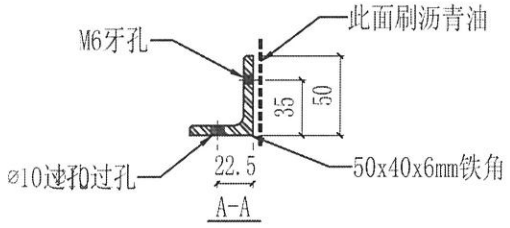

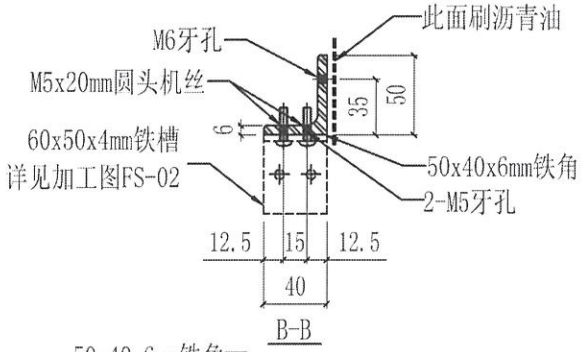

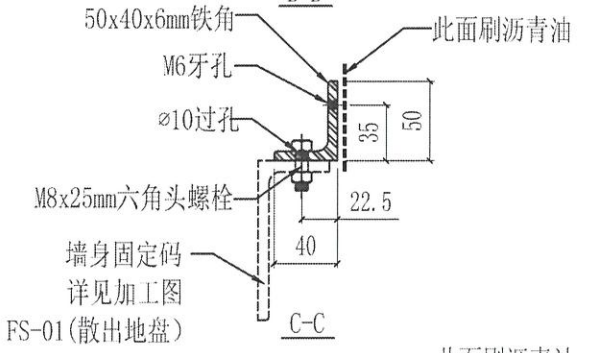

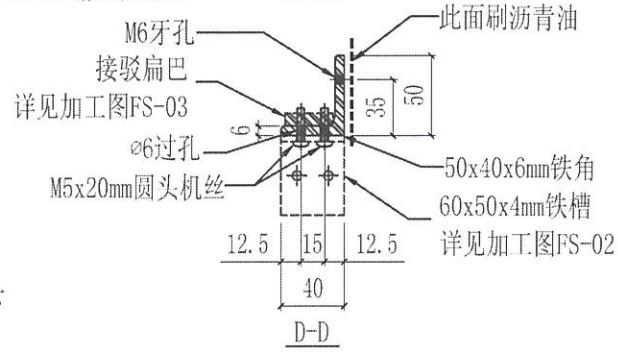



下


美特鋁質有限公司 MIDI Aluminium Fabricator Ltd.				工程號	J858	類別		物料號	-		
				地盤	康城11期	制圖	WCM	2022-08-15	圖號	GS-21	
修改	-	-	-	採用 工廠	地盤 ✓	图纸名称	铁料加工图	復核	-	-	數量	-
日期	-	-	-	材料颜色 热浸锌		材料	S-275	批准	-	-	單件重量	- (KG)


位置		QTY
T1	11/F	3
T2	11/F	1
T3	11/F	1


cut from 50x50x6 鐵角

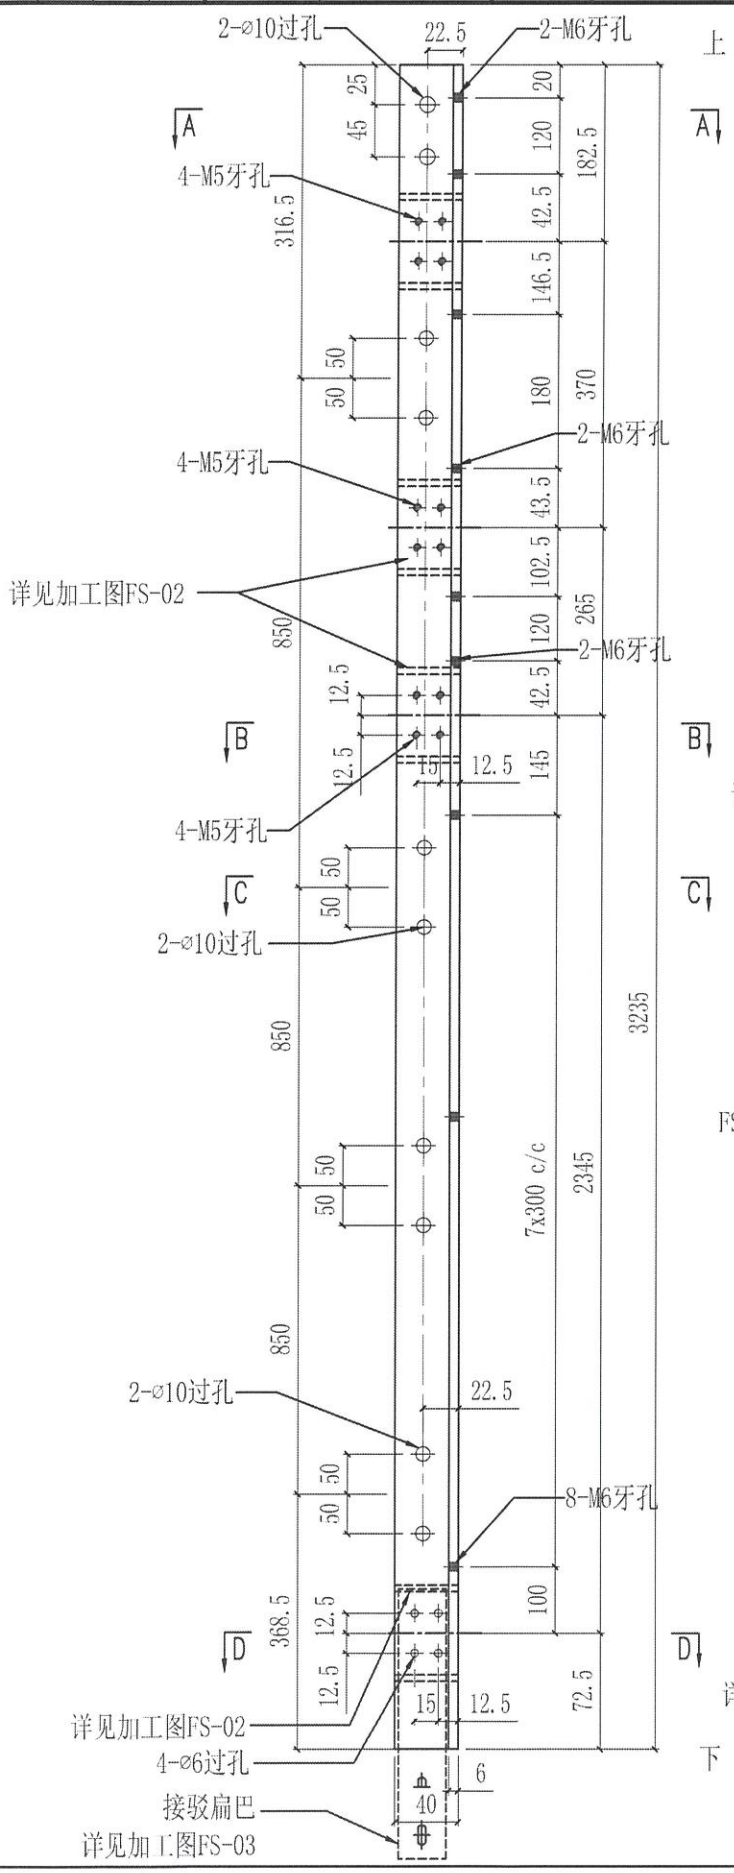

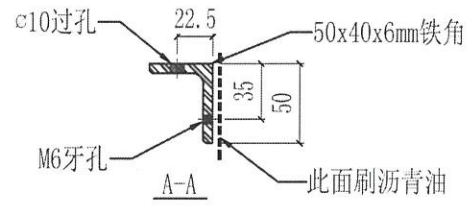

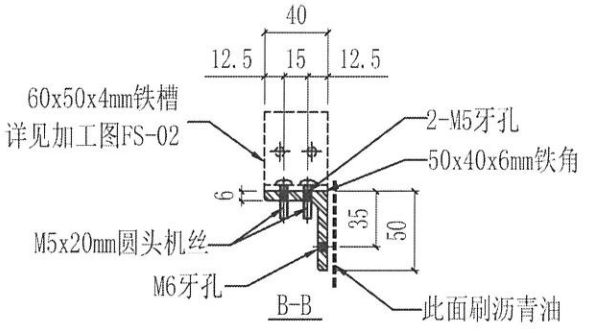

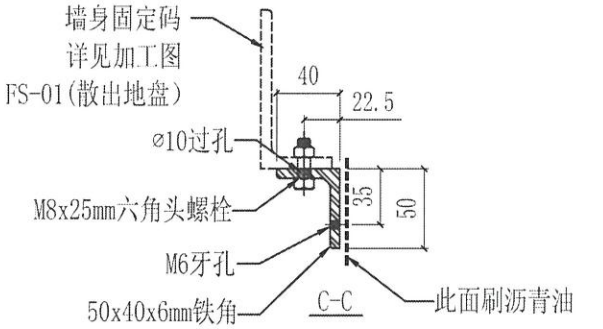


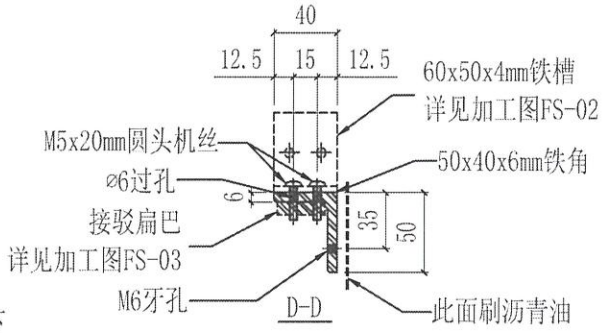

美特鋁質有限公司 MIDI Aluminium Fabricator Ltd.				工程號	J858	類別		物料號	-		
				地盤	康城11期	制圖	WCM	2022-08-15	圖號	GS-22	
修改	-	-	-	採用 工廠	地盤 ✓	图纸名称	铁料加工图	復核	-	-	數量	-
日期	-	-	-	材料颜色 热浸锌		材料	S-275	批准	-	-	單件重量	- (KG)

位置		QTY
T1	11/F	1


Cut from 90x50x5 鐵通

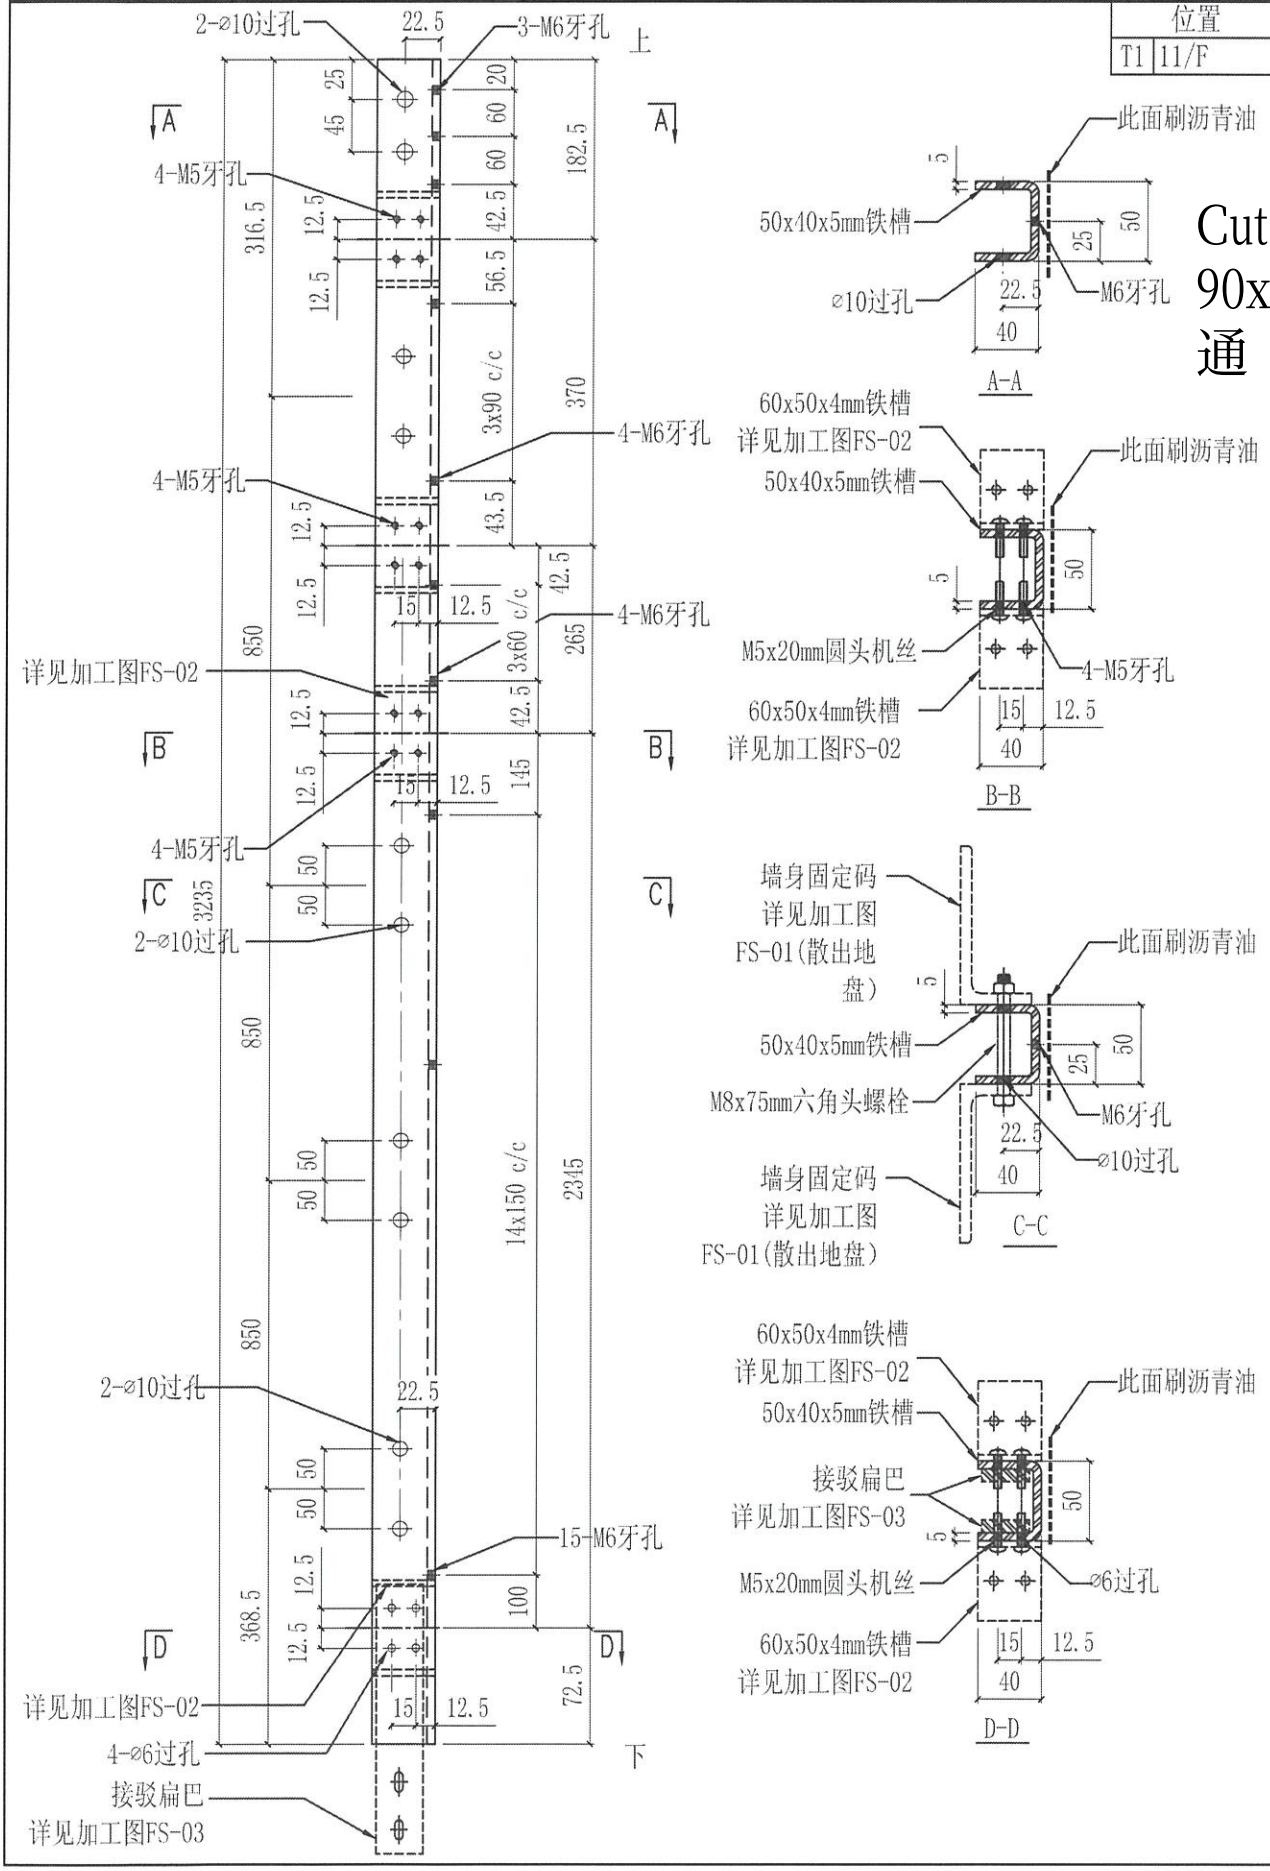

美特鋁質有限公司 MIDI Aluminium Fabricator Ltd.					工程號	J858	類別		物料號	-		
					地盤	康城11期	制圖	WCM	2022-08-15	圖號	GS-23	
修改	-	-	-	採用工廠		地盤 ✓	图纸名称	铁料加工图	復核	-	-	數量	-
日期	-	-	-	材料颜色	热浸锌		材料	S-275	批准	-	-	單件重量	- (KG)

位置		QTY
T1	11/F	3
T2	11/F	1


cut from 50x50x6 鐵角

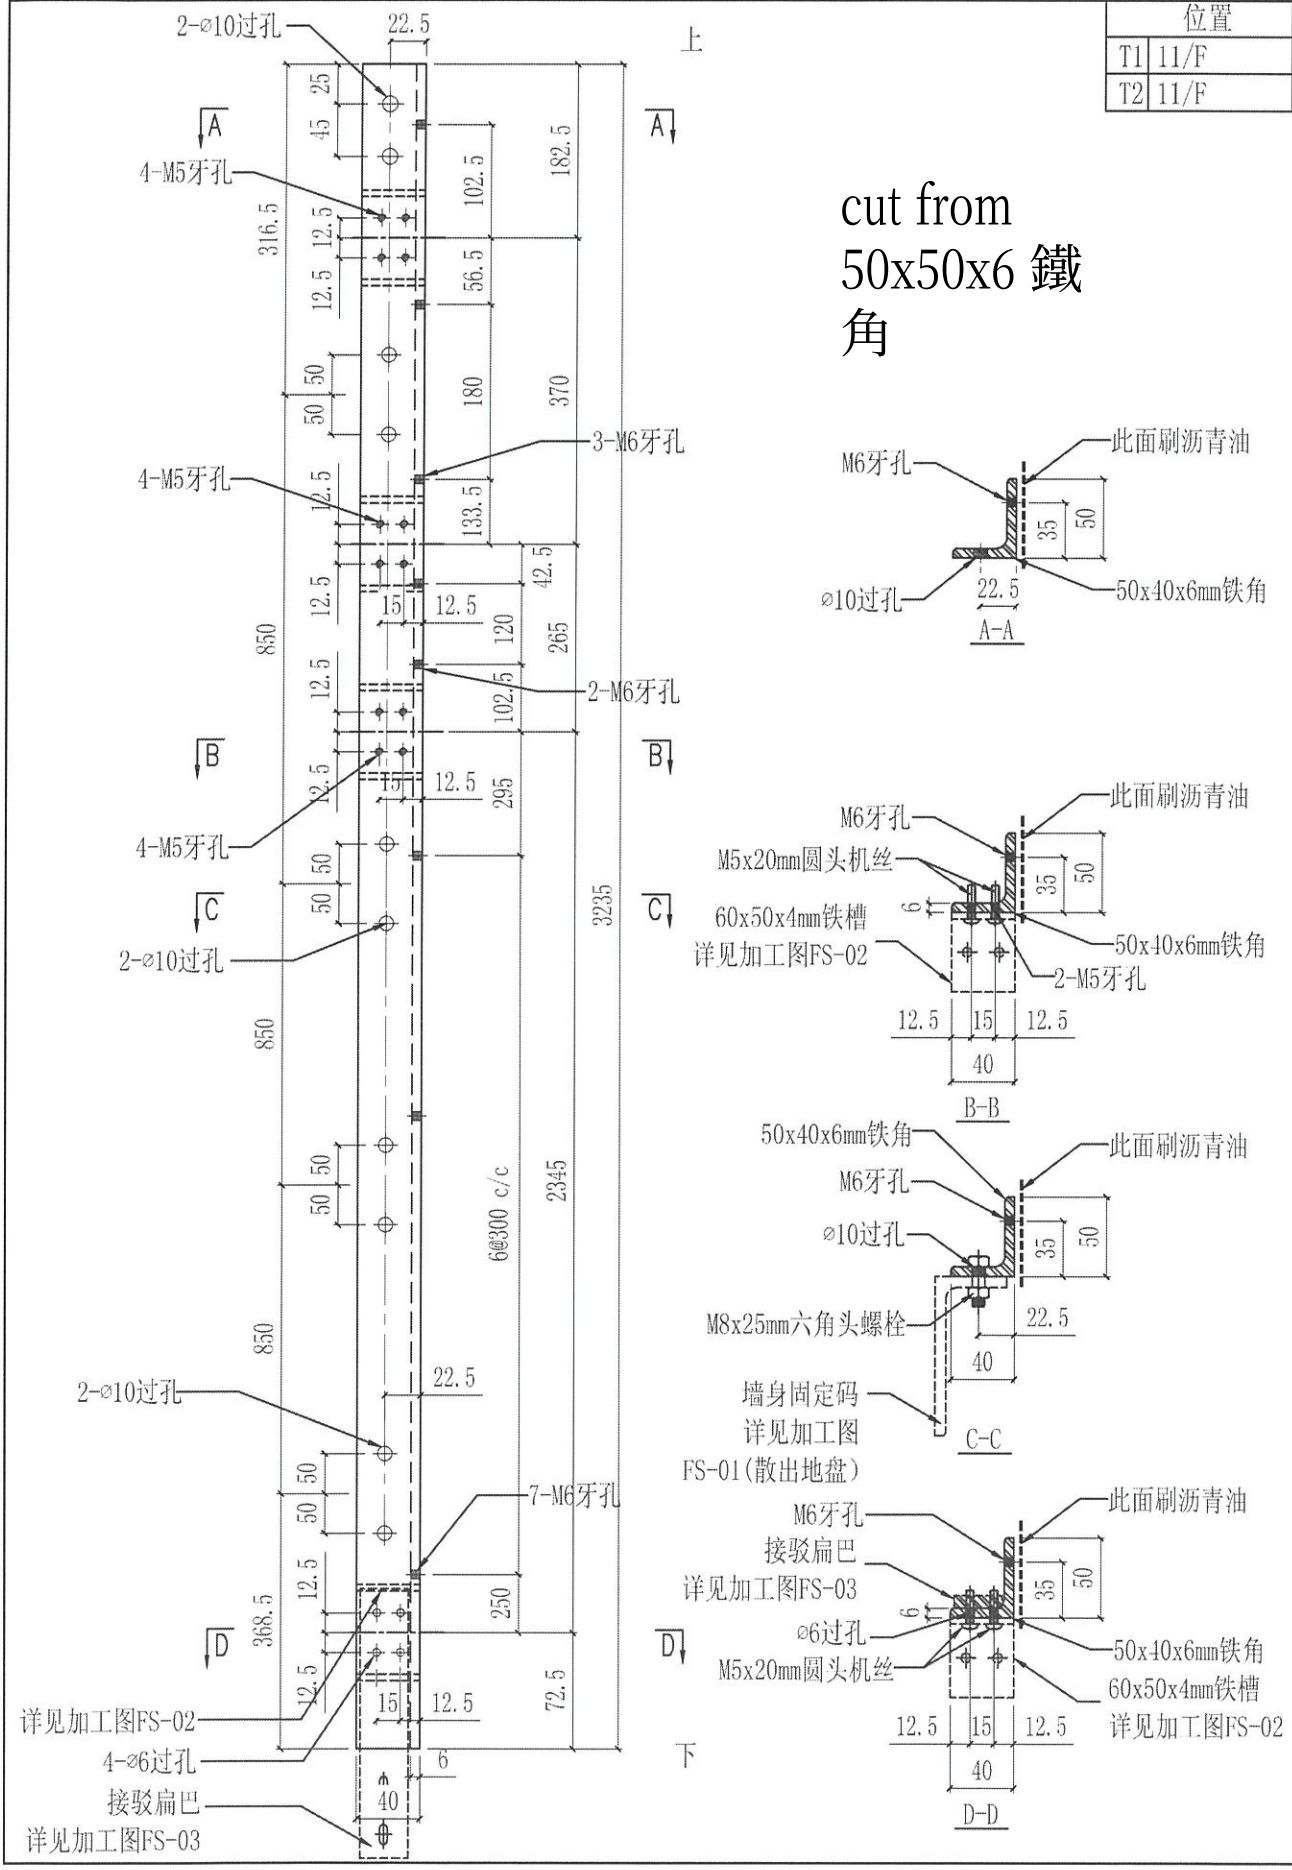

美特鋁質有限公司 MIDI Aluminium Fabricator Ltd.													
工程號	J858	類別		物料號	-								
地盤	康城11期	制圖	WCM	2022-08-15	圖號	GS-24							
修改	-	-	-	採用	工廠		地盤	✓	图纸名称	铁料加工图	復核	-	-	數量	-
日期	-	-	-	材料颜色	热浸锌				材料	S-275	批准	-	-	單件重量	- (KG)

位置		QTY
T1	12, 18, 22, 27, 31, 36/F 45, 49, 53, 58/F	10


Cut from 90x50x5 鐵通

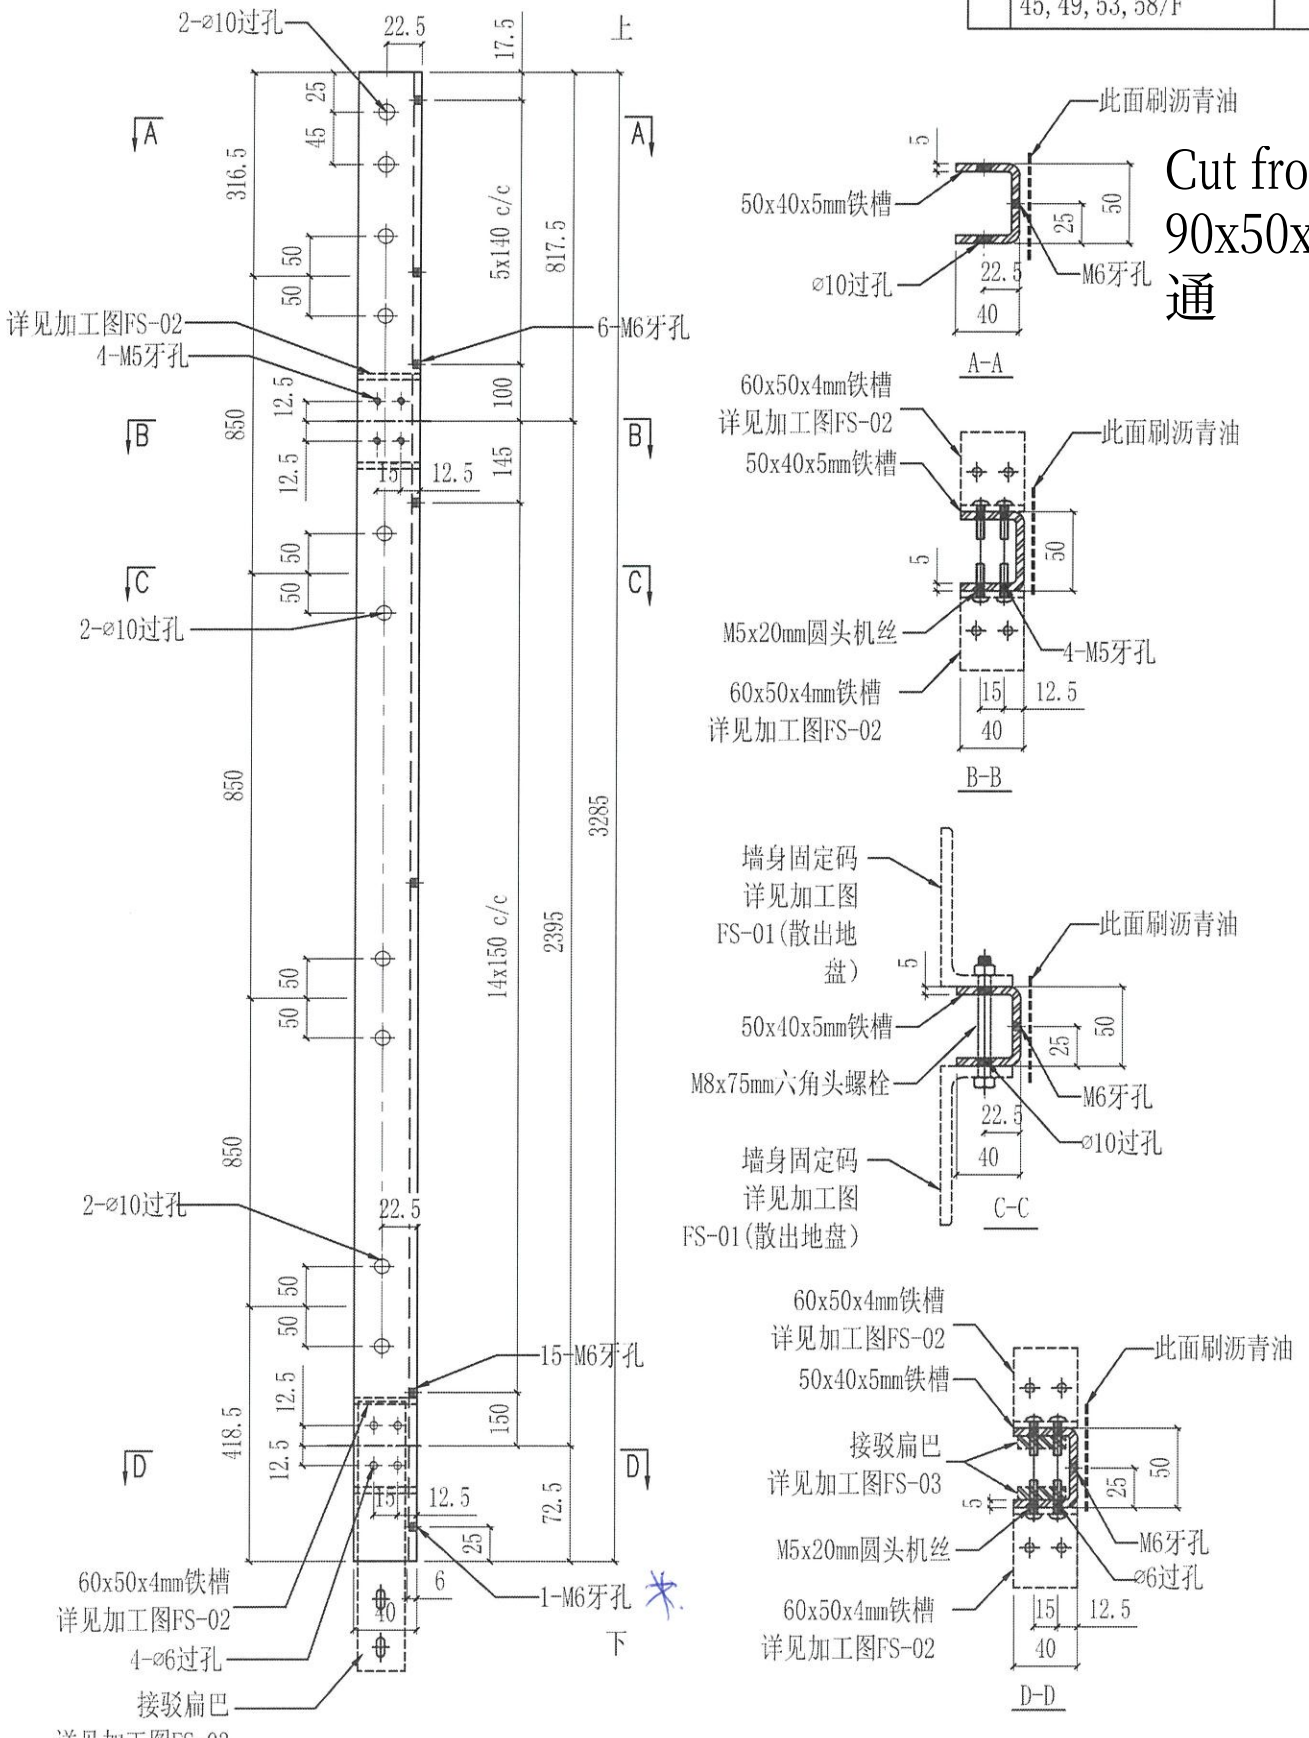



美特鋁質有限公司 MIDI Aluminium Fabricator Ltd.					工程號	J858	類別		物料號	-		
					地盤	康城11期	制圖	WCM	2022-08-15	圖號	GS-25	
修改	-	-	-	採用工廠		地盤 ✓	图纸名称	铁料加工图	復核	-	-	數量	-
日期	-	-	-	材料颜色	热浸锌		材料	S-275	批准	-	-	單件重量	- (KG)


位置		QTY
T1	12, 18, 22, 27, 31, 36/F 45, 49, 53, 58/F	30
T2	12, 18, 22, 27, 31, 36/F 45, 49, 53, 58, 62/F	11


cut from 50x50x6 鐵角

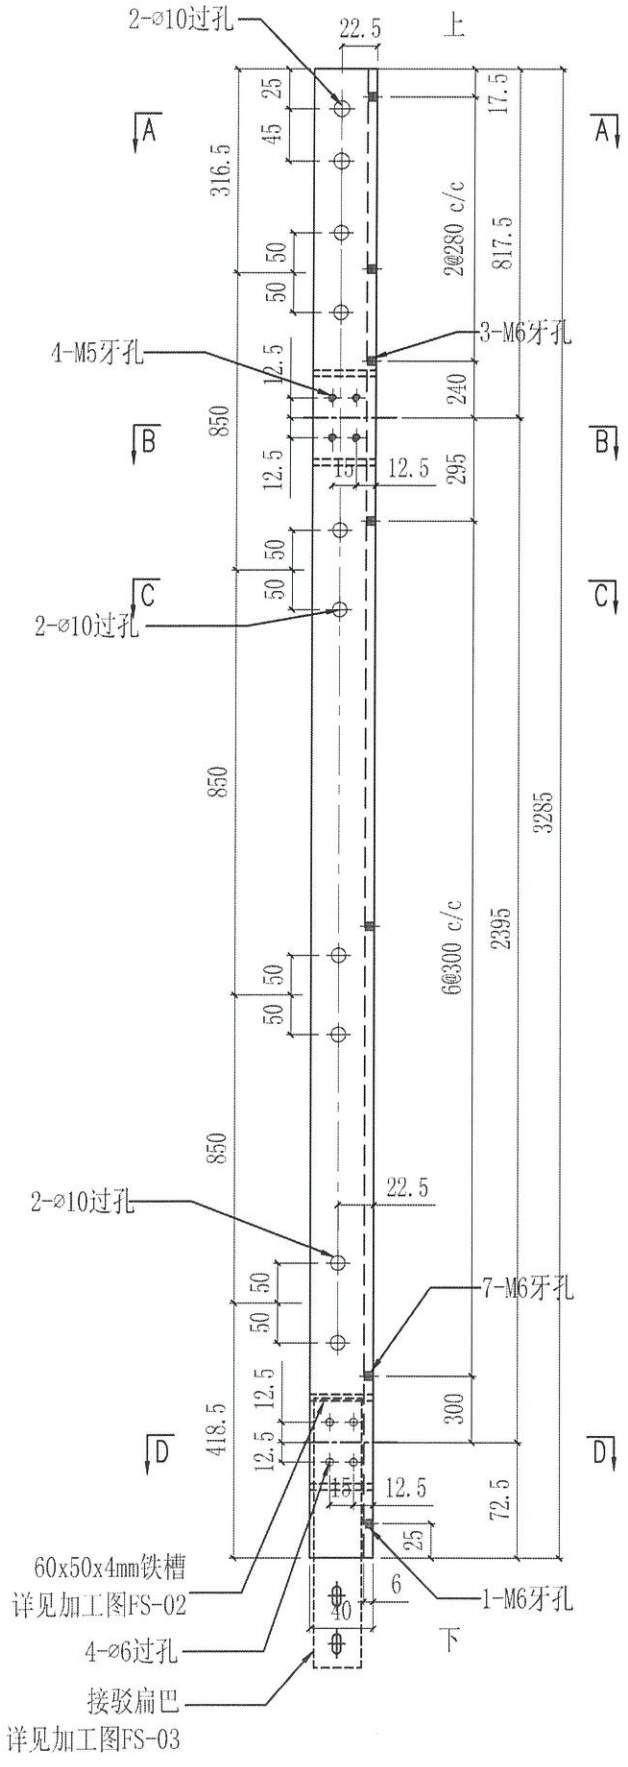

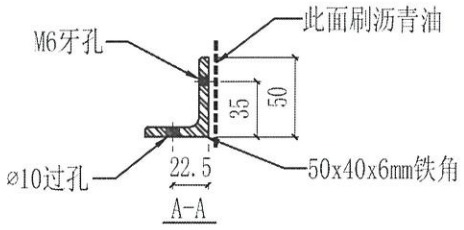

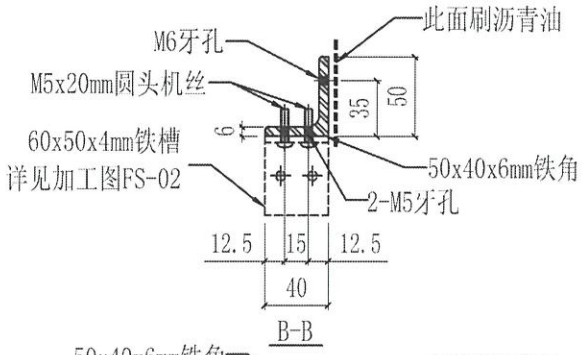

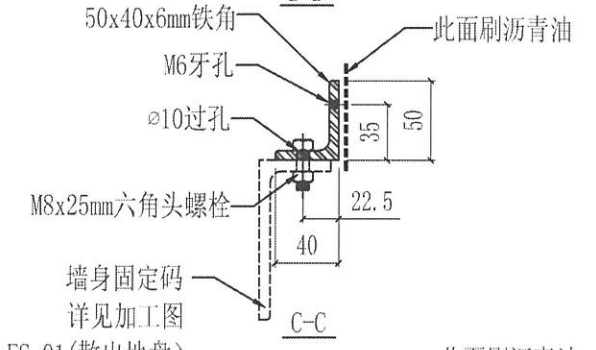


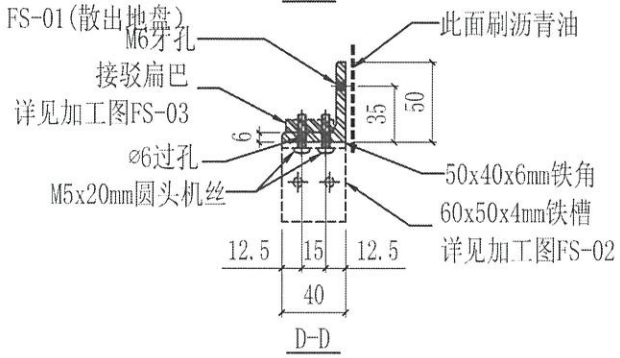



美特鋁質有限公司 MIDI Aluminium Fabricator Ltd.													
				工程號	J858	類別		物料號	-				
				地盤	康城11期	制圖	WCM	2022-08-15	圖號	GS-26			
修改	-	-	-	採用	工廠		地盤 ✓	图纸名称	铁料加工图	復核	-	-	數量	-	
日期	-	-	-	材料颜色	热浸锌			材料	S-275	批准	-	-	單件重量	-	(KG)


位置		QTY
T1	17, 21, 26, 30, 35, 39, 43, 48, 52, 57/F	30
T2	17, 21, 26, 30, 35, 39, 43, 48, 52, 57, 61/F	11
T3	17, 21, 26, 30, 35, 39, 43, 48, 52, 57, 61/F	11


cut from 50x50x6 鐵角

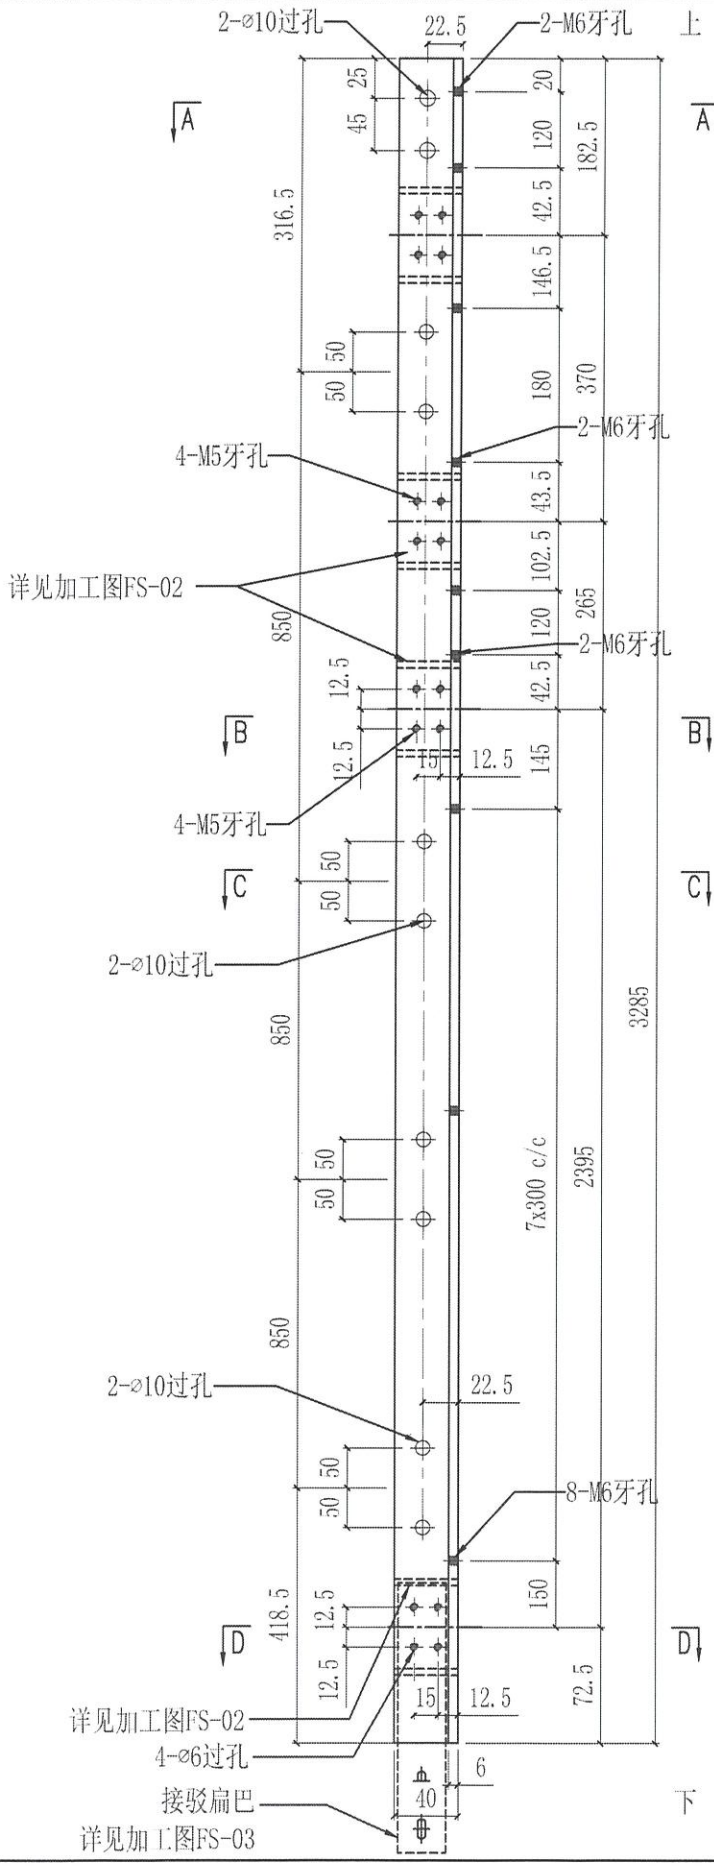

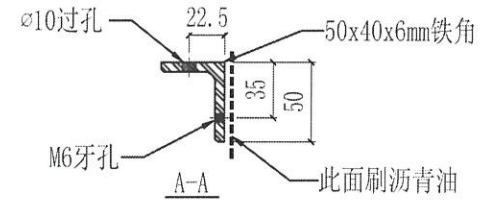

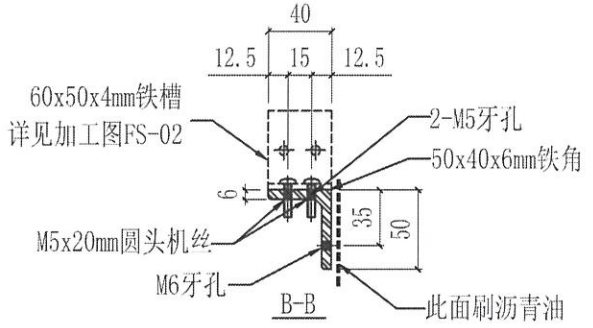

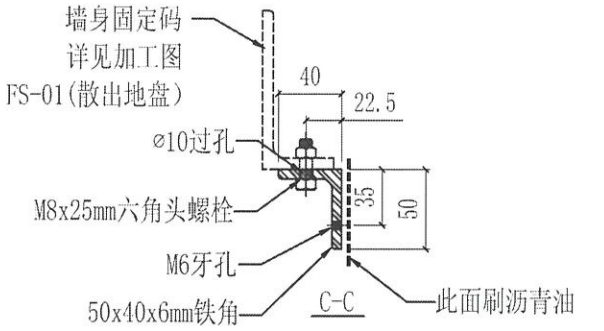


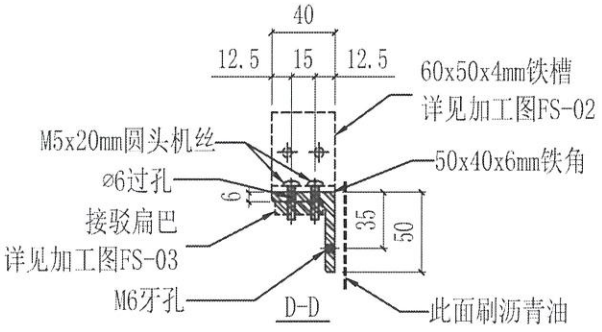

美特鋁質有限公司 MIDI Aluminium Fabricator Ltd.													
				工程號	J858	類別		物料號	-				
				地盤	康城11期	制圖	WCM	2022-08-15	圖號	GS-27			
修改	-	-	-	採用	工廠		地盤 ✓	图纸名称	铁料加工图	復核	-	-	數量	-	
日期	-	-	-	材料颜色	热浸锌			材料	S-275	批准	-	-	單件重量	-	(KG)

位置		QTY
T1	17, 21, 26, 30, 35, 39, 43, 48, 52, 57/F	10


Cut from 90x50x5 鐵通

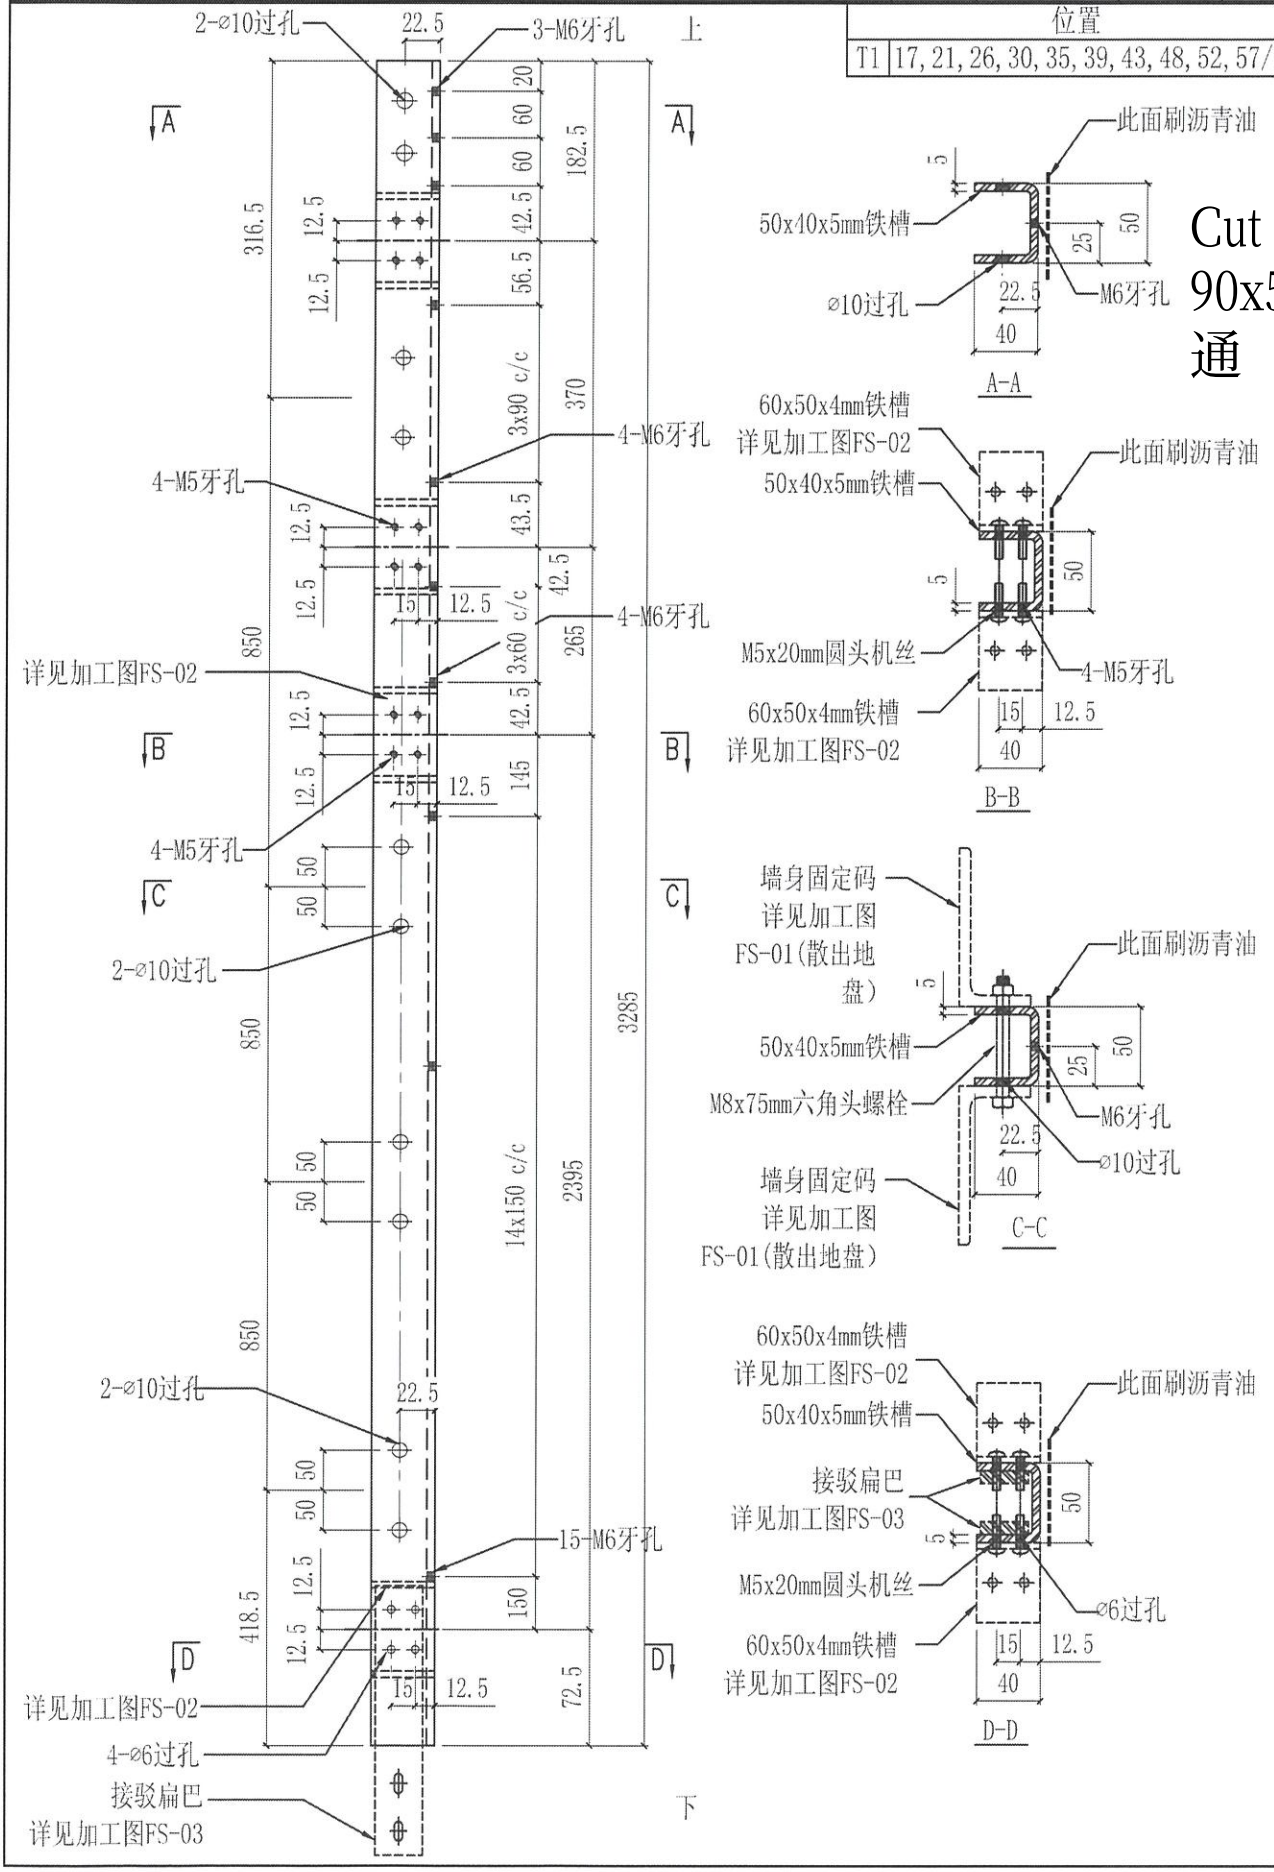



美特鋁質有限公司 MIDI Aluminium Fabricator Ltd.					工程號	J858	類別		物料號	-		
					地盤	康城11期	制圖	WCM	2022-08-15	圖號	GS-28	
修改	-	-	-	採用 工廠 地盤 ✓	图纸名称	铁料加工图	復核	-	-	數量	-	
日期	-	-	-	材料颜色 热浸锌	材料	S-275	批准	-	-	單件重量	-	(KG)


位置		QTY
T1	17, 21, 26, 30, 35, 39, 43, 48, 52, 57/F	30
T2	17, 21, 26, 30, 35, 39, 43, 48, 52, 57, 61/F	11


cut from 50x50x6 鐵角

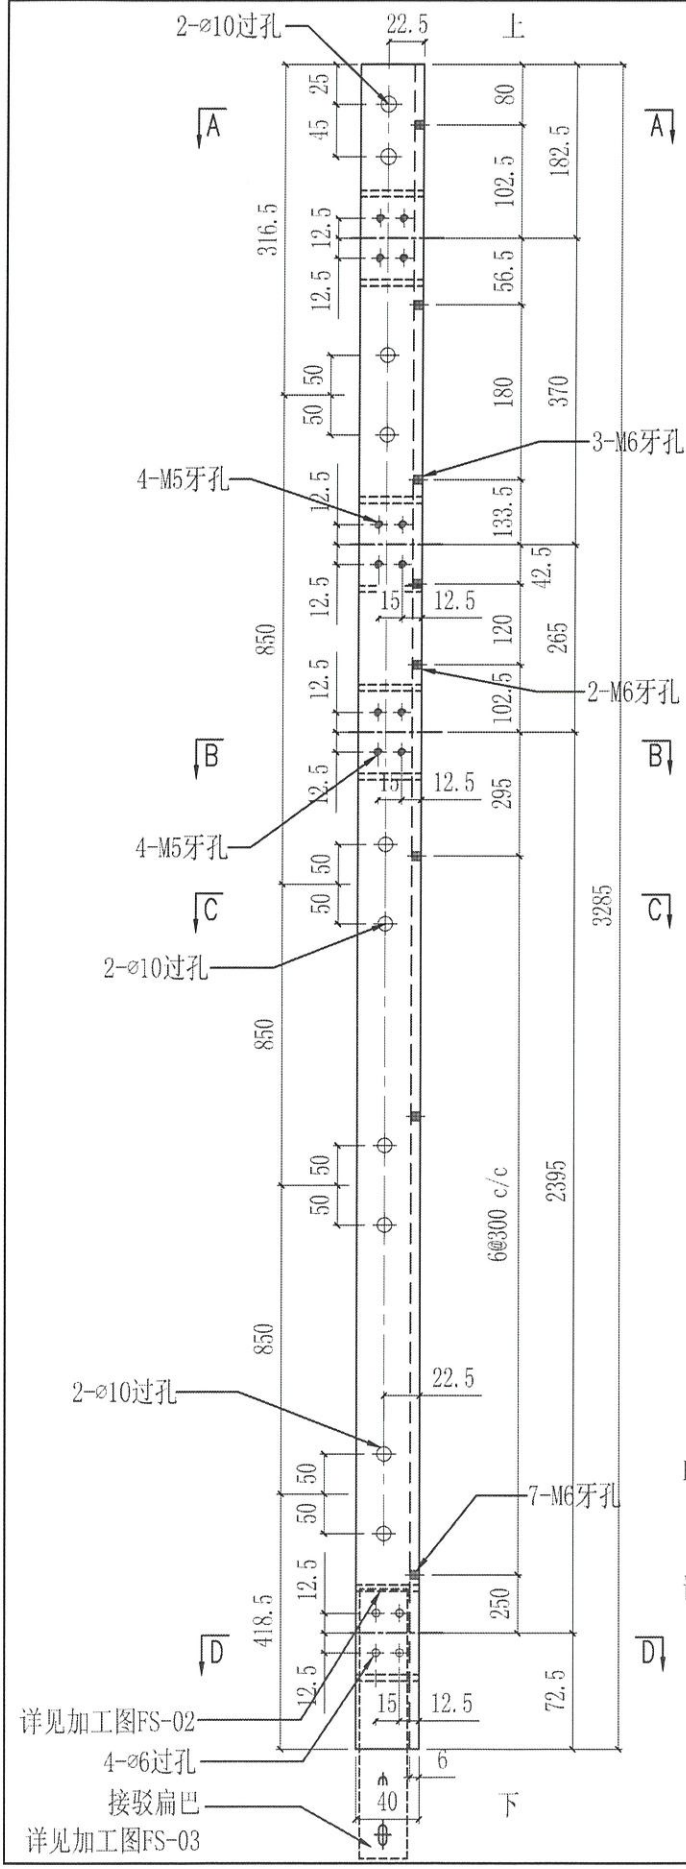

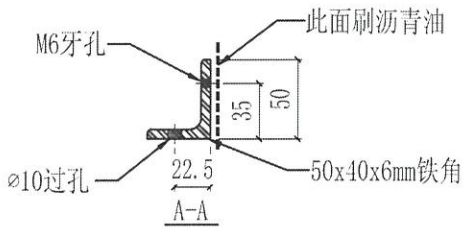

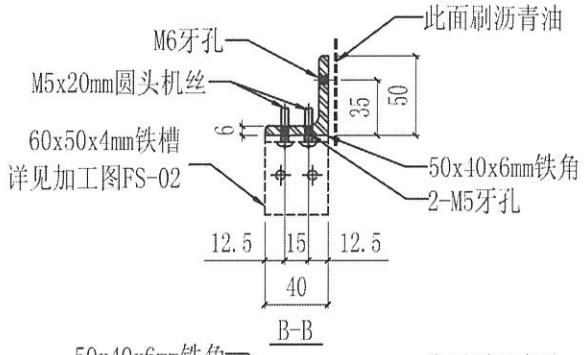

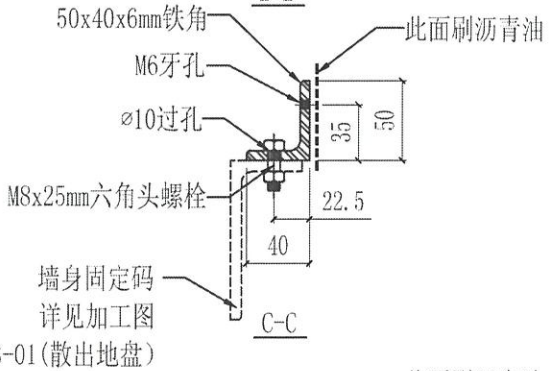


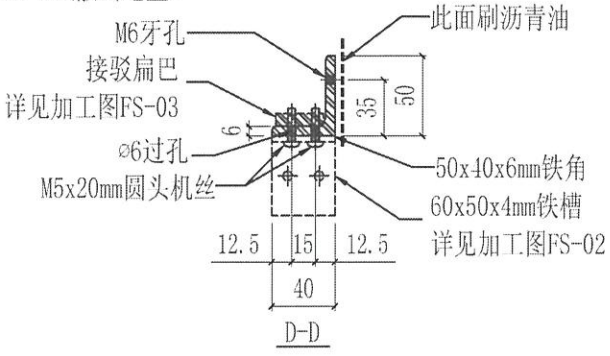

美特鋁質有限公司 MIDI Aluminium Fabricator Ltd.					工程號	J858	類別		物料號	-		
					地盤	康城11期	制圖	WCM	2022-08-15	圖號	GS-29	
修改	-	-	-	採用工廠 地盤 ✓	图纸名称	铁料加工图	復核	-	-	數量	-	
日期	-	-	-	材料顏色 热浸锌	材料	S-275	批准	-	-	單件重量	-	(KG)

位置		QTY
T1	40/F	1


Cut from 90x50x5 鐵通

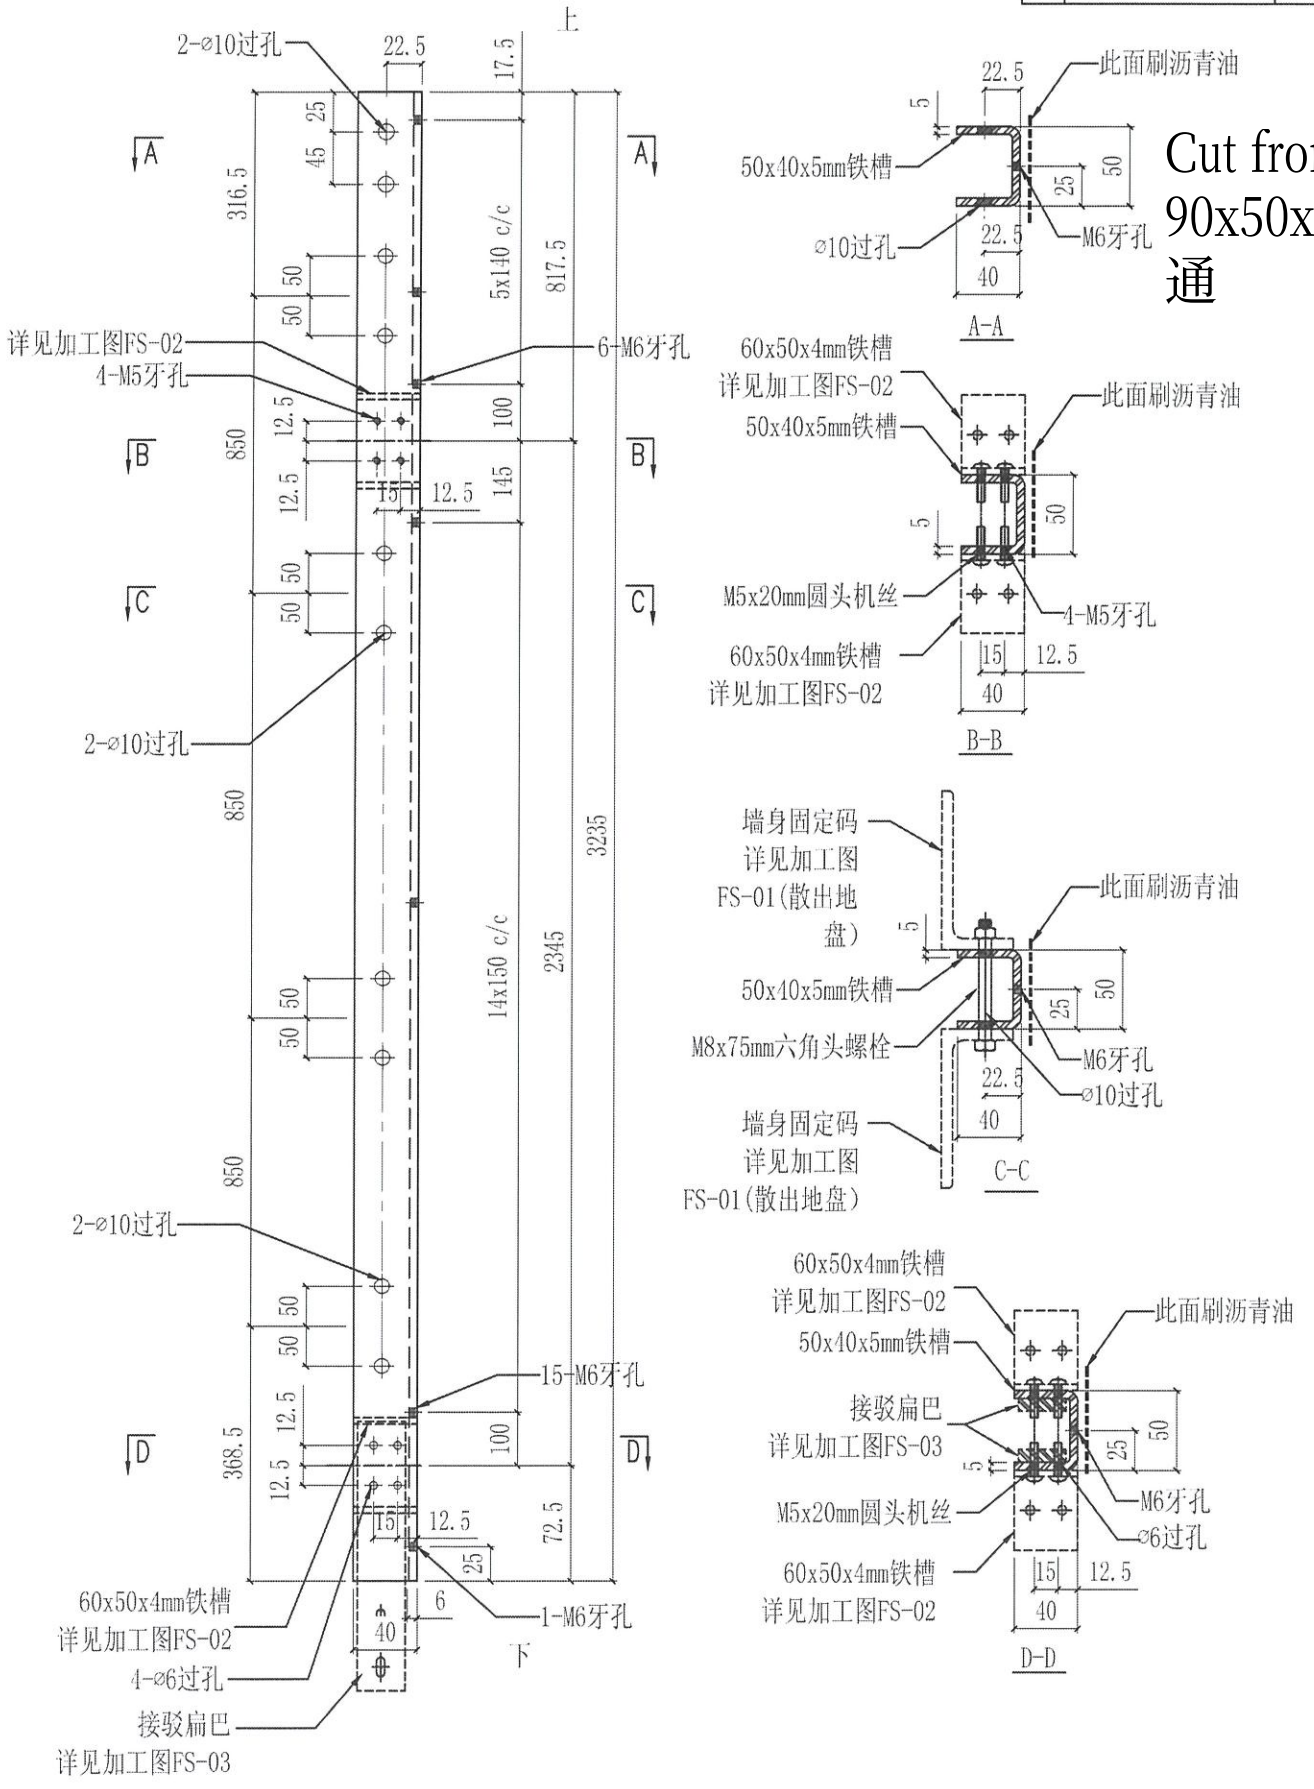



美特鋁質有限公司 MIDI Aluminium Fabricator Ltd.							工程號	J858	類別		物料號	-		
							地盤	康城11期	制圖	WCM	2022-08-15	圖號	GS-30	
修改	-	-	-	採用	工廠		地盤 ✓	图纸名称	铁料加工图	復核	-	-	數量	-
日期	-	-	-	材料颜色	热浸锌			材料	S-275	批准	-	-	單件重量	- (KG)


位置		QTY
T1	40/F	3
T2	40/F	1


cut from 50x50x6 鐵角

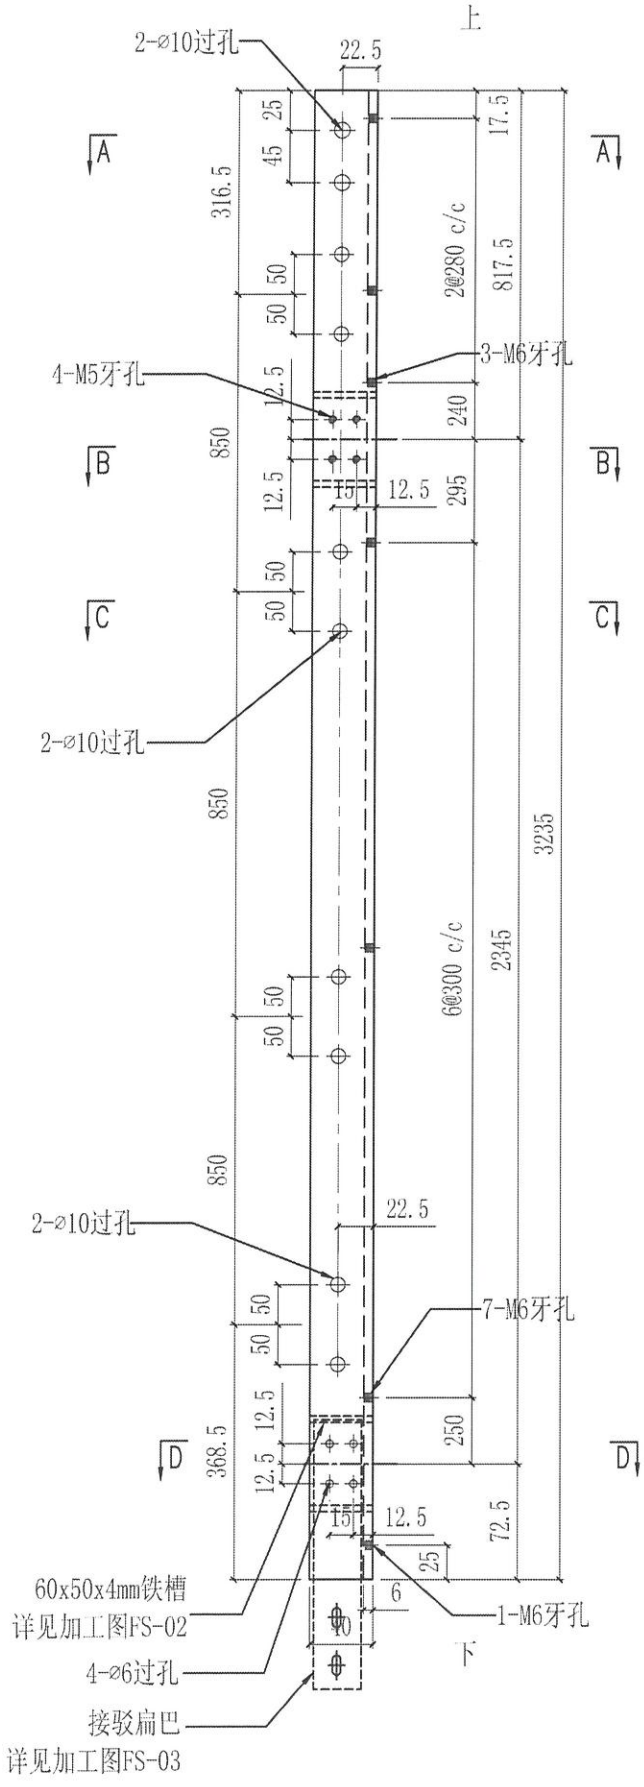

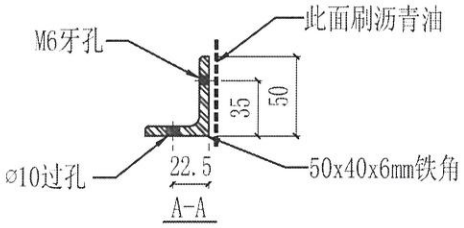

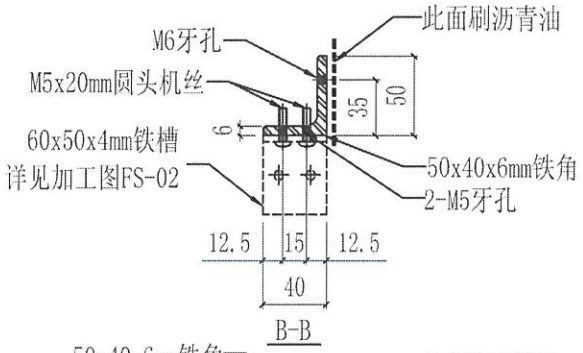


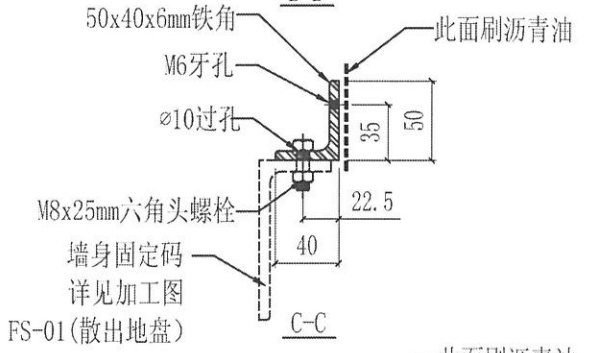


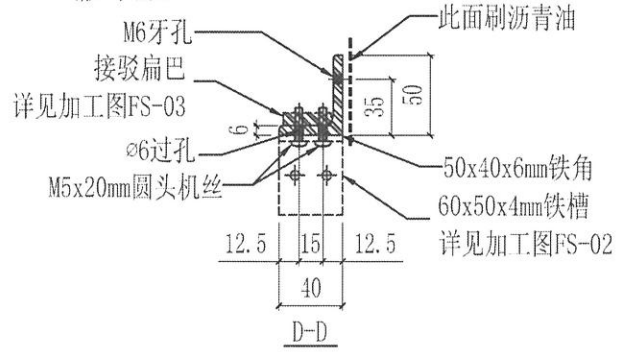


美特鋁質有限公司 MIDI Aluminium Fabricator Ltd.							工程號	J858	類別		物料號	-		
							地盤	康城11期	制圖	WCM	2022-08-15	圖號	GS-36	
修改	-	-	-	採用	工廠		地盤	✓	图纸名称	铁料加工图	復核	-	-	數量	-
日期	-	-	-	材料颜色	热浸锌				材料	S-275	批准	-	-	單件重量	- (KG)


位置		QTY
T3	9/F	1

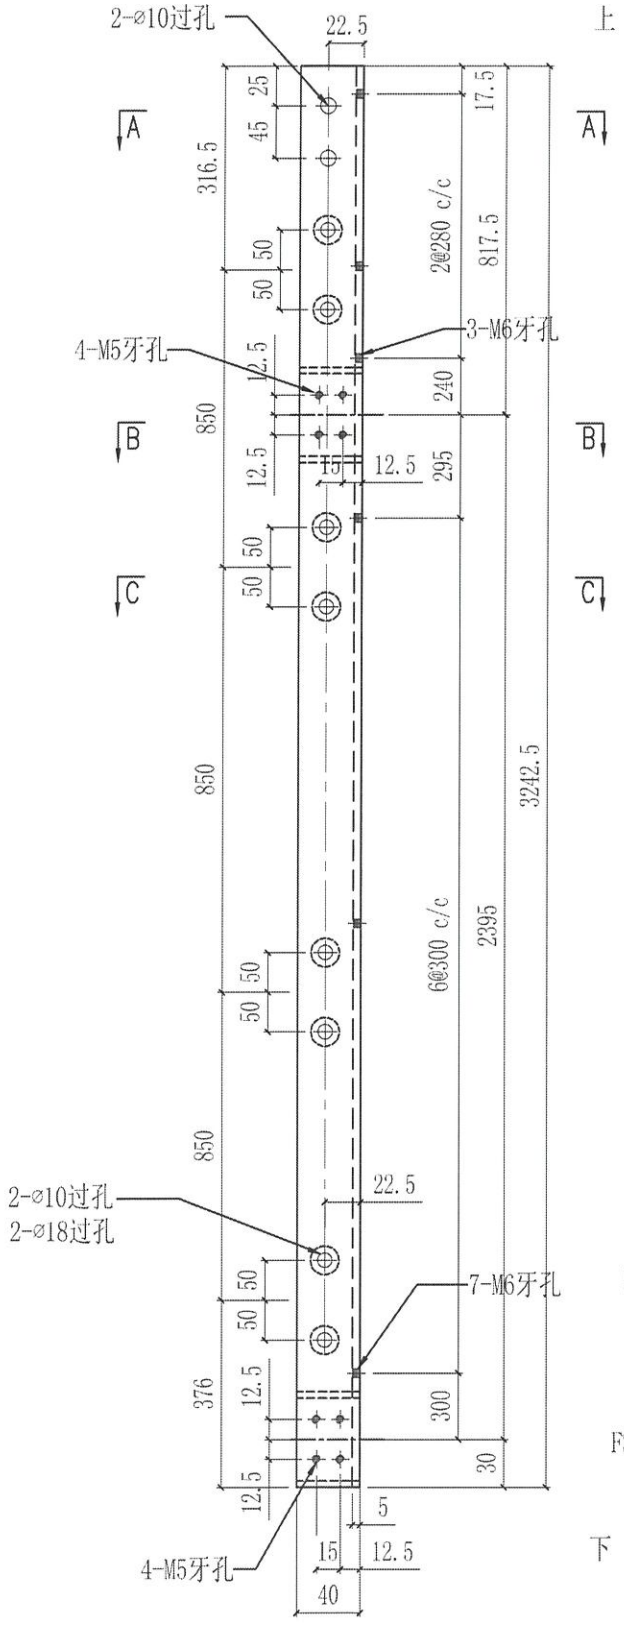

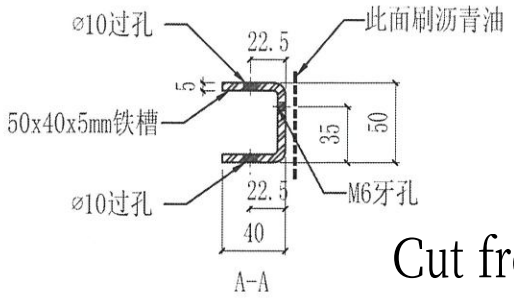

Cut from 90x50x5 鐵通

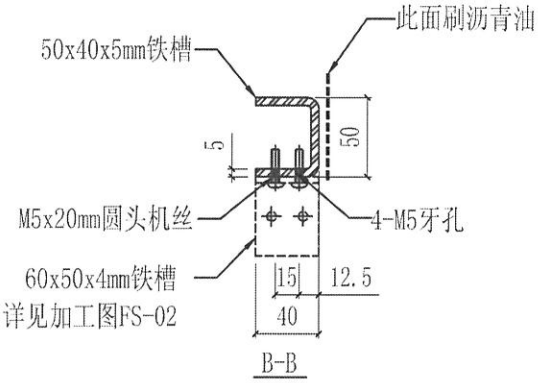


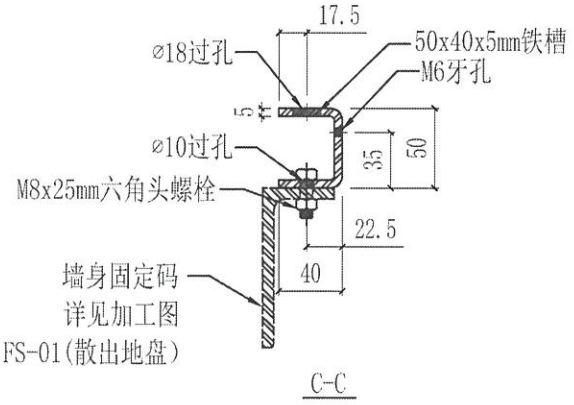



美特鋁質有限公司 MIDI Aluminium Fabricator Ltd.														
								工程號	J858	類別		物料號	-	
								地盤	康城11期	制圖	WCM	2022-08-15	圖號	GS-37
修改	-	-	-	採用	工廠		地盤	✓	图纸名称	铁料加工图	復核	-	-	數量	-
日期	-	-	-	材料顏色	热浸锌				材料	S-275	批准	-	-	單件重量	- (KG)


位置		QTY
T3	10, 15, 16, 19, 20, 23, 25/F 28, 29, 32, 33, 37, 38, 41/F 42, 46, 47, 50, 51, 55, 56/F 59, 60, 63, 65/F	25


Cut from
90x50x5 鐵
通

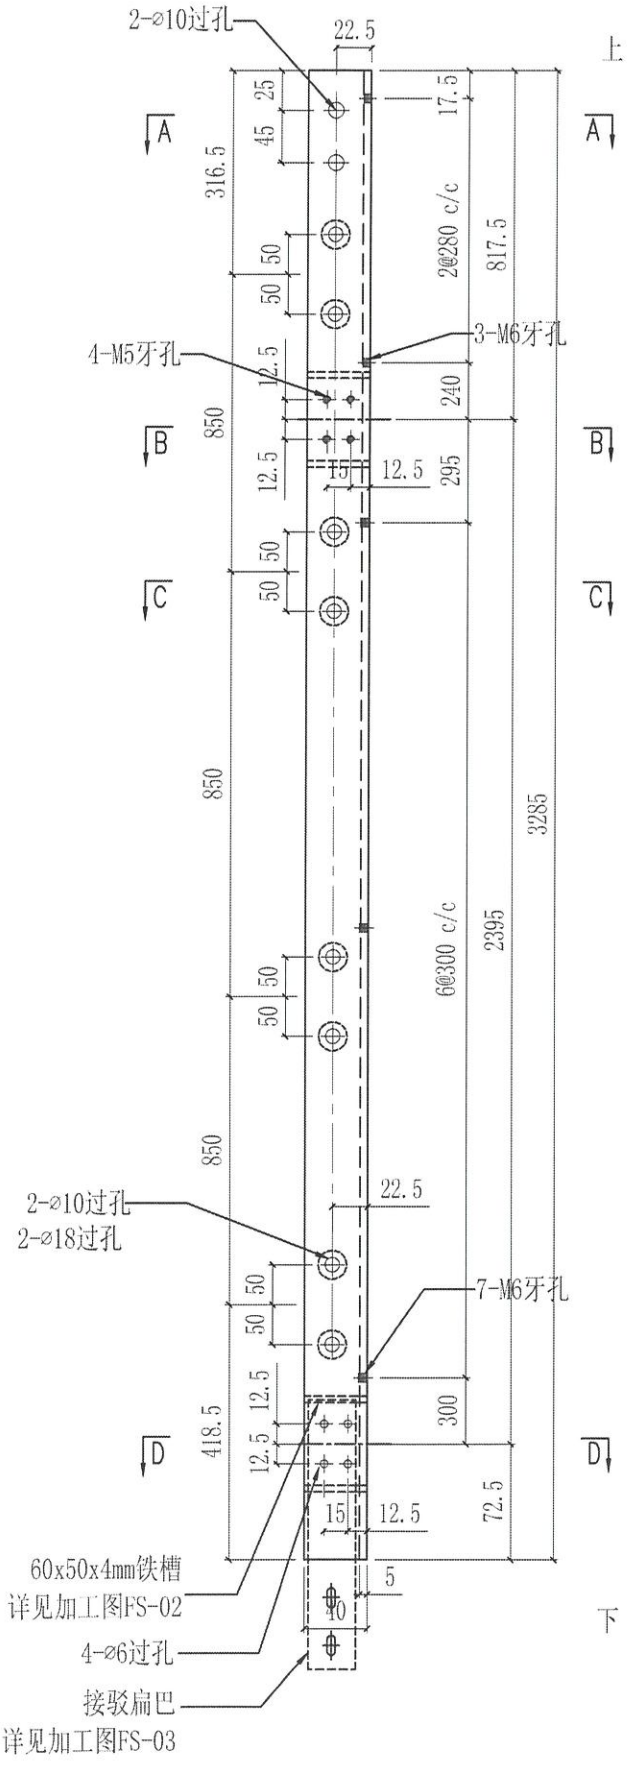

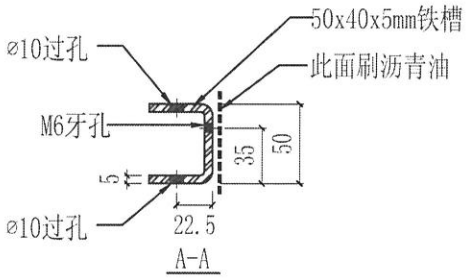

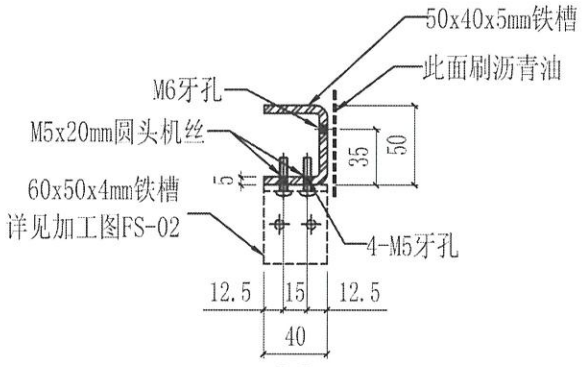


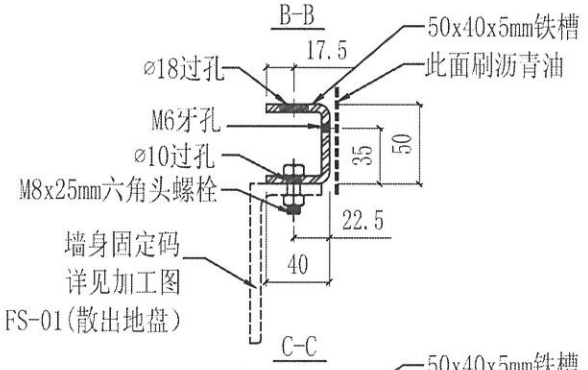


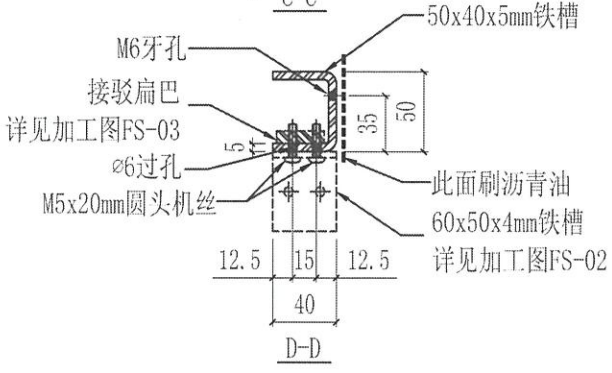


美特鋁質有限公司 MIDI Aluminium Fabricator Ltd.					工程號	J858	類別		物料號	-		
					地盤	康城11期	制圖	WCM	2022-08-15	圖號	GS-38	
修改	-	-	-	採用工廠		地盤 ✓	图纸名称	铁料加工图	復核	-	-	數量	-
日期	-	-	-	材料颜色	热浸锌		材料	S-275	批准	-	-	單件重量	- (KG)


位置		QTY
T3	11/F	1

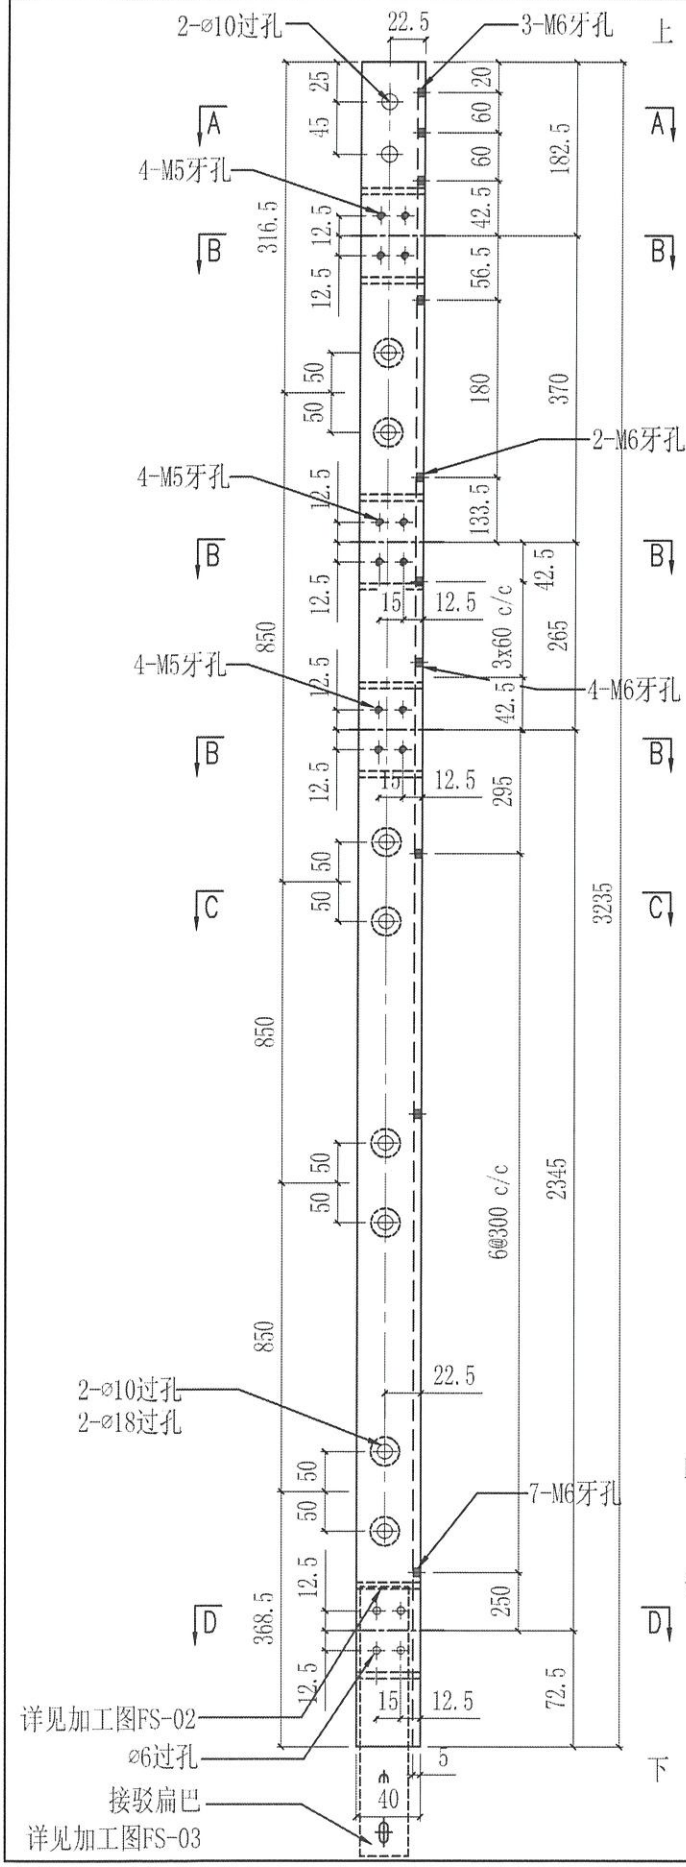


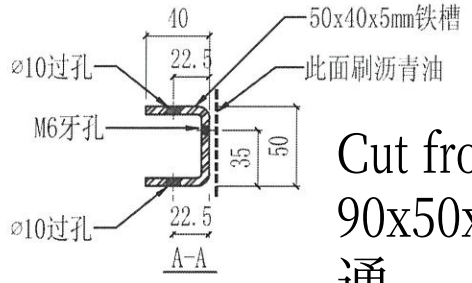

Cut from 90x50x5 鐵通

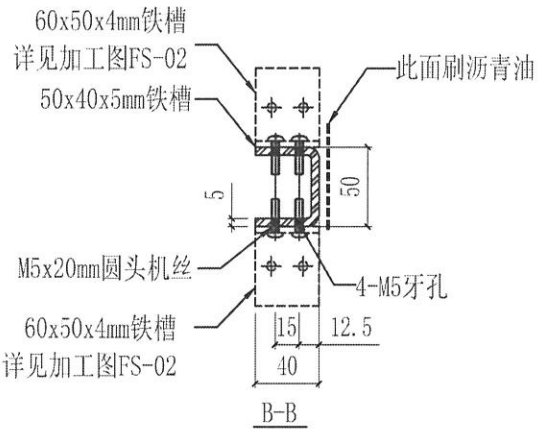


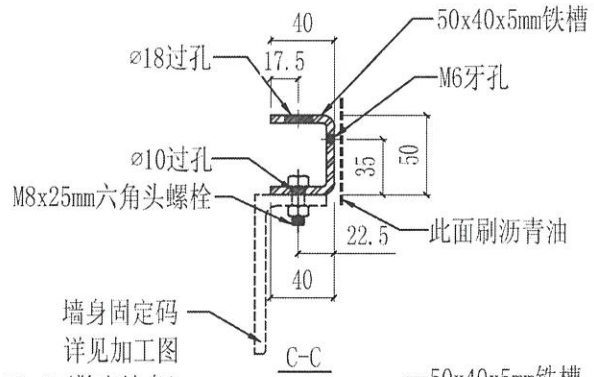


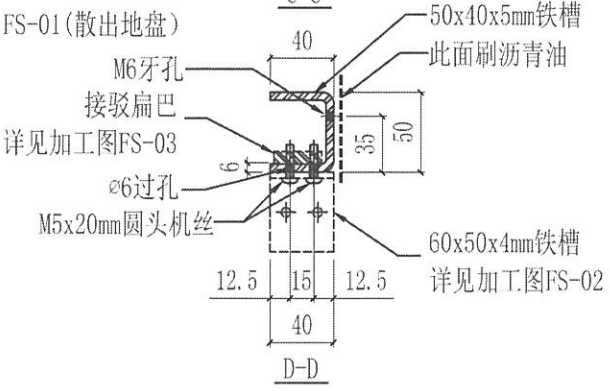


美特鋁質有限公司 MIDI Aluminium Fabricator Ltd.					工程號	J858	類別		物料號	-		
					地盤	康城11期	制圖	WCM	2022-08-15	圖號	GS-39	
修改	-	-	-	採用工廠		地盤 ✓	图纸名称	铁料加工图	復核	-	-	數量	-
日期	-	-	-	材料颜色	热浸锌		材料	S-275	批准	-	-	單件重量	- (KG)


位置		QTY
T3	12, 18, 22, 27, 31, 36/F 45, 49, 53, 58, 62/F	11

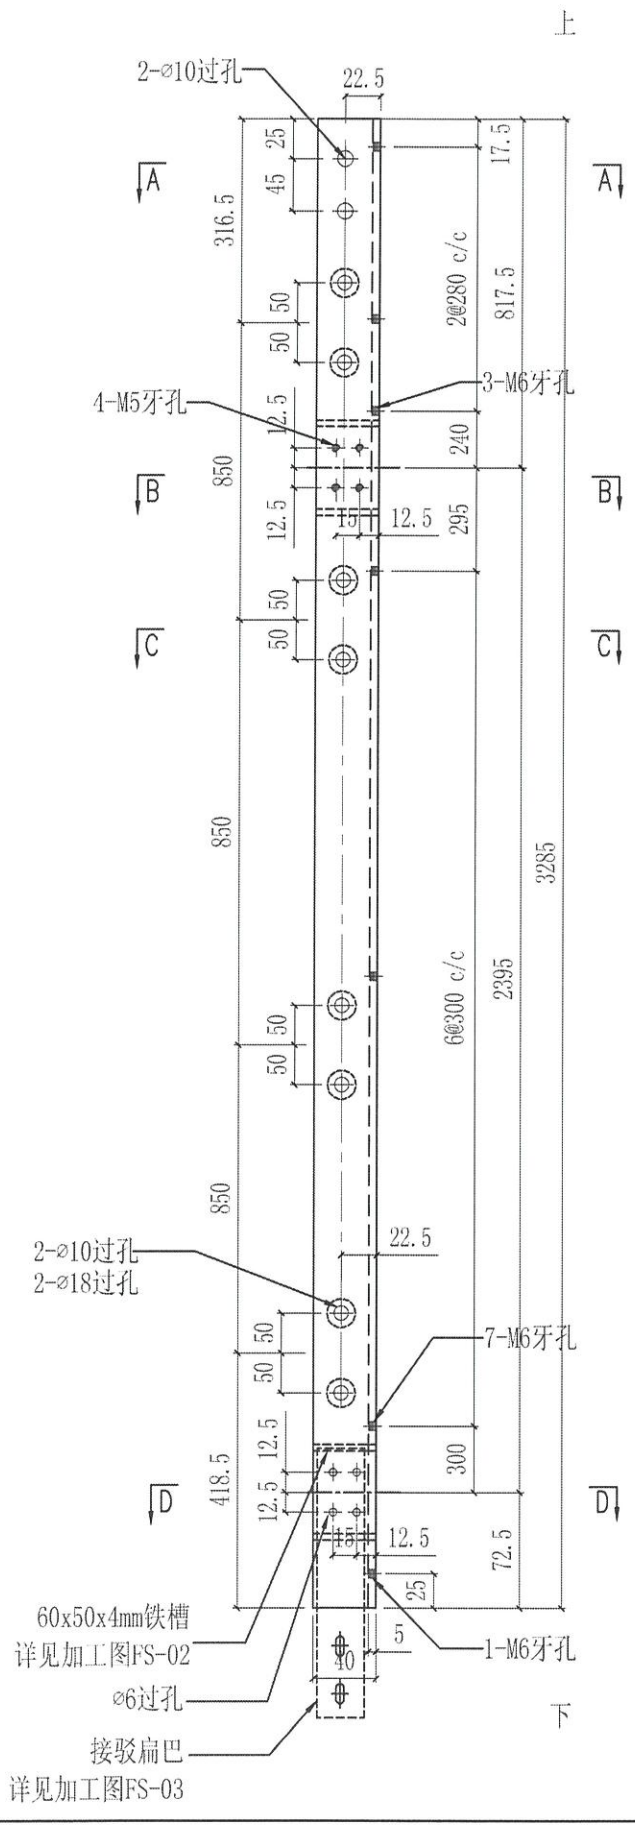


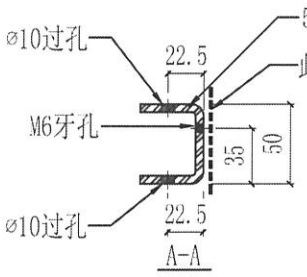

Cut from 90x50x5 鐵通

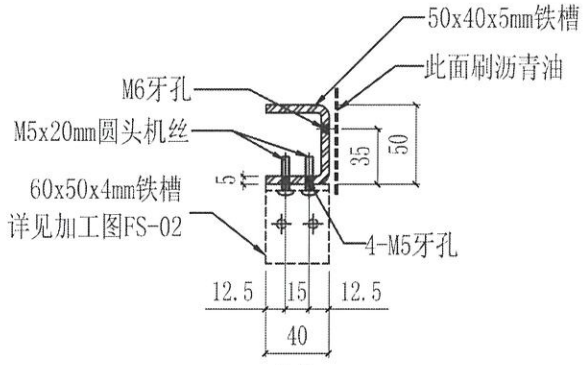

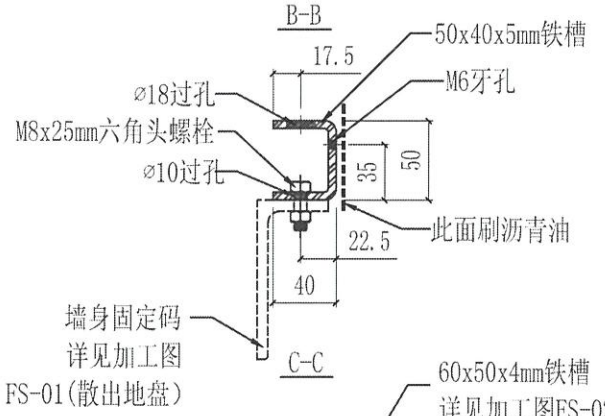


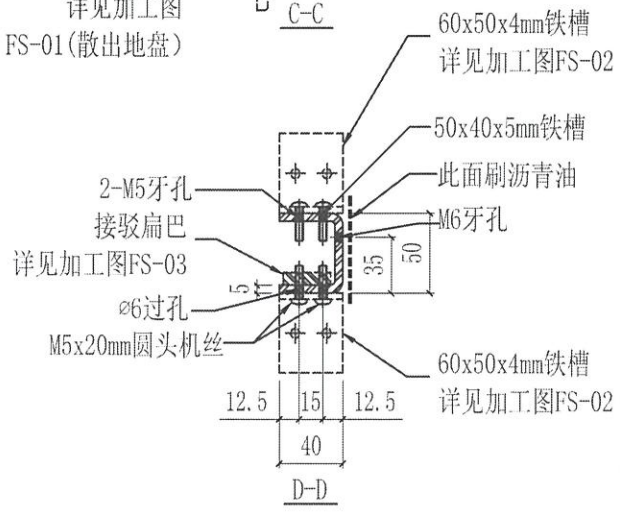



美特鋁質有限公司 MIDI Aluminium Fabricator Ltd.					工程號	J858	類別		物料號	-		
					地盤	康城11期	制圖	WCM	2022-08-15	圖號	GS-40	
修改	-	-	-	採用工廠		地盤 ✓	图纸名称	铁料加工图	復核	-	-	數量	-
日期	-	-	-	材料颜色	热浸锌		材料	S-275	批准	-	-	單件重量	- (KG)


位置		QTY
T3	17, 21, 26, 30, 35, 39, 43, 48, 52, 57, 61/F	11


Cut from
90x50x5 鐵
通

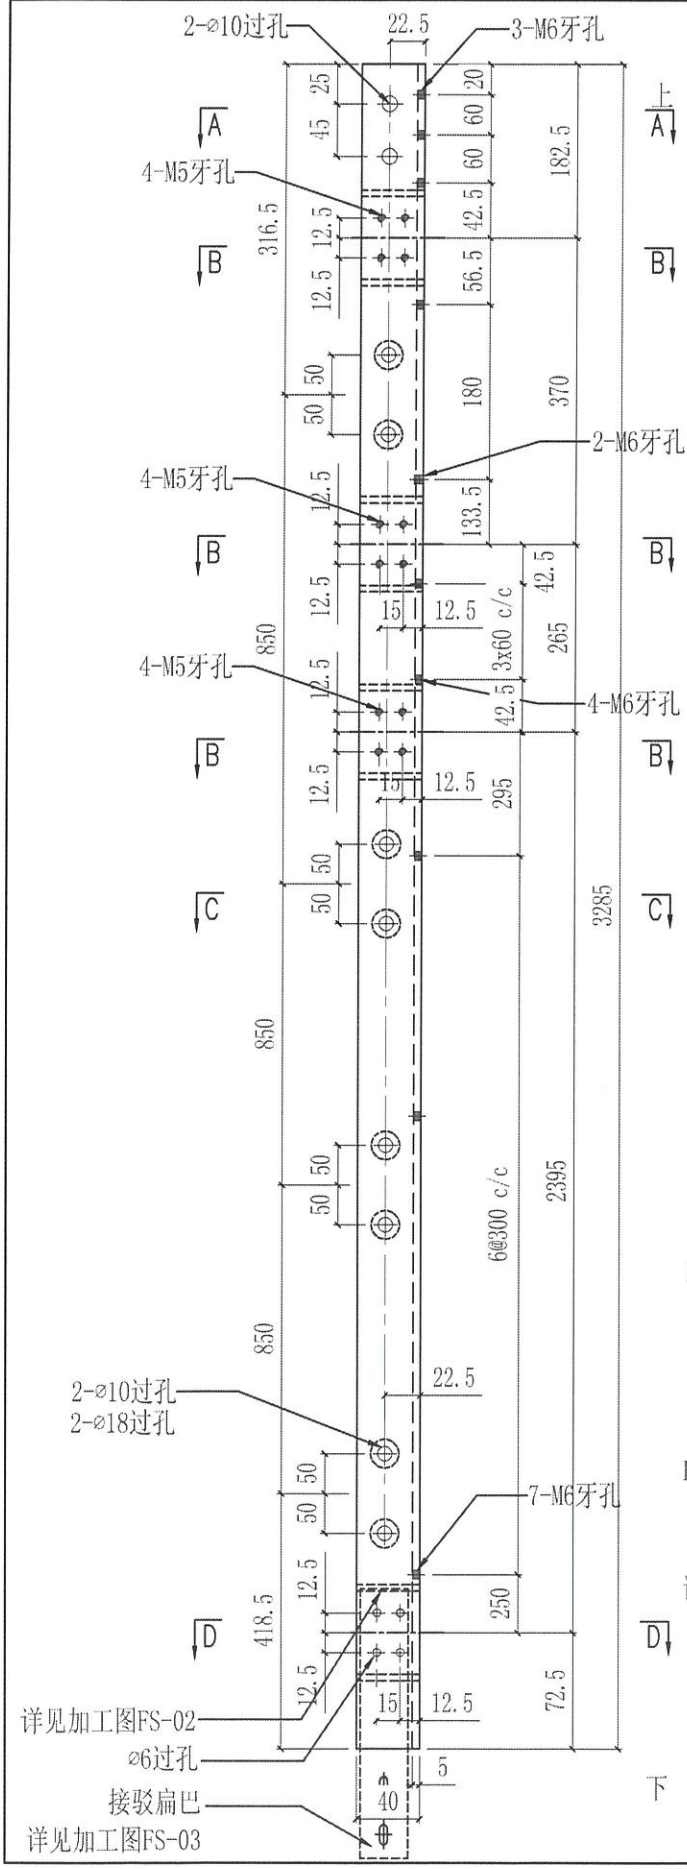

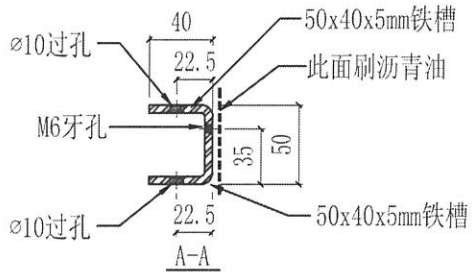

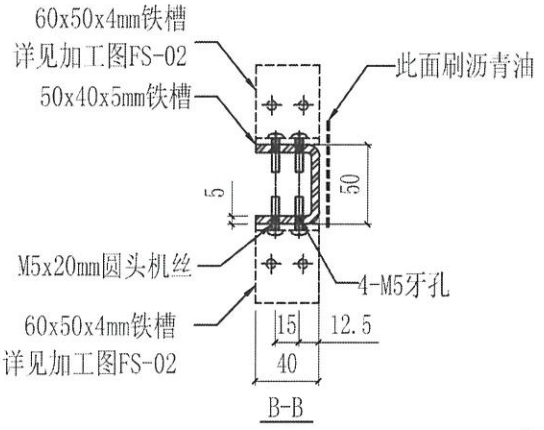

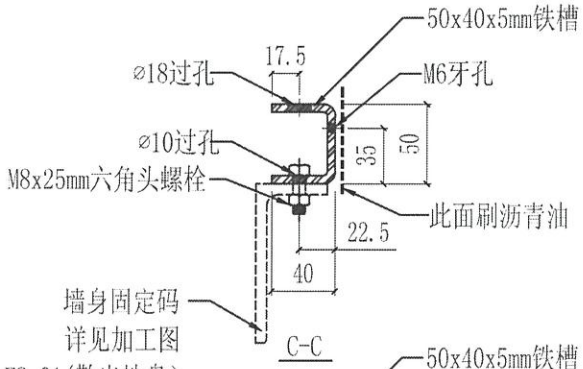


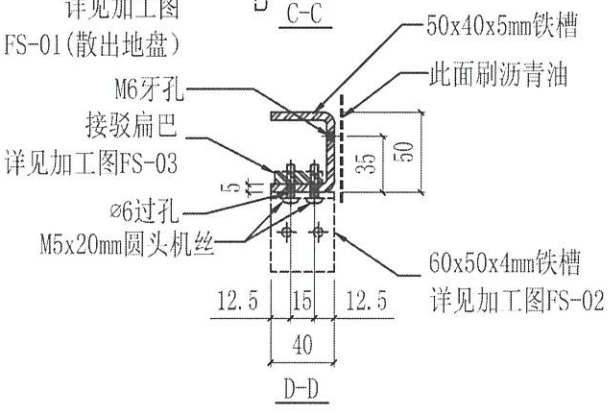

美特鋁質有限公司 MIDI Aluminium Fabricator Ltd.							工程號	J858	類別		物料號	-		
							地盤	康城11期	制圖	WCM	2022-08-15	圖號	GS-41	
修改	-	-	-	採用	工廠		地盤	✓	图纸名称	铁料加工图	復核	-	-	數量	-
日期	-	-	-	材料颜色	热浸锌				材料	S-275	批准	-	-	單件重量	- (KG)


位置		QTY
T3	40/F	1


Cut from 90x50x5 鐵通

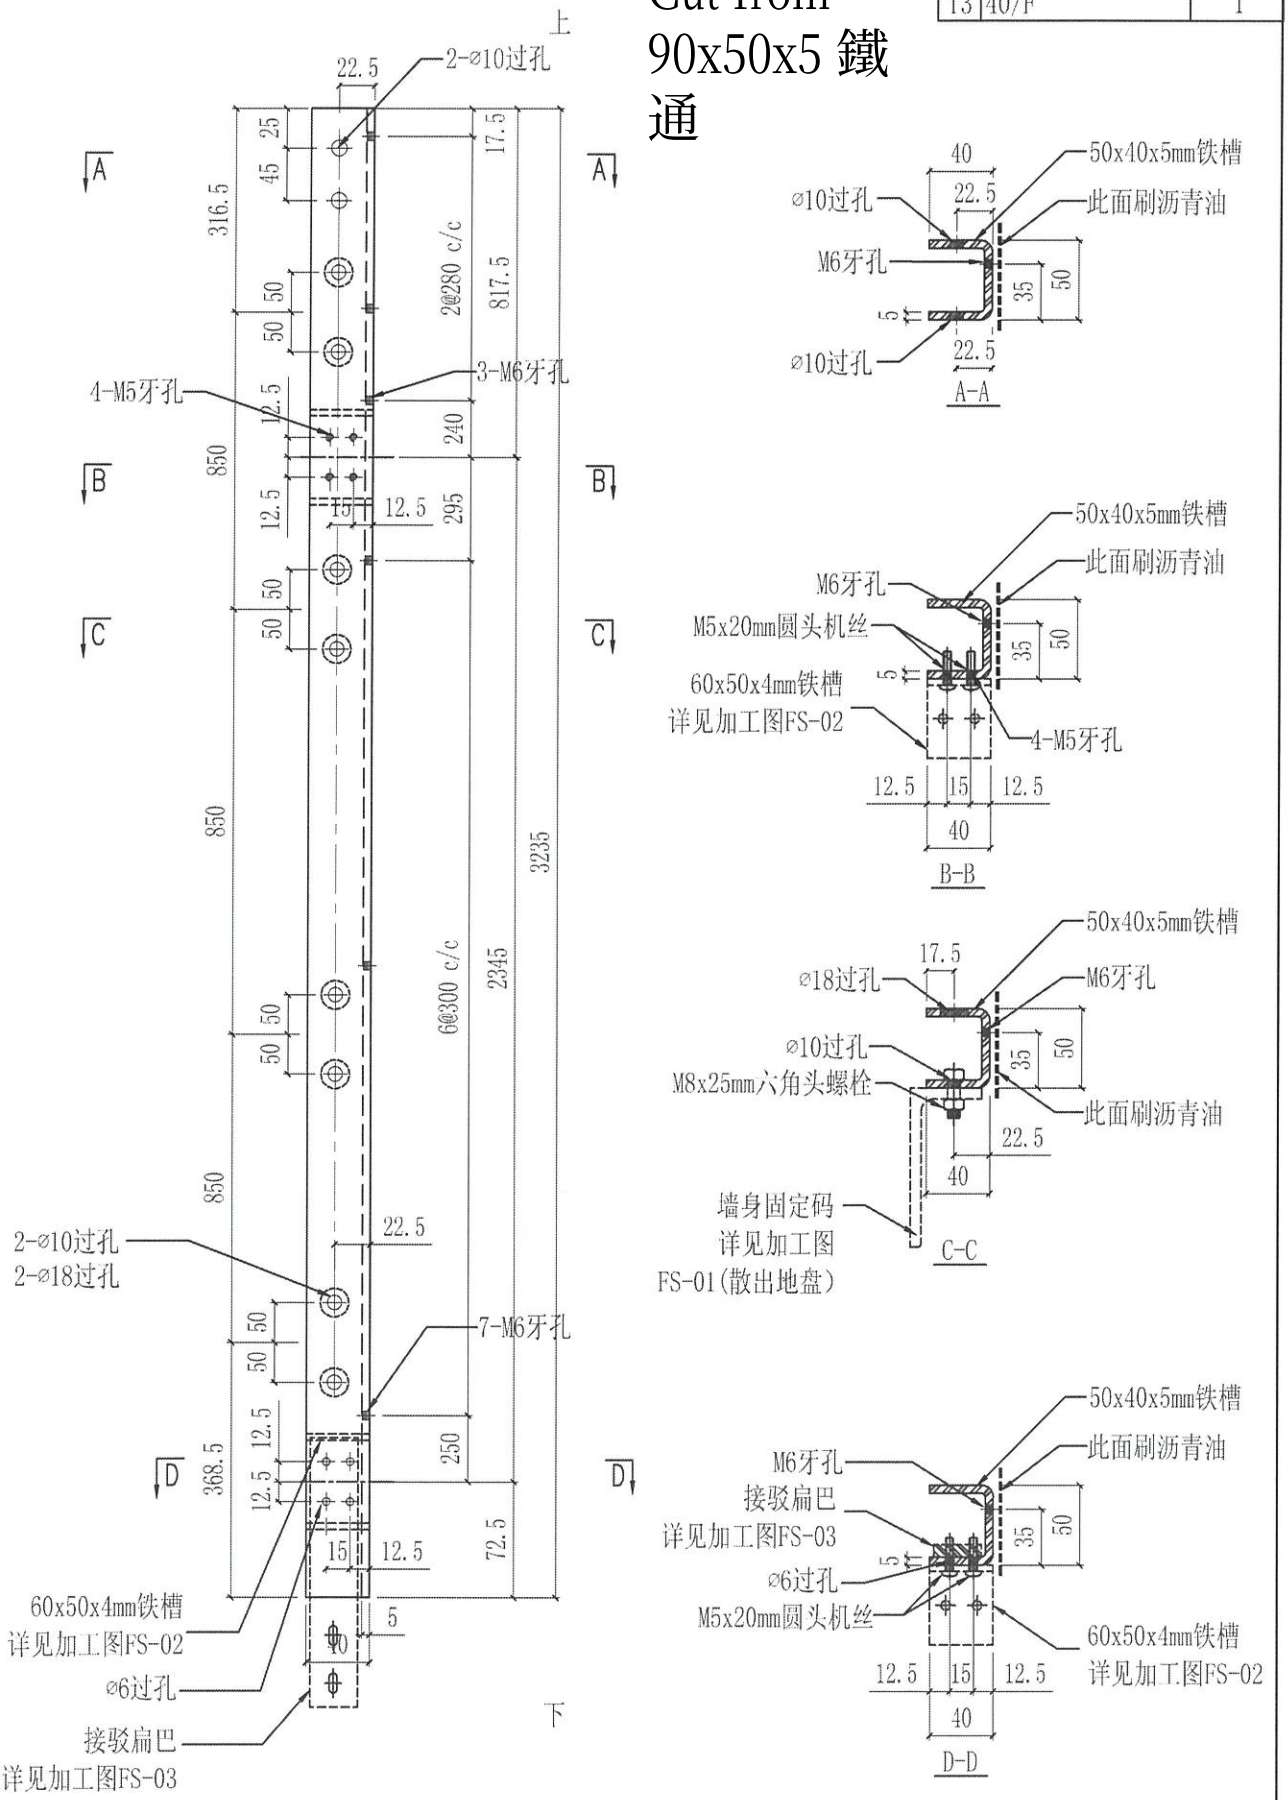

美特鋁質有限公司 MIDI Aluminium Fabricator Ltd.					工程號	J858	類別		物料號	-		
					地盘	康城11期	制圖	WCM	2022-08-15	圖號	GS-44	
修改	-	-	-	採用工廠		地盤 ✓	图纸名称	铁料加工图	復核	-	-	數量	-
日期	-	-	-	材料颜色	热浸锌		材料	S-275	批准	-	-	單件重量	- (KG)


编号	L	NxM c/c	EQ	位置		QTY
GS-44-01	3290	3x850	370	T3	9, 15, 16, 19, 20, 23, 25, 28, 29, 32, 33, 37, 38, 41, 42, 46, 47, 50, 51, 55, 56, 59, 60, 63, 65/F	25
GS-44-02	3235	3x850	342.5	T3	12, 18, 22, 27, 31, 36, 45, 49, 53, 58, 62/F	11
GS-44-03	2330	2x850	315	T3	17, 21, 26, 30, 35, 39, 43, 48, 52, 57, 61/F	11
GS-44-04	1000	1x850	75	T3	40/F	1
GS-44-05	950	1x500	225	T3	66/F	1
GS-44-06	3132	3x850	291	T3	67/F	1

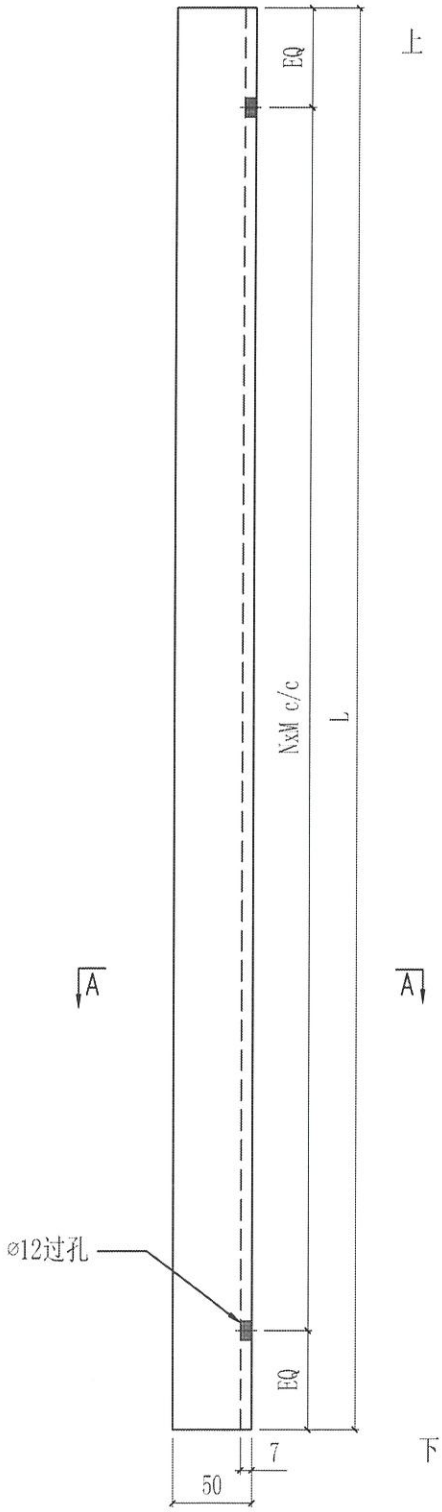


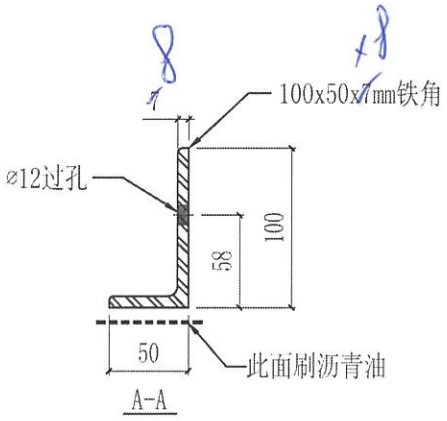


美特鋁質有限公司 MIDI Aluminium Fabricator Ltd.							工程號	J858	類別		物料號	-		
							地盤	康城11期	制圖	WCM	2022-08-15	圖號	GS-45	
修改	-	-	-	採用	工廠		地盤 ✓	图纸名称	铁料加工图	復核	-	-	數量	-
日期	-	-	-	材料颜色	热浸锌			材料	S-275	批准	-	-	單件重量	- (KG)

位置		QTY
T3	10/F	1

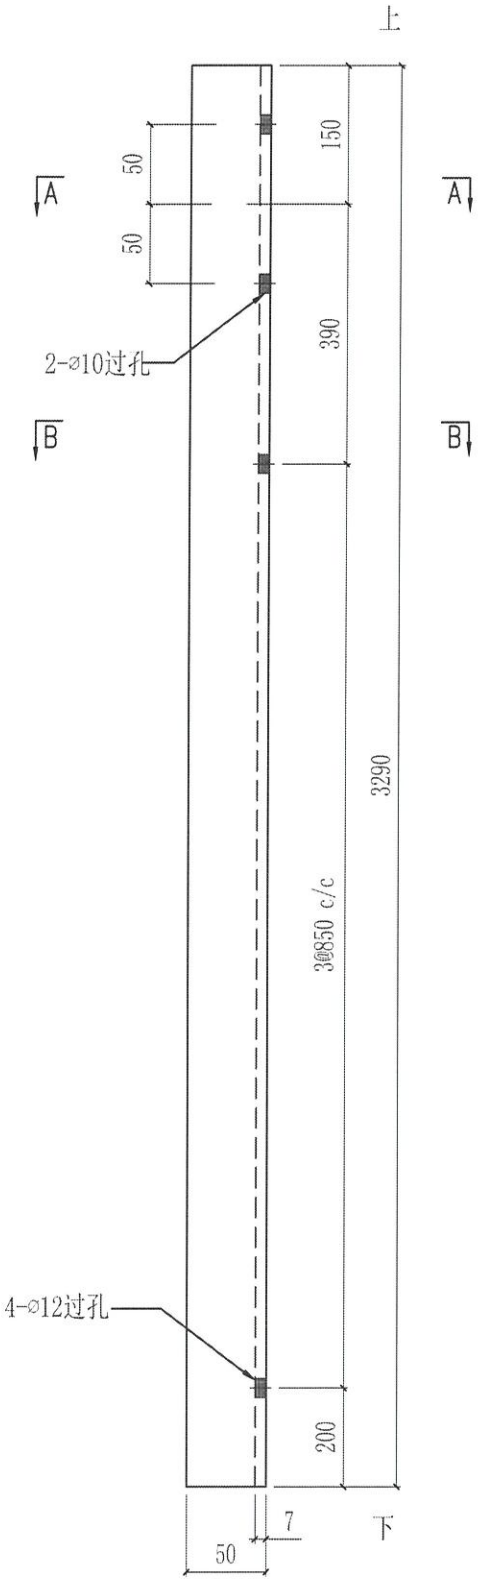


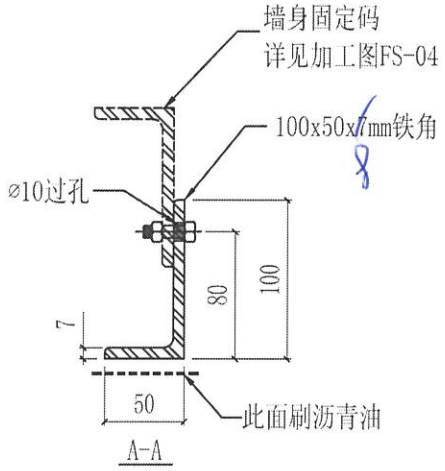

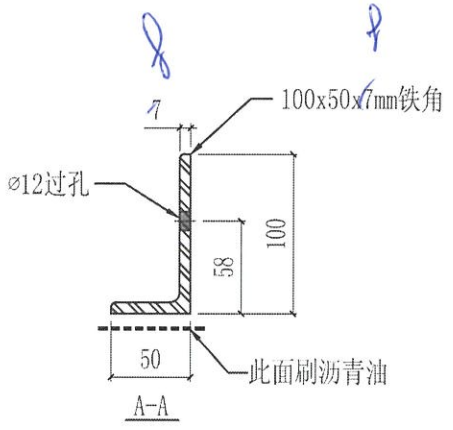

美特鋁質有限公司 MIDI Aluminium Fabricator Ltd.					工程號	J858	類別		物料號	-		
					地盤	康城11期	制圖	WCM	2022-08-15	圖號	GS-46	
修改	-	-	-	採用 工廠		地盤 ✓	图纸名称	铁料加工图	復核	-	-	數量	-
日期	-	-	-	材料颜色 热浸锌			材料	S-275	批准	-	-	單件重量	- (KG)

位置		QTY
T3	11, 17, 21, 26, 30, 35, 39, 43, 48, 52, 57, 61, 66/F	13

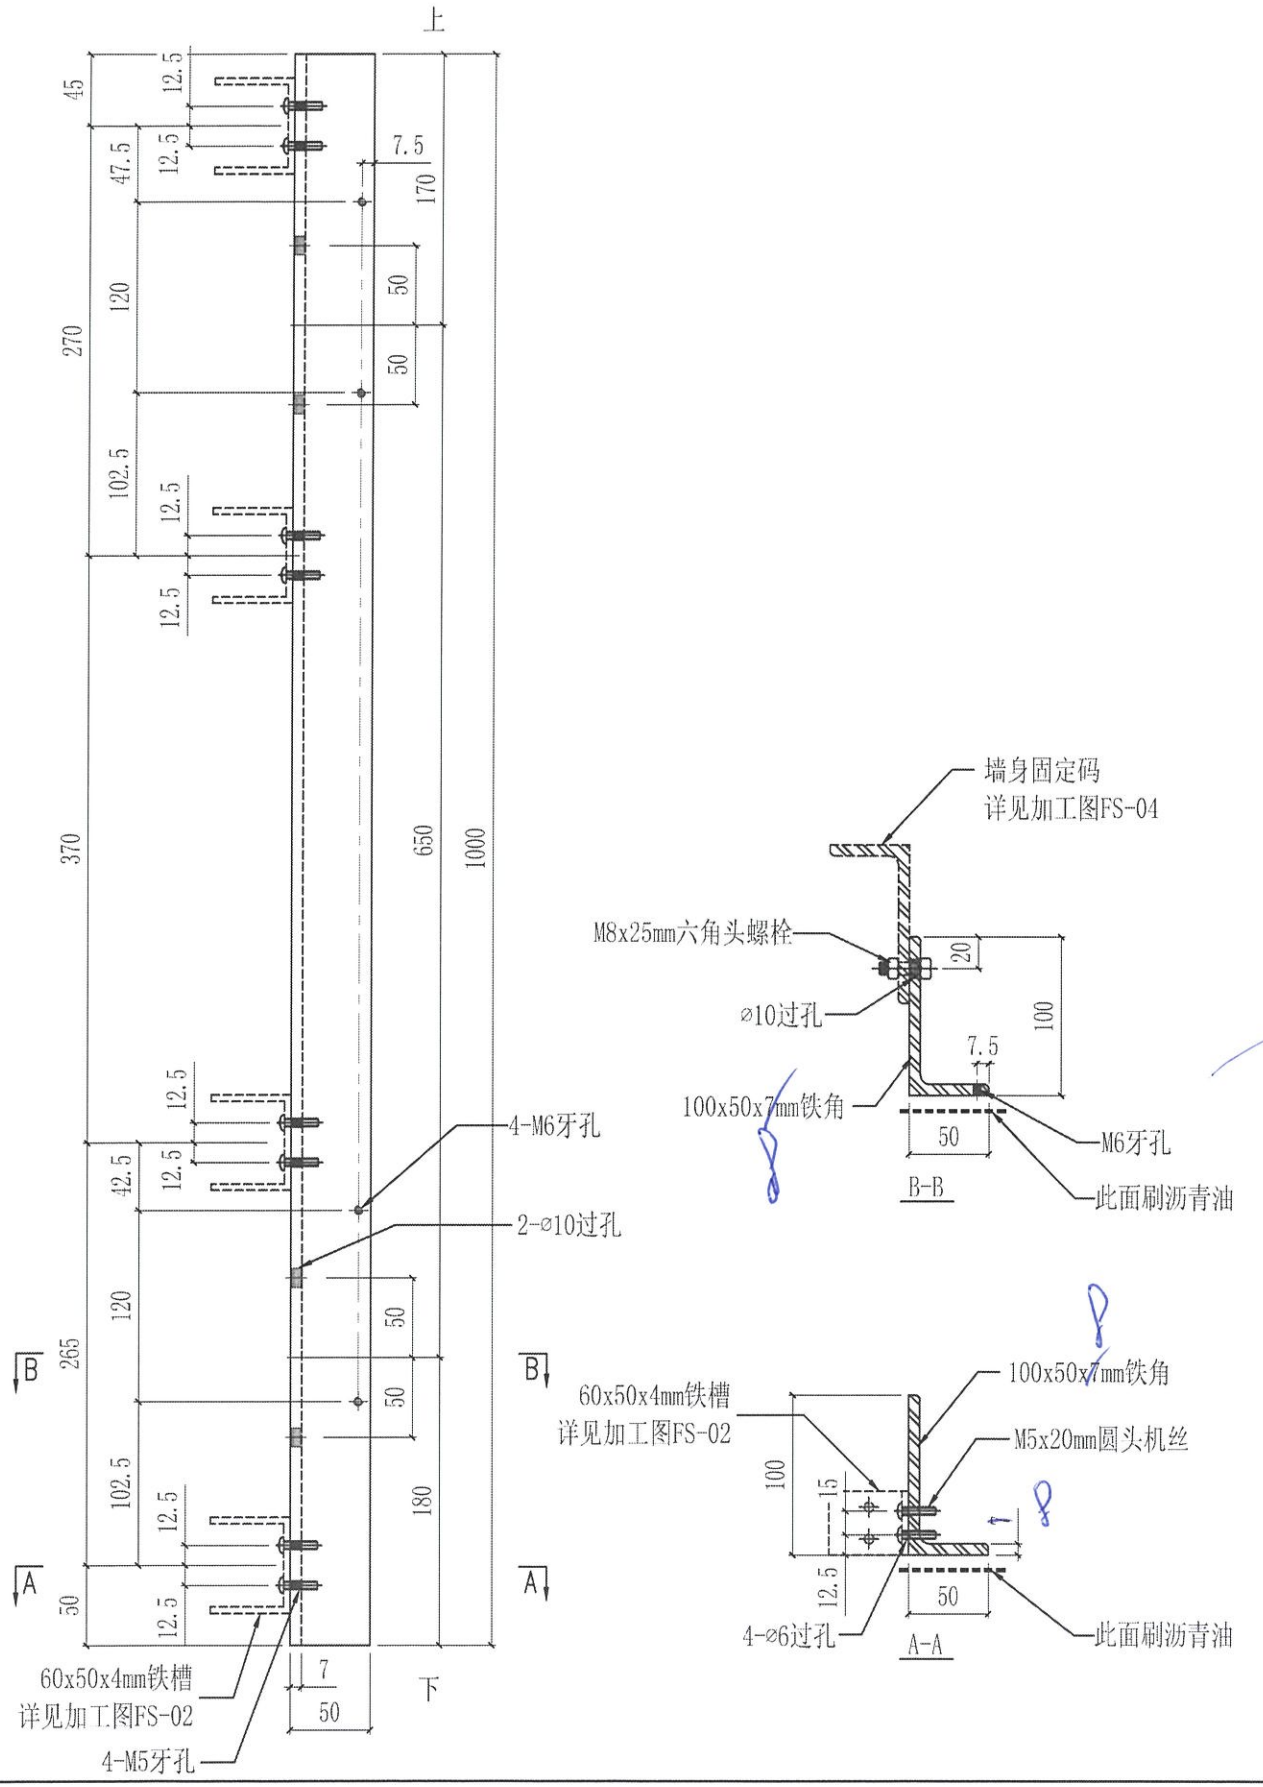


美特鋁質有限公司
MIDI Aluminium Fabricator Ltd.


修改	-	-	-	採用工廠		地盤	✓	工程號	J858	類別	
日期	-	-	-	材料顏色	热浸锌			地盘	康城11期	制圖	WCM
								图纸名称	铁料加工图	復核	-
								材料	S-275	批准	-

物料號	-		
2022-08-15	圖號	ST-01	
-	數量	-	
-	單件重量	-	(KG)


编号	L	A	B	NxM c/c	位置	QTY
ST-01-1L	520.5	30.5	40	3x150 c/c	T1	141
					T2	153
					T3	153
ST-01-1R	520.5	40	30.5	3x150 c/c	T1	141
					T2	153
					T3	153
ST-01-2	692	46	46	4x150 c/c	T1	106
					T2	115
					T3	115
ST-01-3	717	58.5	58.5	4x150 c/c	T1	227
					T2	115
					T3	246
ST-01-4L	526	33	43	3x150 c/c	T1	121
ST-01-4R	526	43	33	3x150 c/c	T1	121
ST-01-5	962	106	106	5x150 c/c	T1	121
ST-01-6	742	71	71	4x150 c/c	T2	131

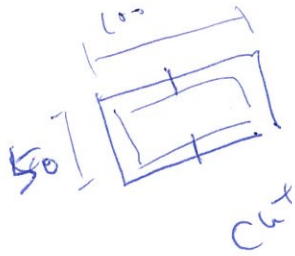

Cut from 100x50x5
鐵通

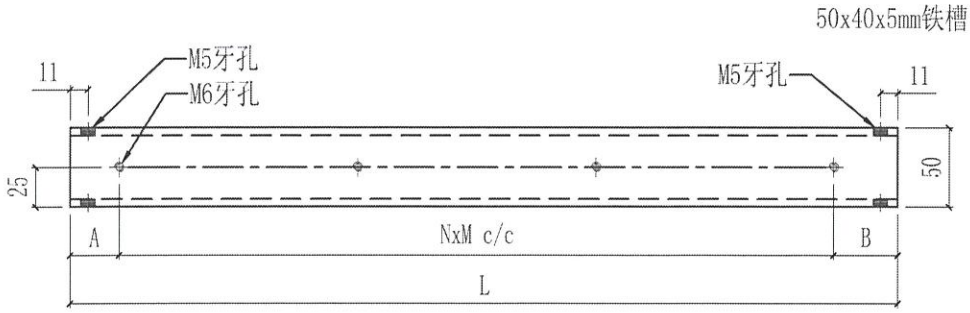

左

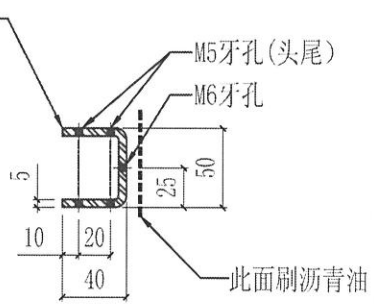



右

搭料

美特鋁質有限公司 MIDI Aluminium Fabricator Ltd.														
								工程號	J858	類別		物料號	-	
								地盤	康城11期	制圖	WCM	2022-08-15	圖號	ST-02
修改	-	-	-	採用	工廠		地盤	✓	图纸名称	铁料加工图	復核	-	-	數量	-
日期	-	-	-	材料顏色	热浸锌				材料	S-275	批准	-	-	單件重量	- (KG)

位置		QTY
T3	11, 17, 21, 26, 30, 35, 39, 43, 48, 52, 57, 61, 66/F	13

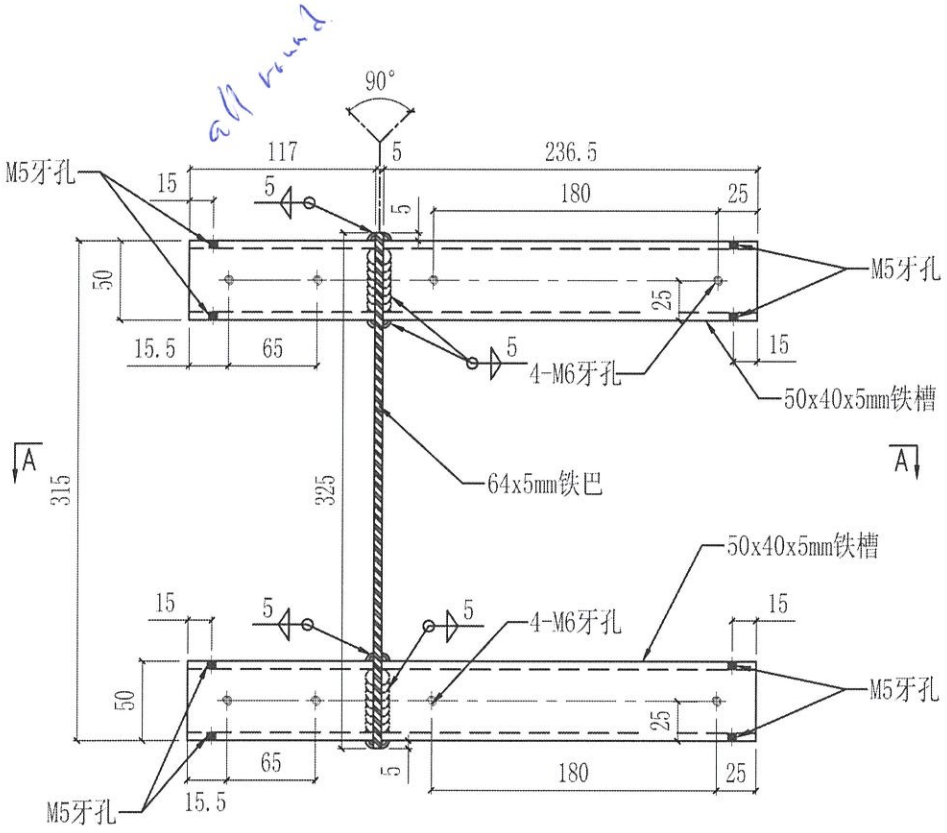

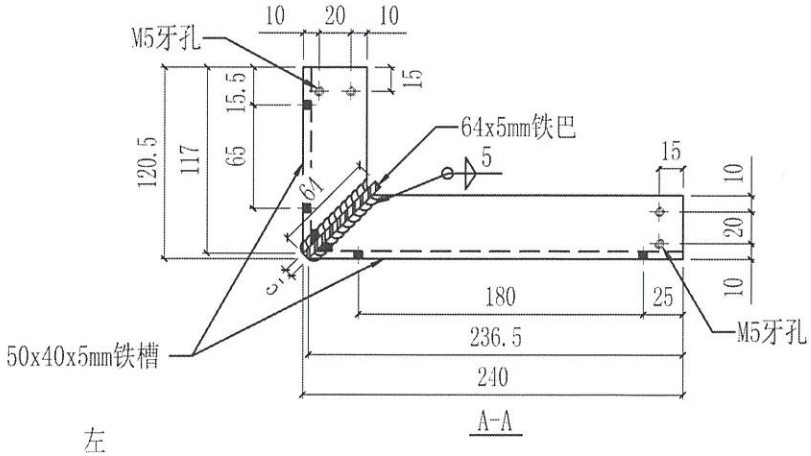


A-A

左


右

美特鋁質有限公司 MIDI Aluminium Fabricator Ltd.					工程號	J858	類別		物料號	-		
					地盤	康城11期	制圖	WCM	2022-08-15	圖號	ST-03	
修改	-	-	-	採用 工廠		地盤 ✓	图纸名称	铁料加工图	復核	-	-	數量	-
日期	-	-	-	材料颜色 热浸锌			材料	S-275	批准	-	-	單件重量	- (KG)

位置		QTY
T3	11, 17, 21, 26, 30, 35, 39, 43, 48, 52, 57, 61, 66/F	13

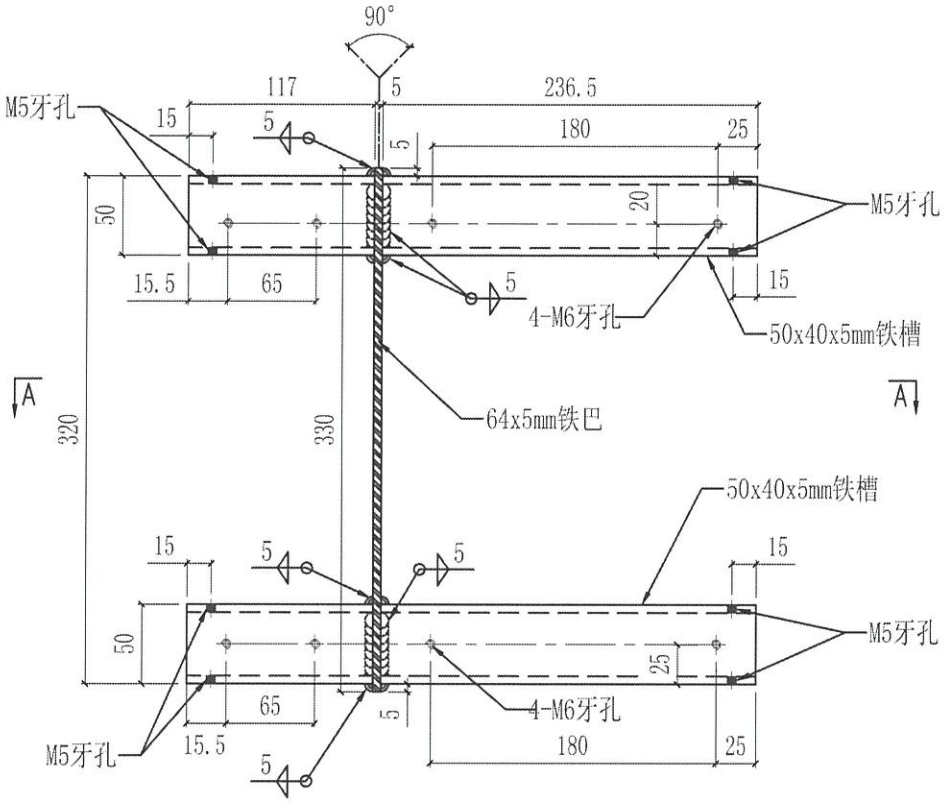


T3A-左

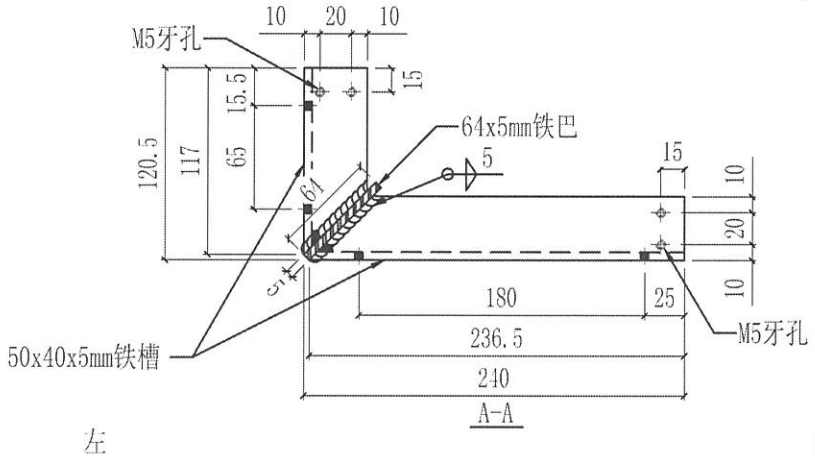

左 右


美特鋁質有限公司 MIDI Aluminium Fabricator Ltd.				工程號	J858	類別		物料號	-		
				地盘	康城11期	制圖	WCM	2022-08-15	圖號	FS-02	
修改	-	-	-	採用	工廠 ✓ 地盤	图纸名称	铁料加工图	復核	-	-	數量	-
日期	-	-	-	材料颜色	热浸锌	材料	S-275	批准	-	-	單件重量	0.23 (KG)

位置	QTY
T1	1956
T2	1334
T3	1438
合计	4676

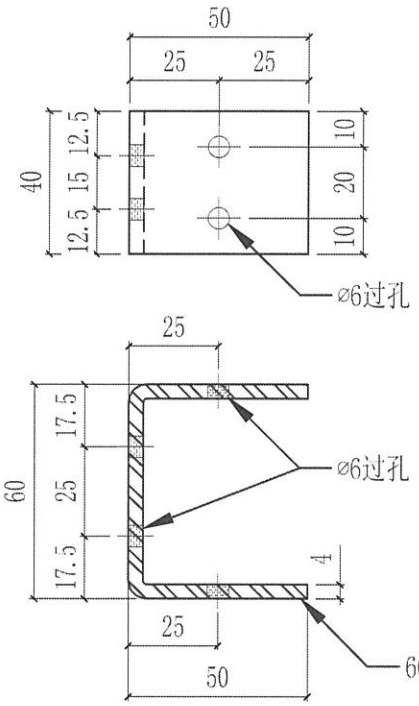


cut from 余边
120 x 60 x 4 thk
120
60
4 thk

横强至U槽仔

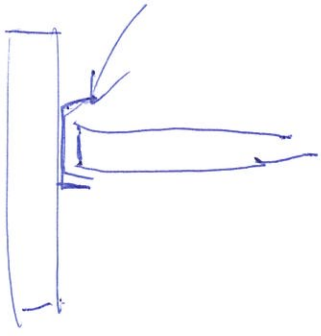


美特鋁質有限公司 MIDI Aluminium Fabricator Ltd.				工程號	J858	類別		物料號	-		
				地盘	康城11期	制圖	WCM	2022-08-15	圖號	FS-03	
修改	-	-	-	採用 工廠 ✓ 地盤		图纸名称	铁料加工图	復核	-	-	數量	-
日期	-	-	-	材料颜色	热浸锌	材料	S-275	批准	-	-	單件重量	0.38 (KG)


位置	QTY
T1	744
T2	502
T3	502
合计	1748

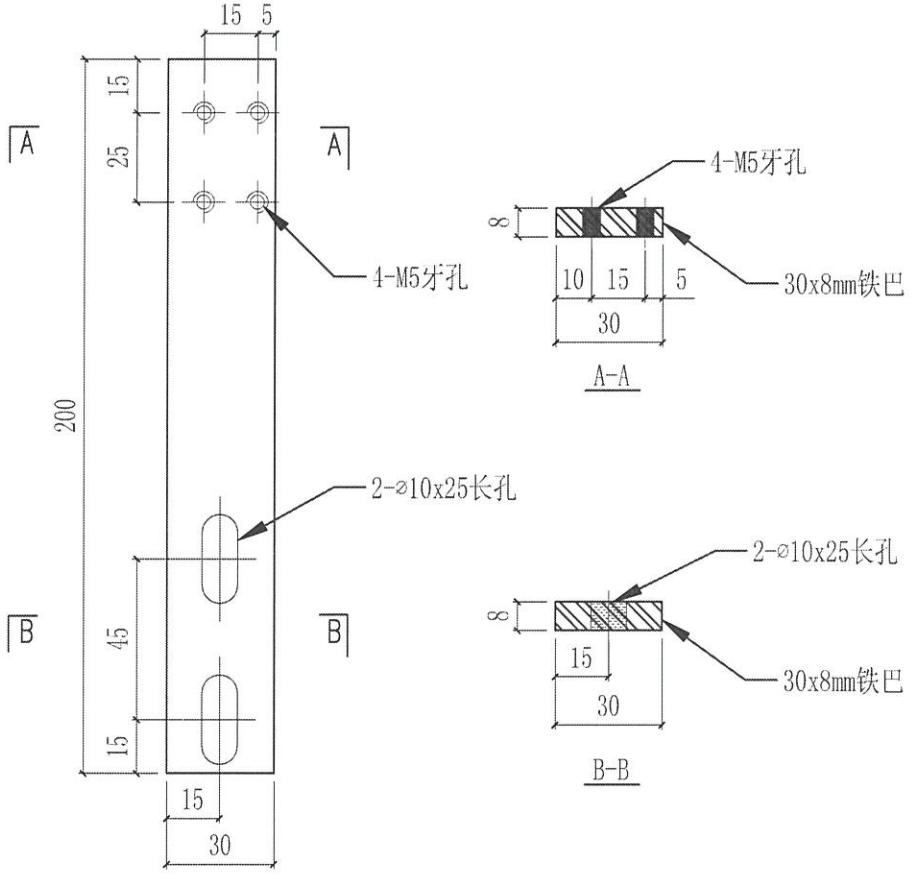

美特鋁質有限公司 MIDI Aluminium Fabricator Ltd.														
								工程號	J858	類別		物料號	-	
								地盘	康城11期	制圖	WCM	2022-08-15	圖號	FS-04
修改	-	-	-	採用	工廠		地盤	✓	图纸名称	铁料加工图	復核	-	-	数量	-
日期	-	-	-	材料颜色	热浸锌				材料	S-275	批准	-	-	單件重量	1.18 (KG)

位置	QTY
T3	27

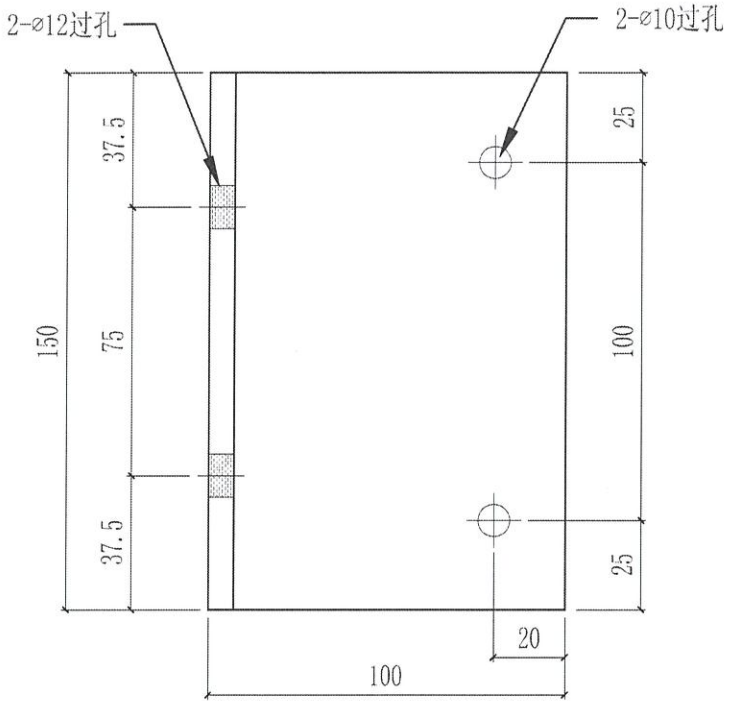

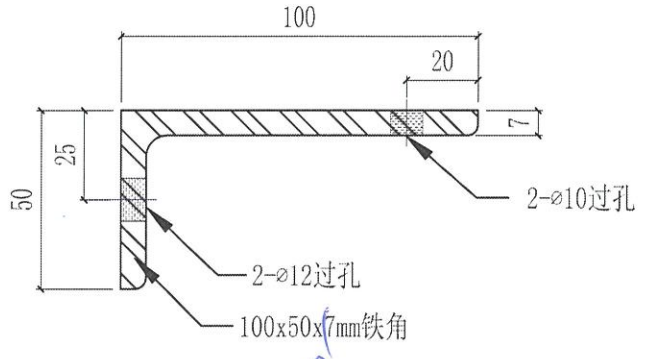

T3A-E

8

