美 特 鋁 質 有 限 公 司
MIDI ALUMINIUM FABRICATOR LTD.

工程指示 / 要求簡箋(E.I.)

工程指示編號：**EI / 0166 / 19** 修改版次：**-**

工程編號 ：**J - 837** 工程名稱 ：觀塘裕民坊

工程項目 ：幕牆 室內企身收口鋁板(樣板層)(7-9/F)

收件人 ：生統/ 永林 發件人 ： **Eric Liu** 日 期 ：**25/01/2019**

☐要求提供 / ☐確認 事項 ：

( ) 初步鋁料 B.M. ( ) 加工拆圖，然後生產 ( ) 尺寸表

( ) 正式鋁料 B.M. ( ) 技術上資料 / 指示 ( ) 報價

( ) 配件 B.M. ( ) 樣辦或貨品說明書 ( ) 分判合約

( ) 其他 ：_____

內容 ：

請按加工圖生產室內企身收口鋁板(樣板層)(7-9/F)送地盤安裝

請留意: 1) 先生產 API-H02 及 API-H02R 款 T2,8/F 位置數量送地盤(共 5 件)(廠自噴)

2) 出貨包裝分座數

謝謝！ (3) API-H02a 款，同樣 T2,8/F 先生產送地盤 (共5件)(廠自噴)

(過年前出貨以上共10件)

請在 **2019/ 1 / 31** 前完成上列要求。

附： 3 頁圖登，7 頁 B.M.，9 頁加工圖

以上項目為:

☐ 原合約工程包 ☐ 原合約工程加 / 減賬 ☐ 新工程報價

原因 :-_____

分發東莞各部門 ：

( )生產技術總監☐連附件 (✓)技術部 ☐連附件 永林 ( )生產部 ☐連附件 ( )機械設計部☐連附件

( )採購部 ☐連附件 (✓)生產統籌部☐連附件 輝

( )質檢部 ☐連附件 ( )會計部 ☐連附件 ( )報關組 ☐連附件 ( )其他 楊榮輝 ☐連附件

分發其他分判：

( ) 王禮秋 ☐連附件

分發香港各部門 ：

( )行政部☐連附件 ( )會計部☐連附件 ( )統籌部☐連附件 (✓)工程部地盤科文 ☐連附件 灼豪

( )採購部☐連附件 ( )QS 部 ☐連附件 ( )維修部☐連附件 ( )其他 _____☐連附件

傳遞編號： 發件人簽署：

HK 0277 /19 項目經理簽署：

美特鋁質 有限公司 MIDI Aluminium Fabricator Ltd.	工程號: J-837	計算： 鞠章芳	日期:	2019.1.21			送呈: 胡哥
	地盤名稱: 觀塘裕民坊	核對： 謝永林	日期:				副本:
地盘用鋁板B.M.表	項目類別:幕墻	批准：	日期:				
BM編號:837-CW-M01-S-BP04	修改版次:	A/C Code：	總V.F.:	189.880	總重量:	1026.18	此BM依據EI/9536/18 資料計算

序號	修改內容	鋁板圖號	鋁板名稱	顏色	實用	後備	總數	總重量	單件展開面積	總展開面積	單件V.F.	總V.F.	使用位置	樓層
											平方米			
1		API-H01	2mm厚鋁板	UCT803649 FXL-3	18	0	18	15.40	0.158	2.84	0.158	2.841	T1CW A-2	7F-9F
2		API-H01	2mm厚鋁板	UCT803649 FXL-3	12	0	12	10.27	0.158	1.89	0.158	1.894	T1CW B-2	7F-9F
3		API-H01	2mm厚鋁板	UCT803649 FXL-3	12	0	12	10.27	0.158	1.89	0.158	1.894	T1CW C-1	7F-9F
4		API-H01	2mm厚鋁板	UCT803649 FXL-3	6	0	6	5.13	0.158	0.95	0.158	0.947	T1CW D-1	7F-9F
5		API-H01	2mm厚鋁板	UCT803649 FXL-3	6	0	6	5.13	0.158	0.95	0.158	0.947	T1CW E-1	7F-9F
6		API-H01	2mm厚鋁板	UCT803649 FXL-3	6	0	6	5.13	0.158	0.95	0.158	0.947	T1CW F-2	7F-9F
7		API-H01	2mm厚鋁板	UCT803649 FXL-3	12	0	12	10.27	0.158	1.89	0.158	1.894	T1CW G-1	7F-9F
8		API-H01	2mm厚鋁板	UCT803649 FXL-3	12	0	12	10.27	0.158	1.89	0.158	1.894	T1CW H-2	7F-9F
9		API-H01	2mm厚鋁板	UCT803649 FXL-3	6	0	6	5.13	0.158	0.95	0.158	0.947	T1CW J-2	7F-9F
10		API-H01	2mm厚鋁板	UCT803649 FXL-3	6	0	6	5.13	0.158	0.95	0.158	0.947	T1CW K-1	7F-9F
11		API-H01	2mm厚鋁板	UCT803649 FXL-3	6	0	6	5.13	0.158	0.95	0.158	0.947	T1CW L-2	7F-9F
12		API-H01	2mm厚鋁板	UCT803649 FXL-3	6	0	6	5.13	0.158	0.95	0.158	0.947	T1CW M-1	7F-9F
13		API-H01	2mm厚鋁板	UCT803649 FXL-3	12	0	12	10.27	0.158	1.89	0.158	1.894	T2CW A-1	7F-9F
14		API-H01	2mm厚鋁板	UCT803649 FXL-3	12	0	12	10.27	0.158	1.89	0.158	1.894	T2CW B-2	7F-9F
15		API-H01	2mm厚鋁板	UCT803649 FXL-3	6	0	6	5.13	0.158	0.95	0.158	0.947	T2CW C-2	7F-9F
16		API-H01	2mm厚鋁板	UCT803649 FXL-3	6	0	6	5.13	0.158	0.95	0.158	0.947	T2CW E-2	7F-9F
17		API-H01	2mm厚鋁板	UCT803649 FXL-3	6	0	6	5.13	0.158	0.95	0.158	0.947	T2CW F-1	7F-9F
18		API-H01	2mm厚鋁板	UCT803649 FXL-3	6	0	6	5.13	0.158	0.95	0.158	0.947	T2CW G-2	7F-9F
19		API-H01	2mm厚鋁板	UCT803649 FXL-3	18	0	18	15.40	0.158	2.84	0.158	2.841	T2CW H-1	7F-9F
20		API-H01	2mm厚鋁板	UCT803649 FXL-3	6	0	6	5.13	0.158	0.95	0.158	0.947	T2CW J-1	7F-9F
21		API-H01	2mm厚鋁板	UCT803649 FXL-3	6	0	6	5.13	0.158	0.95	0.158	0.947	T2CW K-1	7F-9F
22		API-H01	2mm厚鋁板	UCT803649 FXL-3	6	0	6	5.13	0.158	0.95	0.158	0.947	T2CW L-2	7F-9F
23		API-H01	2mm厚鋁板	UCT803649 FXL-3	12	0	12	10.27	0.158	1.89	0.158	1.894	T2CW M-2	7F-9F

美特鋁質 有限公司 MIDI Aluminium Fabricator Ltd.	工程號: J-837	計算： 鞠章芳	日期:	2019.1.21			送呈: 胡哥
	地盤名稱: 觀塘裕民坊	核對： 謝永林	日期:				副本:
地盘用鋁板B.M.表	項目類別:幕墙	批准：	日期:				
BM編號:837-CW-M01-S-BP04	修改版次:	A/C Code：	總V.F.:	189.880	總重量:	1026.18	此BM依據EI/9536/18 資料計算

序號	修改內容	鋁板圖號	鋁板名稱	顏色	實用	後備	總數	總重量	單件展開面積	總展開面積	單件V.F.	總V.F.	使用位置	樓層
											平方米			
24		API-H01	2mm厚鋁板	UCT803649 FXL-3	6	0	6	5.13	0.158	0.95	0.158	0.947	T2CW N-2	7F-9F
25		API-H01	2mm厚鋁板	UCT803649 FXL-3	12	0	12	10.27	0.158	1.89	0.158	1.894	T3CW A-1	7F-9F
26		API-H01	2mm厚鋁板	UCT803649 FXL-3	12	0	12	10.27	0.158	1.89	0.158	1.894	T3CW B-2	7F-9F
27		API-H01	2mm厚鋁板	UCT803649 FXL-3	6	0	6	5.13	0.158	0.95	0.158	0.947	T3CW C-2	7F-9F
28		API-H01	2mm厚鋁板	UCT803649 FXL-3	6	0	6	5.13	0.158	0.95	0.158	0.947	T3CW D-1	7F-9F
29		API-H01	2mm厚鋁板	UCT803649 FXL-3	12	0	12	10.27	0.158	1.89	0.158	1.894	T3CW E-1	7F-9F
30		API-H01	2mm厚鋁板	UCT803649 FXL-3	18	0	18	15.40	0.158	2.84	0.158	2.841	T3CW F-1	7F-9F
31		API-H01	2mm厚鋁板	UCT803649 FXL-3	6	0	6	5.13	0.158	0.95	0.158	0.947	T3CW G-1	7F-9F
32		API-H01	2mm厚鋁板	UCT803649 FXL-3	6	0	6	5.13	0.158	0.95	0.158	0.947	T3CW H-1	7F-9F
33		API-H01	2mm厚鋁板	UCT803649 FXL-3	6	0	6	5.13	0.158	0.95	0.158	0.947	T3CW J-1	7F-9F
34		API-H01	2mm厚鋁板	UCT803649 FXL-3	6	0	6	5.13	0.158	0.95	0.158	0.947	T3CW K-1	7F-9F
35		API-H01	2mm厚鋁板	UCT803649 FXL-3	6	0	6	5.13	0.158	0.95	0.158	0.947	T3CW L-2	7F-9F
36		API-H01	2mm厚鋁板	UCT803649 FXL-3	6	0	6	5.13	0.158	0.95	0.158	0.947	T3CW M-1	7F-9F
37		API-H01	2mm厚鋁板	UCT803649 FXL-3	18	0	18	15.40	0.158	2.84	0.158	2.841	T5CW A-3	7F-9F
38		API-H01	2mm厚鋁板	UCT803649 FXL-3	6	0	6	5.13	0.158	0.95	0.158	0.947	T5CW C-1	7F-9F
39		API-H01	2mm厚鋁板	UCT803649 FXL-3	6	0	6	5.13	0.158	0.95	0.158	0.947	T5CW D-2	7F-9F
40		API-H01	2mm厚鋁板	UCT803649 FXL-3	6	0	6	5.13	0.158	0.95	0.158	0.947	T5CW E-1	7F-9F
41		API-H01	2mm厚鋁板	UCT803649 FXL-3	6	0	6	5.13	0.158	0.95	0.158	0.947	T5CW F-2	7F-9F
42		API-H01	2mm厚鋁板	UCT803649 FXL-3	6	0	6	5.13	0.158	0.95	0.158	0.947	T5CW G-1	7F-9F
43		API-H01	2mm厚鋁板	UCT803649 FXL-3	12	0	12	10.27	0.158	1.89	0.158	1.894	T5CW H-2	7F-9F
44		API-H01	2mm厚鋁板	UCT803649 FXL-3	12	0	12	10.27	0.158	1.89	0.158	1.894	T5CW JK-1	7F-9F
45		API-H01	2mm厚鋁板	UCT803649 FXL-3	12	0	12	10.27	0.158	1.89	0.158	1.894	T5CW L-1	7F-9F
46		API-H01	2mm厚鋁板	UCT803649 FXL-3	12	0	12	10.27	0.158	1.89	0.158	1.894	T5CW M-2	7F-9F

美特鋁質 有限公司 MIDI Aluminium Fabricator Ltd.	工程號: J-837	計算： 鞠章芳	日期:	2019.1.21			送呈: 胡哥
	地盤名稱: 觀塘裕民坊	核對： 謝永林	日期:				副本:
地盘用鋁板B.M.表	項目類別: 幕墻	批准：	日期:				
BM編號: 837-CW-M01-S-BP04	修改版次:	A/C Code：	總V.F.:	189.880	總重量:	1026.18	此BM依據EI/9536/18 資料計算

序號	修改內容	鋁板圖號	鋁板名稱	顏色	實用	後備	總數	總重量	單件展開面積	總展開面積	單件V.F.	總V.F.	使用位置	樓層
											平方米			
47		API-H01	2mm厚鋁板	UCT803649 FXL-3	12	0	12	10.27	0.158	1.89	0.158	1.894	T5CW N-1	7F-9F
48		API-H02	2mm厚鋁板	UCT803649 FXL-3	3	0	3	9.53	0.586	1.76	0.559	1.678	T1CW D-1	7F-9F
49		API-H02	2mm厚鋁板	UCT803649 FXL-3	3	0	3	9.53	0.586	1.76	0.559	1.678	T1CW C-1	7F-9F
50		API-H02	2mm厚鋁板	UCT803649 FXL-3	3	0	3	9.53	0.586	1.76	0.559	1.678	T1CW H-2	7F-9F
51		API-H02	2mm厚鋁板	UCT803649 FXL-3	3	0	3	9.53	0.586	1.76	0.559	1.678	T2CWC-2	7F-9F
52		API-H02	2mm厚鋁板	UCT803649 FXL-3	3	0	3	9.53	0.586	1.76	0.559	1.678	T2CWB-2	7F-9F
53		API-H02	2mm厚鋁板	UCT803649 FXL-3	3	0	3	9.53	0.586	1.76	0.559	1.678	T3CW B-2	7F-9F
54		API-H02	2mm厚鋁板	UCT803649 FXL-3	3	0	3	9.53	0.586	1.76	0.559	1.678	T5CW M-2	7F-9F
55		API-H02	2mm厚鋁板	UCT803649 FXL-3	3	0	3	9.53	0.586	1.76	0.559	1.678	T5CW C-1	7F-9F
56		API-H02R	2mm厚鋁板	UCT803649 FXL-3	3	0	3	9.53	0.586	1.76	0.559	1.678	T1CW G-1	7F-9F
57		API-H02R	2mm厚鋁板	UCT803649 FXL-3	3	0	3	9.53	0.586	1.76	0.559	1.678	T2CWC-2	7F-9F
58		API-H02R	2mm厚鋁板	UCT803649 FXL-3	3	0	3	9.53	0.586	1.76	0.559	1.678	T2CWA-1	7F-9F
59		API-H02R	2mm厚鋁板	UCT803649 FXL-3	3	0	3	9.53	0.586	1.76	0.559	1.678	T2CWM-2	7F-9F
60		API-H02R	2mm厚鋁板	UCT803649 FXL-3	3	0	3	9.53	0.586	1.76	0.559	1.678	T3CW E-1	7F-9F
61		API-H02R	2mm厚鋁板	UCT803649 FXL-3	3	0	3	9.53	0.586	1.76	0.559	1.678	T3CW A-1	7F-9F
62		API-H02R	2mm厚鋁板	UCT803649 FXL-3	3	0	3	9.53	0.586	1.76	0.559	1.678	T5CW N-1	7F-9F
63		API-H02R	2mm厚鋁板	UCT803649 FXL-3	3	0	3	9.53	0.586	1.76	0.559	1.678	T5CW L-1	7F-9F
64		API-H02R	2mm厚鋁板	UCT803649 FXL-3	3		3	9.53	0.586	1.76	0.559	1.678	T5CW H-2	7F-9F
65		API-H02R	2mm厚鋁板	UCT803649 FXL-3	3		3	9.53	0.586	1.76	0.559	1.678	T5CW C-1	7F-9F
66		API-H02a	1mm厚鋁板	UCT803649 FXL-3	3	0	3	0.60	0.074	0.22	0.074	0.223	T1CW G-1	7F-9F
67		API-H02a	1mm厚鋁板	UCT803649 FXL-3	3	0	3	0.60	0.074	0.22	0.074	0.223	T1CW D-1	7F-9F
68		API-H02a	1mm厚鋁板	UCT803649 FXL-3	3	0	3	0.60	0.074	0.22	0.074	0.223	T1CW C-1	7F-9F
69		API-H02a	1mm厚鋁板	UCT803649 FXL-3	3	0	3	0.60	0.074	0.22	0.074	0.223	T1CW H-2	7F-9F

美特鋁質 有限公司 MIDI Aluminium Fabricator Ltd.	工程號: J-837	計算： 鞠章芳	日期:	2019.1.21			送呈: 胡哥
	地盤名稱: 觀塘裕民坊	核對： 謝永林	日期:				副本:
地盘用鋁板B.M.表	項目類別: 幕墻	批准：	日期:				
BM編號: 837-CW-M01-S-BP04	修改版次:	A/C Code：	總V.F.:	189.880	總重量:	1026.18	此BM依據EI/9536/18 資料計算

序號	修改內容	鋁板圖號	鋁板名稱	顏色	實用	後備	總數	總重量	單件展開面積	總展開面積	單件V.F.	總V.F.	使用位置	樓層
											平方米			
70		API-H02a	1mm厚鋁板	UCT803649 FXL-3	6	0	6	1.21	0.074	0.45	0.074	0.446	T2CW C-2	7F-9F
71		API-H02a	1mm厚鋁板	UCT803649 FXL-3	3	0	3	0.60	0.074	0.22	0.074	0.223	T2CW B-2	7F-9F
72		API-H02a	1mm厚鋁板	UCT803649 FXL-3	3	0	3	0.60	0.074	0.22	0.074	0.223	T2CW A-1	7F-9F
73		API-H02a	1mm厚鋁板	UCT803649 FXL-3	3	0	3	0.60	0.074	0.22	0.074	0.223	T2CW M-2	7F-9F
74		API-H02a	1mm厚鋁板	UCT803649 FXL-3	3	0	3	0.60	0.074	0.22	0.074	0.223	T3CW E-1	7F-9F
75		API-H02a	1mm厚鋁板	UCT803649 FXL-3	3	0	3	0.60	0.074	0.22	0.074	0.223	T3CW B-2	7F-9F
76		API-H02a	1mm厚鋁板	UCT803649 FXL-3	3	0	3	0.60	0.074	0.22	0.074	0.223	T3CW A-1	7F-9F
77		API-H02a	1mm厚鋁板	UCT803649 FXL-3	3	0	3	0.60	0.074	0.22	0.074	0.223	T5CW N-1	7F-9F
78		API-H02a	1mm厚鋁板	UCT803649 FXL-3	3	0	3	0.60	0.074	0.22	0.074	0.223	T5CW M-2	7F-9F
79		API-H02a	1mm厚鋁板	UCT803649 FXL-3	3	0	3	0.60	0.074	0.22	0.074	0.223	T5CW L-1	7F-9F
80		API-H02a	1mm厚鋁板	UCT803649 FXL-3	3	0	3	0.60	0.074	0.22	0.074	0.223	T5CW H-2	7F-9F
81		API-H02a	1mm厚鋁板	UCT803649 FXL-3	6	0	6	1.21	0.074	0.45	0.074	0.446	T5CW C-1	7F-9F
82		API-H03	2mm厚鋁板	UCT803649 FXL-3	3	0	3	3.30	0.203	0.61	0.203	0.609	T1CW A-1	7F-9F
83		API-H03	2mm厚鋁板	UCT803649 FXL-3	3	0	3	3.30	0.203	0.61	0.203	0.609	T1CW A-3	7F-9F
84		API-H03	2mm厚鋁板	UCT803649 FXL-3	3	0	3	3.30	0.203	0.61	0.203	0.609	T1CW C-1	7F-9F
85		API-H03	2mm厚鋁板	UCT803649 FXL-3	3	0	3	3.30	0.203	0.61	0.203	0.609	T1CW D-1	7F-9F
86		API-H03	2mm厚鋁板	UCT803649 FXL-3	3	0	3	3.30	0.203	0.61	0.203	0.609	T1CW E-2	7F-9F
87		API-H03	2mm厚鋁板	UCT803649 FXL-3	3	0	3	3.30	0.203	0.61	0.203	0.609	T1CW F-2	7F-9F
88		API-H03	2mm厚鋁板	UCT803649 FXL-3	3	0	3	3.30	0.203	0.61	0.203	0.609	T1CW G-1	7F-9F
89		API-H03	2mm厚鋁板	UCT803649 FXL-3	3	0	3	3.30	0.203	0.61	0.203	0.609	T1CW H-2	7F-9F
90		API-H03	2mm厚鋁板	UCT803649 FXL-3	3	0	3	3.30	0.203	0.61	0.203	0.609	T1CW J-1	7F-9F
91		API-H03	2mm厚鋁板	UCT803649 FXL-3	3	0	3	3.30	0.203	0.61	0.203	0.609	T1CW K-2	7F-9F
92		API-H03	2mm厚鋁板	UCT803649 FXL-3	3	0	3	3.30	0.203	0.61	0.203	0.609	T1CW L-1	7F-9F
93		API-H03	2mm厚鋁板	UCT803649 FXL-3	3	0	3	3.30	0.203	0.61	0.203	0.609	T1CW M-2	7F-9F
94		API-H03	2mm厚鋁板	UCT803649 FXL-3	3	0	3	3.30	0.203	0.61	0.203	0.609	T2CW A-1	7F-9F

美特鋁質 有限公司 MIDI Aluminium Fabricator Ltd.	工程號: J-837	計算： 鞠章芳	日期:	2019.1.21			送呈: 胡哥
	地盤名稱: 觀塘裕民坊	核對： 謝永林	日期:				副本:
地盘用鋁板B.M.表	項目類別:幕墻	批准：	日期:				
BM編號:837-CW-M01-S-BP04	修改版次:	A/C Code：	總V.F.:	189.880	總重量:	1026.18	此BM依據EI/9536/18 資料計算

序號	修改內容	鋁板圖號	鋁板名稱	顏色	實用	後備	總數	總重量	單件展開面積	總展開面積	單件V.F.	總V.F.	使用位置	樓層
											平方米			
95		API-H03	2mm厚鋁板	UCT803649 FXL-3	3	0	3	3.30	0.203	0.61	0.203	0.609	T2CW B-2	7F-9F
96		API-H03	2mm厚鋁板	UCT803649 FXL-3	3	0	3	3.30	0.203	0.61	0.203	0.609	T2CW C-1	7F-9F
97		API-H03	2mm厚鋁板	UCT803649 FXL-3	3	0	3	3.30	0.203	0.61	0.203	0.609	T2CW D-1	7F-9F
98		API-H03	2mm厚鋁板	UCT803649 FXL-3	3	0	3	3.30	0.203	0.61	0.203	0.609	T2CW E-1	7F-9F
99		API-H03	2mm厚鋁板	UCT803649 FXL-3	3	0	3	3.30	0.203	0.61	0.203	0.609	T2CW F-2	7F-9F
100		API-H03	2mm厚鋁板	UCT803649 FXL-3	3	0	3	3.30	0.203	0.61	0.203	0.609	T2CW G-2	7F-9F
101		API-H03	2mm厚鋁板	UCT803649 FXL-3	3	0	3	3.30	0.203	0.61	0.203	0.609	T2CW K-2	7F-9F
102		API-H03	2mm厚鋁板	UCT803649 FXL-3	3	0	3	3.30	0.203	0.61	0.203	0.609	T2CW L-1	7F-9F
103		API-H03	2mm厚鋁板	UCT803649 FXL-3	3	0	3	3.30	0.203	0.61	0.203	0.609	T2CW M-3	7F-9F
104		API-H03	2mm厚鋁板	UCT803649 FXL-3	3	0	3	3.30	0.203	0.61	0.203	0.609	T2CW N-2	7F-9F
105		API-H03	2mm厚鋁板	UCT803649 FXL-3	3	0	3	3.30	0.203	0.61	0.203	0.609	T3CW A-1	7F-9F
106		API-H03	2mm厚鋁板	UCT803649 FXL-3	3	0	3	3.30	0.203	0.61	0.203	0.609	T3CW B-2	7F-9F
107		API-H03	2mm厚鋁板	UCT803649 FXL-3	3	0	3	3.30	0.203	0.61	0.203	0.609	T3CW C-1	7F-9F
108		API-H03	2mm厚鋁板	UCT803649 FXL-3	3	0	3	3.30	0.203	0.61	0.203	0.609	T3CW E-1	7F-9F
109		API-H03	2mm厚鋁板	UCT803649 FXL-3	3	0	3	3.30	0.203	0.61	0.203	0.609	T3CW F-2	7F-9F
110		API-H03	2mm厚鋁板	UCT803649 FXL-3	3	0	3	3.30	0.203	0.61	0.203	0.609	T3CW K-2	7F-9F
111		API-H03	2mm厚鋁板	UCT803649 FXL-3	3	0	3	3.30	0.203	0.61	0.203	0.609	T3CW L-1	7F-9F
112		API-H03	2mm厚鋁板	UCT803649 FXL-3	3	0	3	3.30	0.203	0.61	0.203	0.609	T3CW M-2	7F-9F
113		API-H03	2mm厚鋁板	UCT803649 FXL-3	3	0	3	3.30	0.203	0.61	0.203	0.609	T5CW A-1	7F-9F
114		API-H03	2mm厚鋁板	UCT803649 FXL-3	3	0	3	3.30	0.203	0.61	0.203	0.609	T5CW C-1	7F-9F
115		API-H03	2mm厚鋁板	UCT803649 FXL-3	3	0	3	3.30	0.203	0.61	0.203	0.609	T5CW D-1	7F-9F
116		API-H03	2mm厚鋁板	UCT803649 FXL-3	3	0	3	3.30	0.203	0.61	0.203	0.609	T5CW E-2	7F-9F
117		API-H03	2mm厚鋁板	UCT803649 FXL-3	3	0	3	3.30	0.203	0.61	0.203	0.609	T5CW F-1	7F-9F
118		API-H03	2mm厚鋁板	UCT803649 FXL-3	3	0	3	3.30	0.203	0.61	0.203	0.609	T5CW G-2	7F-9F
119		API-H03	2mm厚鋁板	UCT803649 FXL-3	3	0	3	3.30	0.203	0.61	0.203	0.609	T5CW H-1	7F-9F
120		API-H03	2mm厚鋁板	UCT803649 FXL-3	3	0	3	3.30	0.203	0.61	0.203	0.609	T5CW L-1	7F-9F

美特鋁質 有限公司 MIDI Aluminium Fabricator Ltd.	工程號: J-837	計算： 鞠章芳	日期:	2019.1.21			送呈: 胡哥
	地盤名稱: 觀塘裕民坊	核對： 謝永林	日期:				副本:
地盘用鋁板B.M.表	項目類別:幕墻	批准：	日期:				
BM編號:837-CW-M01-S-BP04	修改版次:	A/C Code：	總V.F.:	189.880	總重量:	1026.18	此BM依據EI/9536/18 資料計算

序號	修改內容	鋁板圖號	鋁板名稱	顏色	實用	後備	總數	總重量	單件展開面積	總展開面積	單件V.F.	總V.F.	使用位置	樓層
											平方米			
121		API-H03	2mm厚鋁板	UCT803649 FXL-3	3	0	3	3.30	0.203	0.61	0.203	0.609	T5CW M-2	7F-9F
122		API-H03	2mm厚鋁板	UCT803649 FXL-3	3	0	3	3.30	0.203	0.61	0.203	0.609	T5CW N-1	7F-9F
123		API-H04	2mm厚鋁板	UCT803649 FXL-3	9	0	9	15.40	0.316	2.84	0.316	2.841	T1CW A-1	7F-9F
124		API-H04	2mm厚鋁板	UCT803649 FXL-3	3	0	3	5.13	0.316	0.95	0.316	0.947	T1CW A-2	7F-9F
125		API-H04	2mm厚鋁板	UCT803649 FXL-3	3	0	3	5.13	0.316	0.95	0.316	0.947	T1CW B-1	7F-9F
126		API-H04	2mm厚鋁板	UCT803649 FXL-3	3	0	3	5.13	0.316	0.95	0.316	0.947	T1CW B-2	7F-9F
127		API-H04	2mm厚鋁板	UCT803649 FXL-3	6	0	6	10.27	0.316	1.89	0.316	1.894	T1CW B-3	7F-9F
128		API-H04	2mm厚鋁板	UCT803649 FXL-3	3	0	3	5.13	0.316	0.95	0.316	0.947	T1CW D-1	7F-9F
129		API-H04	2mm厚鋁板	UCT803649 FXL-3	3	0	3	5.13	0.316	0.95	0.316	0.947	T1CW E-1	7F-9F
130		API-H04	2mm厚鋁板	UCT803649 FXL-3	3	0	3	5.13	0.316	0.95	0.316	0.947	T1CW E-2	7F-9F
131		API-H04	2mm厚鋁板	UCT803649 FXL-3	6	0	6	10.27	0.316	1.89	0.316	1.894	T1CW F-2	7F-9F
132		API-H04	2mm厚鋁板	UCT803649 FXL-3	6	0	6	10.27	0.316	1.89	0.316	1.894	T1CW G-2	7F-9F
133		API-H04	2mm厚鋁板	UCT803649 FXL-3	6	0	6	10.27	0.316	1.89	0.316	1.894	T1CW H-1	7F-9F
134		API-H04	2mm厚鋁板	UCT803649 FXL-3	3	0	3	5.13	0.316	0.95	0.316	0.947	T1CW J-2	7F-9F
135		API-H04	2mm厚鋁板	UCT803649 FXL-3	3	0	3	5.13	0.316	0.95	0.316	0.947	T1CW K-1	7F-9F
136		API-H04	2mm厚鋁板	UCT803649 FXL-3	3	0	3	5.13	0.316	0.95	0.316	0.947	T1CW L-2	7F-9F
137		API-H04	2mm厚鋁板	UCT803649 FXL-3	3	0	3	5.13	0.316	0.95	0.316	0.947	T1CW M-1	7F-9F
138		API-H04	2mm厚鋁板	UCT803649 FXL-3	6	0	6	10.27	0.316	1.89	0.316	1.894	T2CW A-2	7F-9F
139		API-H04	2mm厚鋁板	UCT803649 FXL-3	6	0	6	10.27	0.316	1.89	0.316	1.894	T2CW B-1	7F-9F
140		API-H04	2mm厚鋁板	UCT803649 FXL-3	3	0	3	5.13	0.316	0.95	0.316	0.947	T2CW E-2	7F-9F
141		API-H04	2mm厚鋁板	UCT803649 FXL-3	3	0	3	5.13	0.316	0.95	0.316	0.947	T2CW F-1	7F-9F
142		API-H04	2mm厚鋁板	UCT803649 FXL-3	3	0	3	5.13	0.316	0.95	0.316	0.947	T2CW G-2	7F-9F
143		API-H04	2mm厚鋁板	UCT803649 FXL-3	6	0	6	10.27	0.316	1.89	0.316	1.894	T2CW H-2	7F-9F
144		API-H04	2mm厚鋁板	UCT803649 FXL-3	6	0	6	10.27	0.316	1.89	0.316	1.894	T2CW J-1	7F-9F
145		API-H04	2mm厚鋁板	UCT803649 FXL-3	3	0	3	5.13	0.316	0.95	0.316	0.947	T2CW K-2	7F-9F
146		API-H04	2mm厚鋁板	UCT803649 FXL-3	3	0	3	5.13	0.316	0.95	0.316	0.947	T2CW L-1	7F-9F

美特鋁質 有限公司 MIDI Aluminium Fabricator Ltd.	工程號: J-837	計算： 鞠章芳	日期:	2019.1.21			送呈: 胡哥
	地盤名稱: 觀塘裕民坊	核對： 謝永林	日期:				副本:
地盘用鋁板B.M.表	項目類別: 幕墻	批准：	日期:				
BM編號: 837-CW-M01-S-BP04	修改版次:	A/C Code：	總V.F.:	189.880	總重量:	1026.18	此BM依據EI/9536/18 資料計算

序號	修改內容	鋁板圖號	鋁板名稱	顏色	實用	後備	總數	總重量	單件展開面積	總展開面積	單件V.F.	總V.F.	使用位置	樓層
											平方米			
147		API-H04	2mm厚鋁板	UCT803649 FXL-3	3	0	3	5.13	0.316	0.95	0.316	0.947	T2CW M-1	7F-9F
148		API-H04	2mm厚鋁板	UCT803649 FXL-3	9	0	9	15.40	0.316	2.84	0.316	2.841	T2CW M-3	7F-9F
149		API-H04	2mm厚鋁板	UCT803649 FXL-3	3	0	3	5.13	0.316	0.95	0.316	0.947	T2CW N-1	7F-9F
150		API-H04	2mm厚鋁板	UCT803649 FXL-3	3	0	3	5.13	0.316	0.95	0.316	0.947	T2CW N-2	7F-9F
151		API-H04	2mm厚鋁板	UCT803649 FXL-3	6	0	6	10.27	0.316	1.89	0.316	1.894	T3CW A-2	7F-9F
152		API-H04	2mm厚鋁板	UCT803649 FXL-3	6	0	6	10.27	0.316	1.89	0.316	1.894	T3CW B-1	7F-9F
153		API-H04	2mm厚鋁板	UCT803649 FXL-3	3	0	3	5.13	0.316	0.95	0.316	0.947	T3CW C-2	7F-9F
154		API-H04	2mm厚鋁板	UCT803649 FXL-3	9	0	9	15.40	0.316	2.84	0.316	2.841	T3CW F-2	7F-9F
155		API-H04	2mm厚鋁板	UCT803649 FXL-3	3	0	3	5.13	0.316	0.95	0.316	0.947	T3CW H-1	7F-9F
156		API-H04	2mm厚鋁板	UCT803649 FXL-3	3	0	3	5.13	0.316	0.95	0.316	0.947	T3CW H-3	7F-9F
157		API-H04	2mm厚鋁板	UCT803649 FXL-3	3	0	3	5.13	0.316	0.95	0.316	0.947	T3CW J-1	7F-9F
158		API-H04	2mm厚鋁板	UCT803649 FXL-3	3	0	3	5.13	0.316	0.95	0.316	0.947	T3CW J-2	7F-9F
159		API-H04	2mm厚鋁板	UCT803649 FXL-3	3	0	3	5.13	0.316	0.95	0.316	0.947	T3CW K-1	7F-9F
160		API-H04	2mm厚鋁板	UCT803649 FXL-3	3	0	3	5.13	0.316	0.95	0.316	0.947	T3CW L-2	7F-9F
161		API-H04	2mm厚鋁板	UCT803649 FXL-3	3	0	3	5.13	0.316	0.95	0.316	0.947	T3CW M-1	7F-9F
162		API-H04	2mm厚鋁板	UCT803649 FXL-3	3	0	3	5.13	0.316	0.95	0.316	0.947	T5CW A-1	7F-9F
163		API-H04	2mm厚鋁板	UCT803649 FXL-3	6	0	6	10.27	0.316	1.89	0.316	1.894	T5CW A-2	7F-9F
164		API-H04	2mm厚鋁板	UCT803649 FXL-3	3	0	3	5.13	0.316	0.95	0.316	0.947	T5CW D-2	7F-9F
165		API-H04	2mm厚鋁板	UCT803649 FXL-3	3	0	3	5.13	0.316	0.95	0.316	0.947	T5CW E-1	7F-9F
166		API-H04	2mm厚鋁板	UCT803649 FXL-3	3	0	3	5.13	0.316	0.95	0.316	0.947	T5CW F-2	7F-9F
167		API-H04	2mm厚鋁板	UCT803649 FXL-3	3	0	3	5.13	0.316	0.95	0.316	0.947	T5CW G-1	7F-9F
168		API-H04	2mm厚鋁板	UCT803649 FXL-3	6	0	6	10.27	0.316	1.89	0.316	1.894	T5CW H-3	7F-9F
169		API-H04	2mm厚鋁板	UCT803649 FXL-3	6	0	6	10.27	0.316	1.89	0.316	1.894	T5CW L-2	7F-9F
170		API-H04	2mm厚鋁板	UCT803649 FXL-3	6	0	6	10.27	0.316	1.89	0.316	1.894	T5CW M-1	7F-9F
						合計	855	1026.18		191.34		189.88		

美特鋁質有限公司
MIDI Aluminium Fabricator Ltd.

QF005/8

圖則登記表
DRAWING REGISTER

工程名稱 Project Title: 觀塘裕民坊
幕牆7-9F室內冚企向拆圖

工程編號 Project No: J-837

分發予 Distributed To

圖則編號 Drg. No.	圖則名稱 Drawing Title	接收日期 Receiving Date (適用於客戶圖則) 年月日	修訂編號 Revision No.
		19/1/21	
API-H01	室內冚-拆圖	1	-
API-H01 (1)	室內冚-拆圖數據尺寸	2	-
API-H02	室內冚-拆圖	3	-
API-H02R	室內冚-拆圖	4	-
API-H02a	室內冚-拆圖	5	-
API-H03	室內冚-拆圖	6	-
API-H03(1)	室內冚-拆圖數據尺寸	7	-
API-H04	室內冚-拆圖	8	-
API-H04(1)	室內冚-拆圖數據尺寸	9	-
J837-CW-2101	位置圖	10	-
J837-CW-2102	位置圖	11	-
J837-CW-2103	位置圖	12	-
J837-CW-2104	位置圖	13	-
J837-CW-2105	位置圖	14	-
J837-CW-2106	位置圖	15	-
J837-CW-2107	位置圖	16	-
J837-CW-2108	位置圖	17	-
J837-CW-2109	位置圖	18	
J837-CW-2110	位置圖	19	-
J837-CW-2111	位置圖	20	-

圖則登記表
DRAWING REGISTER

工程名稱 Project Title: 觀塘裕民坊
幕牆7-9F室內冚企向拆圖

工程編號 Project No: J-837

分發予 Distributed To

圖則編號 Drg. No.	圖則名稱 Drawing Title	接收日期 Receiving Date (適用於客戶圖則)	修訂編號 Revision No.
		年 月 日	
		19 1 21	
J837-CW-2112	位置圖	21	-
J837-CW-2113	位置圖	22	-
J837-CW-2201	位置圖	23	-
J837-CW-2202	位置圖	24	-
J837-CW-2203	位置圖	25	-
J837-CW-2204	位置圖	26	-
J837-CW-2205	位置圖	27	-
J837-CW-2206	位置圖	28	-
J837-CW-2207	位置圖	29	-
J837-CW-2208	位置圖	30	-
J837-CW-2209	位置圖	31	-
J837-CW-2210	位置圖	32	-
J837-CW-2211	位置圖	33	-
J837-CW-2212	位置圖	34	-
J837-CW-2213	位置圖	35	-
J837-CW-2301	位置圖	36	-

美特鋁質有限公司
MIDI Aluminium Fabricator Ltd.

QF005/8

圖則登記表
DRAWING REGISTER

工程名稱 Project Title: 觀塘裕民坊
幕牆7-9F室內凹企向拆圖

工程編號 Project No: J-837

分發予 Distributed To

圖則編號 Drg. No.	圖則名稱 Drawing Title
J837-CW-2302	位置圖
J837-CW-2303	位置圖
J837-CW-2304	位置圖
J837-CW-2305	位置圖
J837-CW-2306	位置圖
J837-CW-2307	位置圖
J837-CW-2308	位置圖
J837-CW-2309	位置圖
J837-CW-2310	位置圖
J837-CW-2311	位置圖
J837-CW-2312	位置圖
J837-CW-2501	位置圖
J837-CW-2502	位置圖
J837-CW-2503	位置圖
J837-CW-2504	位置圖
J837-CW-2505	位置圖
J837-CW-2506	位置圖
J837-CW-2507	位置圖
J837-CW-2508	位置圖
J837-CW-2509	位置圖
J837-CW-2510	位置圖
J837-CW-2511	位置圖
J837-CW-2512	位置圖

	接收日期 Receiving Date (適用於客戶圖則)	修訂編號 Revision No.
年		
月		
日		
年	19	
月	1	
日	21	
37		-
38		-
39		-
40		-
41		-
42		-
43		-
44		-
45		-
46		-
47		-
48		-
49		-
50		-
51		-
52		-
53		-
54		-
55		-
56		-
57		-
58		-
59		-

EG-DWG3

美特鋁質 有限公司 MIDI Aluminium Fabricator Ltd.			
工程號	J-837	地盤	觀塘裕民坊

數據尺寸見后頁

頂

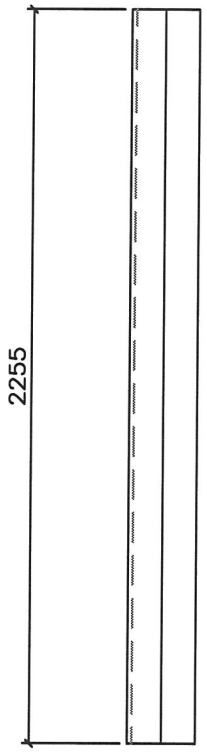

底

見光位做保護

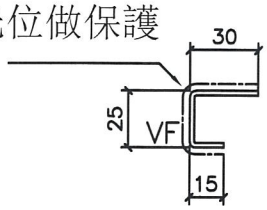

地盤安裝

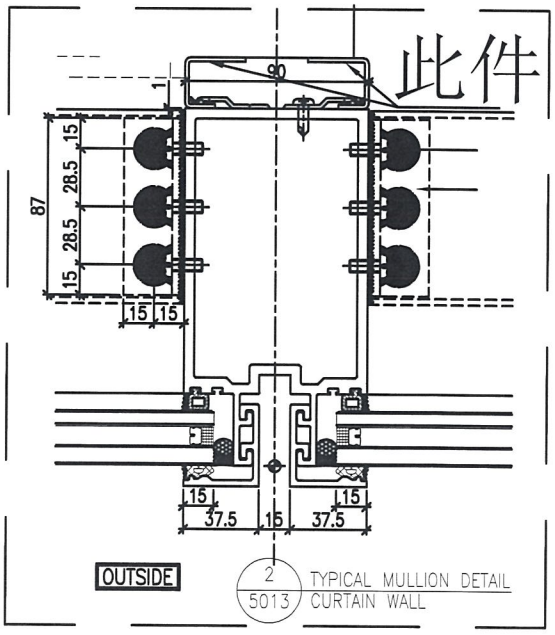

名稱	室內立拆圖	制圖	鞠章芳	2019.1.9	修改			
材料	2mm鋁板	復核	謝永林	2019.1.16	日期			
顏色	UCT803649 FXL-3(麻皮)	批准			圖號	API-H01		

EG-DWG3

美特鋁質 有限公司
MIDI Aluminium Fabricator Ltd.

工程號	J-837	地盤	觀塘裕民坊

物料編號	總層	每層	總數量	使用位置	樓層
API-H01	3	6	18	T1CW A-2	7F~9F
API-H01	3	4	12	T1CW B-2	7F~9F
API-H01	3	4	12	T1CW C-1	7F~9F
API-H01	3	2	6	T1CW D-1	7F~9F
API-H01	3	2	6	T1CW E-1	7F~9F
API-H01	3	2	6	T1CW F-2	7F~9F
API-H01	3	4	12	T1CW G-1	7F~9F
API-H01	3	4	12	T1CW H-2	7F~9F
API-H01	3	2	6	T1CW J-2	7F~9F
API-H01	3	2	6	T1CW K-1	7F~9F
API-H01	3	2	6	T1CW L-2	7F~9F
API-H01	3	2	6	T1CW M-1	7F~9F
API-H01	3	4	12	T2CW A-1	7F~9F
API-H01	3	4	12	T2CW B-2	7F~9F
API-H01	3	2	6	T2CW C-2	7F~9F
API-H01	3	2	6	T2CW E-2	7F~9F
API-H01	3	2	6	T2CW F-1	7F~9F
API-H01	3	2	6	T2CW G-2	7F~9F
API-H01	3	6	18	T2CW H-1	7F~9F
API-H01	3	2	6	T2CW J-1	7F~9F
API-H01	3	2	6	T2CW K-1	7F~9F
API-H01	3	2	6	T2CW L-2	7F~9F
API-H01	3	4	12	T2CW M-2	7F~9F
API-H01	3	2	6	T2CW N-2	7F~9F
API-H01	3	4	12	T3CW A-1	7F~9F
API-H01	3	4	12	T3CW B-2	7F~9F
API-H01	3	2	6	T3CW C-2	7F~9F
API-H01	3	2	6	T3CW D-1	7F~9F
API-H01	3	4	12	T3CW E-1	7F~9F
API-H01	3	6	18	T3CW F-1	7F~9F
API-H01	3	2	6	T3CW G-1	7F~9F
API-H01	3	2	6	T3CW H-1	7F~9F
API-H01	3	2	6	T3CW J-1	7F~9F
API-H01	3	2	6	T3CW K-1	7F~9F
API-H01	3	2	6	T3CW L-2	7F~9F
API-H01	3	2	6	T3CW M-1	7F~9F
API-H01	3	6	18	T5CW A-3	7F~9F
API-H01	3	2	6	T5CW C-1	7F~9F
API-H01	3	2	6	T5CW D-2	7F~9F
API-H01	3	2	6	T5CW E-1	7F~9F
API-H01	3	2	6	T5CW F-2	7F~9F
API-H01	3	2	6	T5CW G-1	7F~9F
API-H01	3	4	12	T5CW H-2	7F~9F
API-H01	3	4	12	T5CW JK-1	7F~9F
API-H01	3	4	12	T5CW L-1	7F~9F
API-H01	3	4	12	T5CW M-2	7F~9F
API-H01	3	4	12	T5CW N-1	7F~9F
		合計：	420		

名稱	室內立拆圖	制圖	鞠章芳	2019.1.9	修改			
材料	2mm鋁板	復核	謝永林	2019.1.16	日期			
顏色	UCT803649 FXL-3(亮白噴)	批准			圖號	API-H01(1)		

EG-DWG3

美特鋁質 有限公司
MIDI Aluminium Fabricator Ltd.

工程號	J-837	地盤	觀塘裕民坊

物料編號	總層	每層	總數量	使用位置	樓層
API-H02	3	1	3	T1CW D-1	7F~9F
API-H02	3	1	3	T1CW C-1	7F~9F
API-H02	3	1	3	T1CW H-2	7F~9F
API-H02	3	1	3	T2CWC-2	7F~9F
API-H02	3	1	3	T2CWB-2	7F~9F
API-H02	3	1	3	T3CW B-2	7F~9F
API-H02	3	1	3	T5CW M-2	7F~9F
API-H02	3	1	3	T5CW C-1	7F~9F
		合計：	24		

頂

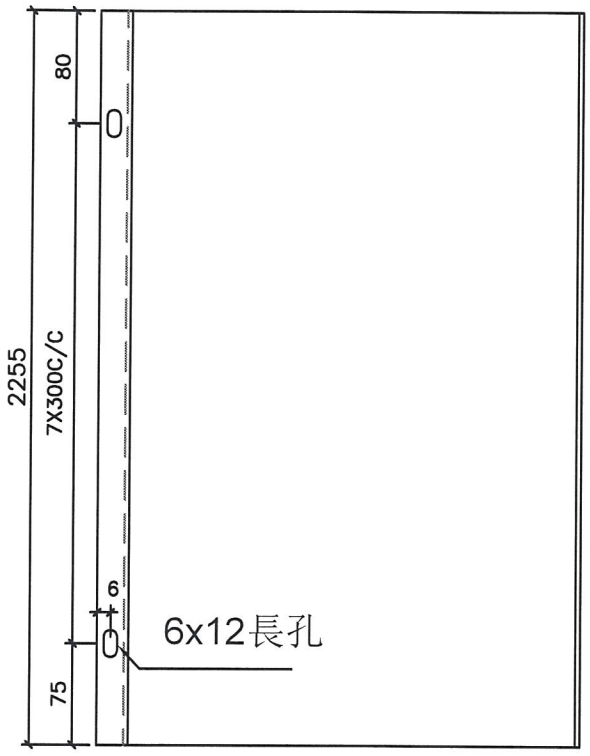

底

見光位做保護

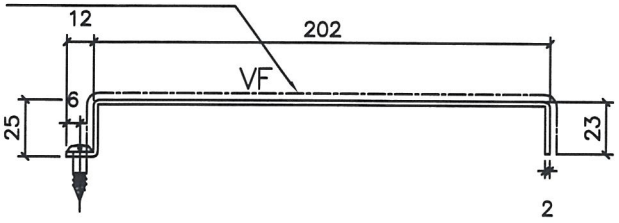

地盤安裝

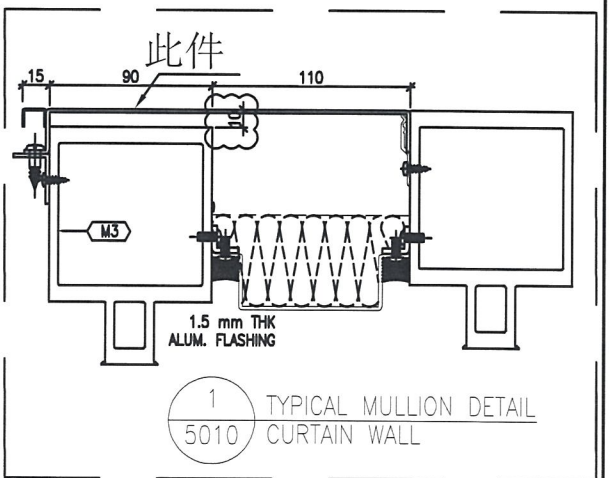

1/5010 TYPICAL MULLION DETAIL CURTAIN WALL

名稱	室內立拆圖	制圖	鞠章芳	2019.1.9	修改			
材料	2mm鋁板	復核	謝永林	2019.1.16	日期			
顏色	UCT803649 FXL-3(直噴)	批准			圖號	API-H02		

EG-DWG3

美特鋁質 有限公司
MIDI Aluminium Fabricator Ltd.

工程號	J-837	地盤	觀塘裕民坊

物料編號	總層	每層	總數量	使用位置	樓層
API-H02R	3	1	3	T1CW G-1	7F~9F
API-H02R	3	1	3	T2CWC-2	7F~9F
API-H02R	3	1	3	T2CWA-1	7F~9F
API-H02R	3	1	3	T2CWM-2	7F~9F
API-H02R	3	1	3	T3CW E-1	7F~9F
API-H02R	3	1	3	T3CW A-1	7F~9F
API-H02R	3	1	3	T5CW N-1	7F~9F
API-H02R	3	1	3	T5CW L-1	7F~9F
API-H02R	3	1	3	T5CW H-2	7F~9F
API-H02R	3	1	3	T5CW C-1	7F~9F
		合計：	30		

頂

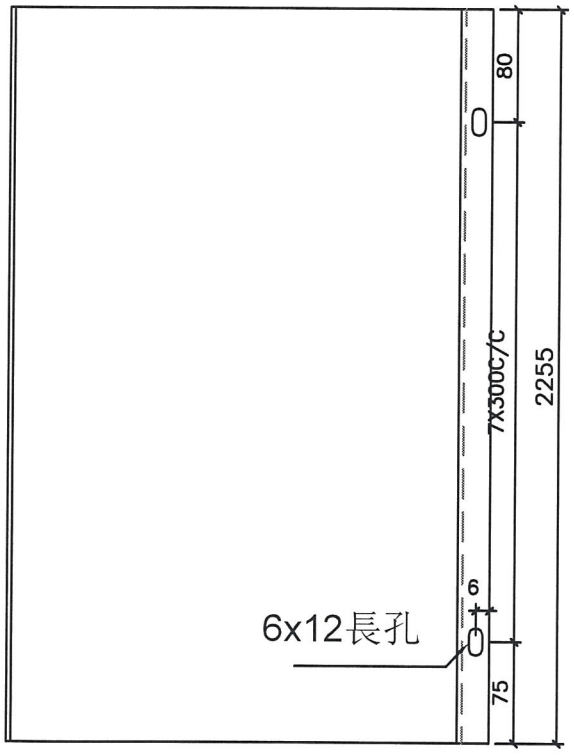

底

見光位做保護

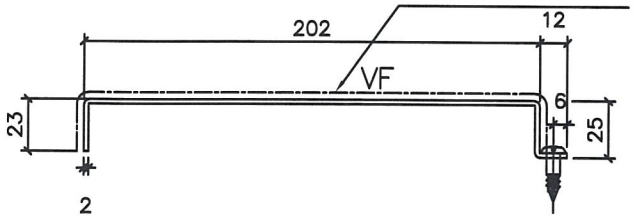

地盤安裝

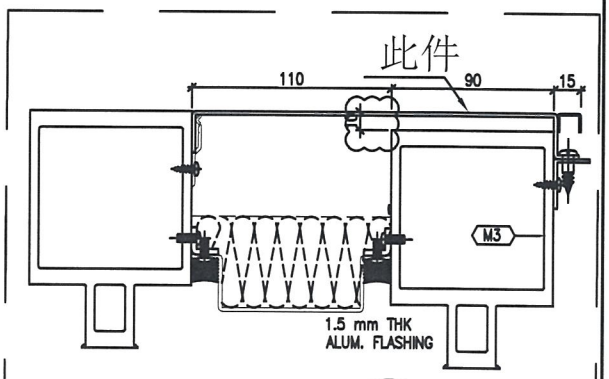

TYPICAL MULLION DETAIL 1
CURTAIN WALL 5010

名稱	室內立拆圖	制圖	鞠章芳	2019.1.9	修改			
材料	2mm鋁板	復核	謝永林	2019.1.16	日期			
顏色	UCT803649 FXL-3(麻白噴)	批准			圖號	API-H02R		

EG-DWG3

美特鋁質 有限公司
MIDI Aluminium Fabricator Ltd.

工程號	J-837	地盤	觀塘裕民坊

物料編號	總層	每層	總數量	使用位置	樓層
API-H02 a	3	1	3	T1CW G-1	7F~9F
API-H02 a	3	1	3	T1CW D-1	7F~9F
API-H02 a	3	1	3	T1CW C-1	7F~9F
API-H02 a	3	1	3	T1CW H-2	7F~9F
API-H02 a	3	2	6	T2CW C-2	7F~9F
API-H02 a	3	1	3	T2CW B-2	7F~9F
API-H02 a	3	1	3	T2CW A-1	7F~9F
API-H02 a	3	1	3	T2CW M-2	7F~9F
API-H02 a	3	1	3	T3CW E-1	7F~9F
API-H02 a	3	1	3	T3CW B-2	7F~9F
API-H02 a	3	1	3	T3CW A-1	7F~9F
API-H02 a	3	1	3	T5CW N-1	7F~9F
API-H02 a	3	1	3	T5CW M-2	7F~9F
API-H02 a	3	1	3	T5CW L-1	7F~9F
API-H02 a	3	1	3	T5CW H-2	7F~9F
API-H02 a	3	2	6	T5CW C-1	7F~9F
		合計：	54		

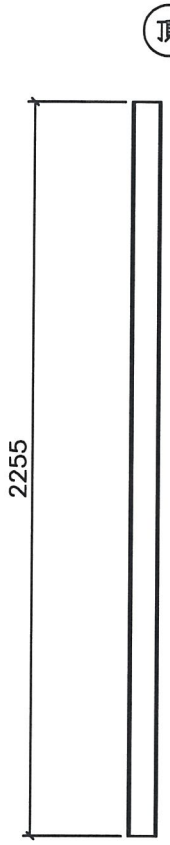

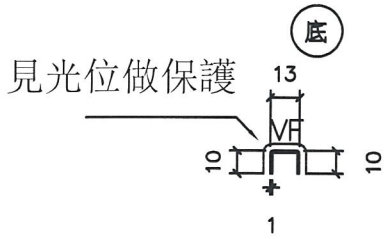

地盤安裝

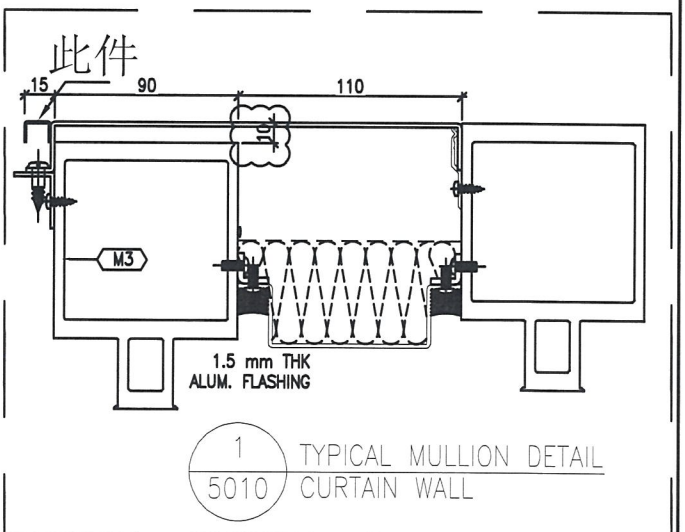

1 / 5010 TYPICAL MULLION DETAIL CURTAIN WALL

名稱	室內立拆圖	制圖	鞠章芳	2019.1.9	修改			
材料	1mm鋁板	復核	謝永林	2019.1.16	日期			
顏色	UCT803649 FXL-3(亞白噴)	批准			圖號	API-H02a		

EG-DWG3

美特鋁質 有限公司
MIDI Aluminium Fabricator Ltd.

工程號	J-837	地盤	觀塘裕民坊

數據尺寸見后頁

頂

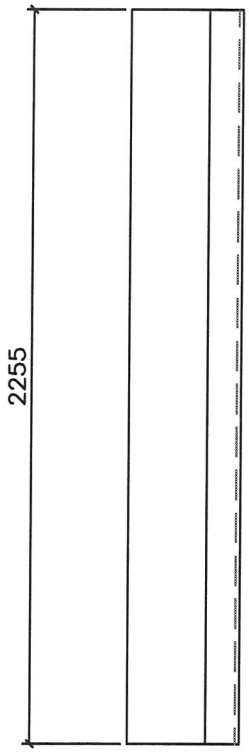

底

見光位做保護

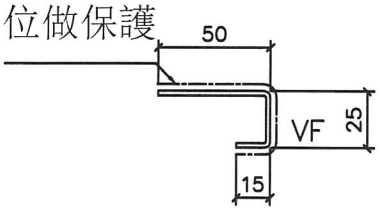

地盤安裝

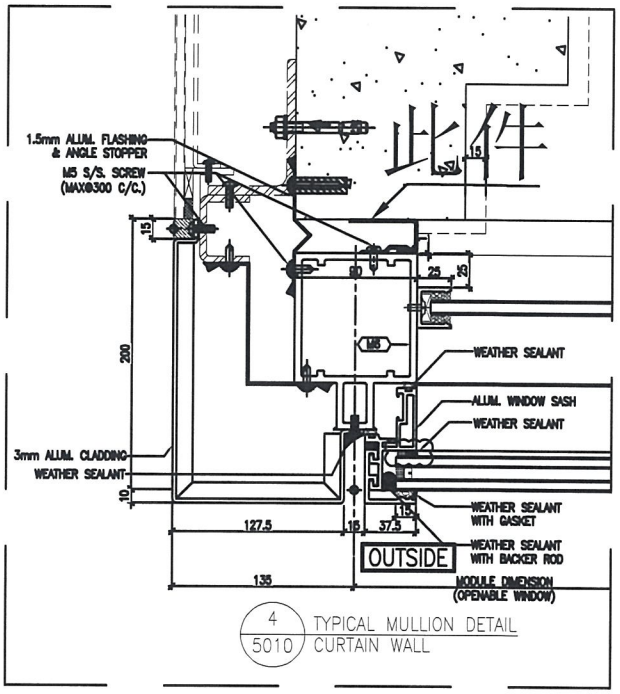

4 / 5010 TYPICAL MULLION DETAIL CURTAIN WALL

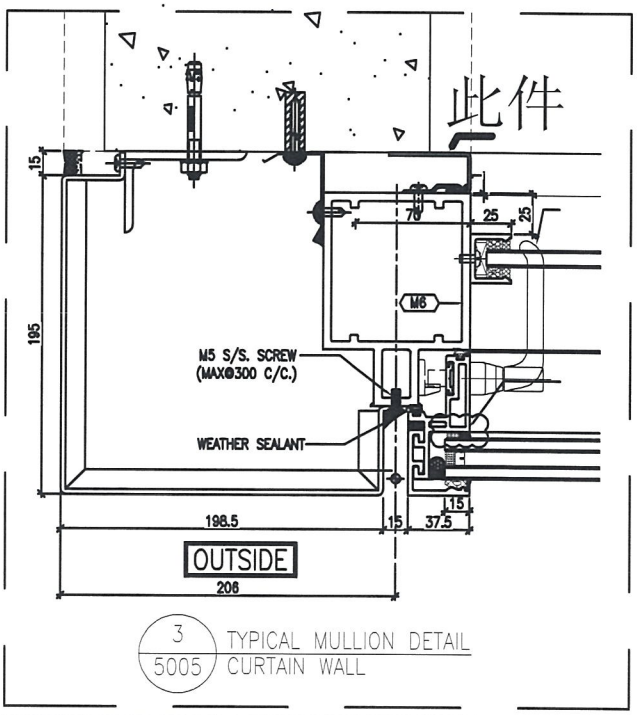

3 / 5005 TYPICAL MULLION DETAIL CURTAIN WALL

名稱	室內立拆圖	制圖	鞠章芳	2019.1.9	修改			
材料	2mm鋁板	復核	謝永林	2019.1.16	日期			
顏色	UCT803649 FXL-3(麻白噴)	批准			圖號	API-H03		

EG-DWG3

美特鋁質 有限公司
MIDI Aluminium Fabricator Ltd.

工程號	J-837	地盤	觀塘裕民坊

物料編號	總層	每層	總數量	使用位置	樓層
API-H03	3	1	3	T1CW A-1	7F~9F
API-H03	3	1	3	T1CW A-3	7F~9F
API-H03	3	1	3	T1CW C-1	7F~9F
API-H03	3	1	3	T1CW D-1	7F~9F
API-H03	3	1	3	T1CW E-2	7F~9F
API-H03	3	1	3	T1CW F-2	7F~9F
API-H03	3	1	3	T1CW G-1	7F~9F
API-H03	3	1	3	T1CW H-2	7F~9F
API-H03	3	1	3	T1CW J-1	7F~9F
API-H03	3	1	3	T1CW K-2	7F~9F
API-H03	3	1	3	T1CW L-1	7F~9F
API-H03	3	1	3	T1CW M-2	7F~9F
API-H03	3	1	3	T2CW A-1	7F~9F
API-H03	3	1	3	T2CW B-2	7F~9F
API-H03	3	1	3	T2CW C-1	7F~9F
API-H03	3	1	3	T2CW D-1	7F~9F
API-H03	3	1	3	T2CW E-1	7F~9F
API-H03	3	1	3	T2CW F-2	7F~9F
API-H03	3	1	3	T2CW G-2	7F~9F
API-H03	3	1	3	T2CW K-2	7F~9F
API-H03	3	1	3	T2CW L-1	7F~9F
API-H03	3	1	3	T2CW M-3	7F~9F
API-H03	3	1	3	T2CW N-2	7F~9F
API-H03	3	1	3	T3CW A-1	7F~9F
API-H03	3	1	3	T3CW B-2	7F~9F
API-H03	3	1	3	T3CW C-1	7F~9F
API-H03	3	1	3	T3CW E-1	7F~9F
API-H03	3	1	3	T3CW F-2	7F~9F
API-H03	3	1	3	T3CW K-2	7F~9F
API-H03	3	1	3	T3CW L-1	7F~9F
API-H03	3	1	3	T3CW M-2	7F~9F
API-H03	3	1	3	T5CW A-1	7F~9F
API-H03	3	1	3	T5CW C-1	7F~9F
API-H03	3	1	3	T5CW D-1	7F~9F
API-H03	3	1	3	T5CW E-2	7F~9F
API-H03	3	1	3	T5CW F-1	7F~9F
API-H03	3	1	3	T5CW G-2	7F~9F
API-H03	3	1	3	T5CW H-1	7F~9F
API-H03	3	1	3	T5CW L-1	7F~9F
API-H03	3	1	3	T5CW M-2	7F~9F
API-H03	3	1	3	T5CW N-1	7F~9F
		合計：	123		

名稱	室內立拆圖	制圖	鞠章芳	2019.1.9	修改			
材料	2mm鋁板	復核	謝永林	2019.1.16	日期			
顏色	UCT803649 FXL-3(亞白噴)	批准			圖號	API-H03(1)		

EG-DWG3

美特鋁質 有限公司
MIDI Aluminium Fabricator Ltd.

工程號	J-837	地盤	觀塘裕民坊

數據尺寸見后頁

頂

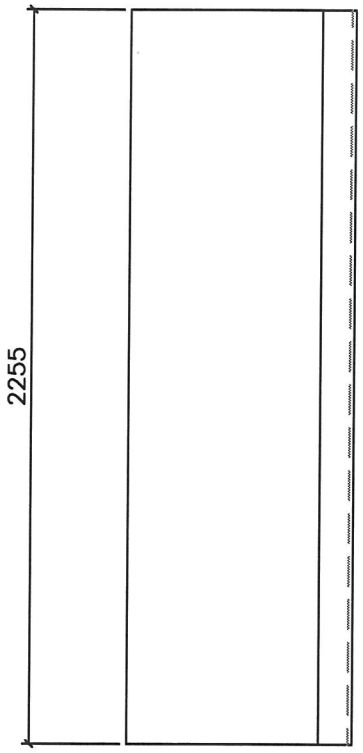

底

見光位做保護

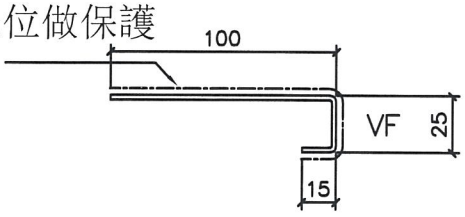

地盤安裝

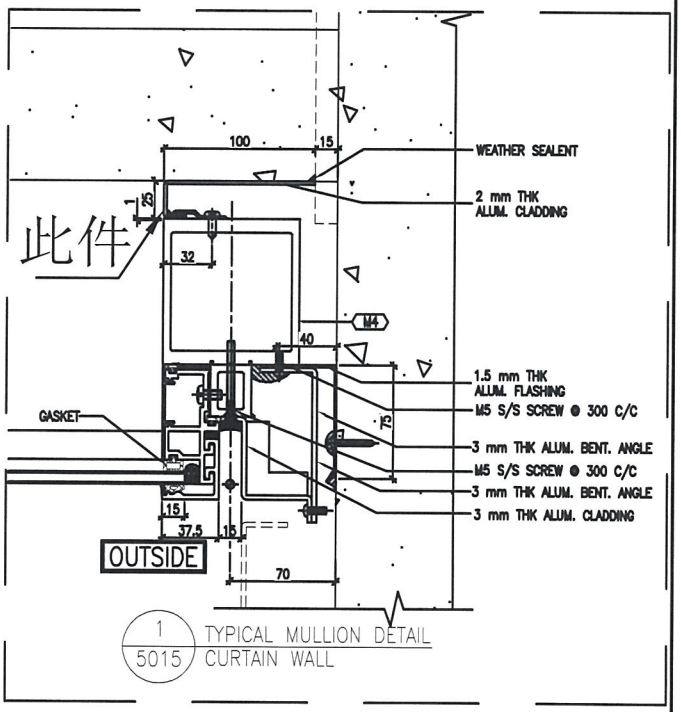

1 / 5015 TYPICAL MULLION DETAIL CURTAIN WALL

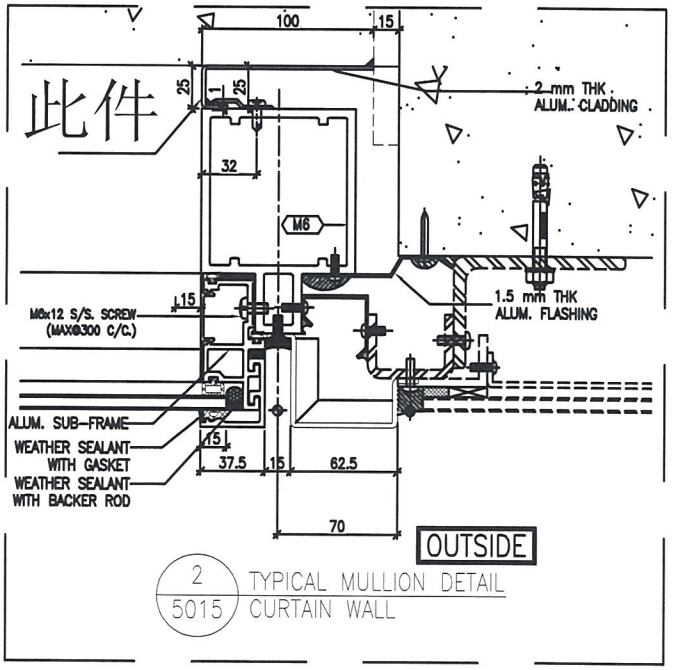

2 / 5015 TYPICAL MULLION DETAIL CURTAIN WALL

名稱	室內立拆圖	制圖	鞠章芳	2019.1.9	修改			
材料	2mm鋁板	復核	謝永林	2019.1.16	日期			
顏色	UCT803649 FXL-3(麻白噴)	批准			圖號	API-H04		

EG-DWG3

美特鋁質 有限公司
MIDI Aluminium Fabricator Ltd.

工程號	J-837	地盤	觀塘裕民坊

物料編號	總層	每層	總數量	使用位置	樓層
API-H04	3	3	9	T1CW A-1	7F~9F
API-H04	3	1	3	T1CW A-2	7F~9F
API-H04	3	1	3	T1CW B-1	7F~9F
API-H04	3	1	3	T1CW B-2	7F~9F
API-H04	3	2	6	T1CW B-3	7F~9F
API-H04	3	1	3	T1CW D-1	7F~9F
API-H04	3	1	3	T1CW E-1	7F~9F
API-H04	3	1	3	T1CW E-2	7F~9F
API-H04	3	2	6	T1CW F-2	7F~9F
API-H04	3	2	6	T1CW G-2	7F~9F
API-H04	3	2	6	T1CW H-1	7F~9F
API-H04	3	1	3	T1CW J-2	7F~9F
API-H04	3	1	3	T1CW K-1	7F~9F
API-H04	3	1	3	T1CW L-2	7F~9F
API-H04	3	1	3	T1CW M-1	7F~9F
API-H04	3	2	6	T2CW A-2	7F~9F
API-H04	3	2	6	T2CW B-1	7F~9F
API-H04	3	1	3	T2CW E-2	7F~9F
API-H04	3	1	3	T2CW F-1	7F~9F
API-H04	3	1	3	T2CW G-2	7F~9F
API-H04	3	2	6	T2CW H-2	7F~9F
API-H04	3	2	6	T2CW J-1	7F~9F
API-H04	3	1	3	T2CW K-2	7F~9F
API-H04	3	1	3	T2CW L-1	7F~9F
API-H04	3	1	3	T2CW M-1	7F~9F
API-H04	3	3	9	T2CW M-3	7F~9F
API-H04	3	1	3	T2CW N-1	7F~9F
API-H04	3	1	3	T2CW N-2	7F~9F
API-H04	3	2	6	T3CW A-2	7F~9F
API-H04	3	2	6	T3CW B-1	7F~9F
API-H04	3	1	3	T3CW C-2	7F~9F
API-H04	3	3	9	T3CW F-2	7F~9F
API-H04	3	1	3	T3CW H-1	7F~9F
API-H04	3	1	3	T3CW H-3	7F~9F
API-H04	3	1	3	T3CW J-1	7F~9F
API-H04	3	1	3	T3CW J-2	7F~9F
API-H04	3	1	3	T3CW K-1	7F~9F
API-H04	3	1	3	T3CW L-2	7F~9F
API-H04	3	1	3	T3CW M-1	7F~9F
API-H04	3	1	3	T5CW A-1	7F~9F
API-H04	3	2	6	T5CW A-2	7F~9F
API-H04	3	1	3	T5CW D-2	7F~9F
API-H04	3	1	3	T5CW E-1	7F~9F
API-H04	3	1	3	T5CW F-2	7F~9F
API-H04	3	1	3	T5CW G-1	7F~9F
API-H04	3	2	6	T5CW H-3	7F~9F
API-H04	3	2	6	T5CW L-2	7F~9F
API-H04	3	2	6	T5CW M-1	7F~9F
		合計：	204		

名稱	室內正拆圖	制圖	鞠章芳	2019.1.9	修改			
材料	2mm鋁板	復核	謝永林	2019.1.16	日期			
顏色	UCT803649 FXL-3(磨蝕)	批准			圖號	API-H04(1)		

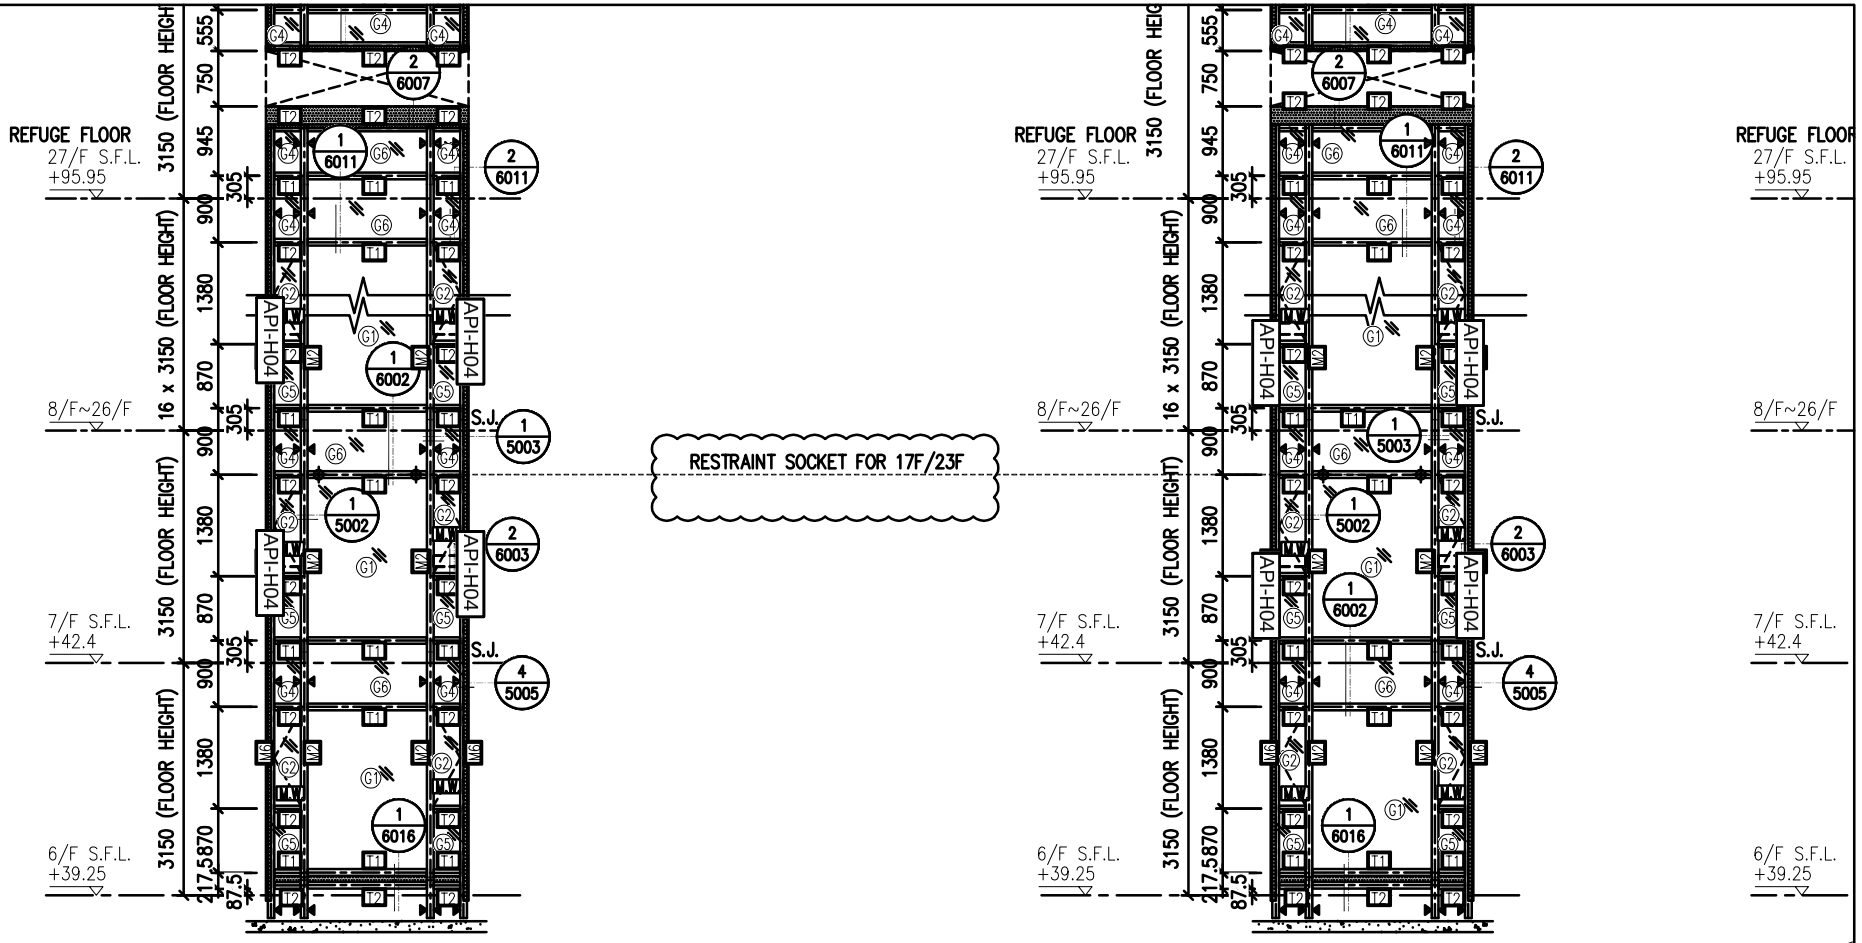

1 / – PART ELEVATION FOR CURTAIN WALL

2 / – PART ELEVATION FOR CURTAIN WALL

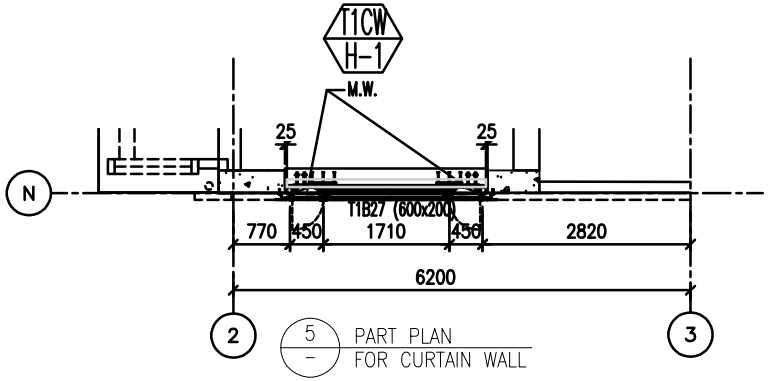

5 / – PART PLAN FOR CURTAIN WALL

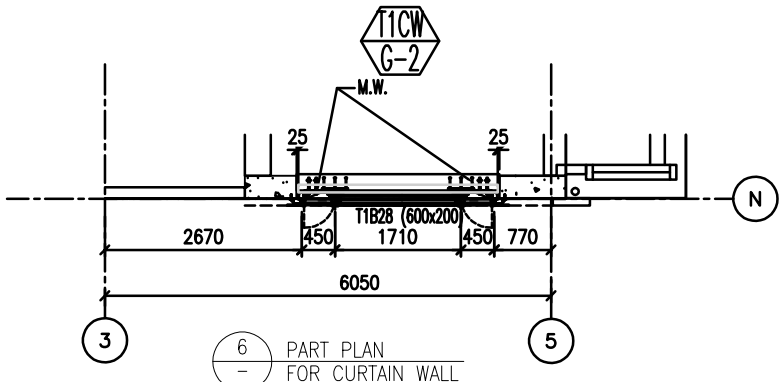

6 / – PART PLAN FOR CURTAIN WALL

圖號：837-CW-2101

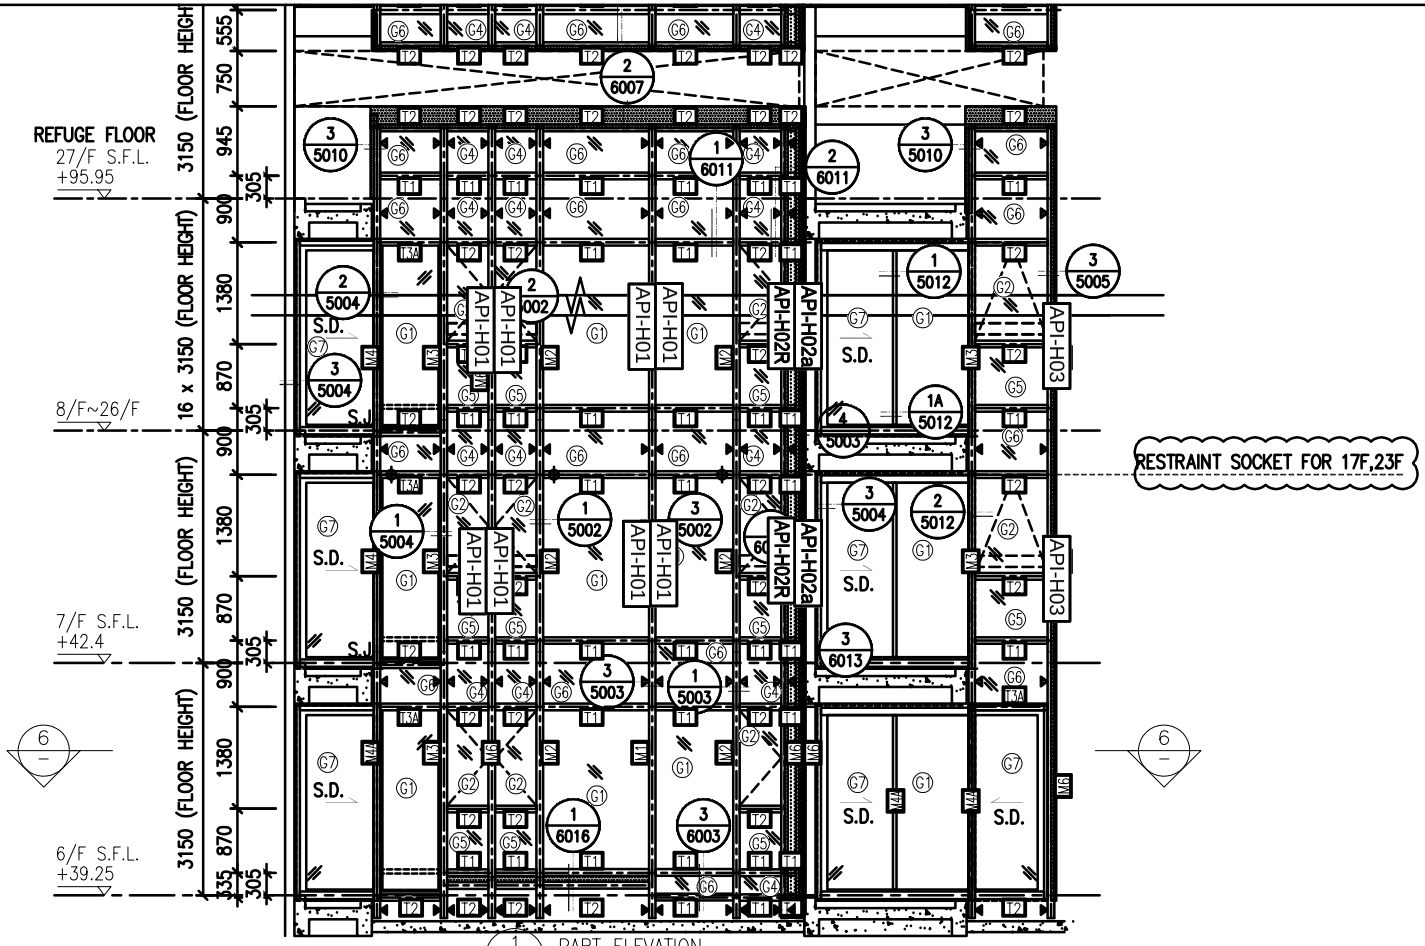

1 / – PART ELEVATION FOR CURTAIN WALL

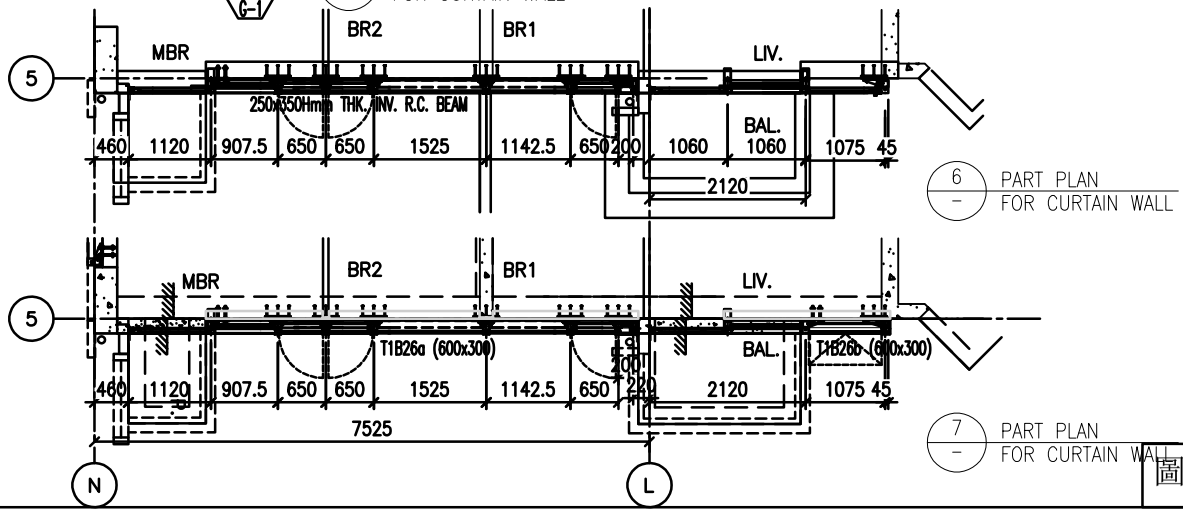

6 / – PART PLAN FOR CURTAIN WALL

7 / – PART PLAN FOR CURTAIN WALL

圖號：837-CW-2102

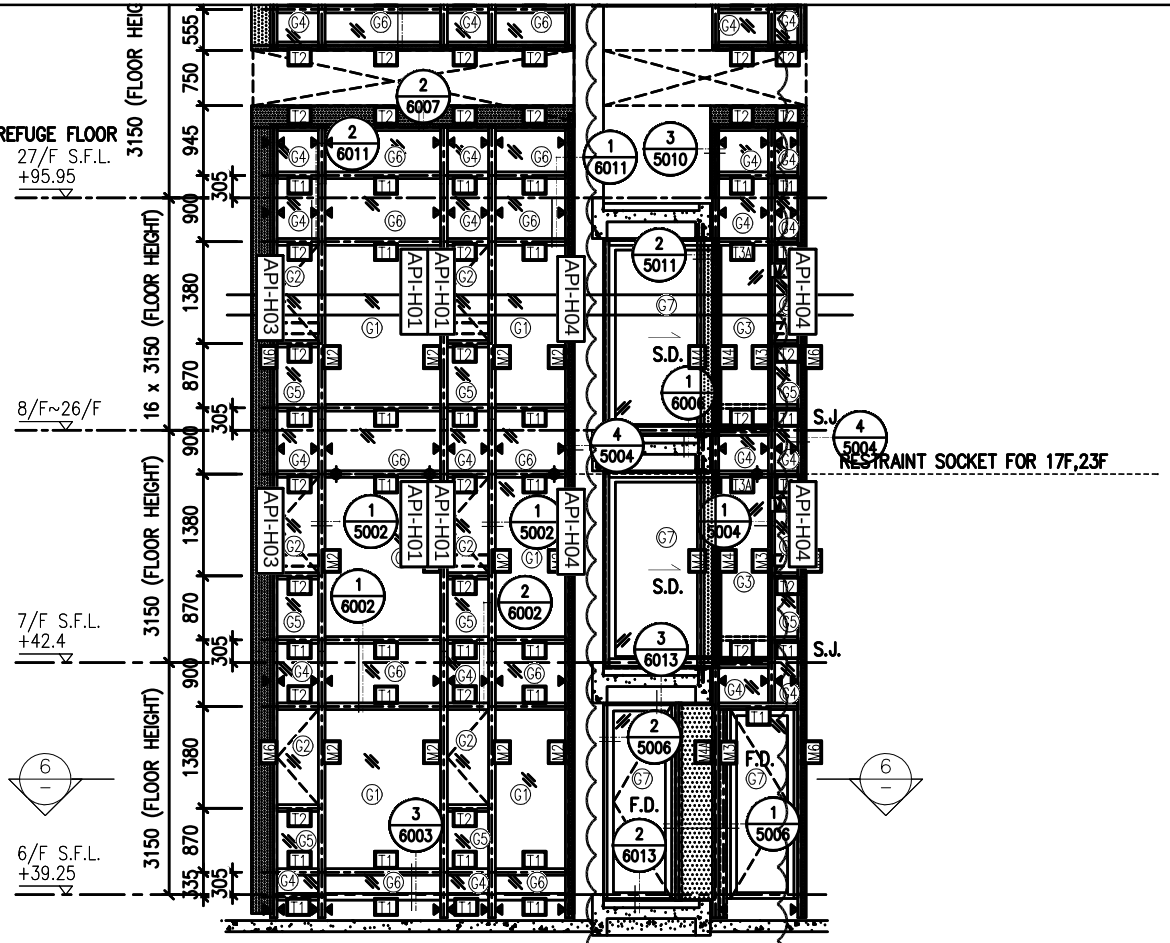

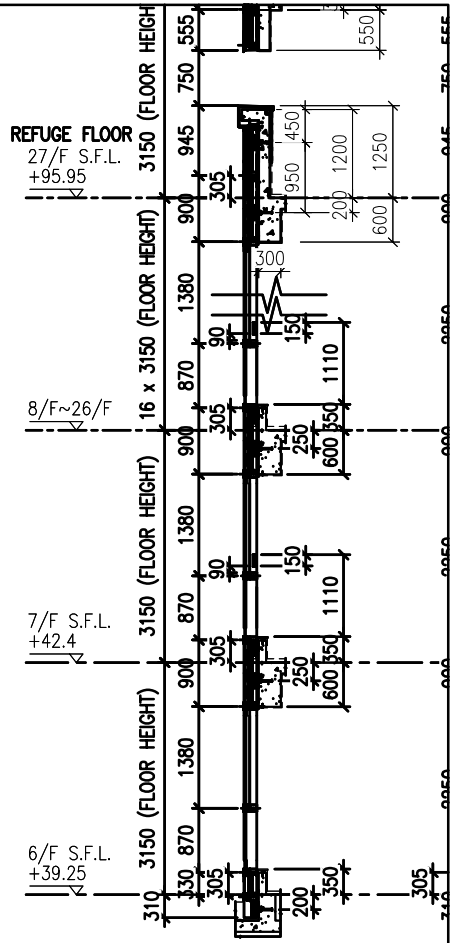

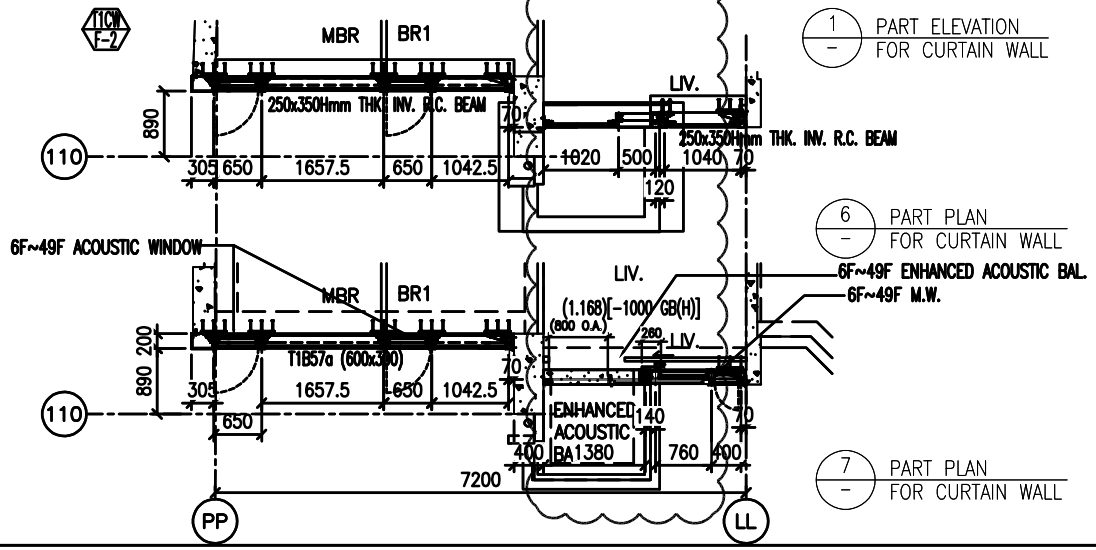

1 PART ELEVATION FOR CURTAIN WALL

2 TYPICAL SECTION FOR CURTAIN WALL

3 TY FO

6 PART PLAN FOR CURTAIN WALL

7 PART PLAN FOR CURTAIN WALL

Flat	Room	Req.	Prov.
T1F	LIV.+M.BATH	1.152	1.168

圖號：837-CW-2103

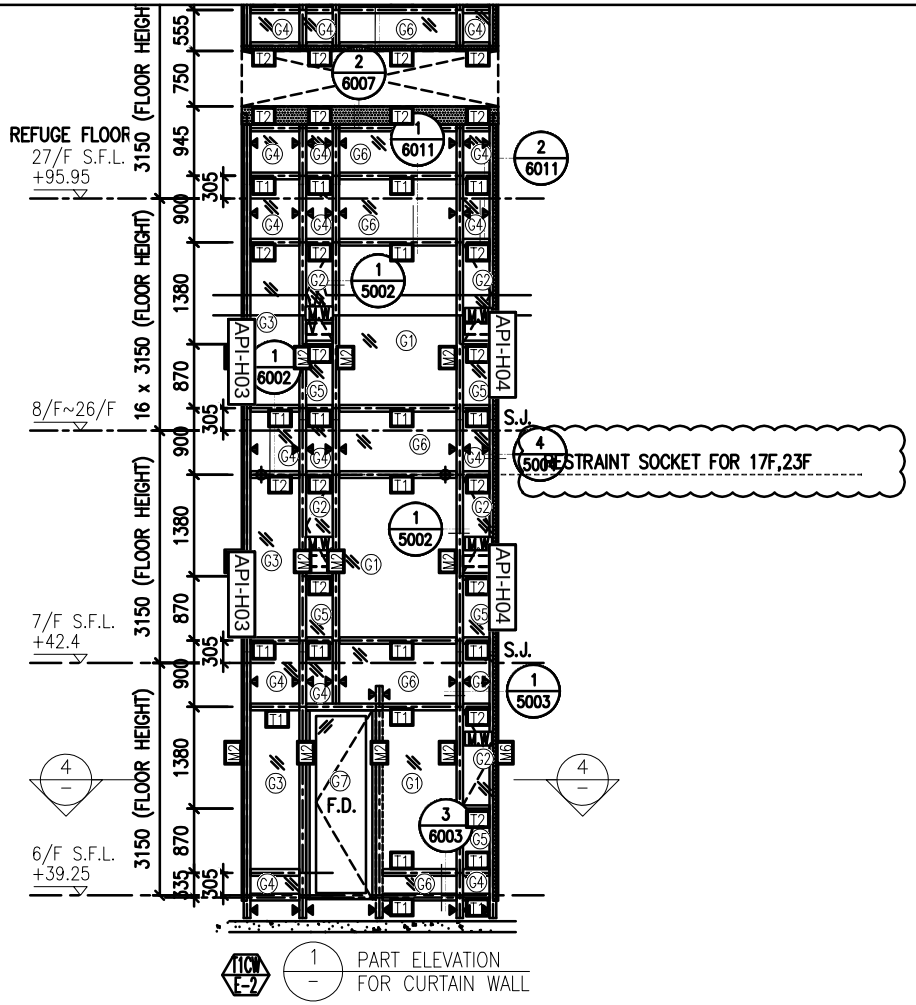

1 PART ELEVATION FOR CURTAIN WALL

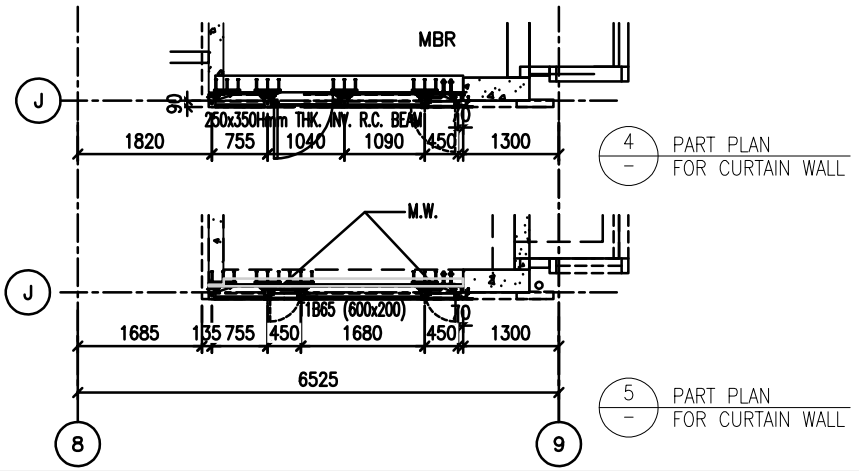

4 PART PLAN FOR CURTAIN WALL

5 PART PLAN FOR CURTAIN WALL

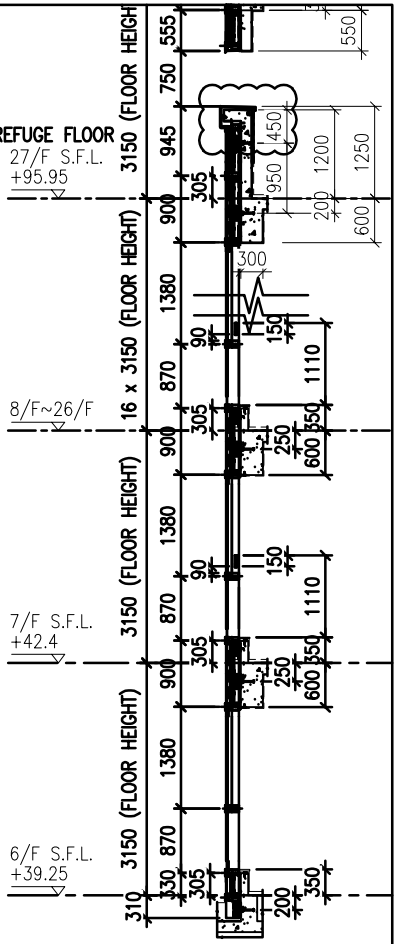

2 TYPICAL SECTIO FOR CURTAIN W

圖號：837-CW-2104

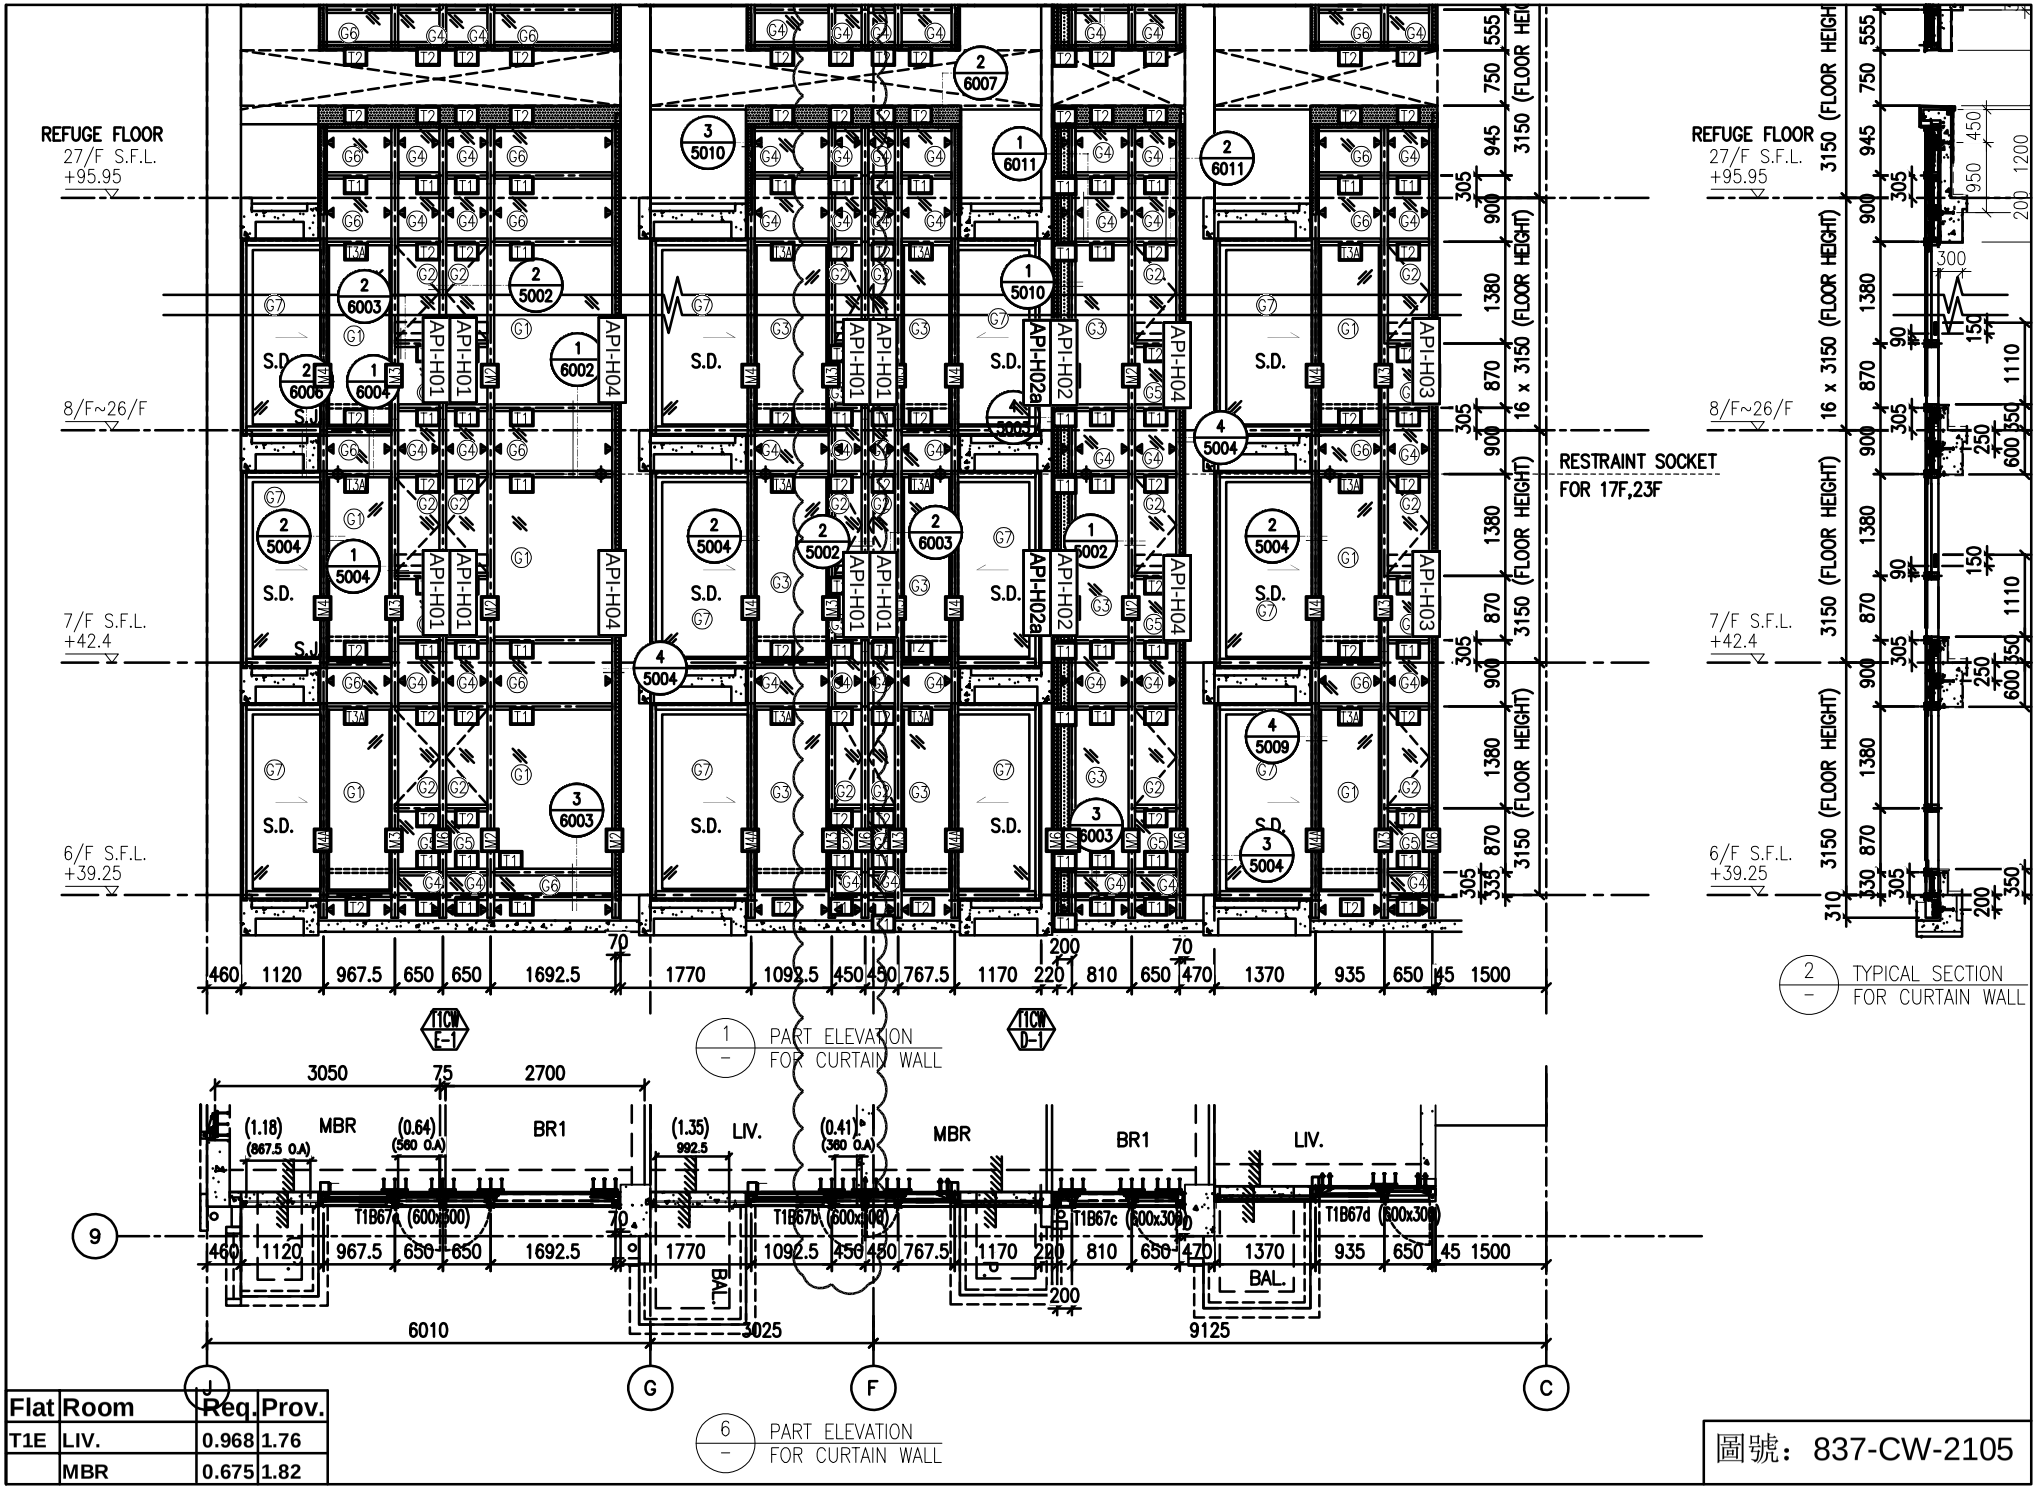

Flat	Room	Req.	Prov.
T1E	LIV.	0.968	1.76
	MBR	0.675	1.82

圖號：837-CW-2105

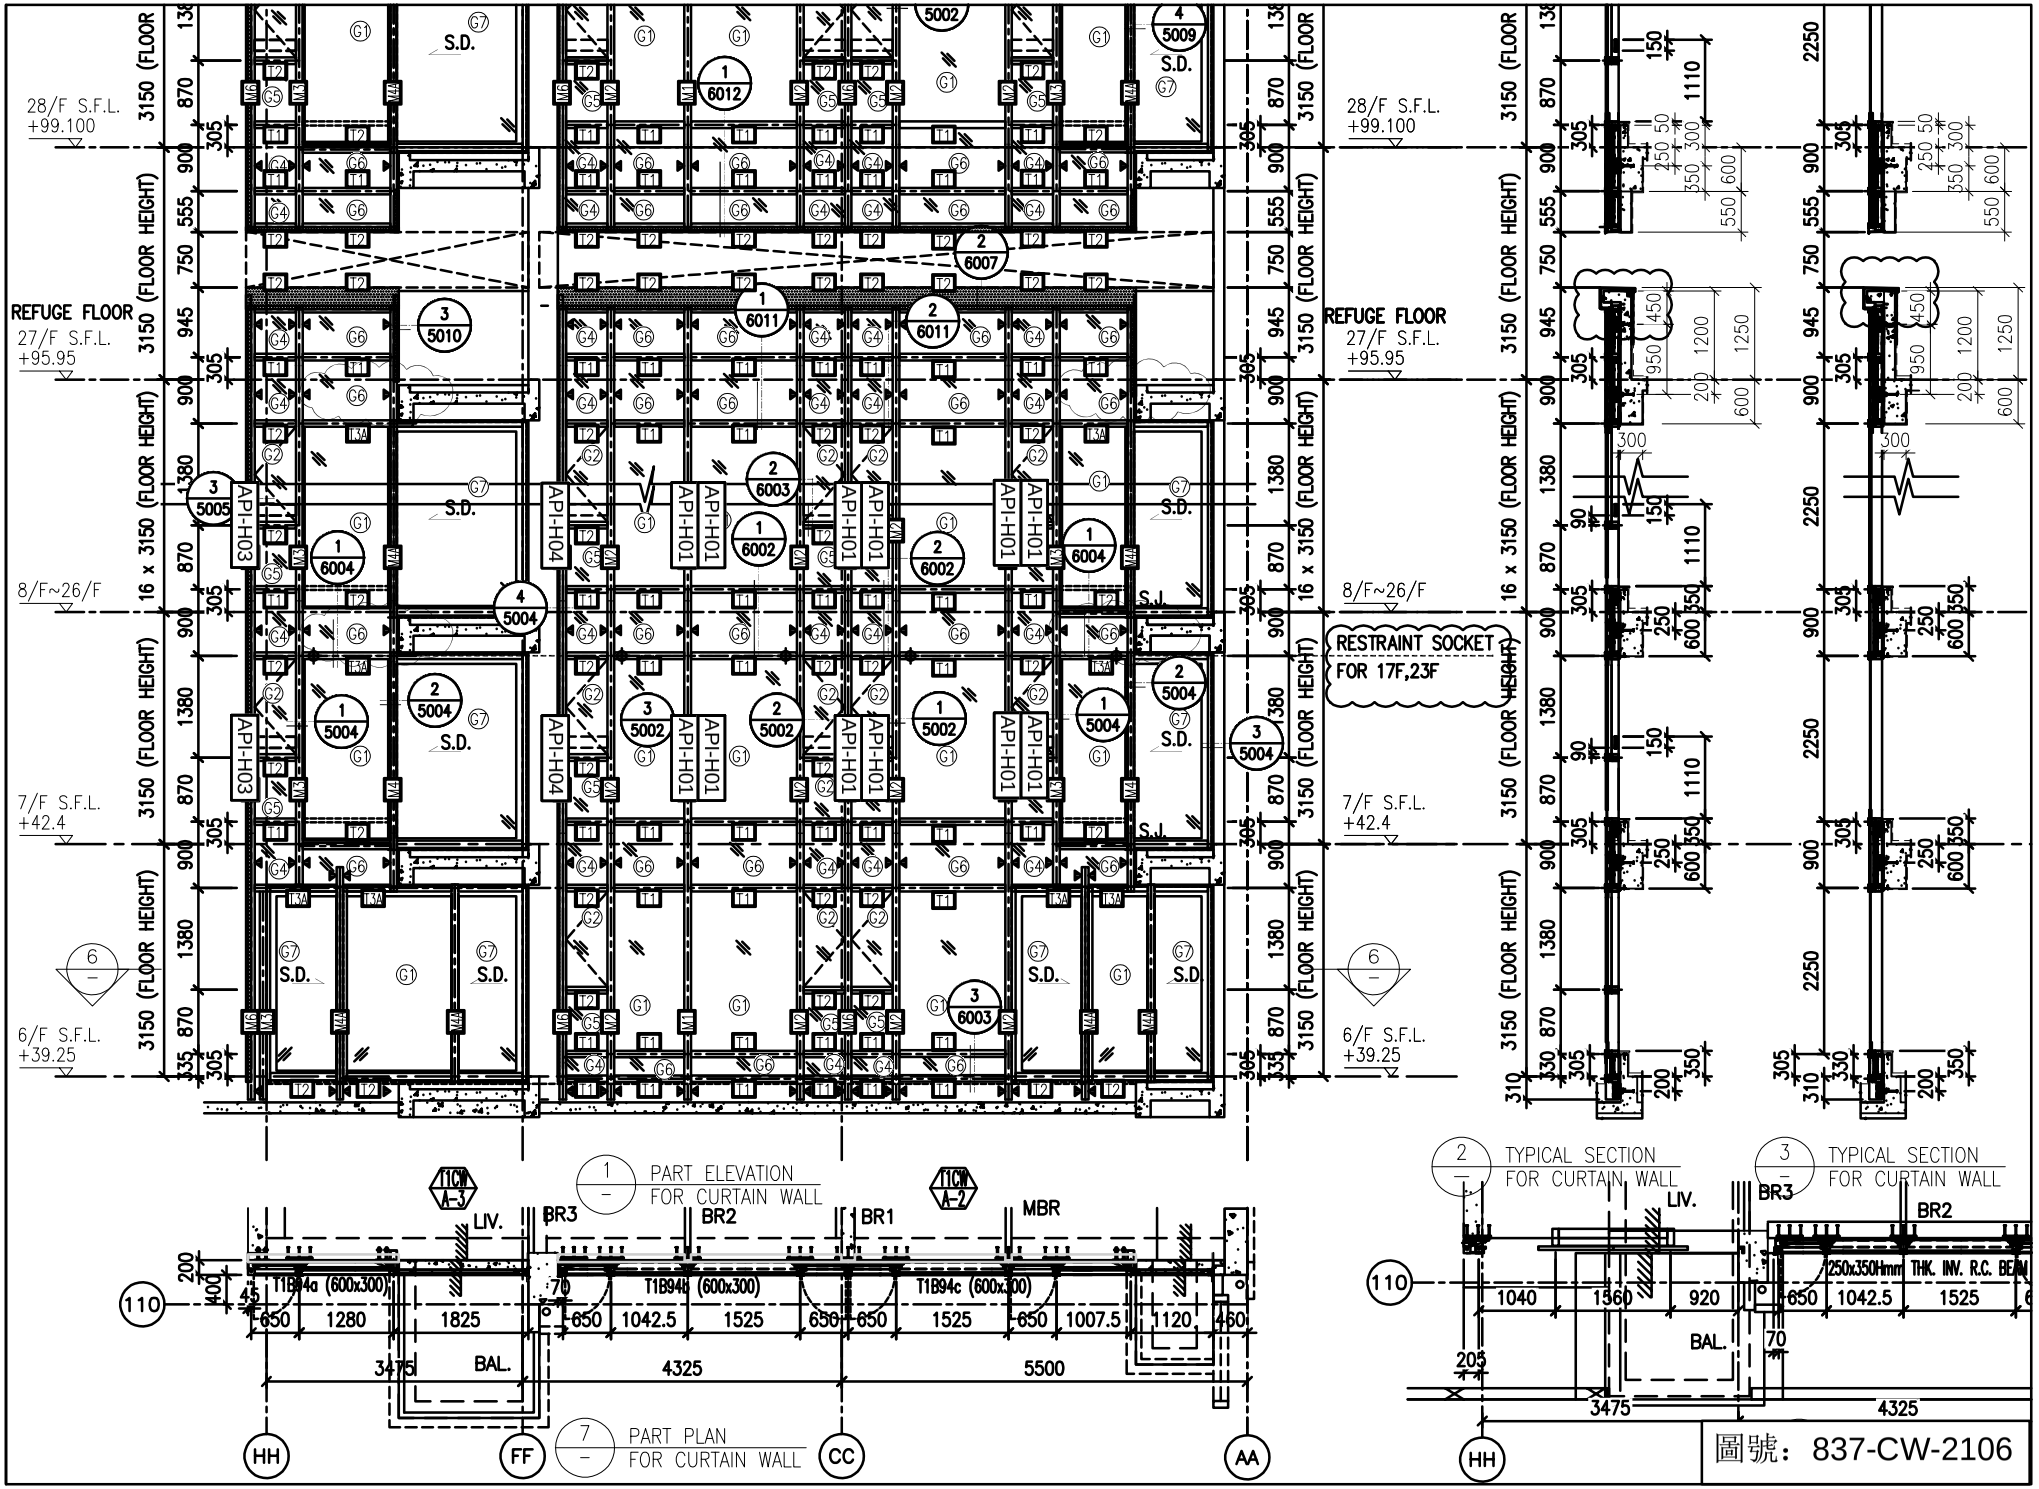
28/F S.F.L.
+99.100
REFUGE FLOOR
27/F S.F.L.
+95.95
8/F~26/F
7/F S.F.L.
+42.4
6/F S.F.L.
+39.25
16 x 3150 (FLOOR HEIGHT)
3150 (FLOOR HEIGHT)
RESTRAINT SOCKET
FOR 17F,23F
S.D.
S.J.
API-H01
API-H02
API-H03
API-H04
1 PART ELEVATION FOR CURTAIN WALL
7 PART PLAN FOR CURTAIN WALL
2 TYPICAL SECTION FOR CURTAIN WALL
3 TYPICAL SECTION FOR CURTAIN WALL
T1CW A-3
T1CW A-2
LIV.
BR3
BR2
BR1
MBR
T1B94a (600x300)
T1B94b (600x300)
T1B94c (600x300)
BAL.
250x350Hmm THK. INV. R.C. BEAM
HH
FF
CC
AA
圖號：837-CW-2106

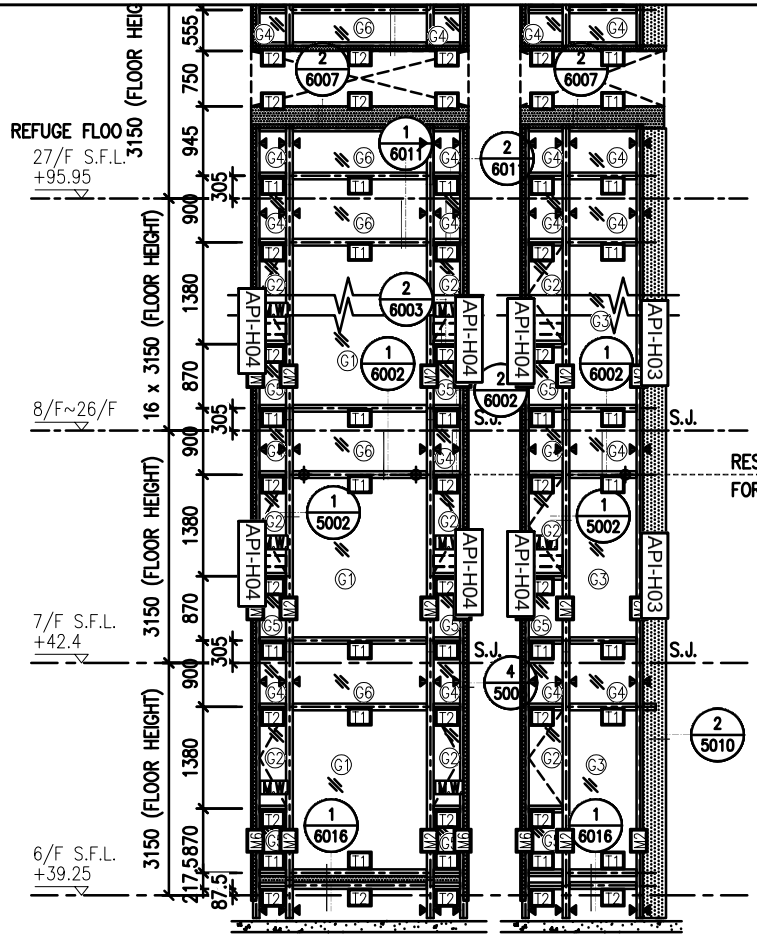

1 PART ELEVATION FOR CURTAIN WALL

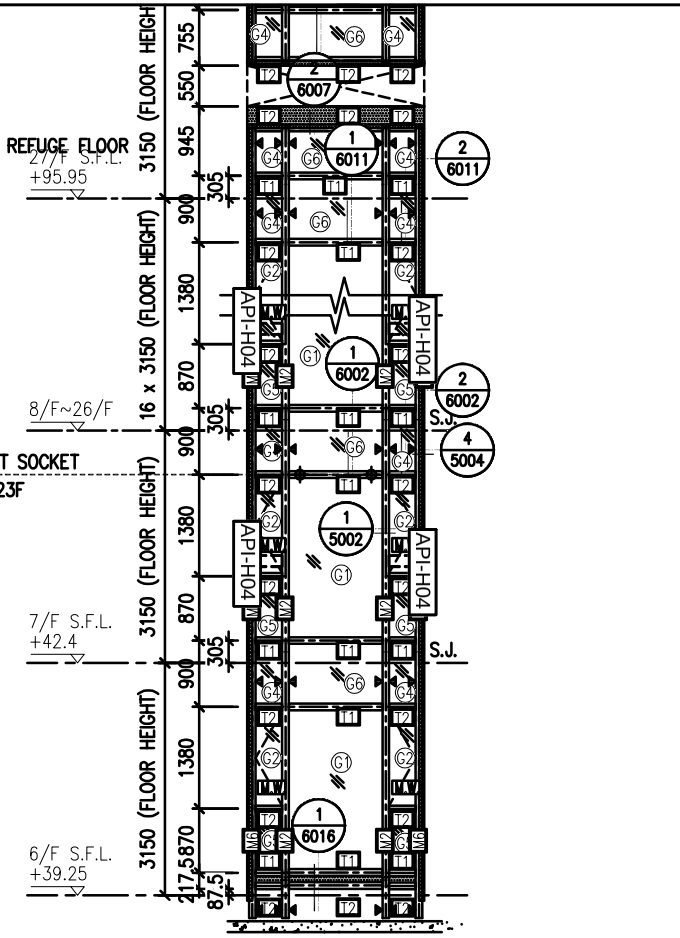

2 PART ELEVATION FOR CURTAIN WALL

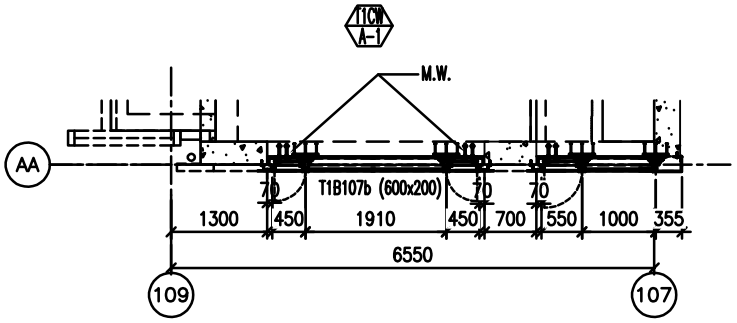

5 PART PLAN FOR CURTAIN WALL

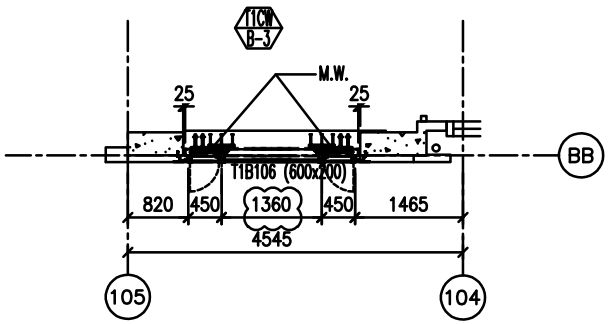

6 PART PLAN FOR CURTAIN WALL

圖號：837-CW-2107

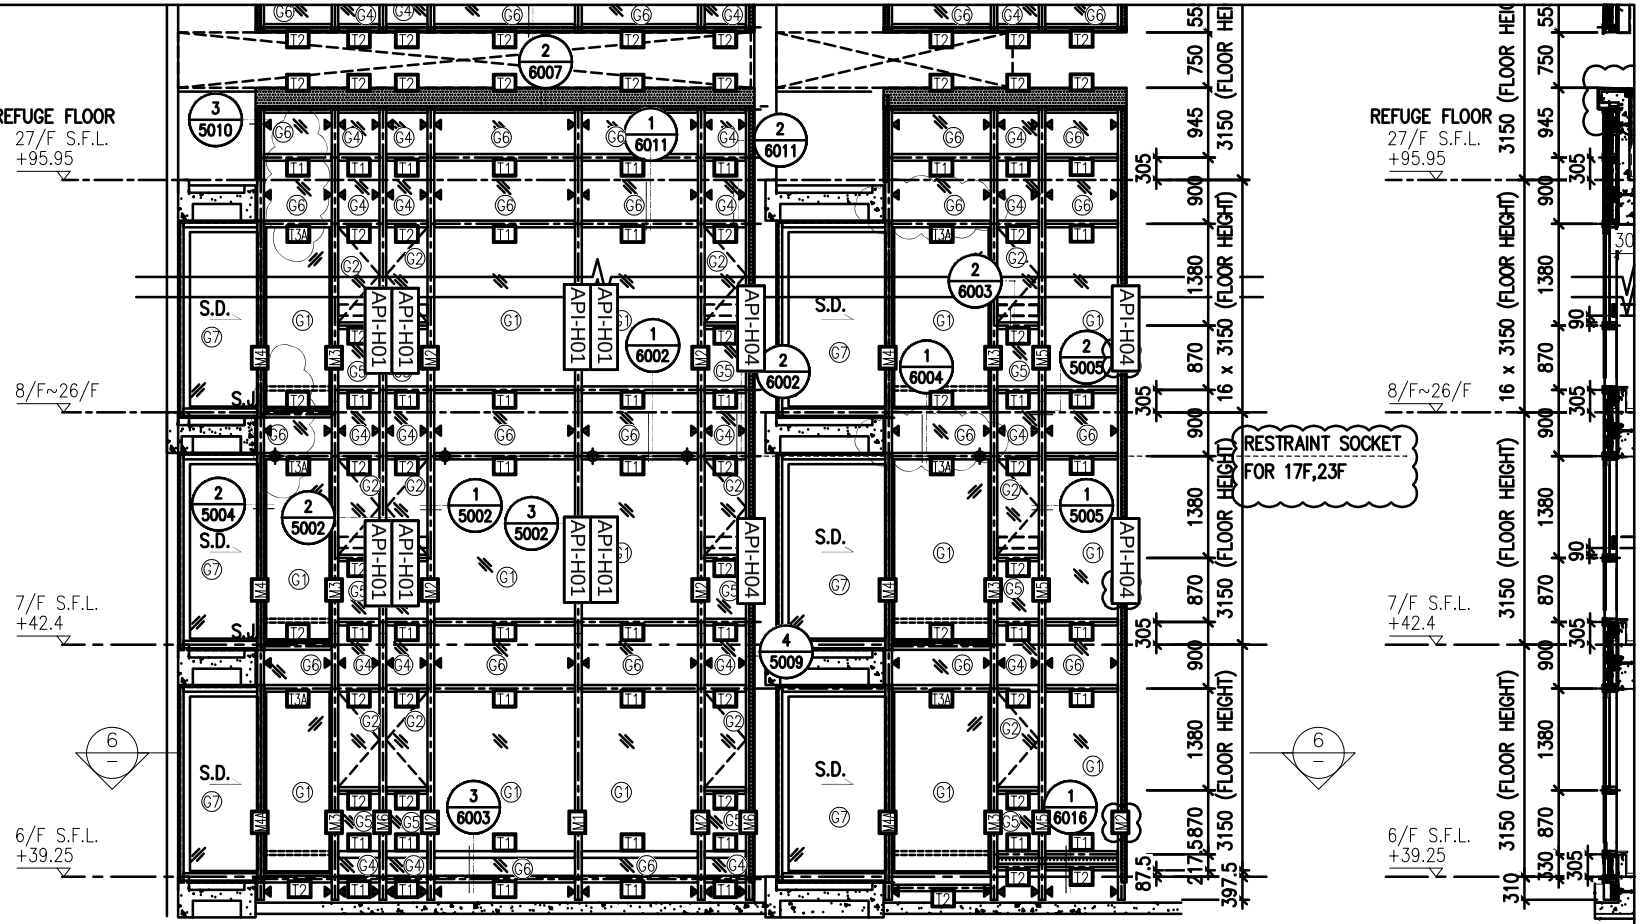

1 / – PART ELEVATION FOR CURTAIN WALL

2 / – TYPICAL SECT FOR CURTAIN

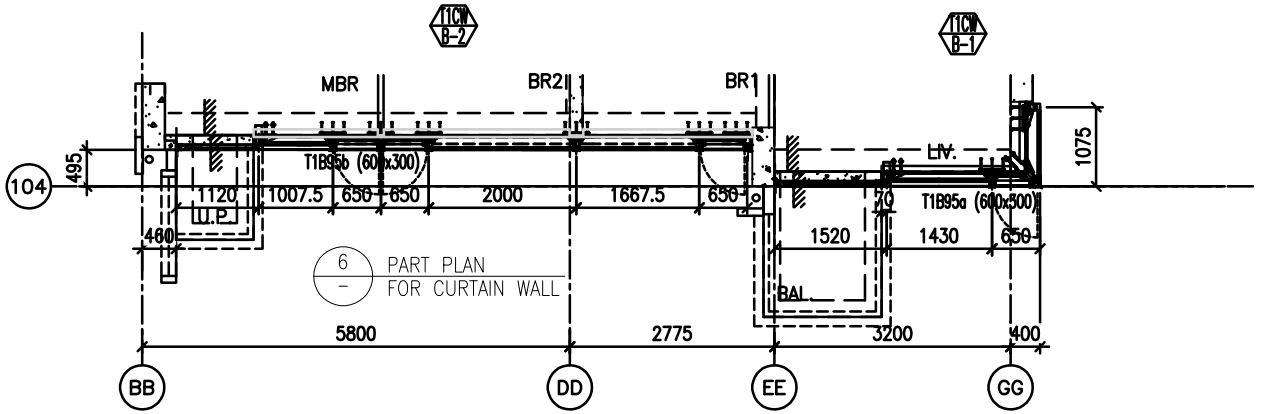

6 / – PART PLAN FOR CURTAIN WALL

圖號：837-CW-2108

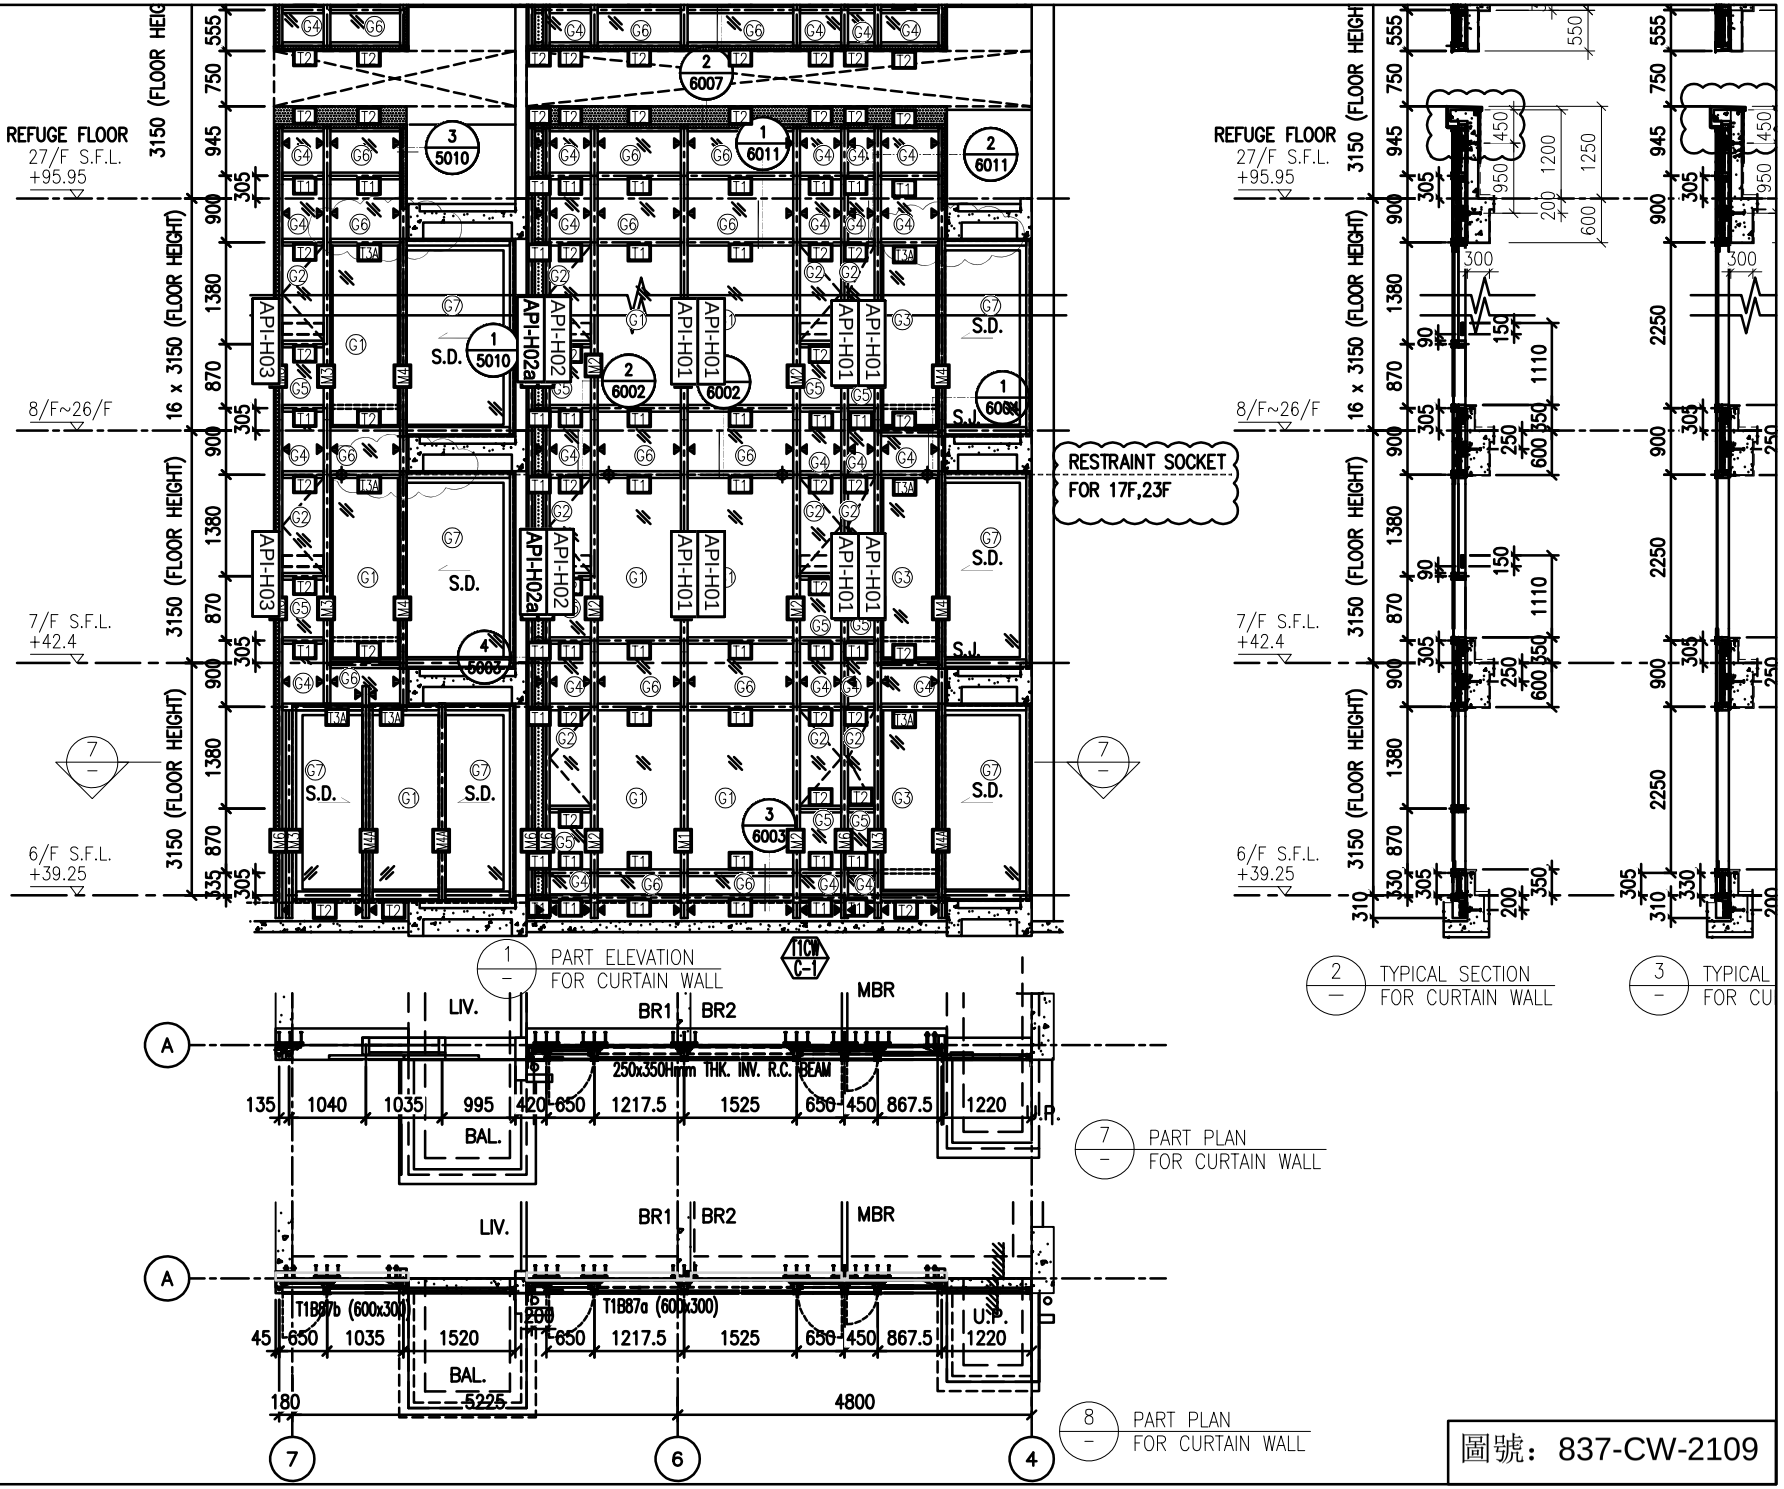

圖號：837-CW-2109

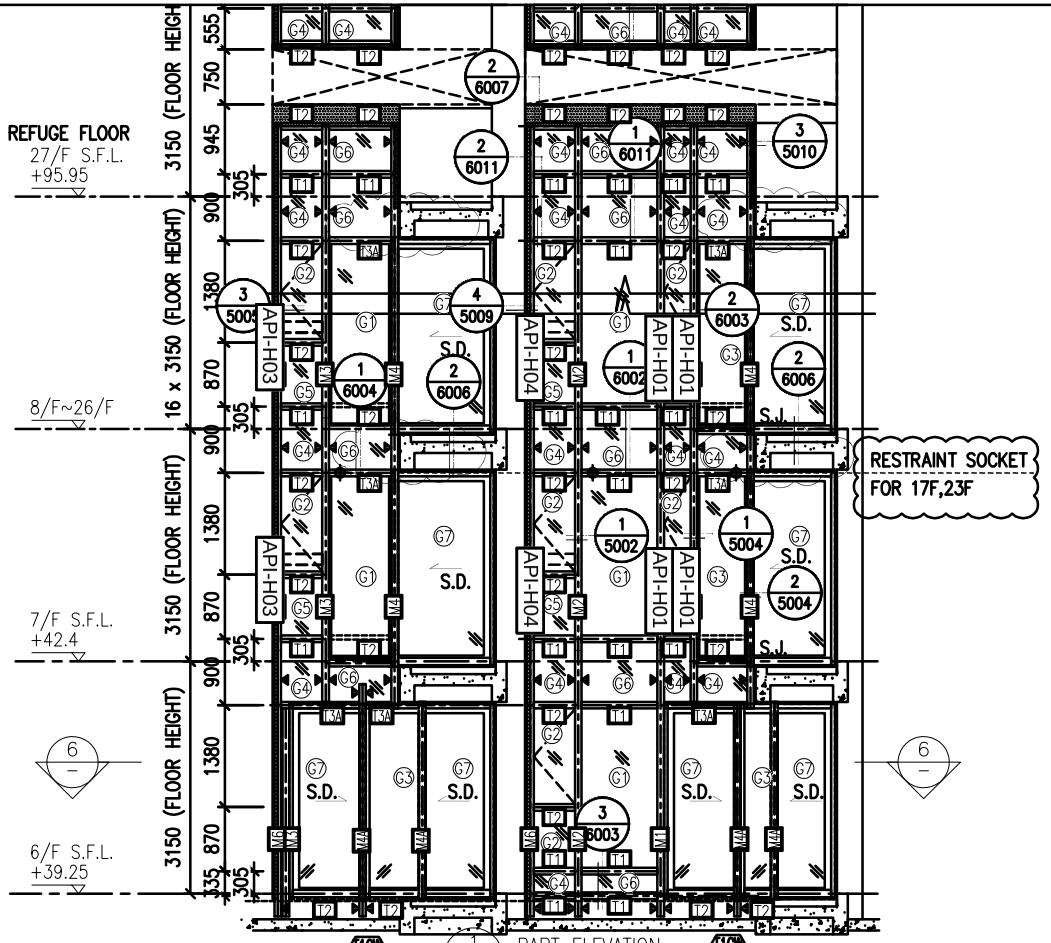

1 / – PART ELEVATION FOR CURTAIN WALL

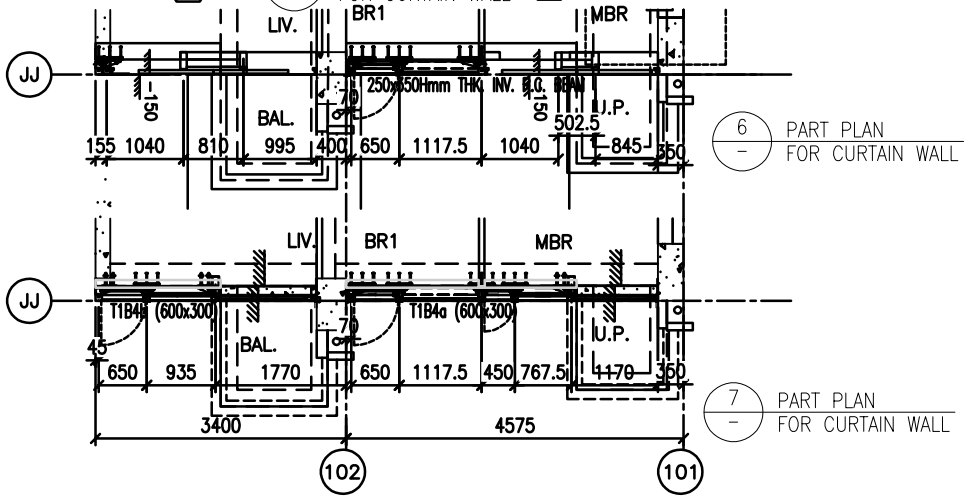

6 / – PART PLAN FOR CURTAIN WALL

7 / – PART PLAN FOR CURTAIN WALL

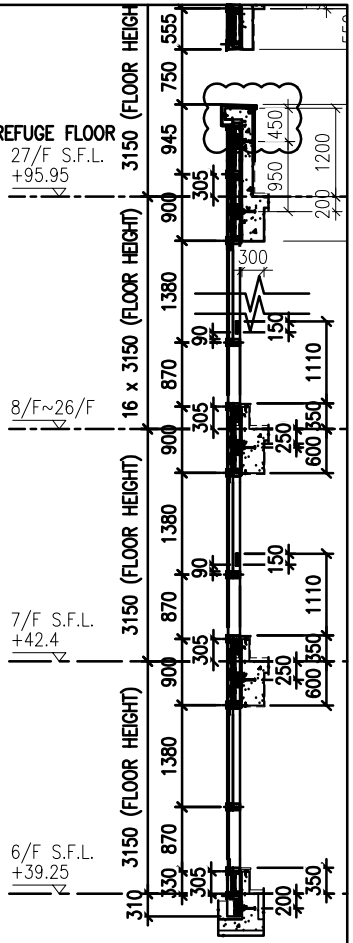

2 / – TYPICAL SECTION FOR CURTAIN WALL

圖號：837-CW-2110

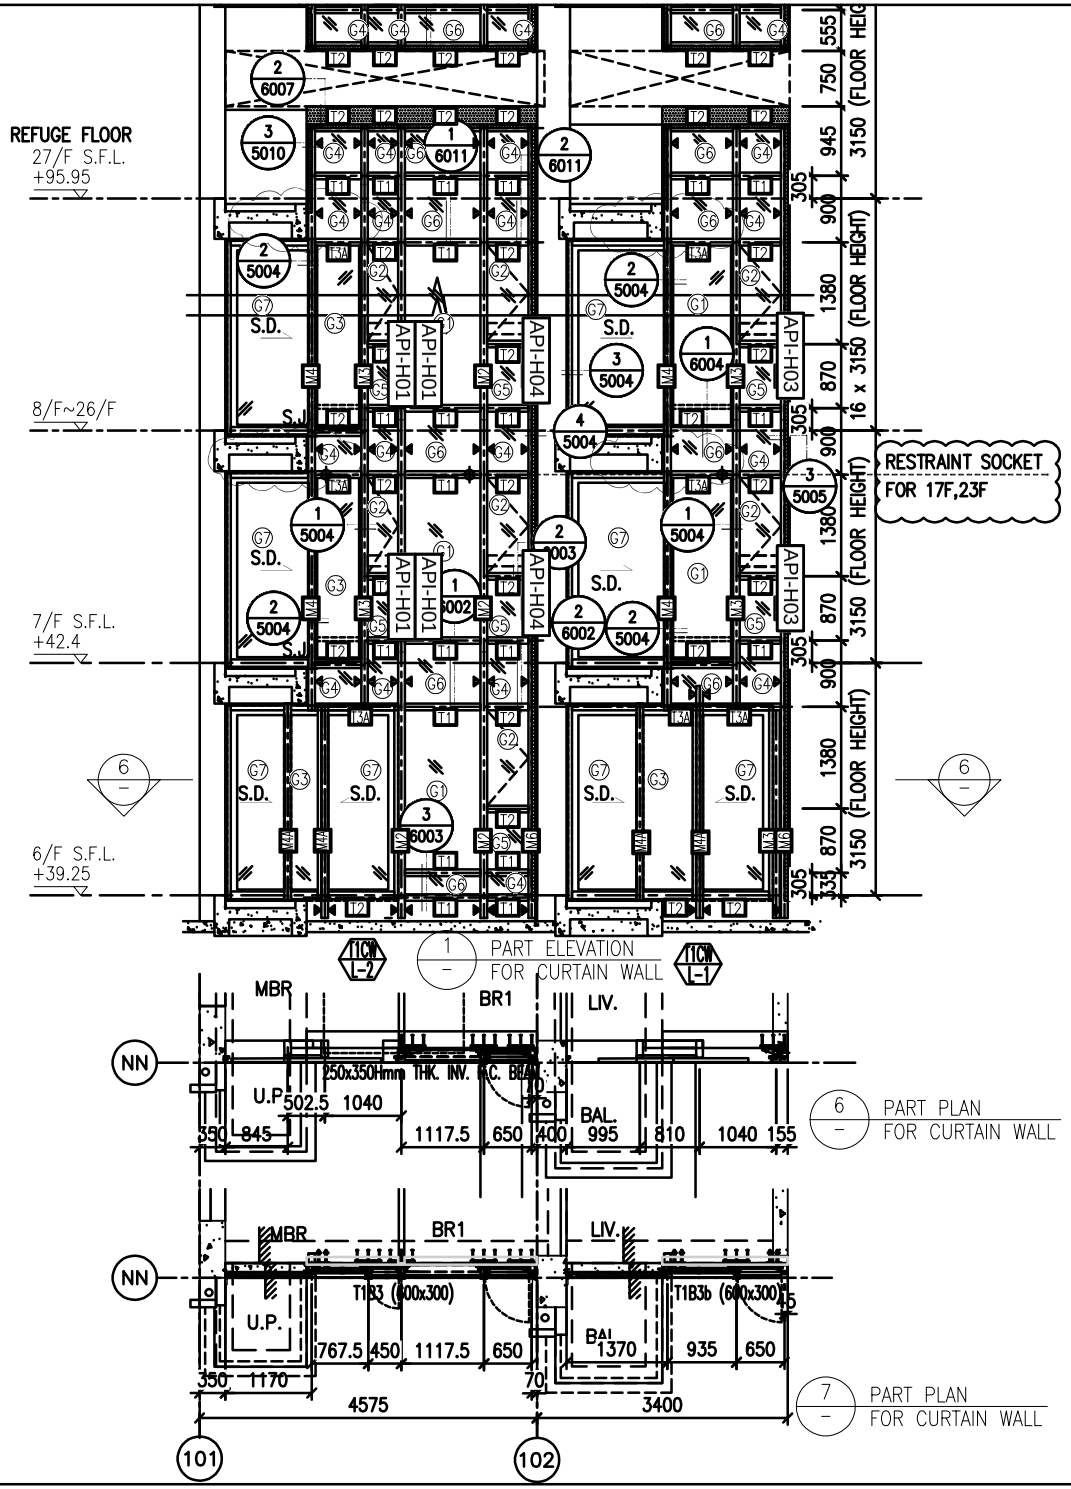

1 / – PART ELEVATION FOR CURTAIN WALL

6 / – PART PLAN FOR CURTAIN WALL

7 / – PART PLAN FOR CURTAIN WALL

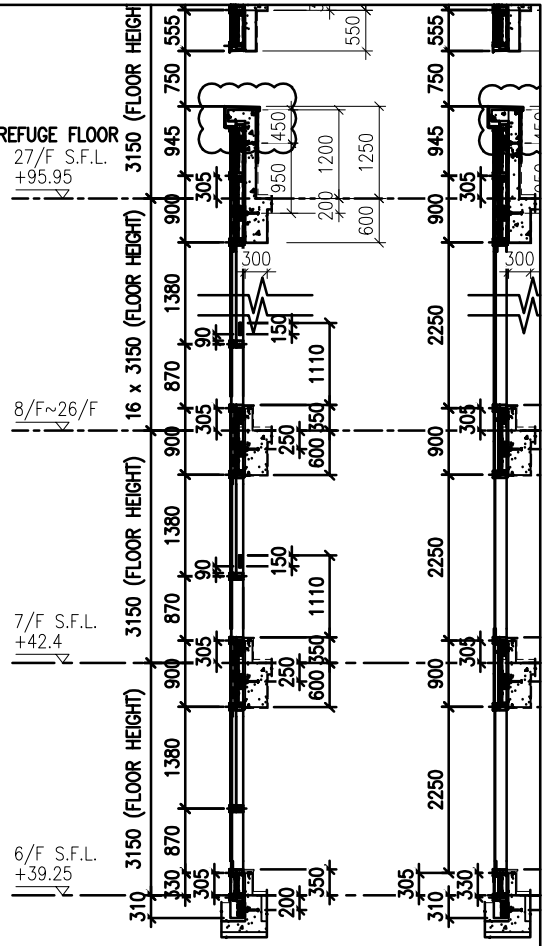

2 / – TYPICAL SECTION FOR CURTAIN WALL

3 / – TYPICAL SECTIO FOR CURTAIN W

圖號：837-CW-2111

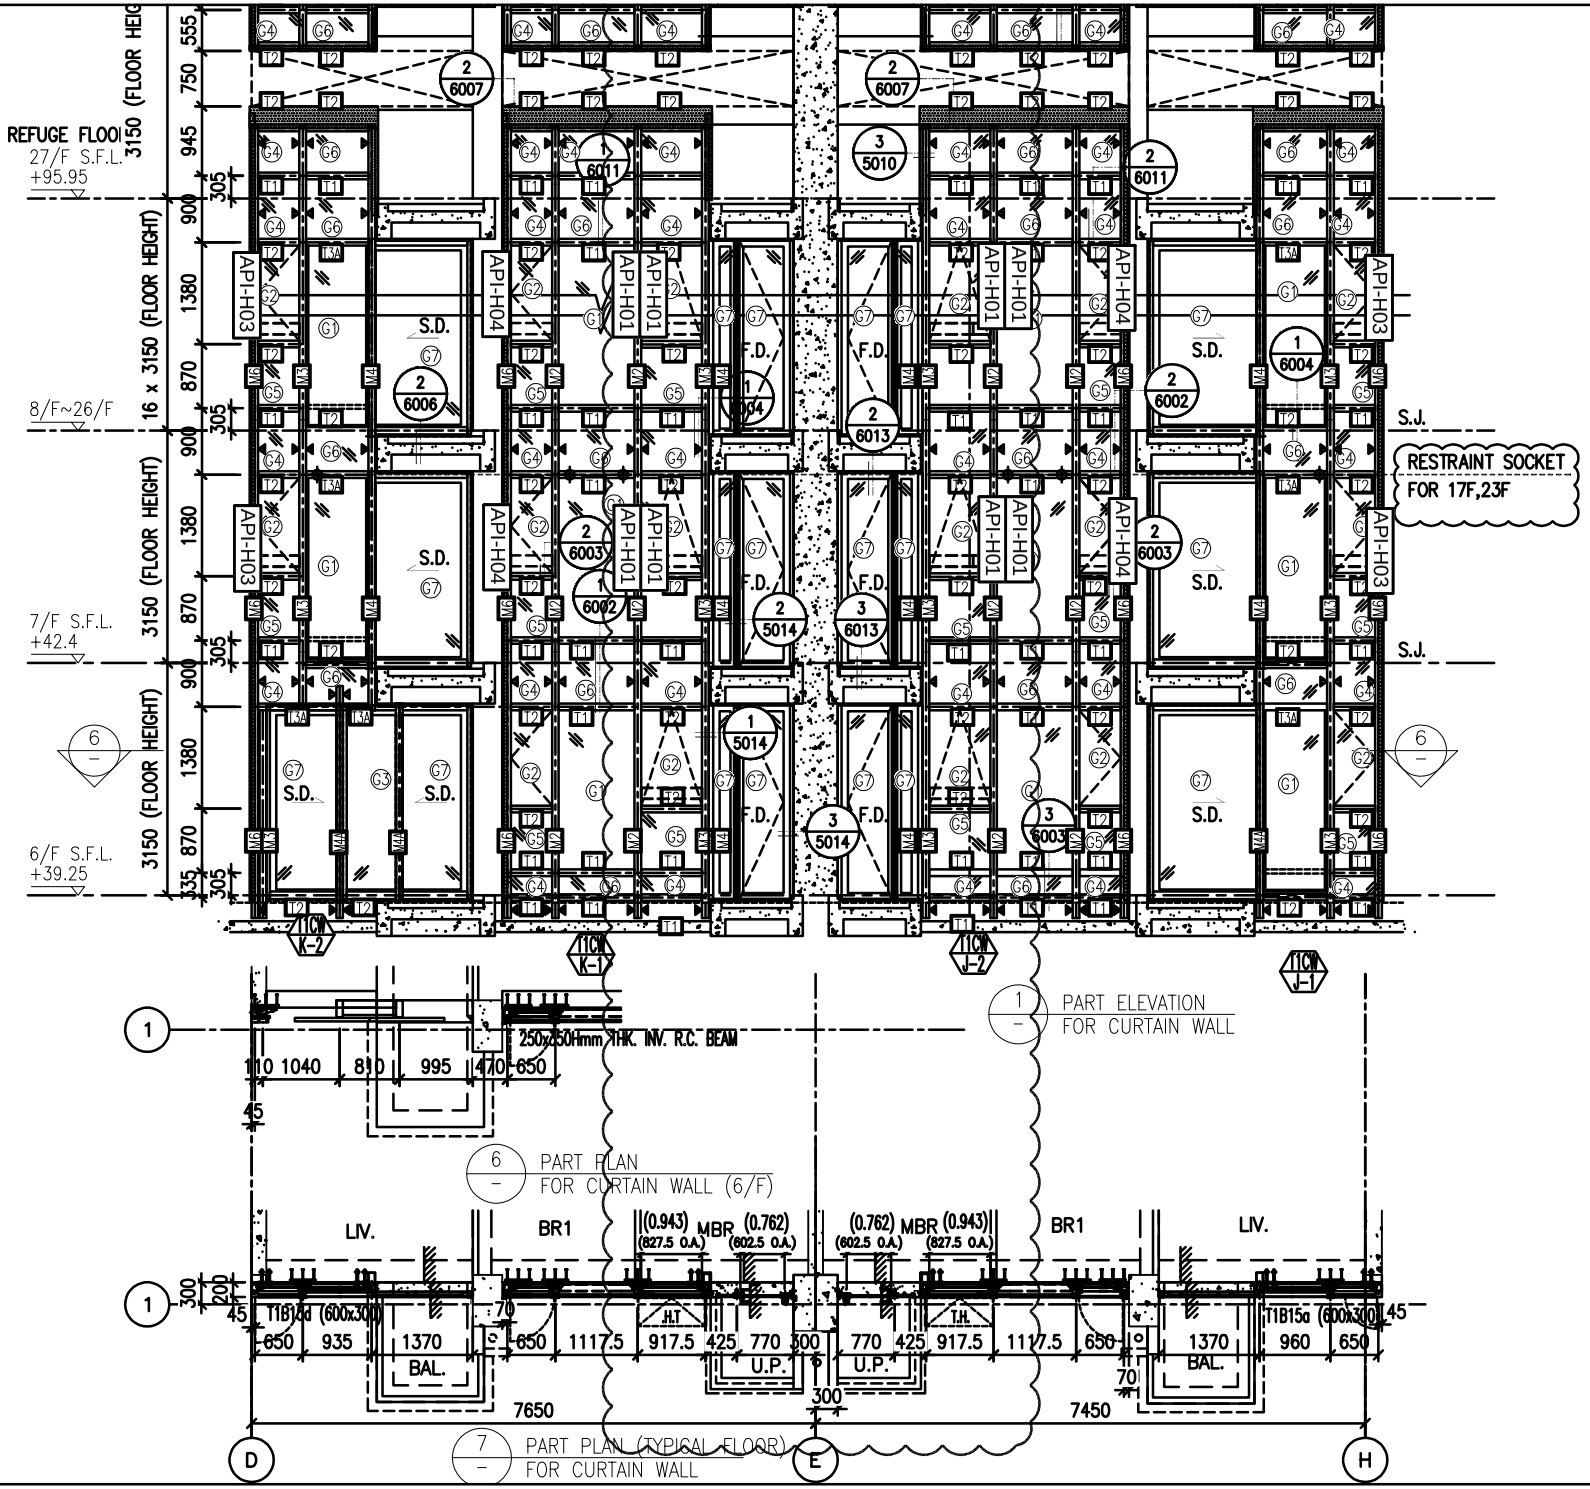

Flat	Room	Req.	Prov.
T1K	MBR	0.585	1.705
T1J	MBR	0.599	1.705

圖號：837-CW-2112

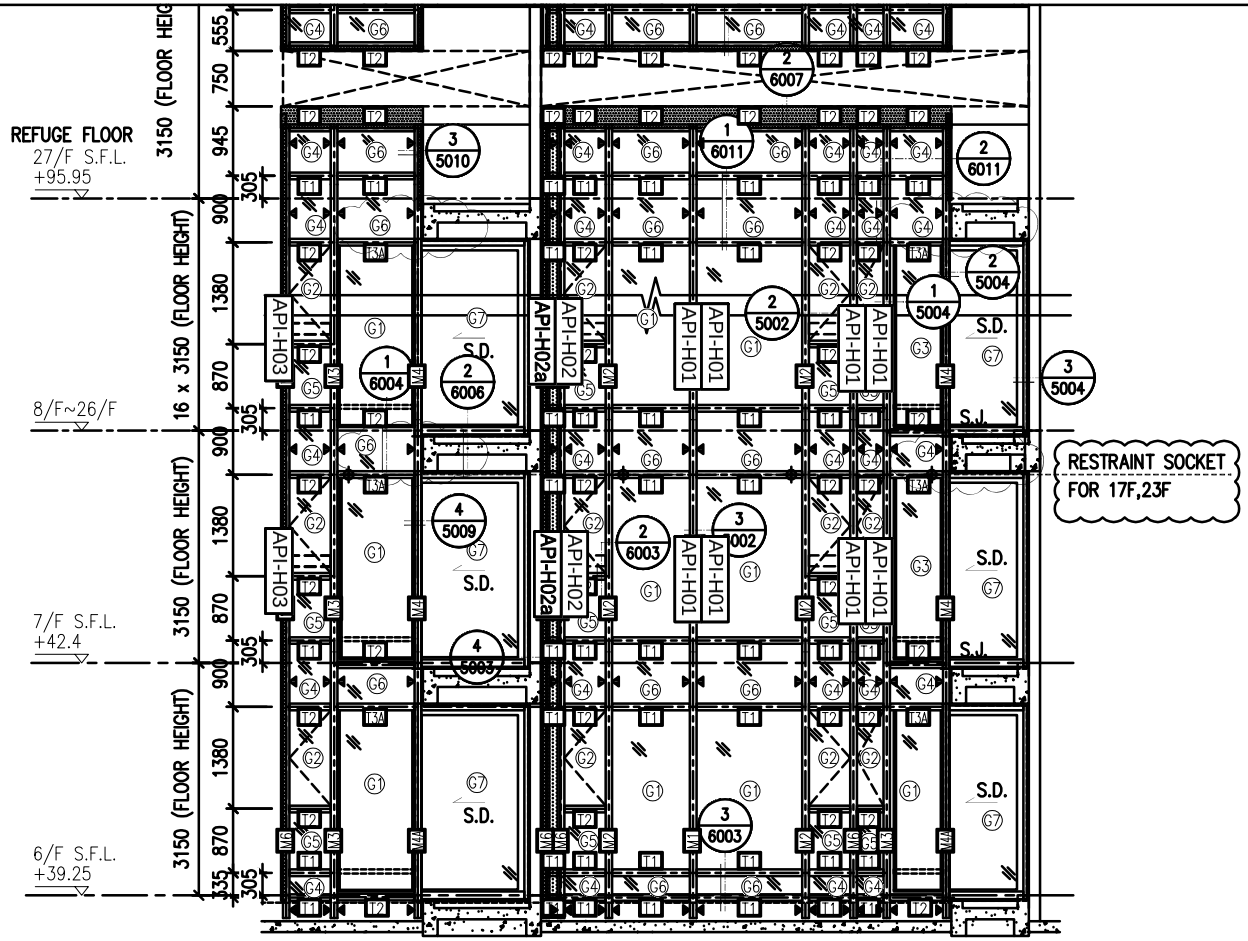

1 — PART ELEVATION FOR CURTAIN WALL

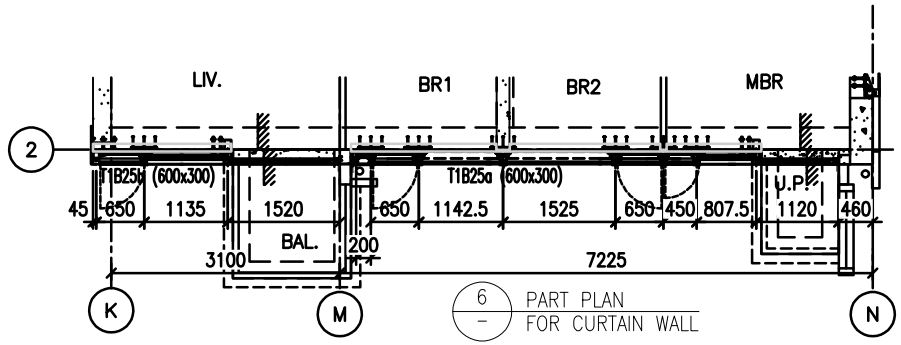

6 — PART PLAN FOR CURTAIN WALL

圖號：837-CW-2113

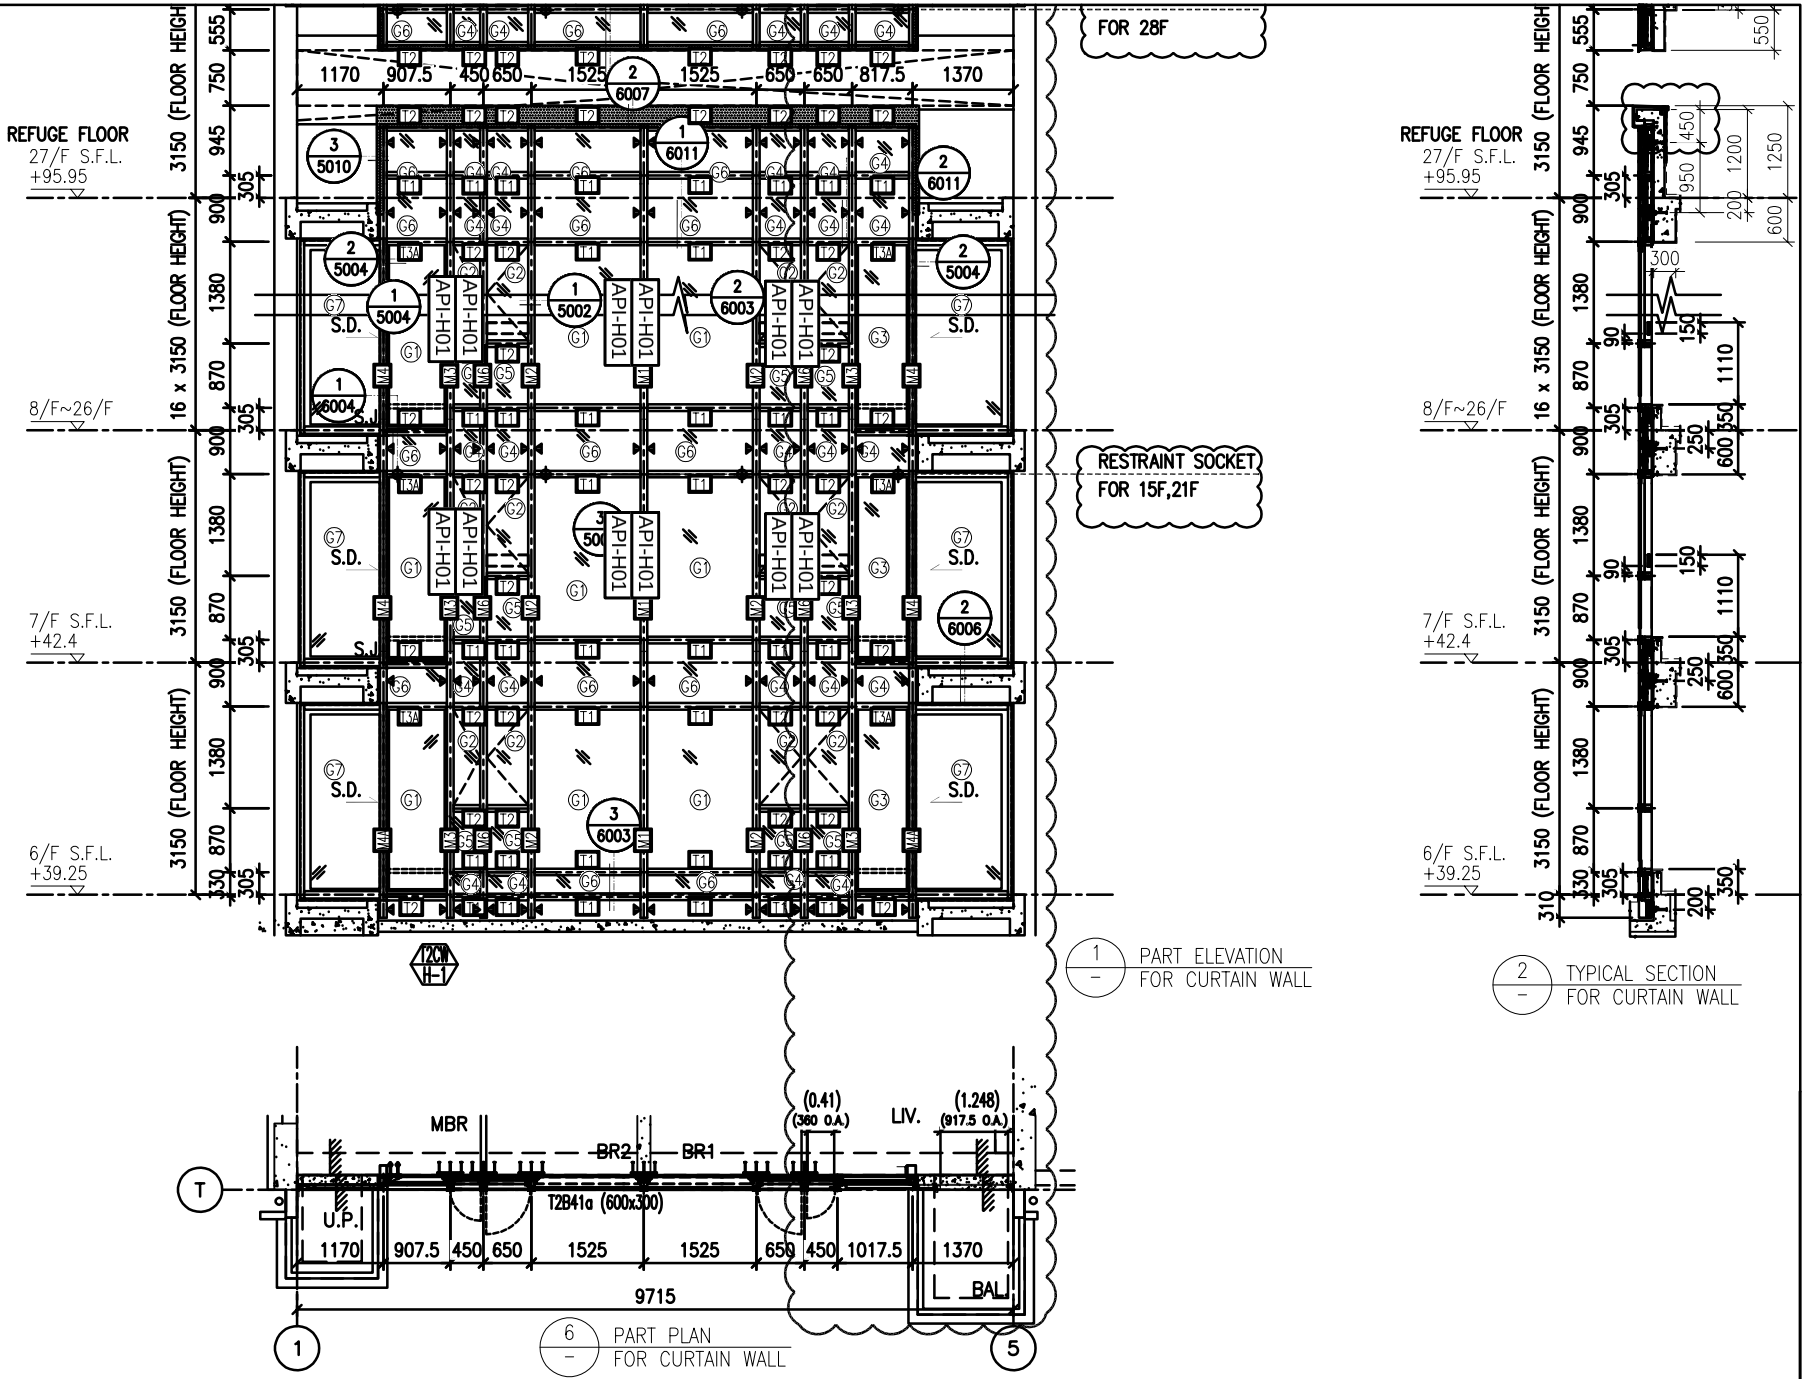

Flat	Room	Req.	Prov.
T2H	LIV.+M.BATH	1.535	1.658

圖號：837-CW-2201

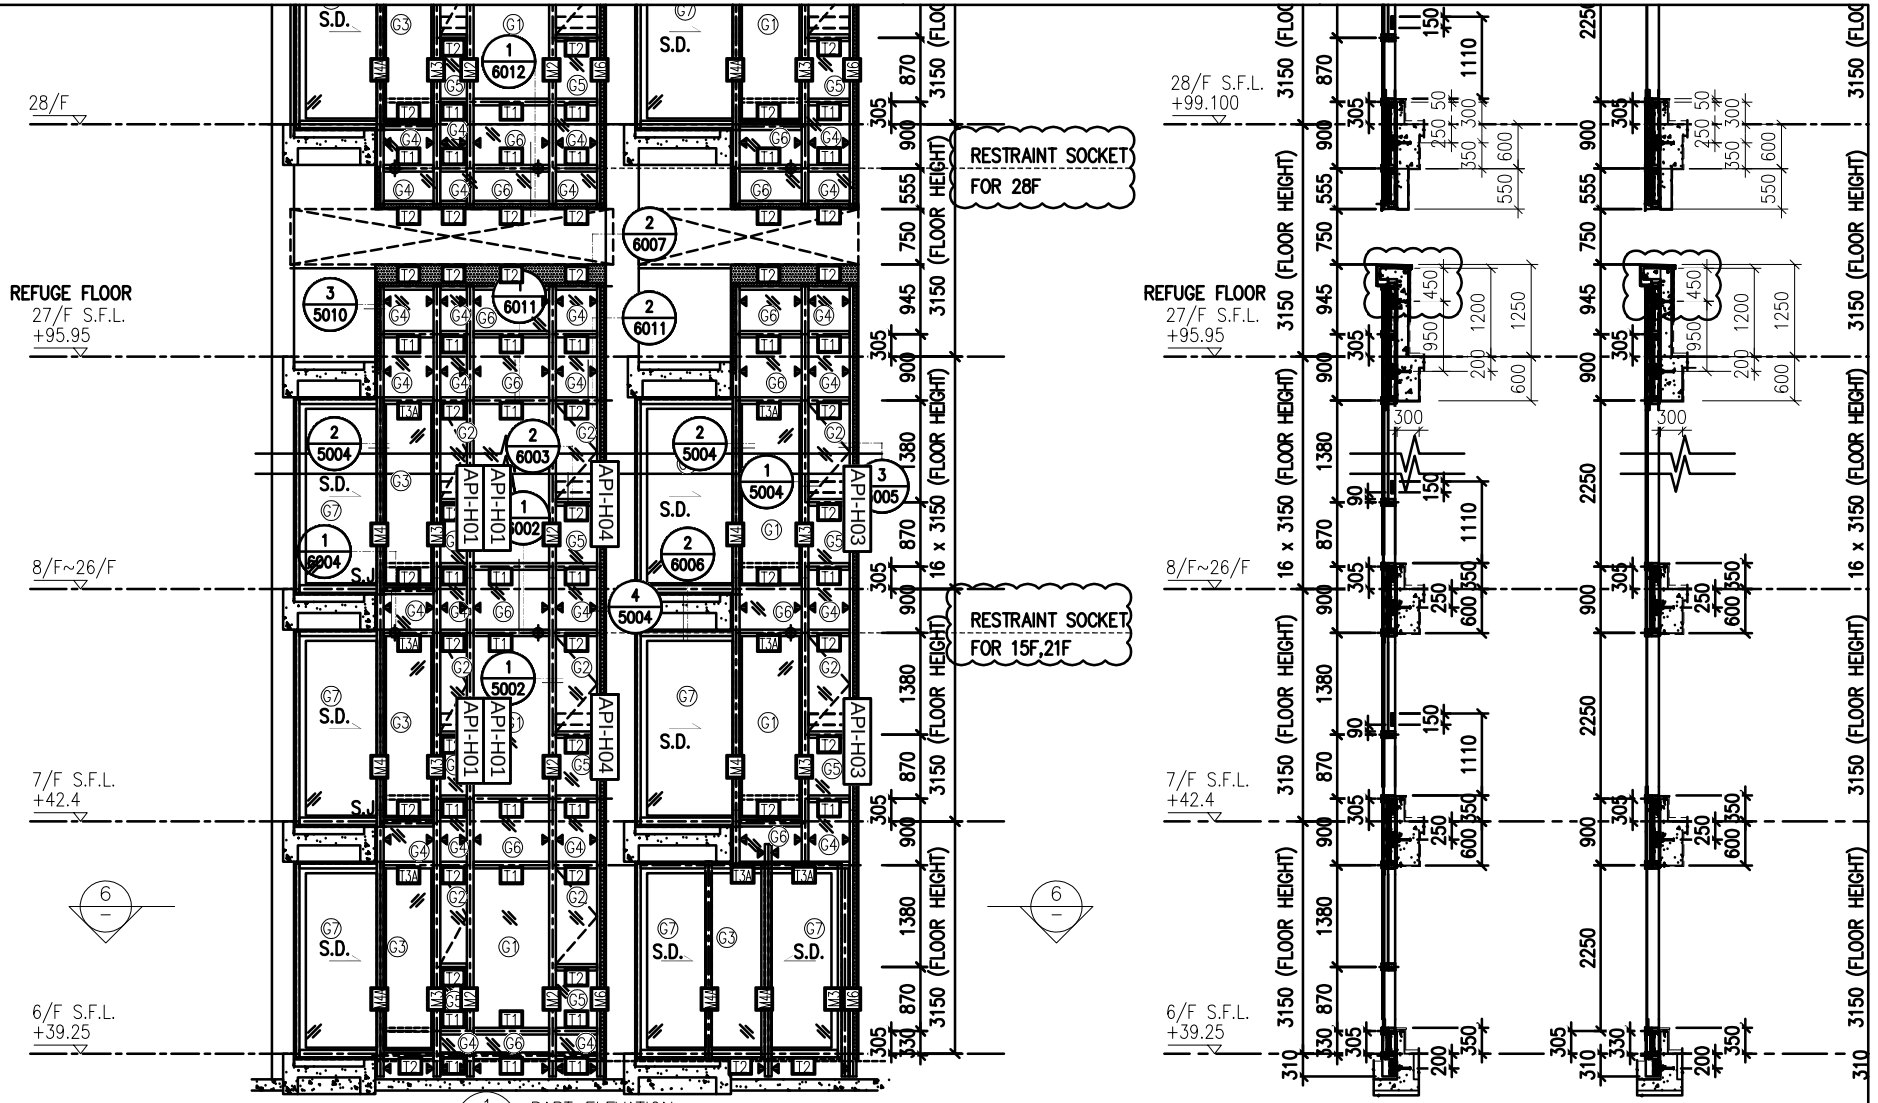

1 — PART ELEVATION FOR CURTAIN WALL

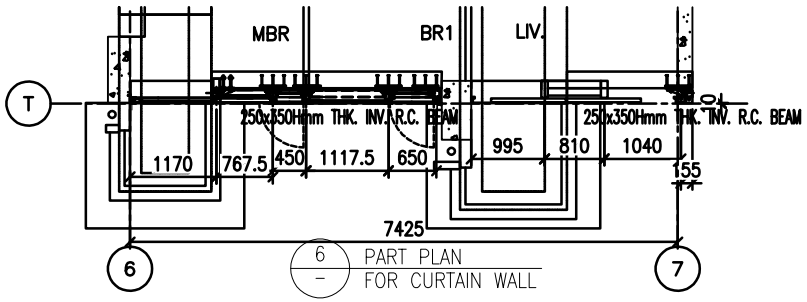

6 — PART PLAN FOR CURTAIN WALL

2 — TYPICAL SECTION FOR CURTAIN WALL

3 — TYPICAL SECTION FOR CURTAIN WALL

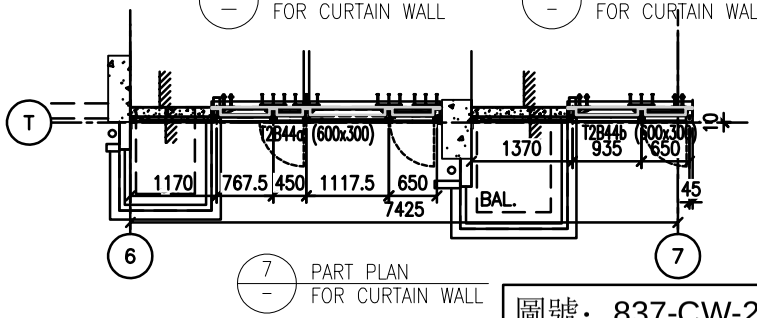

7 — PART PLAN FOR CURTAIN WALL

圖號：837-CW-2202

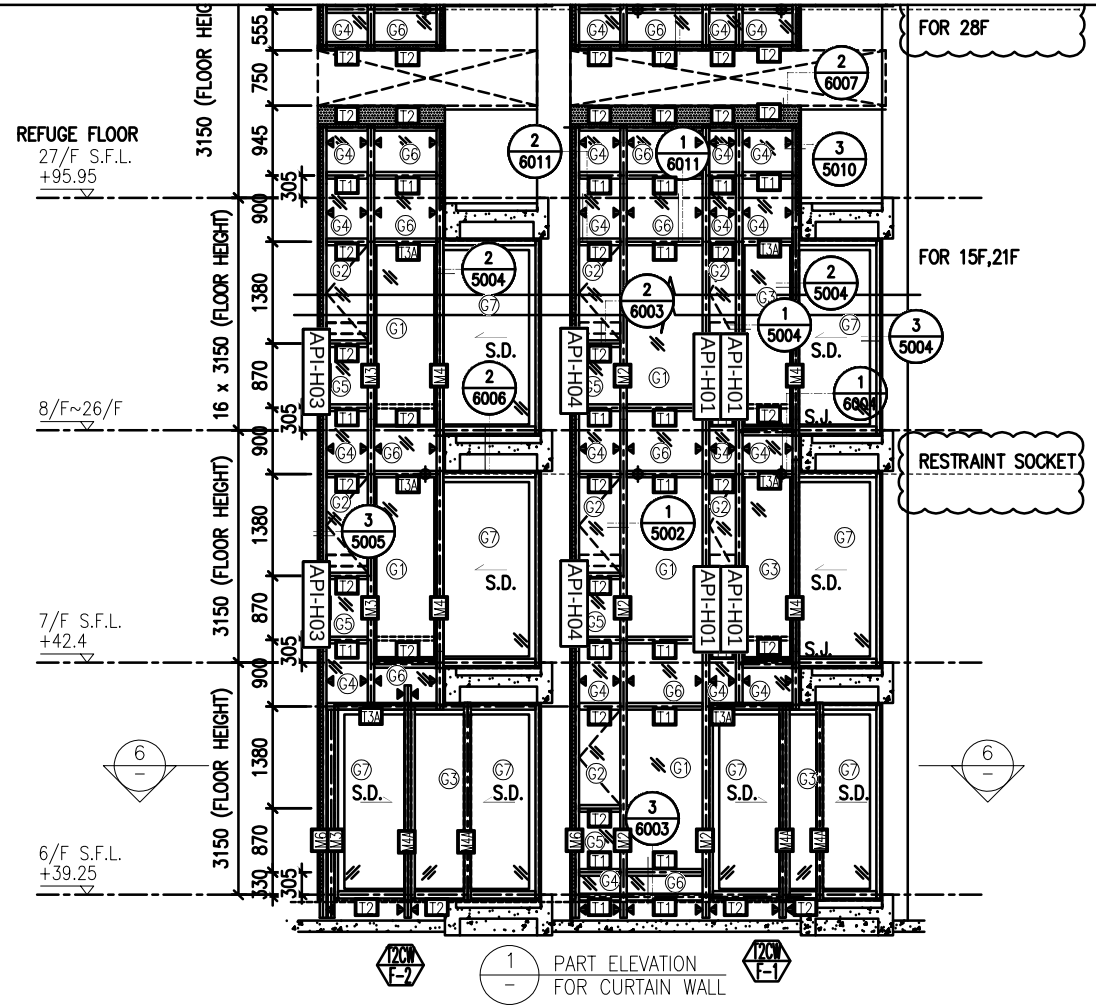

1 PART ELEVATION FOR CURTAIN WALL

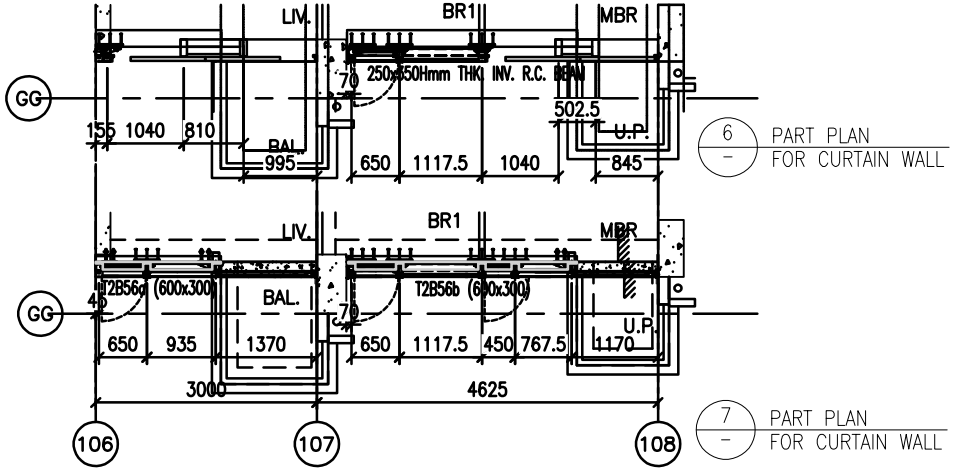

6 PART PLAN FOR CURTAIN WALL

7 PART PLAN FOR CURTAIN WALL

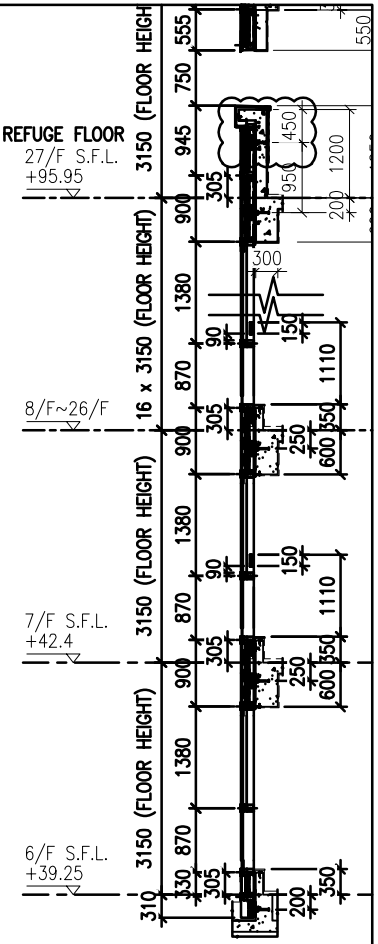

2 TYPICAL SECTION FOR CURTAIN WALL

圖號：837-CW-2203

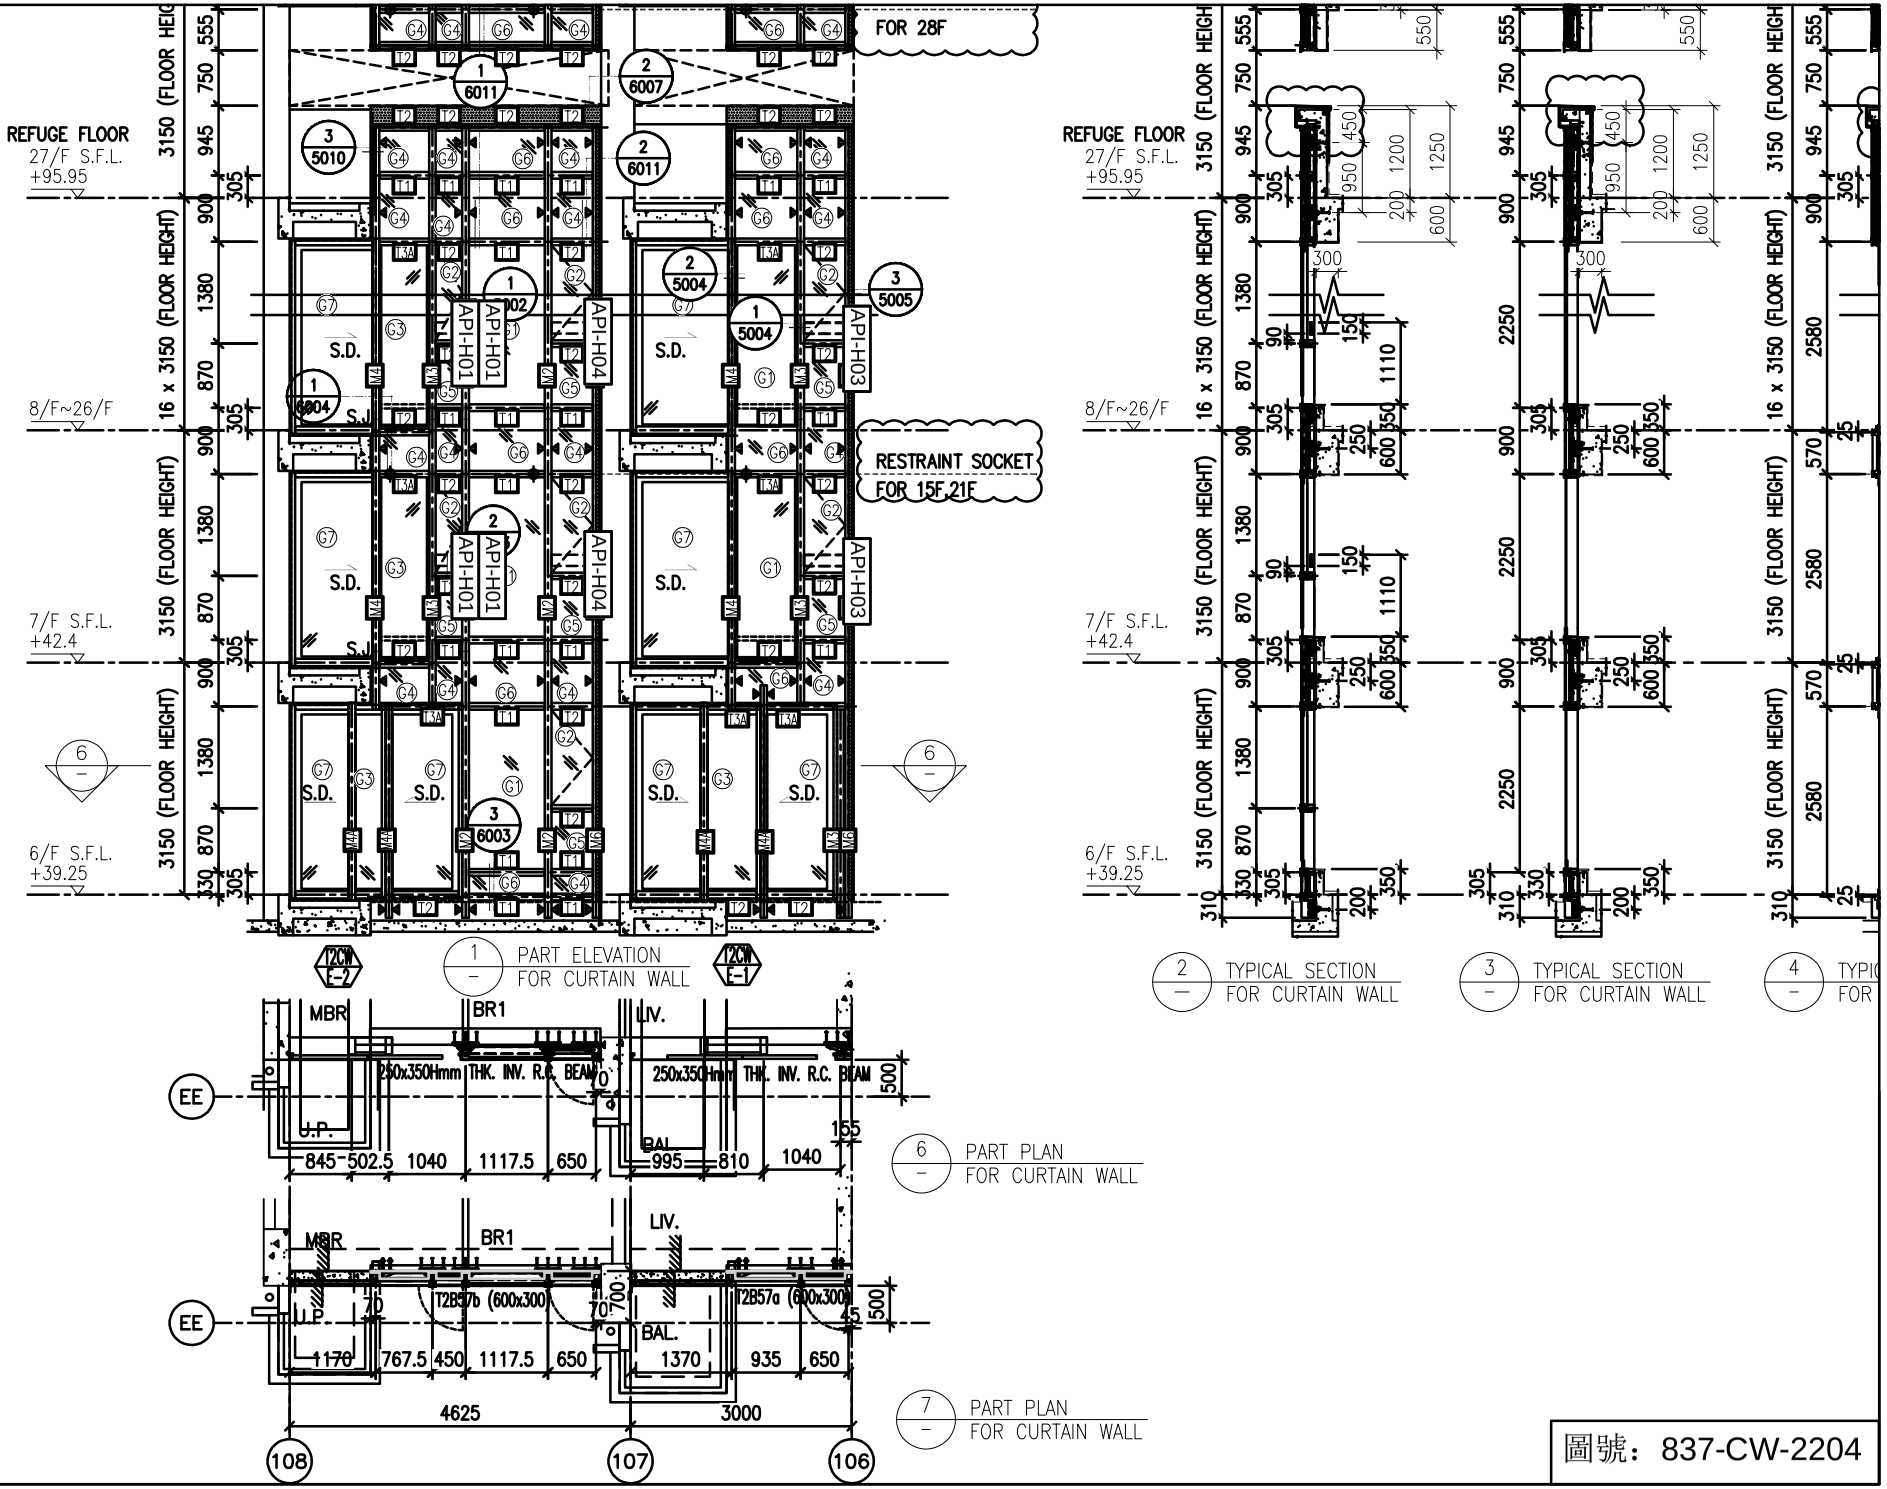

圖號：837-CW-2204

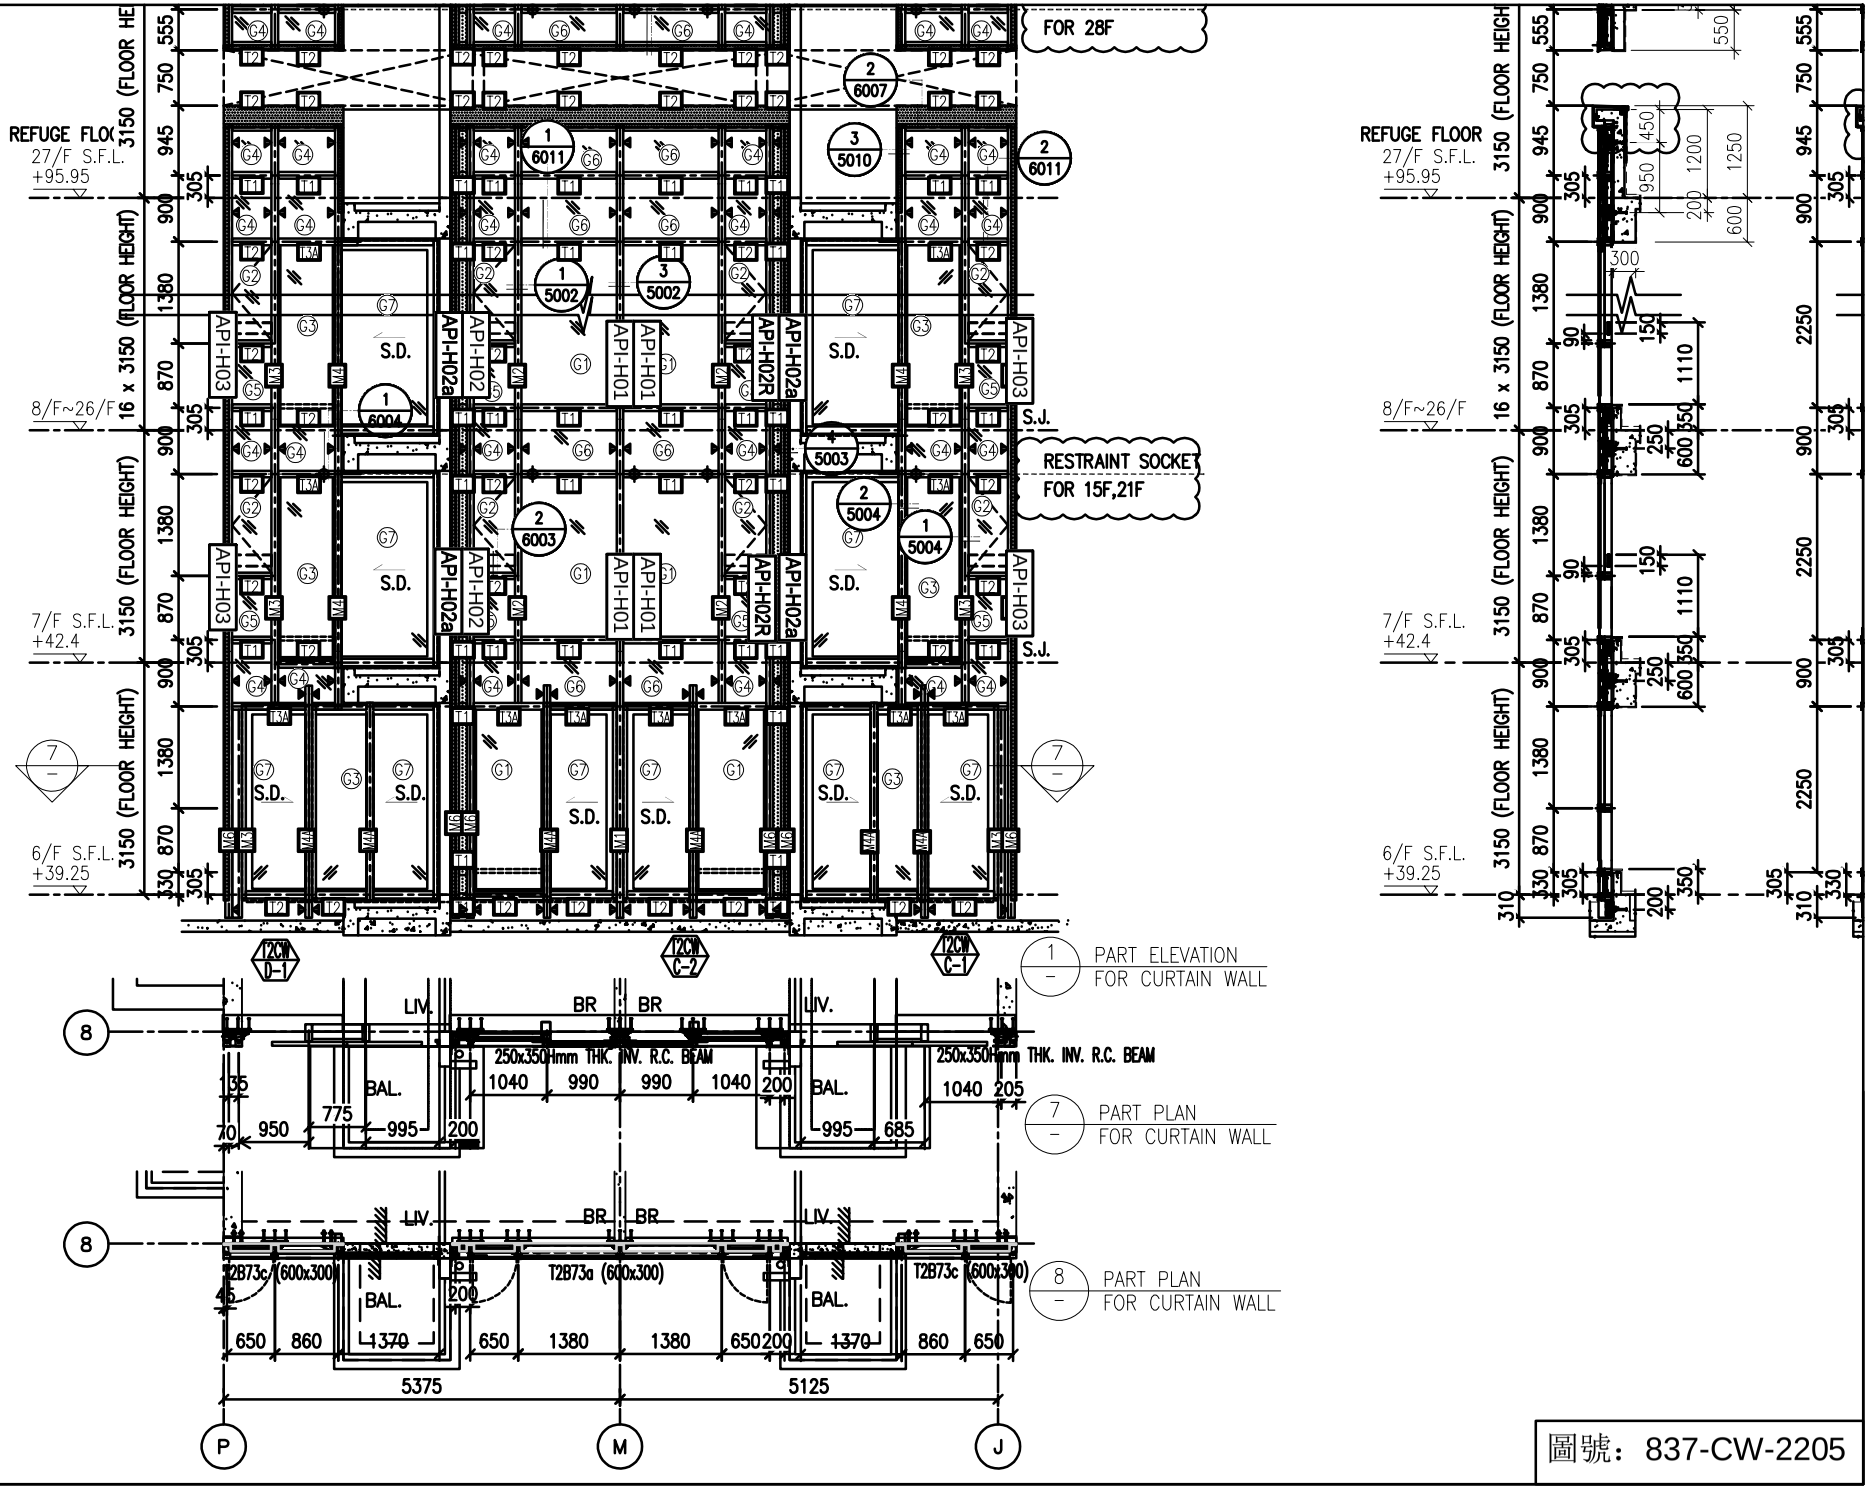

圖號：837-CW-2205

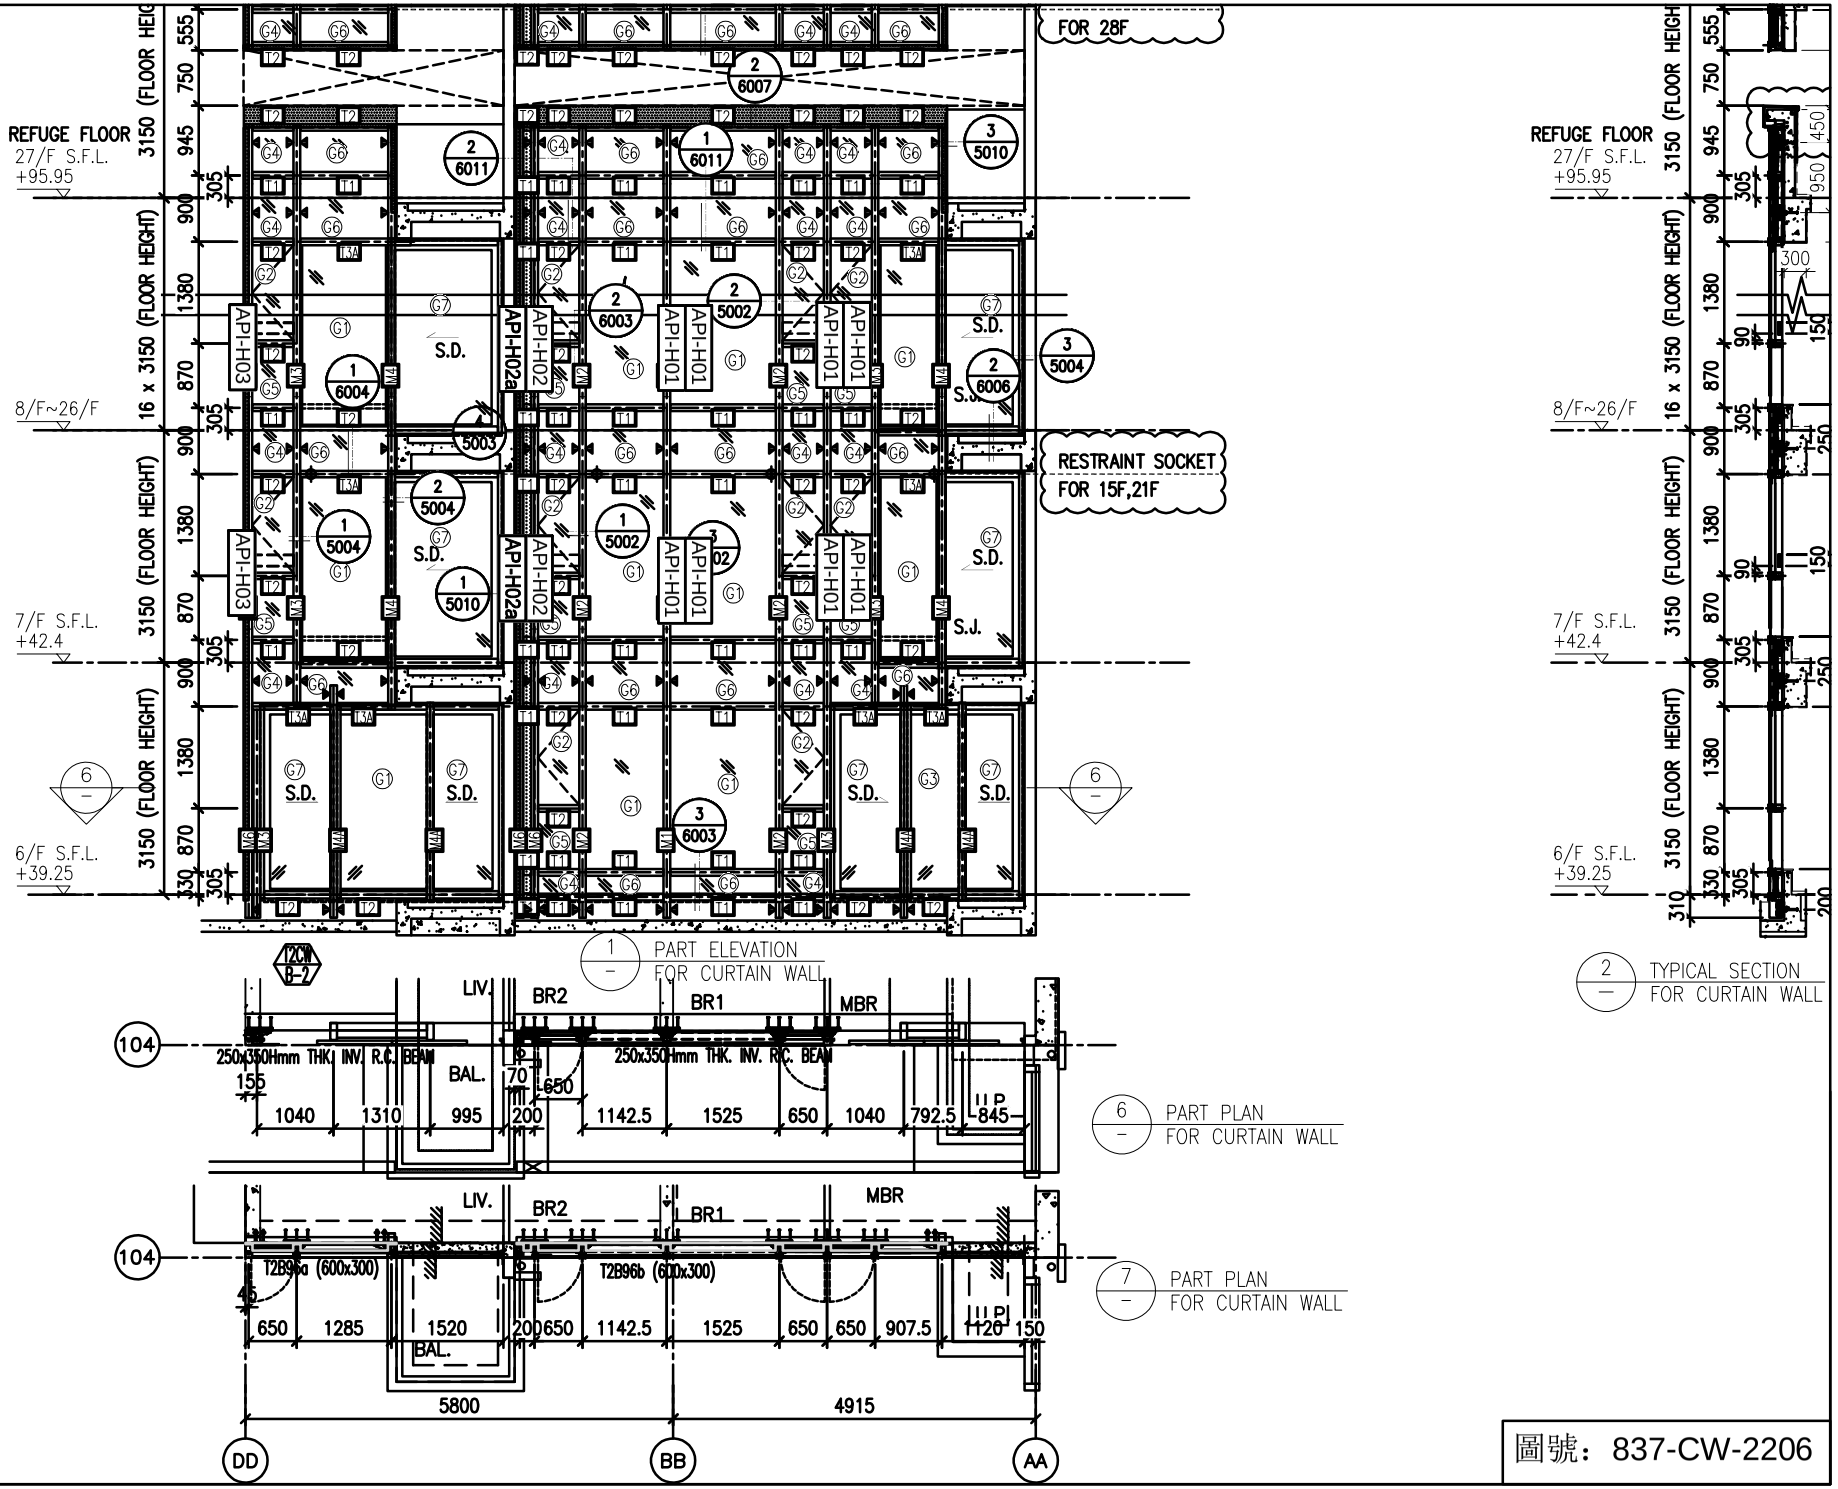

圖號：837-CW-2206

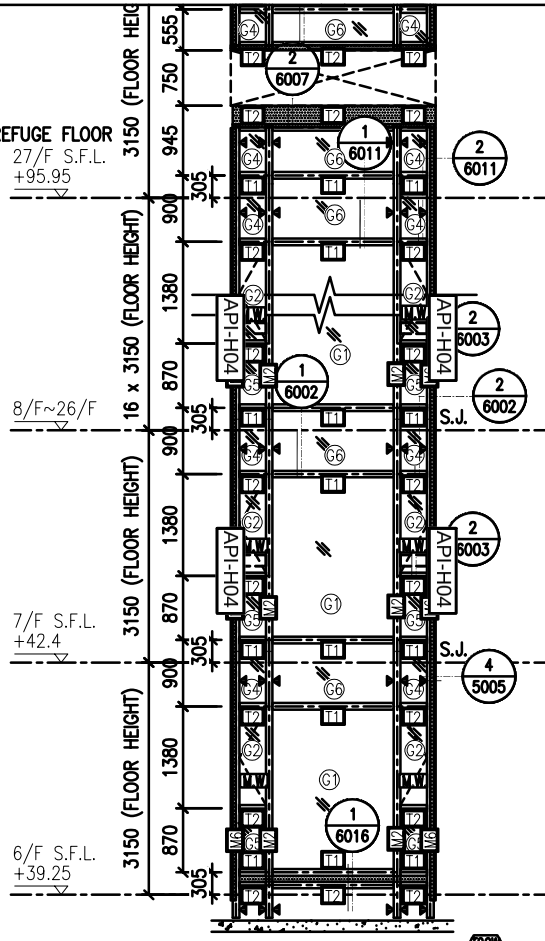

1 / – PART ELEVATION FOR CURTAIN WALL

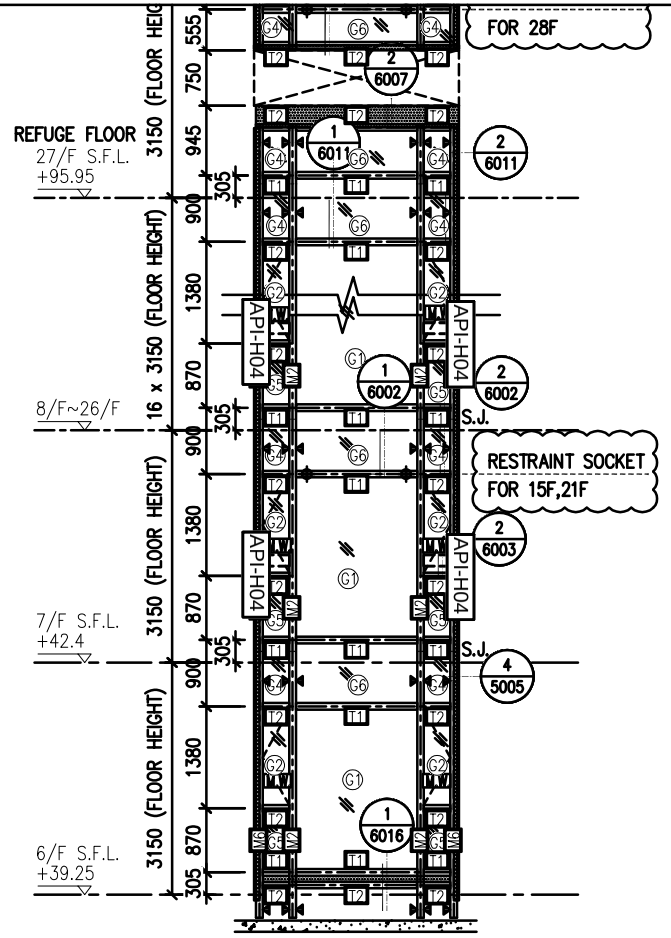

2 / – PART ELEVATION FOR CURTAIN WALL

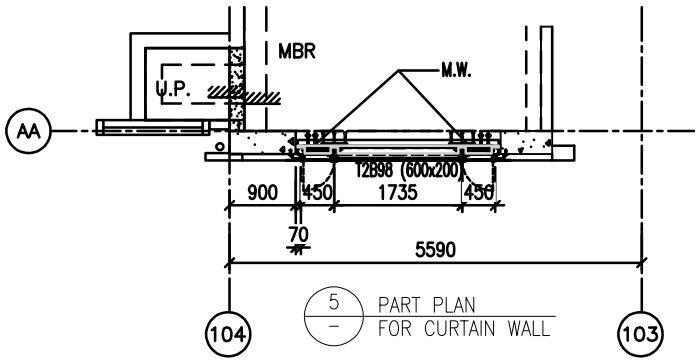

5 / – PART PLAN FOR CURTAIN WALL

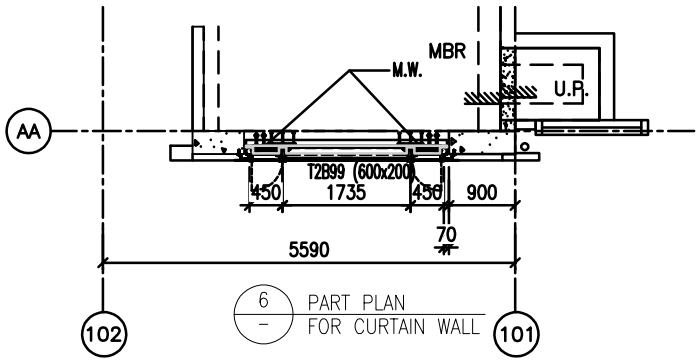

6 / – PART PLAN FOR CURTAIN WALL

圖號：837-CW-2207

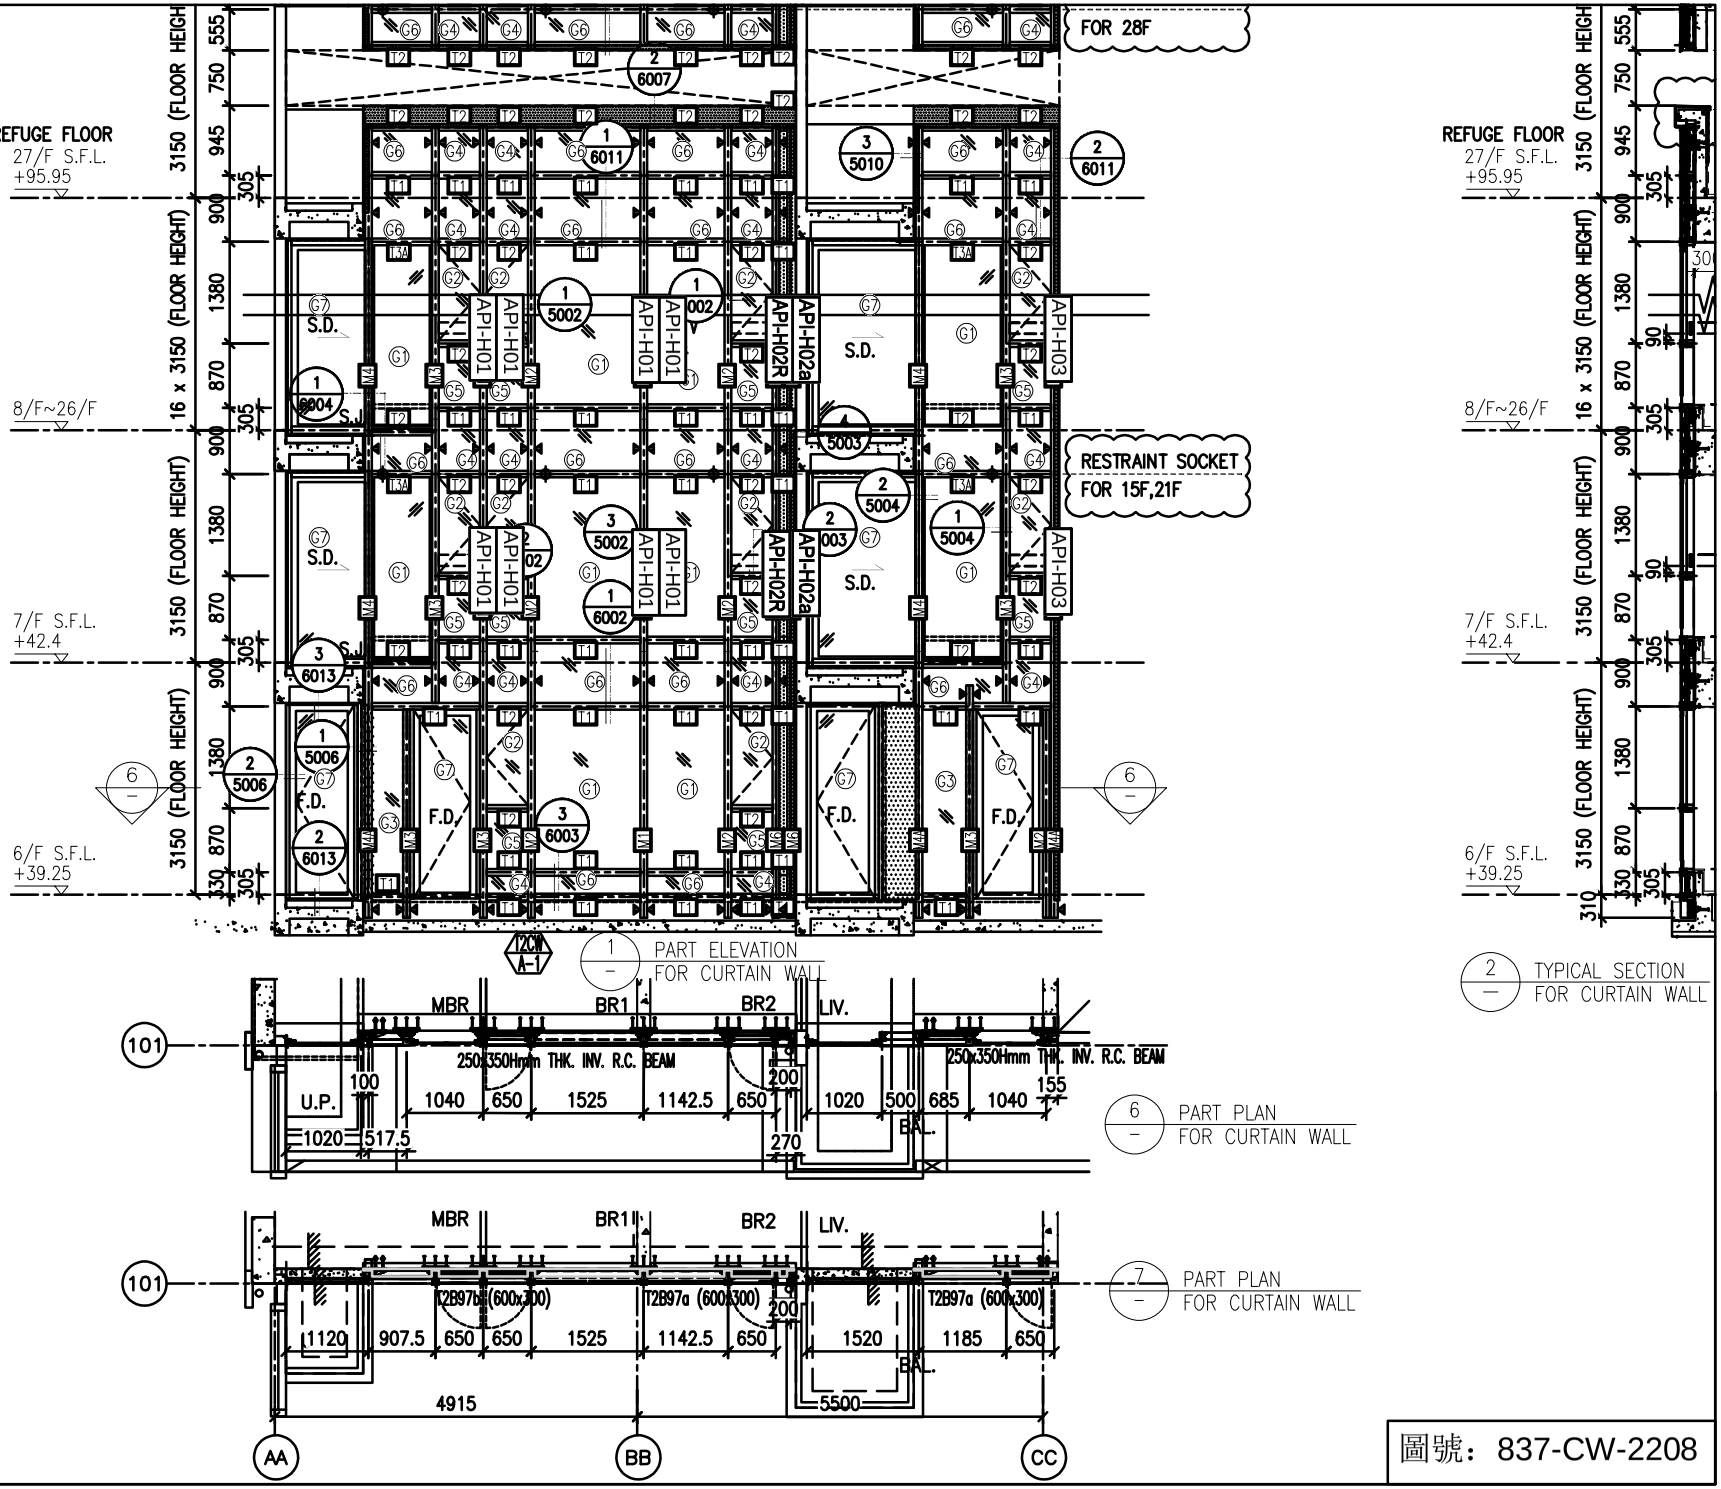

1 PART ELEVATION FOR CURTAIN WALL

2 TYPICAL SECTION FOR CURTAIN WALL

6 PART PLAN FOR CURTAIN WALL

7 PART PLAN FOR CURTAIN WALL

圖號：837-CW-2208

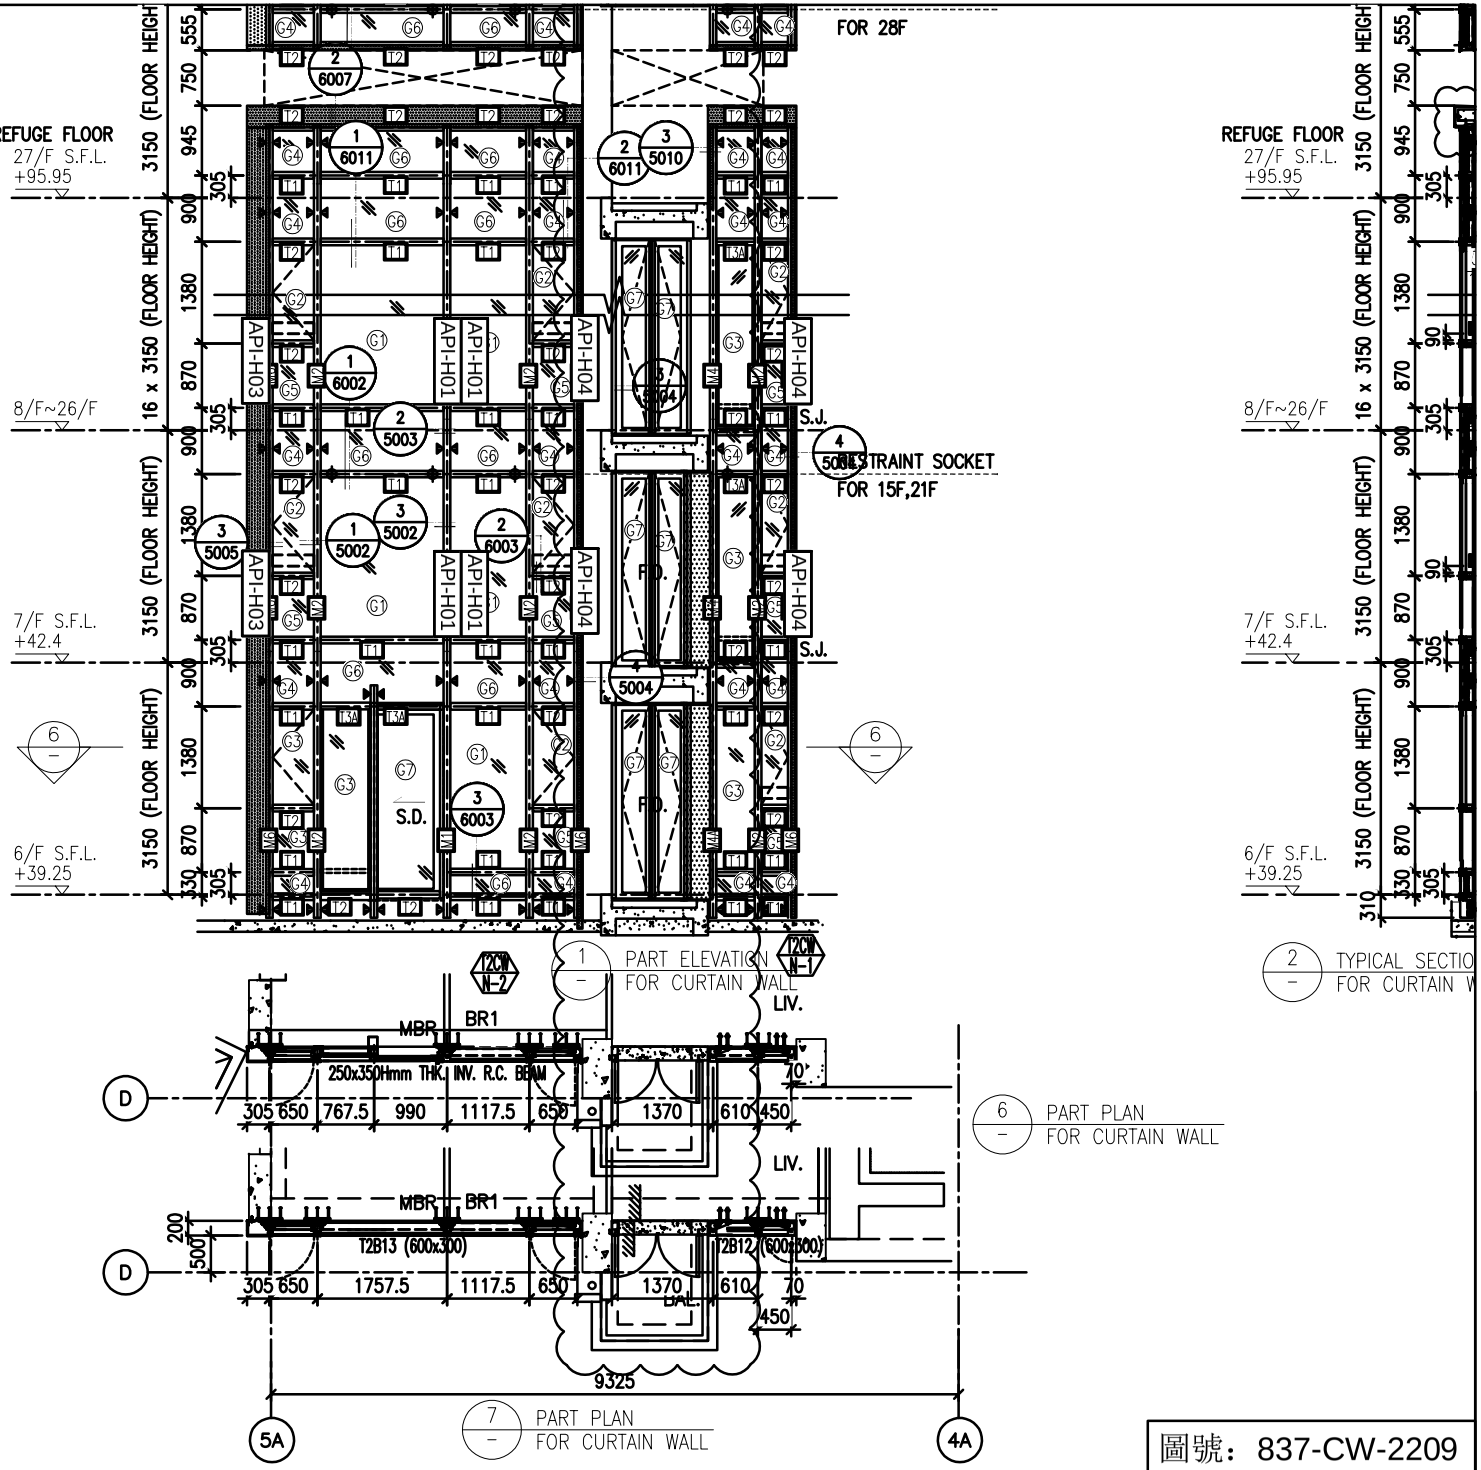

圖號：837-CW-2209

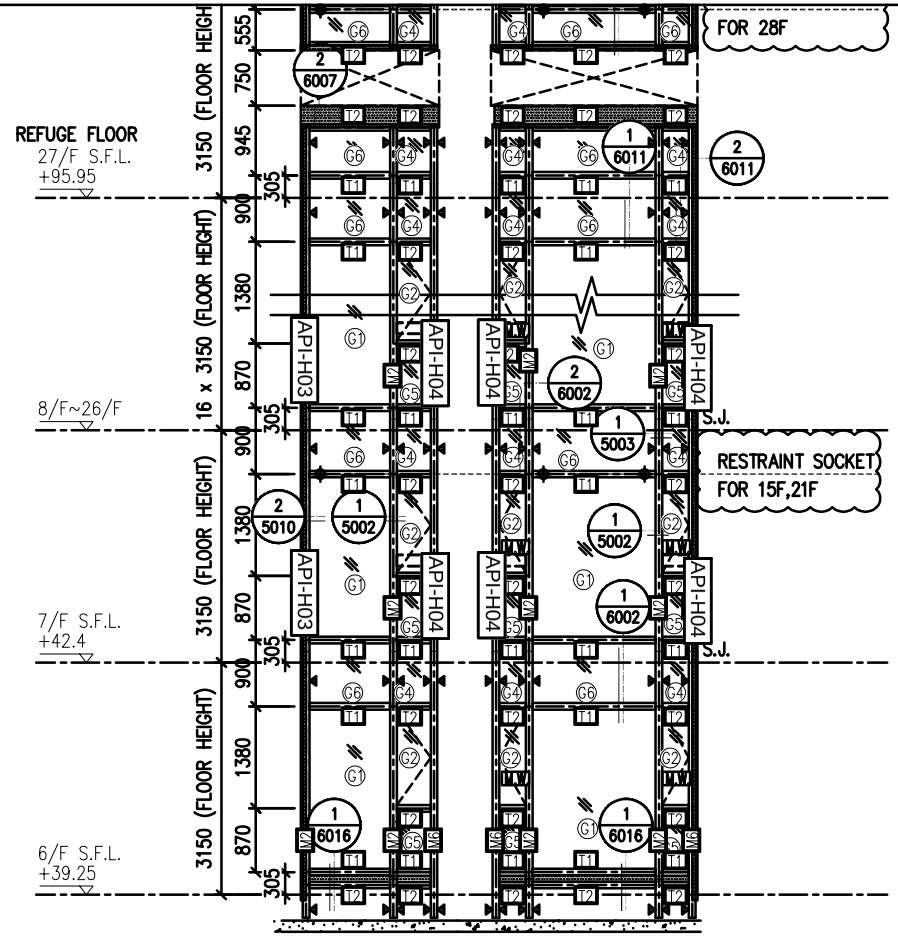

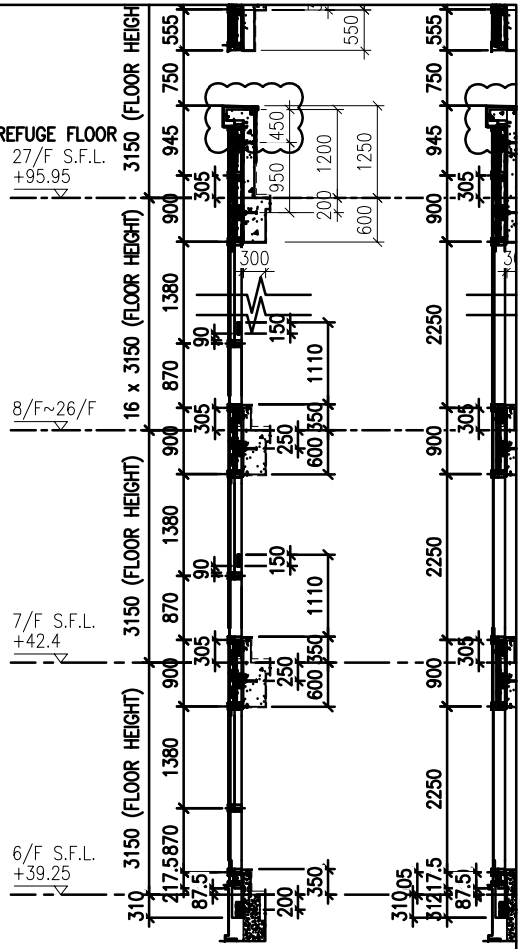

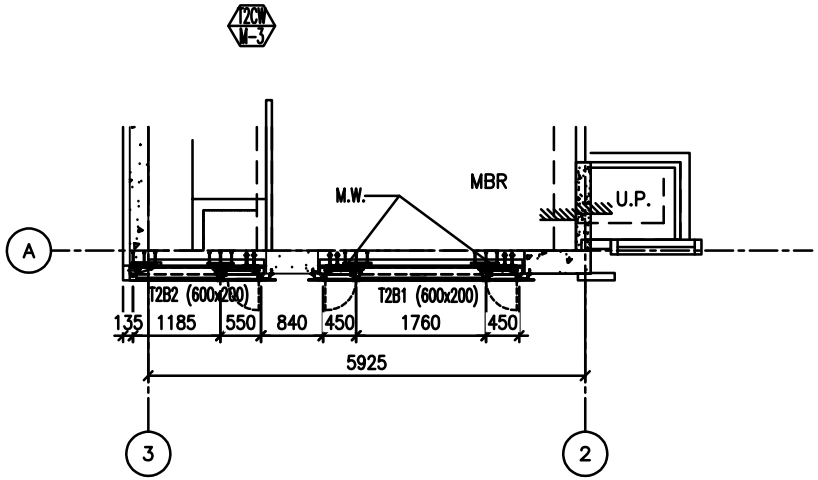

圖號：837-CW-2210

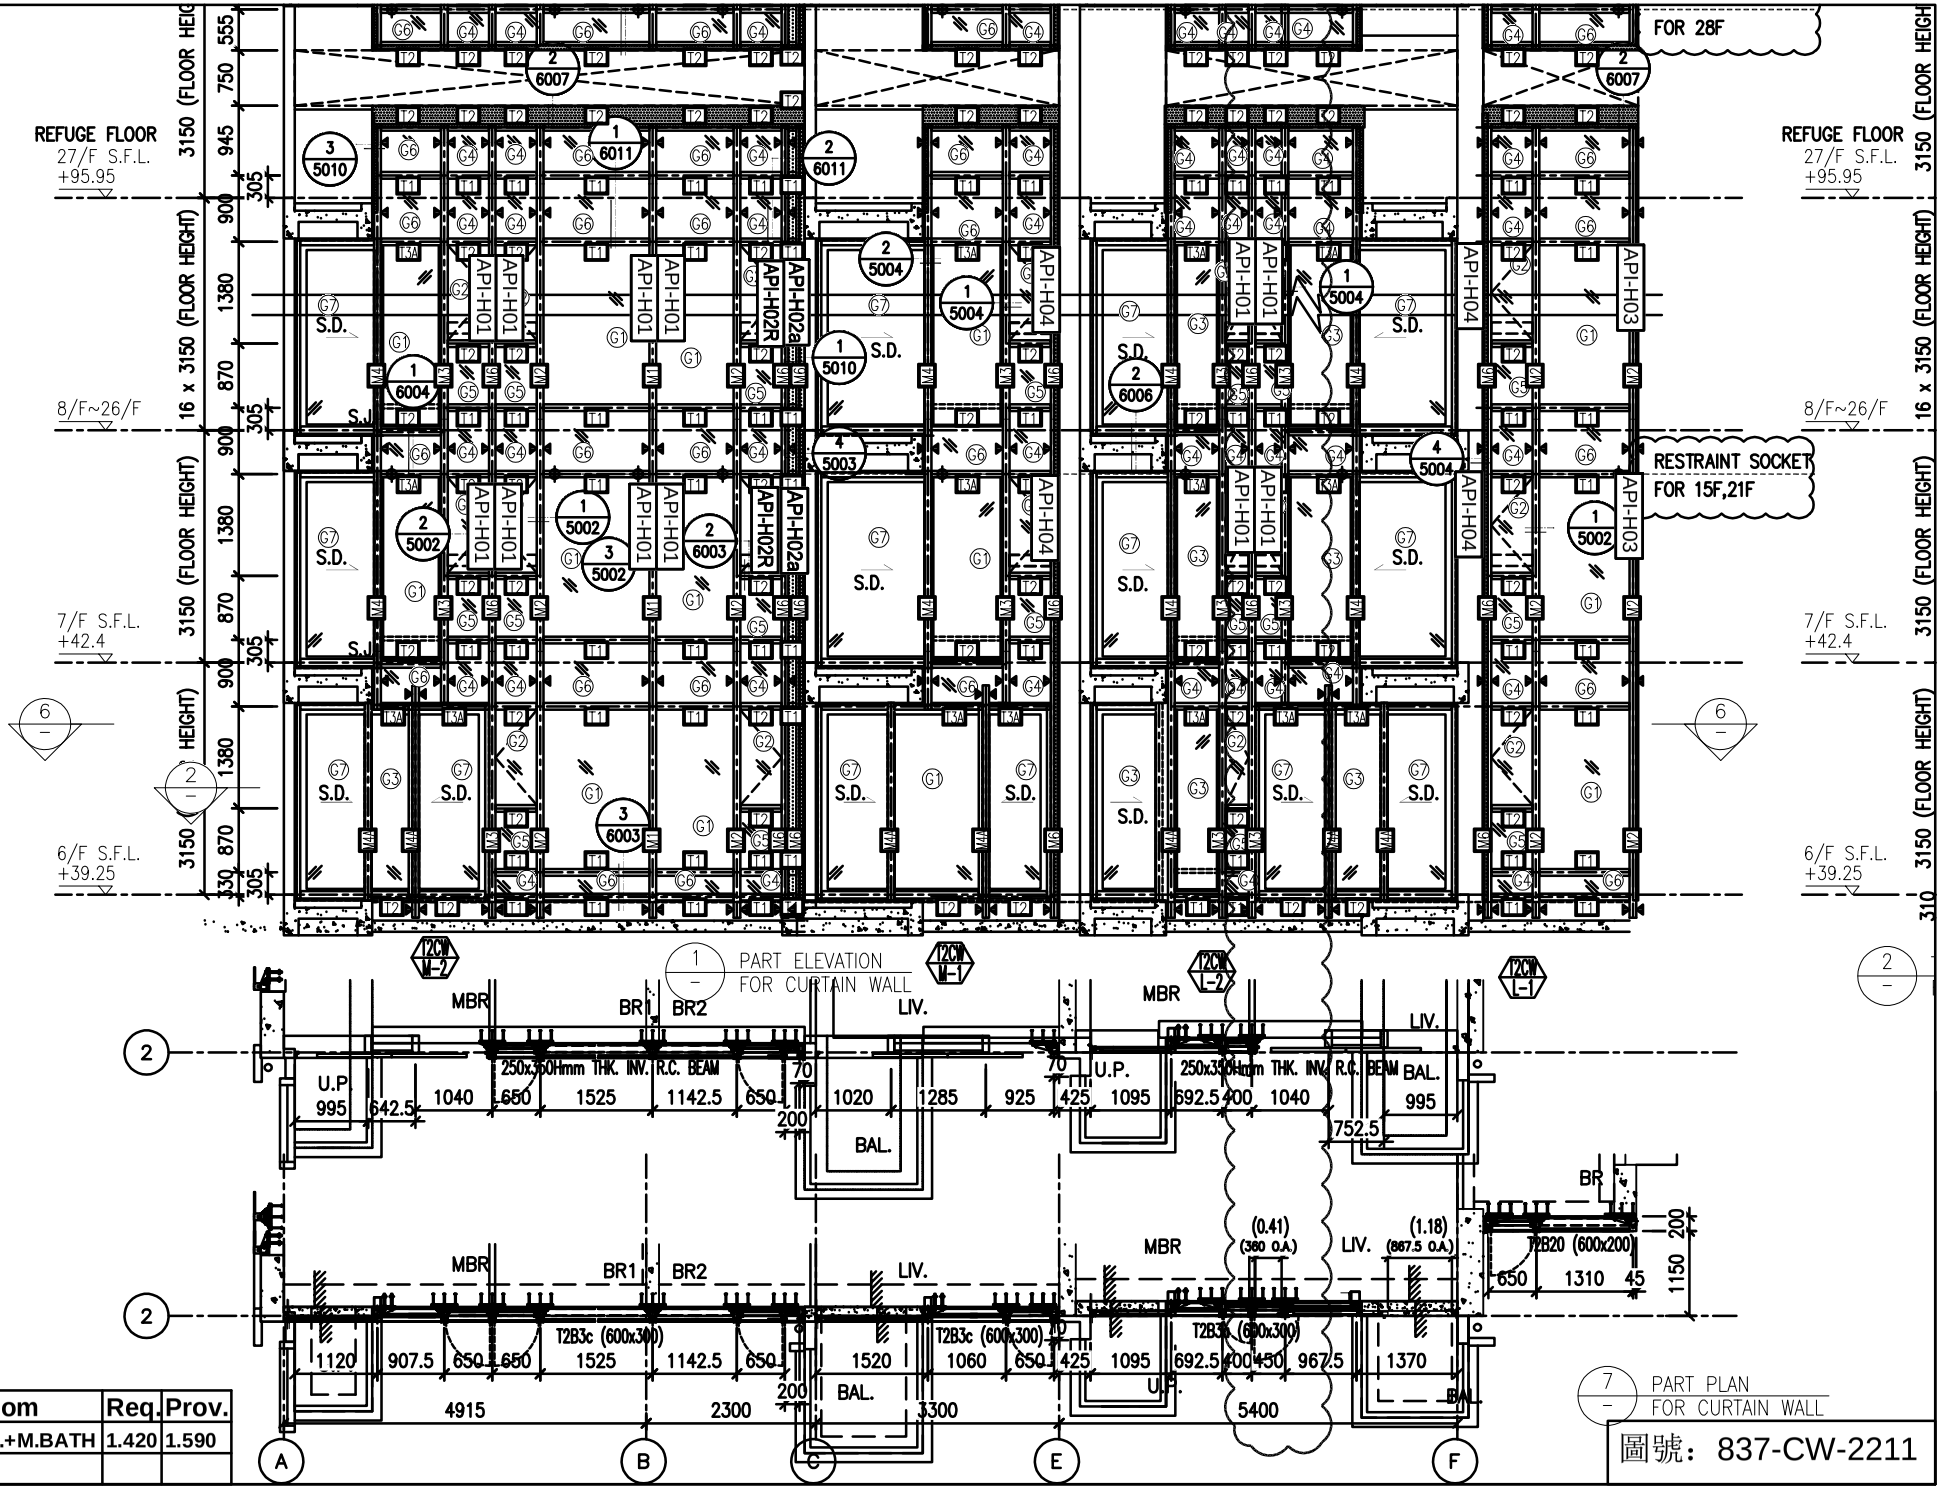

Flat	Room	Req.	Prov.
T2L	LIV.+M.BATH	1.420	1.590

圖號：837-CW-2211

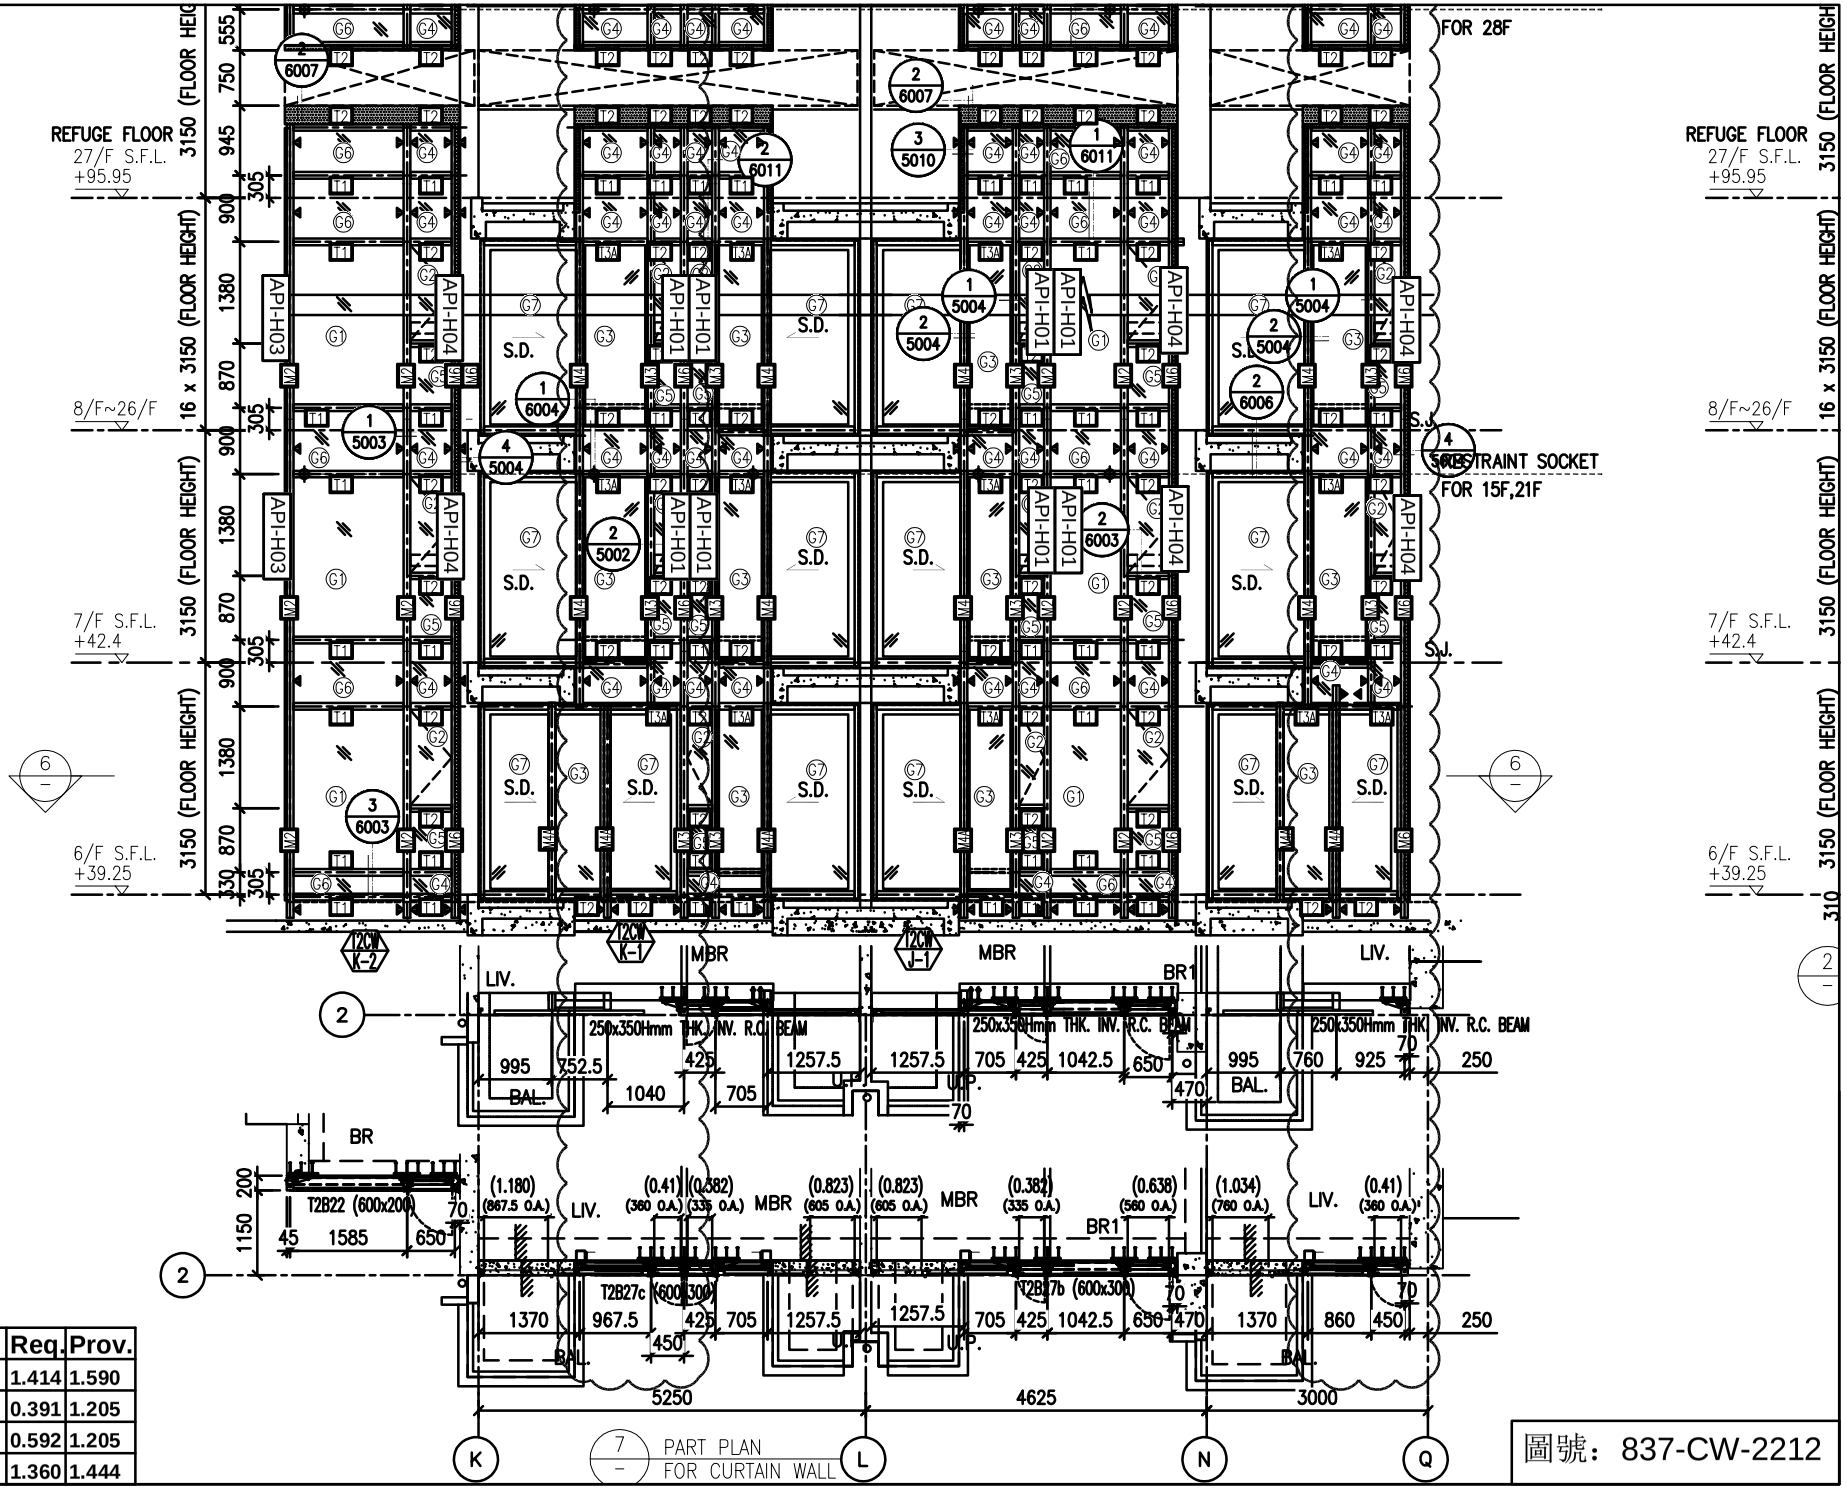

Flat	Room	Req.	Prov.
T2K	LIV.+M.BATH	1.414	1.590
T2K	MBR	0.391	1.205
T2J	MBR	0.592	1.205
T2J	LIV.+M.BATH	1.360	1.444

圖號：837-CW-2212

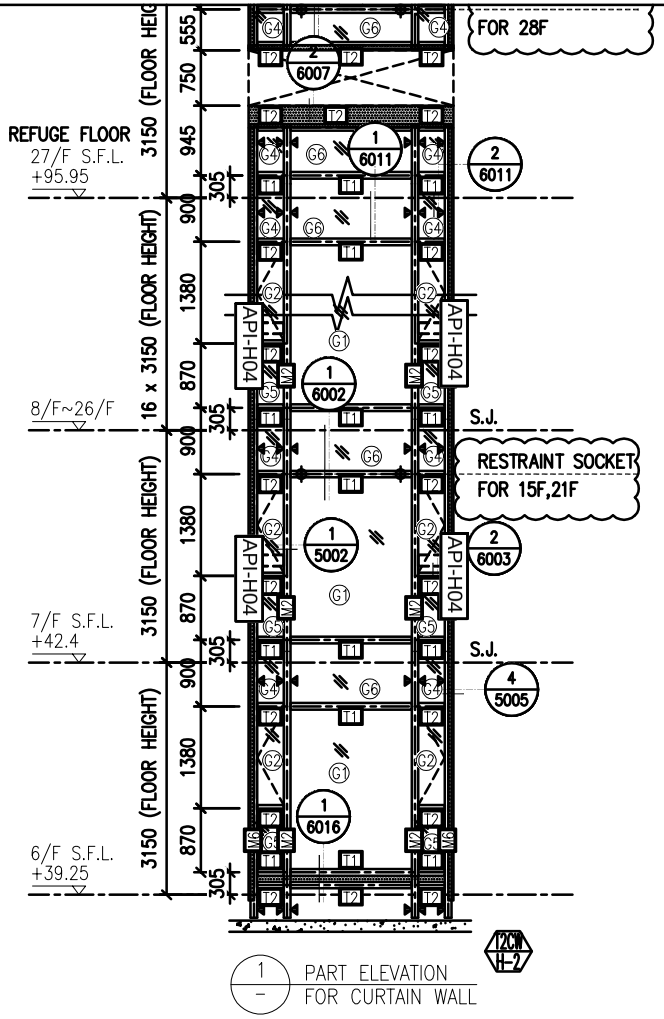

1 / – PART ELEVATION FOR CURTAIN WALL

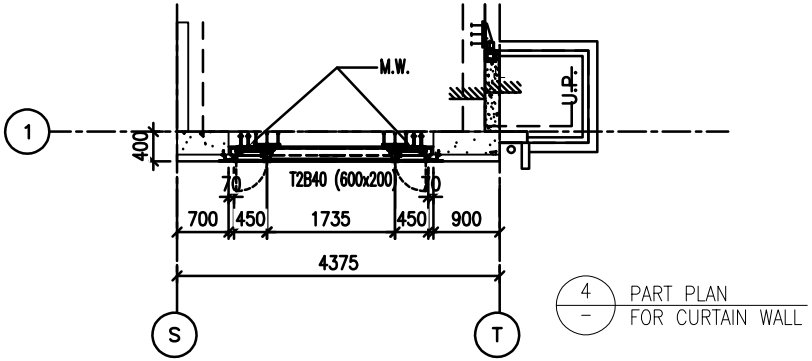

4 / – PART PLAN FOR CURTAIN WALL

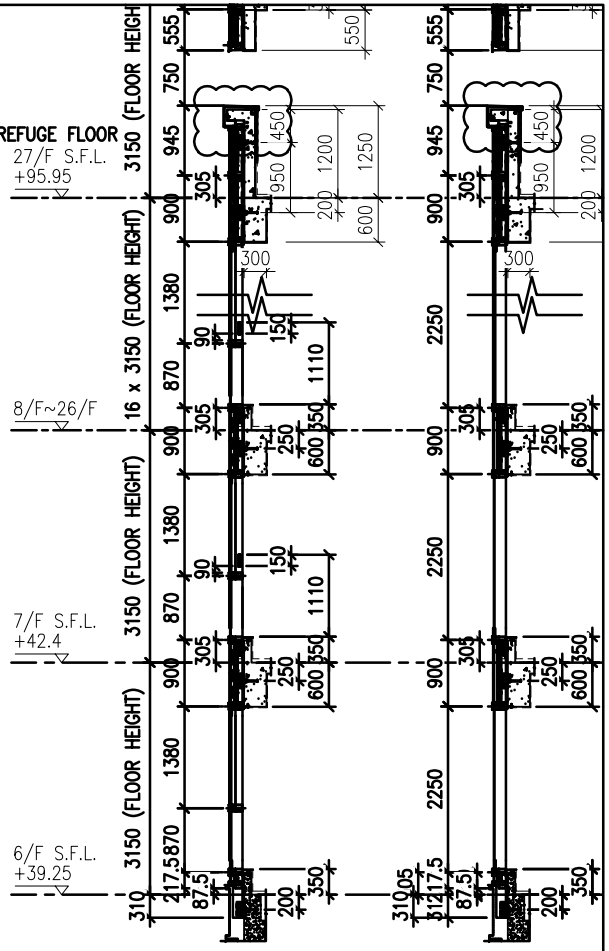

2 / – TYPICAL SECTION FOR CURTAIN WALL

3 / – TYPICAL SECTION FOR CURTAIN WALL

圖號：837-CW-2213

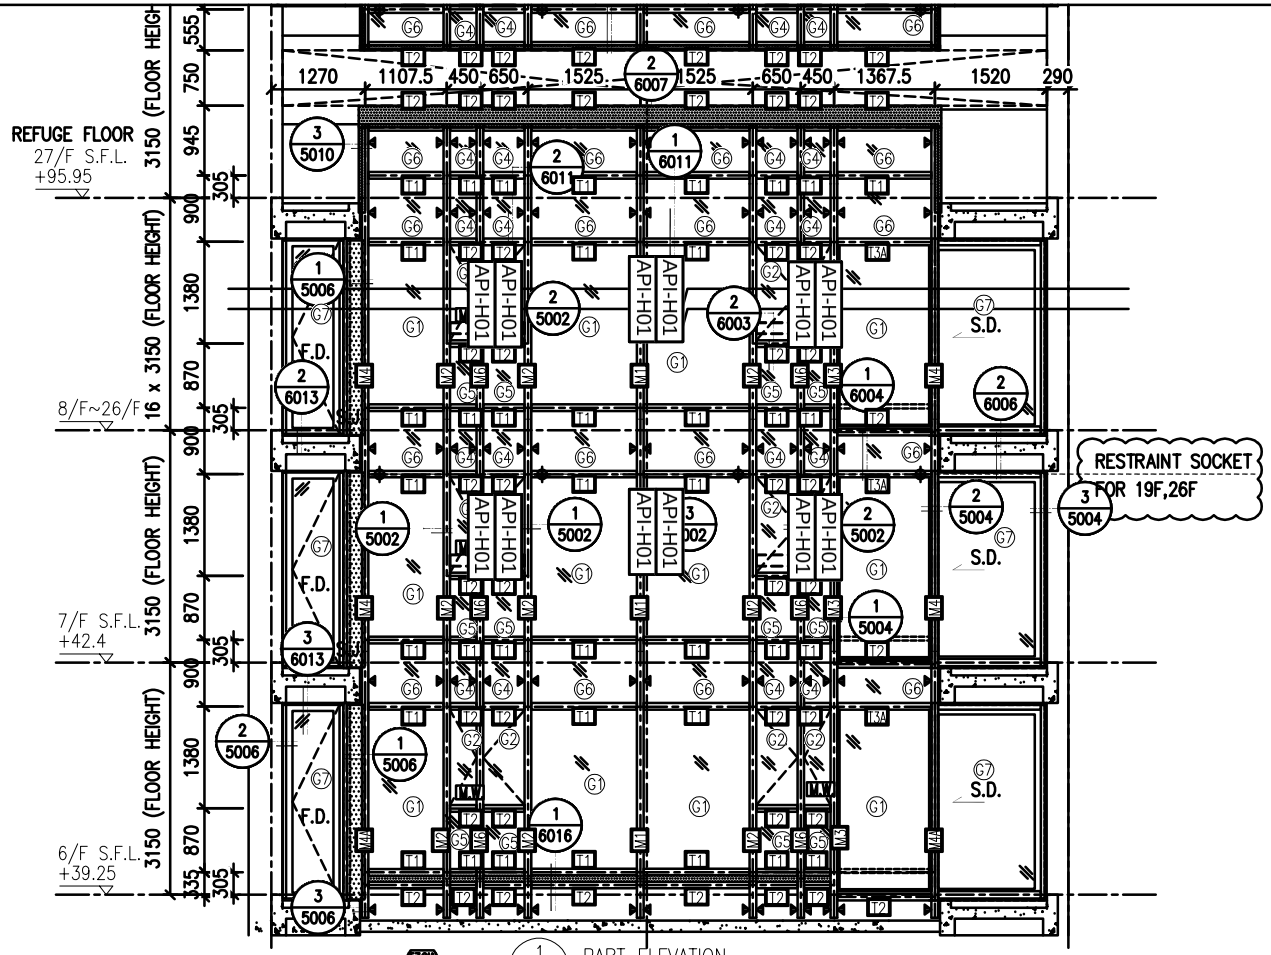

1 PART ELEVATION FOR CURTAIN WALL

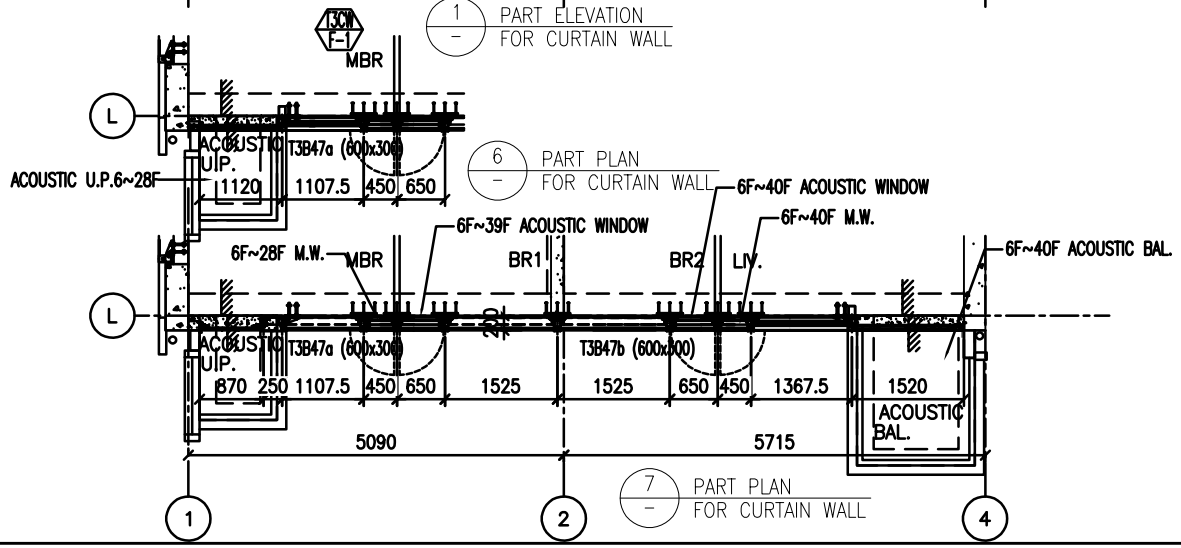

6 PART PLAN FOR CURTAIN WALL

7 PART PLAN FOR CURTAIN WALL

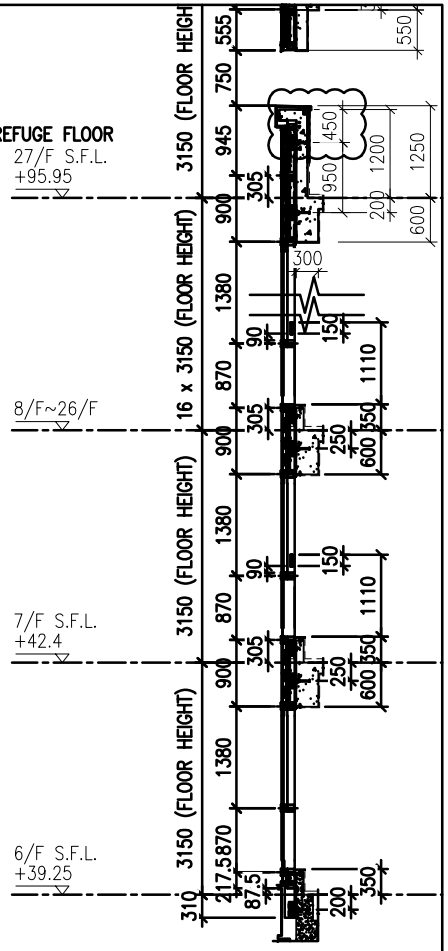

2 TYPICAL SECTION FOR CURTAIN WALL

圖號：837-CW-2301

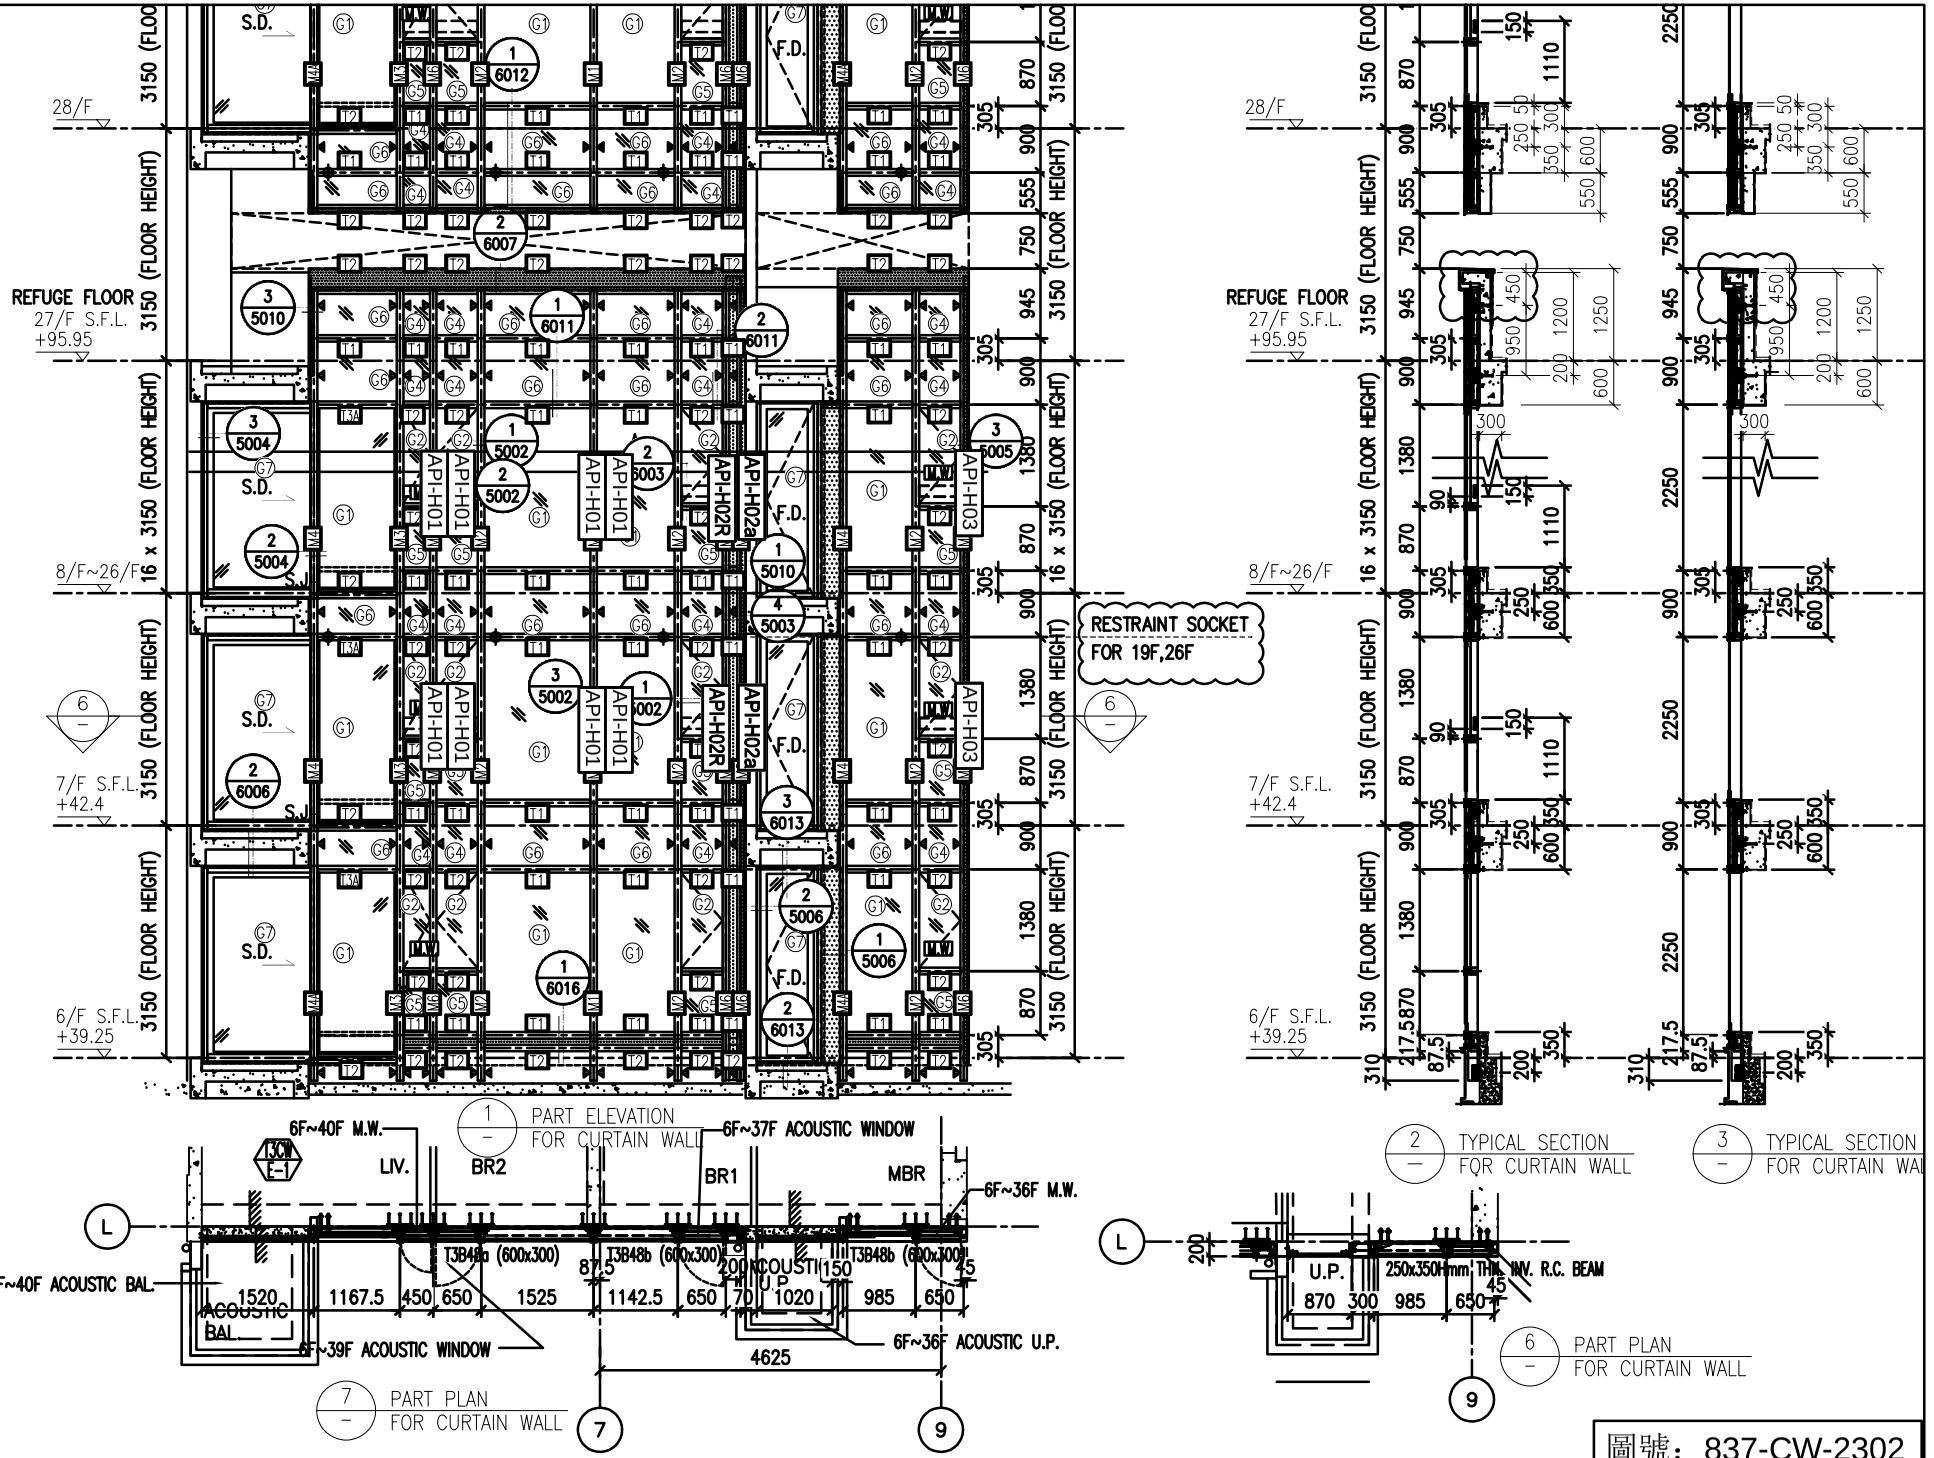

圖號：837-CW-2302

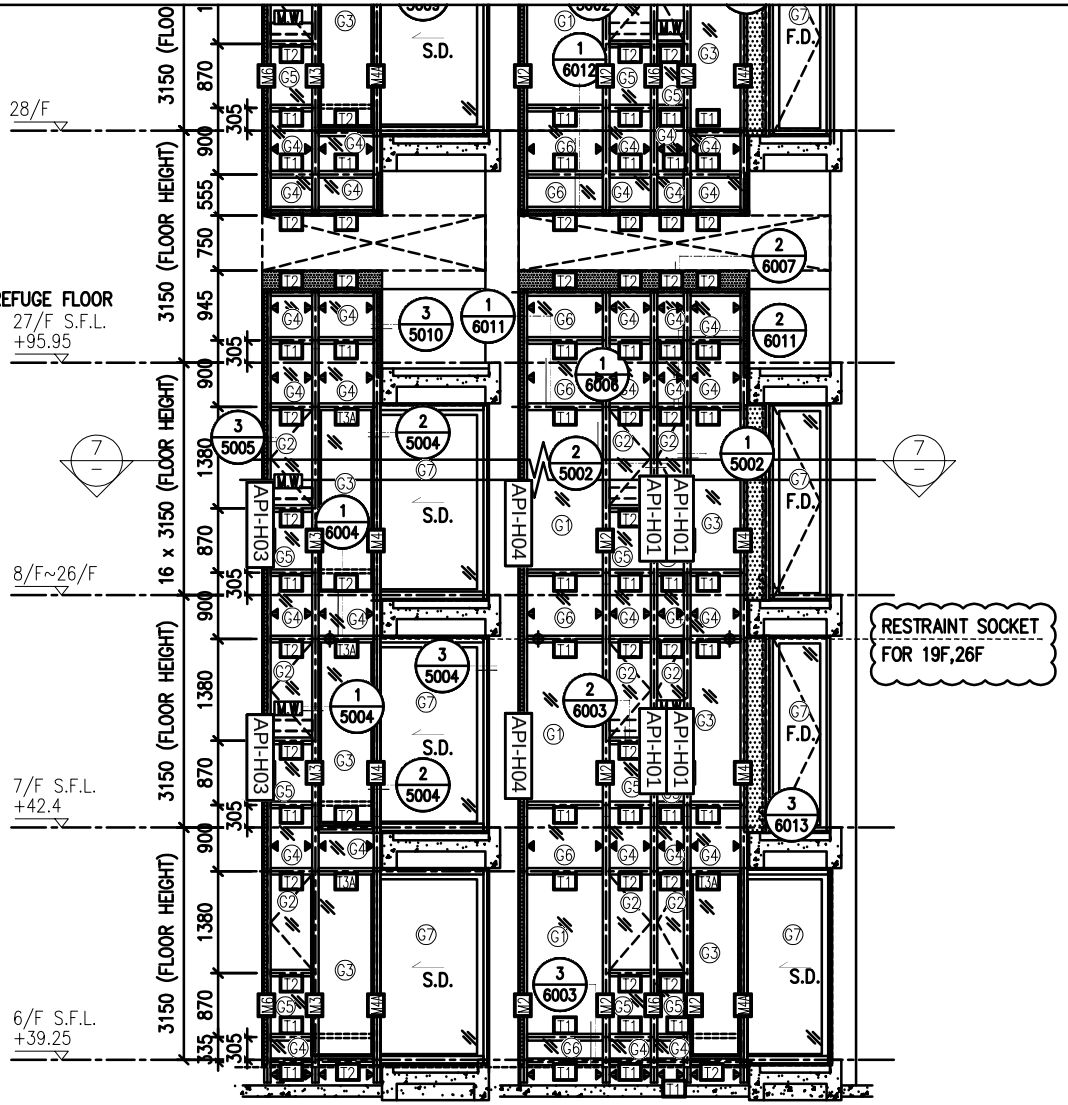

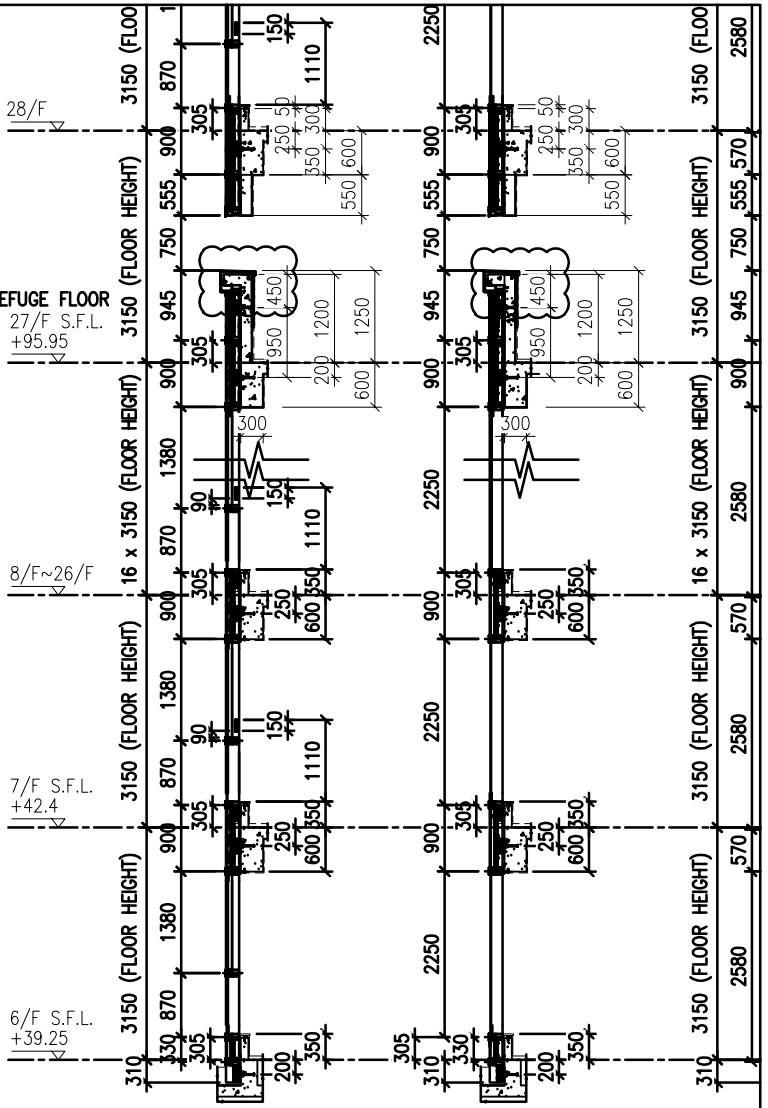

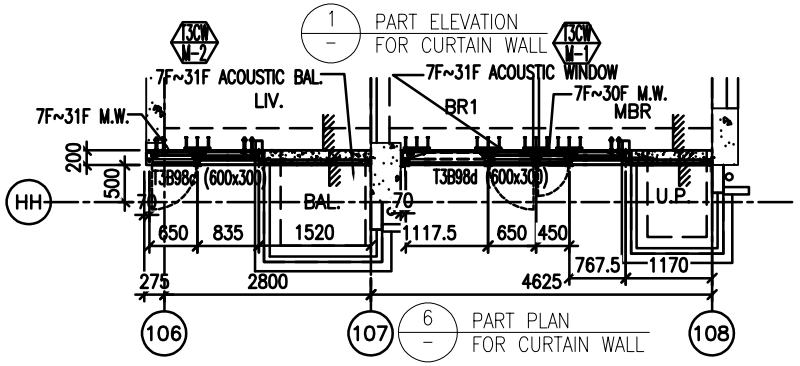

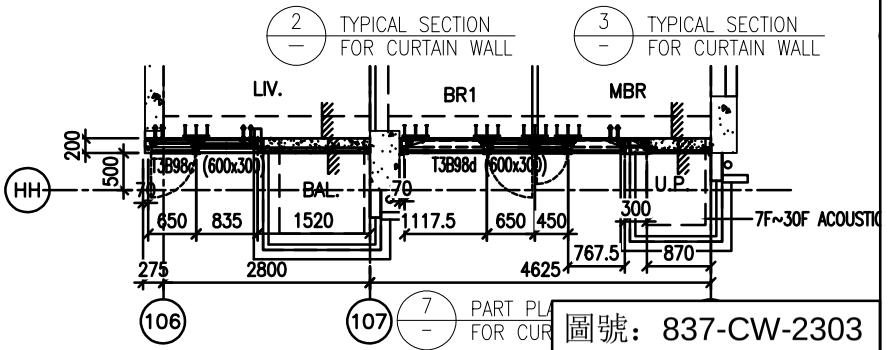

圖號：837-CW-2303

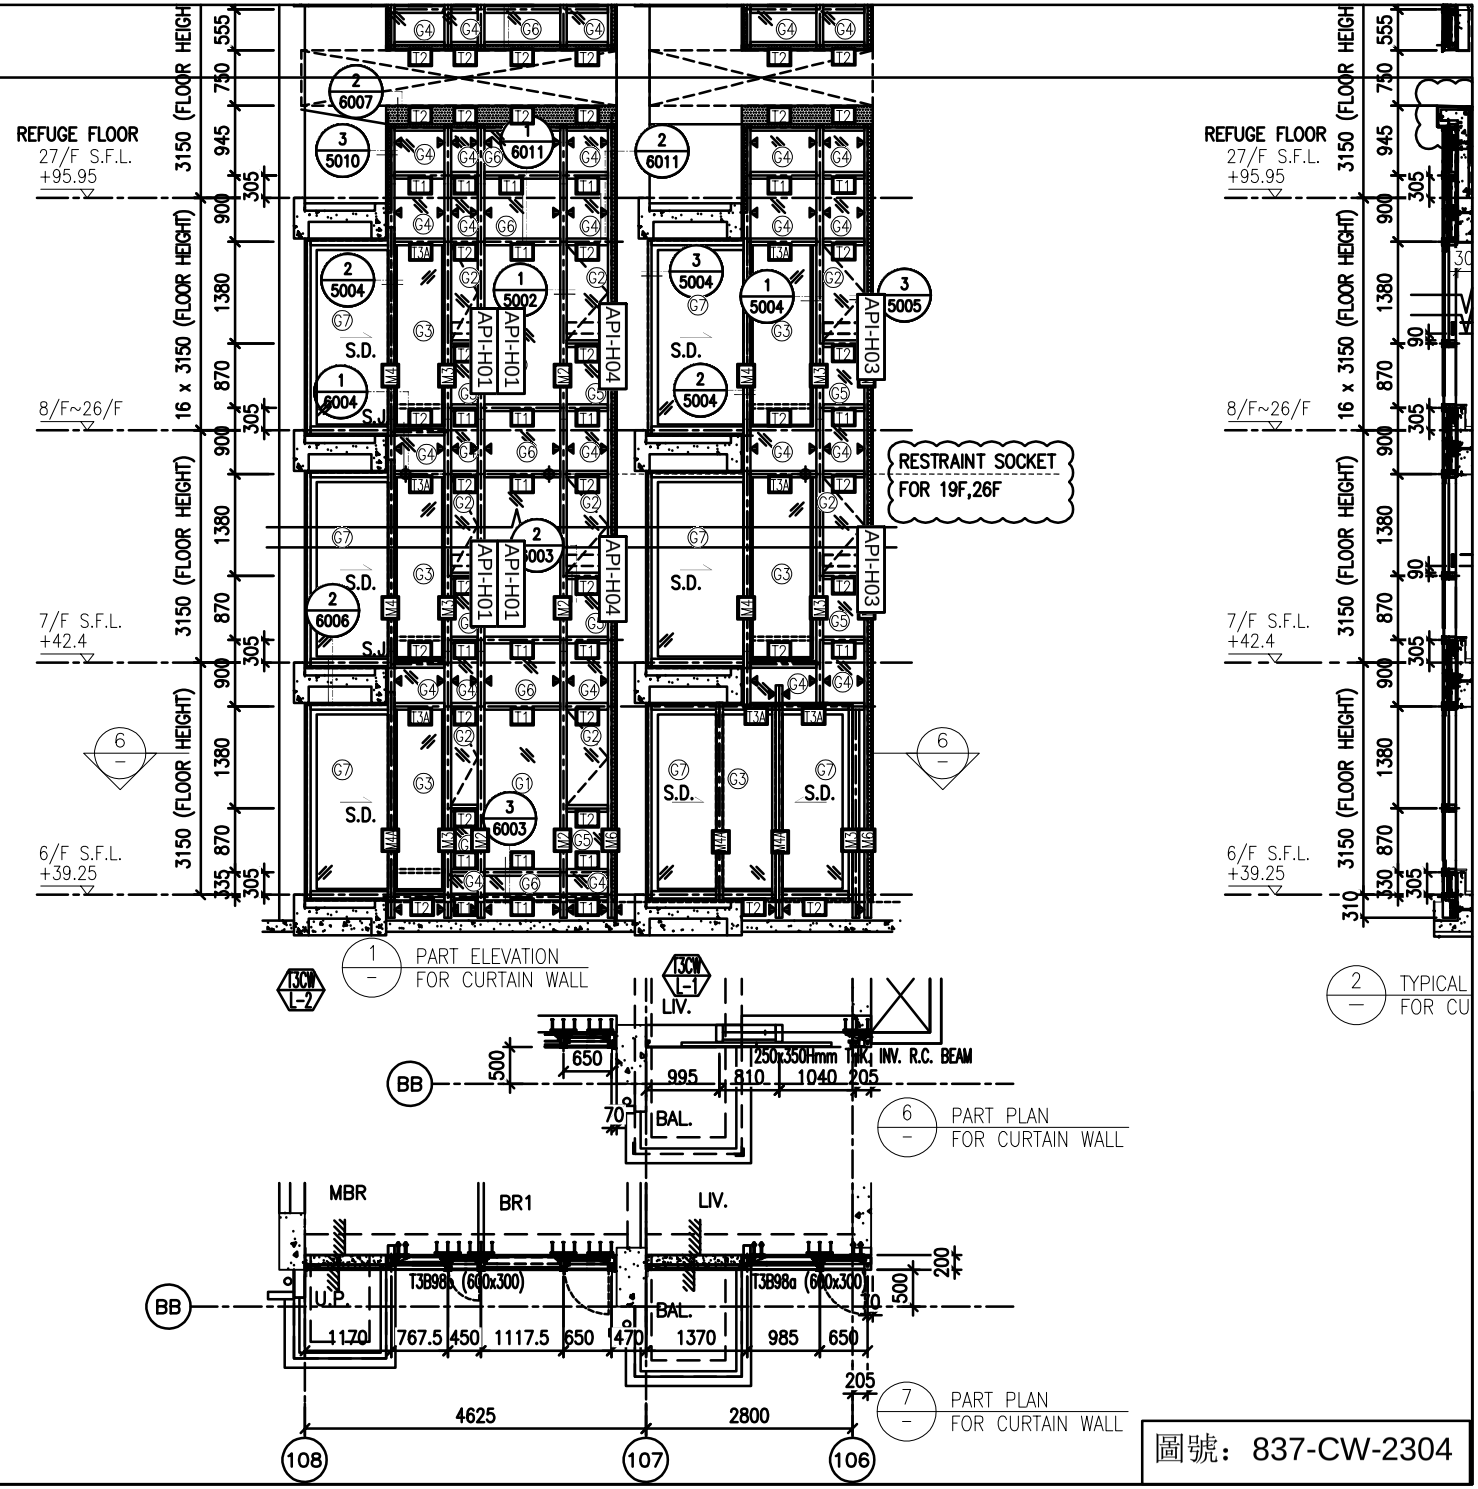

圖號：837-CW-2304

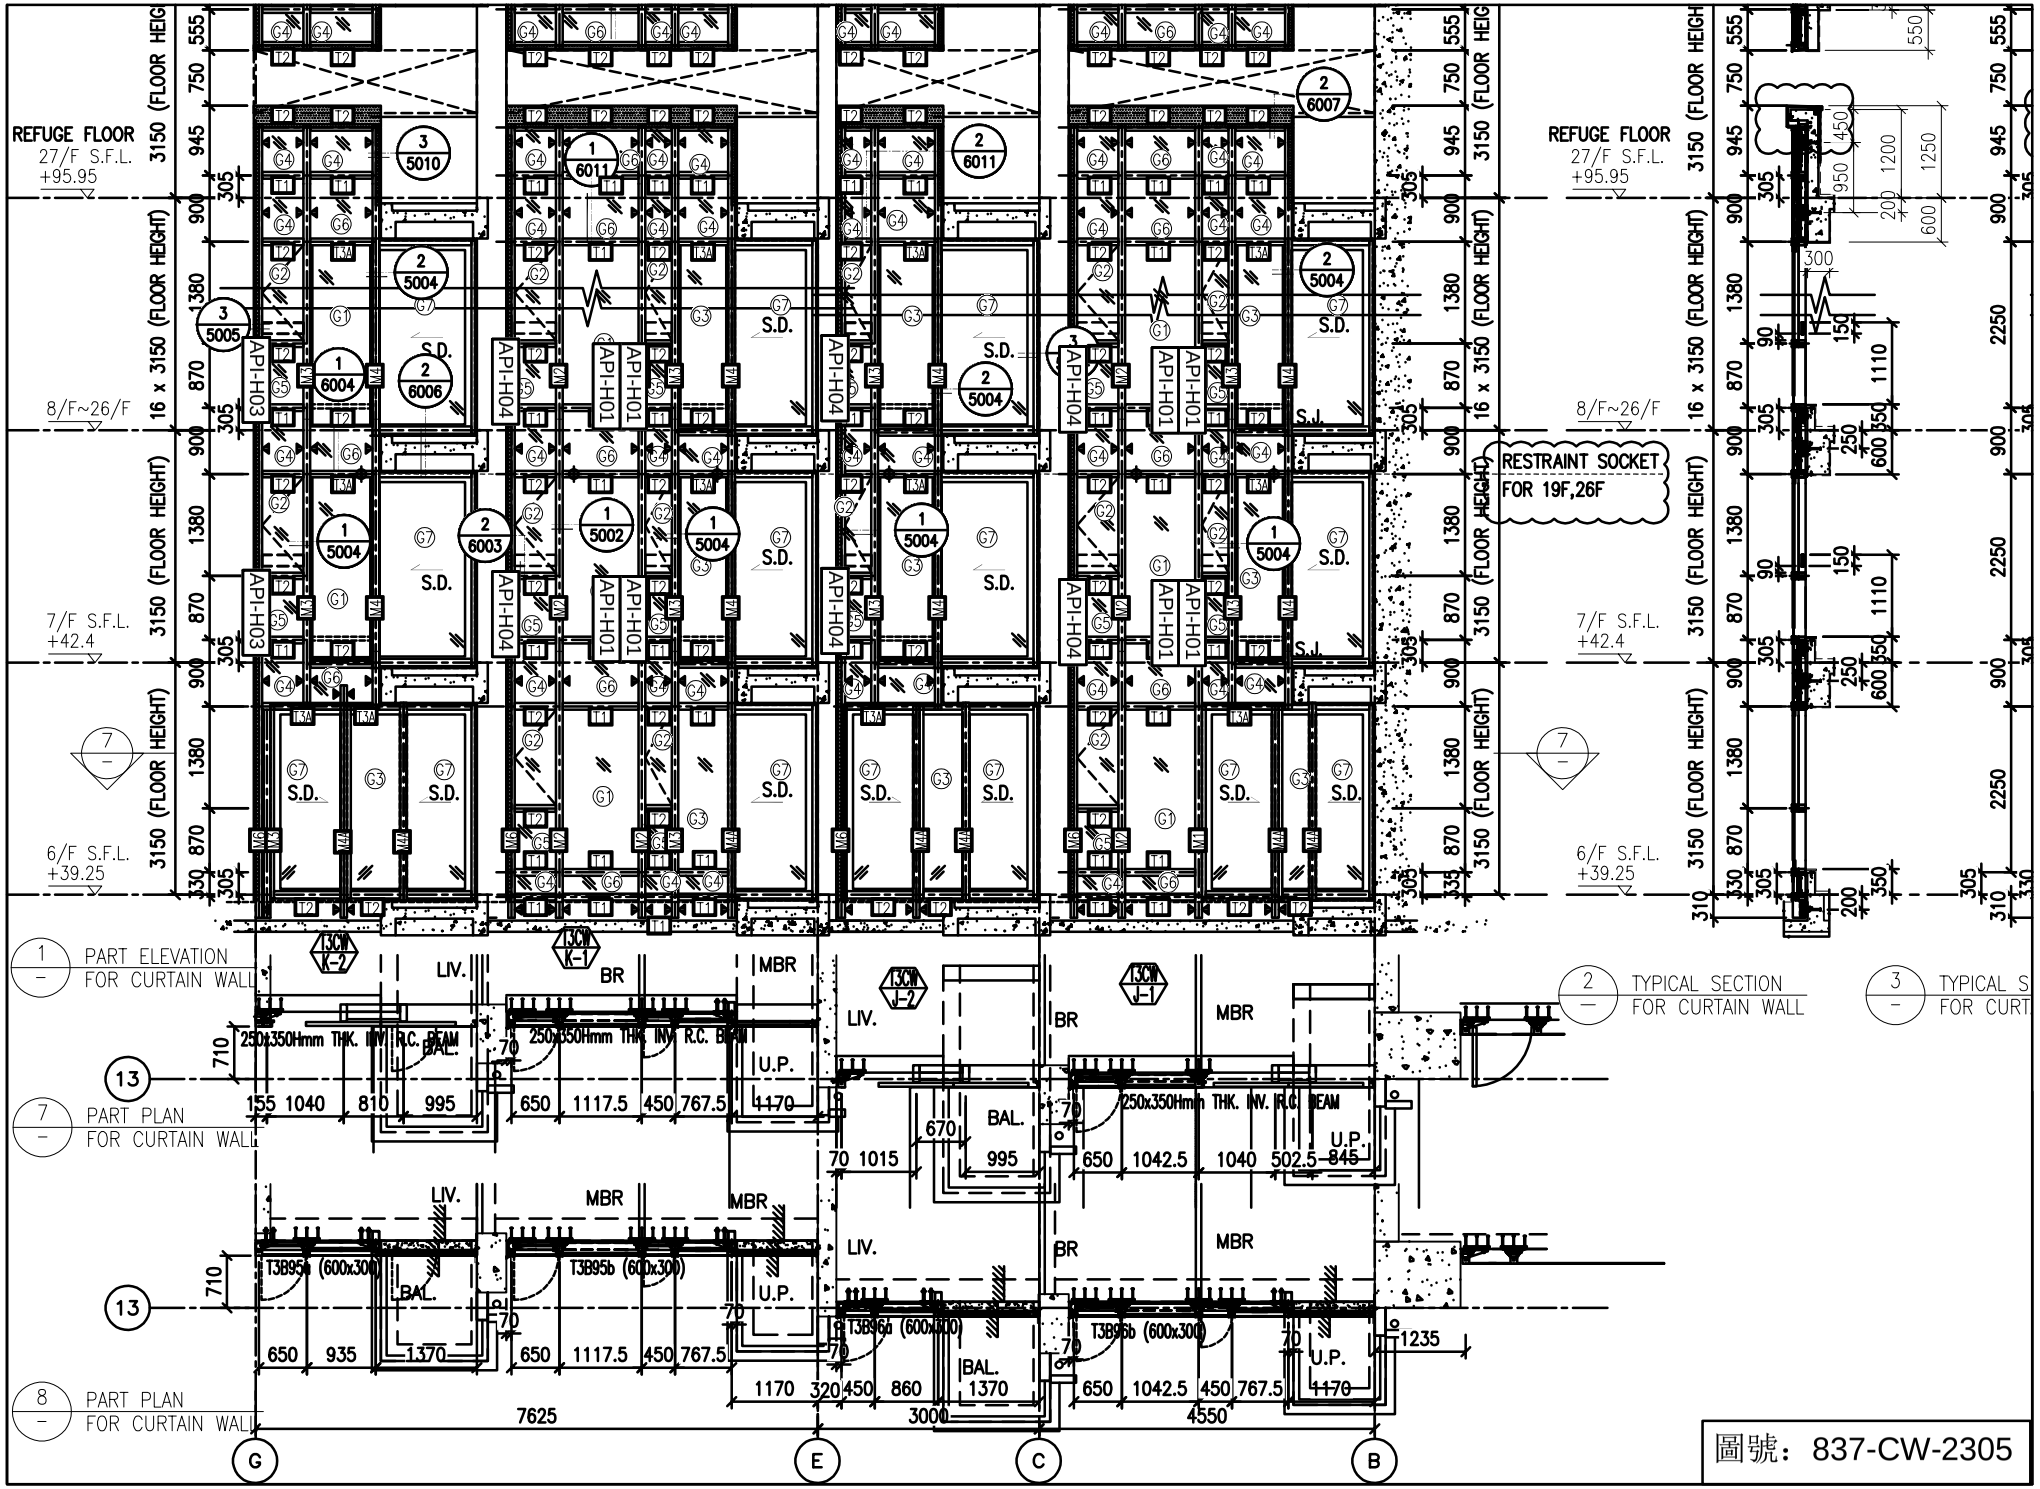

1 — PART ELEVATION FOR CURTAIN WALL

7 — PART PLAN FOR CURTAIN WALL

8 — PART PLAN FOR CURTAIN WALL

2 — TYPICAL SECTION FOR CURTAIN WALL

3 — TYPICAL S FOR CURT

圖號：837-CW-2305

1 / PART ELEVATION FOR CURTAIN WALL

7 / PART PLAN FOR CURTAIN WALL

2 / TYPICAL SECTION FOR CURTAIN WALL

3 / TYPICAL SEC FOR CURTAIN

圖號：837-CW-2306

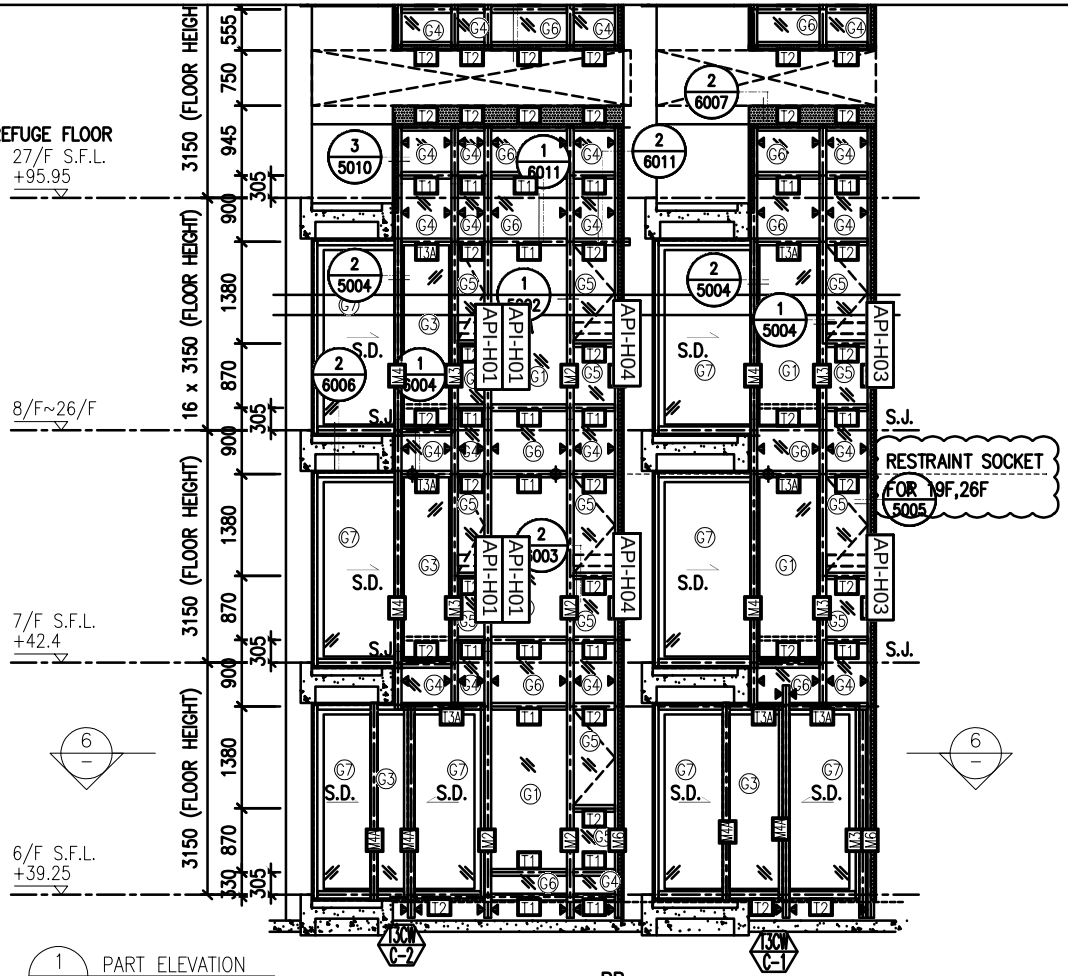

1 — PART ELEVATION FOR CURTAIN WALL

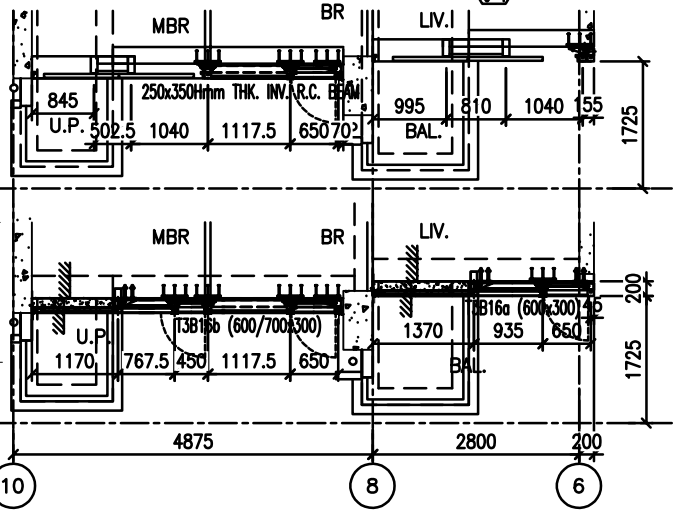

6 — PART PLAN FOR CURTAIN WALL

7 — PART PLAN FOR CURTAIN WALL

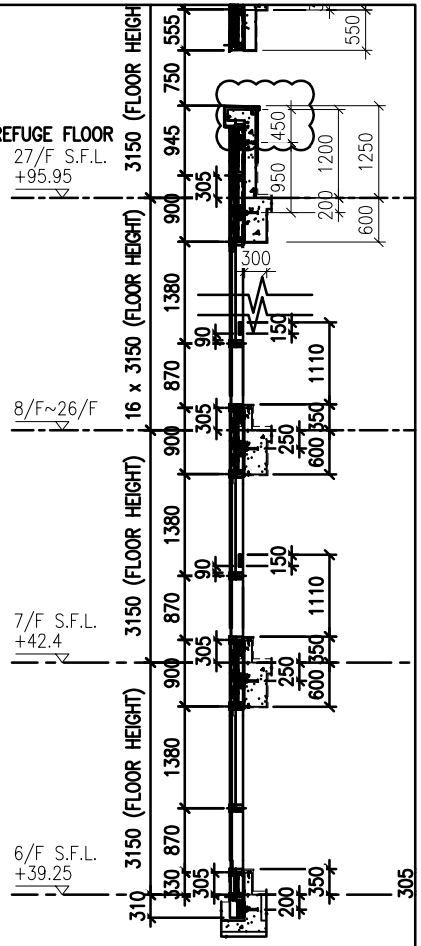

2 — TYPICAL SECTION FOR CURTAIN WALL

圖號：837-CW-2307

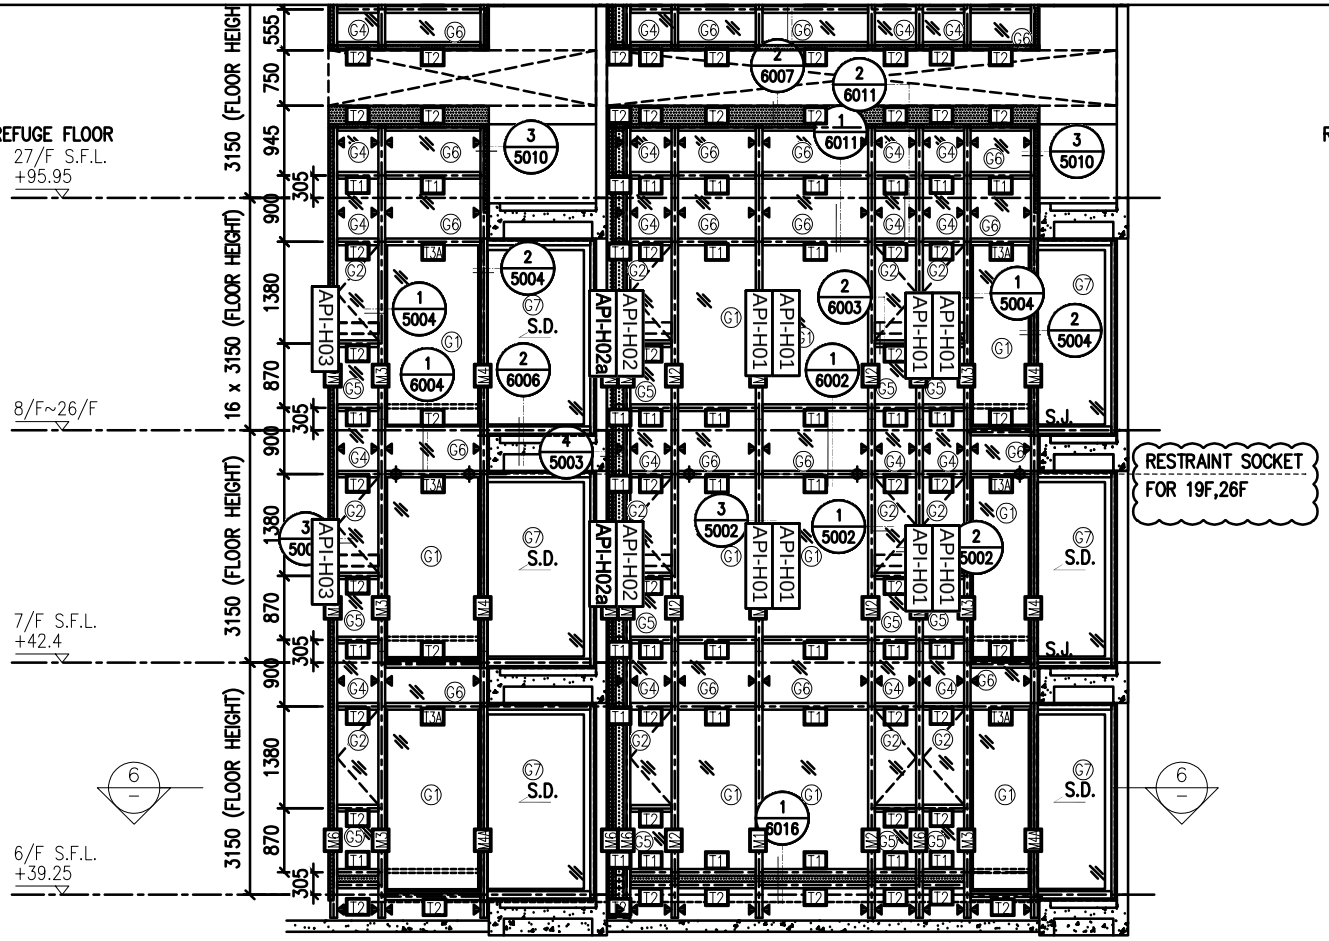

1 / – PART ELEVATION FOR CURTAIN WALL

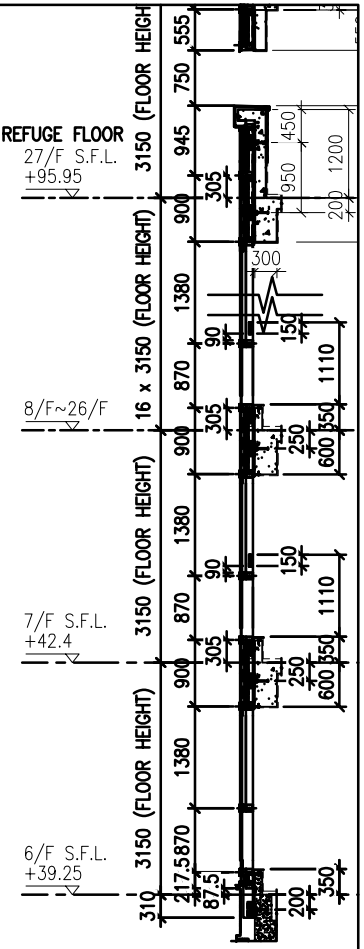

2 / – TYPICAL SECTION FOR CURTAIN WA

6 / – PART PLAN FOR CURTAIN WALL

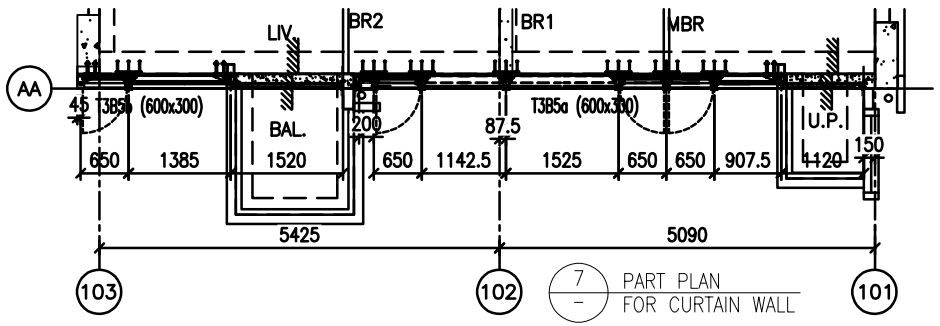

7 / – PART PLAN FOR CURTAIN WALL

圖號：837-CW-2308

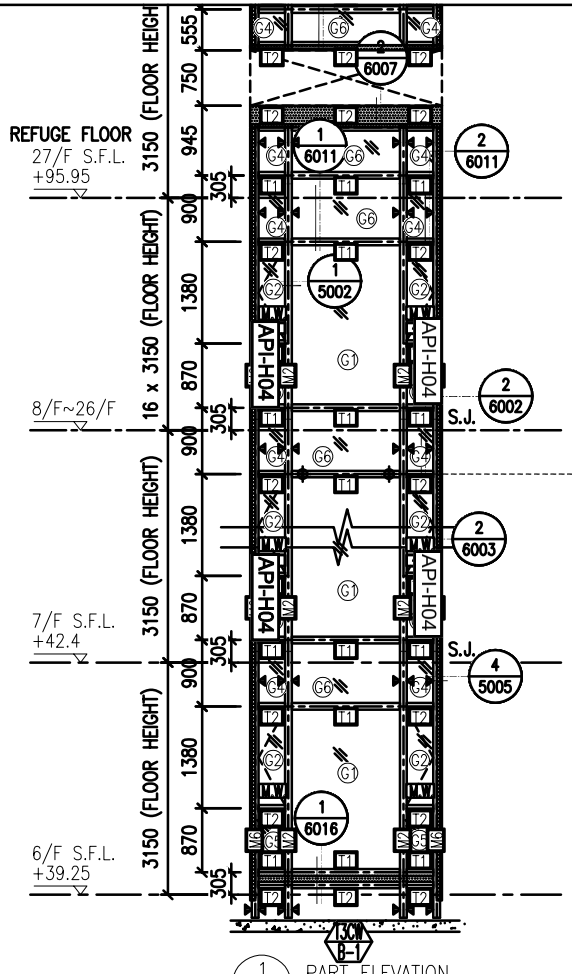

1 / – PART ELEVATION FOR CURTAIN WALL

RESTRAINT SOCKET FOR 19F,26F

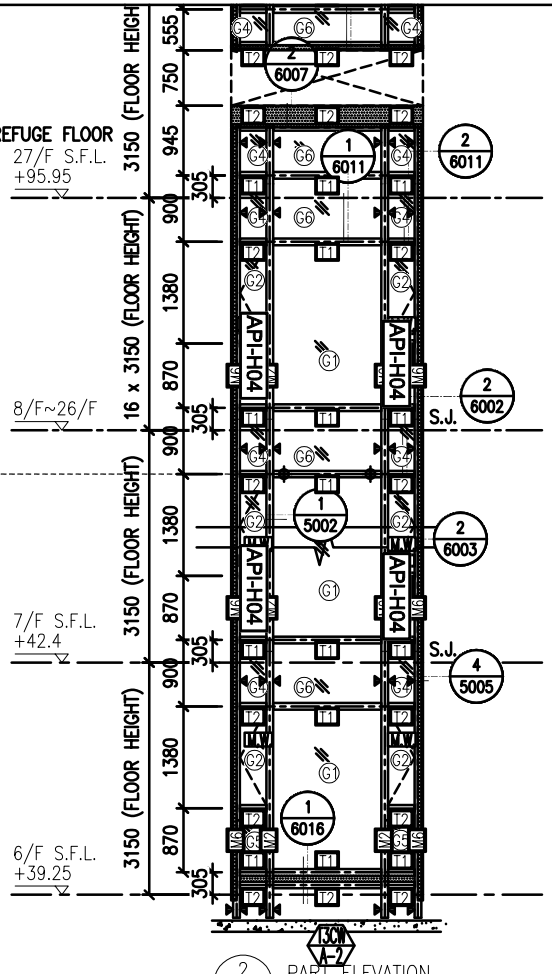

2 / – PART ELEVATION FOR CURTAIN WALL

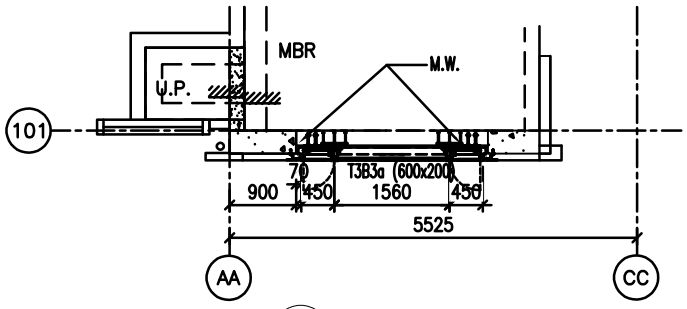

5 / – PART PLAN FOR CURTAIN WALL

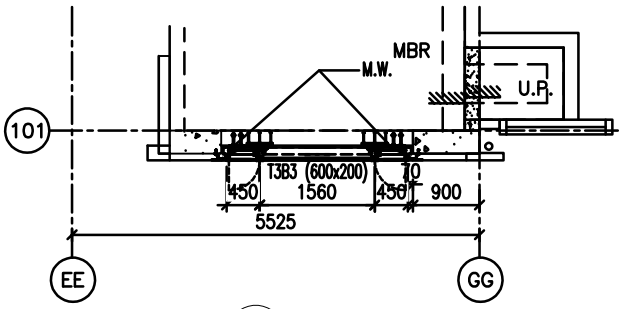

6 / – PART PLAN FOR CURTAIN WALL

圖號：837-CW-2309

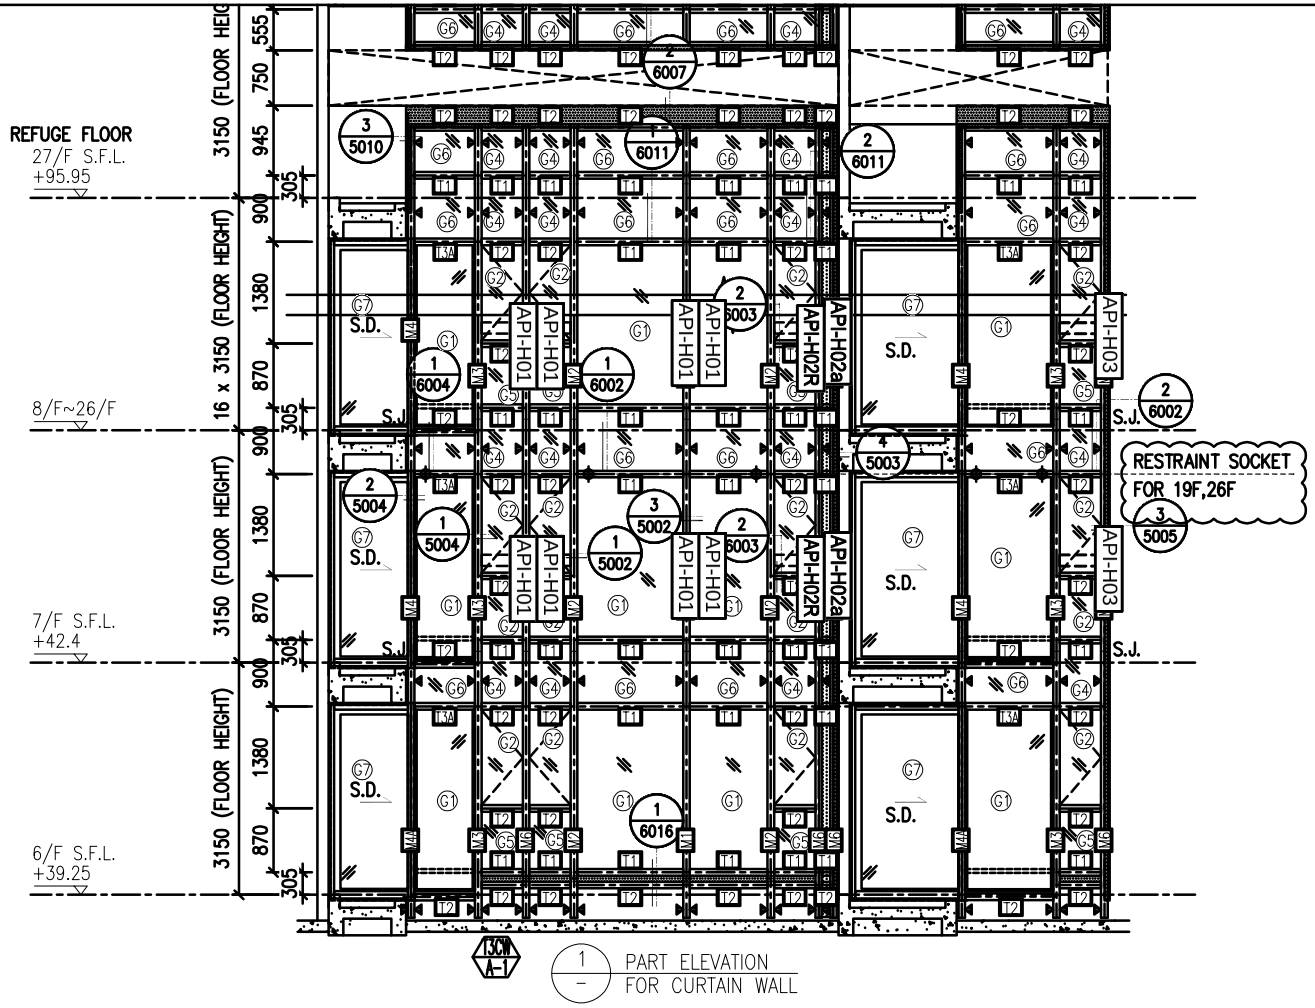

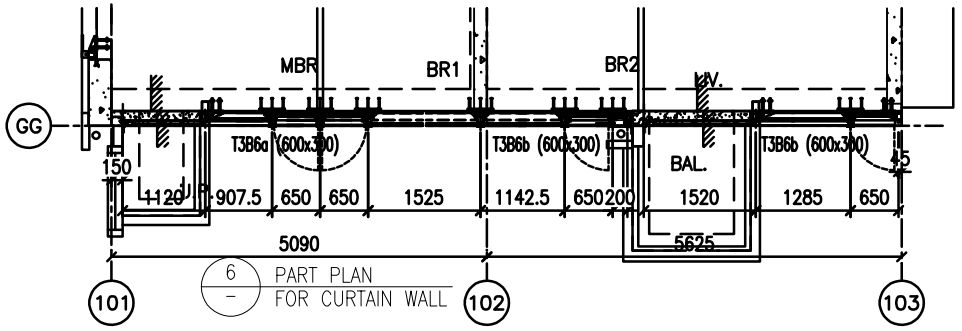

圖號：837-CW-2310

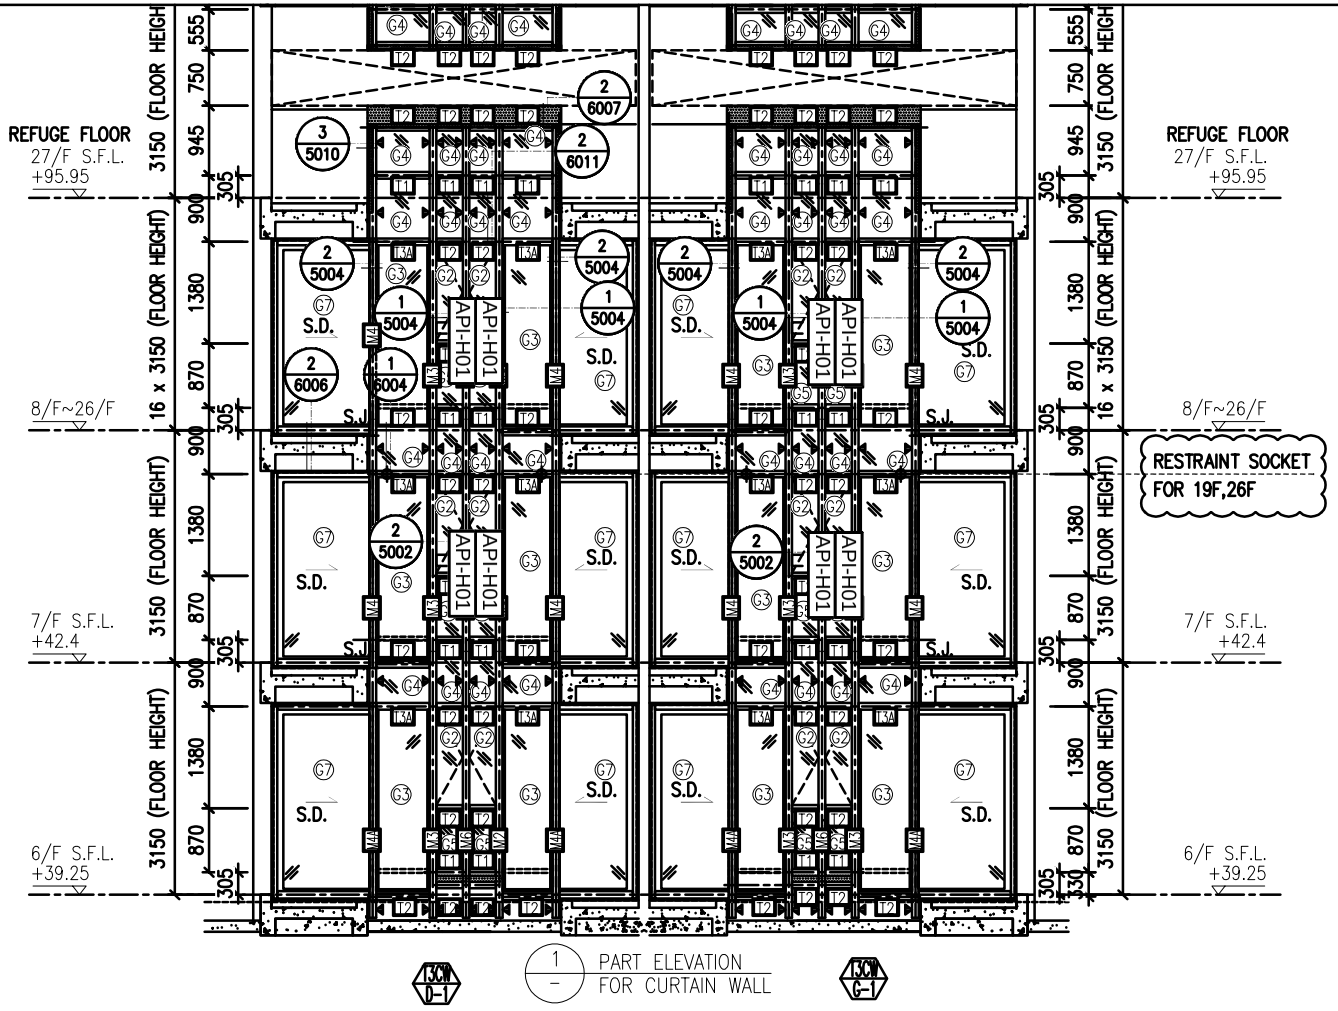

1 / — PART ELEVATION FOR CURTAIN WALL

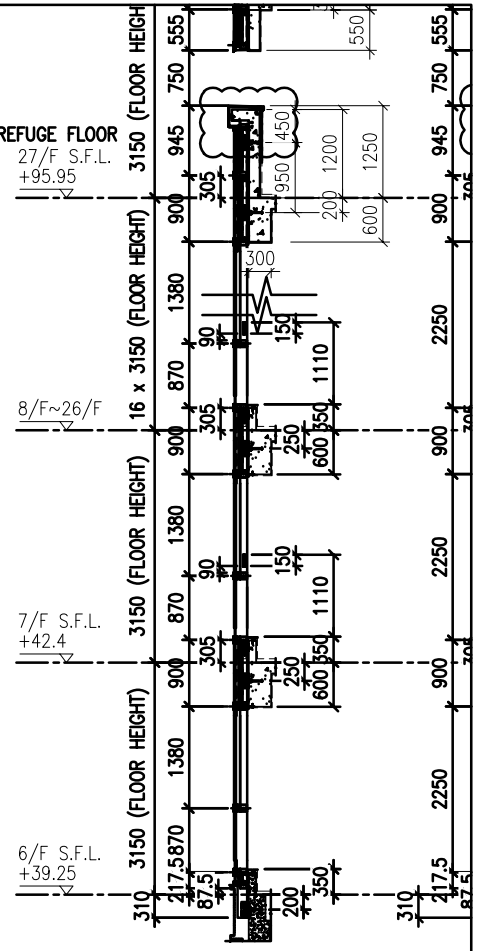

2 / — TYPICAL SECTION FOR CURTAIN WALL

3 / — TYPICAL S FOR CUR

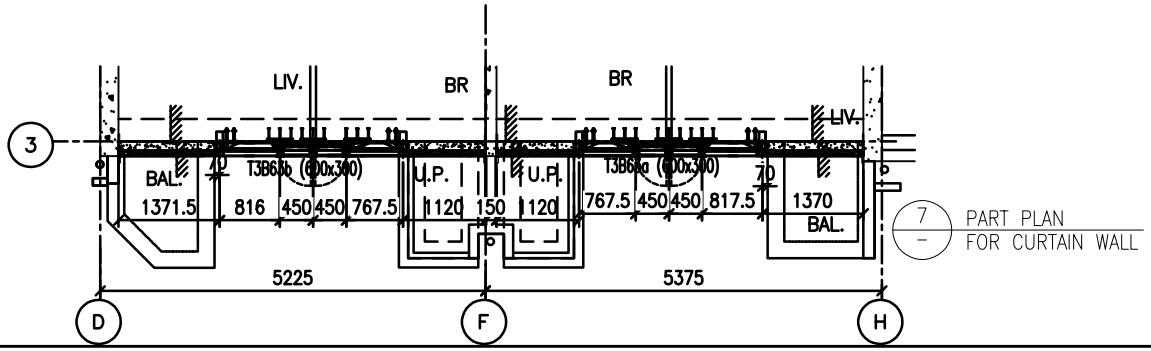

7 / — PART PLAN FOR CURTAIN WALL

圖號：837-CW-2311

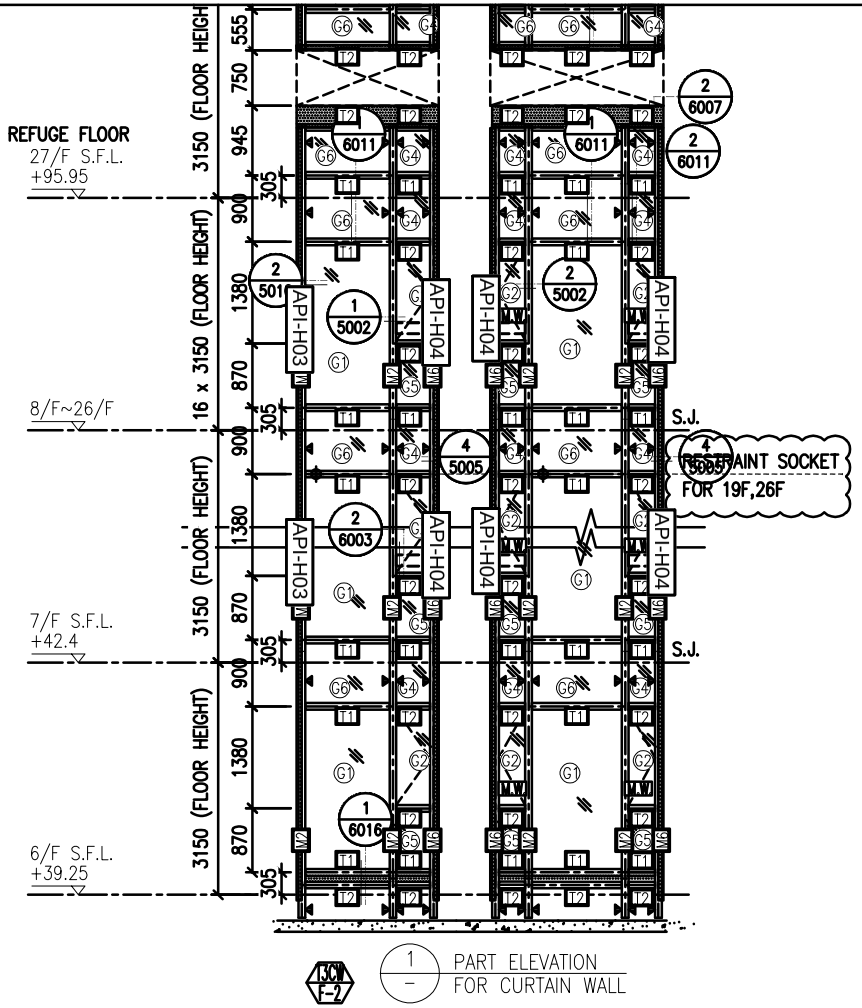

1 / — PART ELEVATION FOR CURTAIN WALL

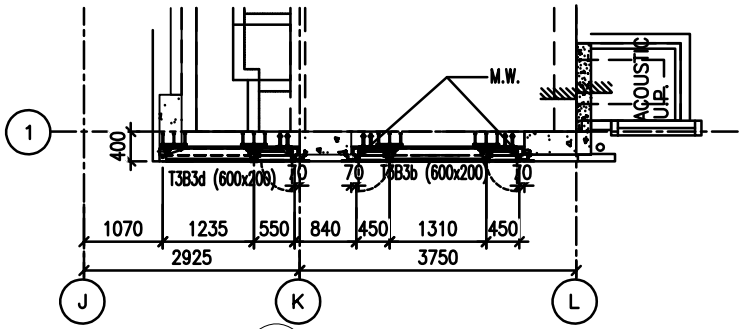

4 / — PART PLAN FOR CURTAIN WALL

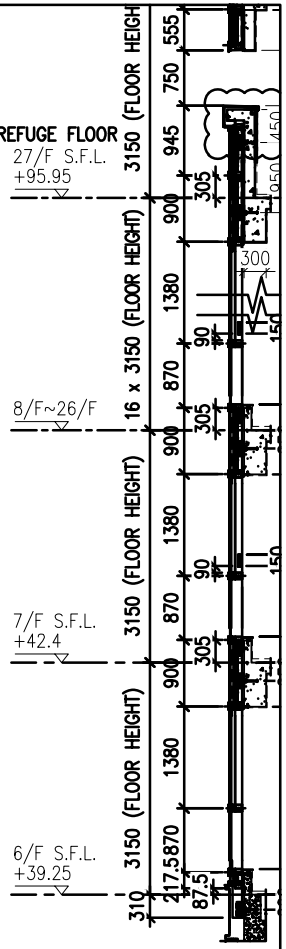

2 / — TYPICAL SE FOR CURTA

圖號：837-CW-2312

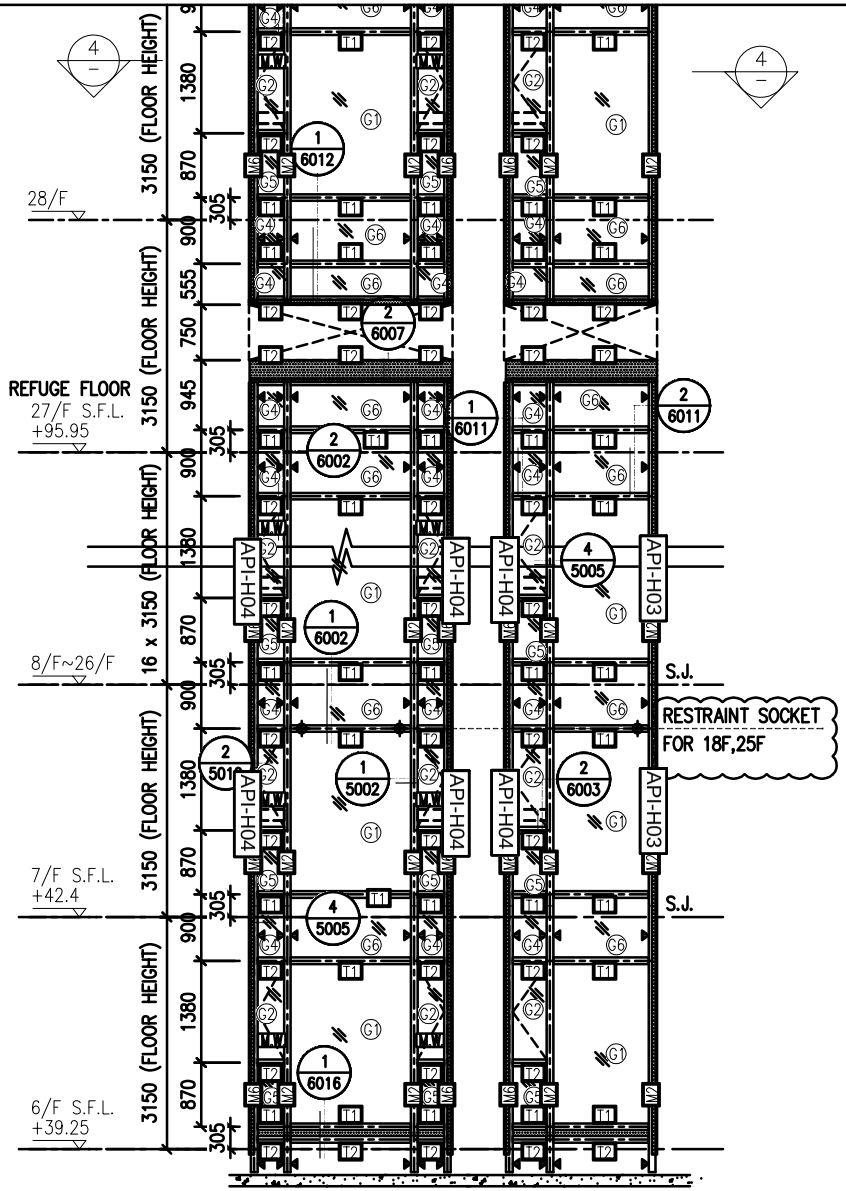

1 — PART ELEVATION FOR CURTAIN WALL

4 — PART PLAN FOR CURTAIN WALL

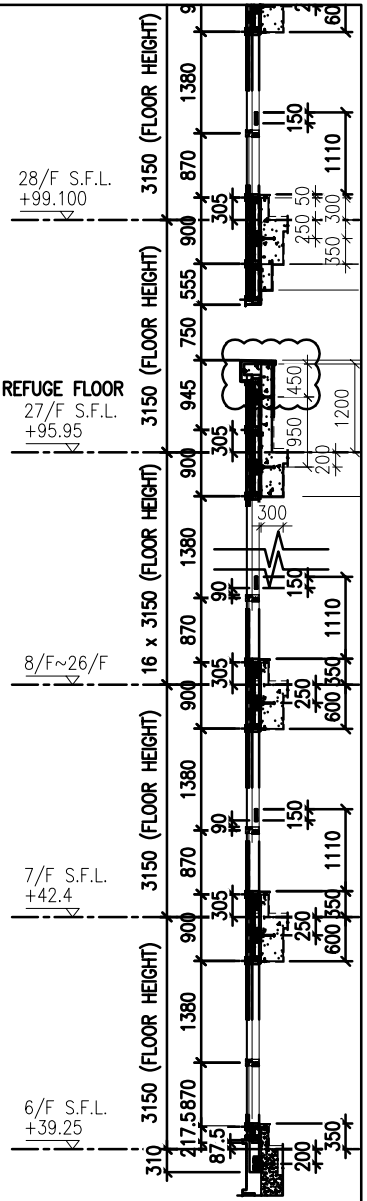

2 — TYPICAL SECTION FOR CURTAIN WA

圖號：837-CW-2501

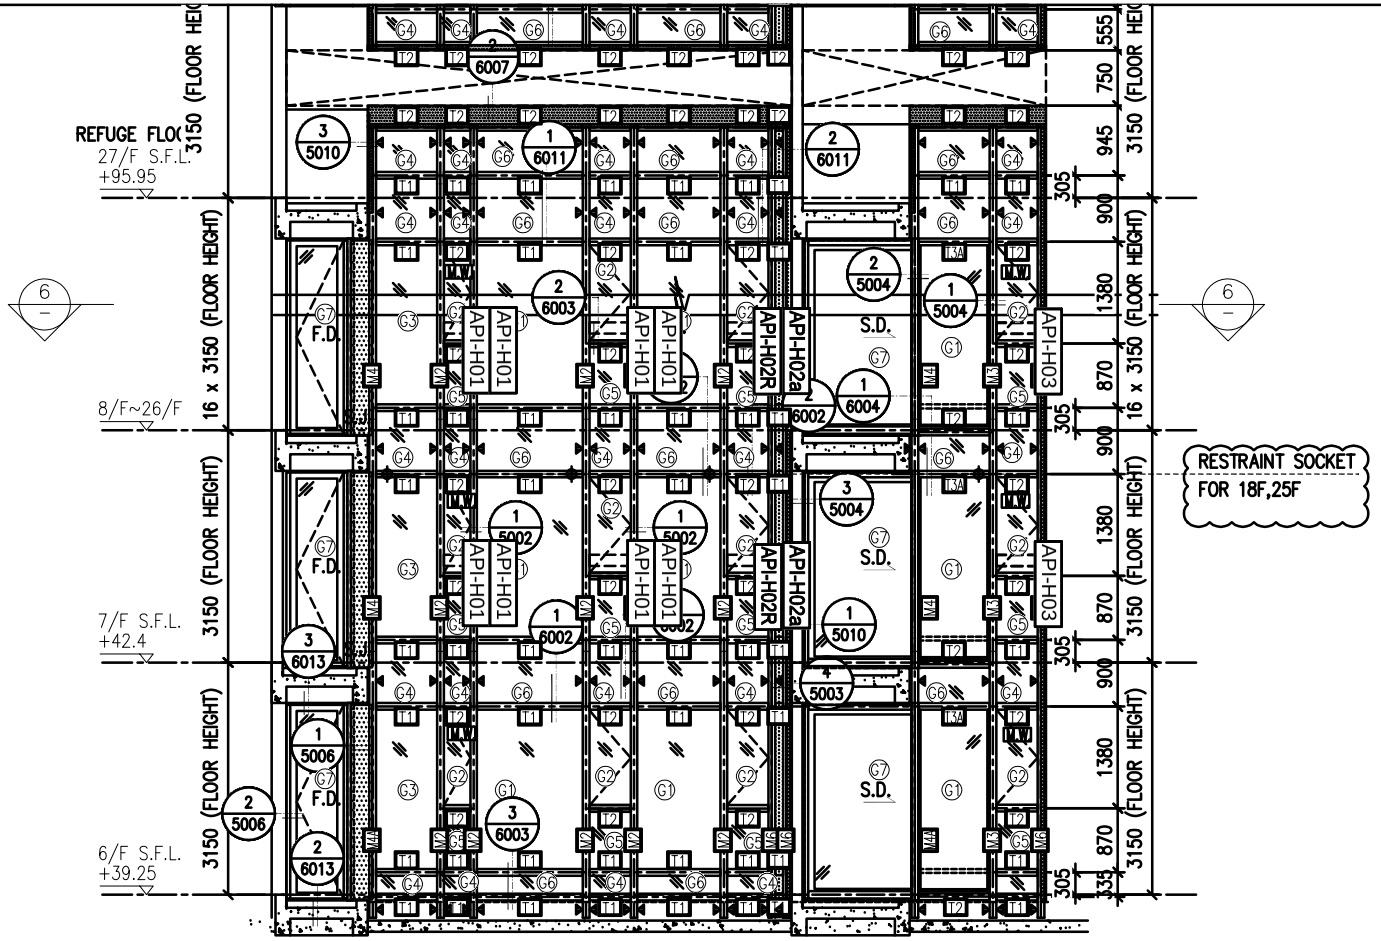

1 PART ELEVATION FOR CURTAIN WALL

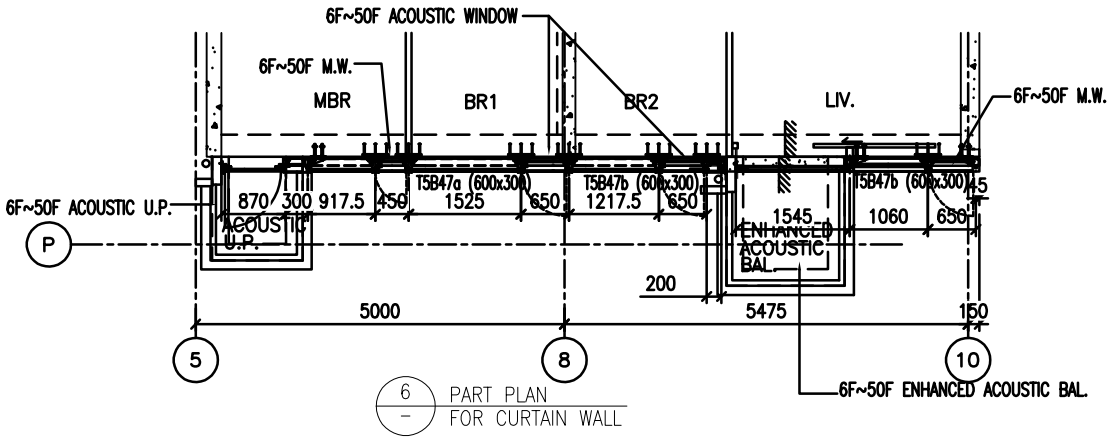

6 PART PLAN FOR CURTAIN WALL

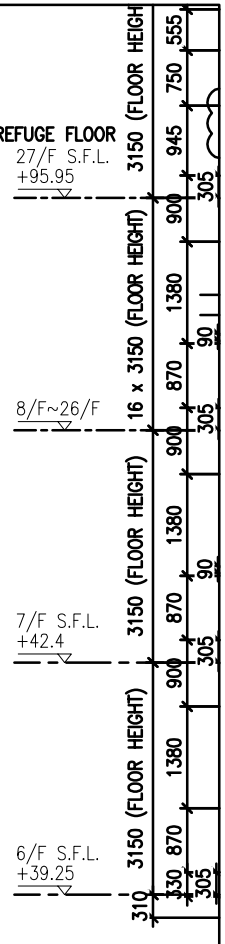

2 TYPICAL SECTI FOR CURTAIN

圖號：837-CW-2502

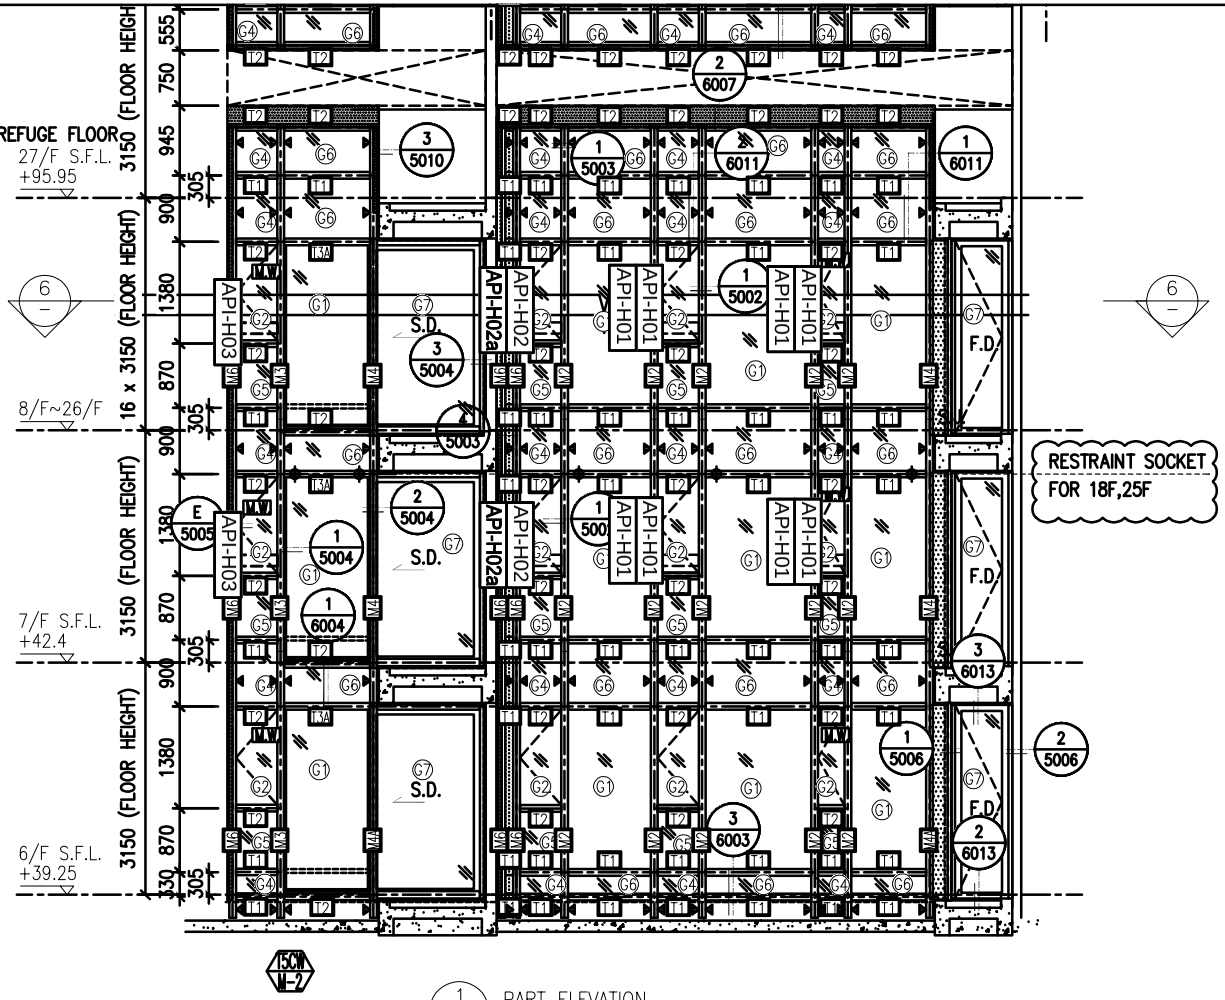

1 / — PART ELEVATION FOR CURTAIN WALL

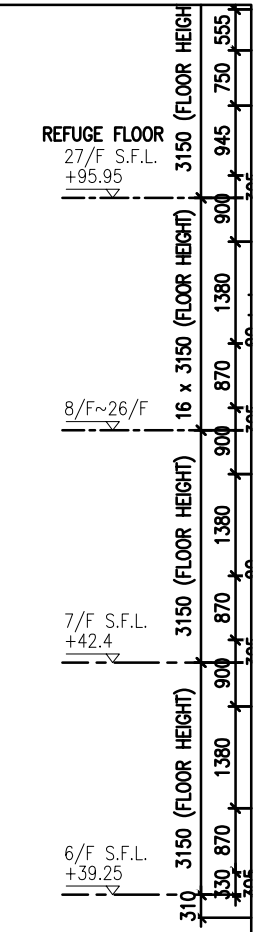

2 / — TYPICAL SECTION FOR CURTAIN WALL

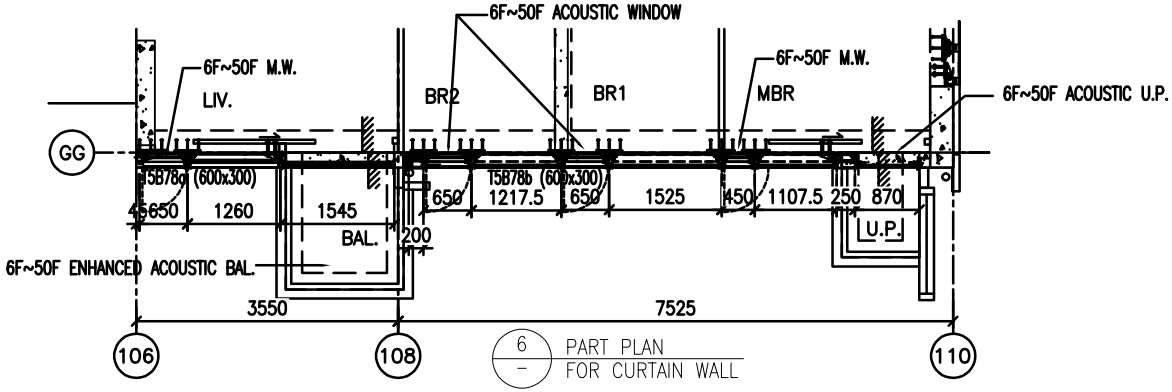

6 / — PART PLAN FOR CURTAIN WALL

圖號：837-CW-2503

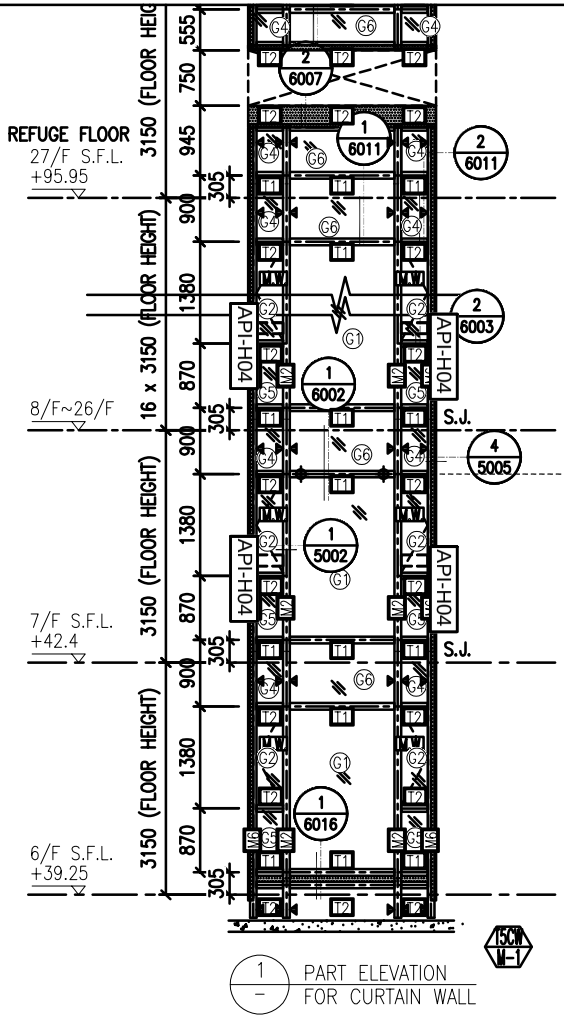

1 / – PART ELEVATION FOR CURTAIN WALL

RESTRAINT SOCKET FOR 18F,25F

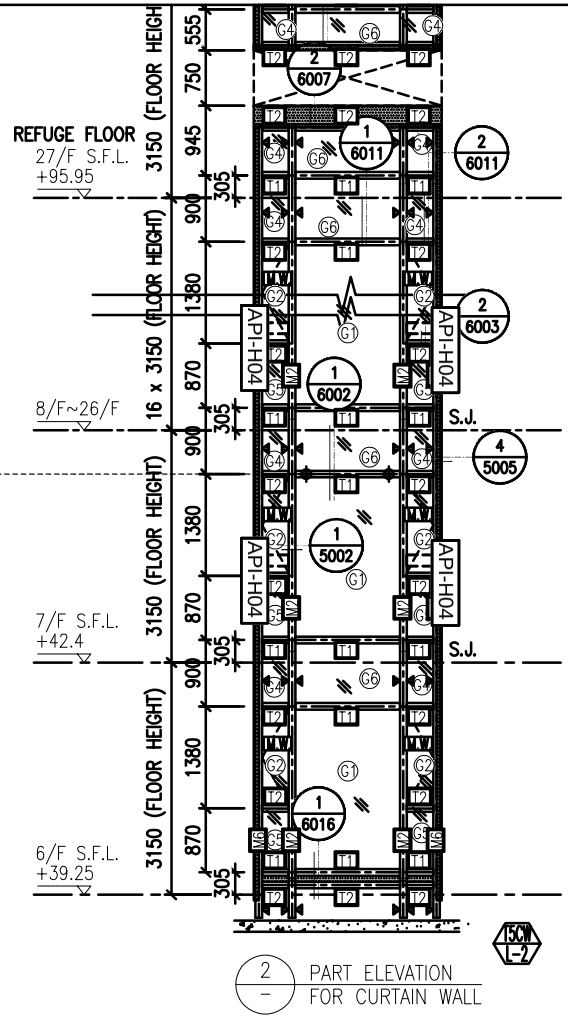

2 / – PART ELEVATION FOR CURTAIN WALL

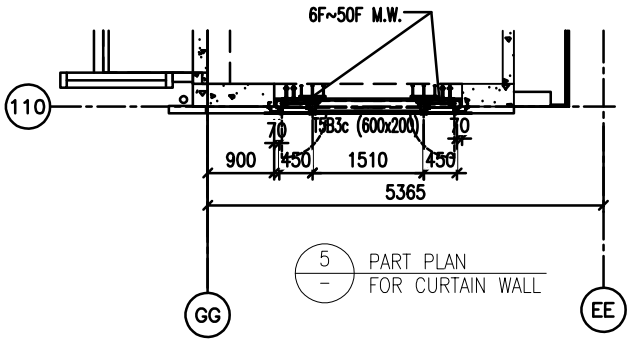

5 / – PART PLAN FOR CURTAIN WALL

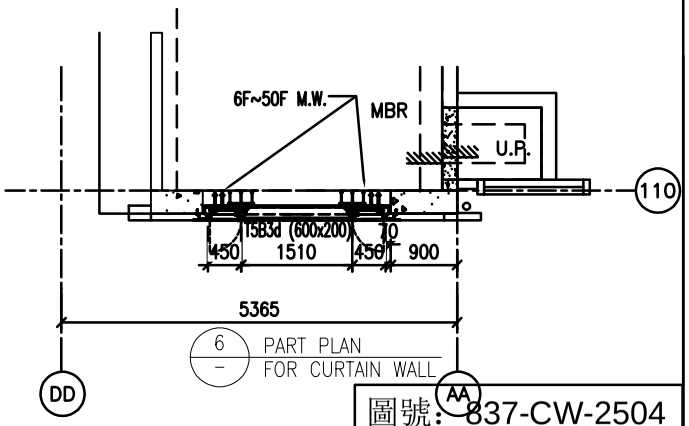

6 / – PART PLAN FOR CURTAIN WALL

圖號: 837-CW-2504

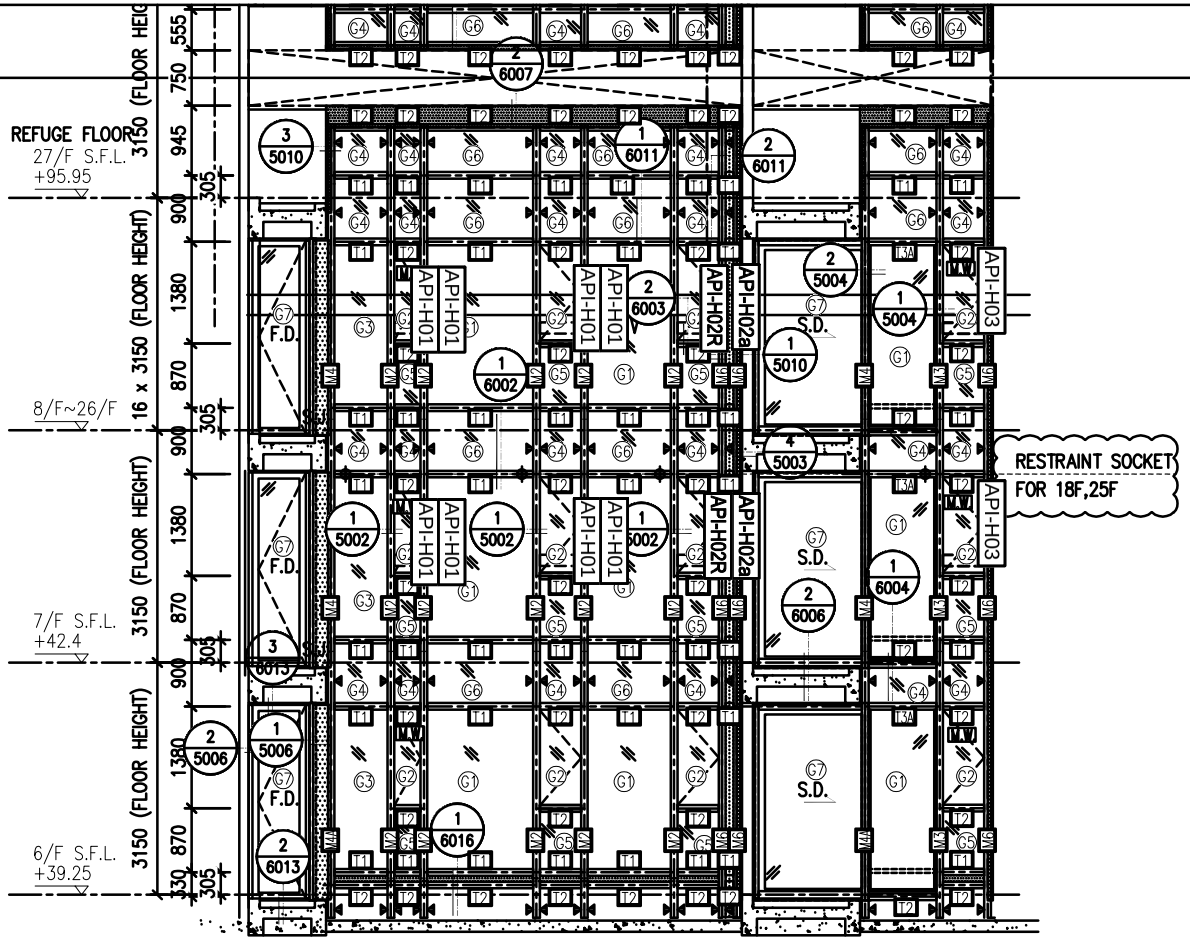

1 / — PART ELEVATION FOR CURTAIN WALL

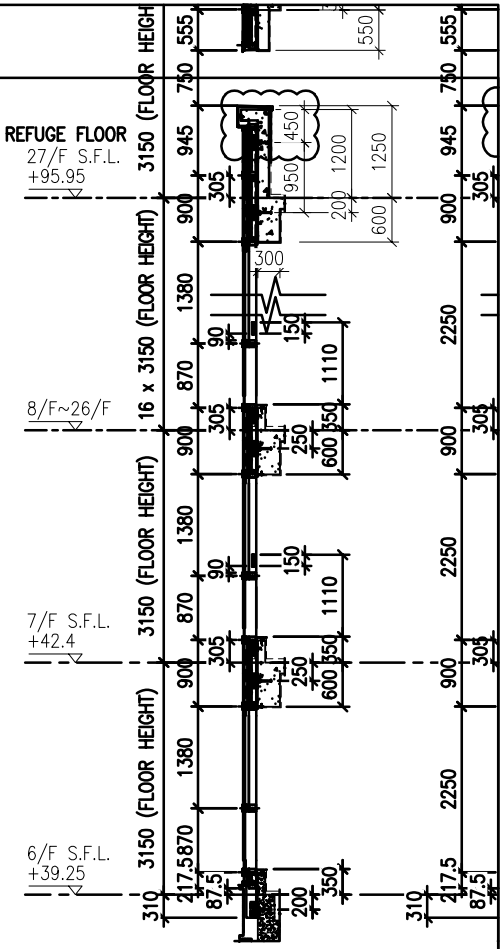

2 / — TYPICAL SECTION FOR CURTAIN WALL

3 / — TYPICAL S FOR CURT

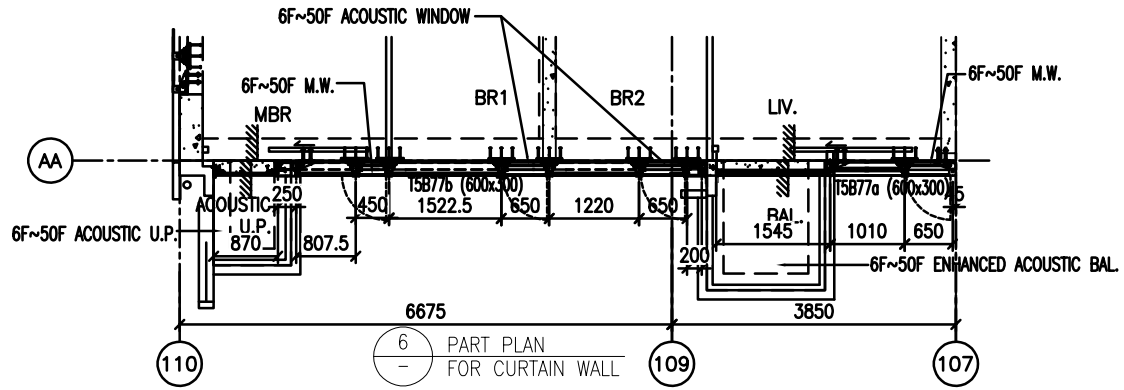

6 / — PART PLAN FOR CURTAIN WALL

圖號：837-CW-2505

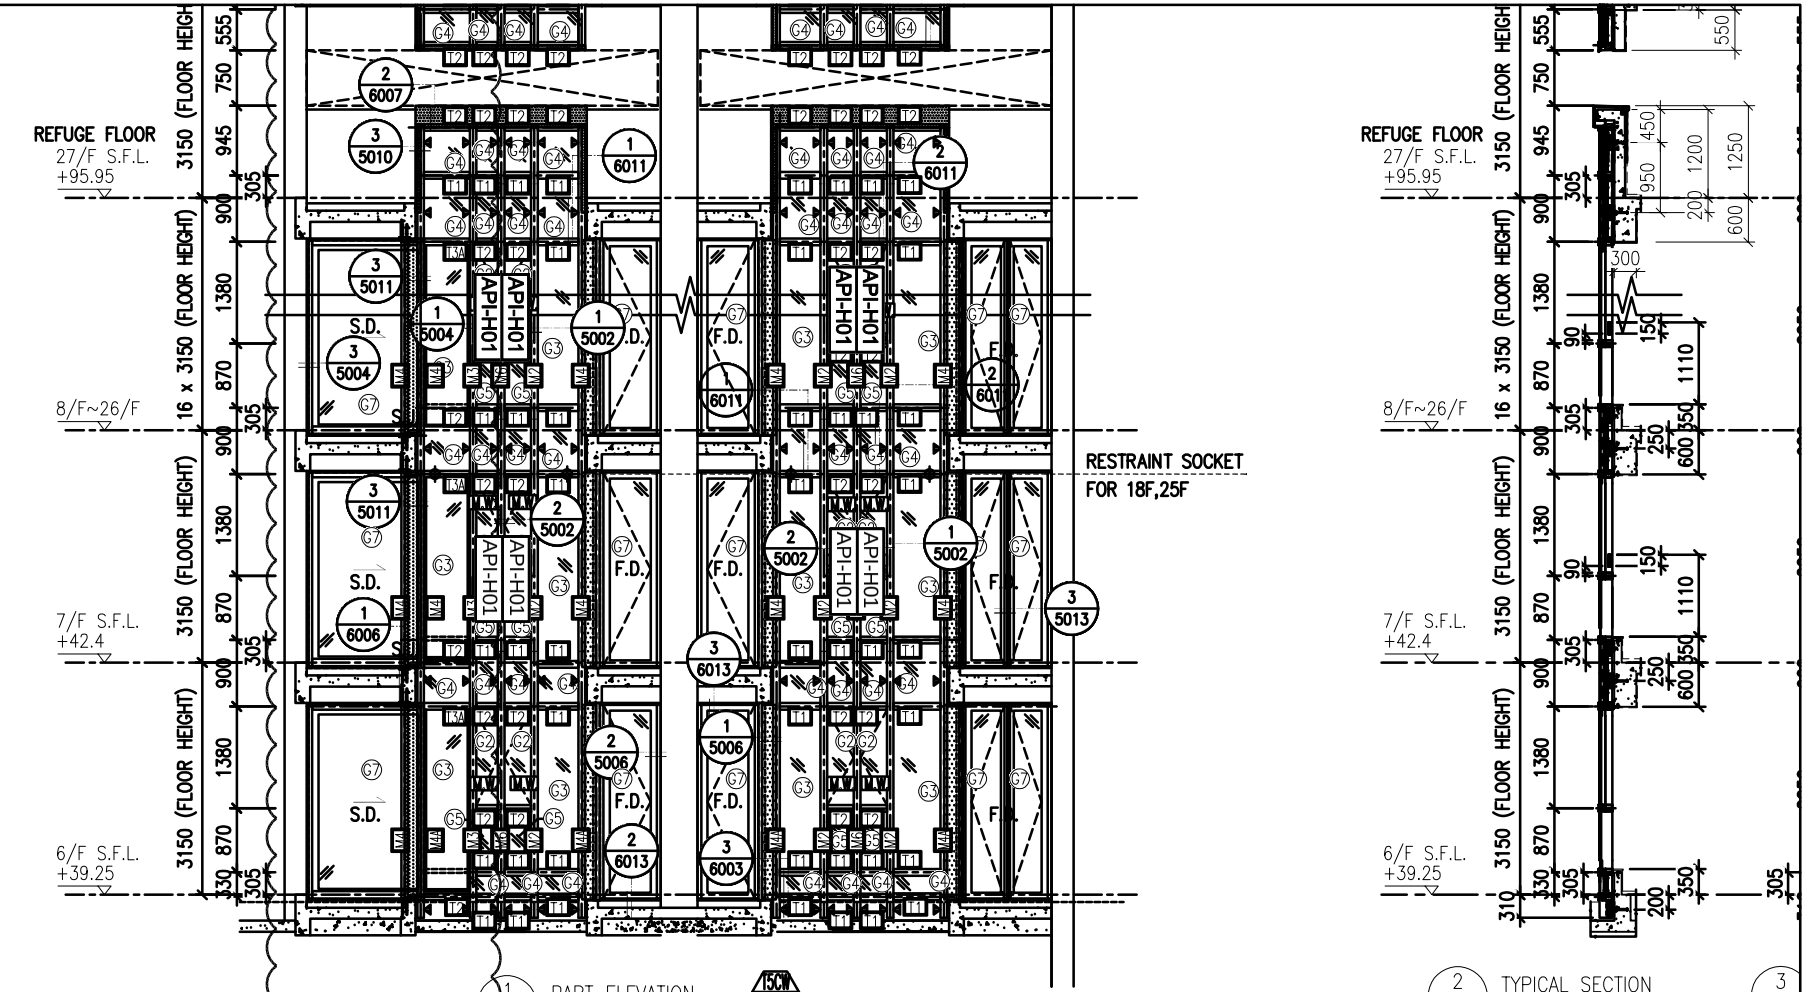

1 / – PART ELEVATION FOR CURTAIN WALL

2 / – TYPICAL SECTION FOR CURTAIN WALL

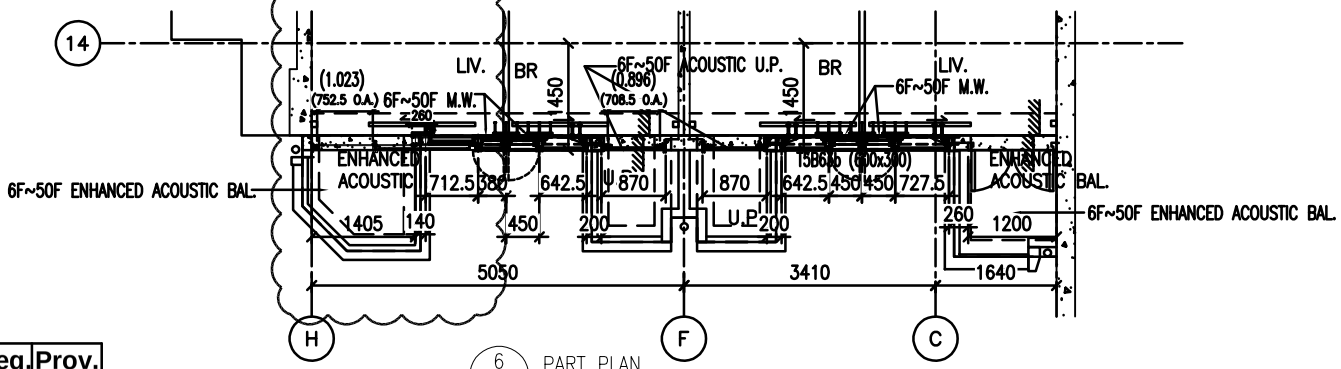

6 / – PART PLAN FOR CURTAIN WALL

Flat	Room	Req.	Prov.
T5K	LIV.+M.BATH +BR	1.904	1.919

圖號：837-CW-2506

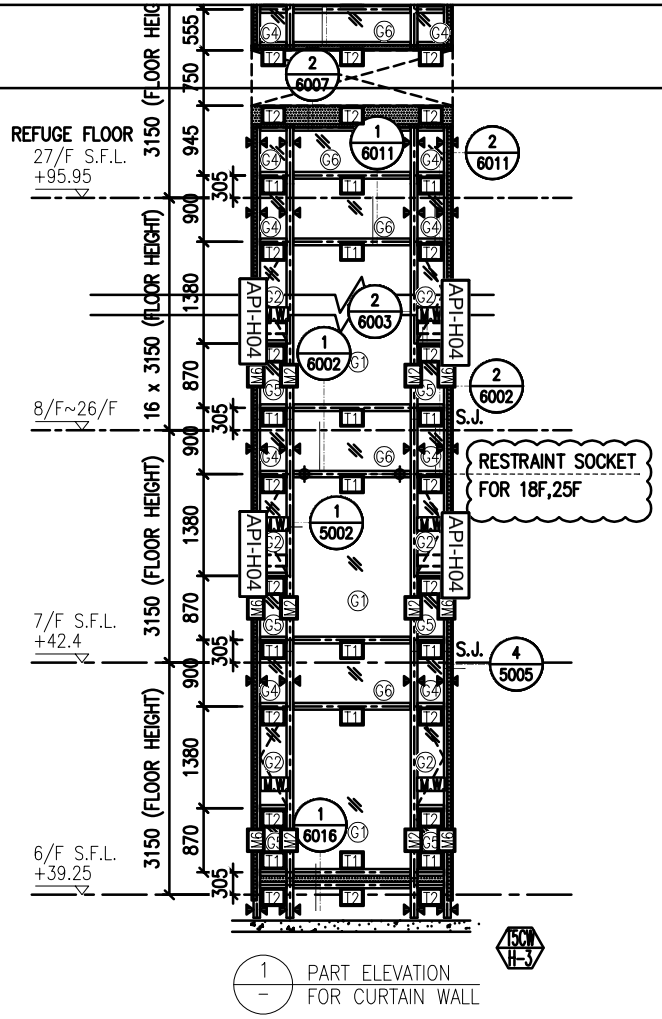

1 — PART ELEVATION FOR CURTAIN WALL

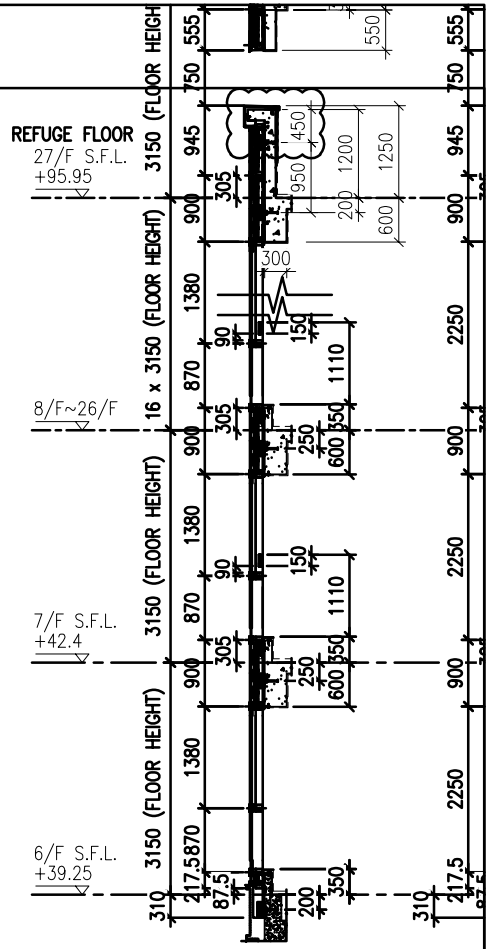

2 — TYPICAL SECTION FOR CURTAIN WALL

3 — TYP FO

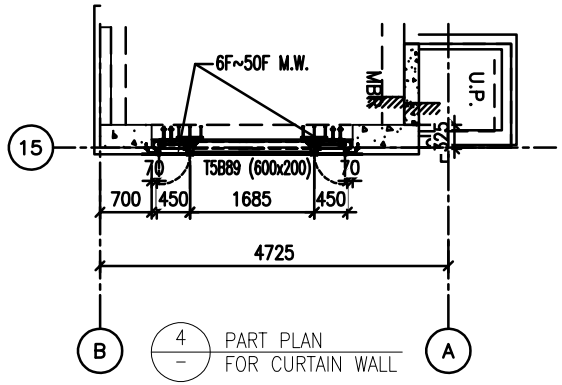

4 — PART PLAN FOR CURTAIN WALL

圖號：837-CW-2507

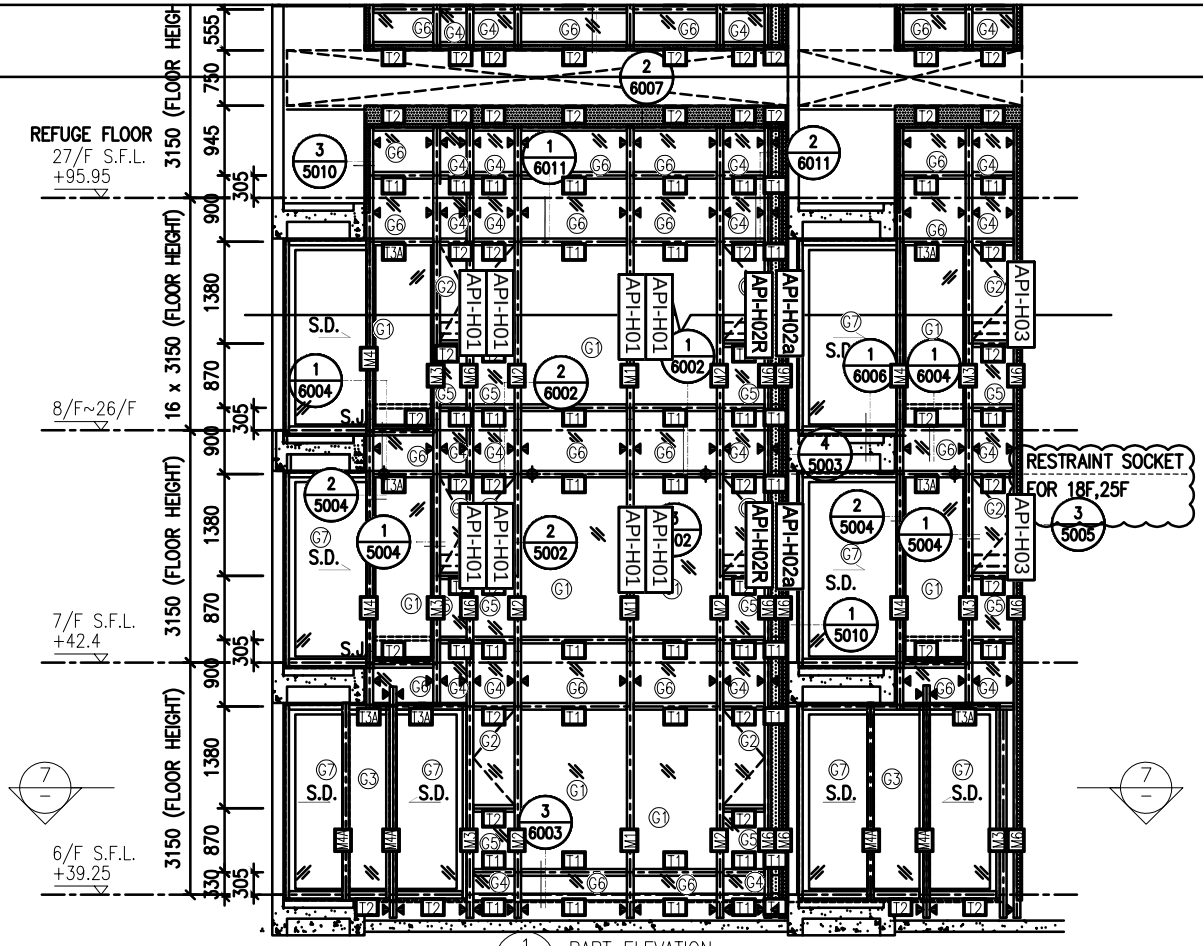

1 / – PART ELEVATION FOR CURTAIN WALL

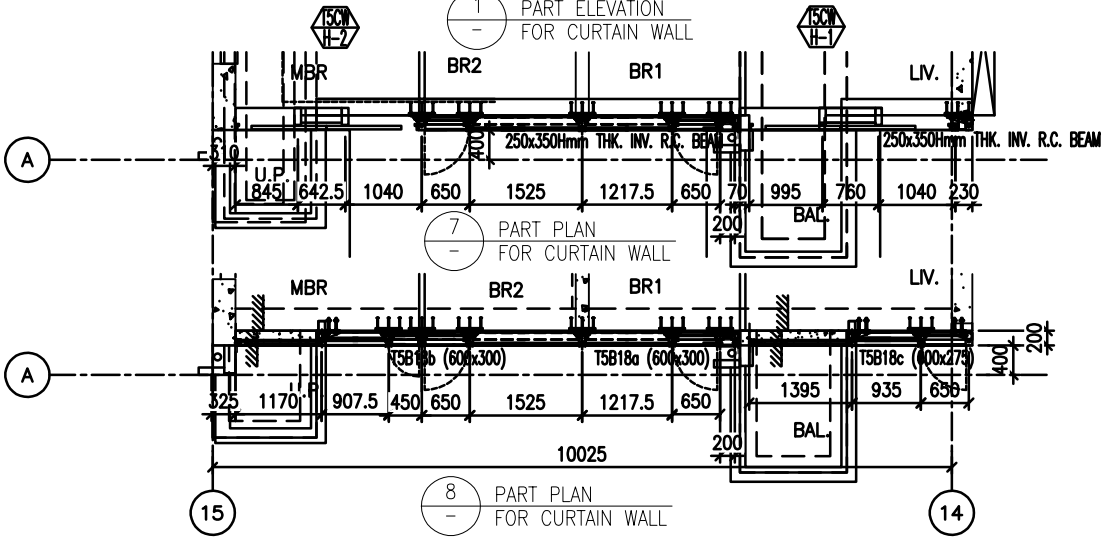

7 / – PART PLAN FOR CURTAIN WALL

8 / – PART PLAN FOR CURTAIN WALL

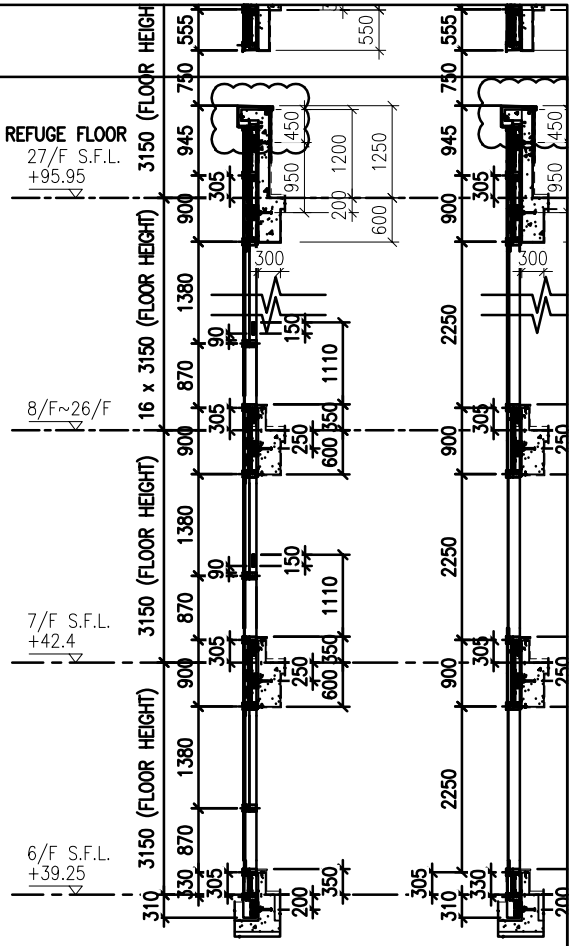

2 / – TYPICAL SECTION FOR CURTAIN WALL

3 / – TYPICAL SECT FOR CURTAIN

圖號：837-CW-2508

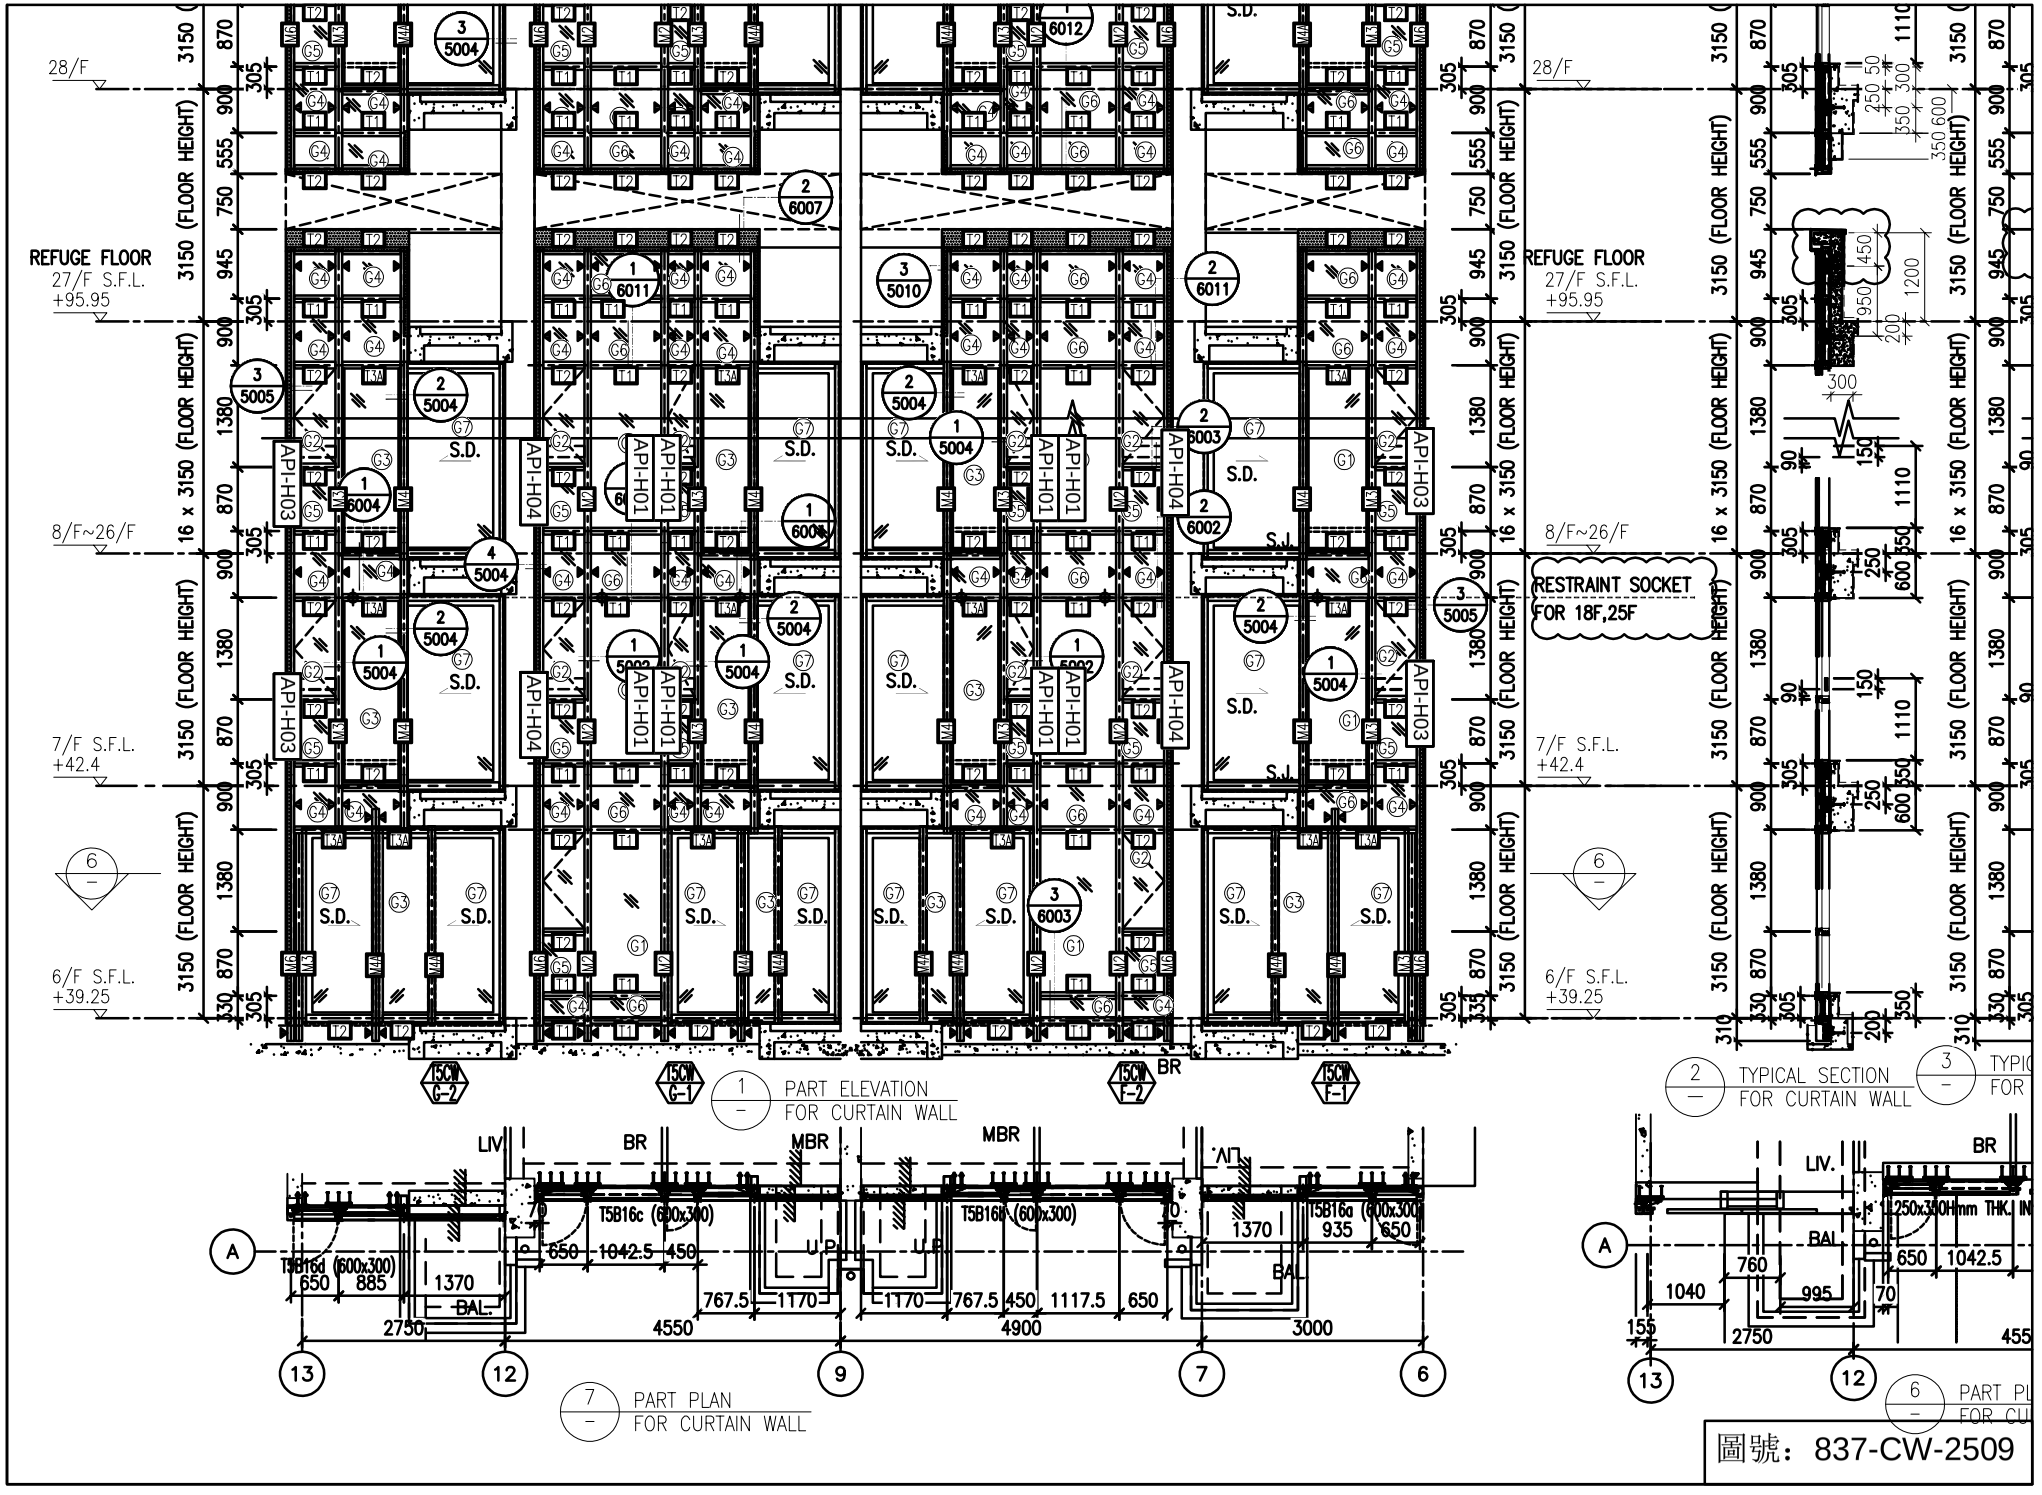

圖號：837-CW-2509

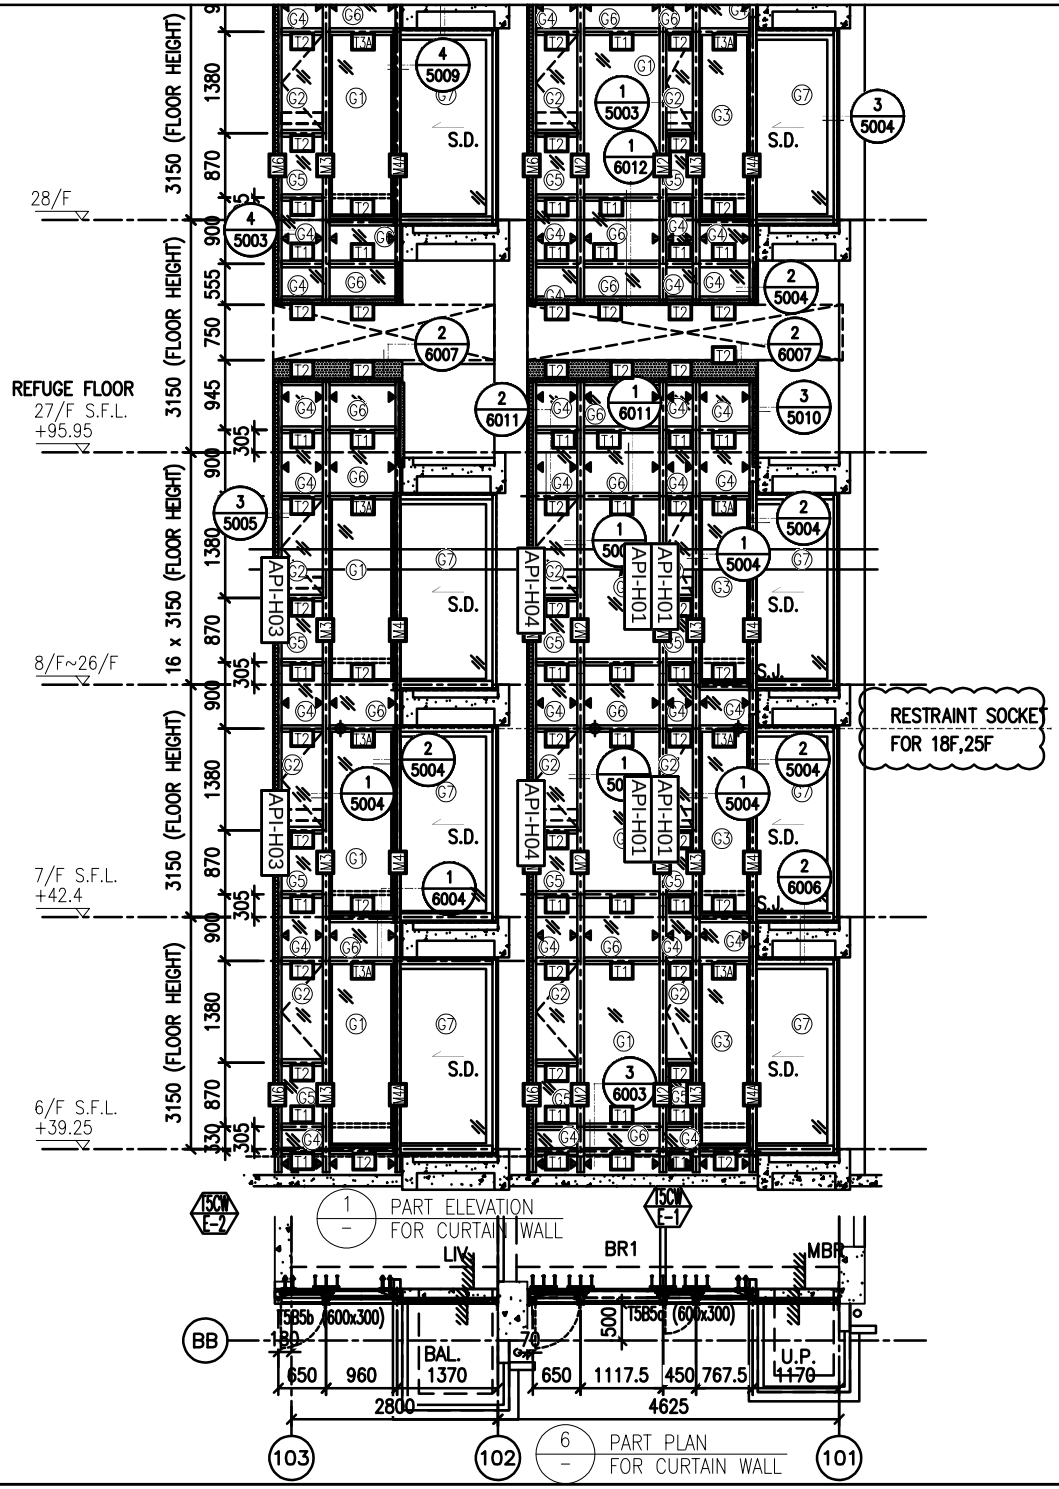

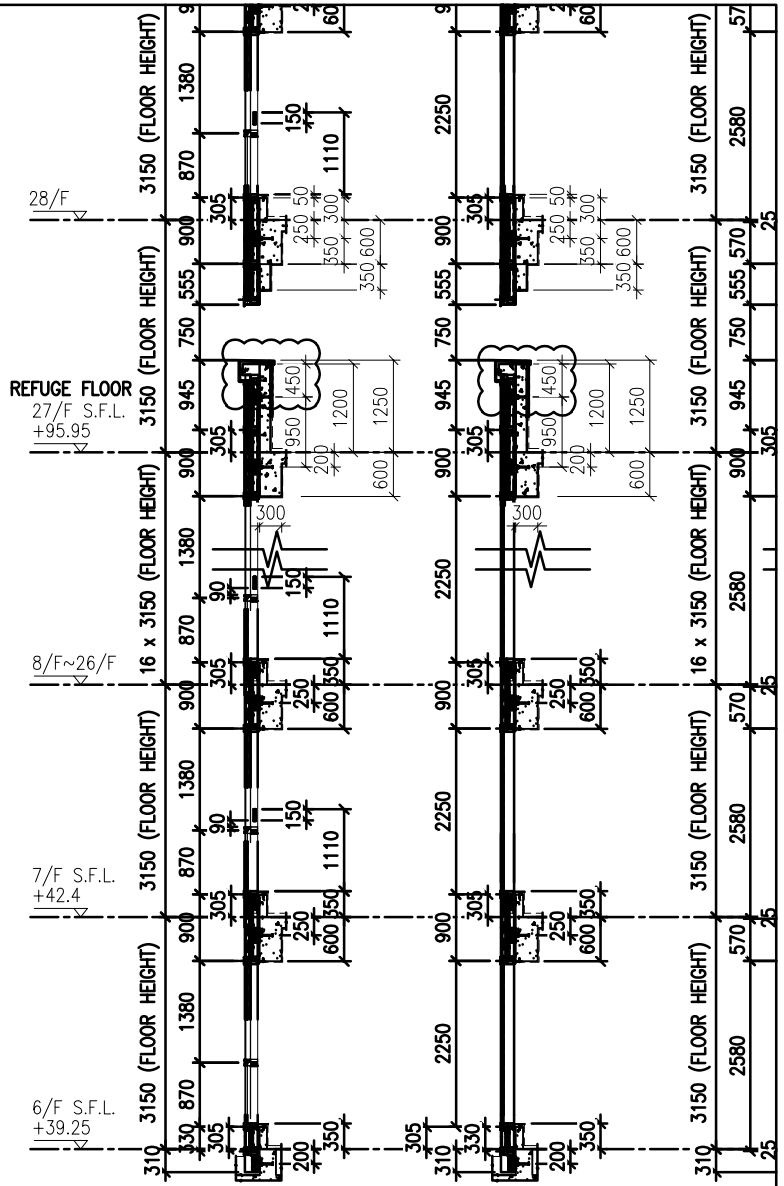

圖號：837-CW-2510

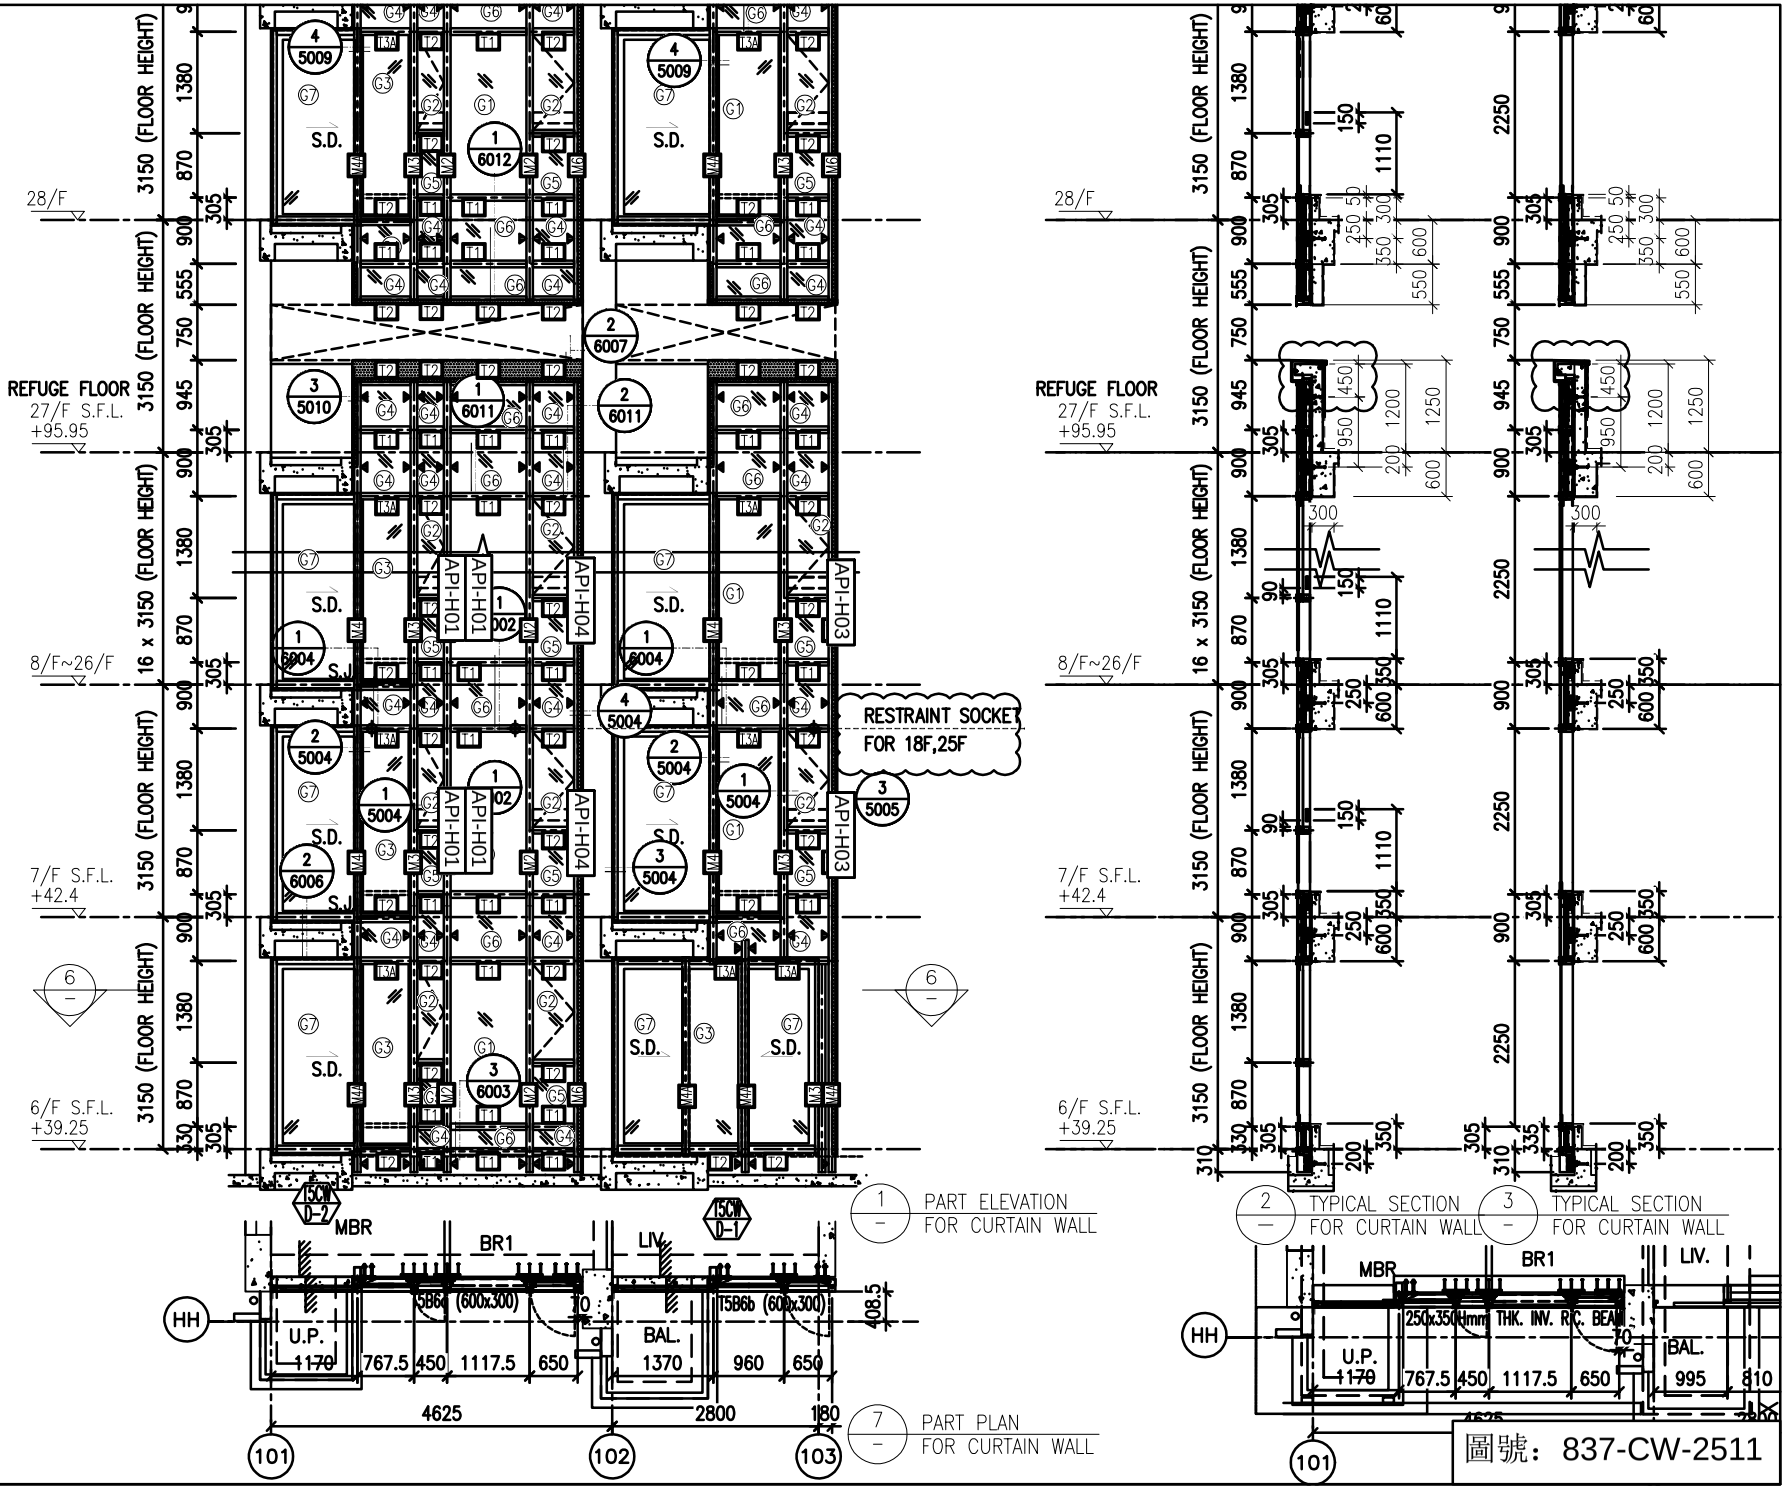

圖號：837-CW-2511

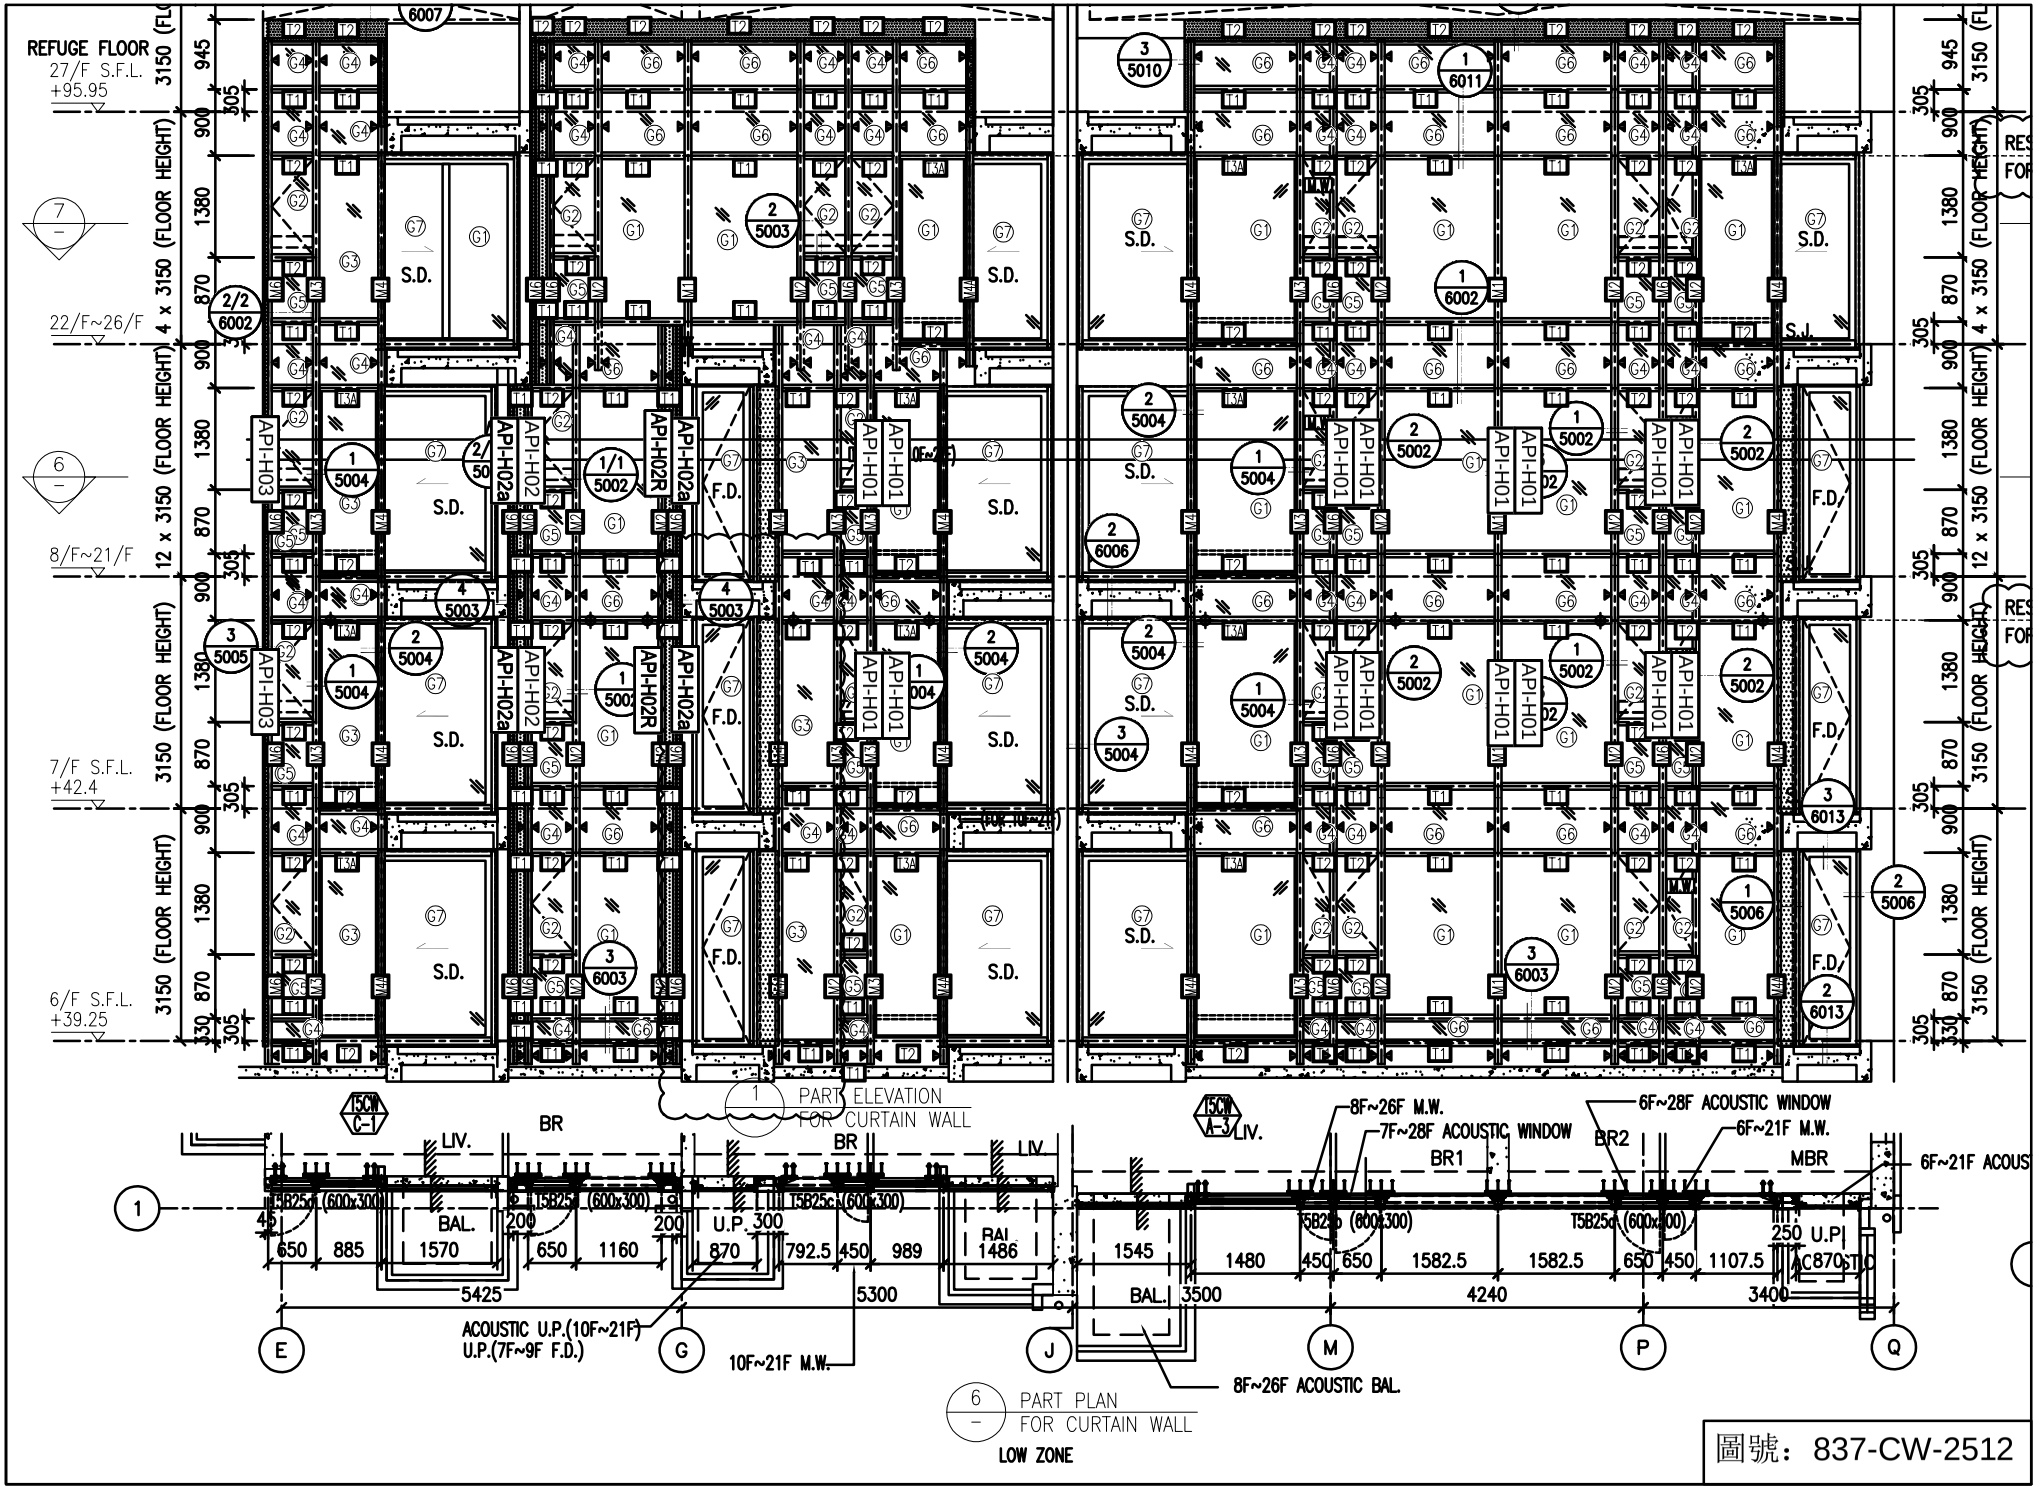
REFUGE FLOOR
27/F S.F.L.
+95.95
22/F~26/F
8/F~21/F
7/F S.F.L.
+42.4
6/F S.F.L.
+39.25
4 x 3150 (FLOOR HEIGHT)
12 x 3150 (FLOOR HEIGHT)
3150 (FLOOR HEIGHT)
S.D.
F.D.
API-H01
API-H02
API-H02a
API-H02R
API-H03
1 PART ELEVATION FOR CURTAIN WALL
LIV.
BR
BAL.
U.P. 300
ACOUSTIC U.P.(10F~21F)
U.P.(7F~9F F.D.)
10F~21F M.W.
8F~26F M.W.
7F~28F ACOUSTIC WINDOW
6F~28F ACOUSTIC WINDOW
6F~21F M.W.
BR1
BR2
MBR
8F~26F ACOUSTIC BAL.
6 PART PLAN FOR CURTAIN WALL
LOW ZONE
圖號：837-CW-2512