美 特 鋁 質 有 限 公 司
*MIDI ALUMINIUM FABRICATOR LTD.*

# 工程指示 / 要求簡箋(E.I.)

工程指示編號：EI / 0216 / 19　　修改版次：-

工程編號　：J - 837　　工程名稱　：觀塘裕民坊

工程項目　：幕牆 副框及玻璃線 (T3)(大貨 10-25,29-50/F)

收件人　：生統/ 永林　　發件人　：Eric Liu　　日　期：12/02/2019

☐要求提供 / ☐確認 事項 ：

( ) 初步鋁料 B.M.　( ) 加工拆圖，然後生產　( ) 尺寸表

( ) 正式鋁料 B.M.　( ) 技術上資料 / 指示　( ) 報價

( ) 配件 B.M.　( ) 樣辦或貨品說明書　( ) 分判合約

( ) 其他 ：_____

內容 ：

請按加工圖生產背板托角、副框、玻璃線(T3)(標準層 10-25,29-50/F)供廠組裝用

請留意: 1) 按 MO 生產(EI9959A)

2) 背板托角、副框、玻璃線要跟企橫料出貨

3) 玻璃扣蓋現場後裝

4) 因 10-12/F 企料已出貨，10-12/F 用副框 玻璃線請生產後直送地盤安裝

5) 10-12/F 橫料未出貨，請連背板托角出貨

謝謝！

請在 2019/ 2 / 28 前完成上列要求。

附： 4 頁圖登，67 頁加工圖，24 頁位置圖

以上項目為:

☐ 原合約工程包　☐ 原合約工程加 / 減賬　☐ 新工程報價

原因 ：-

分發東莞各部門 ：

( )生產技術總監☐連附件　(✓)技術部　☐連附件 永林　( )生產部　☐連附件　( )機械設計部☐連附件

( )採購部　☐連附件　(✓)生產統籌部☐連附件 楊

( )質檢部　☐連附件　( )會計部　☐連附件　( )報關組　☐連附件　( )其他 楊榮輝 ☐連附件

分發其他分判：

( ) 王禮秋 ☐連附件

分發香港各部門 ：

( )行政部☐連附件　( )會計部☐連附件　( )統籌部☐連附件　(✓)工程部地盤科文 ☐連附件 梅月民豪

( )採購部☐連附件　( )QS 部 ☐連附件　( )維修部☐連附件　( )其他 _____☐連附件

傳遞編號：

HK 0360 /19

發件人簽署：

項目經理簽署：

美特鋁質有限公司
MIDI Aluminium Fabricator Ltd. **QF005/8**

# 圖則登記表
DRAWING REGISTER

| | |
|---|---|
| 工程名稱 Project Title: | 觀塘裕民坊(T3座) 10F~25F,29F~50F<br>框架式幕墻副框料拆圖 |
| 工程編號 Project No: | J-837 |

| 分發予 Distributed To |
|---|
| |
| |
| |

接收日期 Receiving Date (適用於客戶圖則)

| | | | | | | | | | | |
|---|---|---|---|---|---|---|---|---|---|---|
| 年 | | | | | | | | | | |
| 月 | | | | | | | | | | |
| 日 | | | | | | | | | | |

發出日期 Issued Date

| | | | | | | | | | | |
|---|---|---|---|---|---|---|---|---|---|---|
| 年 | 19 | | | | | | | | | |
| 月 | 01 | | | | | | | | | |
| 日 | 31 | | | | | | | | | |

| | 圖則編號<br>Drg. No. | 圖則名稱<br>Drawing Title | 修訂編號<br>Revision No. |
|---|---|---|---|
| 1 | ZX-XC01 | 玻璃扣蓋加工圖 | - |
| 2 | ZX-XC01R | 玻璃扣蓋加工圖 | - |
| 3 | ZX-XY01 | 玻璃扣蓋加工圖 | - |
| 4 | ZX-XY01R | 玻璃扣蓋加工圖 | - |
| 5 | UN-AM1a | 單玻插線加工圖 | - |
| 6 | UN-AM1a-1 | 單玻插線加工圖（數據表） | - |
| 7 | UN-AM1aR | 單玻插線加工圖 | - |
| 8 | UN-AM1aR-1 | 單玻插線加工圖（數據表） | - |
| 9 | UN-AM1b | 單玻插線加工圖 | - |
| 10 | UN-AM1b-1 | 單玻插線加工圖（數據表） | - |
| 11 | UN-AM1bR | 單玻插線加工圖 | - |
| 12 | UN-AM1bR-1 | 單玻插線加工圖（數據表） | - |
| 13 | UN-HM1 | 單玻插線加工圖 | - |
| 14 | UN-HM301 | 單玻插線加工圖 | - |
| 15 | UN-HM301S | 單玻插線加工圖 | - |
| 16 | UN-EH1 | 單玻插線加工圖 | - |
| 17 | UN-EH1a | 單玻插線加工圖 | - |
| 18 | UN-EH1R | 單玻插線加工圖 | - |
| 19 | UN-EH1aR | 單玻插線加工圖 | - |
| 20 | UN-EH301 | 單玻插線加工圖 | - |
| 21 | UN-EH301a | 單玻插線加工圖 | - |
| 22 | UN-EH302R | 單玻插線加工圖 | - |
| 23 | UN-EH302aR | 單玻插線加工圖 | - |
| 24 | UN-EH310W | 單玻插線加工圖 | - |
| 25 | UN-EH310aW | 單玻插線加工圖 | - |

# 圖則登記表
DRAWING REGISTER

| | | 接收日期 Receiving Date (適用於客戶圖則) | | | | | | | | | |
|---|---|---|---|---|---|---|---|---|---|---|---|
| 工程名稱 Project Title: | 觀塘裕民坊(T3座) 10F~25F,29F~50F 框架式幕墻副框料拆圖 | 年 | | | | | | | | | |
| | | 月 | | | | | | | | | |
| 工程編號 Project No: | J-837 | 日 | | | | | | | | | |

| 分發予 Distributed To | | 發出日期 Issued Date | | | | | | | | | |
|---|---|---|---|---|---|---|---|---|---|---|---|
| | 年 | 19 | | | | | | | | | |
| | 月 | 01 | | | | | | | | | |
| | 日 | 31 | | | | | | | | | |

| 圖則編號 Drg. No. | 圖則名稱 Drawing Title | | 修訂編號 Revision No. | | | | | | | | | |
|---|---|---|---|---|---|---|---|---|---|---|---|---|
| UN-DM1a | 生梗企單玻加工圖 | 26 | - | | | | | | | | | |
| UN-DM1a-1 | 生梗企單玻加工圖（數據表） | 27 | - | | | | | | | | | |
| UN-DM1aR | 生梗企單玻加工圖 | 28 | - | | | | | | | | | |
| UN-DM1aR-1 | 生梗企單玻加工圖（數據表） | 29 | - | | | | | | | | | |
| UN-DM1b | 生梗企單玻加工圖 | 30 | - | | | | | | | | | |
| UN-DM1b-1 | 生梗企單玻加工圖（數據表） | 31 | - | | | | | | | | | |
| UN-DM1bR | 生梗企單玻加工圖 | 32 | - | | | | | | | | | |
| UN-DM1bR-1 | 生梗企單玻加工圖（數據表） | 33 | - | | | | | | | | | |
| UN-DM1d | 生梗企單玻加工圖 | 34 | - | | | | | | | | | |
| UN-DM1d-1 | 生梗企單玻加工圖（數據表） | 35 | - | | | | | | | | | |
| UN-DM1dR | 生梗企單玻加工圖 | 36 | - | | | | | | | | | |
| UN-DM1dR-1 | 生梗企單玻加工圖（數據表） | 37 | - | | | | | | | | | |
| UN-SM1 | 生梗企雙玻加工圖 | 38 | - | | | | | | | | | |
| UN-SM1-1 | 生梗企雙玻加工圖（數據表） | 39 | - | | | | | | | | | |
| UN-SM1R | 生梗企雙玻加工圖 | 40 | - | | | | | | | | | |
| UN-SM1R-1 | 生梗企雙玻加工圖（數據表） | 41 | - | | | | | | | | | |
| ZS-KG1 | 橫料扣蓋加工圖 | 42 | - | | | | | | | | | |
| ZS-KG1-1 | 橫料扣蓋加工圖（數據表） | 43 | - | | | | | | | | | |
| ZS-S01b | 生梗企單玻扣蓋 | 44 | - | | | | | | | | | |
| ZS-S01b-1 | 生梗企單玻扣蓋 | 45 | - | | | | | | | | | |
| ZS-S01bR | 生梗企單玻扣蓋 | 46 | - | | | | | | | | | |
| ZS-S01bR-1 | 生梗企單玻扣蓋 | 47 | - | | | | | | | | | |
| ZS-S01d | 生梗企單玻扣蓋 | 48 | - | | | | | | | | | |
| ZS-S01d-1 | 生梗企單玻扣蓋 | 49 | - | | | | | | | | | |
| ZS-S01dR | 生梗企單玻扣蓋 | 50 | - | | | | | | | | | |

# 圖則登記表
DRAWING REGISTER

| 工程名稱 Project Title: | 觀塘裕民坊(T3座) 10F~25F,29F~50F<br>框架式幕墻副框料拆圖 |
|---|---|
| 工程編號 Project No: | J-837 |

接收日期 Receiving Date (適用於客戶圖則)

| | | | | | | | | | | |
|---|---|---|---|---|---|---|---|---|---|---|
| 年 | | | | | | | | | | |
| 月 | | | | | | | | | | |
| 日 | | | | | | | | | | |

分發予 Distributed To

| |
|---|
| |
| |
| |

發出日期 Issued Date

| | | | | | | | | | | |
|---|---|---|---|---|---|---|---|---|---|---|
| 年 | 19 | | | | | | | | | |
| 月 | 01 | | | | | | | | | |
| 日 | 31 | | | | | | | | | |

| 圖則編號<br>Drg. No. | 圖則名稱<br>Drawing Title | | 修訂編號<br>Revision No. | | | | | | | | |
|---|---|---|---|---|---|---|---|---|---|---|---|
| ZS-S01dR-1 | 生梗企單玻扣蓋 | 51 | - | | | | | | | | |
| ZS-BG1 | 生梗企雙玻扣蓋 | 52 | - | | | | | | | | |
| ZS-BG1-1 | 生梗企雙玻扣蓋 | 53 | - | | | | | | | | |
| ZS-BG1R | 生梗企雙玻扣蓋 | 54 | - | | | | | | | | |
| ZS-BG1R-1 | 生梗企雙玻扣蓋 | 55 | - | | | | | | | | |
| UN-HT1 | 背板托角加工圖 | 56 | - | | | | | | | | |
| UN-HT1-1 | 背板托角加工圖(數據表) | 57 | - | | | | | | | | |
| UN-HT1a | 背板托角加工圖 | 58 | - | | | | | | | | |
| UN-HT1a-1 | 背板托角加工圖(數據表) | 59 | - | | | | | | | | |
| UN-HT301 | 背板托角加工圖 | 60 | - | | | | | | | | |
| UN-HT301a | 背板托角加工圖 | 61 | - | | | | | | | | |
| UN-HT301S | 背板托角加工圖 | 62 | - | | | | | | | | |
| UN-HT301aS | 背板托角加工圖 | 63 | - | | | | | | | | |
| UN-HT312 | 背板托角加工圖 | 64 | - | | | | | | | | |
| UN-HT312a | 背板托角加工圖 | 65 | - | | | | | | | | |
| UN-HT310S | 背板托角加工圖 | 66 | - | | | | | | | | |
| UN-HT310aS | 背板托角加工圖 | 67 | - | | | | | | | | |
| 837-CW-2301(G) | 后裝內外蓋安裝位置圖 | 68 | - | | | | | | | | |
| 837-CW-2302(G) | 后裝內外蓋安裝位置圖 | 69 | - | | | | | | | | |
| 837-CW-2303(G) | 后裝內外蓋安裝位置圖 | 70 | - | | | | | | | | |
| 837-CW-2304(G) | 后裝內外蓋安裝位置圖 | 71 | - | | | | | | | | |
| 837-CW-2305(G) | 后裝內外蓋安裝位置圖 | 72 | - | | | | | | | | |
| 837-CW-2306(G) | 后裝內外蓋安裝位置圖 | 73 | - | | | | | | | | |
| 837-CW-2307(G) | 后裝內外蓋安裝位置圖 | 74 | - | | | | | | | | |
| 837-CW-2308(G) | 后裝內外蓋安裝位置圖 | 75 | - | | | | | | | | |

# 圖則登記表
DRAWING REGISTER

| | |
|---|---|
| 工程名稱 Project Title: | 觀塘裕民坊(T3座) 10F~25F,29F~50F<br>框架式幕墻副框料拆圖 |
| 工程編號 Project No: | J-837 |

接收日期 Receiving Date (適用於客戶圖則)

| 年 | | | | | | | | | | |
|---|---|---|---|---|---|---|---|---|---|---|
| 月 | | | | | | | | | | |
| 日 | | | | | | | | | | |

分發予 Distributed To

| |
|---|
| |
| |
| |

發出日期 Issued Date

| 年 | 19 | | | | | | | | | |
|---|---|---|---|---|---|---|---|---|---|---|
| 月 | 01 | | | | | | | | | |
| 日 | 31 | | | | | | | | | |


| 圖則編號<br>Drg. No. | 圖則名稱<br>Drawing Title | | 修訂編號<br>Revision No. | | | | | | | | |
|---|---|---|---|---|---|---|---|---|---|---|---|
| 837-CW-2309(G) | 后裝內外蓋安裝位置圖 | 76 | - | | | | | | | | |
| 837-CW-2310(G) | 后裝內外蓋安裝位置圖 | 77 | - | | | | | | | | |
| 837-CW-2311(G) | 后裝內外蓋安裝位置圖 | 78 | - | | | | | | | | |
| 837-CW-2312(G) | 后裝內外蓋安裝位置圖 | 79 | - | | | | | | | | |
| 837-CW-2301 | 散料安裝位置圖 | 80 | - | | | | | | | | |
| 837-CW-2302 | 散料安裝位置圖 | 81 | - | | | | | | | | |
| 837-CW-2303 | 散料安裝位置圖 | 82 | - | | | | | | | | |
| 837-CW-2304 | 散料安裝位置圖 | 83 | - | | | | | | | | |
| 837-CW-2305 | 散料安裝位置圖 | 84 | - | | | | | | | | |
| 837-CW-2306 | 散料安裝位置圖 | 85 | - | | | | | | | | |
| 837-CW-2307 | 散料安裝位置圖 | 86 | - | | | | | | | | |
| 837-CW-2308 | 散料安裝位置圖 | 87 | - | | | | | | | | |
| 837-CW-2309 | 散料安裝位置圖 | 88 | - | | | | | | | | |
| 837-CW-2310 | 散料安裝位置圖 | 89 | - | | | | | | | | |
| 837-CW-2311 | 散料安裝位置圖 | 90 | - | | | | | | | | |
| 837-CW-2312 | 散料安裝位置圖 | 91 | - | | | | | | | | |


美特鋁質 有限公司
MIDI Aluminium Fabricator Ltd.

| 工程號 | J-837 | 地盤 | 觀塘裕民坊 |
|---|---|---|---|

工廠用

生窗+SD梗頂位用

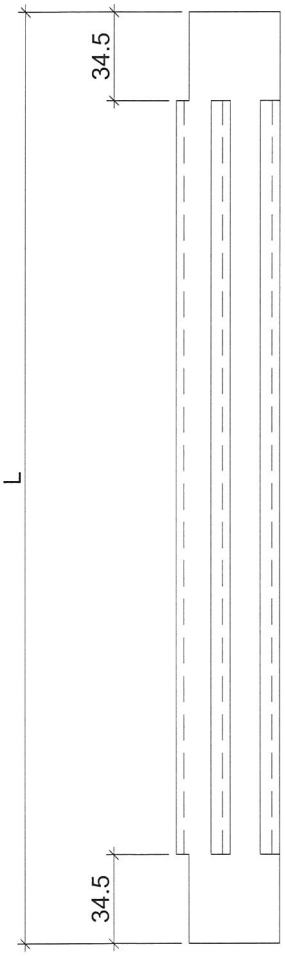

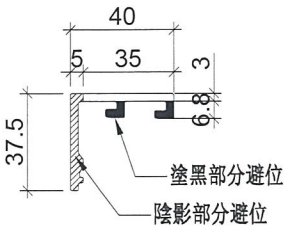
| 物料編號 | L | 層數 | 每層 | 總數量 | 分格尺寸 | 使用位置 | 樓層 |
|---|---|---|---|---|---|---|---|
| ZS-XC01 | 879 | 33 | 2 | 66 | 900 | T3CW-F-1 | 10F~25F,29F-50F |
| | 879 | 33 | 2 | 66 | 900 | T3CW-E-1 | 10F~25F,29F-50F |
| | 879 | 33 | 1 | 33 | 900 | T3CW-M-2 | 10F~25F,29F-50F |
| | 879 | 33 | 1 | 33 | 900 | T3CW-M-1 | 10F~25F,29F-50F |
| | 879 | 33 | 2 | 66 | 900 | T3CW-L-2 | 10F~25F,29F-50F |
| | 879 | 33 | 1 | 33 | 900 | T3CW-L-1 | 10F~25F,29F-50F |
| | 879 | 33 | 1 | 33 | 900 | T3CW-K-2 | 10F~25F,29F-50F |
| | 879 | 33 | 1 | 33 | 900 | T3CW-K-1 | 10F~25F,29F-50F |
| | 879 | 33 | 1 | 33 | 900 | T3CW-J-2 | 10F~25F,29F-50F |
| | 879 | 33 | 1 | 33 | 900 | T3CW-J-1 | 10F~25F,29F-50F |
| | 879 | 33 | 1 | 33 | 900 | T3CW-H-3 | 10F~25F,29F-50F |
| | 879 | 33 | 1 | 33 | 900 | T3CW-H-1 | 10F~25F,29F-50F |
| | 879 | 33 | 1 | 33 | 900 | T3CW-C-2 | 10F~25F,29F-50F |
| | 879 | 33 | 1 | 33 | 900 | T3CW-C-1 | 10F~25F,29F-50F |
| | 879 | 33 | 3 | 99 | 900 | T3CW-B-2 | 10F~25F,29F-50F |
| | 879 | 33 | 1 | 33 | 900 | T3CW-B-1 | 10F~25F,29F-50F |
| | 879 | 33 | 2 | 66 | 900 | T3CW-A-2 | 10F~25F,29F-50F |
| | 879 | 33 | 3 | 99 | 900 | T3CW-A-1 | 10F~25F,29F-50F |
| | 879 | 33 | 1 | 33 | 900 | T3CW-D-1 | 10F~25F,29F-50F |
| | 879 | 33 | 1 | 33 | 900 | T3CW-G-1 | 10F~25F,29F-50F |
| | 879 | 33 | 1 | 33 | 900 | T3CW-F-2 | 10F~25F,29F-50F |
| ZS-XC02 | 849 | 33 | 4 | 132 | 870 | T3CW-F-1 | 10F~25F,29F-50F |
| | 849 | 33 | 4 | 132 | 870 | T3CW-E-1 | 10F~25F,29F-50F |
| | 849 | 33 | 1 | 33 | 870 | T3CW-M-2 | 10F~25F,29F-50F |
| | 849 | 33 | 2 | 66 | 870 | T3CW-M-1 | 10F~25F,29F-50F |
| | 849 | 33 | 2 | 66 | 870 | T3CW-L-2 | 10F~25F,29F-50F |
| | 849 | 33 | 1 | 33 | 870 | T3CW-L-1 | 10F~25F,29F-50F |
| | 849 | 33 | 1 | 33 | 870 | T3CW-K-2 | 10F~25F,29F-50F |
| | 849 | 33 | 2 | 66 | 870 | T3CW-K-1 | 10F~25F,29F-50F |
| | 849 | 33 | 1 | 33 | 870 | T3CW-J-2 | 10F~25F,29F-50F |
| | 849 | 33 | 2 | 66 | 870 | T3CW-J-1 | 10F~25F,29F-50F |
| | 849 | 33 | 1 | 33 | 870 | T3CW-H-3 | 10F~25F,29F-50F |
| | 849 | 33 | 2 | 66 | 870 | T3CW-H-1 | 10F~25F,29F-50F |
| | 849 | 33 | 2 | 66 | 870 | T3CW-C-2 | 10F~25F,29F-50F |
| | 849 | 33 | 1 | 33 | 870 | T3CW-C-1 | 10F~25F,29F-50F |
| | 849 | 33 | 4 | 132 | 870 | T3CW-B-2 | 10F~25F,29F-50F |
| | 849 | 33 | 2 | 66 | 870 | T3CW-B-1 | 10F~25F,29F-50F |
| | 849 | 33 | 2 | 66 | 870 | T3CW-A-2 | 10F~25F,29F-50F |
| | 849 | 33 | 4 | 132 | 870 | T3CW-A-1 | 10F~25F,29F-50F |
| | 849 | 33 | 2 | 66 | 870 | T3CW-D-1 | 10F~25F,29F-50F |
| | 849 | 33 | 2 | 66 | 870 | T3CW-G-1 | 10F~25F,29F-50F |
| | 849 | 33 | 3 | 99 | 870 | T3CW-F-2 | 10F~25F,29F-50F |
| ZS-XC03 | 549 | 33 | 1 | 33 | 570 | T3CW-F-1 | 10F~25F,29F-50F |
| | 549 | 33 | 1 | 33 | 570 | T3CW-E-1 | 10F~25F,29F-50F |
| | 549 | 33 | 1 | 33 | 570 | T3CW-M-2 | 10F~25F,29F-50F |
| | 549 | 33 | 1 | 33 | 570 | T3CW-L-2 | 10F~25F,29F-50F |
| | 549 | 33 | 1 | 33 | 570 | T3CW-L-1 | 10F~25F,29F-50F |
| | 549 | 33 | 1 | 33 | 570 | T3CW-K-2 | 10F~25F,29F-50F |
| | 549 | 33 | 1 | 33 | 570 | T3CW-K-1 | 10F~25F,29F-50F |
| | 549 | 33 | 1 | 33 | 570 | T3CW-J-2 | 10F~25F,29F-50F |
| | 549 | 33 | 1 | 33 | 570 | T3CW-J-1 | 10F~25F,29F-50F |
| | 549 | 33 | 1 | 33 | 570 | T3CW-H-2 | 10F~25F,29F-50F |
| | 549 | 33 | 1 | 33 | 570 | T3CW-H-1 | 10F~25F,29F-50F |
| | 549 | 33 | 1 | 33 | 570 | T3CW-C-2 | 10F~25F,29F-50F |
| | 549 | 33 | 1 | 33 | 570 | T3CW-C-1 | 10F~25F,29F-50F |
| | 549 | 33 | 2 | 66 | 570 | T3CW-B-2 | 10F~25F,29F-50F |
| | 549 | 33 | 2 | 66 | 570 | T3CW-A-1 | 10F~25F,29F-50F |
| | 549 | 33 | 2 | 66 | 570 | T3CW-D-1 | 10F~25F,29F-50F |
| | 549 | 33 | 2 | 66 | 570 | T3CW-G-1 | 10F~25F,29F-50F |
| | 549 | 20 | 1 | 20 | 570 | T3CW-F-1 | 29F~50F |
| | 549 | 13 | 1 | 13 | 570 | T3CW-E-1 | 37~50F |
| | 549 | 18 | 1 | 18 | 570 | T3CW-M-1 | 31F~50F |


| 名稱 | 玻璃扣蓋 | 制圖 | 陳俊賢 | 2018.10.21 | 修改 | | | |
|---|---|---|---|---|---|---|---|---|
| 材料 | X85558 | 復核 | 謝永林 | 2019.01.31 | 日期 | | | |
| 顏色 | EC-DG-S332054 (3塗) | 批準 | | | 圖號 | ZS-XC01 | | |


美特鋁質 有限公司
MIDI Aluminium Fabricator Ltd.

| 工程號 | J-837 | 地盤 | 觀塘裕民坊 |
|---|---|---|---|

工廠用

生窗+SD梗頂位用

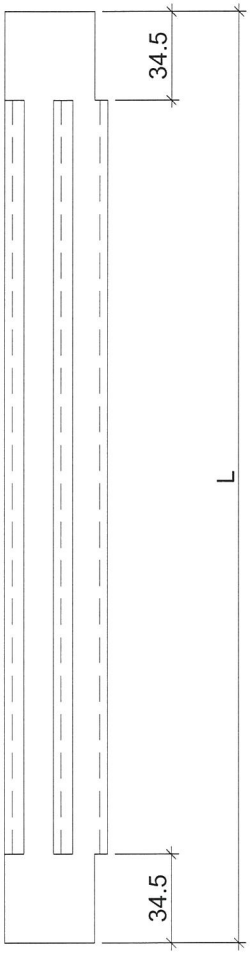

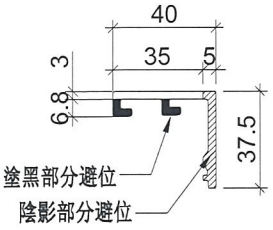
| 物料編號 | L | 層數 | 每層 | 總數量 | 分格尺寸 | 使用位置 | 樓層 |
|---|---|---|---|---|---|---|---|
| ZS-XC01R | 879 | 3 | 2 | 6 | 900 | T3CW-F-1 | 10F~25F,29-50F |
| | 879 | 3 | 3 | 9 | 900 | T3CW-E-1 | 10F~25F,29-50F |
| | 879 | 3 | 1 | 3 | 900 | T3CW-M-2 | 10F~25F,29-50F |
| | 879 | 3 | 2 | 6 | 900 | T3CW-M-1 | 10F~25F,29-50F |
| | 879 | 3 | 1 | 3 | 900 | T3CW-L-2 | 10F~25F,29-50F |
| | 879 | 3 | 1 | 3 | 900 | T3CW-L-1 | 10F~25F,29-50F |
| | 879 | 3 | 1 | 3 | 900 | T3CW-K-2 | 10F~25F,29-50F |
| | 879 | 3 | 1 | 3 | 900 | T3CW-K-1 | 10F~25F,29-50F |
| | 879 | 3 | 1 | 3 | 900 | T3CW-J-2 | 10F~25F,29-50F |
| | 879 | 3 | 1 | 3 | 900 | T3CW-J-1 | 10F~25F,29-50F |
| | 879 | 3 | 1 | 3 | 900 | T3CW-H-1 | 10F~25F,29-50F |
| | 879 | 3 | 1 | 3 | 900 | T3CW-C-2 | 10F~25F,29-50F |
| | 879 | 3 | 1 | 3 | 900 | T3CW-C-1 | 10F~25F,29-50F |
| | 879 | 3 | 2 | 6 | 900 | T3CW-B-2 | 10F~25F,29-50F |
| | 879 | 3 | 2 | 6 | 900 | T3CW-B-1 | 10F~25F,29-50F |
| | 879 | 3 | 1 | 3 | 900 | T3CW-A-2 | 10F~25F,29-50F |
| | 879 | 3 | 3 | 9 | 900 | T3CW-A-1 | 10F~25F,29-50F |
| | 879 | 3 | 1 | 3 | 900 | T3CW-D-1 | 10F~25F,29-50F |
| | 879 | 3 | 1 | 3 | 900 | T3CW-G-1 | 10F~25F,29-50F |
| | 879 | 3 | 2 | 6 | 900 | T3CW-F-2 | 10F~25F,29-50F |
| ZS-XC02R | 849 | 3 | 4 | 12 | 870 | T3CW-F-1 | 10F~25F,29-50F |
| | 849 | 3 | 4 | 12 | 870 | T3CW-E-1 | 10F~25F,29-50F |
| | 849 | 3 | 1 | 3 | 870 | T3CW-M-2 | 10F~25F,29-50F |
| | 849 | 3 | 2 | 6 | 870 | T3CW-M-1 | 10F~25F,29-50F |
| | 849 | 3 | 2 | 6 | 870 | T3CW-L-2 | 10F~25F,29-50F |
| | 849 | 3 | 1 | 3 | 870 | T3CW-L-1 | 10F~25F,29-50F |
| | 849 | 3 | 1 | 3 | 870 | T3CW-K-2 | 10F~25F,29-50F |
| | 849 | 3 | 2 | 6 | 870 | T3CW-K-1 | 10F~25F,29-50F |
| | 849 | 3 | 1 | 3 | 870 | T3CW-J-2 | 10F~25F,29-50F |
| | 849 | 3 | 2 | 6 | 870 | T3CW-J-1 | 10F~25F,29-50F |
| | 849 | 3 | 1 | 3 | 870 | T3CW-H-3 | 10F~25F,29-50F |
| | 849 | 3 | 2 | 6 | 870 | T3CW-H-1 | 10F~25F,29-50F |
| | 849 | 3 | 2 | 6 | 870 | T3CW-C-2 | 10F~25F,29-50F |
| | 849 | 3 | 1 | 3 | 870 | T3CW-C-1 | 10F~25F,29-50F |
| | 849 | 3 | 4 | 12 | 870 | T3CW-B-2 | 10F~25F,29-50F |
| | 849 | 3 | 2 | 6 | 870 | T3CW-B-1 | 10F~25F,29-50F |
| | 849 | 3 | 2 | 6 | 870 | T3CW-A-2 | 10F~25F,29-50F |
| | 849 | 3 | 4 | 12 | 870 | T3CW-A-1 | 10F~25F,29-50F |
| | 849 | 3 | 2 | 6 | 870 | T3CW-D-1 | 10F~25F,29-50F |
| | 849 | 3 | 2 | 6 | 870 | T3CW-G-1 | 10F~25F,29-50F |
| | 849 | 3 | 3 | 9 | 870 | T3CW-F-2 | 10F~25F,29-50F |
| ZS-XC03R | 549 | 3 | 1 | 3 | 570 | T3CW-F-1 | 10F~25F,29-50F |
| | 549 | 3 | 1 | 3 | 570 | T3CW-E-1 | 10F~25F,29-50F |
| | 549 | 3 | 1 | 3 | 570 | T3CW-M-2 | 10F~25F,29-50F |
| | 549 | 3 | 1 | 3 | 570 | T3CW-L-2 | 10F~25F,29-50F |
| | 549 | 3 | 1 | 3 | 570 | T3CW-L-1 | 10F~25F,29-50F |
| | 549 | 3 | 1 | 3 | 570 | T3CW-K-2 | 10F~25F,29-50F |
| | 549 | 3 | 1 | 3 | 570 | T3CW-K-1 | 10F~25F,29-50F |
| | 549 | 3 | 1 | 3 | 570 | T3CW-J-2 | 10F~25F,29-50F |
| | 549 | 3 | 1 | 3 | 570 | T3CW-J-1 | 10F~25F,29-50F |
| | 549 | 3 | 1 | 3 | 570 | T3CW-H-2 | 10F~25F,29-50F |
| | 549 | 3 | 1 | 3 | 570 | T3CW-H-1 | 10F~25F,29-50F |
| | 549 | 3 | 1 | 3 | 570 | T3CW-C-2 | 10F~25F,29-50F |
| | 549 | 3 | 1 | 3 | 570 | T3CW-C-1 | 10F~25F,29-50F |
| | 549 | 3 | 2 | 6 | 570 | T3CW-B-2 | 10F~25F,29-50F |
| | 549 | 3 | 2 | 6 | 570 | T3CW-A-1 | 10F~25F,29-50F |
| | 549 | 3 | 2 | 6 | 570 | T3CW-D-1 | 10F~25F,29-50F |
| | 549 | 3 | 2 | 6 | 570 | T3CW-G-1 | 10F~25F,29-50F |
| | 549 | 20 | 1 | 20 | 570 | T3CW-F-1 | 29F~50F |
| | 549 | 13 | 1 | 13 | 570 | T3CW-E-1 | 37~50F |
| | 549 | 18 | 1 | 18 | 570 | T3CW-M-1 | 31F~50F |


| 名稱 | 玻璃扣蓋 | 制圖 | 陳俊賢 | 2018.10.21 | 修改 | | | |
|---|---|---|---|---|---|---|---|---|
| 材料 | X85558 | 復核 | 謝永林 | 2019.01.31 | 日期 | | | |
| 顏色 | EC-DG-S332054 (3塗) | 批準 | | | 圖號 | ZS-XC01R | | |

美特鋁質 有限公司
MIDI Aluminium Fabricator Ltd.


| 工程號 | J-837 | 地盤 | 觀塘裕民坊 |
|---|---|---|---|

工廠用

大梗窗位用

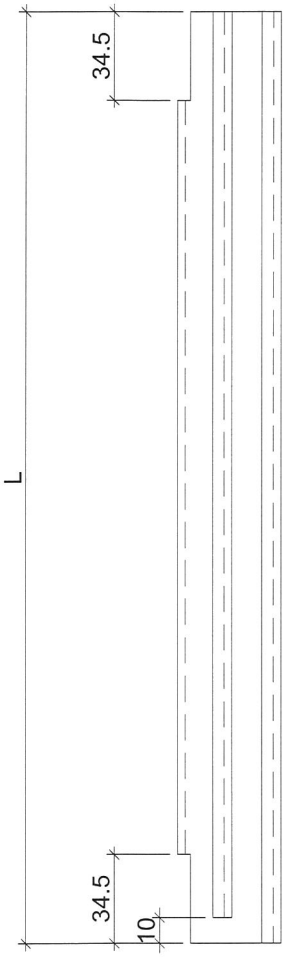


| 物料編號 | L | 層數 | 每層 | 總數量 | 分格尺寸 | 使用位置 | 樓層 |
|---|---|---|---|---|---|---|---|
| ZS-XY01 | 879 | 33 | 2 | 66 | 900 | T3CW-F-1 | 10F~25F,29F~50F |
| | 879 | 33 | 2 | 66 | 900 | T3CW-E-1 | 10F~25F,29F~50F |
| | 879 | 33 | 1 | 33 | 900 | T3CW-M-1 | 10F~25F,29F~50F |
| | 879 | 33 | 1 | 33 | 900 | T3CW-B-2 | 10F~25F,29F~50F |
| | 879 | 33 | 1 | 33 | 900 | T3CW-B-1 | 10F~25F,29F~50F |
| | 879 | 33 | 1 | 33 | 900 | T3CW-A-1 | 10F~25F,29F~50F |
| | 879 | 33 | 1 | 33 | 900 | T3CW-F-2 | 10F~25F,29F~50F |
| | 879 | 13 | 1 | 13 | 900 | T3CW-F-1 | 10F~25F |
| | 879 | 20 | 1 | 20 | 900 | T3CW-E-1 | 10F~25F,29F~36F |
| | 879 | 15 | 1 | 15 | 900 | T3CW-M-1 | 10F~25F,29F~30F |
| ZS-XY02 | 2229 | 33 | 2 | 66 | 2250 | T3CW-F-1 | 10F~25F,29F~50F |
| | 2229 | 33 | 2 | 66 | 2250 | T3CW-E-1 | 10F~25F,29F~50F |
| | 2229 | 33 | 1 | 33 | 2250 | T3CW-M-1 | 10F~25F,29F~50F |
| | 2229 | 33 | 1 | 33 | 2250 | T3CW-L-2 | 10F~25F,29F~50F |
| | 2229 | 33 | 1 | 33 | 2250 | T3CW-K-1 | 10F~25F,29F~50F |
| | 2229 | 33 | 1 | 33 | 2250 | T3CW-J-1 | 10F~25F,29F~50F |
| | 2229 | 33 | 1 | 33 | 2250 | T3CW-H-3 | 10F~25F,29F~50F |
| | 2229 | 33 | 1 | 33 | 2250 | T3CW-H-1 | 10F~25F,29F~50F |
| | 2229 | 33 | 1 | 33 | 2250 | T3CW-C-2 | 10F~25F,29F~50F |
| | 2229 | 33 | 2 | 66 | 2250 | T3CW-B-2 | 10F~25F,29F~50F |
| | 2229 | 33 | 1 | 33 | 2250 | T3CW-B-1 | 10F~25F,29F~50F |
| | 2229 | 33 | 1 | 33 | 2250 | T3CW-A-2 | 10F~25F,29F~50F |
| | 2229 | 33 | 2 | 66 | 2250 | T3CW-A-1 | 10F~25F,29F~50F |
| | 2229 | 33 | 2 | 66 | 2250 | T3CW-F-2 | 10F~25F,29F~50F |
| | 2229 | 13 | 1 | 13 | 2250 | T3CW-F-1 | 10F~25F |
| | 2229 | 20 | 1 | 20 | 2250 | T3CW-E-1 | 10F~25F,29F~36F |
| | 2229 | 15 | 1 | 15 | 2250 | T3CW-M-1 | 10F~25F,29F~30F |

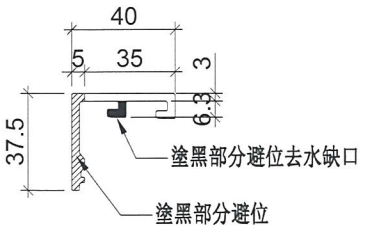


| 名稱 | 玻璃扣蓋 | 制圖 | 陳俊賢 | 2018.10.21 | 修改 | | | |
|---|---|---|---|---|---|---|---|---|
| 材料 | X85558 | 復核 | 謝永林 | 2019.01.31 | 日期 | | | |
| 顏色 | EC-DG-S332054 (3塗) | 批準 | | | 圖號 | ZS-XY01 | | |


美特鋁質 有限公司
MIDI Aluminium Fabricator Ltd.


| 工程號 | J-837 | 地盤 | 觀塘裕民坊 |
|---|---|---|---|

工廠用

大梗窗位用

| 物料編號 | L | 層數 | 每層 | 總數量 | 分格尺寸 | 使用位置 | 樓層 |
|---|---|---|---|---|---|---|---|
| | 879 | 33 | 2 | 66 | 900 | T3CW-F-1 | 10F~25F,29F~50F |
| | 879 | 33 | 1 | 33 | 900 | T3CW-E-1 | 10F~25F,29F~50F |
| | | | | | | | |
| | 879 | 33 | 1 | 33 | 900 | T3CW-L-2 | 10F~25F,29F~50F |
| | 879 | 33 | 1 | 33 | 900 | T3CW-H-3 | 10F~25F,29F~50F |
| ZS-XY01R | 879 | 33 | 2 | 66 | 900 | T3CW-B-2 | 10F~25F,29F~50F |
| | 879 | 33 | 1 | 33 | 900 | T3CW-A-2 | 10F~25F,29F~50F |
| | 879 | 33 | 1 | 33 | 900 | T3CW-A-1 | 10F~25F,29F~50F |
| | 879 | 13 | 1 | 13 | 900 | T3CW-F-1 | 10F~25F |
| | 879 | 20 | 1 | 20 | 900 | T3CW-E-1 | 10F~25F,29F~36F |
| | 879 | 15 | 1 | 15 | 900 | T3CW-M-1 | 10F~25F,29F~30F |
| | 2229 | 33 | 2 | 66 | 2250 | T3CW-F-1 | 10F~25F,29F~50F |
| | 2229 | 33 | 2 | 66 | 2250 | T3CW-E-1 | 10F~25F,29F~50F |
| | 2229 | 33 | 1 | 33 | 2250 | T3CW-M-1 | 10F~25F,29F~50F |
| | 2229 | 33 | 1 | 33 | 2250 | T3CW-L-2 | 10F~25F,29F~50F |
| | 2229 | 33 | 1 | 33 | 2250 | T3CW-K-1 | 10F~25F,29F~50F |
| | 2229 | 33 | 1 | 33 | 2250 | T3CW-J-1 | 10F~25F,29F~50F |
| | 2229 | 33 | 1 | 33 | 2250 | T3CW-H-3 | 10F~25F,29F~50F |
| | 2229 | 33 | 1 | 33 | 2250 | T3CW-H-1 | 10F~25F,29F~50F |
| ZS-XY02R | 2229 | 33 | 1 | 33 | 2250 | T3CW-C-2 | 10F~25F,29F~50F |
| | 2229 | 33 | 2 | 66 | 2250 | T3CW-B-2 | 10F~25F,29F~50F |
| | 2229 | 33 | 1 | 33 | 2250 | T3CW-B-1 | 10F~25F,29F~50F |
| | 2229 | 33 | 1 | 33 | 2250 | T3CW-A-2 | 10F~25F,29F~50F |
| | 2229 | 33 | 2 | 66 | 2250 | T3CW-A-1 | 10F~25F,29F~50F |
| | 2229 | 33 | 2 | 66 | 2250 | T3CW-F-2 | 10F~25F,29F~50F |
| | 2229 | 13 | 1 | 13 | 2250 | T3CW-F-1 | 10F~25F |
| | 2229 | 20 | 1 | 20 | 2250 | T3CW-E-1 | 10F~25F,29F~36F |
| | 2229 | 15 | 1 | 15 | 2250 | T3CW-M-1 | 10F~25F,29F~30F |

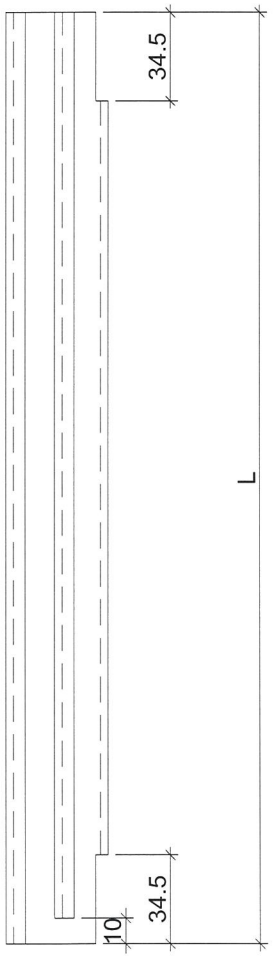

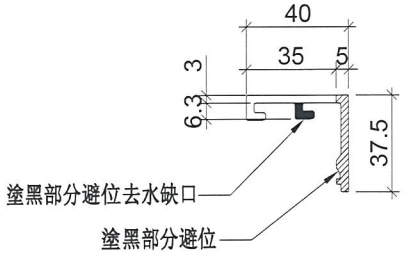

| 名稱 | 玻璃扣蓋 | 制圖 | 陳俊賢 | 2018.10.21 | 修改 | | | |
|---|---|---|---|---|---|---|---|---|
| 材料 | X85558 | 復核 | 謝永林 | 2019.01.31 | 日期 | | | |
| 顏色 | EC-DG-S332054 (3塗) | 批準 | | | 圖號 | ZS-XY01R | | |


美特鋁質 有限公司
MIDI Aluminium Fabricator Ltd.


# 數據表參見：UN-AM1a-1


| 工程號 | J-837 | 地盤 | 觀塘裕民坊 |
|---|---|---|---|

工廠用

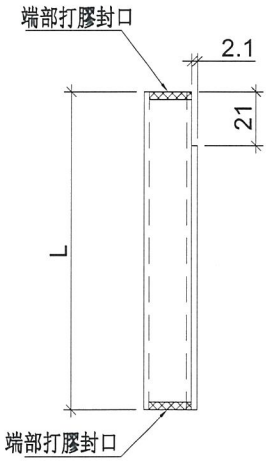

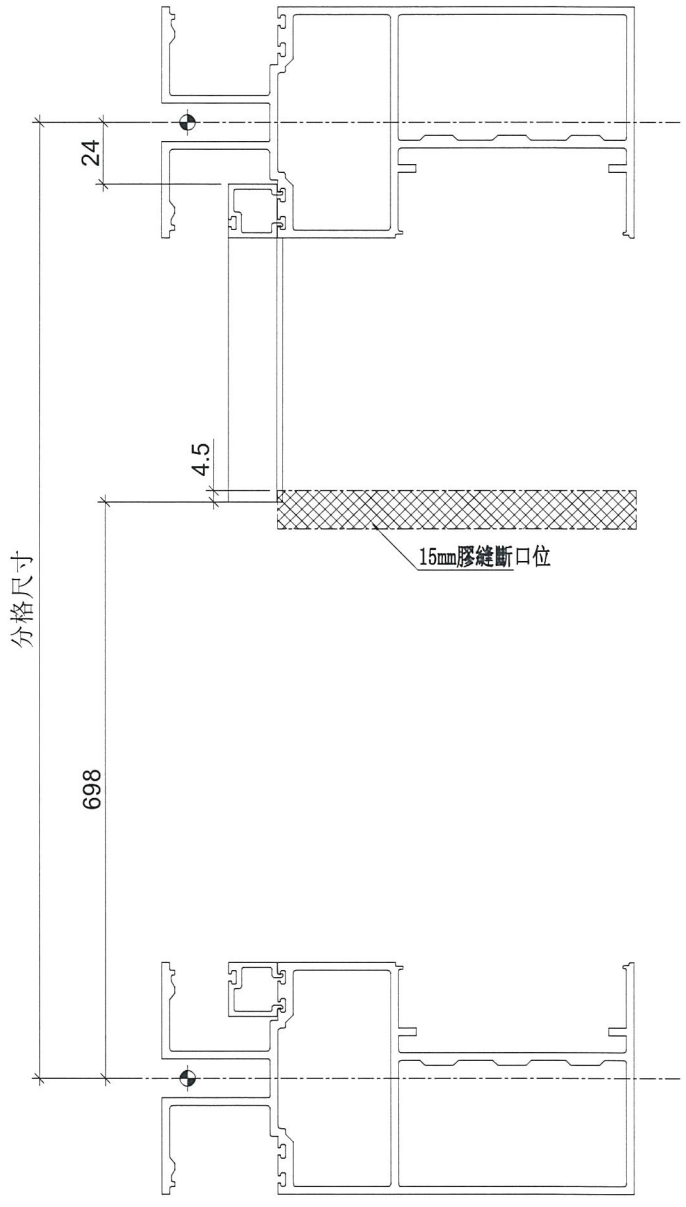
端部打膠示意圖
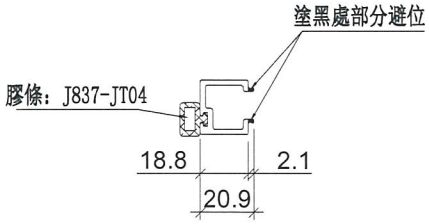
| 名稱 | 單玻線插線 | 制圖 | 陳俊賢 | 2019.01.10 | 修改 | | | |
|---|---|---|---|---|---|---|---|---|
| 材料 | X85560 | 復核 | 謝永林 | 2019.01.10 | 日期 | | | |
| 顏色 | EC-DG-S332054 (3塗) | 批準 | | | 圖號 | UN-AM1a | | |

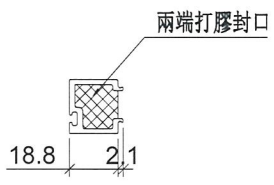美特鋁質 有限公司
MIDI Aluminium Fabricator Ltd.

| 工程號 | J-837 | 地盤 | 觀塘裕民坊 |
|---|---|---|---|

# 拆圖參見：UN-AM1a

| 物料編號 | L | 層數 | 每層 | 總數量 | 分格尺寸 | 使用位置 | 樓層 |
|---|---|---|---|---|---|---|---|
| UN-AM1a | 178 | 13 | 1 | 13 | 900 | T3CW-F-1 | 10F~25F |
| | 178 | 33 | 2 | 66 | 900 | T3CW-F-1 | 10F~25F,29F~50F |
| | 178 | 33 | 2 | 66 | 900 | T3CW-E-1 | 10F~25F,29F~50F |
| | 178 | 20 | 1 | 20 | 900 | T3CW-E-1 | 10F~25F,29F~36F |
| | 178 | 33 | 1 | 33 | 900 | T3CW-M-1 | 10F~25F,29F~50F |
| | 178 | 15 | 1 | 15 | 900 | T3CW-M-1 | 10F~25F,29F~30F |
| | 178 | 33 | 1 | 33 | 900 | T3CW-B-2 | 10F~25F,29F~50F |
| | 178 | 33 | 1 | 33 | 900 | T3CW-B-1 | 10F~25F,29F~50F |
| | 178 | 33 | 1 | 33 | 900 | T3CW-A-1 | 10F~25F,29F~50F |
| | 178 | 33 | 1 | 33 | 900 | T3CW-F-2 | 10F~25F,29F~50F |
| | 合計： | | | 345 | | | |


| 名稱 | 單玻線插線 | 制圖 | 陳俊賢 | 2019.01.10 | 修改 | | | |
|---|---|---|---|---|---|---|---|---|
| 材料 | X85560 | 復核 | 謝永林 | 2019.01.10 | 日期 | | | |
| 顏色 | EC-DG-S332054 (3塗) | 批準 | | | 圖號 | UN-AM1a-1 | | |


美特鋁質 有限公司
MIDI Aluminium Fabricator Ltd.


# 數據表參見：UN-AM1aR-1

| 工程號 | J-837 | 地盤 | 觀塘裕民坊 |
|---|---|---|---|


工廠用

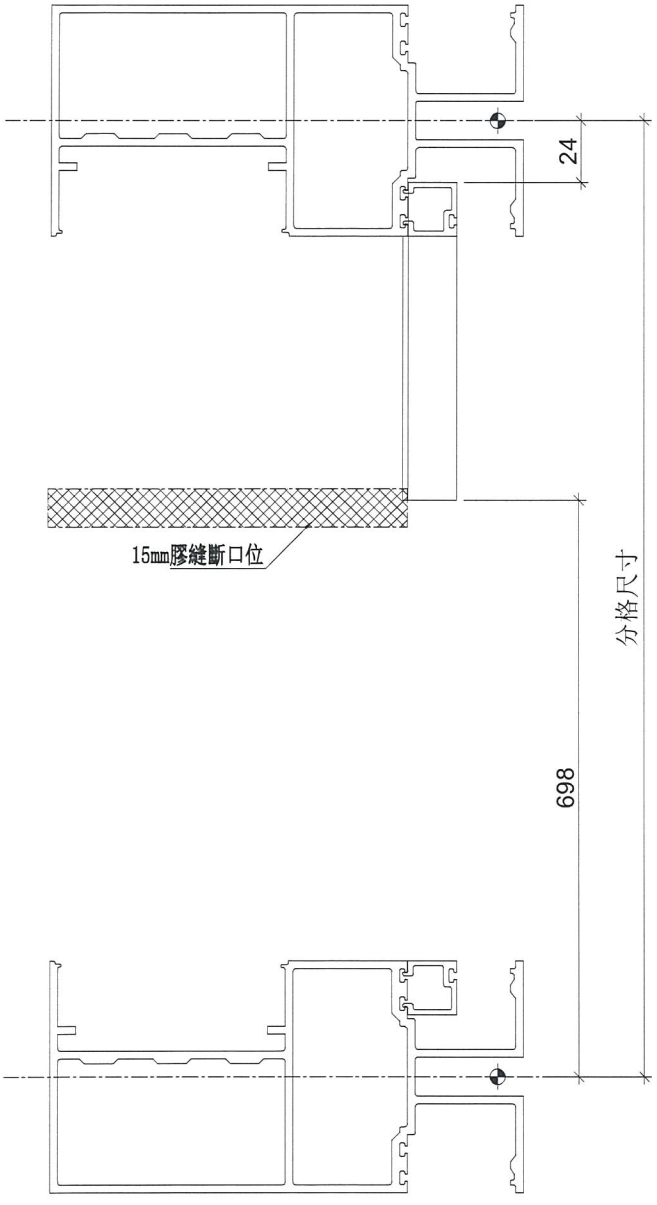

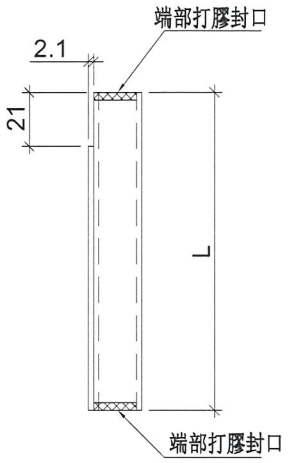端部打膠示意圖

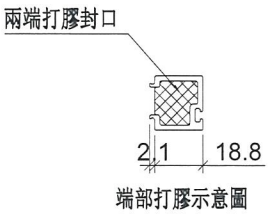


| 名稱 | 單玻線插線 | 制圖 | 陳俊賢 | 2019.01.10 | 修改 | | | |
|---|---|---|---|---|---|---|---|---|
| 材料 | X85560 | 復核 | 謝永林 | 2019.01.10 | 日期 | | | |
| 顏色 | EC-DG-S332054 (3塗) | 批準 | | | 圖號 | UN-AM1aR | | |

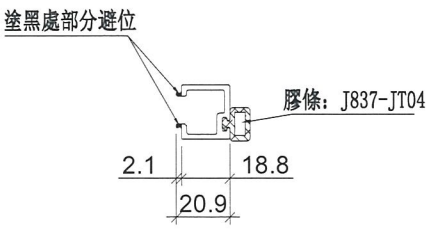美特鋁質 有限公司
MIDI Aluminium Fabricator Ltd.

| 工程號 | J-837 | 地盤 | 觀塘裕民坊 |
|---|---|---|---|

# 拆圖參見：UN-AM1aR

| 物料編號 | L | 層數 | 每層 | 總數量 | 分格尺寸 | 使用位置 | 樓層 |
|---|---|---|---|---|---|---|---|
| UN-AM1aR | 178 | 13 | 1 | 13 | 900 | T3CW-F-1 | 10F~25F |
| | 178 | 33 | 2 | 66 | 900 | T3CW-F-1 | 10F~25F,29F~50F |
| | 178 | 33 | 1 | 33 | 900 | T3CW-E-1 | 10F~25F,29F~50F |
| | 178 | 20 | 1 | 20 | 900 | T3CW-E-1 | 10F~25F,29F~36F |
| | 178 | 15 | 1 | 15 | 900 | T3CW-M-1 | 10F~25F,29F~30F |
| | 178 | 33 | 1 | 33 | 900 | T3CW-L-2 | 10F~25F,29F~50F |
| | 178 | 33 | 1 | 33 | 900 | T3CW-H-3 | 10F~25F,29F~50F |
| | 178 | 33 | 2 | 66 | 900 | T3CW-B-2 | 10F~25F,29F~50F |
| | 178 | 33 | 1 | 33 | 900 | T3CW-A-2 | 10F~25F,29F~50F |
| | 178 | 33 | 1 | 33 | 900 | T3CW-A-1 | 10F~25F,29F~50F |
| | 合計： | | | 345 | | | |


| 名稱 | 單玻線插線 | 制圖 | 陳俊賢 | 2019.01.10 | 修改 | | | |
|---|---|---|---|---|---|---|---|---|
| 材料 | X85560 | 復核 | 謝永林 | 2019.01.10 | 日期 | | | |
| 顏色 | EC-DG-S332054 (3塗) | 批準 | | | 圖號 | UN-AM1aR-1 | | |


美特鋁質 有限公司
MIDI Aluminium Fabricator Ltd.


# 數據表參見：UN-AM1b-1

| 工程號 | J-837 | 地盤 | 觀塘裕民坊 |
|---|---|---|---|

工廠用

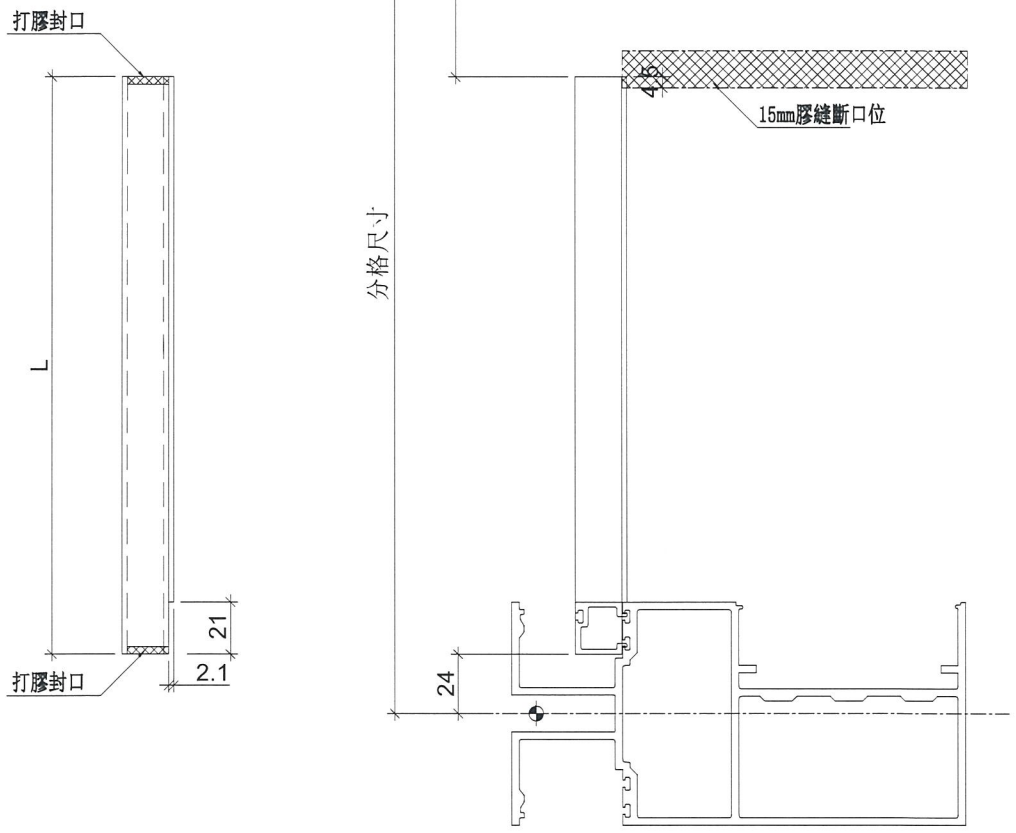

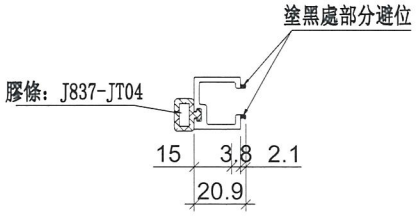
端部打膠示意圖
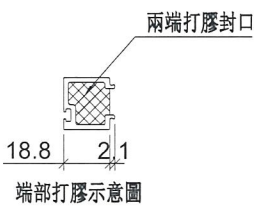
| 名稱 | 單玻線插線 | 制圖 | 陳俊賢 | 2019.01.10 | 修改 | | | |
|---|---|---|---|---|---|---|---|---|
| 材料 | X85560 | 復核 | 謝永林 | 2019.01.10 | 日期 | | | |
| 顏色 | EC-DG-S332054 (3塗) | 批準 | | | 圖號 | UN-AM1b | | |

美特鋁質 有限公司
MIDI Aluminium Fabricator Ltd.

| 工程號 | J-837 | 地盤 | 觀塘裕民坊 |
|---|---|---|---|

# 拆圖參見：UN-AM1b

| 物料編號 | L | 層數 | 每層 | 總數量 | 分格尺寸 | 使用位置 | 樓層 |
|---|---|---|---|---|---|---|---|
| UN-AM1b | 668 | 13 | 1 | 13 | 900 | T3CW-F-1 | 10F~25F |
| | 668 | 33 | 2 | 66 | 900 | T3CW-F-1 | 10F~25F,29F~50F |
| | 668 | 33 | 2 | 66 | 900 | T3CW-E-1 | 10F~25F,29F~50F |
| | 668 | 20 | 1 | 20 | 900 | T3CW-E-1 | 10F~25F,29F~36F |
| | 668 | 33 | 1 | 33 | 900 | T3CW-M-1 | 10F~25F,29F~50F |
| | 668 | 15 | 1 | 15 | 900 | T3CW-M-1 | 10F~25F,29F~30F |
| | 668 | 33 | 1 | 33 | 900 | T3CW-B-2 | 10F~25F,29F~50F |
| | 668 | 33 | 1 | 33 | 900 | T3CW-B-1 | 10F~25F,29F~50F |
| | 668 | 33 | 1 | 33 | 900 | T3CW-A-1 | 10F~25F,29F~50F |
| | 668 | 33 | 1 | 33 | 900 | T3CW-F-2 | 10F~25F,29F~50F |
| | 合計： | | | 345 | | | |


| 名稱 | 單玻線插線 | 制圖 | 陳俊賢 | 2019.01.10 | 修改 | | | |
|---|---|---|---|---|---|---|---|---|
| 材料 | X85560 | 復核 | 謝永林 | 2019.01.10 | 日期 | | | |
| 顏色 | EC-DG-S332054 (3塗) | 批準 | | | 圖號 | UN-AM1b-1 | | |


美特鋁質 有限公司
MIDI Aluminium Fabricator Ltd.


# 數據表參見：UN-AM1bR-1

| 工程號 | J-837 | 地盤 | 觀塘裕民坊 |
|---|---|---|---|


工廠用

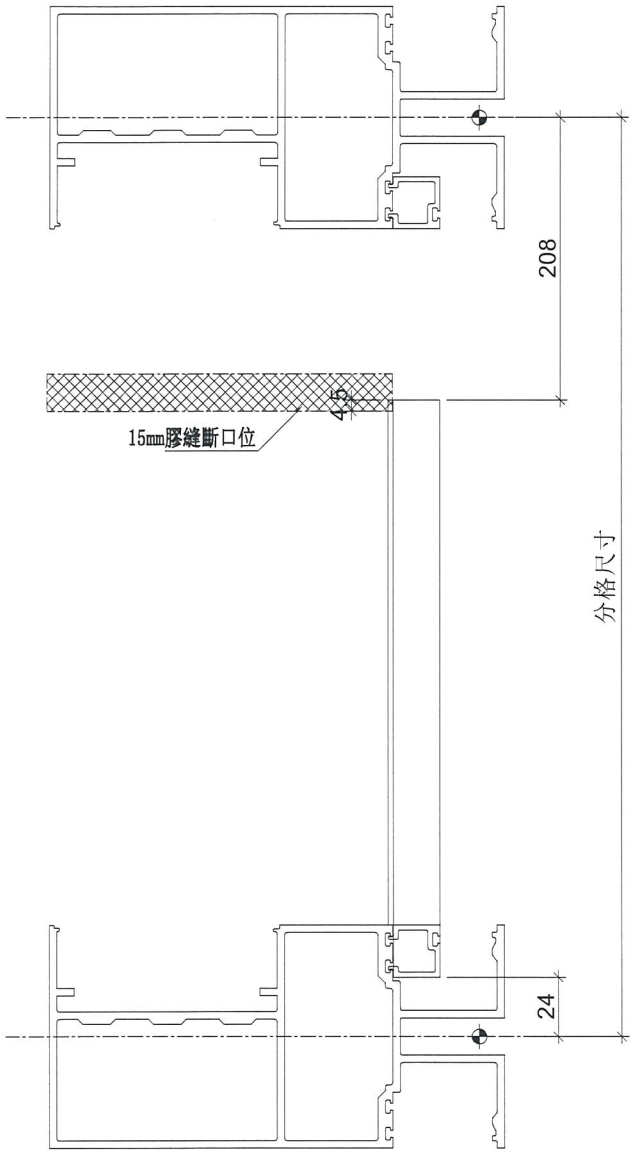

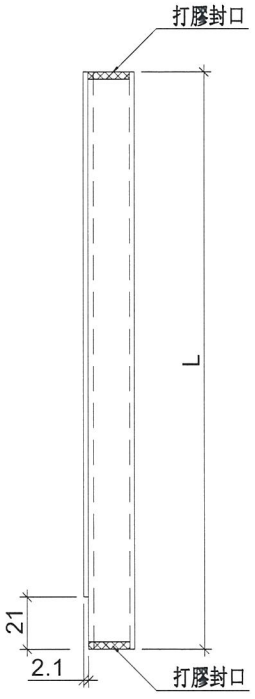
端部打膠示意圖

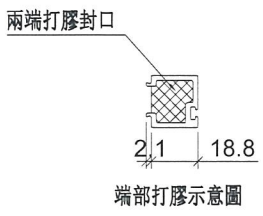


| 名稱 | 單玻線插線 | 制圖 | 陳俊賢 | 2019.01.10 | 修改 | | | |
|---|---|---|---|---|---|---|---|---|
| 材料 | X85560 | 復核 | 謝永林 | 2019.01.10 | 日期 | | | |
| 顏色 | EC-DG-S332054 (3塗) | 批準 | | | 圖號 | UN-AM1bR | | |

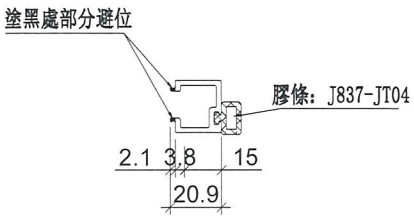美特鋁質 有限公司
MIDI Aluminium Fabricator Ltd.

| 工程號 | J-837 | 地盤 | 觀塘裕民坊 |
|---|---|---|---|

# 拆圖參見：UN-AM1bR

| 物料編號 | L | 層數 | 每層 | 總數量 | 分格尺寸 | 使用位置 | 樓層 |
|---|---|---|---|---|---|---|---|
| UN-AM1bR | 668 | 13 | 1 | 13 | 900 | T3CW-F-1 | 10F~25F |
| | 668 | 33 | 2 | 66 | 900 | T3CW-F-1 | 10F~25F,29F~50F |
| | 668 | 33 | 1 | 33 | 900 | T3CW-E-1 | 10F~25F,29F~50F |
| | 668 | 20 | 1 | 20 | 900 | T3CW-E-1 | 10F~25F,29F~36F |
| | 668 | 15 | 1 | 15 | 900 | T3CW-M-1 | 10F~25F,29F~30F |
| | 668 | 33 | 1 | 33 | 900 | T3CW-L-2 | 10F~25F,29F~50F |
| | 668 | 33 | 1 | 33 | 900 | T3CW-H-3 | 10F~25F,29F~50F |
| | 668 | 33 | 2 | 66 | 900 | T3CW-B-2 | 10F~25F,29F~50F |
| | 668 | 33 | 1 | 33 | 900 | T3CW-A-2 | 10F~25F,29F~50F |
| | 668 | 33 | 1 | 33 | 900 | T3CW-A-1 | 10F~25F,29F~50F |
| | 合計： | | | 345 | | | |

| 名稱 | 單玻線插線 | 制圖 | 陳俊賢 | 2019.01.10 | 修改 | | | |
|---|---|---|---|---|---|---|---|---|
| 材料 | X85560 | 復核 | 謝永林 | 2019.01.10 | 日期 | | | |
| 顏色 | EC-DG-S332054 (3塗) | 批準 | | | 圖號 | UN-AM1bR-1 | | |


美特鋁質 有限公司
MIDI Aluminium Fabricator Ltd.


工廠用


| 工程號 | J-837 | 地盤 | 觀塘裕民坊 |
|---|---|---|---|

| 物料編號 | L | 層數 | 每層 | 總數量 | 分格尺寸 | 使用位置 | 樓層 |
|---|---|---|---|---|---|---|---|
| UN-HM1 | 601 | 33 | 2 | **66** | **650** | T3CW-E-1 | **10F~25F,29F~50F** |
| | 601 | 33 | 2 | **66** | **650** | T3CW-M-2 | **10F~25F,29F~50F** |
| | 601 | 33 | 2 | **66** | **650** | T3CW-L-2 | **10F~25F,29F~50F** |
| | 601 | 33 | 2 | **66** | **650** | T3CW-L-1 | **10F~25F,29F~50F** |
| | 601 | 33 | 2 | **66** | **650** | T3CW-K-2 | **10F~25F,29F~50F** |
| | 601 | 33 | 2 | **66** | **650** | T3CW-C-1 | **10F~25F,29F~50F** |
| | 601 | 33 | 2 | **66** | **650** | T3CW-B-2 | **10F~25F,29F~50F** |
| | 601 | 33 | 4 | **132** | **650** | T3CW-A-1 | **10F~25F,29F~50F** |
| UN-HM2 | 401 | 33 | 2 | **66** | **450** | T3CW-M-1 | **10F~25F,29F~50F** |
| | 401 | 33 | 2 | **66** | **450** | T3CW-J-2 | **10F~25F,29F~50F** |
| | 401 | 33 | 2 | **66** | **450** | T3CW-B-1 | **10F~25F,29F~50F** |
| | 401 | 33 | 2 | **66** | **450** | T3CW-A-2 | **10F~25F,29F~50F** |

生窗死墻位用

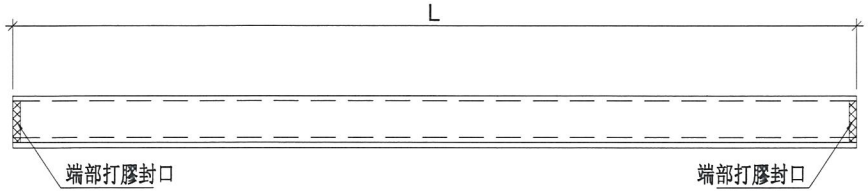

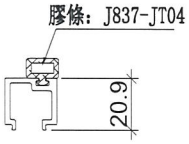
端部打膠示意圖
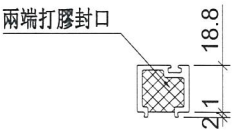
| 名稱 | 單玻插線 | 制圖 | 陳俊賢 | 2018.10.21 | 修改 | | | |
|---|---|---|---|---|---|---|---|---|
| 材料 | X85560 | 復核 | 謝永林 | 2019.01.31 | 日期 | | | |
| 顏色 | EC-DG-S332054 (3塗) | 批準 | | | 圖號 | UN-HM1 | | |


美特鋁質 有限公司
MIDI Aluminium Fabricator Ltd.


| 工程號 | J-837 | 地盤 | 觀塘裕民坊 |
|---|---|---|---|


工廠用

| 物料編號 | L | 層數 | 每層 | 總數量 | 分格尺寸 | 使用位置 | 樓層 |
|---|---|---|---|---|---|---|---|
| UN-HM301 | 1017.5 | 13 | 2 | 26 | 1107.5 | T3CW-F-1 | 10F~25F |
| UN-HM302 | 1435 | 33 | 2 | 66 | 1525 | T3CW-F-1 | 10F~25F,29F~50F |
| UN-HM303 | 1435 | 33 | 2 | 66 | 1525 | T3CW-F-1 | 10F~25F,29F~50F |
| UN-HM304 | 1435 | 33 | 2 | 66 | 1525 | T3CW-E-1 | 10F~25F,29F~50F |
| UN-HM306 | 895 | 20 | 2 | 40 | 985 | T3CW-E-1 | 10F~25F,29F~36F |
| UN-HM308 | 677.5 | 15 | 2 | 30 | 767.5 | T3CW-M-1 | 10F~25F,29F~30F |
| UN-HM316 | 1435 | 33 | 2 | 66 | 1525 | T3CW-B-2 | 10F~25F,29F~50F |

梗窗死墻位用

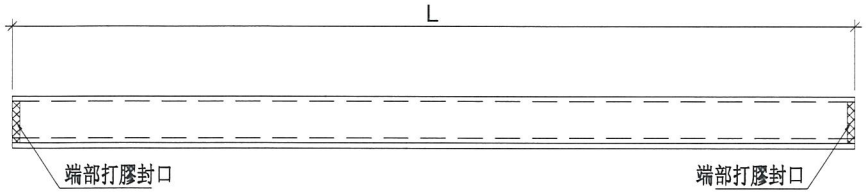

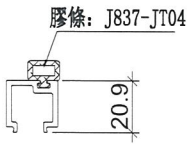
端部打膠示意圖
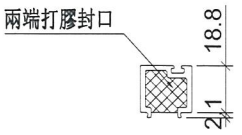
| 名稱 | 單玻插線 | 制圖 | 陳俊賢 | 2018.10.21 | 修改 | | | |
|---|---|---|---|---|---|---|---|---|
| 材料 | X85560 | 復核 | 謝永林 | 2019.01.31 | 日期 | | | |
| 顏色 | EC-DG-S332054 (3塗) | 批準 | | | 圖號 | UN-HM301 | | |


美特鋁質 有限公司
MIDI Aluminium Fabricator Ltd.


工廠用


| 工程號 | J-837 | 地盤 | 觀塘裕民坊 |
|---|---|---|---|

| 物料編號 | L | 層數 | 每層 | 總數量 | 分格尺寸 | 使用位置 | 樓層 |
|---|---|---|---|---|---|---|---|
| UN-HM301S | 1318.5 | 33 | 2 | 66 | 1367.5 | T3CW-F-1 | 10F~25F,29F~50F |
| UN-HM302S | 1118.5 | 33 | 2 | 66 | 1167.5 | T3CW-E-1 | 10F~25F,29F~50F |
| UN-HM303S | 786 | 33 | 2 | 66 | 835 | T3CW-M-2 | 10F~25F,29F~50F |
| UN-HM304S | 718.5 | 33 | 2 | 66 | 767.5 | T3CW-L-2 | 10F~25F,29F~50F |
| UN-HM305S | 936 | 33 | 2 | 66 | 985 | T3CW-L-1 | 10F~25F,29F~50F |
| UN-HM306S | 886 | 33 | 2 | 66 | 935 | T3CW-K-2 | 10F~25F,29F~50F |
| UN-HM307S | 718.5 | 33 | 2 | 66 | 767.5 | T3CW-K-1 | 10F~25F,29F~50F |
| UN-HM308S | 811 | 33 | 2 | 66 | 860 | T3CW-J-2 | 10F~25F,29F~50F |
| UN-HM309S | 718.5 | 33 | 2 | 66 | 767.5 | T3CW-J-1 | 10F~25F,29F~50F |
| UN-HM310S | 1333.5 | 33 | 2 | 66 | 1480 | T3CW-H-2 | 10F~25F,29F~50F |
| UN-HM311S | 768.5 | 33 | 2 | 66 | 817.5 | T3CW-H-1 | 10F~25F,29F~50F |
| UN-HM312S | 718.5 | 33 | 2 | 66 | 767.5 | T3CW-C-2 | 10F~25F,29F~50F |
| UN-HM313S | 886 | 33 | 2 | 66 | 935 | T3CW-C-1 | 10F~25F,29F~50F |
| UN-HM314S | 1336 | 33 | 2 | 66 | 1385 | T3CW-B-2 | 10F~25F,29F~50F |
| UN-HM315S | 858.5 | 33 | 2 | 66 | 907.5 | T3CW-B-2 | 10F~25F,29F~50F |
| UN-HM316S | 858.5 | 33 | 2 | 66 | 907.5 | T3CW-A-1 | 10F~25F,29F~50F |
| UN-HM317S | 1236 | 33 | 2 | 66 | 1285 | T3CW-A-1 | 10F~25F,29F~50F |
| UN-HM318S | 767 | 33 | 2 | 66 | 816 | T3CW-D-1 | 10F~25F,29F~50F |
| UN-HM319S | 718.5 | 33 | 2 | 66 | 767.5 | T3CW-D-1 | 10F~25F,29F~50F |
| UN-HM320S | 718.5 | 33 | 2 | 66 | 767.5 | T3CW-G-1 | 10F~25F,29F~50F |
| UN-HM321S | 768.5 | 33 | 2 | 66 | 817.5 | T3CW-G-1 | 10F~25F,29F~50F |
| UN-HM322S | 1058.5 | 20 | 2 | 40 | 1107.5 | T3CW-F-1 | 29F~50F |
| UN-HM323S | 936 | 13 | 2 | 26 | 985 | T3CW-E-1 | 37F~50F |
| UN-HM324S | 718.5 | 18 | 2 | 36 | 767.5 | T3CW-M-1 | 31F~50F |

SD頂死墻位用

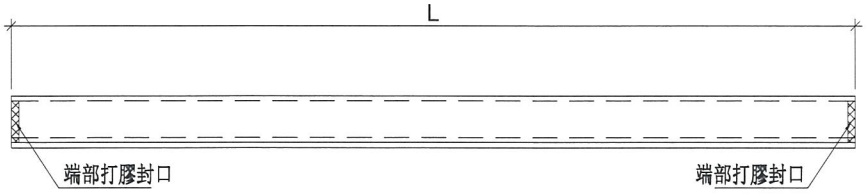

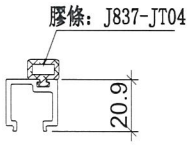
端部打膠示意圖

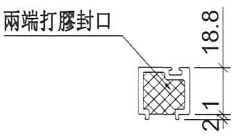
| 名稱 | 單玻插線 | 制圖 | 陳俊賢 | 2018.10.21 | 修改 | | | |
|---|---|---|---|---|---|---|---|---|
| 材料 | X85560 | 復核 | 謝永林 | 2019.01.31 | 日期 | | | |
| 顏色 | EC-DG-S332054 (3塗) | 批準 | | | 圖號 | UN-HM301S | | |

美特鋁質 有限公司
MIDI Aluminium Fabricator Ltd.

| 工程號 | J-837 | 地盤 | 觀塘裕民坊 |
|---|---|---|---|

| 物料編號 | L | 層數 | 每層 | 總數量 | 分格尺寸 | 使用位置 | 樓層 |
|---|---|---|---|---|---|---|---|
| UN-EH1 | 625 | 33 | 1 | **33** | **650** | T3CW-F-1 | **10F~25F,29F~50F** |
| | 625 | 33 | 1 | **33** | **650** | T3CW-E-1 | **10F~25F,29F~50F** |
| | 625 | 33 | 1 | **33** | **650** | T3CW-K-1 | **10F~25F,29F~50F** |
| | 625 | 33 | 1 | **33** | **650** | T3CW-J-1 | **10F~25F,29F~50F** |
| | 625 | 33 | 1 | **33** | **650** | T3CW-H-3 | **10F~25F,29F~50F** |
| | 625 | 33 | 2 | **66** | **650** | T3CW-H-1 | **10F~25F,29F~50F** |
| | 625 | 33 | 2 | **66** | **650** | T3CW-B-2 | **10F~25F,29F~50F** |
| | 625 | 33 | 1 | **33** | **650** | T3CW-A-1 | **10F~25F,29F~50F** |
| UN-EH2 | 425 | 33 | 1 | **33** | **450** | T3CW-F-1 | **10F~25F,29F~50F** |
| | 425 | 33 | 1 | **33** | **450** | T3CW-K-1 | **10F~25F,29F~50F** |
| | 425 | 33 | 1 | **33** | **450** | T3CW-J-1 | **10F~25F,29F~50F** |
| | 425 | 33 | 1 | **33** | **450** | T3CW-A-2 | **10F~25F,29F~50F** |
| | 425 | 33 | 1 | **33** | **450** | T3CW-D-1 | **10F~25F,29F~50F** |
| | 425 | 33 | 1 | **33** | **450** | T3CW-G-1 | **10F~25F,29F~50F** |
| | 425 | 33 | 1 | **33** | **450** | T3CW-F-2 | **10F~25F,29F~50F** |

SHL生窗死墻位二合一頂用

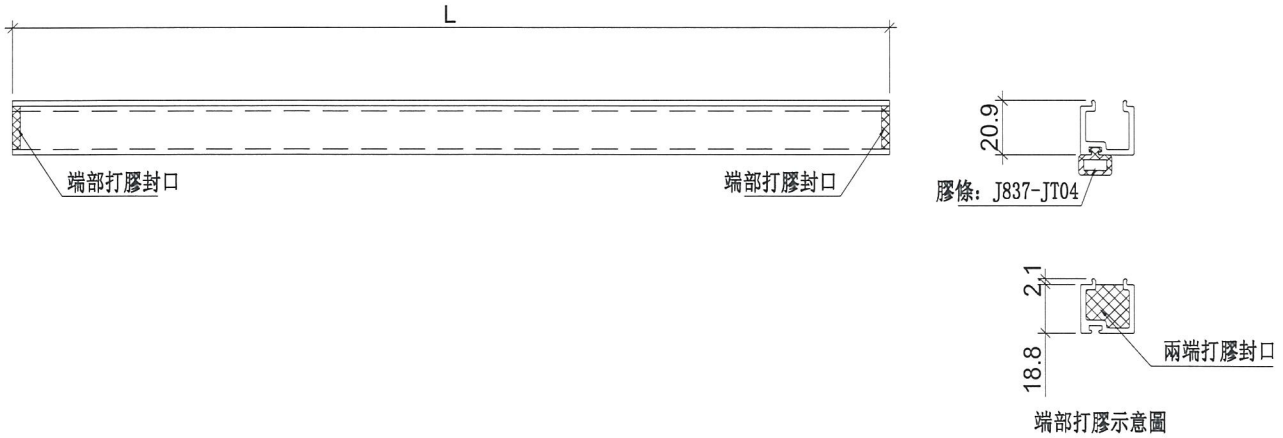


端部打膠示意圖


| 名稱 | 單玻插線 | 制圖 | 陳俊賢 | 2019.01.18 | 修改 | | | |
|---|---|---|---|---|---|---|---|---|
| 材料 | X85560 | 復核 | 謝永林 | 2019.01.21 | 日期 | | | |
| 顏色 | EC-DG-S332054 (3塗) | 批準 | | | 圖號 | UN-EH1 | | |


美特鋁質 有限公司
MIDI Aluminium Fabricator Ltd.


| 工程號 | J-837 | 地盤 | 觀塘裕民坊 |
|---|---|---|---|

| 物料編號 | L | 層數 | 每層 | 總數量 | 分格尺寸 | 使用位置 | 樓層 |
|---|---|---|---|---|---|---|---|
| UN-EH1a | 625 | 33 | 1 | **33** | **650** | T3CW-F-1 | **10F~25F,29F~50F** |
| | 625 | 33 | 1 | **33** | **650** | T3CW-E-1 | **10F~25F,29F~50F** |
| | 625 | 33 | 1 | **33** | **650** | T3CW-K-1 | **10F~25F,29F~50F** |
| | 625 | 33 | 1 | **33** | **650** | T3CW-J-1 | **10F~25F,29F~50F** |
| | 625 | 33 | 1 | **33** | **650** | T3CW-H-3 | **10F~25F,29F~50F** |
| | 625 | 33 | 2 | **66** | **650** | T3CW-H-1 | **10F~25F,29F~50F** |
| | 625 | 33 | 2 | **66** | **650** | T3CW-B-2 | **10F~25F,29F~50F** |
| | 625 | 33 | 1 | **33** | **650** | T3CW-A-1 | **10F~25F,29F~50F** |
| UN-EH2a | 425 | 33 | 1 | **33** | **450** | T3CW-F-1 | **10F~25F,29F~50F** |
| | 425 | 33 | 1 | **33** | **450** | T3CW-K-1 | **10F~25F,29F~50F** |
| | 425 | 33 | 1 | **33** | **450** | T3CW-J-1 | **10F~25F,29F~50F** |
| | 425 | 33 | 1 | **33** | **450** | T3CW-A-2 | **10F~25F,29F~50F** |
| | 425 | 33 | 1 | **33** | **450** | T3CW-D-1 | **10F~25F,29F~50F** |
| | 425 | 33 | 1 | **33** | **450** | T3CW-G-1 | **10F~25F,29F~50F** |
| | 425 | 33 | 1 | **33** | **450** | T3CW-F-2 | **10F~25F,29F~50F** |

SHL生窗死墻位二合一底用

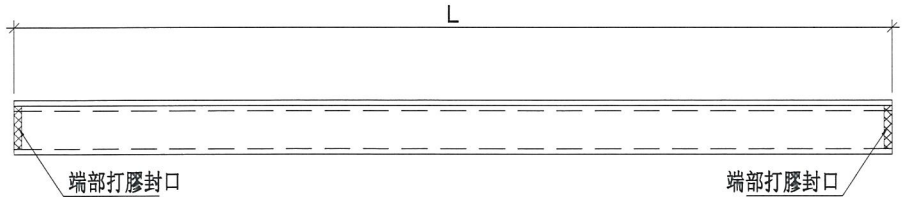

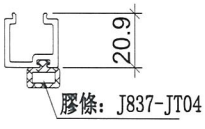
端部打膠示意圖

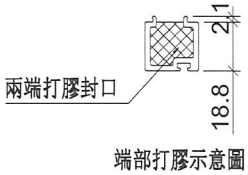
| 名稱 | 單玻插線 | 制圖 | 陳俊賢 | 2019.01.18 | 修改 | | | |
|---|---|---|---|---|---|---|---|---|
| 材料 | X85560 | 復核 | 謝永林 | 2019.01.21 | 日期 | | | |
| 顏色 | EC-DG-S332054 (3塗) | 批準 | | | 圖號 | UN-EH1a | | |


美特鋁質 有限公司
MIDI Aluminium Fabricator Ltd.


| 工程號 | J-837 | 地盤 | 觀塘裕民坊 |
|---|---|---|---|

| 物料編號 | L | 層數 | 每層 | 總數量 | 分格尺寸 | 使用位置 | 樓層 |
|---|---|---|---|---|---|---|---|
| UN-EH1R | 625 | 33 | 1 | **33** | **650** | T3CW-F-1 | **10F~25F,29F~50F** |
| | 625 | 33 | 1 | **33** | **650** | T3CW-E-1 | **10F~25F,29F~50F** |
| | 625 | 33 | 1 | **33** | **650** | T3CW-M-1 | **10F~25F,29F~50F** |
| | 625 | 33 | 1 | **33** | **650** | T3CW-C-2 | **10F~25F,29F~50F** |
| | 625 | 33 | 1 | **33** | **650** | T3CW-B-2 | **10F~25F,29F~50F** |
| | 625 | 33 | 1 | **33** | **650** | T3CW-A-1 | **10F~25F,29F~50F** |
| UN-EH2R | 425 | 33 | 1 | **33** | **450** | T3CW-F-1 | **10F~25F,29F~50F** |
| | 425 | 33 | 1 | **33** | **450** | T3CW-E-1 | **10F~25F,29F~50F** |
| | 425 | 33 | 1 | **33** | **450** | T3CW-L-2 | **10F~25F,29F~50F** |
| | 425 | 33 | 1 | **33** | **450** | T3CW-C-2 | **10F~25F,29F~50F** |
| | 425 | 33 | 1 | **33** | **450** | T3CW-B-1 | **10F~25F,29F~50F** |
| | 425 | 33 | 1 | **33** | **450** | T3CW-D-1 | **10F~25F,29F~50F** |
| | 425 | 33 | 1 | **33** | **450** | T3CW-G-1 | **10F~25F,29F~50F** |
| | 425 | 33 | 1 | **33** | **450** | T3CW-F-2 | **10F~25F,29F~50F** |
| UN-EH16R | 525 | 33 | 1 | **33** | **550** | T3CW-F-2 | **10F~25F,29F~50F** |
| | | | | | | | |

SHR生窗死墻位二合一頂用

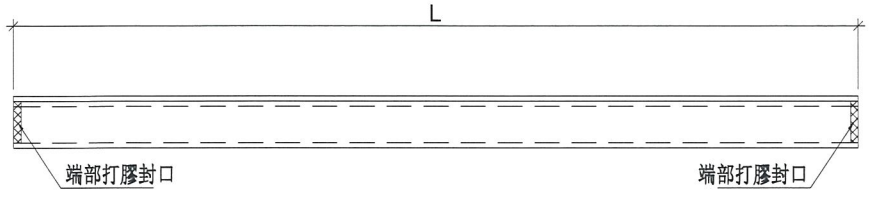

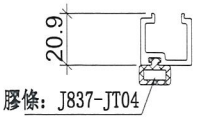
端部打膠示意圖

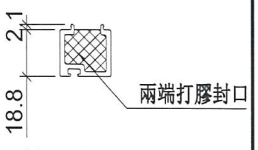
| 名稱 | 單玻插線 | 制圖 | 陳俊賢 | 2019.01.18 | 修改 | | | |
|---|---|---|---|---|---|---|---|---|
| 材料 | X85560 | 復核 | 謝永林 | 2019.01.21 | 日期 | | | |
| 顏色 | EC-DG-S332054 (3塗) | 批準 | | | 圖號 | UN-EH1R | | |


美特鋁質 有限公司
MIDI Aluminium Fabricator Ltd.


| 工程號 | J-837 | 地盤 | 觀塘裕民坊 |
|---|---|---|---|

| 物料編號 | L | 層數 | 每層 | 總數量 | 分格尺寸 | 使用位置 | 樓層 |
|---|---|---|---|---|---|---|---|
| UN-EH1aR | 625 | 33 | 1 | **33** | **650** | T3CW-F-1 | **10F~25F,29F~50F** |
| | 625 | 33 | 1 | **33** | **650** | T3CW-E-1 | **10F~25F,29F~50F** |
| | 625 | 33 | 1 | **33** | **650** | T3CW-M-1 | **10F~25F,29F~50F** |
| | 625 | 33 | 1 | **33** | **650** | T3CW-C-2 | **10F~25F,29F~50F** |
| | 625 | 33 | 1 | **33** | **650** | T3CW-B-2 | **10F~25F,29F~50F** |
| | 625 | 33 | 1 | **33** | **650** | T3CW-A-1 | **10F~25F,29F~50F** |
| UN-EH2aR | 425 | 33 | 1 | **33** | **450** | T3CW-F-1 | **10F~25F,29F~50F** |
| | 425 | 33 | 1 | **33** | **450** | T3CW-E-1 | **10F~25F,29F~50F** |
| | 425 | 33 | 1 | **33** | **450** | T3CW-L-2 | **10F~25F,29F~50F** |
| | 425 | 33 | 1 | **33** | **450** | T3CW-C-2 | **10F~25F,29F~50F** |
| | 425 | 33 | 1 | **33** | **450** | T3CW-B-1 | **10F~25F,29F~50F** |
| | 425 | 33 | 1 | **33** | **450** | T3CW-D-1 | **10F~25F,29F~50F** |
| | 425 | 33 | 1 | **33** | **450** | T3CW-G-1 | **10F~25F,29F~50F** |
| | 425 | 33 | 1 | **33** | **450** | T3CW-F-2 | **10F~25F,29F~50F** |
| UN-EH16aR | 525 | 33 | 1 | **33** | **550** | T3CW-F-2 | **10F~25F,29F~50F** |
| | | | | | | | |

SHR生窗死墻位二合一底用

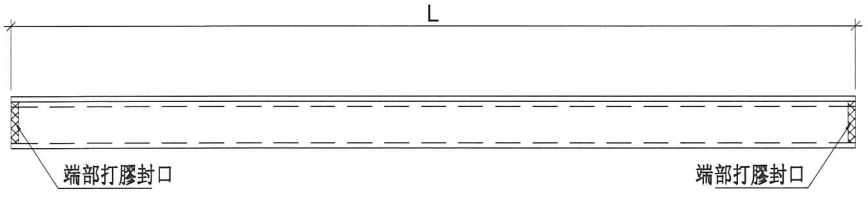

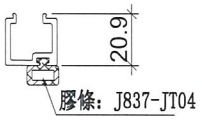
端部打膠示意圖

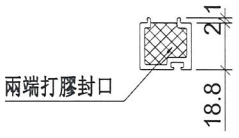
| 名稱 | 單玻插線 | 制圖 | 陳俊賢 | 2019.01.18 | 修改 | | | |
|---|---|---|---|---|---|---|---|---|
| 材料 | X85560 | 復核 | 謝永林 | 2019.01.21 | 日期 | | | |
| 顏色 | EC-DG-S332054 (3塗) | 批準 | | | 圖號 | UN-EH1aR | | |


美特鋁質 有限公司
MIDI Aluminium Fabricator Ltd.

| 工程號 | J-837 | 地盤 | 觀塘裕民坊 |
|---|---|---|---|


| 物料編號 | L | 層數 | 每層 | 總數量 | 分格尺寸 | 使用位置 | 樓層 |
|---|---|---|---|---|---|---|---|
| UN-EH309 | 1072.0 | 33 | 1 | **33** | 1117.5 | T3CW-L-2 | **10F~25F,29F~50F** |
| UN-EH312 | 1897.0 | 33 | 1 | **33** | 2040 | T3CW-II-3 | **10F~25F,29F~50F** |
| UN-EH315 | 1097.0 | 33 | 1 | **33** | 1142.5 | T3CW-B-2 | **10F~25F,29F~50F** |
| UN-EH318 | 1514.5 | 33 | 1 | **33** | 1560 | T3CW-A-2 | **10F~25F,29F~50F** |
| UN-EH319 | 1479.5 | 33 | 1 | **33** | 1525 | T3CW-A-1 | **10F~25F,29F~50F** |

梗窗死墻位二合一頂用

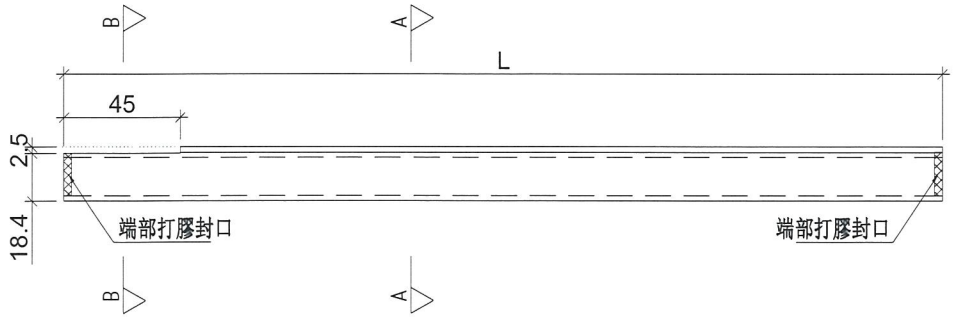


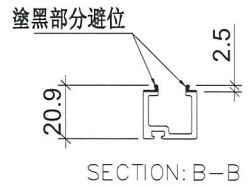
SECTION: B—B

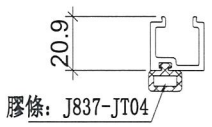


SECTION: A—A

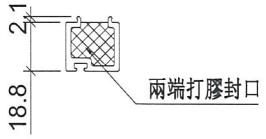


端部打膠示意圖


| 名稱 | 單玻插線 | 制圖 | 陳俊賢 | 2019.01.18 | 修改 | | | |
|---|---|---|---|---|---|---|---|---|
| 材料 | X85560 | 復核 | 謝永林 | 2019.01.21 | 日期 | | | |
| 顏色 | EC-DG-S332054 (3塗) | 批準 | | | 圖號 | UN-EH301 | | |


美特鋁質 有限公司
MIDI Aluminium Fabricator Ltd.

| 工程號 | J-837 | 地盤 | 觀塘裕民坊 |
|---|---|---|---|


| 物料編號 | L | 層數 | 每層 | 總數量 | 分格尺寸 | 使用位置 | 樓層 |
|---|---|---|---|---|---|---|---|
| UN-EH309a | 1072 | 33 | 1 | **33** | 1117.5 | T3CW-L-2 | **10F~25F,29F~50F** |
| UN-EH312a | 1994.5 | 33 | 1 | **33** | 2040 | T3CW-H-3 | **10F~25F,29F~50F** |
| UN-EH315a | 1097 | 33 | 1 | **33** | 1142.5 | T3CW-B-2 | **10F~25F,29F~50F** |
| UN-EH318a | 1514.5 | 33 | 1 | **33** | 1560 | T3CW-A-2 | **10F~25F,29F~50F** |
| UN-EH319a | 1479.5 | 33 | 1 | **33** | 1525 | T3CW-A-1 | **10F~25F,29F~50F** |

梗窗死墻位二合一底用

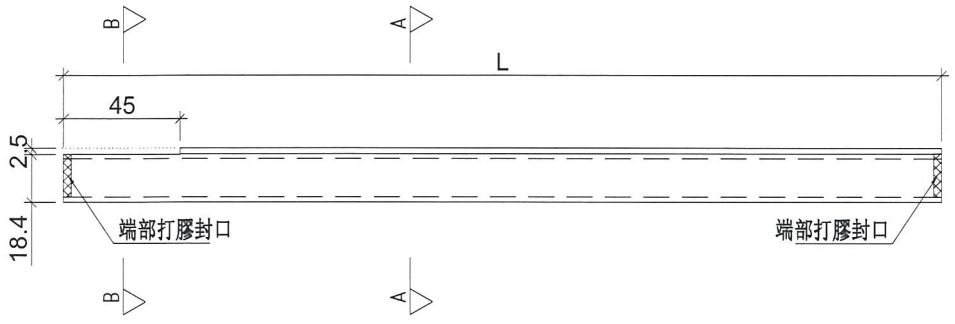


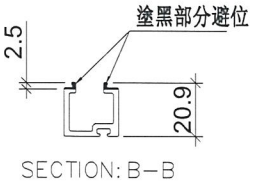
SECTION: B—B

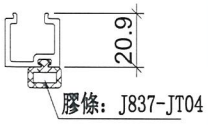


SECTION: A—A

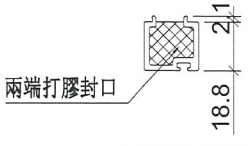


端部打膠示意圖


| 名稱 | 單玻插線 | 制圖 | 陳俊賢 | 2019.01.18 | 修改 | | | |
|---|---|---|---|---|---|---|---|---|
| 材料 | X85560 | 復核 | 謝永林 | 2019.01.21 | 日期 | | | |
| 顏色 | EC-DG-S332054 (3塗) | 批準 | | | 圖號 | UN-EH301a | | |


美特鋁質 有限公司
MIDI Aluminium Fabricator Ltd.

| 工程號 | J-837 | 地盤 | 觀塘裕民坊 |
|---|---|---|---|


| 物料編號 | L | 層數 | 每層 | 總數量 | 分格尺寸 | 使用位置 | 樓層 |
|---|---|---|---|---|---|---|---|
| UN-EH305R | 1097 | 33 | 1 | **33** | 1142.5 | T3CW-E-1 | **10F~25F,29F~50F** |
| UN-EH307R | 1072 | 33 | 1 | **33** | 1117.5 | T3CW-M-1 | **10F~25F,29F~50F** |
| UN-EH317R | 1514.5 | 33 | 1 | **33** | 1560 | T3CW-B-1 | **10F~25F,29F~50F** |
| UN-EH320R | 1097 | 33 | 1 | **33** | 1142.5 | T3CW-A-1 | **10F~25F,29F~50F** |
| UN-EH321R | 1189.5 | 33 | 1 | **33** | 1235 | T3CW-F-2 | **10F~25F,29F~50F** |

梗窗死墻位二合一頂用

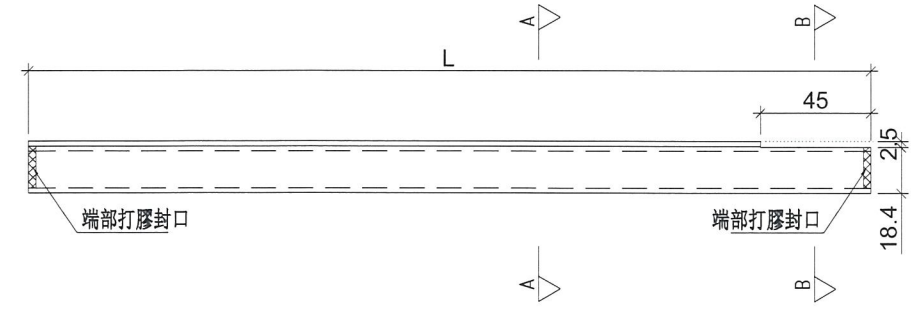


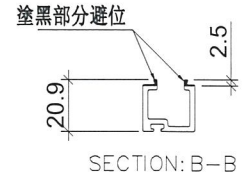
SECTION: B—B

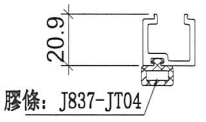


SECTION: A—A

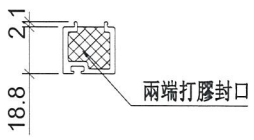


端部打膠示意圖


| 名稱 | 單玻插線 | 制圖 | 陳俊賢 | 2019.01.18 | 修改 | | | |
|---|---|---|---|---|---|---|---|---|
| 材料 | X85560 | 復核 | 謝永林 | 2019.01.21 | 日期 | | | |
| 顏色 | EC-DG-S332054 (3塗) | 批準 | | | 圖號 | UN-EH302R | | |


美特鋁質 有限公司
MIDI Aluminium Fabricator Ltd.

| 工程號 | J-837 | 地盤 | 觀塘裕民坊 |
|---|---|---|---|


| 物料編號 | L | 層數 | 每層 | 總數量 | 分格尺寸 | 使用位置 | 樓層 |
|---|---|---|---|---|---|---|---|
| UN-EH305aR | 1097 | 33 | 1 | **33** | 1142.5 | T3CW-E-1 | **10F~25F,29F~50F** |
| UN-EH307aR | 1072 | 33 | 1 | **33** | 1117.5 | T3CW-M-1 | **10F~25F,29F~50F** |
| UN-EH317aR | 1514.5 | 33 | 1 | **33** | 1560 | T3CW-B-1 | **10F~25F,29F~50F** |
| UN-EH320aR | 1097 | 33 | 1 | **33** | 1142.5 | T3CW-A-1 | **10F~25F,29F~50F** |
| UN-EH321aR | 1189.5 | 33 | 1 | **33** | 1235 | T3CW-F-2 | **10F~25F,29F~50F** |

梗窗死墻位二合一底用

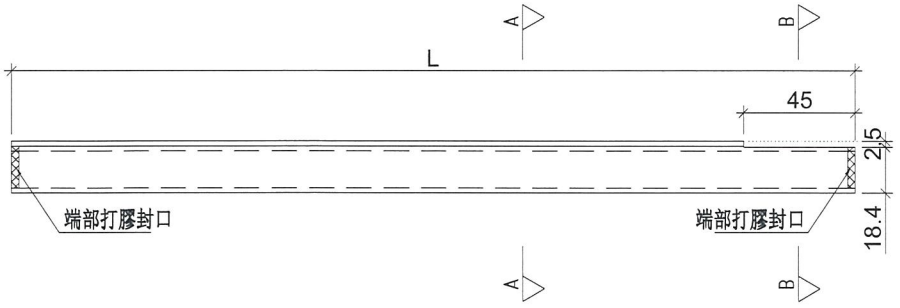


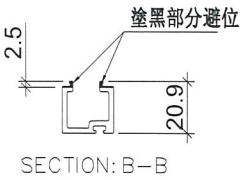
SECTION: B—B

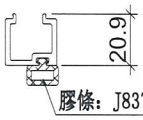


SECTION: A—A

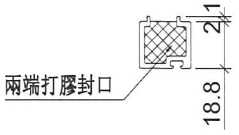


端部打膠示意圖


| 名稱 | 單玻插線 | 制圖 | 陳俊賢 | 2019.01.18 | 修改 | | | |
|---|---|---|---|---|---|---|---|---|
| 材料 | X85560 | 復核 | 謝永林 | 2019.01.21 | 日期 | | | |
| 顏色 | EC-DG-S332054 (3塗) | 批準 | | | 圖號 | UN-EH302aR | | |


美特鋁質 有限公司
MIDI Aluminium Fabricator Ltd.

| 工程號 | J-837 | 地盤 | 觀塘裕民坊 |
|---|---|---|---|


| 物料編號 | L | 層數 | 每層 | 總數量 | 分格尺寸 | 使用位置 | 樓層 |
|---|---|---|---|---|---|---|---|
| UN-EH310W | 1116.5 | 33 | 1 | **33** | 1117.5 | T3CW-K-1 | **10F~25F,29F~50F** |
| UN-EH311W | 1041.5 | 33 | 1 | **33** | 1042.5 | T3CW-J-1 | **10F~25F,29F~50F** |
| UN-EH313W | 1041.5 | 33 | 1 | **33** | 1042.5 | T3CW-H-1 | **10F~25F,29F~50F** |
| UN-EH314W | 1116.5 | 33 | 1 | **33** | 1117.5 | T3CW-C-2 | **10F~25F,29F~50F** |
| UN-EH322W | 1309 | 33 | 1 | **33** | 1310 | T3CW-F-2 | **10F~25F,29F~50F** |

梗窗死墻位二合一頂用

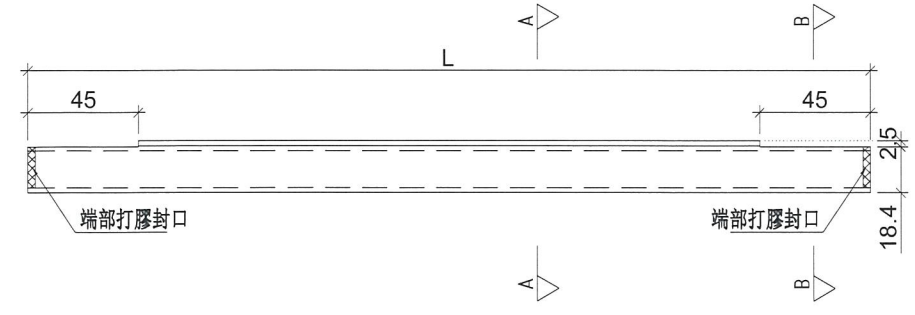


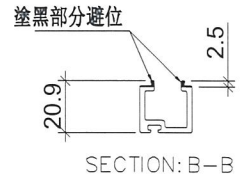
SECTION: B—B

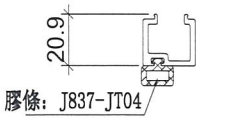


SECTION: A—A

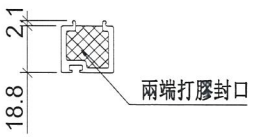


端部打膠示意圖


| 名稱 | 單玻插線 | 制圖 | 陳俊賢 | 2019.01.18 | 修改 | | | |
|---|---|---|---|---|---|---|---|---|
| 材料 | X85560 | 復核 | 謝永林 | 2019.01.21 | 日期 | | | |
| 顏色 | EC-DG-S332054 (3塗) | 批準 | | | 圖號 | UN-EH310W | | |


美特鋁質 有限公司
MIDI Aluminium Fabricator Ltd.

| 工程號 | J-837 | 地盤 | 觀塘裕民坊 |
|---|---|---|---|


| 物料編號 | L | 層數 | 每層 | 總數量 | 分格尺寸 | 使用位置 | 樓層 |
|---|---|---|---|---|---|---|---|
| UN-EH310aW | 1116.5 | 33 | 1 | **33** | 1117.5 | T3CW-K-1 | **10F~25F,29F~50F** |
| UN-EH311aW | 1041.5 | 33 | 1 | **33** | 1042.5 | T3CW-J-1 | **10F~25F,29F~50F** |
| UN-EH313aW | 1041.5 | 33 | 1 | **33** | 1042.5 | T3CW-H-1 | **10F~25F,29F~50F** |
| UN-EH314aW | 1116.5 | 33 | 1 | **33** | 1117.5 | T3CW-C-2 | **10F~25F,29F~50F** |
| UN-EH322aW | 1309 | 33 | 1 | **33** | 1310 | T3CW-F-2 | **10F~25F,29F~50F** |

梗窗死墻位二合一底用

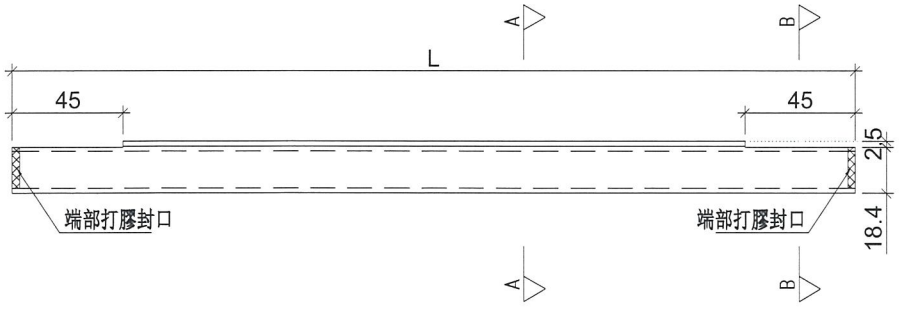


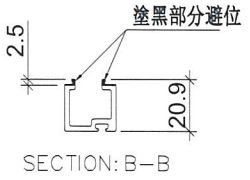
SECTION: B—B

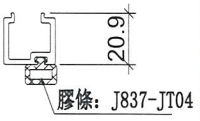


SECTION: A—A

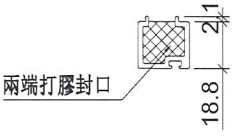


端部打膠示意圖

| 名稱 | 單玻插線 | 制圖 | 陳俊賢 | 2019.01.18 | 修改 | | | |
|---|---|---|---|---|---|---|---|---|
| 材料 | X85560 | 復核 | 謝永林 | 2019.01.21 | 日期 | | | |
| 顏色 | EC-DG-S332054 (3塗) | 批準 | | | 圖號 | UN-EH310aW | | |

美特鋁質 有限公司
MIDI Aluminium Fabricator Ltd.


| 工程號 | J-837 | 地盤 | 觀塘裕民坊 |
|---|---|---|---|


數據表參見：UN-DM1a-1


工廠用


死墻位斷口上用

頂

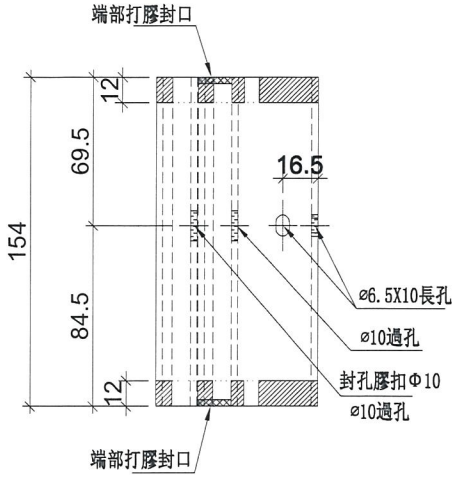

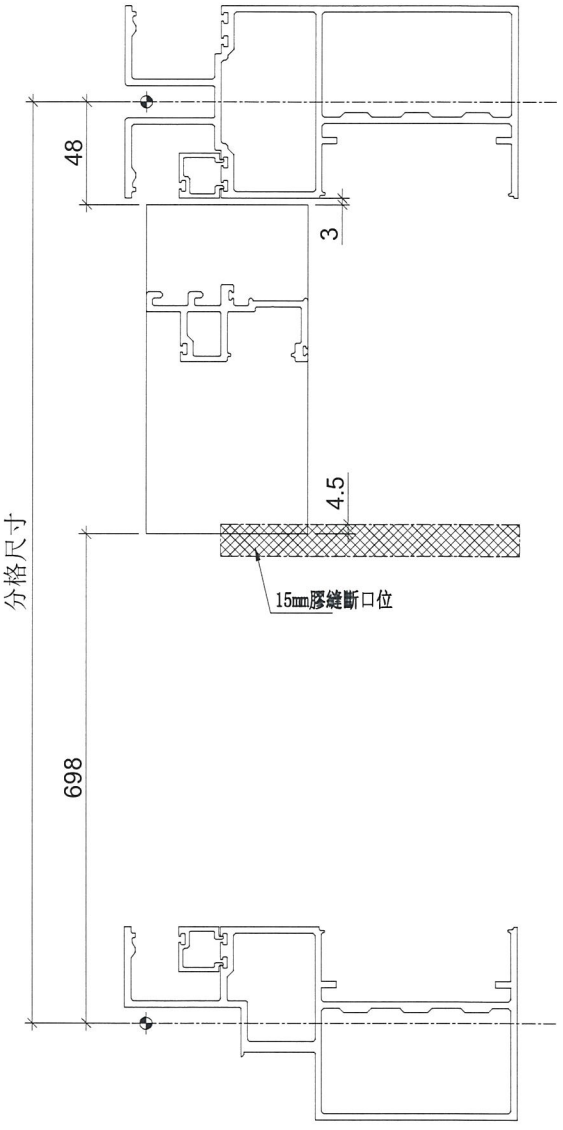
端部打膠示意圖
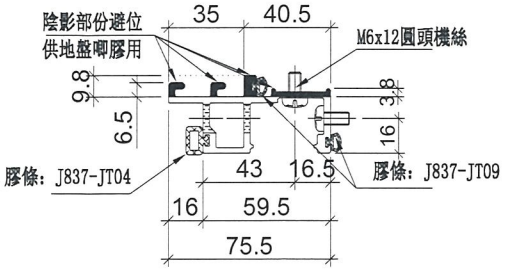
| 名稱 | 生梗企單玻 | 制圖 | 陳俊賢 | 2018.12.21 | 修改 | | | |
|---|---|---|---|---|---|---|---|---|
| 材料 | X85561 | 復核 | 謝永林 | 2019.01.10 | 日期 | | | |
| 顏色 | EC-DG-S332054 (3塗) | 批準 | | | 圖號 | UN-DM1a | | |

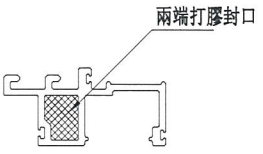美特鋁質 有限公司
MIDI Aluminium Fabricator Ltd.

| 工程號 | J-837 | 地盤 | 觀塘裕民坊 |
|---|---|---|---|

拆圖參見：UN-DM1a

| 物料編號 | 層數 | 每層 | 總數量 | 分格尺寸 | 使用位置 | 樓層 |
|---|---|---|---|---|---|---|
| UN-DM1a | 33 | 2 | 66 | 900 | T3CW-F-1 | 10F-25F,29F~50F |
| | 33 | 2 | 66 | 900 | T3CW-E-1 | 10F-25F,29F~50F |
| | 33 | 1 | 33 | 900 | T3CW-M-2 | 10F-25F,29F~50F |
| | 33 | 1 | 33 | 900 | T3CW-M-1 | 10F-25F,29F~50F |
| | 33 | 2 | 66 | 900 | T3CW-L-2 | 10F-25F,29F~50F |
| | 33 | 1 | 33 | 900 | T3CW-L-1 | 10F-25F,29F~50F |
| | 33 | 1 | 33 | 900 | T3CW-K-2 | 10F-25F,29F~50F |
| | 33 | 1 | 33 | 900 | T3CW-K-1 | 10F-25F,29F~50F |
| | 33 | 1 | 33 | 900 | T3CW-J-2 | 10F-25F,29F~50F |
| | 33 | 1 | 33 | 900 | T3CW-J-1 | 10F-25F,29F~50F |
| | 33 | 1 | 33 | 900 | T3CW-H-3 | 10F-25F,29F~50F |
| | 33 | 1 | 33 | 900 | T3CW-H-1 | 10F-25F,29F~50F |
| | 33 | 1 | 33 | 900 | T3CW-C-2 | 10F-25F,29F~50F |
| | 33 | 1 | 33 | 900 | T3CW-C-1 | 10F-25F,29F~50F |
| | 33 | 3 | 99 | 900 | T3CW-B-2 | 10F-25F,29F~50F |
| | 33 | 1 | 33 | 900 | T3CW-B-1 | 10F-25F,29F~50F |
| | 33 | 2 | 66 | 900 | T3CW-A-2 | 10F-25F,29F~50F |
| | 33 | 3 | 99 | 900 | T3CW-A-1 | 10F-25F,29F~50F |
| | 33 | 1 | 33 | 900 | T3CW-D-1 | 10F-25F,29F~50F |
| | 33 | 1 | 33 | 900 | T3CW-G-1 | 10F-25F,29F~50F |
| | 33 | 1 | 33 | 900 | T3CW-F-2 | 10F-25F,29F~50F |
| | 合計： | | 957 | | | |

| 名稱 | 生梗企單玻 | 制圖 | 陳俊賢 | 2018.12.21 | 修改 | | | |
|---|---|---|---|---|---|---|---|---|
| 材料 | X85561 | 復核 | 謝永林 | 2019.01.10 | 日期 | | | |
| 顏色 | EC-DG-S332054 (3塗) | 批準 | | | 圖號 | UN-DM1a-1 | | |


美特鋁質 有限公司
MIDI Aluminium Fabricator Ltd.


| 工程號 | J-837 | 地盤 | 觀塘裕民坊 |
|---|---|---|---|


數據表參見：UN-DM1aR-1


工廠用

## 死墻位斷口上用

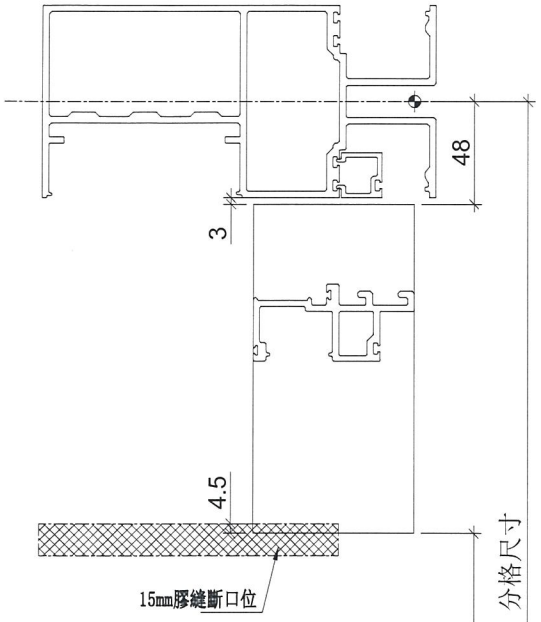

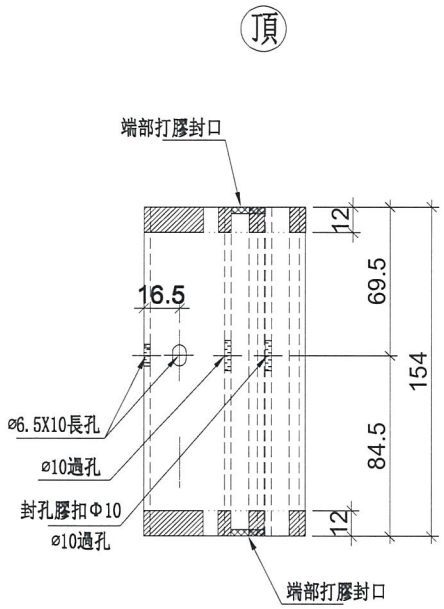
端部打膠示意圖
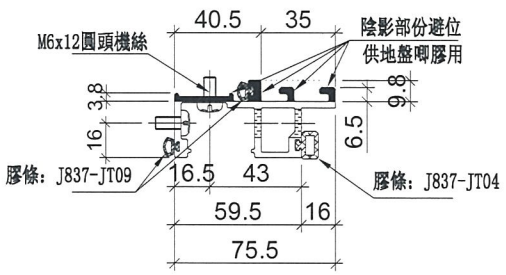
| 名稱 | 生梗企單玻 | 制圖 | 陳俊賢 | 2018.12.21 | 修改 | | | |
|---|---|---|---|---|---|---|---|---|
| 材料 | X85561 | 復核 | 謝永林 | 2019.01.10 | 日期 | | | |
| 顏色 | EC-DG-S332054 (3塗) | 批準 | | | 圖號 | UN-DM1aR | | |

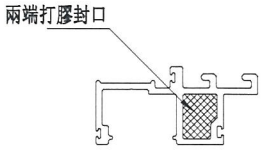美特鋁質 有限公司
MIDI Aluminium Fabricator Ltd.

| 工程號 | J-837 | 地盤 | 觀塘裕民坊 |
|---|---|---|---|

拆圖參見：UN-DM1aR

| 物料編號 | 層數 | 每層 | 總數量 | 分格尺寸 | 使用位置 | 樓層 |
|---|---|---|---|---|---|---|
| UN-DM1aR | 33 | 2 | 66 | 900 | T3CW-F-1 | 10F-25F,29F~50F |
| | 33 | 3 | 99 | 900 | T3CW-E-1 | 10F-25F,29F~50F |
| | 33 | 1 | 33 | 900 | T3CW-M-2 | 10F-25F,29F~50F |
| | 33 | 2 | 66 | 900 | T3CW-M-1 | 10F-25F,29F~50F |
| | 33 | 1 | 33 | 900 | T3CW-L-2 | 10F-25F,29F~50F |
| | 33 | 1 | 33 | 900 | T3CW-L-1 | 10F-25F,29F~50F |
| | 33 | 1 | 33 | 900 | T3CW-K-2 | 10F-25F,29F~50F |
| | 33 | 1 | 33 | 900 | T3CW-K-1 | 10F-25F,29F~50F |
| | 33 | 1 | 33 | 900 | T3CW-J-2 | 10F-25F,29F~50F |
| | 33 | 1 | 33 | 900 | T3CW-J-1 | 10F-25F,29F~50F |
| | 33 | 1 | 33 | 900 | T3CW-H-1 | 10F-25F,29F~50F |
| | 33 | 1 | 33 | 900 | T3CW-C-2 | 10F-25F,29F~50F |
| | 33 | 1 | 33 | 900 | T3CW-C-1 | 10F-25F,29F~50F |
| | 33 | 2 | 66 | 900 | T3CW-B-2 | 10F-25F,29F~50F |
| | 33 | 2 | 66 | 900 | T3CW-B-1 | 10F-25F,29F~50F |
| | 33 | 1 | 33 | 900 | T3CW-A-2 | 10F-25F,29F~50F |
| | 33 | 3 | 99 | 900 | T3CW-A-1 | 10F-25F,29F~50F |
| | 33 | 1 | 33 | 900 | T3CW-D-1 | 10F-25F,29F~50F |
| | 33 | 1 | 33 | 900 | T3CW-G-1 | 10F-25F,29F~50F |
| | 33 | 2 | 66 | 900 | T3CW-F-2 | 10F-25F,29F~50F |
| | 合計： | | 957 | | | |

| 名稱 | 生梗企單玻 | 制圖 | 陳俊賢 | 2018.12.21 | 修改 | | | |
|---|---|---|---|---|---|---|---|---|
| 材料 | X85561 | 復核 | 謝永林 | 2019.01.10 | 日期 | | | |
| 顏色 | EC-DG-S332054 (3塗) | 批準 | | | 圖號 | UN-DM1aR-1 | | |

美特鋁質 有限公司
MIDI Aluminium Fabricator Ltd.


| 工程號 | J-837 | 地盤 | 觀塘裕民坊 |
|---|---|---|---|


數據表參見：UN-DM1b-1


工廠用


# 死墻位斷口下用

頂

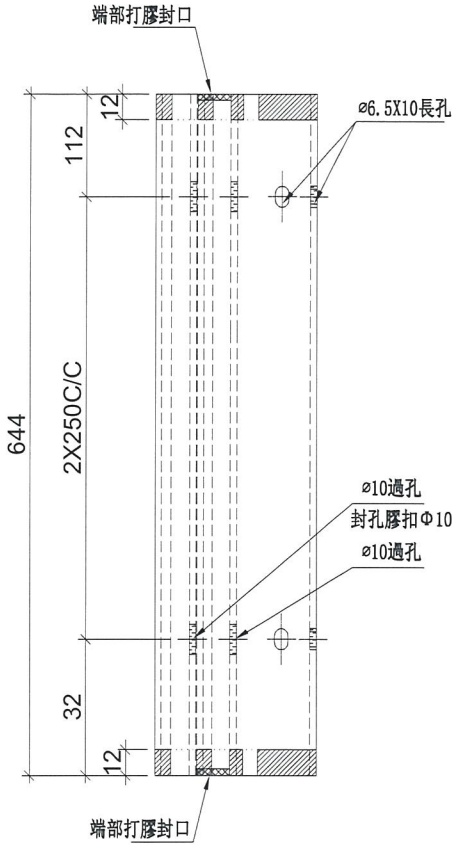

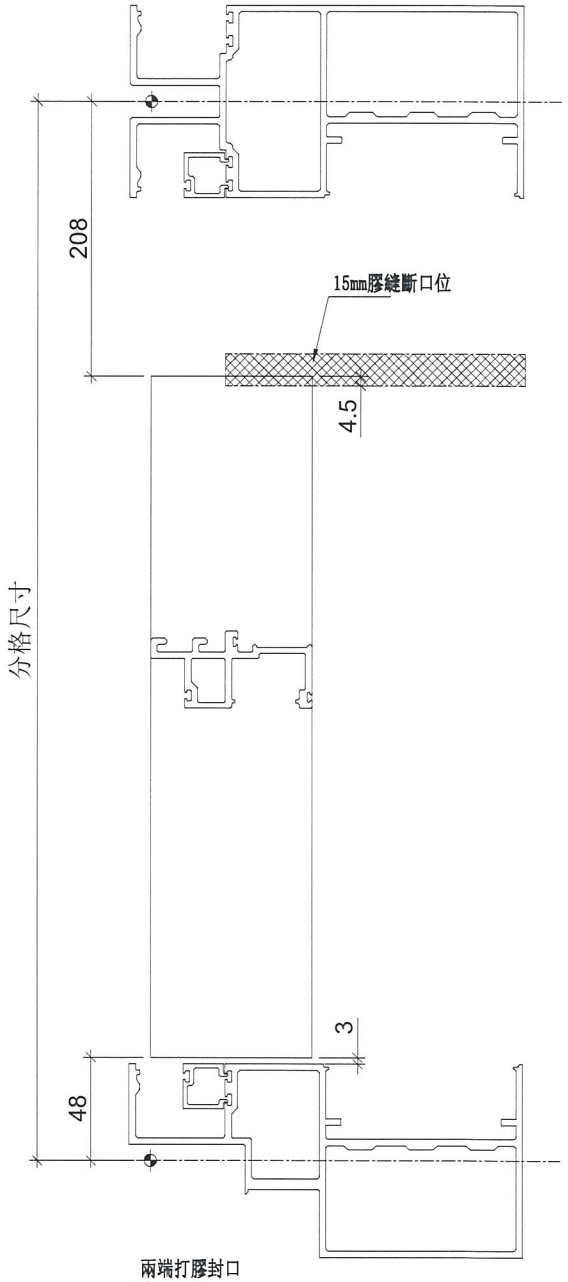
端部打膠示意圖
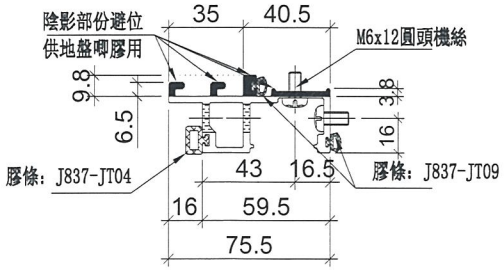
| 名稱 | 生梗企單玻 | 制圖 | 陳俊賢 | 2018.12.21 | 修改 | | | |
|---|---|---|---|---|---|---|---|---|
| 材料 | X85561 | 復核 | 謝永林 | 2019.01.10 | 日期 | | | |
| 顏色 | EC-DG-S332054 (3塗) | 批準 | | | 圖號 | UN-DM1b | | |

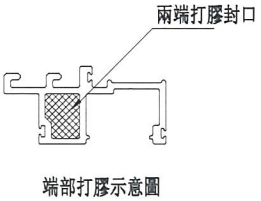美特鋁質 有限公司
MIDI Aluminium Fabricator Ltd.

| 工程號 | J-837 | 地盤 | 觀塘裕民坊 |
|---|---|---|---|

拆圖參見：UN-DM1b

| 物料編號 | 層數 | 每層 | 總數量 | 分格尺寸 | 使用位置 | 樓層 |
|---|---|---|---|---|---|---|
| UN-DM1b | 33 | 2 | 66 | 900 | T3CW-F-1 | 10F-25F,29F~50F |
| | 33 | 2 | 66 | 900 | T3CW-E-1 | 10F-25F,29F~50F |
| | 33 | 1 | 33 | 900 | T3CW-M-2 | 10F-25F,29F~50F |
| | 33 | 1 | 33 | 900 | T3CW-M-1 | 10F-25F,29F~50F |
| | 33 | 2 | 66 | 900 | T3CW-L-2 | 10F-25F,29F~50F |
| | 33 | 1 | 33 | 900 | T3CW-L-1 | 10F-25F,29F~50F |
| | 33 | 1 | 33 | 900 | T3CW-K-2 | 10F-25F,29F~50F |
| | 33 | 1 | 33 | 900 | T3CW-K-1 | 10F-25F,29F~50F |
| | 33 | 1 | 33 | 900 | T3CW-J-2 | 10F-25F,29F~50F |
| | 33 | 1 | 33 | 900 | T3CW-J-1 | 10F-25F,29F~50F |
| | 33 | 1 | 33 | 900 | T3CW-H-3 | 10F-25F,29F~50F |
| | 33 | 1 | 33 | 900 | T3CW-H-1 | 10F-25F,29F~50F |
| | 33 | 1 | 33 | 900 | T3CW-C-2 | 10F-25F,29F~50F |
| | 33 | 1 | 33 | 900 | T3CW-C-1 | 10F-25F,29F~50F |
| | 33 | 3 | 99 | 900 | T3CW-B-2 | 10F-25F,29F~50F |
| | 33 | 1 | 33 | 900 | T3CW-B-1 | 10F-25F,29F~50F |
| | 33 | 2 | 66 | 900 | T3CW-A-2 | 10F-25F,29F~50F |
| | 33 | 3 | 99 | 900 | T3CW-A-1 | 10F-25F,29F~50F |
| | 33 | 1 | 33 | 900 | T3CW-D-1 | 10F-25F,29F~50F |
| | 33 | 1 | 33 | 900 | T3CW-G-1 | 10F-25F,29F~50F |
| | 33 | 1 | 33 | 900 | T3CW-F-2 | 10F-25F,29F~50F |
| | 合計： | | 957 | | | |

| 名稱 | 生梗企單玻 | 制圖 | 陳俊賢 | 2018.12.21 | 修改 | | | |
|---|---|---|---|---|---|---|---|---|
| 材料 | X85561 | 復核 | 謝永林 | 2019.01.10 | 日期 | | | |
| 顏色 | EC-DG-S332054 (3塗) | 批準 | | | 圖號 | UN-DM1b-1 | | |


美特鋁質 有限公司
MIDI Aluminium Fabricator Ltd.

| 工程號 | J-837 | 地盤 | 觀塘裕民坊 |
|---|---|---|---|


數據表參見：UN-DM1bR-1


工廠用

死墻位斷口下用

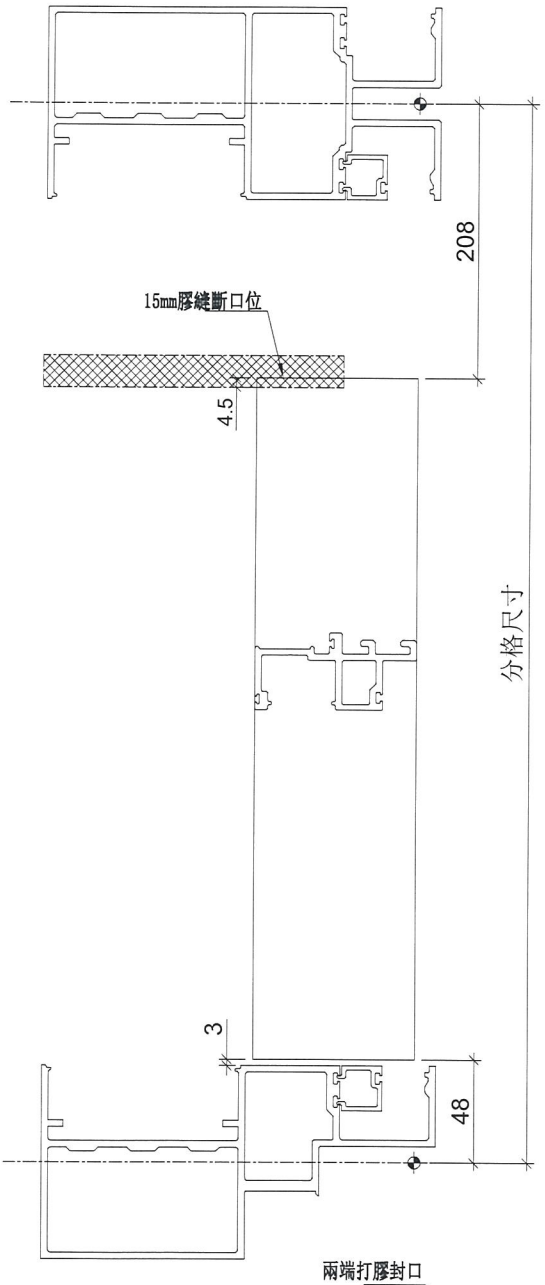



頂

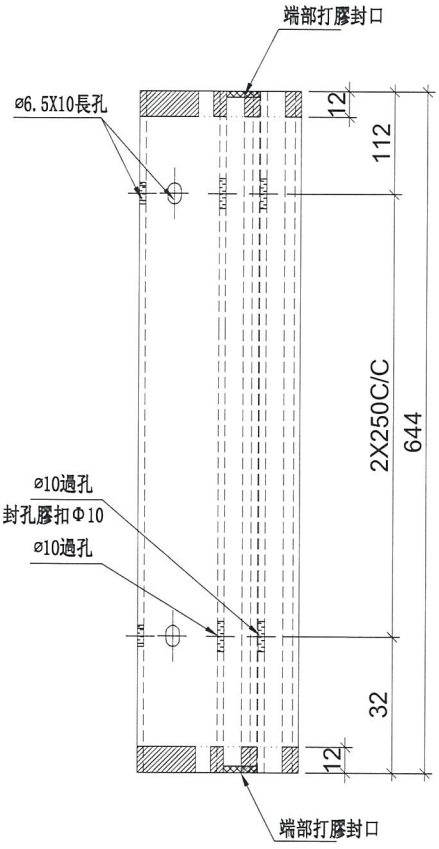

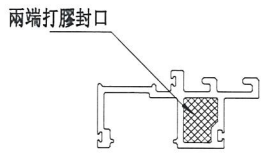
端部打膠示意圖

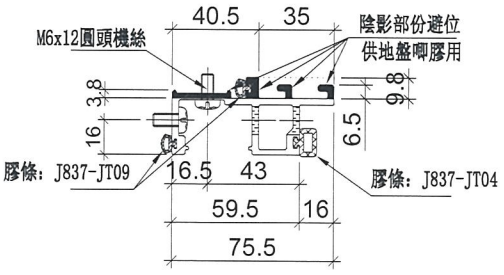


| 名稱 | 生梗企單玻 | 制圖 | 陳俊賢 | 2018.12.21 | 修改 | | | |
|---|---|---|---|---|---|---|---|---|
| 材料 | X85561 | 復核 | 謝永林 | 2019.01.10 | 日期 | | | |
| 顏色 | EC-DG-S332054 (3塗) | 批準 | | | 圖號 | UN-DM1bR | | |

美特鋁質 有限公司
MIDI Aluminium Fabricator Ltd.

| 工程號 | J-837 | 地盤 | 觀塘裕民坊 |
|---|---|---|---|

拆圖參見：UN-DM1bR

| 物料編號 | 層數 | 每層 | 總數量 | 分格尺寸 | 使用位置 | 樓層 |
|---|---|---|---|---|---|---|
| UN-DM1bR | 33 | 2 | 66 | 900 | T3CW-F-1 | 10F-25F,29F~50F |
| | 33 | 3 | 99 | 900 | T3CW-E-1 | 10F-25F,29F~50F |
| | 33 | 1 | 33 | 900 | T3CW-M-2 | 10F-25F,29F~50F |
| | 33 | 2 | 66 | 900 | T3CW-M-1 | 10F-25F,29F~50F |
| | 33 | 1 | 33 | 900 | T3CW-L-2 | 10F-25F,29F~50F |
| | 33 | 1 | 33 | 900 | T3CW-L-1 | 10F-25F,29F~50F |
| | 33 | 1 | 33 | 900 | T3CW-K-2 | 10F-25F,29F~50F |
| | 33 | 1 | 33 | 900 | T3CW-K-1 | 10F-25F,29F~50F |
| | 33 | 1 | 33 | 900 | T3CW-J-2 | 10F-25F,29F~50F |
| | 33 | 1 | 33 | 900 | T3CW-J-1 | 10F-25F,29F~50F |
| | 33 | 1 | 33 | 900 | T3CW-H-1 | 10F-25F,29F~50F |
| | 33 | 1 | 33 | 900 | T3CW-C-2 | 10F-25F,29F~50F |
| | 33 | 1 | 33 | 900 | T3CW-C-1 | 10F-25F,29F~50F |
| | 33 | 2 | 66 | 900 | T3CW-B-2 | 10F-25F,29F~50F |
| | 33 | 2 | 66 | 900 | T3CW-B-1 | 10F-25F,29F~50F |
| | 33 | 1 | 33 | 900 | T3CW-A-2 | 10F-25F,29F~50F |
| | 33 | 3 | 99 | 900 | T3CW-A-1 | 10F-25F,29F~50F |
| | 33 | 1 | 33 | 900 | T3CW-D-1 | 10F-25F,29F~50F |
| | 33 | 1 | 33 | 900 | T3CW-G-1 | 10F-25F,29F~50F |
| | 33 | 2 | 66 | 900 | T3CW-F-2 | 10F-25F,29F~50F |
| | 合計： | | 957 | | | |
| | | | | | | |

| 名稱 | 生梗企單玻 | 制圖 | 陳俊賢 | 2018.12.21 | 修改 | | | |
|---|---|---|---|---|---|---|---|---|
| 材料 | X85561 | 復核 | 謝永林 | 2019.01.10 | 日期 | | | |
| 顏色 | EC-DG-S332054 (3塗) | 批準 | | | 圖號 | UN-DM1bR-1 | | |

美特鋁質 有限公司
MIDI Aluminium Fabricator Ltd.


| 工程號 | J-837 | 地盤 | 觀塘裕民坊 |
|---|---|---|---|


數據表參見：UN-DM1d-1


工廠用


SD頂死墙位用

頂

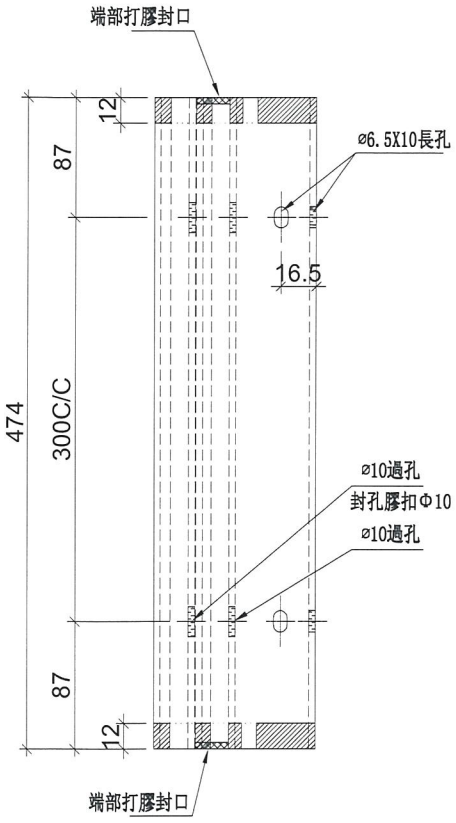

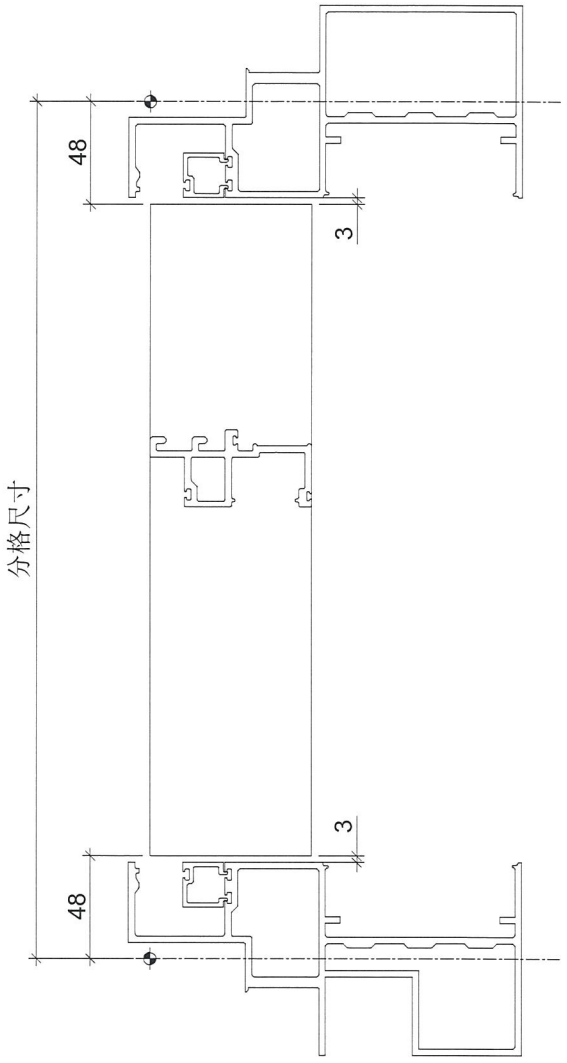
端部打膠示意圖
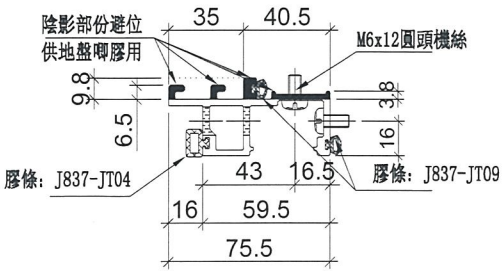
| 名稱 | 生梗企單玻 | 制圖 | 陳俊賢 | 2018.12.21 | 修改 | | | |
|---|---|---|---|---|---|---|---|---|
| 材料 | X85561 | 復核 | 謝永林 | 2019.01.10 | 日期 | | | |
| 顏色 | EC-DG-S332054 (3塗) | 批準 | | | 圖號 | UN-DM1d | | |

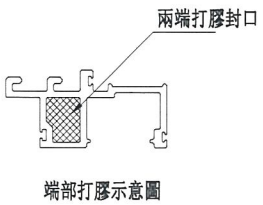美特鋁質 有限公司
MIDI Aluminium Fabricator Ltd.

| 工程號 | J-837 | 地盤 | 觀塘裕民坊 |
|---|---|---|---|

拆圖參見：UN-DM1d

| 物料編號 | 層數 | 每層 | 數量 | 分格尺寸 | 使用位置 | 樓層 |
|---|---|---|---|---|---|---|
| UN-DM1d | **33** | **1** | 33 | **570** | T3CW-F-1 | **10F-25F,29F~50F** |
| | **33** | **1** | 33 | **570** | T3CW-E-1 | **10F-25F,29F~50F** |
| | **33** | **1** | 33 | **570** | T3CW-M-2 | **10F-25F,29F~50F** |
| | **33** | **1** | 33 | **570** | T3CW-L-2 | **10F-25F,29F~50F** |
| | **33** | **1** | 33 | **570** | T3CW-L-1 | **10F-25F,29F~50F** |
| | **33** | **1** | 33 | **570** | T3CW-K-2 | **10F-25F,29F~50F** |
| | **33** | **1** | 33 | **570** | T3CW-K-1 | **10F-25F,29F~50F** |
| | **33** | **1** | 33 | **570** | T3CW-J-2 | **10F-25F,29F~50F** |
| | **33** | **1** | 33 | **570** | T3CW-J-1 | **10F-25F,29F~50F** |
| | **33** | **1** | 33 | **570** | T3CW-H-2 | **10F-25F,29F~50F** |
| | **33** | **1** | 33 | **570** | T3CW-H-1 | **10F-25F,29F~50F** |
| | **33** | **1** | 33 | **570** | T3CW-C-2 | **10F-25F,29F~50F** |
| | **33** | **1** | 33 | **570** | T3CW-C-1 | **10F-25F,29F~50F** |
| | **33** | **2** | 66 | **570** | T3CW-B-2 | **10F-25F,29F~50F** |
| | **33** | **2** | 66 | **570** | T3CW-A-1 | **10F-25F,29F~50F** |
| | **33** | **2** | 66 | **570** | T3CW-D-1 | **10F-25F,29F~50F** |
| | **33** | **2** | 66 | **570** | T3CW-G-1 | **10F-25F,29F~50F** |
| | **20** | **1** | 20 | **570** | T3CW-F-1 | **29F~50F** |
| | **13** | **1** | 13 | **570** | T3CW-E-1 | **37F~50F** |
| | **18** | **1** | 18 | **570** | T3CW-M-1 | **31F~50F** |
| | 合計： | | 744 | | | |

| 名稱 | 生梗企單玻 | 制圖 | 陳俊賢 | 2018.12.21 | 修改 | | | |
|---|---|---|---|---|---|---|---|---|
| 材料 | X85561 | 復核 | 謝永林 | 2019.01.10 | 日期 | | | |
| 顏色 | EC-DG-S332054 (3塗) | 批準 | | | 圖號 | UN-DM1d-1 | | |


美特鋁質 有限公司
MIDI Aluminium Fabricator Ltd.

| 工程號 | J-837 | 地盤 | 觀塘裕民坊 |
|---|---|---|---|


數據表參見：UN-DM1dR-1


工廠用


SD頂死墻位用

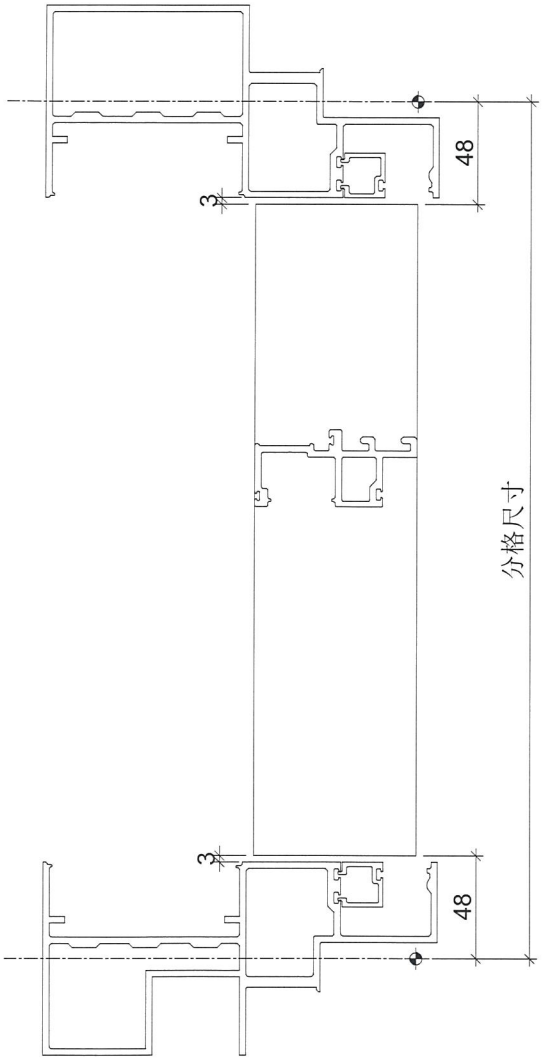


頂

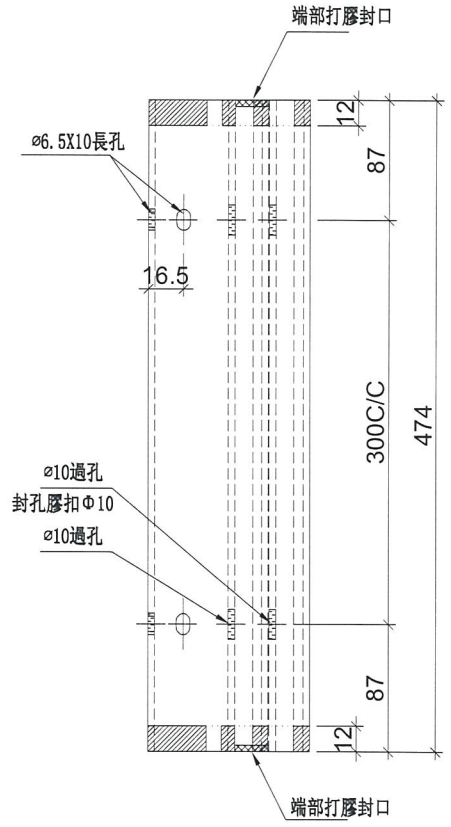

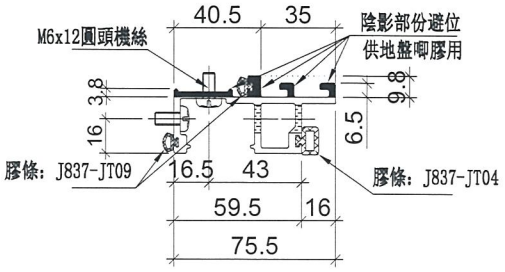
端部打膠示意圖
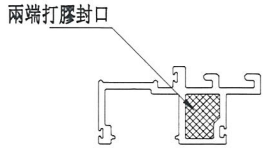
| 名稱 | 生梗企單玻 | 制圖 | 陳俊賢 | 2018.12.21 | 修改 | | | |
|---|---|---|---|---|---|---|---|---|
| 材料 | X85561 | 復核 | 謝永林 | 2019.01.10 | 日期 | | | |
| 顏色 | EC-DG-S332054 (3塗) | 批準 | | | 圖號 | UN-DM1dR | | |

美特鋁質 有限公司
MIDI Aluminium Fabricator Ltd.

| 工程號 | J-837 | 地盤 | 觀塘裕民坊 |
|---|---|---|---|

拆圖參見：UN-DM1dR

| 物料編號 | 層數 | 每層 | 數量 | 分格尺寸 | 使用位置 | 樓層 |
|---|---|---|---|---|---|---|
| UN-DM1dR | **33** | **1** | 33 | **570** | T3CW-F-1 | **10F-25F,29F~50F** |
| | **33** | **1** | 33 | **570** | T3CW-E-1 | **10F-25F,29F~50F** |
| | **33** | **1** | 33 | **570** | T3CW-M-2 | **10F-25F,29F~50F** |
| | **33** | **1** | 33 | **570** | T3CW-L-2 | **10F-25F,29F~50F** |
| | **33** | **1** | 33 | **570** | T3CW-L-1 | **10F-25F,29F~50F** |
| | **33** | **1** | 33 | **570** | T3CW-K-2 | **10F-25F,29F~50F** |
| | **33** | **1** | 33 | **570** | T3CW-K-1 | **10F-25F,29F~50F** |
| | **33** | **1** | 33 | **570** | T3CW-J-2 | **10F-25F,29F~50F** |
| | **33** | **1** | 33 | **570** | T3CW-J-1 | **10F-25F,29F~50F** |
| | **33** | **1** | 33 | **570** | T3CW-H-2 | **10F-25F,29F~50F** |
| | **33** | **1** | 33 | **570** | T3CW-H-1 | **10F-25F,29F~50F** |
| | **33** | **1** | 33 | **570** | T3CW-C-2 | **10F-25F,29F~50F** |
| | **33** | **1** | 33 | **570** | T3CW-C-1 | **10F-25F,29F~50F** |
| | **33** | **2** | 66 | **570** | T3CW-B-2 | **10F-25F,29F~50F** |
| | **33** | **2** | 66 | **570** | T3CW-A-1 | **10F-25F,29F~50F** |
| | **33** | **2** | 66 | **570** | T3CW-D-1 | **10F-25F,29F~50F** |
| | **33** | **2** | 66 | **570** | T3CW-G-1 | **10F-25F,29F~50F** |
| | **20** | **1** | 20 | **570** | T3CW-F-1 | **29F-50F** |
| | **13** | **1** | 13 | **570** | T3CW-E-1 | **37F-50F** |
| | **18** | **1** | 18 | **570** | T3CW-M-1 | **31F-50F** |
| | 合計： | | 744 | | | |


| 名稱 | 生梗企單玻 | 制圖 | 陳俊賢 | 2018.12.21 | 修改 | | | |
|---|---|---|---|---|---|---|---|---|
| 材料 | X85561 | 復核 | 謝永林 | 2019.01.10 | 日期 | | | |
| 顏色 | EC-DG-S332054 (3塗) | 批準 | | | 圖號 | UN-DM1dR-1 | | |


美特鋁質 有限公司
MIDI Aluminium Fabricator Ltd.


| 工程號 | J-837 | 地盤 | 觀塘裕民坊 |
|---|---|---|---|

數據表參見：UN-SM1-1

工廠用

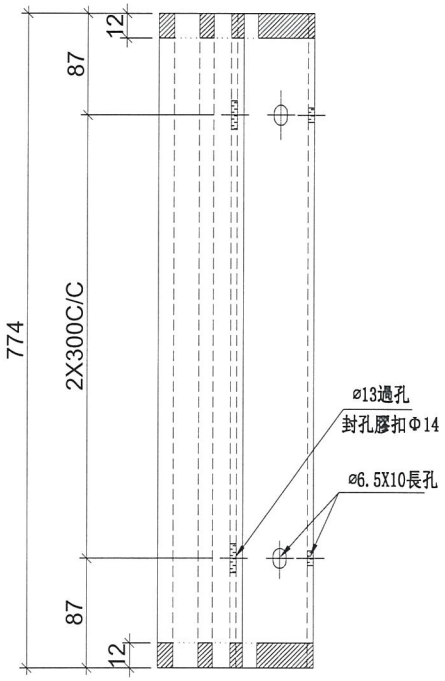

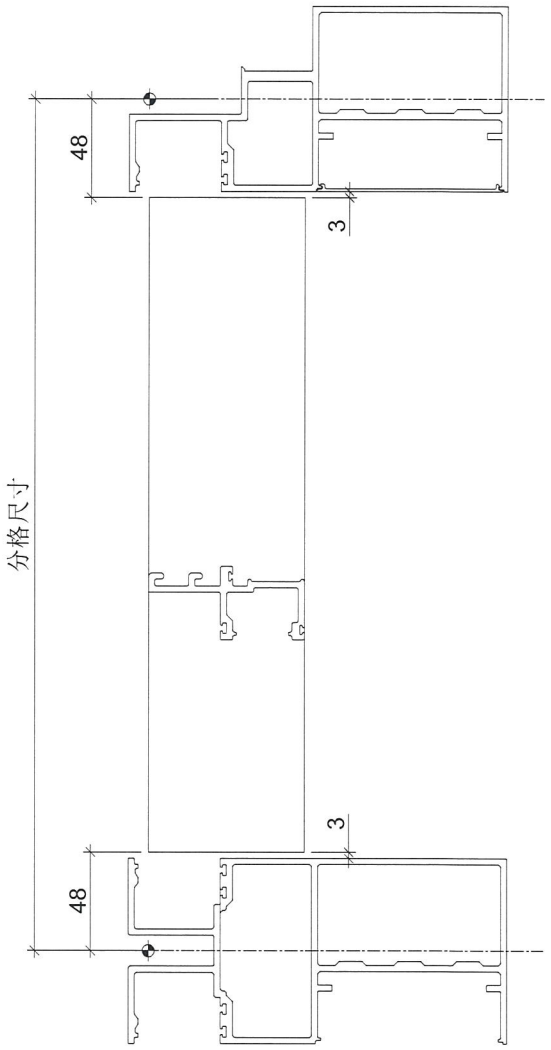
| 名稱 | 生梗企雙玻 | 制圖 | 陳俊賢 | 2018.10.21 | 修改 | | | |
|---|---|---|---|---|---|---|---|---|
| 材料 | X85562 | 復核 | 謝永林 | 2019.01.31 | 日期 | | | |
| 顏色 | EC-DG-S332054 (3塗) | 批準 | | | 圖號 | UN-SM1 | | |

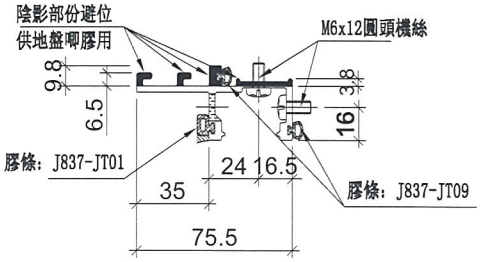美特鋁質 有限公司
MIDI Aluminium Fabricator Ltd.

| 工程號 | J-837 | 地盤 | 觀塘裕民坊 |
|---|---|---|---|

拆圖參見：UN-SM1

| 物料編號 | 層數 | 每層 | 總數量 | 分格尺寸 | 使用位置 | 樓層 |
|---|---|---|---|---|---|---|
| UN-SM1 | 33 | 4 | 132 | 870 | T3CW-F-1 | 10F-25F,29F~50F |
| | 33 | 4 | 132 | 870 | T3CW-E-1 | 10F-25F,29F~50F |
| | 33 | 1 | 33 | 870 | T3CW-M-2 | 10F-25F,29F~50F |
| | 33 | 2 | 66 | 870 | T3CW-M-1 | 10F-25F,29F~50F |
| | 33 | 2 | 66 | 870 | T3CW-L-2 | 10F-25F,29F~50F |
| | 33 | 1 | 33 | 870 | T3CW-L-1 | 10F-25F,29F~50F |
| | 33 | 1 | 33 | 870 | T3CW-K-2 | 10F-25F,29F~50F |
| | 33 | 2 | 66 | 870 | T3CW-K-1 | 10F-25F,29F~50F |
| | 33 | 1 | 33 | 870 | T3CW-J-2 | 10F-25F,29F~50F |
| | 33 | 2 | 66 | 870 | T3CW-J-1 | 10F-25F,29F~50F |
| | 33 | 1 | 33 | 870 | T3CW-H-3 | 10F-25F,29F~50F |
| | 33 | 2 | 66 | 870 | T3CW-H-1 | 10F-25F,29F~50F |
| | 33 | 2 | 66 | 870 | T3CW-C-2 | 10F-25F,29F~50F |
| | 33 | 1 | 33 | 870 | T3CW-C-1 | 10F-25F,29F~50F |
| | 33 | 4 | 132 | 870 | T3CW-B-2 | 10F-25F,29F~50F |
| | 33 | 2 | 66 | 870 | T3CW-B-1 | 10F-25F,29F~50F |
| | 33 | 2 | 66 | 870 | T3CW-A-2 | 10F-25F,29F~50F |
| | 33 | 4 | 132 | 870 | T3CW-A-1 | 10F-25F,29F~50F |
| | 33 | 2 | 66 | 870 | T3CW-D-1 | 10F-25F,29F~50F |
| | 33 | 2 | 66 | 870 | T3CW-G-1 | 10F-25F,29F~50F |
| | 33 | 3 | 99 | 870 | T3CW-F-2 | 10F-25F,29F~50F |
| | 合計： | | 1485 | | | |


| 名稱 | 生梗企雙玻 | 制圖 | 陳俊賢 | 2018.10.21 | 修改 | | | |
|---|---|---|---|---|---|---|---|---|
| 材料 | X85562 | 復核 | 謝永林 | 2019.01.31 | 日期 | | | |
| 顏色 | EC-DG-S332054 (3塗) | 批準 | | | 圖號 | UN-SM1-1 | | |

美特鋁質 有限公司
MIDI Aluminium Fabricator Ltd.


| 工程號 | J-837 | 地盤 | 觀塘裕民坊 |
|---|---|---|---|


數據表參見：UN-SM1R-1

工廠用

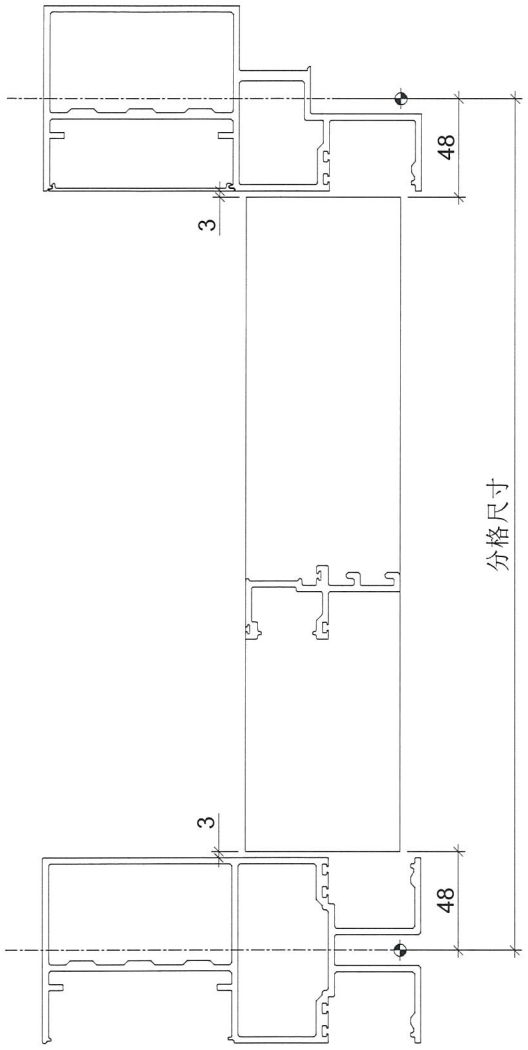


頂

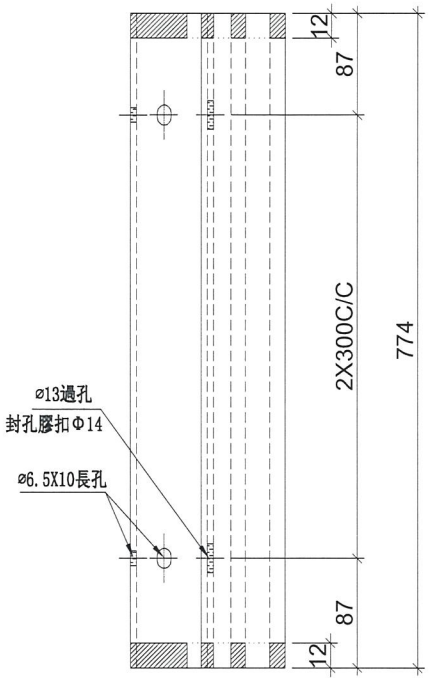

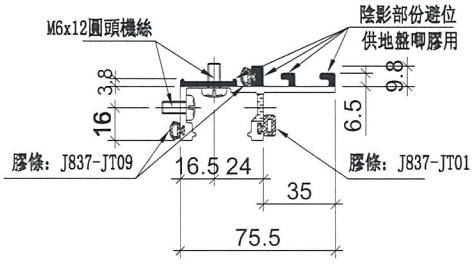
| 名稱 | 生梗企雙玻 | 制圖 | 陳俊賢 | 2018.10.21 | 修改 | | | |
|---|---|---|---|---|---|---|---|---|
| 材料 | X85562 | 復核 | 謝永林 | 2019.01.31 | 日期 | | | |
| 顏色 | EC-DG-S332054 (3塗) | 批準 | | | 圖號 | UN-SM1R | | |

美特鋁質 有限公司
MIDI Aluminium Fabricator Ltd.

| 工程號 | J-837 | 地盤 | 觀塘裕民坊 |
|---|---|---|---|

拆圖參見：UN-SM1R


| 物料編號 | 層數 | 每層 | 總數量 | 分格尺寸 | 使用位置 | 樓層 |
|---|---|---|---|---|---|---|
| UN-SM1R | 33 | 4 | 132 | 870 | T3CW-F-1 | 10F-25F,29F~50F |
| | 33 | 4 | 132 | 870 | T3CW-E-1 | 10F-25F,29F~50F |
| | 33 | 1 | 33 | 870 | T3CW-M-2 | 10F-25F,29F~50F |
| | 33 | 2 | 66 | 870 | T3CW-M-1 | 10F-25F,29F~50F |
| | 33 | 2 | 66 | 870 | T3CW-L-2 | 10F-25F,29F~50F |
| | 33 | 1 | 33 | 870 | T3CW-L-1 | 10F-25F,29F~50F |
| | 33 | 1 | 33 | 870 | T3CW-K-2 | 10F-25F,29F~50F |
| | 33 | 2 | 66 | 870 | T3CW-K-1 | 10F-25F,29F~50F |
| | 33 | 1 | 33 | 870 | T3CW-J-2 | 10F-25F,29F~50F |
| | 33 | 2 | 66 | 870 | T3CW-J-1 | 10F-25F,29F~50F |
| | 33 | 1 | 33 | 870 | T3CW-H-3 | 10F-25F,29F~50F |
| | 33 | 2 | 66 | 870 | T3CW-H-1 | 10F-25F,29F~50F |
| | 33 | 2 | 66 | 870 | T3CW-C-2 | 10F-25F,29F~50F |
| | 33 | 1 | 33 | 870 | T3CW-C-1 | 10F-25F,29F~50F |
| | 33 | 4 | 132 | 870 | T3CW-B-2 | 10F-25F,29F~50F |
| | 33 | 2 | 66 | 870 | T3CW-B-1 | 10F-25F,29F~50F |
| | 33 | 2 | 66 | 870 | T3CW-A-2 | 10F-25F,29F~50F |
| | 33 | 4 | 132 | 870 | T3CW-A-1 | 10F-25F,29F~50F |
| | 33 | 2 | 66 | 870 | T3CW-D-1 | 10F-25F,29F~50F |
| | 33 | 2 | 66 | 870 | T3CW-G-1 | 10F-25F,29F~50F |
| | 33 | 3 | 99 | 870 | T3CW-F-2 | 10F-25F,29F~50F |
| | 合計： | | 1485 | | | |


| 名稱 | 生梗企雙玻 | 制圖 | 陳俊賢 | 2018.10.21 | 修改 | | | |
|---|---|---|---|---|---|---|---|---|
| 材料 | X85562 | 復核 | 謝永林 | 2019.01.31 | 日期 | | | |
| 顏色 | EC-DG-S332054 (3塗) | 批準 | | | 圖號 | UN-SM1R-1 | | |

美特鋁質 有限公司
MIDI Aluminium Fabricator Ltd.

| 工程號 | J-837 | 地盤 | 觀塘裕民坊 |
|---|---|---|---|

數據表參見：ZS-KG1-1

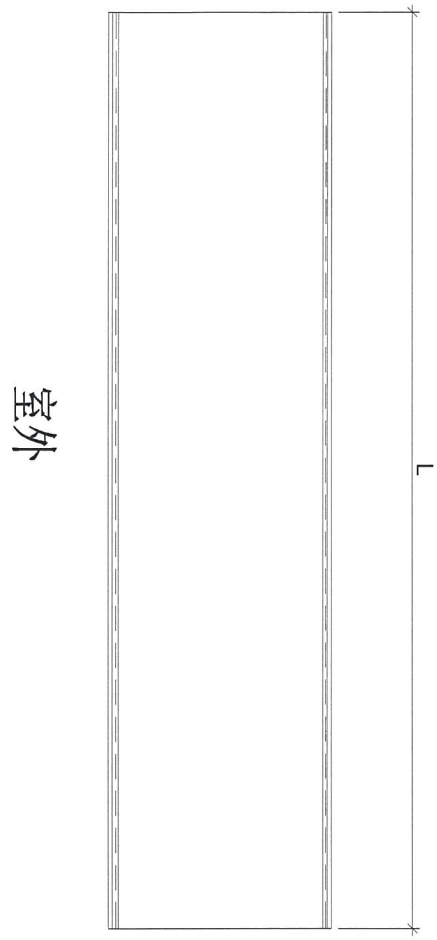

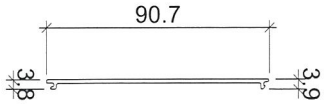
| 名稱 | 框橫料扣蓋 | 制圖 | 陳俊賢 | 2019.01.18 | 修改 | | | |
|---|---|---|---|---|---|---|---|---|
| 材料 | X85556 | 復核 | 謝永林 | 2019.01.21 | 日期 | | | |
| 顏色 | EC-DG-S332054 (3塗) | 批準 | | | 圖號 | ZS-KG1 | | |

美特鋁質 有限公司
MIDI Aluminium Fabricator Ltd.

| 工程號 | J-837 | 地盤 | 觀塘裕民坊 |
|---|---|---|---|

# 拆圖參見：ZS-KG1

| 物料編號 | L | 層數 | 每層 | 數量 | 分格尺寸 | 使用位置 | 樓層 |
|---|---|---|---|---|---|---|---|
| ZS-KG1 | 560 | 33 | 2 | 66 | **650** | **T3CW-F-1** | 10F-25F,29F~50F |
| | 560 | 33 | 3 | 99 | **650** | **T3CW-E-1** | 10F-25F,29F~50F |
| | 560 | 33 | 1 | 33 | **650** | **T3CW-M-2** | 10F-25F,29F~50F |
| | 560 | 33 | 1 | 33 | **650** | **T3CW-M-1** | 10F-25F,29F~50F |
| | 560 | 33 | 1 | 33 | **650** | **T3CW-L-2** | 10F-25F,29F~50F |
| | 560 | 33 | 1 | 33 | **650** | **T3CW-L-1** | 10F-25F,29F~50F |
| | 560 | 33 | 1 | 33 | **650** | **T3CW-K-2** | 10F-25F,29F~50F |
| | 560 | 33 | 1 | 33 | **650** | **T3CW-K-1** | 10F-25F,29F~50F |
| | 560 | 33 | 1 | 33 | **650** | **T3CW-J-1** | 10F-25F,29F~50F |
| | 560 | 33 | 1 | 33 | **650** | **T3CW-H-3** | 10F-25F,29F~50F |
| | 560 | 33 | 2 | 66 | **650** | **T3CW-H-1** | 10F-25F,29F~50F |
| | 560 | 33 | 1 | 33 | **650** | **T3CW-C-2** | 10F-25F,29F~50F |
| | 560 | 33 | 1 | 33 | **650** | **T3CW-C-1** | 10F-25F,29F~50F |
| | 560 | 33 | 4 | 132 | **650** | **T3CW-B-2** | 10F-25F,29F~50F |
| | 560 | 33 | 4 | 132 | **650** | **T3CW-A-1** | 10F-25F,29F~50F |
| ZS-KG2 | 360 | 33 | 2 | 66 | **450** | **T3CW-F-1** | 10F-25F,29F~50F |
| | 360 | 33 | 1 | 33 | **450** | **T3CW-E-1** | 10F-25F,29F~50F |
| | 360 | 33 | 1 | 33 | **450** | **T3CW-M-1** | 10F-25F,29F~50F |
| | 360 | 33 | 1 | 33 | **450** | **T3CW-L-2** | 10F-25F,29F~50F |
| | 360 | 33 | 1 | 33 | **450** | **T3CW-K-1** | 10F-25F,29F~50F |
| | 360 | 33 | 1 | 33 | **450** | **T3CW-J-2** | 10F-25F,29F~50F |
| | 360 | 33 | 1 | 33 | **450** | **T3CW-J-1** | 10F-25F,29F~50F |
| | 360 | 33 | 1 | 33 | **450** | **T3CW-C-2** | 10F-25F,29F~50F |
| | 360 | 33 | 2 | 66 | **450** | **T3CW-B-1** | 10F-25F,29F~50F |
| | 360 | 33 | 2 | 66 | **450** | **T3CW-A-2** | 10F-25F,29F~50F |
| | 360 | 33 | 2 | 66 | **450** | **T3CW-D-1** | 10F-25F,29F~50F |
| | 360 | 33 | 2 | 66 | **450** | **T3CW-G-1** | 10F-25F,29F~50F |
| | 360 | 33 | 2 | 66 | **450** | **T3CW-F-2** | 10F-25F,29F~50F |
| ZS-KG16 | 460 | 33 | 1 | 33 | **550** | **T3CW-F-2** | 10F-25F,29F~50F |

| 名稱 | 框橫料扣蓋 | 制圖 | 陳俊賢 | 2019.01.18 | 修改 | | | |
|---|---|---|---|---|---|---|---|---|
| 材料 | X85556 | 復核 | 謝永林 | 2019.01.21 | 日期 | | | |
| 顏色 | EC-DG-S332054 (3塗) | 批準 | | | 圖號 | ZS-KG1-1 | | |


美特鋁質 有限公司
MIDI Aluminium Fabricator Ltd.


| 工程號 | J-837 | 地盤 | 觀塘裕民坊 |
|---|---|---|---|

# 數據表參見：ZS-S01b-1

地盤用

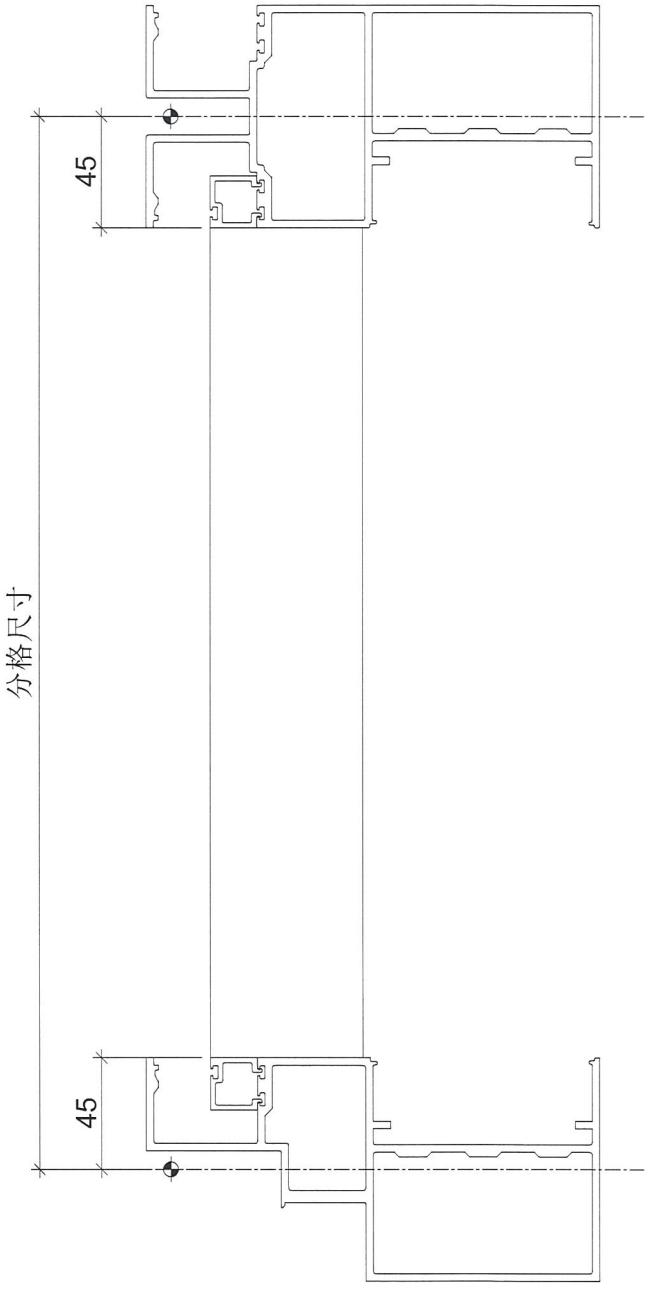


| 名稱 | 生梗企單玻扣蓋 | 制圖 | 陳俊賢 | 2019.01.18 | 修改 | | | |
|---|---|---|---|---|---|---|---|---|
| 材料 | X85563 | 復核 | 謝永林 | 2019.01.21 | 日期 | | | |
| 顏色 | EC-DG-S332054 (3塗) | 批準 | | | 圖號 | ZS-S01b | | |

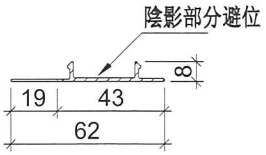美特鋁質 有限公司
MIDI Aluminium Fabricator Ltd.

# 拆圖參見：ZS-S01b

| 工程號 | J-837 | 地盤 | 觀塘裕民坊 |
|---|---|---|---|

| 物料編號 | L | 層數 | 每層 | 總數量 | 分格尺寸 | 使用位置 | 樓層 |
|---|---|---|---|---|---|---|---|
| ZS-S01 | 810 | 33 | **2** | 66 | **900** | T3CW-F-1 | **10F~25F,29F~50F** |
| | 810 | 33 | **2** | 66 | **900** | T3CW-E-1 | **10F~25F,29F~50F** |
| | 810 | 33 | **1** | 33 | **900** | T3CW-M-2 | **10F~25F,29F~50F** |
| | 810 | 33 | **1** | 33 | **900** | T3CW-M-1 | **10F~25F,29F~50F** |
| | 810 | 33 | **2** | 66 | **900** | T3CW-L-2 | **10F~25F,29F~50F** |
| | 810 | 33 | **1** | 33 | **900** | T3CW-L-1 | **10F~25F,29F~50F** |
| | 810 | 33 | **1** | 33 | **900** | T3CW-K-2 | **10F~25F,29F~50F** |
| | 810 | 33 | **1** | 33 | **900** | T3CW-K-1 | **10F~25F,29F~50F** |
| | 810 | 33 | **1** | 33 | **900** | T3CW-J-2 | **10F~25F,29F~50F** |
| | 810 | 33 | **1** | 33 | **900** | T3CW-J-1 | **10F~25F,29F~50F** |
| | 810 | 33 | **1** | 33 | **900** | T3CW-H-3 | **10F~25F,29F~50F** |
| | 810 | 33 | **1** | 33 | **900** | T3CW-H-1 | **10F~25F,29F~50F** |
| | 810 | 33 | **1** | 33 | **900** | T3CW-C-2 | **10F~25F,29F~50F** |
| | 810 | 33 | **1** | 33 | **900** | T3CW-C-1 | **10F~25F,29F~50F** |
| | 810 | 33 | **3** | 99 | **900** | T3CW-B-2 | **10F~25F,29F~50F** |
| | 810 | 33 | **1** | 33 | **900** | T3CW-B-1 | **10F~25F,29F~50F** |
| | 810 | 33 | **2** | 66 | **900** | T3CW-A-2 | **10F~25F,29F~50F** |
| | 810 | 33 | **3** | 99 | **900** | T3CW-A-1 | **10F~25F,29F~50F** |
| | 810 | 33 | **1** | 33 | **900** | T3CW-D-1 | **10F~25F,29F~50F** |
| | 810 | 33 | **1** | 33 | **900** | T3CW-G-1 | **10F~25F,29F~50F** |
| | 810 | 33 | **1** | 33 | **900** | T3CW-F-2 | **10F~25F,29F~50F** |
| | | 合計： | | 957 | | | |


| 名稱 | 生梗企單玻扣蓋 | 制圖 | 陳俊賢 | 2019.01.18 | 修改 | | | |
|---|---|---|---|---|---|---|---|---|
| 材料 | X85563 | 復核 | 謝永林 | 2019.01.21 | 日期 | | | |
| 顏色 | EC-DG-S332054 (3塗) | 批準 | | | 圖號 | ZS-S01b-1 | | |


美特鋁質 有限公司
MIDI Aluminium Fabricator Ltd.


| 工程號 | J-837 | 地盤 | 觀塘裕民坊 |
|---|---|---|---|

# 數據表參見：ZS-S01bR-1

地盤用

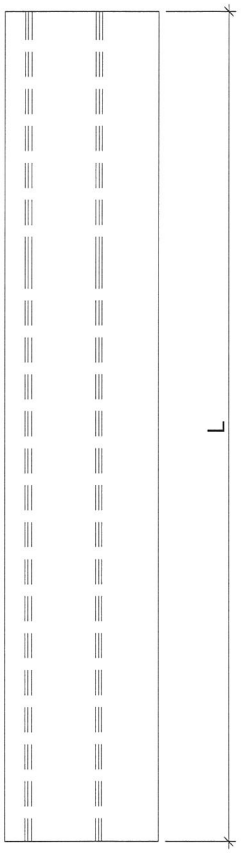

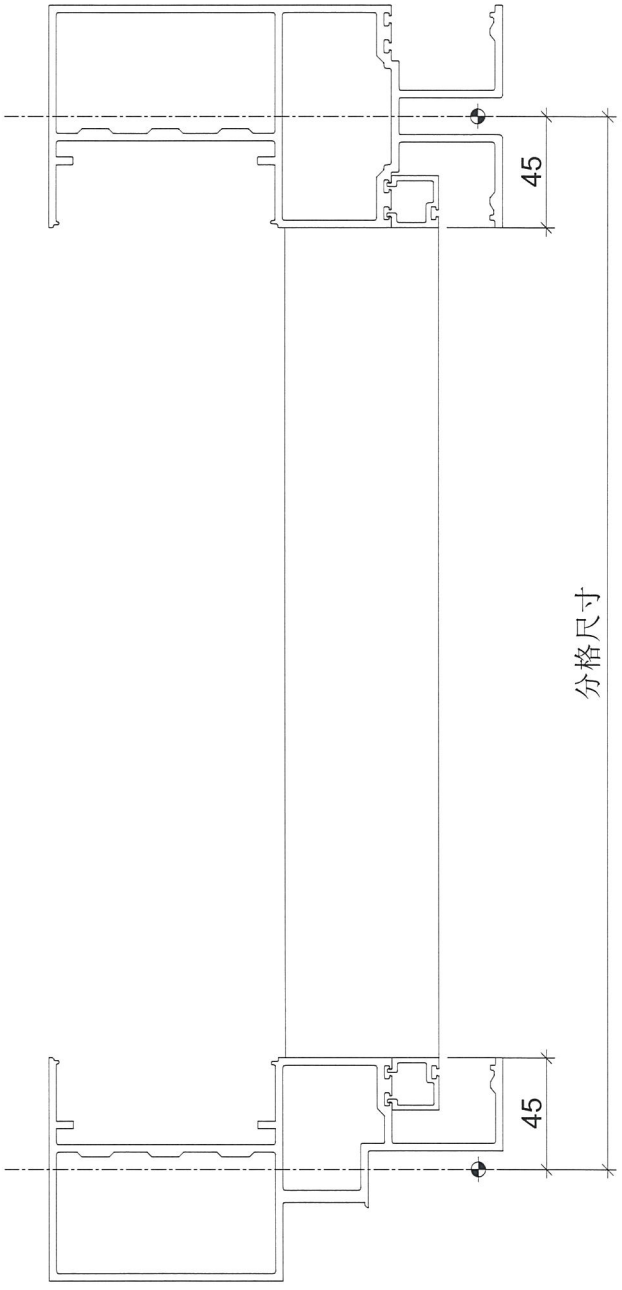
| 名稱 | 生梗企單玻扣蓋 | 制圖 | 陳俊賢 | 2019.01.18 | 修改 | | | |
|---|---|---|---|---|---|---|---|---|
| 材料 | X85563 | 復核 | 謝永林 | 2019.01.21 | 日期 | | | |
| 顏色 | EC-DG-S332054 (3塗) | 批準 | | | 圖號 | ZS-S01bR | | |

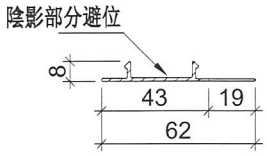美特鋁質 有限公司
MIDI Aluminium Fabricator Ltd.

| 工程號 | J-837 | 地盤 | 觀塘裕民坊 |
|---|---|---|---|

# 拆圖參見：ZS-S01bR

| 物料編號 | L | 層數 | 每層 | 總數量 | 分格尺寸 | 使用位置 | 樓層 |
|---|---|---|---|---|---|---|---|
| ZS-S01R | 810 | 33 | **2** | 66 | **900** | T3CW-F-1 | **10F~25F,29F~50F** |
| | 810 | 33 | **3** | 99 | **900** | T3CW-E-1 | **10F~25F,29F~50F** |
| | 810 | 33 | **1** | 33 | **900** | T3CW-M-2 | **10F~25F,29F~50F** |
| | 810 | 33 | **2** | 66 | **900** | T3CW-M-1 | **10F~25F,29F~50F** |
| | 810 | 33 | **1** | 33 | **900** | T3CW-L-2 | **10F~25F,29F~50F** |
| | 810 | 33 | **1** | 33 | **900** | T3CW-L-1 | **10F~25F,29F~50F** |
| | 810 | 33 | **1** | 33 | **900** | T3CW-K-2 | **10F~25F,29F~50F** |
| | 810 | 33 | **1** | 33 | **900** | T3CW-K-1 | **10F~25F,29F~50F** |
| | 810 | 33 | **1** | 33 | **900** | T3CW-J-2 | **10F~25F,29F~50F** |
| | 810 | 33 | **1** | 33 | **900** | T3CW-J-1 | **10F~25F,29F~50F** |
| | 810 | 33 | **1** | 33 | **900** | T3CW-H-1 | **10F~25F,29F~50F** |
| | 810 | 33 | **1** | 33 | **900** | T3CW-C-2 | **10F~25F,29F~50F** |
| | 810 | 33 | **1** | 33 | **900** | T3CW-C-1 | **10F~25F,29F~50F** |
| | 810 | 33 | **2** | 66 | **900** | T3CW-B-2 | **10F~25F,29F~50F** |
| | 810 | 33 | **2** | 66 | **900** | T3CW-B-1 | **10F~25F,29F~50F** |
| | 810 | 33 | **1** | 33 | **900** | T3CW-A-2 | **10F~25F,29F~50F** |
| | 810 | 33 | **3** | 99 | **900** | T3CW-A-1 | **10F~25F,29F~50F** |
| | 810 | 33 | **1** | 33 | **900** | T3CW-D-1 | **10F~25F,29F~50F** |
| | 810 | 33 | **1** | 33 | **900** | T3CW-G-1 | **10F~25F,29F~50F** |
| | 810 | 33 | **2** | 66 | **900** | T3CW-F-2 | **10F~25F,29F~50F** |
| | | 合計： | | 957 | | | |


| 名稱 | 生梗企單玻扣蓋 | 制圖 | 陳俊賢 | 2019.01.18 | 修改 | | | |
|---|---|---|---|---|---|---|---|---|
| 材料 | X85563 | 復核 | 謝永林 | 2019.01.21 | 日期 | | | |
| 顏色 | EC-DG-S332054 (3塗) | 批準 | | | 圖號 | ZS-S01bR-1 | | |


美特鋁質 有限公司
MIDI Aluminium Fabricator Ltd.


| 工程號 | J-837 | 地盤 | 觀塘裕民坊 |
|---|---|---|---|

# 數據表參見：ZS-S01d-1

地盤用

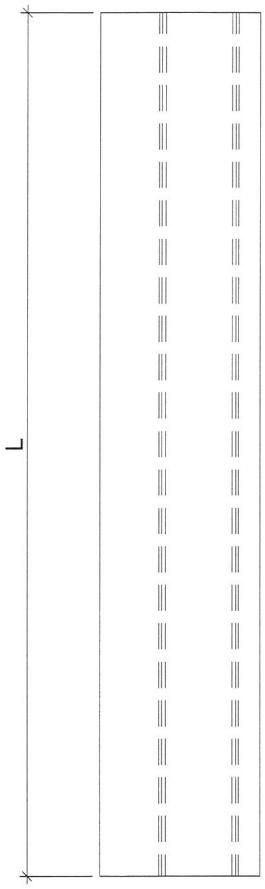

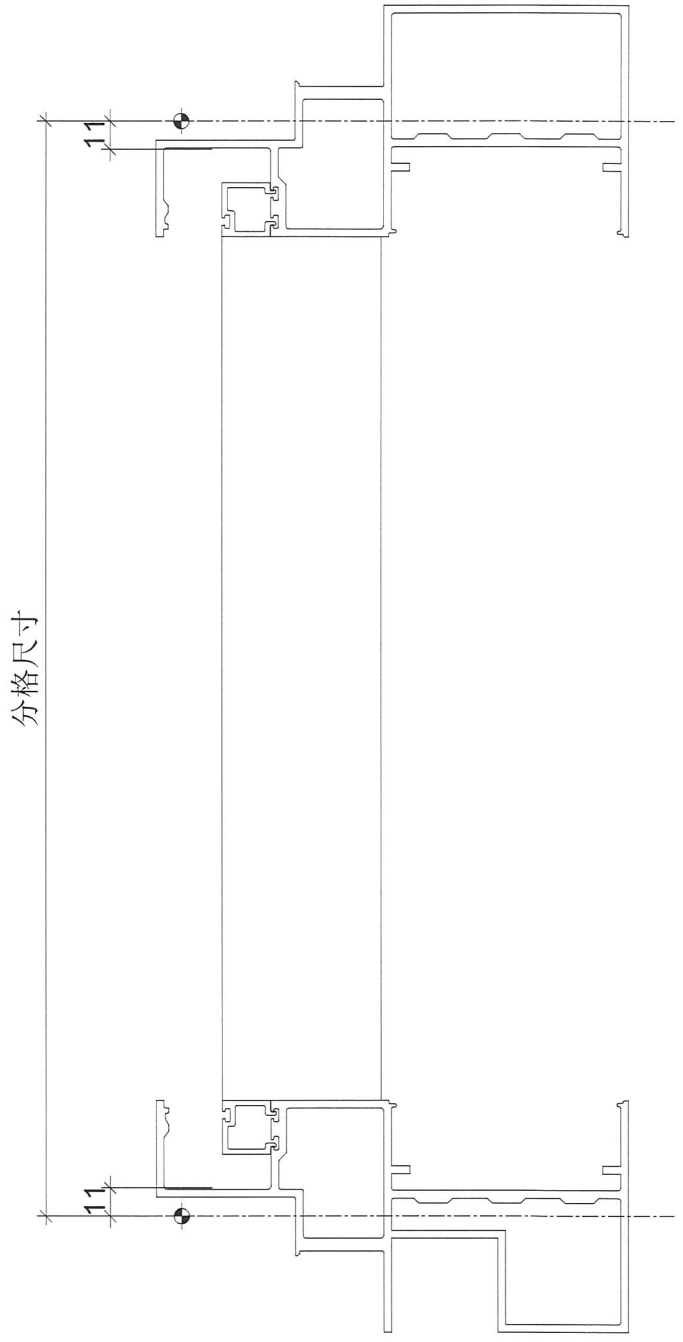
| 名稱 | 生梗企單玻扣蓋 | 制圖 | 陳俊賢 | 2019.01.18 | 修改 | | | |
|---|---|---|---|---|---|---|---|---|
| 材料 | X85563 | 復核 | 謝永林 | 2019.01.21 | 日期 | | | |
| 顏色 | EC-DG-S332054 (3塗) | 批準 | | | 圖號 | ZS-S01d | | |

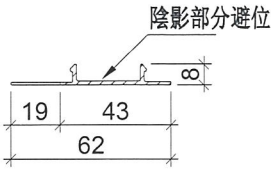美特鋁質 有限公司
MIDI Aluminium Fabricator Ltd.

| 工程號 | J-837 | 地盤 | 觀塘裕民坊 |
|---|---|---|---|

# 拆圖參見：ZS-S01d

| 物料編號 | L | 層數 | 每層 | 總數量 | 分格尺寸 | 使用位置 | 樓層 |
|---|---|---|---|---|---|---|---|
| ZS-S01d | 480 | 33 | 1 | 33 | **570** | T3CW-F-1 | **10F~25F,29F~50F** |
| | 480 | 33 | 1 | 33 | **570** | T3CW-E-1 | **10F~25F,29F~50F** |
| | 480 | 33 | 1 | 33 | **570** | T3CW-M-2 | **10F~25F,29F~50F** |
| | 480 | 33 | 1 | 33 | **570** | T3CW-L-2 | **10F~25F,29F~50F** |
| | 480 | 33 | 1 | 33 | **570** | T3CW-L-1 | **10F~25F,29F~50F** |
| | 480 | 33 | 1 | 33 | **570** | T3CW-K-2 | **10F~25F,29F~50F** |
| | 480 | 33 | 1 | 33 | **570** | T3CW-K-1 | **10F~25F,29F~50F** |
| | 480 | 33 | 1 | 33 | **570** | T3CW-J-2 | **10F~25F,29F~50F** |
| | 480 | 33 | 1 | 33 | **570** | T3CW-J-1 | **10F~25F,29F~50F** |
| | 480 | 33 | 1 | 33 | **570** | T3CW-H-3 | **10F~25F,29F~50F** |
| | 480 | 33 | 1 | 33 | **570** | T3CW-H-1 | **10F~25F,29F~50F** |
| | 480 | 33 | 1 | 33 | **570** | T3CW-C-2 | **10F~25F,29F~50F** |
| | 480 | 33 | 1 | 33 | **570** | T3CW-C-1 | **10F~25F,29F~50F** |
| | 480 | 33 | 2 | 66 | **570** | T3CW-B-2 | **10F~25F,29F~50F** |
| | 480 | 33 | 2 | 66 | **570** | T3CW-A-1 | **10F~25F,29F~50F** |
| | 480 | 33 | 2 | 66 | **570** | T3CW-D-1 | **10F~25F,29F~50F** |
| | 480 | 33 | 2 | 66 | **570** | T3CW-G-1 | **10F~25F,29F~50F** |
| | 480 | 20 | 1 | 20 | **570** | T3CW-F-1 | **29F~50F** |
| | 480 | 13 | 1 | 13 | **570** | T3CW-E-1 | **37F~50F** |
| | 480 | 18 | 1 | 18 | **570** | T3CW-M- | **31F~50F** |
| | | 合計： | | 744 | | | |


| 名稱 | 生梗企單玻扣蓋 | 制圖 | 陳俊賢 | 2019.01.18 | 修改 | | | |
|---|---|---|---|---|---|---|---|---|
| 材料 | X85563 | 復核 | 謝永林 | 2019.01.21 | 日期 | | | |
| 顏色 | EC-DG-S332054 (3塗) | 批準 | | | 圖號 | ZS-S01d-1 | | |


美特鋁質 有限公司
MIDI Aluminium Fabricator Ltd.


| 工程號 | J-837 | 地盤 | 觀塘裕民坊 |
|---|---|---|---|

# 數據表參見：ZS-S01dR-1

地盤用

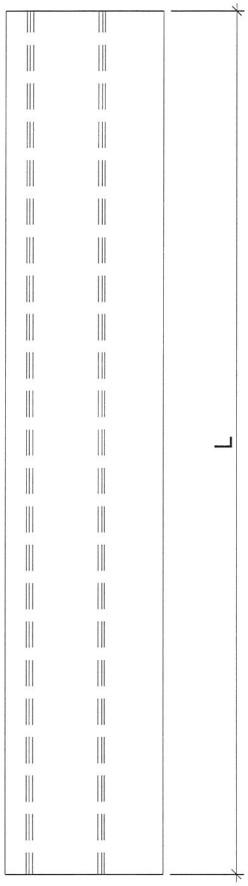

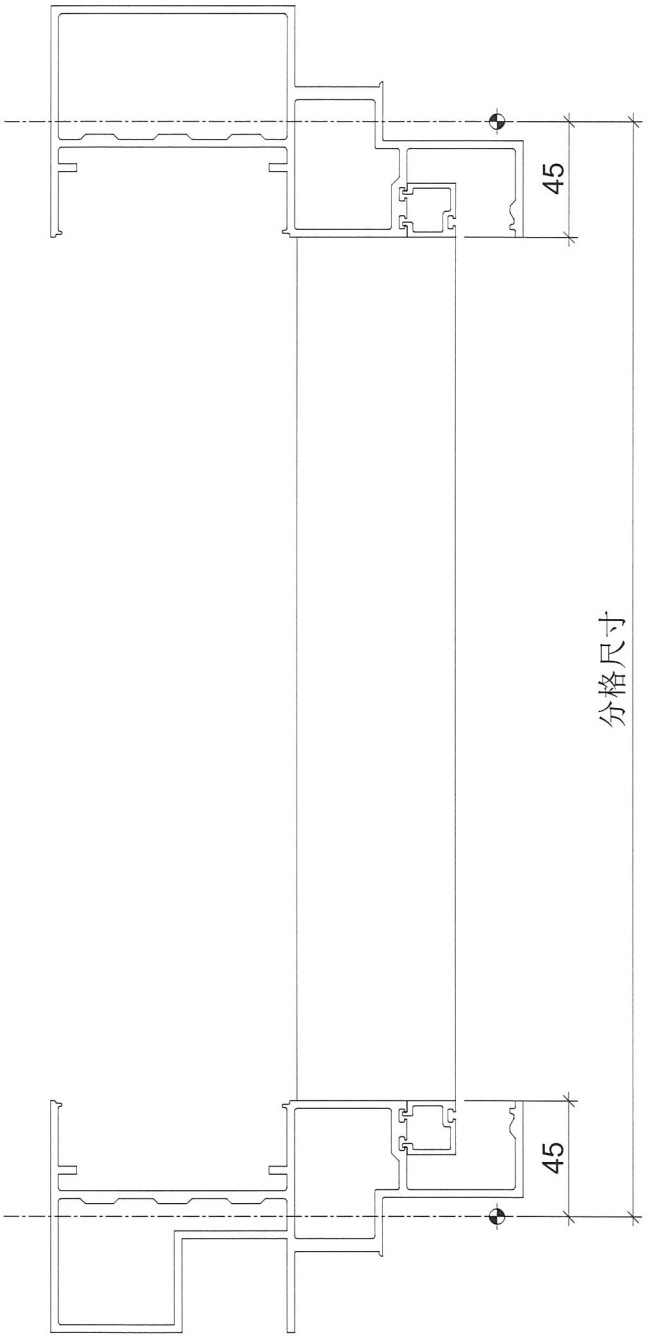
| 名稱 | 生梗企單玻扣蓋 | 制圖 | 陳俊賢 | 2019.01.18 | 修改 | | | |
|---|---|---|---|---|---|---|---|---|
| 材料 | X85563 | 復核 | 謝永林 | 2019.01.21 | 日期 | | | |
| 顏色 | EC-DG-S332054 (3塗) | 批準 | | | 圖號 | ZS-S01dR | | |

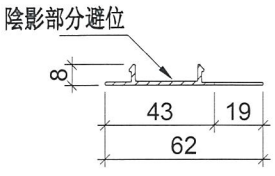美特鋁質 有限公司
MIDI Aluminium Fabricator Ltd.

| 工程號 | J-837 | 地盤 | 觀塘裕民坊 |
|---|---|---|---|

# 拆圖參見：ZS-S01dR

| 物料編號 | L | 層數 | 每層 | 總數量 | 分格尺寸 | 使用位置 | 樓層 |
|---|---|---|---|---|---|---|---|
| ZS-S01dR | 480 | 33 | 1 | 33 | **570** | T3CW-F-1 | **10F~25F,29F~50F** |
| | 480 | 33 | 1 | 33 | **570** | T3CW-E-1 | **10F~25F,29F~50F** |
| | 480 | 33 | 1 | 33 | **570** | T3CW-M-2 | **10F~25F,29F~50F** |
| | 480 | 33 | 1 | 33 | **570** | T3CW-L-2 | **10F~25F,29F~50F** |
| | 480 | 33 | 1 | 33 | **570** | T3CW-L-1 | **10F~25F,29F~50F** |
| | 480 | 33 | 1 | 33 | **570** | T3CW-K-2 | **10F~25F,29F~50F** |
| | 480 | 33 | 1 | 33 | **570** | T3CW-K-1 | **10F~25F,29F~50F** |
| | 480 | 33 | 1 | 33 | **570** | T3CW-J-2 | **10F~25F,29F~50F** |
| | 480 | 33 | 1 | 33 | **570** | T3CW-J-1 | **10F~25F,29F~50F** |
| | 480 | 33 | 1 | 33 | **570** | T3CW-H-3 | **10F~25F,29F~50F** |
| | 480 | 33 | 1 | 33 | **570** | T3CW-H-1 | **10F~25F,29F~50F** |
| | 480 | 33 | 1 | 33 | **570** | T3CW-C-2 | **10F~25F,29F~50F** |
| | 480 | 33 | 1 | 33 | **570** | T3CW-C-1 | **10F~25F,29F~50F** |
| | 480 | 33 | 2 | 66 | **570** | T3CW-B-2 | **10F~25F,29F~50F** |
| | 480 | 33 | 2 | 66 | **570** | T3CW-A-1 | **10F~25F,29F~50F** |
| | 480 | 33 | 2 | 66 | **570** | T3CW-D-1 | **10F~25F,29F~50F** |
| | 480 | 33 | 2 | 66 | **570** | T3CW-G-1 | **10F~25F,29F~50F** |
| | 480 | 20 | 1 | 20 | **570** | T3CW-F-1 | **29F~50F** |
| | 480 | 13 | 1 | 13 | **570** | T3CW-E-1 | **37F~50F** |
| | 480 | 18 | 1 | 18 | **570** | T3CW-M-1 | **31F~50F** |
| | | 合計： | | 744 | | | |

| 名稱 | 生梗企單玻扣蓋 | 制圖 | 陳俊賢 | 2019.01.18 | 修改 | | | |
|---|---|---|---|---|---|---|---|---|
| 材料 | X85563 | 復核 | 謝永林 | 2019.01.21 | 日期 | | | |
| 顏色 | EC-DG-S332054 (3塗) | 批準 | | | 圖號 | ZS-S01dR-1 | | |


美特鋁質 有限公司
MIDI Aluminium Fabricator Ltd.


# 數據表參見：ZS-BG1-1


| 工程號 | J-837 | 地盤 | 觀塘裕民坊 |
|---|---|---|---|

地盤用

室外

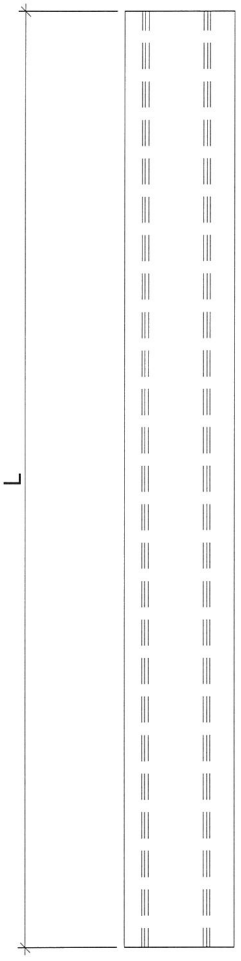

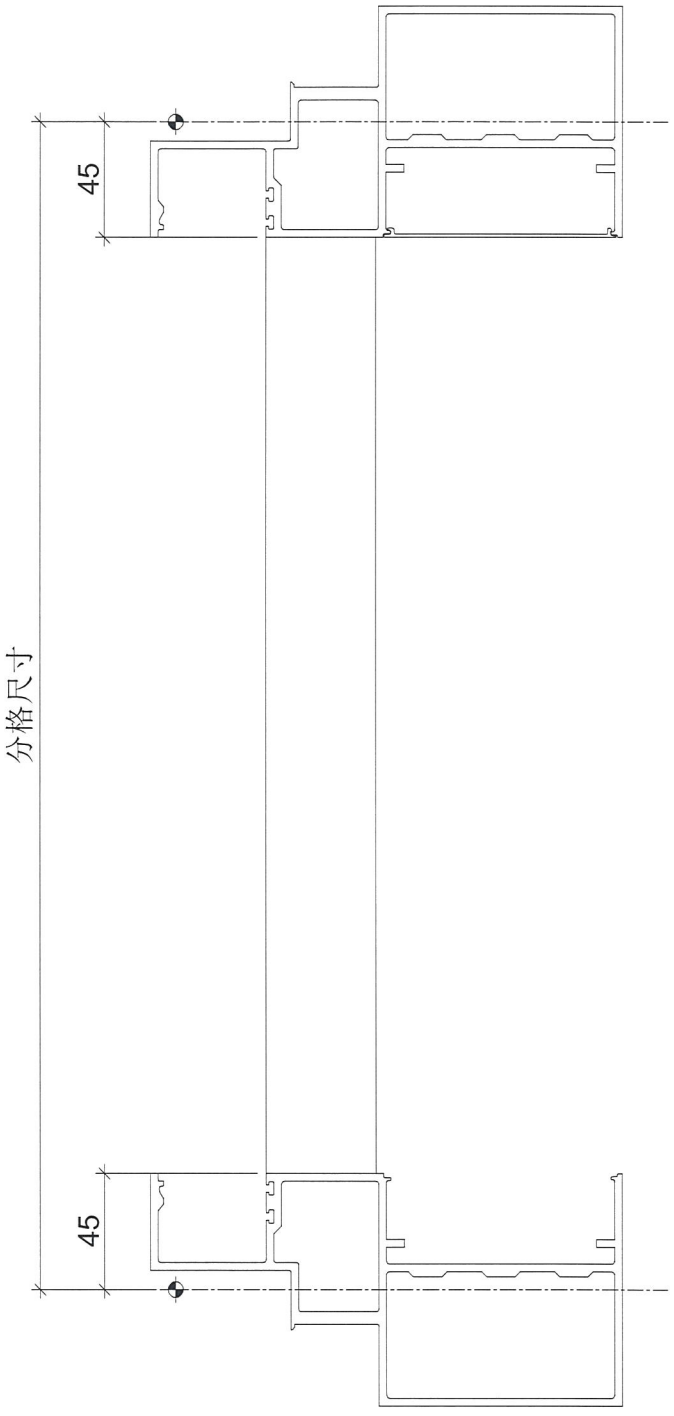
| 名稱 | 生梗企雙玻扣蓋 | 制圖 | 陳俊賢 | 2019.01.18 | 修改 | | | |
|---|---|---|---|---|---|---|---|---|
| 材料 | X85564 | 復核 | 謝永林 | 2019.01.21 | 日期 | | | |
| 顏色 | EC-DG-S332054 (3塗) | 批準 | | | 圖號 | ZS-BG1 | | |

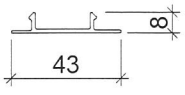美特鋁質 有限公司
MIDI Aluminium Fabricator Ltd.

| 工程號 | J-837 | 地盤 | 觀塘裕民坊 |
|---|---|---|---|

# 拆圖參見：ZS-BG1

| 物料編號 | L | 層數 | 每層 | 數量 | 分格尺寸 | 使用位置 | 樓層 |
|---|---|---|---|---|---|---|---|
| ZS-BG1 | 780 | 33 | 4 | 132 | 870 | T3CW-F-1 | 10F-25F,29F~50F |
| | 780 | 33 | 4 | 132 | 870 | T3CW-E-1 | 10F-25F,29F~50F |
| | 780 | 33 | 1 | 33 | 870 | T3CW-M-2 | 10F-25F,29F~50F |
| | 780 | 33 | 2 | 66 | 870 | T3CW-M-1 | 10F-25F,29F~50F |
| | 780 | 33 | 2 | 66 | 870 | T3CW-L-2 | 10F-25F,29F~50F |
| | 780 | 33 | 1 | 33 | 870 | T3CW-L-1 | 10F-25F,29F~50F |
| | 780 | 33 | 1 | 33 | 870 | T3CW-K-2 | 10F-25F,29F~50F |
| | 780 | 33 | 2 | 66 | 870 | T3CW-K-1 | 10F-25F,29F~50F |
| | 780 | 33 | 1 | 33 | 870 | T3CW-J-2 | 10F-25F,29F~50F |
| | 780 | 33 | 2 | 66 | 870 | T3CW-J-1 | 10F-25F,29F~50F |
| | 780 | 33 | 1 | 33 | 870 | T3CW-H-3 | 10F-25F,29F~50F |
| | 780 | 33 | 2 | 66 | 870 | T3CW-H-1 | 10F-25F,29F~50F |
| | 780 | 33 | 2 | 66 | 870 | T3CW-C-2 | 10F-25F,29F~50F |
| | 780 | 33 | 1 | 33 | 870 | T3CW-C-1 | 10F-25F,29F~50F |
| | 780 | 33 | 4 | 132 | 870 | T3CW-B-2 | 10F-25F,29F~50F |
| | 780 | 33 | 2 | 66 | 870 | T3CW-B-1 | 10F-25F,29F~50F |
| | 780 | 33 | 2 | 66 | 870 | T3CW-A-2 | 10F-25F,29F~50F |
| | 780 | 33 | 4 | 132 | 870 | T3CW-A-1 | 10F-25F,29F~50F |
| | 780 | 33 | 2 | 66 | 870 | T3CW-D-1 | 10F-25F,29F~50F |
| | 780 | 33 | 2 | 66 | 870 | T3CW-G-1 | 10F-25F,29F~50F |
| | 780 | 33 | 3 | 99 | 870 | T3CW-F-2 | 10F-25F,29F~50F |
| | | 合計 | | 1485 | | | |


| 名稱 | 生梗企雙玻扣蓋 | 制圖 | 陳俊賢 | 2019.01.18 | 修改 | | | |
|---|---|---|---|---|---|---|---|---|
| 材料 | X85564 | 復核 | 謝永林 | 2019.01.21 | 日期 | | | |
| 顏色 | EC-DG-S332054 (3塗) | 批準 | | | 圖號 | ZS-BG1-1 | | |


美特鋁質 有限公司
MIDI Aluminium Fabricator Ltd.

| 工程號 | J-837 | 地盤 | 觀塘裕民坊 |
|---|---|---|---|

# 數據表參見：ZS-BG1R-1

地盤用

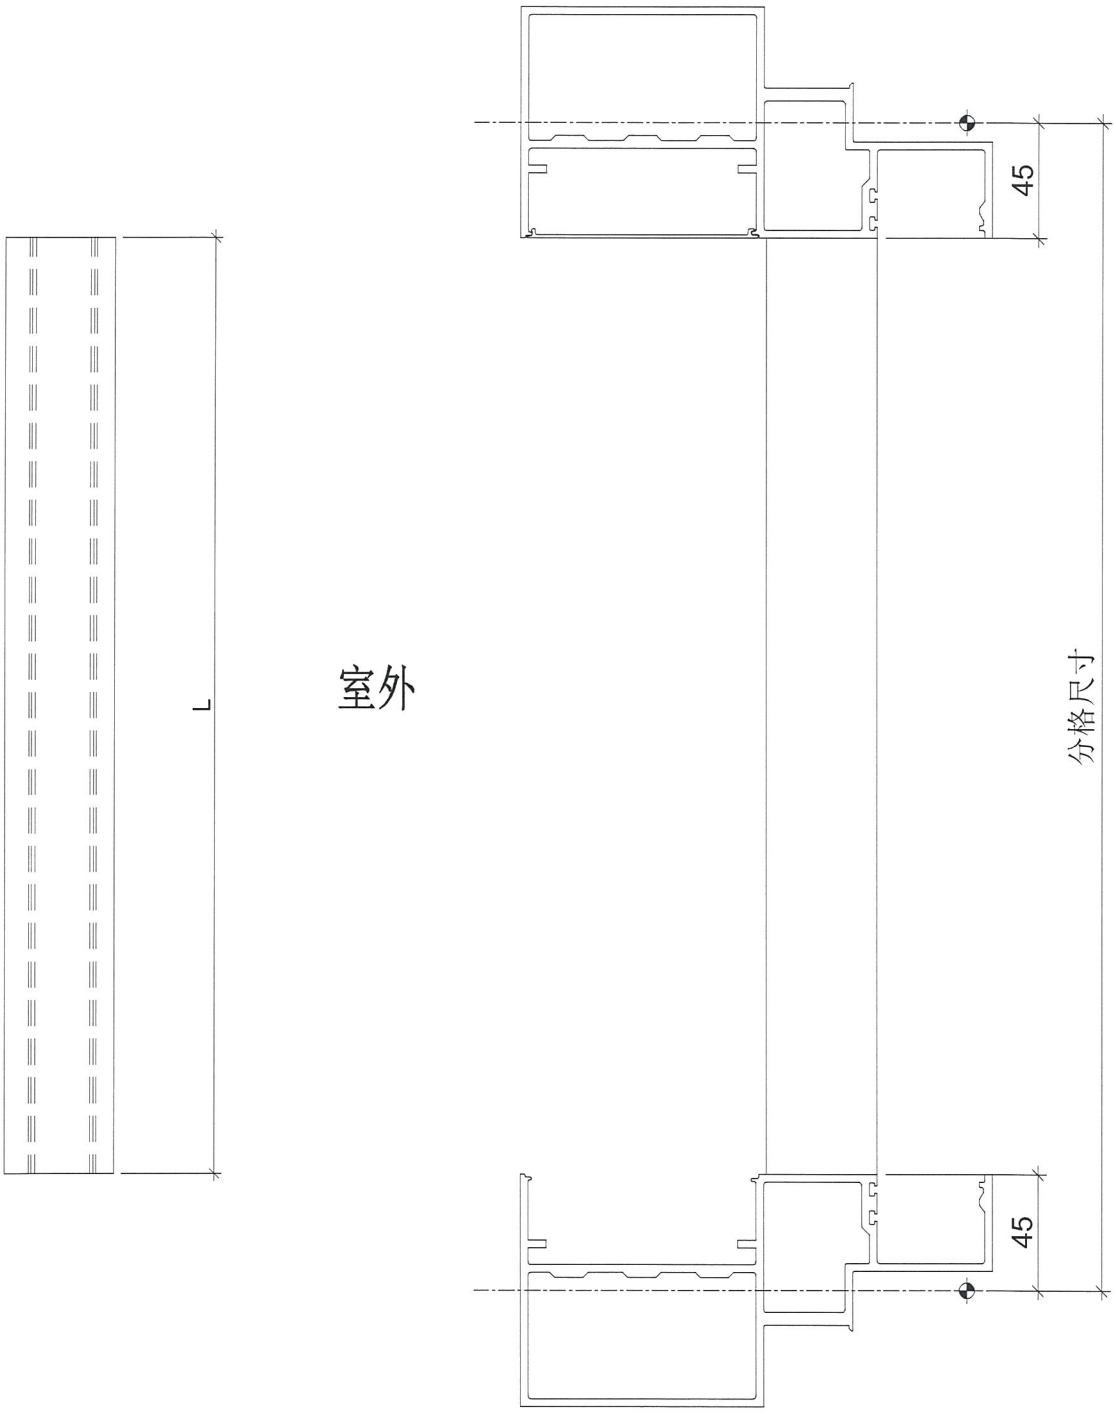

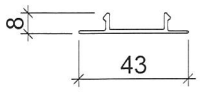
| 名稱 | 生梗企雙玻扣蓋 | 制圖 | 陳俊賢 | 2019.01.18 | 修改 | | | |
|---|---|---|---|---|---|---|---|---|
| 材料 | X85564 | 復核 | 謝永林 | 2019.01.21 | 日期 | | | |
| 顏色 | EC-DG-S332054 (3塗) | 批準 | | | 圖號 | ZS-BG1R | | |

美特鋁質 有限公司
MIDI Aluminium Fabricator Ltd.


| 工程號 | J-837 | 地盤 | 觀塘裕民坊 |
|---|---|---|---|


# 拆圖參見：ZS-BG1R

| 物料編號 | L | 層數 | 每層 | 數量 | 分格尺寸 | 使用位置 | 樓層 |
|---|---|---|---|---|---|---|---|
| ZS-BG1R | 780 | 33 | 4 | 132 | 870 | T3CW-F-1 | 10F-25F,29F~50F |
| | 780 | 33 | 4 | 132 | 870 | T3CW-E-1 | 10F-25F,29F~50F |
| | 780 | 33 | 1 | 33 | 870 | T3CW-M-2 | 10F-25F,29F~50F |
| | 780 | 33 | 2 | 66 | 870 | T3CW-M-1 | 10F-25F,29F~50F |
| | 780 | 33 | 2 | 66 | 870 | T3CW-L-2 | 10F-25F,29F~50F |
| | 780 | 33 | 1 | 33 | 870 | T3CW-L-1 | 10F-25F,29F~50F |
| | 780 | 33 | 1 | 33 | 870 | T3CW-K-2 | 10F-25F,29F~50F |
| | 780 | 33 | 2 | 66 | 870 | T3CW-K-1 | 10F-25F,29F~50F |
| | 780 | 33 | 1 | 33 | 870 | T3CW-J-2 | 10F-25F,29F~50F |
| | 780 | 33 | 2 | 66 | 870 | T3CW-J-1 | 10F-25F,29F~50F |
| | 780 | 33 | 1 | 33 | 870 | T3CW-H-3 | 10F-25F,29F~50F |
| | 780 | 33 | 2 | 66 | 870 | T3CW-H-1 | 10F-25F,29F~50F |
| | 780 | 33 | 2 | 66 | 870 | T3CW-C-2 | 10F-25F,29F~50F |
| | 780 | 33 | 1 | 33 | 870 | T3CW-C-1 | 10F-25F,29F~50F |
| | 780 | 33 | 4 | 132 | 870 | T3CW-B-2 | 10F-25F,29F~50F |
| | 780 | 33 | 2 | 66 | 870 | T3CW-B-1 | 10F-25F,29F~50F |
| | 780 | 33 | 2 | 66 | 870 | T3CW-A-2 | 10F-25F,29F~50F |
| | 780 | 33 | 4 | 132 | 870 | T3CW-A-1 | 10F-25F,29F~50F |
| | 780 | 33 | 2 | 66 | 870 | T3CW-D-1 | 10F-25F,29F~50F |
| | 780 | 33 | 2 | 66 | 870 | T3CW-G-1 | 10F-25F,29F~50F |
| | 780 | 33 | 3 | 99 | 870 | T3CW-F-2 | 10F-25F,29F~50F |
| | | 合計 | | 1485 | | | |

| 名稱 | 生梗企雙玻扣蓋 | 制圖 | 陳俊賢 | 2019.01.18 | 修改 | | | |
|---|---|---|---|---|---|---|---|---|
| 材料 | X85564 | 復核 | 謝永林 | 2019.01.21 | 日期 | | | |
| 顏色 | EC-DG-S332054 (3塗) | 批準 | | | 圖號 | ZS-BG1R-1 | | |


# 數據表參見：UN-HT1-1

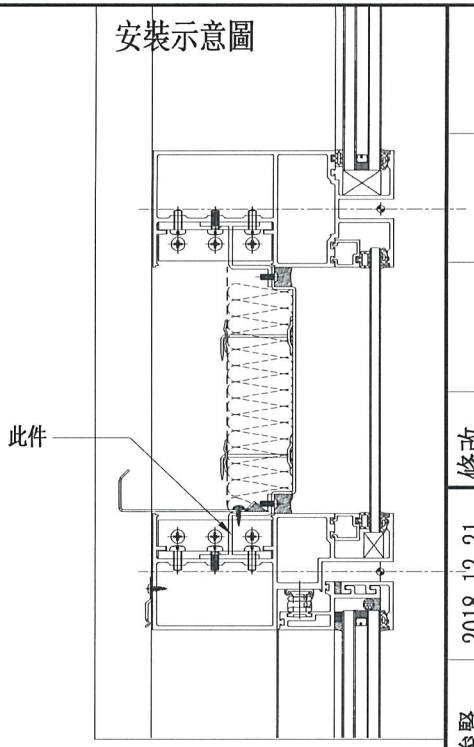

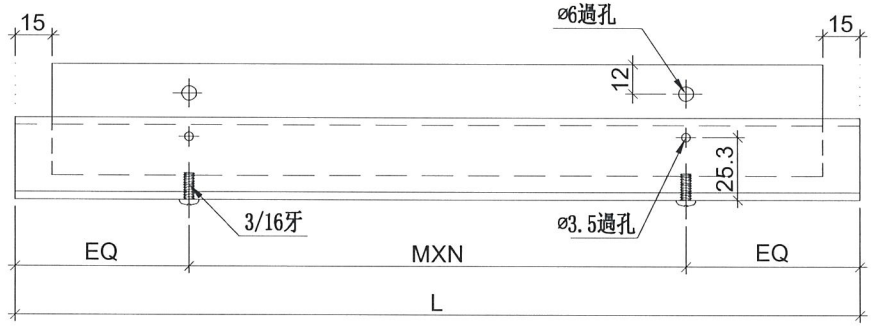
左

室 外
OUTSIDE

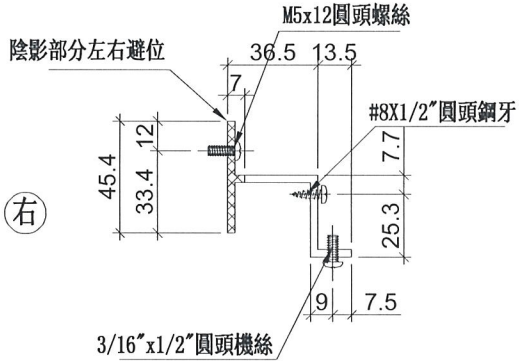


右

生窗死墻位底用

| | | | |
|---|---|---|---|
| 美特鋁質 有限公司 MIDI Aluminium Fabricator Ltd. | | | |
| 工程號 | J-837 | 地盤 | 觀塘裕民坊 |

| | | | | |
|---|---|---|---|---|
| 名稱 | 背板托角 | 制圖 | 陳俊賢 | 2018.12.21 |
| 材料 | X85625 | 復核 | 謝永林 | 2018.12.17 |
| 顏色 | MILL | 批準 | | |

| | |
|---|---|
| 修改 | |
| 日期 | |
| 圖號 | UN-HT1 |

美特鋁質 有限公司
MIDI Aluminium Fabricator Ltd.

| 工程號 | J-837 | 地盤 | 觀塘裕民坊 |
|---|---|---|---|

# 拆圖參見：UN-HT1

| 物料編號 | L | 層數 | 每層 | 數量 | MXN | | | EQ | 分格尺寸 | 使用位置 | 樓層 |
|---|---|---|---|---|---|---|---|---|---|---|---|
| UN-HT1 | 524 | 33 | 2 | 66 | 300 | X | 1 | 112 | **650** | **T3CW-F-1** | 10F~25F,29F~50F |
| | 524 | 33 | 3 | 99 | 300 | X | 1 | 112 | **650** | **T3CW-E-1** | 10F~25F,29F~50F |
| | 524 | 33 | 1 | 33 | 300 | X | 1 | 112 | **650** | **T3CW-M-2** | 10F~25F,29F~50F |
| | 524 | 33 | 1 | 33 | 300 | X | 1 | 112 | **650** | **T3CW-M-1** | 10F~25F,29F~50F |
| | 524 | 33 | 1 | 33 | 300 | X | 1 | 112 | **650** | **T3CW-L-2** | 10F~25F,29F~50F |
| | 524 | 33 | 1 | 33 | 300 | X | 1 | 112 | **650** | **T3CW-L-1** | 10F~25F,29F~50F |
| | 524 | 33 | 1 | 33 | 300 | X | 1 | 112 | **650** | **T3CW-K-2** | 10F~25F,29F~50F |
| | 524 | 33 | 1 | 33 | 300 | X | 1 | 112 | **650** | **T3CW-K-1** | 10F~25F,29F~50F |
| | 524 | 33 | 1 | 33 | 300 | X | 1 | 112 | **650** | **T3CW-J-1** | 10F~25F,29F~50F |
| | 524 | 33 | 1 | 33 | 300 | X | 1 | 112 | **650** | **T3CW-H-3** | 10F~25F,29F~50F |
| | 524 | 33 | 2 | 66 | 300 | X | 1 | 112 | **650** | **T3CW-H-1** | 10F~25F,29F~50F |
| | 524 | 33 | 1 | 33 | 300 | X | 1 | 112 | **650** | **T3CW-C-2** | 10F~25F,29F~50F |
| | 524 | 33 | 1 | 33 | 300 | X | 1 | 112 | **650** | **T3CW-C-1** | 10F~25F,29F~50F |
| | 524 | 33 | 4 | 132 | 300 | X | 1 | 112 | **650** | **T3CW-B-2** | 10F~25F,29F~50F |
| | 524 | 33 | 4 | 132 | 300 | X | 1 | 112 | **650** | **T3CW-A-1** | 10F~25F,29F~50F |
| UN-HT2 | 324 | 33 | 2 | 66 | 250 | X | 1 | 37 | **450** | **T3CW-F-1** | 10F~25F,29F~50F |
| | 324 | 33 | 1 | 33 | 250 | X | 1 | 37 | **450** | **T3CW-E-1** | 10F~25F,29F~50F |
| | 324 | 33 | 1 | 33 | 250 | X | 1 | 37 | **450** | **T3CW-M-1** | 10F~25F,29F~50F |
| | 324 | 33 | 1 | 33 | 250 | X | 1 | 37 | **450** | **T3CW-L-2** | 10F~25F,29F~50F |
| | 324 | 33 | 1 | 33 | 250 | X | 1 | 37 | **450** | **T3CW-K-1** | 10F~25F,29F~50F |
| | 324 | 33 | 1 | 33 | 250 | X | 1 | 37 | **450** | **T3CW-J-2** | 10F~25F,29F~50F |
| | 324 | 33 | 1 | 33 | 250 | X | 1 | 37 | **450** | **T3CW-J-1** | 10F~25F,29F~50F |
| | 324 | 33 | 1 | 33 | 250 | X | 1 | 37 | **450** | **T3CW-C-2** | 10F~25F,29F~50F |
| | 324 | 33 | 2 | 66 | 250 | X | 1 | 37 | **450** | **T3CW-B-1** | 10F~25F,29F~50F |
| | 324 | 33 | 2 | 66 | 250 | X | 1 | 37 | **450** | **T3CW-A-2** | 10F~25F,29F~50F |
| | 324 | 33 | 2 | 66 | 250 | X | 1 | 37 | **450** | **T3CW-D-1** | 10F~25F,29F~50F |
| | 324 | 33 | 2 | 66 | 250 | X | 1 | 37 | **450** | **T3CW-G-1** | 10F~25F,29F~50F |
| | 324 | 33 | 2 | 66 | 250 | X | 1 | 37 | **450** | **T3CW-F-2** | 10F~25F,29F~50F |
| UN-HT16 | 424 | 33 | 1 | 33 | 300 | X | 1 | 62 | **550** | **T3CW-F-2** | 10F~25F,29F~50F |

| 名稱 | 背板托角 | 制圖 | 陳俊賢 | 2018.12.21 | 修改 | | | |
|---|---|---|---|---|---|---|---|---|
| 材料 | X85625 | 復核 | 謝永林 | 2018.12.17 | 日期 | | | |
| 顏色 | MILL | 批準 | | | 圖號 | UN-HT1-1 | | |


美特鋁質 有限公司
MIDI Aluminium Fabricator Ltd.


| 工程號 | J-837 | 地盤 | 觀塘裕民坊 |
|---|---|---|---|


# 數據表參見：UN-HT1a-1

生窗死墻位頂用

室外 OUTSIDE

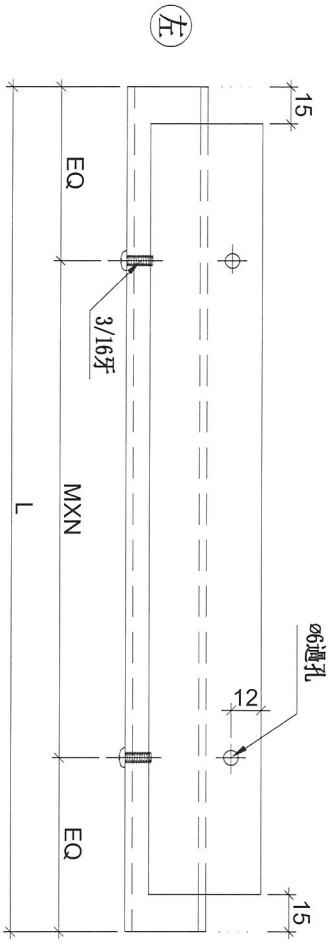

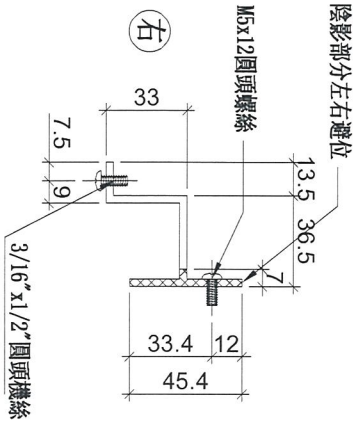
安裝示意圖
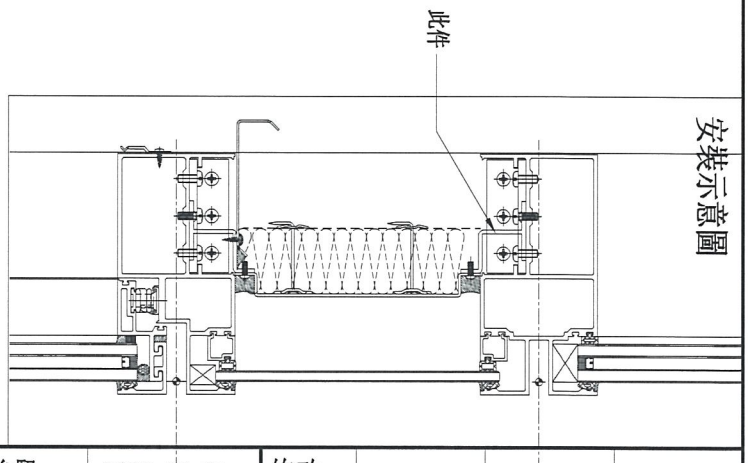
| 名稱 | 背板托角 | 制圖 | 陳俊賢 | 2018.12.21 | 修改 | | | |
|---|---|---|---|---|---|---|---|---|
| 材料 | X85625 | 復核 | 謝永林 | 2018.12.17 | 日期 | | | |
| 顏色 | MILL | 批準 | | | 圖號 | UN-HT1a | | |

美特鋁質 有限公司
MIDI Aluminium Fabricator Ltd.

| 工程號 | J-837 | 地盤 | 觀塘裕民坊 |
|---|---|---|---|


# 拆圖參見：UN-HT1a


| 物料編號 | L | 層數 | 每層 | 數量 | MXN | | | EQ | 分格尺寸 | 使用位置 | 樓層 |
|---|---|---|---|---|---|---|---|---|---|---|---|
| UN-HT1a | 524 | 33 | 2 | 66 | 300 | X | 1 | 112 | **650** | **T3CW-F-1** | 10F~25F,29F~50F |
| | 524 | 33 | 3 | 99 | 300 | X | 1 | 112 | **650** | **T3CW-E-1** | 10F~25F,29F~50F |
| | 524 | 33 | 1 | 33 | 300 | X | 1 | 112 | **650** | **T3CW-M-2** | 10F~25F,29F~50F |
| | 524 | 33 | 1 | 33 | 300 | X | 1 | 112 | **650** | **T3CW-M-1** | 10F~25F,29F~50F |
| | 524 | 33 | 1 | 33 | 300 | X | 1 | 112 | **650** | **T3CW-L-2** | 10F~25F,29F~50F |
| | 524 | 33 | 1 | 33 | 300 | X | 1 | 112 | **650** | **T3CW-L-1** | 10F~25F,29F~50F |
| | 524 | 33 | 1 | 33 | 300 | X | 1 | 112 | **650** | **T3CW-K-2** | 10F~25F,29F~50F |
| | 524 | 33 | 1 | 33 | 300 | X | 1 | 112 | **650** | **T3CW-K-1** | 10F~25F,29F~50F |
| | 524 | 33 | 1 | 33 | 300 | X | 1 | 112 | **650** | **T3CW-J-1** | 10F~25F,29F~50F |
| | 524 | 33 | 1 | 33 | 300 | X | 1 | 112 | **650** | **T3CW-H-3** | 10F~25F,29F~50F |
| | 524 | 33 | 2 | 66 | 300 | X | 1 | 112 | **650** | **T3CW-H-1** | 10F~25F,29F~50F |
| | 524 | 33 | 1 | 33 | 300 | X | 1 | 112 | **650** | **T3CW-C-2** | 10F~25F,29F~50F |
| | 524 | 33 | 1 | 33 | 300 | X | 1 | 112 | **650** | **T3CW-C-1** | 10F~25F,29F~50F |
| | 524 | 33 | 4 | 132 | 300 | X | 1 | 112 | **650** | **T3CW-B-2** | 10F~25F,29F~50F |
| | 524 | 33 | 4 | 132 | 300 | X | 1 | 112 | **650** | **T3CW-A-1** | 10F~25F,29F~50F |
| UN-HT2a | 324 | 33 | 2 | 66 | 250 | X | 1 | 37 | **450** | **T3CW-F-1** | 10F~25F,29F~50F |
| | 324 | 33 | 1 | 33 | 250 | X | 1 | 37 | **450** | **T3CW-E-1** | 10F~25F,29F~50F |
| | 324 | 33 | 1 | 33 | 250 | X | 1 | 37 | **450** | **T3CW-M-1** | 10F~25F,29F~50F |
| | 324 | 33 | 1 | 33 | 250 | X | 1 | 37 | **450** | **T3CW-L-2** | 10F~25F,29F~50F |
| | 324 | 33 | 1 | 33 | 250 | X | 1 | 37 | **450** | **T3CW-K-1** | 10F~25F,29F~50F |
| | 324 | 33 | 1 | 33 | 250 | X | 1 | 37 | **450** | **T3CW-J-2** | 10F~25F,29F~50F |
| | 324 | 33 | 1 | 33 | 250 | X | 1 | 37 | **450** | **T3CW-J-1** | 10F~25F,29F~50F |
| | 324 | 33 | 1 | 33 | 250 | X | 1 | 37 | **450** | **T3CW-C-2** | 10F~25F,29F~50F |
| | 324 | 33 | 2 | 66 | 250 | X | 1 | 37 | **450** | **T3CW-B-1** | 10F~25F,29F~50F |
| | 324 | 33 | 2 | 66 | 250 | X | 1 | 37 | **450** | **T3CW-A-2** | 10F~25F,29F~50F |
| | 324 | 33 | 2 | 66 | 250 | X | 1 | 37 | **450** | **T3CW-D-1** | 10F~25F,29F~50F |
| | 324 | 33 | 2 | 66 | 250 | X | 1 | 37 | **450** | **T3CW-G-1** | 10F~25F,29F~50F |
| | 324 | 33 | 2 | 66 | 250 | X | 1 | 37 | **450** | **T3CW-F-2** | 10F~25F,29F~50F |
| UN-HT16a | 424 | 33 | 1 | 33 | 300 | X | 1 | 62 | **550** | **T3CW-F-2** | 10F~25F,29F~50F |


| 名稱 | 背板托角 | 制圖 | 陳俊賢 | 2018.12.21 | 修改 | | | |
|---|---|---|---|---|---|---|---|---|
| 材料 | X85625 | 復核 | 謝永林 | 2018.12.17 | 日期 | | | |
| 顏色 | MILL | 批準 | | | 圖號 | UN-HT1a-1 | | |

| 物料編號 | L | 層數 | 每層 | 數量 | M | X | N | EQ | 分格尺寸 | 使用位置 | 廠收背板托角編號 | 樓層 |
|---|---|---|---|---|---|---|---|---|---|---|---|---|
| UN-HT301 | 981.5 | 13 | 1 | 13 | 300 | X | 3 | 40.75 | 1107.5 | T3CW-F-1 | UN-HT301 | 10F~25F |
| UN-HT302 | 1399 | 33 | 1 | 33 | 300 | X | 4 | 99.5 | 1525 | T3CW-F-1 | UN-HT302 | 10F~25F,29F~50F |
| UN-HT303 | 1399 | 33 | 1 | 33 | 300 | X | 4 | 99.5 | 1525 | T3CW-F-1 | UN-HT303 | 10F~25F,29F~50F |
| UN-HT304 | 1399 | 33 | 1 | 33 | 300 | X | 4 | 99.5 | 1525 | T3CW-E-1 | UN-HT304 | 10F~25F,29F~50F |
| UN-HT305 | 1016.5 | 33 | 1 | 33 | 300 | X | 3 | 58.25 | 1142.5 | T3CW-E-1 | UN-HT305 | 10F~25F,29F~50F |
| UN-HT306 | 859 | 20 | 1 | 20 | 250 | X | 3 | 54.5 | 985 | T3CW-E-1 | UN-HT306 | 10F~25F,29F~36F |
| UN-HT307 | 991.5 | 33 | 1 | 33 | 300 | X | 3 | 45.75 | 1117.5 | T3CW-M-1 | UN-HT307 | 10F~25F,29F~50F |
| UN-HT308 | 641.5 | 15 | 1 | 15 | 250 | X | 2 | 70.75 | 767.5 | T3CW-M-1 | UN-HT308 | 10F~25F,29F,30F |
| UN-HT309 | 991.5 | 33 | 1 | 33 | 300 | X | 3 | 45.75 | 1117.5 | T3CW-L-2 | UN-HT309 | 10F~25F,29F~50F |
| UN-HT310 | 991.5 | 33 | 1 | 33 | 300 | X | 3 | 45.75 | 1117.5 | T3CW-K-1 | UN-HT310 | 10F~25F,29F~50F |
| UN-HT311 | 916.5 | 33 | 1 | 33 | 250 | X | 3 | 83.25 | 1042.5 | T3CW-J-1 | UN-HT311 | 10F~25F,29F~50F |
| UN-HT313 | 916.5 | 33 | 1 | 33 | 250 | X | 3 | 83.25 | 1042.5 | T3CW-H-1 | UN-HT313 | 10F~25F,29F~50F |
| UN-HT314 | 991.5 | 33 | 1 | 33 | 300 | X | 3 | 45.75 | 1117.5 | T3CW-C-2 | UN-HT314 | 10F~25F,29F~50F |
| UN-HT315 | 1016.5 | 33 | 1 | 33 | 300 | X | 3 | 58.25 | 1142.5 | T3CW-B-2 | UN-HT315 | 10F~25F,29F~50F |
| UN-HT316 | 1399 | 33 | 1 | 33 | 300 | X | 4 | 99.5 | 1525 | T3CW-B-2 | UN-HT316 | 10F~25F,29F~50F |
| UN-HT317 | 1434 | 33 | 1 | 33 | 260 | X | 5 | 67 | 1560 | T3CW-B-1 | UN-HT317 | 10F~25F,29F~50F |
| UN-HT318 | 1434 | 33 | 1 | 33 | 260 | X | 5 | 67 | 1560 | T3CW-A-2 | UN-HT318 | 10F~25F,29F~50F |
| UN-HT319 | 1399 | 33 | 1 | 33 | 300 | X | 4 | 99.5 | 1525 | T3CW-A-1 | UN-HT319 | 10F~25F,29F~50F |
| UN-HT320 | 1016.5 | 33 | 1 | 33 | 300 | X | 3 | 58.25 | 1142.5 | T3CW-A-1 | UN-HT320 | 10F~25F,29F~50F |
| UN-HT321 | 1109 | 33 | 1 | 33 | 250 | X | 4 | 54.5 | 1235 | T3CW-F-2 | UN-HT321 | 10F~25F,29F~50F |
| UN-HT322 | 1184 | 33 | 1 | 33 | 250 | X | 4 | 92 | 1310 | T3CW-F-2 | UN-HT322 | 10F~25F,29F~50F |

安裝示意圖

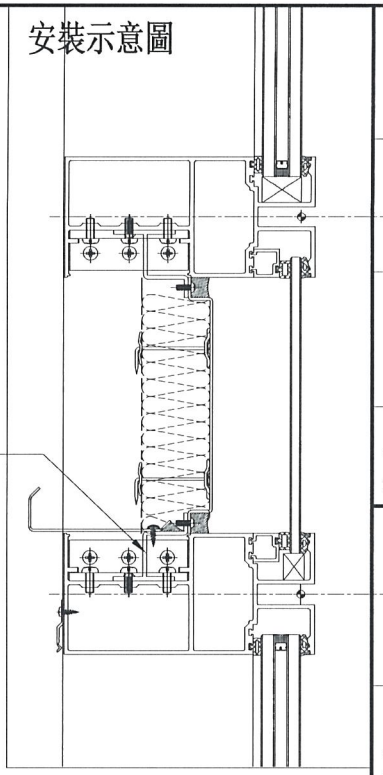

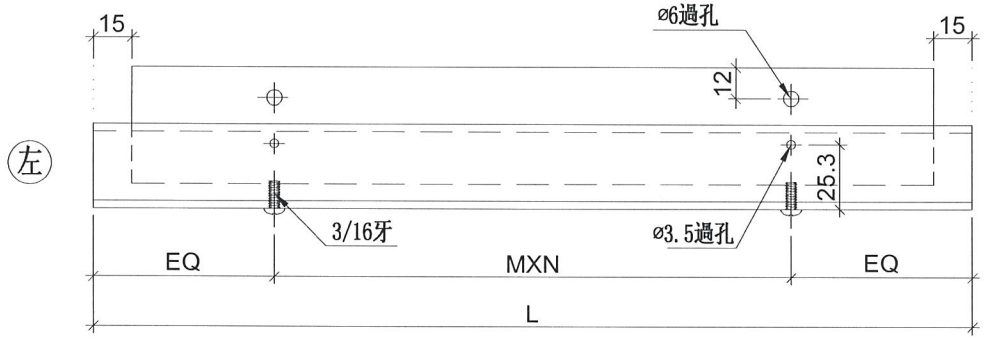
室 外
OUTSIDE

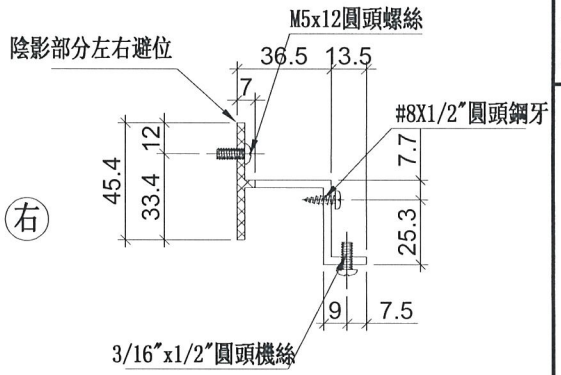
梗窗死墻位底用


| 美特鋁質 有限公司 MIDI Aluminium Fabricator Ltd. | | |
|---|---|---|
| 工程號 | J-837 | 地盤 觀塘裕民坊 |

| 修改 | | | |
|---|---|---|---|
| 日期 | 2018.12.21 | 2018.12.17 | |
| 圖號 | UN-HT301 | | |
| 制圖 | 陳俊賢 | | |
| 復核 | 謝永林 | | |
| 批準 | | | |
| 名稱 | 背板托角 | | |
| 材料 | X85625 | | |
| 顏色 | MILL | | |


| 物料編號 | L | 層數 | 每層 | 數量 | M | X | N | EQ | 分格尺寸 | 使用位置 | 廠收背板托角編號 | 樓層 |
|---|---|---|---|---|---|---|---|---|---|---|---|---|
| UN-HT301a | 981.5 | 13 | 1 | 13 | 300 | X | 3 | 40.75 | 1107.5 | T3CW-F-1 | UN-HT301 | 10F~25F |
| UN-HT302a | 1399 | 33 | 1 | 33 | 300 | X | 4 | 99.5 | 1525 | T3CW-F-1 | UN-HT302 | 10F~25F,29F~50F |
| UN-HT303a | 1399 | 33 | 1 | 33 | 300 | X | 4 | 99.5 | 1525 | T3CW-F-1 | UN-HT303 | 10F~25F,29F~50F |
| UN-HT304a | 1399 | 33 | 1 | 33 | 300 | X | 4 | 99.5 | 1525 | T3CW-E-1 | UN-HT304 | 10F~25F,29F~50F |
| UN-IIT305a | 1016.5 | 33 | 1 | 33 | 300 | X | 3 | 58.25 | 1142.5 | T3CW-E-1 | UN-IIT305 | 10F~25F,29F~50F |
| UN-HT306a | 859 | 20 | 1 | 20 | 250 | X | 3 | 54.5 | 985 | T3CW-E-1 | UN-HT306 | 10F~25F,29F~36F |
| UN-HT307a | 991.5 | 33 | 1 | 33 | 300 | X | 3 | 45.75 | 1117.5 | T3CW-M-1 | UN-HT307 | 10F~25F,29F~50F |
| UN-HT308a | 641.5 | 15 | 1 | 15 | 250 | X | 2 | 70.75 | 767.5 | T3CW-M-1 | UN-HT308 | 10F~25F,29F,30F |
| UN-HT309a | 991.5 | 33 | 1 | 33 | 300 | X | 3 | 45.75 | 1117.5 | T3CW-L-2 | UN-HT309 | 10F~25F,29F~50F |
| UN-IIT310a | 991.5 | 33 | 1 | 33 | 300 | X | 3 | 45.75 | 1117.5 | T3CW-K-1 | UN-IIT310 | 10F~25F,29F~50F |
| UN-HT311a | 916.5 | 33 | 1 | 33 | 250 | X | 3 | 83.25 | 1042.5 | T3CW-J-1 | UN-HT311 | 10F~25F,29F~50F |
| UN-HT313a | 916.5 | 33 | 1 | 33 | 250 | X | 3 | 83.25 | 1042.5 | T3CW-H-1 | UN-HT313 | 10F~25F,29F~50F |
| UN-HT314a | 991.5 | 33 | 1 | 33 | 300 | X | 3 | 45.75 | 1117.5 | T3CW-C-2 | UN-HT314 | 10F~25F,29F~50F |
| UN-HT315a | 1016.5 | 33 | 1 | 33 | 300 | X | 3 | 58.25 | 1142.5 | T3CW-B-2 | UN-HT315 | 10F~25F,29F~50F |
| UN-IIT316a | 1399 | 33 | 1 | 33 | 300 | X | 4 | 99.5 | 1525 | T3CW-B-2 | UN-IIT316 | 10F~25F,29F~50F |
| UN-HT317a | 1434 | 33 | 1 | 33 | 260 | X | 5 | 67 | 1560 | T3CW-B-1 | UN-HT317 | 10F~25F,29F~50F |
| UN-HT318a | 1434 | 33 | 1 | 33 | 260 | X | 5 | 67 | 1560 | T3CW-A-2 | UN-HT318 | 10F~25F,29F~50F |
| UN-HT319a | 1399 | 33 | 1 | 33 | 300 | X | 4 | 99.5 | 1525 | T3CW-A-1 | UN-HT319 | 10F~25F,29F~50F |
| UN-HT320a | 1016.5 | 33 | 1 | 33 | 300 | X | 3 | 58.25 | 1142.5 | T3CW-A-1 | UN-HT320 | 10F~25F,29F~50F |
| UN-HT321a | 1109 | 33 | 1 | 33 | 250 | X | 4 | 54.5 | 1235 | T3CW-F-2 | UN-HT321 | 10F~25F,29F~50F |
| UN-HT322a | 1184 | 33 | 1 | 33 | 250 | X | 4 | 92 | 1310 | T3CW-F-2 | UN-HT322 | 10F~25F,29F~50F |

安裝示意圖

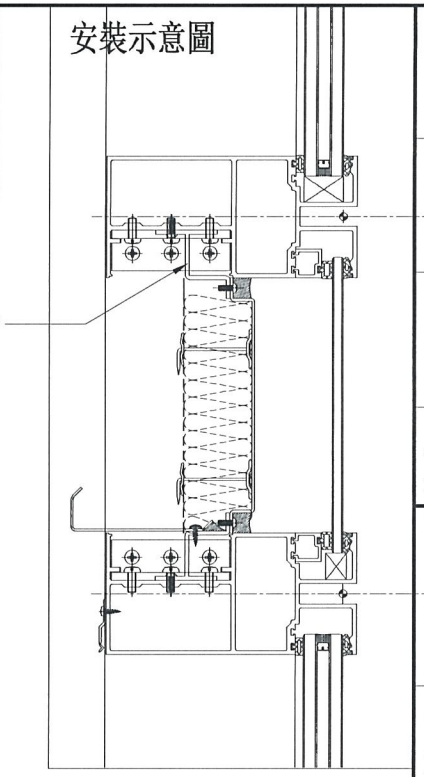

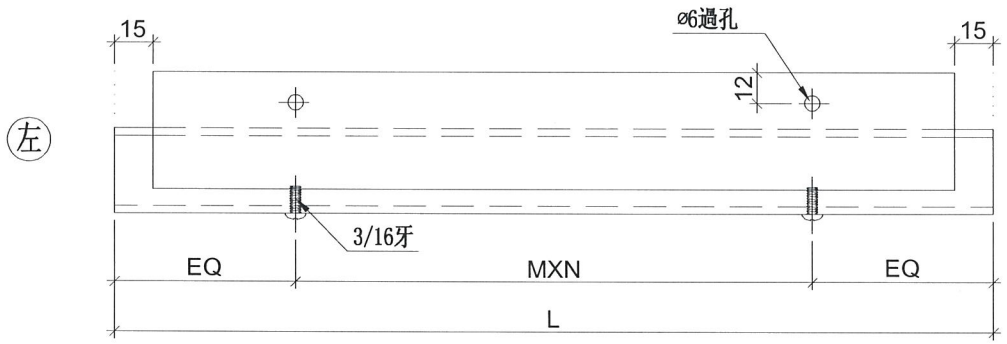


室 外
OUTSIDE

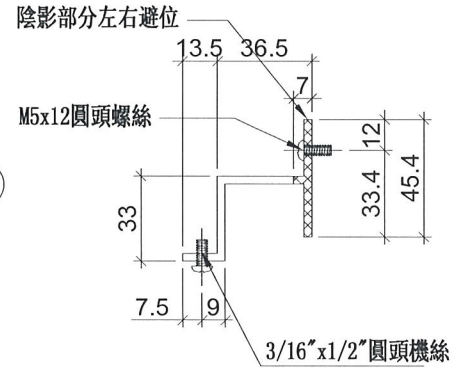


梗窗死墻位頂用


| 美特鋁質 有限公司 MIDI Aluminium Fabricator Ltd. | | | |
|---|---|---|---|
| 工程號 | J-837 | 地盤 | 觀塘裕民坊 |


| 制圖 | 陳俊賢 | 2018.12.21 | 修改 | |
|---|---|---|---|---|
| 復核 | 謝永林 | 2018.12.17 | 日期 | |
| 批準 | | | 圖號 | UN-HT301a |


| 名稱 | 背板托角 |
|---|---|
| 材料 | X85625 |
| 顏色 | MILL |

| 物料編號 | L | 樓層 | 每層 | 數量 | M | X | N | EQ | 分格尺寸 | 使用位置 | 廠收背板托角編號 | 樓層 |
|---|---|---|---|---|---|---|---|---|---|---|---|---|
| UN-HT301S | 1241.5 | 33 | 1 | 33 | 290 | X | 4 | 40.75 | 1367.5 | T3CW-F-1 | UN-HT301S | 10F~25F,29F~50F |
| UN-HT302S | 1041.5 | 33 | 1 | 33 | 300 | X | 3 | 70.75 | 1167.5 | T3CW-E-1 | UN-HT302S | 10F~25F,29F~50F |
| UN-HT303S | 709 | 33 | 1 | 33 | 300 | X | 2 | 54.5 | 835 | T3CW-M-2 | UN-HT303S | 10F~25F,29F~50F |
| UN-HT304S | 641.5 | 33 | 1 | 33 | 250 | X | 2 | 70.75 | 767.5 | T3CW-L-2 | UN-HT304S | 10F~25F,29F~50F |
| UN-HT305S | 859 | 33 | 1 | 33 | 250 | X | 3 | 54.5 | 985 | T3CW-L-1 | UN-HT305S | 10F~25F,29F~50F |
| UN-HT306S | 809 | 33 | 1 | 33 | 300 | X | 2 | 104.5 | 935 | T3CW-K-2 | UN-HT306S | 10F~25F,29F~50F |
| UN-HT307S | 641.5 | 33 | 1 | 33 | 250 | X | 2 | 70.75 | 767.5 | T3CW-K-1 | UN-HT307S | 10F~25F,29F~50F |
| UN-HT308S | 734 | 33 | 1 | 33 | 300 | X | 2 | 67 | 860 | T3CW-J-2 | UN-HT308S | 10F~25F,29F~50F |
| UN-HT309S | 641.5 | 33 | 1 | 33 | 250 | X | 2 | 70.75 | 767.5 | T3CW-J-1 | UN-HT309S | 10F~25F,29F~50F |
| UN-HT311S | 691.5 | 33 | 1 | 33 | 250 | X | 2 | 95.75 | 817.5 | T3CW-H-1 | UN-HT311S | 10F~25F,29F~50F |
| UN-HT312S | 641.5 | 33 | 1 | 33 | 250 | X | 2 | 70.75 | 767.5 | T3CW-C-2 | UN-HT312S | 10F~25F,29F~50F |
| UN-HT313S | 809 | 33 | 1 | 33 | 300 | X | 2 | 104.5 | 935 | T3CW-C-1 | UN-HT313S | 10F~25F,29F~50F |
| UN-HT314S | 1259 | 33 | 1 | 33 | 290 | X | 4 | 49.5 | 1385 | T3CW-B-2 | UN-HT314S | 10F~25F,29F~50F |
| UN-HT315S | 781.5 | 33 | 1 | 33 | 300 | X | 2 | 90.75 | 907.5 | T3CW-B-2 | UN-HT315S | 10F~25F,29F~50F |
| UN-HT316S | 781.5 | 33 | 1 | 33 | 300 | X | 2 | 90.75 | 907.5 | T3CW-A-1 | UN-HT316S | 10F~25F,29F~50F |
| UN-HT317S | 1159 | 33 | 1 | 33 | 250 | X | 4 | 79.5 | 1285 | T3CW-A-1 | UN-HT317S | 10F~25F,29F~50F |
| UN-HT318S | 690 | 33 | 1 | 33 | 300 | X | 2 | 45 | 816 | T3CW-D-1 | UN-HT318S | 10F~25F,29F~50F |
| UN-HT319S | 641.5 | 33 | 1 | 33 | 250 | X | 2 | 70.75 | 767.5 | T3CW-D-1 | UN-HT319S | 10F~25F,29F~50F |
| UN-HT320S | 641.5 | 33 | 1 | 33 | 250 | X | 2 | 70.75 | 767.5 | T3CW-G-1 | UN-HT320S | 10F~25F,29F~50F |
| UN-HT321S | 691.5 | 33 | 1 | 33 | 250 | X | 2 | 95.75 | 817.5 | T3CW-G-1 | UN-HT321S | 10F~25F,29F~50F |
| UN-HT322S | 981.5 | 20 | 1 | 20 | 300 | X | 3 | 40.75 | 1107.5 | T3CW-F-1 | UN-HT322S | 29F~50F |
| UN-HT323S | 859 | 13 | 1 | 13 | 250 | X | 3 | 54.5 | 985 | T3CW-E-1 | UN-HT323S | 37F~50F |
| UN-HT324S | 641.5 | 18 | 1 | 18 | 250 | X | 2 | 70.75 | 767.5 | T3CW-M-1 | UN-HT324S | 31F~50F |

安裝示意圖

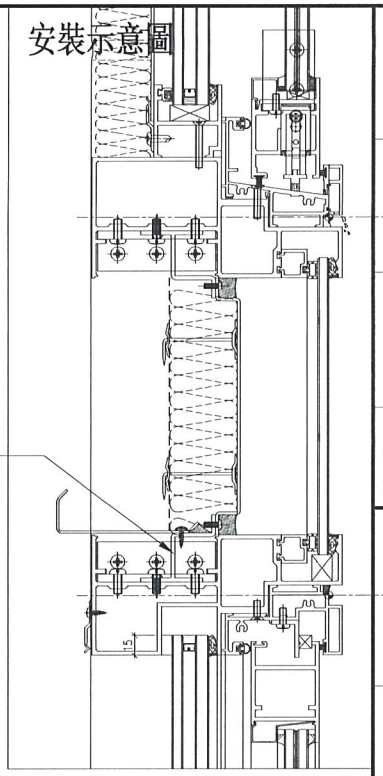

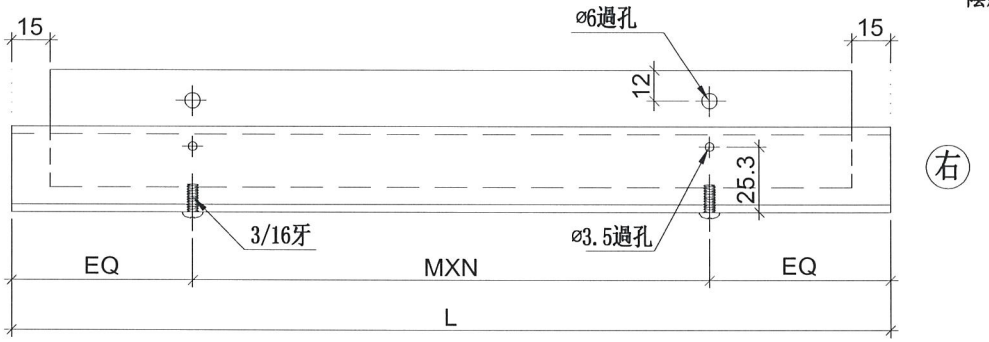
SD梗死墻位底用

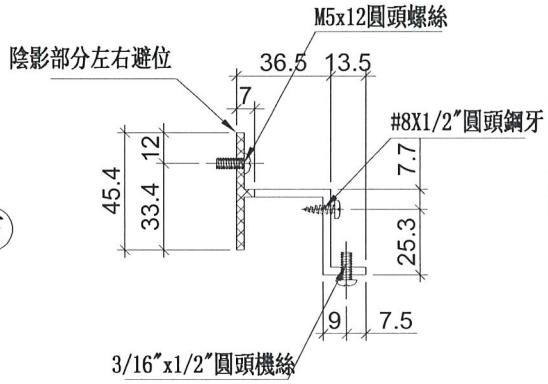室 外
OUTSIDE

| 美特鋁質 有限公司 MIDI Aluminium Fabricator Ltd. | | | |
|---|---|---|---|
| 工程號 | J-837 | 地盤 | 觀塘裕民坊 |


| 制圖 | 陳俊賢 | 2018.12.21 | 修改 |
|---|---|---|---|
| 復核 | 謝永林 | 2018.12.17 | 日期 |
| 批準 | | | 圖號 |

| 名稱 | 背板托角 |
|---|---|
| 材料 | X85625 |
| 顏色 | MILL |


UN-HT301S

| 物料編號 | L | 樓層 | 每層 | 數量 | M | X | N | EQ | 分格尺寸 | 使用位置 | 廠收背板托角編號 | 樓層 |
|---|---|---|---|---|---|---|---|---|---|---|---|---|
| UN-HT301aS | 1241.5 | 33 | 1 | 33 | 290 | X | 4 | 40.75 | 1367.5 | T3CW-F-1 | UN-HT301S | 10F~25F,29F~50F |
| UN-HT302aS | 1041.5 | 33 | 1 | 33 | 300 | X | 3 | 70.75 | 1167.5 | T3CW-E-1 | UN-HT302S | 10F~25F,29F~50F |
| UN-HT303aS | 709 | 33 | 1 | 33 | 300 | X | 2 | 54.5 | 835 | T3CW-M-2 | UN-HT303S | 10F~25F,29F~50F |
| UN-HT304aS | 641.5 | 33 | 1 | 33 | 250 | X | 2 | 70.75 | 767.5 | T3CW-L-2 | UN-HT304S | 10F~25F,29F~50F |
| UN-HT305aS | 859 | 33 | 1 | 33 | 250 | X | 3 | 54.5 | 985 | T3CW-L-1 | UN-HT305S | 10F~25F,29F~50F |
| UN-HT306aS | 809 | 33 | 1 | 33 | 300 | X | 2 | 104.5 | 935 | T3CW-K-2 | UN-HT306S | 10F~25F,29F~50F |
| UN-HT307aS | 641.5 | 33 | 1 | 33 | 250 | X | 2 | 70.75 | 767.5 | T3CW-K-1 | UN-HT307S | 10F~25F,29F~50F |
| UN-HT308aS | 734 | 33 | 1 | 33 | 300 | X | 2 | 67 | 860 | T3CW-J-2 | UN-HT308S | 10F~25F,29F~50F |
| UN-HT309aS | 641.5 | 33 | 1 | 33 | 250 | X | 2 | 70.75 | 767.5 | T3CW-J-1 | UN-HT309S | 10F~25F,29F~50F |
| UN-HT311aS | 691.5 | 33 | 1 | 33 | 250 | X | 2 | 95.75 | 817.5 | T3CW-H-1 | UN-HT311S | 10F~25F,29F~50F |
| UN-HT312aS | 641.5 | 33 | 1 | 33 | 250 | X | 2 | 70.75 | 767.5 | T3CW-C-2 | UN-HT312S | 10F~25F,29F~50F |
| UN-HT313aS | 809 | 33 | 1 | 33 | 300 | X | 2 | 104.5 | 935 | T3CW-C-1 | UN-HT313S | 10F~25F,29F~50F |
| UN-HT314aS | 1259 | 33 | 1 | 33 | 290 | X | 4 | 49.5 | 1385 | T3CW-B-2 | UN-HT314S | 10F~25F,29F~50F |
| UN-HT315aS | 781.5 | 33 | 1 | 33 | 300 | X | 2 | 90.75 | 907.5 | T3CW-B-2 | UN-HT315S | 10F~25F,29F~50F |
| UN-HT316aS | 781.5 | 33 | 1 | 33 | 300 | X | 2 | 90.75 | 907.5 | T3CW-A-1 | UN-HT316S | 10F~25F,29F~50F |
| UN-HT317aS | 1159 | 33 | 1 | 33 | 250 | X | 4 | 79.5 | 1285 | T3CW-A-1 | UN-HT317S | 10F~25F,29F~50F |
| UN-HT318aS | 690 | 33 | 1 | 33 | 300 | X | 2 | 45 | 816 | T3CW-D-1 | UN-HT318S | 10F~25F,29F~50F |
| UN-HT319aS | 641.5 | 33 | 1 | 33 | 250 | X | 2 | 70.75 | 767.5 | T3CW-D-1 | UN-HT319S | 10F~25F,29F~50F |
| UN-HT320aS | 641.5 | 33 | 1 | 33 | 250 | X | 2 | 70.75 | 767.5 | T3CW-G-1 | UN-HT320S | 10F~25F,29F~50F |
| UN-HT321aS | 691.5 | 33 | 1 | 33 | 250 | X | 2 | 95.75 | 817.5 | T3CW-G-1 | UN-HT321S | 10F~25F,29F~50F |
| UN-HT322aS | 981.5 | 20 | 1 | 20 | 300 | X | 3 | 40.75 | 1107.5 | T3CW-F-1 | UN-HT322S | 29F~50F |
| UN-HT323aS | 859 | 13 | 1 | 13 | 250 | X | 3 | 54.5 | 985 | T3CW-E-1 | UN-HT323S | 37F~50F |
| UN-HT324aS | 641.5 | 18 | 1 | 18 | 250 | X | 2 | 70.75 | 767.5 | T3CW-M-1 | UN-HT324S | 31F~50F |


安裝示意圖

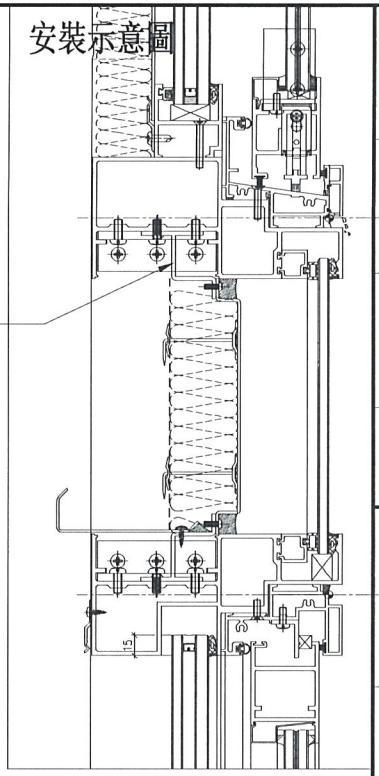


梗窗死墻位頂用

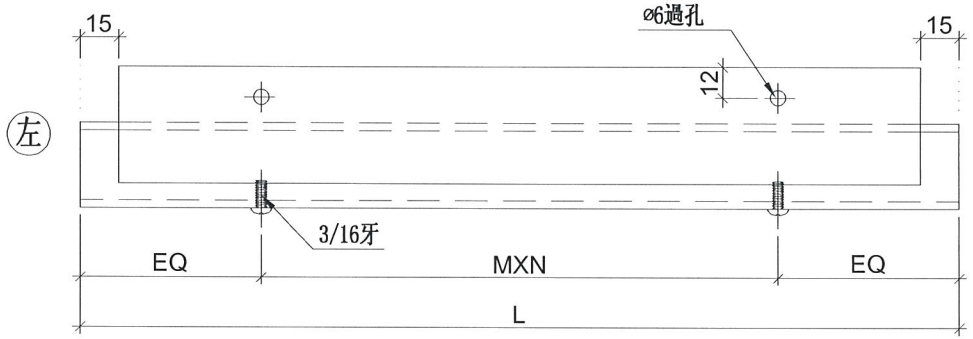


室 外
OUTSIDE

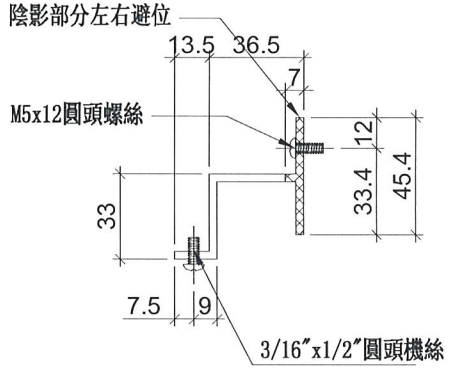


| 美特鋁質 有限公司 MIDI Aluminium Fabricator Ltd. | | |
|---|---|---|
| 工程號 | J-837 | 地盤 | 觀塘裕民坊 |

| 修改 | 日期 | 圖號 |
|---|---|---|
| | | UN-HT301aS |
| 制圖 | 陳俊賢 | 2018.12.21 | |
| 復核 | 謝永林 | 2018.12.17 | |
| 批準 | | | |


| 名稱 | 背板托角 |
|---|---|
| 材料 | X85625 |
| 顏色 | MILL |

美特鋁質 有限公司
MIDI Aluminium Fabricator Ltd.

| 工程號 | J-837 | 地盤 | 觀塘裕民坊 |
|---|---|---|---|


轉角生窗死墻位底用


左

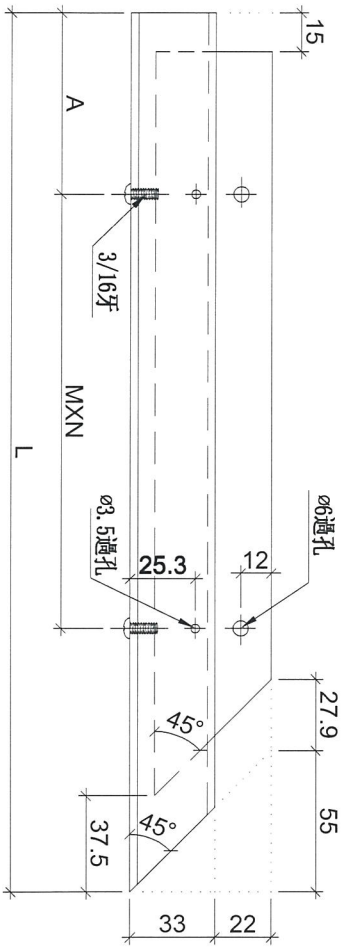


室外
OUTSIDE

右

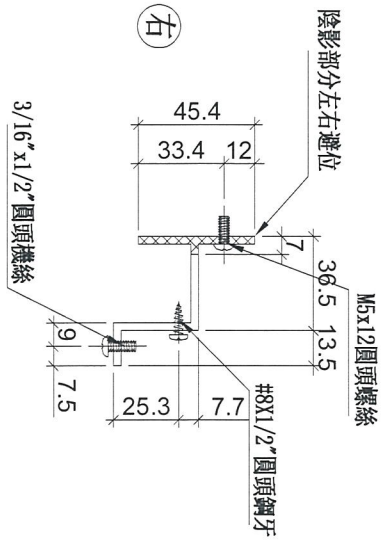

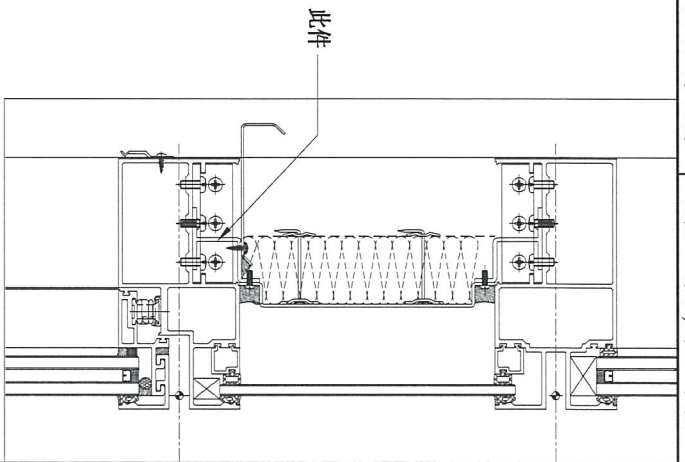
| 物料編號 | L | 樓層 | 每層 | 數量 | M | X | N | A | 分格尺寸 | 使用位置 | 廠收背板托角編號 | 樓層 |
|---|---|---|---|---|---|---|---|---|---|---|---|---|
| UN-HT312 | 1811.5 | 33 | 1 | 33 | 260 | X | 6 | 84.5 | 2040 | T3CW-H-3 | UN-HT312S | 10F~25F,29F~50F |


| 名稱 | 背板托角 | 制圖 | 陳俊賢 | 2018.12.21 | 修改 | | | |
|---|---|---|---|---|---|---|---|---|
| 材料 | X85625 | 復核 | 謝永林 | 2018.12.17 | 日期 | | | |
| 顏色 | MILL | 批準 | | | 圖號 | UN-HT312 | | |


美特鋁質 有限公司
MIDI Aluminium Fabricator Ltd.


| 工程號 | J-837 | 地盤 | 觀塘裕民坊 |
|---|---|---|---|

轉角生窗死墻位頂用

室外
OUTSIDE

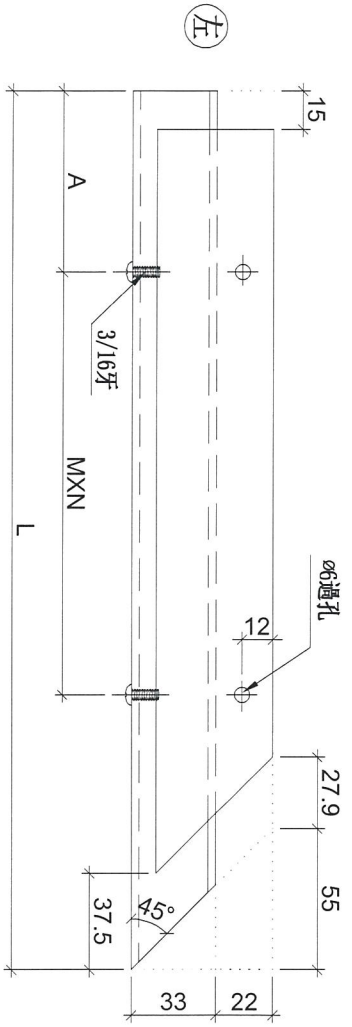

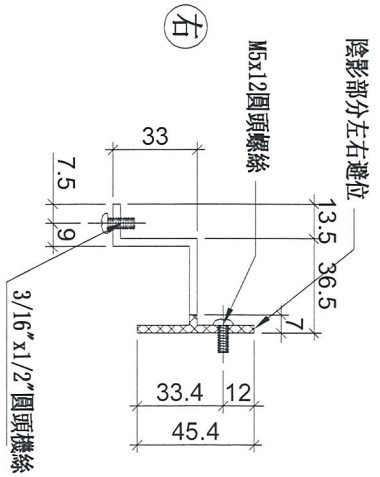
| 物料編號 | L | 樓層 | 每層 | 數量 | M | X | N | A | 分格尺寸 | 使用位置 | 廠收背板托角編號 | 樓層 |
|---|---|---|---|---|---|---|---|---|---|---|---|---|
| UN-HT312a | 1811.5 | 33 | 1 | 33 | 260 | X | 6 | 84.5 | 2040 | T3CW-H-3 | UN-HT312S | 10F~25F,29F~50F |

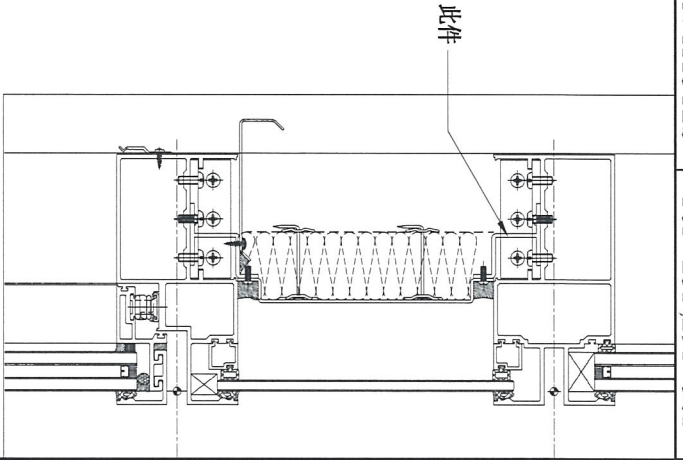
| 名稱 | 背板托角 | 制圖 | 陳俊賢 | 2018.12.21 | 修改 | | | |
|---|---|---|---|---|---|---|---|---|
| 材料 | X85625 | 復核 | 謝永林 | 2018.12.17 | 日期 | | | |
| 顏色 | MILL | 批準 | | | 圖號 | UN-HT312a | | |

美特鋁質 有限公司
MIDI Aluminium Fabricator Ltd.

| 工程號 | J-837 | 地盤 | 觀塘裕民坊 |
|---|---|---|---|


轉角梗窗死墻位底用


左

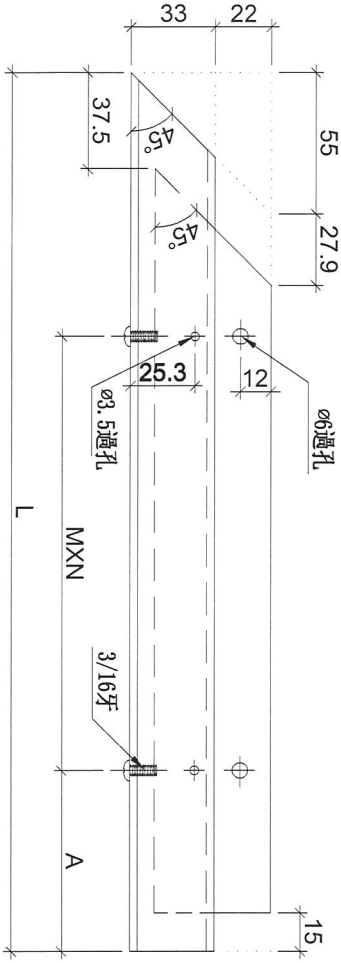


室 外
OUTSIDE

右

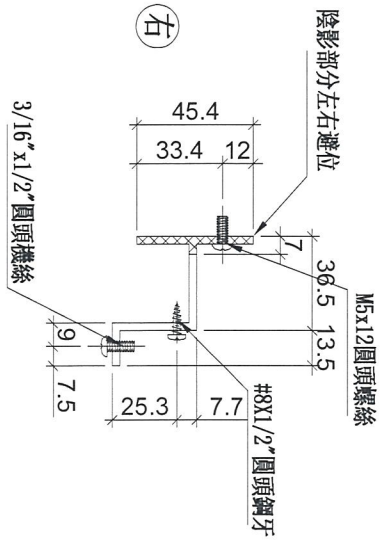

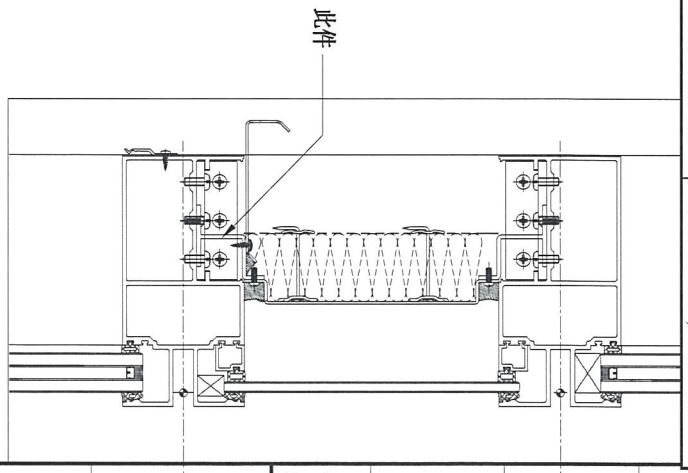
| 物料編號 | L | 樓層 | 每層 | 數量 | M | X | N | A | 分格尺寸 | 使用位置 | 廢收背板托角編號 | 樓層 |
|---|---|---|---|---|---|---|---|---|---|---|---|---|
| UN-HT310S | 1251.5 | 33 | 1 | 33 | 260 | X | 4 | 44.5 | 1480 | T3CW-H-2 | UN-HT310S | 10F~25F,29F~50F |


| 名稱 | 背板托角 | 制圖 | 陳俊賢 | 2018.12.21 | 修改 | | | |
|---|---|---|---|---|---|---|---|---|
| 材料 | X85625 | 復核 | 謝永林 | 2018.12.17 | 日期 | | | |
| 顏色 | MILL | 批準 | | | 圖號 | UN-HT310S | | |


美特鋁質 有限公司
MIDI Aluminium Fabricator Ltd.


| 工程號 | J-837 | 地盤 | 觀塘裕民坊 |
|---|---|---|---|

轉角梗窗死墻位頂用

室外
OUTSIDE

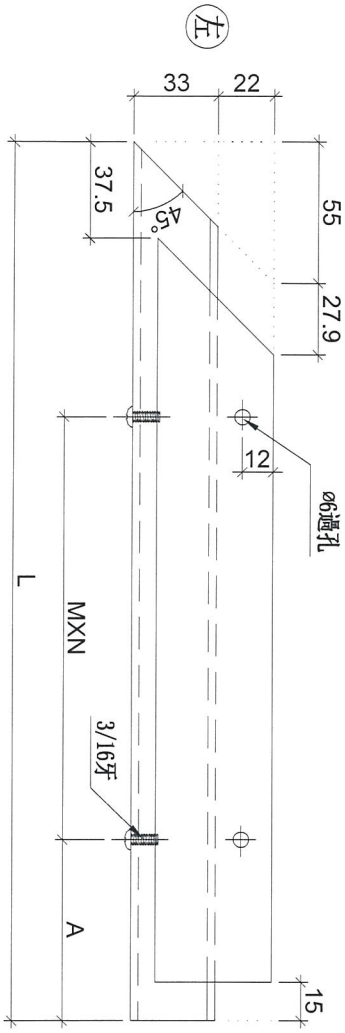


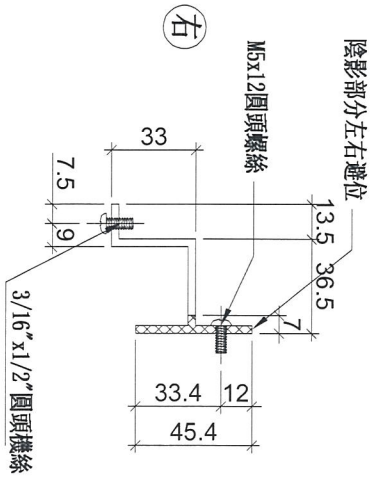
| 物料編號 | L | 樓層 | 每層 | 數量 | M | X | N | A | 分格尺寸 | 使用位置 | 廠收背板托角編號 | 樓層 |
|---|---|---|---|---|---|---|---|---|---|---|---|---|
| UN-HT310aS | 1251.5 | 33 | 1 | 33 | 260 | X | 4 | 44.5 | 1480 | T3CW-H-2 | UN-HT310S | 10F~25F,29F~50F |
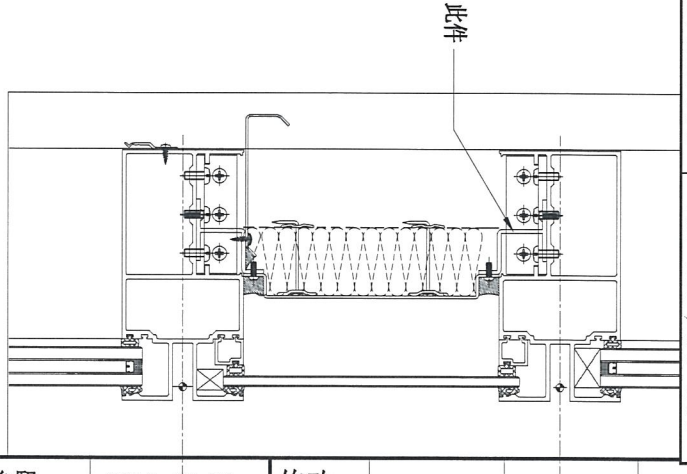
| 名稱 | 背板托角 | 制圖 | 陳俊賢 | 2018.12.21 | 修改 | | | |
|---|---|---|---|---|---|---|---|---|
| 材料 | X85625 | 復核 | 謝永林 | 2018.12.17 | 日期 | | | |
| 顏色 | MILL | 批準 | | | 圖號 | UN-HT310aS | | |




B.D. REF :

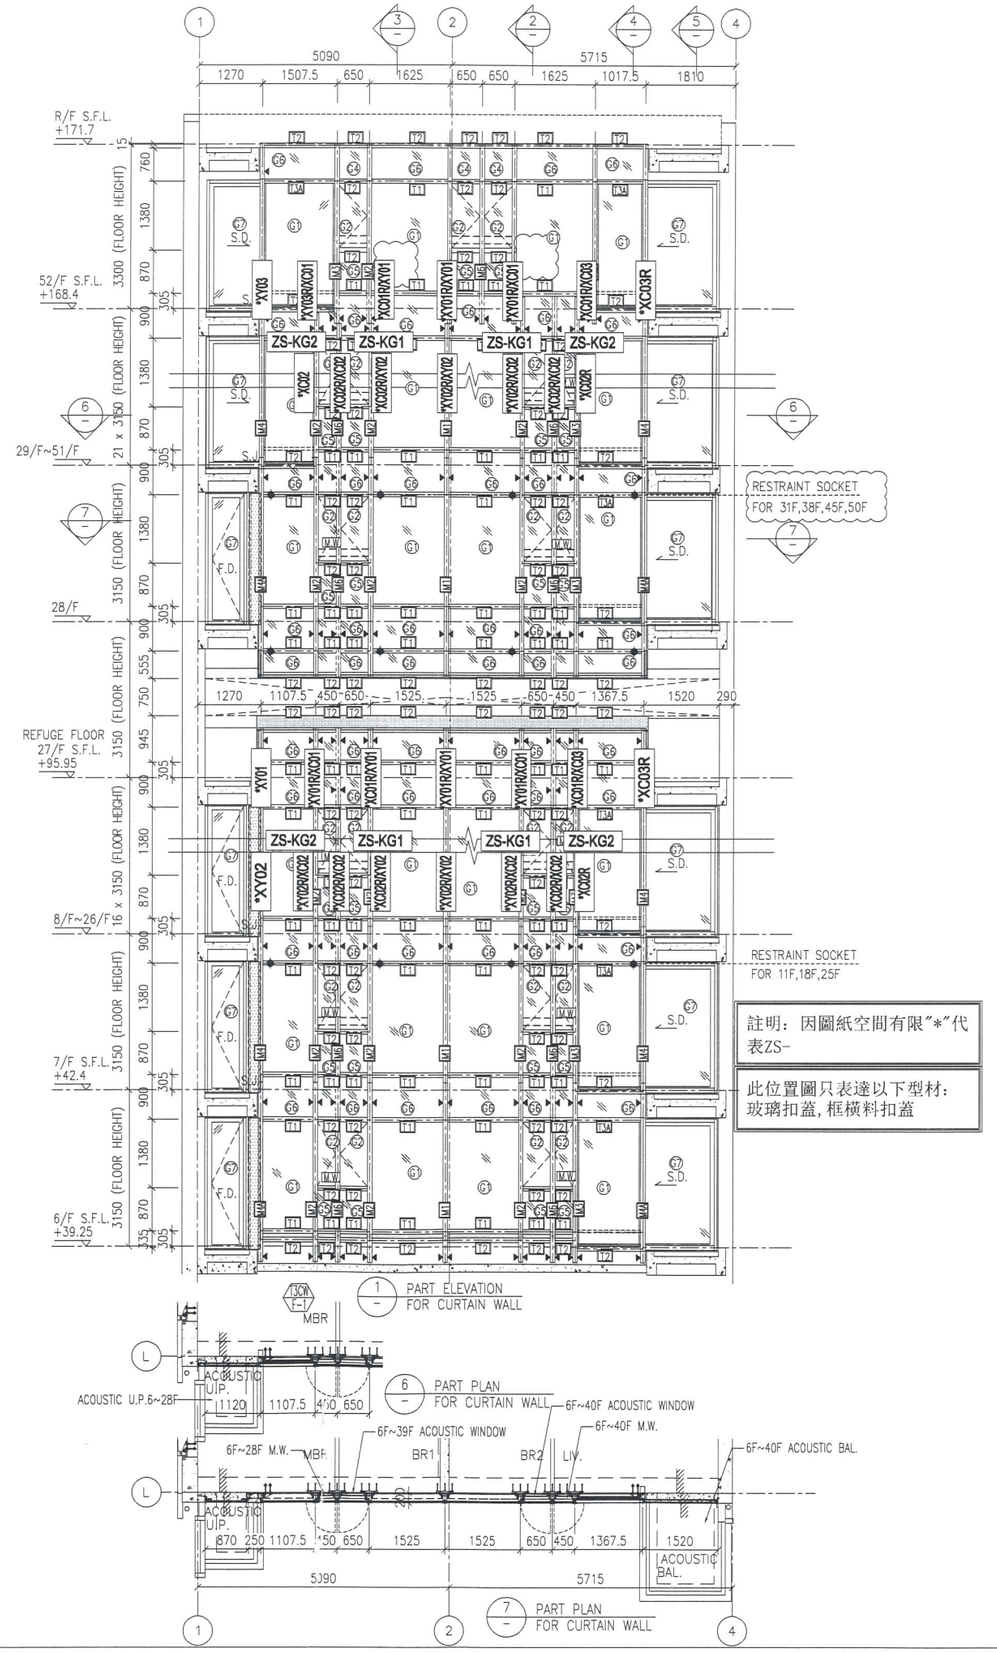CLIENT :
信和置業有限公司
Sino Land Company Limited

ARCHITECT :
WONG TUNG & PARTNERS LIMITED
ARCHITECTS & PLANNERS

MAIN CONTRACTOR :
CR Construction Company Limited

STRUCTURAL ENGINEER :
AECOM

FACADE CONSULTANT:
AECOM

NOTE :
1. ALL DIMENSIONS ARE IN mm.
2. ALL ELEVATIONS ARE VIEWED FROM OUTSIDE.
3. ALL DIMENSIONS TO BE VERIFIED ON SITE BEFORE FABRICATION.

LEGEND :
X1 — DETAIL MARK NO.
X001 — REFER SHEET NO.

1. F.F.L. -- FINISHED FLOOR LEVEL
2. S.F.L. -- STRUCTURAL FLOOR LEVEL
3. /R -- REVERSED DETAIL

| NO. | DATE | REVISED | BY |
|---|---|---|---|
| E | 17/01/2019 | GENERAL REVISED | |
| D | 22/12/2018 | GENERAL REVISED | |
| C | 04/12/2018 | GENERAL REVISED | |
| B | 24/11/2018 | GENERAL REVISED | |
| A | 10/9/2018 | GENERAL REVISED | |

JOB NO. : J-837

PROJECT :
URA KWUN TONG TOWN CENTRE REDEVELOPMENT (AREA 2 & 3) AT NKIL 6514, KWUN TONG, KWLOON


TITLE :
PART ELEVATION OF CURTAIN WALL AT TOWER 3

DATE : 04-JUL-18 | SCALE : 1:60 (A1)

DRAWN BY : ASING | CHECKED BY : -

美特鋁質有限公司
MIDI ALUMINIUM FABRICATOR LTD.
Units 6-8, Sunray Industrial Centre, 1/F
610 Cha Kwo Ling Road, Kowloon
Tel:23489211-4 Fax:(852)27727666

DWG NO. : J837-CW-2301(G) | REV. : E

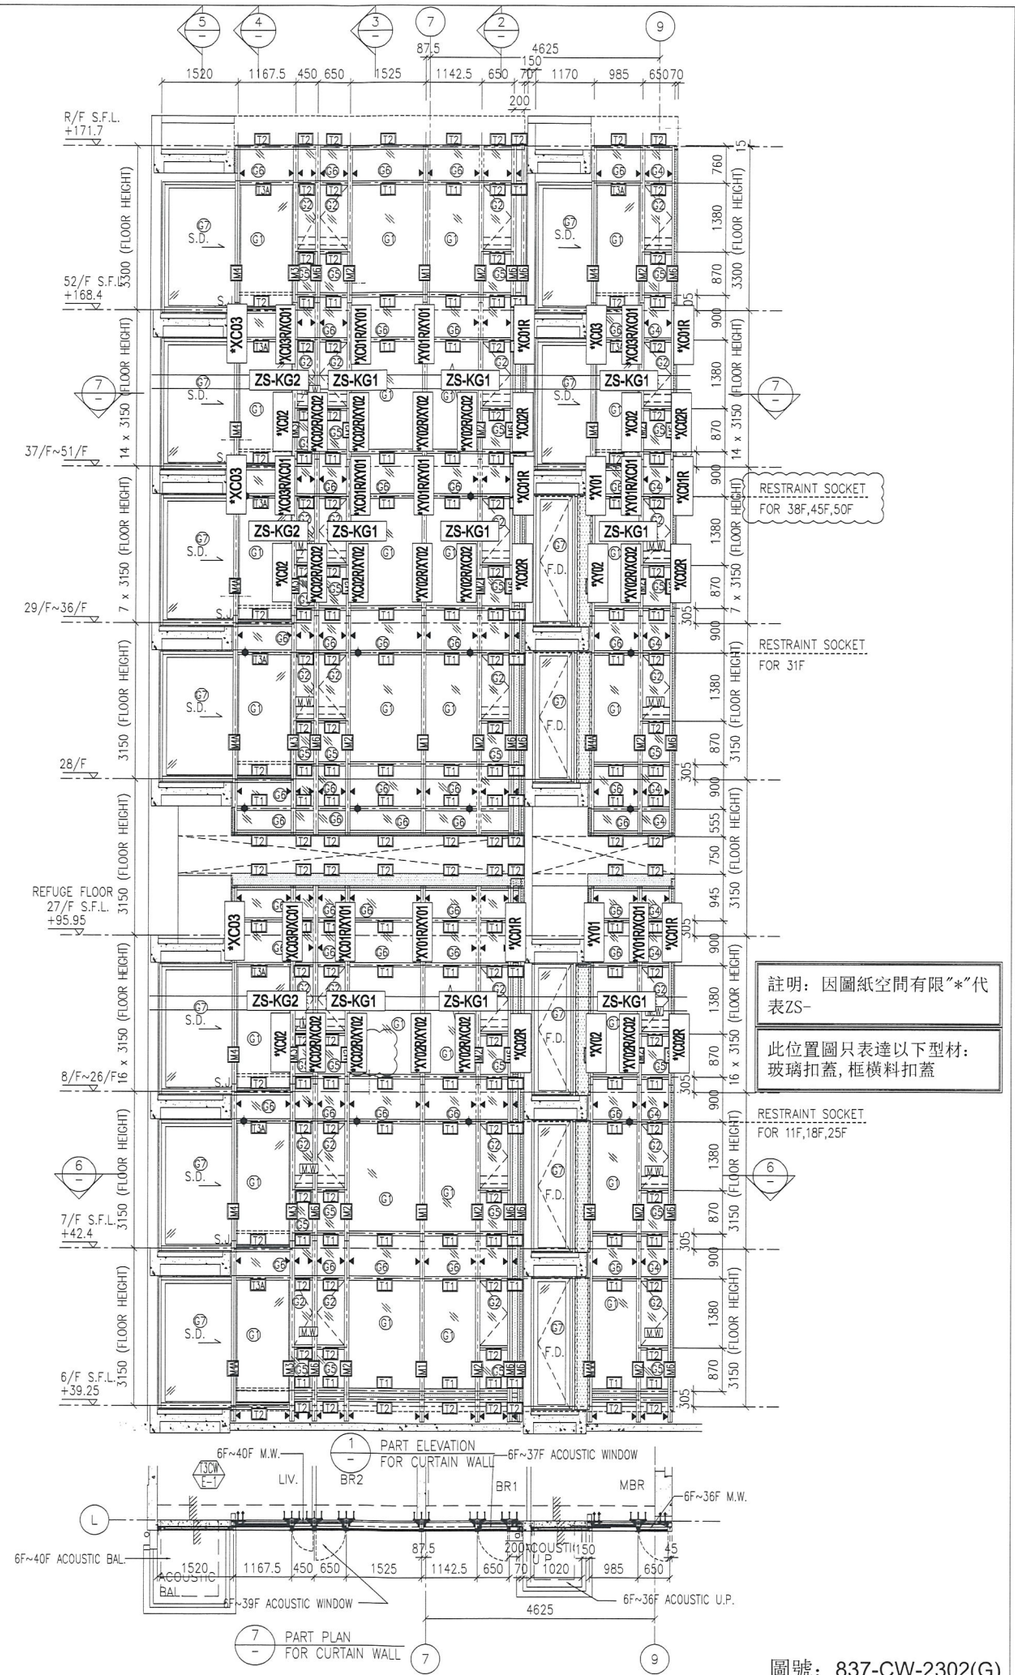


註明：因圖紙空間有限"*"代表ZS-

此位置圖只表達以下型材：玻璃扣蓋，框橫料扣蓋

圖號：837-CW-2302(G)

B.D. REF :

CLIENT :
信和置業有限公司
Sino Land Company Limited

ARCHITECT :
WONG TUNG & PARTNERS LIMITED
ARCHITECTS & PLANNERS

MAIN CONTRACTOR :
CR Construction Company Limited

STRUCTURAL ENGINEER :
AECOM

FACADE CONSULTANT:
AECOM

NOTE :
1. ALL DIMENSIONS ARE IN mm.
2. ALL ELEVATIONS ARE VIEWED FROM OUTSIDE.
3. ALL DIMENSIONS TO BE VERIFIED ON SITE BEFORE FABRICATION.

LEGEND :
X1 — DETAIL MARK NO.
X001 — REFER SHEET NO.

1. F.F.L. --FINISHED FLOOR LEVEL
2. S.F.L. --STRUCTURAL FLOOR LEVEL
3. /R --REVERSED DETAIL

| NO. | DATE | REVISED | BY |
|---|---|---|---|
| E | 17/01/2019 | GENERAL REVISED | |
| D | 22/12/2018 | GENERAL REVISED | |
| C | 04/12/2018 | GENERAL REVISED | |
| B | 24/11/2018 | GENERAL REVISED | |
| A | 10/9/2018 | GENERAL REVISED | |

JOB NO. : J-837

PROJECT :
URA KWUN TONG TOWN CENTRE REDEVELOPMENT (AREA 2 & 3) AT NKIL 6514, KWUN TONG, KWLOON


TITLE :
PART ELEVATION OF CURTAIN WALL AT TOWER 3

DATE : 04-JUL-18 | SCALE : 1:60 (A1)

DRAWN BY : ASING | CHECKED BY : -


美特鋁質有限公司
MIDI ALUMINIUM FABRICATOR LTD.
Units 6-8, Sunray Industrial Centre, 1/F
610 Cha Kwo Ling Road, Kowloon
Tel:23489211-4 Fax:(852)27727666


DWG NO. : J837-CW-2302(G) | REV. : E

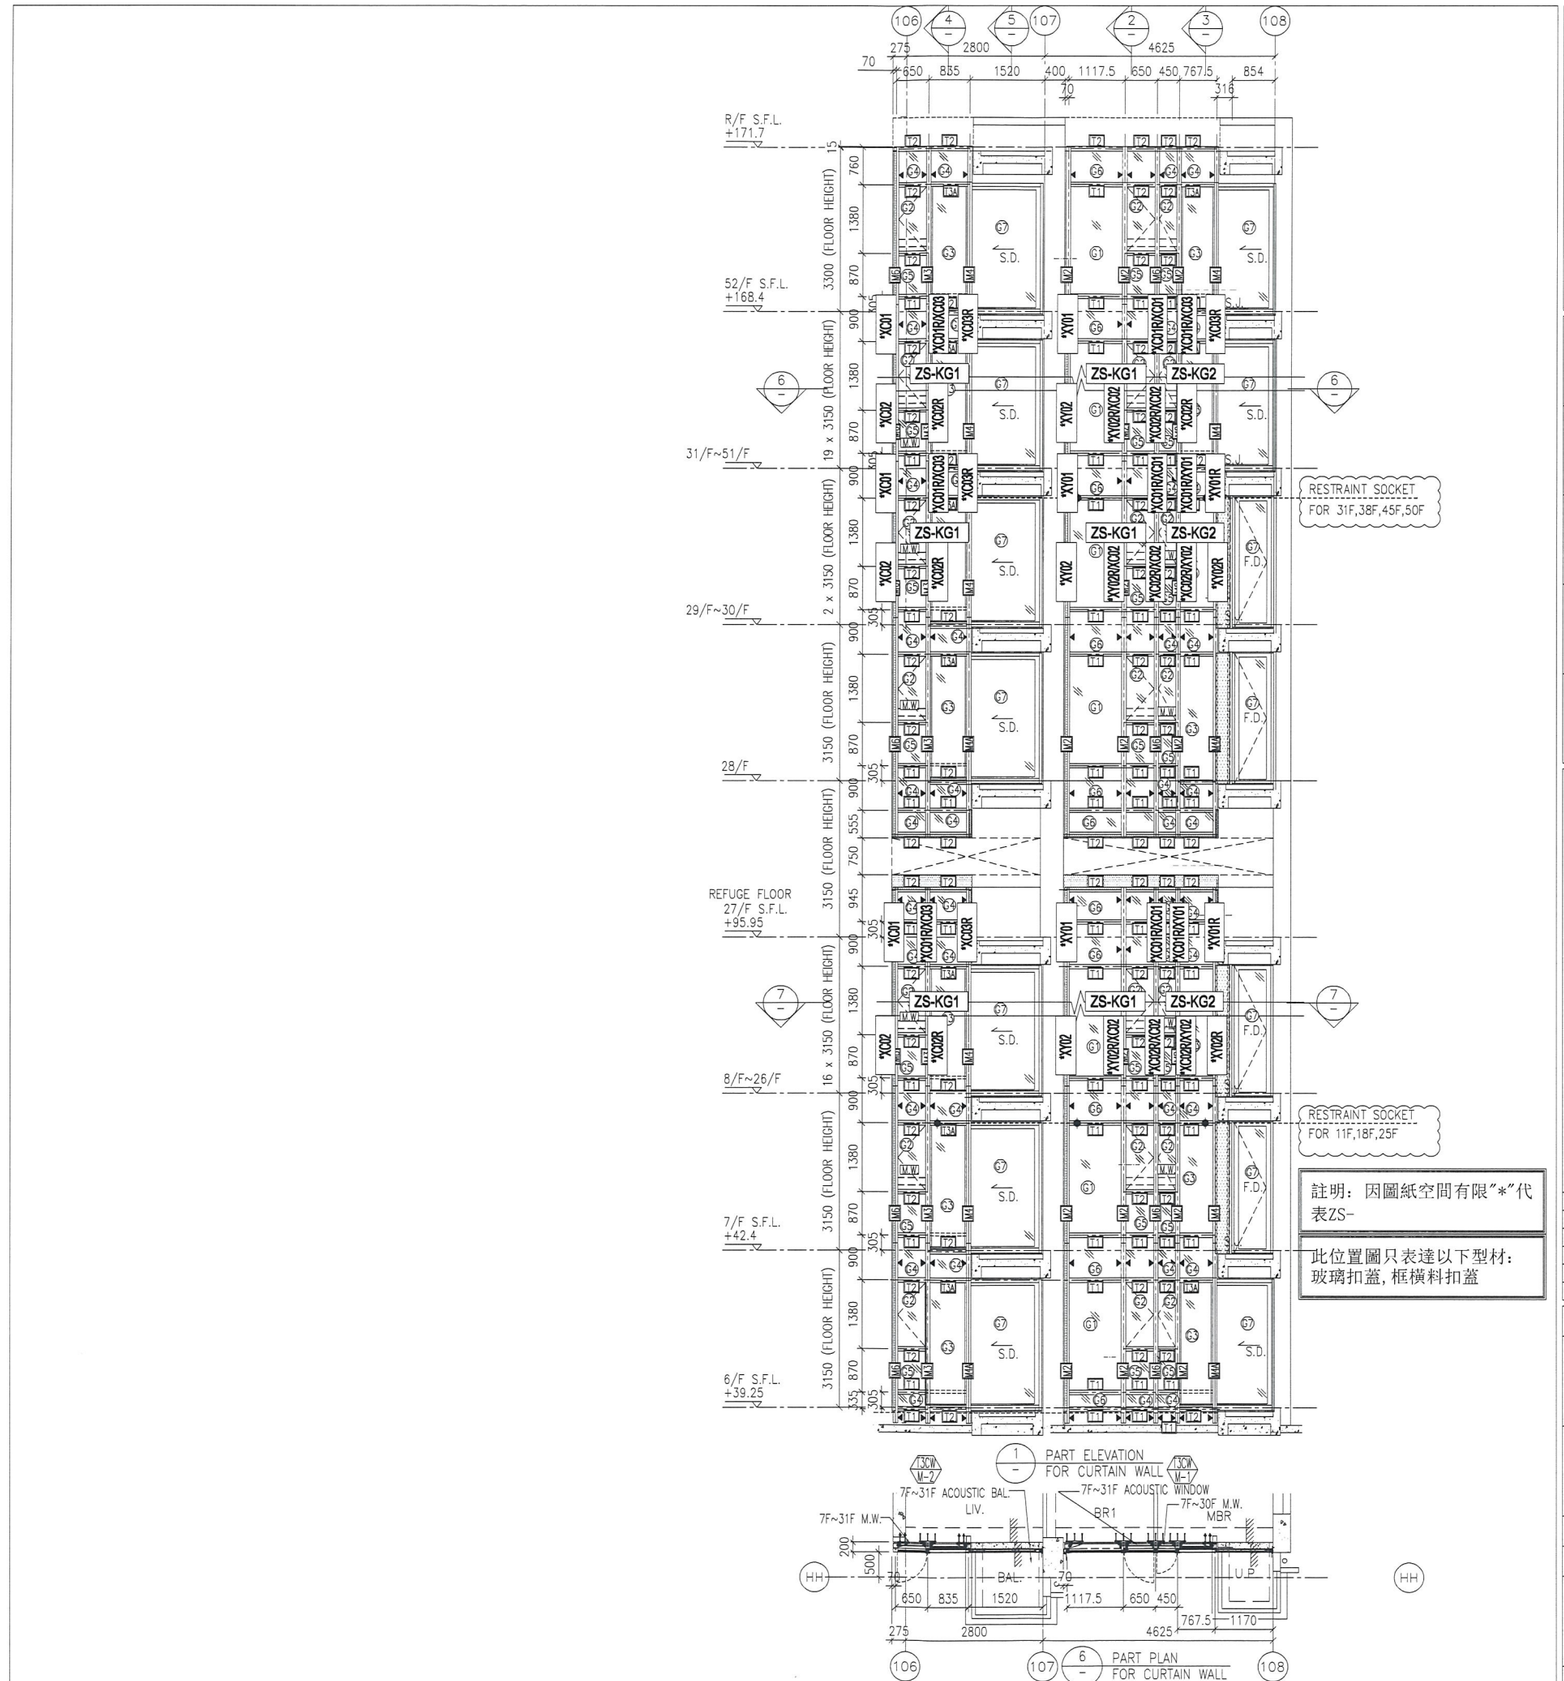


註明：因圖紙空間有限"*"代表ZS-

此位置圖只表達以下型材：
玻璃扣蓋, 框橫料扣蓋

B.D. REF :

CLIENT :
信和置業有限公司
Sino Land Company Limited

ARCHITECT :
WONG TUNG & PARTNERS LIMITED
ARCHITECTS & PLANNERS

MAIN CONTRACTOR :
CR Construction Company Limited

STRUCTURAL ENGINEER :
AECOM

FACADE CONSULTANT:
AECOM

NOTE :
1. ALL DIMENSIONS ARE IN mm.
2. ALL ELEVATIONS ARE VIEWED FROM OUTSIDE.
3. ALL DIMENSIONS TO BE VERIFIED ON SITE BEFORE FABRICATION.

LEGEND :
X1 — DETAIL MARK NO.
X001 — REFER SHEET NO.
1. F.F.L. --FINISHED FLOOR LEVEL
2. S.F.L. --STRUCTURAL FLOOR LEVEL
3. /R --REVERSED DETAIL

| NO. | DATE | REVISED | BY |
|---|---|---|---|
| E | 17/01/2019 | GENERAL REVISED | |
| D | 22/12/2018 | GENERAL REVISED | |
| C | 04/12/2018 | GENERAL REVISED | |
| B | 24/11/2018 | GENERAL REVISED | |
| A | 10/9/2018 | GENERAL REVISED | |

JOB NO. : J-837

PROJECT :
A URA KWUN TONG TOWN CENTRE REDEVELOPMENT (AREA 2 & 3) AT NKIL 6514, KWUN TONG, KWLOON


TITLE :
PART ELEVATION
OF CURTAIN WALL
AT TOWER 3

DATE : 04-JUL-18 | SCALE : 1:60 (A1)

DRAWN BY : ASING | CHECKED BY : -


美特鋁質有限公司
MIDI ALUMINIUM FABRICATOR LTD.
Units 6-8, Sunray Industrial Centre, 1/F
610 Cha Kwo Ling Road, Kowloon
Tel:23489211-4 Fax:(852)27727666


DWG NO. : J837-CW-2303(G) | REV. : E

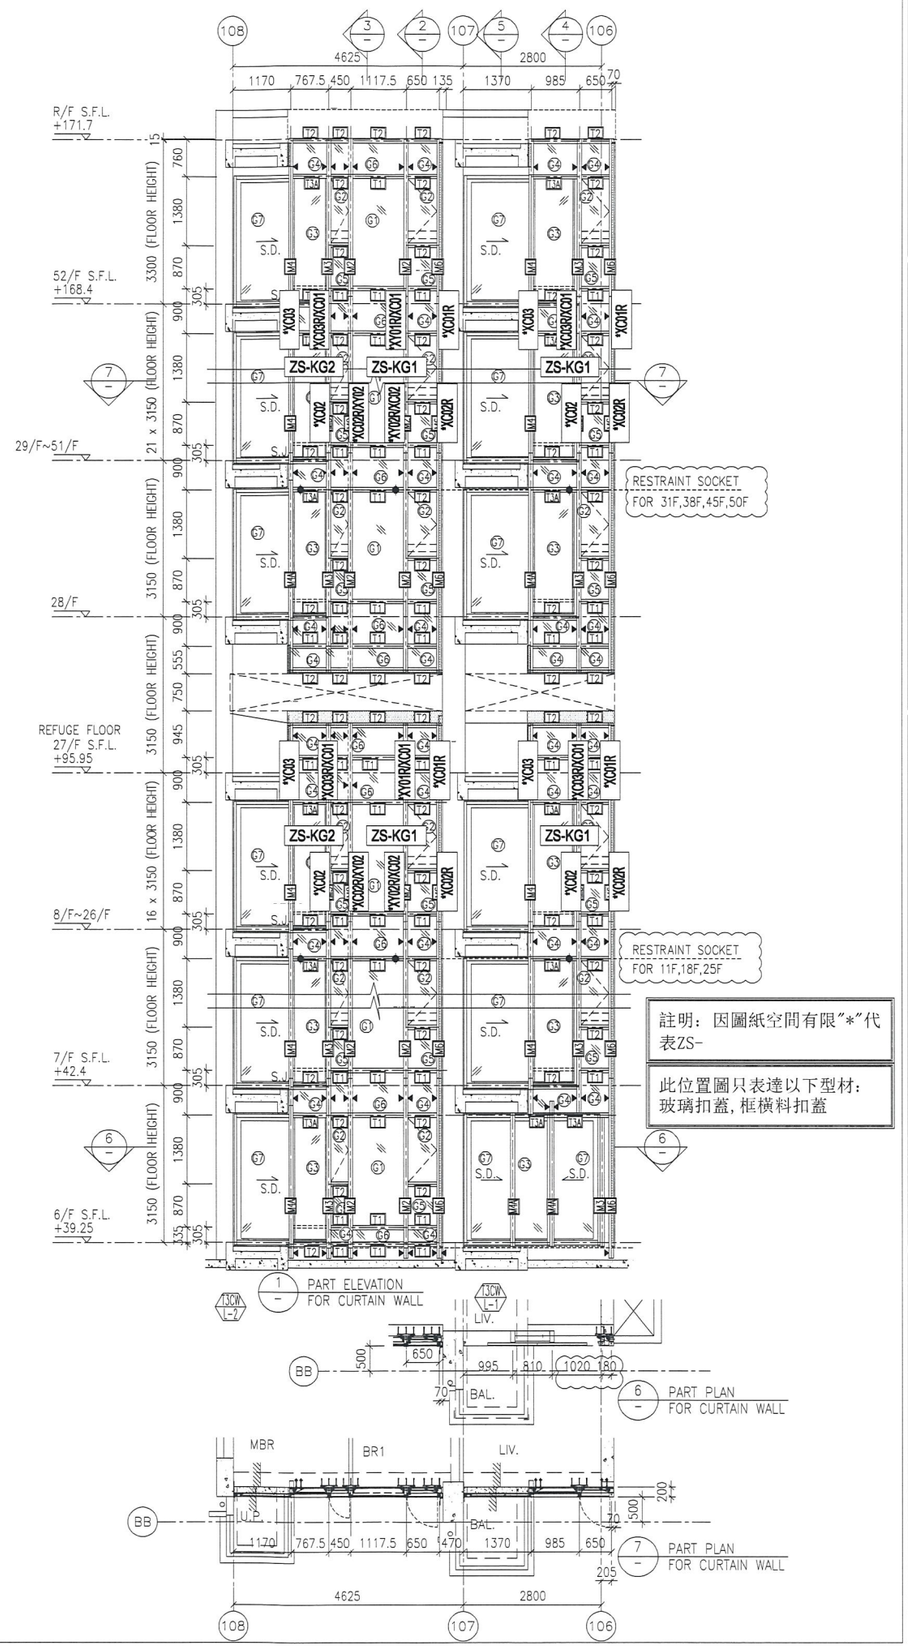


註明：因圖紙空間有限"*"代表ZS-

此位置圖只表達以下型材：玻璃扣蓋, 框橫料扣蓋

B.D. REF :

CLIENT :
信和置業有限公司
Sino Land Company Limited

ARCHITECT :
WONG TUNG & PARTNERS LIMITED
ARCHITECTS & PLANNERS

MAIN CONTRACTOR :
CR Construction Company Limited

STRUCTURAL ENGINEER :
AECOM

FACADE CONSULTANT:
AECOM

NOTE :
1. ALL DIMENSIONS ARE IN mm.
2. ALL ELEVATIONS ARE VIEWED FROM OUTSIDE.
3. ALL DIMENSIONS TO BE VERIFIED ON SITE BEFORE FABRICATION.

LEGEND :
X1 — DETAIL MARK NO.
X001 — REFER SHEET NO.

1. F.F.L. -- FINISHED FLOOR LEVEL
2. S.F.L. -- STRUCTURAL FLOOR LEVEL
3. /R -- REVERSED DETAIL

| NO. | DATE | REVISED | BY |
|---|---|---|---|
| E | 17/01/2019 | GENERAL REVISED | |
| D | 22/12/2018 | GENERAL REVISED | |
| C | 04/12/2018 | GENERAL REVISED | |
| B | 24/11/2018 | GENERAL REVISED | |
| A | 10/9/2018 | GENERAL REVISED | |

JOB NO. : J-837

PROJECT :
URA KWUN TONG TOWN CENTRE REDEVELOPMENT (AREA 2 & 3) AT NKIL 6514, KWUN TONG, KWLOON


TITLE :
PART ELEVATION OF CURTAIN WALL AT TOWER 3

DATE : 04-JUL-18 | SCALE : 1:60 (A1)

DRAWN BY : ASING | CHECKED BY : -

美特鋁質有限公司
MIDI ALUMINIUM FABRICATOR LTD.
Units 6-8, Sunray Industrial Centre, 1/F
610 Cha Kwo Ling Road, Kowloon
Tel:23489211-4 Fax:(852)27727666

DWG NO. : J837-CW-2304(G) | REV. : E

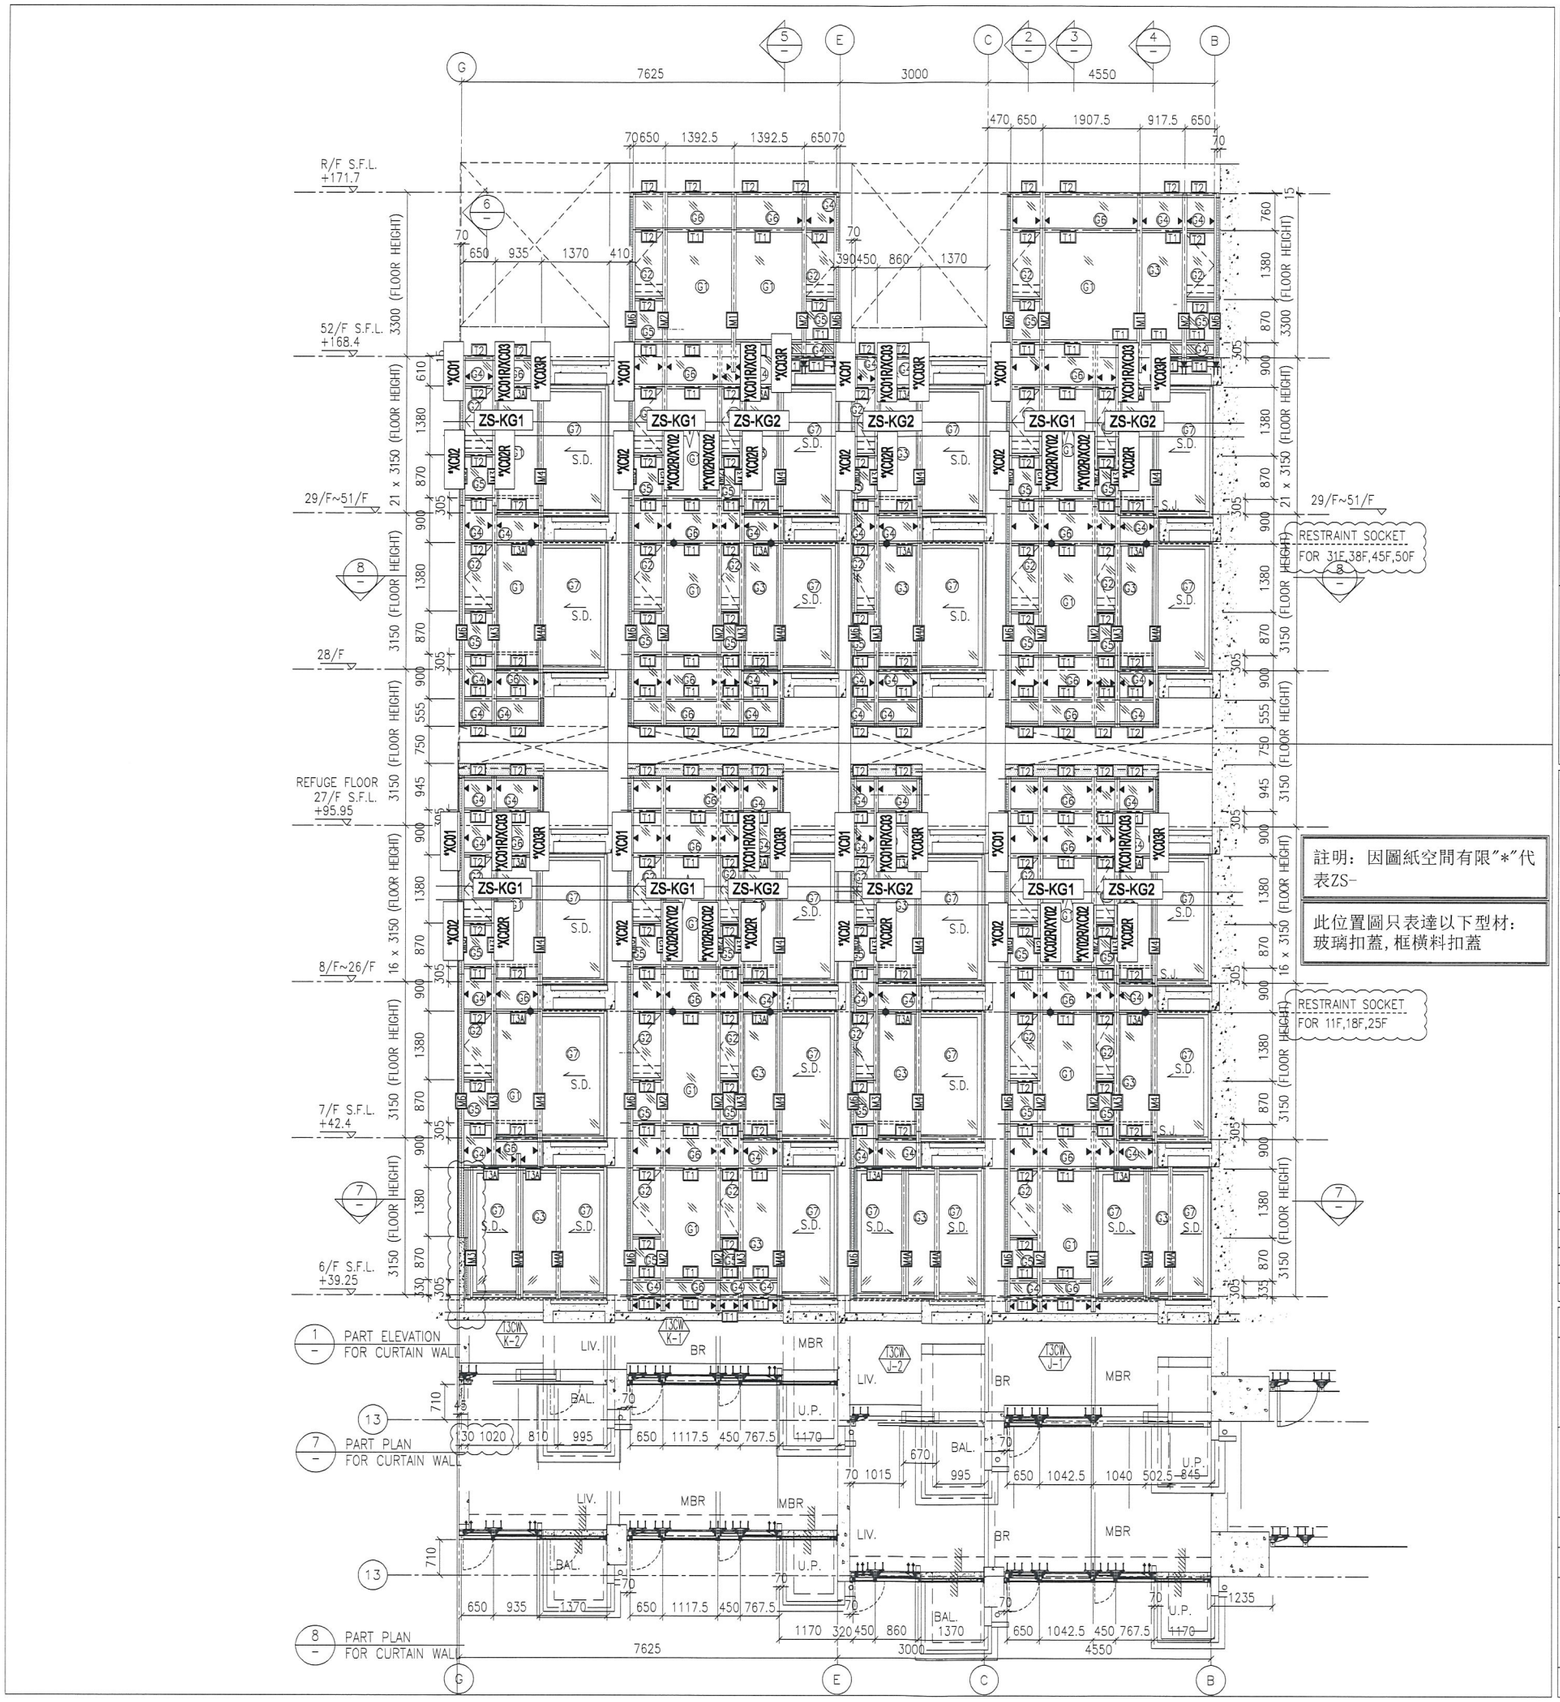


註明：因圖紙空間有限"*"代表ZS-

此位置圖只表達以下型材：玻璃扣蓋，框橫料扣蓋

B.D. REF :

CLIENT :
信和置業有限公司
Sino Land Company Limited

ARCHITECT :
WONG TUNG & PARTNERS LIMITED
ARCHITECTS & PLANNERS

MAIN CONTRACTOR :
CR Construction Company Limited

STRUCTURAL ENGINEER :
AECOM

FACADE CONSULTANT:
AECOM

NOTE :
1. ALL DIMENSIONS ARE IN mm.
2. ALL ELEVATIONS ARE VIEWED FROM OUTSIDE.
3. ALL DIMENSIONS TO BE VERIFIED ON SITE BEFORE FABRICATION.

LEGEND :
X1 — DETAIL MARK NO.
X001 — REFER SHEET NO.
1. F.F.L. --FINISHED FLOOR LEVEL
2. S.F.L. --STRUCTURAL FLOOR LEVEL
3. /R --REVERSED DETAIL

| NO. | DATE | REVISED | BY |
|---|---|---|---|
| E | 17/01/2019 | GENERAL REVISED | |
| D | 22/12/2018 | GENERAL REVISED | |
| C | 04/12/2018 | GENERAL REVISED | |
| B | 24/11/2018 | GENERAL REVISED | |
| A | 10/9/2018 | GENERAL REVISED | |

JOB NO. : J-837

PROJECT :
URA KWUN TONG TOWN CENTRE REDEVELOPMENT (AREA 2 & 3) AT NKIL 6514, KWUN TONG, KWLOON


TITLE :
PART ELEVATION OF CURTAIN WALL AT TOWER 3

DATE : 04-JUL-18 | SCALE : 1:60 (A1)

DRAWN BY : ASING | CHECKED BY : -


美特鋁質有限公司
MIDI ALUMINIUM FABRICATOR LTD.
Units 6-8, Sunray Industrial Centre, 1/F
610 Cha Kwo Ling Road, Kowloon
Tel:23489211-4 Fax:(852)27727666


DWG NO. : J837-CW-2305(G) | REV. : E

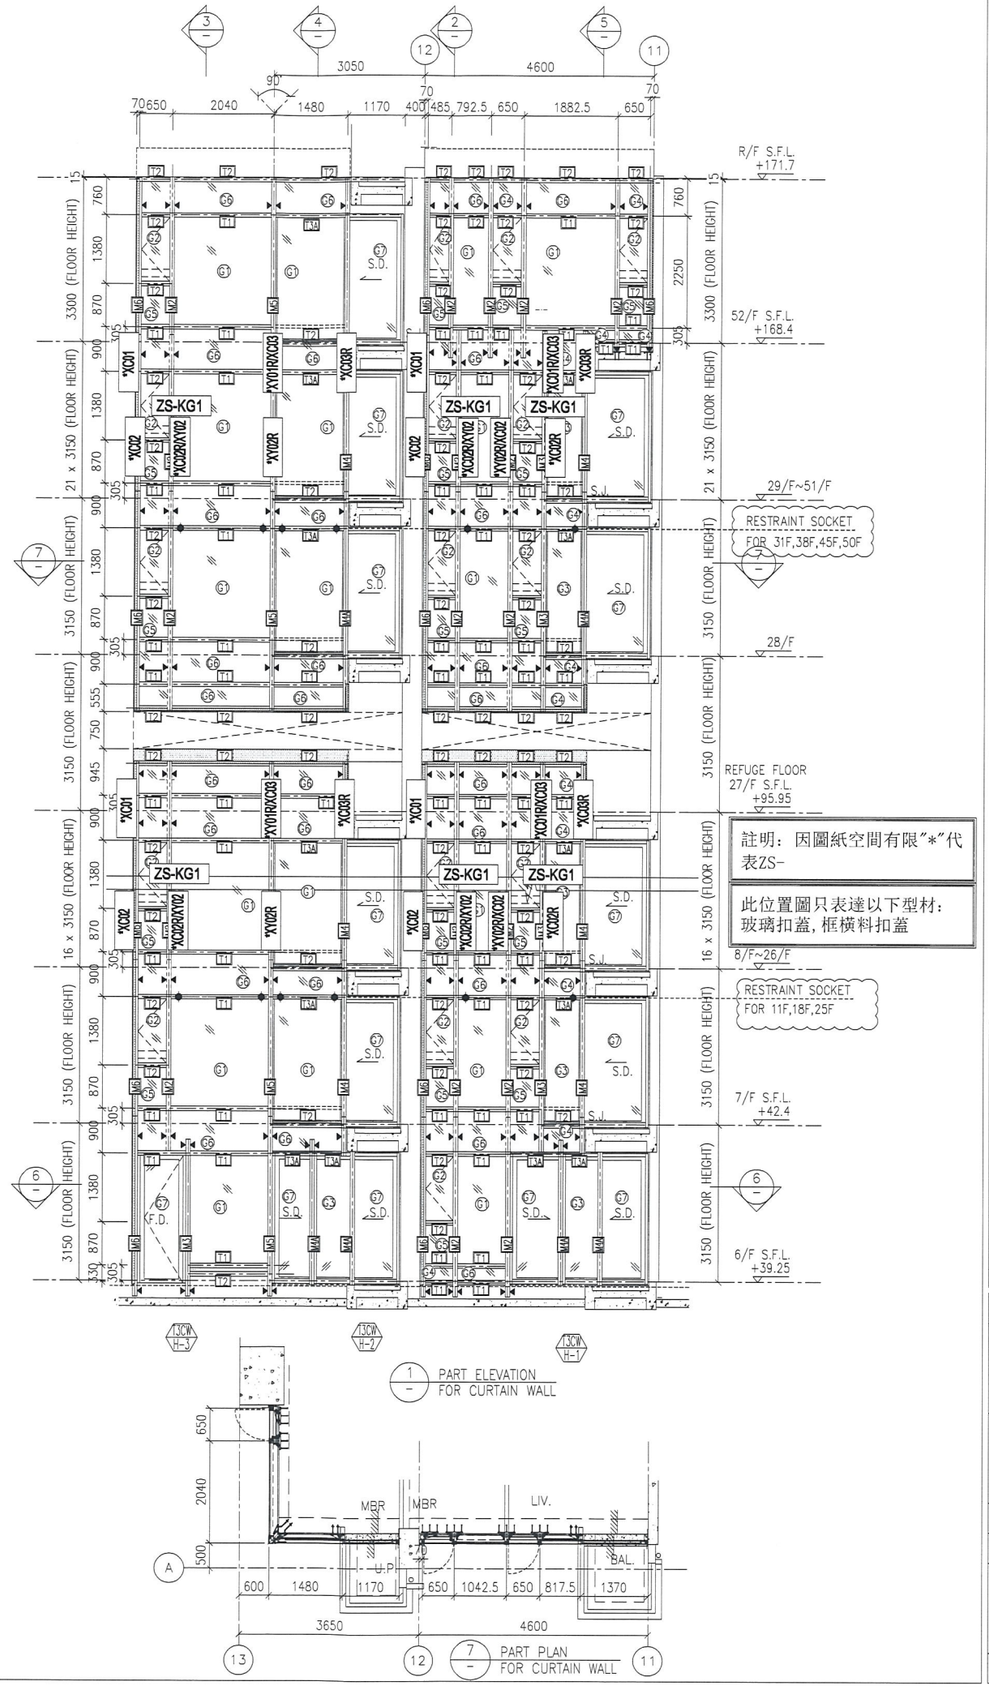


註明：因圖紙空間有限"*"代表ZS-

此位置圖只表達以下型材：玻璃扣蓋，框橫料扣蓋

B.D. REF :

CLIENT :
信和置業有限公司
Sino Land Company Limited

ARCHITECT :
WONG TUNG & PARTNERS LIMITED
ARCHITECTS & PLANNERS

MAIN CONTRACTOR :
CR Construction Company Limited

STRUCTURAL ENGINEER :
AECOM

FACADE CONSULTANT:
AECOM

NOTE :
1. ALL DIMENSIONS ARE IN mm.
2. ALL ELEVATIONS ARE VIEWED FROM OUTSIDE.
3. ALL DIMENSIONS TO BE VERIFIED ON SITE BEFORE FABRICATION.

LEGEND :
X1 — DETAIL MARK NO.
X001 — REFER SHEET NO.

1. F.F.L. --FINISHED FLOOR LEVEL
2. S.F.L. --STRUCTURAL FLOOR LEVEL
3. /R --REVERSED DETAIL

| NO. | DATE | REVISED | BY |
|---|---|---|---|
| E | 22/12/2018 | GENERAL REVISED | |
| D | 22/12/2018 | GENERAL REVISED | |
| C | 04/12/2018 | GENERAL REVISED | |
| B | 24/11/2018 | GENERAL REVISED | |
| A | 10/9/2018 | GENERAL REVISED | |

JOB NO. : J-837

PROJECT :
URA KWUN TONG TOWN CENTRE REDEVELOPMENT (AREA 2 & 3) AT NKIL 6514, KWUN TONG, KWLOON


TITLE :
PART ELEVATION OF CURTAIN WALL AT TOWER 3

DATE : 04-JUL-18 | SCALE : 1:60 (A1)

DRAWN BY : ASING | CHECKED BY : -


美特鋁製有限公司
MIDI ALUMINIUM FABRICATOR LTD.
Units 6-8, Sunray Industrial Centre, 1/F
610 Cha Kwo Ling Road, Kowloon
Tel:23489211-4 Fax:(852)27727666


DWG NO. : J837-CW-2306(G) | REV. : E

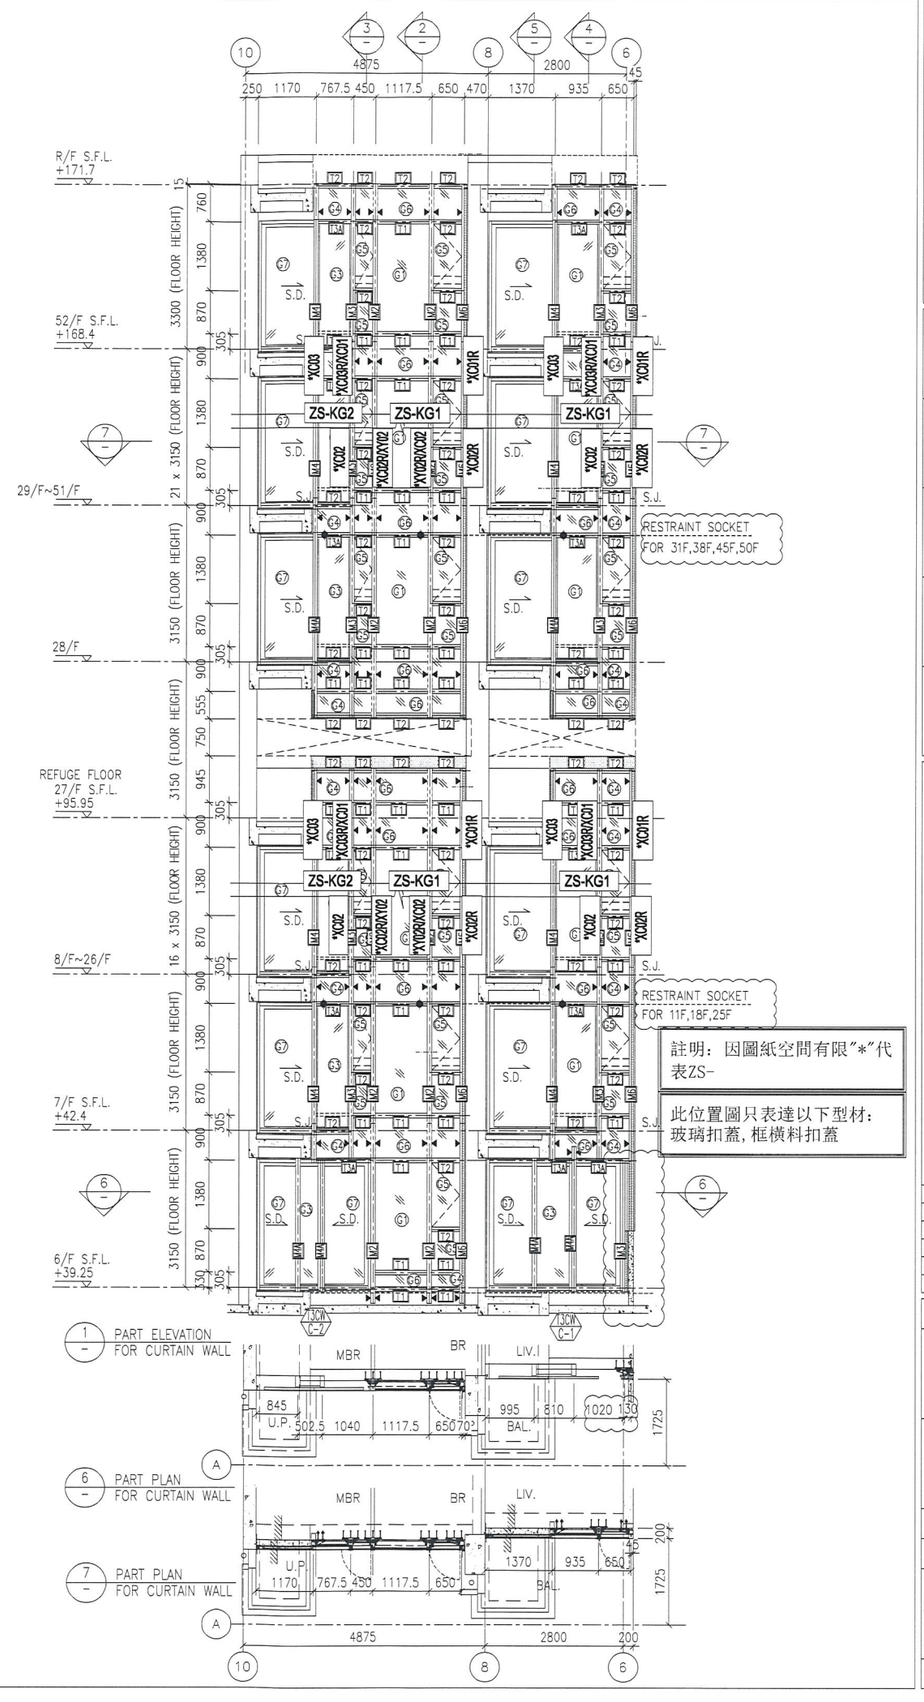


註明：因圖紙空間有限"*"代表ZS-

此位置圖只表達以下型材：
玻璃扣蓋, 框橫料扣蓋

B.D. REF :

CLIENT :
信和置業有限公司
Sino Land Company Limited

ARCHITECT :
WONG TUNG & PARTNERS LIMITED
ARCHITECTS & PLANNERS

MAIN CONTRACTOR :
CR Construction Company Limited

STRUCTURAL ENGINEER :
AECOM

FACADE CONSULTANT:
AECOM

NOTE :
1. ALL DIMENSIONS ARE IN mm.
2. ALL ELEVATIONS ARE VIEWED FROM OUTSIDE.
3. ALL DIMENSIONS TO BE VERIFIED ON SITE BEFORE FABRICATION.

LEGEND :
X1 — DETAIL MARK NO.
X001 — REFER SHEET NO.

1. F.F.L. -- FINISHED FLOOR LEVEL
2. S.F.L. -- STRUCTURAL FLOOR LEVEL
3. /R -- REVERSED DETAIL

| NO. | DATE | REVISED | BY |
|---|---|---|---|
| E | 17/01/2019 | GENERAL REVISED | |
| D | 22/12/2018 | GENERAL REVISED | |
| C | 04/12/2018 | GENERAL REVISED | |
| B | 24/11/2018 | GENERAL REVISED | |
| A | 10/9/2018 | GENERAL REVISED | |

JOB NO. : J-837

PROJECT :
URA KWUN TONG TOWN CENTRE REDEVELOPMENT (AREA 2 & 3) AT NKIL 6514, KWUN TONG, KWLOON


TITLE :
PART ELEVATION OF CURTAIN WALL AT TOWER 3

DATE : 04-JUL-18 | SCALE : 1:60 (A1)

DRAWN BY : ASING | CHECKED BY : -


美特鋁質有限公司
MIDI ALUMINIUM FABRICATOR LTD.
Units 6-8, Sunray Industrial Centre, 1/F
610 Cha Kwo Ling Road, Kowloon
Tel:23489211-4 Fax:(852)27727666


DWG NO. : J837-CW-2307(G) | REV. : E

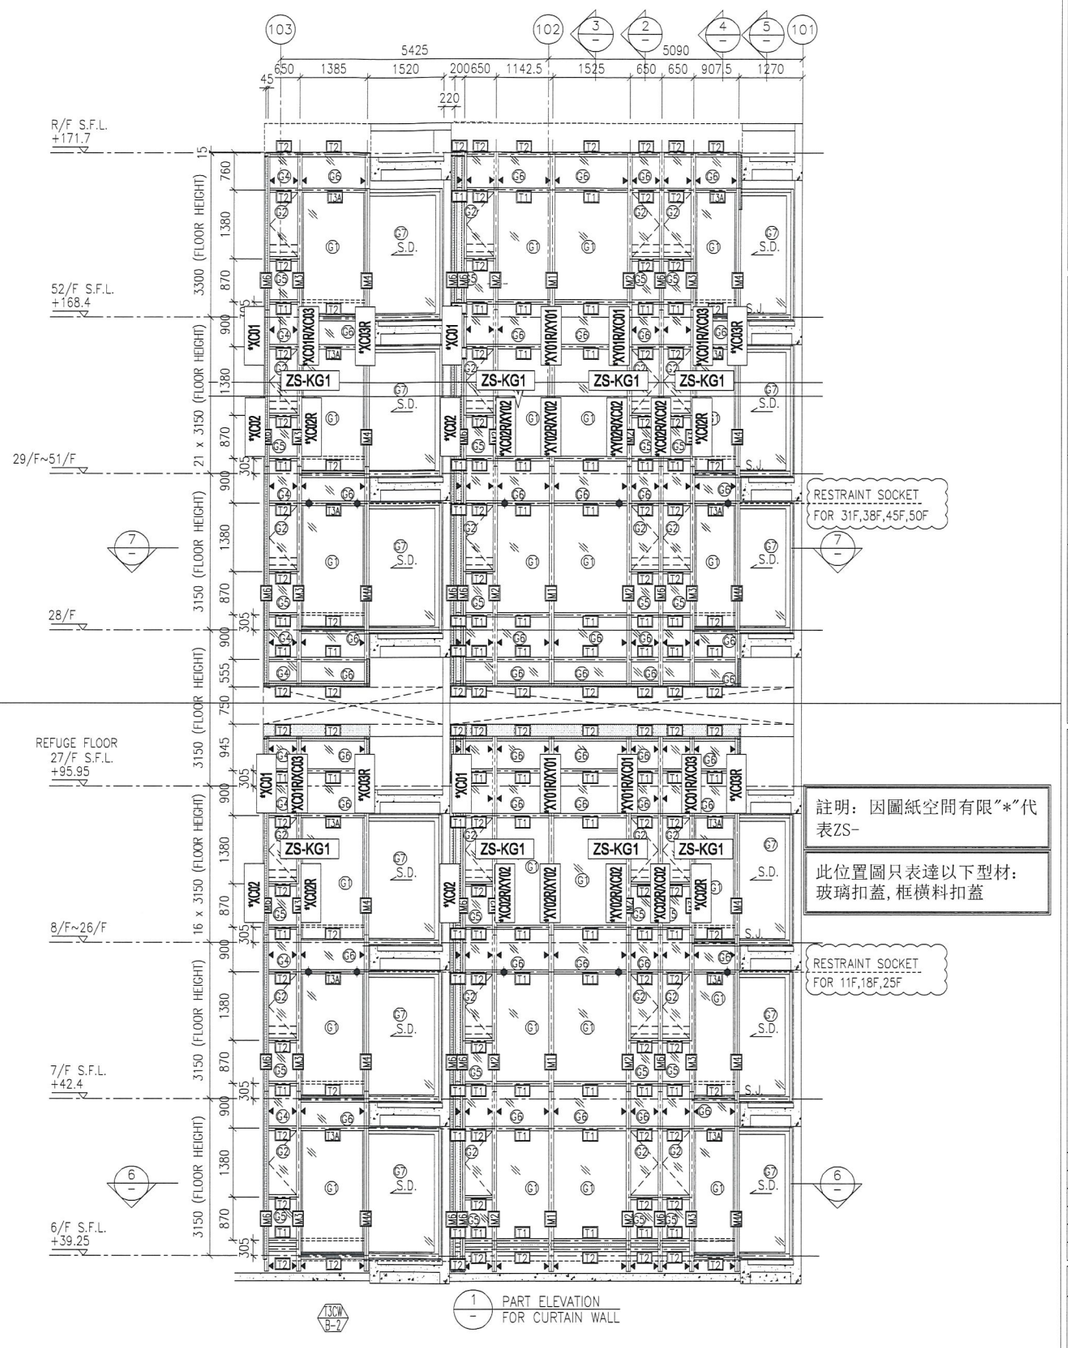


B.D. REF :

CLIENT :
信和置業有限公司
Sino Land Company Limited

ARCHITECT :
WONG TUNG & PARTNERS LIMITED
ARCHITECTS & PLANNERS

MAIN CONTRACTOR :
CR Construction Company Limited

STRUCTURAL ENGINEER :
AECOM

FACADE CONSULTANT:
AECOM

NOTE :
1. ALL DIMENSIONS ARE IN mm.
2. ALL ELEVATIONS ARE VIEWED FROM OUTSIDE.
3. ALL DIMENSIONS TO BE VERIFIED ON SITE BEFORE FABRICATION.

LEGEND :
X1 — DETAIL MARK NO.
X001 — REFER SHEET NO.
1. F.F.L. -- FINISHED FLOOR LEVEL
2. S.F.L. -- STRUCTURAL FLOOR LEVEL
3. /R -- REVERSED DETAIL

| NO. | DATE | REVISED | BY |
|---|---|---|---|
| E | 17/01/2019 | GENERAL REVISED | |
| D | 22/12/2018 | GENERAL REVISED | |
| C | 04/12/2018 | GENERAL REVISED | |
| B | 24/11/2018 | GENERAL REVISED | |
| A | 10/9/2018 | GENERAL REVISED | |

JOB NO. : J-837

PROJECT :
URA KWUN TONG TOWN CENTRE REDEVELOPMENT (AREA 2 & 3) AT NKIL 6514, KWUN TONG, KWLOON


TITLE :
PART ELEVATION OF CURTAIN WALL AT TOWER 3

DATE : 04-JUL-18 | SCALE : 1:60 (A1)

DRAWN BY : ASING | CHECKED BY : -


美特鋁質有限公司
MIDI ALUMINIUM FABRICATOR LTD.
Units 6-8, Sunray Industrial Centre, 1/F
610 Cha Kwo Ling Road, Kowloon
Tel:23489211-4 Fax:(852)27727666


DWG NO. : J837-CW-2308(G) | REV. : E

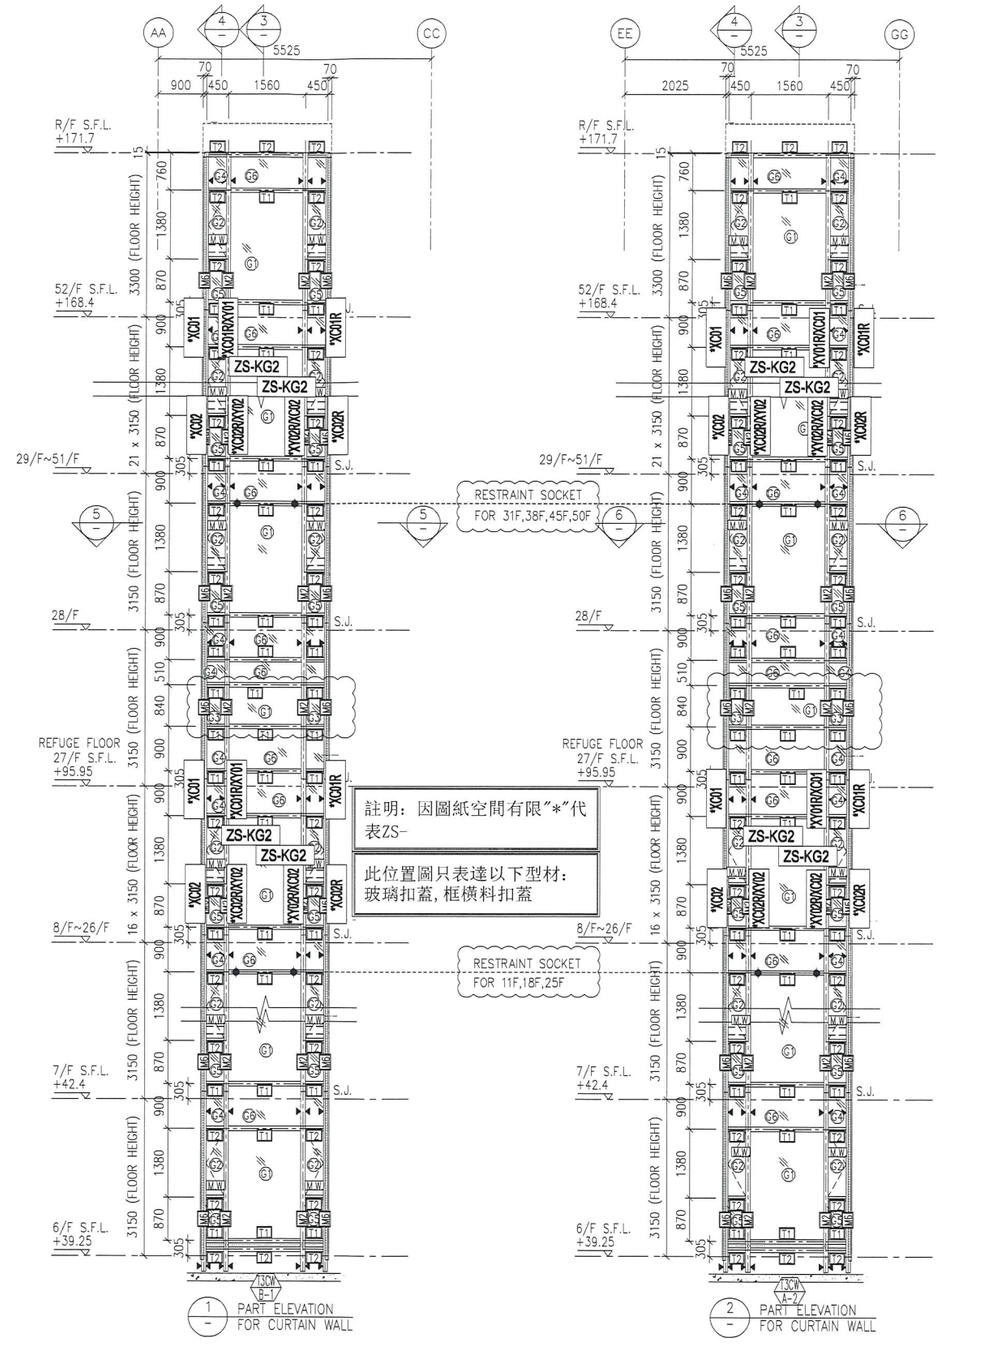


B.D. REF :

CLIENT :
信和置業有限公司
Sino Land Company Limited

ARCHITECT :
WONG TUNG & PARTNERS LIMITED
ARCHITECTS & PLANNERS

MAIN CONTRACTOR :
CR Construction Company Limited

STRUCTURAL ENGINEER :
AECOM

FACADE CONSULTANT:
AECOM

NOTE :
1. ALL DIMENSIONS ARE IN mm.
2. ALL ELEVATIONS ARE VIEWED FROM OUTSIDE.
3. ALL DIMENSIONS TO BE VERIFIED ON SITE BEFORE FABRICATION.

LEGEND :
X1 — DETAIL MARK NO.
X001 — REFER SHEET NO.

1. F.F.L. --FINISHED FLOOR LEVEL
2. S.F.L. --STRUCTURAL FLOOR LEVEL
3. /R --REVERSED DETAIL

| NO. | DATE | REVISED | BY |
|---|---|---|---|
| E | 17/01/2019 | GENERAL REVISED | |
| D | 22/12/2018 | GENERAL REVISED | |
| C | 04/12/2018 | GENERAL REVISED | |
| B | 24/11/2018 | GENERAL REVISED | |
| A | 10/9/2018 | GENERAL REVISED | |

JOB NO. : J-837

PROJECT :
URA KWUN TONG TOWN CENTRE
REDEVELOPMENT (AREA 2 & 3) AT
NKIL 6514, KWUN TONG, KWLOON


TITLE :
PART ELEVATION
OF CURTAIN WALL
AT TOWER 3

DATE : 04-JUL-18 | SCALE : 1:60 (A1)

DRAWN BY : ASING | CHECKED BY : -


美特鋁製有限公司
MIDI ALUMINIUM FABRICATOR LTD.
Units 6-8, Sunray Industrial Centre, 1/F
610 Cha Kwo Ling Road, Kowloon
Tel:23489211-4 Fax:(852)27727666


DWG NO. : J837-CW-2309(G) | REV. : E

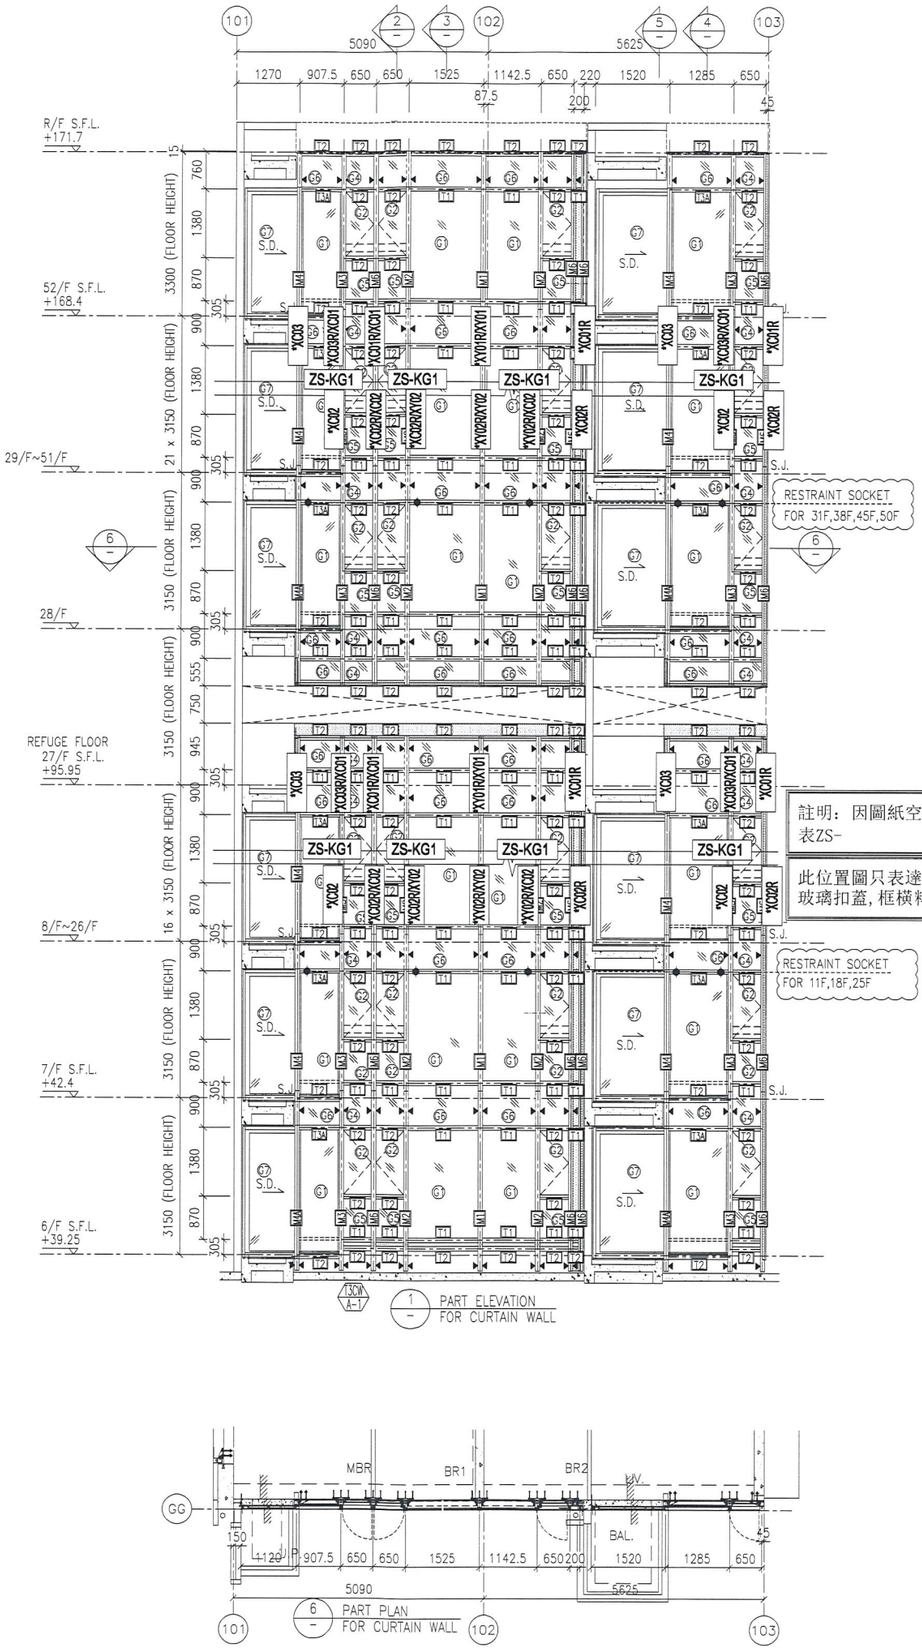


註明：因圖紙空間有限"*"代表ZS-

此位置圖只表達以下型材：玻璃扣蓋，框橫料扣蓋

B.D. REF :

CLIENT :
信和置業有限公司
Sino Land Company Limited

ARCHITECT :
WONG TUNG & PARTNERS LIMITED
ARCHITECTS & PLANNERS

MAIN CONTRACTOR :
CR Construction Company Limited

STRUCTURAL ENGINEER :
AECOM

FACADE CONSULTANT:
AECOM

NOTE :
1. ALL DIMENSIONS ARE IN mm.
2. ALL ELEVATIONS ARE VIEWED FROM OUTSIDE.
3. ALL DIMENSIONS TO BE VERIFIED ON SITE BEFORE FABRICATION.

LEGEND :
X1 — DETAIL MARK NO.
X001 — REFER SHEET NO.
1. F.F.L. --FINISHED FLOOR LEVEL
2. S.F.L. --STRUCTURAL FLOOR LEVEL
3. /R --REVERSED DETAIL

| NO. | DATE | REVISED | BY |
|---|---|---|---|
| E | 17/01/2019 | GENERAL REVISED | |
| D | 22/12/2018 | GENERAL REVISED | |
| C | 04/12/2018 | GENERAL REVISED | |
| B | 24/11/2018 | GENERAL REVISED | |
| A | 10/9/2018 | GENERAL REVISED | |

JOB NO. : J-837

PROJECT :
URA KWUN TONG TOWN CENTRE REDEVELOPMENT (AREA 2 & 3) AT NKIL 6514, KWUN TONG, KWLOON


TITLE :
PART ELEVATION
OF CURTAIN WALL
AT TOWER 3


DATE : 04-JUL-18 | SCALE : 1:60 (A1)

DRAWN BY : ASING | CHECKED BY : -


美特鋁質有限公司
MIDI ALUMINIUM FABRICATOR LTD.
Units 6-8, Sunray Industrial Centre, 1/F
610 Cha Kwo Ling Road, Kowloon
Tel:23489211-4 Fax:(852)27727666


DWG NO. : J837-CW-2310(G) | REV. : E

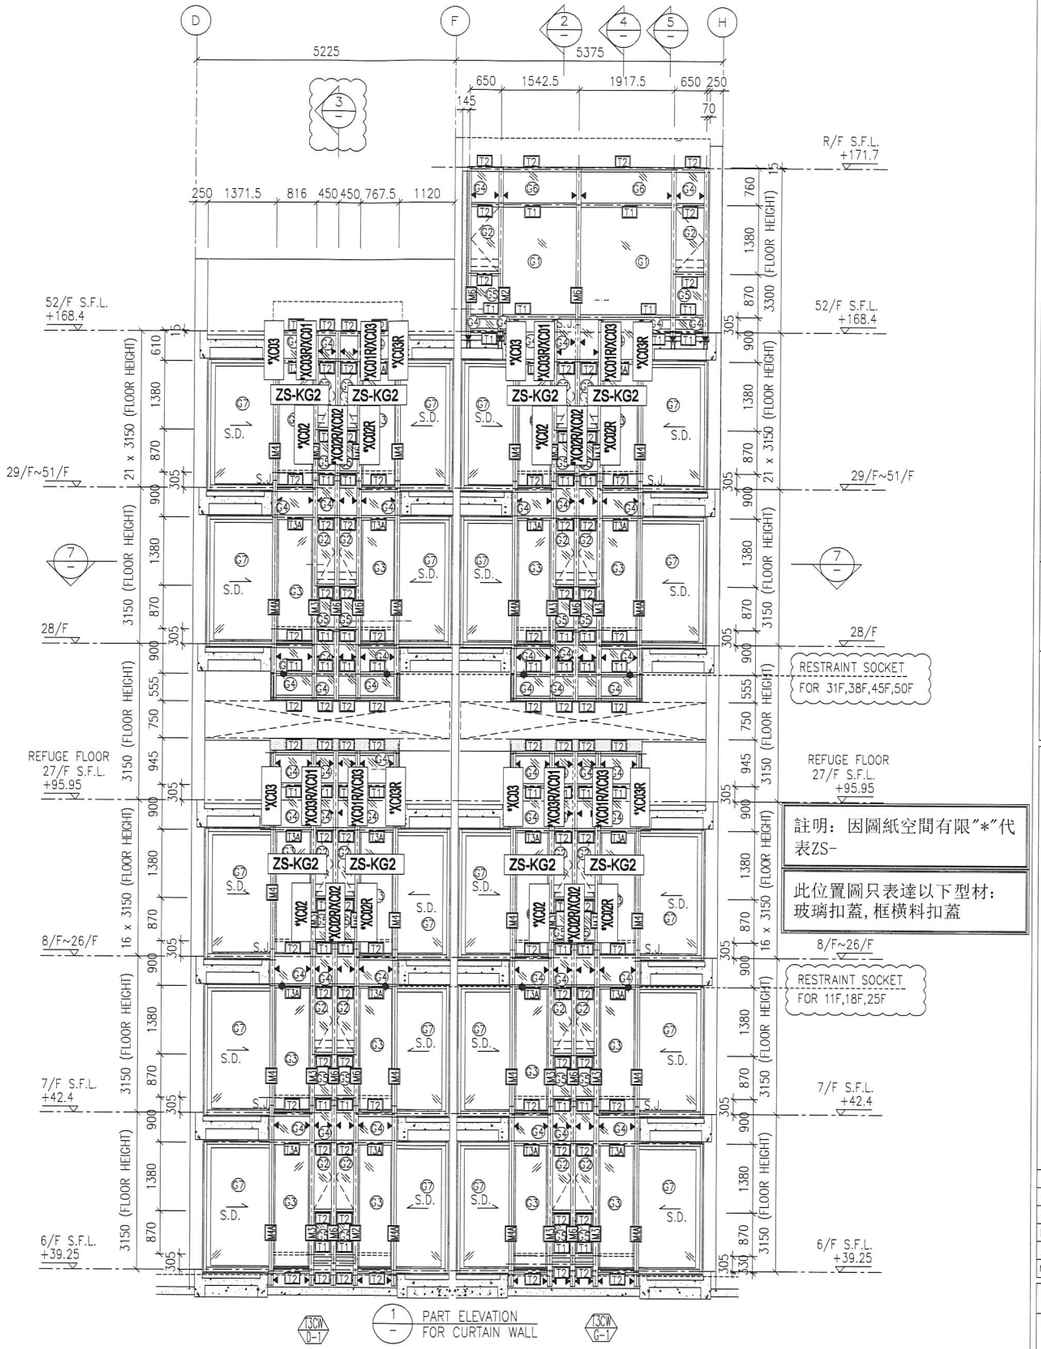

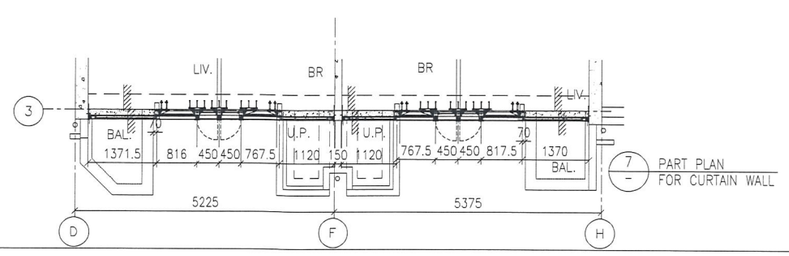
註明：因圖紙空間有限"*"代表ZS-

此位置圖只表達以下型材：
玻璃扣蓋，框橫料扣蓋

B.D. REF :

CLIENT :
信和置業有限公司
Sino Land Company Limited

ARCHITECT :
WONG TUNG & PARTNERS LIMITED
ARCHITECTS & PLANNERS

MAIN CONTRACTOR :
CR Construction Company Limited

STRUCTURAL ENGINEER :
AECOM

FACADE CONSULTANT:
AECOM

NOTE :
1. ALL DIMENSIONS ARE IN mm.
2. ALL ELEVATIONS ARE VIEWED FROM OUTSIDE.
3. ALL DIMENSIONS TO BE VERIFIED ON SITE BEFORE FABRICATION.

LEGEND :
X1 — DETAIL MARK NO.
X001 — REFER SHEET NO.

1. F.F.L. --FINISHED FLOOR LEVEL
2. S.F.L. --STRUCTURAL FLOOR LEVEL
3. /R --REVERSED DETAIL

| NO. | DATE | REVISED | BY |
|---|---|---|---|
| E | 17/01/2019 | GENERAL REVISED | |
| D | 22/12/2018 | GENERAL REVISED | |
| C | 04/12/2018 | GENERAL REVISED | |
| B | 24/11/2018 | GENERAL REVISED | |
| A | 10/9/2018 | GENERAL REVISED | |

JOB NO. : J-837

PROJECT :
URA KWUN TONG TOWN CENTRE
REDEVELOPMENT (AREA 2 & 3) AT
NKIL 6514, KWUN TONG, KWLOON


TITLE :
PART ELEVATION
OF CURTAIN WALL
AT TOWER 3

DATE : 04-JUL-18 | SCALE : 1:60 (A1)

DRAWN BY : ASING | CHECKED BY : -

美特鋁質有限公司
MIDI ALUMINIUM FABRICATOR LTD.
Units 6-8, Sunray Industrial Centre, 1/F
610 Cha Kwo Ling Road, Kowloon
Tel:23489211-4 Fax:(852)27727666

DWG NO. : J837-CW-2311(G) | REV. : E

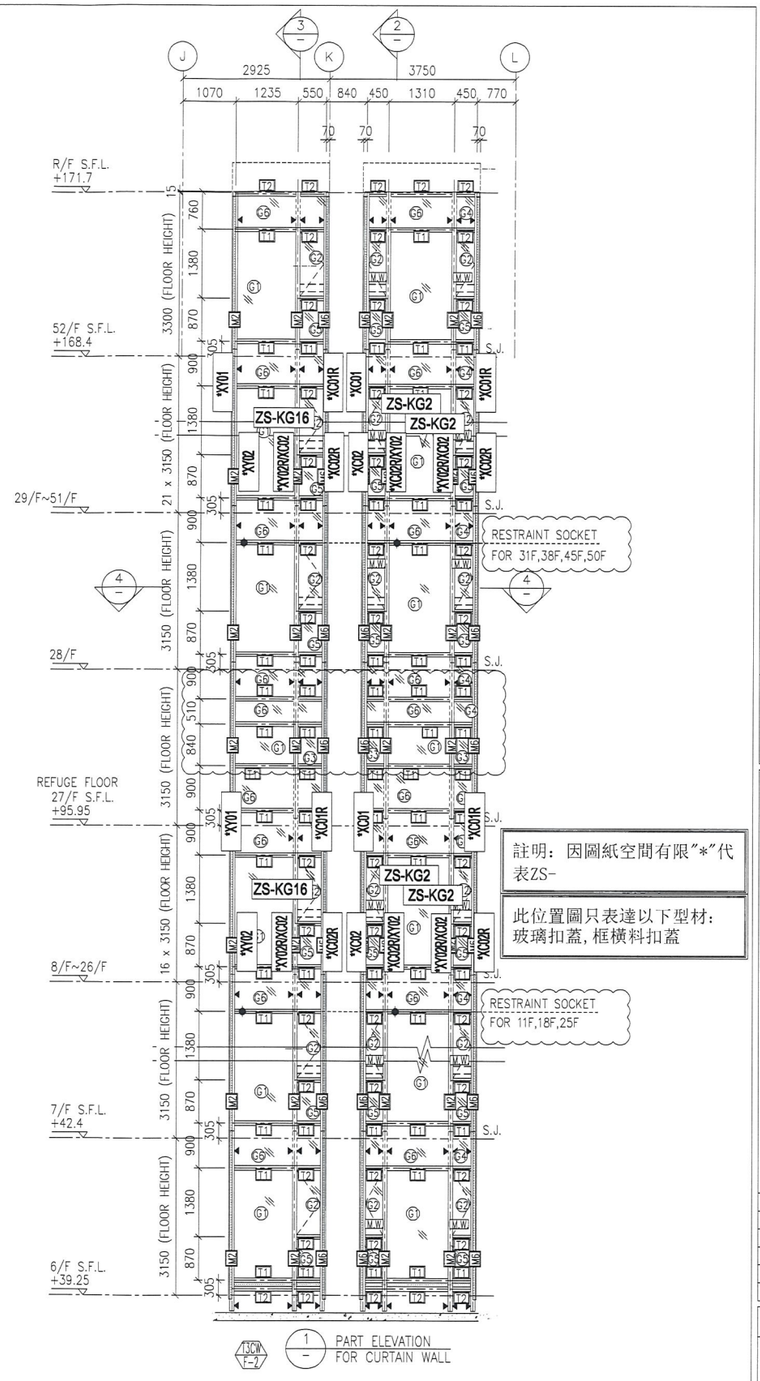


註明：因圖紙空間有限"*"代表ZS-

此位置圖只表達以下型材：玻璃扣蓋，框橫料扣蓋

B.D. REF :

CLIENT :
信和置業有限公司
Sino Land Company Limited

ARCHITECT :
WONG TUNG & PARTNERS LIMITED
ARCHITECTS & PLANNERS

MAIN CONTRACTOR :
CR Construction Company Limited

STRUCTURAL ENGINEER :
AECOM

FACADE CONSULTANT:
AECOM

NOTE :
1. ALL DIMENSIONS ARE IN mm.
2. ALL ELEVATIONS ARE VIEWED FROM OUTSIDE.
3. ALL DIMENSIONS TO BE VERIFIED ON SITE BEFORE FABRICATION.

LEGEND :
X1 — DETAIL MARK NO.
X001 — REFER SHEET NO.

1. F.F.L. --FINISHED FLOOR LEVEL
2. S.F.L. --STRUCTURAL FLOOR LEVEL
3. /R --REVERSED DETAIL

| NO. | DATE | REVISED | BY |
|---|---|---|---|
| E | 17/01/2019 | GENERAL REVISED | |
| D | 22/12/2018 | GENERAL REVISED | |
| C | 04/12/2018 | GENERAL REVISED | |
| B | 24/11/2018 | GENERAL REVISED | |
| A | 10/9/2018 | GENERAL REVISED | |

JOB NO. : J-837

PROJECT :
URA KWUN TONG TOWN CENTRE
REDEVELOPMENT (AREA 2 & 3) AT
NKIL 6514, KWUN TONG, KWLOON

TITLE :
PART ELEVATION
OF CURTAIN WALL
AT TOWER 3

DATE : 04-JUL-18 | SCALE : 1:60 (A1)

DRAWN BY : ASING | CHECKED BY : -


美特鋁質有限公司
MIDI ALUMINIUM FABRICATOR LTD.
Units 6-8, Sunray Industrial Centre, 1/F
610 Cha Kwo Ling Road, Kowloon
Tel:23489211-4 Fax:(852)27727666


DWG NO. : J837-CW-2312(G) | REV. : E