美 特 鋁 質 有 限 公 司
MIDI ALUMINIUM FABRICATOR LTD.

工程指示 / 要求簡箋(E.I.)

工程指示編號：EI /0244 / 19　　修改版次：-

工程編號　：J - 837　　工程名稱　：觀塘裕民坊

工程項目　：幕牆 鋁背板(T1-T5 大貨 9-50/F)(香檳金)

收件人　：生統 / 永林　　發件人　：Eric Liu　　日　期：21/02/2019

☐要求提供 / ☐確認 事項 ：

( ) 初步鋁料 B.M.　( ) 加工拆圖，然後生產　( ) 尺寸表

( ) 正式鋁料 B.M.　( ) 技術上資料 / 指示　( ) 報價

( ) 配件 B.M.　( ) 樣辦或貨品說明書　( ) 分判合約

( ) 其他 ：_____

內容 ：

請按加工圖生產背板，送地盤安裝用 (T1-T5 大貨 9-50/F)

1) 修改改分倉位置背板尺寸

2) 因應則師要求改色做香檳金(UCT803649FXL-3)，請重新加工

3) 請按 MO 生產及出貨(EI9959A)

謝謝！

請在 2019/ 02 / 28 前完成上列要求。

附：18 頁加工圖+50 頁位置圖

以上項目為:

☐ 原合約工程包　☐ 原合約工程加 / 減賬　☐ 新工程報價

原因：-

分發東莞各部門 ：

( )生產技術總監☐連附件　(✓)技術部　☑連附件　( )生產部　☐連附件　( )機械設計部☐連附件

( )採購部　☐連附件　(✓)生產統籌部☑連附件

( )質檢部　☐連附件　( )會計部　☐連附件　( )報關組　☐連附件　( )其他 楊榮輝 ☐連附件

分發其他分判：

( ) 王禮秋 ☐連附件

分發香港各部門 ：

( )行政部☐連附件　( )會計部☐連附件　( )統籌部☐連附件　(✓)工程部地盤科文 ☑連附件

( )採購部☐連附件　( )QS 部 ☐連附件　( )維修部☐連附件　( )其他 _____☐連附件

傳遞編號：

HK 0437 /19

發件人簽署：

項目經理簽署：

圖則登記表
DRAWING REGISTER

工程名稱 Project Title: **觀塘裕民坊**
T1/T2/T3/T5座標準層幕墻背板

工程編號 Project No: **J-837**

分發予 Distributed To

圖則編號 Drg. No.	圖則名稱 Drawing Title		接收日期 Receiving Date（適用於客戶圖則） 年 月 日	修訂編號 Revision No.
			19/2/21	
APB-01	背板-拆圖	1		-
APB-01(1)	背板-拆圖數據尺寸	2		-
APB-01(2)	背板-拆圖數據尺寸	3		-
APB-101	背板-拆圖	4		-
APB-101(1)	背板-拆圖數據尺寸	5		-
APB-101(2)	背板-拆圖數據尺寸	6		-
APB-28	背板-拆圖	7		-
APB-28a	背板-拆圖	8		-
APB-46	背板-拆圖	9		-
APB-46a	背板-拆圖	10		-
APB-46R	背板-拆圖	11		-
APB-46aR	背板-拆圖	12		-
APB-SD-101	背板-拆圖	13		-
APB-SD-101(1)	背板-拆圖數據尺寸	14		-
APB-SD-101(2)	背板-拆圖數據尺寸	15		-
APB-01X	背板-拆圖	16		-
APB-119	背板-拆圖	17		-
APB-SD-310	背板-拆圖	18		-

圖則登記表
DRAWING REGISTER

工程名稱 Project Title: 觀塘裕民坊
T1/T2/T3/T5座標準層幕墻背板

工程編號 Project No: J-837

分發予 Distributed To

圖則編號 Drg. No.	圖則名稱 Drawing Title	接收日期 Receiving Date（適用於客戶圖則） 年 月 日	修訂編號 Revision No.
J837-CW-2101	位置圖	19 2 21	-
J837-CW-2102	位置圖		-
J837-CW-2103	位置圖		-
J837-CW-2104	位置圖		-
J837-CW-2105	位置圖		-
J837-CW-2106	位置圖		-
J837-CW-2107	位置圖		-
J837-CW-2108	位置圖		-
J837-CW-2109	位置圖		-
J837-CW-2110	位置圖		-
J837-CW-2111	位置圖		-
J837-CW-2112	位置圖		-
J837-CW-2113	位置圖		-
J837-CW-2201	位置圖		-
J837-CW-2202	位置圖		-
J837-CW-2203	位置圖		-
J837-CW-2204	位置圖		-
J837-CW-2205	位置圖		-

圖則登記表
DRAWING REGISTER

工程名稱 Project Title: 觀塘裕民坊
T1/T2/T3/T5座標準層幕墻背板

工程編號 Project No: J-837

分發予 Distributed To

圖則編號 Drg. No.	圖則名稱 Drawing Title		接收日期 Receiving Date（適用於客戶圖則） 修訂編號 Revision No.
		年	
		月	
		日	
		年	19
		月	2
		日	21
J837-CW-2206	位置圖	37	-
J837-CW-2207	位置圖	38	-
J837-CW-2208	位置圖	39	-
J837-CW-2209	位置圖	40	-
J837-CW-2210	位置圖	41	-
J837-CW-2211	位置圖	42	-
J837-CW-2212	位置圖	43	-
J837-CW-2213	位置圖	44	-
J837-CW-2301	位置圖	45	-
J837-CW-2302	位置圖	46	-
J837-CW-2303	位置圖	47	-
J837-CW-2304	位置圖	48	-
J837-CW-2305	位置圖	49	-
J837-CW-2306	位置圖	50	-
J837-CW-2307	位置圖	51	-
J837-CW-2308	位置圖	52	-
J837-CW-2309	位置圖	53	-
J837-CW-2310	位置圖	54	-

圖則登記表
DRAWING REGISTER

工程名稱 Project Title: 觀塘裕民坊
T1/T2/T3/T5座標準層幕墻背板

工程編號 Project No: J-837

分發予 Distributed To


圖則編號 Drg. No.	圖則名稱 Drawing Title		接收日期 Receiving Date（適用於客戶圖則） 年 月 日	修訂編號 Revision No.
			19 2 21	
J837-CW-2311	位置圖	55		-
J837-CW-2312	位置圖	56		-
J837-CW-2501	位置圖	57		-
J837-CW-2502	位置圖	58		-
J837-CW-2503	位置圖	59		-
J837-CW-2504	位置圖	60		-
J837-CW-2505	位置圖	61		-
J837-CW-2506	位置圖	62		-
J837-CW-2507	位置圖	63		-
J837-CW-2508	位置圖	64		-
J837-CW-2509	位置圖	65		-
J837-CW-2510	位置圖	66		-
J837-CW-2511	位置圖	67		-
J837-CW-2512	位置圖	68		-

EG－DWG3

美特鋁質 有限公司
MIDI Aluminium Fabricator Ltd.

工程號	J-837	地盤	觀塘裕民坊

數據尺寸見后頁

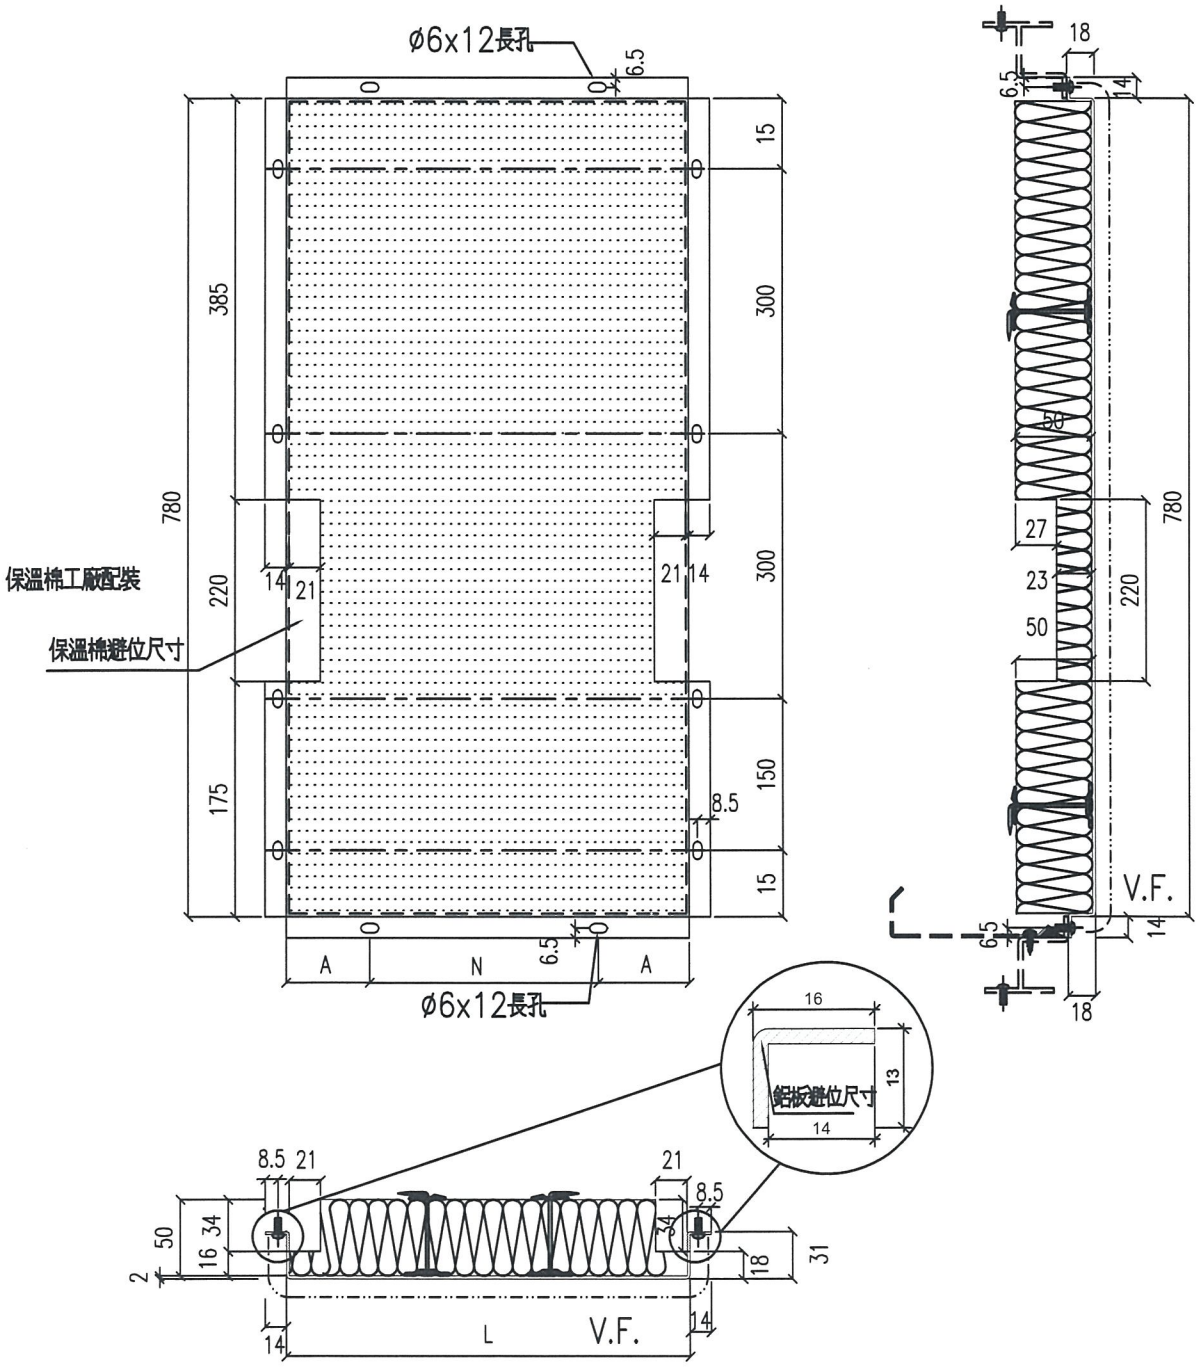

名稱	鋁板拆圖	制圖	鞠章芳	2019.2.14	修改			
材料	2mm厚鋁板	復核			日期			
顏色	香檳金UCT803649FXL-3	批准			圖號	APB-01		

EG－DWG3

美特鋁質 有限
MIDI Aluminium Fo

工程號	J-837	地盤	觀

物料編號	L	數量	M	X	N	EQ	分格尺寸	使用位置	樓層	樓層數	每層數
APB-01	530	102	300	X	1	115	650	T1CWG-1	9-25F,28-49F	34	3
	530	68	300	X	1	115	650	T1CWF-2	9-25F,28-49F	34	2
	530	68	300	X	1	115	650	T1CWE-1	9-25F,28-49F	34	2
	530	68	300	X	1	115	650	T1CWD-1	9-25F,28-49F	34	2
	530	33	300	X	1	115	650	T1CWA-3	9-25F,28-48F	33	1
	530	33	300	X	1	115	650	T1CWA-2	9-25F,28-48F	33	1
	530	102	300	X	1	115	650	T1CWA-2	9-25F,28-49F	34	3
	530	102	300	X	1	115	650	T1CWB-2	9-25F,28-49F	34	3
	530	102	300	X	1	115	650	T1CWC-1	9-25F,28-49F	34	3
	530	34	300	X	1	115	650	T1CWM-2	9-25F,28-49F	34	1
	530	34	300	X	1	115	650	T1CWM-1	9-25F,28-49F	34	1
	530	34	300	X	1	115	650	T1CWL-2	9-25F,28-49F	34	1
	530	34	300	X	1	115	650	T1CWL-1	9-25F,28-49F	34	1
	530	34	300	X	1	115	650	T1CWK-2	9-25F,28-49F	34	1
	530	34	300	X	1	115	650	T1CWK-1	9-25F,28-49F	34	1
	530	34	300	X	1	115	650	T1CWJ-2	9-25F,28-49F	34	1
	530	34	300	X	1	115	650	T1CWJ-1	9-25F,28-49F	34	1
	530	102	300	X	1	115	650	T1CWH-2	9-25F,28-49F	34	3
	合計	1052									
APB-02	330	68	250	X	1	40	450	T1CWH-1	9-25F,28-49F	34	2
	330	68	250	X	1	40	450	T1CWG-2	9-25F,28-49F	34	2
	330	68	250	X	1	40	450	T1CWE-2	9-25F,28-49F	34	2
	330	68	250	X	1	40	450	T1CWD-1	9-25F,28-49F	34	2
	330	68	250	X	1	40	450	T1CWA-1	9-25F,28-49F	34	2
	330	68	250	X	1	40	450	T1CWB-3	9-25F,28-49F	34	2
	330	34	250	X	1	40	450	T1CWC-1	9-25F,28-49F	34	1
	330	34	250	X	1	40	450	T1CWM-1	9-25F,28-49F	34	1
	330	34	250	X	1	40	450	T1CWL-2	9-25F,28-49F	34	1
	330	34	250	X	1	40	450	T1CWH-2	9-25F,28-49F	34	1
	合計	544									
APB-10	280	34	200	X	1	40	400	T1CW F-2	9-25F,28-49F	34	1
APB-16	430	34	300	X	1	65	550	T1CW A-1	9-25F,28-49F	34	1
APB-29	955	34	250	X	3	102.5	1075.0	T1CWG-1	9-25F,28-49F	34	1
APB-31	797.5	34	300	X	2	98.75	917.5	T1CW K-1	9-25F,28-49F	34	1
	797.5	34	300	X	2	98.75	917.5	T1CWJ-2	9-25F,28-49F	34	1

物料編號	L	數量	M	X	N	EQ	分格尺寸	使用位置	樓層	樓層數	每層數
APB-01	530	74	300	X	1	115	650	T2CWH-1	9-25,28-52F	37	2
	530	74	300	X	1	115	650	T2CWG-2	9-25,28-52F	37	2
	530	38	300	X	1	115	650	T2CWF-2	9-25,28-53F	38	1
	530	38	300	X	1	115	650	T2CWF-1	9-25,28-53F	38	1
	530	38	300	X	1	115	650	T2CWE-2	9-25,28-53F	38	1
	530	38	300	X	1	115	650	T2CWE-1	9-25,28-53F	38	1
	530	38	300	X	1	115	650	T2CWD-1	9-25,28-53F	38	1
	530	76	300	X	1	115	650	T2CWC-2	9-25,28-53F	38	2
	530	38	300	X	1	115	650	T2CWC-1	9-25,28-53F	38	1
	530	152	300	X	1	115	650	T2CWB-2	9-25,28-53F	38	4
	530	152	300	X	1	115	650	T2CWA-1	9-25,28-53F	38	4
	530	76	300	X	1	115	650	T2CWN-2	9-25,28-53F	38	2
	530	114	300	X	1	115	650	T2CWM-2	9-25,28-53F	38	3
	530	38	300	X	1	115	650	T2CWM-1	9-25,28-53F	38	1
	530	38	300	X	1	115	650	T2CWL-1	9-25,28-53F	38	1
	530	38	300	X	1	115	650	T2CWK-2	9-25,28-53F	38	1
	530	38	300	X	1	115	650	T2CWJ-1	9-25,28-53F	38	1
	合計	1098									
APB-02	330	74	250	X	1	40	450	T2CWH-1	9-25,28-52F	37	2
	330	37	250	X	1	40	450	T2CWG-2	9-25,28-52F	37	1
	330	38	250	X	1	40	450	T2CWF-1	9-25,28-53F	38	1
	330	38	250	X	1	40	450	T2CWE-2	9-25,28-53F	38	1
	330	76	250	X	1	40	450	T2CWB-1	9-25,28-53F	38	2
	330	76	250	X	1	40	450	T2CWA-2	9-25,28-53F	38	2
	330	38	250	X	1	40	450	T2CWN-1	9-25,28-53F	38	1
	330	76	250	X	1	40	450	T2CWM-3	9-25,28-53F	38	2
	330	38	250	X	1	40	450	T2CWL-2	9-25,28-53F	38	1
	330	38	250	X	1	40	450	T2CWK-1	9-25,28-53F	38	1
	330	38	250	X	1	40	450	T2CWJ-1	9-25,28-53F	38	1
	330	76	250	X	1	40	450	T2CWH-2	9-25,28-53F	38	2
	合計	643									
APB-10	280	38	200	X	1	40	400	T2CWL-2	9-25,28-53F	38	1
APB-16	430	38	300	X	1	65	550	T2CWM-3	9-25,28-53F	38	1
APB-25	305	38	200	X	1	52.5	425	T2CWK-1	9-25,28-53F	38	1
	305	38	200	X	1	52.5	425	T2CWJ-1	9-25,28-53F	38	1

名稱	鋁板拆圖	制圖	鍾章芳	2019.2.14	修改			
材料	2mm厚鋁板	復核			日期			
顏色	香檳金UCT803649FXL-3	批准			圖號	APB-01(1)		

EG－DWG3

美特鋁質 有限公司
MIDI Aluminium Fabric

工程號	J-837	地盤	觀塘裕民坊

物料編號	L	數量	M	X	N	EQ	分格尺寸	使用位置	樓層	樓層數	每層數
APB-01	530	72	300	X	1	115	650	T3CWF-1	9-25,28-51F	36	2
	530	108	300	X	1	115	650	T3CWE-1	9-25,28-51F	36	3
	530	36	300	X	1	115	650	T3CWM-2	9-25F,28-51F	36	1
	530	36	300	X	1	115	650	T3CWM-1	9-25F,28-51F	36	1
	530	36	300	X	1	115	650	T3CWL-2	9-25F,28-51F	36	1
	530	36	300	X	1	115	650	T3CWL-1	9-25F,28-51F	36	1
	530	35	300	X	1	115	650	T3CWK-2	9-25F,28-50F	35	1
	530	36	300	X	1	115	650	T3CWK-1	9-25F,28-51F	36	1
	530	36	300	X	1	115	650	T3CWJ-1	9-25F,28-51F	36	1
	530	36	300	X	1	115	650	T3CWH-3	9-25F,28-51F	36	1
	530	72	300	X	1	115	650	T3CWH-1	9-25F,28-51F	36	2
	530	36	300	X	1	115	650	T3CWC-2	9-25F,28-51F	36	1
	530	36	300	X	1	115	650	T3CWC-1	9-25F,28-51F	36	1
	530	144	300	X	1	115	650	T3CWB-2	9-25F,28-51F	36	4
	530	144	300	X	1	115	650	T3CWA-1	9-25F,28-51F	36	4
	合計	899									
APB-02	330	35	250	X	1	40	450	T3CWF-1	9-25,28-50F	35	1
	330	36	250	X	1	40	450	T3CWF-1	9-25,28-51F	36	1
	330	36	250	X	1	40	450	T3CWE-1	9-25,28-51F	36	1
	330	36	250	X	1	40	450	T3CWM-1	9-25,28-51F	36	1
	330	36	250	X	1	40	450	T3CWL-2	9-25F,28-51F	36	1
	330	36	250	X	1	40	450	T3CWK-1	9-25F,28-51F	36	1
	330	35	250	X	1	40	450	T3CWJ-2	9-25F,28-50F	35	1
	330	36	250	X	1	40	450	T3CWJ-1	9-25F,28-51F	36	1
	330	36	250	X	1	40	450	T3CWC-2	9-25F,28-51F	36	1
	330	72	250	X	1	40	450	T3CWB-1	9-25F,28-51F	36	2
	330	72	250	X	1	40	450	T3CWA-2	9-25F,28-51F	36	2
	330	70	250	X	1	40	450	T3CWD-1	9-25F,28-50F	35	2
	330	72	250	X	1	40	450	T3CWG-1	9-25F,28-51F	36	2
	330	72	250	X	1	40	450	T3CWF-2	9-25F,28-51F	36	2
	合計	645									
APB-16	430	36	300	X	1	65	550	T3CWF-2	9-25F,28-51F	36	1

物料編號	L	數量	M	X	N	EQ	分格尺寸	使用位置	樓層	樓層數	每層數
APB-01	530	102	300	X	1	115	650	T5CW N-1	9-25F,28-49F	34	3
	530	102	300	X	1	115	650	T5CW M-2	9-25F,28-49F	34	3
	530	102	300	X	1	115	650	T5CW L-1	9-25F,28-49F	34	3
	530	68	300	X	1	115	650	T5CW H-2	9-25F,28-49F	34	2
	530	34	300	X	1	115	650	T5CW H-1	9-25F,28-49F	34	1
	530	34	300	X	1	115	650	T5CW G-2	9-25F,28-49F	34	1
	530	34	300	X	1	115	650	T5CW G-1	9-25F,28-49F	34	1
	530	34	300	X	1	115	650	T5CW F-2	9-25F,28-49F	34	1
	530	34	300	X	1	115	650	T5CW F-1	9-25F,28-49F	34	1
	530	34	300	X	1	115	650	T5CW E-2	9-25F,28-49F	34	1
	530	34	300	X	1	115	650	T5CW E-1	9-25F,28-49F	34	1
	530	34	300	X	1	115	650	T5CW D-2	9-25F,28-49F	34	1
	530	34	300	X	1	115	650	T5CW D-1	9-25F,28-49F	34	1
	530	34	300	X	1	115	650	T5CW C-1	9-25F,28-49F	34	1
	530	33	300	X	1	115	650	T5CW C-1	9-20F,22-25F,28-49F	33	1
	530	69	300	X	1	115	650	T5CW C-1	22-25F,28-49F	23	3
	530	68	300	X	1	115	650	T5CW A-3	9-25F,28-49F	34	2
	合計	884									
APB-02	330	68	250	X	1	40	450	T5CWA-2	9-25F,28-49F	34	2
	330	34	250	X	1	40	450	T5CWN-1	9-25F,28-49F	34	1
	330	34	250	X	1	40	450	T5CWM-2	9-25F,28-49F	34	1
	330	68	250	X	1	40	450	T5CWM-1	9-25F,28-49F	34	2
	330	68	250	X	1	40	450	T5CWL-2	9-25F,28-49F	34	2
	330	34	250	X	1	40	450	T5CWL-1	9-25F,28-49F	34	1
	330	102	250	X	1	40	450	T5CWJK-1	9-25F,28-49F	34	3
	330	68	250	X	1	40	450	T5CWH-3	9-25F,28-49F	34	2
	330	34	250	X	1	40	450	T5CWH-2	9-25F,28-49F	34	1
	330	34	250	X	1	40	450	T5CWG-1	9-25F,28-49F	34	1
	330	34	250	X	1	40	450	T5CWF-2	9-25F,28-49F	34	1
	330	34	250	X	1	40	450	T5CWE-1	9-25F,28-49F	34	1
	330	34	250	X	1	40	450	T5CWD-2	9-25F,28-49F	34	1
	330	33	250	X	1	40	450	T5CWC-1	9-20F,22-25F,28-49F	33	1
	330	68	250	X	1	40	450	T5CWA-3	9-25F,28-49F	34	2
	合計	747									
APB-16	430	34	300	X	1	65	550	T5CWA-1	9-25F,28-49F	34	1
APB-20	260	34	180	X	1	40	380	T5CWJK-1	9-25F,28-49F	34	1


名稱	鋁板拆圖	制圖	鞠章芳	2019.2.14	修改			
材料	2mm厚鋁板	復核			日期			
顏色	香檳金UCT803649FXL-3	批准			圖號	APB-01(2)		

EG－DWG3

美特鋁質 有限公司
MIDI Aluminium Fabricator Ltd.

工程號	J-837	地盤	觀塘裕民坊

數據尺寸見后頁

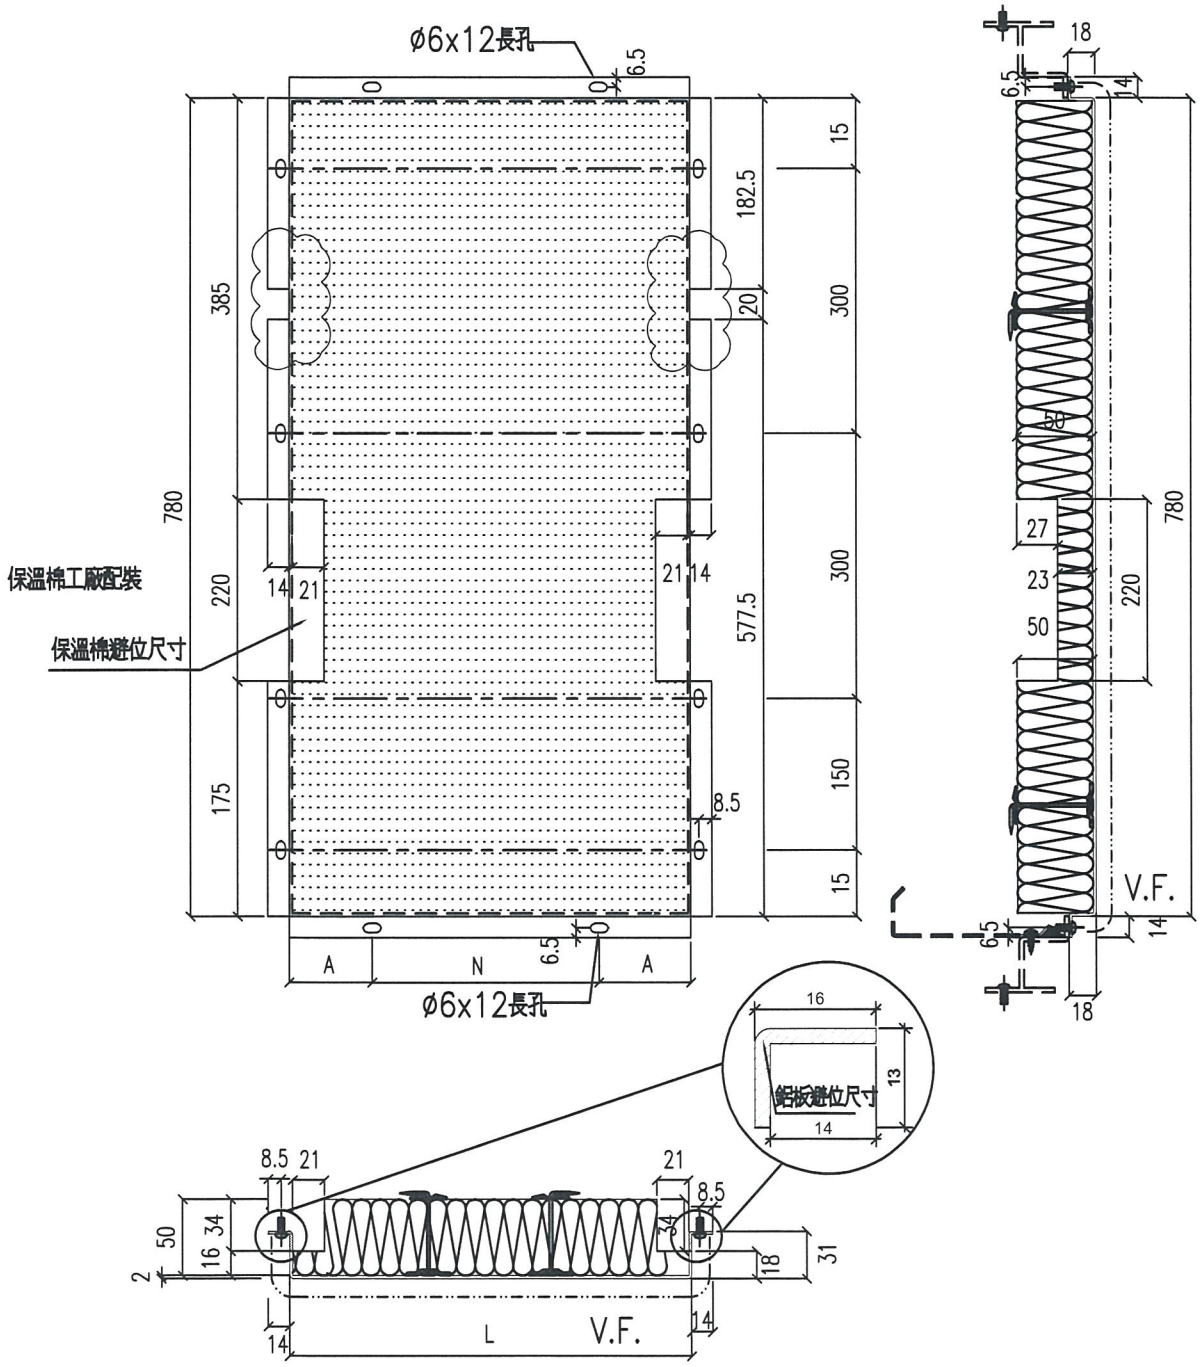

名稱	鋁板拆圖	制圖	鄭章芳	2019.2.14	修改			
材料	2mm厚鋁板	復核			日期			
顏色	香檳金UCT803649FXL-3	批准			圖號	APB-101		

EG-DWG3

美特鋁質 有限公司
MIDI Aluminium F

工程號	J-837	地盤	

物料編號	L	數量	M	X	N	EQ	分格尺寸	使用位置	樓層	樓層數	每層數
APB-101	1590	34	300	X	5	45	1710.0	T1CW H-1	9-25F,28-49F	34	1
APB-102	1590	34	300	X	5	45	1710.0	T1CW G-2	9-25F,28-49F	34	1
APB-103	1405	34	300	X	4	102.5	1525.0	T1CW G-1	9-25F,28-49F	34	1
APB-104	1022.5	34	300	X	3	61.25	1142.5	T1CW G-1	9-25F,28-49F	34	1
APB-105	1537.5	34	280	X	5	68.75	1657.5	T1CW F-2	9-25F,28-49F	34	1
APB-106	922.5	34	250	X	3	86.25	1042.5	T1CW F-2	9-25F,28-49F	34	1
APB-107	635	34	250	X	2	67.5	755.0	T1CW E-2	9-25F,28-49F	34	1
APB-108	1560	34	280	X	5	80	1680.0	T1CW E-2	9-25F,28-49F	34	1
APB-109	1572.5	34	280	X	5	86.25	1692.5	T1CW E-1	9-25F,28-49F	34	1
APB-110	690	34	300	X	2	45	810.0	T1CW D-1	9-25F,28-49F	34	1
APB-111	922.5	33	250	X	3	86.25	1042.5	T1CW A-2	9-25F,28-48F	33	1
APB-112	1405	33	300	X	4	102.5	1525.0	T1CW A-2	9-25F,28-48F	33	1
APB-113	1405	34	300	X	4	102.5	1525.0	T1CW A-2	9-25F,28-49F	34	1
APB-114	1790	34	280	X	6	55	1910.0	T1CW A-1	9-25F,28-49F	34	1
APB-115	880	34	250	X	3	65	1000.0	T1CW A-1	9-25F,28-49F	34	1
APB-117	1880	34	300	X	6	40	2000.0	T1CW B-2	9-25F,28-49F	34	1
APB-118	1547.5	34	280	X	5	73.75	1667.5	T1CW B-2	9-25F,28-49F	34	1
APB-120	1097.5	34	300	X	3	98.75	1217.5	T1CW C-1	9-25F,28-49F	34	1
APB-121	1405	34	300	X	4	102.5	1525.0	T1CW C-1	9-25F,28-49F	34	1
APB-122	997.5	34	300	X	3	48.75	1117.5	T1CW M-1	9-25F,28-49F	34	1
APB-123	997.5	34	300	X	3	48.75	1117.5	T1CW L-2	9-25F,28-49F	34	1
APB-124	997.5	34	300	X	3	48.75	1117.5	T1CW K-1	9-25F,28-49F	34	1
APB-125	997.5	34	300	X	3	48.75	1117.5	T1CW J-2	9-25F,28-49F	34	1
APB-126	1022.5	34	300	X	3	61.25	1142.5	T1CW H-2	9-25F,28-49F	34	1
APB-127	1405	34	300	X	4	102.5	1525.0	T1CW H-2	9-25F,28-49F	34	1
APB-130	1240	34	250	X	4	120	1360	T1CW B-3	9-25F,28-49F	34	1

物料編號	L	數量	M	X	N	EQ	分格尺寸	使用位置	樓層	樓層數	每層數
APB-201	1405	37	300	X	4	102.5	1525	T2CW-H-1	9-25,28-52F	37	1
APB-202	1405	37	300	X	4	102.5	1525	T2CW-H-1	9-25,28-52F	37	1
APB-203	997.5	37	300	X	3	48.75	1117.5	T2CW-G-2	9-25,28-52F	37	1
APB-204	997.5	38	300	X	3	48.75	1117.5	T2CW-F-1	9-25,28-53F	38	1
APB-205	997.5	38	300	X	3	48.75	1117.5	T2CW-E-2	9-25,28-53F	38	1
APB-206	1260	38	250	X	4	130	1380	T2CW-C-2	9-25,28-53F	38	1
APB-207	1260	38	250	X	4	130	1380	T2CW-C-2	9-25,28-53F	38	1
APB-208	1022.5	38	300	X	3	61.25	1142.5	T2CW-B-2	9-25,28-53F	38	1
APB-209	1405	38	300	X	4	102.5	1525	T2CW-B-2	9-25,28-53F	38	1
APB-210	1615	38	300	X	5	57.5	1735	T2CW-B-1	9-25,28-53F	38	1
APB-211	1615	38	300	X	5	57.5	1735	T2CW-A-2	9-25,28-53F	38	1
APB-212	1405	38	300	X	4	102.5	1525	T2CW-A-1	9-25,28-53F	38	1
APB-213	1022.5	38	300	X	3	61.25	1142.5	T2CW-A-1	9-25,28-53F	38	1
APB-214	1637.5	38	300	X	5	68.75	1757.5	T2CW-N-2	9-25,28-53F	38	1
APB-215	997.5	38	300	X	3	48.75	1117.5	T2CW-N-2	9-25,28-53F	38	1
APB-216	1065	38	300	X	3	82.5	1185	T2CW-M-3	9-25,28-53F	38	1
APB-217	1640	38	300	X	5	70	1760	T2CW-M-3	9-25,28-53F	38	1
APB-218	1405	38	300	X	4	102.5	1525	T2CW-M-2	9-25,28-53F	38	1
APB-219	1022.5	38	300	X	3	61.25	1142.5	T2CW-M-2	9-25,28-53F	38	1
APB-220	1190	38	250	X	4	95	1310	T2CW-L-1	9-25,28-53F	38	1
APB-221	1465	38	300	X	4	132.5	1585	T2CW-K-2	9-25,28-53F	38	1
APB-222	922.5	38	250	X	3	86.25	1042.5	T2CW-J-1	9-25,28-53F	38	1
APB-223	1615	38	300	X	5	57.5	1735	T2CW-H-2	9-25,28-53F	38	1
APB-224	490	38	300	X	1	95	610	T2CW-N-1	9-25,28-53F	38	1

名稱	鋁板拆圖	制圖	鞠章芳	2019.2.14	修改			
材料	2mm厚鋁板	復核			日期			
顏色	香檳金UCT803649FXL-3	批准			圖號	APB-101(1)		

EG-DWG3

美特鋁質 有
MIDI Aluminium

工程號	J-837	地盤

物料編號	L	數量	M	X	N	EQ	分格尺寸	使用位置	樓層	樓層數	每層數
APB-301	987.5	14	300	X	3	43.75	1107.5	T3CWF-1	9-25F	14	1
APB-302	1405	36	300	X	4	102.5	1525.0	T3CWF-1	9-25,28-51F	36	1
APB-303	1405	36	300	X	4	102.5	1525.0	T3CWF-1	9-25,28-51F	36	1
APB-304	1405	36	300	X	4	102.5	1525.0	T3CWE-1	9-25,28-51F	36	1
APB-305	1022.5	36	300	X	3	61.25	1142.5	T3CWE-1	9-25,28-51F	36	1
APB-306	865	21	250	X	3	57.5	985.0	T3CWE-1	9-25F,28-35F	21	1
APB-307	997.5	36	300	X	3	48.75	1117.5	T3CWM-1	9-25,28-51F	36	1
APB-308	647.5	16	250	X	2	73.75	767.5	T3CWM-1	9-25F,28-29F	16	1
APB-309	997.5	36	300	X	3	48.75	1117.5	T3CWL-2	9-25F,28-51F	36	1
APB-310	997.5	36	300	X	3	48.75	1117.5	T3CWK-1	9-25F,28-51F	36	1
APB-311	922.5	36	250	X	3	86.25	1042.5	T3CWJ-1	9-25F,28-51F	36	1
APB-313	922.5	36	250	X	3	86.25	1042.5	T3CWH-1	9-25F,28-51F	36	1
APB-314	997.5	36	300	X	3	48.75	1117.5	T3CWC-2	9-25F,28-51F	36	1
APB-315	1022.5	36	300	X	3	61.25	1142.5	T3CWB-2	9-25F,28-51F	36	1
APB-316	1405	36	300	X	4	102.5	1525.0	T3CWB-2	9-25F,28-51F	36	1
APB-317	1440	36	260	X	5	70	1560.0	T3CWB-1	9-25F,28-51F	36	1
APB-318	1440	36	260	X	5	70	1560.0	T3CWA-2	9-25F,28-51F	36	1
APB-319	1405	36	300	X	4	102.5	1525.0	T3CWA-1	9-25F,28-51F	36	1
APB-320	1022.5	36	300	X	3	61.25	1142.5	T3CWA-1	9-25F,28-51F	36	1
APB-321	1115	36	250	X	4	57.5	1235.0	T3CWF-2	9-25F,28-51F	36	1
APB-322	1190	36	250	X	4	95	1310.0	T3CWF-2	9-25F,28-51F	36	1

物料編號	L	數量	M	X	N	EQ	分格尺寸	使用位置	樓層	樓層數	每層數
APB-501	1600	34	300	X	5	50	1720.0	T5CW A-2	9-25F,28-49F	34	1
APB-502	1265	34	250	X	4	132.5	1385.0	T5CW A-1	9-25F,28-49F	34	1
APB-503	797.5	34	300	X	2	98.75	917.5	T5CW N-1	9-25F,28-49F	34	1
APB-504	1405	34	300	X	4	102.5	1525.0	T5CW N-1	9-25F,28-49F	34	1
APB-505	1097.5	34	300	X	3	98.75	1217.5	T5CW N-1	9-25F,28-49F	34	1
APB-506	1097.5	34	300	X	3	98.75	1217.5	T5CW M-2	9-25F,28-49F	34	1
APB-507	1405	34	300	X	4	102.5	1525.0	T5CW M-2	9-25F,28-49F	34	1
APB-508	987.5	34	300	X	3	43.75	1107.5	T5CW M-2	9-25F,28-49F	34	1
APB-509	1390	34	300	X	4	95	1510.0	T5CW M-1	9-25F,28-49F	34	1
APB-510	1390	34	300	X	4	95	1510.0	T5CW L-2	9-25F,28-49F	34	1
APB-511	687.5	34	300	X	2	43.75	807.5	T5CW L-1	9-25F,28-49F	34	1
APB-512	1402.5	34	300	X	4	101.3	1522.5	T5CW L-1	9-25F,28-49F	34	1
APB-513	1100	34	300	X	3	100	1220.0	T5CW L-1	9-25F,28-49F	34	1
APB-514	522.5	34	300	X	1	111.3	642.5	T5CW JK-1	9-25F,28-49F	34	1
APB-515	522.5	34	300	X	1	111.3	642.5	T5CW JK-1	9-25F,28-49F	34	1
APB-516	607.5	34	250	X	2	53.75	727.5	T5CW JK-1	9-25F,28-49F	34	1
APB-517	1565	34	280	X	5	82.5	1685.0	T5CW H-3	9-25F,28-49F	34	1
APB-518	1405	34	300	X	4	102.5	1525.0	T5CW H-2	9-25F,28-49F	34	1
APB-519	1097.5	34	300	X	3	98.75	1217.5	T5CW H-2	9-25F,28-49F	34	1
APB-520	922.5	34	250	X	3	86.25	1042.5	T5CW G-1	9-25F,28-49F	34	1
APB-521	997.5	34	300	X	3	48.75	1117.5	T5CW F-2	9-25F,28-49F	34	1
APB-522	997.5	34	300	X	3	48.75	1117.5	T5CW E-1	9-25F,28-49F	34	1
APB-523	997.5	34	300	X	3	48.75	1117.5	T5CW D-2	9-25F,28-49F	34	1
APB-524	1040	10	300	X	3	70	1160.0	T5CW C-1	9-20F	10	1
APB-525	1462.5	10	250	X	5	106.3	1582.5	T5CW A-3	9-25F,28-49F	10	1
APB-526	1462.5	10	250	X	5	106.3	1582.5	T5CW A-3	9-25F,28-49F	10	1
APB-527	987.5	10	300	X	3	43.75	1107.5	T5CW A-3	9-20F	10	1
APB-528	672.5	10	250	X	2	86.25	792.5	T5CW C-1	9-20F	10	1
APB-529	765	24	300	X	2	82.5	885.0	T5CW C-1	21-25F,28-49F	24	1
APB-530	1097.5	23	300	X	3	98.75	1217.5	T5CW C-1	22-25F,28-49F	23	1
APB-531	1405	23	300	X	4	102.5	1525.0	T5CW C-1	22-25F,28-49F	23	1


名稱	鋁板拆圖	制圖	鍾章芳	2019.2.14	修改			
材料	2mm厚鋁板	復核			日期			
顏色	香檳金UCT803649FXL-3	批准			圖號	APB-101(2)		

EG－DWG3

美特鋁質 有限公司
MIDI Aluminium Fabricator Ltd

工程號	J-837	地盤	觀塘裕民坊

物料編號	L	數量	分格尺寸	使用位置	樓層	樓層數	每層數
APB-28	80	34	200	T1CWG-1	9-25F,28-49F	34	1
	80	34	200	T1CWD-1	9-25F,28-49F	34	1
	80	34	200	T1CWC-1	9-25F,28-49F	34	1
	80	34	200	T1CWH-2	9-25F,28-49F	34	1
	合計	136					
物料編號	L	數量	分格尺寸	使用位置	樓層	樓層數	每層數
APB-28	80	74	200	T2CWC-2	10-25,28-53F	37	2
	80	37	200	T2CWB-2	10-25,28-53F	37	1
	80	37	200	T2CWA-1	10-25,28-53F	37	1
	80	37	200	T2CWM-2	10-25,28-53F	37	1
	合計	185					
物料編號	L	數量	分格尺寸	使用位置	樓層	樓層數	每層數
APB-28	80	36	200	T3CWE-1	9-25F,28-51F	36	1
	80	36	200	T3CWB-2	9-25F,28-51F	36	1
	80	36	200	T3CWA-1	9-25F,28-51F	36	1
	合計	108					
物料編號	L	數量	分格尺寸	使用位置	樓層	樓層數	每層數
APB-28	80	34	200	T5CW N-1	9-25F,28-49F	34	1
	80	34	200	T5CW M-2	9-25F,28-49F	34	1
	80	34	200	T5CW L-1	9-25F,28-49F	34	1
	80	34	200	T5CW H-2	9-25F,28-49F	34	1
	80	33	200	T5CW C-1	9-20F,22-25F,28-49F	33	1
	80	10	200	T5CW C-1	9-20F	10	1
	合計	169					

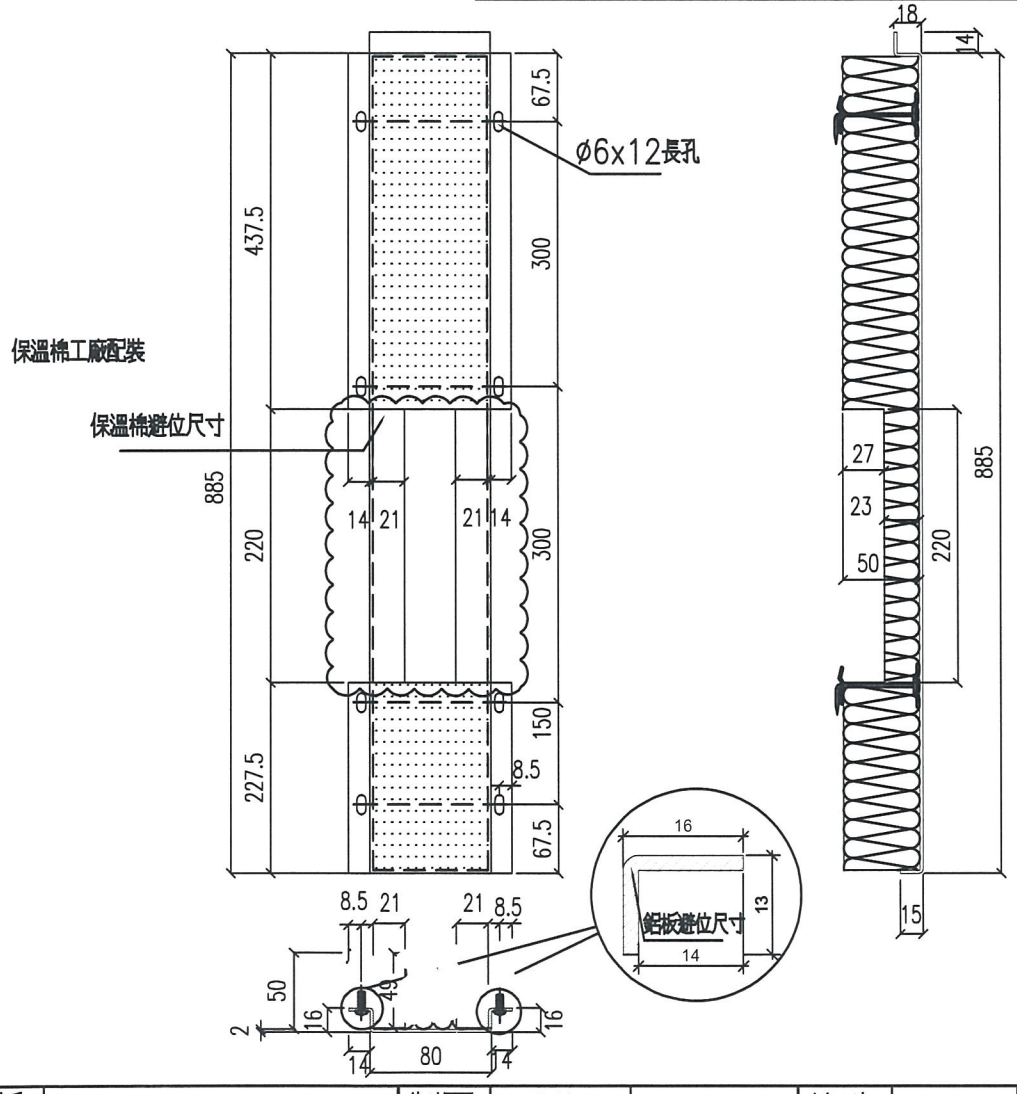


名稱	鋁板拆圖	制圖	鞠章芳	2019.2.14	修改			
材料	2mm厚鋁板	復核			日期			
顏色	MILL	批准			圖號	APB-28		

EG－DWG3

美特鋁質 有限公司
MIDI Aluminium Fabricator Ltd.

工程號	J-837	地盤	觀塘裕民坊

物料編號	L	數量	分格尺寸	使用位置	樓層	樓層數
APB-28a	80	33	200	T1CWG-1	9-25F,28-49F	34
	80	33	200	T1CWD-1	9-25F,28-49F	34
	80	33	200	T1CWC-1	9-25F,28-49F	34
	80	33	200	T1CWH-2	9-25F,28-49F	34
	合計	132				
物料編號	L	數量	分格尺寸	使用位置	樓層	樓層數
APB-28a	80	72	200	T2CWC-2	10-25,28-53F	37
	80	36	200	T2CWB-2	10-25,28-53F	37
	80	36	200	T2CWA-1	10-25,28-53F	37
	80	36	200	T2CWM-2	10-25,28-53F	37
	合計	180				
物料編號	L	數量	分格尺寸	使用位置	樓層	樓層數
APB-28a	80	35	200	T3CWE-1	9-25F,28-51F	36
	80	35	200	T3CWB-2	9-25F,28-51F	36
	80	35	200	T3CWA-1	9-25F,28-51F	36
	合計	105				
物料編號	L	數量	分格尺寸	使用位置	樓層	樓層數
APB-28a	80	33	200	T5CWN-1	9-25F,28-49F	34
	80	33	200	T5CWM-2	9-25F,28-49F	34
	80	33	200	T5CWL-1	9-25F,28-49F	34
	80	33	200	T5CWH-2	9-25F,28-49F	34
	80	31	200	T5CWC-1	9-20F,22-25F,28-49F	33
	80	10	200	T5CW C-1	9-20F	10
	合計	163				

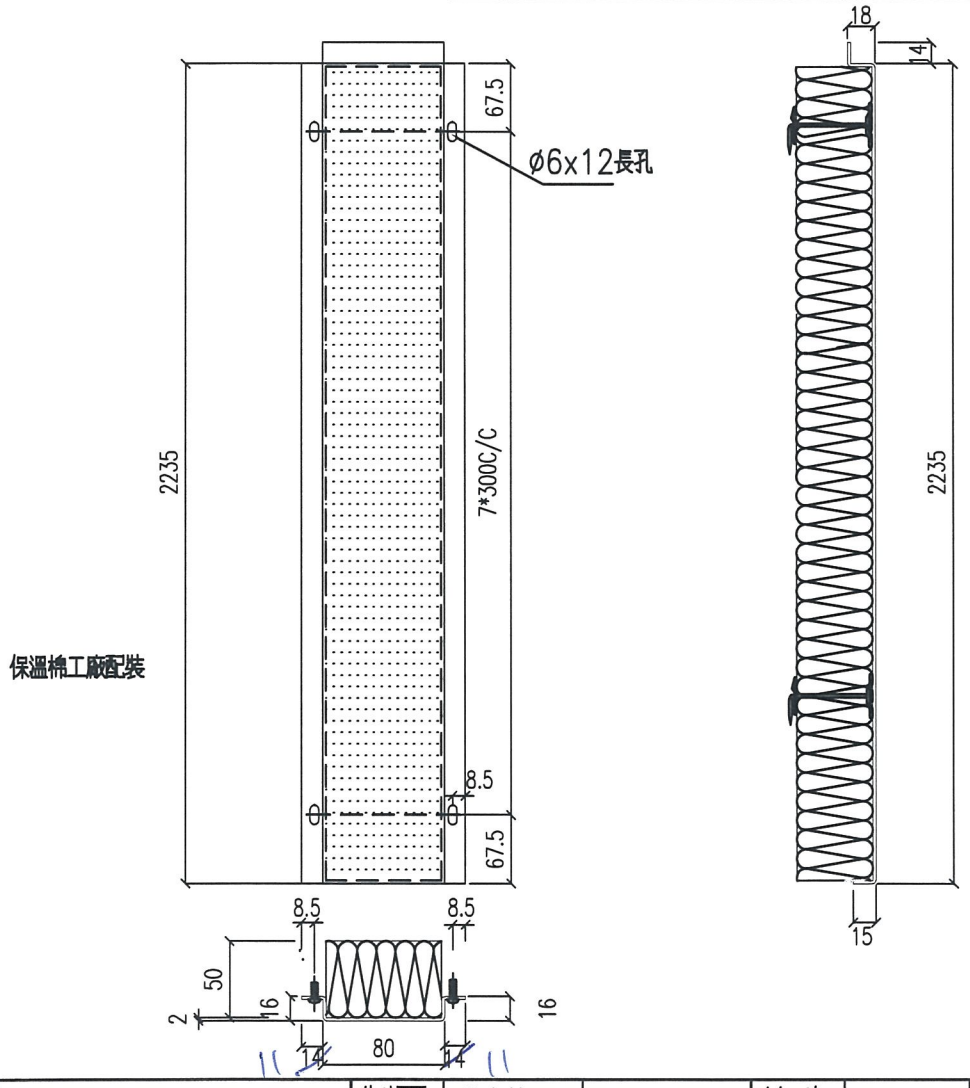

保溫棉工廠配裝


名稱	鋁板拆圖	制圖	鞠章芳	2019.2.14	修改			
材料	2mm厚鋁板	復核			日期			
顏色	MILL	批准			圖號	APB-28a		

EG－DWG3

美特鋁質 有限公司
MIDI Aluminium Fabricator Ltd.

工程號	J-837	地盤	觀塘裕民坊

物料編號	L	數量	分格尺寸	使用位置	樓層	樓層數	每層數
APB-46	80	1	200	T2CWC-2	9F	1	1
	80	1	200	T2CWB-2	9F	1	1

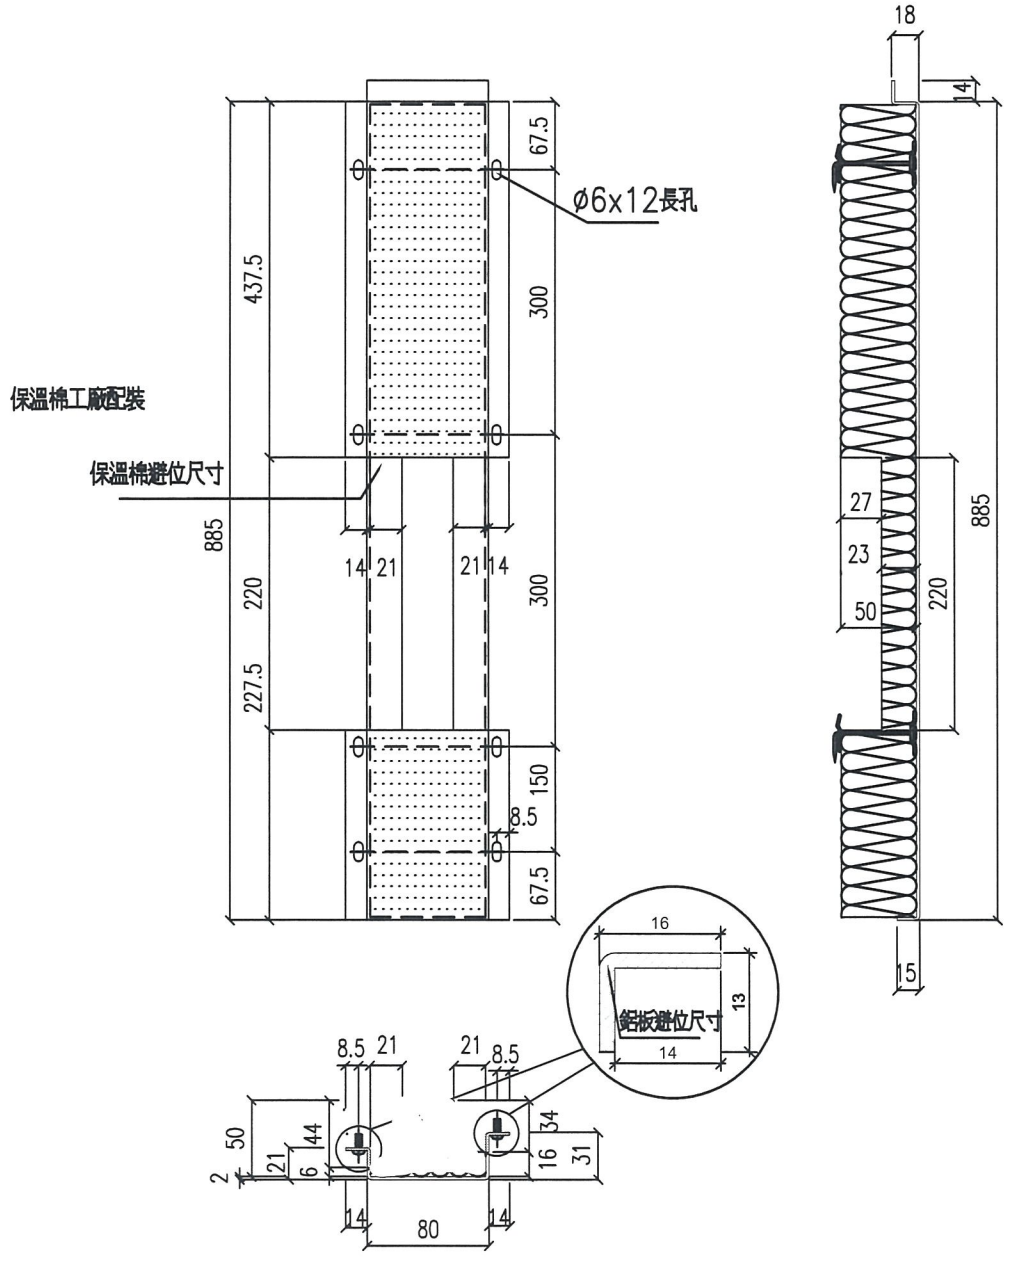


名稱	鋁板拆圖	制圖	鞠章芳	2019.2.14	修改			
材料	2mm厚鋁板	復核			日期			
顏色	MILL	批准			圖號	APB-46		

EG－DWG3


美特鋁質 有限公司
MIDI Aluminium Fabricator Ltd.

工程號	J-837	地盤	觀塘裕民坊

物料編號	L	數量	分格尺寸	使用位置	樓層	樓層數	每層數
APB-46a	80	1	200	T2CWC-2	9F	1	1
	80	1	200	T2CWB-2	9F	1	1

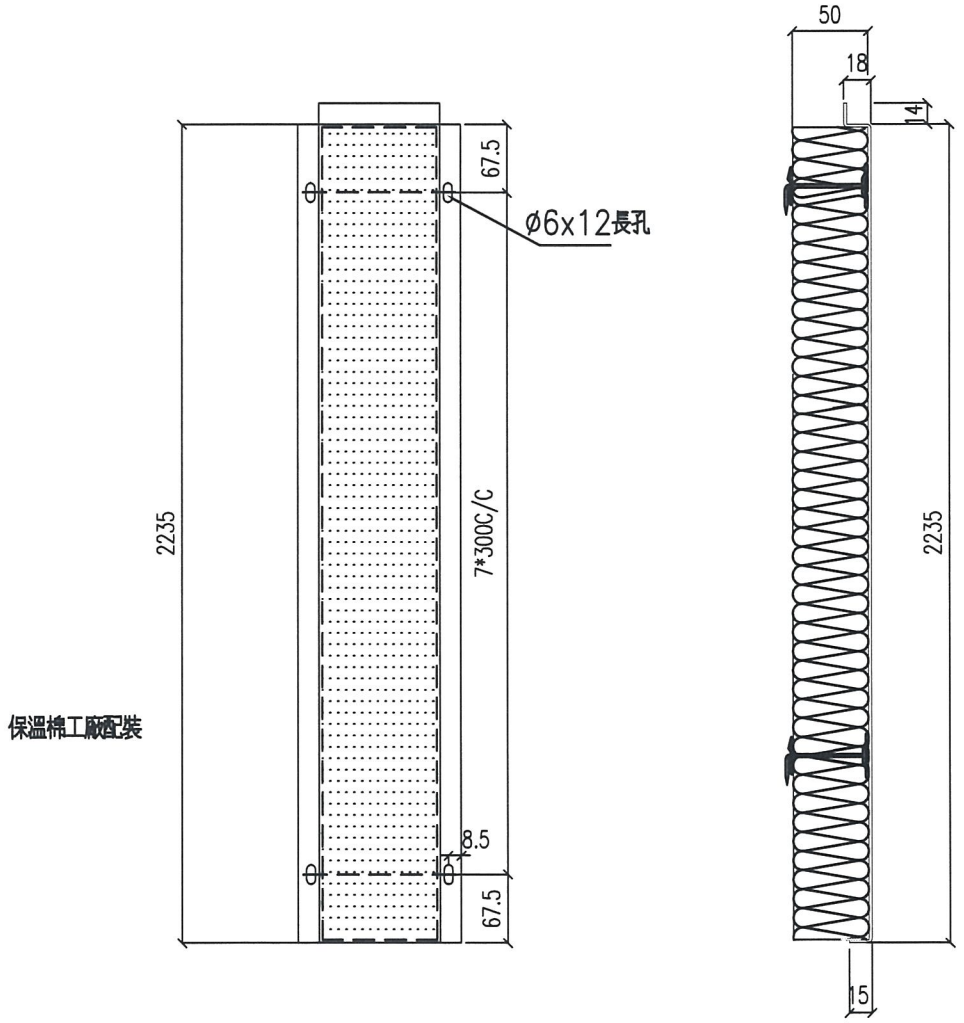

保溫棉工廠配裝

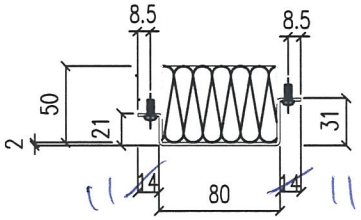


名稱	鋁板拆圖	制圖	鞠章芳	2019.2.14	修改			
材料	2mm厚鋁板	復核			日期			
顏色	MILL	批准			圖號	APB-46a		

EG－DWG3

美特鋁質 有限公司
MIDI Aluminium Fabricator Ltd.

工程號	J-837	地盤	觀塘裕民坊

物料編號	L	數量	分格尺寸	使用位置	樓層	樓層數	每層數
APB-46R	80	1	200	T2CWC-2	9F	1	1
	80	1	200	T2CWA-1	9F	1	1
	80	1	200	T2WM-2	9F	1	1

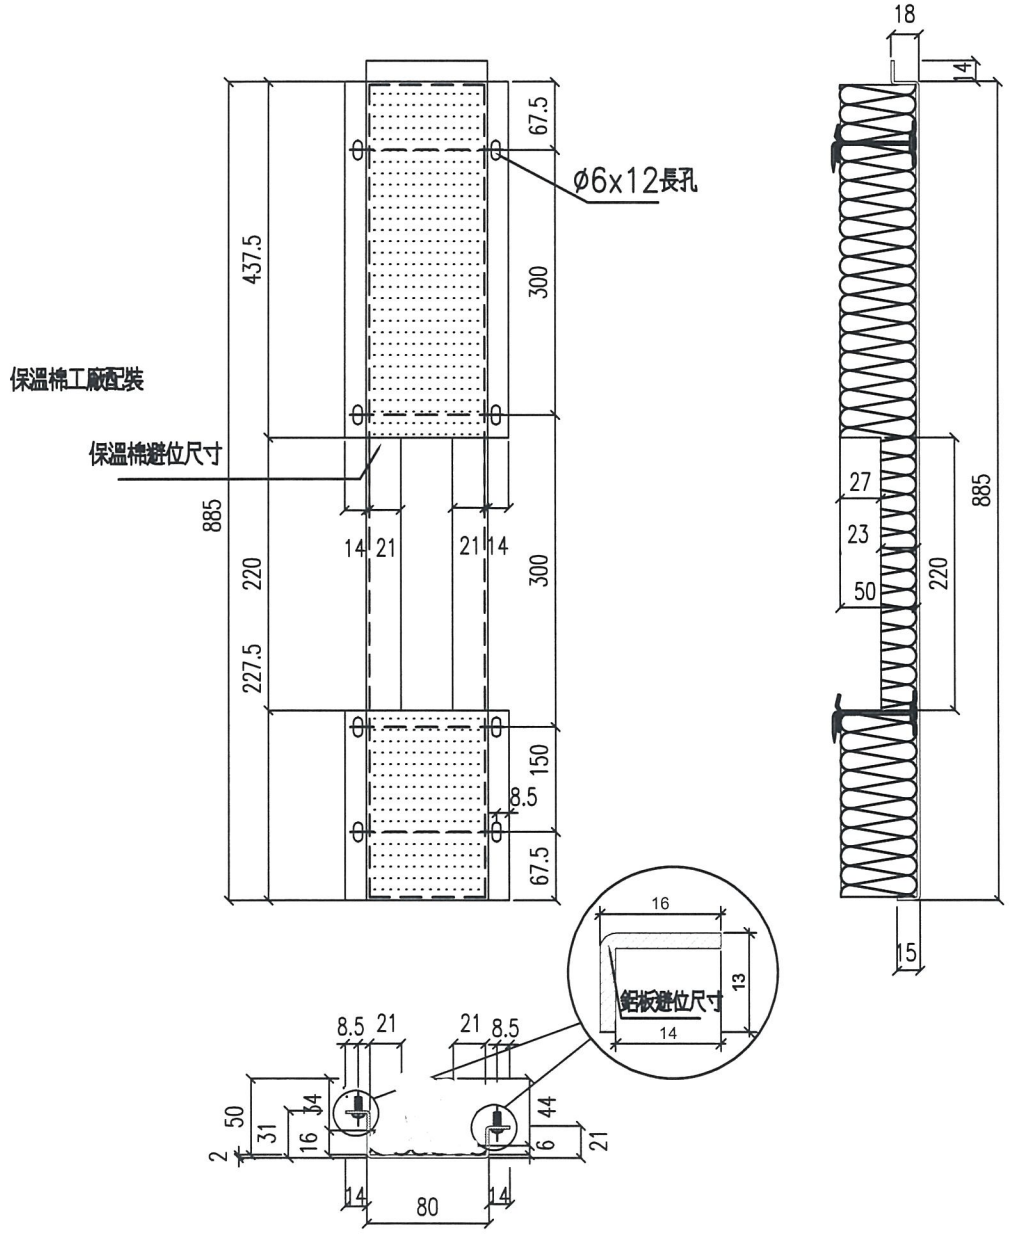


名稱	鋁板拆圖	制圖	鞠章芳	2019.2.14	修改			
材料	2mm厚鋁板	復核			日期			
顏色	MILL	批准			圖號	APB-46R		

EG-DWG3

美特鋁質 有限公司
MIDI Aluminium Fabricator Ltd.

工程號	J-837	地盤	鶯塘裕民坊

物料編號	L	數量	分格尺寸	使用位置	樓層	樓層數	每層數
APB-46aR	80	1	200	T2CWC-2	9F	1	1
	80	1	200	T2CWA-1	9F	1	1
	80	1	200	T2WM-2	9F	1	1

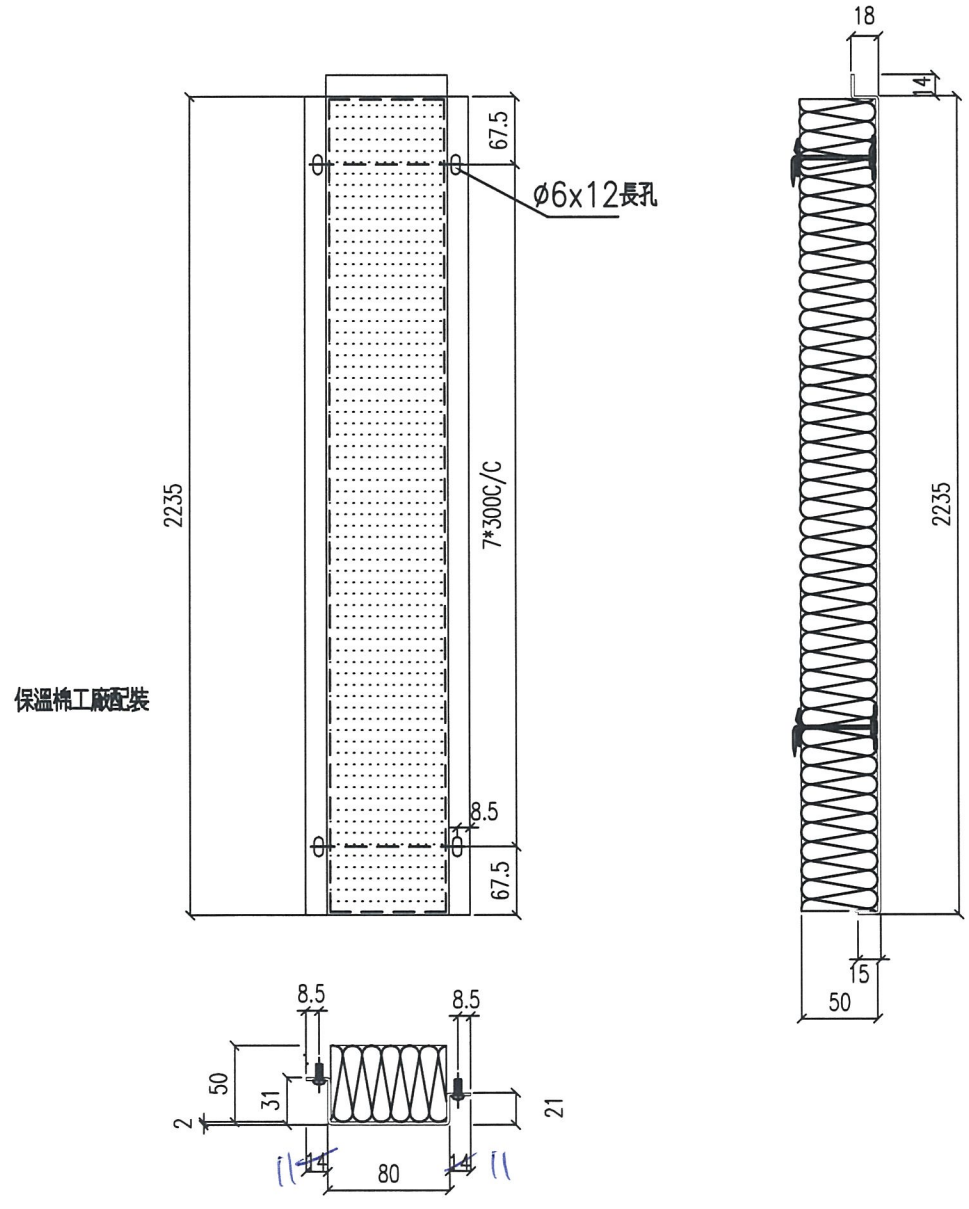

保溫棉工廠配裝


名稱	鋁板拆圖	制圖	鞠章芳	2019.2.14	修改			
材料	2mm厚鋁板	復核			日期			
顏色	MILL	批准			圖號	APB-46aR		

EG－DWG3

美特鋁質 有限公司
MIDI Aluminium Fabricator Ltd.

數據尺寸見后頁

工程號	J-837	地盤	觀塘裕民坊

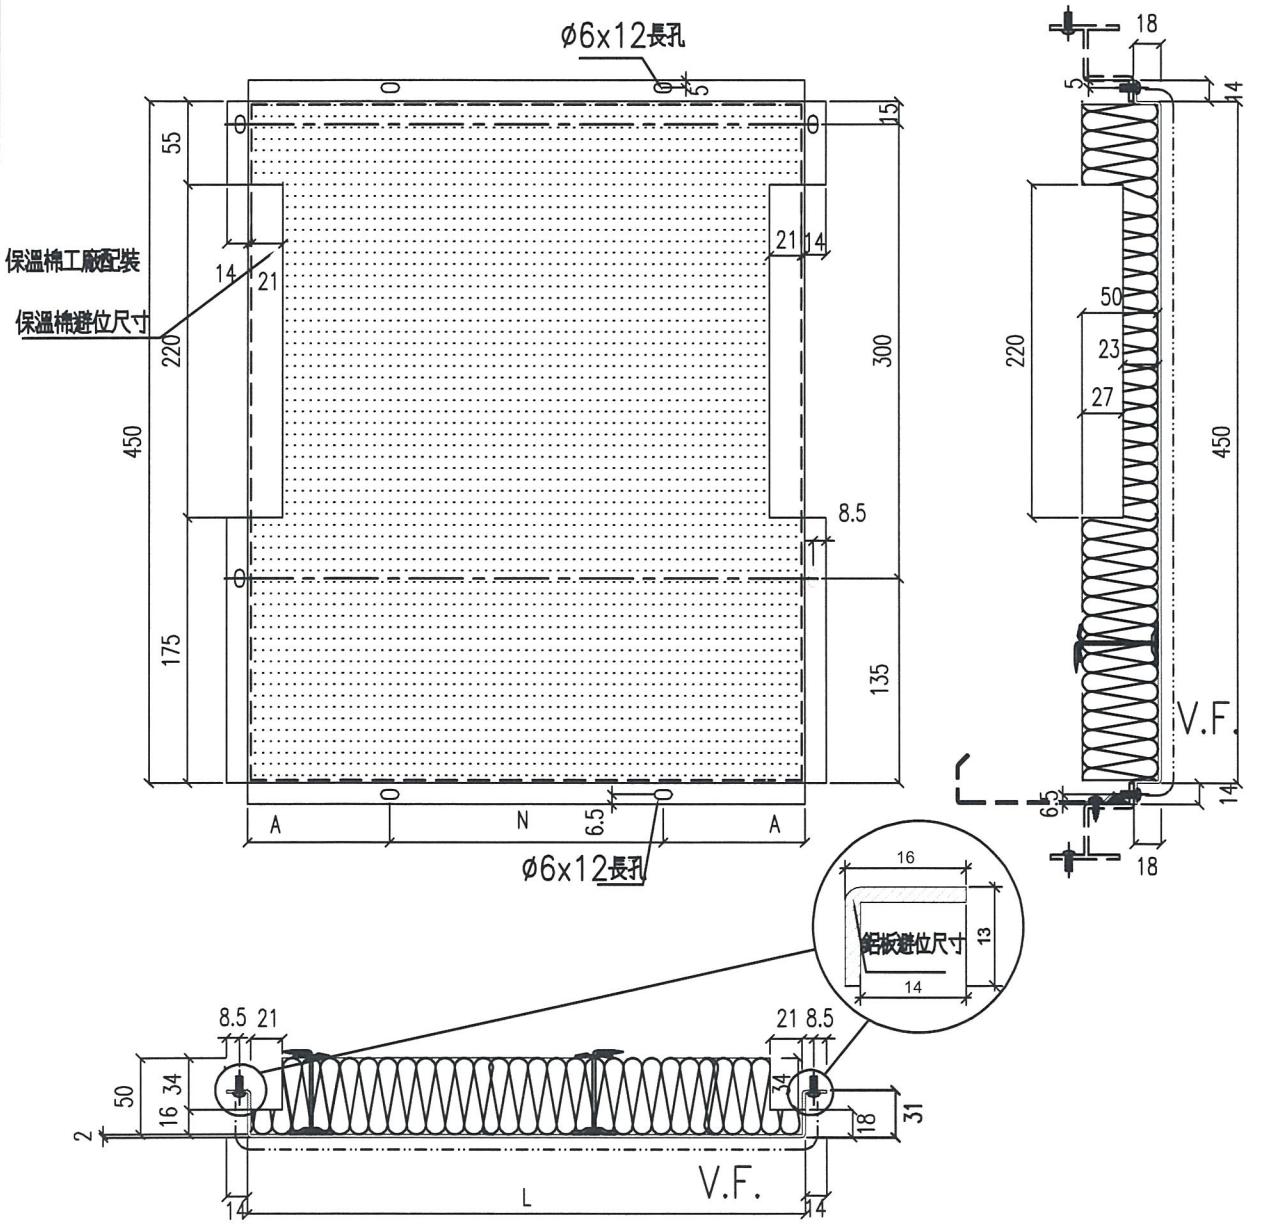

名稱	鋁板拆圖	制圖	鞠章芳	2019.2.14	修改			
材料	2mm厚鋁板	復核			日期			
顏色	香檳金UCT803649FXL-3	批准			圖號	APB-SD-101		

EG－DWG3

美特鋁質
MIDI Alumi

工程號	J-837	地

物料編號	L	數量	M	X	N	A	分格尺寸	使用位置	樓層	樓層數	每層數
APB-SD-101	787.5	34	300	X	2	93.75	907.5	T1CW G-1	9-25F,28-49F	34	1
APB-SD-103	640.0	34	250	X	2	70	760.0	T1CW F-2	9-25F,28-49F	34	1
APB-SD-104	847.5	34	250	X	3	48.75	967.5	T1CW E-1	9-25F,28-49F	34	1
APB-SD-105(新)	972.5	34	280	X	3	66.25	1092.5	T1CW D-1	9-25F,28-49F	34	1
APB-SD-106	647.5	33	250	X	2	73.75	767.5	T1CW D-1	9-25F,28-48F	33	1
APB-SD-107	815.0	34	300	X	2	107.5	935	T1CW D-1	9-25F,28-49F	34	1
APB-SD-108	1160.0	33	250	X	4	80	1280.0	T1CW A-3	9-25F,28-48F	33	1
APB-SD-109	887.5	34	250	X	3	68.75	1007.5	T1CW A-2	9-25F,28-49F	34	1
APB-SD-110	887.5	34	250	X	3	68.75	1007.5	T1CWB-2	9-25F,28-49F	34	1
APB-SD-111	1310.0	34	300	X	4	55	1430.0	T1CWB-1	9-25F,28-49F	34	1
APB-SD-112	915.0	34	250	X	3	82.5	1035.0	T1CWC-1	9-25F,28-49F	34	1
APB-SD-113	747.5	34	300	X	2	73.75	867.5	T1CWC-1	9-25F,28-49F	34	1
APB-SD-114	815.0	34	300	X	2	107.5	935.0	T1CWM-2	9-25F,28-49F	34	1
APB-SD-115	647.5	34	250	X	2	73.75	767.5	T1CWM-1	9-25F,28-49F	34	1
APB-SD-116	647.5	34	250	X	2	73.75	767.5	T1CWL-2	9-25F,28-49F	34	1
APB-SD-117	815.0	34	300	X	2	107.5	935.0	T1CWL-1	9-25F,28-49F	34	1
APB-SD-118	815.0	34	300	X	2	107.5	935.0	T1CWK-2	9-25F,28-49F	34	1
APB-SD-121	840.0	34	250	X	3	45	960.0	T1CWJ-1	9-25F,28-49F	34	1
APB-SD-122	1015.0	34	300	X	3	57.5	1135.0	T1CWH-2	9-25F,28-49F	34	1
APB-SD-123	687.5	34	300	X	2	43.75	807.5	T1CWH-2	9-25F,28-49F	34	1

物料編號	L	數量	M	X	N	A	分格尺寸	使用位置	樓層	樓層數	每層數
APB-SD-201	787.5	37	300	X	2	93.75	907.5	T2CWH-1	9-25,28-52F	37	1
APB-SD-202(新)	897.5	37	250	X	3	73.75	1017.5	T2CWH-1	9-25,28-52F	37	1
APB-SD-203	647.5	37	250	X	2	73.75	767.5	T2CWG-2	9-25,28-52F	37	1
APB-SD-204	815.0	37	300	X	2	107.5	935.0	T2CWG-2	9-25,28-52F	37	1
APB-SD-205	815.0	38	300	X	2	107.5	935.0	T2CWF-2	9-25,28-53F	38	1
APB-SD-206	647.5	38	250	X	2	73.75	767.5	T2CWF-1	9-25,28-53F	38	1
APB-SD-207	647.5	38	250	X	2	73.75	767.5	T2CWE-2	9-25,28-53F	38	1
APB-SD-208	815.0	38	300	X	2	107.5	935.0	T2CWE-1	9-25,28-53F	38	1
APB-SD-209	740.0	38	300	X	2	70	860.0	T2CWD-1	9-25,28-53F	38	1
APB-SD-210	740.0	38	300	X	2	70	860.0	T2CWC-1	9-25,28-53F	38	1
APB-SD-211	1165.0	38	250	X	4	82.5	1285.0	T2CWB-2	9-25,28-53F	38	1
APB-SD-212	787.5	38	300	X	2	93.75	907.5	T2CWB-2	9-25,28-53F	38	1
APB-SD-213	787.5	38	300	X	2	93.75	907.5	T2CWA-1	9-25,28-53F	38	1
APB-SD-214	1065.0	38	300	X	3	82.5	1185.0	T2CWA-1	9-25,28-53F	38	1
APB-SD-216	787.5	38	300	X	2	93.75	907.5	T2CWM-2	9-25,28-53F	38	1
APB-SD-217	940.0	38	250	X	3	95	1060.0	T2CWM-1	9-25,28-53F	38	1
APB-SD-218	572.5	38	230	X	2	56.25	692.5	T2CWL-2	9-25,28-53F	38	1
APB-SD-219(新)	847.5	38	250	X	3	48.75	967.5	T2CWL-2	9-25,28-53F	38	1
APB-SD-220(新)	847.5	38	250	X	3	48.75	967.5	T2CWK-1	9-25,28-53F	38	1
APB-SD-221	585.0	38	250	X	2	42.5	705.0	T2CWK-1	9-25,28-53F	38	1
APB-SD-222	585.0	38	250	X	2	42.5	705.0	T2CWJ-1	9-25,28-53F	38	1
APB-SD-223(新)	740.0	38	300	X	2	70	860.0	T2CWJ-1	9-25,28-53F	38	1

名稱	鋁板拆圖	制圖	鞠章芳	2019.2.14	修改			
材料	2mm厚鋁板	復核			日期			
顏色	香檳金UCT803649FXL-3	批准			圖號	APB-SD-101(1)		

EG-DWG3

美特 MIDI

工程號	J-837

物料編號	L	數量	M	X	N	A	分格尺寸	使用位置	樓層	樓層數	每層數
APB-SD-301	1247.5	35	290	X	4	43.75	1367.5	T3CWF-1	9-25,28-50F	35	1
APB-SD-302	1047.5	36	300	X	3	73.75	1167.5	T3CWE-1	9-25,28-51F	36	1
APB-SD-303	715.0	36	300	X	2	57.5	835.0	T3CWM-2	9-25F,28-51F	36	1
APB-SD-304	647.5	36	250	X	2	73.75	767.5	T3CWL-2	9-25F,28-51F	36	1
APB-SD-305	865.0	36	250	X	3	57.5	985.0	T3CWL-1	9-25F,28-51F	36	1
APB-SD-306	815.0	35	300	X	2	107.5	935.0	T3CWK-2	9-25F,28-50F	35	1
APB-SD-307	647.5	35	250	X	2	73.75	767.5	T3CWK-1	9-25F,28-50F	35	1
APB-SD-308	740.0	35	300	X	2	70	860.0	T3CWJ-2	9-25F,28-50F	35	1
APB-SD-309	647.5	35	250	X	2	73.75	767.5	T3CWJ-1	9-25F,28-50F	35	1
APB-SD-311	697.5	35	250	X	2	98.75	817.5	T3CWH-1	9-25F,28-50F	35	1
APB-SD-312	647.5	36	250	X	2	73.75	767.5	T3CWC-2	9-25F,28-51F	36	1
APB-SD-313	815.0	36	300	X	2	107.5	935.0	T3CWC-1	9-25F,28-51F	36	1
APB-SD-314	1265.0	36	290	X	4	52.5	1385.0	T3CWB-2	9-25F,28-51F	36	1
APB-SD-315	787.5	36	300	X	2	93.75	907.5	T3CWB-2	9-25F,28-51F	36	1
APB-SD-316	787.5	36	300	X	2	93.75	907.5	T3CWA-1	9-25F,28-51F	36	1
APB-SD-317	1165.0	36	250	X	4	82.5	1285.0	T3CWA-1	9-25F,28-51F	36	1
APB-SD-318	696.0	35	300	X	2	48	816.0	T3CWD-1	9-25F,28-50F	35	1
APB-SD-319	647.5	35	250	X	2	73.75	767.5	T3CWD-1	9-25F,28-50F	35	1
APB-SD-320	647.5	35	250	X	2	73.75	767.5	T3CWG-1	9-25F,28-50F	35	1
APB-SD-321	697.5	35	250	X	2	98.75	817.5	T3CWG-1	9-25F,28-50F	35	1
APB-SD-322	987.5	20	300	X	3	43.75	1107.5	T3CW F-1	29-50F	20	1
APB-SD-323	865.0	14	250	X	3	57.5	985.0	T3CW E-1	37-51F	14	1
APB-SD-324	647.5	19	250	X	2	73.75	767.5	T3CW M-1	31-51F	19	1

物料編號	L	數量	M	X	N	A	分格尺寸	使用位置	樓層	樓層數	每層數
APB-SD-501	940.0	34	250	X	3	95	1060.0	T5CW N-1	9-25F,28-49F	34	1
APB-SD-502	1140.0	34	250	X	4	70	1260.0	T5CW M-2	9-25F,28-49F	34	1
APB-SD-503	890.0	34	250	X	3	70	1010.0	T5CW L-1	9-25F,28-49F	34	1
APB-SD-504	592.5	34	250	X	2	46.25	712.5	T5CW JK-1	9-25F,28-49F	34	1
APB-SD-505	787.5	34	300	X	2	93.75	907.5	T5CW H-2	9-25F,28-49F	34	1
APB-SD-506	815.0	34	300	X	2	107.5	935.0	T5CW H-1	9-25F,28-49F	34	1
APB-SD-507	765.0	34	300	X	2	82.5	885.0	T5CW G-2	9-25F,28-49F	34	1
APB-SD-508	647.5	34	250	X	2	73.75	767.5	T5CW G-1	9-25F,28-49F	34	1
APB-SD-509	647.5	34	250	X	2	73.75	767.5	T5CW F-2	9-25F,28-49F	34	1
APB-SD-510	815.0	34	300	X	2	107.5	935.0	T5CW F-1	9-25F,28-49F	34	1
APB-SD-511	840.0	34	250	X	3	45	960.0	T5CW E-2	9-25F,28-49F	34	1
APB-SD-512	647.5	34	250	X	2	73.75	767.5	T5CW E-1	9-25F,28-49F	34	1
APB-SD-513	647.5	34	250	X	2	73.75	767.5	T5CW D-2	9-25F,28-49F	34	1
APB-SD-514	840.0	34	250	X	3	45	960.0	T5CW D-1	9-25F,28-49F	34	1
APB-SD-515	765.0	10	300	X	2	82.5	885.0	T5CW C-1	9-20F	10	1
APB-SD-517	869.0	10	250	X	3	59.5	989.0	T5CW C-1	9-20F	10	1
APB-SD-518	1360.0	34	300	X	4	80	1480.0	T5CW A-3	9-25F,28-49F	34	1
APB-SD-520	873.0	23	250	X	3	61.5	993.0	T5CW C-1	22-25F,28-49F	23	1
APB-SD-521	987.5	23	300	X	3	43.75	1107.5	T5CW A-3	22-25F,28-49F	23	1

名稱	鋁板拆圖	制圖	鞠章芳	2019.2.14	修改			
材料	2mm厚鋁板	復核			日期			
顏色	香檳金UCT803649FXL-3	批准			圖號	APB-SD-101(2)		


EG－DWG3

美特鋁質 有限公司
MIDI Aluminium Fabricator Ltd.

工程號	J-837	地盤	觀塘裕民坊

物料編號	L	數量	M	X	N	L1	分格尺寸	使用位置	樓層	樓層數	每層數
APB-01X	427.5	34	200	X	1	115	650.0	T1CWB-1	9-25F,28-49F	34	1

物料編號	L	數量	M	X	N	L1	分格尺寸	使用位置	樓層	樓層數	每層數
APB-312	1817.5	36	260	X	6	87.5	2040.0	T3CWH-3	9-25F,28-51F	36	1

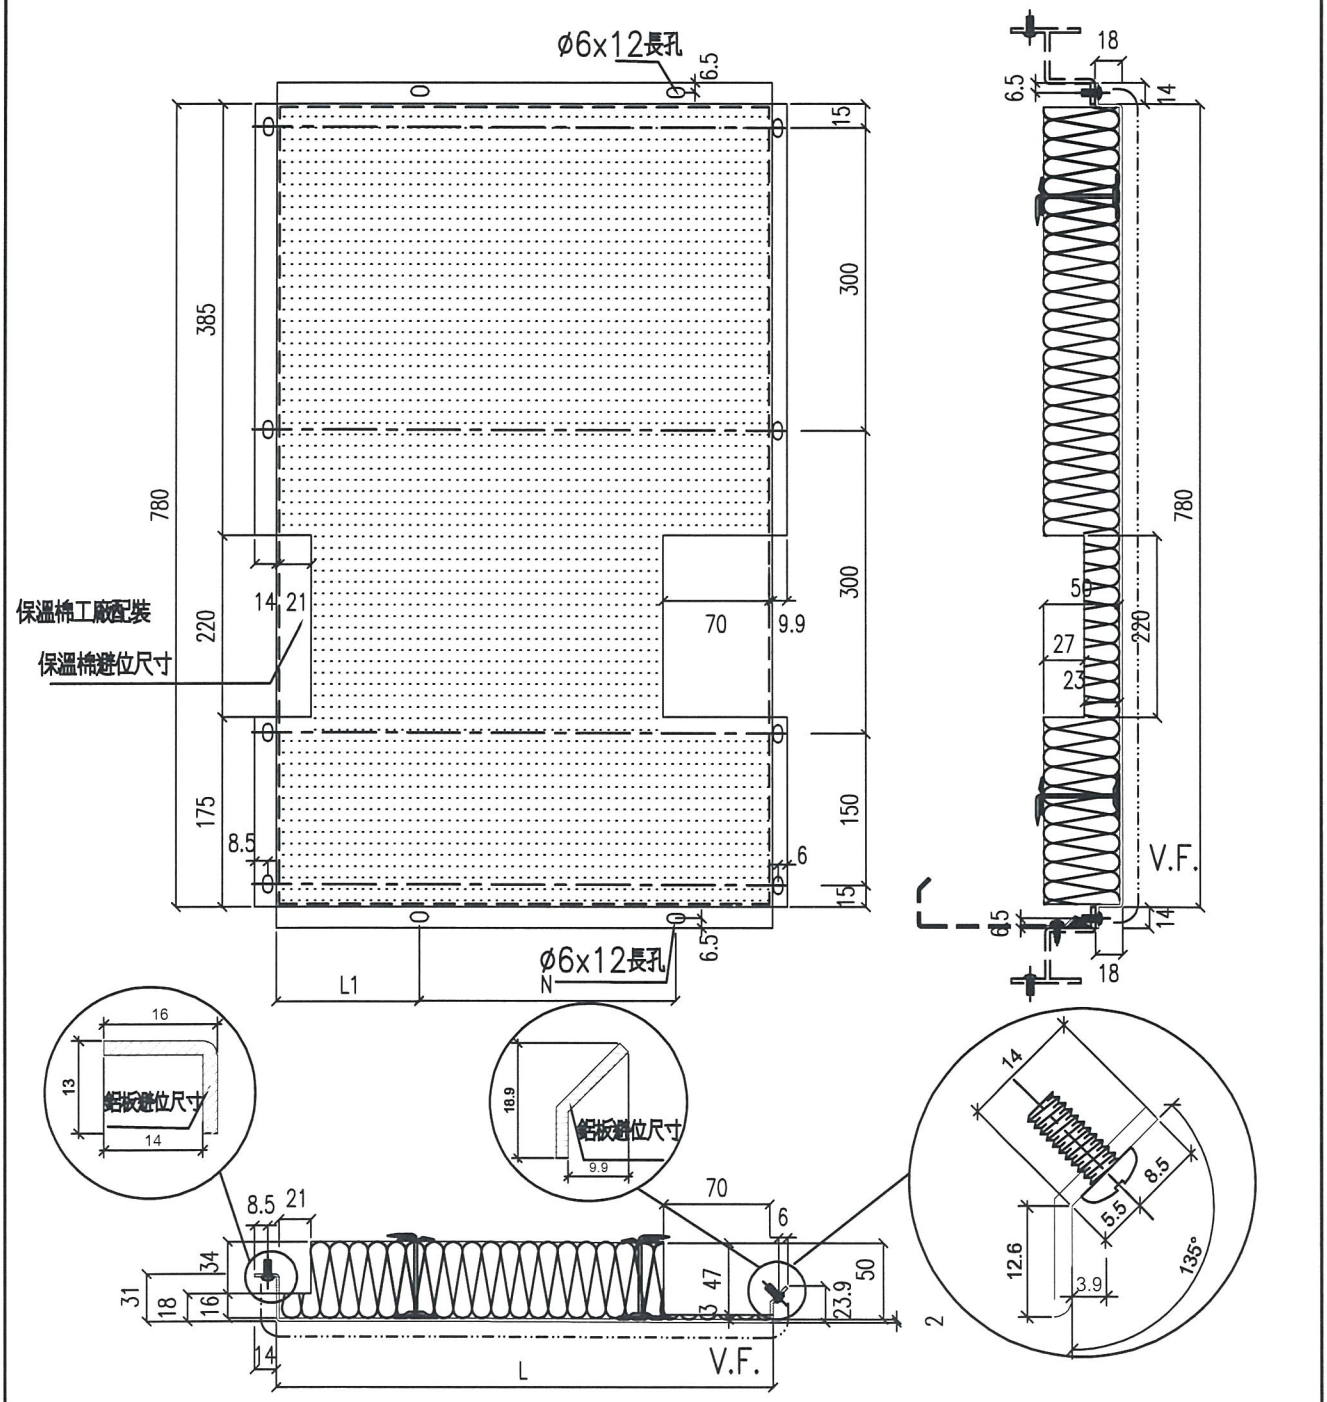


名稱	鋁板拆圖	制圖	鞠章芳	2019.2.14	修改			
材料	2mm厚鋁板	復核			日期			
顏色	香檳金UCT803649FXL-3	批准			圖號	APB-01X		

EG－DWG3

美特鋁質 有限公司
MIDI Aluminium Fabricator Ltd.

工程號	J-837	地盤	鑽塘裕民坊

物料編號	L	數量	M	X	N	L1	分格尺寸	使用位置	樓層	樓層數	每層數
APB-119	852.5	34	300	X	2	120	1075.0	T1CWB-1	9-25F,28-49F	34	1

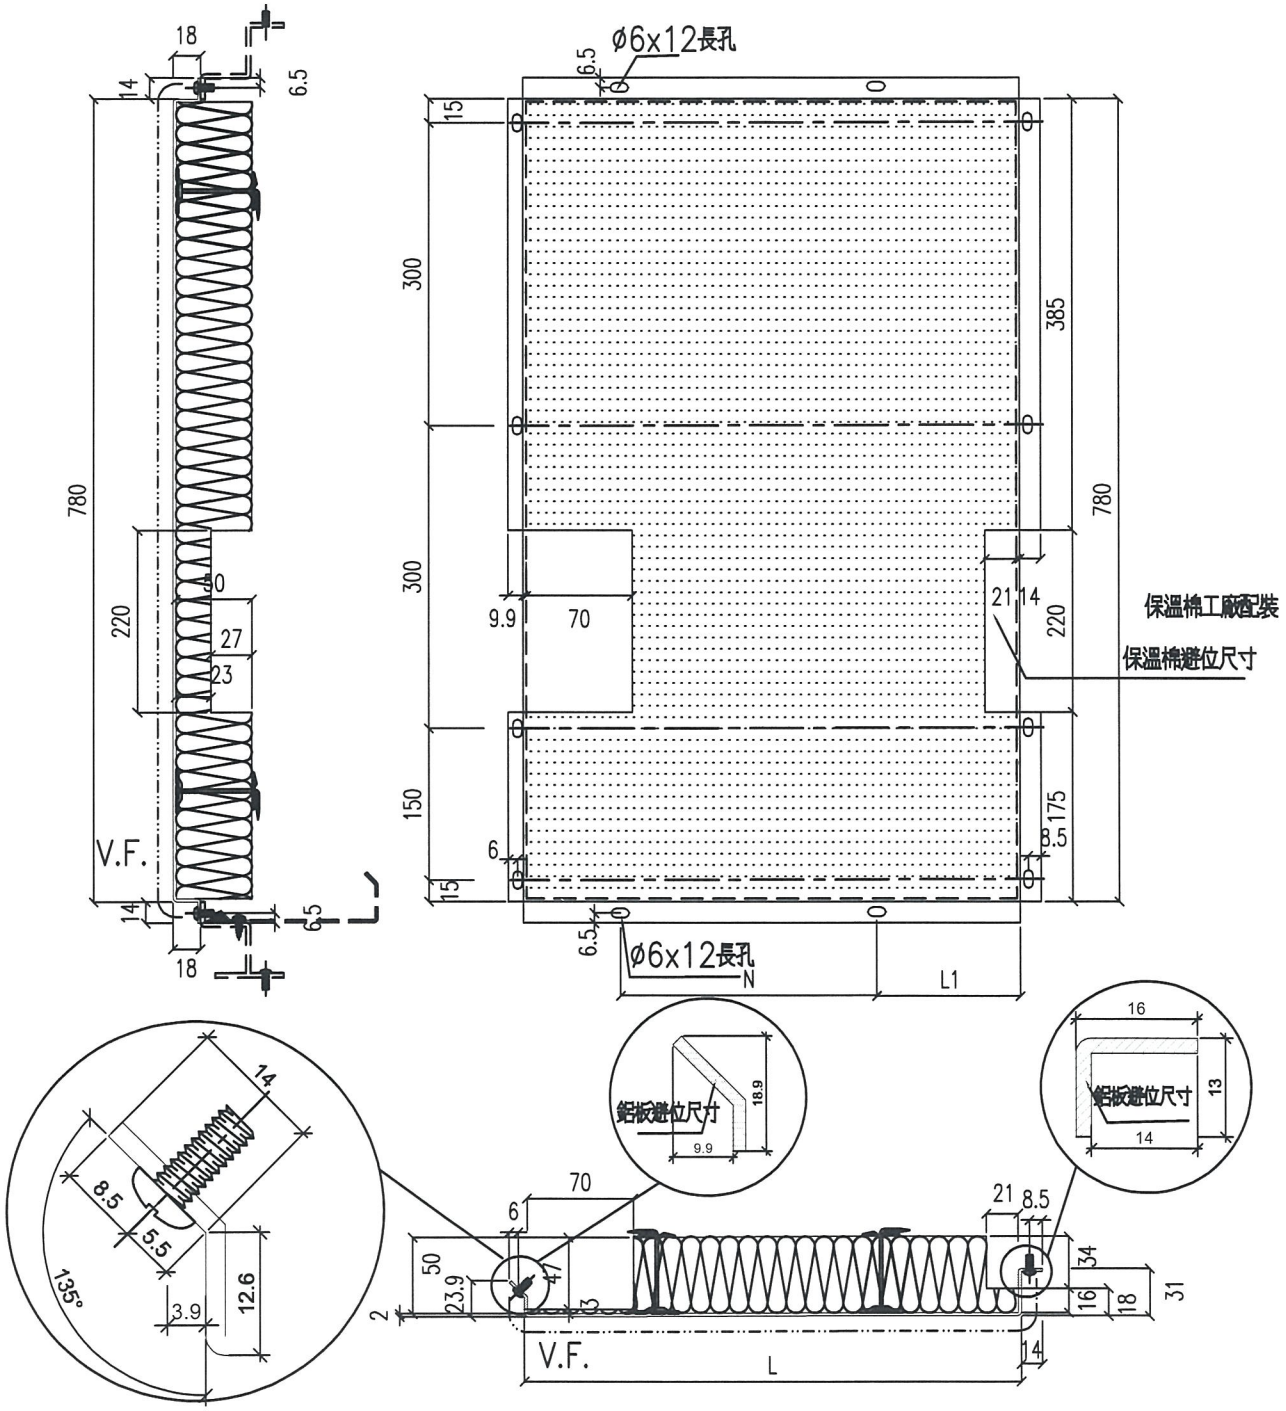


名稱	鋁板拆圖	制圖	鍾章芳	2019.2.14	修改			
材料	2mm厚鋁板	復核			日期			
顏色	香檳金UCT803649FXL-3	批准			圖號	APB-119		


EG－DWG3

美特鋁質 有限公司
MIDI Aluminium Fabricator Ltd.


工程號	J-837	地盤	觀塘裕民坊

物料編號	L	數量	M	X	N	L1	分格尺寸	使用位置	樓層	樓層數	每層數
APB-SD-310	1257.5	36	260	X	4	47.5	1480.0	T3CWH-2	9-25F,28-51F	36	1

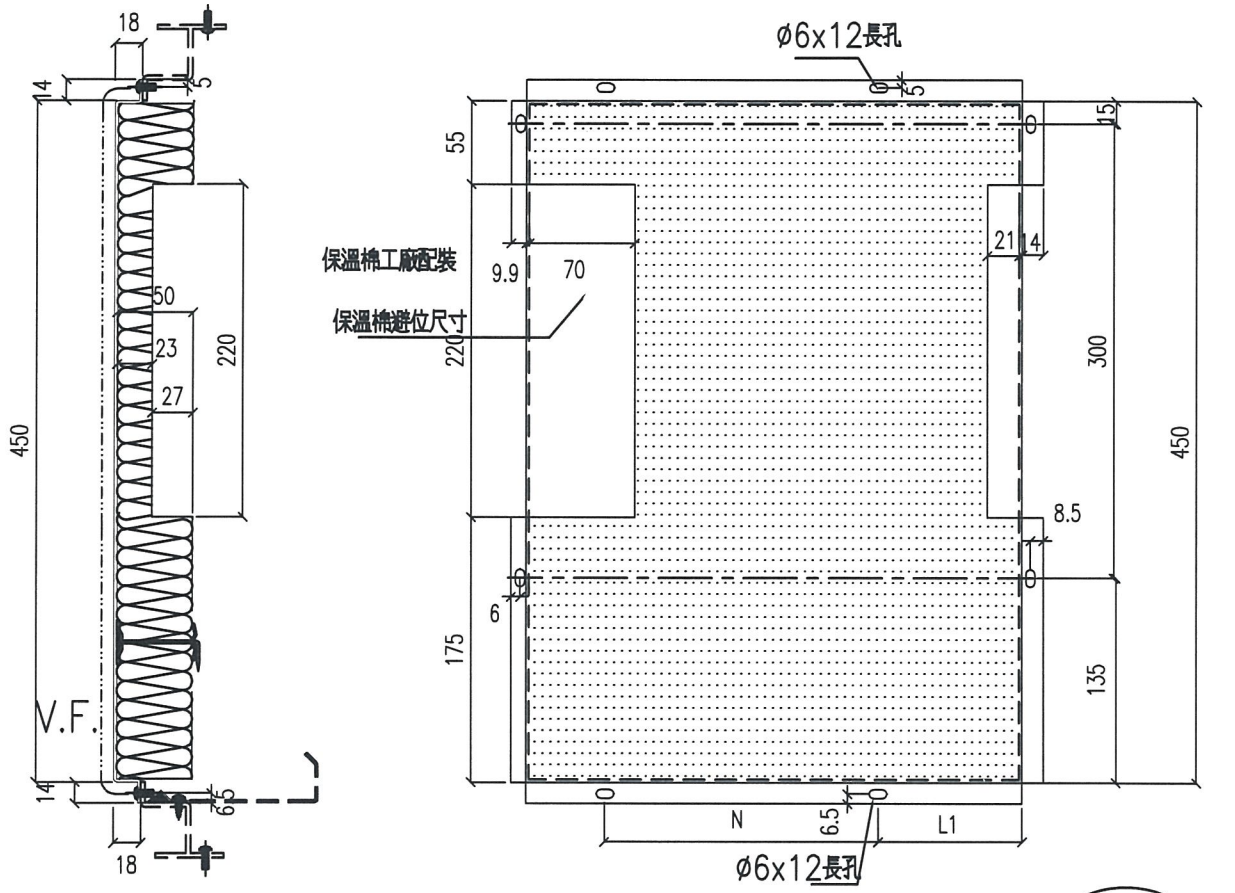


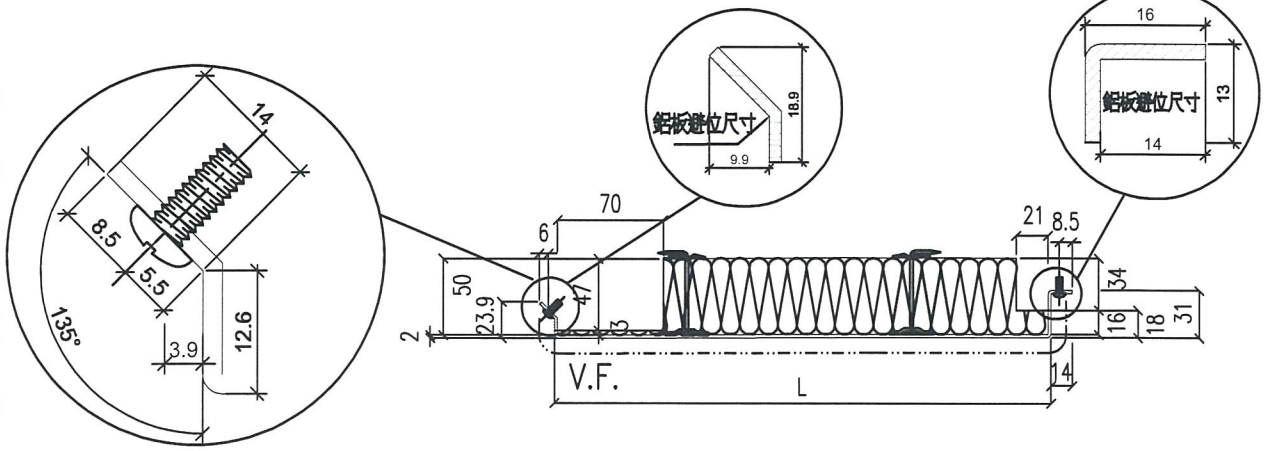

名稱	鋁板拆圖	制圖	鞠章芳	2019.2.14	修改			
材料	2mm厚鋁板	復核			日期			
顏色	香檳金UCT803649FXL-3	批准			圖號	APB-SD-310		

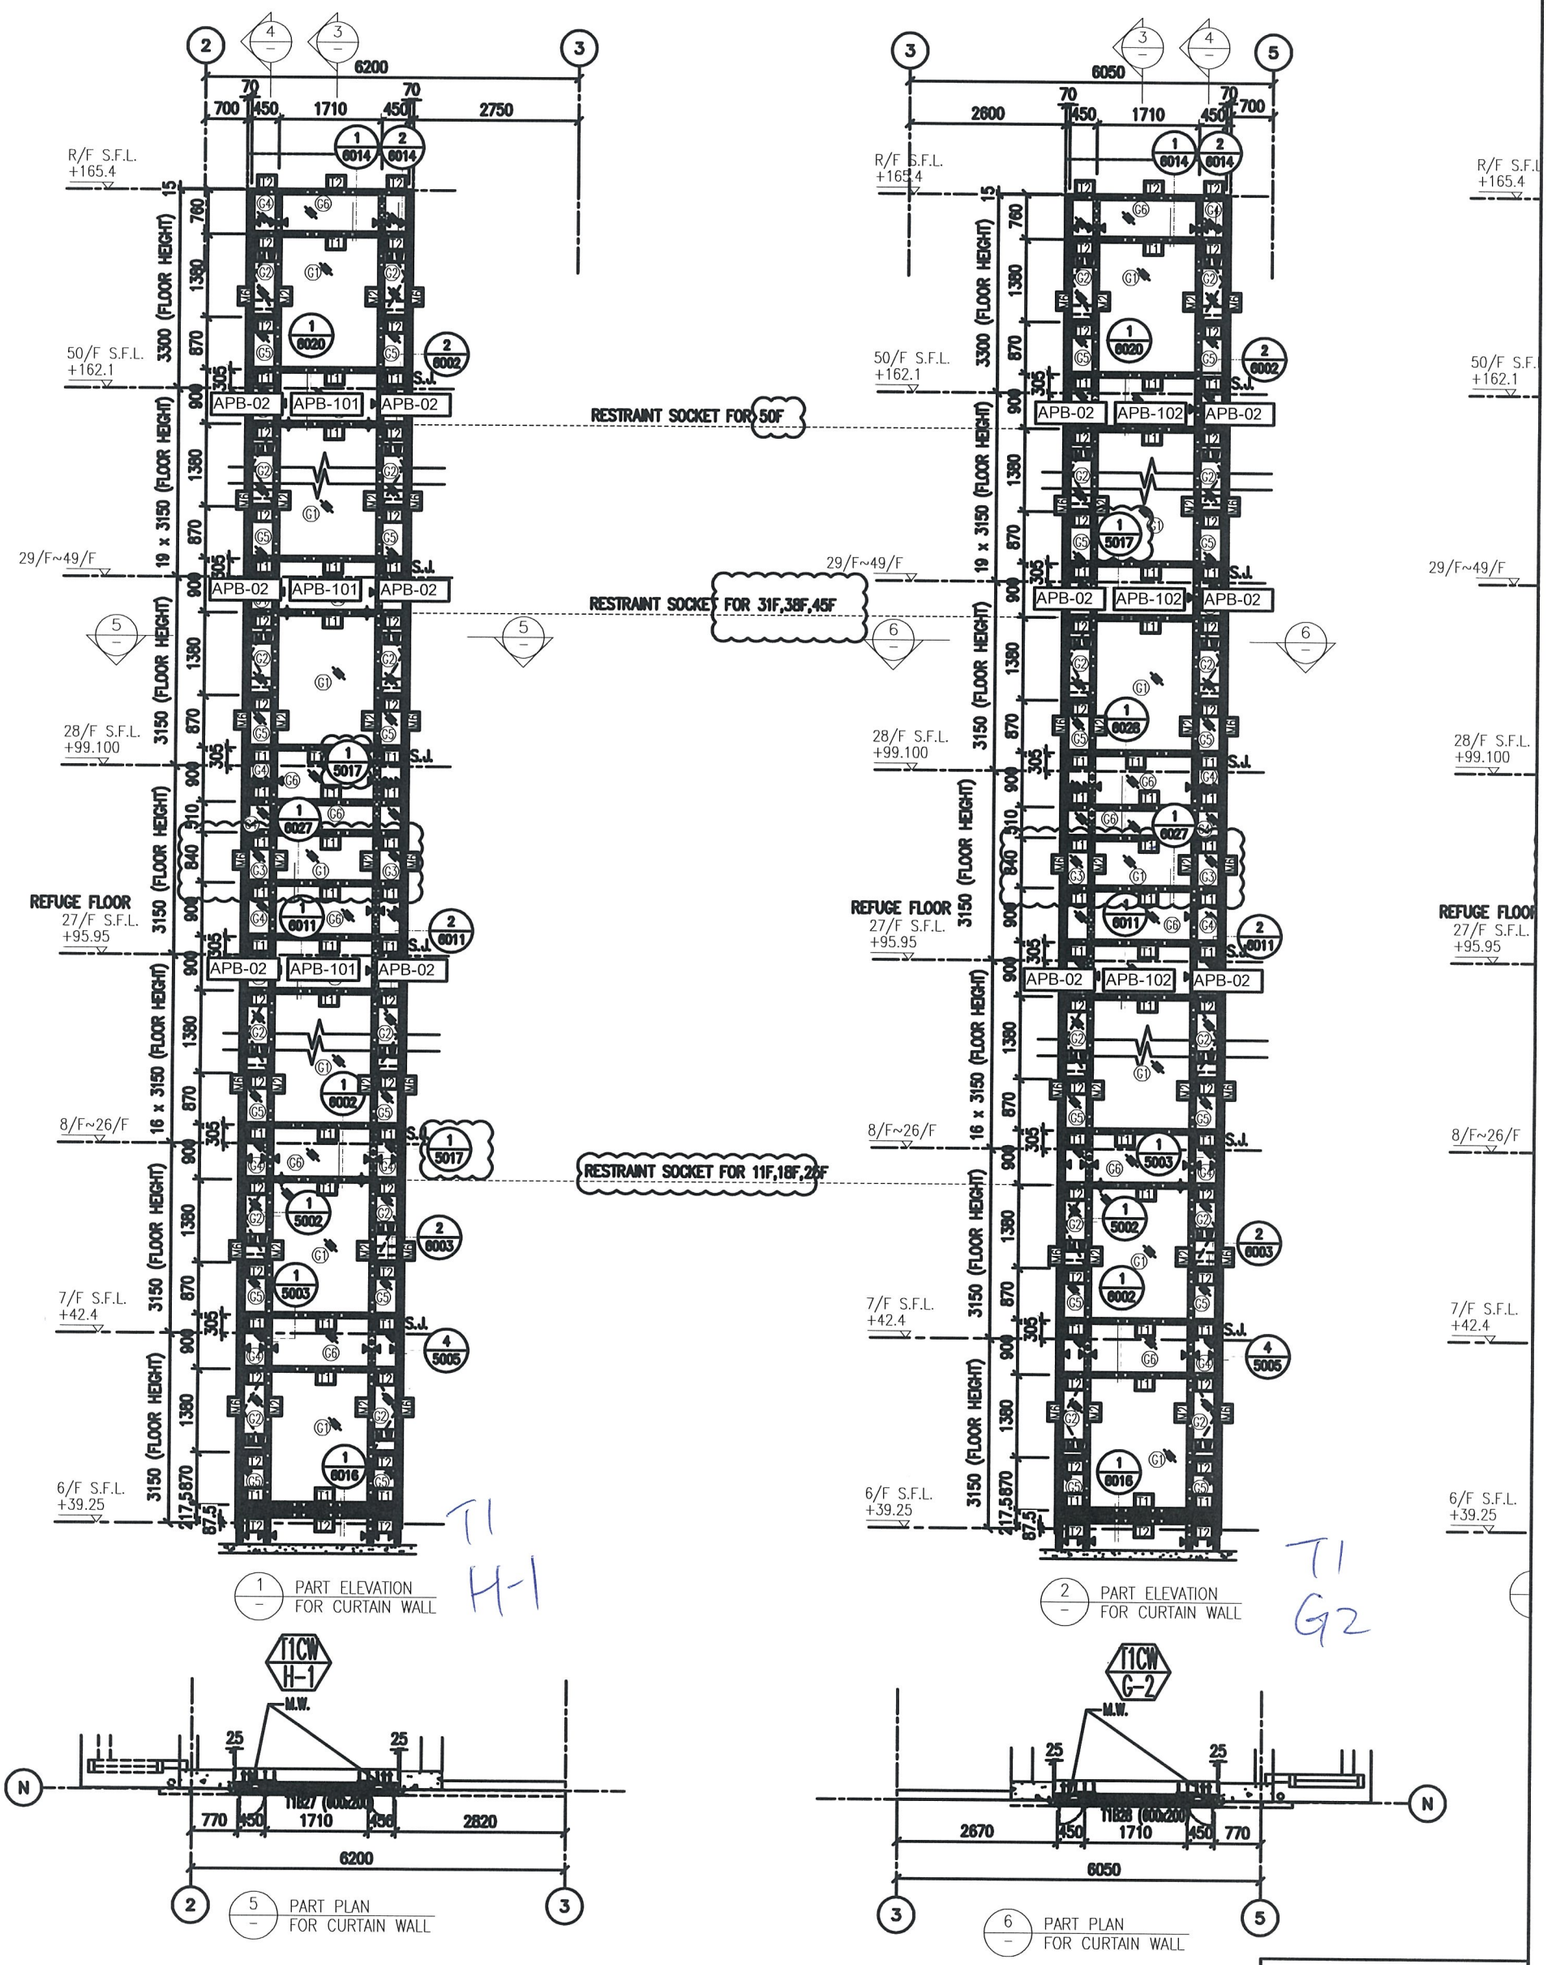


圖號：837-CW-2101

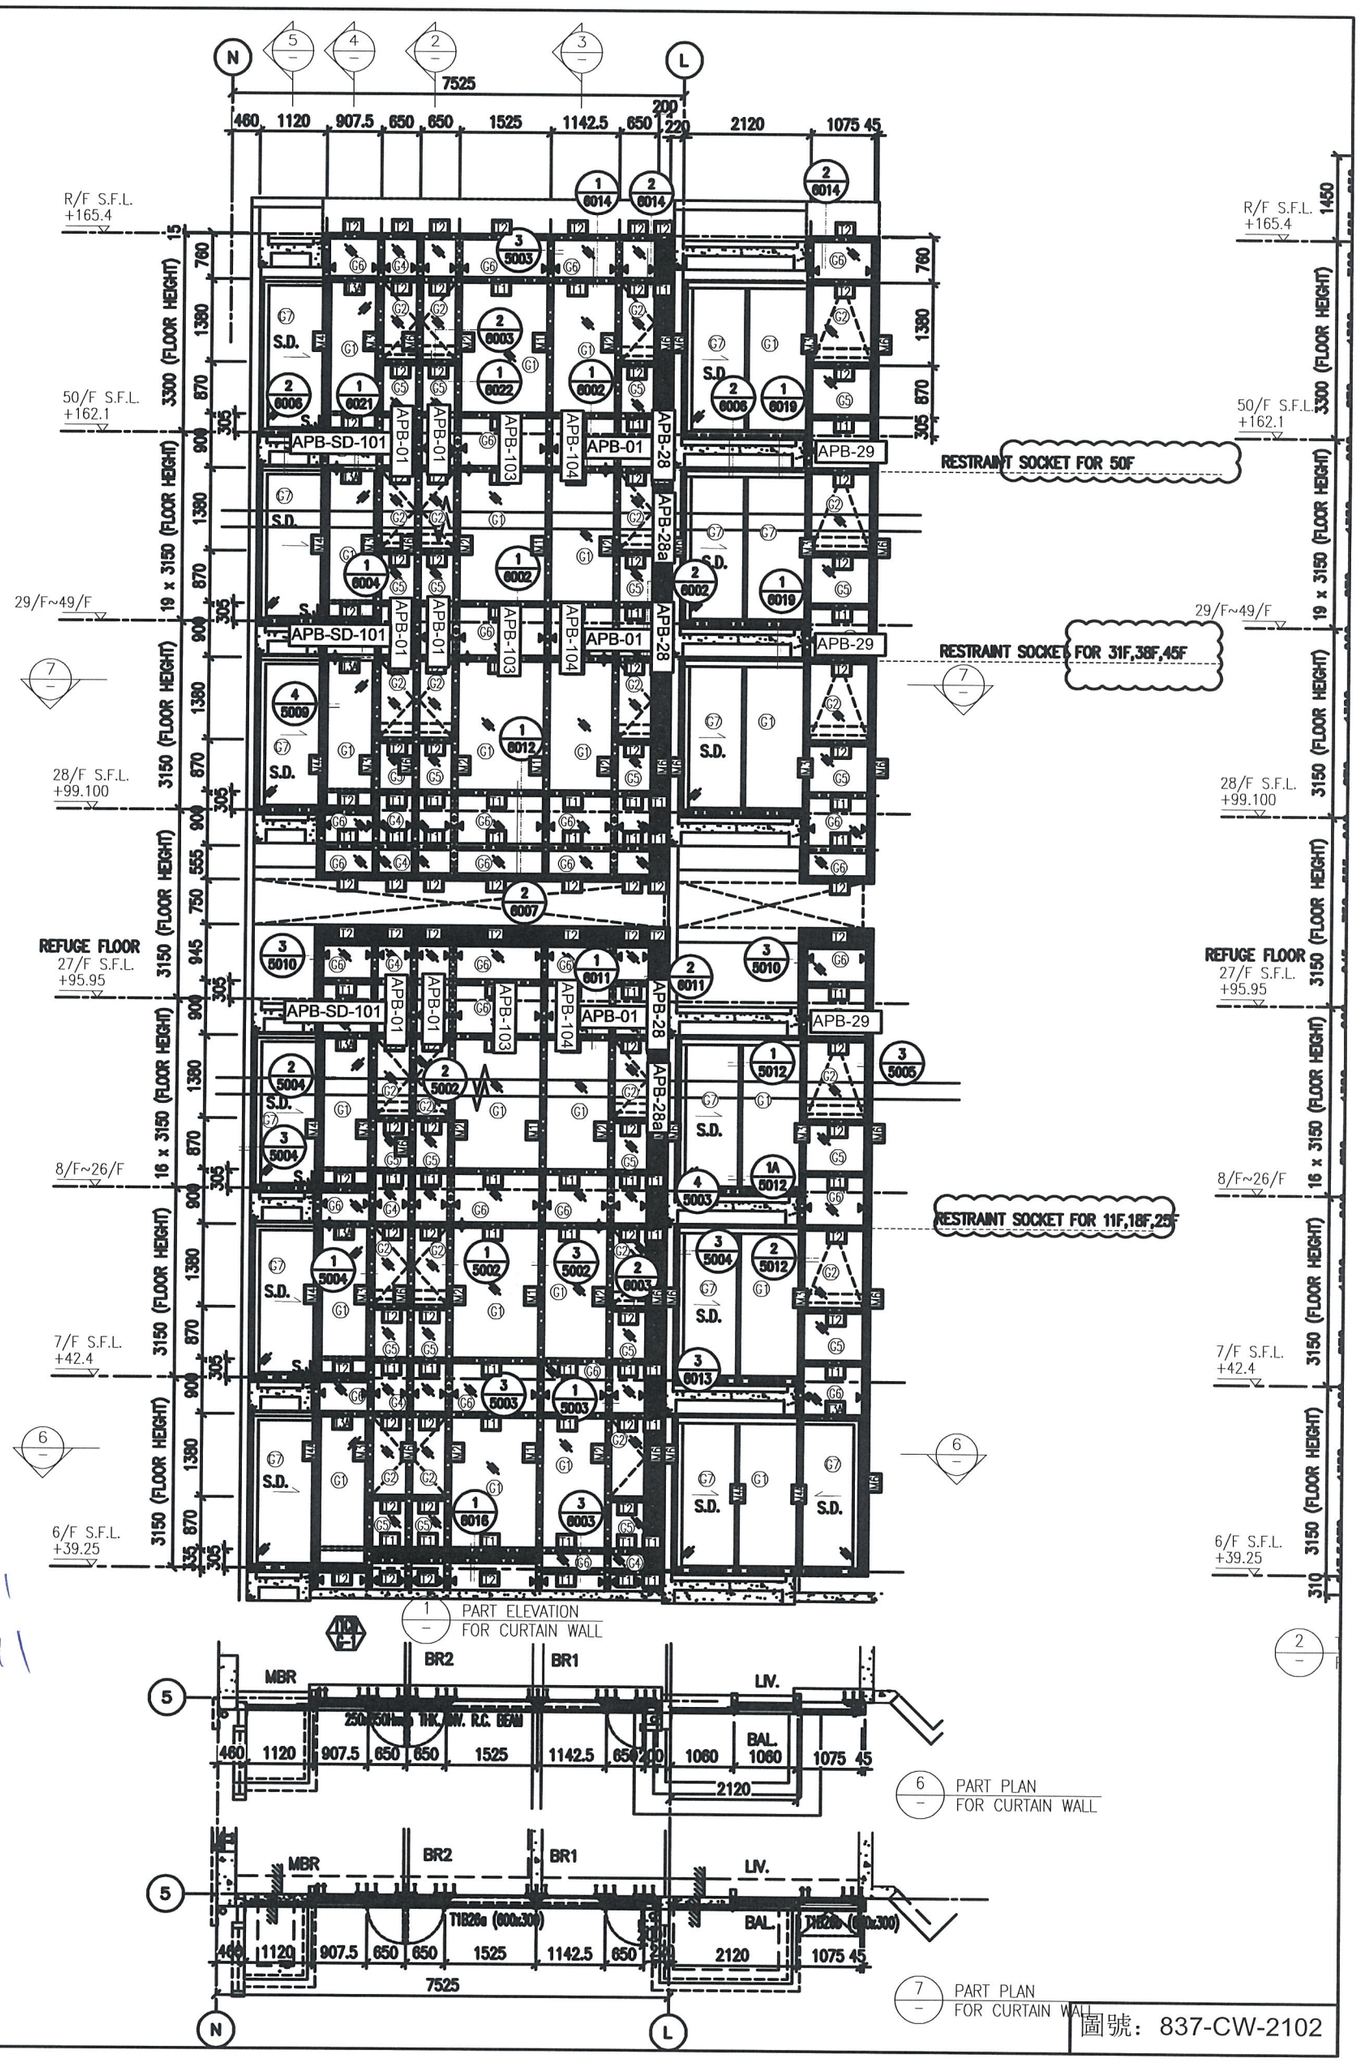

T1
G1

圖號：837-CW-2102

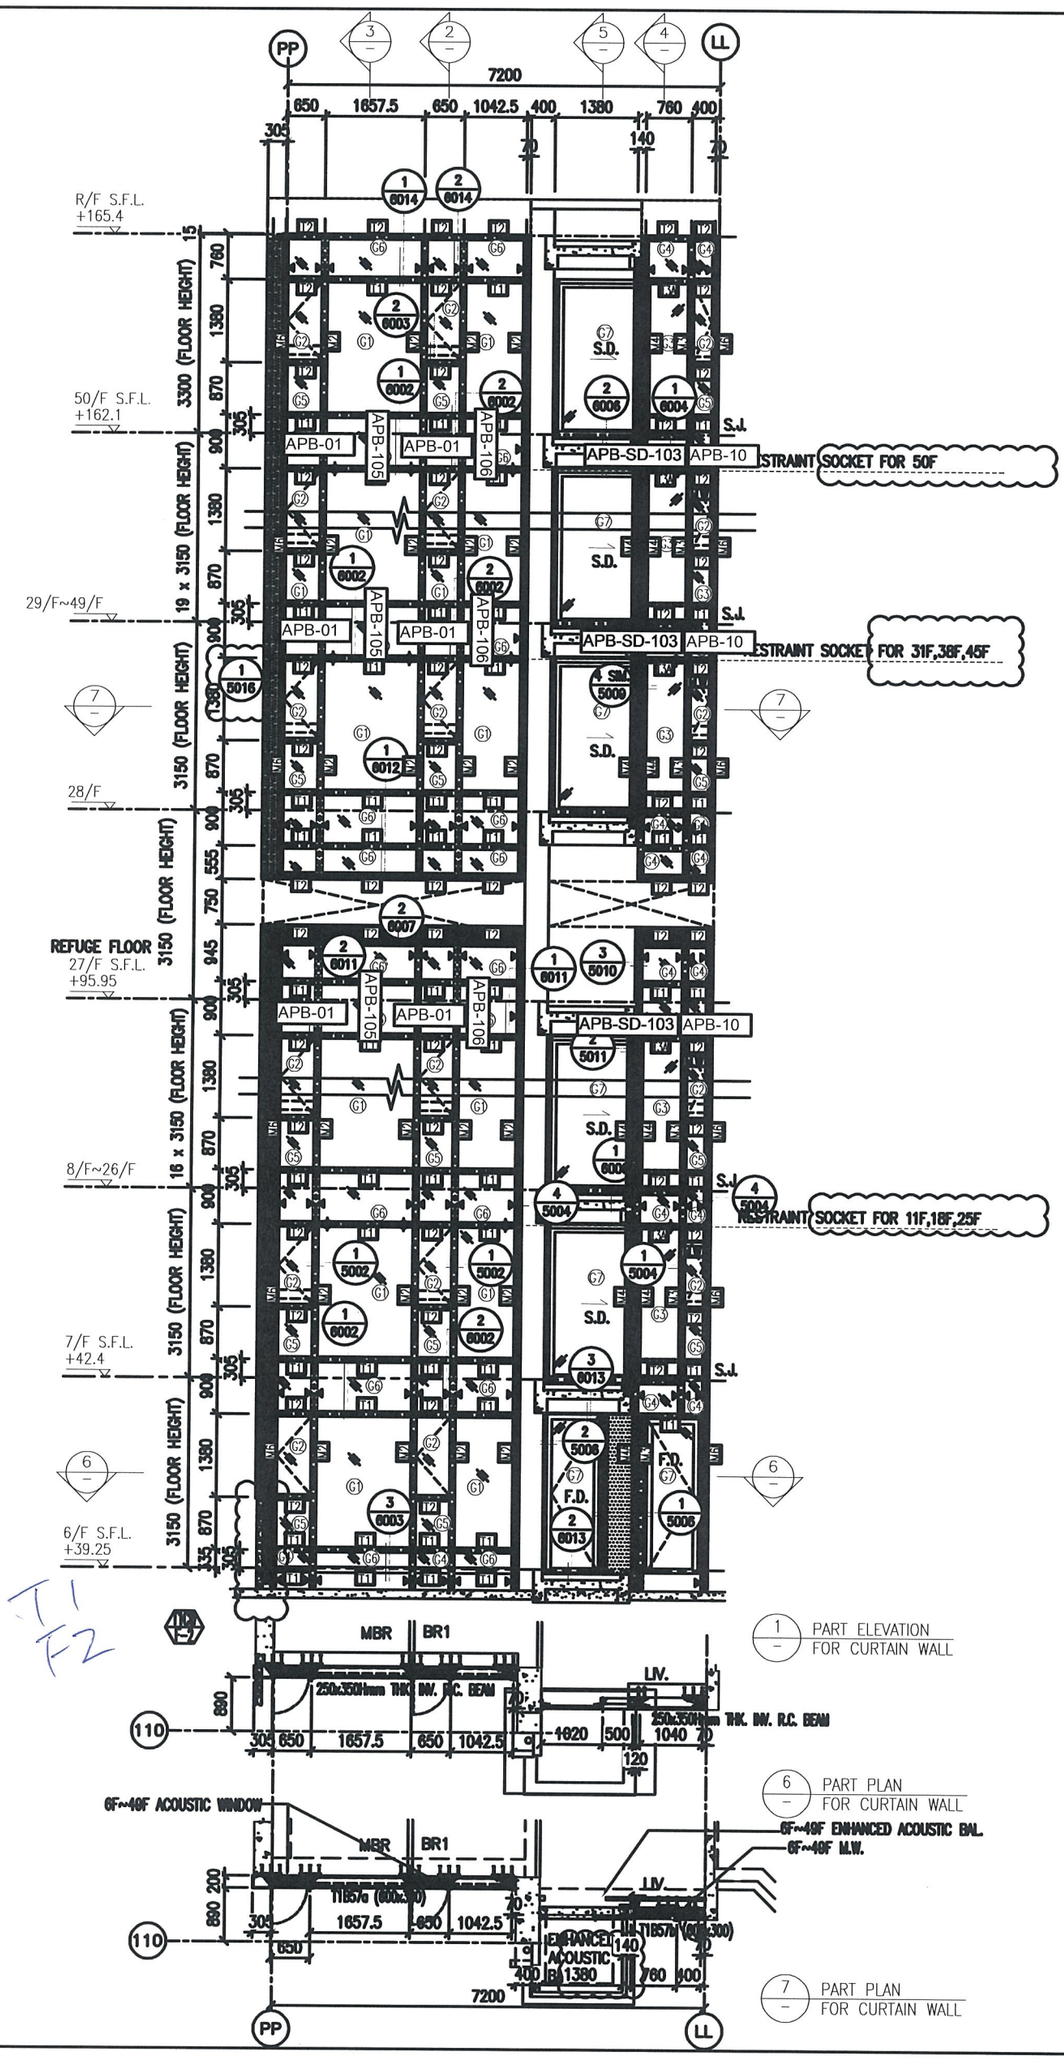

1 PART ELEVATION FOR CURTAIN WALL


2 TYPICAL SECTION FOR CURTAIN WALL

3 TY FO


6 PART PLAN FOR CURTAIN WALL

7 PART PLAN FOR CURTAIN WALL

圖號：837-CW-2103

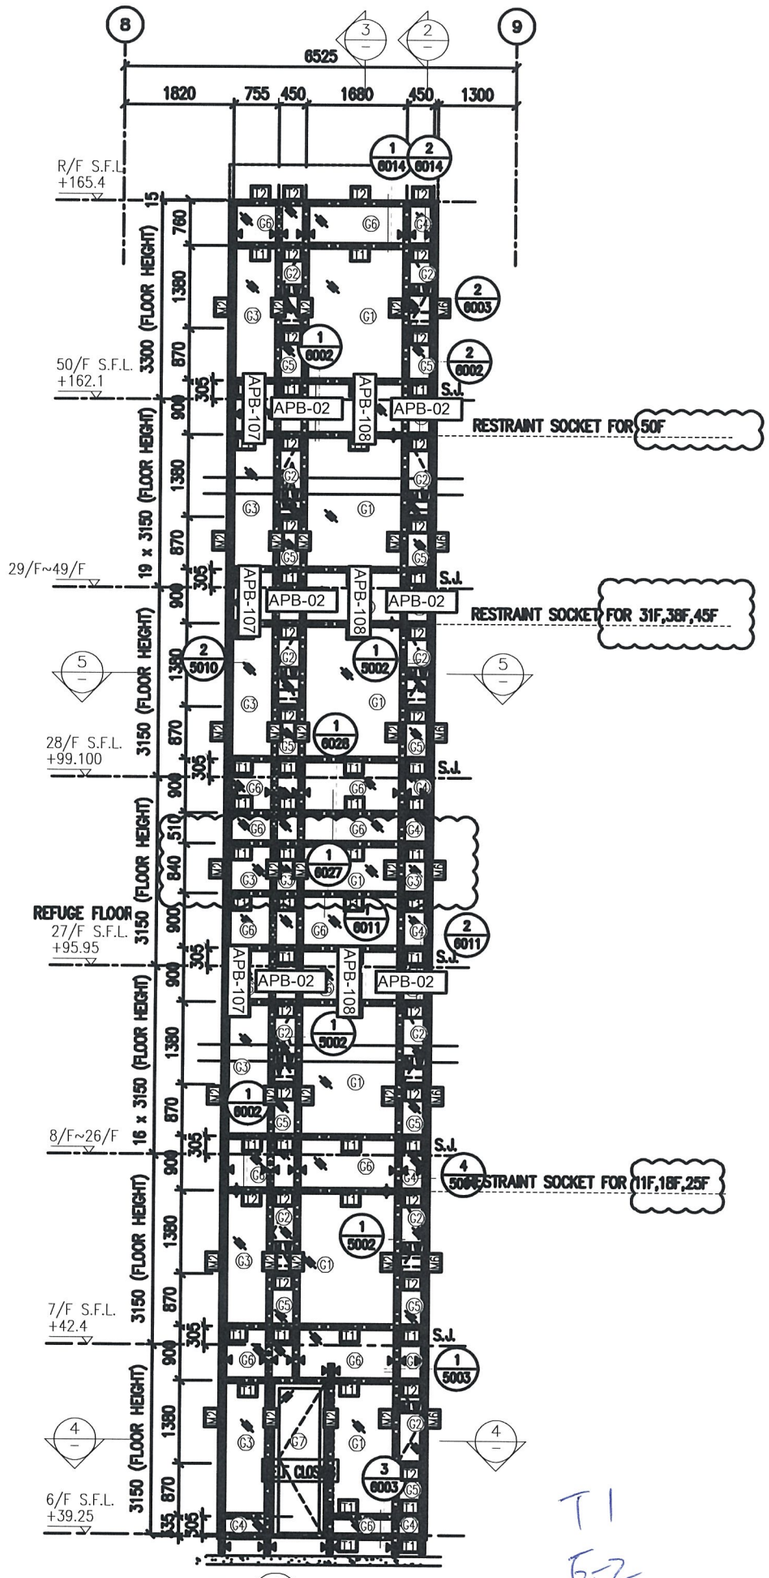


1 PART ELEVATION FOR CURTAIN WALL

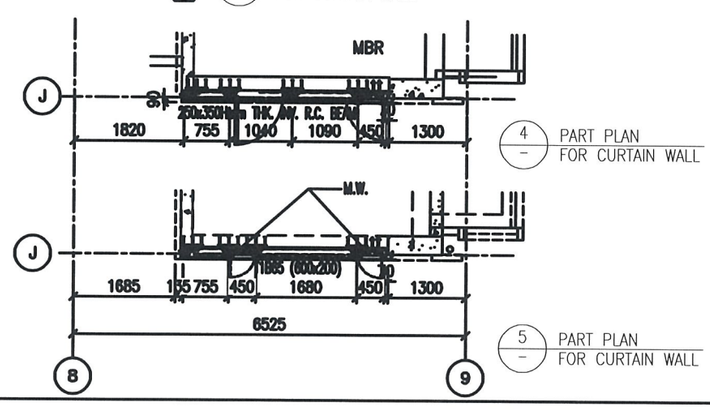

4 PART PLAN FOR CURTAIN WALL


5 PART PLAN FOR CURTAIN WALL

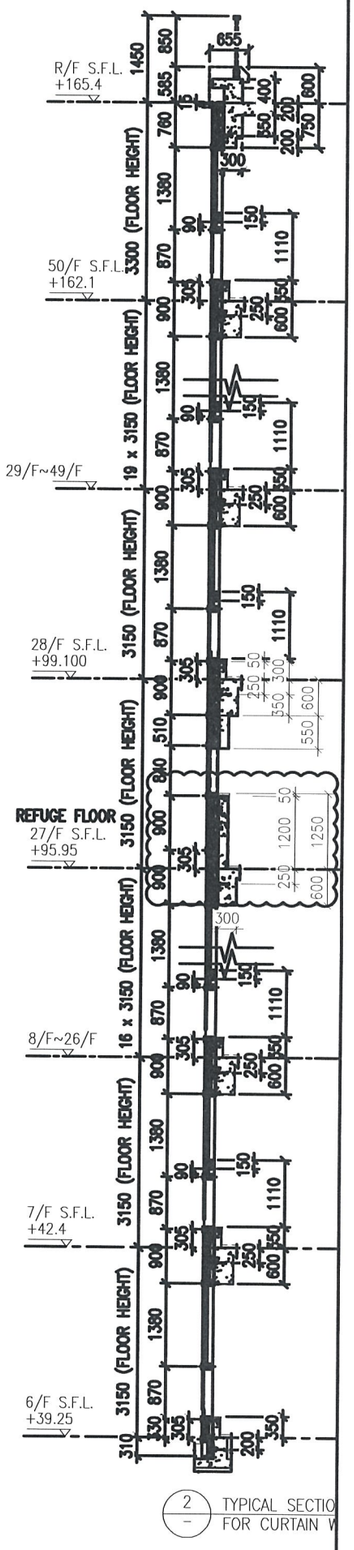


2 TYPICAL SECTIO FOR CURTAIN W


T1
F-2

圖號：837-CW-2104

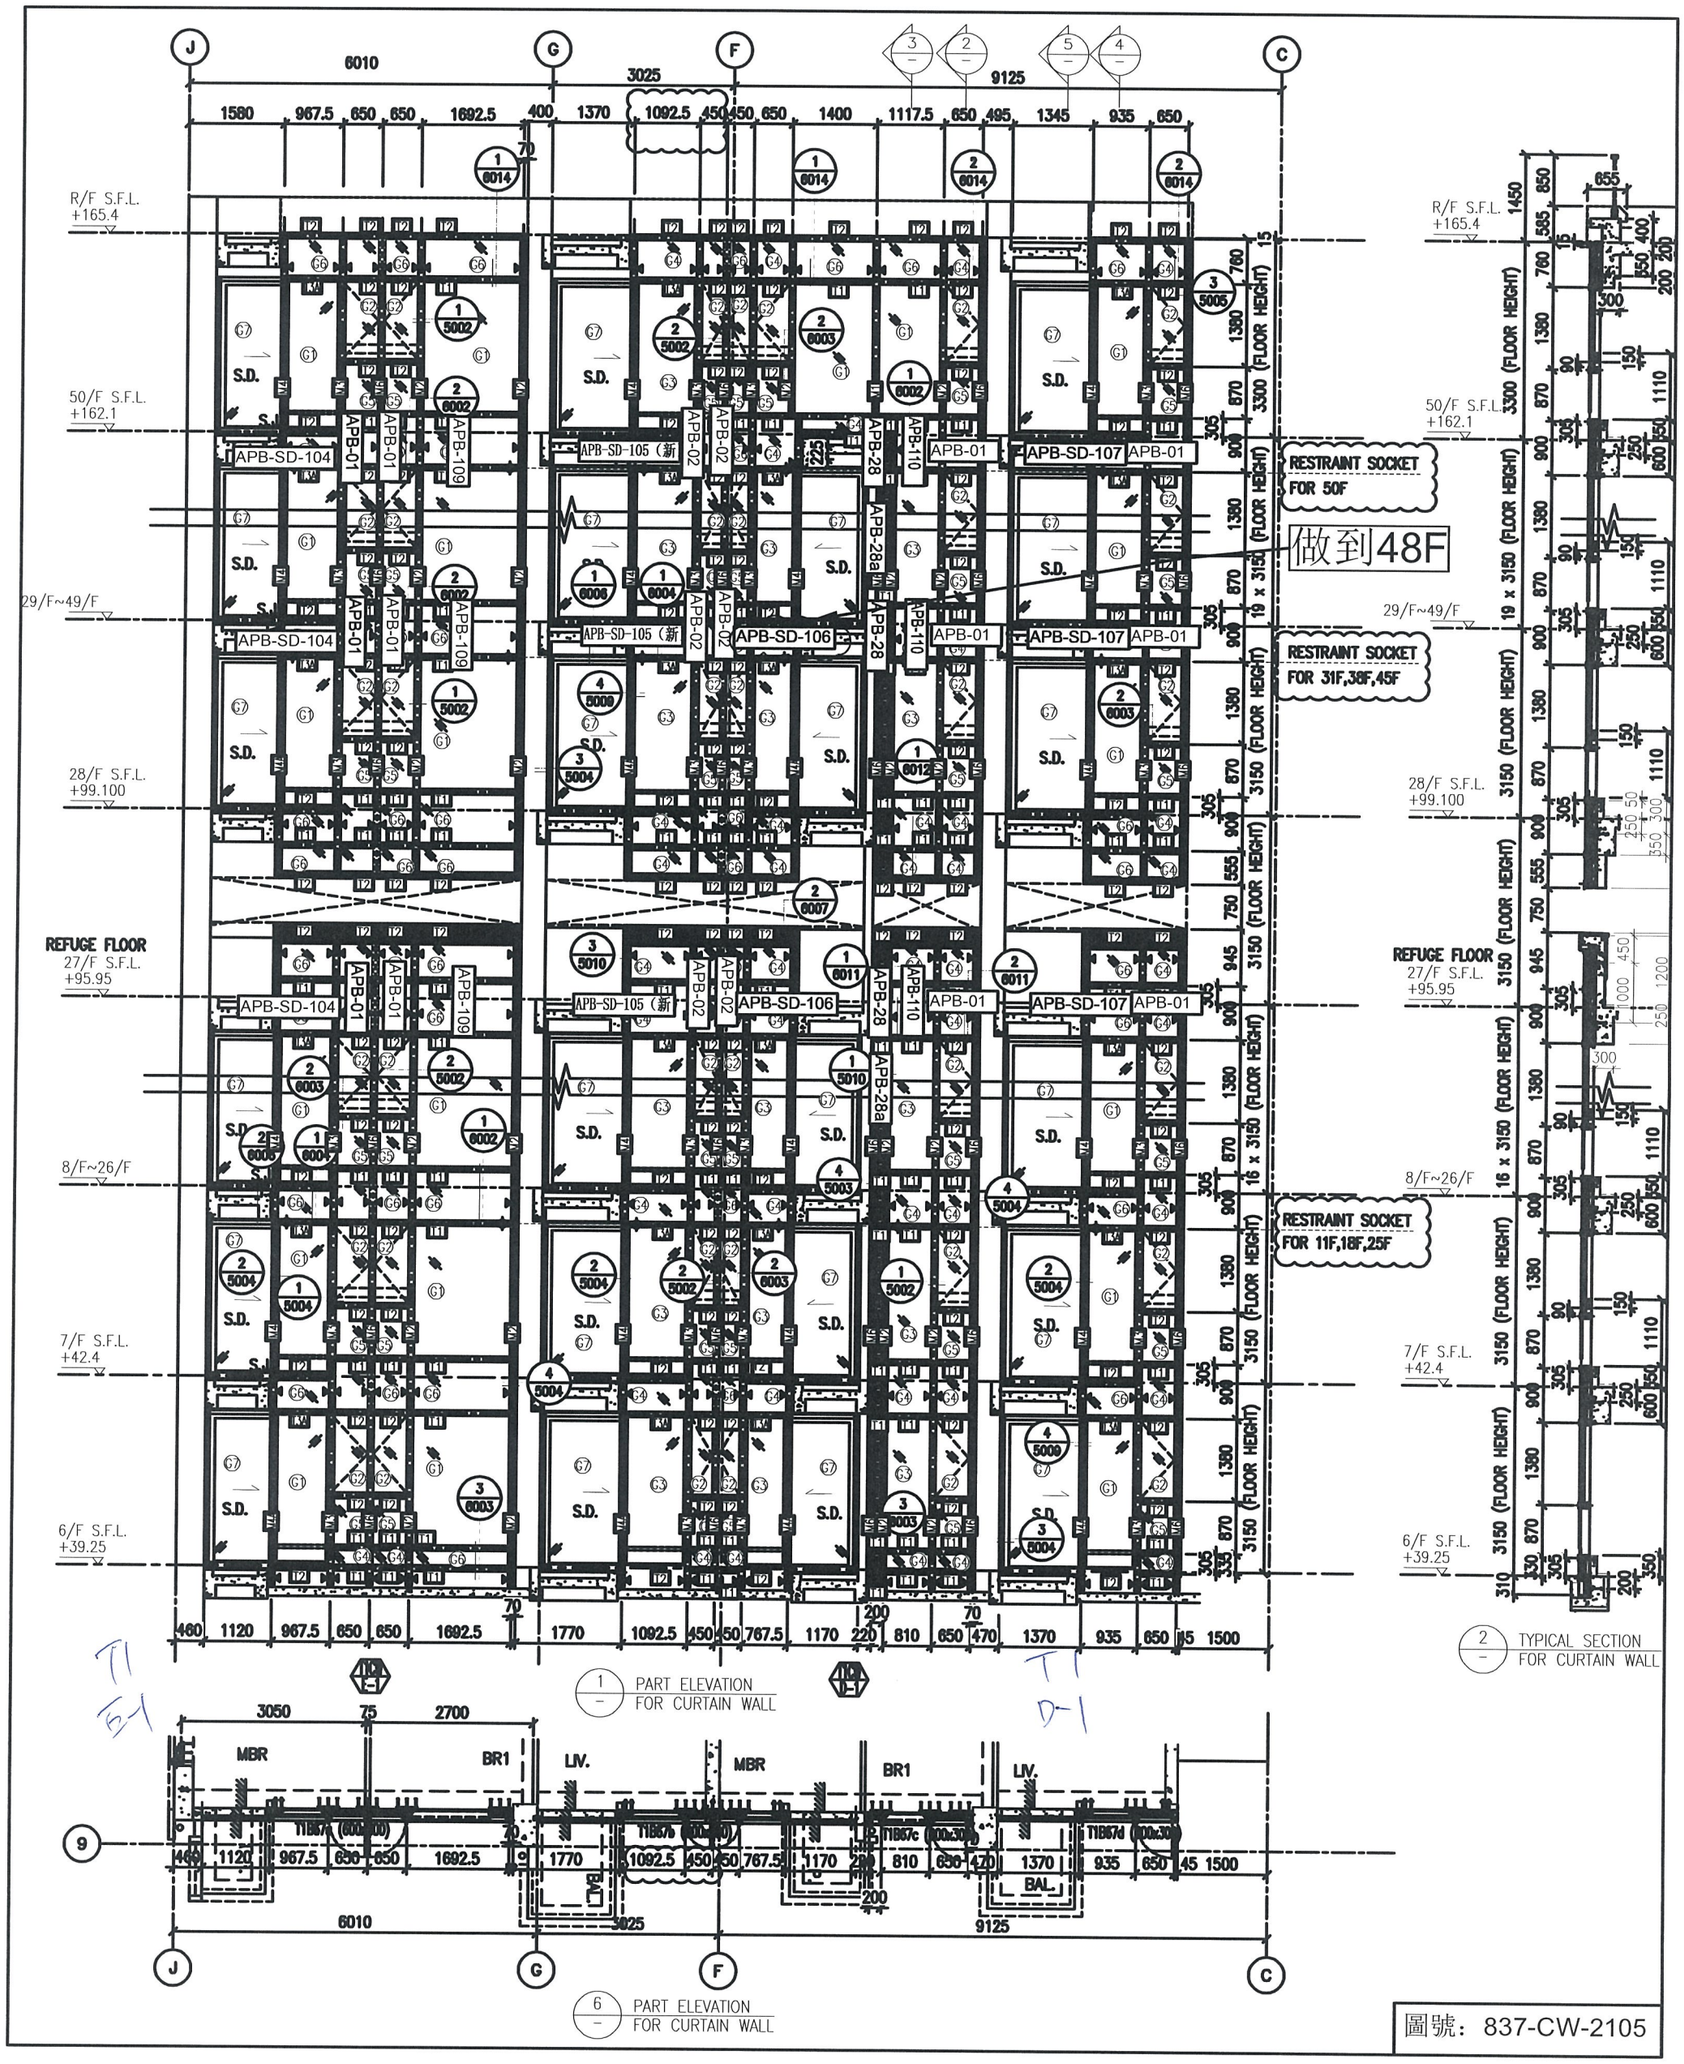

圖號：837-CW-2105

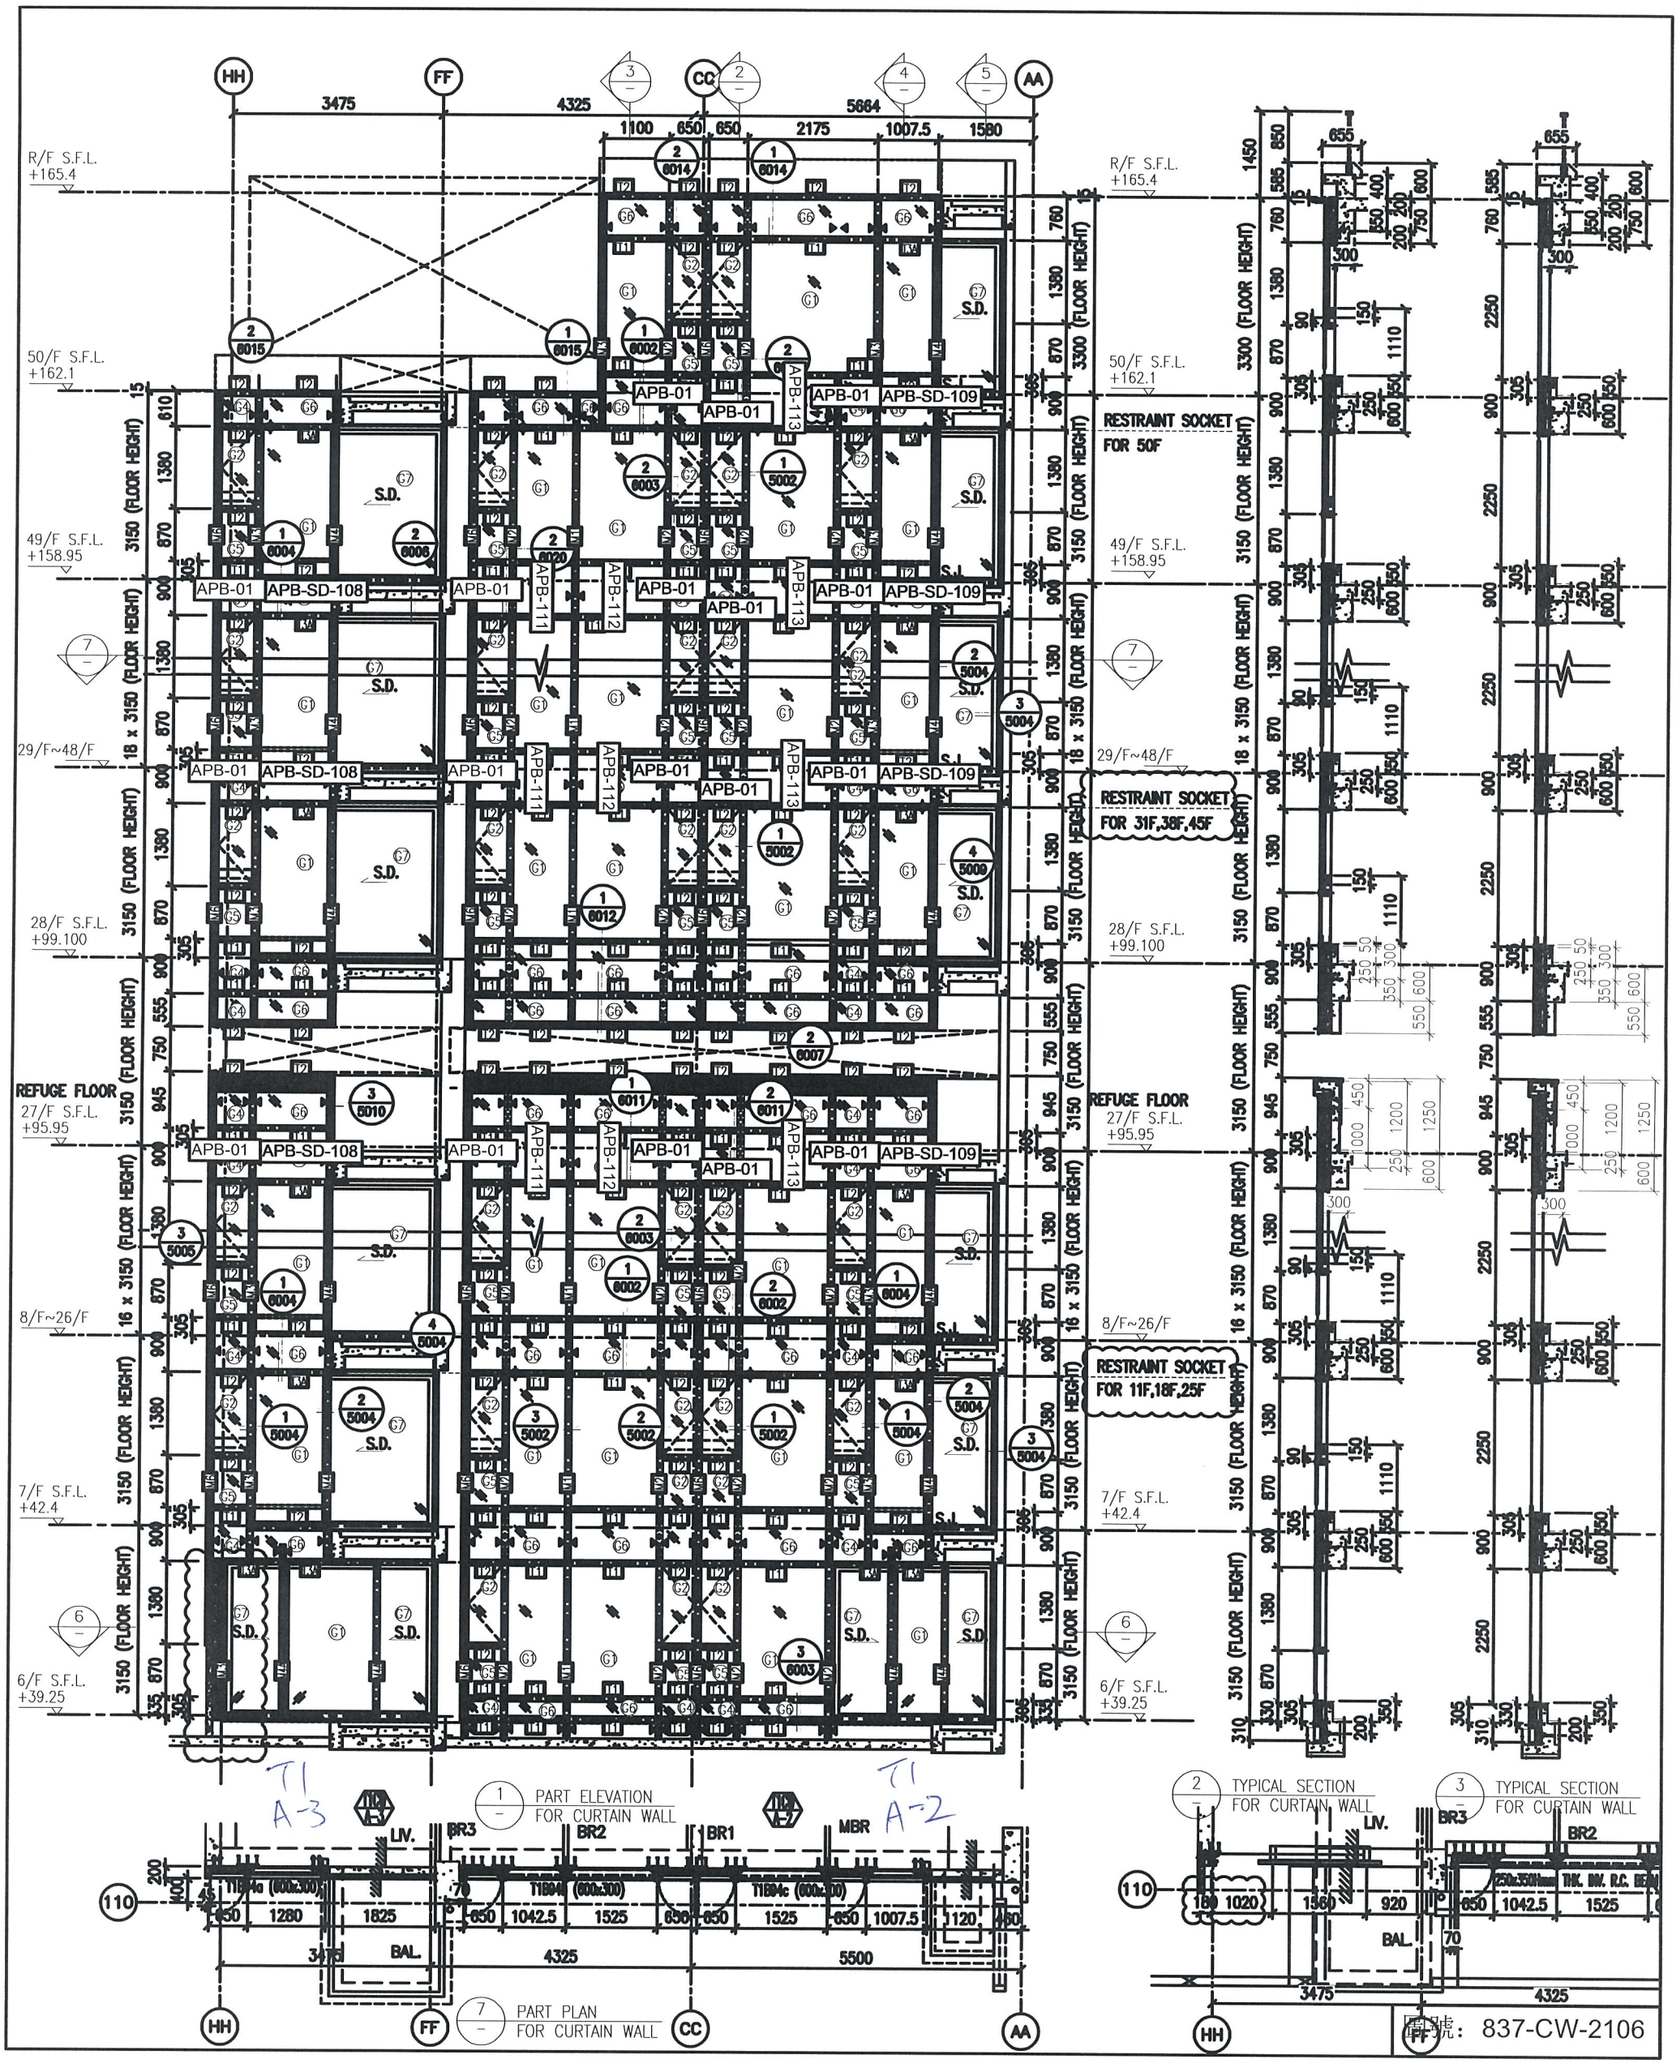

HH
FF
CC
AA
3475
4325
5664
1100
650
650
2175
1007.5
1580
R/F S.F.L. +165.4
50/F S.F.L. +162.1
49/F S.F.L. +158.95
29/F~48/F
28/F S.F.L. +99.100
REFUGE FLOOR
27/F S.F.L. +95.95
8/F~26/F
7/F S.F.L. +42.4
6/F S.F.L. +39.25
RESTRAINT SOCKET FOR 50F
RESTRAINT SOCKET FOR 31F,38F,45F
RESTRAINT SOCKET FOR 11F,18F,25F
APB-01
APB-SD-108
APB-SD-109
APB-111
APB-112
APB-113
S.D.
LIV.
BR3
BR2
BR1
MBR
BAL.
1 PART ELEVATION FOR CURTAIN WALL
2 TYPICAL SECTION FOR CURTAIN WALL
3 TYPICAL SECTION FOR CURTAIN WALL
7 PART PLAN FOR CURTAIN WALL
圖號：837-CW-2106

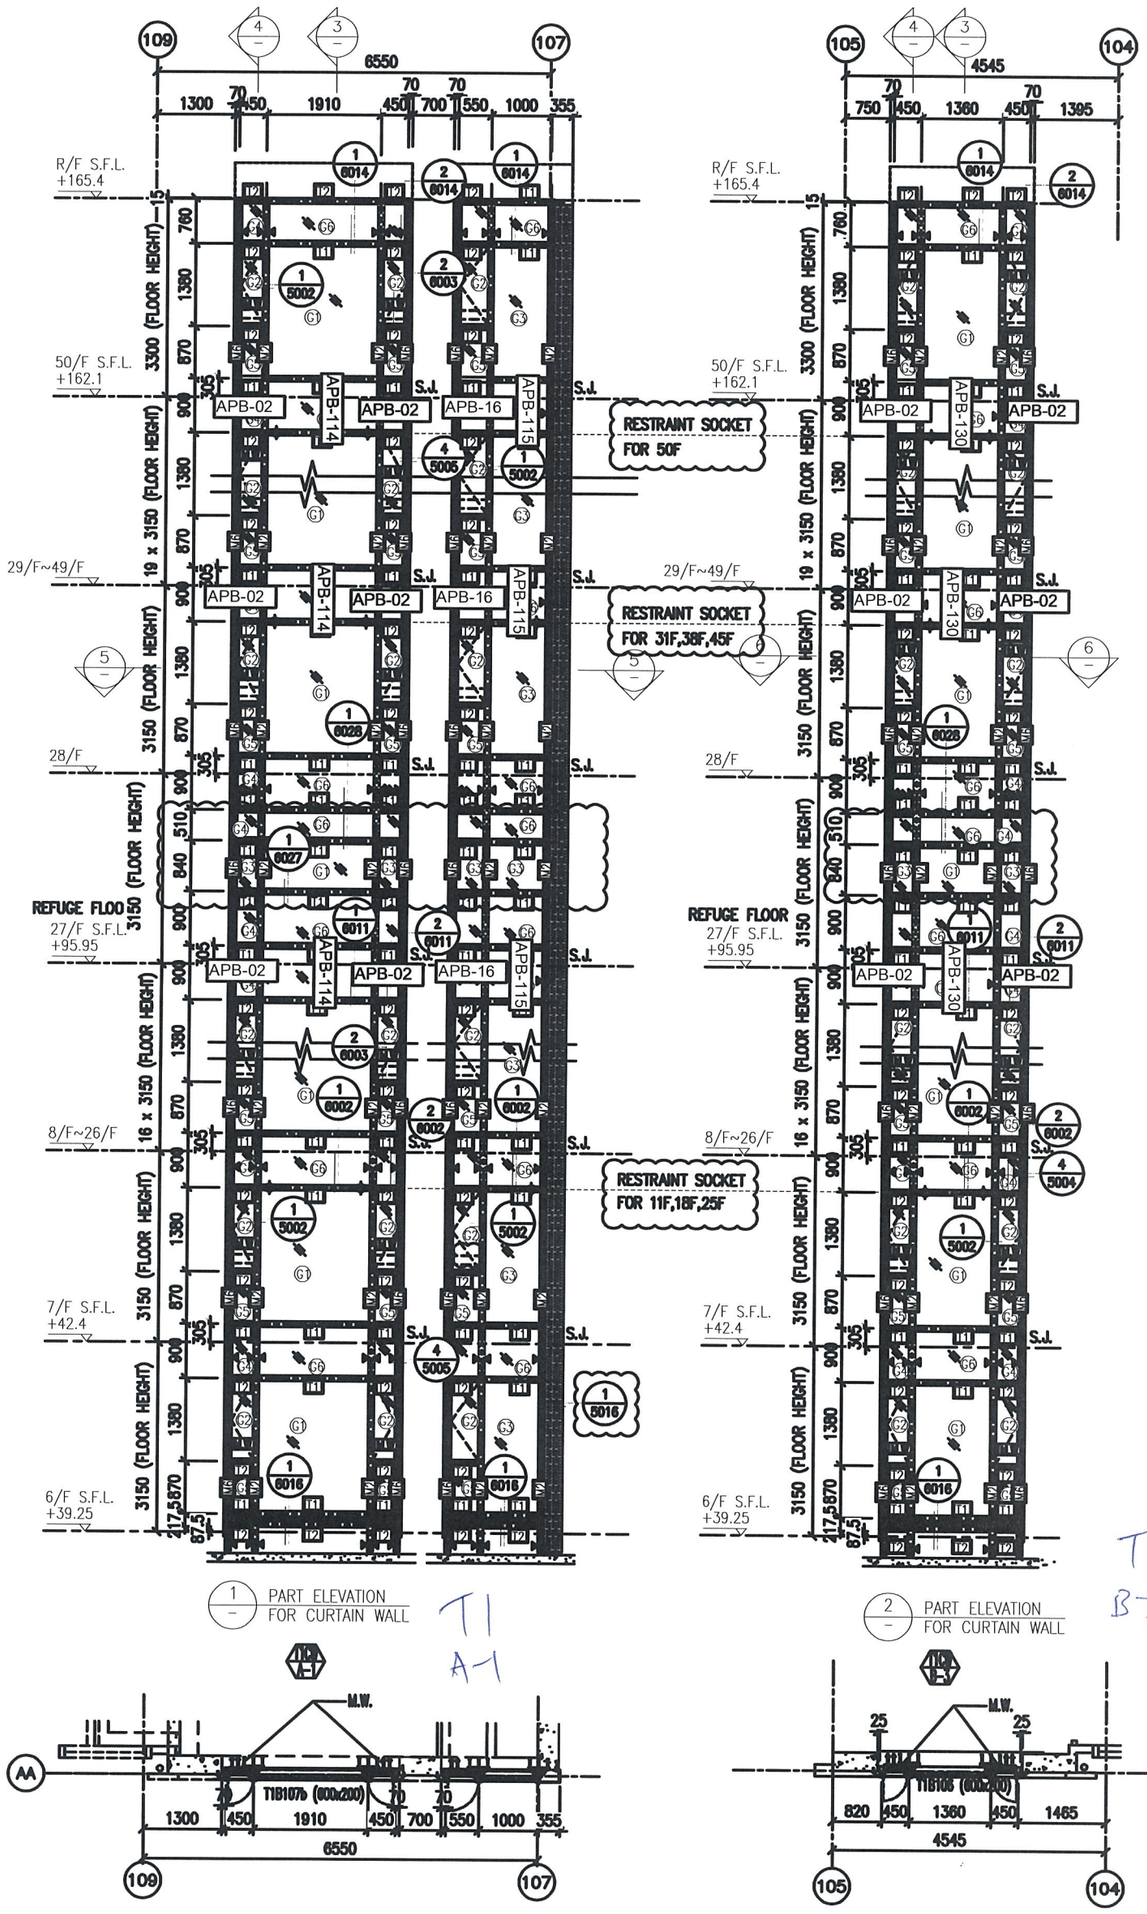


T1
B-3

T1
A-1


圖號：837-CW-2107

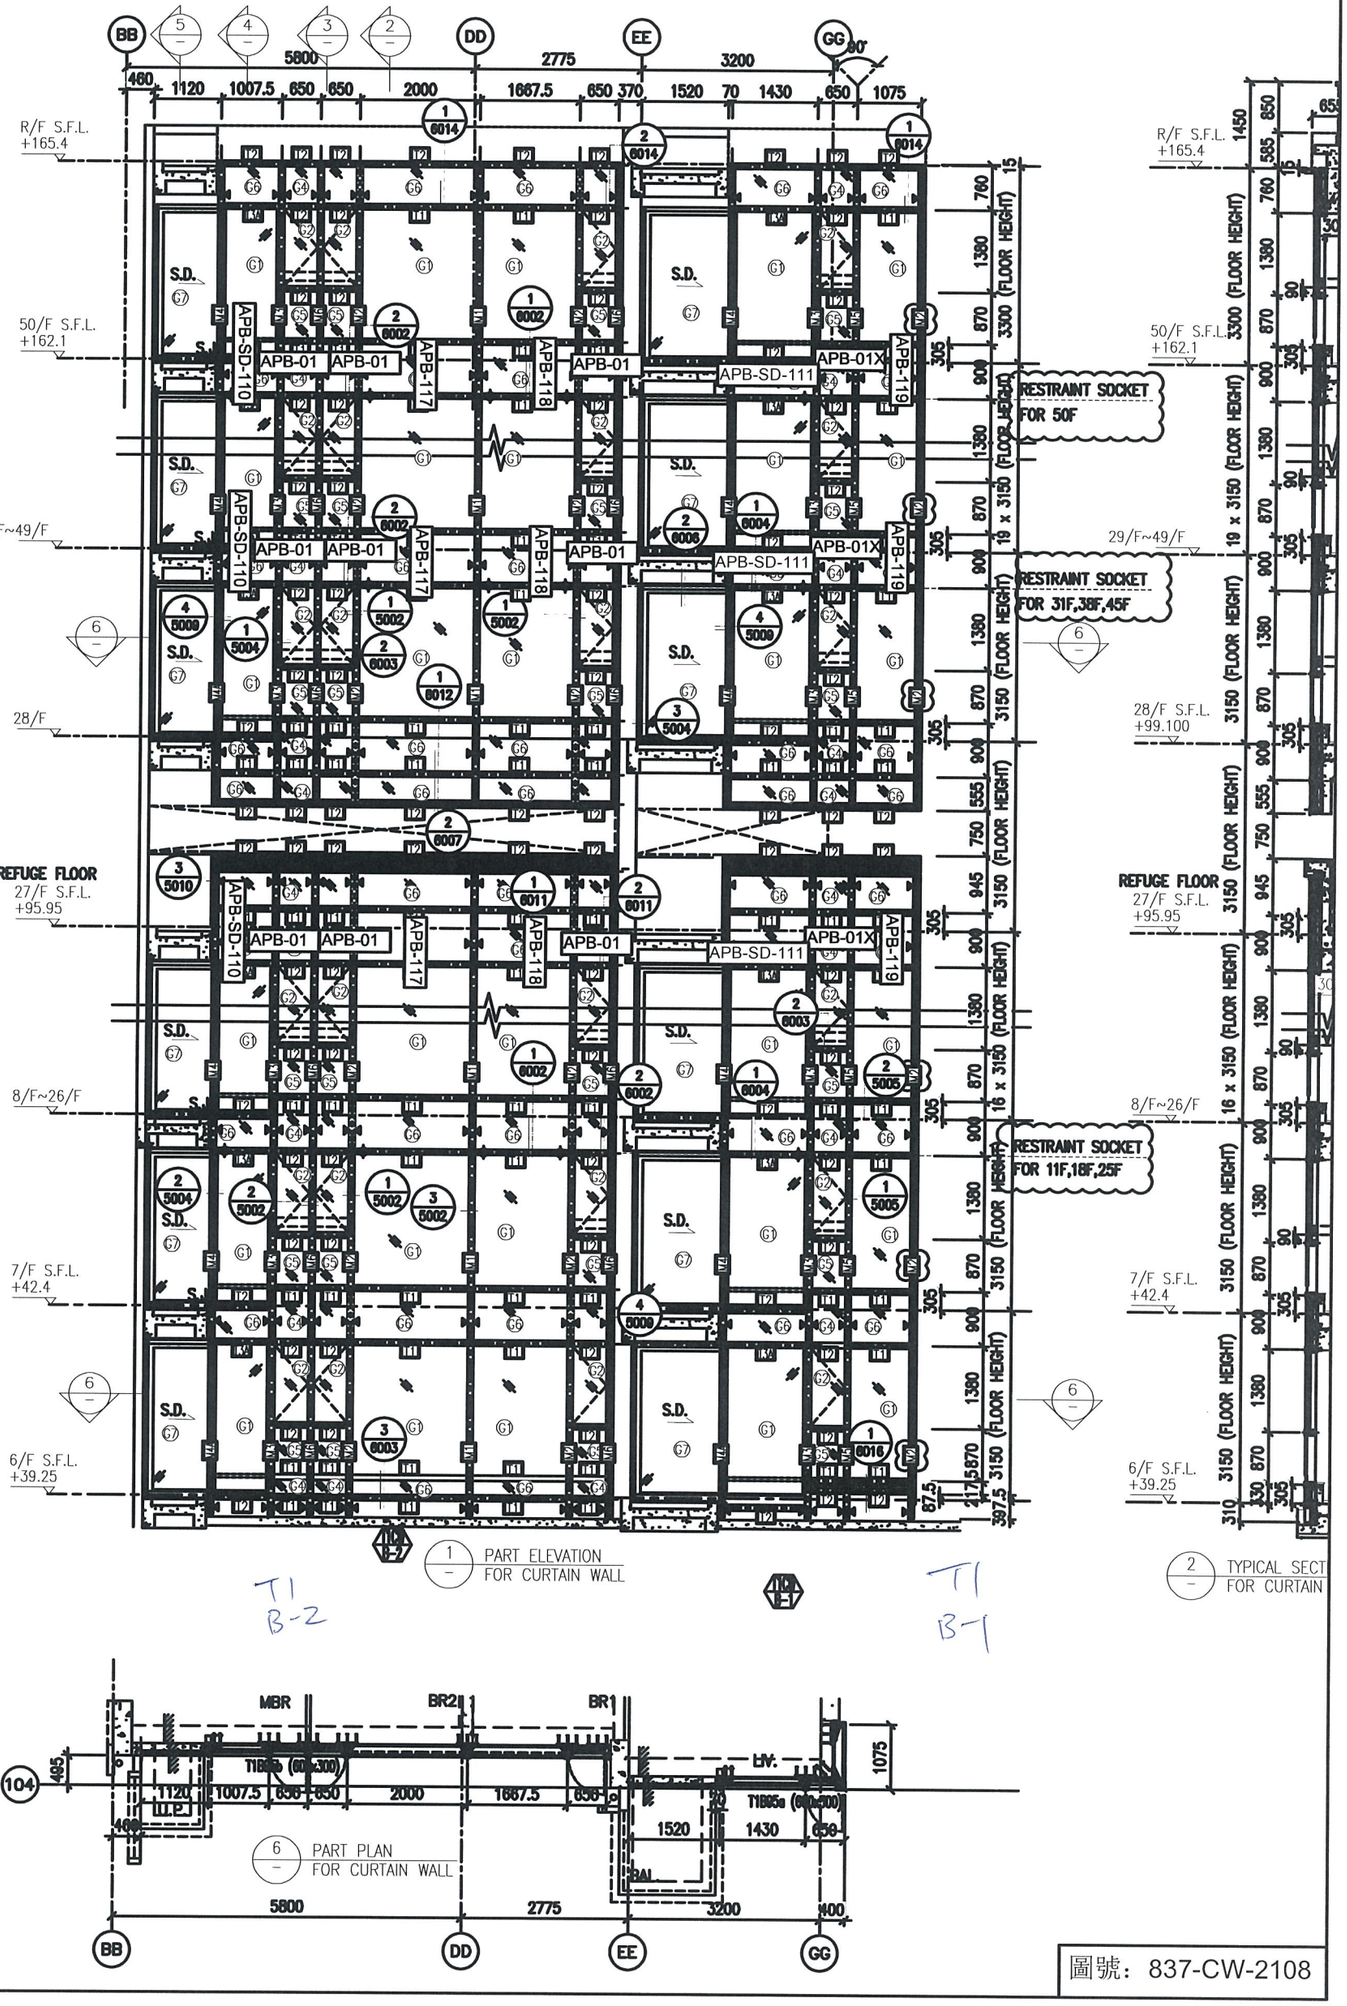


圖號：837-CW-2108

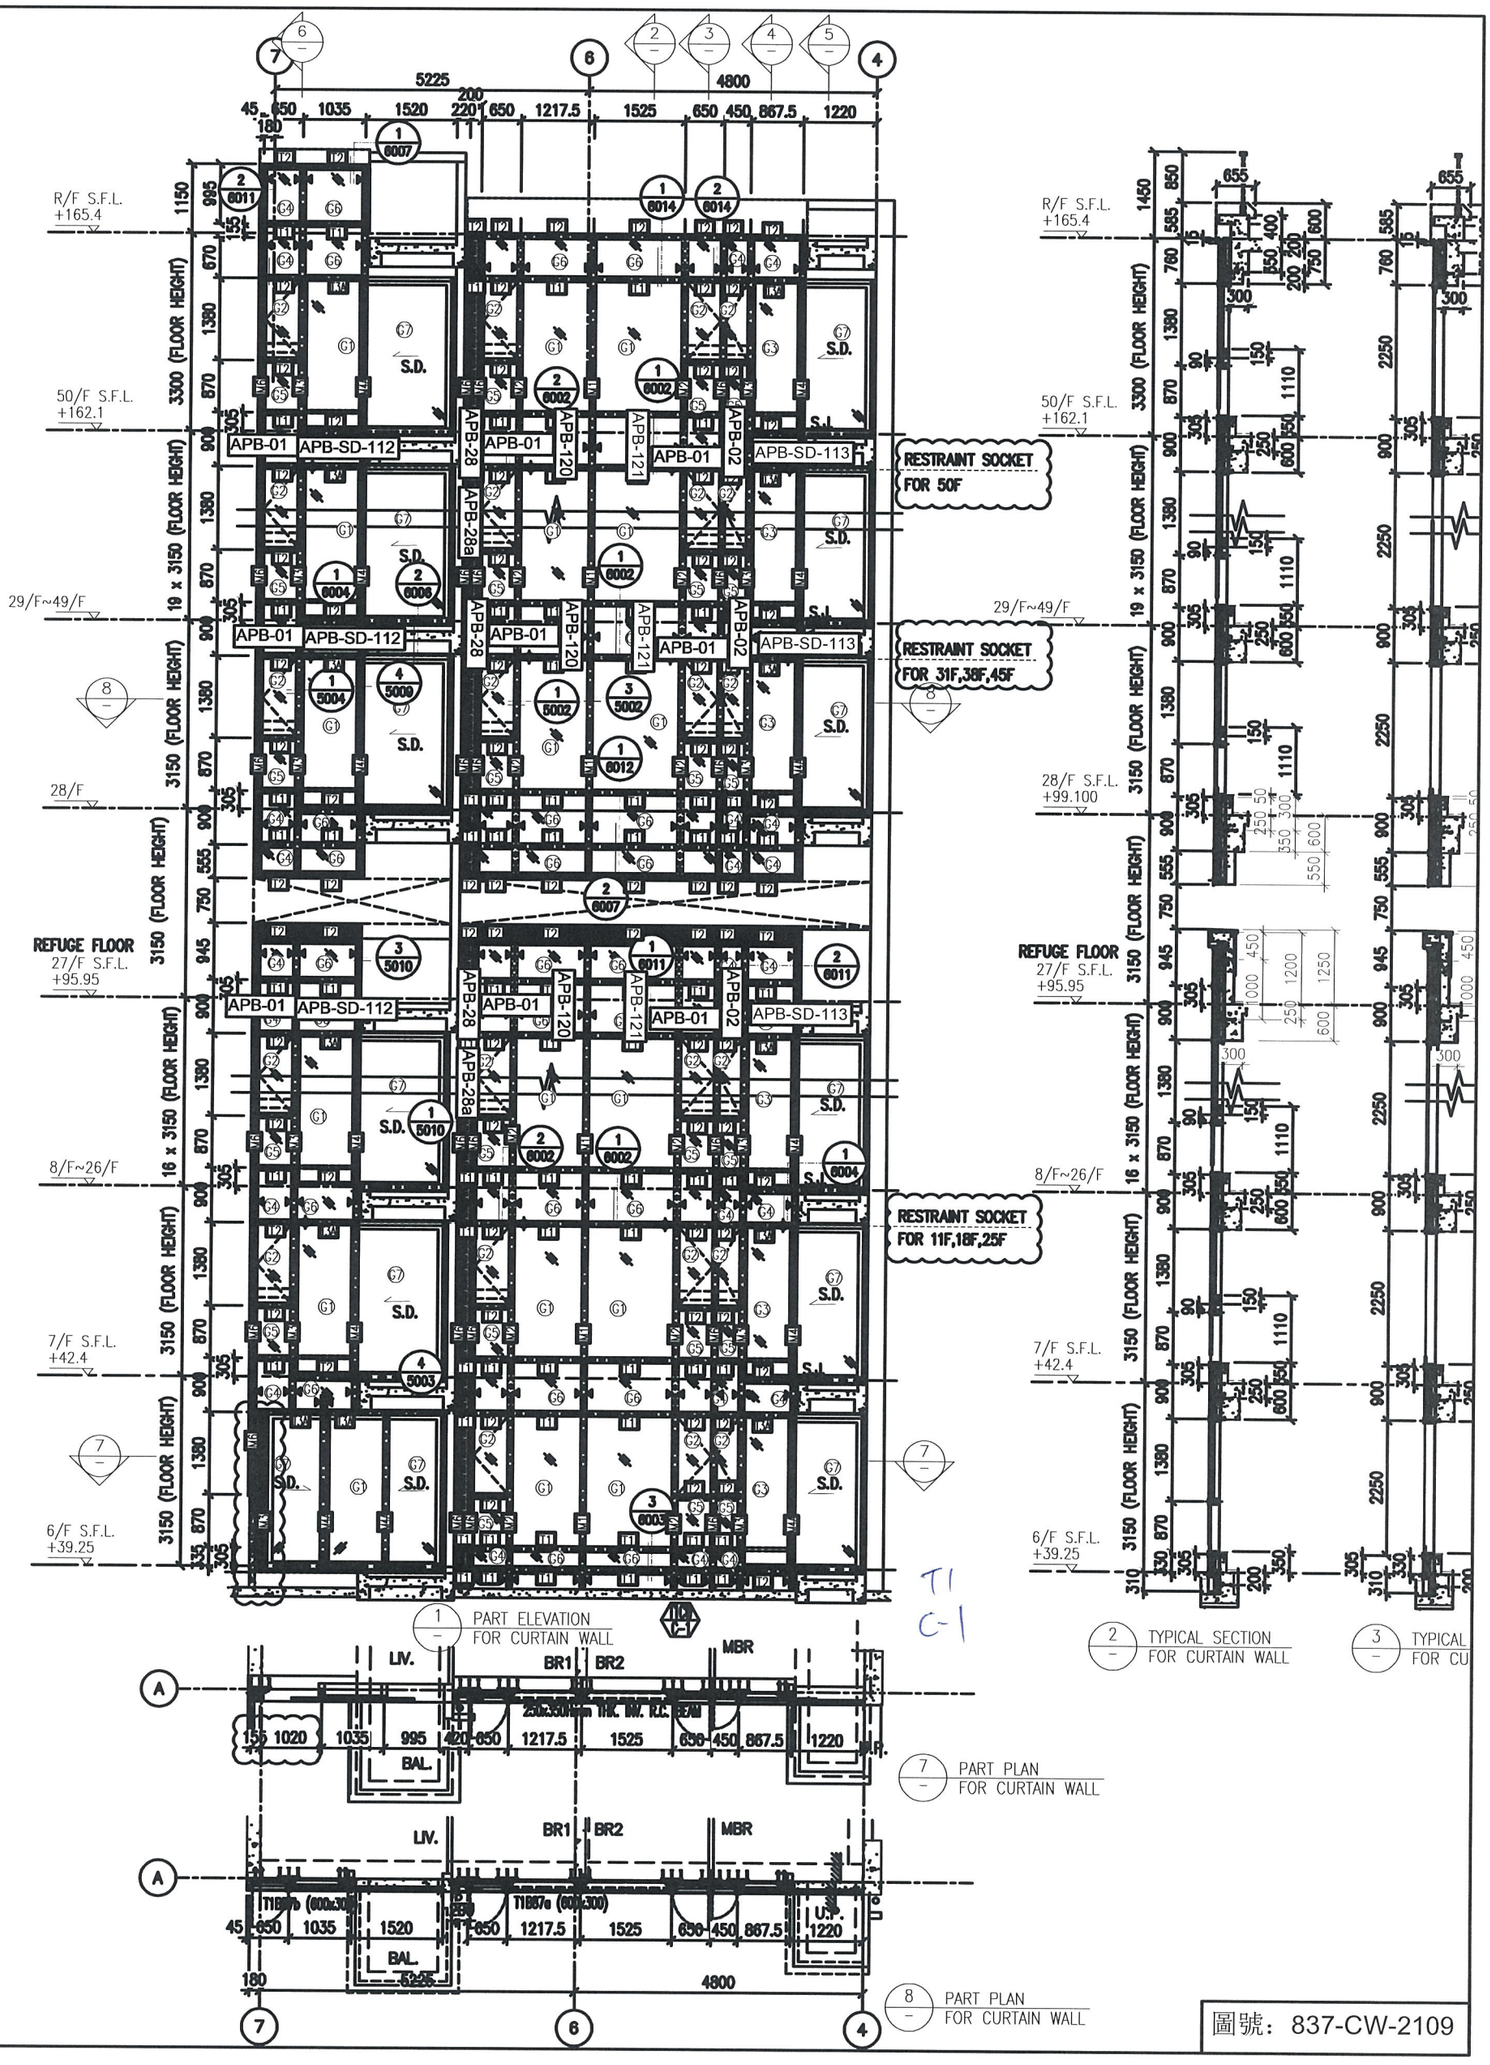


圖號：837-CW-2109

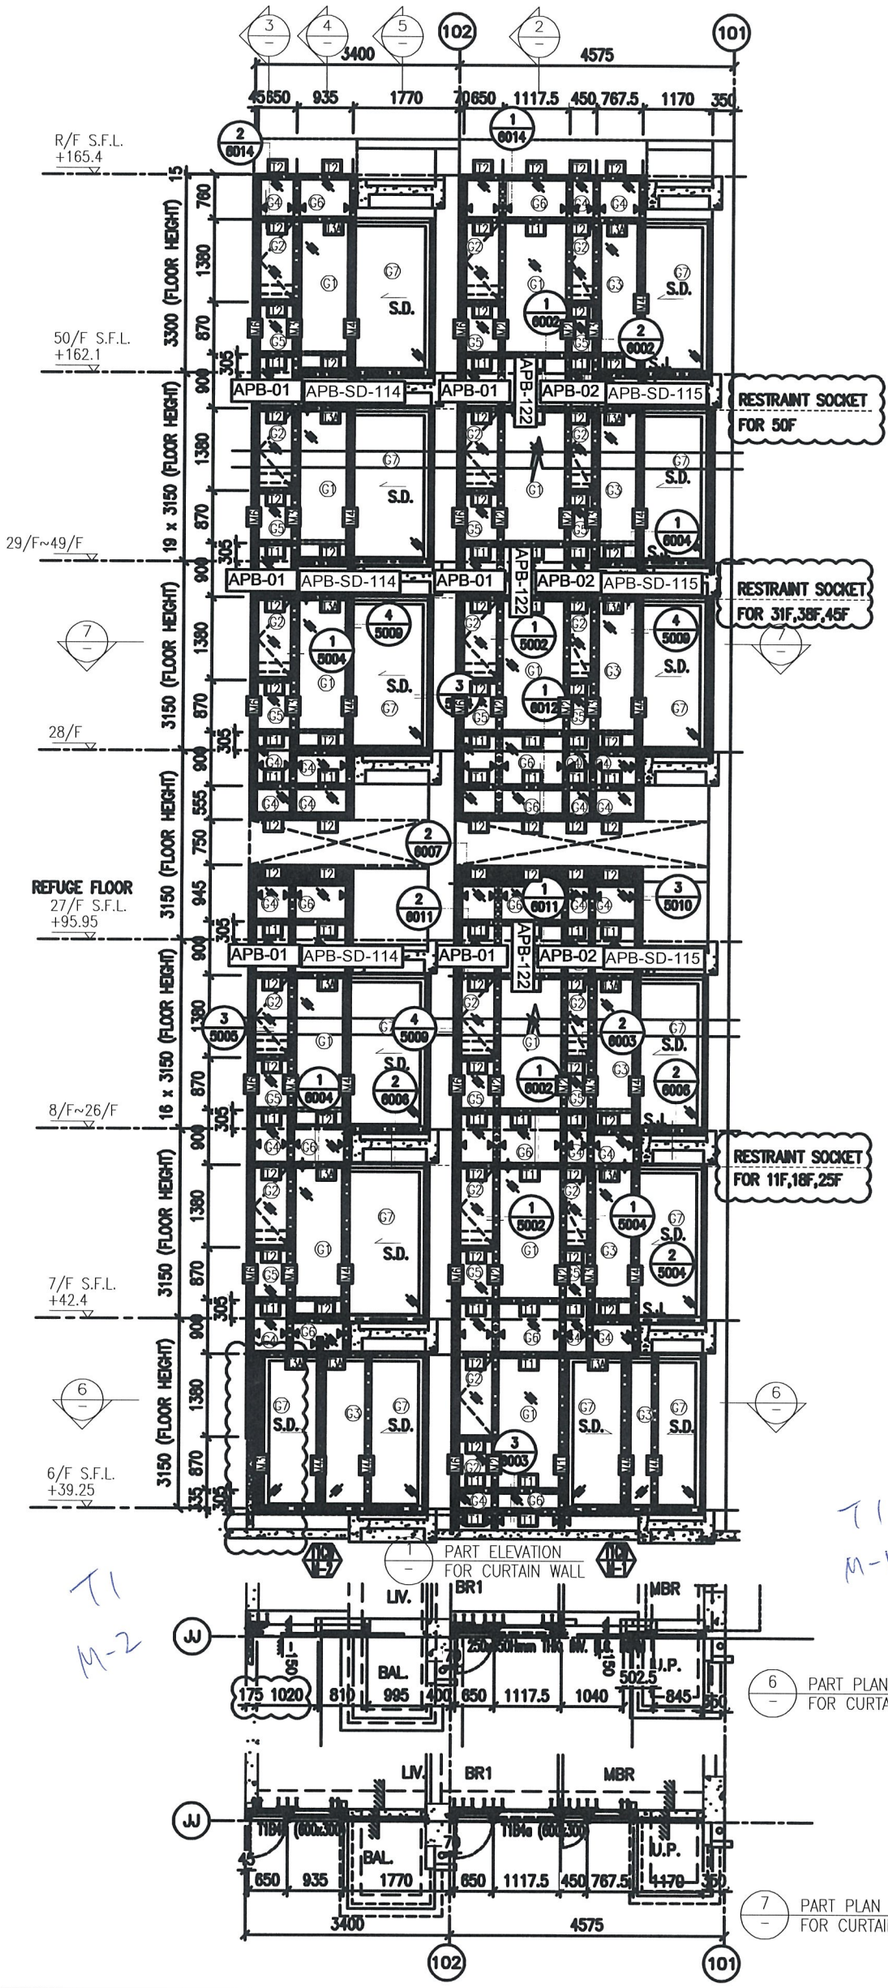


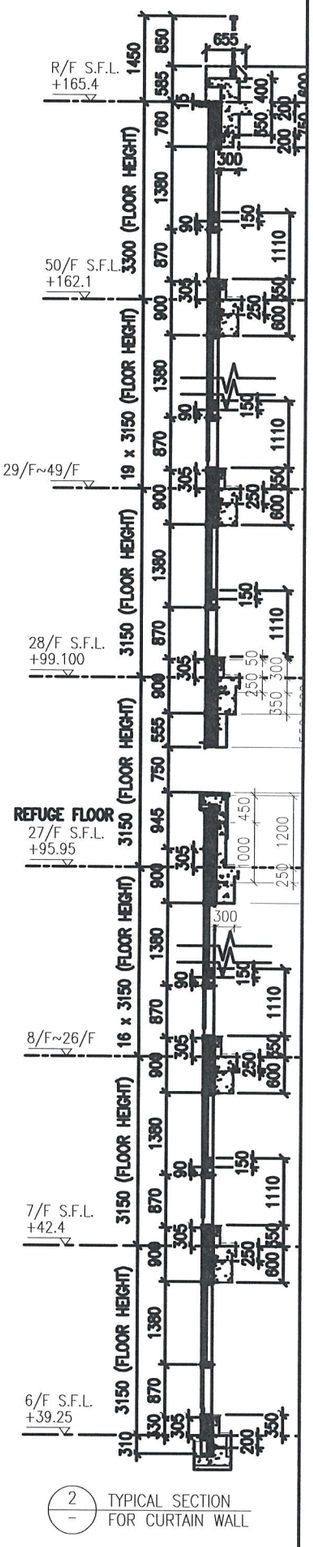


圖號：837-CW-2110

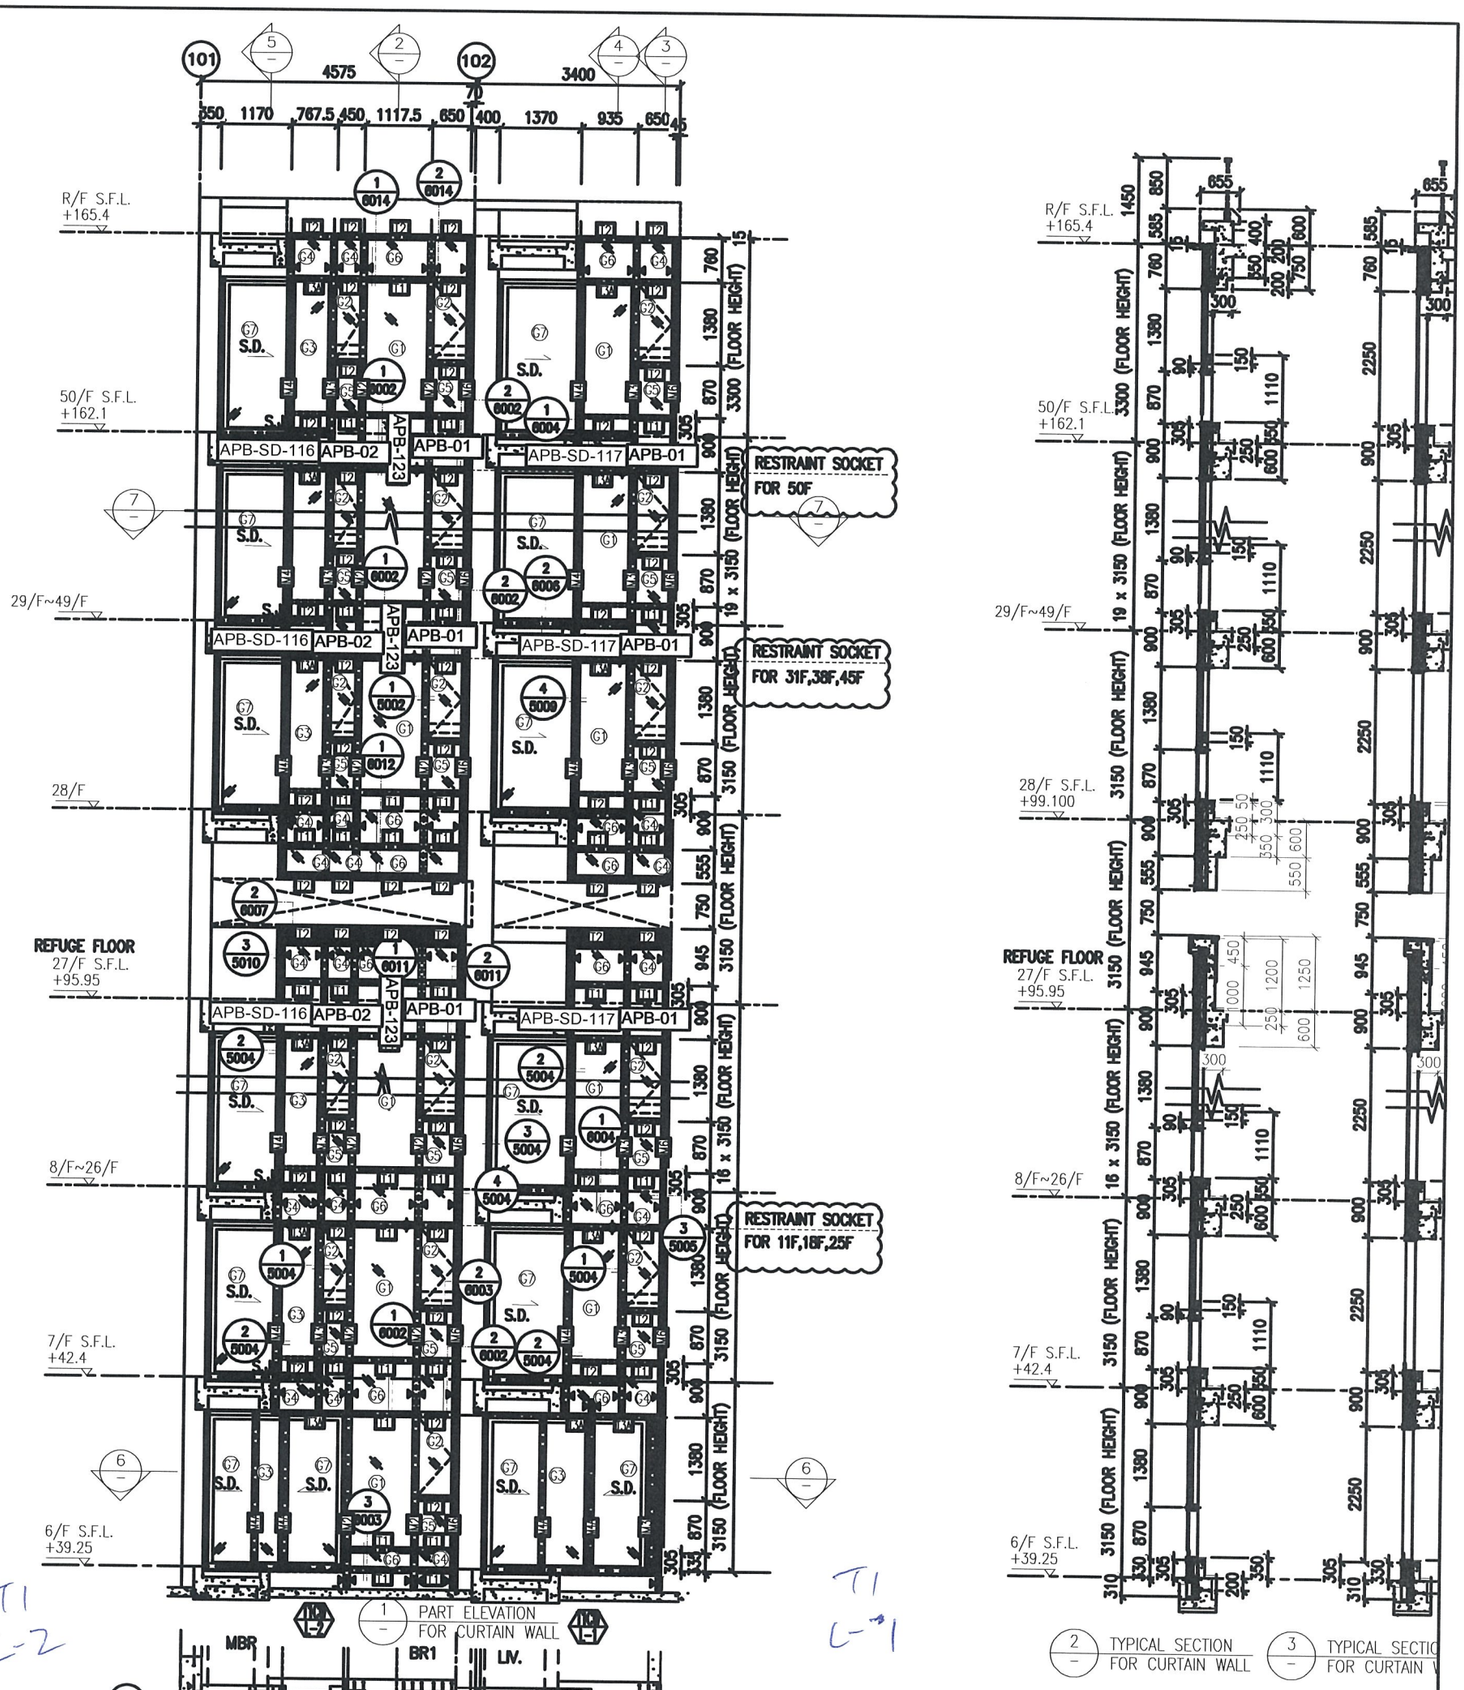

圖號：837-CW-2111

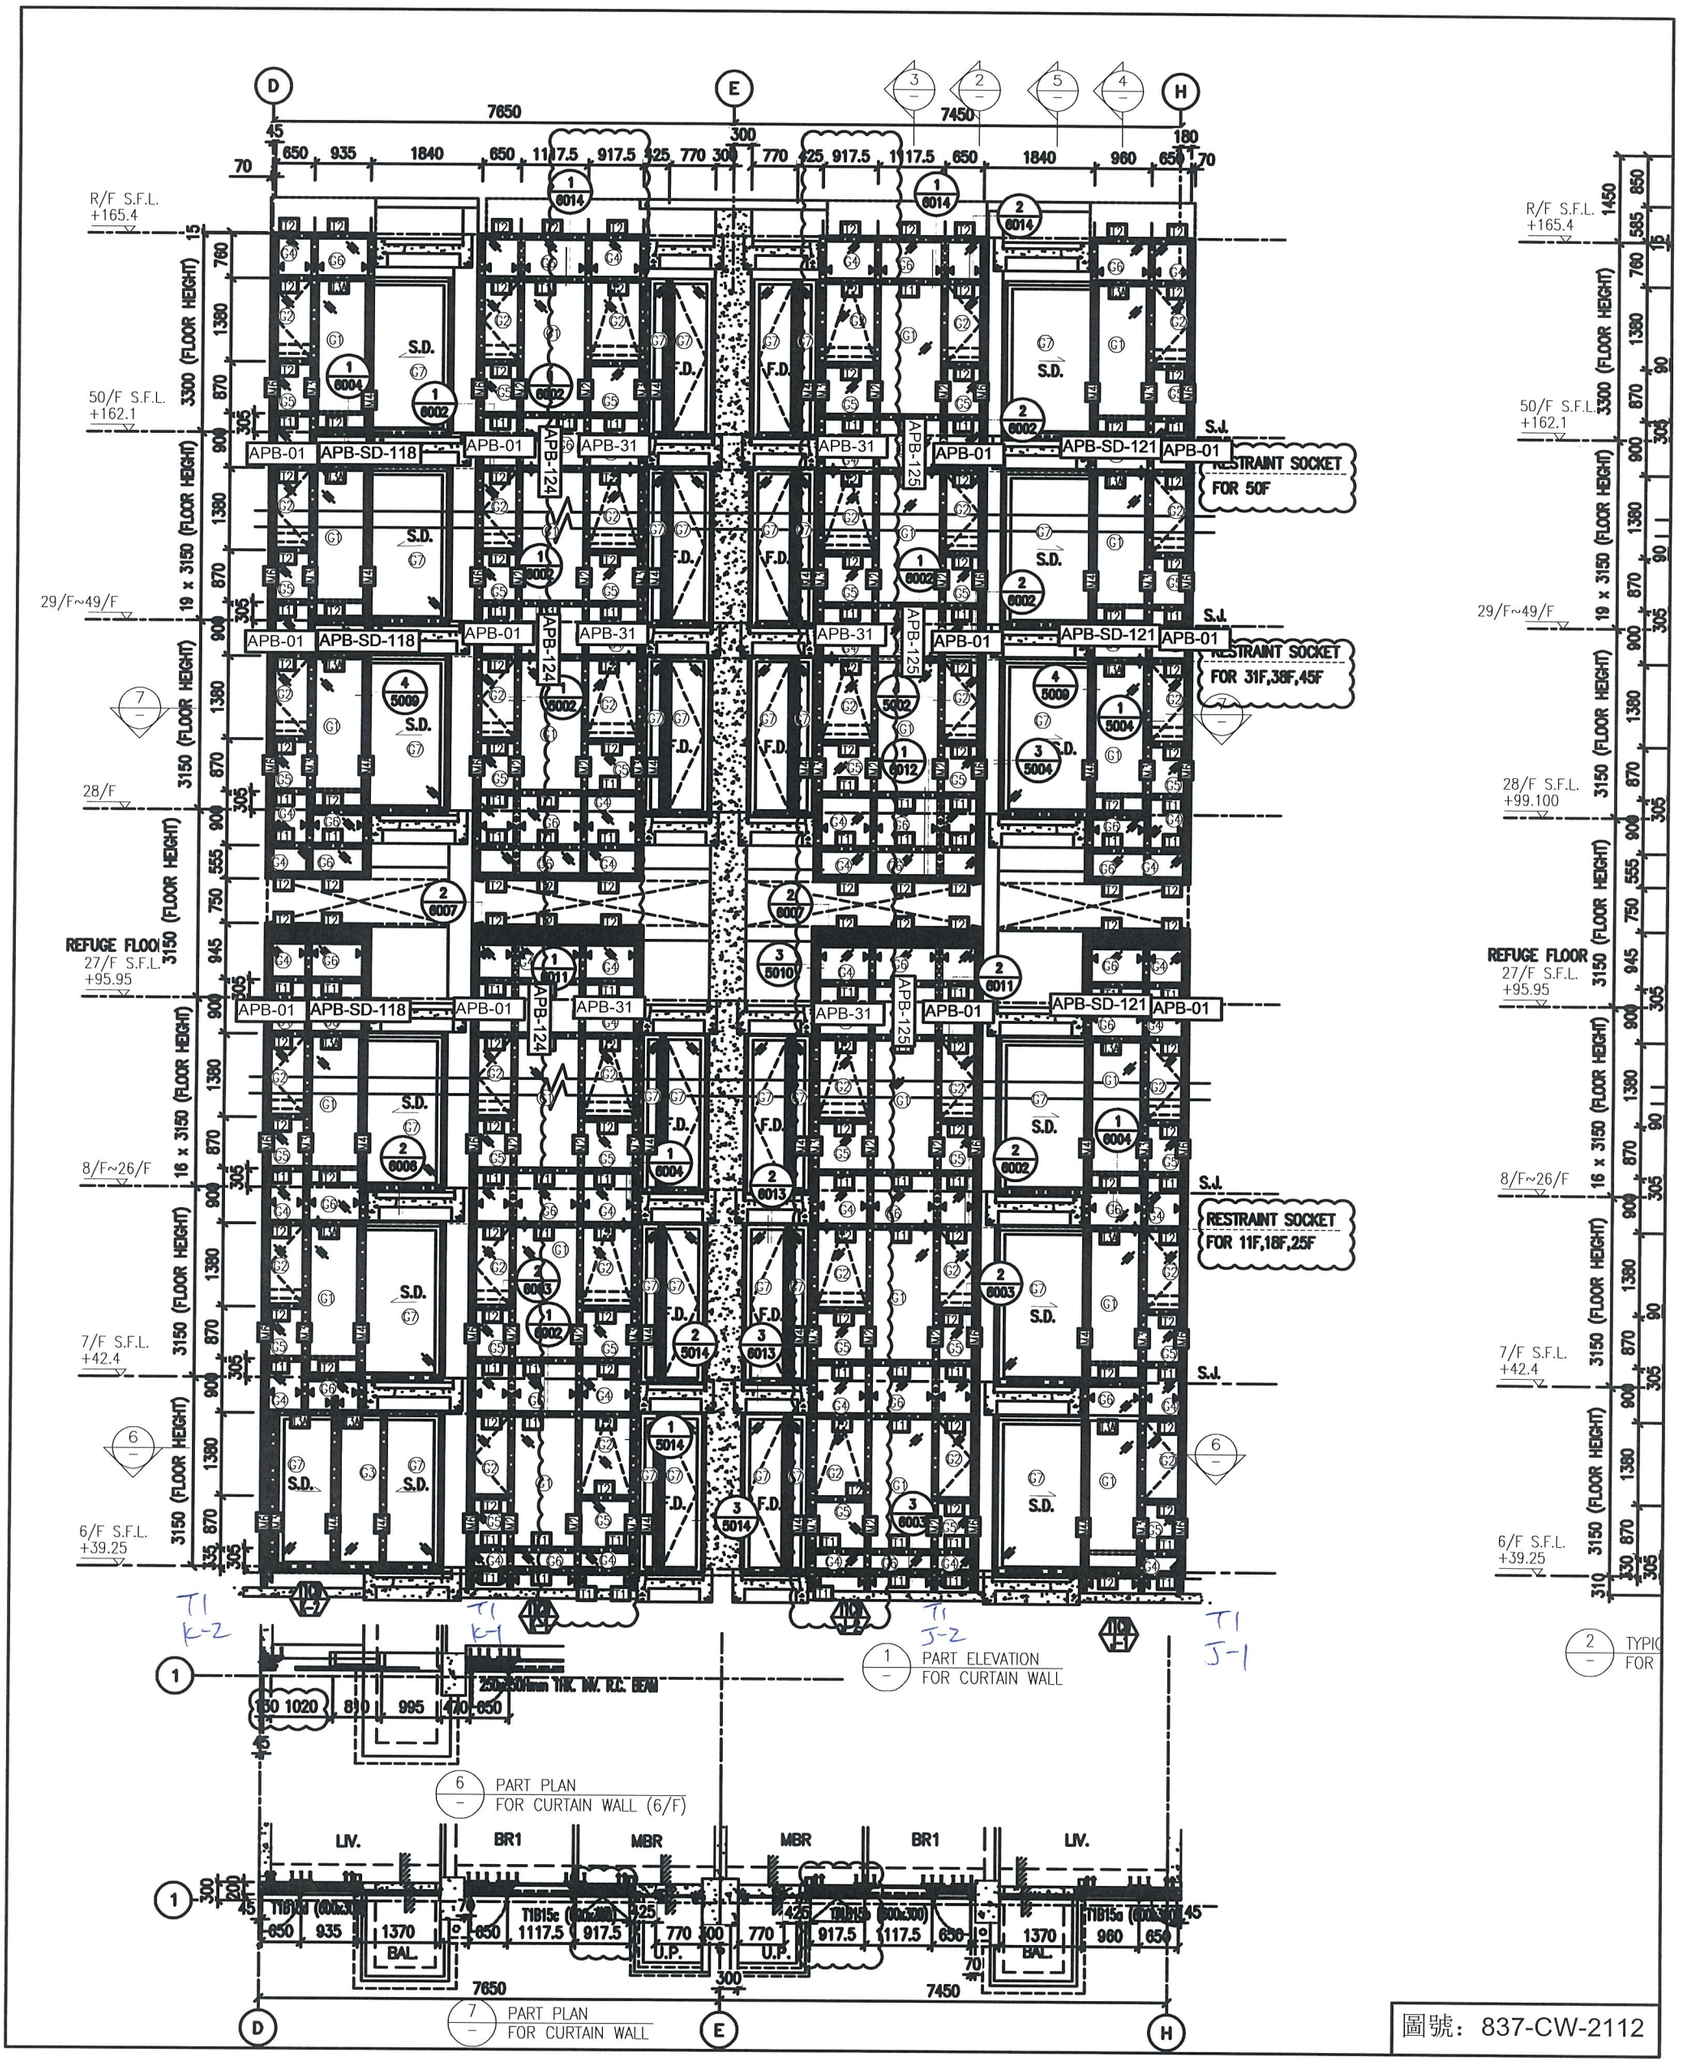


圖號：837-CW-2112

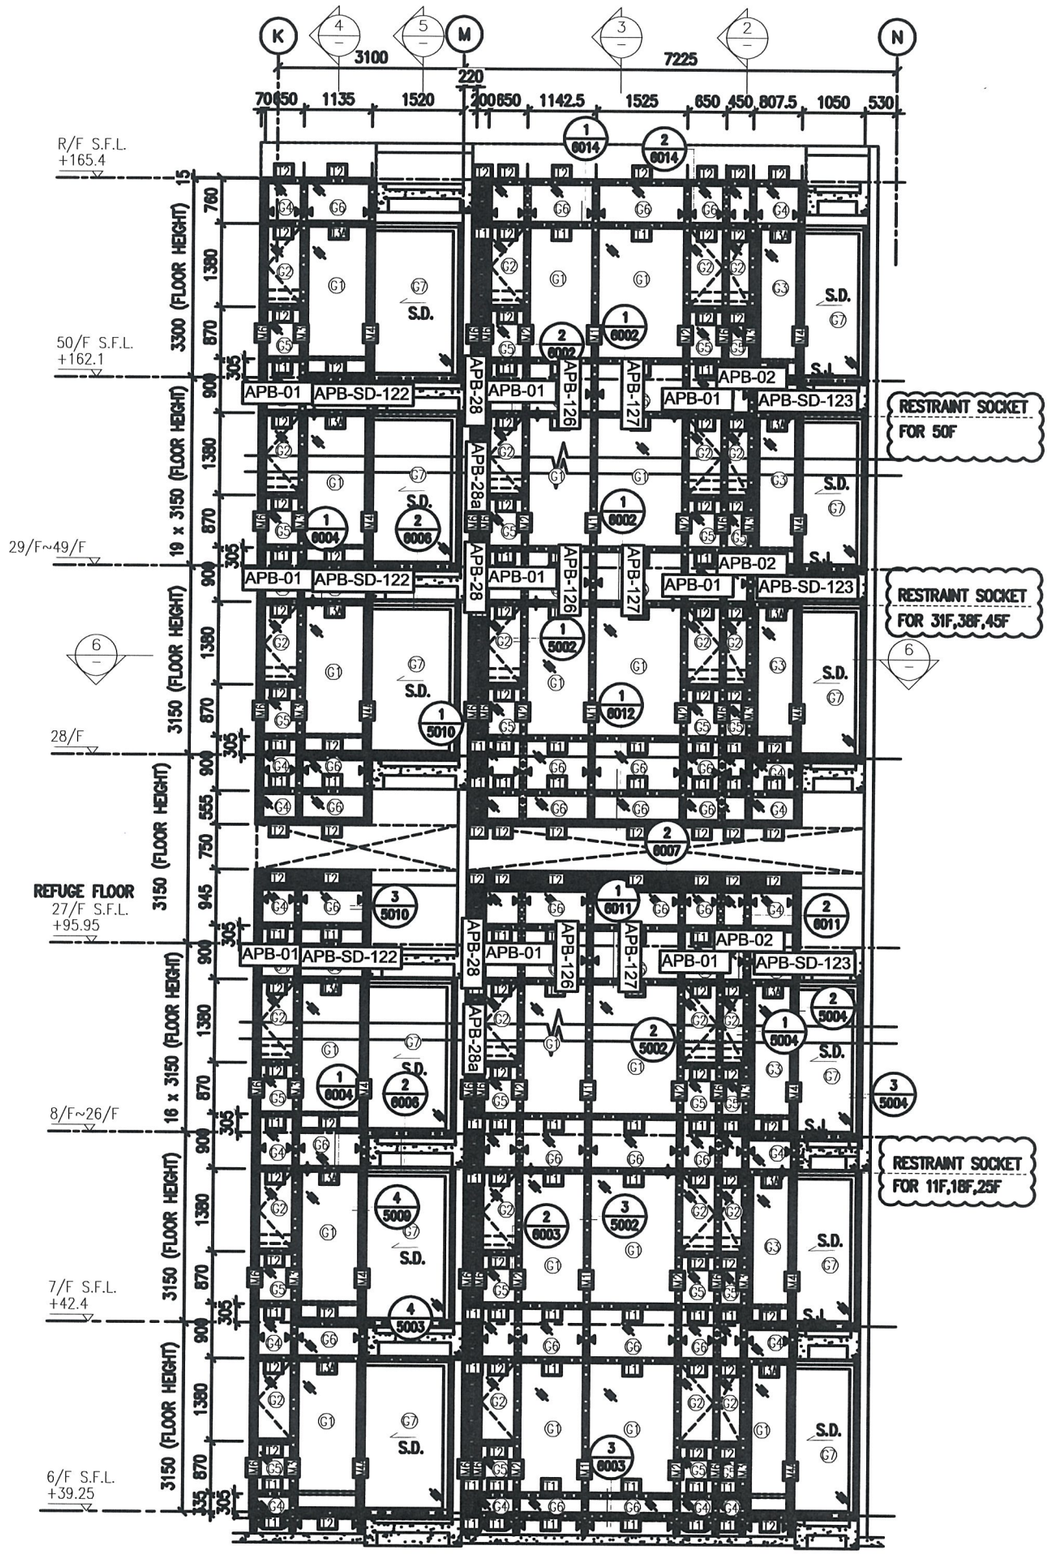


1 / — PART ELEVATION FOR CURTAIN WALL

T1
H-2

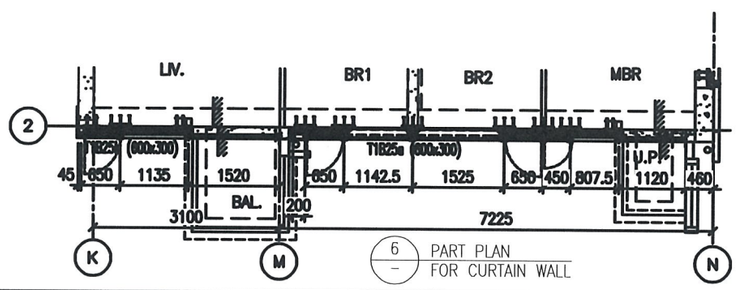


6 / — PART PLAN FOR CURTAIN WALL


圖號：837-CW-2113

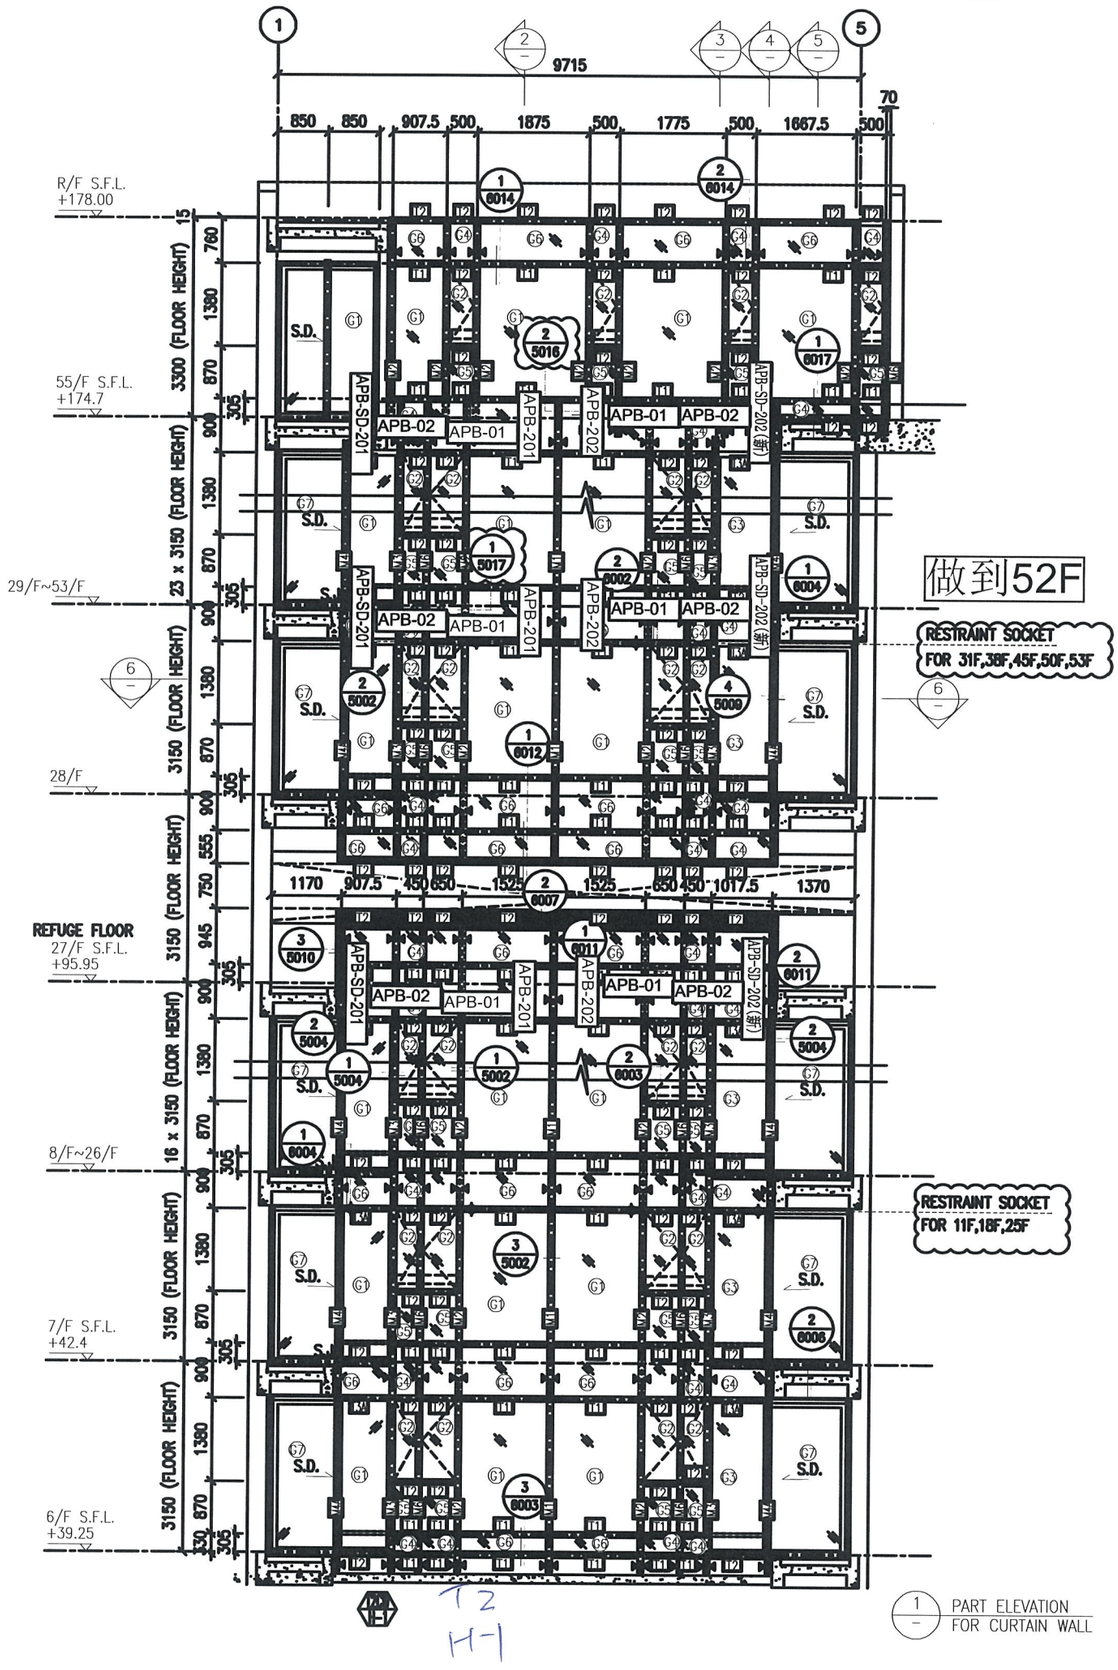

1 PART ELEVATION FOR CURTAIN WALL

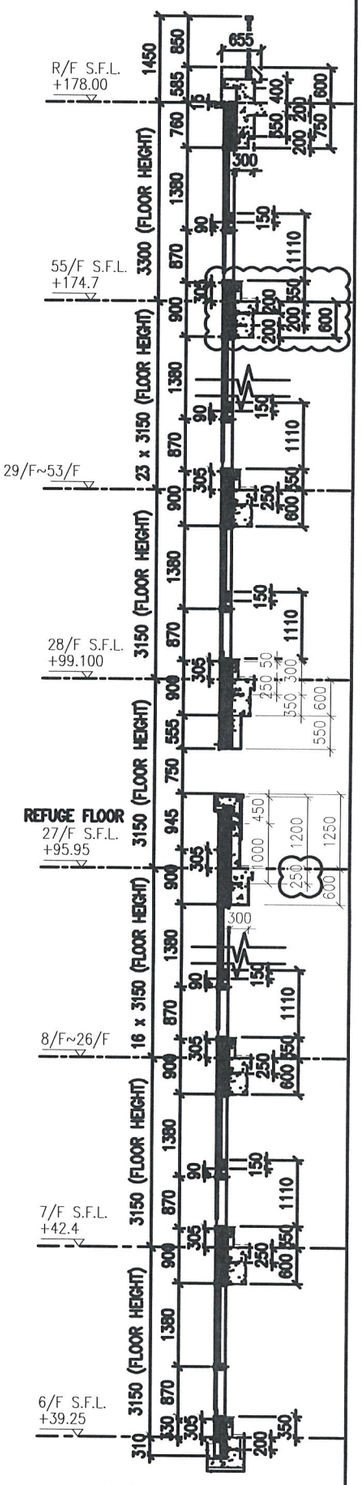


2 TYPICAL SECTION FOR CURTAIN WALL

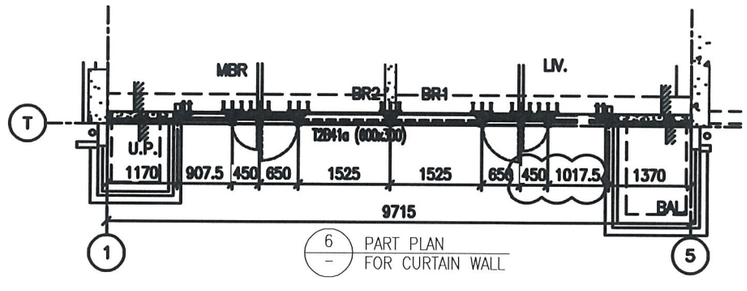


6 PART PLAN FOR CURTAIN WALL

圖號：837-CW-2201

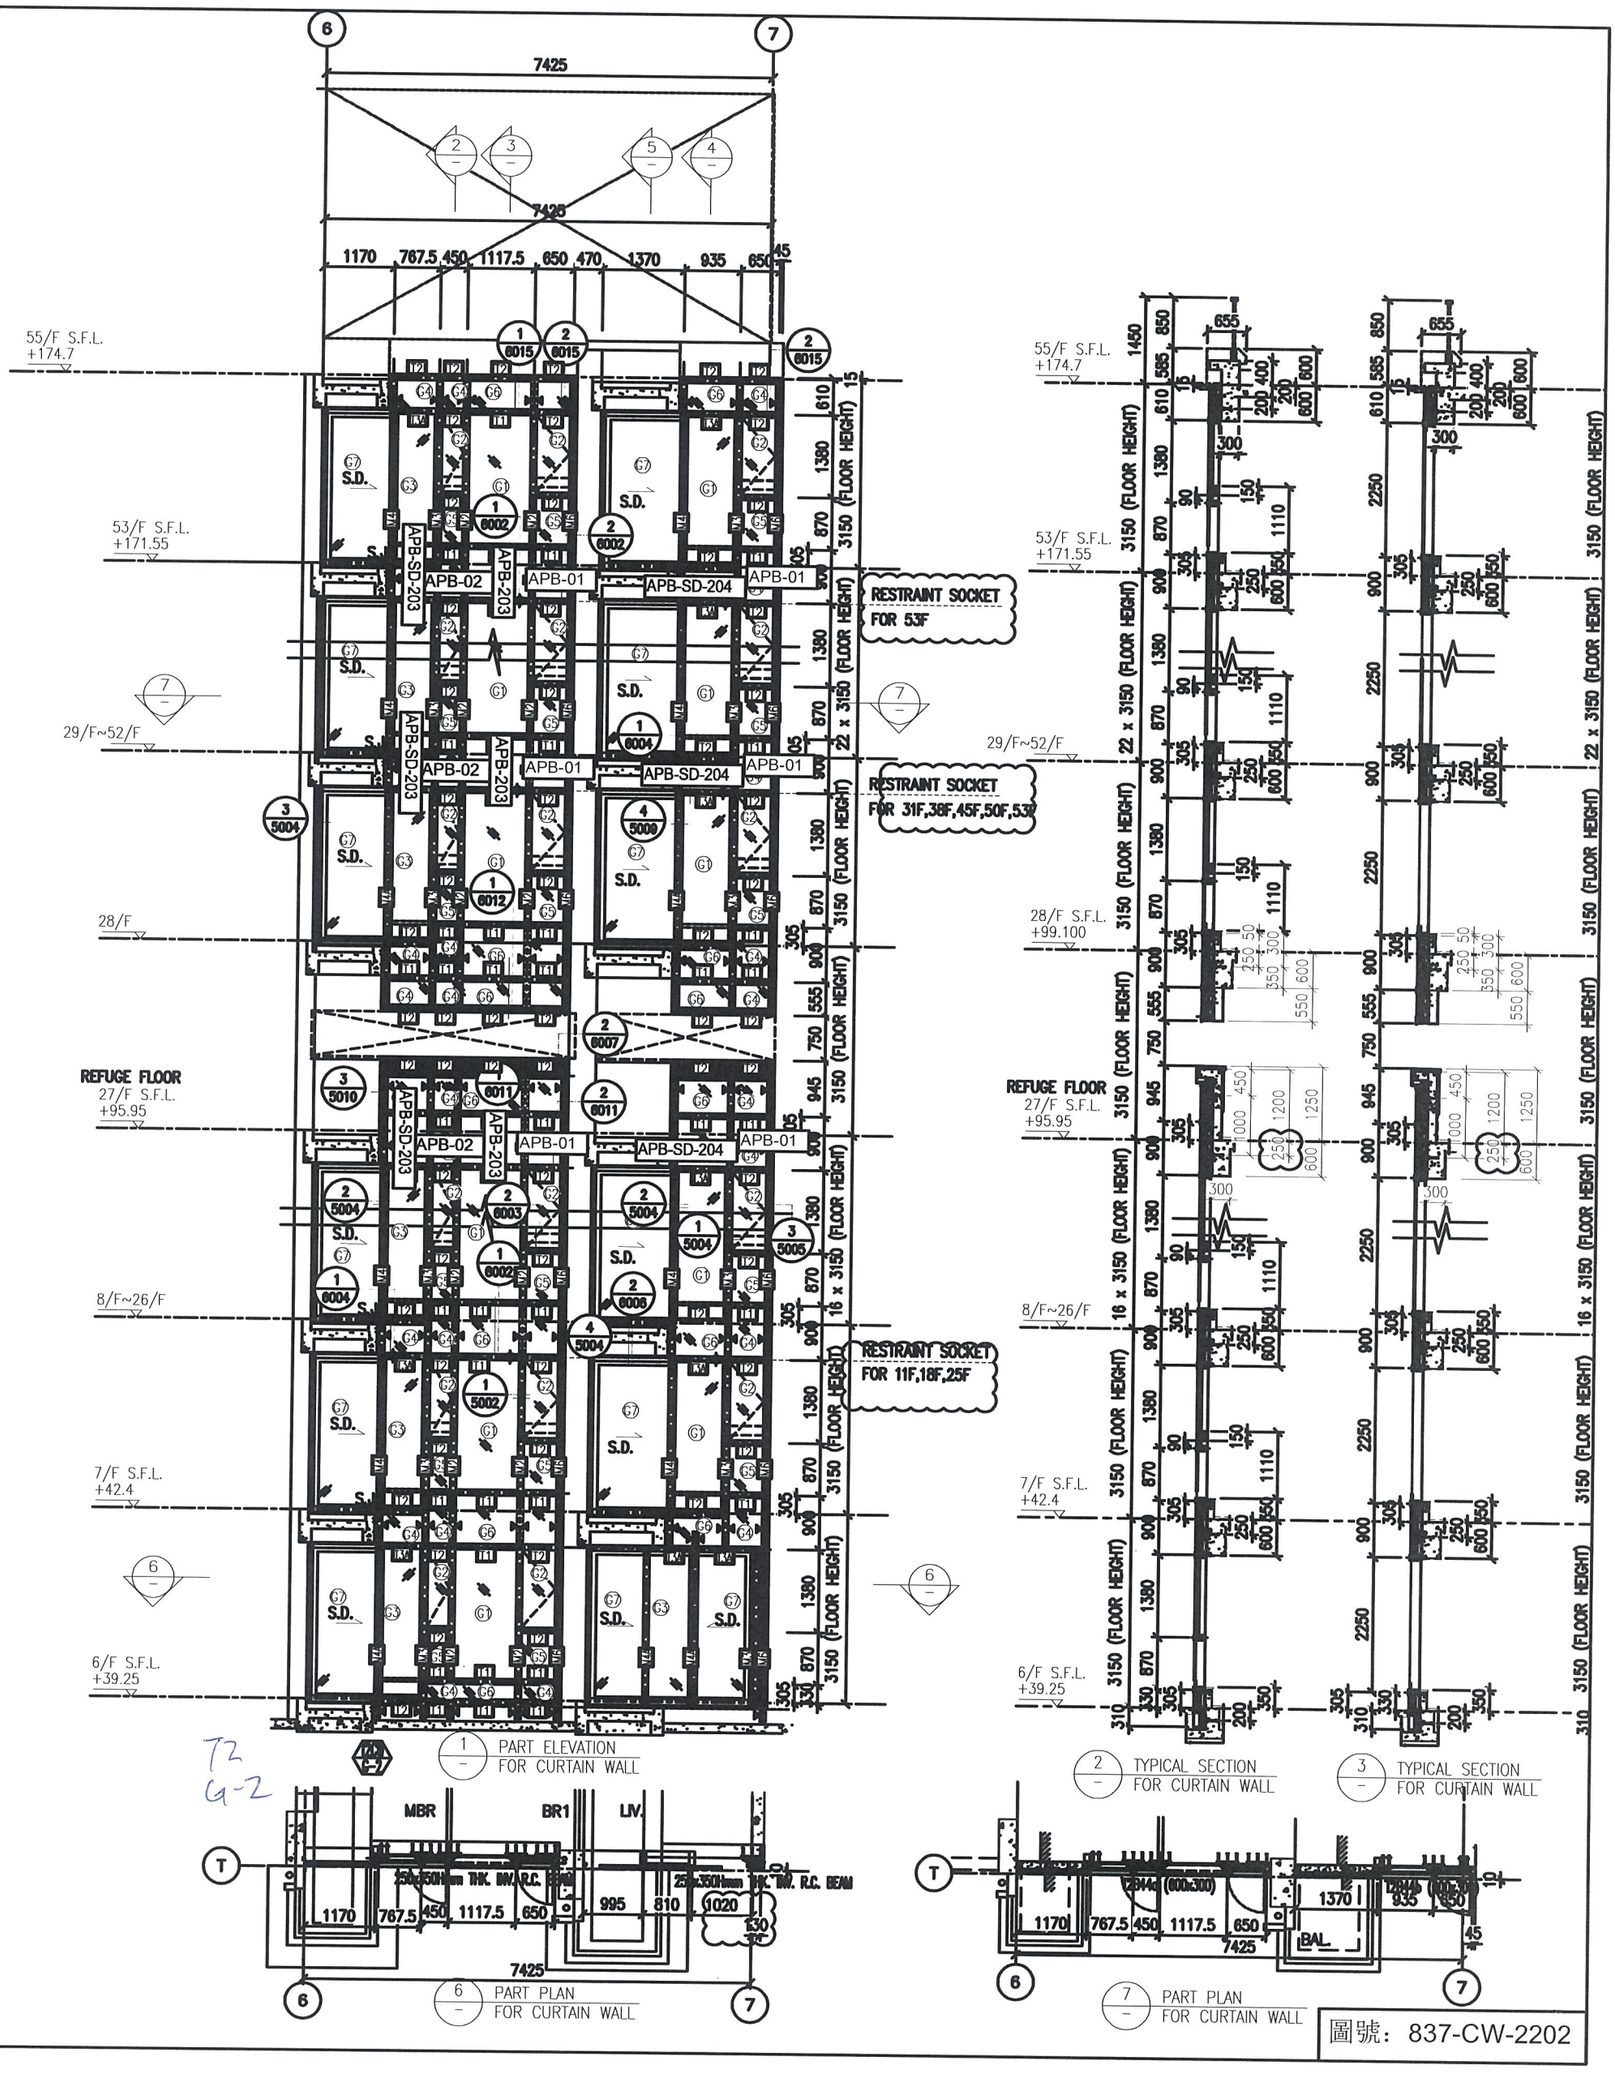

T2
G-2


圖號：837-CW-2202

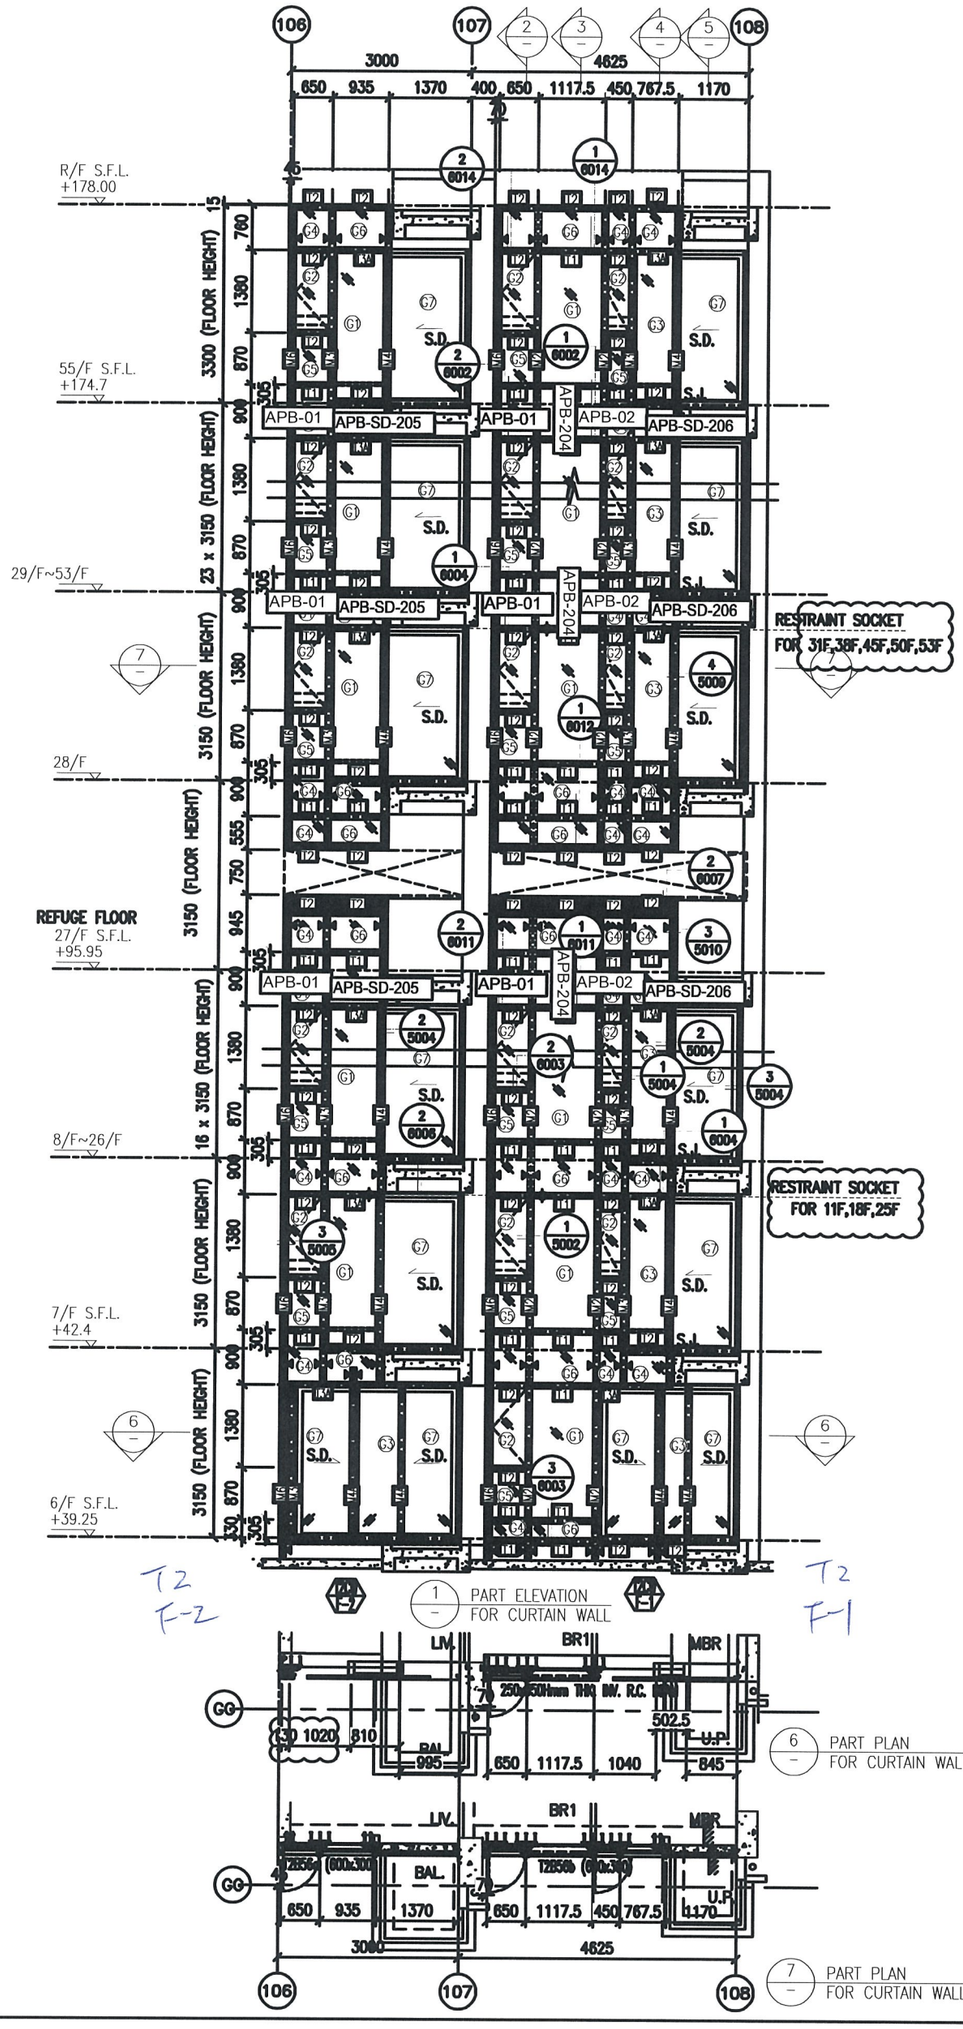

1 PART ELEVATION FOR CURTAIN WALL


6 PART PLAN FOR CURTAIN WALL

7 PART PLAN FOR CURTAIN WALL

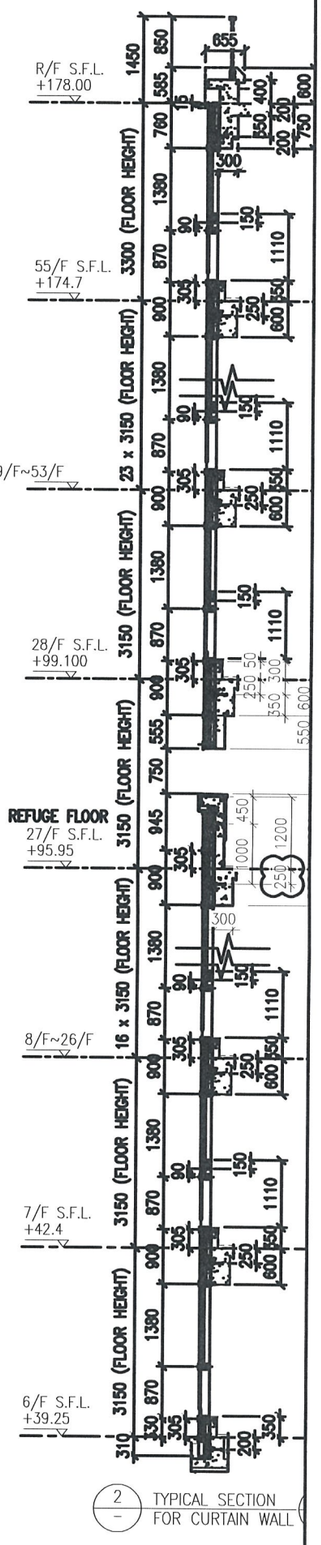


2 TYPICAL SECTION FOR CURTAIN WALL


圖號：837-CW-2203

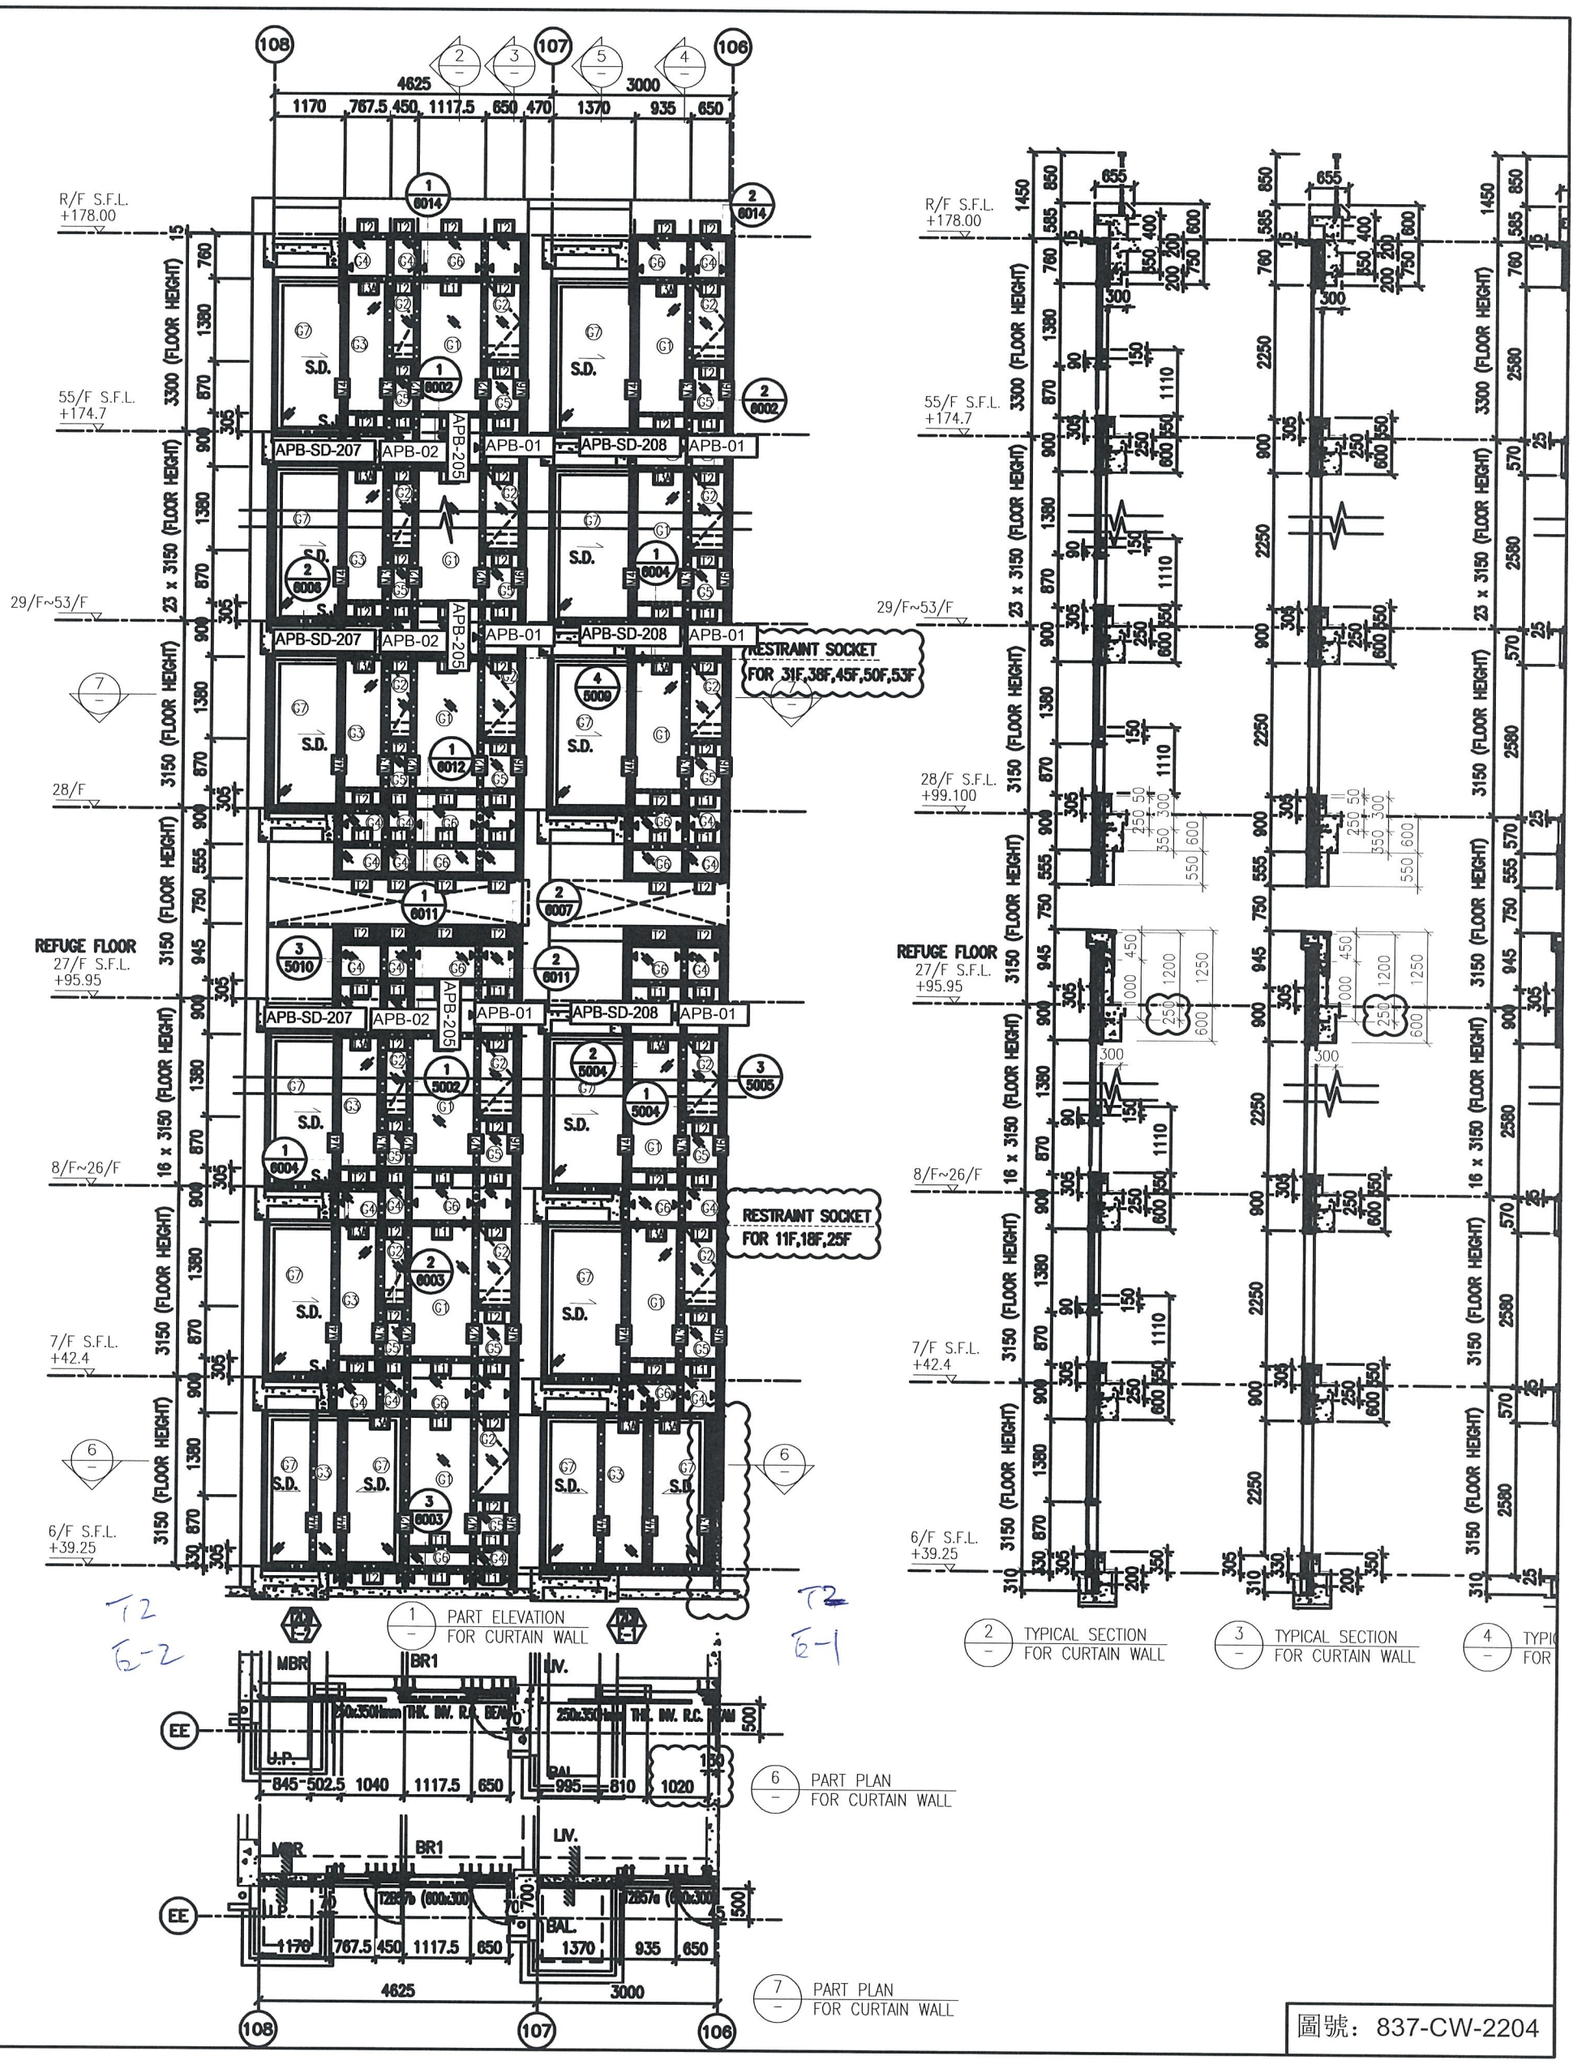


圖號：837-CW-2204

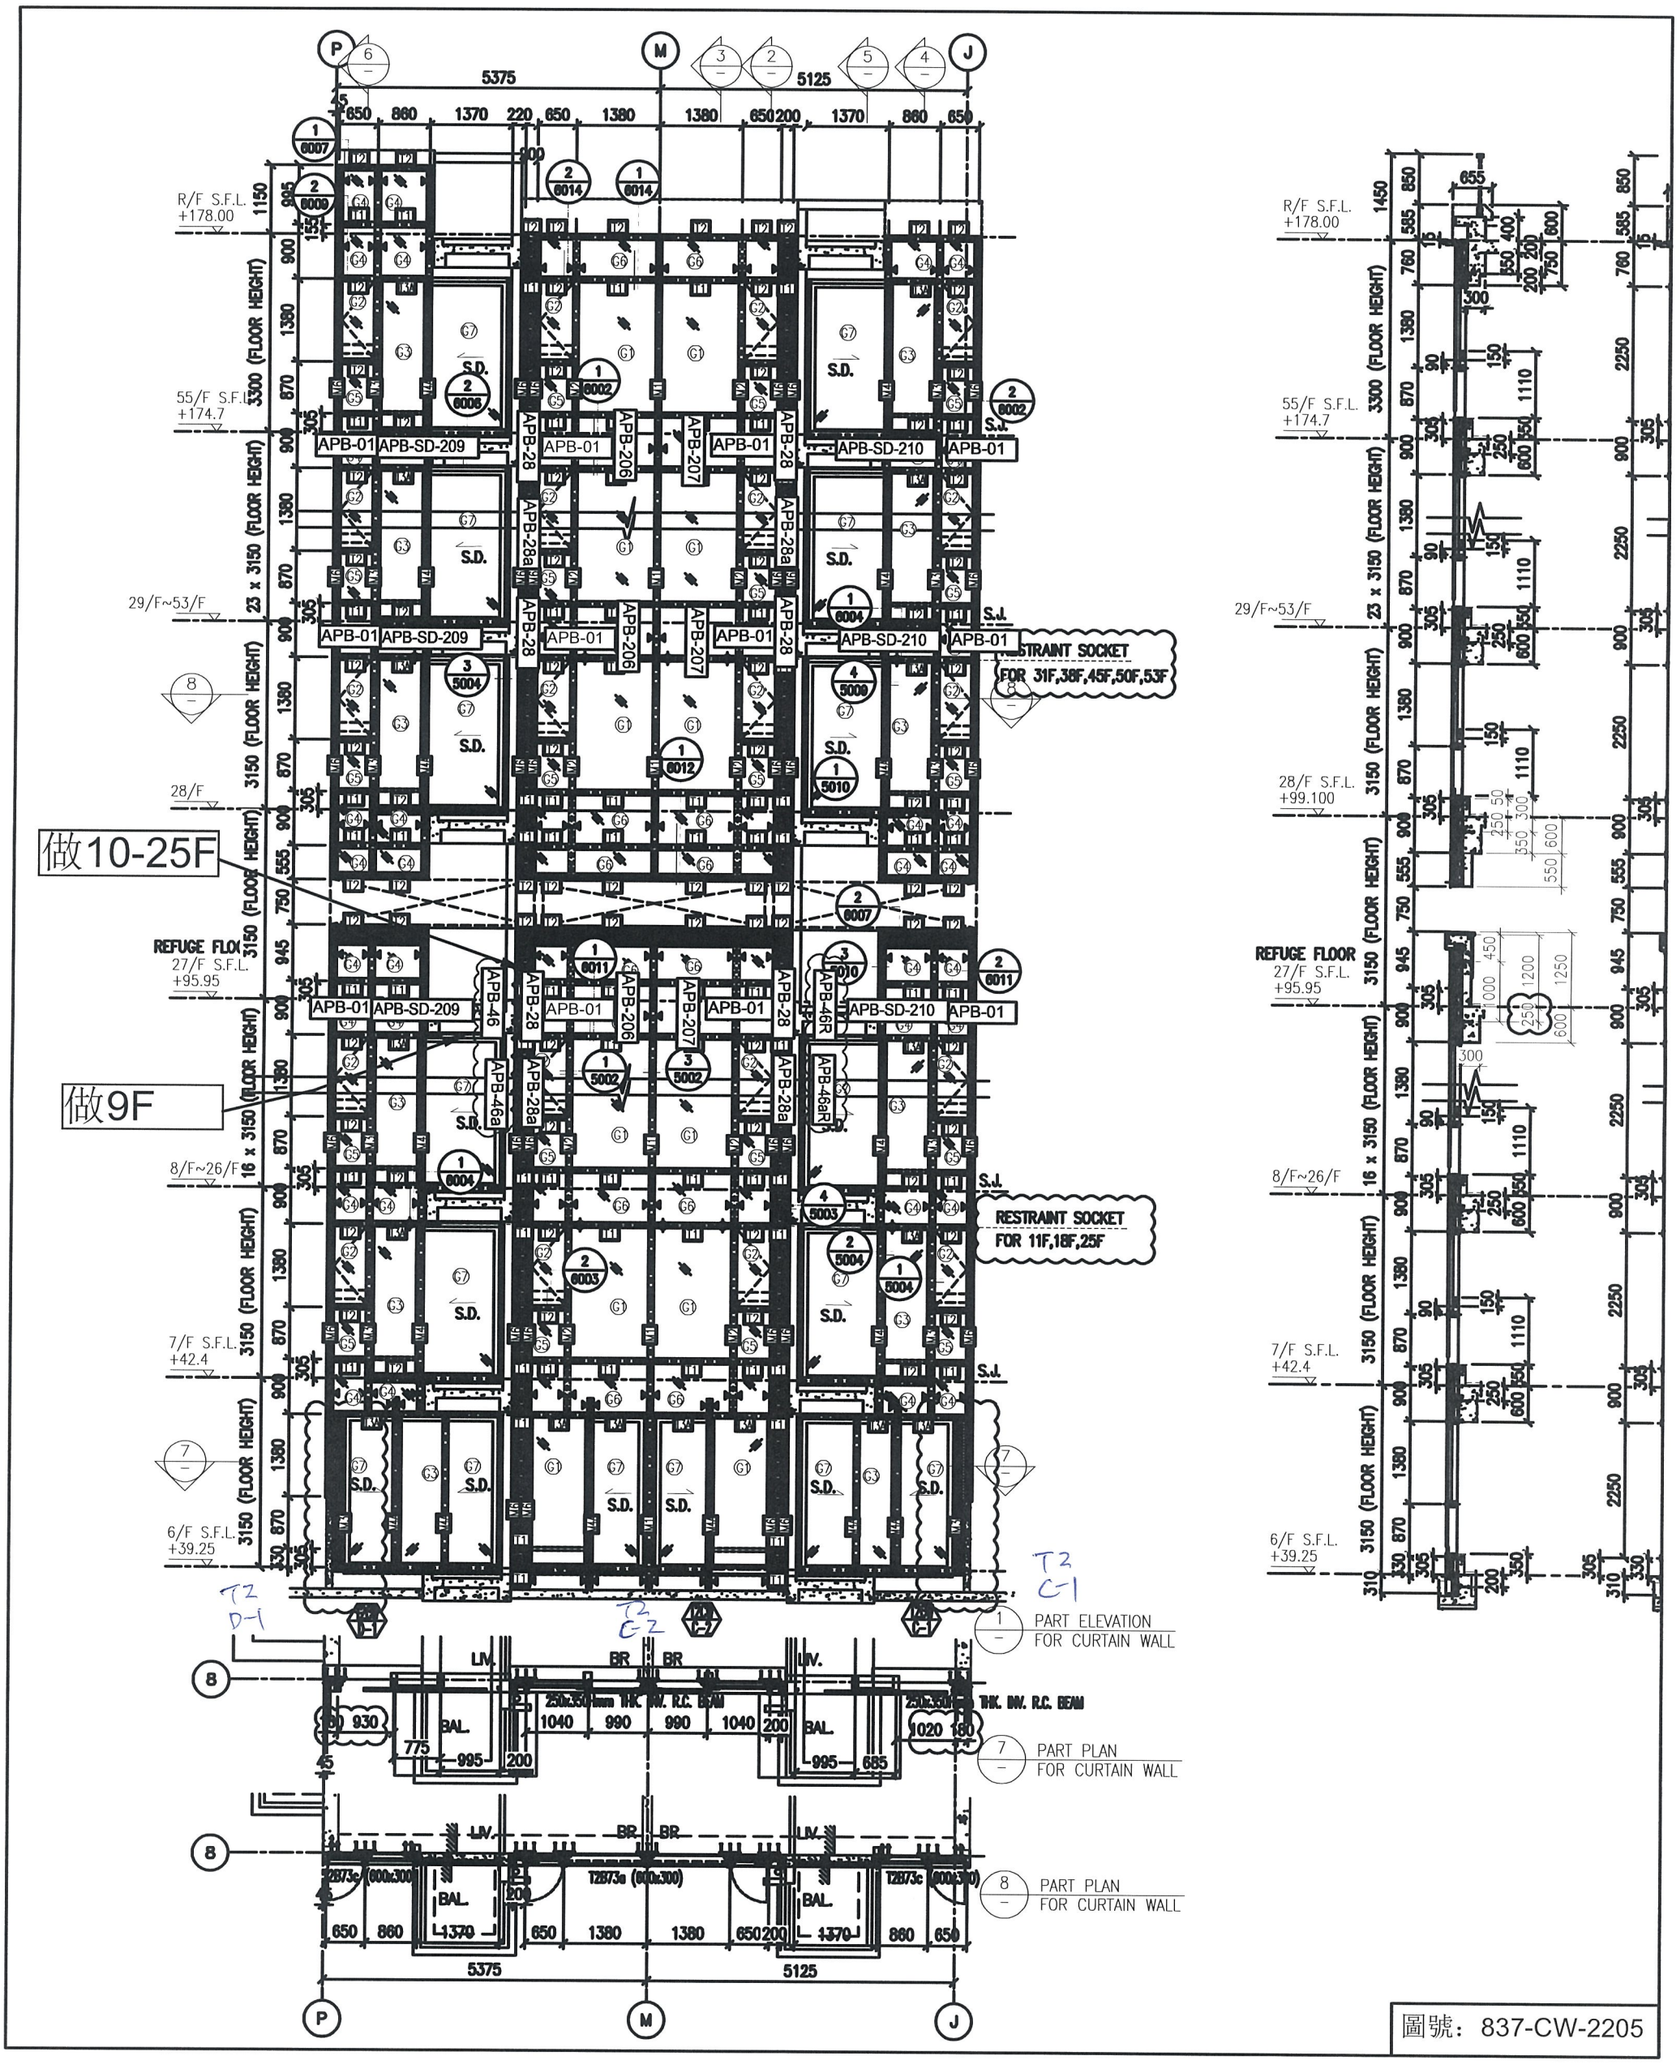


圖號：837-CW-2205

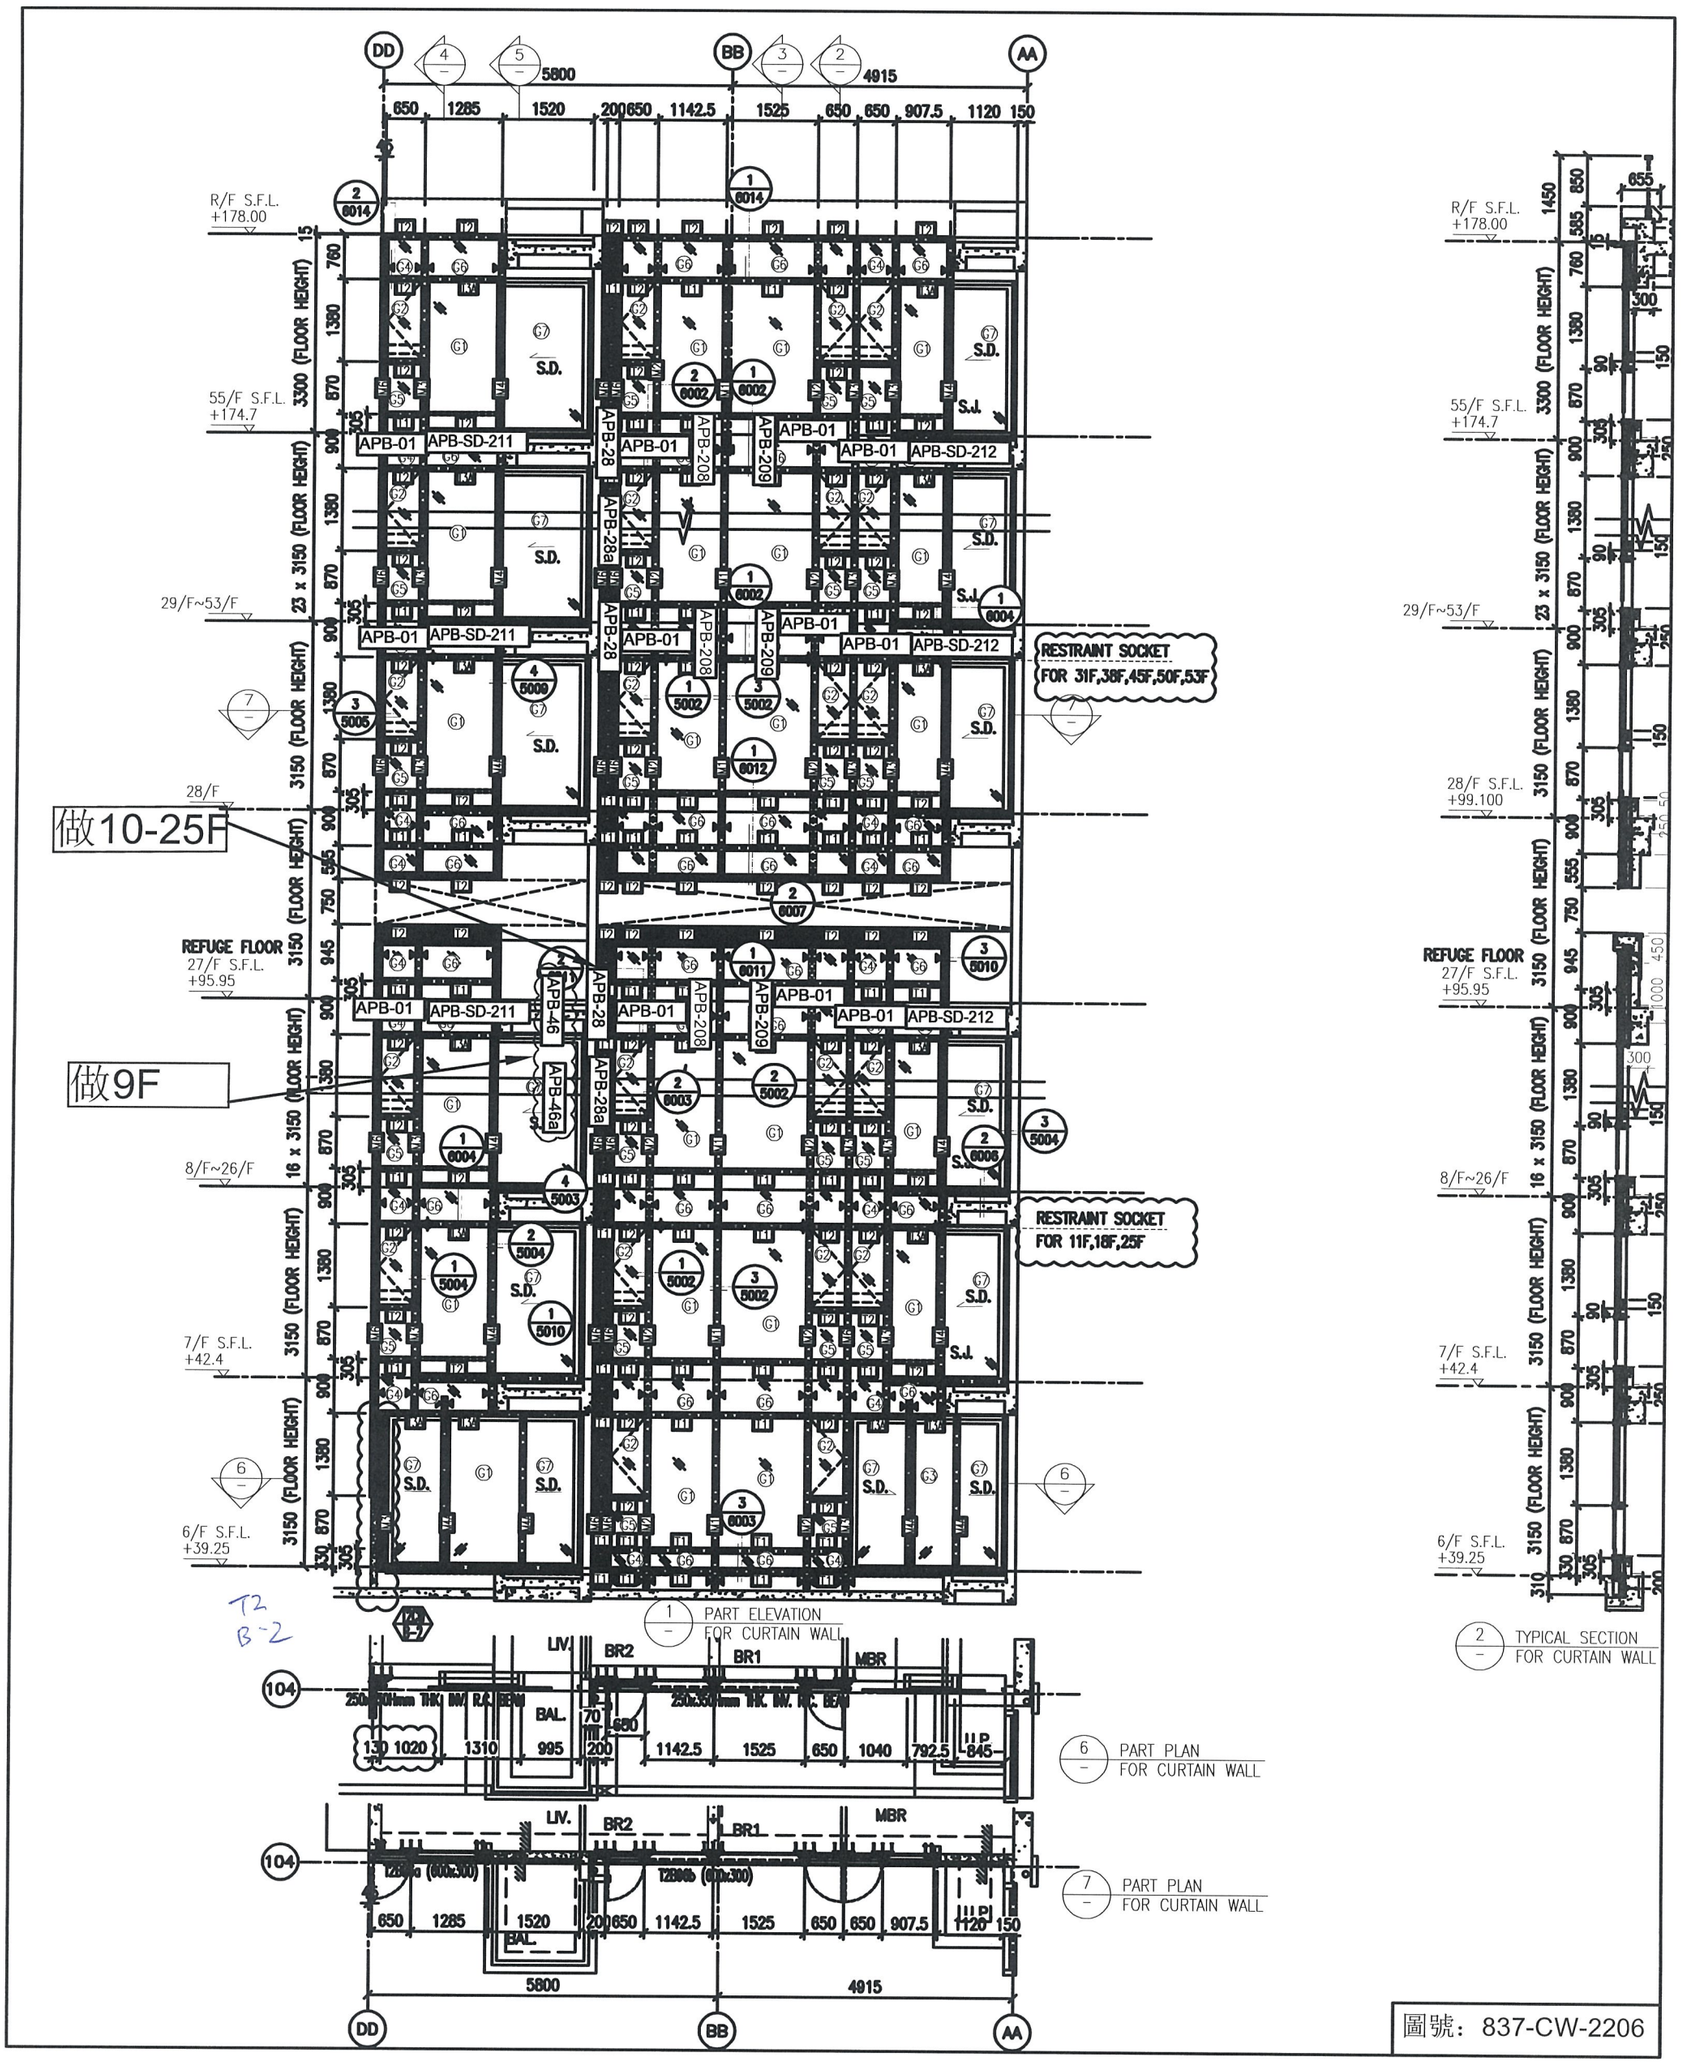


圖號：837-CW-2206

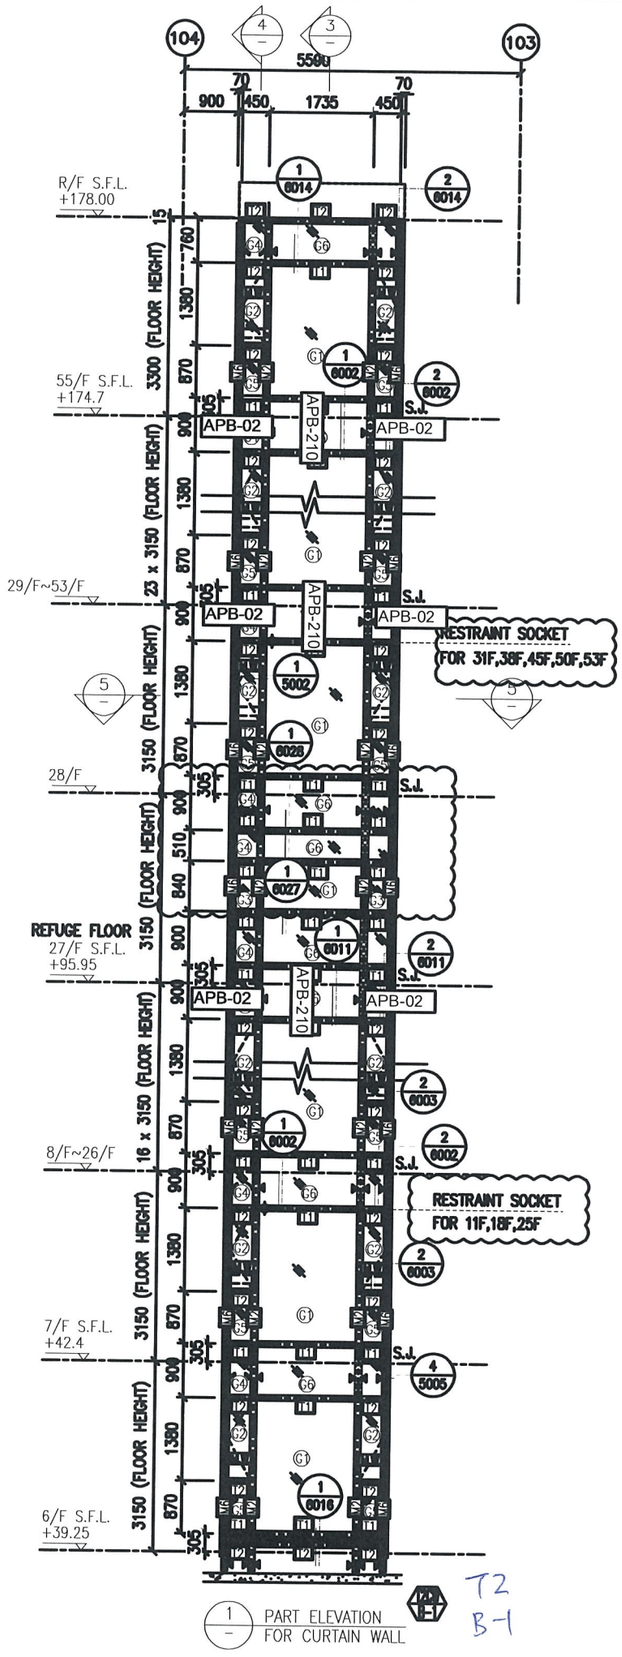


1 PART ELEVATION FOR CURTAIN WALL

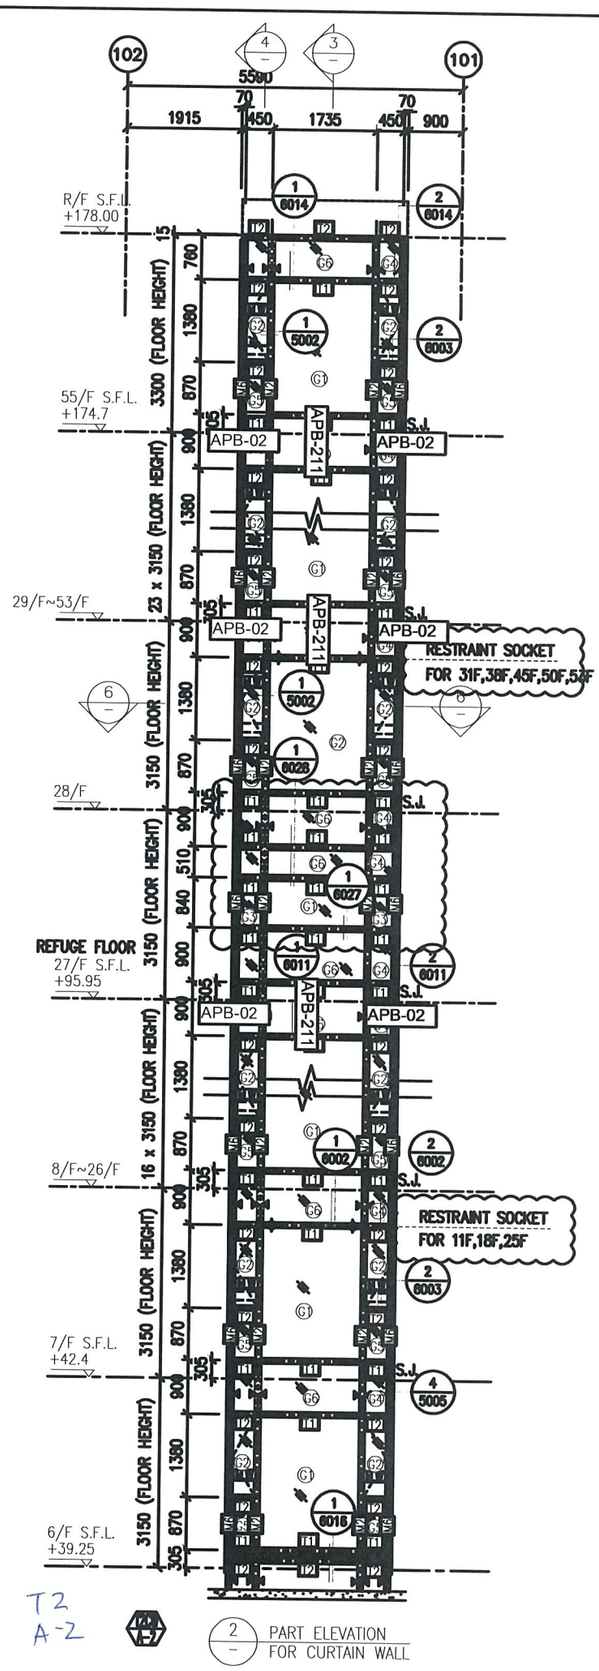

2 PART ELEVATION FOR CURTAIN WALL

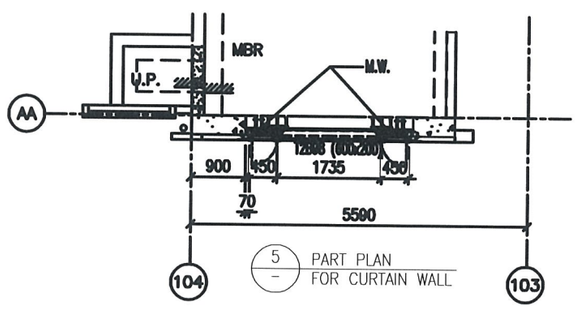


5 PART PLAN FOR CURTAIN WALL

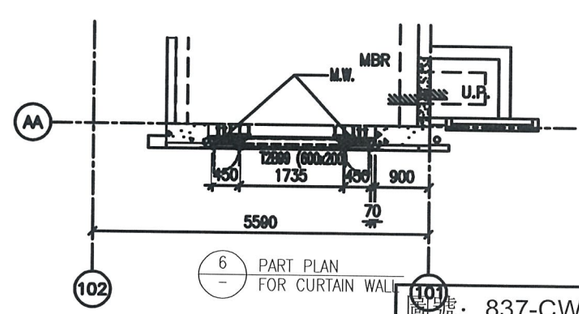


6 PART PLAN FOR CURTAIN WALL


圖號：837-CW-2207

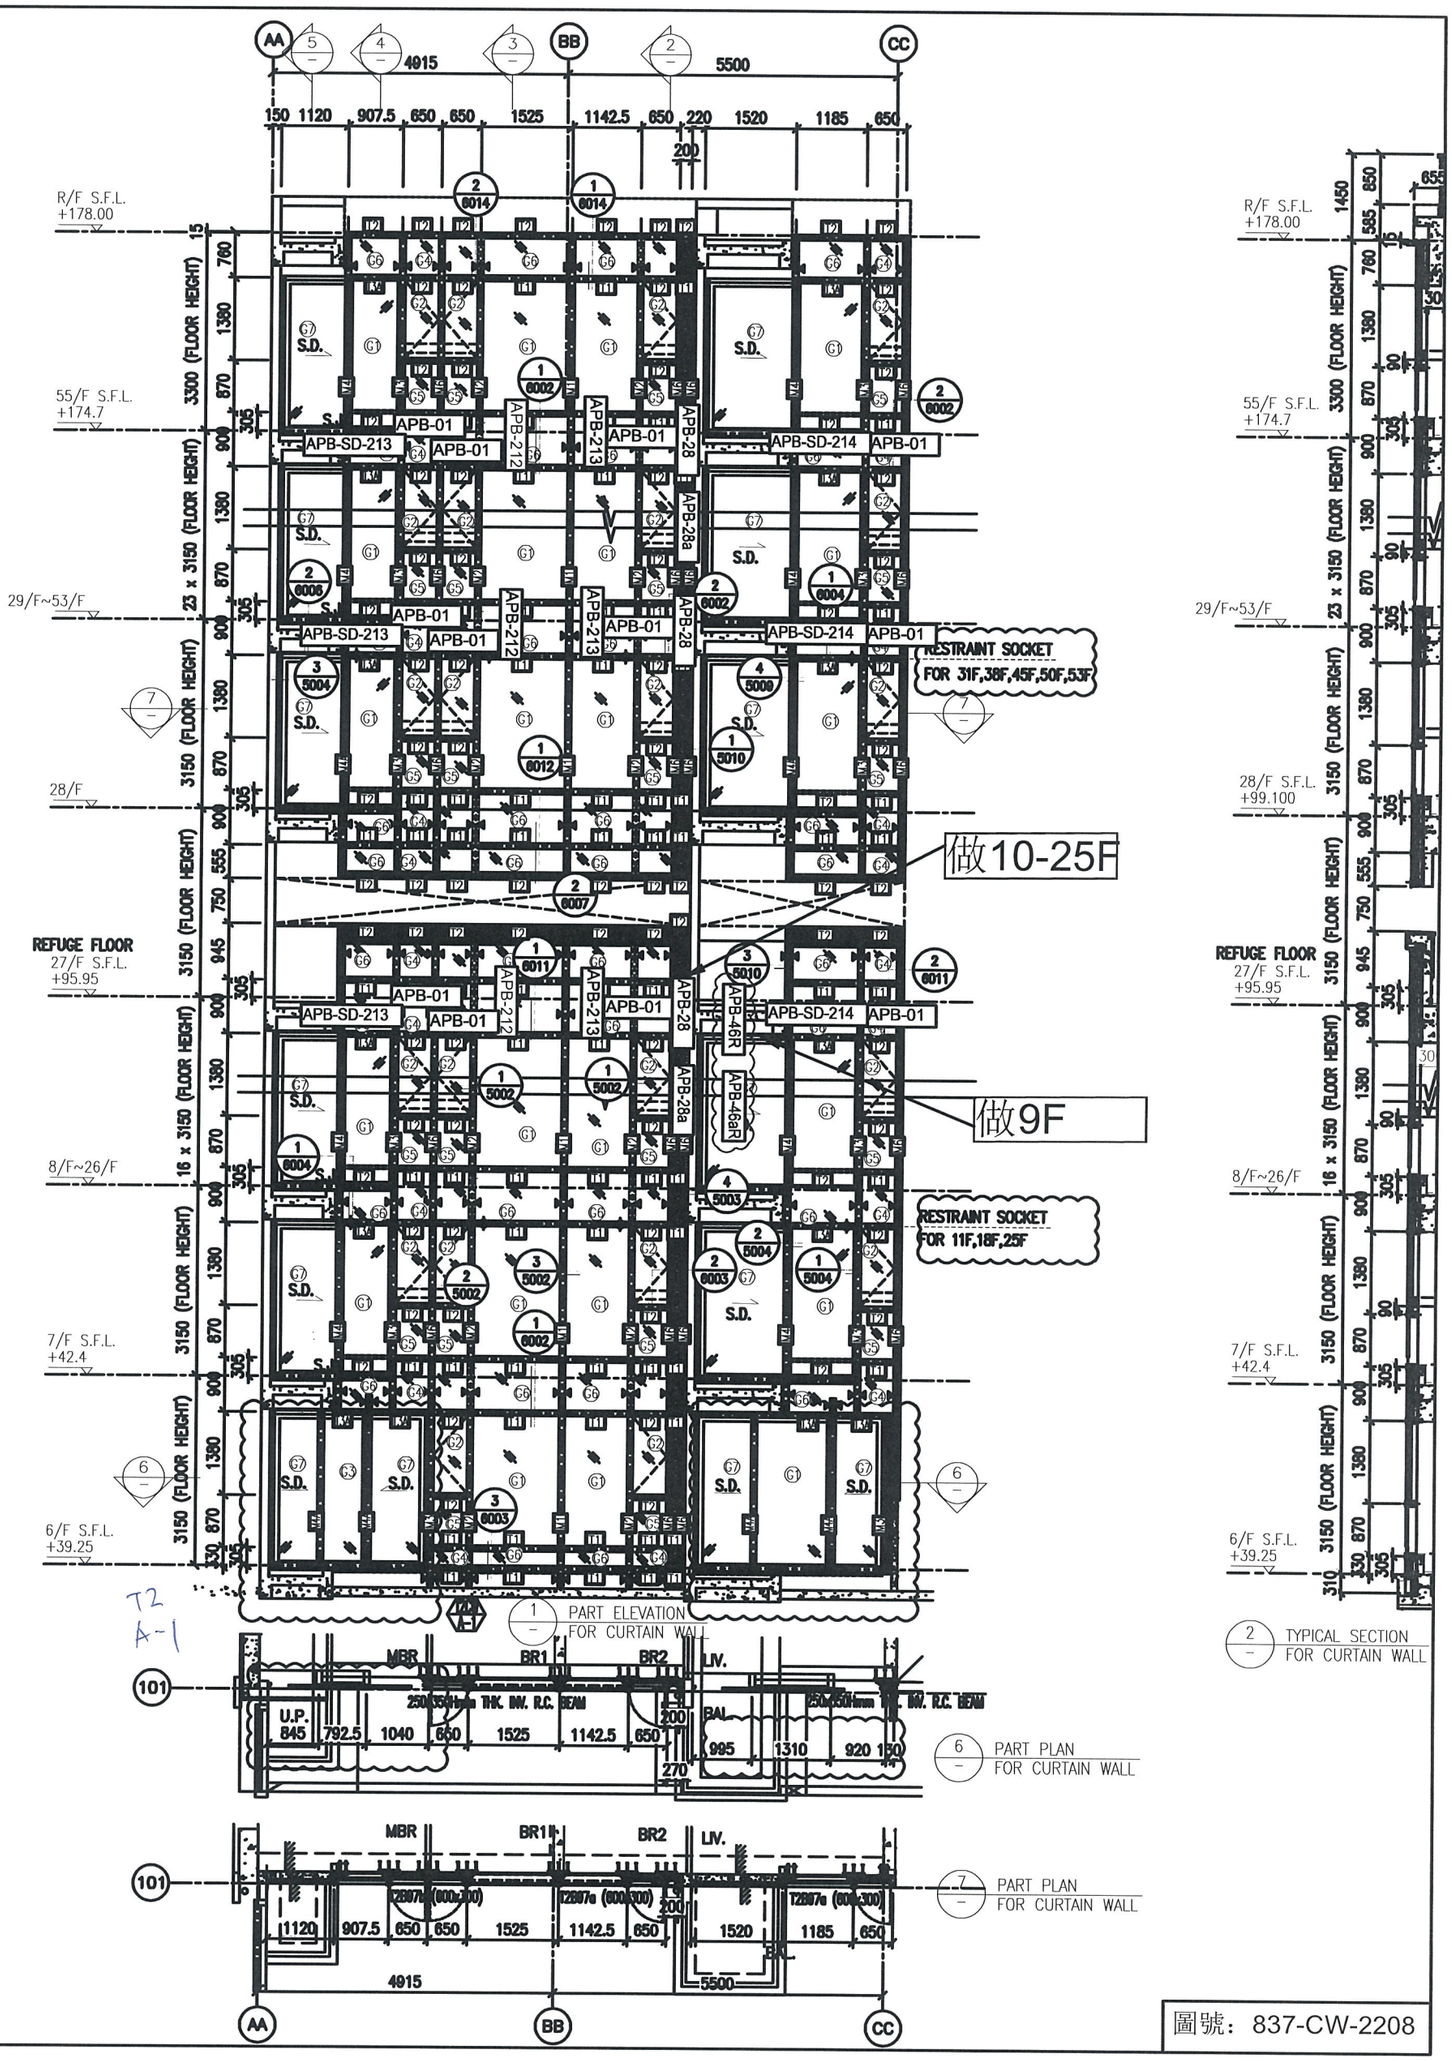



圖號：837-CW-2208

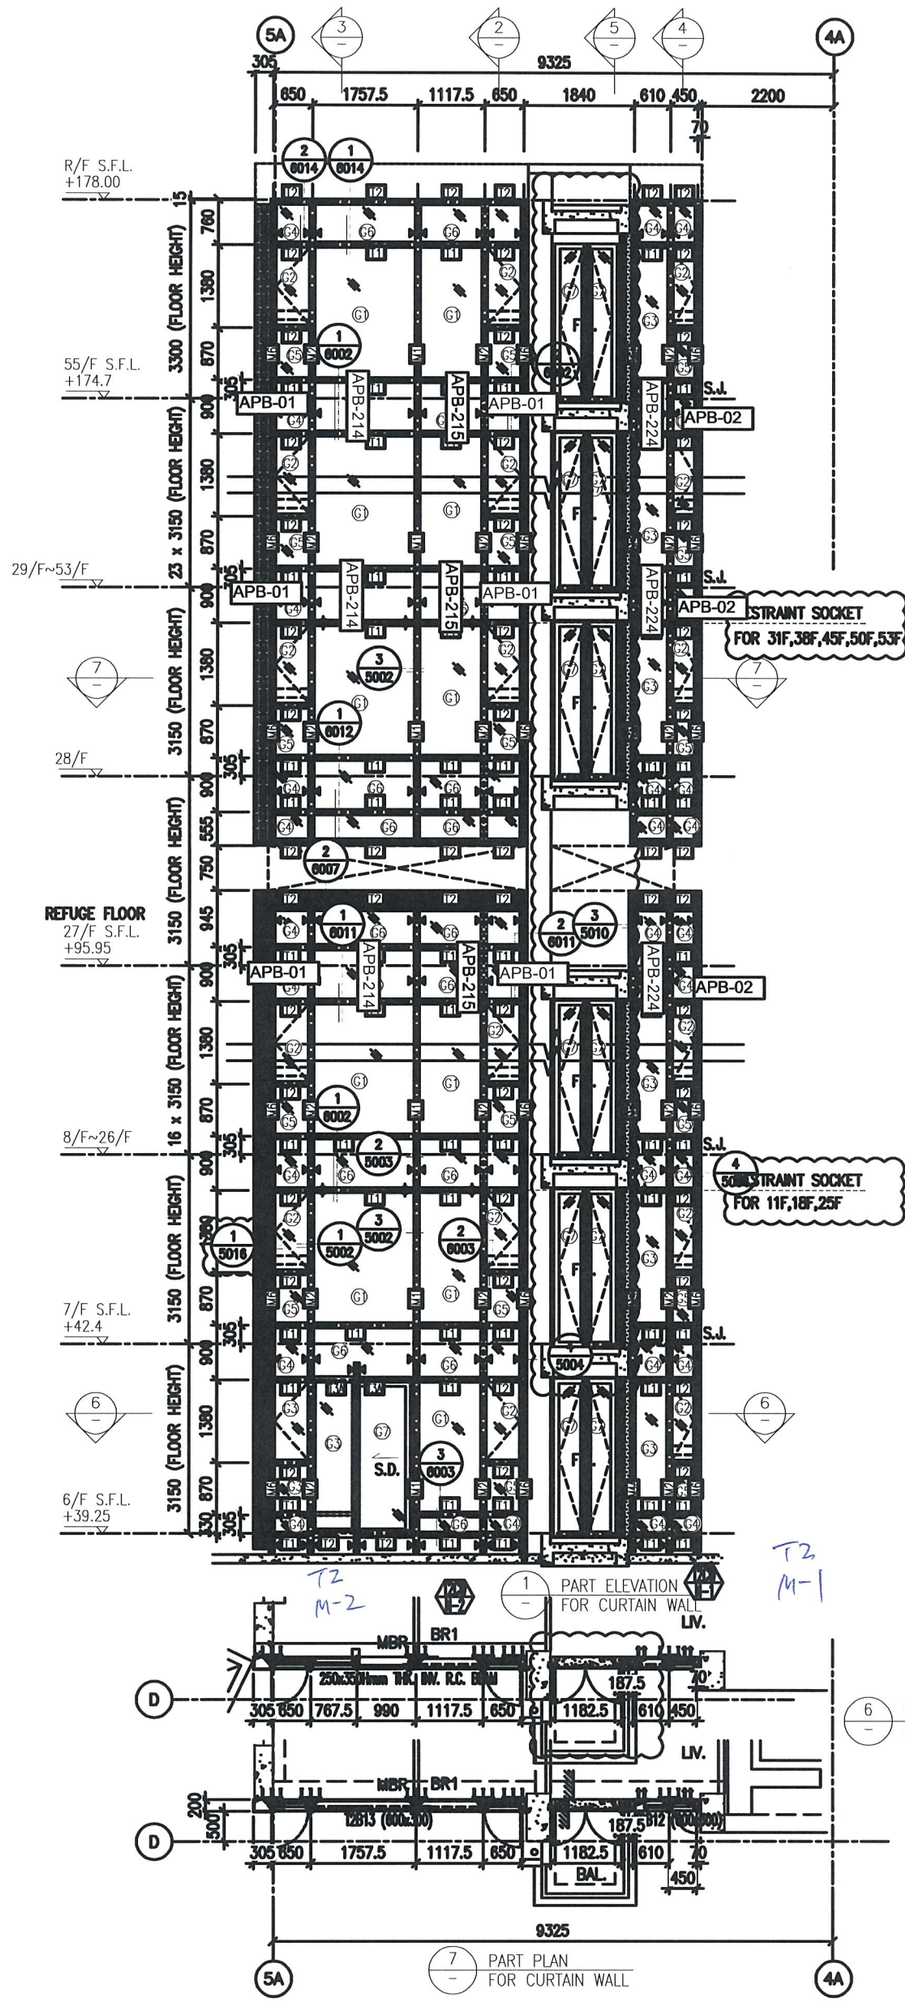

圖號：837-CW-2209

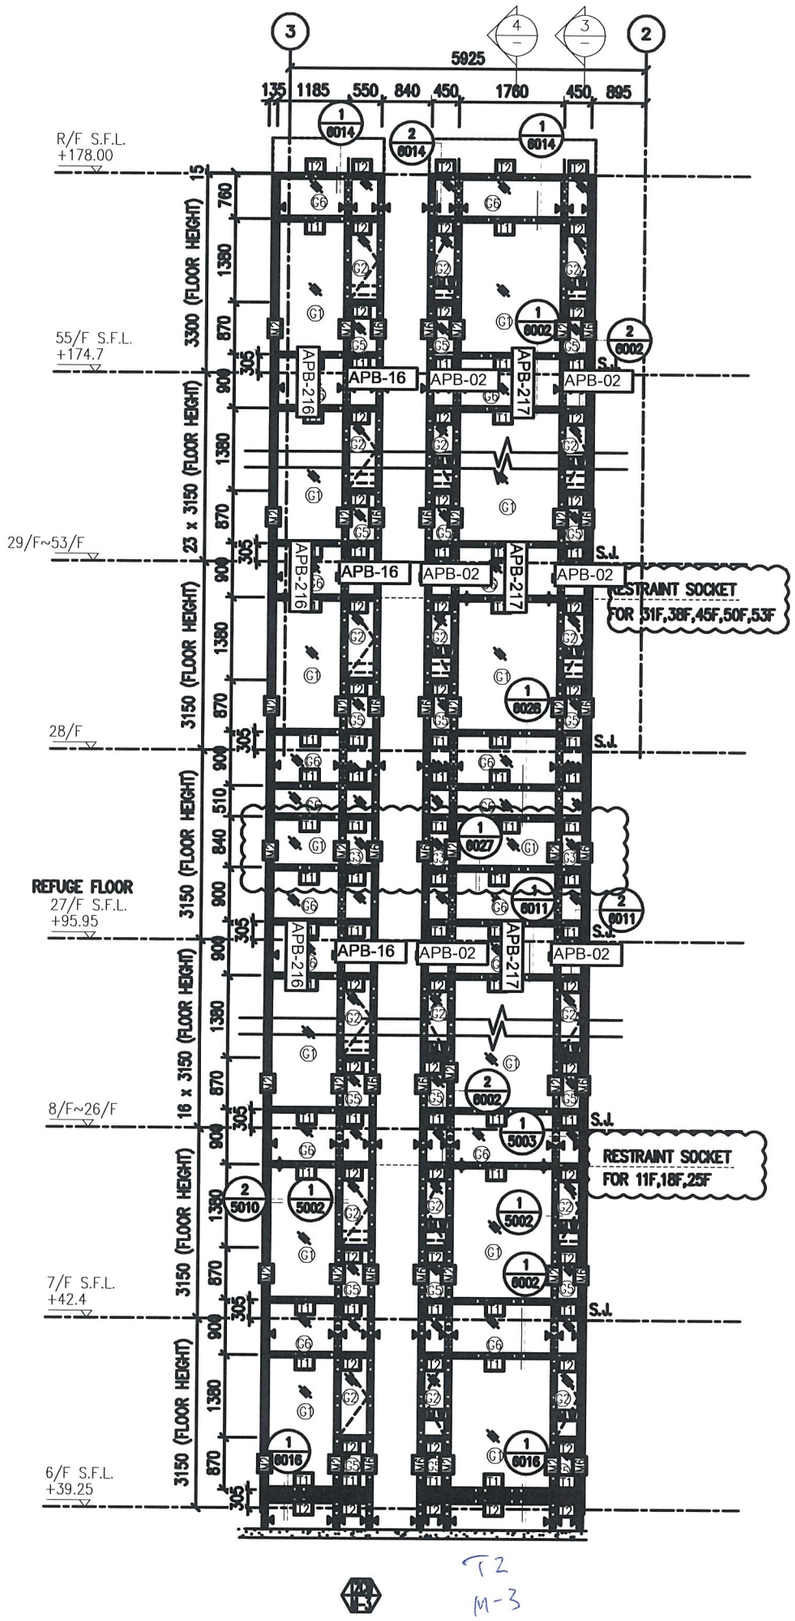

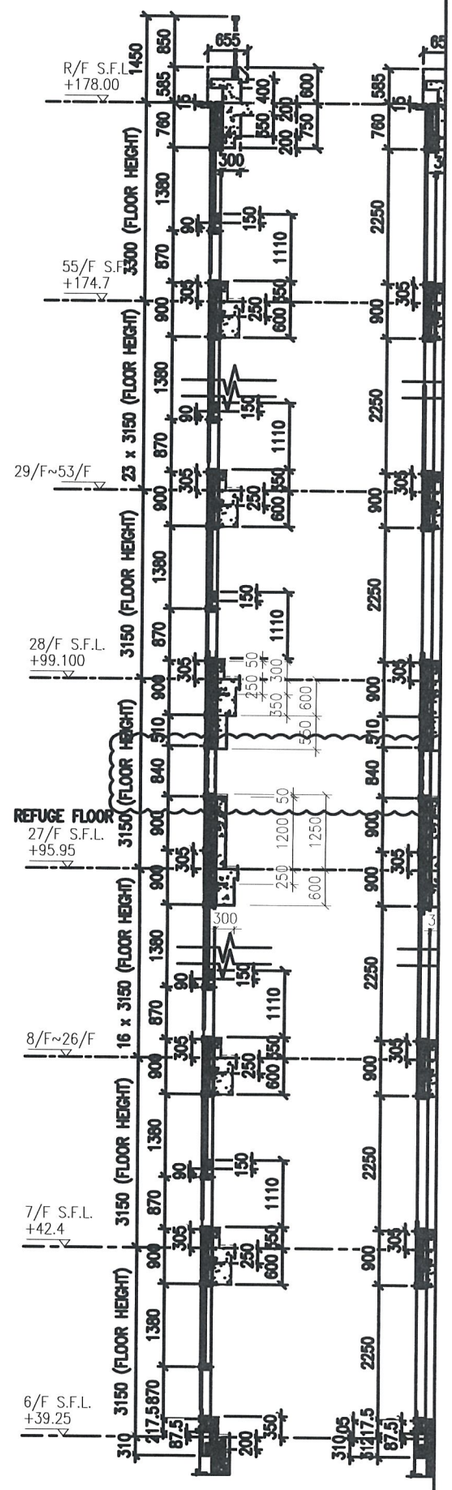

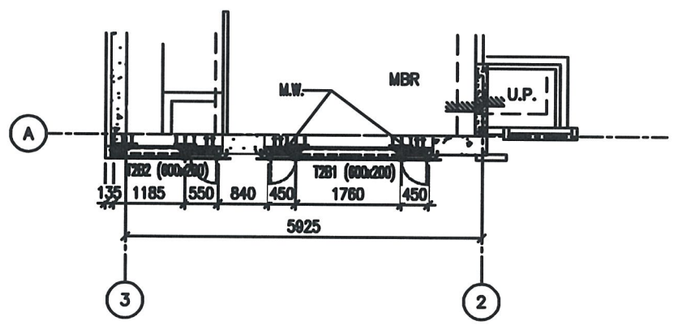

T2
M-3

圖號：837-CW-2210

做10-25F

做9F

RESTRAINT SOCKET FOR 31F,38F,45F,50F,53F


RESTRAINT SOCKET FOR 11F,18F,25F


1 PART ELEVATION FOR CURTAIN WALL

6 PART PLAN FOR CURTAIN WALL


7 PART PLAN FOR CURTAIN WALL

圖號：837-CW-2211

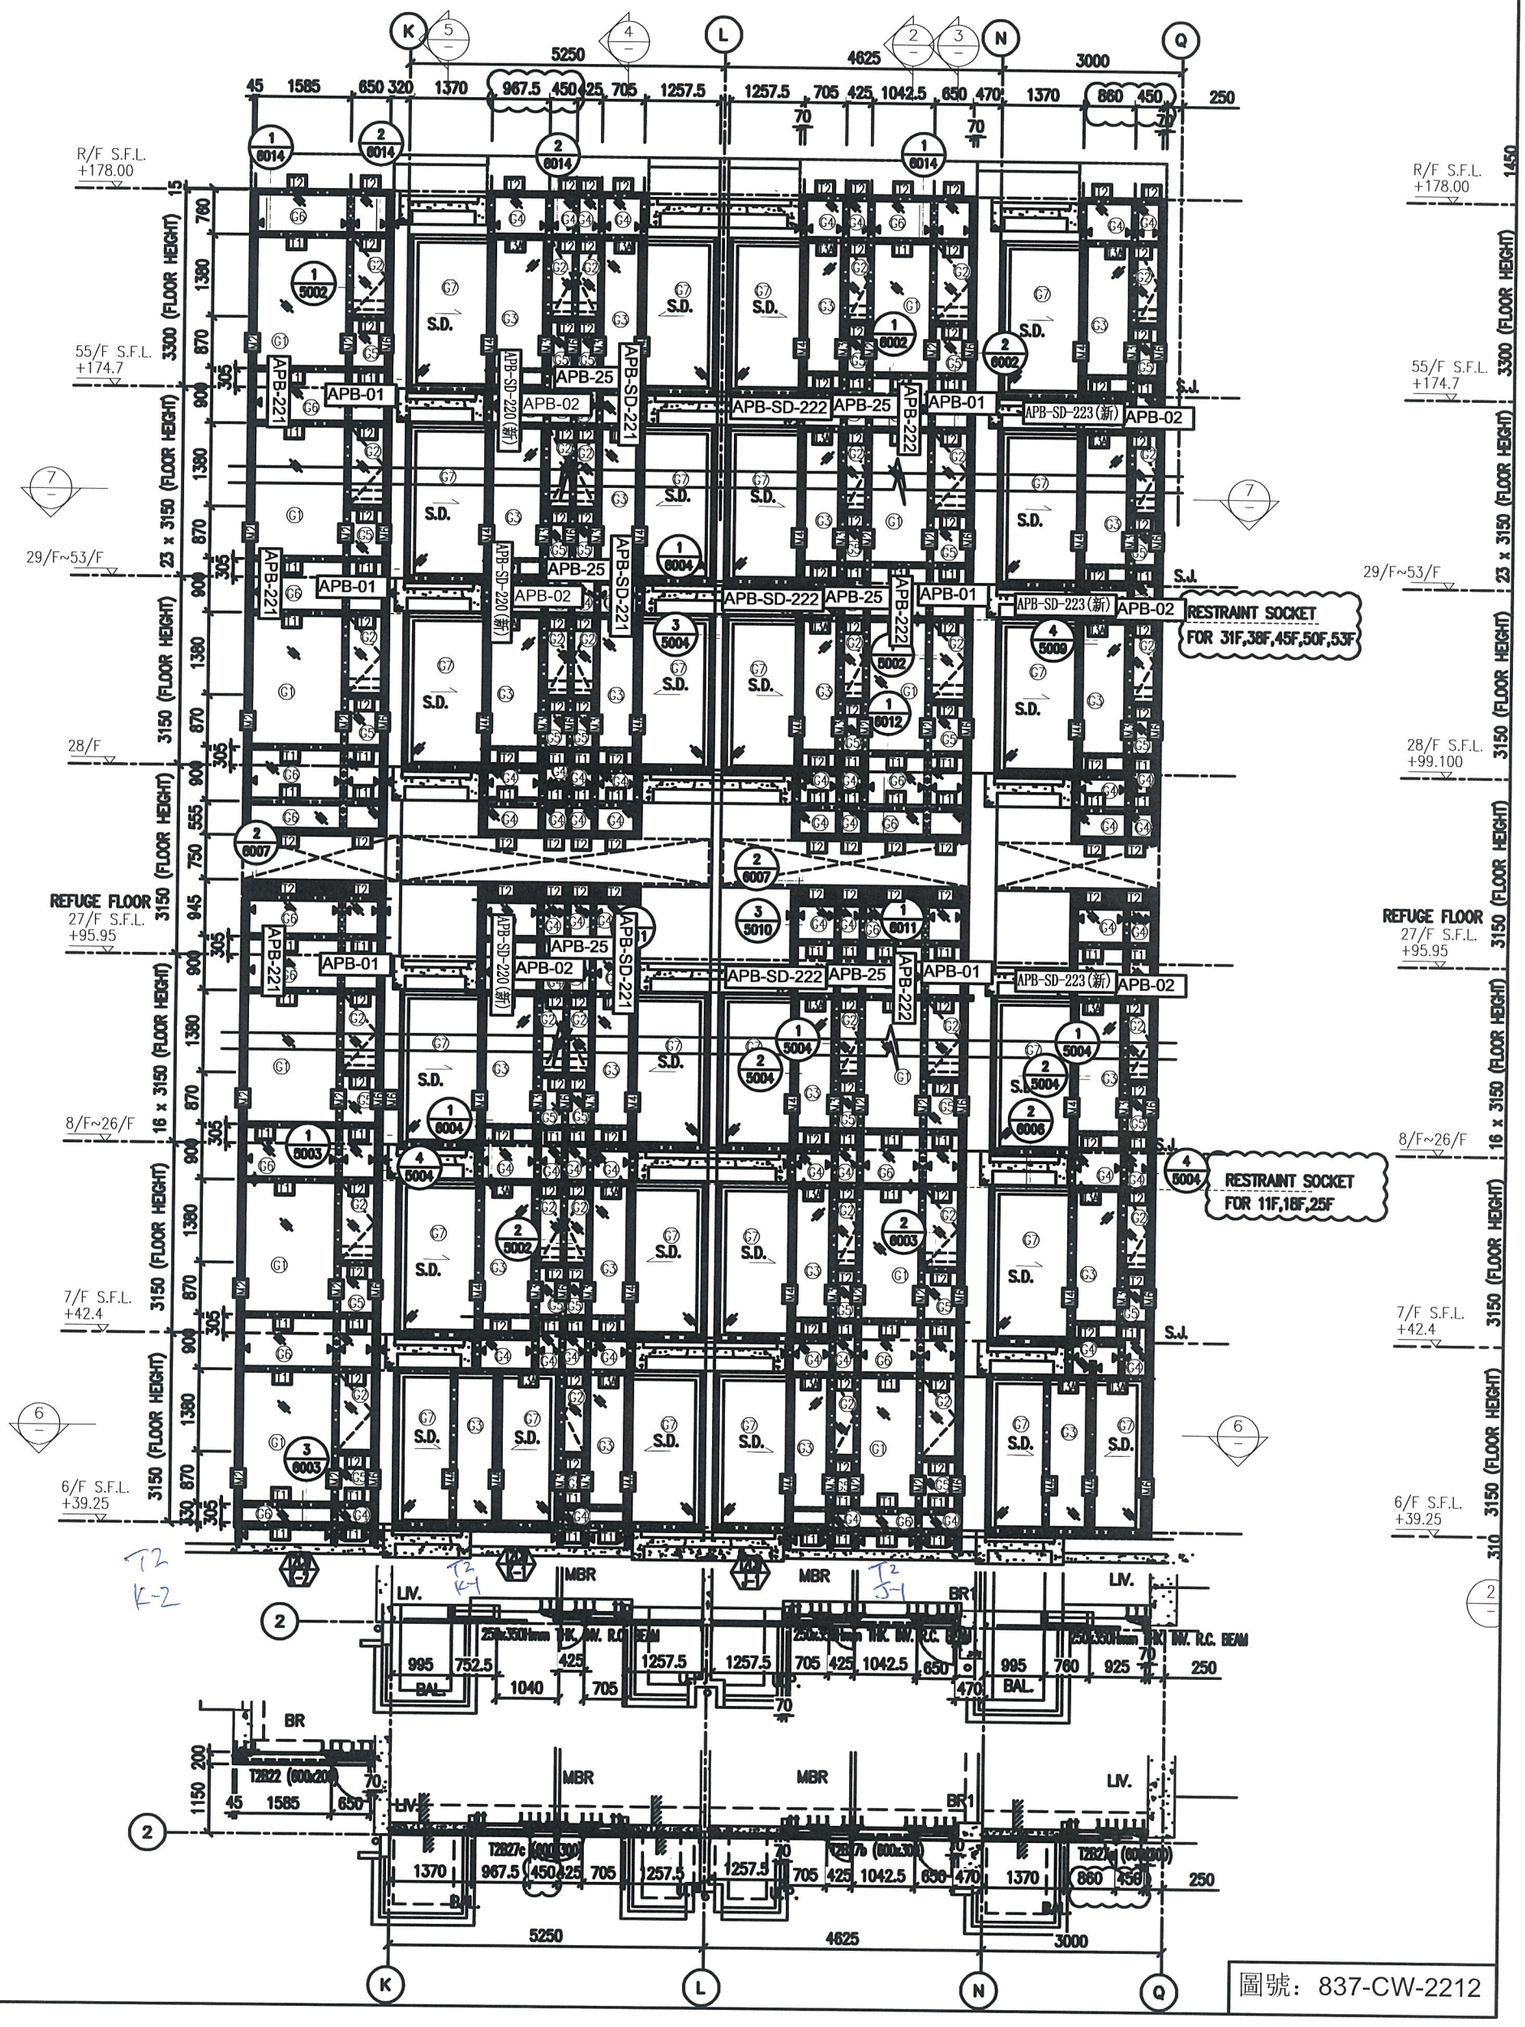
K
L
N
Q
5250
4625
3000
R/F S.F.L.
+178.00
55/F S.F.L.
+174.7
29/F~53/F
28/F
28/F S.F.L.
+99.100
REFUGE FLOOR
27/F S.F.L.
+95.95
8/F~26/F
7/F S.F.L.
+42.4
6/F S.F.L.
+39.25
23 x 3150 (FLOOR HEIGHT)
16 x 3150 (FLOOR HEIGHT)
3300 (FLOOR HEIGHT)
3150 (FLOOR HEIGHT)
APB-01
APB-02
APB-25
APB-221
APB-222
APB-SD-220(新)
APB-SD-221
APB-SD-222
APB-SD-223(新)
S.D.
S.J.
RESTRAINT SOCKET
FOR 31F,38F,45F,50F,53F
RESTRAINT SOCKET
FOR 11F,18F,25F
LIV.
MBR
BR
BR1
BAL.
T2822 (800x200)
T2827c (800x300)
T2827b (800x300)
T2827a (800x200)
250x350mm RK. RW. R.C. BEAM
圖號：837-CW-2212

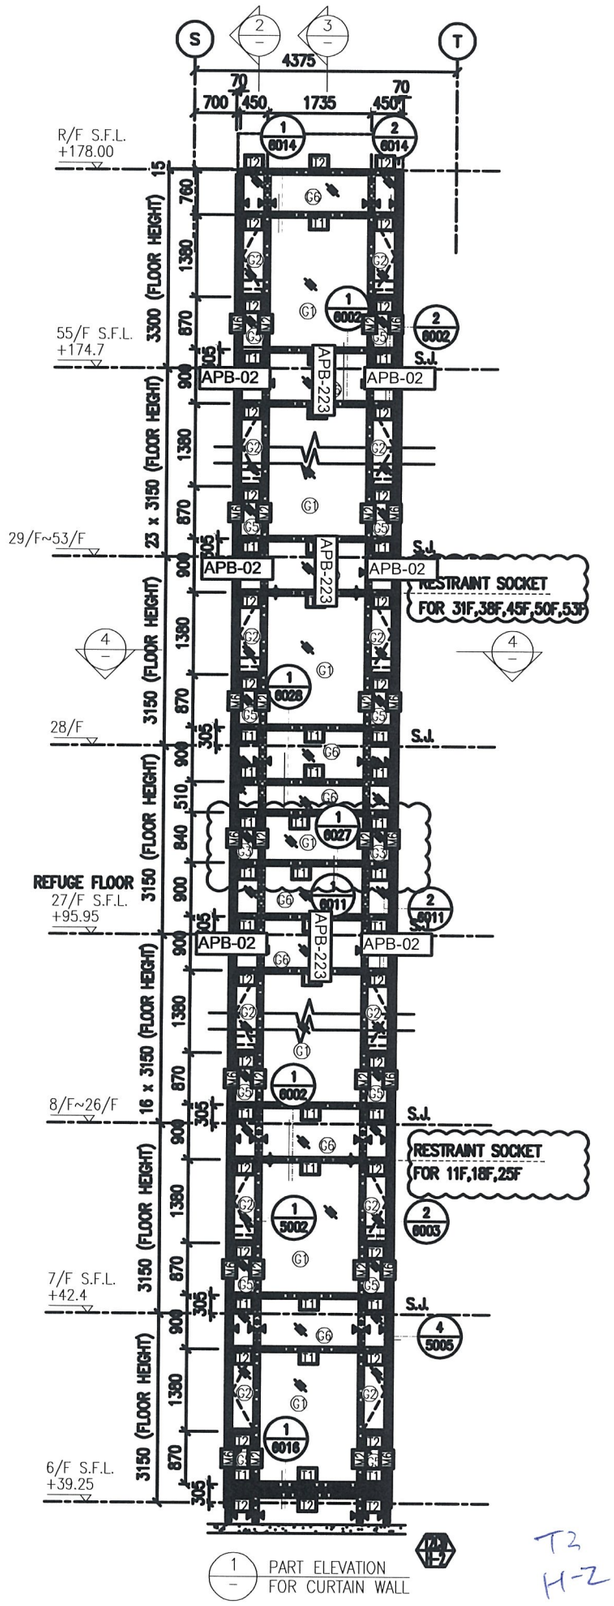


1 PART ELEVATION FOR CURTAIN WALL

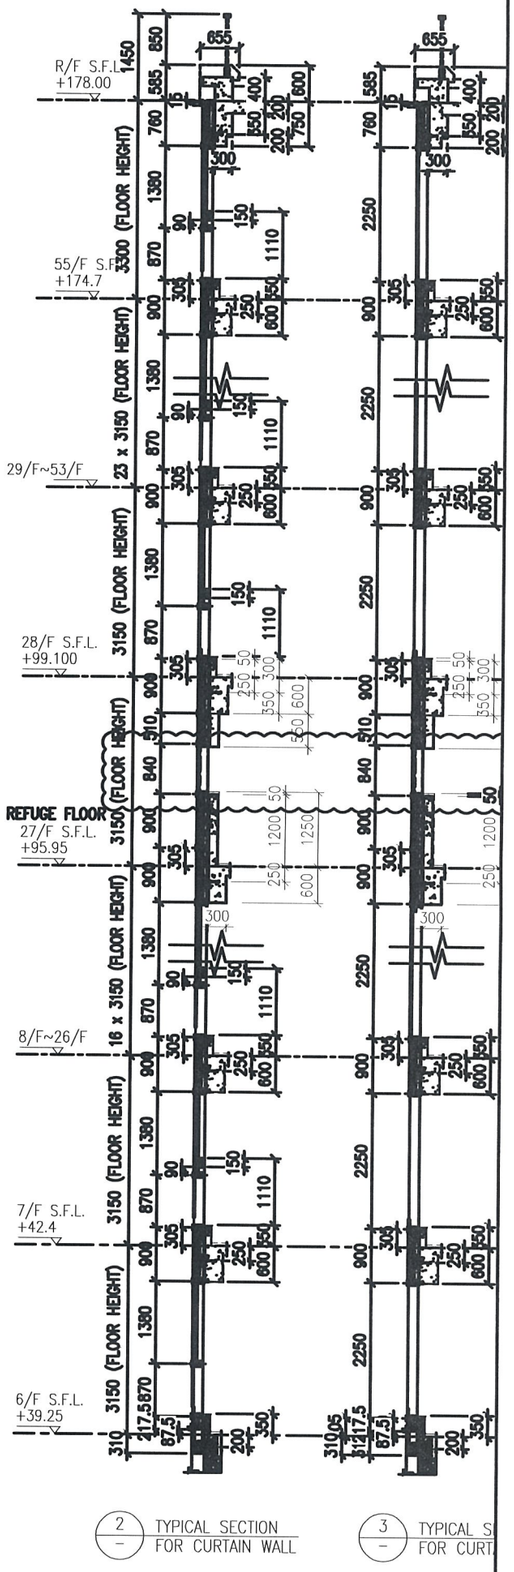

2 TYPICAL SECTION FOR CURTAIN WALL

3 TYPICAL S FOR CURT

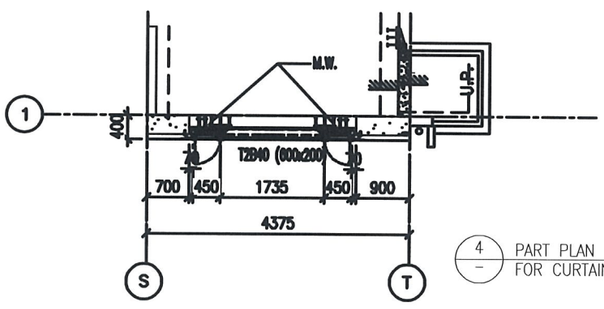

4 PART PLAN FOR CURTAIN WALL

T2
H-2

圖號：837-CW-2213

做29-50F

其餘做到51F

做到50F

做到25F

RESTRAINT SOCKET
FOR 31F,38F,45F,50F

RESTRAINT SOCKET
FOR 11F,18F,25F


1 PART ELEVATION FOR CURTAIN WALL


2 TYPICAL SECTION FOR CURTAIN WALL

6 PART PLAN FOR CURTAIN WALL


7 PART PLAN FOR CURTAIN WALL

圖號：837-CW-2301

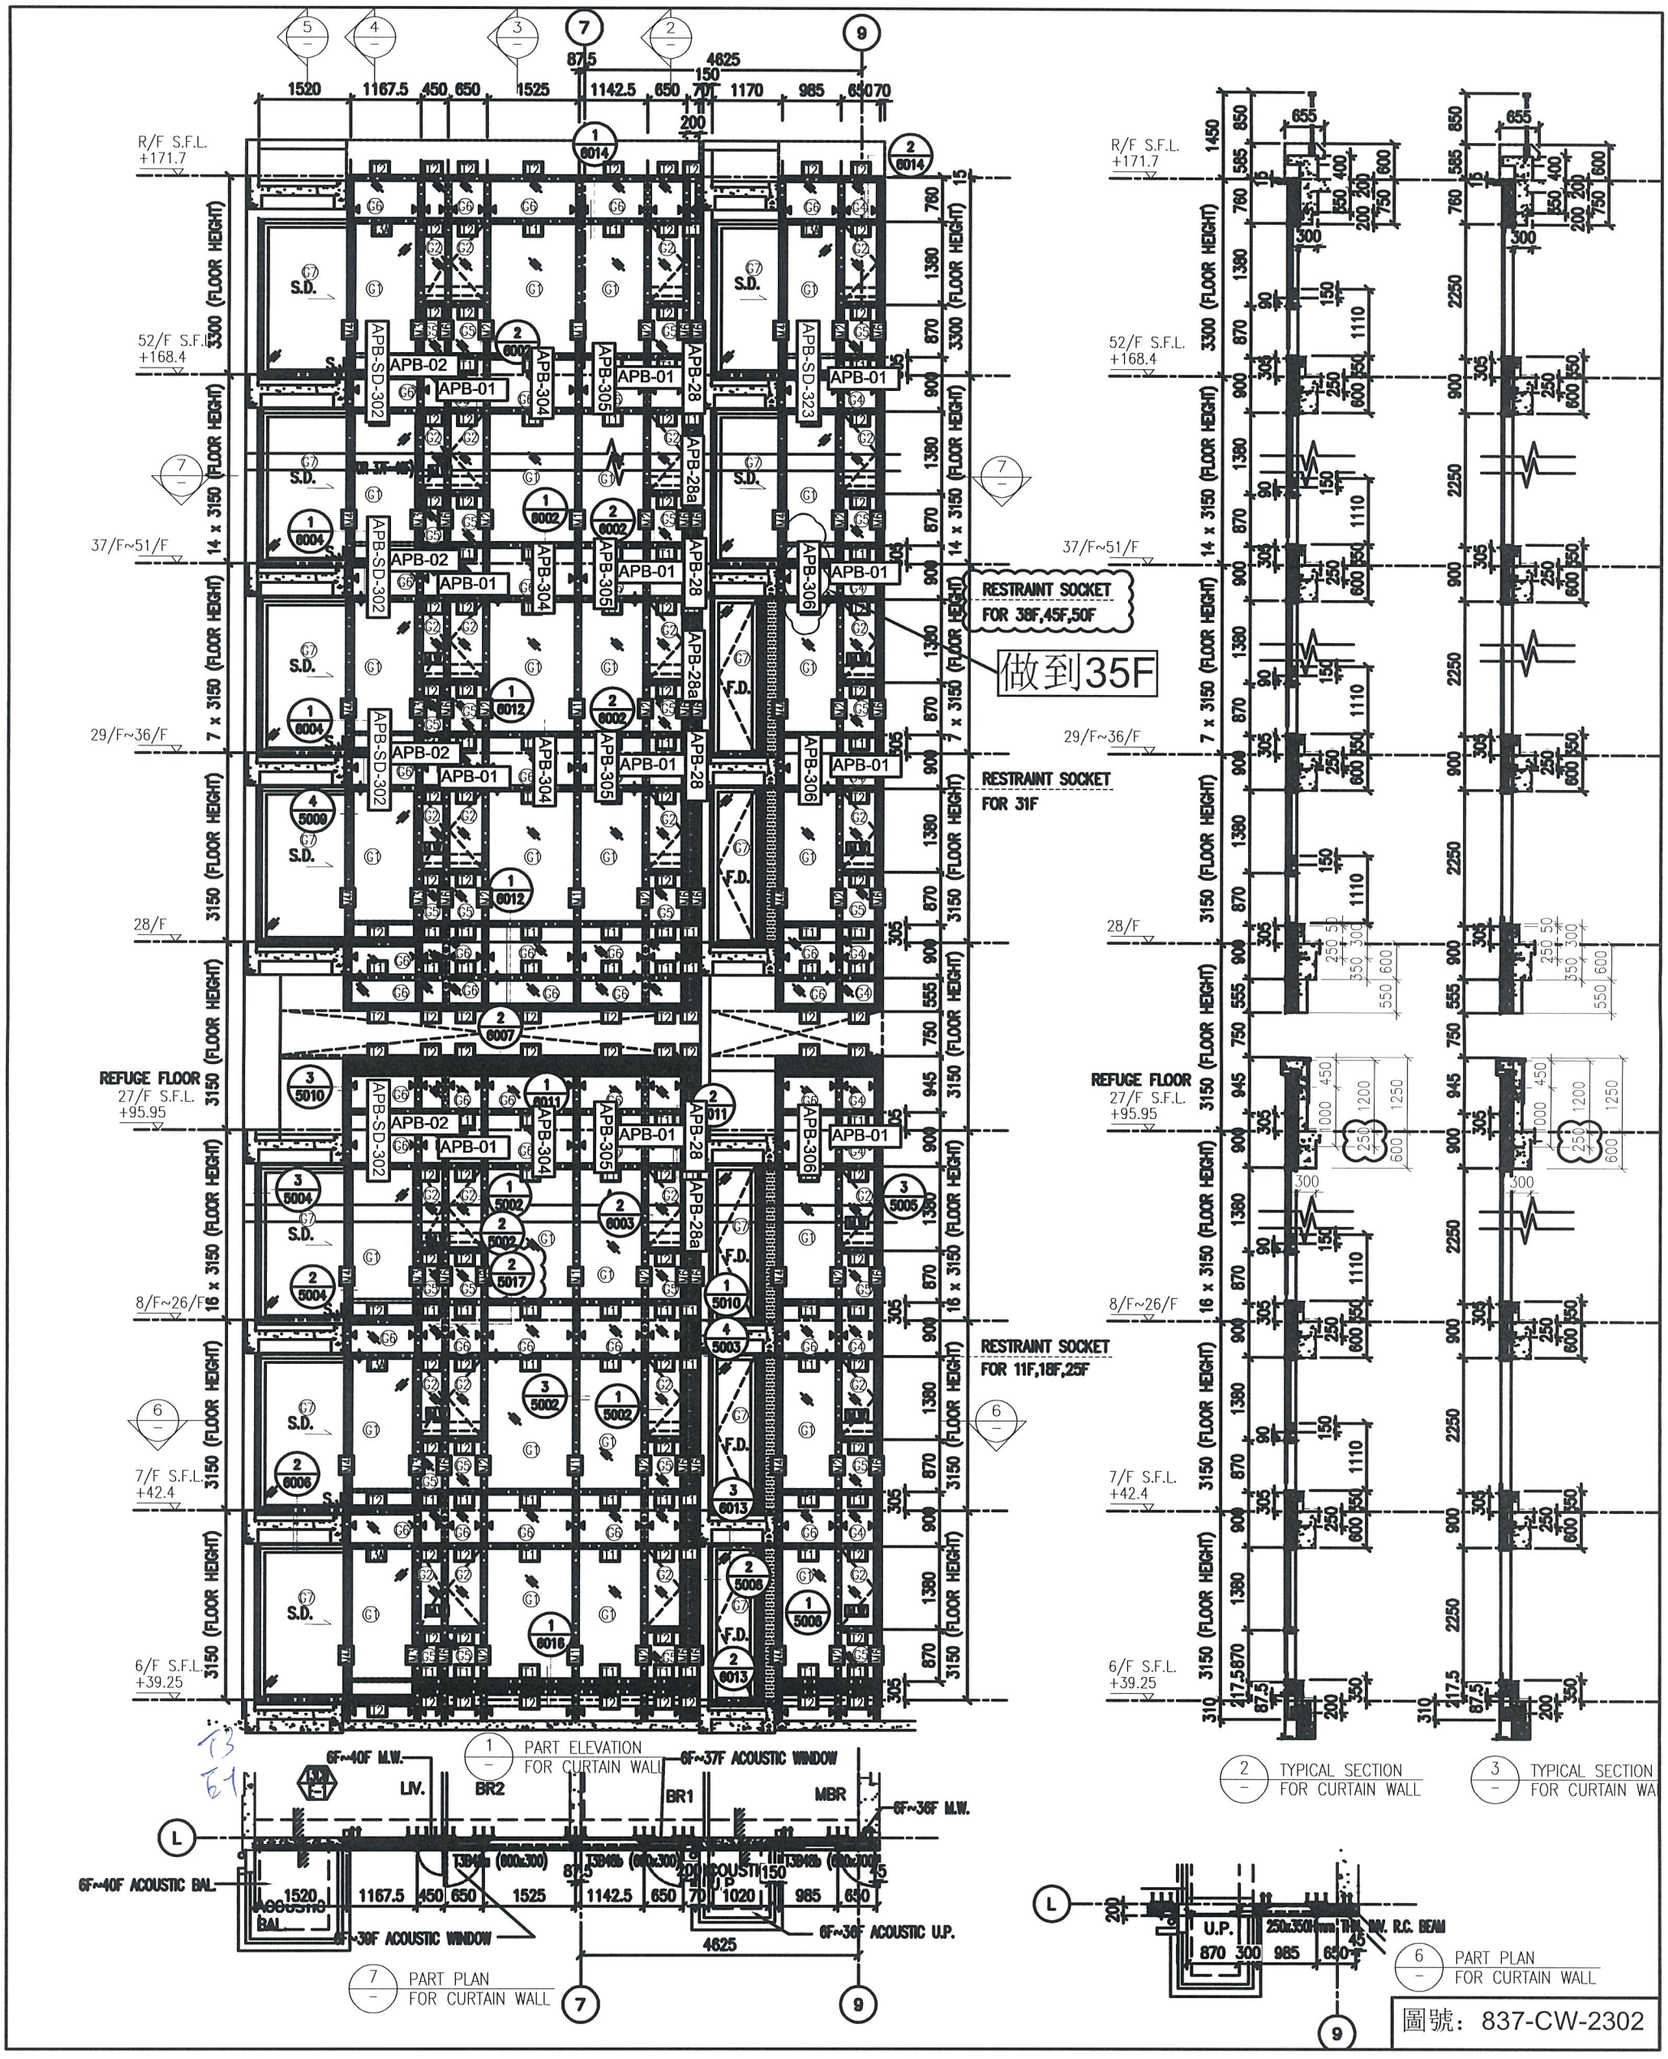
R/F S.F.L. +171.7
52/F S.F.L. +168.4
37/F~51/F
29/F~36/F
28/F
REFUGE FLOOR 27/F S.F.L. +95.95
8/F~26/F
7/F S.F.L. +42.4
6/F S.F.L. +39.25
RESTRAINT SOCKET FOR 38F,45F,50F
做到35F
RESTRAINT SOCKET FOR 31F
RESTRAINT SOCKET FOR 11F,18F,25F
APB-02
APB-01
APB-SD-302
APB-SD-323
APB-304
APB-305
APB-306
APB-28
APB-28a
S.D.
F.D.
1520
1167.5
450
650
1525
1142.5
650
70
1170
985
650
70
8715
4625
150
200
1 PART ELEVATION FOR CURTAIN WALL
2 TYPICAL SECTION FOR CURTAIN WALL
3 TYPICAL SECTION FOR CURTAIN WALL
6 PART PLAN FOR CURTAIN WALL
7 PART PLAN FOR CURTAIN WALL
6F~40F M.W.
6F~37F ACOUSTIC WINDOW
6F~36F M.W.
6F~40F ACOUSTIC BAL.
6F~36F ACOUSTIC WINDOW
6F~36F ACOUSTIC U.P.
LIV.
BR2
BR1
MBR
ACOUSTIC BAL.
U.P.
250x350mm TRANSV. R.C. BEAM
圖號：837-CW-2302

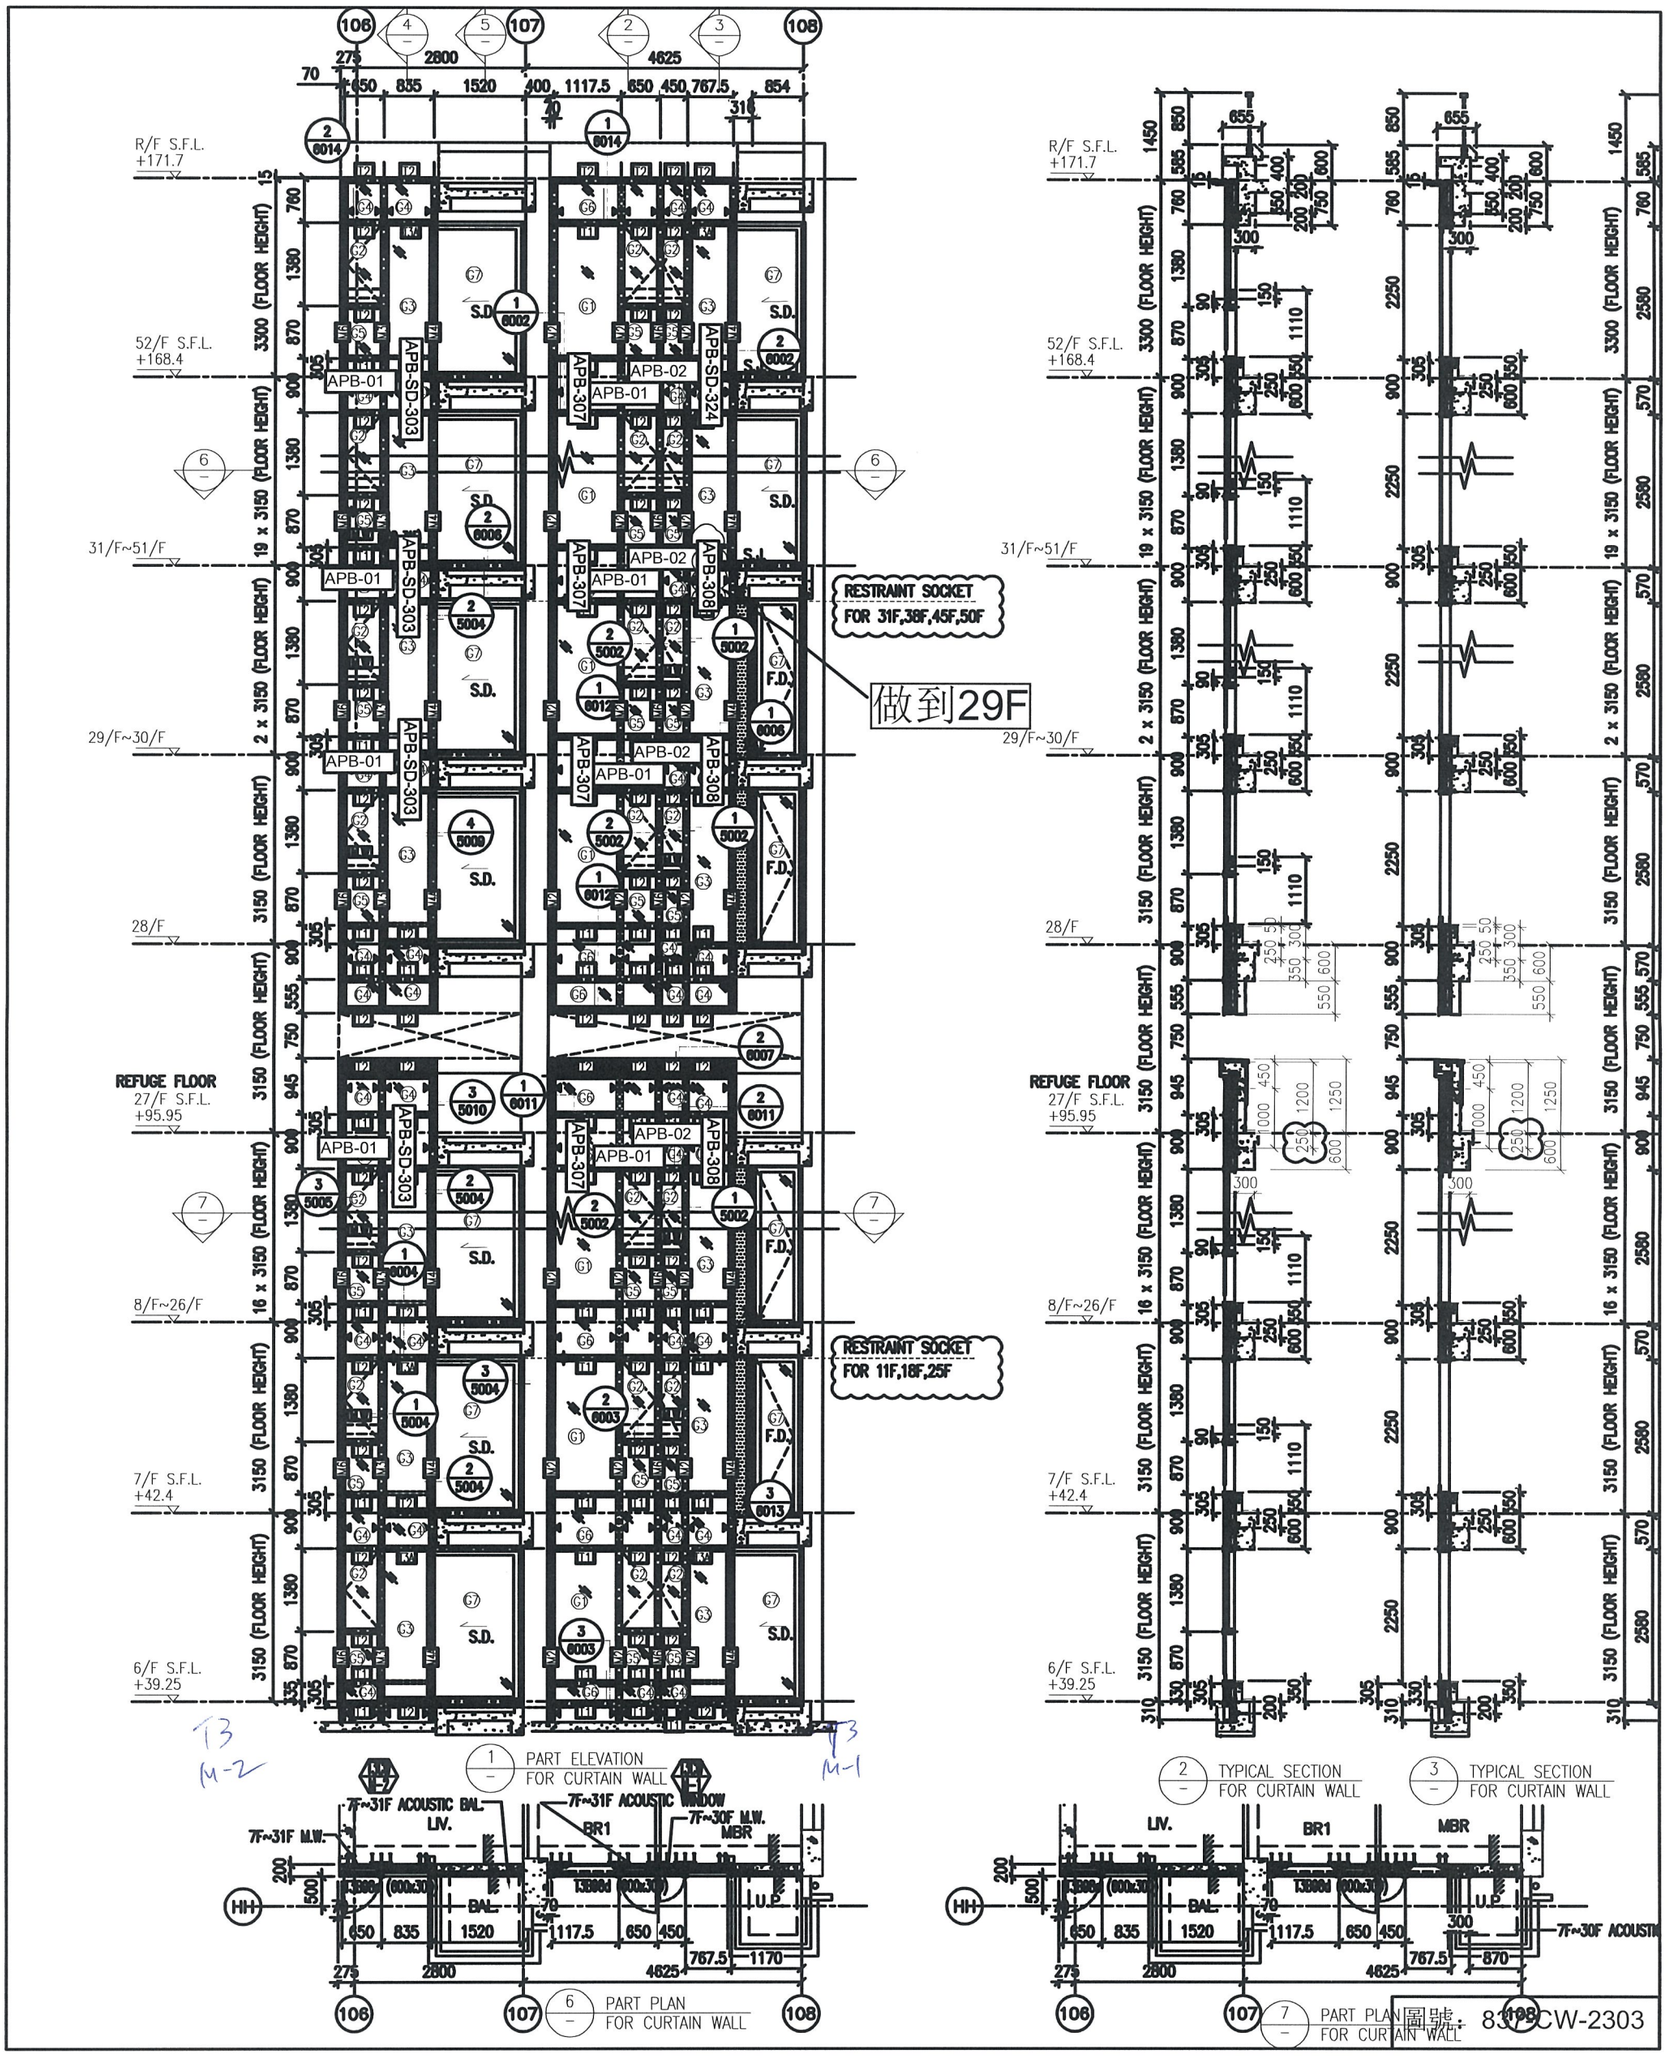

圖號：832CW-2303

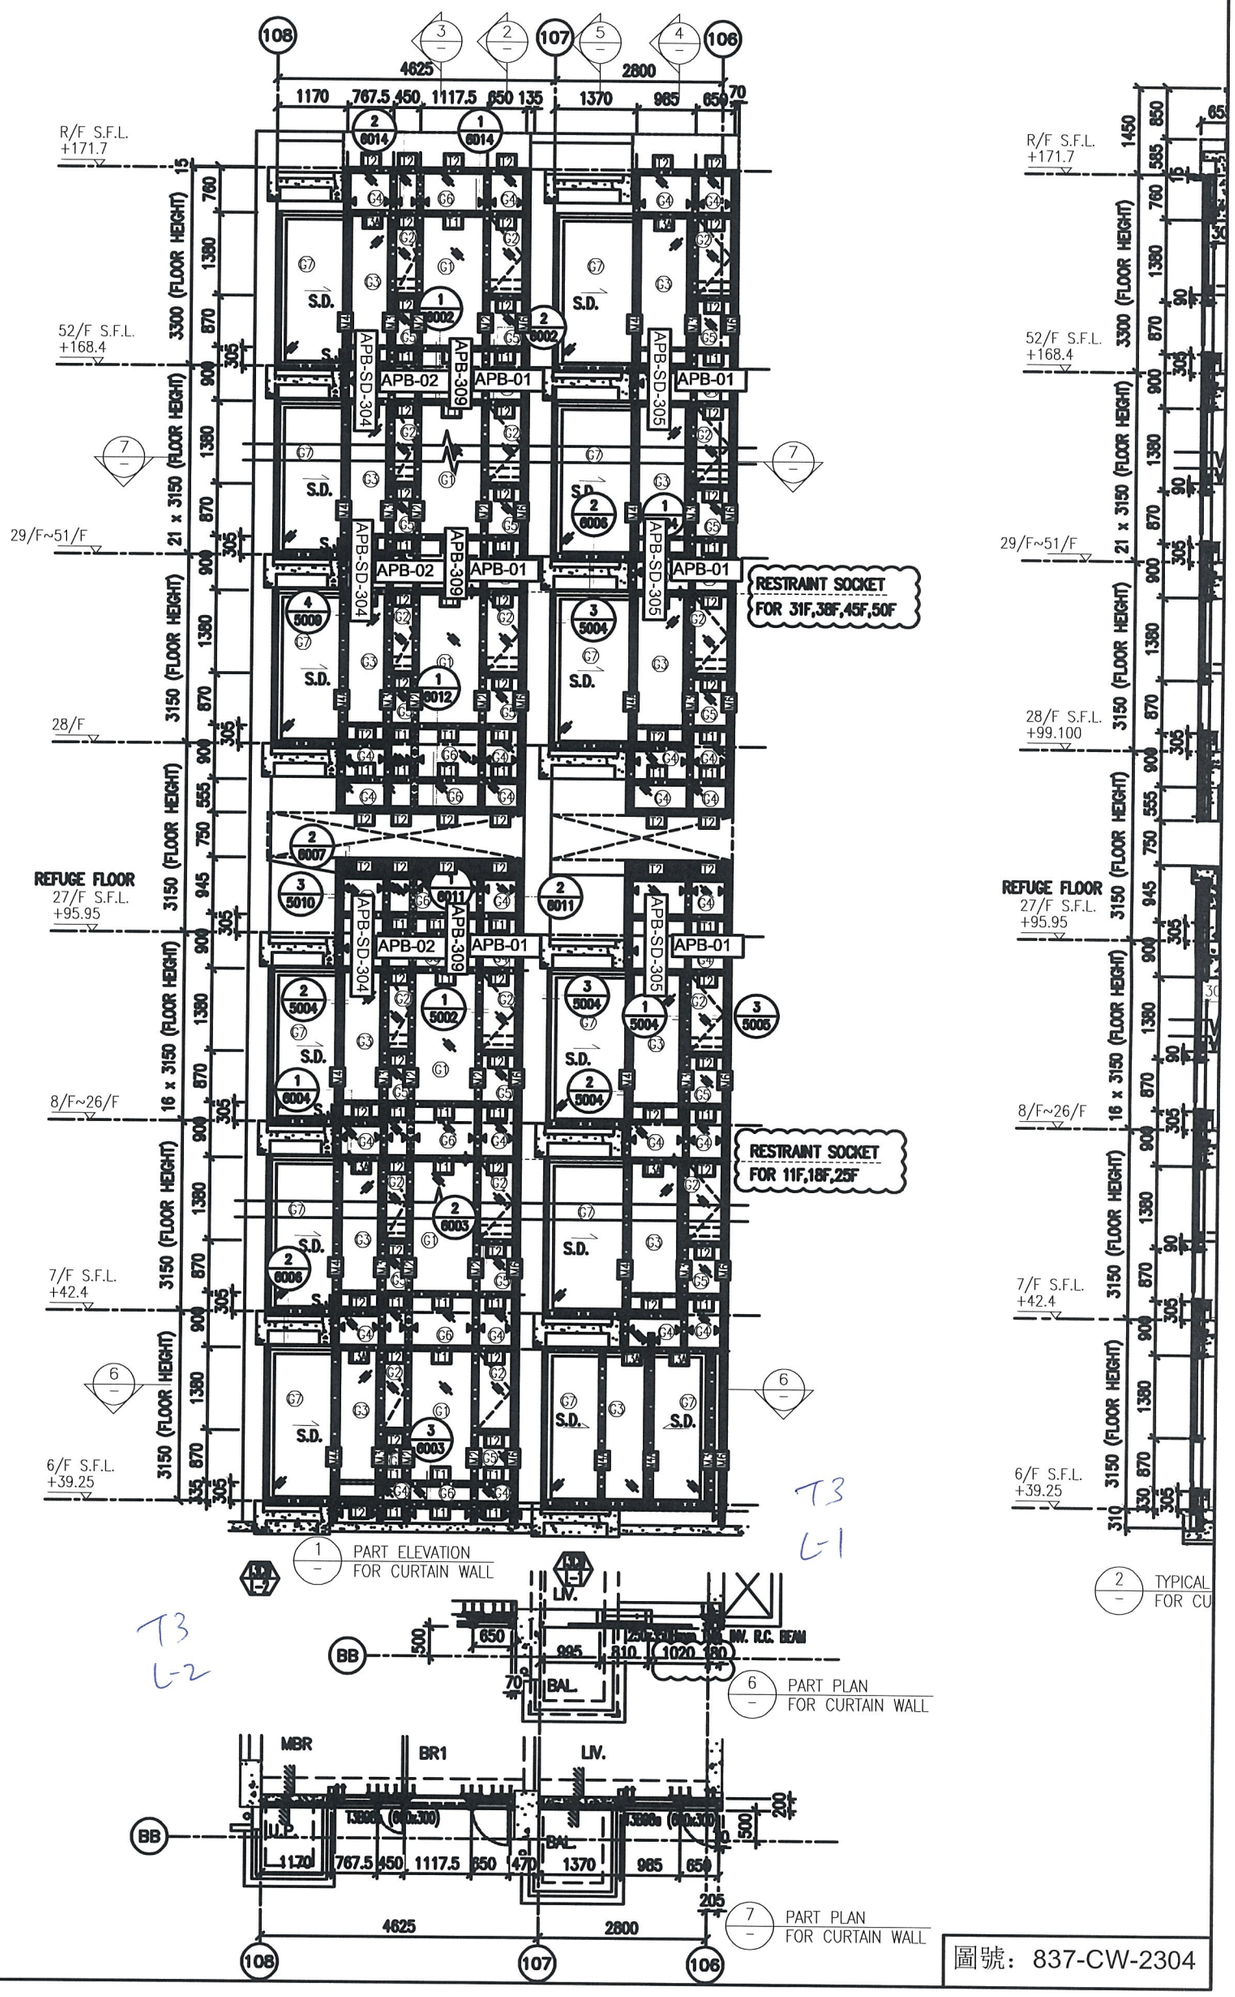

圖號：837-CW-2304

做到50

RESTRAINT SOCKET FOR 31F,38F,45F,50F

RESTRAINT SOCKET FOR 11F,18F,25F

1 PART ELEVATION FOR CURTAIN WALL


2 TYPICAL SECTION FOR CURTAIN WALL

3 TYPICAL S FOR CURT


7 PART PLAN FOR CURTAIN WALL

8 PART PLAN FOR CURTAIN WALL

圖號：837-CW-2305

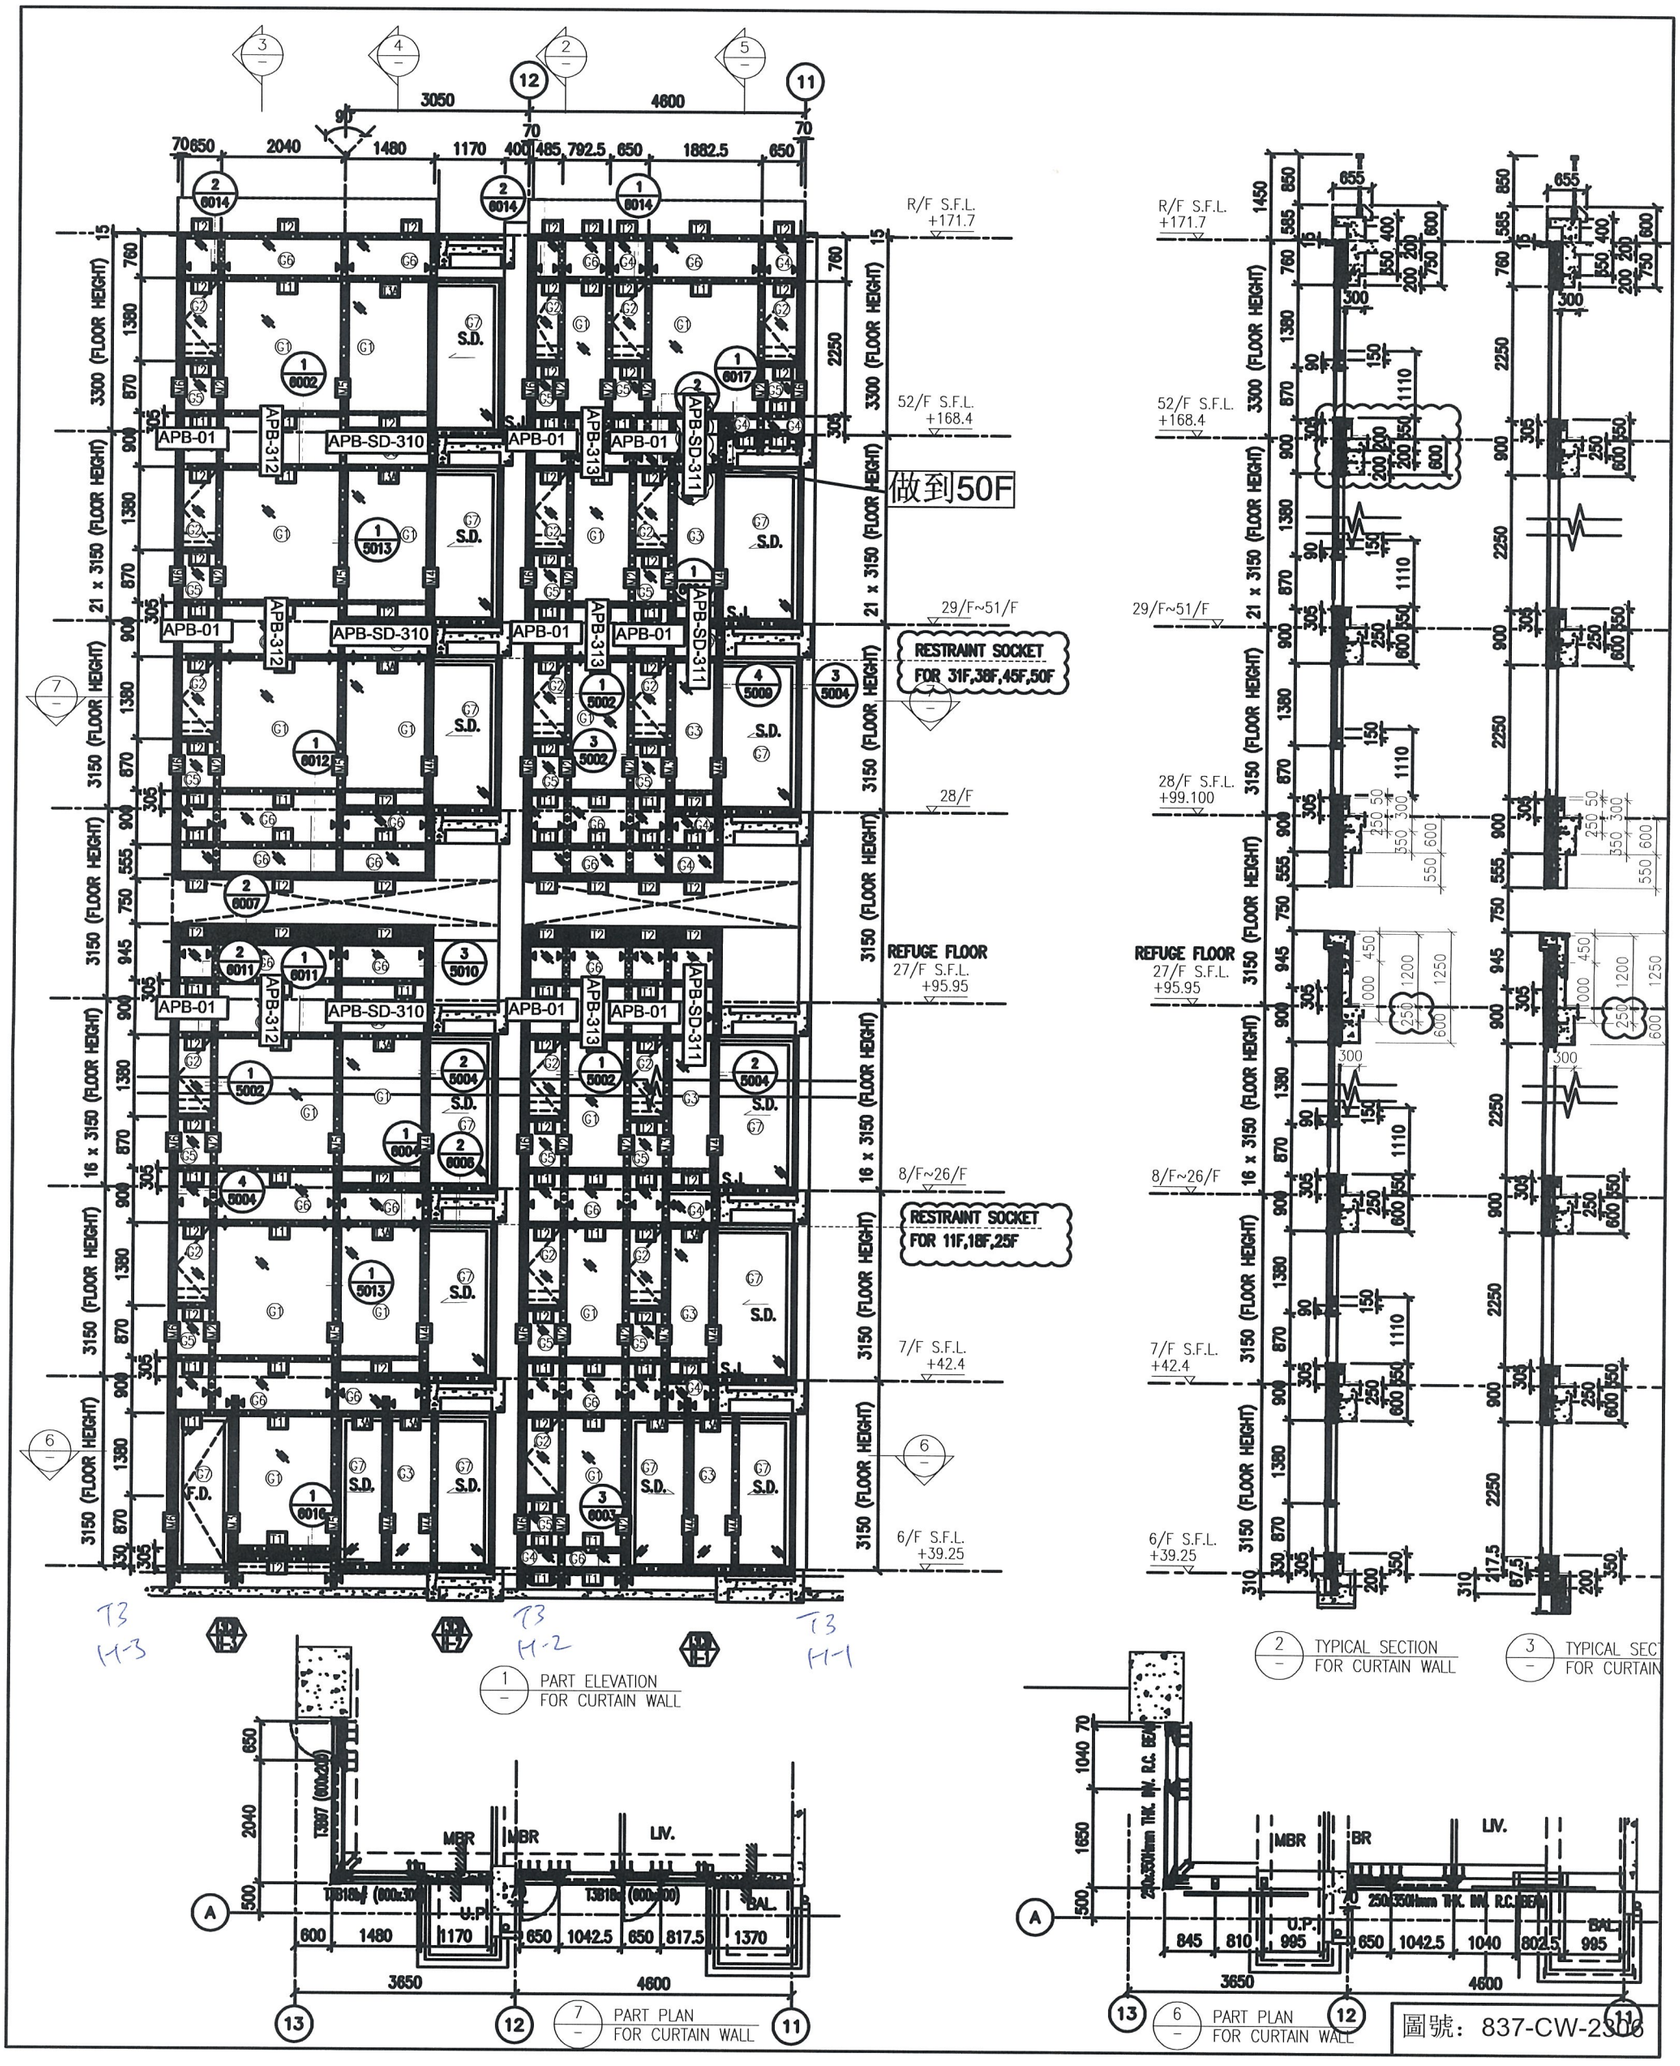

圖號：837-CW-2306

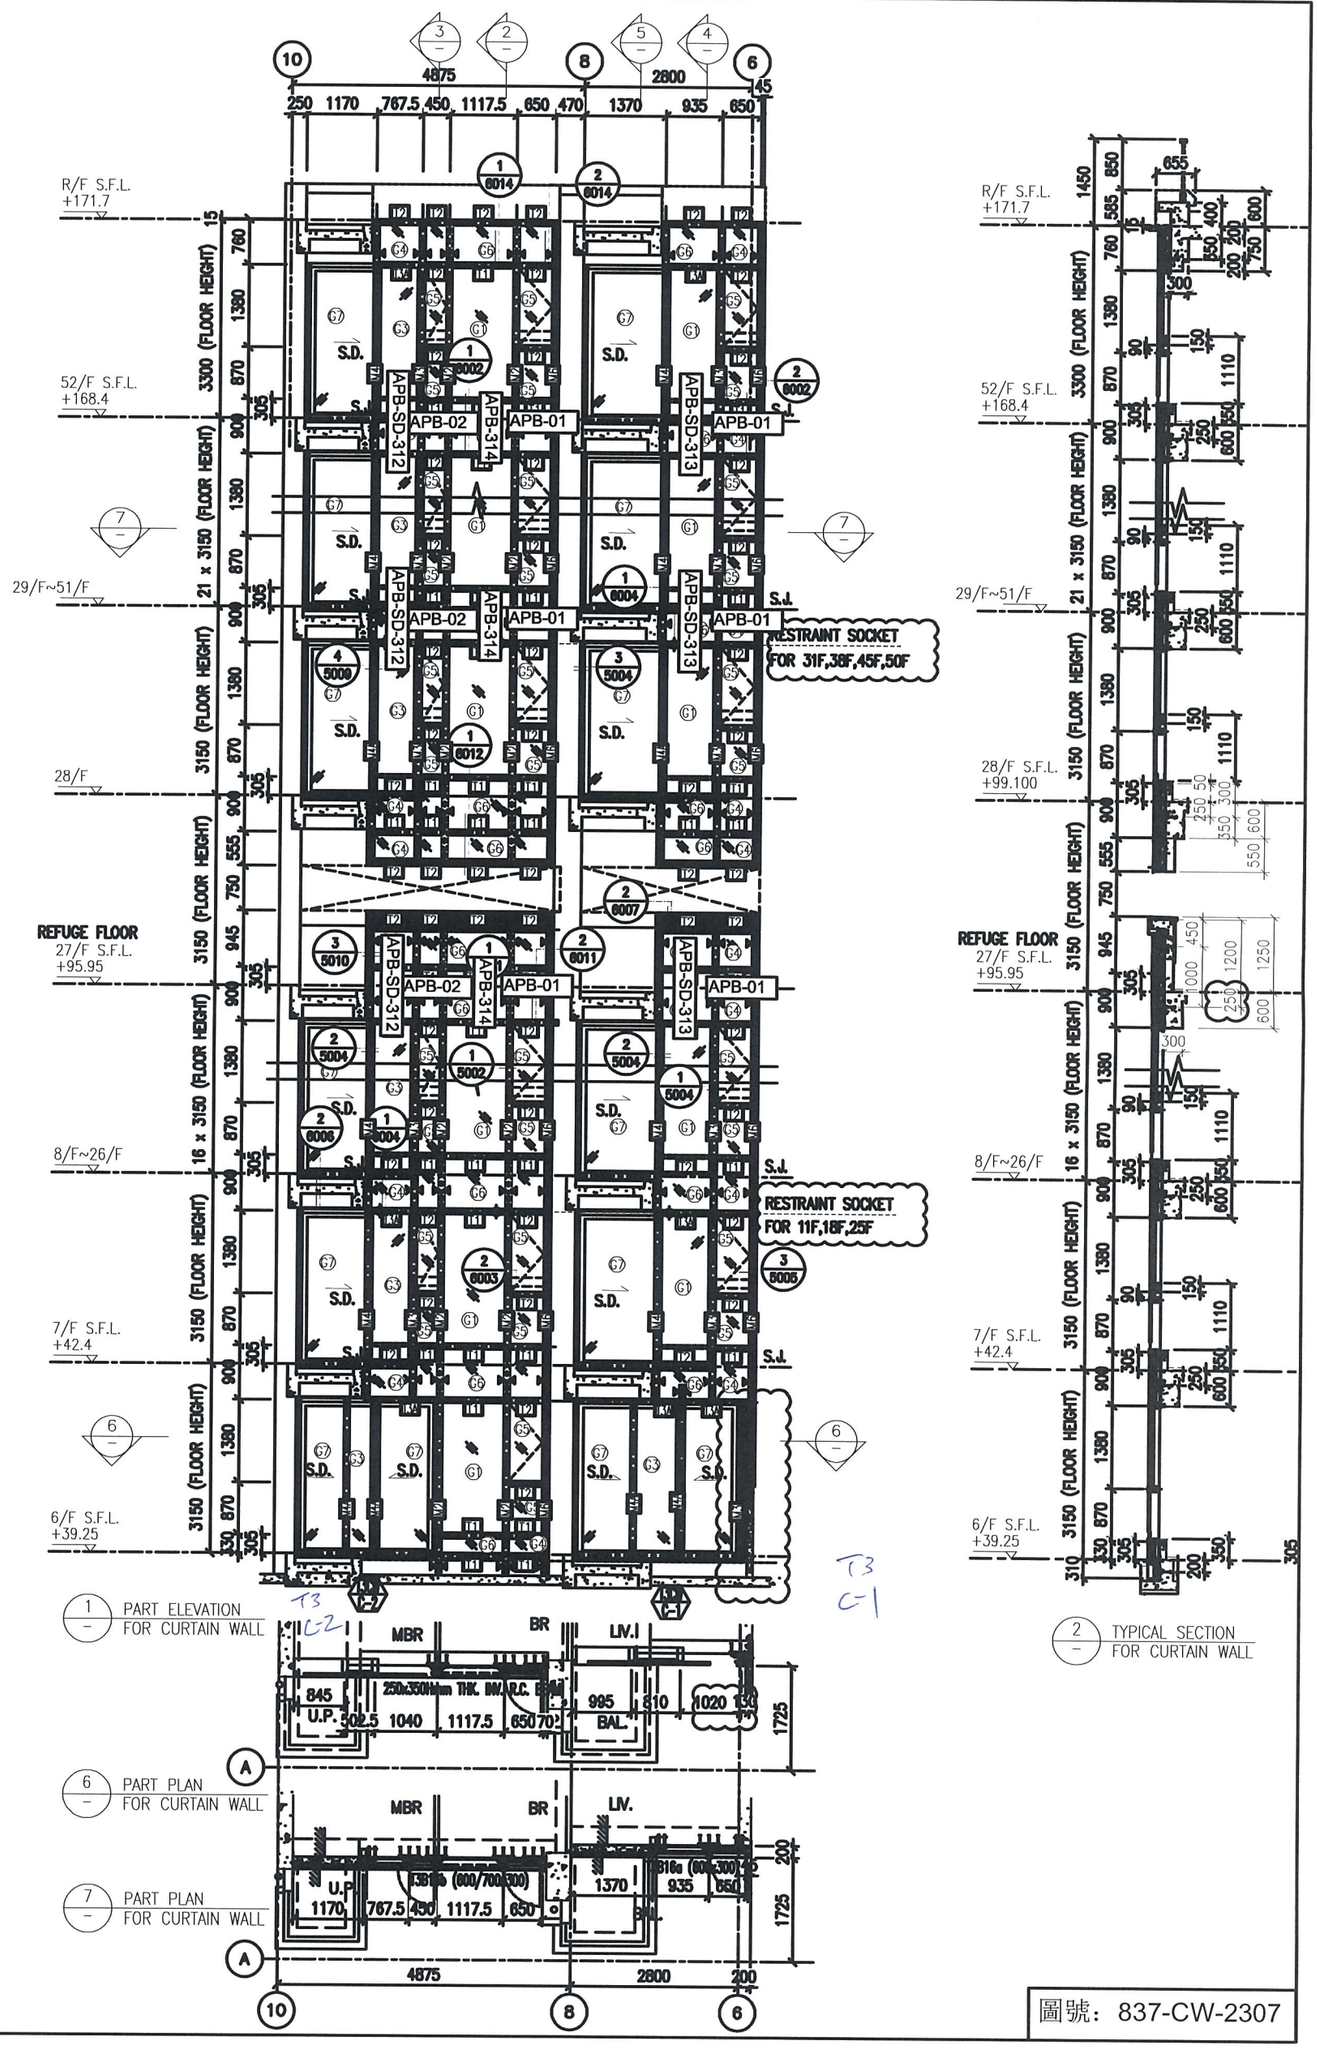


1 / – PART ELEVATION FOR CURTAIN WALL

6 / – PART PLAN FOR CURTAIN WALL

7 / – PART PLAN FOR CURTAIN WALL

2 / – TYPICAL SECTION FOR CURTAIN WALL

圖號：837-CW-2307

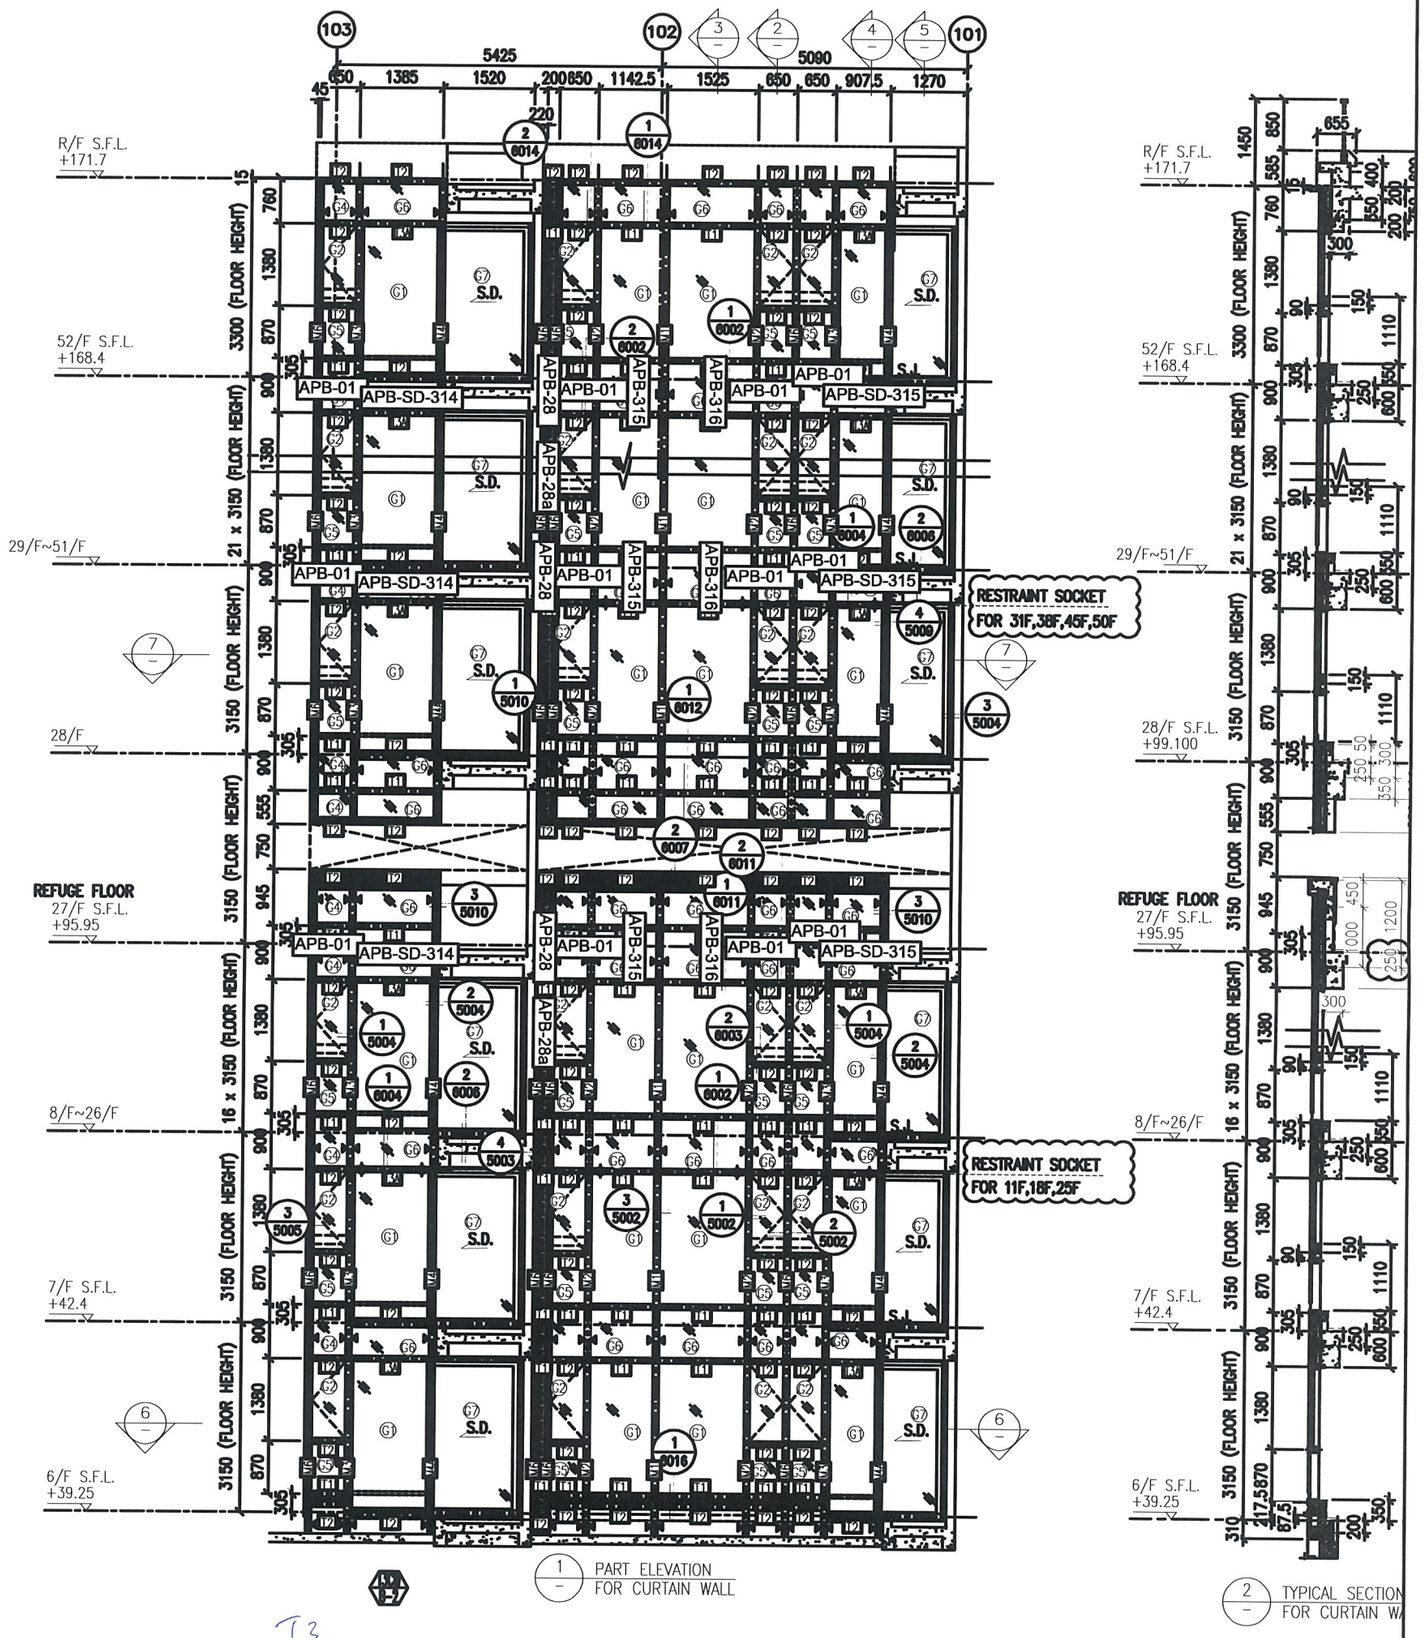

1 PART ELEVATION FOR CURTAIN WALL


2 TYPICAL SECTION FOR CURTAIN WA

T3
B-2

6 PART PLAN FOR CURTAIN WALL


7 PART PLAN FOR CURTAIN WALL

圖號：837-CW-2308

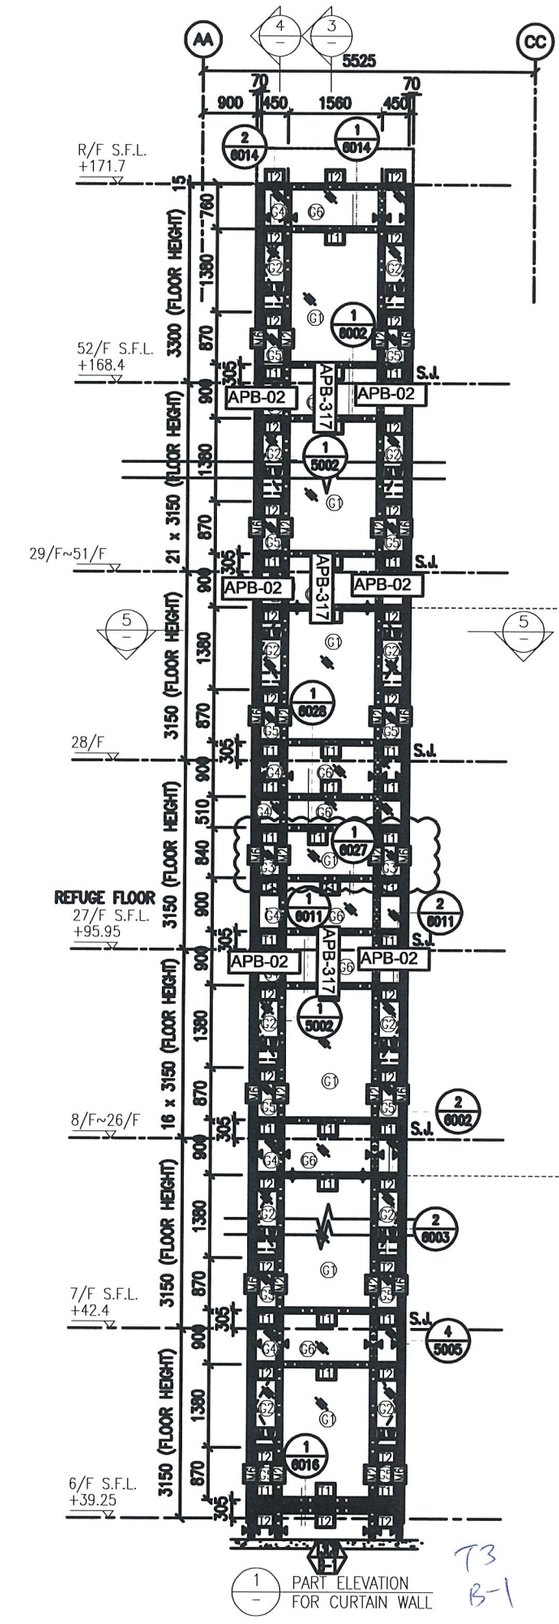


1 PART ELEVATION FOR CURTAIN WALL

T3 B-1

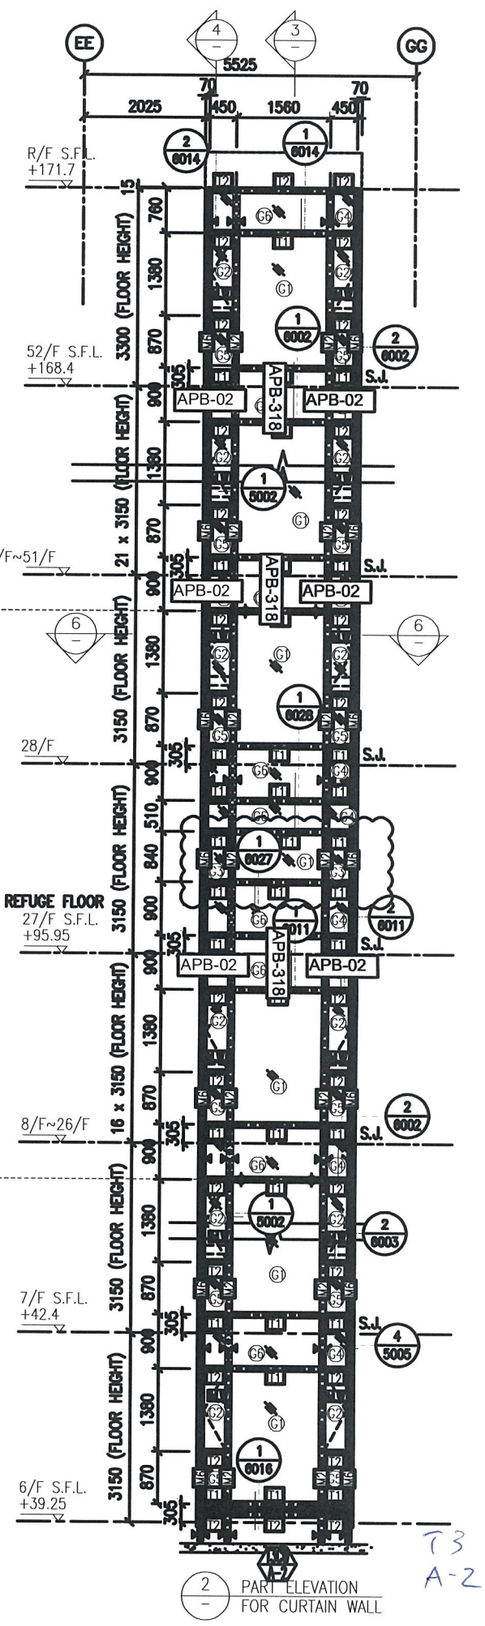


2 PART ELEVATION FOR CURTAIN WALL

T3 A-2

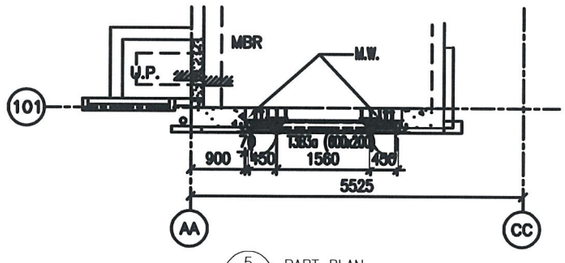


5 PART PLAN FOR CURTAIN WALL

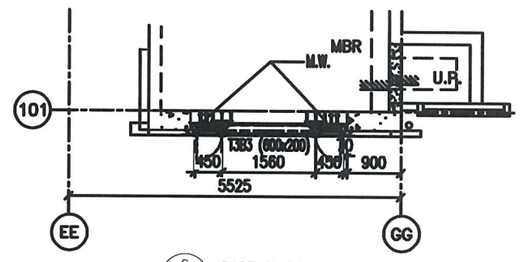


6 PART PLAN FOR CURTAIN WALL


圖號：837-CW-2309

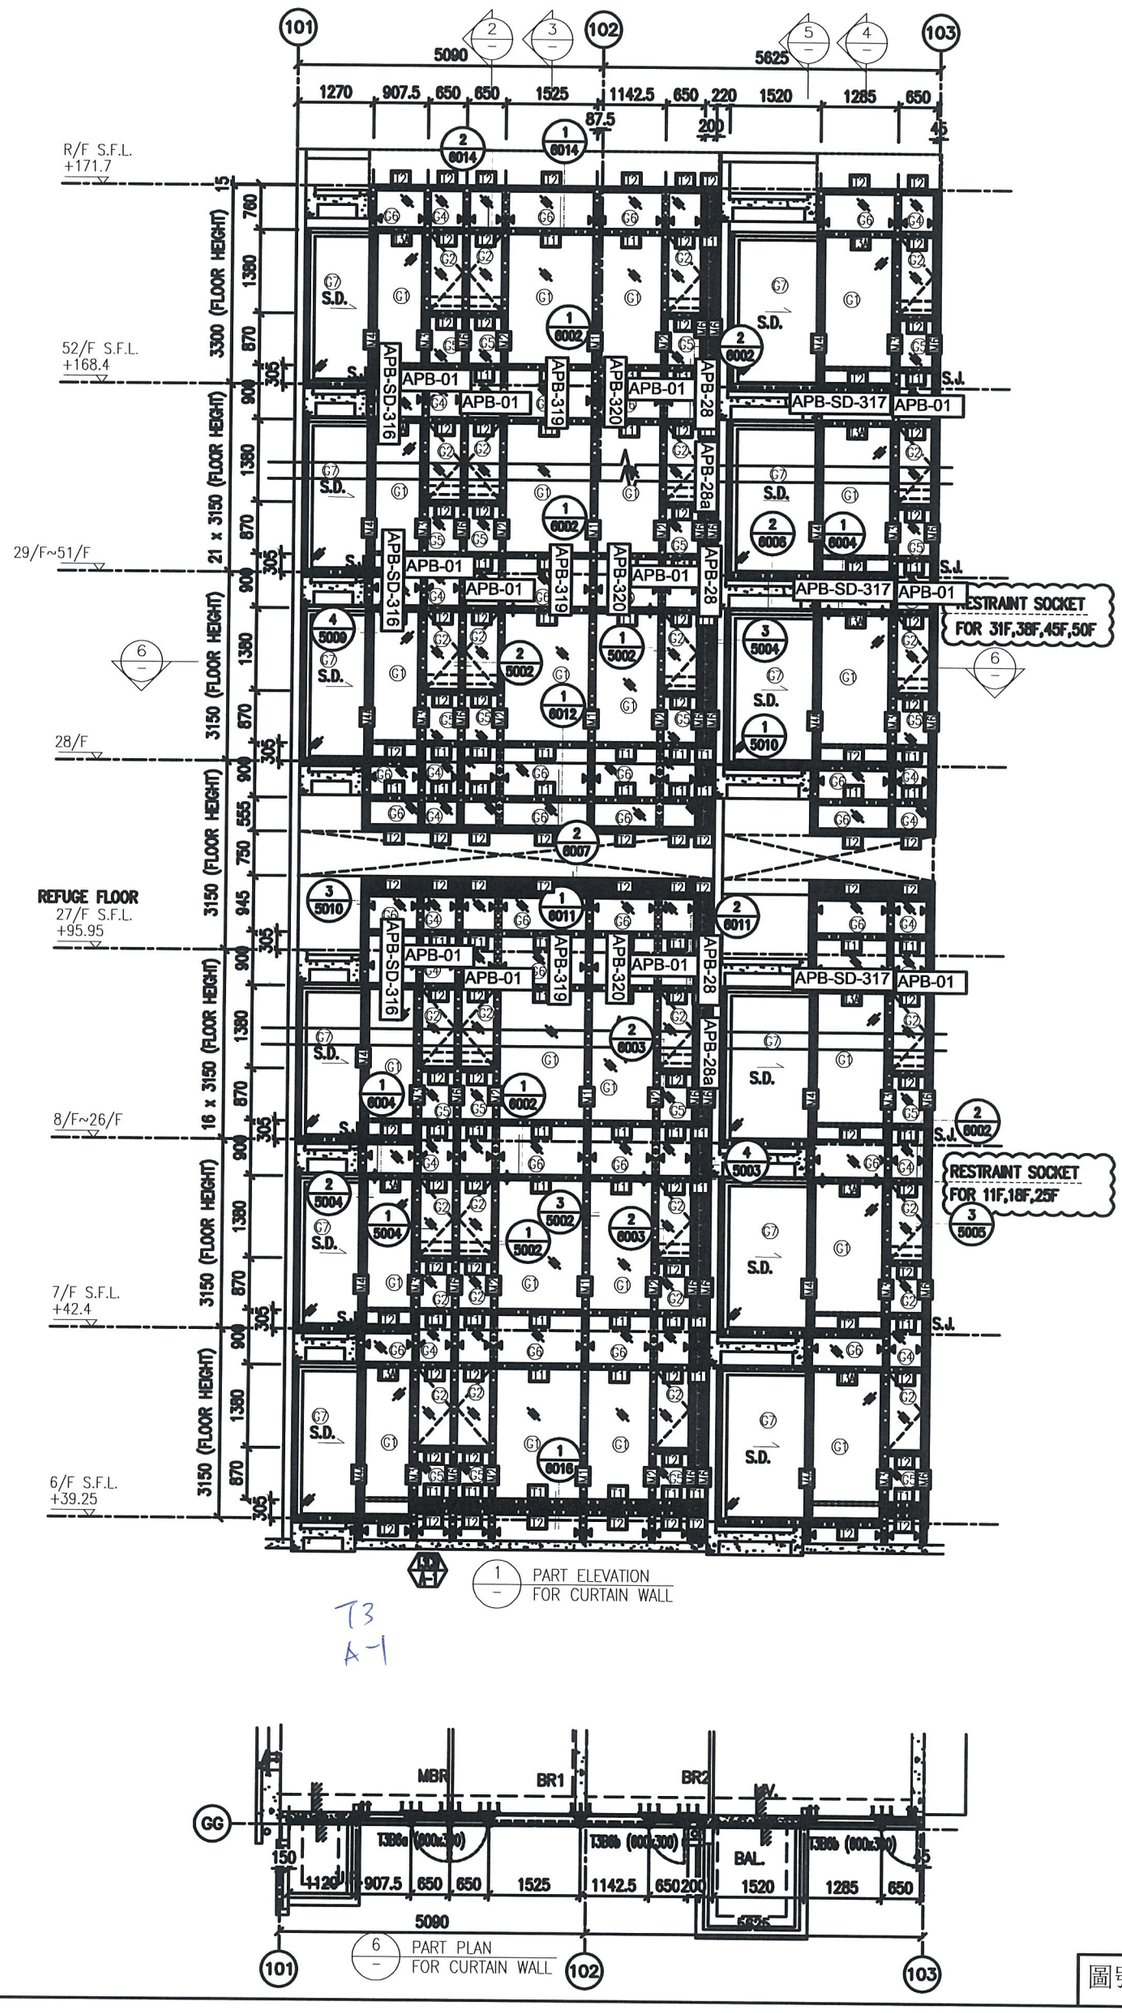

圖號：837-CW-2310

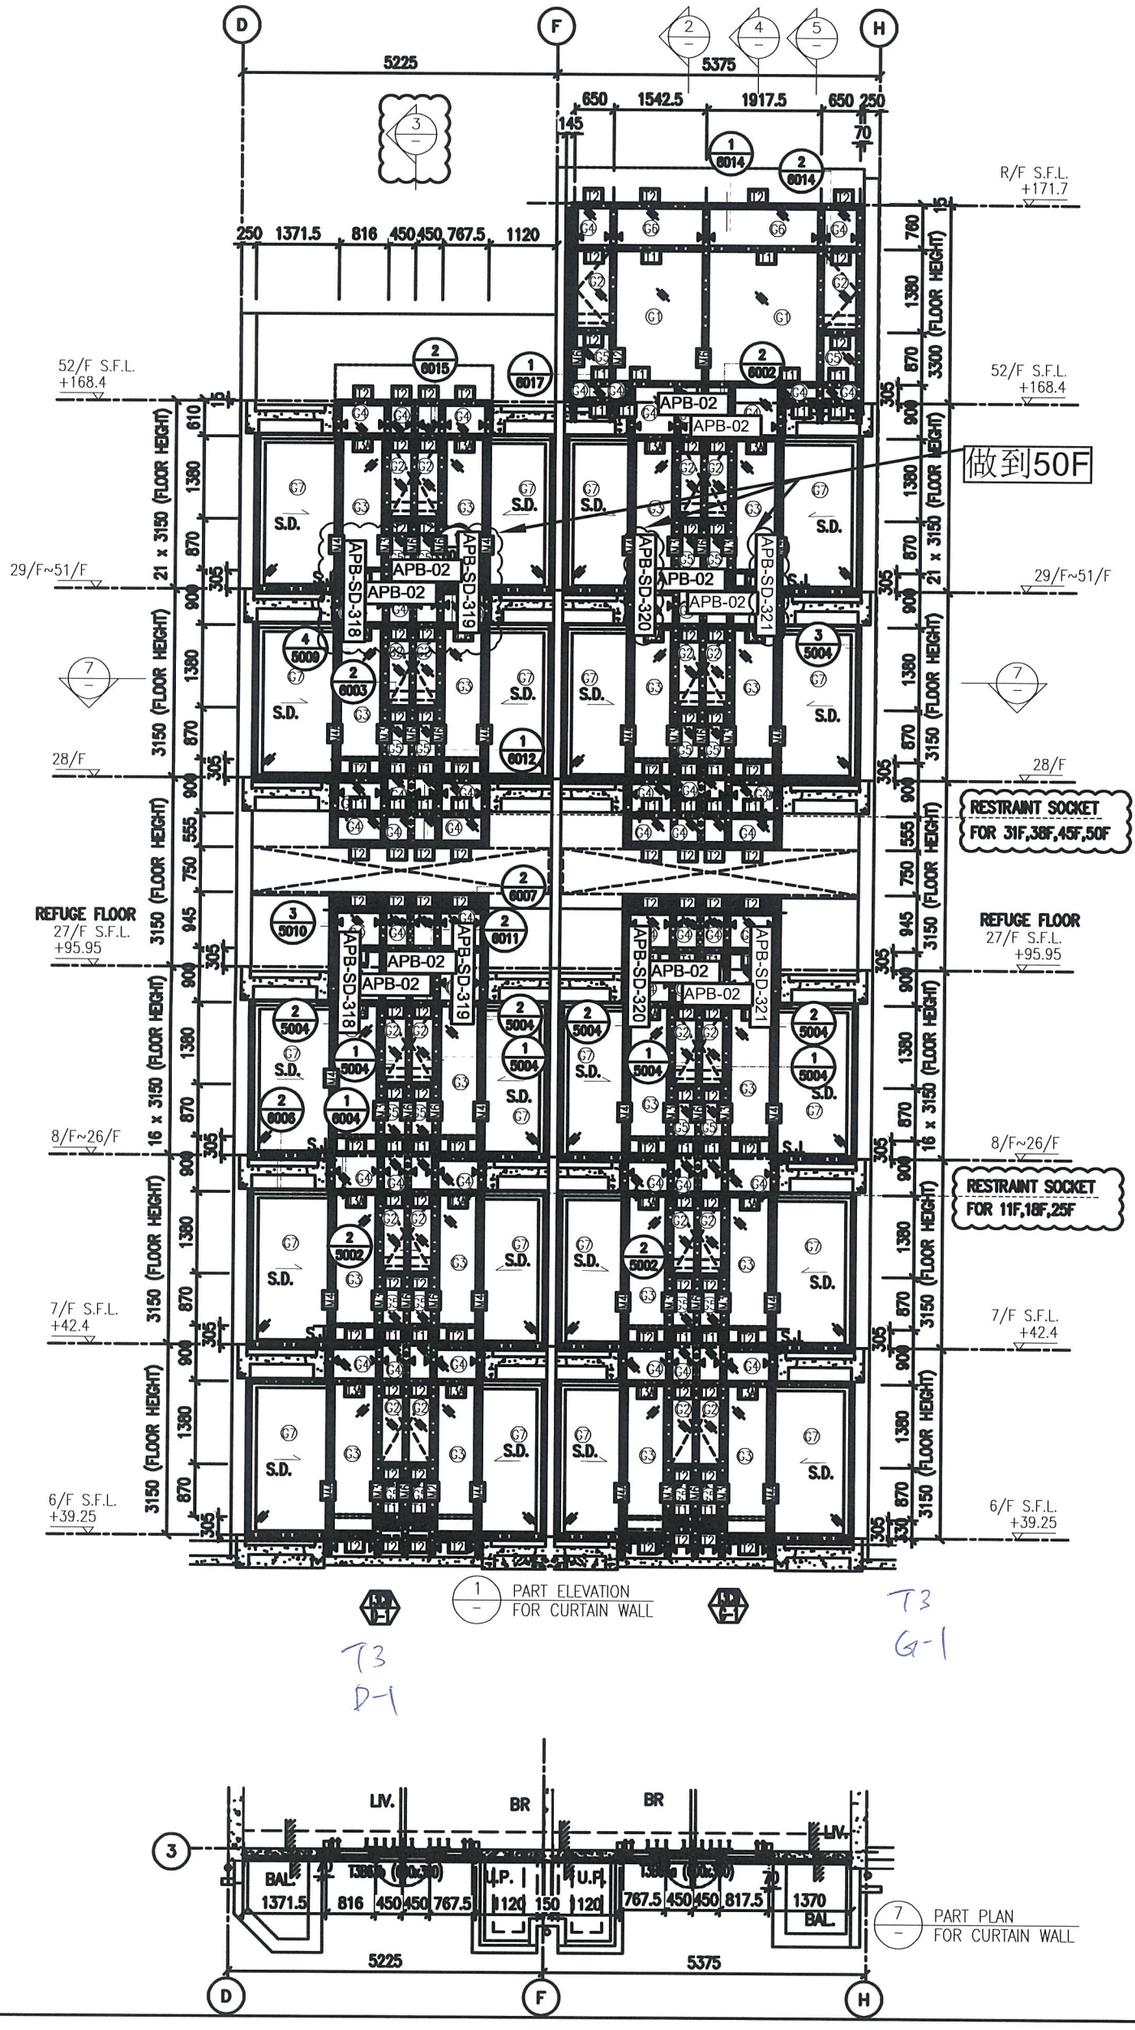

圖號：837-CW-2311

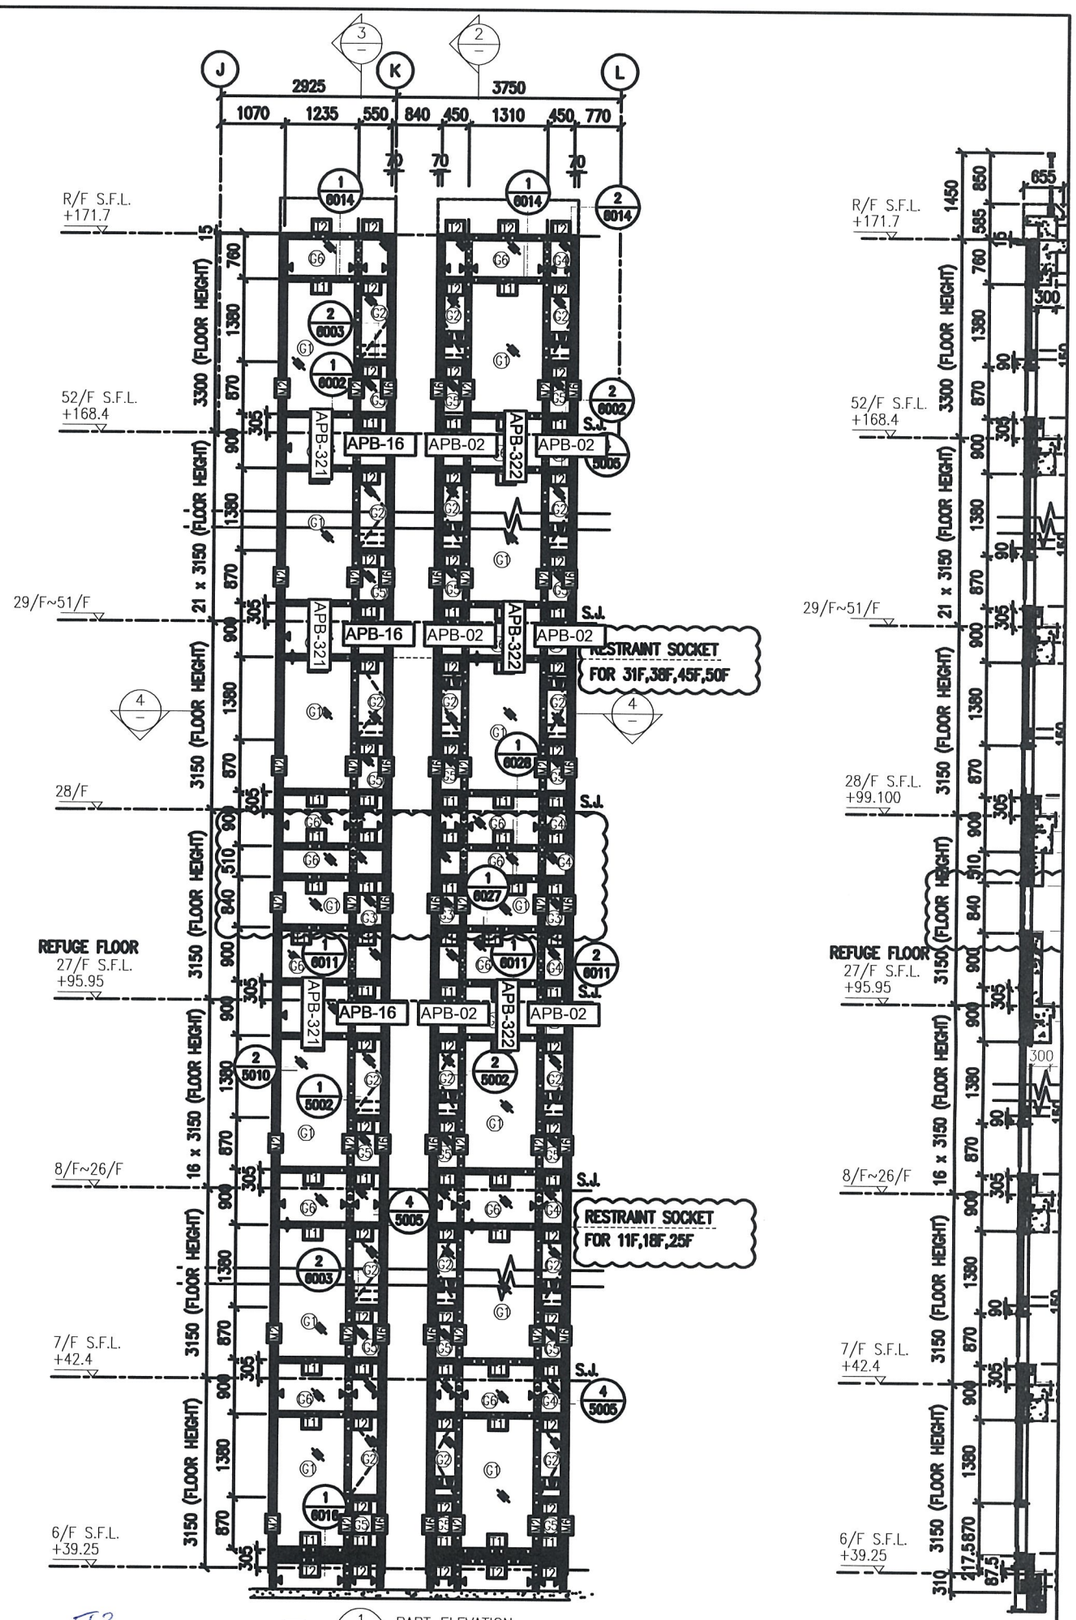


1 PART ELEVATION FOR CURTAIN WALL


2 TYPICAL SE FOR CURTA

4 PART PLAN FOR CURTAIN WALL


T3
F-2

圖號：837-CW-2312

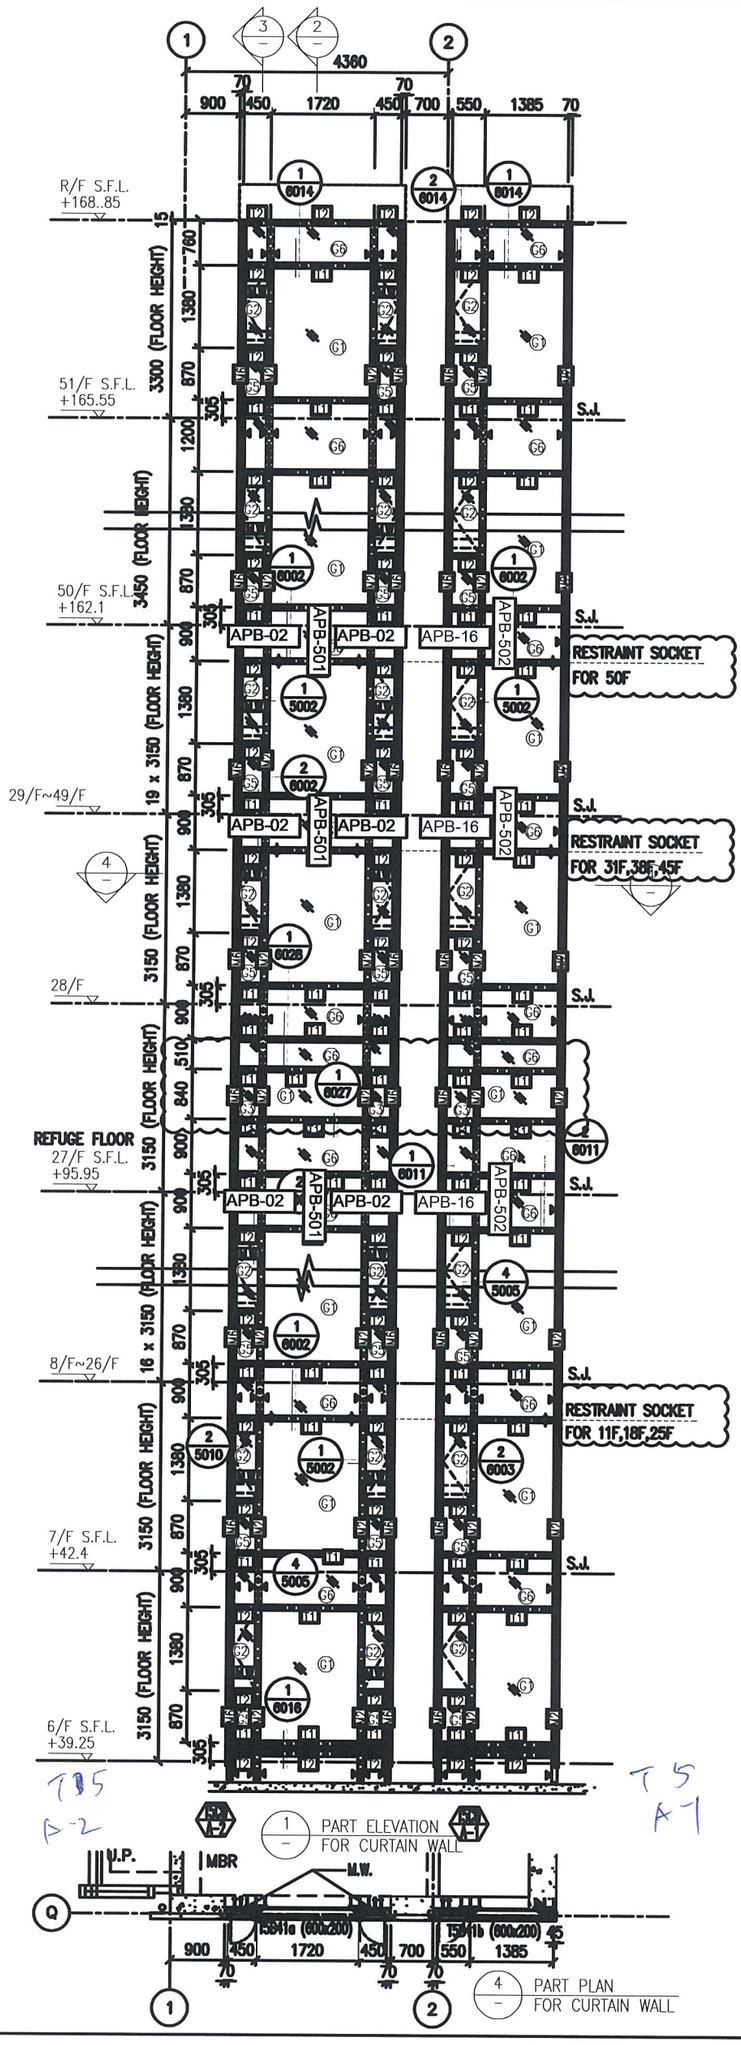


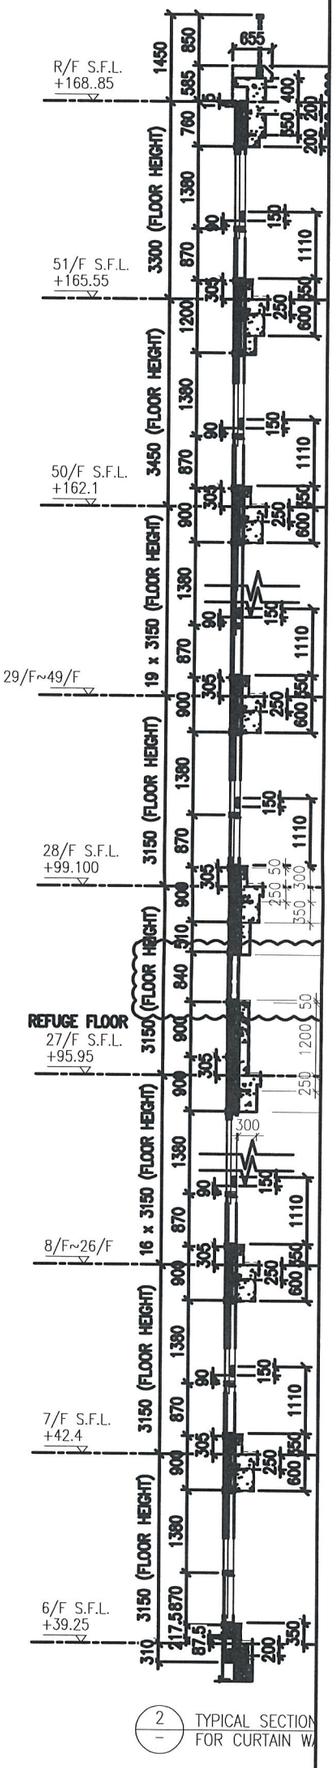


圖號：837-CW-2501

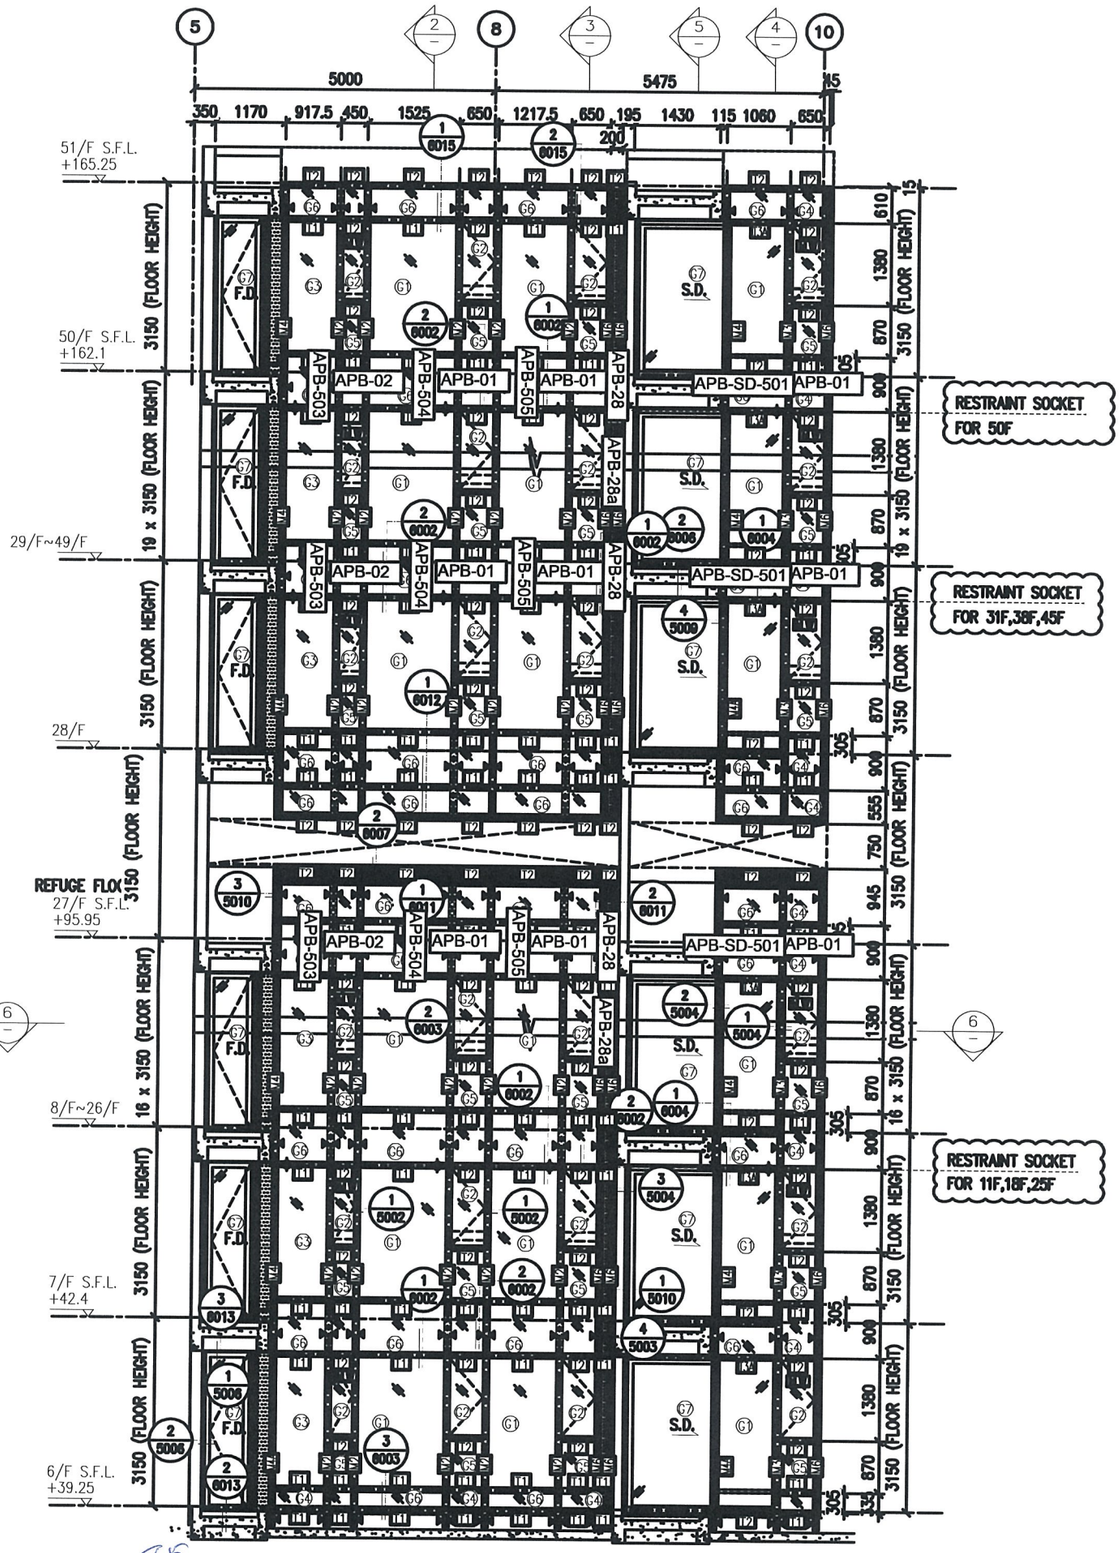

1 PART ELEVATION FOR CURTAIN WALL

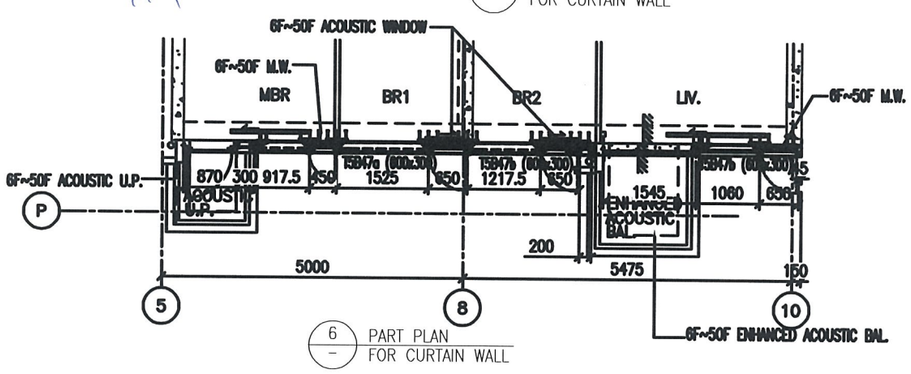


6 PART PLAN FOR CURTAIN WALL

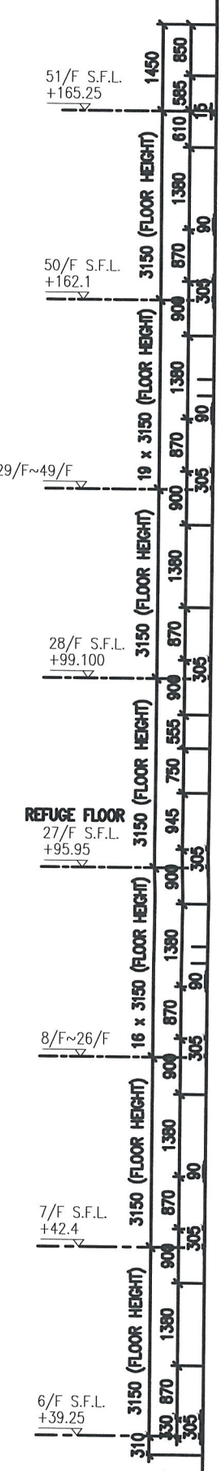


2 TYPICAL SECTI FOR CURTAIN

T5
M-1


圖號：837-CW-2502

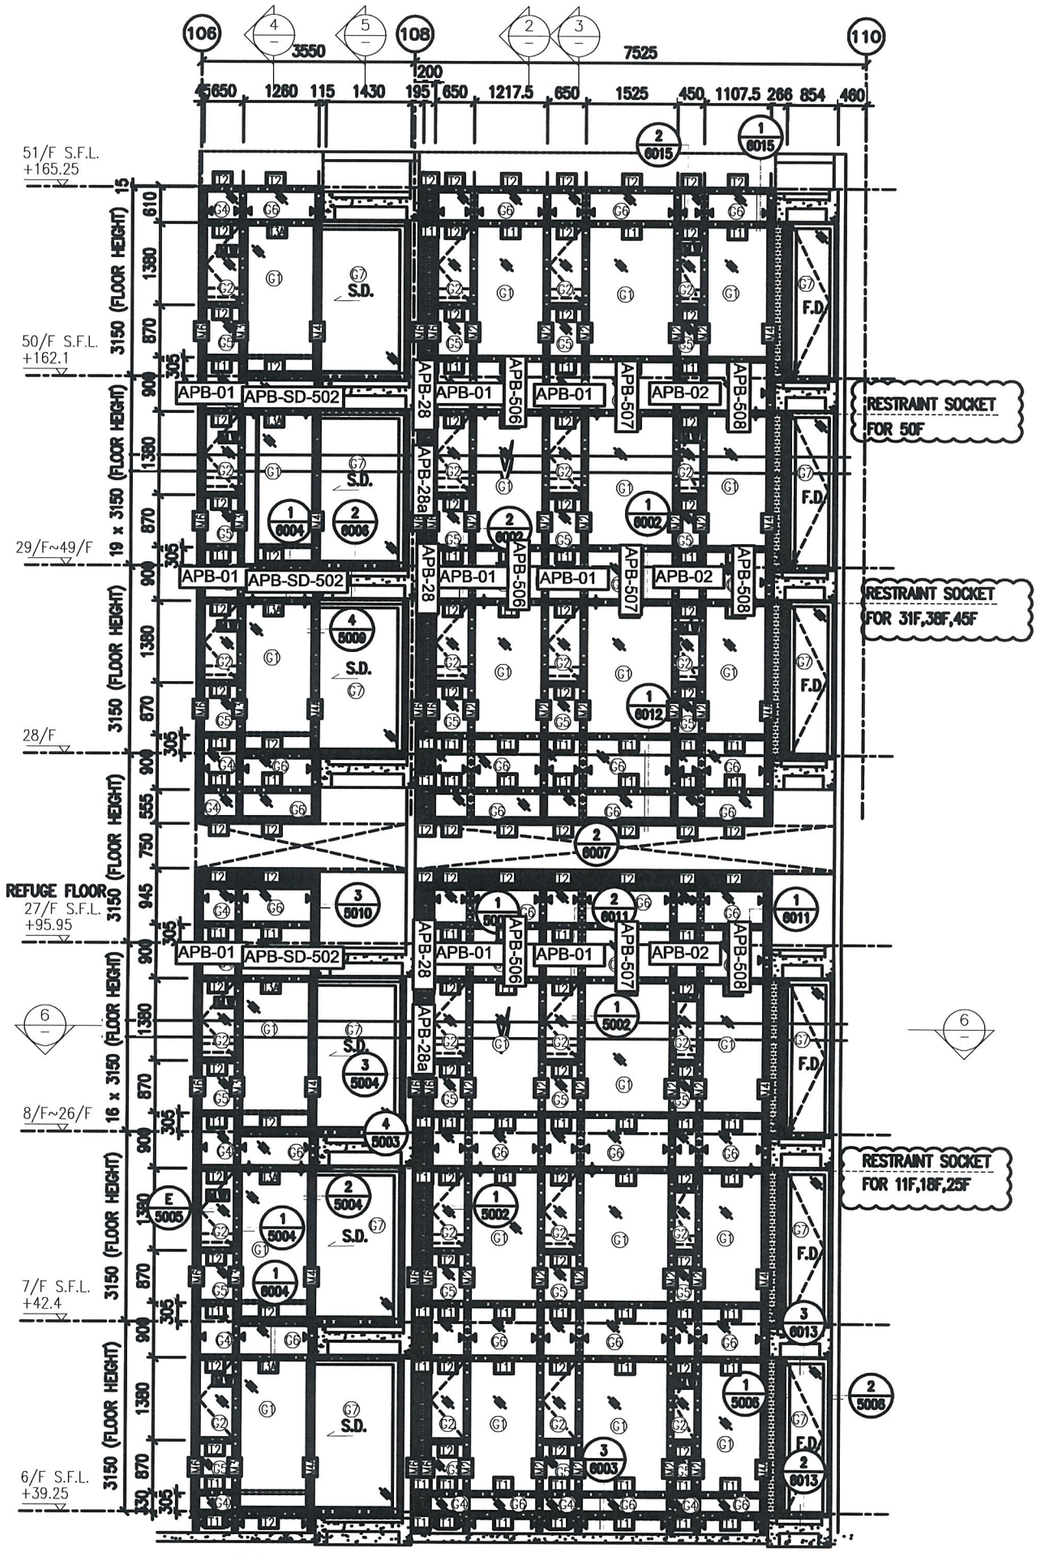

1 PART ELEVATION FOR CURTAIN WALL

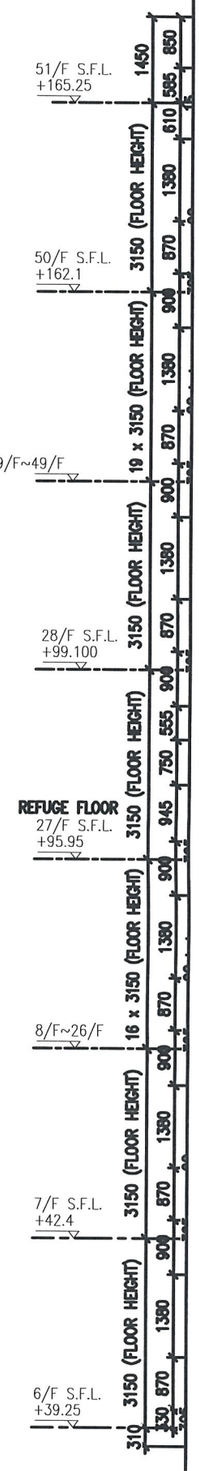


2 TYPICAL SECTION FOR CURTAIN WALL

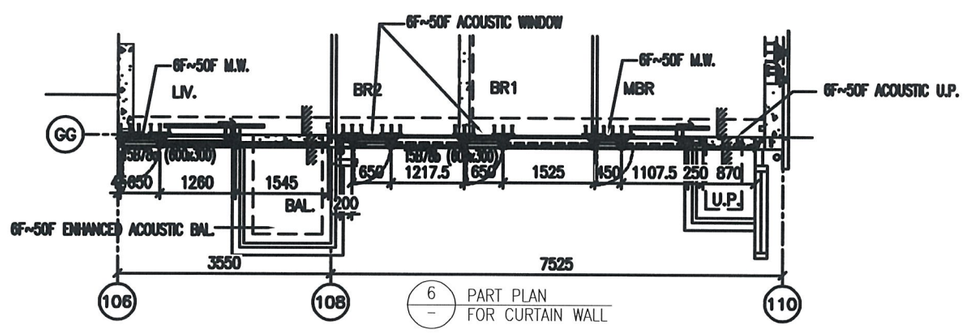


6 PART PLAN FOR CURTAIN WALL

圖號：837-CW-2503

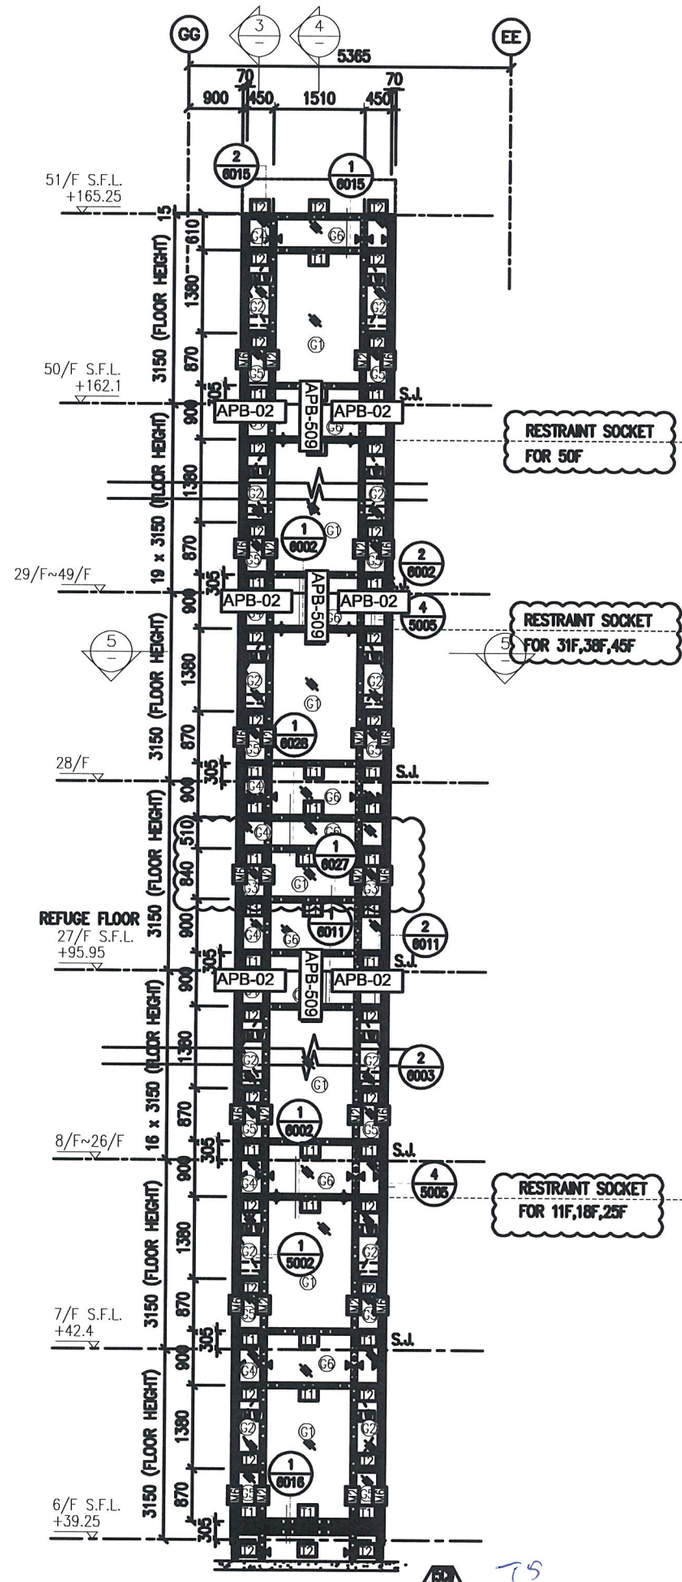


1 PART ELEVATION FOR CURTAIN WALL

TS M-1

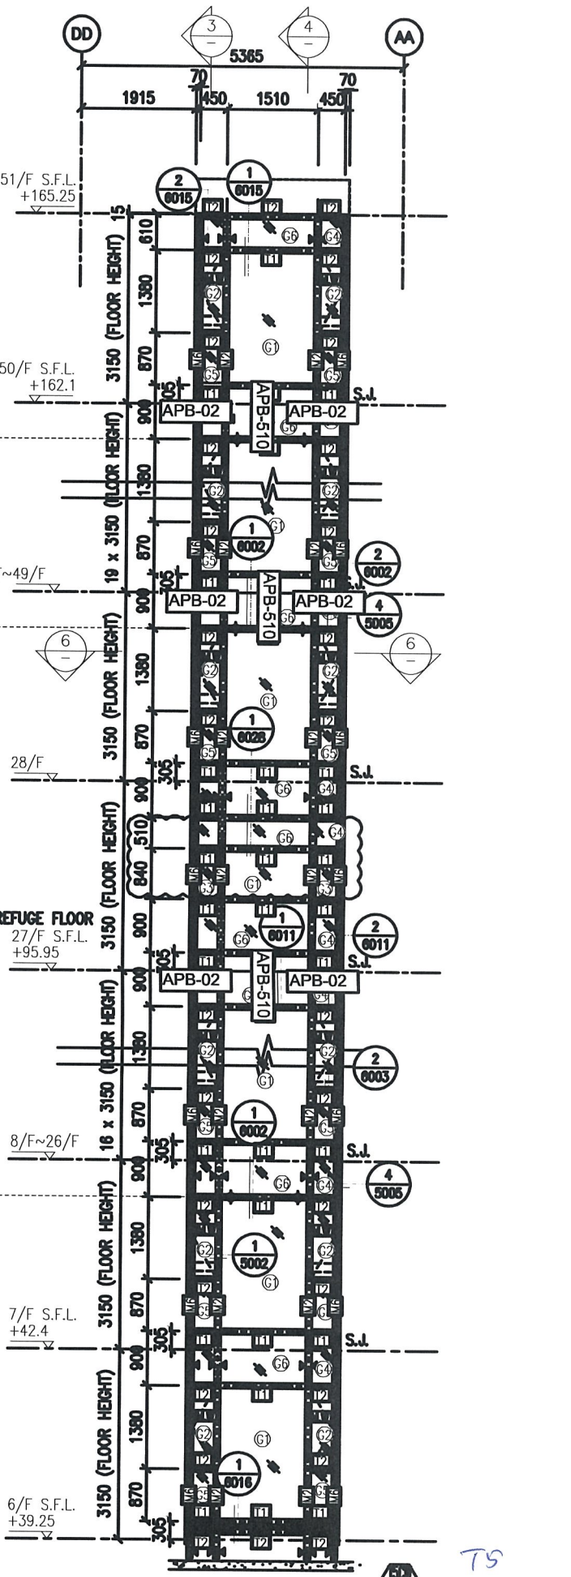


2 PART ELEVATION FOR CURTAIN WALL

TS L-2

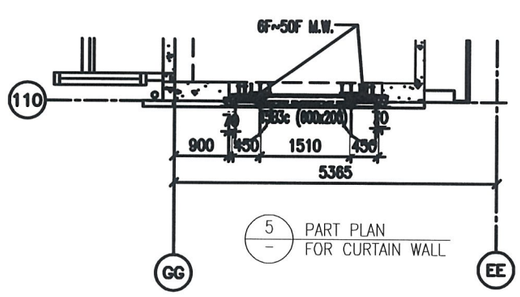


5 PART PLAN FOR CURTAIN WALL

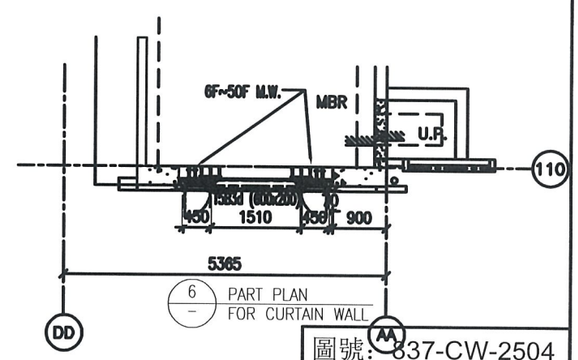


6 PART PLAN FOR CURTAIN WALL

圖號: 837-CW-2504

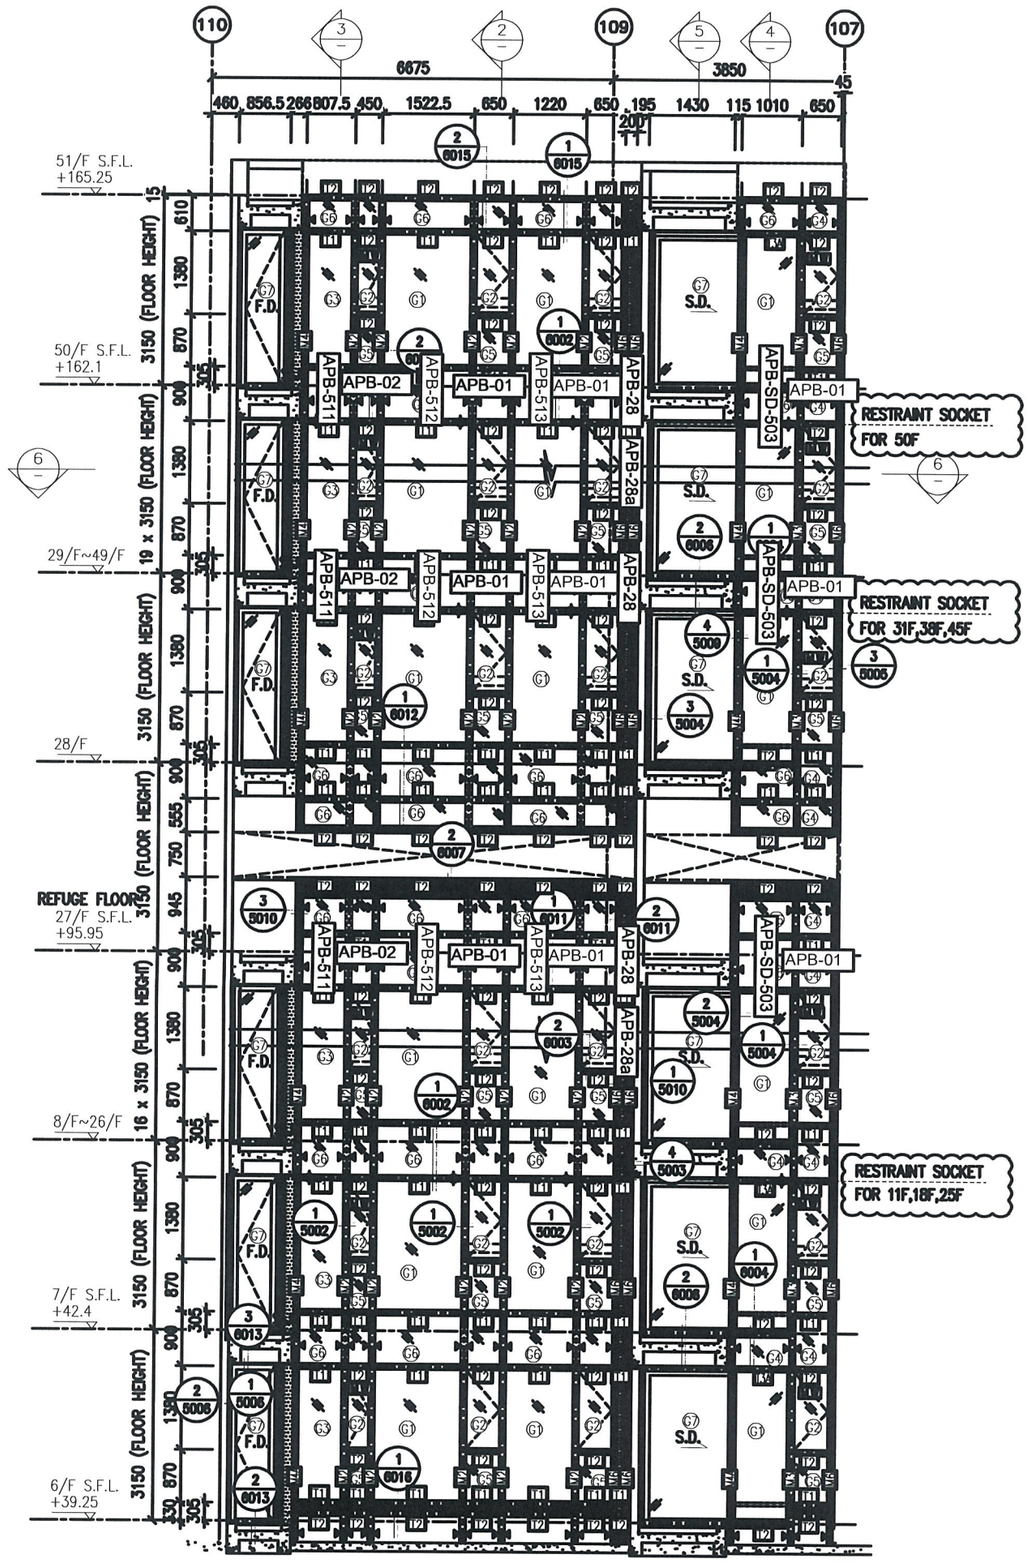


1 PART ELEVATION FOR CURTAIN WALL

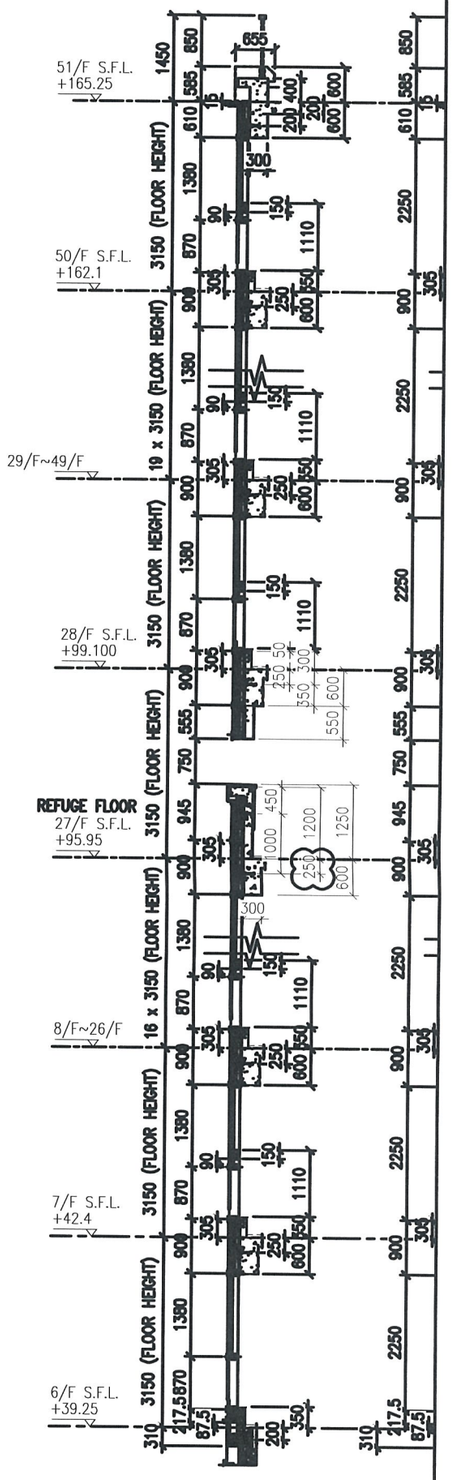

2 TYPICAL SECTION FOR CURTAIN WALL


3 TYPICAL S FOR CURT

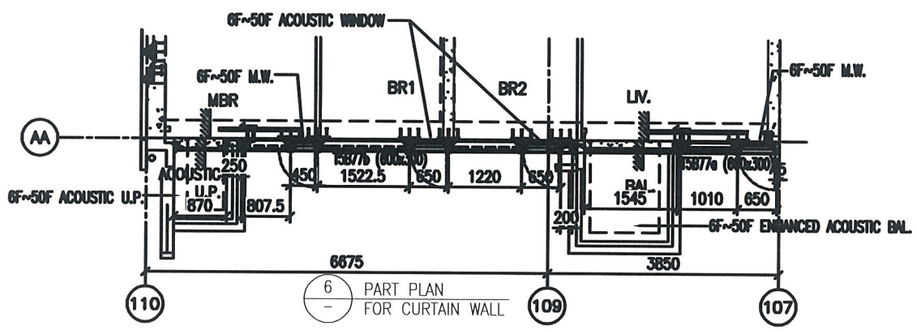


6 PART PLAN FOR CURTAIN WALL

T9
L-1

圖號：837-CW-2505

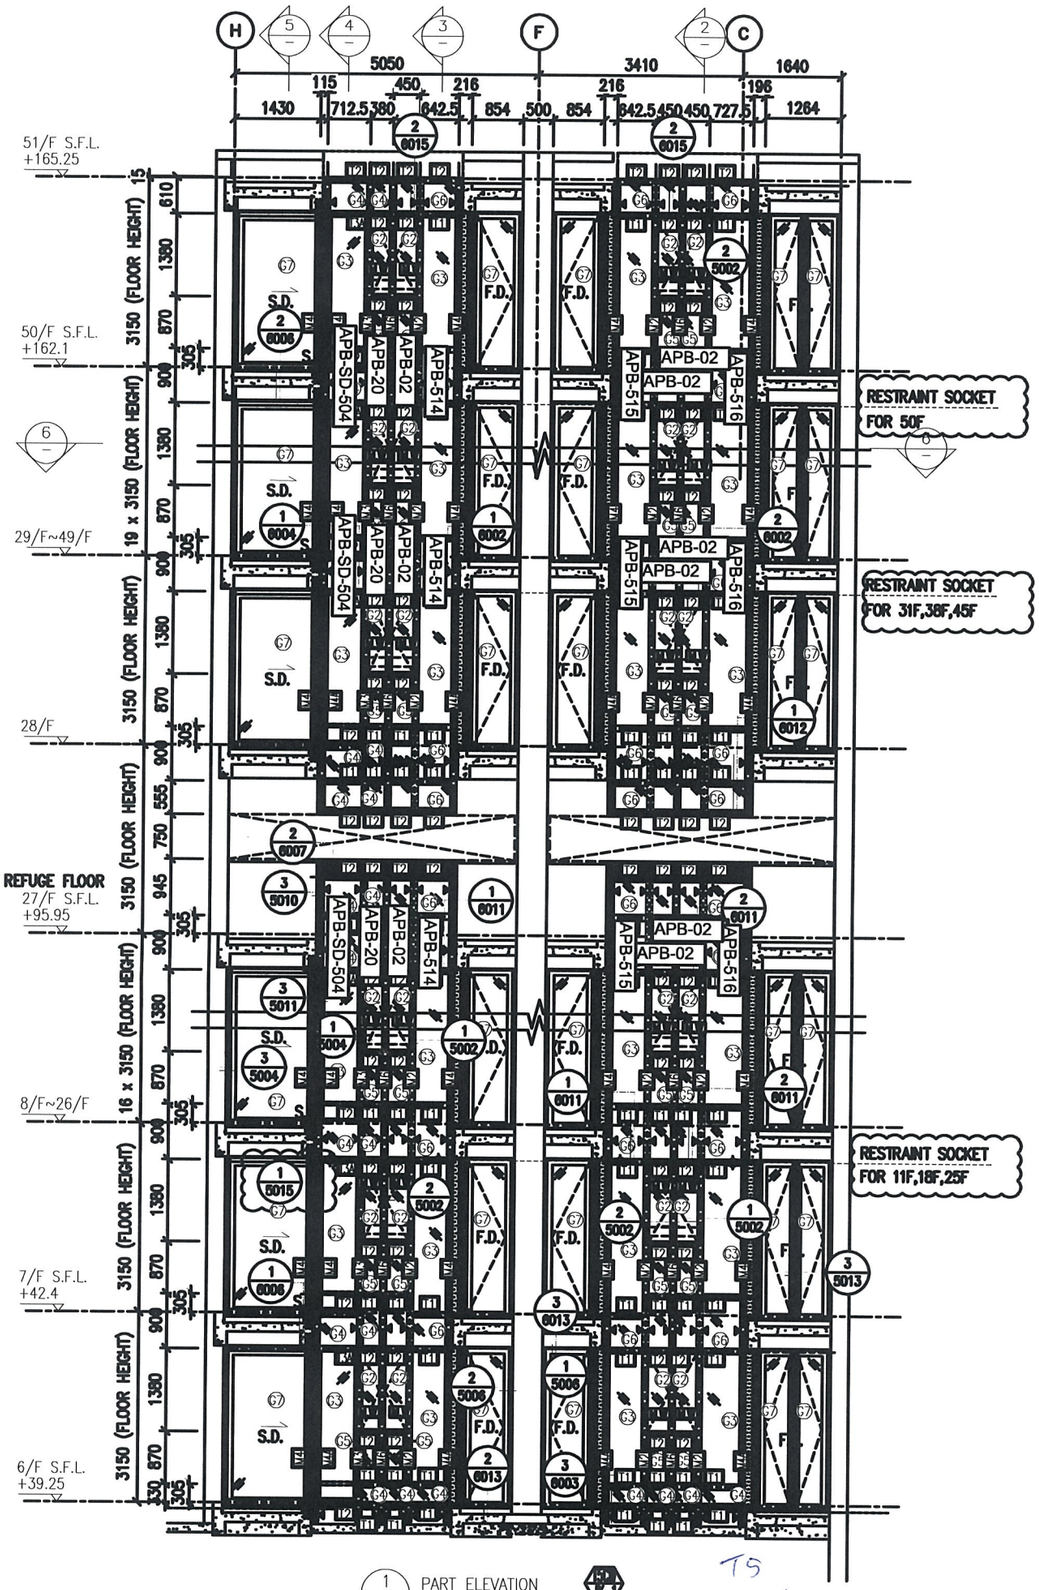


1 PART ELEVATION FOR CURTAIN WALL

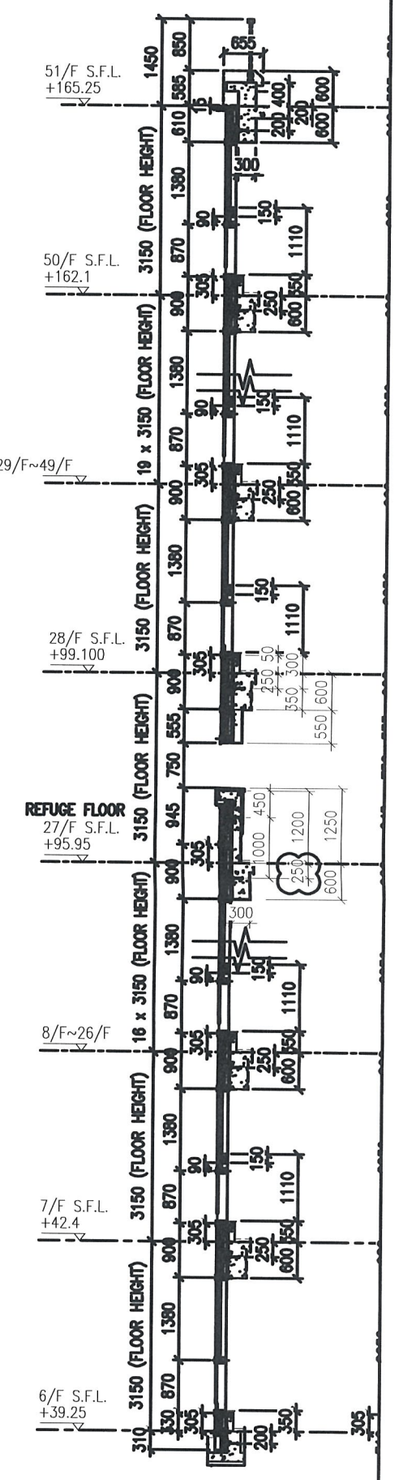

2 TYPICAL SECTION FOR CURTAIN WALL


3

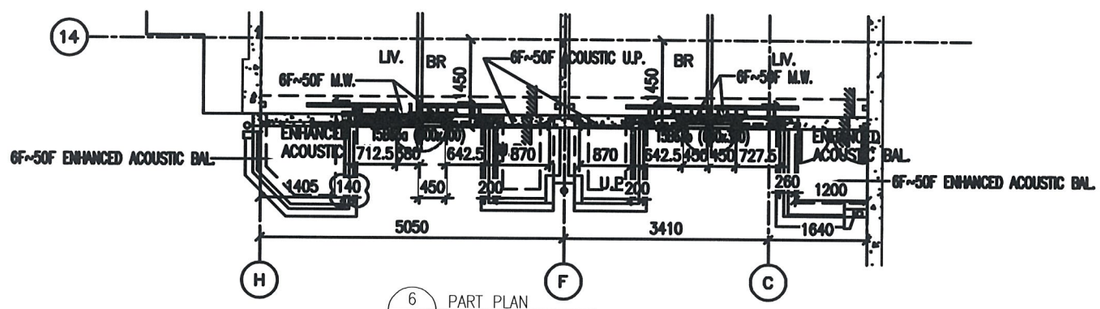


6 PART PLAN FOR CURTAIN WALL

TS
JC-1

圖號：837-CW-2506

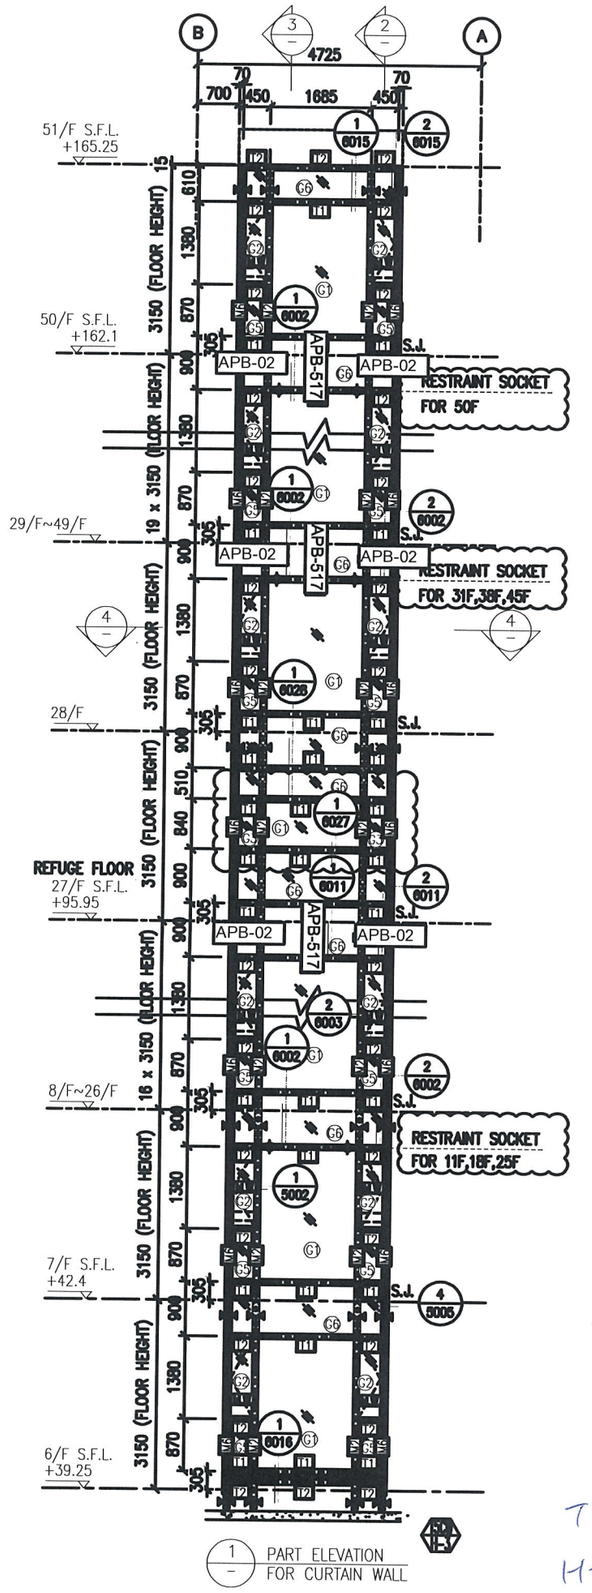


1 / – PART ELEVATION FOR CURTAIN WALL

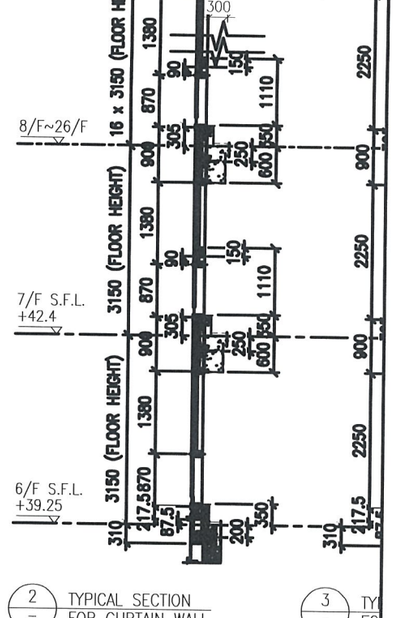

2 / – TYPICAL SECTION FOR CURTAIN WALL

3 / – TY… FO…

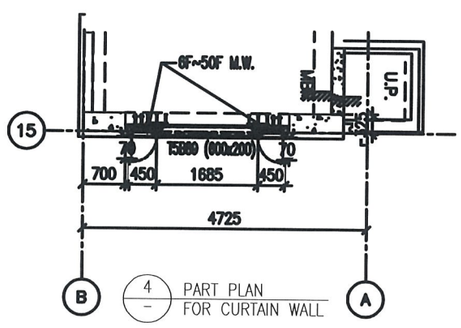



4 / – PART PLAN FOR CURTAIN WALL

T9

H-3


圖號：837-CW-2507

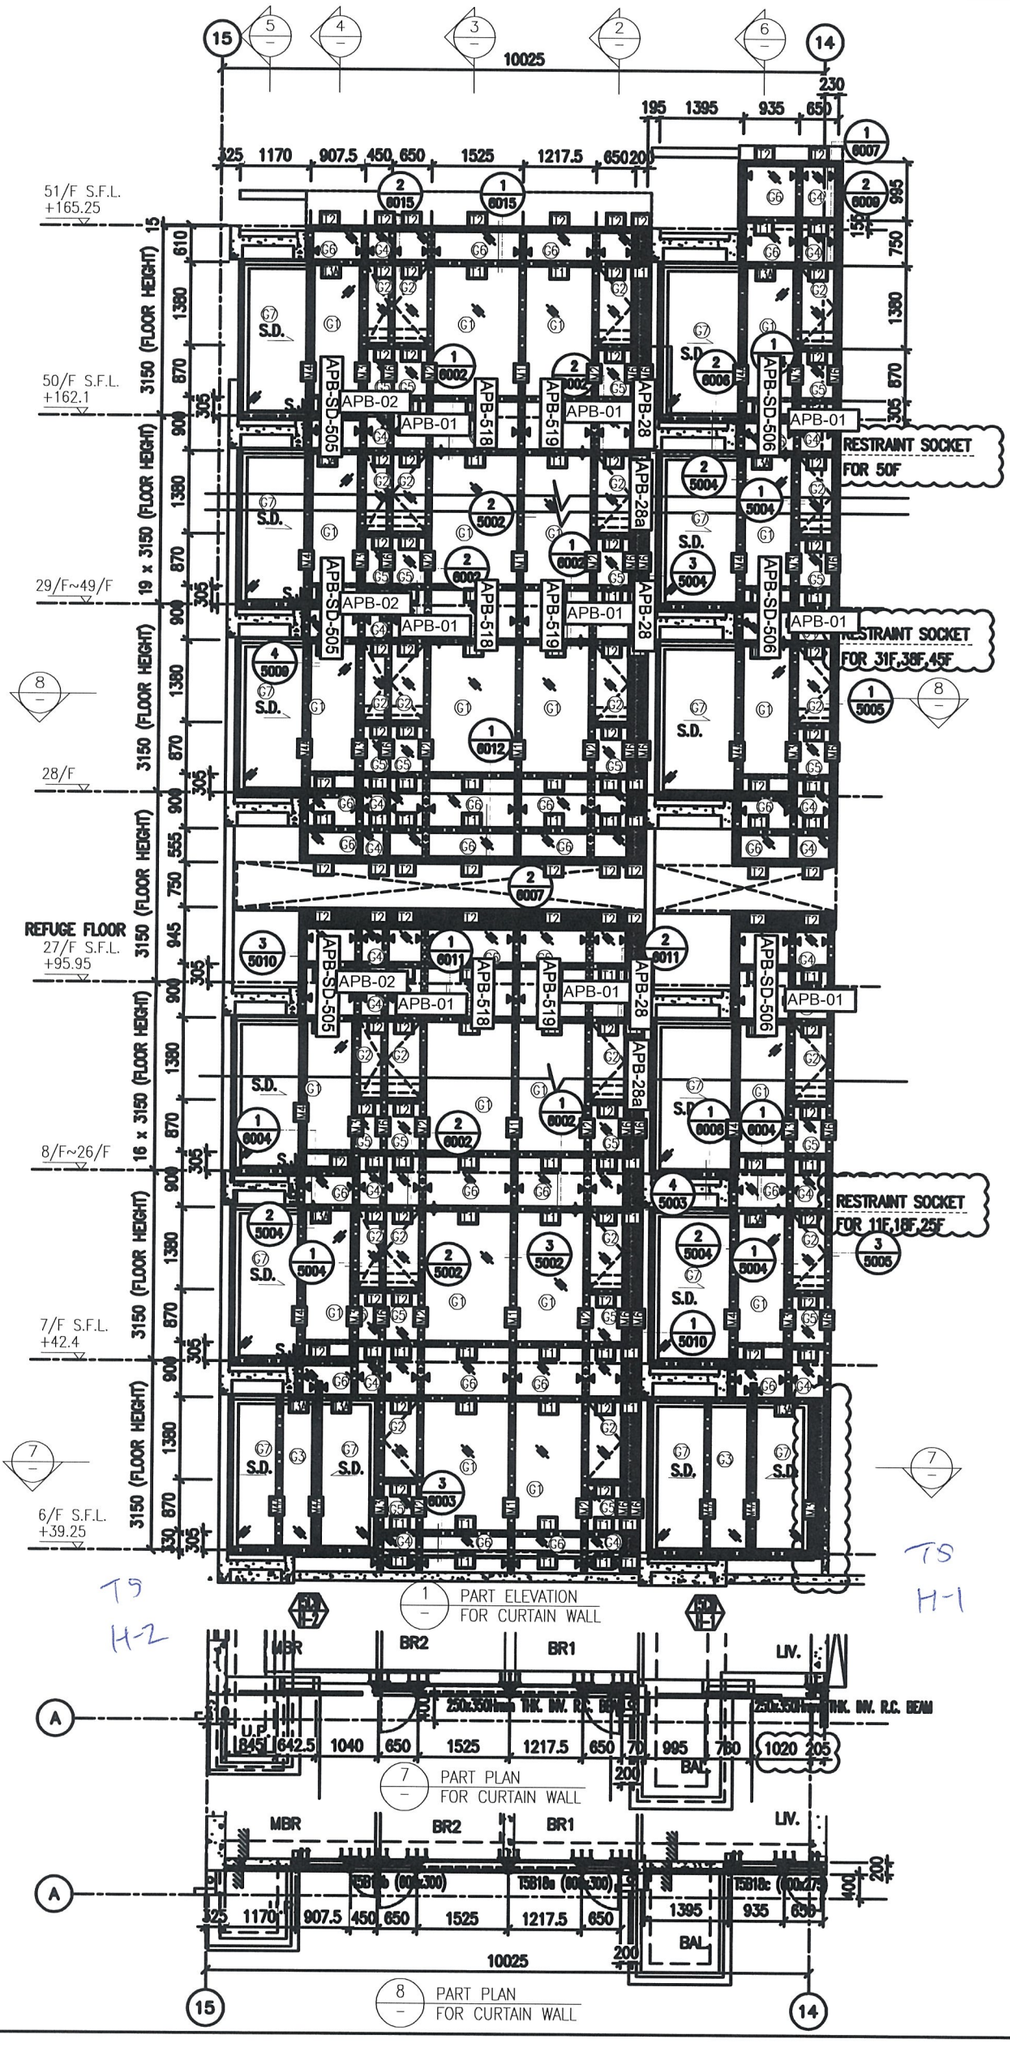

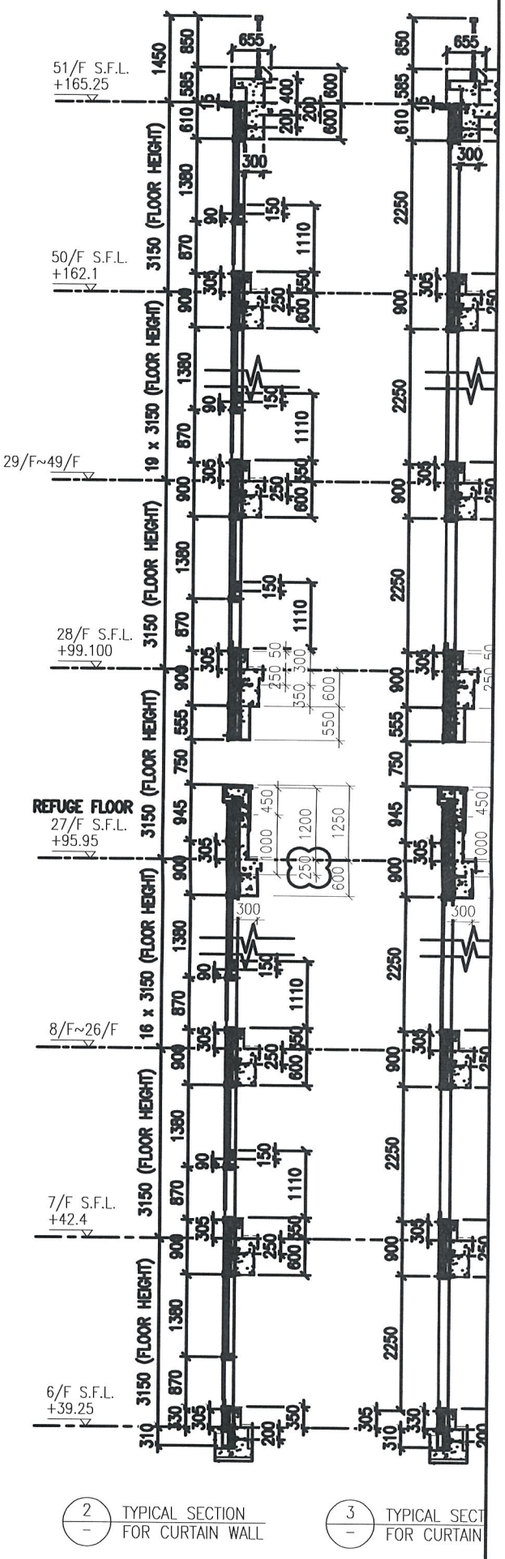


圖號：837-CW-2508


51/F S.F.L. +165.25
50/F S.F.L. +162.1
29/F~49/F
28/F
REFUGE FLOOR 27/F S.F.L. +95.95
8/F~26/F
7/F S.F.L. +42.4
6/F S.F.L. +39.25
R/F S.F.L. +168..85
51/F S.F.L. +165.55
RESTRAINT SOCKET FOR 50F
RESTRAINT SOCKET FOR 31F,38F,45F
RESTRAINT SOCKET FOR 11F,18F,25F
APB-01
APB-02
APB-SD-507
APB-SD-508
APB-SD-509
APB-SD-510
APB-520
APB-521
S.D.
19 x 3150 (FLOOR HEIGHT)
21 x 3150 (FLOOR HEIGHT)
16 x 3150 (FLOOR HEIGHT)
3150 (FLOOR HEIGHT)
3300 (FLOOR HEIGHT)
3450 (FLOOR HEIGHT)
1 PART ELEVATION FOR CURTAIN WALL
2 TYPICAL SECTION FOR CURTAIN WALL
3 TYPI FOR
7 PART PLAN FOR CURTAIN WALL
6 PART PL FOR CU
LIV.
BR
MBR
BAL.
U/D
圖號：837-CW-2509

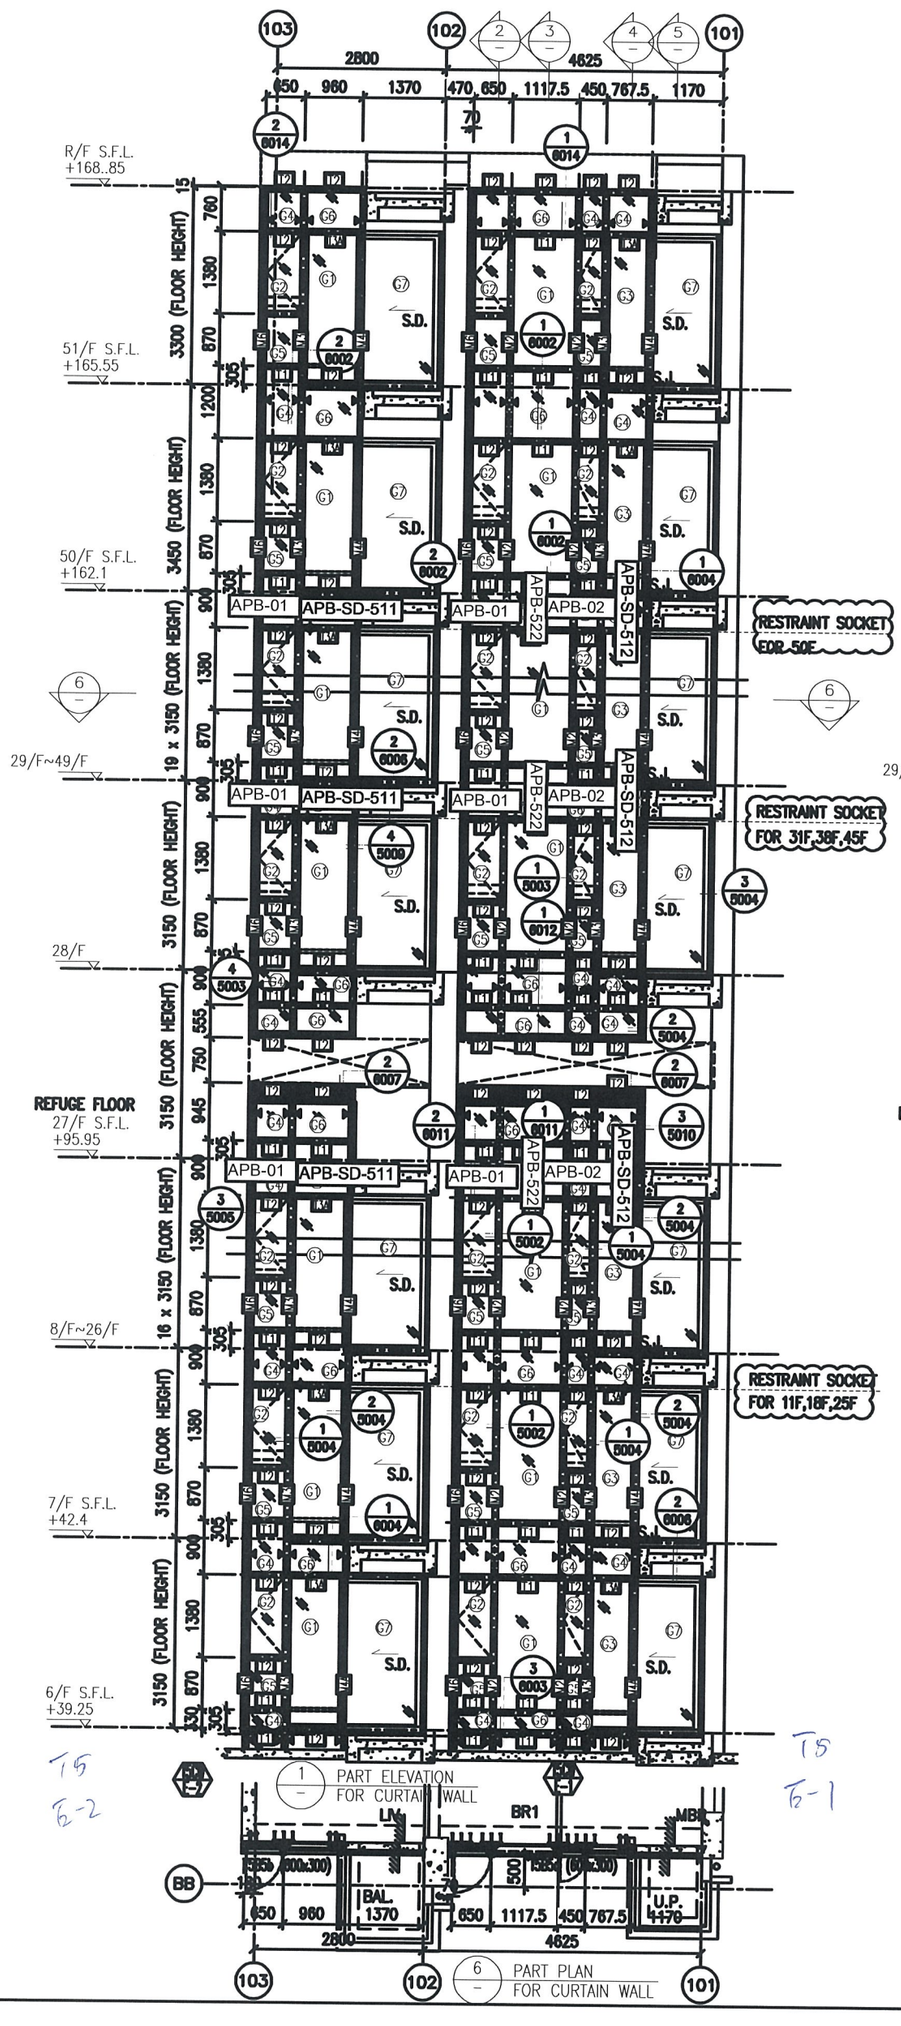

圖號：837-CW-2510

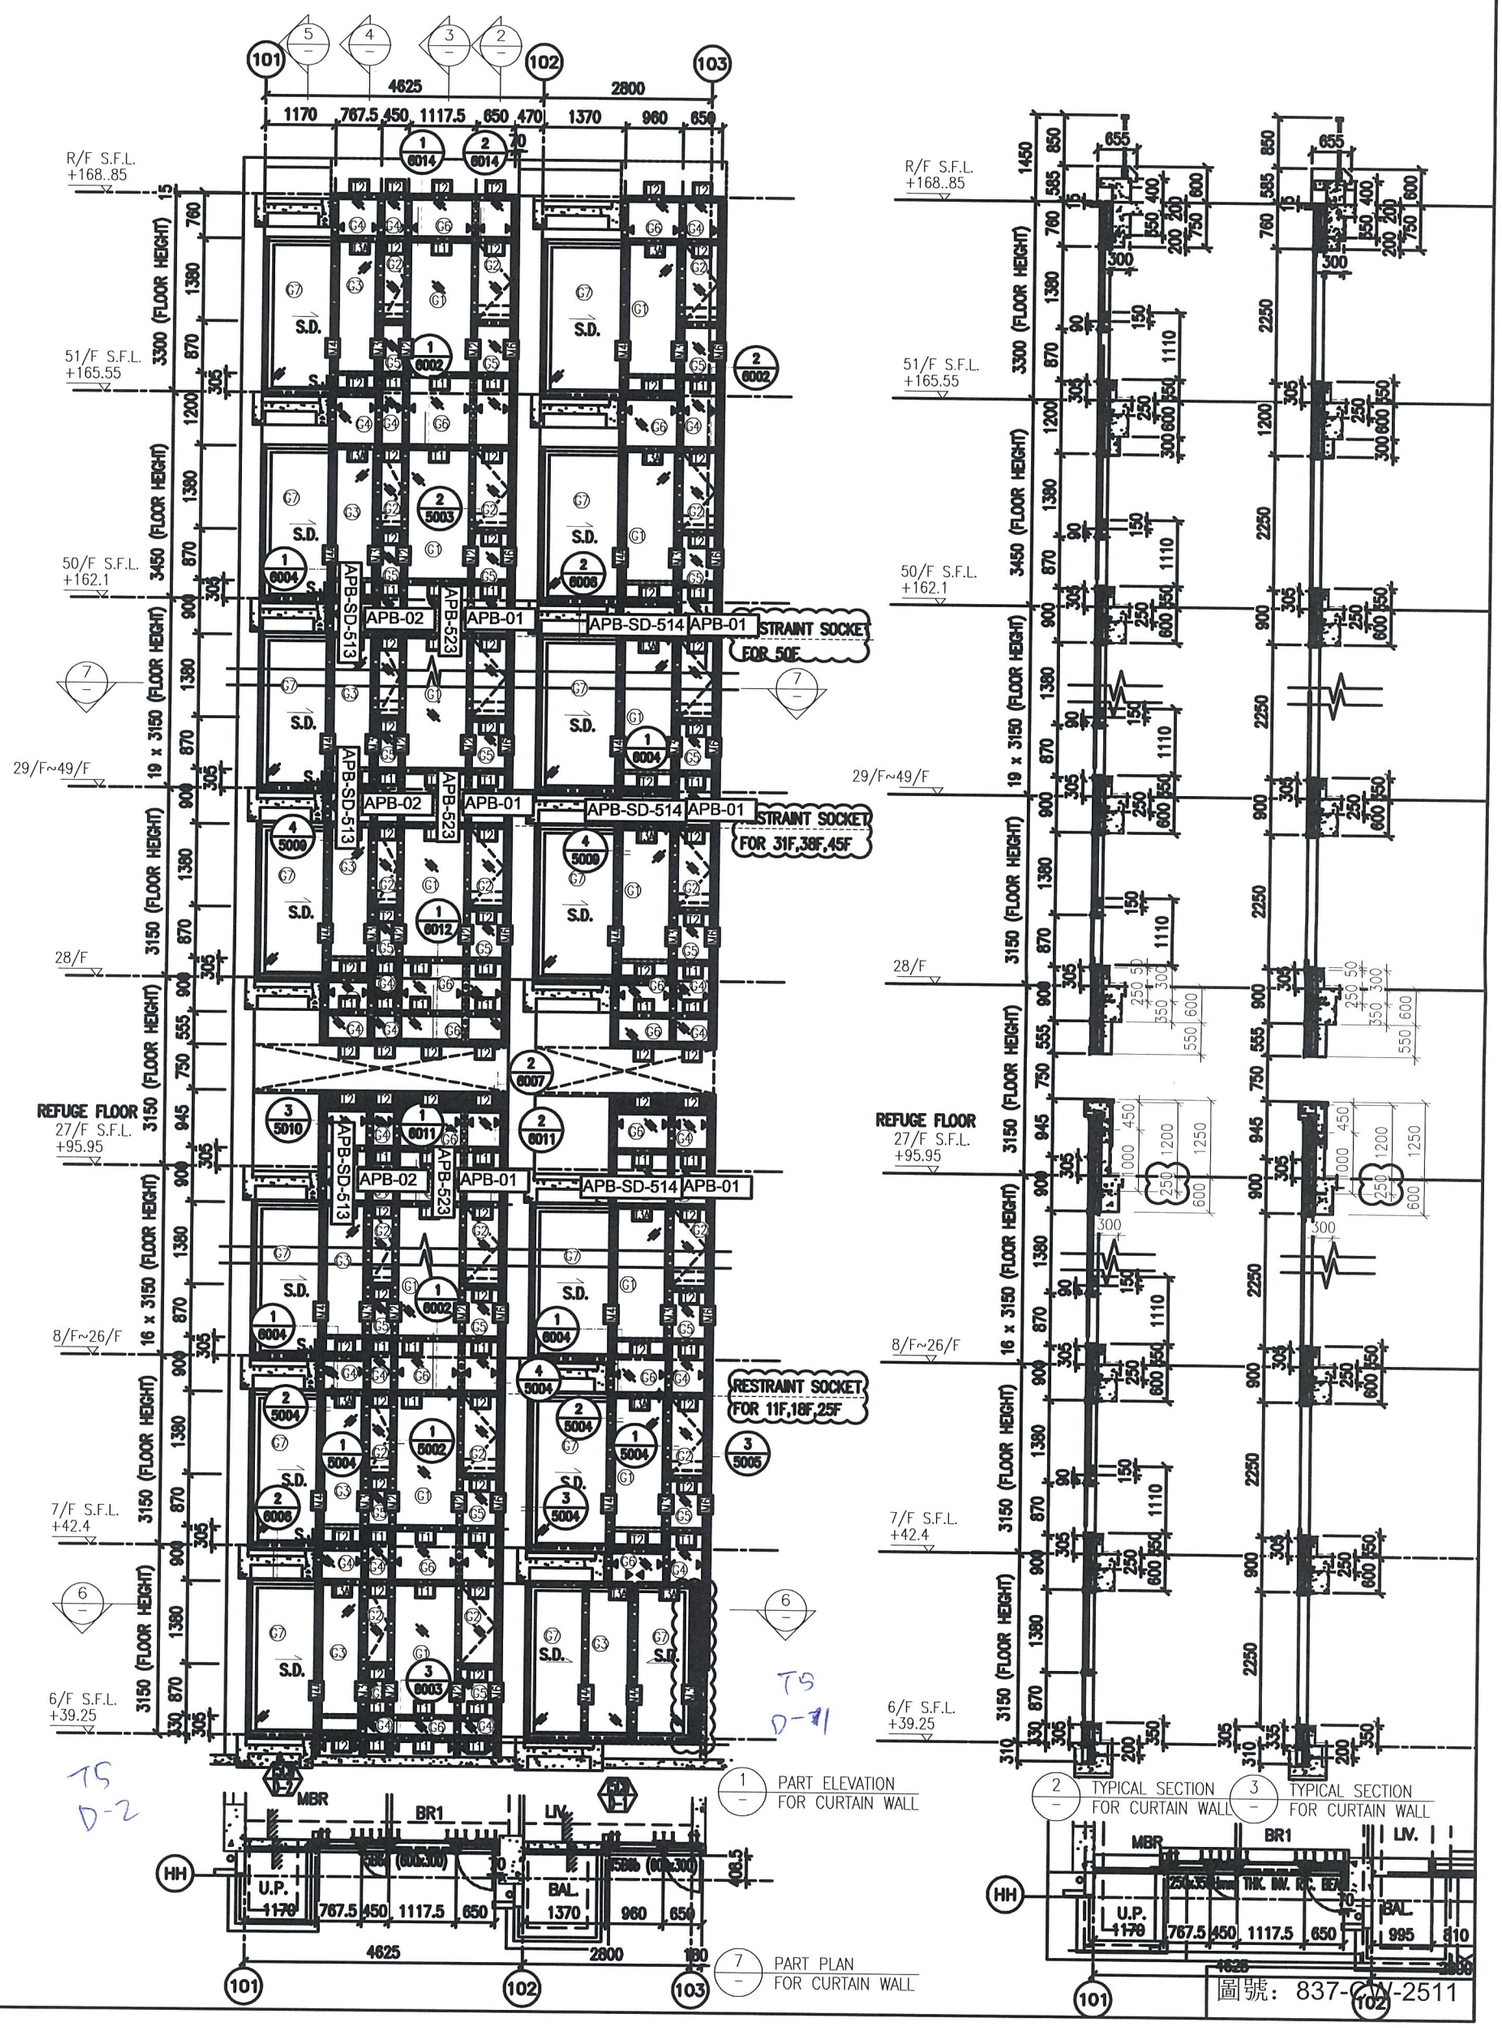

圖號：837-CIV-2511

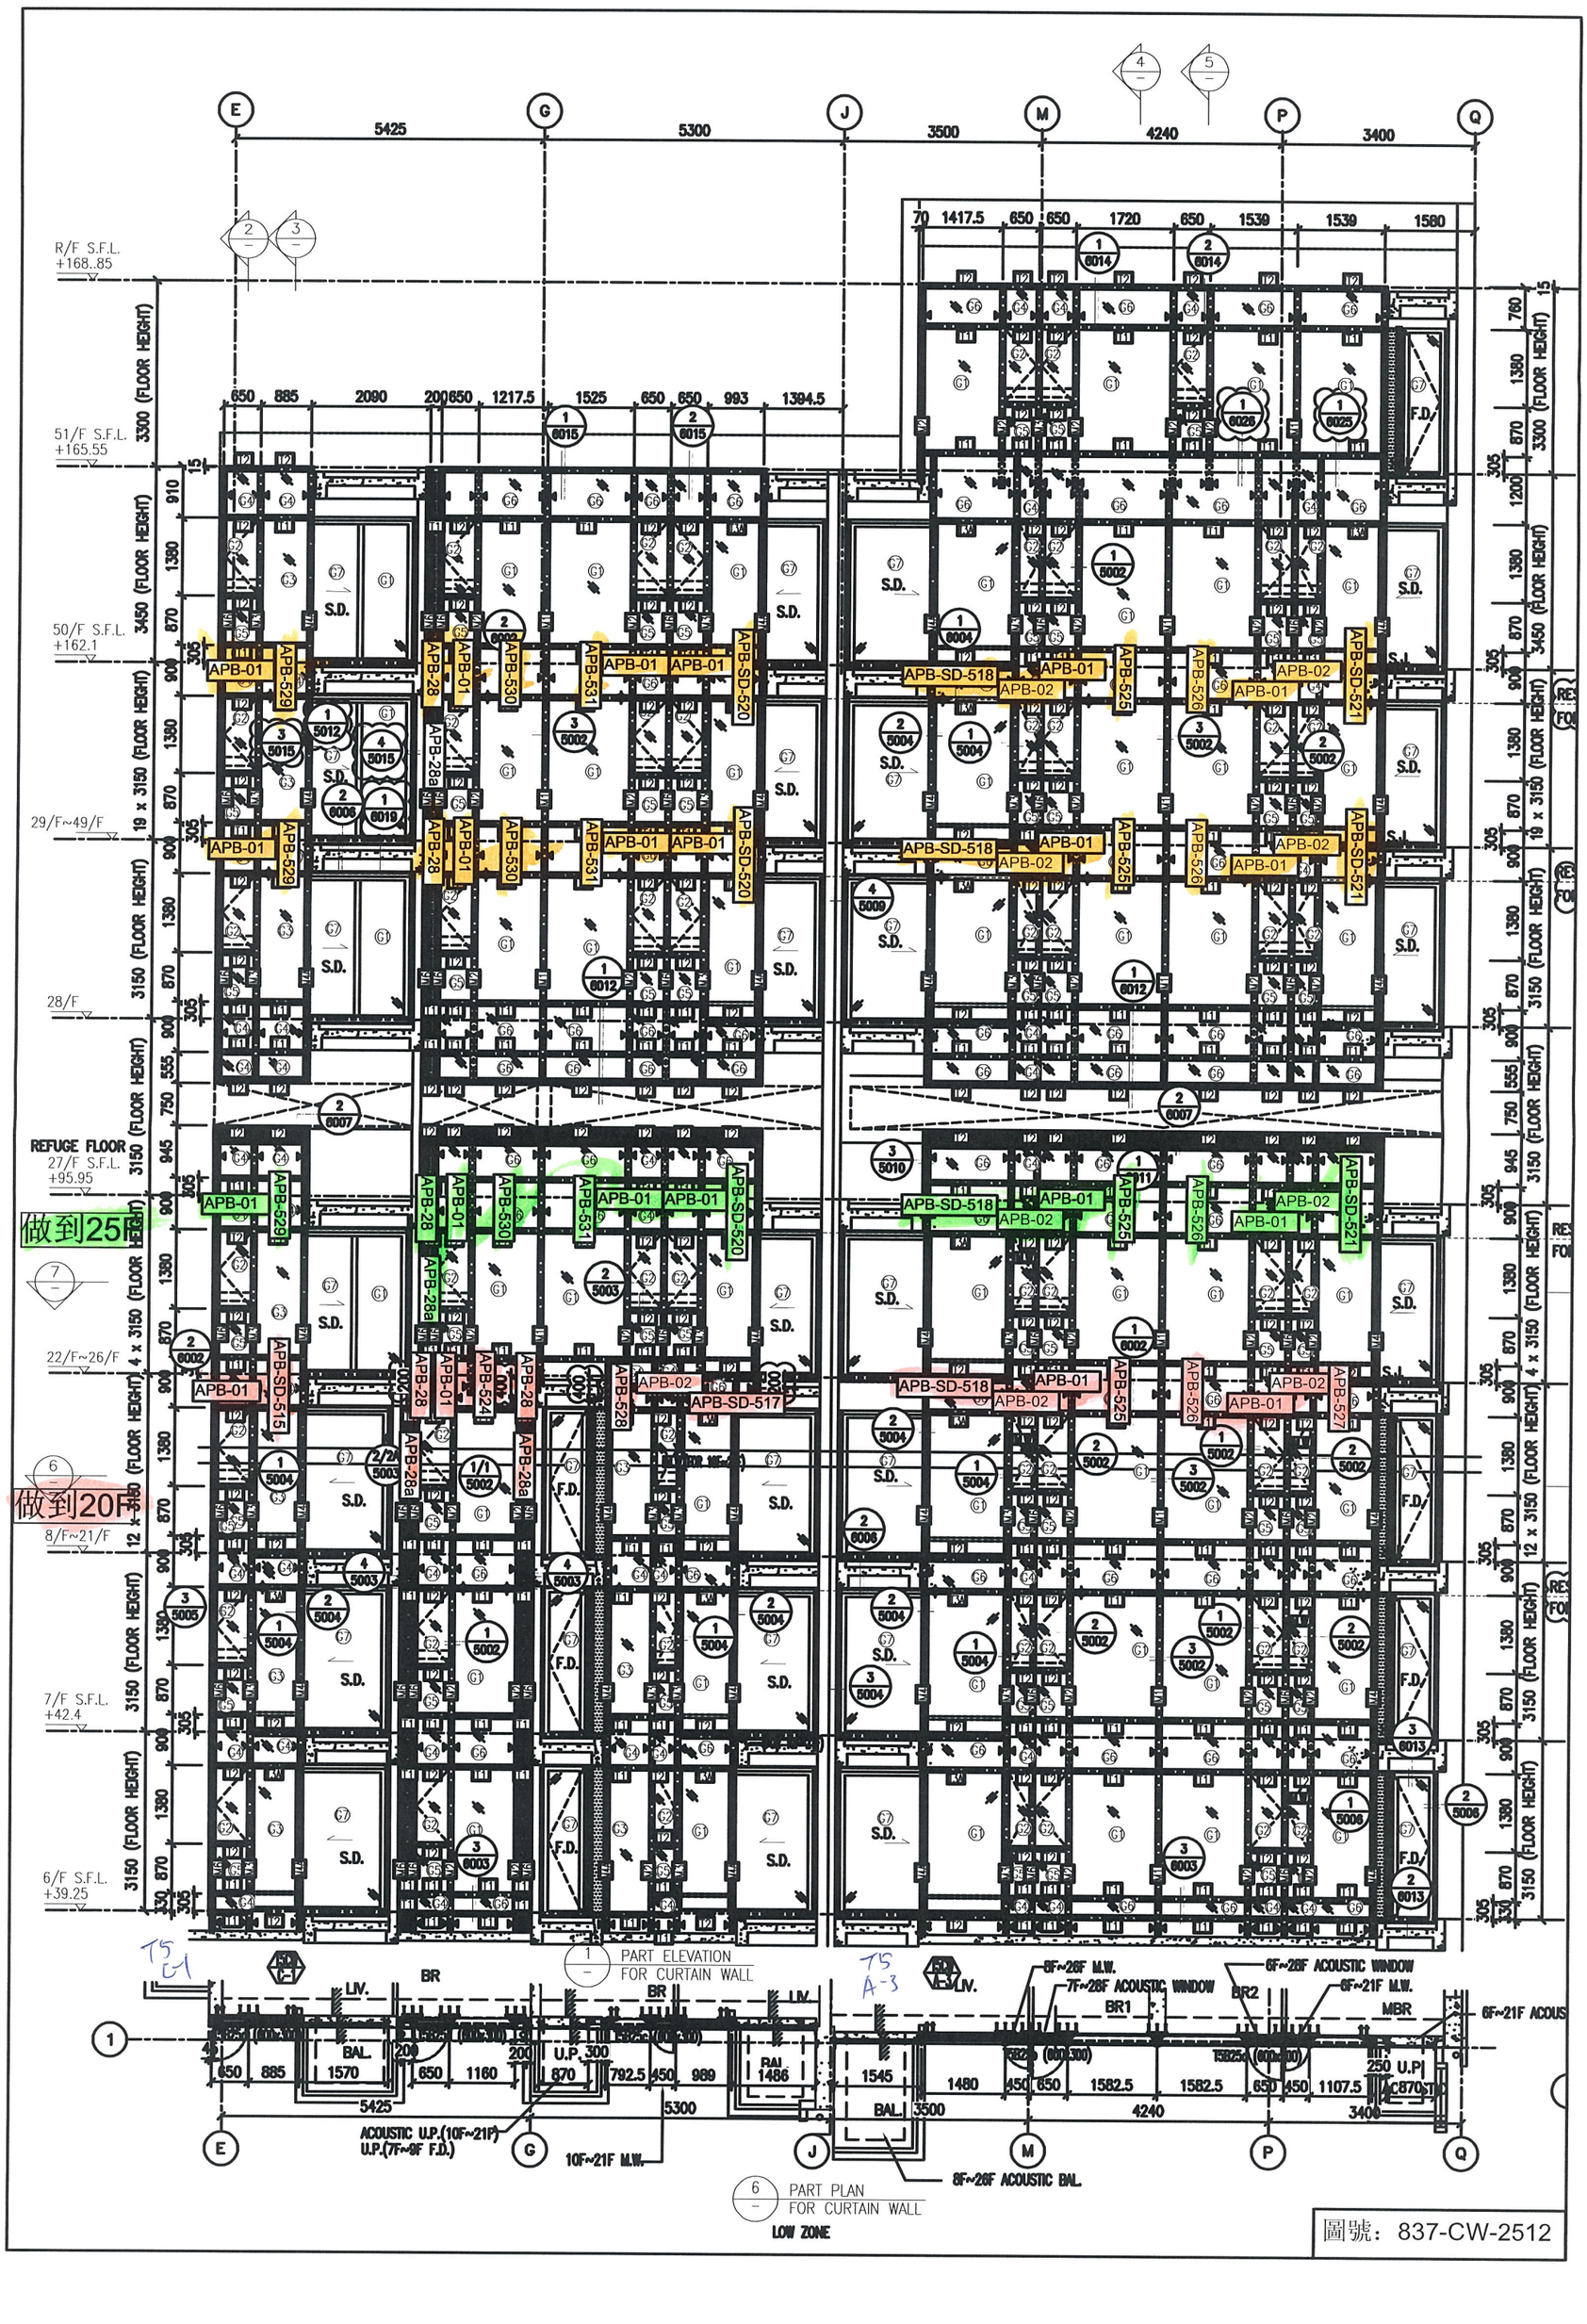

圖號：837-CW-2512