美 特 鋁 質 有 限 公 司
MIDI ALUMINIUM FABRICATOR LTD.

工程指示 / 要求簡箋(E.I.)

工程指示編號：EI /0290 / 19　　修改版次：-

工程編號　：J - 837　　工程名稱　：觀塘裕民坊

工程項目　：幕牆 大貨玻璃 BM (T2)(7, 9-26/F, 28-49/F)

收件人　：Maggie/ 生統 / 永林　　發件人　：Eric Liu　　日　期　：08/03/2019

□要求提供 / □確認 事項 ：

( ) 初步鋁料 B.M.　( ) 加工拆圖，然後生產　( ) 尺寸表

( ) 正式鋁料 B.M.　( ) 技術上資料 / 指示　( ) 報價

( ) 配件 B.M.　( ) 樣辦或貨品說明書　( ) 分判合約

( ) 其他 ：_____

內容 ：

請按 BM 訂購玻璃送地盤安裝用(T2)(7 , 9-26/F, 28-49/F)

請留意: 1) 此 BM 按 EI9536I 版本計算(第 4 份大圖修改版)

2) 此 EI 已包括 (1) 生窗 (2) 死牆 (3) 欄河 (4) 生下梗 (5) 大梗(大玻璃,細玻璃)

3) 此 BM 未計算 (1) 趟門玉 (2) 趟門梗 (3) FD 門 (4) 未計 6,8/F、27/F、特色層

4) 需分 MO 出貨，已在 BM 表分(共 5 個 MO)

5) 包裝要分座及分單位，玻璃要做熱浸

(熱浸次序: (1) 跟 MO (2) 分座次序: T2,T5,T3,T1)

6) B.M.表已分出大玻璃(未能入沙機)，需另外分箱包裝

7) IGU 膠用 DC983 結構膠

8) 生窗玻璃現改為地盤安裝，不送廠

9) 玻璃包箱分類: (1) 死牆玻璃 (2) 生窗、生下梗 (3) 細玻璃 (4) 大玻璃 (5) 欄河

10) 出貨次序: (1) 先出死牆玻璃 (2) 生窗、生下梗 (3) 細玻璃 (4) 大玻璃 (5) 欄河

(細玻璃、大玻璃、欄河出貨待通知)

11) 出貨期(按後頁，不包括大玻璃):

MO1 (5 月頭到地盤)、MO2 (5 月中至尾)、MO3(6 月中至尾)、MO4(7 月頭至中)、MO5(8 月頭至中)

12) 請留意玻璃加工時不要固定的鋼化及熱浸標籤

13) 玻璃出貨時需加上 "可移除" 標籤，

單片:標籤在室外面(注明半鋼化/鋼化) 、 IGU: 標籤在室內面(注明半鋼化/鋼化)

14) 青哥: 請安排最少兩名 QC 人員駐三鑫廠，包食及住宿，驗玻璃

15) 維修: 請安排 T1 上三鑫睇熱浸測試

16) 請通知少顏，3 月 13 日前提供熱浸排期表

謝謝！　以陳俊輝書法，利者婚書參考

請在 2019/ 03/ 15 前完成上列要求。

附：1頁排期表，不須加工圖，3頁生窗+生下梗BM，2頁死牆BM，2頁大梗BM，2頁欄河BM，13頁在室圖
22頁參考用BM.

以上項目為:

☐ 原合約工程包　　☐ 原合約工程加 / 減賬　　☐ 新工程報價

原因 :-_____

分發東莞各部門 :

( )生產技術總監☐連附件　( )技術部　☑連附件永林　( )生產部　☐連附件　( )機械設計部☐連附件

( )採購部　☐連附件　( )生產統籌部☐連附件梅

( )質檢部　☐連附件　( )會計部　☐連附件　( )報關組　☐連附件　( )其他 楊榮輝 ☐連附件

分發香港各部門 :

( )行政部☐連附件　( )會計部☐連附件　( )統籌部☐連附件　( )工程部地盤科文 ☐連附件

( )採購部☐連附件　( )QS 部 ☐連附件　( )維修部☐連附件　( )其他 _____☐連附件

傳遞編號：

HK0565/19

發件人簽署：

項目經理簽署：

J837 - CW

玻璃


			Heat Soak	到貨	安裝
	T2 44	55/F	29/07/2019	28/08/2019	11/09/2019
	43	53/F	29/07/2019	28/08/2019	11/09/2019
	T3 42	52/F	29/07/2019	28/08/2019	11/09/2019
狗比架	T5 41	51/F	15/07/2019	14/08/2019	25/09/2019
	T1 40	50/F	15/07/2019	14/08/2019	25/09/2019
	39	49/F	15/07/2019	14/08/2019	25/09/2019
	38	48/F	15/07/2019	14/08/2019	09/10/2019
狗比架	37	47/F	15/07/2019	14/08/2019	09/10/2019
M05	36	46/F	01/07/2019	31/07/2019	09/10/2019
	35	45/F	01/07/2019	31/07/2019	09/10/2019
	34	43/F	01/07/2019	31/07/2019	09/10/2019
	33	42/F	01/07/2019	31/07/2019	23/10/2019
狗比架	32	41/F	01/07/2019	31/07/2019	23/10/2019
	31	40/F	17/06/2019	17/07/2019	23/10/2019
M04	30	39/F	17/06/2019	17/07/2019	23/10/2019
	29	38/F	17/06/2019	17/07/2019	23/10/2019
	28	37/F	17/06/2019	17/07/2019	06/11/2019
狗比架	27	36/F	17/06/2019	17/07/2019	06/11/2019
	26	35/F	03/06/2019	03/07/2019	06/11/2019
	25	33/F	03/06/2019	03/07/2019	06/11/2019
	24	32/F	03/06/2019	03/07/2019	06/11/2019
	23	31/F	03/06/2019	03/07/2019	20/11/2019
狗比架	22	30/F	03/06/2019	03/07/2019	20/11/2019
M03	21	29/F	20/05/2019	19/06/2019	20/11/2019
	20	28/F	20/05/2019	19/06/2019	20/11/2019
隔火層	19	27/F	20/05/2019	19/06/2019	20/11/2019
	18	26/F	20/05/2019	19/06/2019	04/12/2019
狗比架	17	25/F	20/05/2019	19/06/2019	04/12/2019
	16	23/F	06/05/2019	05/06/2019	04/12/2019
	15	22/F	06/05/2019	05/06/2019	04/12/2019
M02	14	21/F	06/05/2019	05/06/2019	04/12/2019
	13	20/F	06/05/2019	05/06/2019	18/12/2019
狗比架	12	19/F	06/05/2019	05/06/2019	18/12/2019
	11	18/F	22/04/2019	22/05/2019	18/12/2019
	10	17/F	22/04/2019	22/05/2019	18/12/2019
	9	16/F	22/04/2019	22/05/2019	18/12/2019
	8	15/F	22/04/2019	22/05/2019	02/01/2020
狗比架	7	12/F	22/04/2019	22/05/2019	02/01/2020
	6	11/F	08/04/2019	08/05/2019	02/01/2020
M01	5	10/F	08/04/2019	08/05/2019	02/01/2020
	4	9/F	08/04/2019	08/05/2019	02/01/2020
	3	8/F	08/04/2019	08/05/2019	16/01/2020
狗比架	2	7/F	08/04/2019	08/05/2019	16/01/2020
	1	6/F	29/07/2019	28/08/2019	16/01/2020

7月中平頂	Start	08/04/2019	08/05/2019	11/09/2019
9月頭拆秤	End	29/07/2019	28/08/2019	16/01/2020
9月中拆棚	日數	112	112	127
		預180-200爐		預 2wk完5層

以玻璃廠為準　　以地盆要求為準

EG-DWG4


美特鋁質有限公司 MIDI Aluminium Fabricator Ltd.					類別		物料號		
					制圖	陳俊樺	2019.3.4	圖號	G1
修改					復核			數量	見BOM表
日期					批准			位置	

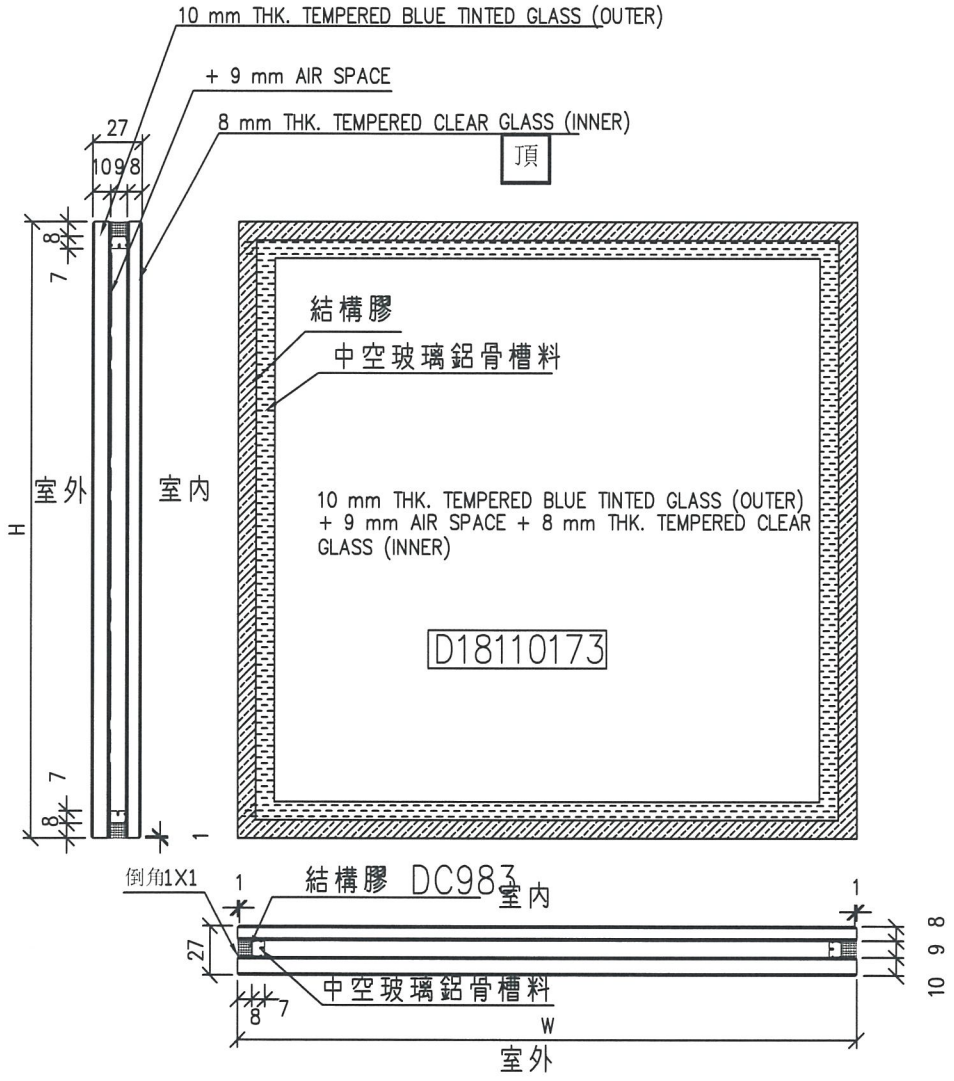

工程號	J-837	地盤	觀塘裕民坊			附件	①
名稱	玻璃加工圖			採用			
材料				地盤			
顏色	10BLUE T+9A+8T中空玻璃			工廠			

EG-DWG4


美特鋁質有限公司 MIDI Aluminium Fabricator Ltd.					類別		物料號		
					制圖	陳俊樺	2019.3.4	圖號	G2
修改					復核			數量	見BOM表
日期					批准			位置	

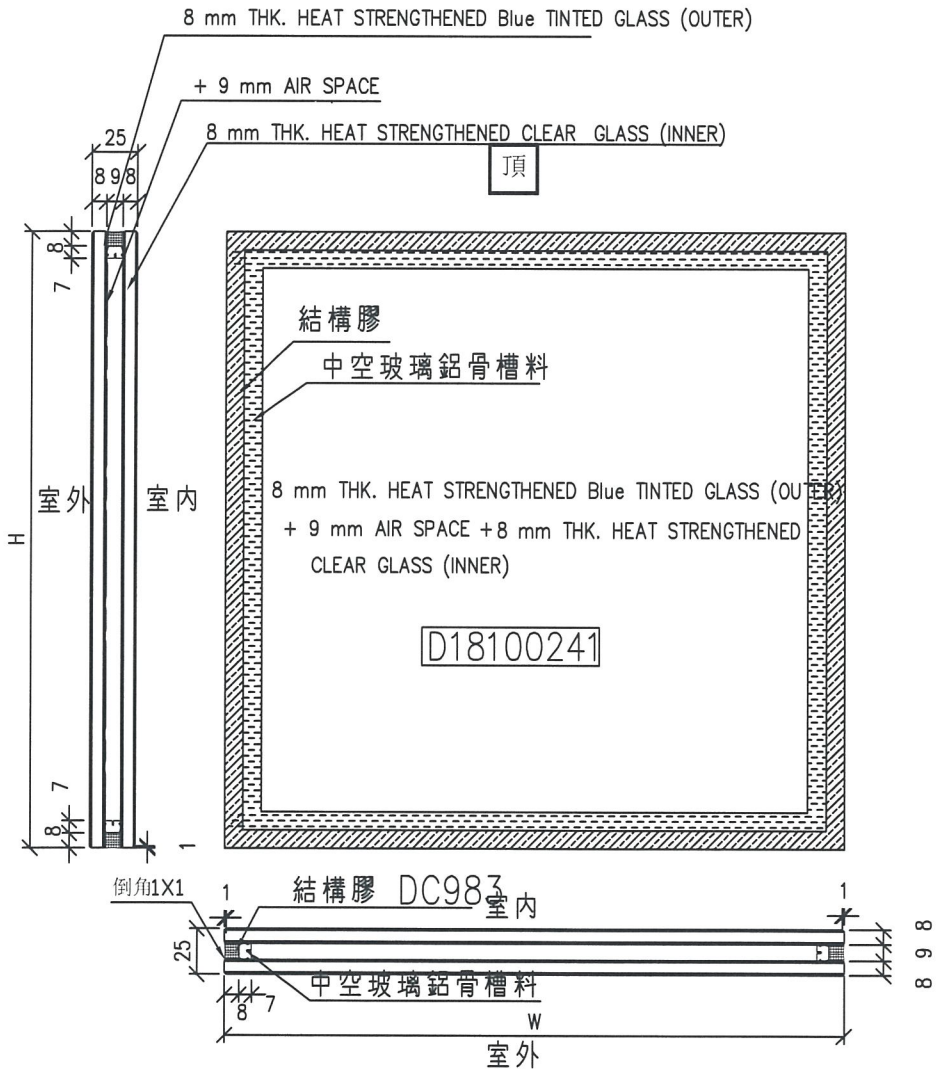

工程號	J-837	地盤	觀塘裕民坊			
名稱	玻璃加工圖			採用		附件
材料				地盤		
顏色	8 HS+9A+8HS中空玻璃			工廠		

EG-DWG4


美特鋁質有限公司 MIDI Aluminium Fabricator Ltd.					類別		物料號		
					制圖	陳俊樺	2019.3.4	圖號	G3
修改					復核			數量	見BOM表
日期					批准			位置	

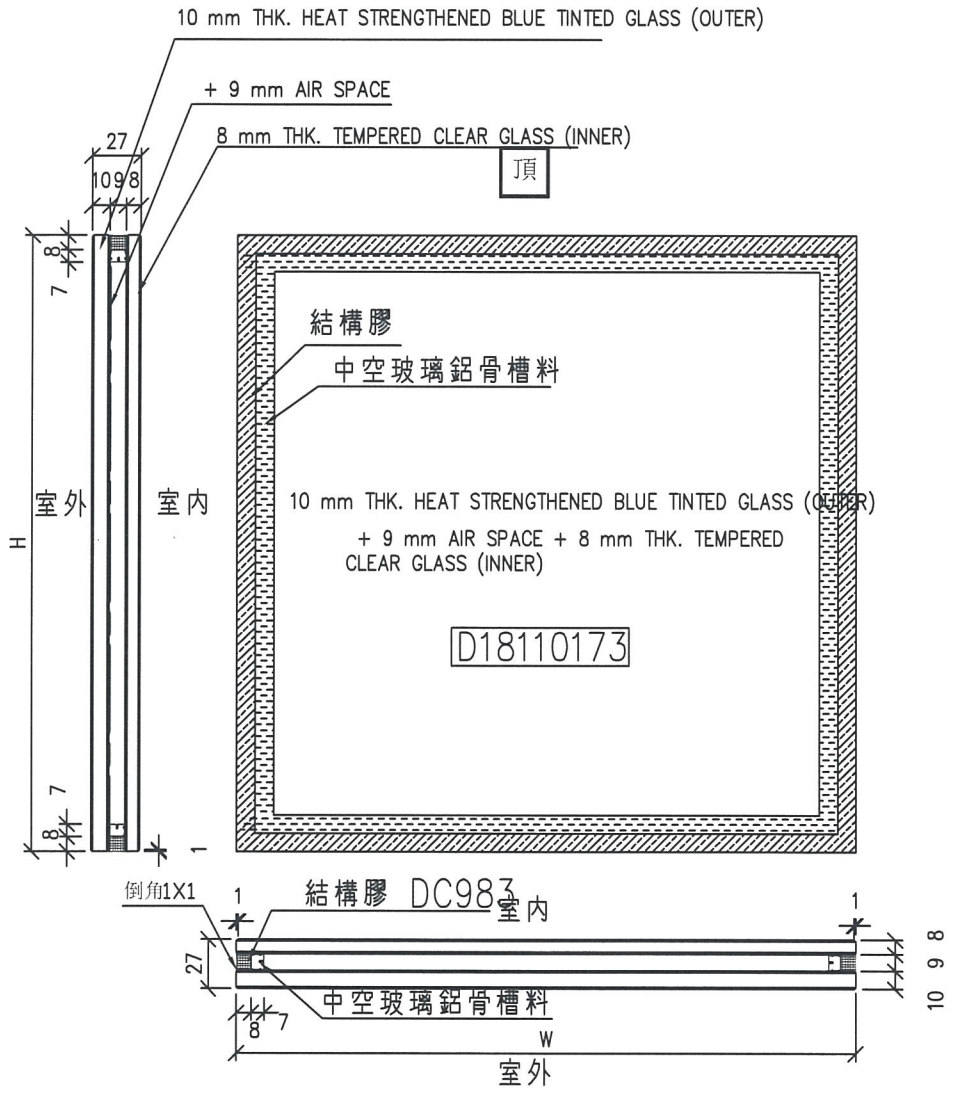

工程號	J-837	地盤	觀塘裕民坊			附件	③
名稱	玻璃加工圖			採用			
材料				地盤			
顏色	10BLUE HS+9A+8T中空玻璃			工廠			

EG-DWG4


美特鋁質 有限公司 MIDI Aluminium Fabricator Ltd.					類別		物料號		
					制圖	陳俊樺	2019.3.4	圖號	G4
修改					復核			數量	見BOM表
日期					批准			位置	

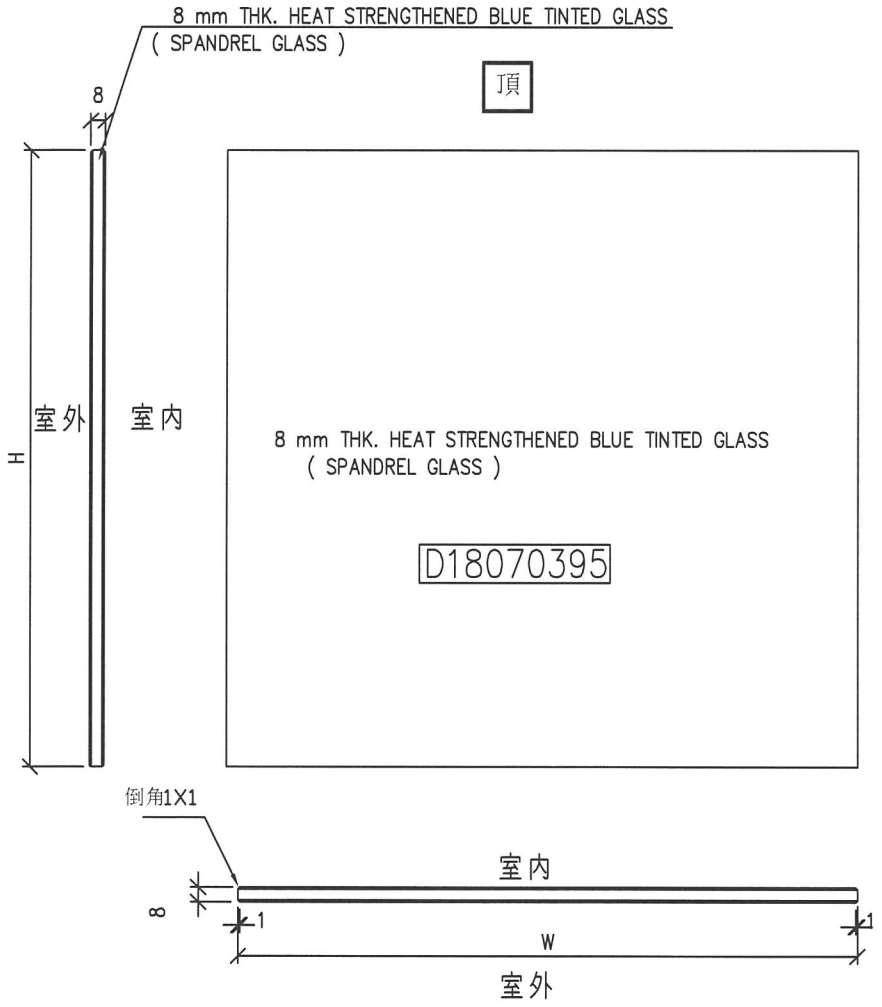

工程號	J-837	地盤	觀塘裕民坊			附件	4
名稱	玻璃加工圖			採用			
材料	8 mm THK. HEAT STRENGTHENED BLUE			地盤			
顏色	TINTED GLASS (SPANDREL GLASS)			工廠			

EG-DWG4


美特鋁質有限公司 MIDI Aluminium Fabricator Ltd.					類別		物料號		
					制圖	陳俊樺	2019.3.4	圖號	G5
修改					復核			數量	見BOM表
日期					批准			位置	

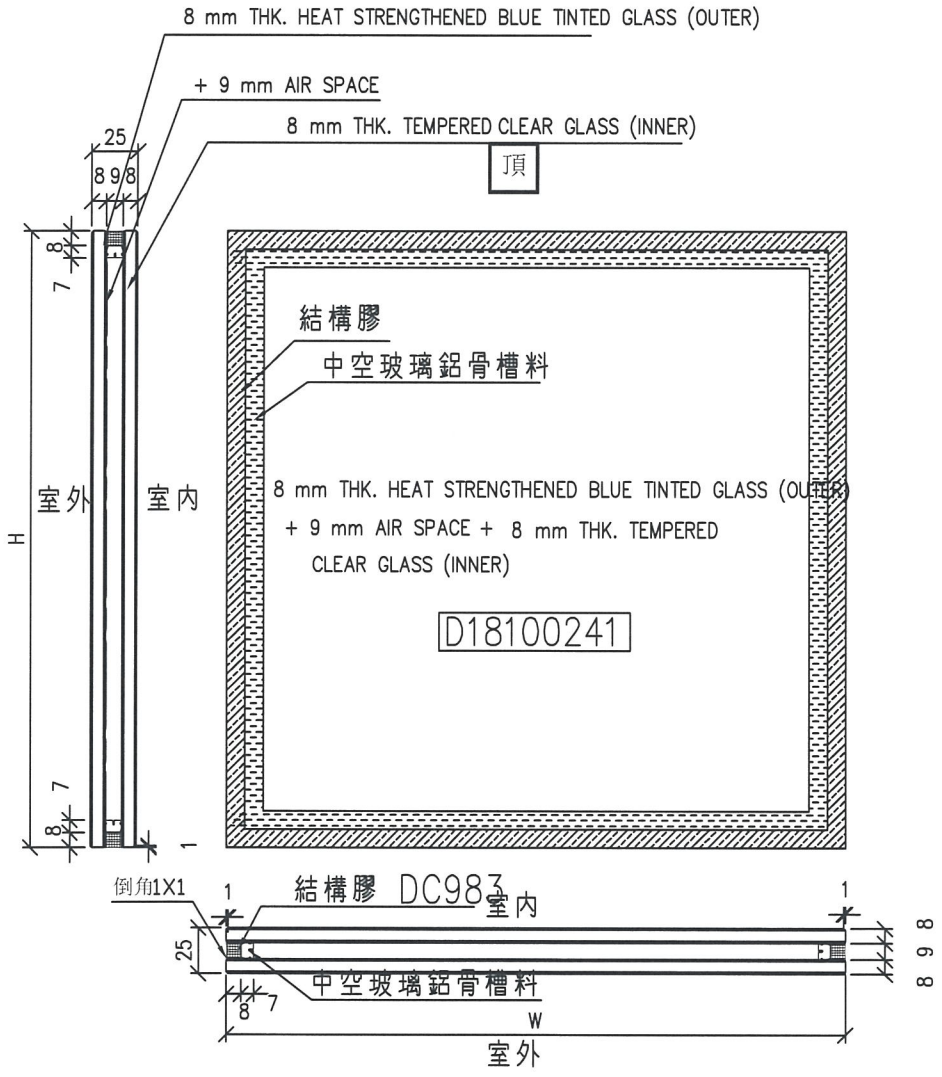

工程號	J-837	地盤	觀塘裕民坊			附件	5
名稱	玻璃加工圖			採用			
材料				地盤			
顏色	8BLUE HS+9A+8T中空玻璃			工廠			

EG-DWG4


美特鋁質有限公司 MIDI Aluminium Fabricator Ltd.					類別		物料號		
					制圖	陳俊樺	2019.3.4	圖號	G6
修改					復核			數量	見BOM表
日期					批准			位置	

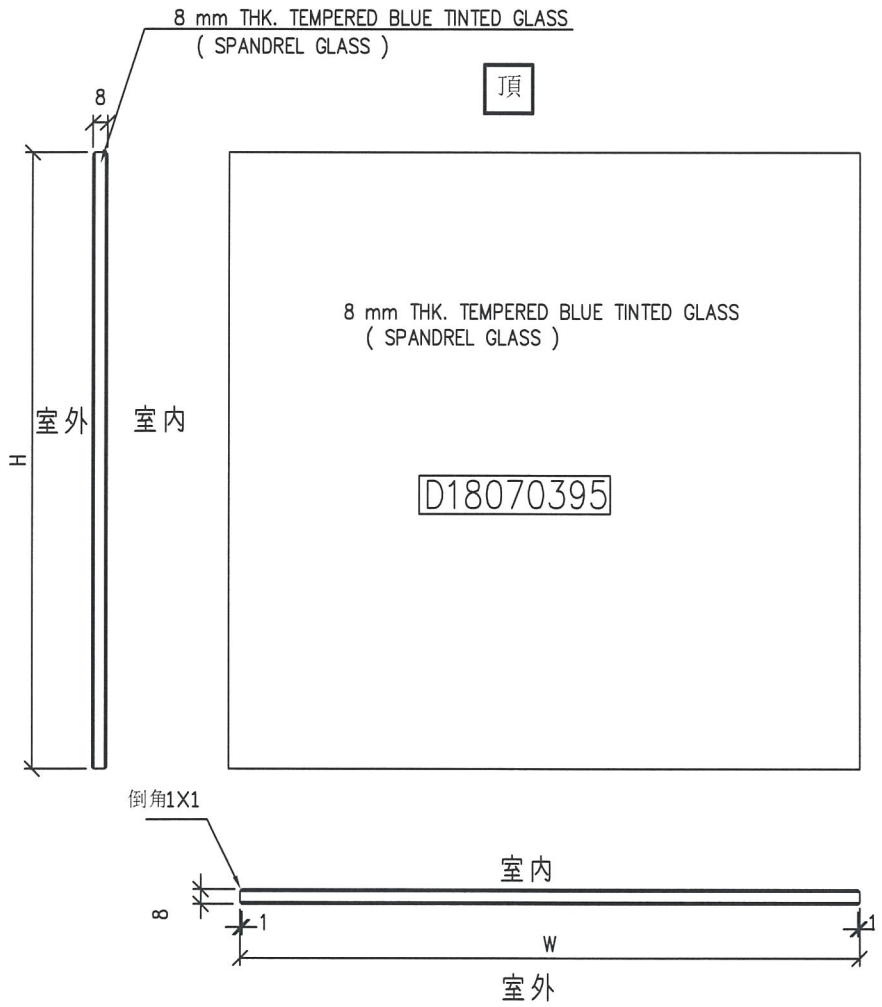

工程號	J-837	地盤	觀塘裕民坊			附件	6
名稱	玻璃加工圖			採用			
材料	8 mm THK. TEMPERED BLUE TINTED GLASS			地盤			
顏色	(SPANDREL GLASS)			工廠			

EG-DWG4

美特鋁質 有限公司 MIDI Aluminium Fabricator Ltd.					類別		物料號		
					制圖	陳俊樺	2019.3.4	圖號	LH-G(欄河玻璃)
修改					復核			數量	見BOM表
日期					批准			位置	

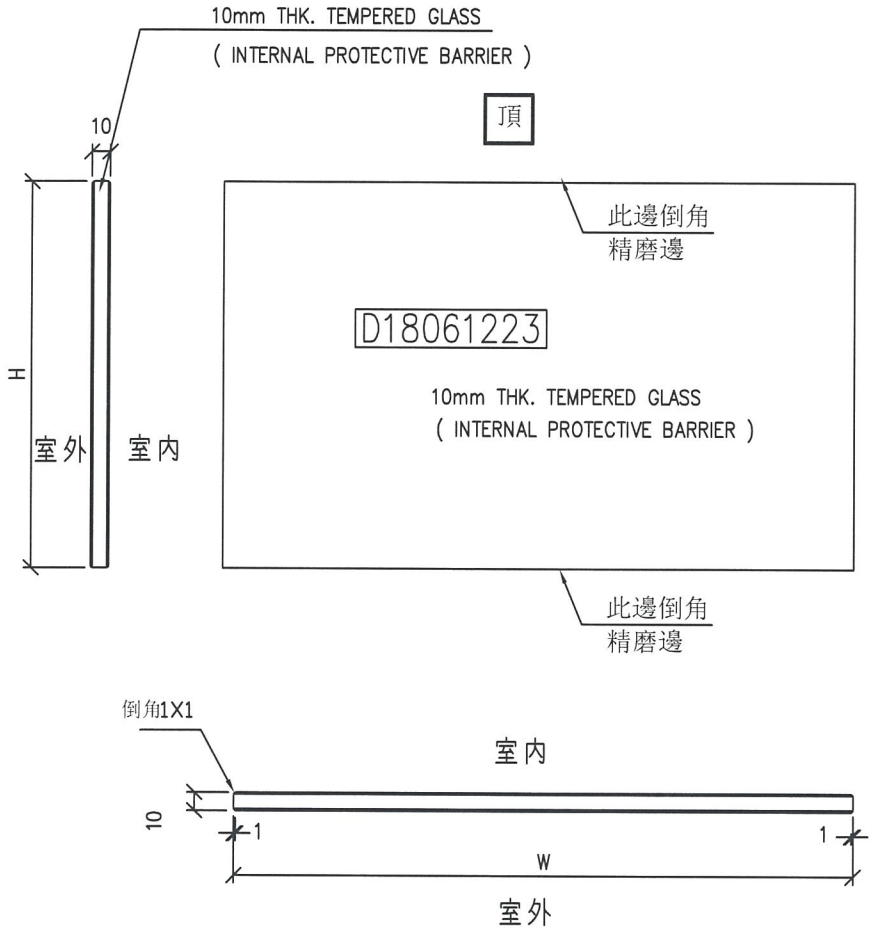

工程號	J-837	地盤	觀塘裕民坊			
名稱	玻璃加工圖			採用		附件
材料	10mm THK. TEMPERED GLASS			地盤		
顏色	(INTERNAL PROTECTIVE BARRIER)			工廠		

美特鋁質 有限公司 MIDI Aluminium Fabricator Ltd.	工程號:	J837	計算:	利春媚	日期：2019.3.1	送呈:	此同有發核			計算參考數值/所屬位置分格		註明：分MO參考數據						
	地盤名稱:	觀塘裕民坊	核對:	謝永林/陳俊樺	日期：2019.3.1	副本:												
地盤玻璃B.M.表	項目類別:	幕墻(T2)		生窗+生下梗		A/C Code:												
BM編號:837-CW-M01-F-GP05	修改版次：		總計玻璃面積（平方米）:		2094.15													

序號	修改內容	玻璃圖號	顏色與類型	厚度(mm)	玻璃尺寸		數量	總面積	使用位置	座	單位	分屬類型	樓層	分格寬度	分格高度	M01	MO2	MO3	M04	MO5	合計	
					寬度（W mm）	高度（H mm）	（塊）	（平方米）								7F,9F-15F(6層)	16F-23F(8層)	25F,28F-32F（6層）	33F-41F（8層）	42F-48F以上	合計	每層
18		G2-1	G2	25.0	590.0	1320.0	76	59.19	T2CWH-1	T2	H	SH生窗	7F,9F-25F,28F-52F	650.0	1380.0	12	16	12	16	20	76	2
19		G2-1	G2	25.0	590.0	1320.0	76	59.19	T2CWG-2	T2	G	SH生窗	7F,9F-25F,28F-52F	650.0	1380.0	12	16	12	16	20	76	2
20		G2-1	G2	25.0	590.0	1320.0	39	30.37	T2CWF-2	T2	F	SH生窗	7F,9F-25F,28F-53F	650.0	1380.0	6	8	6	8	11	39	1
21		G2-1	G2	25.0	590.0	1320.0	39	30.37	T2CWF-1	T2	F	SH生窗	7F,9F-25F,28F-53F	650.0	1380.0	6	8	6	8	11	39	1
22		G2-1	G2	25.0	590.0	1320.0	39	30.37	T2CWE-2	T2	E	SH生窗	7F,9F-25F,28F-53F	650.0	1380.0	6	8	6	8	11	39	1
23		G2-1	G2	25.0	590.0	1320.0	39	30.37	T2CWE-1	T2	E	SH生窗	7F,9F-25F,28F-53F	650.0	1380.0	6	8	6	8	11	39	1
24		G2-1	G2	25.0	590.0	1320.0	39	30.37	T2CWD-1	T2	D	SH生窗	7F,9F-25F,28F-53F	650.0	1380.0	6	8	6	8	11	39	1
25		G2-1	G2	25.0	590.0	1320.0	78	60.75	T2CWC-2	T2	C	SH生窗	7F,9F-25F,28F-53F	650.0	1380.0	12	16	12	16	22	78	2
26		G2-1	G2	25.0	590.0	1320.0	39	30.37	T2CWC-1	T2	C	SH生窗	7F,9F-25F,28F-53F	650.0	1380.0	6	8	6	8	11	39	1
27		G2-1	G2	25.0	590.0	1320.0	156	121.49	T2CWB-2	T2	B	SH生窗	7F,9F-25F,28F-53F	650.0	1380.0	24	32	24	32	44	156	4
28		G2-1	G2	25.0	590.0	1320.0	156	121.49	T2CWA-1	T2	A	SH生窗	7F,9F-25F,28F-53F	650.0	1380.0	24	32	24	32	44	156	4
29		G2-1	G2	25.0	590.0	1320.0	78	60.75	T2CWN-2	T2	N	SH生窗	7F,9F-25F,28F-53F	650.0	1380.0	12	16	12	16	22	78	2
30		G2-1	G2	25.0	590.0	1320.0	117	91.12	T2CWM-2	T2	M	SH生窗	7F,9F-25F,28F-53F	650.0	1380.0	18	24	18	24	33	117	3
31		G2-1	G2	25.0	590.0	1320.0	39	30.37	T2CWM-1	T2	M	SH生窗	7F,9F-25F,28F-53F	650.0	1380.0	6	8	6	8	11	39	1
32		G2-1	G2	25.0	590.0	1320.0	39	30.37	T2CWL-1	T2	L	SH生窗	7F,9F-25F,28F-53F	650.0	1380.0	6	8	6	8	11	39	1
33		G2-1	G2	25.0	590.0	1320.0	39	30.37	T2CWK-2	T2	K	SH生窗	7F,9F-25F,28F-53F	650.0	1380.0	6	8	6	8	11	39	1
34		G2-1	G2	25.0	590.0	1320.0	39	30.37	T2CWJ-1	T2	J	SH生窗	7F,9F-25F,28F-53F	650.0	1380.0	6	8	6	8	11	39	1
78		G2-2	G2	25.0	390.0	1320.0	38	19.56	T2CWH-1	T2	H	SH生窗	7F,9F-25F,28F-52F	450.0	1380.0	6	8	6	8	10	38	1
79		G2-2	G2	25.0	390.0	1320.0	38	19.56	T2CWH-1	T2	H	SH生窗	7F,9F-25F,28F-52F	450.0	1380.0	6	8	6	8	10	38	1
80		G2-2	G2	25.0	390.0	1320.0	38	19.56	T2CWG-2	T2	G	SH生窗	7F,9F-25F,28F-52F	450.0	1380.0	6	8	6	8	10	38	1
81		G2-2	G2	25.0	390.0	1320.0	39	20.08	T2CWF-1	T2	F	SH生窗	7F,9F-25F,28F-53F	450.0	1380.0	6	8	6	8	11	39	1
82		G2-2	G2	25.0	390.0	1320.0	39	20.08	T2CWE-2	T2	E	SH生窗	7F,9F-25F,28F-53F	450.0	1380.0	6	8	6	8	11	39	1
83		G2-2	G2	25.0	390.0	1320.0	78	40.15	T2CWB-1	T2	B	SH生窗	7F,9F-25F,28F-53F	450.0	1380.0	12	16	12	16	22	78	2
84		G2-2	G2	25.0	390.0	1320.0	78	40.15	T2CWA-2	T2	A	SH生窗	7F,9F-25F,28F-53F	450.0	1380.0	12	16	12	16	22	78	2
85		G2-2	G2	25.0	390.0	1320.0	39	20.08	T2CWN-1	T2	N	SH生窗	7F,9F-25F,28F-53F	450.0	1380.0	6	8	6	8	11	39	1
86		G2-2	G2	25.0	390.0	1320.0	78	40.15	T2CWM-3	T2	M	SH生窗	7F,9F-25F,28F-53F	450.0	1380.0	12	16	12	16	22	78	2
87		G2-2	G2	25.0	390.0	1320.0	39	20.08	T2CWL-2	T2	L	SH生窗	7F,9F-25F,28F-53F	450.0	1380.0	6	8	6	8	11	39	1
88		G2-2	G2	25.0	390.0	1320.0	39	20.08	T2CWK-1	T2	K	SH生窗	7F,9F-25F,28F-53F	450.0	1380.0	6	8	6	8	11	39	1
89		G2-2	G2	25.0	390.0	1320.0	39	20.08	T2CWJ-1	T2	J	SH生窗	7F,9F-25F,28F-53F	450.0	1380.0	6	8	6	8	11	39	1
90		G2-2	G2	25.0	390.0	1320.0	78	40.15	T2CWH-2	T2	H	SH生窗	7F,9F-25F,28F-53F	450.0	1380.0	12	16	12	16	22	78	2
120		G2-10	G2	25.0	340.0	1320.0	39	17.50	T2CWL-2	T2	L	SH生窗	7F,9F-25F,28F-53F	400.0	1380.0	6	8	6	8	11	39	1

美特鋁質 有限公司 MIDI Aluminium Fabricator Ltd.

地盤玻璃B.M.表

| | | |

美特鋁質 有限公司
MIDI Aluminium Fabricator Ltd.

地盤玻璃B.M.表

| | | |

美特鋁質 有限公司
MIDI Aluminium Fabricator Ltd.

地盤用玻璃B.M.表

工程號:	J837	計算:	陈俊桦	日期：2019.3.4	送呈:				計算參考數值/所屬位置分格
地盤名稱:	觀塘裕民坊	核對:	謝永林/利春媚	日期：2019.3.4	副本:				
項目類別:	幕墻(T2)	批准:	大梗(大玻璃,細玻璃)		A/C Code:				
BM編號:837-CW-M01-S-GP05		修改版次：		總計玻璃面積（平方米）:	2664.39				

註明：分MO參考數據：（MO1：900分格沒有7F-5層，MO3: 900分格有27层）

序號	修改內容	玻璃圖號	顏色與類型	厚度(mm)	玻璃尺寸		數量	總面積	使用位置	座	单位	樓層	分屬類型	分格1	分格2	分格3	總數	分格高度	M01	MO2	MO3	M04	MO5	合計	
					寬度（W mm）	高度（H mm）	（塊）	（平方米）											7/F,9F-15F(6層)	16F-23F(8層)	25F-32F（7層）	33F-41F（8層）	42F-48F以上不同	合計	每层
1		G1-222	G1	27.0	982.5	2190.0	39	83.92	T2CWJ-1	T2	J	7F,9F-25F,28F-53F	梗窗	1042.5				2250.0	6	8	6	8	11	39	1
3		G3-233	G3	27.0	550.0	2190.0	39	46.98	T2CWN-1	T2	N	7F,9F-25F,28F-53F	梗窗	610.0				2250.0	6	8	6	8	11	39	1
4						合计	78	130.89																	

請注意: 以下尺寸為大玻璃，需另外分箱包裝

6		G1-203	G1	27.0	1057.5	2190.0	38	88.01	T2CWG-2	T2	G	7F,9F-25F,28F-52F	梗窗	1117.5				2250.0	6	8	6	8	10	38	1
7		G1-204	G1	27.0	1057.5	2190.0	39	90.32	T2CWF-1	T2	F	7F,9F-25F,28F-53F	梗窗	1117.5				2250.0	6	8	6	8	11	39	1
8		G1-205	G1	27.0	1057.5	2190.0	39	90.32	T2CWE-2	T2	E	7F,9F-25F,28F-53F	梗窗	1117.5				2250.0	6	8	6	8	11	39	1
9		G1-215	G1	27.0	1057.5	2190.0	39	90.32	T2CWN-2	T2	N	7F,9F-25F,28F-53F	梗窗	1117.5				2250.0	6	8	6	8	11	39	1
10		G1-208	G1	27.0	1082.5	2190.0	39	92.46	T2CWB-2	T2	B	7F,9F-25F,28F-53F	梗窗	1142.5				2250.0	6	8	6	8	11	39	1
11		G1-213	G1	27.0	1082.5	2190.0	39	92.46	T2CWA-1	T2	A	7F,9F-25F,28F-53F	梗窗	1142.5				2250.0	6	8	6	8	11	39	1
12		G1-219	G1	27.0	1082.5	2190.0	39	92.46	T2CWM-2	T2	M	7F,9F-25F,28F-53F	梗窗	1142.5				2250.0	6	8	6	8	11	39	1
13		G1-216	G1	27.0	1125.0	2190.0	39	96.09	T2CWM-3	T2	M	7F,9F-25F,28F-53F	梗窗	1185.0				2250.0	6	8	6	8	11	39	1
14		G1-220	G1	27.0	1250.0	2190.0	39	106.76	T2CWL-1	T2	L	7F,9F-25F,28F-53F	梗窗	1310.0				2250.0	6	8	6	8	11	39	1
15		G1-206	G1	27.0	1320.0	2190.0	39	112.74	T2CWC-2	T2	C	7F,9F-25F,28F-53F	梗窗	1380.0				2250.0	6	8	6	8	11	39	1
16		G1-207	G1	27.0	1320.0	2190.0	39	112.74	T2CWC-2	T2	C	7F,9F-25F,28F-53F	梗窗	1380.0				2250.0	6	8	6	8	11	39	1
17		G1-201	G1	27.0	1465.0	2190.0	38	121.92	T2CWH-1	T2	H	7F,9F-25F,28F-52F	梗窗	1525.0				2250.0	6	8	6	8	10	38	1
18		G1-202	G1	27.0	1465.0	2190.0	38	121.92	T2CWH-1	T2	H	7F,9F-25F,28F-52F	梗窗	1525.0				2250.0	6	8	6	8	10	38	1
19		G1-209	G1	27.0	1465.0	2190.0	39	125.13	T2CWB-2	T2	B	7F,9F-25F,28F-53F	梗窗	1525.0				2250.0	6	8	6	8	11	39	1
20		G1-212	G1	27.0	1465.0	2190.0	39	125.13	T2CWA-1	T2	A	7F,9F-25F,28F-53F	梗窗	1525.0				2250.0	6	8	6	8	11	39	1
21		G1-218	G1	27.0	1465.0	2190.0	39	125.13	T2CWM-2	T2	M	7F,9F-25F,28F-53F	梗窗	1525.0				2250.0	6	8	6	8	11	39	1
22		G1-221	G1	27.0	1525.0	2190.0	39	130.25	T2CWK-2	T2	K	7F,9F-25F,28F-53F	梗窗	1585.0				2250.0	6	8	6	8	11	39	1
23		G1-210	G1	27.0	1675.0	2190.0	39	143.06	T2CWB-1	T2	B	7F,9F-25F,28F-53F	梗窗	1735.0				2250.0	6	8	6	8	11	39	1
24		G1-211	G1	27.0	1675.0	2190.0	39	143.06	T2CWA-2	T2	A	7F,9F-25F,28F-53F	梗窗	1735.0				2250.0	6	8	6	8	11	39	1
25		G1-223	G1	27.0	1675.0	2190.0	39	143.06	T2CWH-2	T2	H	7F,9F-25F,28F-53F	梗窗	1735.0				2250.0	6	8	6	8	11	39	1
26		G1-214	G1	27.0	1697.5	2190.0	39	144.98	T2CWN-2	T2	N	7F,9F-25F,28F-53F	梗窗	1757.5				2250.0	6	8	6	8	11	39	1
27		G1-217	G1	27.0	1700.0	2190.0	39	145.20	T2CWM-3	T2	M	7F,9F-25F,28F-53F	梗窗	1760.0				2250.0	6	8	6	8	11	39	1
28						合计	855	2533.50																	24
29						總計：	933	2664.39																	

美特鋁質 有限公司 MIDI Aluminium Fabricator Ltd.	工程號:	J837	計算:	陈俊桦	日期：2019.3.4	送呈:				計算參考數值/所屬位置分格						註明：分MO參考數據：（MO1：900分格沒有7F-5層，MO3: 900分格有27層）						
	地盤名稱:	觀塘裕民坊	核對:	謝永林/利春媚	日期：2019.3.4	副本:															
地盤用玻璃B.M.表	項目類別:	幕墙(T2)	批准:	大梗(大玻璃,細玻璃)		A/C Code:															
BM編號:837-CW-M01-S-GP05	修改版次：		總計玻璃面積（平方米）:		2664.39																

序號	修改內容	玻璃圖號	顏色與類型	厚度(mm)	玻璃尺寸		數量	總面積	使用位置	座	单位	樓層	分屬類型	分格1	分格2	分格3	總數	分格高度	M01	MO2	MO3	M04	MO5	合計	
					寬度（W mm）	高度（H mm）	（塊）	（平方米）											7/F,9F-15F(6層)	16F-23F(8層)	25F-32F（7層）	33F-41F（8層）	42F-48F以上不同	合計	每层

加工注意事項/玻璃類型描述：	1).本表中之清片玻璃是 信義 原片 ，藍片玻璃是藍欣原片
	2).本表中所有玻璃對角線尺寸偏差要求不超過負2mm。
	3).本表中玻璃要求粗磨邊處理並倒棱角，攔河玻璃頂底要精磨邊，而所有玻璃之入爐方向需保持一致。
	4).本表中所有玻璃成品均需做雙面保護，用透明靜電膠紙加四周一寸FK白膠紙做雙面加固保護處理。
	5).本表中所有玻璃成品均需注明室內外及其玻璃編號/使用位置/樓層，以便識別。
	(G1)10 mm THK. TEMPERED BLUE TINTED GLASS (OUTER)+ 9 mm AIR SPACE + 8 mm THK. TEMPERED CLEAR GLASS (INNER). (D18110173)
	(G3) 10 mm THK. HEAT STRENGTHENED BLUE TINTED GLASS (OUTER)+ 9 mm AIR SPACE + 8 mm THK. TEMPERED CLEAR GLASS (INNER). (D18110173)
	(G4) 8 mm THK. HEAT STRENGTHENED BLUE TINTED GLASS （SPANDREL GLASS).(D18070395)
	(G5) 8 mm THK. HEAT STRENGTHENED BLUE TINTED GLASS (OUTER)+9 mm AIR SPACE + 8 mm THK. TEMPERED CLEAR GLASS (INNER). (D18100241)
	(G6)- 8 mm THK. TEMPERED BLUE TINTED GLASS （SPANDREL GLASS).(D18070395)
	(LH-欄河玻璃)10 mm THK. TEMPERED GLASS （INTERNAL PROTECTIVE BARRIER). (D18061223)

美特鋁質 有限公司 MIDI Aluminium Fabricator Ltd.	工程號:	J837	計算:	陈俊桦	日期：2019.3.4	送呈:				計算參考數值/所屬位置分格							註明：分MO參考數據：（MO1：900分格沒有7F-5層，MO3: 900分格有27层）						
	地盤名稱:	觀塘裕民坊	核對:	謝永林/利春媚	日期：2019.3.4	副本:																
地盤用玻璃B.M.表	項目類別:	幕墙(T2)	死牆			A/C Code:																
BM編號:837-CW-M01-S-GP05	修改版次：		總計玻璃面積（平方米）:		1896.81																	

序號	修改內容	玻璃圖號	顏色與類型			厚度(mm)	玻璃尺寸		數量	總面積	使用位置	座	单位	樓層	分屬類型	分格1	分格2	分格3	總數	分格高度	M01	MO2	MO3	M04	MO5	合計	
							寬度（W mm）	高度（H mm）	（塊）	（平方米）											7/F,9F-15F(6層)	16F-23F(8層)	25F-32F（7層）	33F-41F（8層）	42F-48F以上不同	合計	每层

此表玻璃尺寸全部為細玻璃(可入沙機)

2		G4-1	G4	8.0	590.0	840.0	38	18.83	T2CWG-2	T2	G	9F-25F,27F-52F	生頂死梗	650.0				900.0	5	8	7	8	10	38	1
3		G4-1	G4	8.0	590.0	840.0	39	19.33	T2CWF-2	T2	F	9F-25F,27F-53F	生頂死梗	650.0				900.0	5	8	7	8	11	39	1
4		G4-1	G4	8.0	590.0	840.0	39	19.33	T2CWE-1	T2	E	9F-25F,27F-53F	生頂死梗	650.0				900.0	5	8	7	8	11	39	1
5		G4-1	G4	8.0	590.0	840.0	39	19.33	T2CWD-1	T2	D	9F-25F,27F-53F	生頂死梗	650.0				900.0	5	8	7	8	11	39	1
6		G4-1	G4	8.0	590.0	840.0	39	19.33	T2CWC-1	T2	C	9F-25F,27F-53F	生頂死梗	650.0				900.0	5	8	7	8	11	39	1
7		G4-1	G4	8.0	590.0	840.0	78	38.66	T2CWB-2	T2	B	9F-25F,27F-53F	生頂死梗	650.0				900.0	10	16	14	16	22	78	2
8		G4-1	G4	8.0	590.0	840.0	78	38.66	T2CWA-1	T2	A	9F-25F,27F-53F	生頂死梗	650.0				900.0	10	16	14	16	22	78	2
9		G4-1	G4	8.0	590.0	840.0	39	19.33	T2CWN-2	T2	N	9F-25F,27F-53F	生頂死梗	650.0				900.0	5	8	7	8	11	39	1
10		G4-1	G4	8.0	590.0	840.0	39	19.33	T2CWM-2	T2	M	9F-25F,27F-53F	生頂死梗	650.0				900.0	5	8	7	8	11	39	1
11		G4-1	G4	8.0	590.0	840.0	39	19.33	T2CWM-1	T2	M	9F-25F,27F-53F	生頂死梗	650.0				900.0	5	8	7	8	11	39	1
12		G4-2	G4	8.0	390.0	840.0	76	24.90	T2CWH-1	T2	H	9F-25F,27F-52F	生頂死梗	450.0				900.0	10	16	14	16	20	76	2
13		G4-2	G4	8.0	390.0	840.0	38	12.45	T2CWG-2	T2	G	9F-25F,27F-52F	生頂死梗	450.0				900.0	5	8	7	8	10	38	1
14		G4-2	G4	8.0	390.0	840.0	39	12.78	T2CWF-1	T2	F	9F-25F,27F-53F	生頂死梗	450.0				900.0	5	8	7	8	11	39	1
15		G4-2	G4	8.0	390.0	840.0	39	12.78	T2CWE-2	T2	E	9F-25F,27F-53F	生頂死梗	450.0				900.0	5	8	7	8	11	39	1
16		G4-2	G4	8.0	390.0	840.0	39	12.78	T2CWB-1	T2	B	9F-25F,27F-53F	生頂死梗	450.0				900.0	5	8	7	8	11	39	1
17		G4-2	G4	8.0	390.0	840.0	39	12.78	T2CWA-2	T2	A	9F-25F,27F-53F	生頂死梗	450.0				900.0	5	8	7	8	11	39	1
18		G4-2	G4	8.0	390.0	840.0	39	12.78	T2CWN-1	T2	N	9F-25F,27F-53F	生頂死梗	450.0				900.0	5	8	7	8	11	39	1
19		G4-2	G4	8.0	390.0	840.0	39	12.78	T2CWK-1	T2	K	9F-25F,27F-53F	生頂死梗	450.0				900.0	5	8	7	8	11	39	1
20		G4-2	G4	8.0	390.0	840.0	39	12.78	T2CWJ-1	T2	J	9F-25F,27F-53F	生頂死梗	450.0				900.0	5	8	7	8	11	39	1
21		G4-25	G4	8.0	365.0	840.0	39	11.96	T2CWK-1	T2	K	9F-25F,27F-53F	生頂死梗	425.0				900.0	5	8	7	8	11	39	1
22		G4-25	G4	8.0	365.0	840.0	39	11.96	T2CWJ-1	T2	J	9F-25F,27F-53F	生頂死梗	425.0				900.0	5	8	7	8	11	39	1
23		CG4-201	G4	8.0	790.0	840.0	39	25.88	T2CW L-2	T2	L	9F-25F,27F-53F	生頂死梗	450.0	400.0		850.0	900.0	5	8	7	8	11	39	1
24		G4-233	G4	8.0	550.0	840.0	39	18.02	T2CWN-1	T2	N	9F-25F,27F-53F	梗頂死梗				610.0	900.0	5	8	7	8	11	39	1
25						小計	1010	426																	26

美特鋁質 有限公司
MIDI Aluminium Fabricator Ltd.

地盤用玻璃B.M.表

工程號:	J837	計算:	陈俊桦	日期：2019.3.4	送呈:				計算參考數值/所屬位置分格								註明：分MO參考數據：（MO1：900分格沒有7F-5層，MO3: 900分格有27層）													
地盤名稱:	觀塘裕民坊	核對:	謝永林/利春媚	日期：2019.3.4	副本:																									
項目類別:	幕墙(T2)	死牆			A/C Code:																									
BM編號:837-CW-M01-S-GP05	修改版次：	總計玻璃面積（平方米）：		1896.81																										

序號	修改內容	玻璃圖號	顏色與類型	厚度(mm)	玻璃尺寸		數量	總面積	使用位置	座	单位	樓層	分屬類型	分格1	分格2	分格3	總數	分格高度	M01	MO2	MO3	M04	MO5	合計	
					寬度（W mm）	高度（H mm）	（塊）	（平方米）											7/F,9F-15F(6層)	16F-23F(8層)	25F-32F（7層）	33F-41F（8層）	42F-48F以上不同	合計	每层
27		XG6-222	G6	8.0	1632.5	840.0	39	53.48	T2CWJ-1	T2	J	9F-25F,27F-53F	梗窗雙拼	1042.5	650.0		1692.5	900.0	5	8	7	8	11	39	1
28		XG6-216	G6	8.0	1675.0	840.0	39	54.87	T2CWM-3	T2	M	9F-25F,27F-53F	梗窗雙拼	1185.0	550.0		1735.0	900.0	5	8	7	8	11	39	1
29		G6-214	G6	8.0	1697.5	840.0	39	55.61	T2CWN-2	T2	N	9F-25F,27F-53F	梗頂死梗				1757.5	900.0	5	8	7	8	11	39	1
30		XG6-203	G6	8.0	1707.5	840.0	38	54.50	T2CWG-2	T2	G	9F-25F,27F-52F	梗窗雙拼	1117.5	650.0		1767.5	900.0	5	8	7	8	10	38	1
31		XG6-204	G6	8.0	1707.5	840.0	39	55.94	T2CWF-1	T2	F	9F-25F,27F-53F	梗窗雙拼	1117.5	650.0		1767.5	900.0	5	8	7	8	11	39	1
32		XG6-205	G6	8.0	1707.5	840.0	39	55.94	T2CWE-2	T2	E	9F-25F,27F-53F	梗窗雙拼	1117.5	650.0		1767.5	900.0	5	8	7	8	11	39	1
33		XG6-215	G6	8.0	1707.5	840.0	39	55.94	T2CWN-2	T2	N	9F-25F,27F-53F	梗窗雙拼	1117.5	650.0		1767.5	900.0	5	8	7	8	11	39	1
34		XG6-208	G6	8.0	1732.5	840.0	39	56.76	T2CWB-2	T2	B	9F-25F,27F-53F	梗窗雙拼	1142.5	650.0		1792.5	900.0	5	8	7	8	11	39	1
35		XG6-213	G6	8.0	1732.5	840.0	39	56.76	T2CWA-1	T2	A	9F-25F,27F-53F	梗窗雙拼	1142.5	650.0		1792.5	900.0	5	8	7	8	11	39	1
36		XG6-219	G6	8.0	1732.5	840.0	39	56.76	T2CWM-2	T2	M	9F-25F,27F-53F	梗窗雙拼	1142.5	650.0		1792.5	900.0	5	8	7	8	11	39	1
37		XG6-220	G6	8.0	1900.0	840.0	39	62.24	T2CWL-1	T2	L	9F-25F,27F-53F	梗窗雙拼	1310.0	650.0		1960.0	900.0	5	8	7	8	11	39	1
38		XG6-206	G6	8.0	1970.0	840.0	39	64.54	T2CWC-2	T2	C	9F-25F,27F-53F	梗窗雙拼	1380.0	650.0		2030.0	900.0	5	8	7	8	11	39	1
39		XG6-207	G6	8.0	1970.0	840.0	39	64.54	T2CWC-2	T2	C	9F-25F,27F-53F	梗窗雙拼	1380.0	650.0		2030.0	900.0	5	8	7	8	11	39	1
40		XG6-201	G6	8.0	2115.0	840.0	38	67.51	T2CWH-1	T2	H	9F-25F,27F-52F	梗窗雙拼	1525.0	650.0		2175.0	900.0	5	8	7	8	10	38	1
41		XG6-202	G6	8.0	2115.0	840.0	38	67.51	T2CWH-1	T2	H	9F-25F,27F-52F	梗窗雙拼	1525.0	650.0		2175.0	900.0	5	8	7	8	10	38	1
42		XG6-209	G6	8.0	2115.0	840.0	39	69.29	T2CWB-2	T2	B	9F-25F,27F-53F	梗窗雙拼	1525.0	650.0		2175.0	900.0	5	8	7	8	11	39	1
43		XG6-212	G6	8.0	2115.0	840.0	39	69.29	T2CWA-1	T2	A	9F-25F,27F-53F	梗窗雙拼	1525.0	650.0		2175.0	900.0	5	8	7	8	11	39	1
44		XG6-218	G6	8.0	2115.0	840.0	39	69.29	T2CWM-2	T2	M	9F-25F,27F-53F	梗窗雙拼	1525.0	650.0		2175.0	900.0	5	8	7	8	11	39	1
45		XG6-210	G6	8.0	2125.0	840.0	39	69.62	T2CWB-1	T2	B	9F-25F,27F-53F	梗窗雙拼	1735.0	450.0		2185.0	900.0	5	8	7	8	11	39	1
46		XG6-211	G6	8.0	2125.0	840.0	39	69.62	T2CWA-2	T2	A	9F-25F,27F-53F	梗窗雙拼	1735.0	450.0		2185.0	900.0	5	8	7	8	11	39	1
47		XG6-221	G6	8.0	2175.0	840.0	39	71.25	T2CWK-2	T2	K	9F-25F,27F-53F	梗窗雙拼	1585.0	650.0		2235.0	900.0	5	8	7	8	11	39	1
48		XG6-223	G6	8.0	2575.0	840.0	39	84.36	T2CWH-2	T2	H	9F-25F,27F-53F	梗窗雙拼	1735.0	450.0	450.0	2635.0	900.0	5	8	7	8	11	39	1
49		XG6-217	G6	8.0	2600.0	840.0	39	85.18	T2CWM-3	T2	M	9F-25F,27F-53F	梗窗雙拼	1760.0	450.0	450.0	2660.0	900.0	5	8	7	8	11	39	1
50							小計：	894	1471																23
51							總計：	1904	1897																

加工注意事項/玻璃類型描述：	
	1).本表中之清片玻璃是 信義 原片，藍片玻璃是藍欣原片
	2).本表中所有玻璃對角線尺寸偏差要求不超過負2mm。
	3).本表中玻璃要求粗磨邊處理並倒棱角，攔河玻璃頂底要精磨邊，而所有玻璃之入爐方向需保持一致。
	4).本表中所有玻璃成品均需做雙面保護，用透明靜電膠紙加四周一寸FK白膠紙做雙面加固保護處理。
	5).本表中所有玻璃成品均需注明室內外及其玻璃編號/使用位置/樓層，以便識別。
	（G1)10 mm THK. TEMPERED BLUE TINTED GLASS (OUTER)+ 9 mm AIR SPACE + 8 mm THK. TEMPERED CLEAR GLASS (INNER). (D18110173)
	（G3) 10 mm THK. HEAT STRENGTHENED BLUE TINTED GLASS (OUTER)+ 9 mm AIR SPACE + 8 mm THK. TEMPERED CLEAR GLASS (INNER). (D18110173)
	（G4) 8 mm THK. HEAT STRENGTHENED BLUE TINTED GLASS （SPANDREL GLASS).(D18070395)
	（G5) 8 mm THK. HEAT STRENGTHENED BLUE TINTED GLASS (OUTER)+9 mm AIR SPACE + 8 mm THK. TEMPERED CLEAR GLASS (INNER). (D18100241)
	（G6)- 8 mm THK. TEMPERED BLUE TINTED GLASS （SPANDREL GLASS).(D18070395)
	（LH-欄河玻璃)10 mm THK. TEMPERED GLASS （INTERNAL PROTECTIVE BARRIER). (D18061223)

美特鋁質 有限公司
MIDI Aluminium Fabricator Ltd.

地盤用玻璃B.M.表

BM編號:837-CW-M01-S-GP05


工程號:	J837	計算:	陈俊桦	日期：2019.3.4	送呈:			計算參考數值/所屬位置分格			註明：分MO參考數據：（MO1：900分格沒有7F-5層，MO3: 900分格有27层）																		
地盤名稱:	觀塘裕民坊	核對:	謝永林/利春媚	日期：2019.3.4	副本:																								
項目類別:	幕墙(T2)		欄河		A/C Code:																								
修改版次：		總計玻璃面積（平方米）：		132.90																									

序號	修改內容	玻璃圖號	顏色與類型	厚度(mm)	玻璃尺寸		數量	總面積	使用位置	单位	樓層	分屬類型	分格1	分格高度	M01	MO2	MO3	M04	MO5	合計	
					寬度（W mm）	高度（H mm）	（塊）	（平方米）							7/F,9F-15F(6層)	16F-23F(8層)	25F-32F（7層）	33F-41F（8層）	42F-48F以上不同	合計	每层
2		LH-1	欄河玻璃頂底需精磨邊	10.0	540.0	150.0	76	6.16	T2CWH-1	H	7F,9F-25F,28F-52F	欄河	650.0	150.0	12	16	12	16	20	76	2
3		LH-1	欄河玻璃頂底需精磨邊	10.0	540.0	150.0	76	6.16	T2CWG-2	G	7F,9F-25F,28F-52F	欄河	650.0	150.0	12	16	12	16	20	76	2
4		LH-1	欄河玻璃頂底需精磨邊	10.0	540.0	150.0	39	3.16	T2CWF-2	F	7F,9F-25F,28F-53F	欄河	650.0	150.0	6	8	6	8	11	39	1
5		LH-1	欄河玻璃頂底需精磨邊	10.0	540.0	150.0	39	3.16	T2CWF-1	F	7F,9F-25F,28F-53F	欄河	650.0	150.0	6	8	6	8	11	39	1
6		LH-1	欄河玻璃頂底需精磨邊	10.0	540.0	150.0	39	3.16	T2CWE-2	E	7F,9F-25F,28F-53F	欄河	650.0	150.0	6	8	6	8	11	39	1
7		LH-1	欄河玻璃頂底需精磨邊	10.0	540.0	150.0	39	3.16	T2CWE-1	E	7F,9F-25F,28F-53F	欄河	650.0	150.0	6	8	6	8	11	39	1
8		LH-1	欄河玻璃頂底需精磨邊	10.0	540.0	150.0	39	3.16	T2CWD-1	D	7F,9F-25F,28F-53F	欄河	650.0	150.0	6	8	6	8	11	39	1
9		LH-1	欄河玻璃頂底需精磨邊	10.0	540.0	150.0	78	6.32	T2CWC-2	C	7F,9F-25F,28F-53F	欄河	650.0	150.0	12	16	12	16	22	78	2
10		LH-1	欄河玻璃頂底需精磨邊	10.0	540.0	150.0	39	3.16	T2CWC-1	C	7F,9F-25F,28F-53F	欄河	650.0	150.0	6	8	6	8	11	39	1
11		LH-1	欄河玻璃頂底需精磨邊	10.0	540.0	150.0	156	12.64	T2CWB-2	B	7F,9F-25F,28F-53F	欄河	650.0	150.0	24	32	24	32	44	156	4
12		LH-1	欄河玻璃頂底需精磨邊	10.0	540.0	150.0	156	12.64	T2CWA-1	A	7F,9F-25F,28F-53F	欄河	650.0	150.0	24	32	24	32	44	156	4
13		LH-1	欄河玻璃頂底需精磨邊	10.0	540.0	150.0	78	6.32	T2CWN-2	N	7F,9F-25F,28F-53F	欄河	650.0	150.0	12	16	12	16	22	78	2
14		LH-1	欄河玻璃頂底需精磨邊	10.0	540.0	150.0	117	9.48	T2CWM-2	M	7F,9F-25F,28F-53F	欄河	650.0	150.0	18	24	18	24	33	117	3
15		LH-1	欄河玻璃頂底需精磨邊	10.0	540.0	150.0	39	3.16	T2CWM-1	M	7F,9F-25F,28F-53F	欄河	650.0	150.0	6	8	6	8	11	39	1
16		LH-1	欄河玻璃頂底需精磨邊	10.0	540.0	150.0	39	3.16	T2CWL-1	L	7F,9F-25F,28F-53F	欄河	650.0	150.0	6	8	6	8	11	39	1
17		LH-1	欄河玻璃頂底需精磨邊	10.0	540.0	150.0	39	3.16	T2CWK-2	K	7F,9F-25F,28F-53F	欄河	650.0	150.0	6	8	6	8	11	39	1
18		LH-1	欄河玻璃頂底需精磨邊	10.0	540.0	150.0	39	3.16	T2CWJ-1	J	7F,9F-25F,28F-53F	欄河	650.0	150.0	6	8	6	8	11	39	1
19		LH-2	欄河玻璃頂底需精磨邊	10.0	340.0	150.0	38	1.94	T2CWH-1	H	7F,9F-25F,28F-52F	欄河	450.0	150.0	6	8	6	8	10	38	1
20		LH-2	欄河玻璃頂底需精磨邊	10.0	340.0	150.0	38	1.94	T2CWH-1	H	7F,9F-25F,28F-52F	欄河	450.0	150.0	6	8	6	8	10	38	1
21		LH-2	欄河玻璃頂底需精磨邊	10.0	340.0	150.0	38	1.94	T2CWG-2	G	7F,9F-25F,28F-52F	欄河	450.0	150.0	6	8	6	8	10	38	1
22		LH-2	欄河玻璃頂底需精磨邊	10.0	340.0	150.0	39	1.99	T2CWF-1	F	7F,9F-25F,28F-53F	欄河	450.0	150.0	6	8	6	8	11	39	1
23		LH-2	欄河玻璃頂底需精磨邊	10.0	340.0	150.0	39	1.99	T2CWE-2	E	7F,9F-25F,28F-53F	欄河	450.0	150.0	6	8	6	8	11	39	1
24		LH-2	欄河玻璃頂底需精磨邊	10.0	340.0	150.0	78	3.98	T2CWB-1	B	7F,9F-25F,28F-53F	欄河	450.0	150.0	12	16	12	16	22	78	2
25		LH-2	欄河玻璃頂底需精磨邊	10.0	340.0	150.0	78	3.98	T2CWA-2	A	7F,9F-25F,28F-53F	欄河	450.0	150.0	12	16	12	16	22	78	2
26		LH-2	欄河玻璃頂底需精磨邊	10.0	340.0	150.0	39	1.99	T2CWN-1	N	7F,9F-25F,28F-53F	欄河	450.0	150.0	6	8	6	8	11	39	1


美特鋁質 有限公司 MIDI Aluminium Fabricator Ltd.

地盤用玻璃B.M.表

| | | |

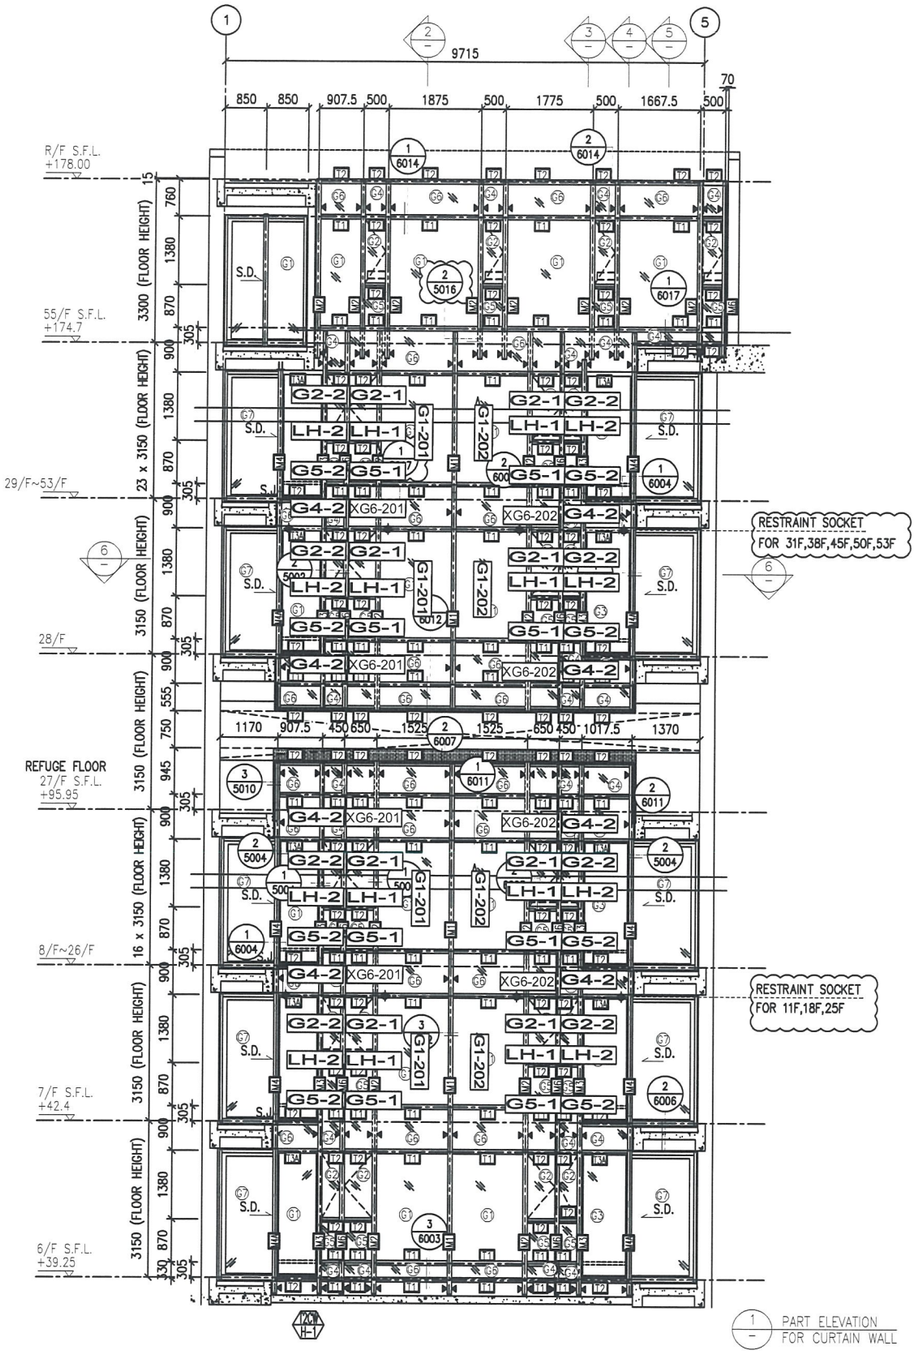

1 / – PART ELEVATION FOR CURTAIN WALL

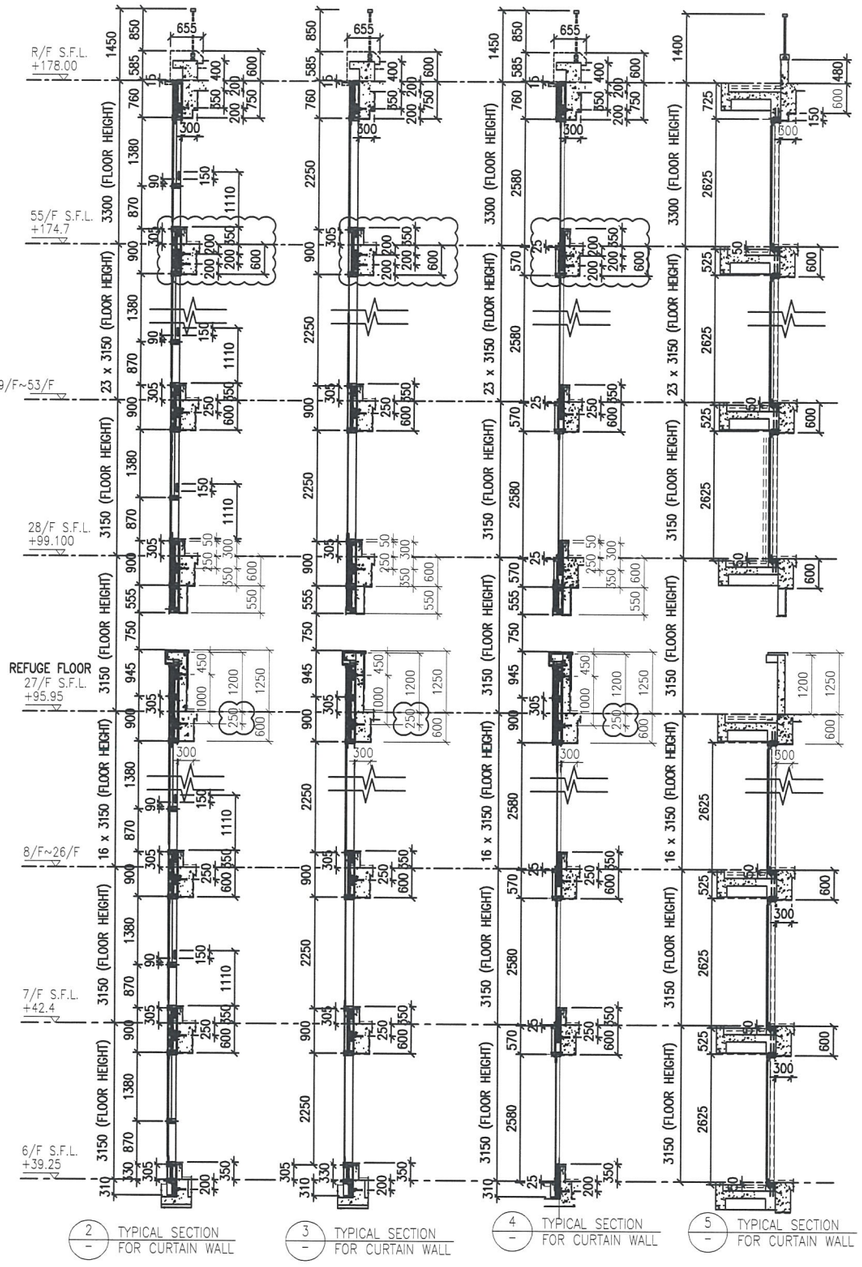


2 / – TYPICAL SECTION FOR CURTAIN WALL

3 / – TYPICAL SECTION FOR CURTAIN WALL

4 / – TYPICAL SECTION FOR CURTAIN WALL

5 / – TYPICAL SECTION FOR CURTAIN WALL

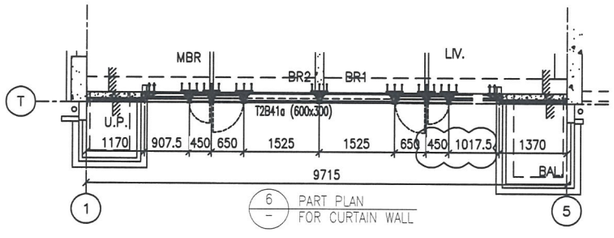

6 / – PART PLAN FOR CURTAIN WALL

LEGEND:

- G1 – 10 mm THK. TEMPERED BLUE TINTED GLASS (OUTER) + 9 mm AIR SPACE + 8 mm THK. TEMPERED CLEAR GLASS (INNER)
- G2 – 8 mm THK. HEAT STRENGTHENED TINTED GLASS (OUTER)+ 9 mm AIR SPACE + 8 mm THK. HEAT STRENGTHENED CLEAR GLASS (INNER)
- G3 – 10 mm THK. HEAT STRENGTHENED BLUE TINTED GLASS (OUTER)+ 9 mm AIR SPACE + 8 mm THK. TEMPERED CLEAR GLASS (INNER)
- G4 – 8 mm THK. HEAT STRENGTHENED BLUE TINTED GLASS (SPANDREL GLASS)
- G5 – 8 mm THK. HEAT STRENGTHENED BLUE TINTED GLASS (OUTER)+ 9 mm AIR SPACE + 8 mm THK. TEMPERED CLEAR GLASS (INNER)
- G6 – 8 mm THK. TEMPERED BLUE TINTED GLASS (SPANDREL GLASS)
- G7 – 8 mm THK. HEAT STRENGTHENED TINTED GLASS (OUTER)+ 1.52PVB + 8 mm THK. HEAT STRENGTHENED CLEAR LAMINATED GLASS (INNER)
- 10 mm THK. TEMPERED GLASS (INTERNAL PROTECTIVE BARRIER)
- 3 mm THK. ALUM. CLADDING
- M.W. – MAINTENANCE WINDOW
- S.J. – STACK JOINT
- A-001 – ALUM. EXTRUSION DIE NO.
- ▲ – SUPPORT POINT
- ◆ – RESTRAINT SOCKET

B.D. REF :

CLIENT :
信和置業有限公司
Sino Land Company Limited

ARCHITECT : WONG TUNG & PARTNERS LIMITED ARCHITECTS & PLANNERS

MAIN CONTRACTOR :
CR Construction Company Limited

STRUCTURAL ENGINEER : AECOM

FACADE CONSULTANT: AECOM

NOTE :
1. ALL DIMENSIONS ARE IN mm.
2. ALL ELEVATIONS ARE VIEWED FROM OUTSIDE.
3. ALL DIMENSIONS TO BE VERIFIED ON SITE BEFORE FABRICATION.

LEGEND :
- X1 / X001 — DETAIL MARK NO. / REFER SHEET NO.
1. F.F.L. --FINISHED FLOOR LEVEL
2. S.F.L. --STRUCTURAL FLOOR LEVEL
3. (R) --REVERSED DETAIL

NO.	DATE	REVISED	BY
E	17/01/2019	GENERAL REVISED	
D	22/12/2018	GENERAL REVISED	
C	04/12/2018	GENERAL REVISED	
B	24/11/2018	GENERAL REVISED	
A	10/9/2018	GENERAL REVISED	

JOB NO. : J-837

PROJECT :
URA KWUN TONG TOWN CENTRE REDEVELOPMENT (AREA 2 & 3) AT NKIL 6514, KWUN TONG, KWLOON


TITLE :
PART ELEVATION OF CURTAIN WALL AT TOWER 2

DATE : 04-JUL-18 | SCALE : 1:60 (A1)

DRAWN BY : ASING | CHECKED BY : –

美特鋁質有限公司
MIDI ALUMINIUM FABRICATOR LTD.
Units 6-8, Sunray Industrial Centre, 1/F
610 Cha Kwo Ling Road, Kowloon
Tel:23489211-4 Fax:(852)27727666

DWG NO. : J837-CW-2201 | REV. : E

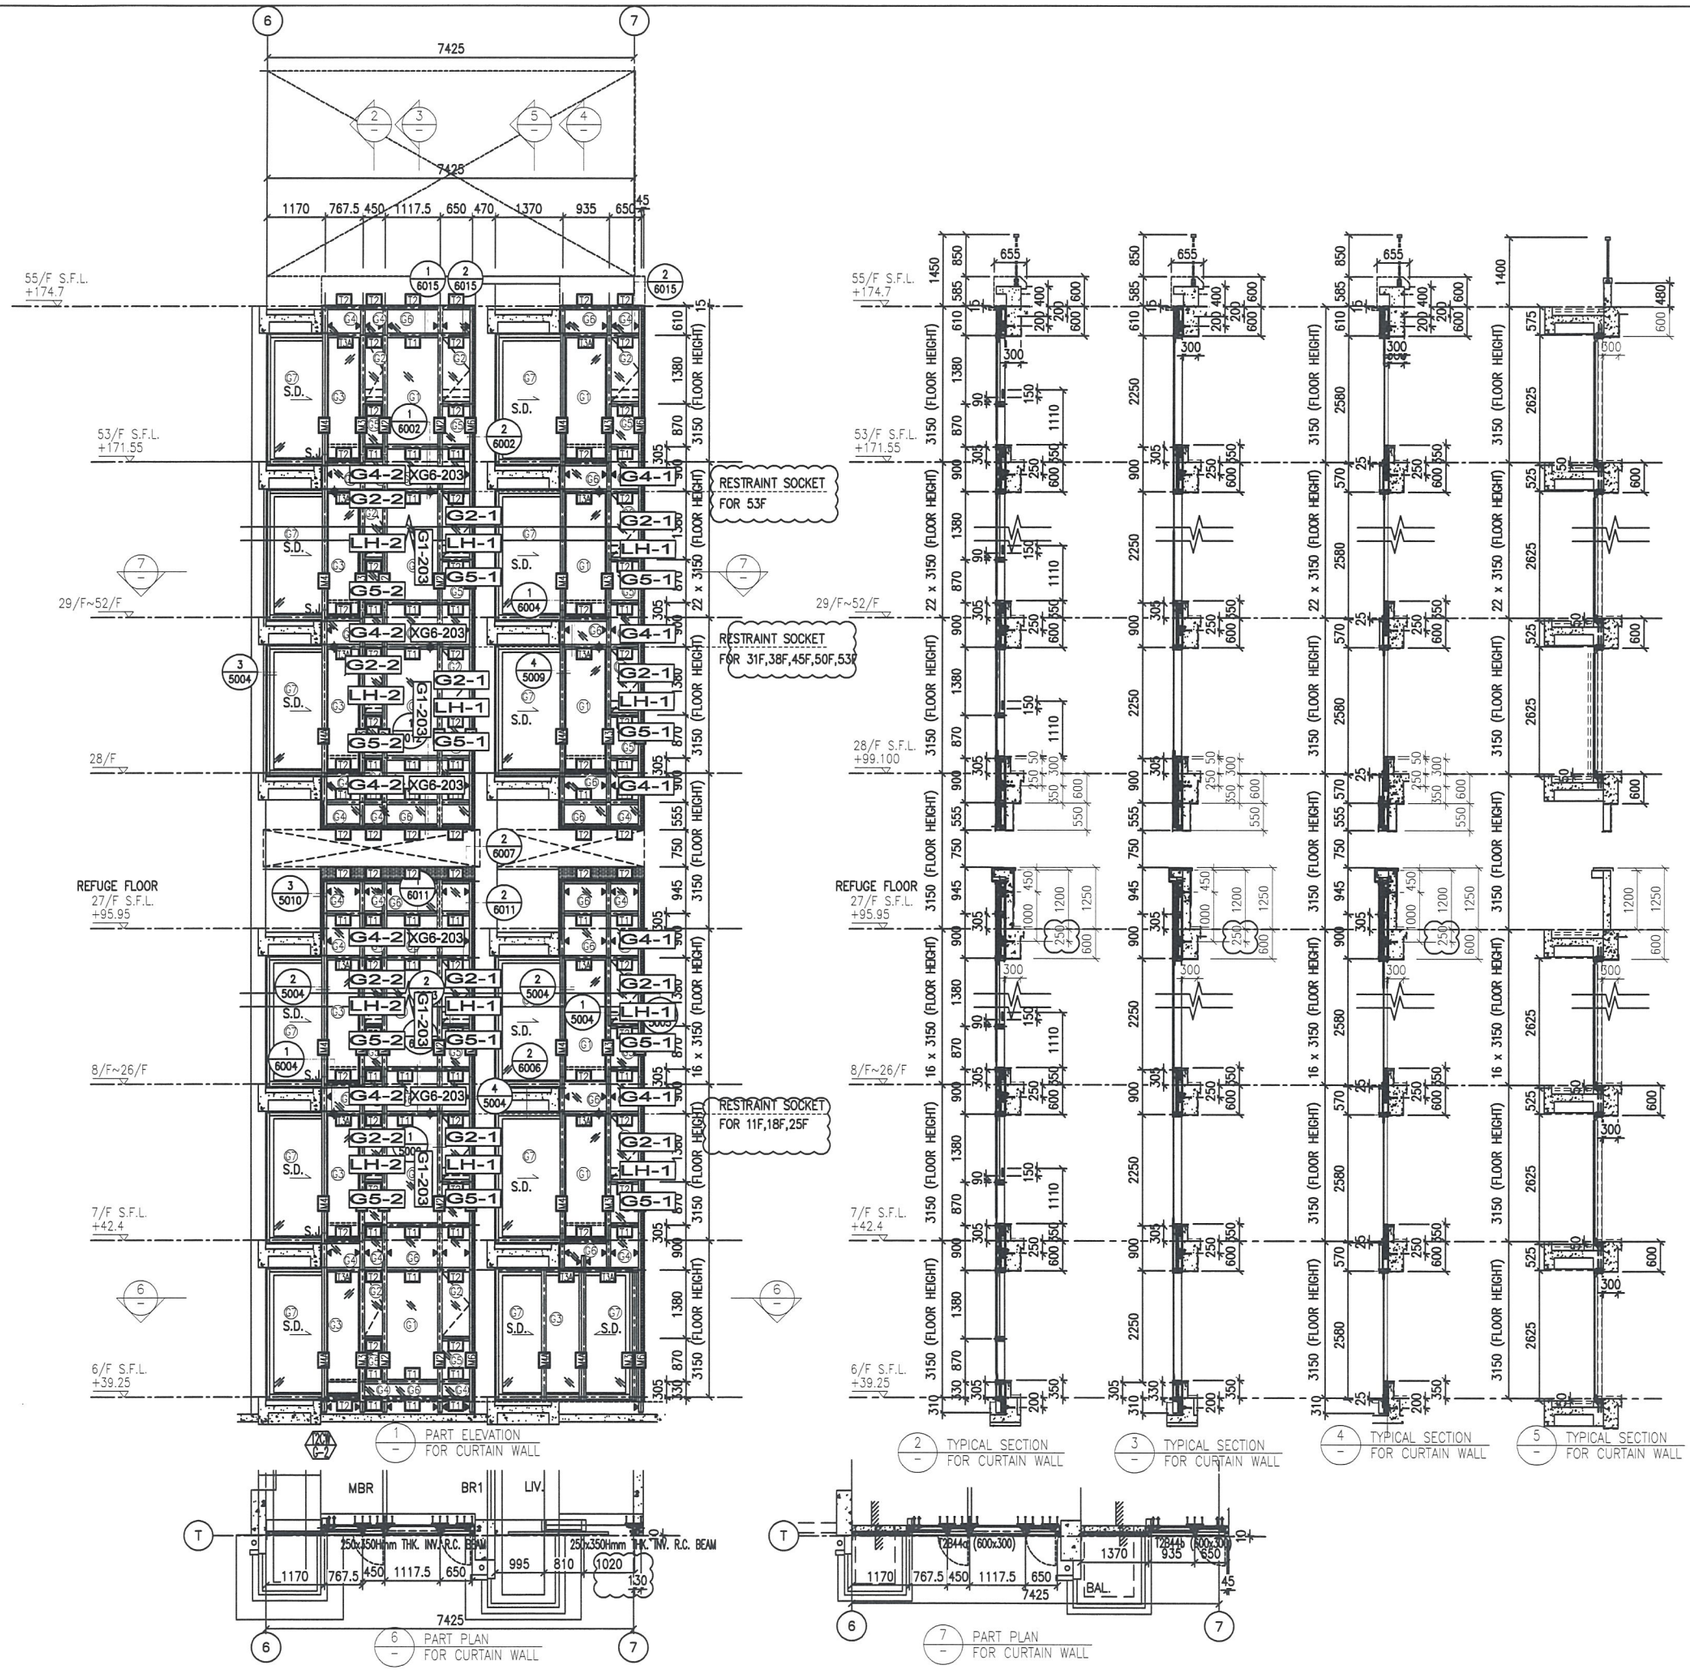

LEGEND:

- G1 – 10 mm THK. TEMPERED BLUE TINTED GLASS (OUTER) + 9 mm AIR SPACE + 8 mm THK. TEMPERED CLEAR GLASS (INNER)
- G2 – 8 mm THK. HEAT STRENGTHENED TINTED GLASS (OUTER)+ 9 mm AIR SPACE + 8 mm THK. HEAT STRENGTHENED CLEAR GLASS (INNER)
- G3 – 10 mm THK. HEAT STRENGTHENED BLUE TINTED GLASS (OUTER)+ 9 mm AIR SPACE + 8 mm THK. TEMPERED CLEAR GLASS (INNER)
- G4 – 8 mm THK. HEAT STRENGTHENED BLUE TINTED GLASS (SPANDREL GLASS)
- G5 – 8 mm THK. HEAT STRENGTHENED BLUE TINTED GLASS (OUTER)+ 9 mm AIR SPACE + 8 mm THK. TEMPERED CLEAR GLASS (INNER)
- G6 – 8 mm THK. TEMPERED BLUE TINTED GLASS (SPANDREL GLASS)
- G7 – 8 mm THK. HEAT STRENGTHENED TINTED GLASS (OUTER)+ 1.52PVB + 8 mm THK. HEAT STRENGTHENED CLEAR LAMINATED GLASS (INNER)
- 10 mm THK. TEMPERED GLASS (INTERNAL PROTECTIVE BARRIER)
- 3 mm THK. ALUM. CLADDING
- M.W. – MAINTENANCE WINDOW
- S.J. – STACK JOINT
- AE01 – ALUM. EXTRUSION DIE NO.
- ▲ – SUPPORT POINT
- ◆ – RESTRAINT SOCKET

B.D. REF :

CLIENT :
信和置業有限公司
Sino Land Company Limited

ARCHITECT :
WONG TUNG & PARTNERS LIMITED
ARCHITECTS & PLANNERS

MAIN CONTRACTOR :
CR Construction Company Limited

STRUCTURAL ENGINEER :
AECOM

FACADE CONSULTANT:
AECOM

NOTE :
1. ALL DIMENSIONS ARE IN mm.
2. ALL ELEVATIONS ARE VIEWED FROM OUTSIDE.
3. ALL DIMENSIONS TO BE VERIFIED ON SITE BEFORE FABRICATION.

LEGEND :
- X1 / X001 — DETAIL MARK NO. / REFER SHEET NO.
1. F.F.L. --FINISHED FLOOR LEVEL
2. S.F.L. --STRUCTURAL FLOOR LEVEL
3. (R) --REVERSED DETAIL

NO.	DATE	REVISED	BY
E	17/01/2019	GENERAL REVISED	
D	22/12/2018	GENERAL REVISED	
C	04/12/2018	GENERAL REVISED	
B	24/11/2018	GENERAL REVISED	
A	10/9/2018	GENERAL REVISED	

JOB NO. : J-837

PROJECT :
URA KWUN TONG TOWN CENTRE REDEVELOPMENT (AREA 2 & 3) AT NKIL 6514, KWUN TONG, KWLOON


TITLE :
PART ELEVATION OF CURTAIN WALL AT TOWER 2

DATE : 04-JUL-18 | SCALE : 1:60 (A1)

DRAWN BY : ASING | CHECKED BY : -

美特鋁質有限公司
MIDI ALUMINIUM FABRICATOR LTD.
Units 6-8, Sunray Industrial Centre, 1/F
610 Cha Kwo Ling Road, Kowloon
Tel:23489211-4 Fax:(852)27727666


DWG NO. : J837-CW-2202 | REV. : E

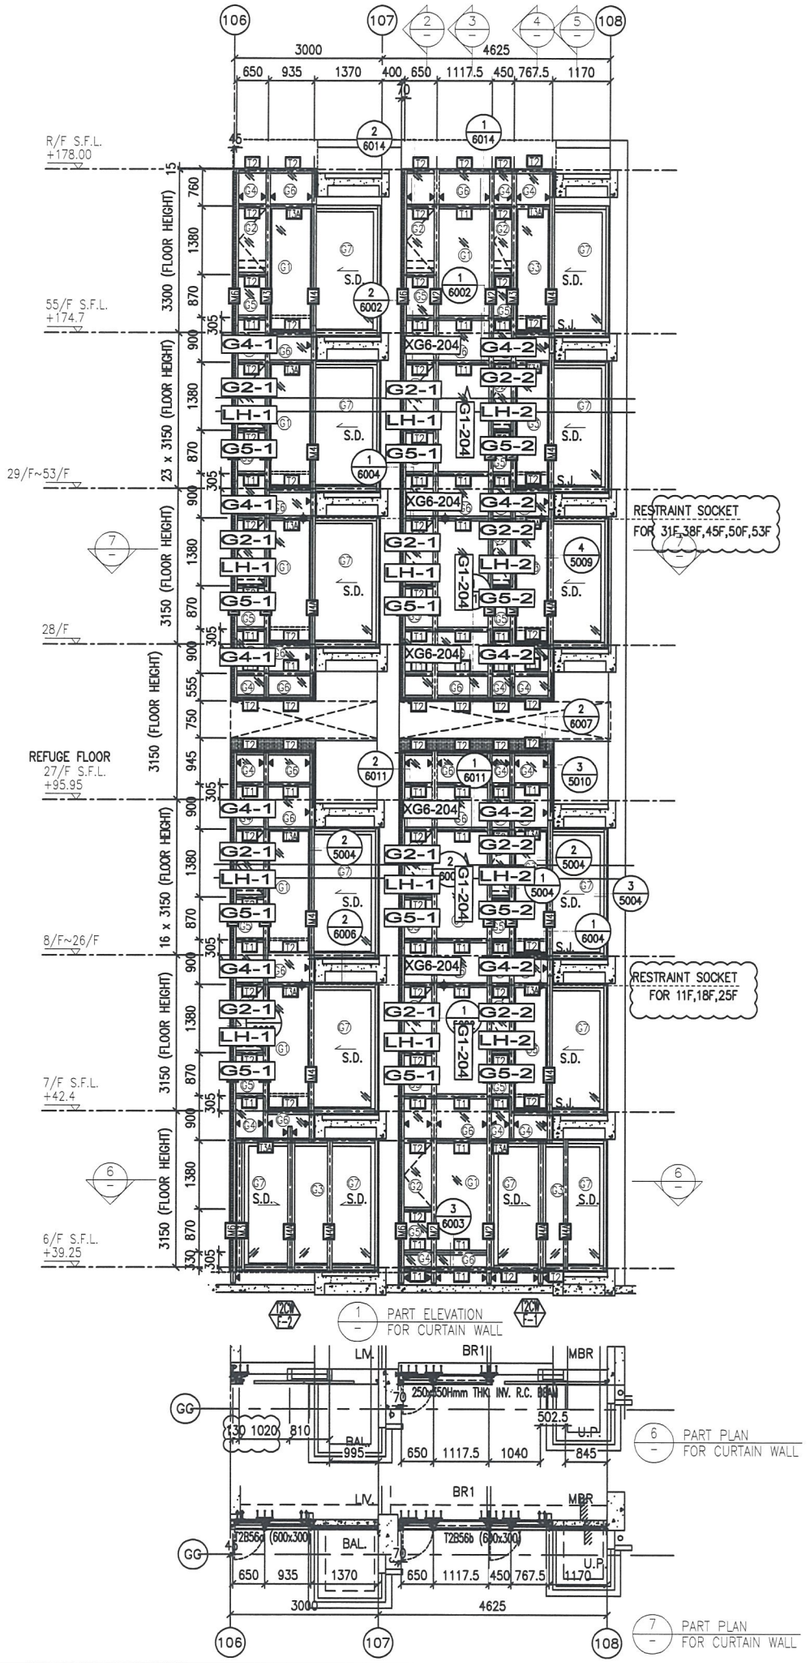

1 PART ELEVATION FOR CURTAIN WALL

6 PART PLAN FOR CURTAIN WALL

7 PART PLAN FOR CURTAIN WALL

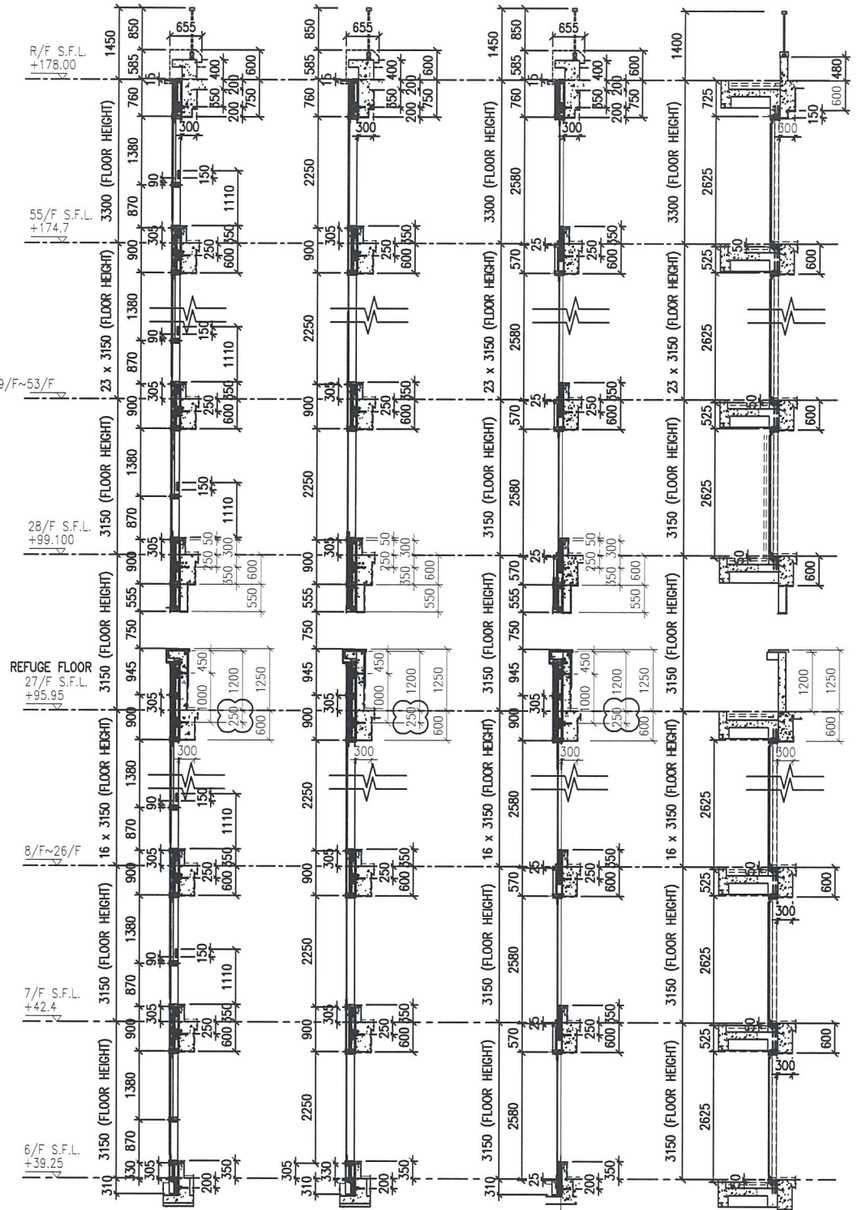

2 TYPICAL SECTION FOR CURTAIN WALL

3 TYPICAL SECTION FOR CURTAIN WALL

4 TYPICAL SECTION FOR CURTAIN WALL

5 TYPICAL SECTION FOR CURTAIN WALL

LEGEND:

- G3 – 10 mm THK. TEMPERED BLUE TINTED GLASS (OUTER) + 9 mm AIR SPACE + 8 mm THK. TEMPERED CLEAR GLASS (INNER)
- G2 – 8 mm THK. HEAT STRENGTHENED TINTED GLASS (OUTER)+ 9 mm AIR SPACE + 8 mm THK. HEAT STRENGTHENED CLEAR GLASS (INNER)
- G1 – 10 mm THK. HEAT STRENGTHENED BLUE TINTED GLASS (OUTER)+ 9 mm AIR SPACE + 8 mm THK. TEMPERED CLEAR GLASS (INNER)
- G4 – 8 mm THK. HEAT STRENGTHENED BLUE TINTED GLASS (SPANDREL GLASS)
- G5 – 8 mm THK. HEAT STRENGTHENED BLUE TINTED GLASS (OUTER)+ 9 mm AIR SPACE + 8 mm THK. TEMPERED CLEAR GLASS (INNER)
- G6 – 8 mm THK. TEMPERED BLUE TINTED GLASS (SPANDREL GLASS)
- G7 – 8 mm THK. HEAT STRENGTHENED TINTED GLASS (OUTER)+ 1.52PVB + 8 mm THK. HEAT STRENGTHENED CLEAR LAMINATED GLASS (INNER)
- 10 mm THK. TEMPERED GLASS (INTERNAL PROTECTIVE BARRIER)
- 3 mm THK. ALUM. CLADDING
- M.W. – MAINTENANCE WINDOW
- S.J. – STACK JOINT
- ALC01 – ALUM. EXTRUSION DIE NO.
- ▲ – SUPPORT POINT
- ◆ – RESTRAINT SOCKET

B.D. REF :

CLIENT :
信和置業有限公司
Sino Land Company Limited

ARCHITECT : WONG TUNG & PARTNERS LIMITED ARCHITECTS & PLANNERS

MAIN CONTRACTOR :
CR Construction Company Limited

STRUCTURAL ENGINEER : AECOM

FACADE CONSULTANT: AECOM

NOTE :
1. ALL DIMENSIONS ARE IN mm.
2. ALL ELEVATIONS ARE VIEWED FROM OUTSIDE.
3. ALL DIMENSIONS TO BE VERIFIED ON SITE BEFORE FABRICATION.

LEGEND :
- X1 / X001 — DETAIL MARK NO. / REFER SHEET NO.
1. F.F.L. --FINISHED FLOOR LEVEL
2. S.F.L. --STRUCTURAL FLOOR LEVEL
3. (/R) --REVERSED DETAIL

NO.	DATE	REVISED	BY
E	17/01/2019	GENERAL REVISED	
D	22/12/2018	GENERAL REVISED	
C	04/12/2018	GENERAL REVISED	
B	24/11/2018	GENERAL REVISED	
A	10/9/2018	GENERAL REVISED	

JOB NO. : J-837

PROJECT :
URA KWUN TONG TOWN CENTRE REDEVELOPMENT (AREA 2 & 3) AT NKIL 6514, KWUN TONG, KWLOON


TITLE :
PART ELEVATION OF CURTAIN WALL AT TOWER 2


DATE : 04-JUL-18 | SCALE : 1:60 (A1)

DRAWN BY : ASING | CHECKED BY : -

美特鋁質有限公司
MIDI ALUMINIUM FABRICATOR LTD.
Units 6-8, Sunray Industrial Centre, 1/F
610 Cha Kwo Ling Road, Kowloon
Tel:23489211-4 Fax:(852)27727666

DWG NO. : J837-CW-2203 | REV. : E

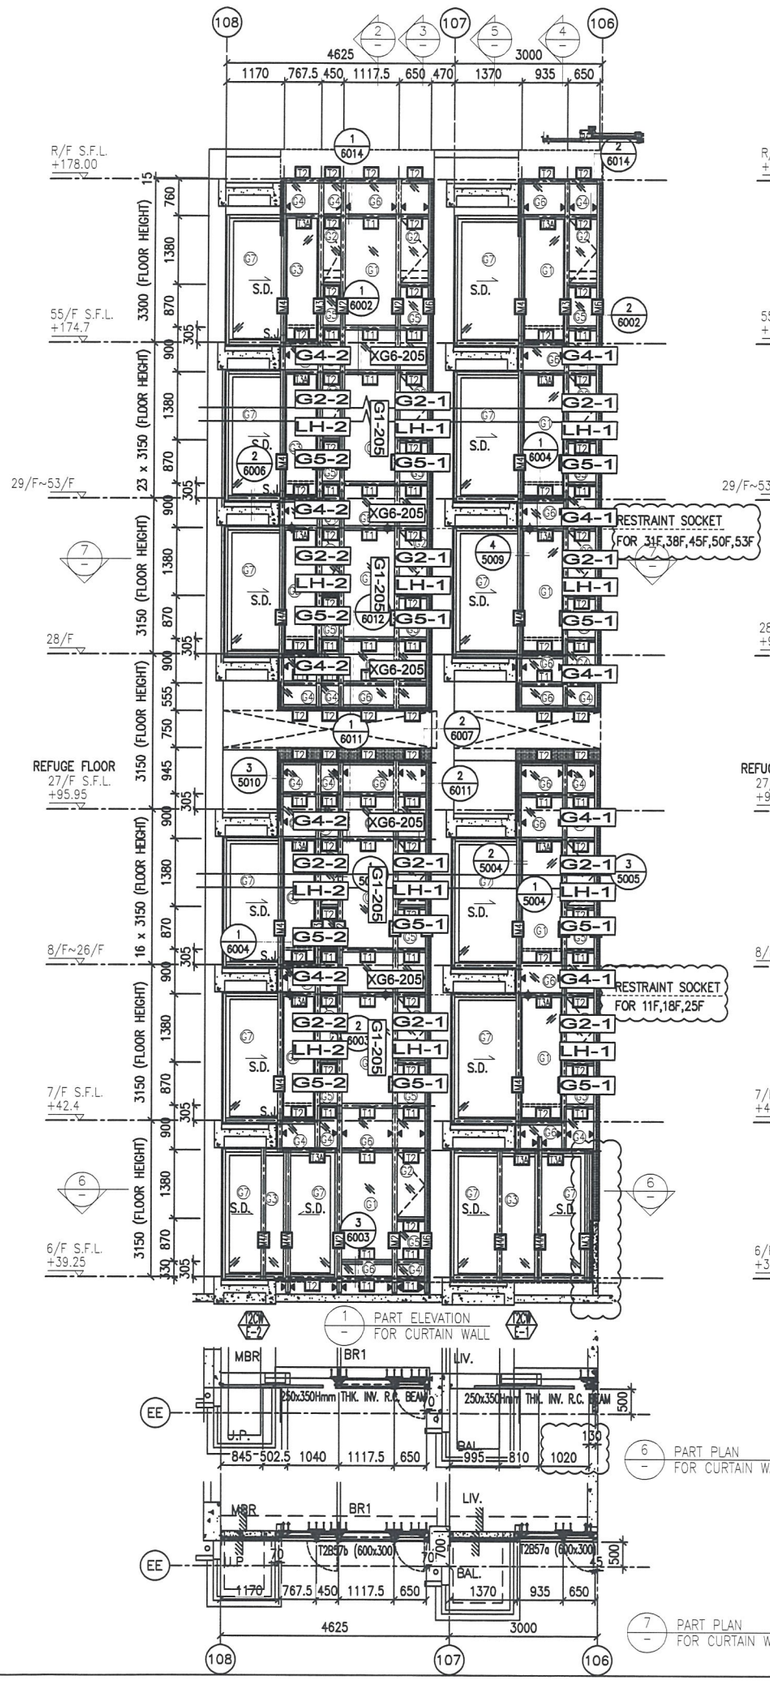

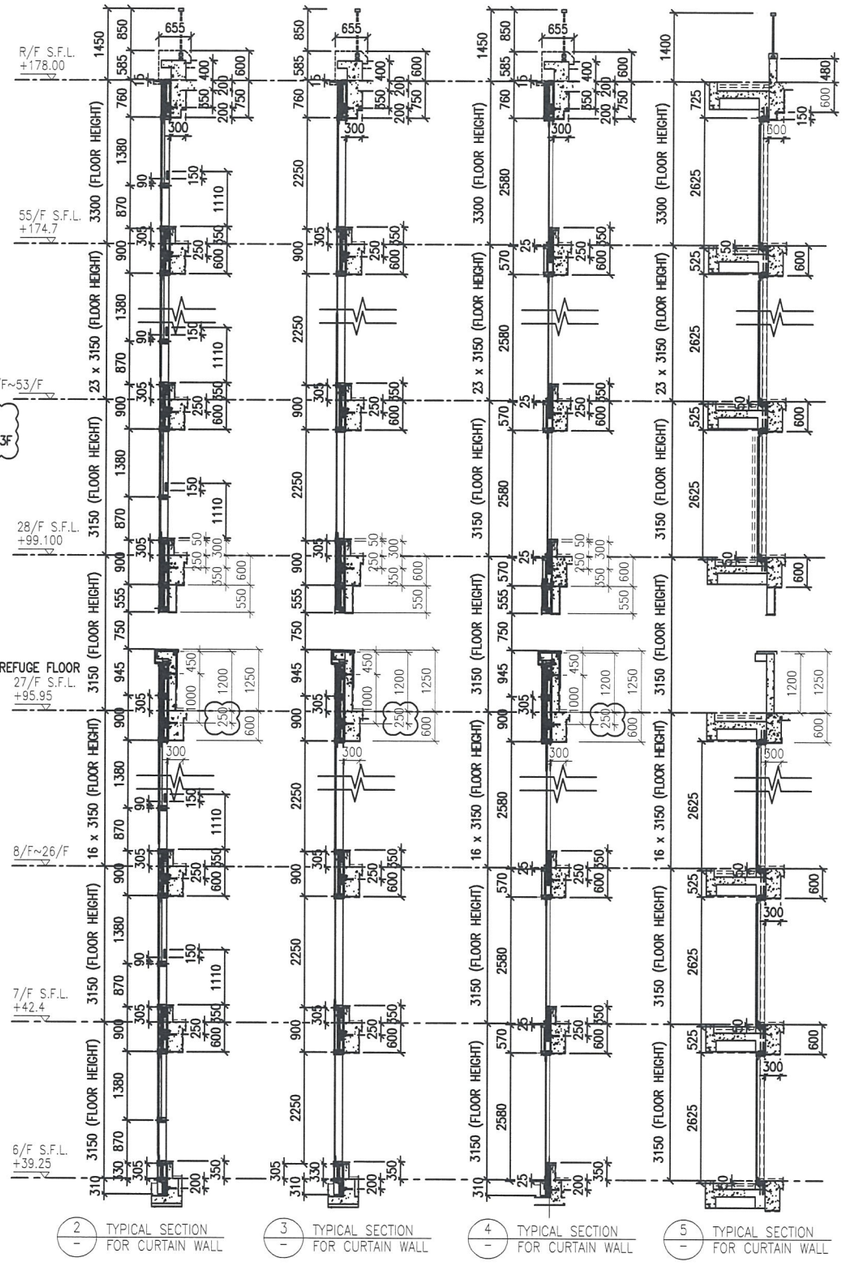

LEGEND:

- G1 – 10 mm THK. TEMPERED BLUE TINTED GLASS (OUTER) + 9 mm AIR SPACE + 8 mm THK. TEMPERED CLEAR GLASS (INNER)
- G2 – 8 mm THK. HEAT STRENGTHENED TINTED GLASS (OUTER)+ 9 mm AIR SPACE + 8 mm THK. HEAT STRENGTHENED CLEAR GLASS (INNER)
- G3 – 10 mm THK. HEAT STRENGTHENED BLUE TINTED GLASS (OUTER)+ 9 mm AIR SPACE + 8 mm THK. TEMPERED CLEAR GLASS (INNER)
- G4 – 8 mm THK. HEAT STRENGTHENED BLUE TINTED GLASS (SPANDREL GLASS)
- G5 – 8 mm THK. HEAT STRENGTHENED BLUE TINTED GLASS (OUTER)+ 9 mm AIR SPACE + 8 mm THK. TEMPERED CLEAR GLASS (INNER)
- G6 – 8 mm THK. TEMPERED BLUE TINTED GLASS (SPANDREL GLASS)
- G7 – 8 mm THK. HEAT STRENGTHENED TINTED GLASS (OUTER)+ 1.52PVB + 8 mm THK. HEAT STRENGTHENED CLEAR LAMINATED GLASS (INNER) 10 mm THK. TEMPERED GLASS (INTERNAL PROTECTIVE BARRIER)
- 3 mm THK. ALUM. CLADDING
- M.W. – MAINTENANCE WINDOW
- S.J. – STACK JOINT
- A-01 – ALUM. EXTRUSION DIE NO.
- ▲ – SUPPORT POINT
- ◆ – RESTRAINT SOCKET

B.D. REF :

CLIENT :
信和置業有限公司
Sino Land Company Limited

ARCHITECT :
WONG TUNG & PARTNERS LIMITED
ARCHITECTS & PLANNERS

MAIN CONTRACTOR :
CR Construction Company Limited

STRUCTURAL ENGINEER :
AECOM

FACADE CONSULTANT:
AECOM

NOTE :
1. ALL DIMENSIONS ARE IN mm.
2. ALL ELEVATIONS ARE VIEWED FROM OUTSIDE.
3. ALL DIMENSIONS TO BE VERIFIED ON SITE BEFORE FABRICATION.

LEGEND :
- X1 / X001 — DETAIL MARK NO. / REFER SHEET NO.
1. F.F.L. --FINISHED FLOOR LEVEL
2. S.F.L. --STRUCTURAL FLOOR LEVEL
3. (R) --REVERSED DETAIL

NO.	DATE	REVISED	BY
E	17/01/2019	GENERAL REVISED	
D	22/12/2018	GENERAL REVISED	
C	04/12/2018	GENERAL REVISED	
B	24/11/2018	GENERAL REVISED	
A	10/9/2018	GENERAL REVISED	

JOB NO. : J-837

PROJECT :
URA KWUN TONG TOWN CENTRE REDEVELOPMENT (AREA 2 & 3) AT NKIL 6514, KWUN TONG, KWLOON


TITLE :
PART ELEVATION OF CURTAIN WALL AT TOWER 2

DATE : 04-JUL-18 | SCALE : 1:60 (A1)

DRAWN BY : ASING | CHECKED BY : -

美特鋁質有限公司
MIDI ALUMINIUM FABRICATOR LTD.
Units 6-8, Sunray Industrial Centre, 1/F
610 Cha Kwo Ling Road, Kowloon
Tel:23489211-4 Fax:(852)27727666

DWG NO. : J837-CW-2204 | REV. : E

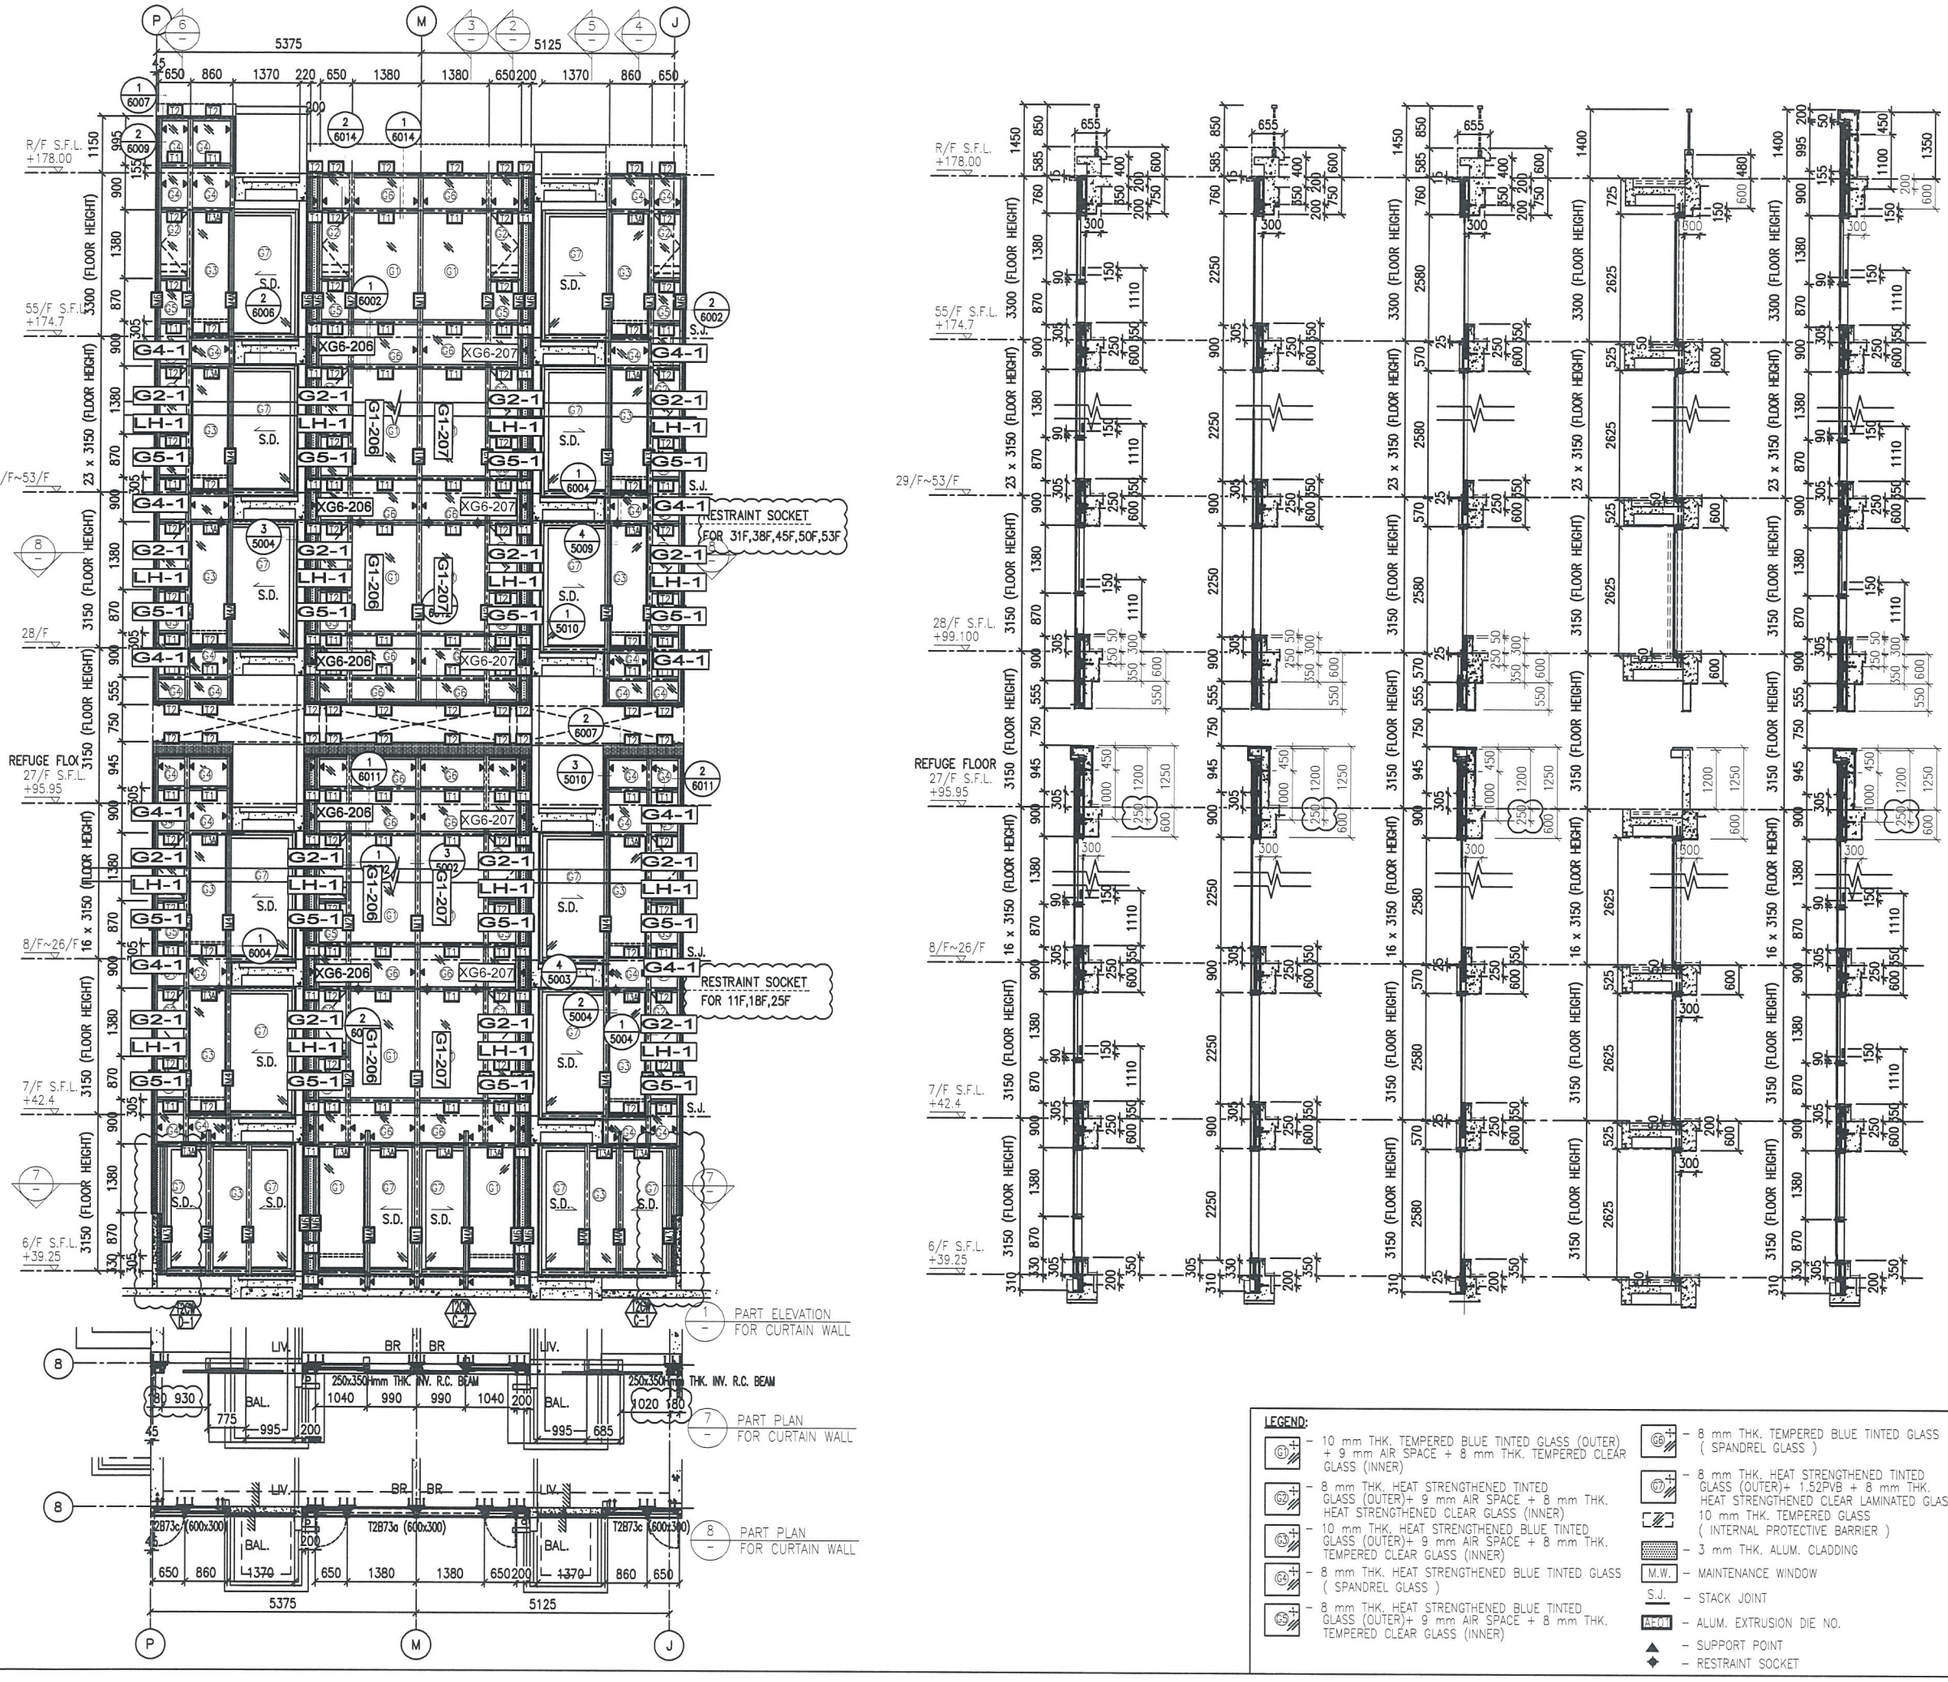

LEGEND:

- G1 – 10 mm THK. TEMPERED BLUE TINTED GLASS (OUTER) + 9 mm AIR SPACE + 8 mm THK. TEMPERED CLEAR GLASS (INNER)
- G2 – 8 mm THK. HEAT STRENGTHENED TINTED GLASS (OUTER)+ 9 mm AIR SPACE + 8 mm THK. HEAT STRENGTHENED CLEAR GLASS (INNER)
- G3 – 10 mm THK. HEAT STRENGTHENED BLUE TINTED GLASS (OUTER)+ 9 mm AIR SPACE + 8 mm THK. TEMPERED CLEAR GLASS (INNER)
- G4 – 8 mm THK. HEAT STRENGTHENED BLUE TINTED GLASS (SPANDREL GLASS)
- G5 – 8 mm THK. HEAT STRENGTHENED BLUE TINTED GLASS (OUTER)+ 9 mm AIR SPACE + 8 mm THK. TEMPERED CLEAR GLASS (INNER)
- GB – 8 mm THK. TEMPERED BLUE TINTED GLASS (SPANDREL GLASS)
- G7 – 8 mm THK. HEAT STRENGTHENED TINTED GLASS (OUTER)+ 1.52PVB + 8 mm THK. HEAT STRENGTHENED CLEAR LAMINATED GLASS (INNER) 10 mm THK. TEMPERED GLASS (INTERNAL PROTECTIVE BARRIER)
- 3 mm THK. ALUM. CLADDING
- M.W. – MAINTENANCE WINDOW
- S.J. – STACK JOINT
- AM01 – ALUM. EXTRUSION DIE NO.
- ▲ – SUPPORT POINT
- ◆ – RESTRAINT SOCKET

B.D. REF :

CLIENT :
信和置業有限公司
Sino Land Company Limited

ARCHITECT :
WONG TUNG & PARTNERS LIMITED
ARCHITECTS & PLANNERS

MAIN CONTRACTOR :
CR Construction Company Limited

STRUCTURAL ENGINEER :
AECOM

FACADE CONSULTANT:
AECOM

NOTE :
1. ALL DIMENSIONS ARE IN mm.
2. ALL ELEVATIONS ARE VIEWED FROM OUTSIDE.
3. ALL DIMENSIONS TO BE VERIFIED ON SITE BEFORE FABRICATION.

LEGEND :
- X1 / X001 — DETAIL MARK NO. / REFER SHEET NO.
1. F.F.L. --FINISHED FLOOR LEVEL
2. S.F.L. --STRUCTURAL FLOOR LEVEL
3. /R --REVERSED DETAIL

NO.	DATE	REVISED	BY
E	17/01/2019	GENERAL REVISED	
D	22/12/2018	GENERAL REVISED	
C	04/12/2018	GENERAL REVISED	
B	24/11/2018	GENERAL REVISED	
A	10/9/2018	GENERAL REVISED	

JOB NO. : J-837

PROJECT :
URA KWUN TONG TOWN CENTRE REDEVELOPMENT (AREA 2 & 3) AT NKIL 6514, KWUN TONG, KWLOON


TITLE :
PART ELEVATION OF CURTAIN WALL AT TOWER 2

DATE : 04-JUL-18 | SCALE : 1:60 (A1)

DRAWN BY : ASING | CHECKED BY : –

美特鋁質有限公司
MIDI ALUMINIUM FABRICATOR LTD.
Units 6-8, Sunray Industrial Centre, 1/F
610 Cha Kwo Ling Road, Kowloon
Tel:23489211-4 Fax:(852)27727666


DWG NO. : J837-CW-2205 | REV. : E

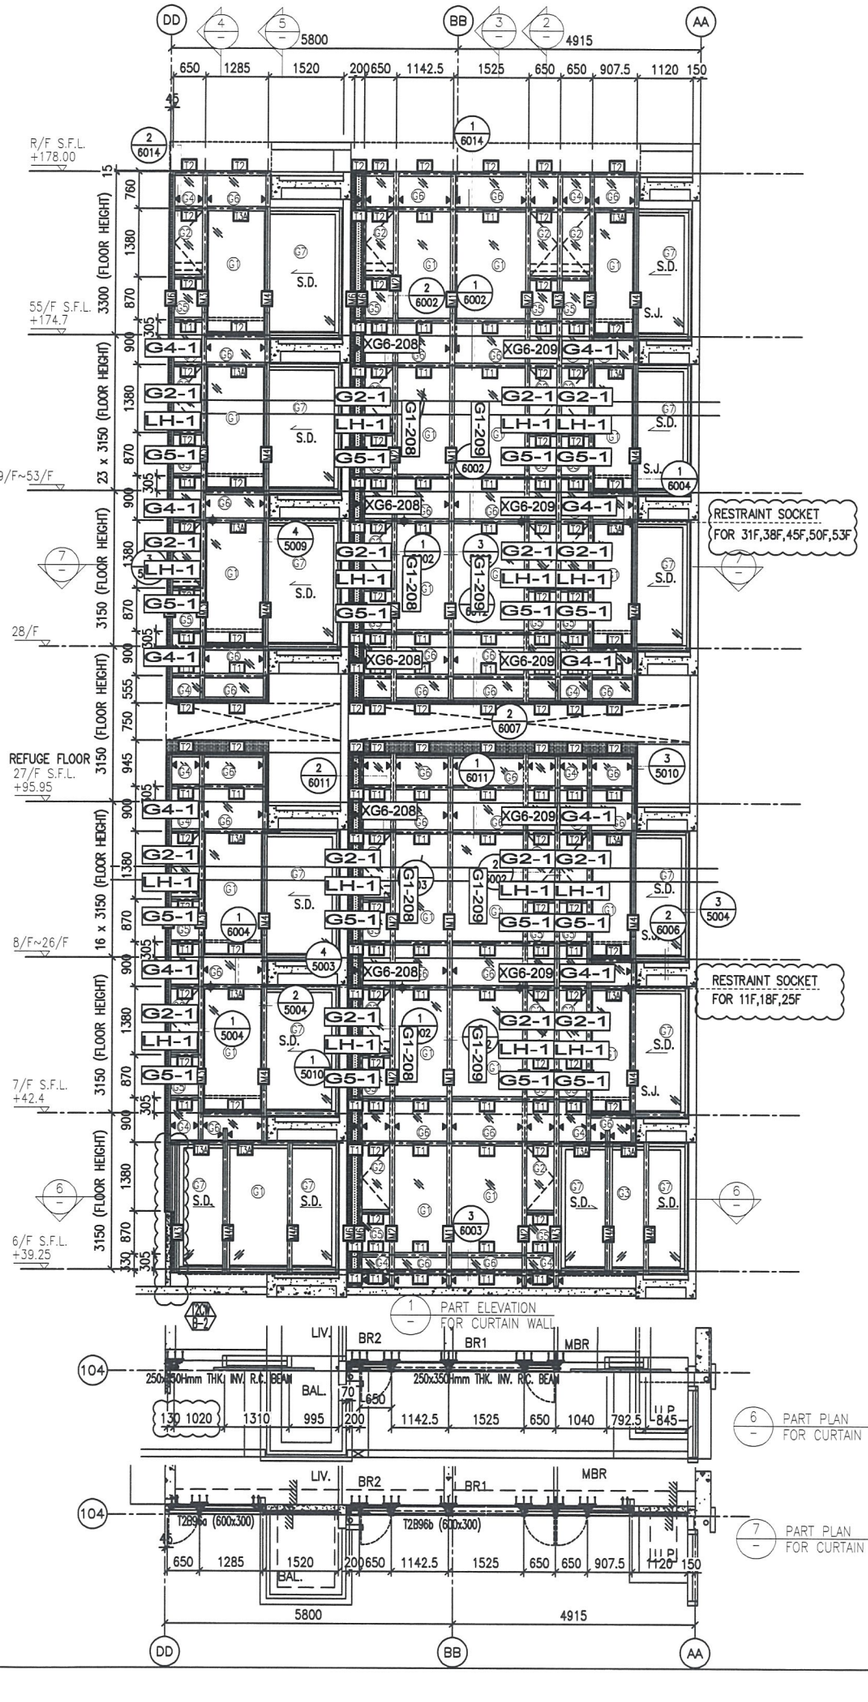

1 — PART ELEVATION FOR CURTAIN WALL

6 — PART PLAN FOR CURTAIN WALL

7 — PART PLAN FOR CURTAIN WALL

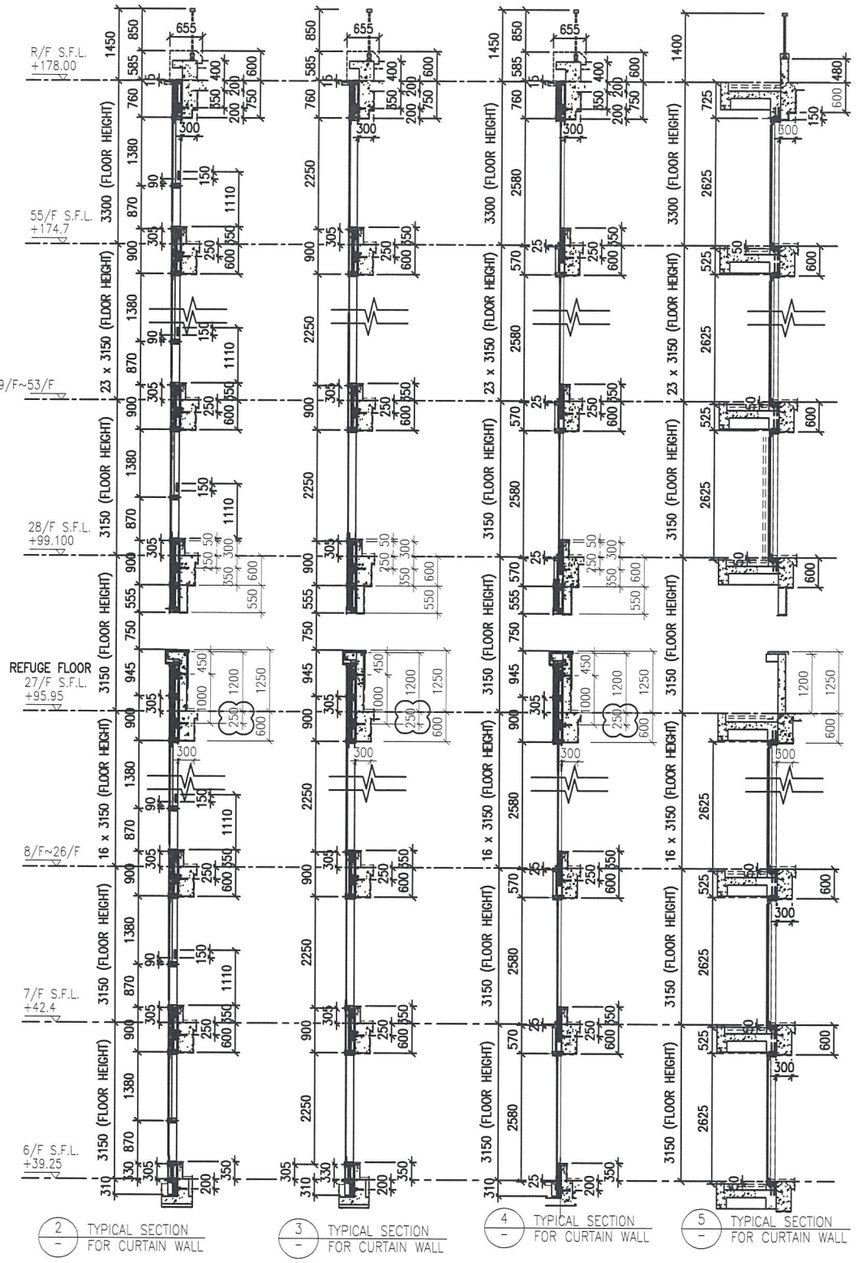

2 — TYPICAL SECTION FOR CURTAIN WALL

3 — TYPICAL SECTION FOR CURTAIN WALL

4 — TYPICAL SECTION FOR CURTAIN WALL

5 — TYPICAL SECTION FOR CURTAIN WALL

LEGEND:

- G1 — 10 mm THK. TEMPERED BLUE TINTED GLASS (OUTER) + 9 mm AIR SPACE + 8 mm THK. TEMPERED CLEAR GLASS (INNER)
- G2 — 8 mm THK. HEAT STRENGTHENED TINTED GLASS (OUTER)+ 9 mm AIR SPACE + 8 mm THK. HEAT STRENGTHENED CLEAR GLASS (INNER)
- G3 — 10 mm THK. HEAT STRENGTHENED BLUE TINTED GLASS (OUTER)+ 9 mm AIR SPACE + 8 mm THK. TEMPERED CLEAR GLASS (INNER)
- G4 — 8 mm THK. HEAT STRENGTHENED BLUE TINTED GLASS (SPANDREL GLASS)
- G5 — 8 mm THK. HEAT STRENGTHENED BLUE TINTED GLASS (OUTER)+ 9 mm AIR SPACE + 8 mm THK. TEMPERED CLEAR GLASS (INNER)
- G6 — 8 mm THK. TEMPERED BLUE TINTED GLASS (SPANDREL GLASS)
- G7 — 8 mm THK. HEAT STRENGTHENED TINTED GLASS (OUTER)+ 1.52PVB + 8 mm THK. HEAT STRENGTHENED CLEAR LAMINATED GLASS (INNER) 10 mm THK. TEMPERED GLASS (INTERNAL PROTECTIVE BARRIER)
- 3 mm THK. ALUM. CLADDING
- M.W. — MAINTENANCE WINDOW
- S.J. — STACK JOINT
- AF01 — ALUM. EXTRUSION DIE NO.
- ▲ — SUPPORT POINT
- ◆ — RESTRAINT SOCKET

B.D. REF :

CLIENT :
信和置業有限公司
Sino Land Company Limited

ARCHITECT :
WONG TUNG & PARTNERS LIMITED
ARCHITECTS & PLANNERS

MAIN CONTRACTOR :
CR Construction Company Limited

STRUCTURAL ENGINEER :
AECOM

FACADE CONSULTANT:
AECOM

NOTE :
1. ALL DIMENSIONS ARE IN mm.
2. ALL ELEVATIONS ARE VIEWED FROM OUTSIDE.
3. ALL DIMENSIONS TO BE VERIFIED ON SITE BEFORE FABRICATION.

LEGEND :
- X1 — DETAIL MARK NO.
- X001 — REFER SHEET NO.

1. F.F.L. --FINISHED FLOOR LEVEL
2. S.F.L. --STRUCTURAL FLOOR LEVEL
3. /R --REVERSED DETAIL

NO.	DATE	REVISED	BY
E	17/01/2019	GENERAL REVISED	
D	22/12/2018	GENERAL REVISED	
C	04/12/2018	GENERAL REVISED	
B	24/11/2018	GENERAL REVISED	
A	10/9/2018	GENERAL REVISED	

JOB NO. : J-837

PROJECT :
URA KWUN TONG TOWN CENTRE REDEVELOPMENT (AREA 2 & 3) AT NKIL 6514, KWUN TONG, KWLOON


TITLE :
PART ELEVATION OF CURTAIN WALL AT TOWER 2

DATE : 04-JUL-18 | SCALE : 1:60 (A1)


DRAWN BY : ASING | CHECKED BY : -

美特鋁質有限公司
MIDI ALUMINIUM FABRICATOR LTD.
Units 6-8, Sunray Industrial Centre, 1/F
610 Cha Kwo Ling Road, Kowloon
Tel:23489211-4 Fax:(852)27727666


DWG NO. : J837-CW-2206 | REV. : E

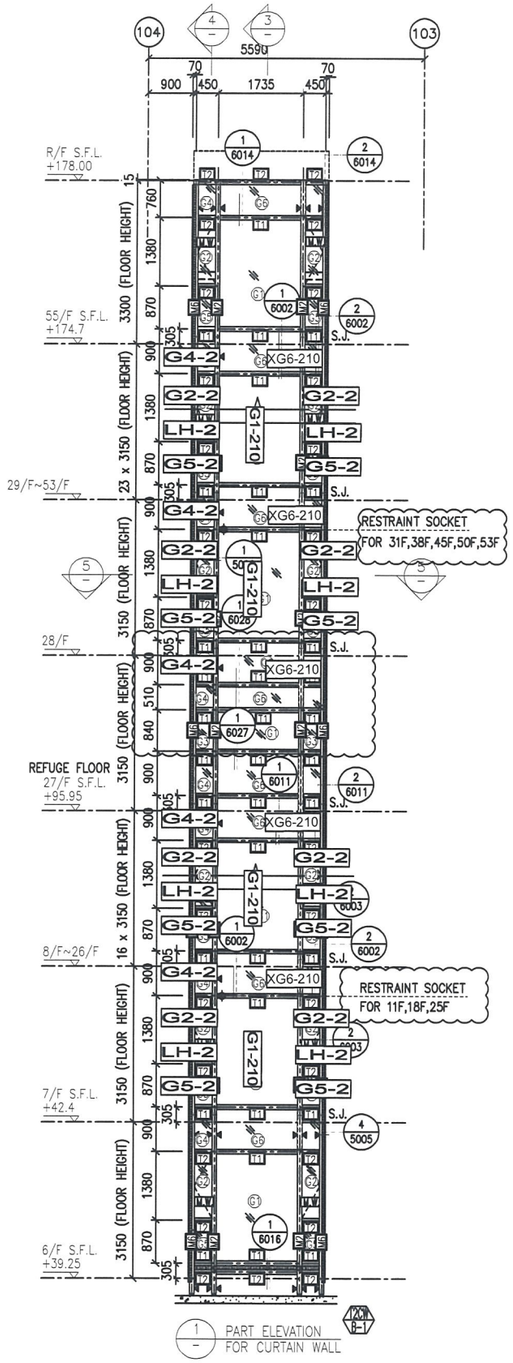

1 / – PART ELEVATION FOR CURTAIN WALL

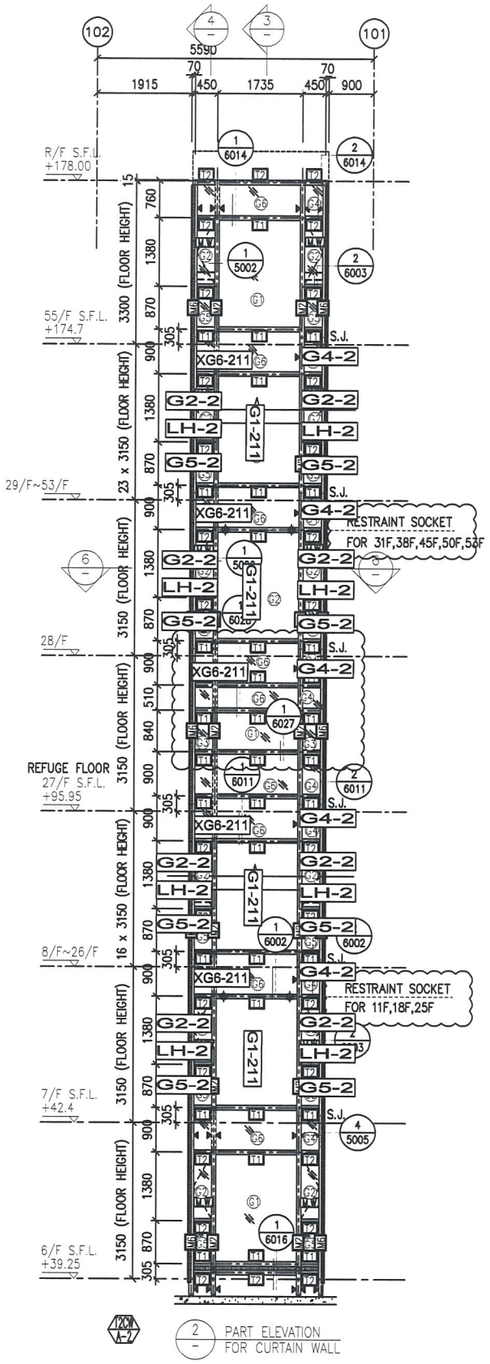


2 / – PART ELEVATION FOR CURTAIN WALL

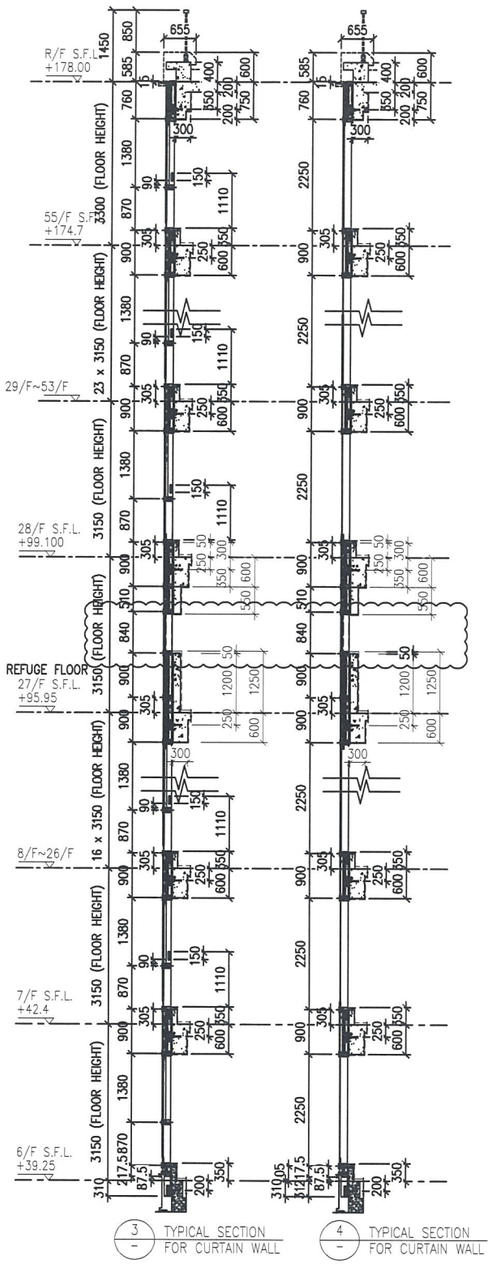


3 / – TYPICAL SECTION FOR CURTAIN WALL

4 / – TYPICAL SECTION FOR CURTAIN WALL

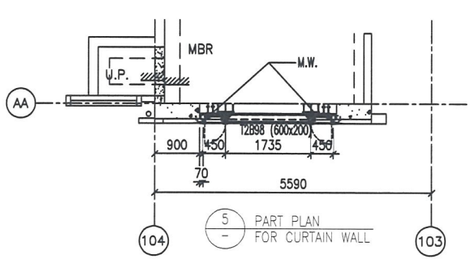

5 / – PART PLAN FOR CURTAIN WALL

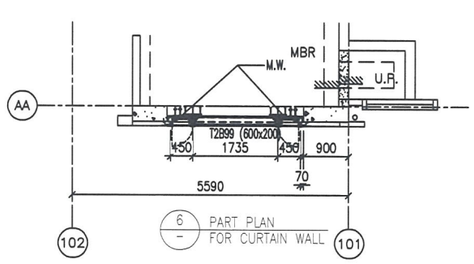

6 / – PART PLAN FOR CURTAIN WALL

LEGEND:

- G1 – 10 mm THK. TEMPERED BLUE TINTED GLASS (OUTER) + 9 mm AIR SPACE + 8 mm THK. TEMPERED CLEAR GLASS (INNER)
- G2 – 8 mm THK. HEAT STRENGTHENED TINTED GLASS (OUTER)+ 9 mm AIR SPACE + 8 mm THK. HEAT STRENGTHENED CLEAR GLASS (INNER)
- G3 – 10 mm THK. HEAT STRENGTHENED BLUE TINTED GLASS (OUTER)+ 9 mm AIR SPACE + 8 mm THK. TEMPERED CLEAR GLASS (INNER)
- G4 – 8 mm THK. HEAT STRENGTHENED BLUE TINTED GLASS (SPANDREL GLASS)
- G5 – 8 mm THK. HEAT STRENGTHENED BLUE TINTED GLASS (OUTER)+ 9 mm AIR SPACE + 8 mm THK. TEMPERED CLEAR GLASS (INNER)
- G6 – 8 mm THK. TEMPERED BLUE TINTED GLASS (SPANDREL GLASS)
- G7 – 8 mm THK. HEAT STRENGTHENED TINTED GLASS (OUTER)+ 1.52PVB + 8 mm THK. HEAT STRENGTHENED CLEAR LAMINATED GLASS (INNER)
- 10 mm THK. TEMPERED GLASS (INTERNAL PROTECTIVE BARRIER)
- 3 mm THK. ALUM. CLADDING
- M.W. – MAINTENANCE WINDOW
- S.J. – STACK JOINT
- AH01 – ALUM. EXTRUSION DIE NO.
- ▲ – SUPPORT POINT
- ◆ – RESTRAINT SOCKET

B.D. REF :

CLIENT :
信和置業有限公司
Sino Land Company Limited

ARCHITECT :
WONG TUNG & PARTNERS LIMITED
ARCHITECTS & PLANNERS

MAIN CONTRACTOR :
CR Construction Company Limited

STRUCTURAL ENGINEER :
AECOM

FACADE CONSULTANT:
AECOM

NOTE :
1. ALL DIMENSIONS ARE IN mm.
2. ALL ELEVATIONS ARE VIEWED FROM OUTSIDE.
3. ALL DIMENSIONS TO BE VERIFIED ON SITE BEFORE FABRICATION.

LEGEND :
- X1 / X001 — DETAIL MARK NO. / REFER SHEET NO.
1. F.F.L. --FINISHED FLOOR LEVEL
2. S.F.L. --STRUCTURAL FLOOR LEVEL
3. (/R) --REVERSED DETAIL

NO.	DATE	REVISED	BY
E	17/01/2019	GENERAL REVISED	
D	22/12/2018	GENERAL REVISED	
C	04/12/2018	GENERAL REVISED	
B	24/11/2018	GENERAL REVISED	
A	10/9/2018	GENERAL REVISED	

JOB NO. : J-837

PROJECT :
URA KWUN TONG TOWN CENTRE REDEVELOPMENT (AREA 2 & 3) AT NKIL 6514, KWUN TONG, KWLOON


TITLE :
PART ELEVATION OF CURTAIN WALL AT TOWER 2


DATE : 04-JUL-18 | SCALE : 1:60 (A1)

DRAWN BY : ASING | CHECKED BY : –

美特鋁質有限公司
MIDI ALUMINIUM FABRICATOR LTD.
Units 6-8, Sunray Industrial Centre, 1/F
610 Cha Kwo Ling Road, Kowloon
Tel:23489211-4 Fax:(852)27727666

DWG NO. : J837-CW-2207 | REV. : E

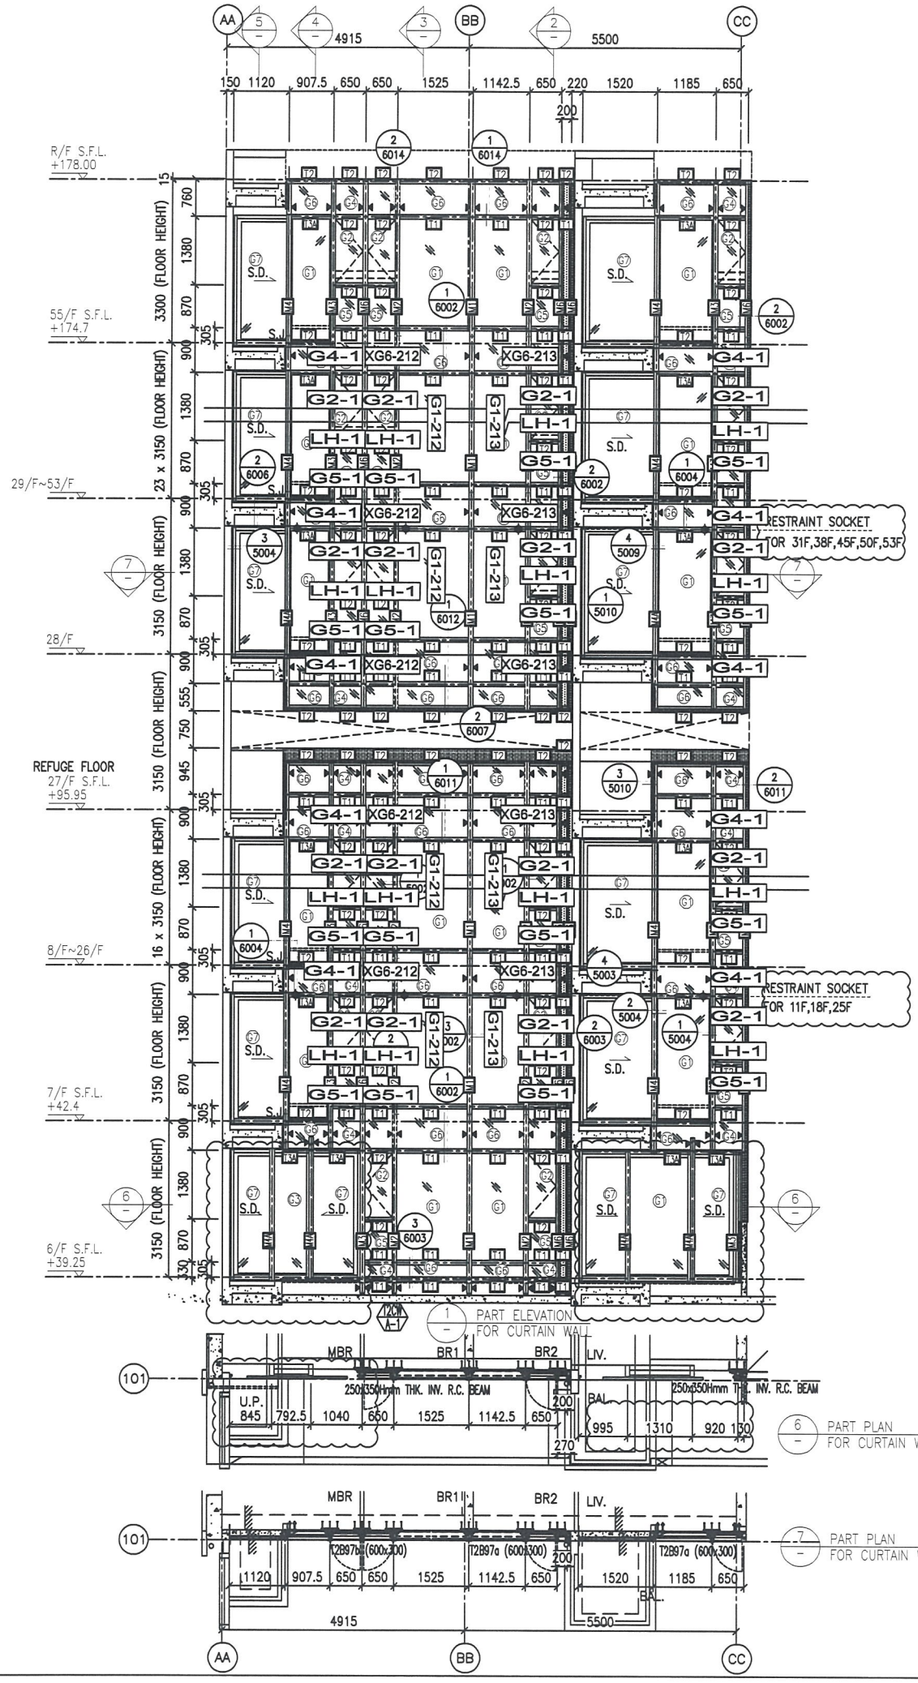

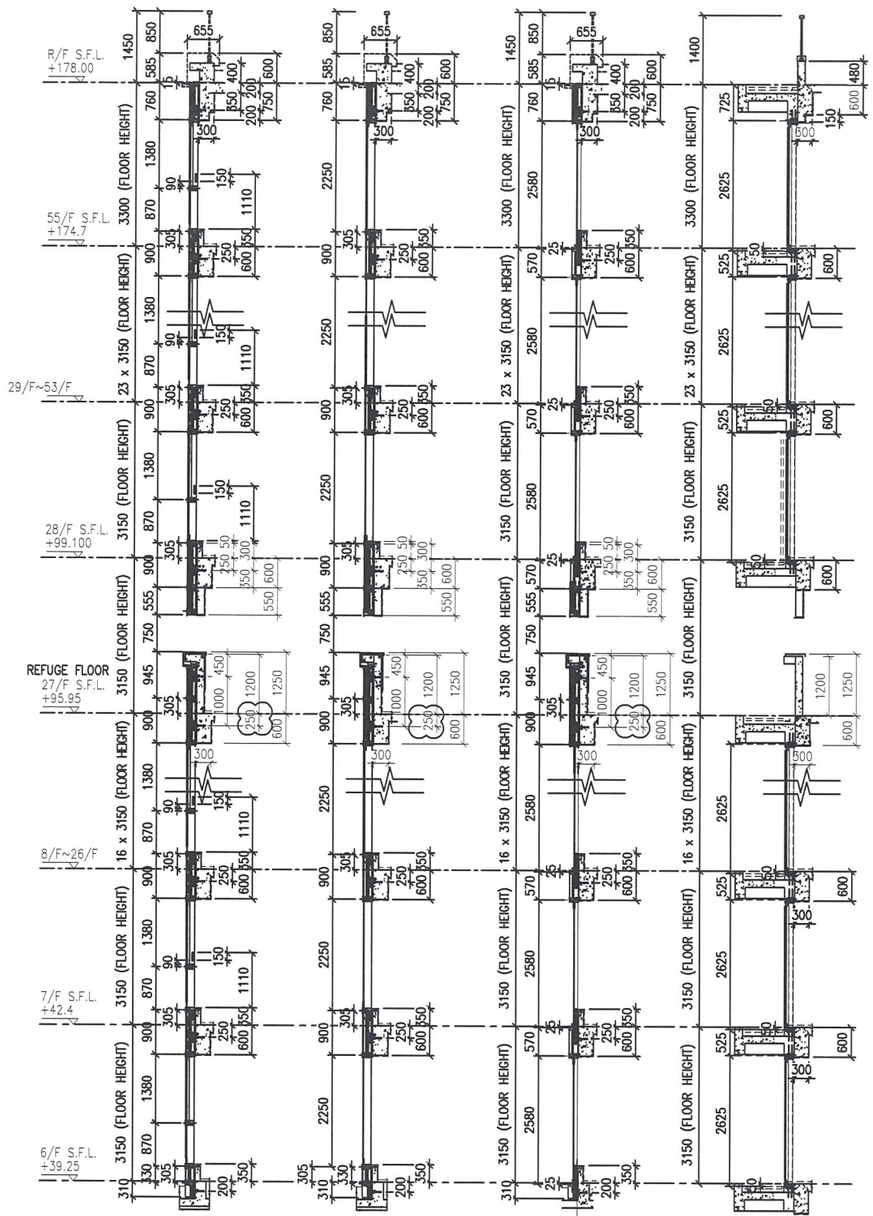

LEGEND:

- G1 – 10 mm THK. TEMPERED BLUE TINTED GLASS (OUTER) + 9 mm AIR SPACE + 8 mm THK. TEMPERED CLEAR GLASS (INNER)
- G2 – 8 mm THK. HEAT STRENGTHENED TINTED GLASS (OUTER)+ 9 mm AIR SPACE + 8 mm THK. HEAT STRENGTHENED CLEAR GLASS (INNER)
- G3 – 10 mm THK. HEAT STRENGTHENED BLUE TINTED GLASS (OUTER)+ 9 mm AIR SPACE + 8 mm THK. TEMPERED CLEAR GLASS (INNER)
- G4 – 8 mm THK. HEAT STRENGTHENED BLUE TINTED GLASS (SPANDREL GLASS)
- G5 – 8 mm THK. HEAT STRENGTHENED BLUE TINTED GLASS (OUTER)+ 9 mm AIR SPACE + 8 mm THK. TEMPERED CLEAR GLASS (INNER)
- G6 – 8 mm THK. TEMPERED BLUE TINTED GLASS (SPANDREL GLASS)
- G7 – 8 mm THK. HEAT STRENGTHENED TINTED GLASS (OUTER)+ 1.52PVB + 8 mm THK. HEAT STRENGTHENED CLEAR LAMINATED GLASS (INNER) 10 mm THK. TEMPERED GLASS (INTERNAL PROTECTIVE BARRIER)
- 3 mm THK. ALUM. CLADDING
- M.W. – MAINTENANCE WINDOW
- S.J. – STACK JOINT
- A-07 – ALUM. EXTRUSION DIE NO.
- ▲ – SUPPORT POINT
- ◆ – RESTRAINT SOCKET

B.D. REF :

CLIENT :
信和置業有限公司
Sino Land Company Limited

ARCHITECT :
WONG TUNG & PARTNERS LIMITED
ARCHITECTS & PLANNERS

MAIN CONTRACTOR :
CR Construction Company Limited

STRUCTURAL ENGINEER :
AECOM

FACADE CONSULTANT:
AECOM

NOTE :
1. ALL DIMENSIONS ARE IN mm.
2. ALL ELEVATIONS ARE VIEWED FROM OUTSIDE.
3. ALL DIMENSIONS TO BE VERIFIED ON SITE BEFORE FABRICATION.

LEGEND :
X1 — DETAIL MARK NO.
X001 — REFER SHEET NO.
1. F.F.L. --FINISHED FLOOR LEVEL
2. S.F.L. --STRUCTURAL FLOOR LEVEL
3. (R) --REVERSED DETAIL

NO.	DATE	REVISED	BY
E	17/01/2019	GENERAL REVISED	
D	22/12/2018	GENERAL REVISED	
C	04/12/2018	GENERAL REVISED	
B	24/11/2018	GENERAL REVISED	
A	10/9/2018	GENERAL REVISED	

JOB NO. : J-837

PROJECT :
URA KWUN TONG TOWN CENTRE REDEVELOPMENT (AREA 2 & 3) AT NKIL 6514, KWUN TONG, KWLOON


TITLE :
PART ELEVATION OF CURTAIN WALL AT TOWER 2


DATE : 04-JUL-18 | SCALE : 1:60 (A1)


DRAWN BY : ASING | CHECKED BY : --

美特鋁質有限公司
MIDI ALUMINIUM FABRICATOR LTD.
Units 6-8, Sunray Industrial Centre, 1/F
610 Cha Kwo Ling Road, Kowloon
Tel:23489211-4 Fax:(852)27727666

DWG NO. : J837-CW-2208 | REV. : E

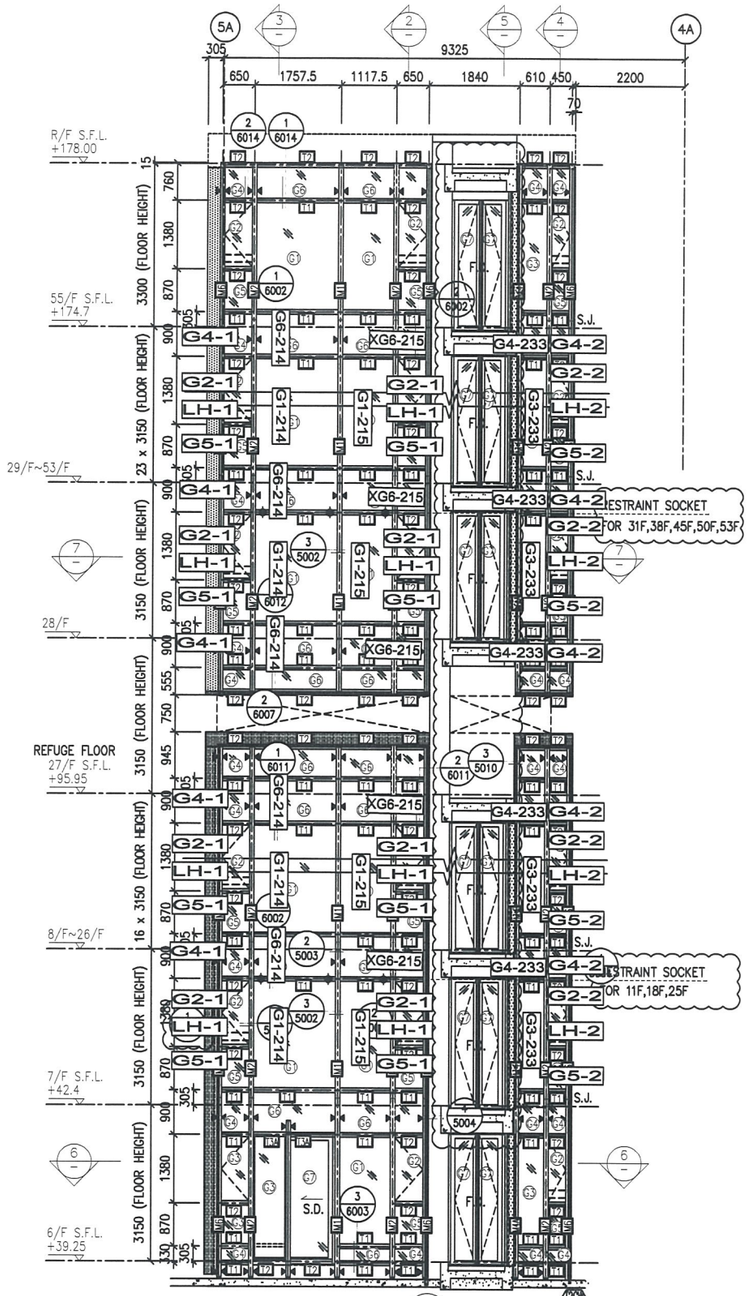

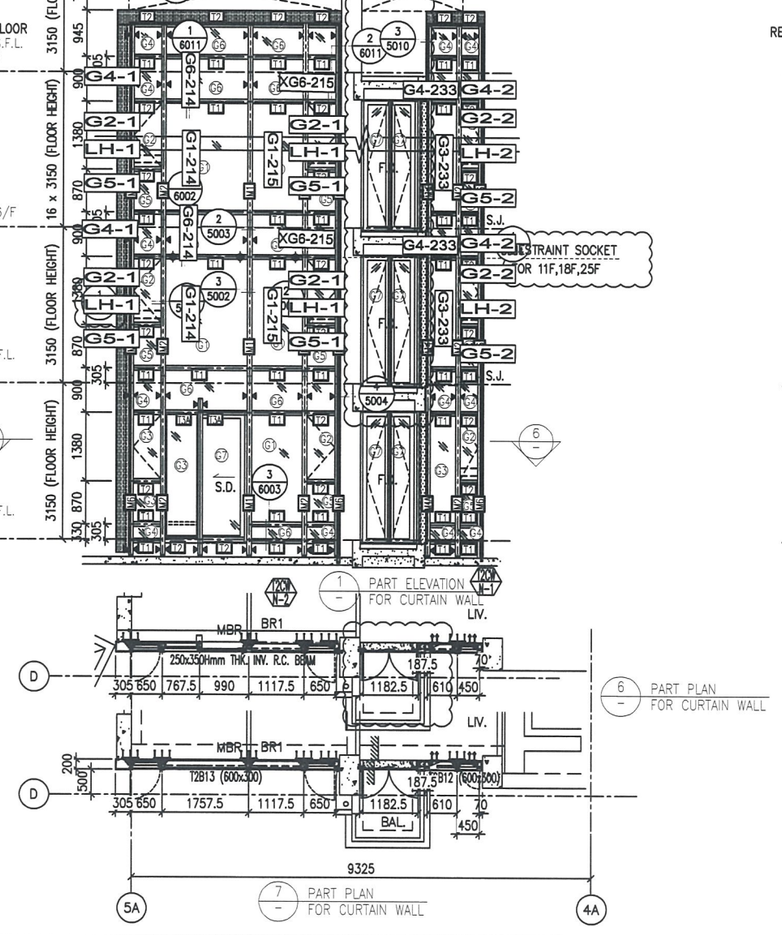

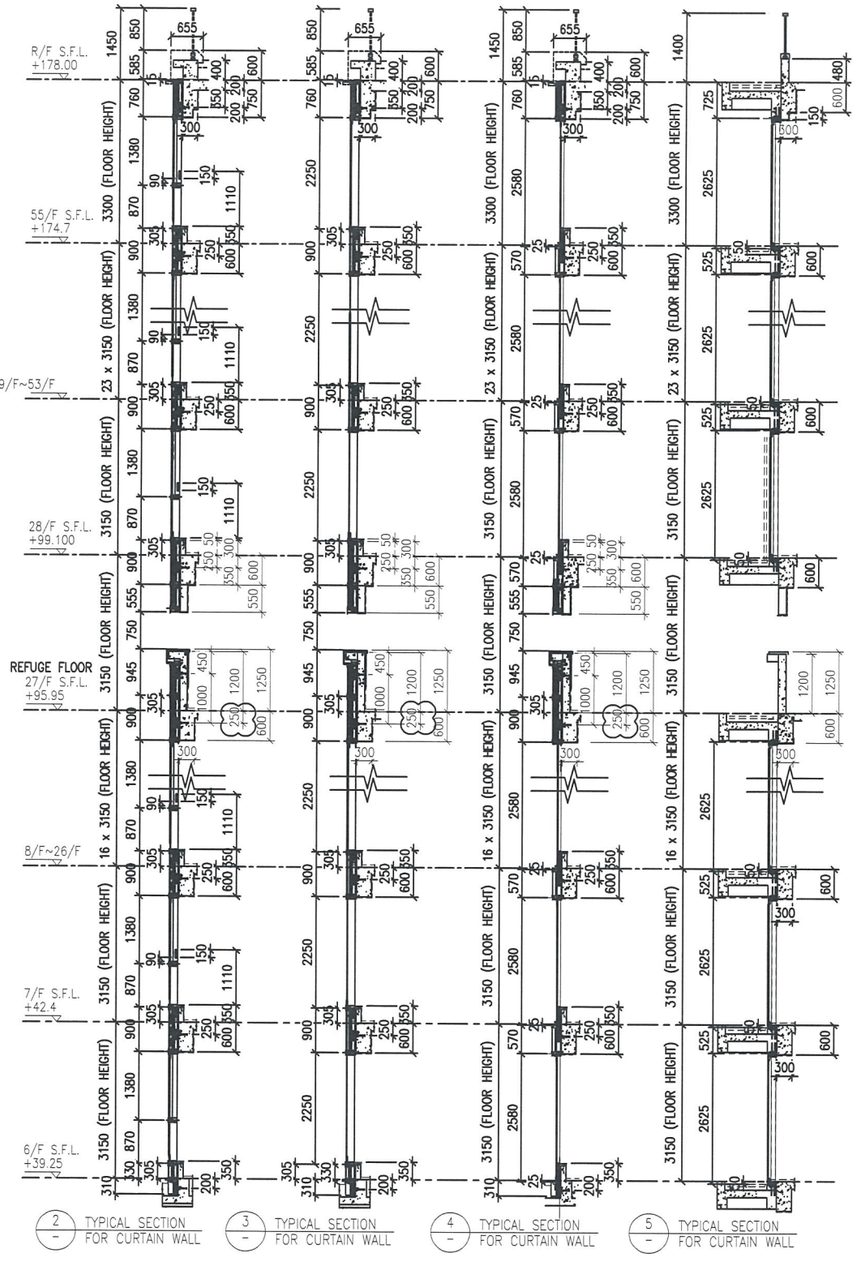

LEGEND:

- G1 – 10 mm THK. TEMPERED BLUE TINTED GLASS (OUTER) + 9 mm AIR SPACE + 8 mm THK. TEMPERED CLEAR GLASS (INNER)
- G2 – 8 mm THK. HEAT STRENGTHENED TINTED GLASS (OUTER)+ 9 mm AIR SPACE + 8 mm THK. HEAT STRENGTHENED CLEAR GLASS (INNER)
- G3 – 10 mm THK. HEAT STRENGTHENED BLUE TINTED GLASS (OUTER)+ 9 mm AIR SPACE + 8 mm THK. TEMPERED CLEAR GLASS (INNER)
- G4 – 8 mm THK. HEAT STRENGTHENED BLUE TINTED GLASS (SPANDREL GLASS)
- G5 – 8 mm THK. HEAT STRENGTHENED BLUE TINTED GLASS (OUTER)+ 9 mm AIR SPACE + 8 mm THK. TEMPERED CLEAR GLASS (INNER)
- G6 – 8 mm THK. TEMPERED BLUE TINTED GLASS (SPANDREL GLASS)
- G7 – 8 mm THK. HEAT STRENGTHENED TINTED GLASS (OUTER)+ 1.52PVB + 8 mm THK. HEAT STRENGTHENED CLEAR LAMINATED GLASS (INNER) 10 mm THK. TEMPERED GLASS (INTERNAL PROTECTIVE BARRIER)
- 3 mm THK. ALUM. CLADDING
- M.W. – MAINTENANCE WINDOW
- S.J. – STACK JOINT
- AF01 – ALUM. EXTRUSION DIE NO.
- ▲ – SUPPORT POINT
- ◆ – RESTRAINT SOCKET

B.D. REF :

CLIENT :
信和置業有限公司
Sino Land Company Limited

ARCHITECT :
WONG TUNG & PARTNERS LIMITED
ARCHITECTS & PLANNERS

MAIN CONTRACTOR :
CR Construction Company Limited

STRUCTURAL ENGINEER :
AECOM

FACADE CONSULTANT:
AECOM

NOTE :
1. ALL DIMENSIONS ARE IN mm.
2. ALL ELEVATIONS ARE VIEWED FROM OUTSIDE.
3. ALL DIMENSIONS TO BE VERIFIED ON SITE BEFORE FABRICATION.

LEGEND :
- X1 / X001 — DETAIL MARK NO. / REFER SHEET NO.
1. F.F.L. --FINISHED FLOOR LEVEL
2. S.F.L. --STRUCTURAL FLOOR LEVEL
3. /R --REVERSED DETAIL

NO.	DATE	REVISED	BY
E	17/01/2019	GENERAL REVISED	
D	22/12/2018	GENERAL REVISED	
C	04/12/2018	GENERAL REVISED	
B	24/11/2018	GENERAL REVISED	
A	10/9/2018	GENERAL REVISED	

JOB NO. : J-837

PROJECT :
URA KWUN TONG TOWN CENTRE REDEVELOPMENT (AREA 2 & 3) AT NKIL 6514, KWUN TONG, KWLOON


TITLE :
PART ELEVATION OF CURTAIN WALL AT TOWER 2


DATE : 04-JUL-18 | SCALE : 1:60 (A1)

DRAWN BY : ASING | CHECKED BY : –

美特鋁質有限公司
MIDI ALUMINIUM FABRICATOR LTD.
Units 6-8, Sunray Industrial Centre, 1/F
610 Cha Kwo Ling Road, Kowloon
Tel:23489211-4 Fax:(852)27727666

DWG NO. : J837-CW-2209 | REV. : E

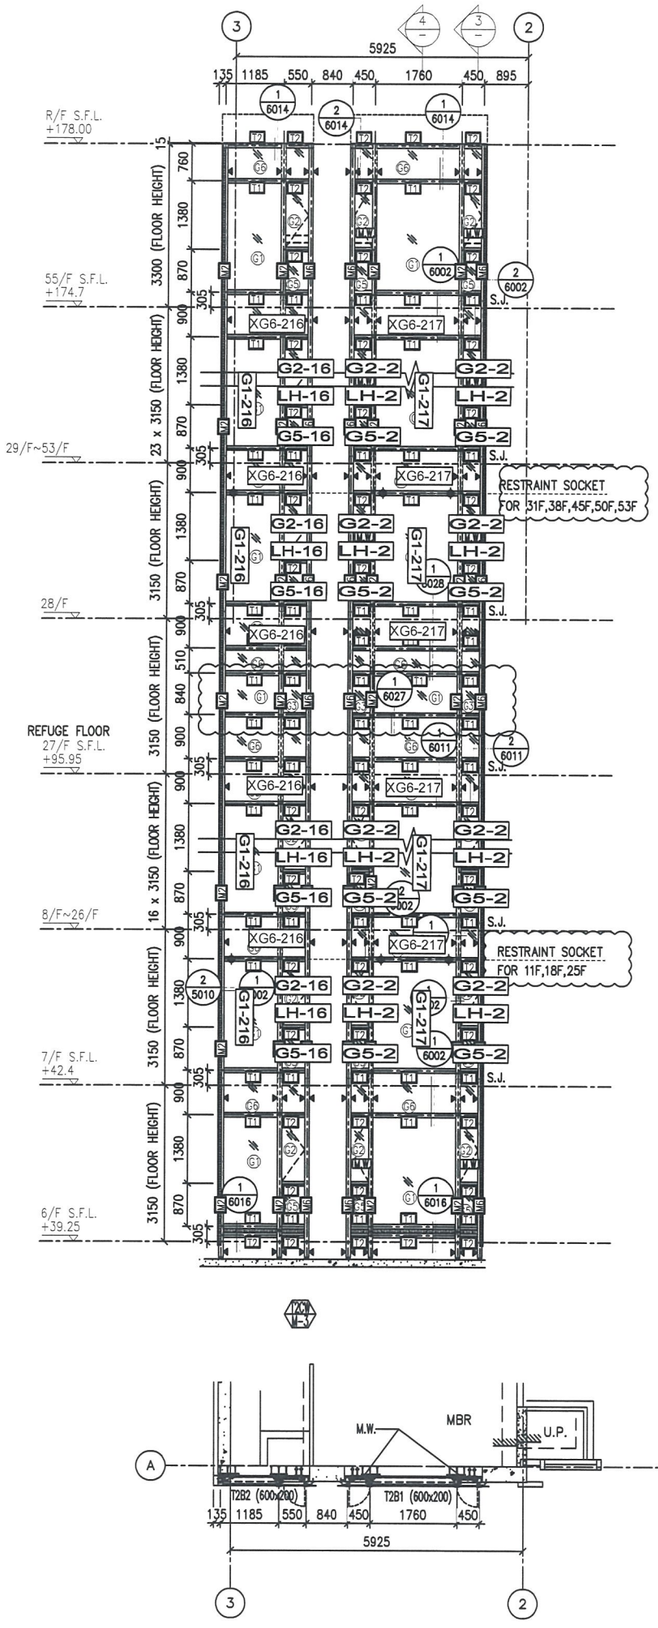

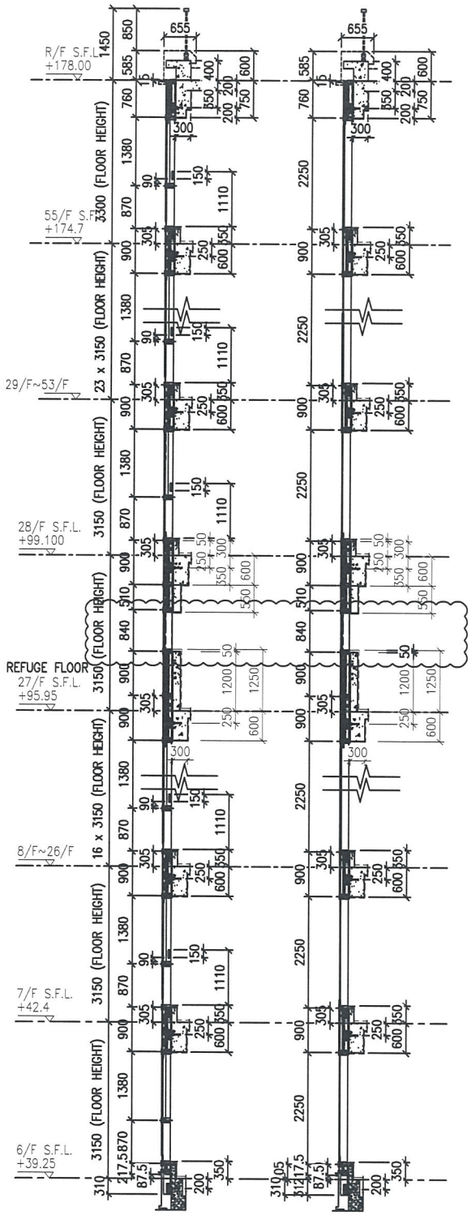

LEGEND:

- G1 – 10 mm THK. TEMPERED BLUE TINTED GLASS (OUTER) + 9 mm AIR SPACE + 8 mm THK. TEMPERED CLEAR GLASS (INNER)
- G2 – 8 mm THK. HEAT STRENGTHENED TINTED GLASS (OUTER)+ 9 mm AIR SPACE + 8 mm THK. HEAT STRENGTHENED CLEAR GLASS (INNER)
- G3 – 10 mm THK. HEAT STRENGTHENED BLUE TINTED GLASS (OUTER)+ 9 mm AIR SPACE + 8 mm THK. TEMPERED CLEAR GLASS (INNER)
- G4 – 8 mm THK. HEAT STRENGTHENED BLUE TINTED GLASS (SPANDREL GLASS)
- G5 – 8 mm THK. HEAT STRENGTHENED BLUE TINTED GLASS (OUTER)+ 9 mm AIR SPACE + 8 mm THK. TEMPERED CLEAR GLASS (INNER)
- G6 – 8 mm THK. TEMPERED BLUE TINTED GLASS (SPANDREL GLASS)
- G7 – 8 mm THK. HEAT STRENGTHENED TINTED GLASS (OUTER)+ 1.52PVB + 8 mm THK. HEAT STRENGTHENED CLEAR LAMINATED GLASS (INNER) 10 mm THK. TEMPERED GLASS (INTERNAL PROTECTIVE BARRIER)
- 3 mm THK. ALUM. CLADDING
- M.W. – MAINTENANCE WINDOW
- S.J. – STACK JOINT
- AK01 – ALUM. EXTRUSION DIE NO.
- ▲ – SUPPORT POINT
- ◆ – RESTRAINT SOCKET

B.D. REF :

CLIENT :
信和置業有限公司
Sino Land Company Limited

ARCHITECT :
WONG TUNG & PARTNERS LIMITED
ARCHITECTS & PLANNERS

MAIN CONTRACTOR :
CR Construction Company Limited

STRUCTURAL ENGINEER :
AECOM

FACADE CONSULTANT:
AECOM

NOTE :
1. ALL DIMENSIONS ARE IN mm.
2. ALL ELEVATIONS ARE VIEWED FROM OUTSIDE.
3. ALL DIMENSIONS TO BE VERIFIED ON SITE BEFORE FABRICATION.

LEGEND :
X1 — DETAIL MARK NO.
X001 — REFER SHEET NO.

1. F.F.L. --FINISHED FLOOR LEVEL
2. S.F.L. --STRUCTURAL FLOOR LEVEL
3. (R) --REVERSED DETAIL

NO.	DATE	REVISED	BY
E	17/01/2019	GENERAL REVISED	
D	22/12/2018	GENERAL REVISED	
C	04/12/2018	GENERAL REVISED	
B	24/11/2018	GENERAL REVISED	
A	10/9/2018	GENERAL REVISED	

JOB NO. : J-837

PROJECT :
URA KWUN TONG TOWN CENTRE REDEVELOPMENT (AREA 2 & 3) AT NKIL 6514, KWUN TONG, KWLOON


TITLE :
PART ELEVATION OF CURTAIN WALL AT TOWER 2

DATE : 04-JUL-18 | SCALE : 1:60 (A1)


DRAWN BY : ASING | CHECKED BY : –

美特鋁質有限公司
MIDI ALUMINIUM FABRICATOR LTD.
Units 6-8, Sunray Industrial Centre, 1/F
610 Cha Kwo Ling Road, Kowloon
Tel:23489211-4 Fax:(852)27727666

DWG NO. : J837-CW-2210 | REV. : E

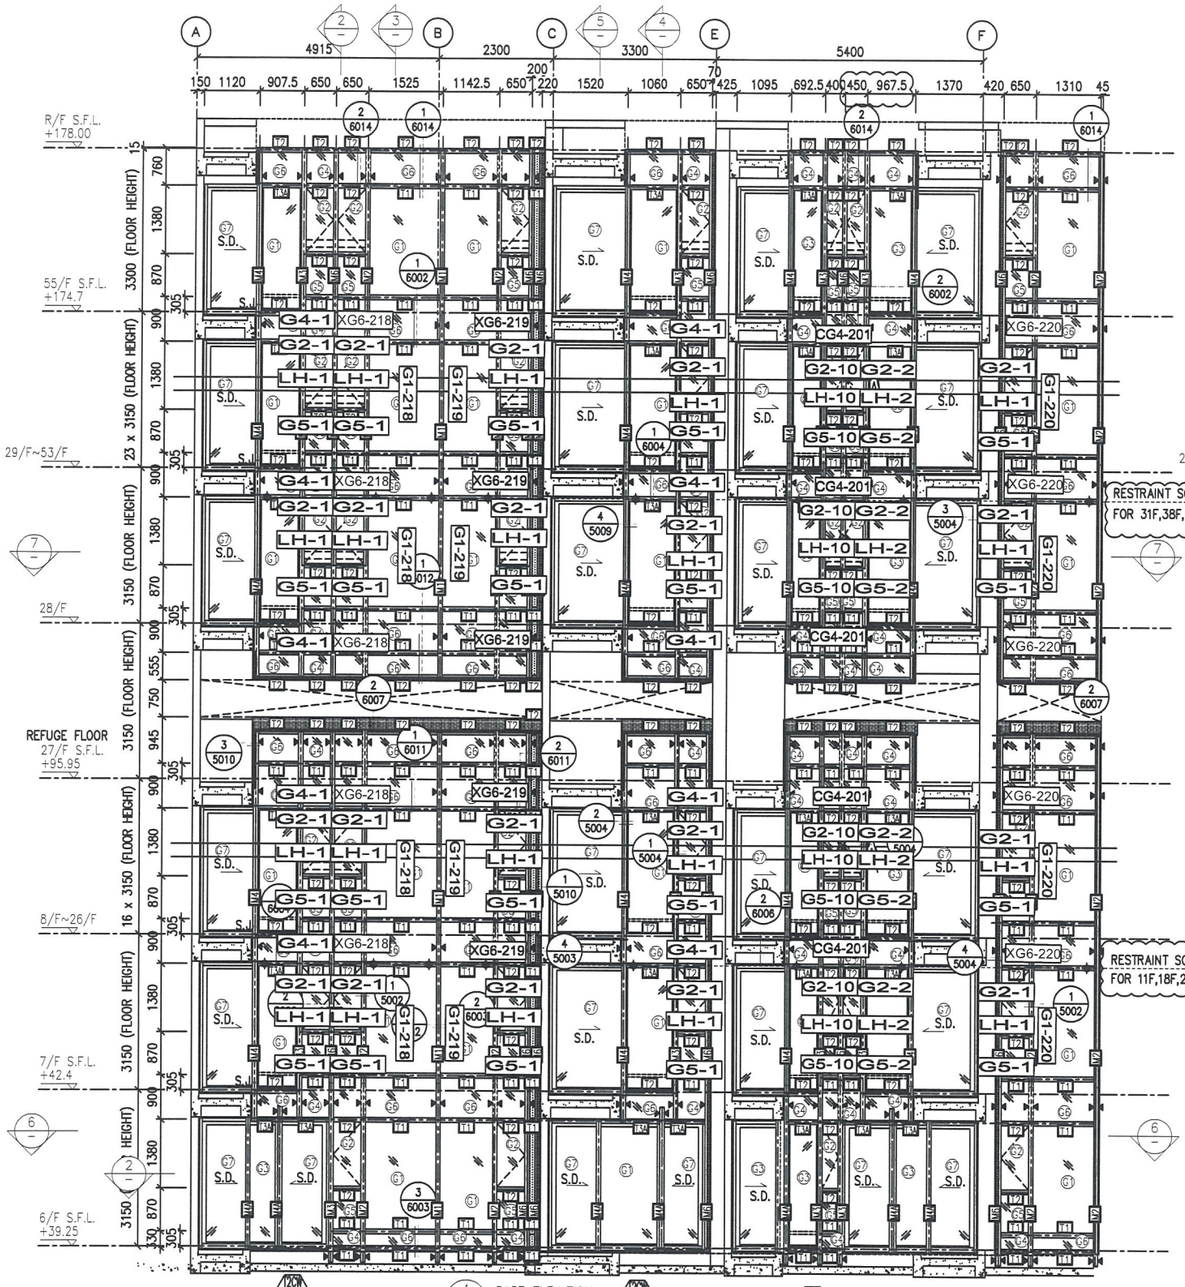


1 PART ELEVATION FOR CURTAIN WALL

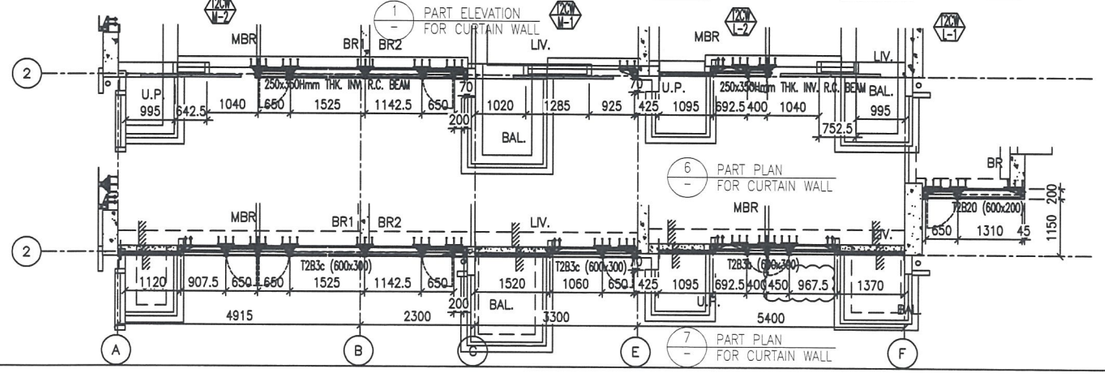

6 PART PLAN FOR CURTAIN WALL

7 PART PLAN FOR CURTAIN WALL

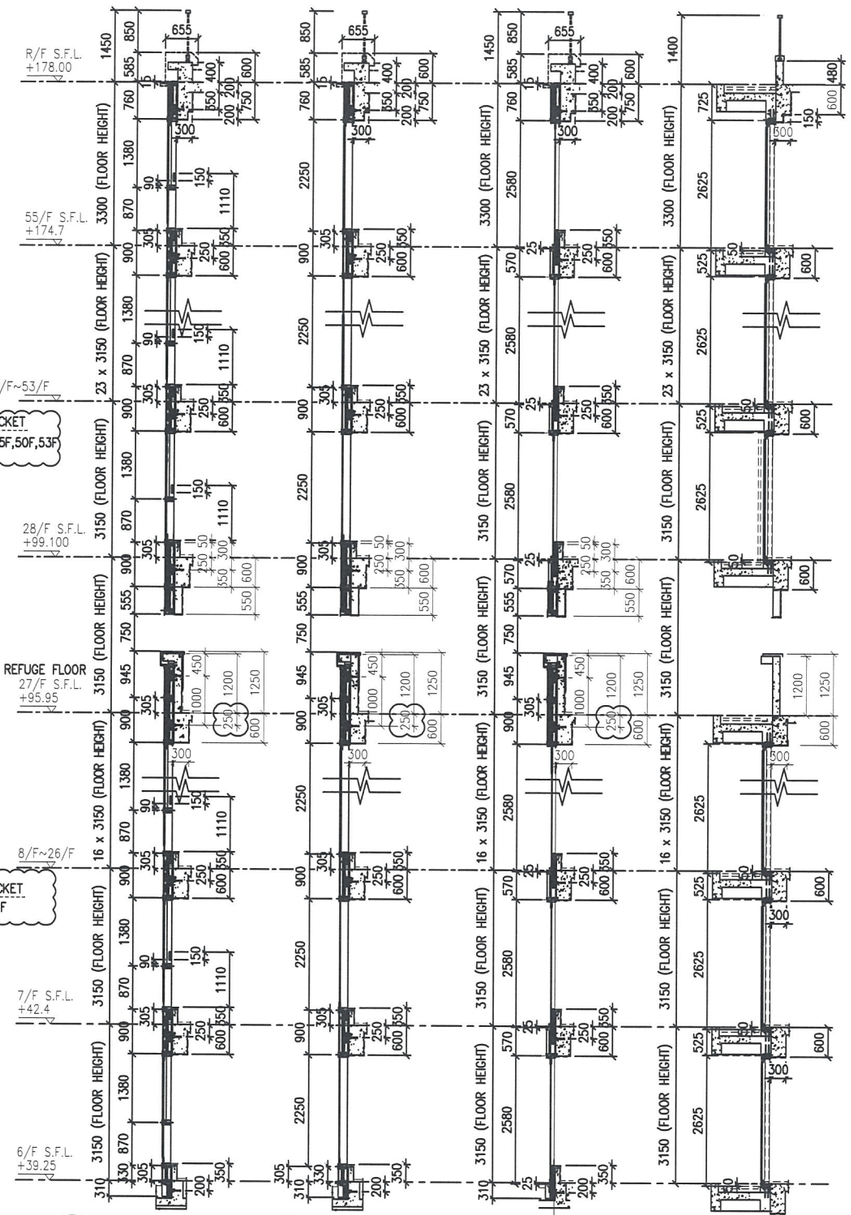

2 TYPICAL SECTION FOR CURTAIN WALL

3 TYPICAL SECTION FOR CURTAIN WALL

4 TYPICAL SECTION FOR CURTAIN WALL

5 TYPICAL SECTION FOR CURTAIN WALL

LEGEND:

- G1 – 10 mm THK. TEMPERED BLUE TINTED GLASS (OUTER) + 9 mm AIR SPACE + 8 mm THK. TEMPERED CLEAR GLASS (INNER)
- G2 – 8 mm THK. HEAT STRENGTHENED TINTED GLASS (OUTER)+ 9 mm AIR SPACE + 8 mm THK. HEAT STRENGTHENED CLEAR GLASS (INNER)
- G3 – 10 mm THK. HEAT STRENGTHENED BLUE TINTED GLASS (OUTER)+ 9 mm AIR SPACE + 8 mm THK. TEMPERED CLEAR GLASS (INNER)
- G4 – 8 mm THK. HEAT STRENGTHENED BLUE TINTED GLASS (SPANDREL GLASS)
- G5 – 8 mm THK. HEAT STRENGTHENED BLUE TINTED GLASS (OUTER)+ 9 mm AIR SPACE + 8 mm THK. TEMPERED CLEAR GLASS (INNER)
- G6 – 8 mm THK. TEMPERED BLUE TINTED GLASS (SPANDREL GLASS)
- G7 – 8 mm THK. HEAT STRENGTHENED TINTED GLASS (OUTER)+ 1.52PVB + 8 mm THK. HEAT STRENGTHENED CLEAR LAMINATED GLASS (INNER)
- 10 mm THK. TEMPERED GLASS (INTERNAL PROTECTIVE BARRIER)
- 3 mm THK. ALUM. CLADDING
- M.W. – MAINTENANCE WINDOW
- S.J. – STACK JOINT
- AE01 – ALUM. EXTRUSION DIE NO.
- ▲ – SUPPORT POINT
- ◆ – RESTRAINT SOCKET

B.D. REF :

CLIENT :
信和置業有限公司
Sino Land Company Limited

ARCHITECT :
WONG TUNG & PARTNERS LIMITED
ARCHITECTS & PLANNERS

MAIN CONTRACTOR :
CR Construction Company Limited

STRUCTURAL ENGINEER :
AECOM

FACADE CONSULTANT:
AECOM

NOTE :
1. ALL DIMENSIONS ARE IN mm.
2. ALL ELEVATIONS ARE VIEWED FROM OUTSIDE.
3. ALL DIMENSIONS TO BE VERIFIED ON SITE BEFORE FABRICATION.

LEGEND :
- X1 / X001 — DETAIL MARK NO. / REFER SHEET NO.
1. F.F.L. --FINISHED FLOOR LEVEL
2. S.F.L. --STRUCTURAL FLOOR LEVEL
3. (R) --REVERSED DETAIL

NO.	DATE	REVISED	BY
E	17/01/2019	GENERAL REVISED	
D	22/12/2018	GENERAL REVISED	
C	04/12/2018	GENERAL REVISED	
B	24/11/2018	GENERAL REVISED	
A	10/9/2018	GENERAL REVISED	

JOB NO. : J-837

PROJECT :
URA KWUN TONG TOWN CENTRE REDEVELOPMENT (AREA 2 & 3) AT NKIL 6514, KWUN TONG, KWLOON


TITLE :
PART ELEVATION OF CURTAIN WALL AT TOWER 2


DATE : 04-JUL-18 | SCALE : 1:60 (A1)

DRAWN BY : ASING | CHECKED BY : –

美特鋁質有限公司
MIDI ALUMINIUM FABRICATOR LTD.
Units 6-8, Sunray Industrial Centre, 1/F
610 Cha Kwo Ling Road, Kowloon
Tel:23489211-4 Fax:(852)27727666

DWG NO. : J837-CW-2211 | REV. : E

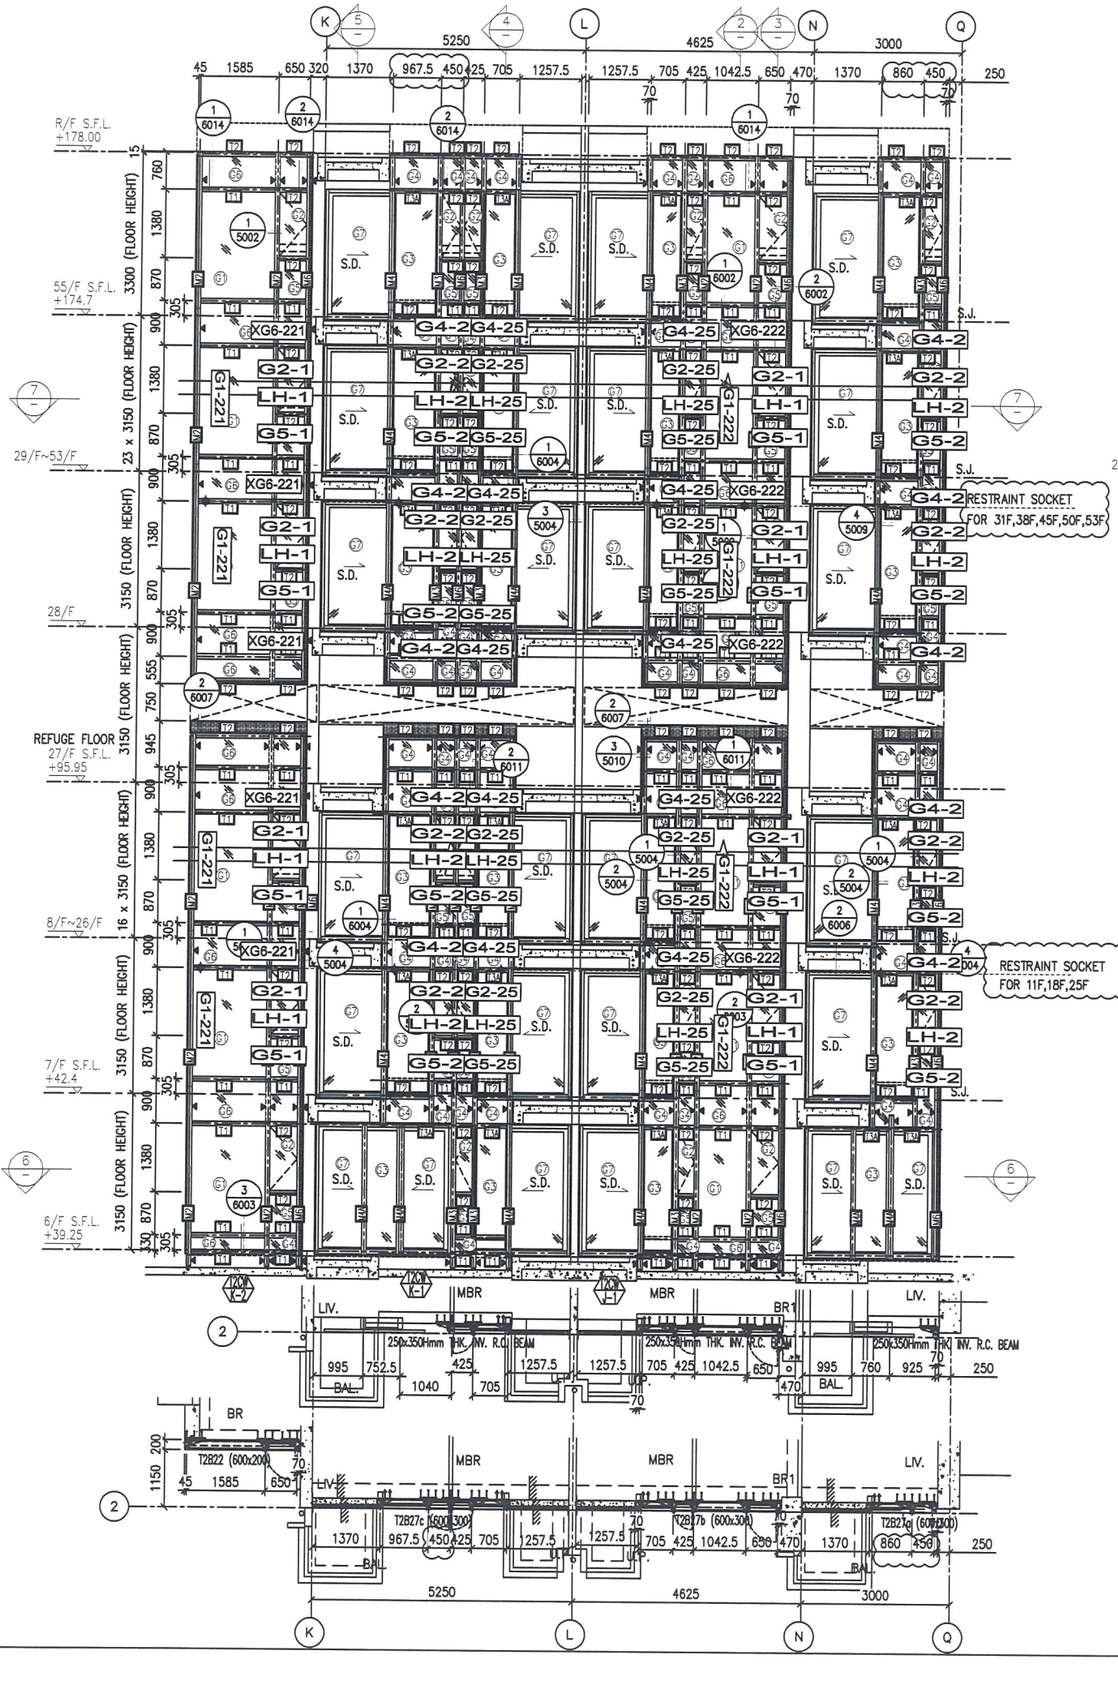

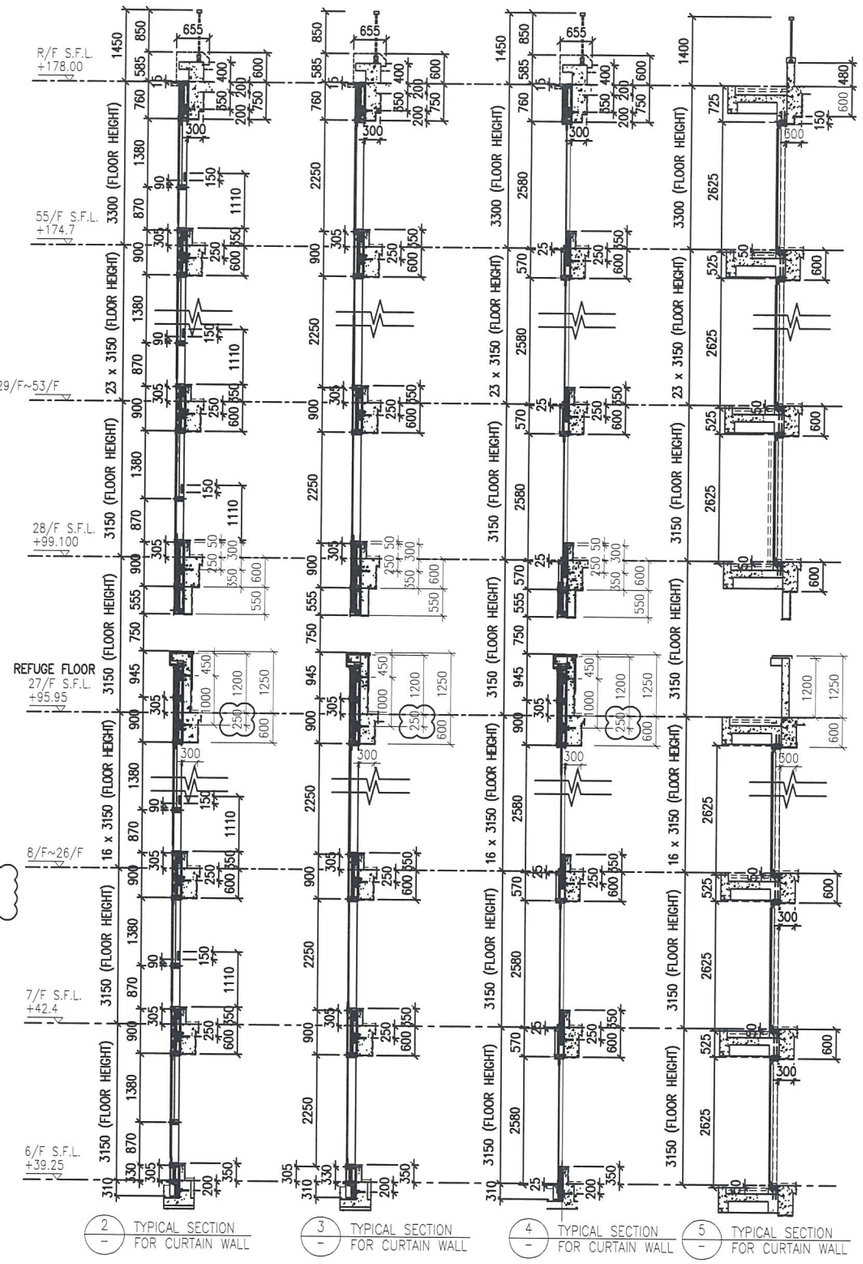

2 TYPICAL SECTION FOR CURTAIN WALL

3 TYPICAL SECTION FOR CURTAIN WALL

4 TYPICAL SECTION FOR CURTAIN WALL

5 TYPICAL SECTION FOR CURTAIN WALL

LEGEND:

- G1 – 10 mm THK. TEMPERED BLUE TINTED GLASS (OUTER) + 9 mm AIR SPACE + 8 mm THK. TEMPERED CLEAR GLASS (INNER)
- G2 – 8 mm THK. HEAT STRENGTHENED TINTED GLASS (OUTER)+ 9 mm AIR SPACE + 8 mm THK. HEAT STRENGTHENED CLEAR GLASS (INNER)
- G3 – 10 mm THK. HEAT STRENGTHENED BLUE TINTED GLASS (OUTER)+ 9 mm AIR SPACE + 8 mm THK. TEMPERED CLEAR GLASS (INNER)
- G4 – 8 mm THK. HEAT STRENGTHENED BLUE TINTED GLASS (SPANDREL GLASS)
- G5 – 8 mm THK. HEAT STRENGTHENED BLUE TINTED GLASS (OUTER)+ 9 mm AIR SPACE + 8 mm THK. TEMPERED CLEAR GLASS (INNER)
- G6 – 8 mm THK. TEMPERED BLUE TINTED GLASS (SPANDREL GLASS)
- G7 – 8 mm THK. HEAT STRENGTHENED TINTED GLASS (OUTER)+ 1.52PVB + 8 mm THK. HEAT STRENGTHENED CLEAR LAMINATED GLASS (INNER) 10 mm THK. TEMPERED GLASS (INTERNAL PROTECTIVE BARRIER)
- 3 mm THK. ALUM. CLADDING
- M.W. – MAINTENANCE WINDOW
- S.J. – STACK JOINT
- AE-01 – ALUM. EXTRUSION DIE NO.
- ▲ – SUPPORT POINT
- ◆ – RESTRAINT SOCKET

B.D. REF :

CLIENT :
信和置業有限公司
Sino Land Company Limited

ARCHITECT : WONG TUNG & PARTNERS LIMITED ARCHITECTS & PLANNERS

MAIN CONTRACTOR :
CR Construction Company Limited

STRUCTURAL ENGINEER : AECOM

FACADE CONSULTANT: AECOM

NOTE :
1. ALL DIMENSIONS ARE IN mm.
2. ALL ELEVATIONS ARE VIEWED FROM OUTSIDE.
3. ALL DIMENSIONS TO BE VERIFIED ON SITE BEFORE FABRICATION.

LEGEND :
- X1 / X001 — DETAIL MARK NO. / REFER SHEET NO.
1. F.F.L. --FINISHED FLOOR LEVEL
2. S.F.L. --STRUCTURAL FLOOR LEVEL
3. (/R) --REVERSED DETAIL

NO.	DATE	REVISED	BY
E	17/01/2019	GENERAL REVISED	
D	22/12/2018	GENERAL REVISED	
C	04/12/2018	GENERAL REVISED	
B	24/11/2018	GENERAL REVISED	
A	10/9/2018	GENERAL REVISED	

JOB NO. : J-837

PROJECT :
URA KWUN TONG TOWN CENTRE REDEVELOPMENT (AREA 2 & 3) AT NKIL 6514, KWUN TONG, KWLOON


TITLE :
PART ELEVATION OF CURTAIN WALL AT TOWER 2

DATE : 04-JUL-18 | SCALE : 1:60 (A1)


DRAWN BY : ASING | CHECKED BY : -

美特鋁質有限公司
MIDI ALUMINIUM FABRICATOR LTD.
Units 6-8, Sunray Industrial Centre, 1/F
610 Cha Kwo Ling Road, Kowloon
Tel:23489211-4 Fax:(852)27727666

DWG NO. : J837-CW-2212 | REV. : E

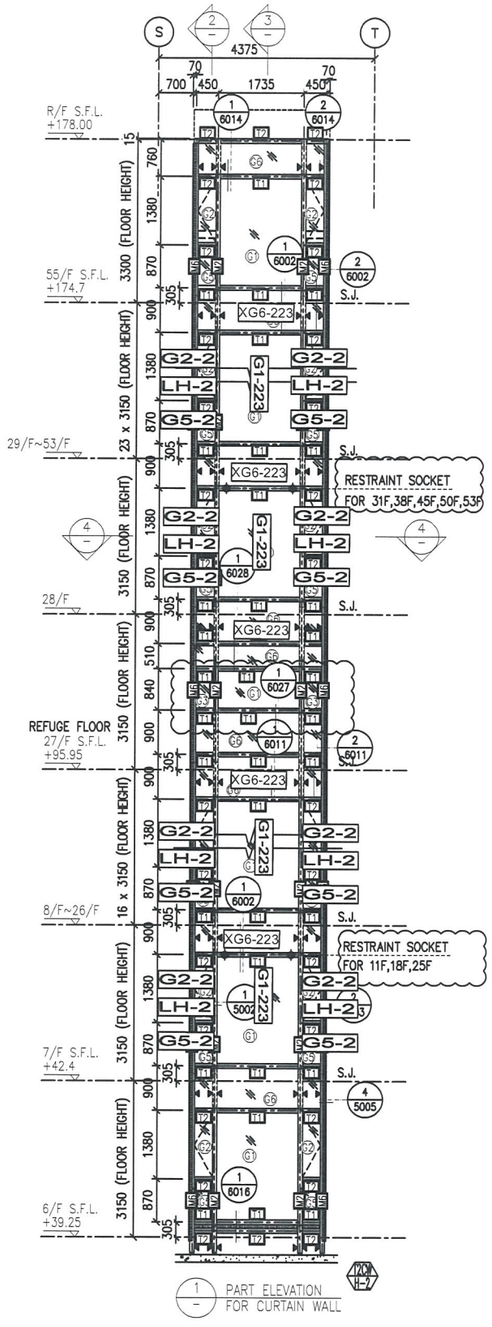


1 / – PART ELEVATION FOR CURTAIN WALL

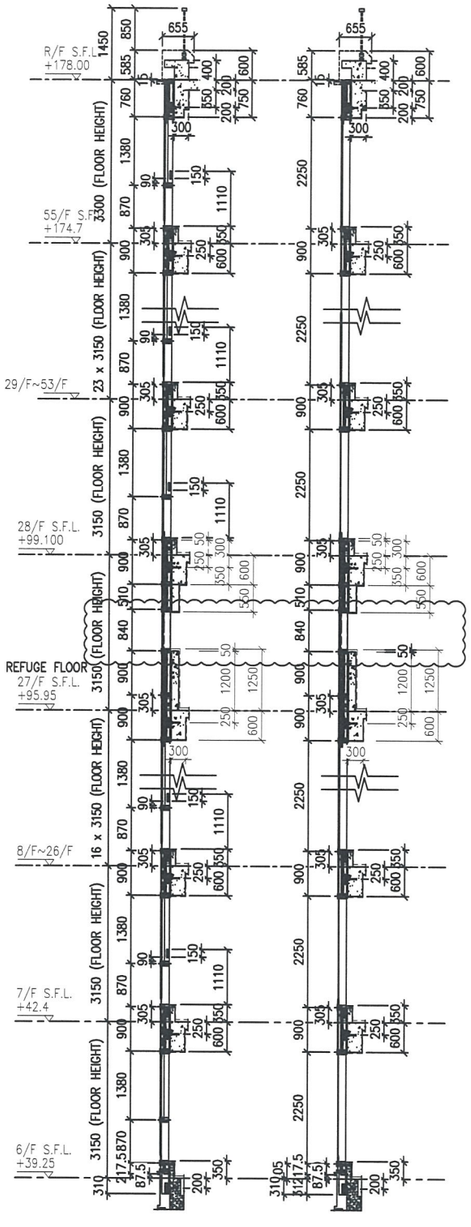

2 / – TYPICAL SECTION FOR CURTAIN WALL

3 / – TYPICAL SECTION FOR CURTAIN WALL

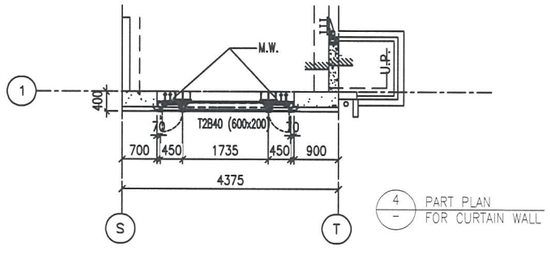

4 / – PART PLAN FOR CURTAIN WALL

LEGEND:

- G1 – 10 mm THK. TEMPERED BLUE TINTED GLASS (OUTER) + 9 mm AIR SPACE + 8 mm THK. TEMPERED CLEAR GLASS (INNER)
- G2 – 8 mm THK. HEAT STRENGTHENED TINTED GLASS (OUTER)+ 9 mm AIR SPACE + 8 mm THK. HEAT STRENGTHENED CLEAR GLASS (INNER)
- G3 – 10 mm THK. HEAT STRENGTHENED BLUE TINTED GLASS (OUTER)+ 9 mm AIR SPACE + 8 mm THK. TEMPERED CLEAR GLASS (INNER)
- G4 – 8 mm THK. HEAT STRENGTHENED BLUE TINTED GLASS (SPANDREL GLASS)
- G5 – 8 mm THK. HEAT STRENGTHENED BLUE TINTED GLASS (OUTER)+ 9 mm AIR SPACE + 8 mm THK. TEMPERED CLEAR GLASS (INNER)
- G6 – 8 mm THK. TEMPERED BLUE TINTED GLASS (SPANDREL GLASS)
- G7 – 8 mm THK. HEAT STRENGTHENED TINTED GLASS (OUTER)+ 1.52PVB + 8 mm THK. HEAT STRENGTHENED CLEAR LAMINATED GLASS (INNER) 10 mm THK. TEMPERED GLASS (INTERNAL PROTECTIVE BARRIER)
- 3 mm THK. ALUM. CLADDING
- M.W. – MAINTENANCE WINDOW
- S.J. – STACK JOINT
- AEON – ALUM. EXTRUSION DIE NO.
- ▲ – SUPPORT POINT
- ◆ – RESTRAINT SOCKET

B.D. REF :

CLIENT :
信和置業有限公司
Sino Land Company Limited

ARCHITECT :
WONG TUNG & PARTNERS LIMITED
ARCHITECTS & PLANNERS

MAIN CONTRACTOR :
CR Construction Company Limited

STRUCTURAL ENGINEER :
AECOM

FACADE CONSULTANT:
AECOM

NOTE :
1. ALL DIMENSIONS ARE IN mm.
2. ALL ELEVATIONS ARE VIEWED FROM OUTSIDE.
3. ALL DIMENSIONS TO BE VERIFIED ON SITE BEFORE FABRICATION.

LEGEND :
X1 — DETAIL MARK NO.
X001 — REFER SHEET NO.

1. F.F.L. --FINISHED FLOOR LEVEL
2. S.F.L. --STRUCTURAL FLOOR LEVEL
3. (R) --REVERSED DETAIL

NO.	DATE	REVISED	BY
E	17/01/2019	GENERAL REVISED	
D	22/12/2018	GENERAL REVISED	
C	04/12/2018	GENERAL REVISED	
B	24/11/2018	GENERAL REVISED	
A	10/9/2018	GENERAL REVISED	

JOB NO. : J-837

PROJECT :
URA KWUN TONG TOWN CENTRE REDEVELOPMENT (AREA 2 & 3) AT NKIL 6514, KWUN TONG, KWLOON

TITLE :
PART ELEVATION OF CURTAIN WALL AT TOWER 2

DATE : 04-JUL-18 | SCALE : 1:60 (A1)

DRAWN BY : ASING | CHECKED BY : –

美特鋁質有限公司
MIDI ALUMINIUM FABRICATOR LTD.
Units 6-8, Sunray Industrial Centre, 1/F
610 Cha Kwo Ling Road, Kowloon
Tel:23489211-4 Fax:(852)27727666

DWG NO. : J837-CW-2213 | REV. : E

美特鋁質 有限公司 MIDI Aluminium Fabricator Ltd.	工程號:	J837	計算:	利春媚	日期：2019.3.1	送呈:			
	地盤名稱:	觀塘裕民坊	核對:		日期：2019.3.1	副本:			
廠玻璃B.M.表	項目類別:	幕墻	批准:			A/C Code:			
BM編號:837-CW-M01-F-GP05	修改版次：		總計玻璃面積（平方米）:		4805.57				

參考用

不作訂購

序號	修改內容	玻璃圖號	顏色與類型	厚度(mm)	玻璃尺寸		數量	總面積	使用位置	單位	分層類型	樓層	計算參考數值/所屬位置分格			註明：分MO參考數據					
					寬度（W mm）	高度（H mm）	（塊）	（平方米）					分格寬度	分格高度	M01 7F,9F-15F(6層)	MO2 16F-23F(8層)	MO3 25F,28F-32F（6層）	M04 33F-41F（8層）	MO5 42F-48F不等	合計	每層
1		G2-1	G2	25.0	590.0	1320.0	105	81.77	T1CW G-1	G	SH生窗	7F,9F-25F,28F-49F	650.0	1380.0	18	24	18	24	21	105	3
2		G2-1	G2	25.0	590.0	1320.0	70	54.52	T1CW F-2	F	SH生窗	7F,9F-25F,28F-49F	650.0	1380.0	12	16	12	16	14	70	2
3		G2-1	G2	25.0	590.0	1320.0	70	54.52	T1CW E-1	E	SH生窗	7F,9F-25F,28F-49F	650.0	1380.0	12	16	12	16	14	70	2
4		G2-1	G2	25.0	590.0	1320.0	70	54.52	T1CW D-1	D	SH生窗	7F,9F-25F,28F-49F	650.0	1380.0	12	16	12	16	14	70	2
5		G2-1	G2	25.0	590.0	1320.0	34	26.48	T1CW A-3	A	SH生窗	7F,9F-25F,28F-48F	650.0	1380.0	6	8	6	8	6	34	1
6		G2-1	G2	25.0	590.0	1320.0	136	105.92	T1CW A-2	A	SH生窗	7F,9F-25F,28F-48F	650.0	1380.0	24	32	24	32	24	136	4
7		G2-1	G2	25.0	590.0	1320.0	105	81.77	T1CW B-2	B	SH生窗	7F,9F-25F,28F-49F	650.0	1380.0	18	24	18	24	21	105	3
8		G2-1	G2	25.0	590.0	1320.0	105	81.77	T1CW C-1	C	SH生窗	7F,9F-25F,28F-49F	650.0	1380.0	18	24	18	24	21	105	3
9		G2-1	G2	25.0	590.0	1320.0	35	27.26	T1CW M-2	M	SH生窗	7F,9F-25F,28F-49F	650.0	1380.0	6	8	6	8	7	35	1
10		G2-1	G2	25.0	590.0	1320.0	35	27.26	T1CW M-1	M	SH生窗	7F,9F-25F,28F-49F	650.0	1380.0	6	8	6	8	7	35	1
11		G2-1	G2	25.0	590.0	1320.0	35	27.26	T1CW L-2	L	SH生窗	7F,9F-25F,28F-49F	650.0	1380.0	6	8	6	8	7	35	1
12		G2-1	G2	25.0	590.0	1320.0	35	27.26	T1CW L-1	L	SH生窗	7F,9F-25F,28F-49F	650.0	1380.0	6	8	6	8	7	35	1
13		G2-1	G2	25.0	590.0	1320.0	35	27.26	T1CW K-2	K	SH生窗	7F,9F-25F,28F-49F	650.0	1380.0	6	8	6	8	7	35	1
14		G2-1	G2	25.0	590.0	1320.0	35	27.26	T1CW K-1	K	SH生窗	7F,9F-25F,28F-49F	650.0	1380.0	6	8	6	8	7	35	1
15		G2-1	G2	25.0	590.0	1320.0	35	27.26	T1CWJ-2	J	SH生窗	7F,9F-25F,28F-49F	650.0	1380.0	6	8	6	8	7	35	1
16		G2-1	G2	25.0	590.0	1320.0	35	27.26	T1CWJ-1	J	SH生窗	7F,9F-25F,28F-49F	650.0	1380.0	6	8	6	8	7	35	1
17		G2-1	G2	25.0	590.0	1320.0	105	81.77	T1CWH-2	H	SH生窗	7F,9F-25F,28F-49F	650.0	1380.0	18	24	18	24	21	105	3
18		G2-1	G2	25.0	590.0	1320.0	76	59.19	T2CWH-1	H	SH生窗	7F,9F-25F,28F-52F	650.0	1380.0	12	16	12	16	20	76	2
19		G2-1	G2	25.0	590.0	1320.0	76	59.19	T2CWG-2	G	SH生窗	7F,9F-25F,28F-52F	650.0	1380.0	12	16	12	16	20	76	2
20		G2-1	G2	25.0	590.0	1320.0	39	30.37	T2CWF-2	F	SH生窗	7F,9F-25F,28F-53F	650.0	1380.0	6	8	6	8	11	39	1
21		G2-1	G2	25.0	590.0	1320.0	39	30.37	T2CWF-1	F	SH生窗	7F,9F-25F,28F-53F	650.0	1380.0	6	8	6	8	11	39	1
22		G2-1	G2	25.0	590.0	1320.0	39	30.37	T2CWE-2	E	SH生窗	7F,9F-25F,28F-53F	650.0	1380.0	6	8	6	8	11	39	1
23		G2-1	G2	25.0	590.0	1320.0	39	30.37	T2CWE-1	E	SH生窗	7F,9F-25F,28F-53F	650.0	1380.0	6	8	6	8	11	39	1
24		G2-1	G2	25.0	590.0	1320.0	39	30.37	T2CWD-1	D	SH生窗	7F,9F-25F,28F-53F	650.0	1380.0	6	8	6	8	11	39	1
25		G2-1	G2	25.0	590.0	1320.0	78	60.75	T2CWC-2	C	SH生窗	7F,9F-25F,28F-53F	650.0	1380.0	12	16	12	16	22	78	2
26		G2-1	G2	25.0	590.0	1320.0	39	30.37	T2CWC-1	C	SH生窗	7F,9F-25F,28F-53F	650.0	1380.0	6	8	6	8	11	39	1
27		G2-1	G2	25.0	590.0	1320.0	156	121.49	T2CWB-2	B	SH生窗	7F,9F-25F,28F-53F	650.0	1380.0	24	32	24	32	44	156	4
28		G2-1	G2	25.0	590.0	1320.0	156	121.49	T2CWA-1	A	SH生窗	7F,9F-25F,28F-53F	650.0	1380.0	24	32	24	32	44	156	4
29		G2-1	G2	25.0	590.0	1320.0	78	60.75	T2CWN-2	N	SH生窗	7F,9F-25F,28F-53F	650.0	1380.0	12	16	12	16	22	78	2

美特鋁質 有限公司
MIDI Aluminium Fabricator Ltd.

廠玻璃B.M.表

| | | |

美特鋁質 有限公司 MIDI Aluminium Fabricator Ltd.	工程號:	J837	計算:	利春媚	日期：2019.3.1	送呈:			
	地盤名稱:	觀塘裕民坊	核對:		日期：2019.3.1	副本:			
廠玻璃B.M.表	項目類別:	幕墻	批准:			A/C Code:			
BM編號:837-CW-M01-F-GP05	修改版次：		總計玻璃面積（平方米）:		4805.57				

序號	修改內容	玻璃圖號	顏色與類型	厚度(mm)	玻璃尺寸		數量	總面積	使用位置	單位	分屬類型	樓層	計算參考數值/所屬位置分格		註明：分MO參考數據						
					寬度（W mm）	高度（H mm）	（塊）	（平方米）					分格寬度	分格高度	M01 7F,9F-15F(6層)	MO2 16F-23F(8層)	MO3 25F,28F-32F（6層）	M04 33F-41F（8層）	MO5 42F-48F不等	合計	每層
59		G2-1	G2	25.0	590.0	1320.0	35	27.26	T5CWE-2	E	SH生窗	7F,9F-25F,28F-49F	650.0	1380.0	6	8	6	8	7	35	1
60		G2-1	G2	25.0	590.0	1320.0	35	27.26	T5CWE-1	E	SH生窗	7F,9F-25F,28F-49F	650.0	1380.0	6	8	6	8	7	35	1
61		G2-1	G2	25.0	590.0	1320.0	35	27.26	T5CWD-2	D	SH生窗	7F,9F-25F,28F-49F	650.0	1380.0	6	8	6	8	7	35	1
62		G2-1	G2	25.0	590.0	1320.0	35	27.26	T5CWD-1	D	SH生窗	7F,9F-25F,28F-49F	650.0	1380.0	6	8	6	8	7	35	1
63		G2-1	G2	25.0	590.0	1320.0	35	27.26	T5CWC-1	C	SH生窗	7F,9F-25F,28F-49F	650.0	1380.0	6	8	6	8	7	35	1
64	不規則层	G2-1	G2	25.0	590.0	1320.0	69	53.74	T5CWC-1	C	SH生窗	22F-25F,28F-49F	650.0	1380.0	0	6	18	24	21	69	3
65	不規則层	G2-1	G2	25.0	590.0	1320.0	11	8.57	T5CWC-1	C	SH生窗	7F,9F-20F	650.0	1380.0	6	5	0	0	0	11	1
66		G2-1	G2	25.0	590.0	1320.0	70	54.52	T5CWA-3	A	SH生窗	7F,9F-25F,28F-49F	650.0	1380.0	12	16	12	16	14	70	2
67		G2-2	G2	25.0	390.0	1320.0	70	36.04	T1CW H-1	H	SH生窗	7F,9F-25F,28F-49F	450.0	1380.0	12	16	12	16	14	70	2
68		G2-2	G2	25.0	390.0	1320.0	70	36.04	T1CW G-2	G	SH生窗	7F,9F-25F,28F-49F	450.0	1380.0	12	16	12	16	14	70	2
69		G2-2	G2	25.0	390.0	1320.0	70	36.04	T1CW E-2	E	SH生窗	7F,9F-25F,28F-49F	450.0	1380.0	12	16	12	16	14	70	2
70		G2-2	G2	25.0	390.0	1320.0	35	18.02	T1CW D-1	D	SH生窗	7F,9F-25F,28F-49F	450.0	1380.0	6	8	6	8	7	35	1
71		G2-2	G2	25.0	390.0	1320.0	35	18.02	T1CW D-1	D	SH生窗	7F,9F-25F,28F-49F	450.0	1380.0	6	8	6	8	7	35	1
72		G2-2	G2	25.0	390.0	1320.0	70	36.04	T1CW A-1	A	SH生窗	7F,9F-25F,28F-49F	450.0	1380.0	12	16	12	16	14	70	2
73		G2-2	G2	25.0	390.0	1320.0	70	36.04	T1CW B-3	B	SH生窗	7F,9F-25F,28F-49F	450.0	1380.0	12	16	12	16	14	70	2
74		G2-2	G2	25.0	390.0	1320.0	35	18.02	T1CW C-1	C	SH生窗	7F,9F-25F,28F-49F	450.0	1380.0	6	8	6	8	7	35	1
75		G2-2	G2	25.0	390.0	1320.0	35	18.02	T1CW M-1	M	SH生窗	7F,9F-25F,28F-49F	450.0	1380.0	6	8	6	8	7	35	1
76		G2-2	G2	25.0	390.0	1320.0	35	18.02	T1CW L-2	L	SH生窗	7F,9F-25F,28F-49F	450.0	1380.0	6	8	6	8	7	35	1
77		G2-2	G2	25.0	390.0	1320.0	35	18.02	T1CWH-2	H	SH生窗	7F,9F-25F,28F-49F	450.0	1380.0	6	8	6	8	7	35	1
78		G2-2	G2	25.0	390.0	1320.0	38	19.56	T2CWH-1	H	SH生窗	7F,9F-25F,28F-52F	450.0	1380.0	6	8	6	8	10	38	1
79		G2-2	G2	25.0	390.0	1320.0	38	19.56	T2CWH-1	H	SH生窗	7F,9F-25F,28F-52F	450.0	1380.0	6	8	6	8	10	38	1
80		G2-2	G2	25.0	390.0	1320.0	38	19.56	T2CWG-2	G	SH生窗	7F,9F-25F,28F-52F	450.0	1380.0	6	8	6	8	10	38	1
81		G2-2	G2	25.0	390.0	1320.0	39	20.08	T2CWF-1	F	SH生窗	7F,9F-25F,28F-53F	450.0	1380.0	6	8	6	8	11	39	1
82		G2-2	G2	25.0	390.0	1320.0	39	20.08	T2CWE-2	E	SH生窗	7F,9F-25F,28F-53F	450.0	1380.0	6	8	6	8	11	39	1
83		G2-2	G2	25.0	390.0	1320.0	78	40.15	T2CWB-1	B	SH生窗	7F,9F-25F,28F-53F	450.0	1380.0	12	16	12	16	22	78	2
84		G2-2	G2	25.0	390.0	1320.0	78	40.15	T2CWA-2	A	SH生窗	7F,9F-25F,28F-53F	450.0	1380.0	12	16	12	16	22	78	2
85		G2-2	G2	25.0	390.0	1320.0	39	20.08	T2CWN-1	N	SH生窗	7F,9F-25F,28F-53F	450.0	1380.0	6	8	6	8	11	39	1
86		G2-2	G2	25.0	390.0	1320.0	78	40.15	T2CWM-3	M	SH生窗	7F,9F-25F,28F-53F	450.0	1380.0	12	16	12	16	22	78	2
87		G2-2	G2	25.0	390.0	1320.0	39	20.08	T2CWL-2	L	SH生窗	7F,9F-25F,28F-53F	450.0	1380.0	6	8	6	8	11	39	1

美特鋁質 有限公司 MIDI Aluminium Fabricator Ltd.	工程號:	J837	計算:	利春媚	日期：2019.3.1	送呈:			
	地盤名稱:	觀塘裕民坊	核對:		日期：2019.3.1	副本:			
廠玻璃B.M.表	項目類別:	幕墻	批准:			A/C Code:			
BM編號:837-CW-M01-F-GP05	修改版次：		總計玻璃面積（平方米）:		4805.57				

序號	修改內容	玻璃圖號	顏色與類型	厚度(mm)	玻璃尺寸		數量	總面積	使用位置	單位	分層類型	樓層	計算參考數值/所屬位置分格			註明：分MO參考數據					
					寬度（W mm）	高度（H mm）	（塊）	（平方米）					分格寬度	分格高度	M01 7F,9F-15F(6層)	MO2 16F-23F(8層)	MO3 25F,28F-32F（6層）	M04 33F-41F（8層）	MO5 42F-48F不等	合計	每層
88		G2-2	G2	25.0	390.0	1320.0	39	20.08	T2CWK-1	K	SH生窗	7F,9F-25F,28F-53F	450.0	1380.0	6	8	6	8	11	39	1
89		G2-2	G2	25.0	-60.0	1320.0	39	-3.09	T2CWJ-1	J	SH生窗	7F,9F-25F,28F-53F	0.0	1380.0	6	8	6	8	11	39	1
90		G2-2	G2	25.0	390.0	1320.0	78	40.15	T2CWH-2	H	SH生窗	7F,9F-25F,28F-53F	450.0	1380.0	12	16	12	16	22	78	2
91		G2-2	G2	25.0	390.0	1320.0	72	37.07	T3CWF-1	F	SH生窗	7F,9F-25F,28F-50F	450.0	1380.0	12	16	12	16	16	72	2
92		G2-2	G2	25.0	390.0	1320.0	37	19.05	T3CWE-1	E	SH生窗	7F,9F-25F,28F-51F	450.0	1380.0	6	8	6	8	9	37	1
93		G2-2	G2	25.0	390.0	1320.0	37	19.05	T3CWM-1	M	SH生窗	7F,9F-25F,28F-51F	450.0	1380.0	6	8	6	8	9	37	1
94		G2-2	G2	25.0	390.0	1320.0	37	19.05	T3CWL-2	L	SH生窗	7F,9F-25F,28F-51F	450.0	1380.0	6	8	6	8	9	37	1
95		G2-2	G2	25.0	390.0	1320.0	37	19.05	T3CWK-1	K	SH生窗	7F,9F-25F,28F-51F	450.0	1380.0	6	8	6	8	9	37	1
96		G2-2	G2	25.0	390.0	1320.0	37	19.05	T3CWJ-2	J	SH生窗	7F,9F-25F,28F-51F	450.0	1380.0	6	8	6	8	9	37	1
97		G2-2	G2	25.0	390.0	1320.0	37	19.05	T3CWJ-1	J	SH生窗	7F,9F-25F,28F-51F	450.0	1380.0	6	8	6	8	9	37	1
98		G2-2	G2	25.0	390.0	1320.0	37	19.05	T3CWC-2	C	SH生窗	7F,9F-25F,28F-51F	450.0	1380.0	6	8	6	8	9	37	1
99		G2-2	G2	25.0	390.0	1320.0	74	38.10	T3CWB-1	B	SH生窗	7F,9F-25F,28F-51F	450.0	1380.0	12	16	12	16	18	74	2
100		G2-2	G2	25.0	390.0	1320.0	74	38.10	T3CWA-2	A	SH生窗	7F,9F-25F,28F-51F	450.0	1380.0	12	16	12	16	18	74	2
101		G2-2	G2	25.0	390.0	1320.0	74	38.10	T3CWD-1	D	SH生窗	7F,9F-25F,28F-51F	450.0	1380.0	12	16	12	16	18	74	2
102		G2-2	G2	25.0	390.0	1320.0	74	38.10	T3CWG-1	G	SH生窗	7F,9F-25F,28F-51F	450.0	1380.0	12	16	12	16	18	74	2
103		G2-2	G2	25.0	390.0	1320.0	74	38.10	T3CWF-2	F	SH生窗	7F,9F-25F,28F-51F	450.0	1380.0	12	16	12	16	18	74	2
104		G2-2	G2	25.0	390.0	1320.0	70	36.04	T5CWA-2	A	SH生窗	7F,9F-25F,28F-49F	450.0	1380.0	12	16	12	16	14	70	2
105		G2-2	G2	25.0	390.0	1320.0	35	18.02	T5CWN-1	N	SH生窗	7F,9F-25F,28F-49F	450.0	1380.0	6	8	6	8	7	35	1
106		G2-2	G2	25.0	390.0	1320.0	35	18.02	T5CWM-2	M	SH生窗	7F,9F-25F,28F-49F	450.0	1380.0	6	8	6	8	7	35	1
107		G2-2	G2	25.0	390.0	1320.0	70	36.04	T5CWM-1	M	SH生窗	7F,9F-25F,28F-49F	450.0	1380.0	12	16	12	16	14	70	2
108		G2-2	G2	25.0	390.0	1320.0	70	36.04	T5CWL-2	L	SH生窗	7F,9F-25F,28F-49F	450.0	1380.0	12	16	12	16	14	70	2
109		G2-2	G2	25.0	390.0	1320.0	35	18.02	T5CWL-1	L	SH生窗	7F,9F-25F,28F-49F	450.0	1380.0	6	8	6	8	7	35	1
110		G2-2	G2	25.0	390.0	1320.0	105	54.05	T5CWJK-1	JK	SH生窗	7F,9F-25F,28F-49F	450.0	1380.0	18	24	18	24	21	105	3
111		G2-2	G2	25.0	390.0	1320.0	70	36.04	T5CWH-3	H	SH生窗	7F,9F-25F,28F-49F	450.0	1380.0	12	16	12	16	14	70	2
112		G2-2	G2	25.0	390.0	1320.0	35	18.02	T5CWH-2	H	SH生窗	7F,9F-25F,28F-49F	450.0	1380.0	6	8	6	8	7	35	1
113		G2-2	G2	25.0	390.0	1320.0	35	18.02	T5CWG-1	G	SH生窗	7F,9F-25F,28F-49F	450.0	1380.0	6	8	6	8	7	35	1
114		G2-2	G2	25.0	390.0	1320.0	35	18.02	T5CWF-2	F	SH生窗	7F,9F-25F,28F-49F	450.0	1380.0	6	8	6	8	7	35	1
115		G2-2	G2	25.0	390.0	1320.0	35	18.02	T5CWE-1	E	SH生窗	7F,9F-25F,28F-49F	450.0	1380.0	6	8	6	8	7	35	1
116		G2-2	G2	25.0	390.0	1320.0	35	18.02	T5CWD-2	D	SH生窗	7F,9F-25F,28F-49F	450.0	1380.0	6	8	6	8	7	35	1

美特鋁質 有限公司 MIDI Aluminium Fabricator Ltd.	工程號:	J837	計算:	利春媚	日期：2019.3.1	送呈:			
	地盤名稱:	觀塘裕民坊	核對:		日期：2019.3.1	副本:			
廠玻璃B.M.表	項目類別:	幕墻	批准:			A/C Code:			
BM編號:837-CW-M01-F-GP05	修改版次：		總計玻璃面積（平方米）：		4805.57				

序號	修改內容	玻璃圖號	顏色與類型	厚度(mm)	玻璃尺寸		數量	總面積	使用位置	單位	分層類型	樓層	計算參考數值/所屬位置分格			註明：分MO參考數據					
					寬度（W mm）	高度（H mm）	（塊）	（平方米）					分格寬度	分格高度	M01 7F,9F-15F(6層)	MO2 16F-23F(8層)	MO3 25F,28F-32F（6層）	M04 33F-41F（8層）	MO5 42F-48F不等	合計	每層
117	不規則層	G2-2	G2	25.0	390.0	1320.0	11	5.66	T5CWC-1	C	SH生窗	7F,9F-20F	450.0	1380.0	6	5	0	0	0	11	1
118		G2-2	G2	25.0	390.0	1320.0	70	36.04	T5CWA-3	A	SH生窗	7F,9F-25F,28F-49F	450.0	1380.0	12	16	12	16	14	70	2
119		G2-10	G2	25.0	340.0	1320.0	35	15.71	T1CW F-2	F	SH生窗	7F,9F-25F,28F-49F	400.0	1380.0	6	8	6	8	7	35	1
120		G2-10	G2	25.0	340.0	1320.0	39	17.50	T2CWL-2	L	SH生窗	7F,9F-25F,28F-53F	400.0	1380.0	6	8	6	8	11	39	1
121		G2-16	G2	25.0	490.0	1320.0	35	22.64	T1CW A-1	A	SH生窗	7F,9F-25F,28F-49F	550.0	1380.0	6	8	6	8	7	35	1
122		G2-16	G2	25.0	490.0	1320.0	39	25.23	T2CWM-3	M	SH生窗	7F,9F-25F,28F-53F	550.0	1380.0	6	8	6	8	11	39	1
123		G2-16	G2	25.0	490.0	1320.0	37	23.93	T3CWF-2	F	SH生窗	7F,9F-25F,28F-51F	550.0	1380.0	6	8	6	8	9	37	1
124		G2-16	G2	25.0	490.0	1320.0	35	22.64	T5CWA-1	A	SH生窗	7F,9F-25F,28F-49F	550.0	1380.0	6	8	6	8	7	35	1
125		G2-20	G2	25.0	320.0	1320.0	35	14.78	T5CWJK-1	JK	SH生窗	7F,9F-25F,28F-49F	380.0	1380.0	6	8	6	8	7	35	1
126		G2-25	G2	25.0	365.0	1320.0	39	18.79	T2CWK-1	K	SH生窗	7F,9F-25F,28F-53F	425.0	1380.0	6	8	6	8	11	39	1
127		G2-25	G2	25.0	365.0	1320.0	39	18.79	T2CWJ-1	J	SH生窗	7F,9F-25F,28F-53F	425.0	1380.0	6	8	6	8	11	39	1
128		G2-29	G2	25.0	1015.0	1320.0	35	46.89	T1CW G-1	G	TH生窗	7F,9F-25F,28F-49F	1075.0	1380.0	6	8	6	8	7	35	1
129		G2-1X	G2	25.0	492.4	1320.0	35	22.75	T1CW B-1	B	轉角SH窗	7F,9F-25F,28F-49F	650.0	1380.0	6	8	6	8	7	35	1
130		G2-31	G2	25.0	857.5	1320.0	35	39.62	T1CW K-1	K	TH生窗	7F,9F-25F,28F-49F	917.5	1380.0	6	8	6	8	7	35	1
131		G2-31	G2	25.0	857.5	1320.0	35	39.62	T1CWJ-2	J	TH生窗	7F,9F-25F,28F-49F	917.5	1380.0	6	8	6	8	7	35	1
132						總計：	7155	4805.57													

加工注意事項/玻璃類型描述：

1).本表中之清片玻璃是 信義 原片，藍片玻璃是藍欣原片

2).本表中所有玻璃對角線尺寸偏差要求不超過負2mm。

3).本表中玻璃要求粗磨邊處理並倒棱角，攔河玻璃頂底要精磨邊，而所有玻璃之入爐方向需保持一致。

4).本表中所有玻璃成品均需做雙面保護，用透明靜電膠紙加四周一寸FK白膠紙做雙面加固保護處理。

5).本表中所有玻璃成品均需注明室內外及其玻璃編號/使用位置/樓層，以便識別。

（G2) 8 mm THK. HEAT STRENGTHENED BLUE TINTED GLASS (OUTER)+ 9 mm AIR SPACE + 8 mm THK. HEAT STRENGTHENED CLEAR GLASS (INNER) (D18100241)

美特鋁質 有限公司 MIDI Aluminium Fabricator Ltd.

| | | |

美特鋁質 有限公司 MIDI Aluminium Fabricator Ltd.	工程號:	J837	計算:	利春媚	日期：2019.3.2	送呈:			計算參考數值/所屬位置分格						註明：分MO參考數據：（MO1：900分格沒有第7层）（MO3: 900分格有27层）						H
	地盤名稱:	觀塘裕民坊	核對:		日期：2019.3.4	副本:															
地盤用玻璃B.M.表	項目類別:	幕墻	批准:			A/C Code:															
BM編號:837-CW-M01-S-GP05	修改版次：		總計玻璃面積（平方米）：		20356.04																

序號	修改內容	玻璃圖號	顏色與類型	厚度 (mm)	玻璃尺寸		數量	總面積	使用位置	单位	樓層	分層類型	分格1	分格2	分格3	總數	分格高度	M01	MO2	MO3	M04	MO5	合計	每层
					寬度（W mm）	高度（H mm）	（塊）	（平方米）										7F,9F-15F(6層)	16F-23F(8層)	25F-32F（7層）	33F-41F（8層）	42F-48F以上		
36		G1-211	G1	27.0	1675.0	2190.0	39	143.06	T2CWA-2	A	7F,9F-25F,28F-53F	梗窗	1735.0				2250.0	6	8	6	8	11	39	1
37		G1-212	G1	27.0	1465.0	2190.0	39	125.13	T2CWA-1	A	7F,9F-25F,28F-53F	梗窗	1525.0				2250.0	6	8	6	8	11	39	1
38		G1-213	G1	27.0	1082.5	2190.0	39	92.46	T2CWA-1	A	7F,9F-25F,28F-53F	梗窗	1142.5				2250.0	6	8	6	8	11	39	1
39		G1-214	G1	27.0	1697.5	2190.0	39	144.98	T2CWN-2	N	7F,9F-25F,28F-53F	梗窗	1757.5				2250.0	6	8	6	8	11	39	1
40		G1-215	G1	27.0	1057.5	2190.0	39	90.32	T2CWN-2	N	7F,9F-25F,28F-53F	梗窗	1117.5				2250.0	6	8	6	8	11	39	1
41		G1-216	G1	27.0	1125.0	2190.0	39	96.09	T2CWM-3	M	7F,9F-25F,28F-53F	梗窗	1185.0				2250.0	6	8	6	8	11	39	1
42		G1-217	G1	27.0	1700.0	2190.0	39	145.20	T2CWM-3	M	7F,9F-25F,28F-53F	梗窗	1760.0				2250.0	6	8	6	8	11	39	1
43		G1-218	G1	27.0	1465.0	2190.0	39	125.13	T2CWM-2	M	7F,9F-25F,28F-53F	梗窗	1525.0				2250.0	6	8	6	8	11	39	1
44		G1-219	G1	27.0	1082.5	2190.0	39	92.46	T2CWM-2	M	7F,9F-25F,28F-53F	梗窗	1142.5				2250.0	6	8	6	8	11	39	1
45		G1-220	G1	27.0	1250.0	2190.0	39	106.76	T2CWL-1	L	7F,9F-25F,28F-53F	梗窗	1310.0				2250.0	6	8	6	8	11	39	1
46		G1-221	G1	27.0	1525.0	2190.0	39	130.25	T2CWK-2	K	7F,9F-25F,28F-53F	梗窗	1585.0				2250.0	6	8	6	8	11	39	1
47		G1-222	G1	27.0	982.5	2190.0	39	83.92	T2CWJ-1	J	7F,9F-25F,28F-53F	梗窗	1042.5				2250.0	6	8	6	8	11	39	1
48		G1-223	G1	27.0	1675.0	2190.0	39	143.06	T2CWH-2	H	7F,9F-25F,28F-53F	梗窗	1735.0				2250.0	6	8	6	8	11	39	1
49		G1-301	G1	27.0	1047.5	2190.0	16	36.70	T3CWF-1	F	7F,9F-25F,28F	梗窗	1107.5				2250.0	6	8	2	0	0	16	1
50		G1-302	G1	27.0	1465.0	2190.0	36	115.50	T3CWF-1	F	7F,9F-25F,28F-50F	梗窗	1525.0				2250.0	6	8	6	8	8	36	1
51		G1-303	G1	27.0	1465.0	2190.0	36	115.50	T3CWF-1	F	7F,9F-25F,28F-50F	梗窗	1525.0				2250.0	6	8	6	8	8	36	1
52		G1-304	G1	27.0	1465.0	2190.0	37	118.71	T3CWE-1	E	7F,9F-25F,28F-51F	梗窗	1525.0				2250.0	6	8	6	8	9	37	1
53		G1-305	G1	27.0	1082.5	2190.0	37	87.71	T3CWE-1	E	7F,9F-25F,28F-51F	梗窗	1142.5				2250.0	6	8	6	8	9	37	1
54		G1-307	G1	27.0	1057.5	2190.0	37	85.69	T3CWM-1	M	7F,9F-25F,28F-51F	梗窗	1117.5				2250.0	6	8	6	8	9	37	1
55		G1-309	G1	27.0	1057.5	2190.0	37	85.69	T3CWL-2	L	7F,9F-25F,28F-51F	梗窗	1117.5				2250.0	6	8	6	8	9	37	1
56		G1-310	G1	27.0	1057.5	2190.0	36	83.37	T3CWK-1	K	7F,9F-25F,28F-50F	梗窗	1117.5				2250.0	6	8	6	8	8	36	1
57		G1-311	G1	27.0	982.5	2190.0	36	77.46	T3CWJ-1	J	7F,9F-25F,28F-50F	梗窗	1042.5				2250.0	6	8	6	8	8	36	1
58		G1-312	G1	27.0	1882.4	2190.0	36	148.41	T3CWH-3	H	7F,9F-25F,28F-50F	梗窗	2040.0				2250.0	6	8	6	8	8	36	1
59		G1-313	G1	27.0	982.5	2190.0	36	77.46	T3CWH-1	H	7F,9F-25F,28F-50F	梗窗	1042.5				2250.0	6	8	6	8	8	36	1
60		G1-314	G1	27.0	1057.5	2190.0	37	85.69	T3CWC-2	C	7F,9F-25F,28F-51F	梗窗	1117.5				2250.0	6	8	6	8	9	37	1
61		G1-315	G1	27.0	1082.5	2190.0	37	87.71	T3CWB-2	B	7F,9F-25F,28F-51F	梗窗	1142.5				2250.0	6	8	6	8	9	37	1
62		G1-316	G1	27.0	1465.0	2190.0	37	118.71	T3CWB-2	B	7F,9F-25F,28F-51F	梗窗	1525.0				2250.0	6	8	6	8	9	37	1
63		G1-317	G1	27.0	1500.0	2190.0	37	121.55	T3CWB-1	B	7F,9F-25F,28F-51F	梗窗	1560.0				2250.0	6	8	6	8	9	37	1
64		G1-318	G1	27.0	1500.0	2190.0	37	121.55	T3CWA-2	A	7F,9F-25F,28F-51F	梗窗	1560.0				2250.0	6	8	6	8	9	37	1
65		G1-319	G1	27.0	1465.0	2190.0	37	118.71	T3CWA-1	A	7F,9F-25F,28F-51F	梗窗	1525.0				2250.0	6	8	6	8	9	37	1
66		G1-320	G1	27.0	1082.5	2190.0	37	87.71	T3CWA-1	A	7F,9F-25F,28F-51F	梗窗	1142.5				2250.0	6	8	6	8	9	37	1
67		G1-321	G1	27.0	1175.0	2190.0	37	95.21	T3CWF-2	F	7F,9F-25F,28F-51F	梗窗	1235.0				2250.0	6	8	6	8	9	37	1
68		G1-322	G1	27.0	1250.0	2190.0	37	101.29	T3CWF-2	F	7F,9F-25F,28F-51F	梗窗	1310.0				2250.0	6	8	6	8	9	37	1
69		G1-501	G1	27.0	1660.0	2190.0	35	127.24	T5CWA-2	A	7F,9F-25F,28F-49F	梗窗	1720.0				2250.0	6	8	6	8	7	35	1
70		G1-502	G1	27.0	1325.0	2190.0	35	101.56	T5CWA-1	A	7F,9F-25F,28F-49F	梗窗	1385.0				2250.0	6	8	6	8	7	35	1

美特鋁質 有限公司 MIDI Aluminium Fabricator Ltd.

地盤用玻璃B.M.表

工程號:	J837	計算:	利春媚	日期：2019.3.2	送呈:		
地盤名稱:	觀塘裕民坊	核對:		日期：2019.3.4	副本:		
項目類別:	幕墻	批准:			A/C Code:		
修改版次：		總計玻璃面積（平方米）：		20356.04			

BM編號:837-CW-M01-S-GP05

計算參考數值/所屬位置分格

註明：分MO參考數據：（MO1：900分格沒有第7层）（MO3: 900分格有27层）

H

序號	修改內容	玻璃圖號	顏色與類型	厚度(mm)	玻璃尺寸		數量	總面積	使用位置	单位	樓層	分屬類型	分格1	分格2	分格3	總數	分格高度	M01	MO2	MO3	M04	MO5	合計	每层
					寬度（W mm）	高度（H mm）	（塊）	（平方米）										7F,9F-15F(6層)	16F-23F(8層)	25F-32F（7層）	33F-41F（8層）	42F-48F以上		
71		G1-504	G1	27.0	1465.0	2190.0	35	112.29	T5CWN-1	N	7F,9F-25F,28F-49F	梗窗	1525.0				2250.0	6	8	6	8	7	35	1
72		G1-505	G1	27.0	1157.5	2190.0	35	88.72	T5CWN-1	N	7F,9F-25F,28F-49F	梗窗	1217.5				2250.0	6	8	6	8	7	35	1
73		G1-506	G1	27.0	1157.5	2190.0	35	88.72	T5CWM-2	M	7F,9F-25F,28F-49F	梗窗	1217.5				2250.0	6	8	6	8	7	35	1
74		G1-507	G1	27.0	1465.0	2190.0	35	112.29	T5CWM-2	M	7F,9F-25F,28F-49F	梗窗	1525.0				2250.0	6	8	6	8	7	35	1
75		G1-508	G1	27.0	1047.5	2190.0	35	80.29	T5CWM-2	M	7F,9F-25F,28F-49F	梗窗	1107.5				2250.0	6	8	6	8	7	35	1
76		G1-509	G1	27.0	1450.0	2190.0	35	111.14	T5CWM-1	M	7F,9F-25F,28F-49F	梗窗	1510.0				2250.0	6	8	6	8	7	35	1
77		G1-510	G1	27.0	1450.0	2190.0	35	111.14	T5CWL-2	L	7F,9F-25F,28F-49F	梗窗	1510.0				2250.0	6	8	6	8	7	35	1
78		G1-512	G1	27.0	1462.5	2190.0	35	112.10	T5CWL-1	L	7F,9F-25F,28F-49F	梗窗	1522.5				2250.0	6	8	6	8	7	35	1
79		G1-513	G1	27.0	1160.0	2190.0	35	88.91	T5CWL-1	L	7F,9F-25F,28F-49F	梗窗	1220.0				2250.0	6	8	6	8	7	35	1
80		G1-517	G1	27.0	1625.0	2190.0	35	124.56	T5CWH-3	H	7F,9F-25F,28F-49F	梗窗	1685.0				2250.0	6	8	6	8	7	35	1
81		G1-518	G1	27.0	1465.0	2190.0	35	112.29	T5CWH-2	H	7F,9F-25F,28F-49F	梗窗	1525.0				2250.0	6	8	6	8	7	35	1
82		G1-519	G1	27.0	1157.5	2190.0	35	88.72	T5CWH-2	H	7F,9F-25F,28F-49F	梗窗	1217.5				2250.0	6	8	6	8	7	35	1
83		G1-520	G1	27.0	982.5	2190.0	35	75.31	T5CWG-1	G	7F,9F-25F,28F-49F	梗窗	1042.5				2250.0	6	8	6	8	7	35	1
84		G1-521	G1	27.0	1057.5	2190.0	35	81.06	T5CWF-2	F	7F,9F-25F,28F-49F	梗窗	1117.5				2250.0	6	8	6	8	7	35	1
85		G1-522	G1	27.0	1057.5	2190.0	35	81.06	T5CWE-1	E	7F,9F-25F,28F-49F	梗窗	1117.5				2250.0	6	8	6	8	7	35	1
86		G1-523	G1	27.0	1057.5	2190.0	35	81.06	T5CWD-2	D	7F,9F-25F,28F-49F	梗窗	1117.5				2250.0	6	8	6	8	7	35	1
87		G1-524	G1	27.0	1100.0	2190.0	11	26.50	T5CWC-1	C	7F,9F-20F	梗窗	1160.0				2250.0	6	5	0	0	0	11	1
88		G1-525	G1	27.0	1522.5	2190.0	35	116.70	T5CWA-3	A	7F,9F-25F,28F-49F	梗窗	1582.5				2250.0	6	8	6	8	7	35	1
89		G1-526	G1	27.0	1522.5	2190.0	35	116.70	T5CWA-3	A	7F,9F-25F,28F-49F	梗窗	1582.5				2250.0	6	8	6	8	7	35	1
90		G1-527	G1	27.0	1047.5	2190.0	11	25.23	T5CWA-3	A	7F,9F-20F	梗窗	1107.5				2250.0	6	5	0	0	0	11	1
91		G1-530	G1	27.0	1157.5	2190.0	23	58.30	T5CWC-1	C	22F-25F,28F-49F	梗窗	1217.5				2250.0	0	2	6	8	7	23	1
92		G1-531	G1	27.0	1465.0	2190.0	23	73.79	T5CWC-1	C	22F-25F,28F-49F	梗窗	1525.0				2250.0	0	2	6	8	7	23	1
93						合計：	3247	9346.29																
94		G3-107	G3	27.0	695.0	2190.0	35	53.27	T1CW E-2	E	7F,9F-25F,28F-49F	梗窗	755.0				2250.0	6	8	6	8	7	35	1
95		G3-110	G3	27.0	750.0	2190.0	35	57.49	T1CW D-1	D	7F,9F-25F,28F-49F	梗窗	810.0				2250.0	6	8	6	8	7	35	1
96		G3-233	G3	27.0	550.0	2190.0	39	46.98	T2CWN-1	N	7F,9F-25F,28F-53F	梗窗	610.0				2250.0	6	8	6	8	11	39	1
97		G3-306	G3	27.0	925.0	2190.0	23	46.59	T3CWE-1	E	7F,9F-25F,28F-36F	梗窗	985.0				2250.0	6	8	6	3	0	23	1
98		G3-308	G3	27.0	707.5	2190.0	18	27.89	T3CWM-1	M	7F,9F-25F,28F-30F	梗窗	767.5				2250.0	6	8	4	0	0	18	1
99		G3-503	G3	27.0	857.5	2190.0	35	65.73	T5CWN-1	N	7F,9F-25F,28F-49F	梗窗	917.5				2250.0	6	8	6	8	7	35	1
100		G3-511	G3	27.0	747.5	2190.0	35	57.30	T5CWL-1	L	7F,9F-25F,28F-49F	梗窗	807.5				2250.0	6	8	6	8	7	35	1
101		G3-514	G3	27.0	582.5	2190.0	35	44.65	T5CWJK-1	JK	7F,9F-25F,28F-49F	梗窗	642.5				2250.0	6	8	6	8	7	35	1
102		G3-515	G3	27.0	582.5	2190.0	35	44.65	T5CWJK-2	JK	7F,9F-25F,28F-49F	梗窗	642.5				2250.0	6	8	6	8	7	35	1
103		G3-516	G3	27.0	667.5	2190.0	35	51.16	T5CWJK-3	JK	7F,9F-25F,28F-49F	梗窗	727.5				2250.0	6	8	6	8	7	35	1
104		G3-528	G3	27.0	732.5	2190.0	11	17.65	T5CWC-1	C	7F,9F-20F	梗窗	792.5				2250.0	6	5	0	0	0	11	1
105						合計：	336	513.35																

美特鋁質 有限公司 MIDI Aluminium Fabricator Ltd.	工程號:	J837	計算:	利春媚	日期：2019.3.2	送呈:			計算參考數值/所屬位置分格						註明：分MO參考數據：（MO1：900分格沒有第7层）（MO3: 900分格有27层）						H
	地盤名稱:	觀塘裕民坊	核對:		日期：2019.3.4	副本:															
地盤用玻璃B.M.表	項目類別:	幕墻	批准:			A/C Code:															
BM編號:837-CW-M01-S-GP05	修改版次：		總計玻璃面積（平方米）：		20356.04																

序號	修改內容	玻璃圖號	顏色與類型	厚度(mm)	玻璃尺寸		數量	總面積	使用位置	单位	樓層	分層類型	分格1	分格2	分格3	總數	分格高度	M01	MO2	MO3	M04	MO5	合計	每层
					寬度（W mm）	高度（H mm）	（塊）	（平方米）										7F,9F-15F(6層)	16F-23F(8層)	25F-32F（7層）	33F-41F（8層）	42F-48F以上		
106		G4-1	G4	8.0	590.0	840.0	35	17.35	T1CW G-1	G	9F-25F,27F-49F	生頂死梗	650.0				900.0	5	8	7	8	7	35	1
107		G4-1	G4	8.0	590.0	840.0	70	34.69	T1CW D-1	D	9F-25F,27F-49F	生頂死梗	650.0				900.0	10	16	14	16	14	70	2
108		G4-1	G4	8.0	590.0	840.0	34	16.85	T1CW A-3	A	9F-25F,27F-48F	生頂死梗	650.0				900.0	5	8	7	8	6	34	1
109		G4-1	G4	8.0	590.0	840.0	34	16.85	T1CW A-2	A	9F-25F,27F-48F	生頂死梗	650.0				900.0	5	8	7	8	6	34	1
110		G4-1	G4	8.0	590.0	840.0	35	17.35	T1CW B-2	B	9F-25F,27F-49F	生頂死梗	650.0				900.0	5	8	7	8	7	35	1
111		G4-1	G4	8.0	590.0	840.0	35	17.35	T1CW C-1	C	9F-25F,27F-49F	生頂死梗	650.0				900.0	5	8	7	8	7	35	1
112		G4-1	G4	8.0	590.0	840.0	35	17.35	T1CW M-2	M	9F-25F,27F-49F	生頂死梗	650.0				900.0	5	8	7	8	7	35	1
113		G4-1	G4	8.0	590.0	840.0	35	17.35	T1CW L-1	L	9F-25F,27F-49F	生頂死梗	650.0				900.0	5	8	7	8	7	35	1
114		G4-1	G4	8.0	590.0	840.0	35	17.35	T1CW K-2	K	9F-25F,27F-49F	生頂死梗	650.0				900.0	5	8	7	8	7	35	1
115		G4-1	G4	8.0	590.0	840.0	35	17.35	T1CWJ-1	J	9F-25F,27F-49F	生頂死梗	650.0				900.0	5	8	7	8	7	35	1
116		G4-1	G4	8.0	590.0	840.0	35	17.35	T1CWH-2	H	9F-25F,27F-49F	生頂死梗	650.0				900.0	5	8	7	8	7	35	1
117		G4-1	G4	8.0	590.0	840.0	38	18.83	T2CWG-2	G	9F-25F,27F-52F	生頂死梗	650.0				900.0	5	8	7	8	10	38	1
118		G4-1	G4	8.0	590.0	840.0	39	19.33	T2CWF-2	F	9F-25F,27F-53F	生頂死梗	650.0				900.0	5	8	7	8	11	39	1
119		G4-1	G4	8.0	590.0	840.0	39	19.33	T2CWE-1	E	9F-25F,27F-53F	生頂死梗	650.0				900.0	5	8	7	8	11	39	1
120		G4-1	G4	8.0	590.0	840.0	39	19.33	T2CWD-1	D	9F-25F,27F-53F	生頂死梗	650.0				900.0	5	8	7	8	11	39	1
121		G4-1	G4	8.0	590.0	840.0	39	19.33	T2CWC-1	C	9F-25F,27F-53F	生頂死梗	650.0				900.0	5	8	7	8	11	39	1
122		G4-1	G4	8.0	590.0	840.0	78	38.66	T2CWB-2	B	9F-25F,27F-53F	生頂死梗	650.0				900.0	10	16	14	16	22	78	2
123		G4-1	G4	8.0	590.0	840.0	78	38.66	T2CWA-1	A	9F-25F,27F-53F	生頂死梗	650.0				900.0	10	16	14	16	22	78	2
124		G4-1	G4	8.0	590.0	840.0	39	19.33	T2CWN-2	N	9F-25F,27F-53F	生頂死梗	650.0				900.0	5	8	7	8	11	39	1
125		G4-1	G4	8.0	590.0	840.0	39	19.33	T2CWM-2	M	9F-25F,27F-53F	生頂死梗	650.0				900.0	5	8	7	8	11	39	1
126		G4-1	G4	8.0	590.0	840.0	39	19.33	T2CWM-1	M	9F-25F,27F-53F	生頂死梗	650.0				900.0	5	8	7	8	11	39	1
127		G4-1	G4	8.0	590.0	840.0	37	18.34	T3CWE-1	E	9F-25F,27F-51F	生頂死梗	650.0				900.0	5	8	7	8	9	37	1
128		G4-1	G4	8.0	590.0	840.0	37	18.34	T3CWM-2	M	9F-25F,27F-51F	生頂死梗	650.0				900.0	5	8	7	8	9	37	1
129		G4-1	G4	8.0	590.0	840.0	37	18.34	T3CWL-2	L	9F-25F,27F-51F	生頂死梗	650.0				900.0	5	8	7	8	9	37	1
130		G4-1	G4	8.0	590.0	840.0	37	18.34	T3CWL-1	L	9F-25F,27F-51F	生頂死梗	650.0				900.0	5	8	7	8	9	37	1
131		G4-1	G4	8.0	590.0	840.0	36	17.84	T3CWK-2	K	9F-25F,27F-50F	生頂死梗	650.0				900.0	5	8	7	8	8	36	1
132		G4-1	G4	8.0	590.0	840.0	37	18.34	T3CWC-1	C	9F-25F,27F-51F	生頂死梗	650.0				900.0	5	8	7	8	9	37	1
133		G4-1	G4	8.0	590.0	840.0	37	18.34	T3CWB-2	B	9F-25F,27F-51F	生頂死梗	650.0				900.0	5	8	7	8	9	37	1
134		G4-1	G4	8.0	590.0	840.0	74	36.67	T3CWA-1	A	9F-25F,27F-51F	生頂死梗	650.0				900.0	10	16	14	16	18	74	2
135		G4-1	G4	8.0	590.0	840.0	35	17.35	T5CWN-1	N	9F-25F,27F-49F	生頂死梗	650.0				900.0	5	8	7	8	7	35	1
136		G4-1	G4	8.0	590.0	840.0	35	17.35	T5CWM-2	M	9F-25F,27F-49F	生頂死梗	650.0				900.0	5	8	7	8	7	35	1
137		G4-1	G4	8.0	590.0	840.0	35	17.35	T5CWL-1	L	9F-25F,27F-49F	生頂死梗	650.0				900.0	5	8	7	8	7	35	1
138		G4-1	G4	8.0	590.0	840.0	35	17.35	T5CWH-1	H	9F-25F,27F-49F	生頂死梗	650.0				900.0	5	8	7	8	7	35	1
139		G4-1	G4	8.0	590.0	840.0	35	17.35	T5CWG-2	G	9F-25F,27F-49F	生頂死梗	650.0				900.0	5	8	7	8	7	35	1
140		G4-1	G4	8.0	590.0	840.0	35	17.35	T5CWF-1	F	9F-25F,27F-49F	生頂死梗	650.0				900.0	5	8	7	8	7	35	1

美特鋁質 有限公司 MIDI Aluminium Fabricator Ltd.

地盤用玻璃B.M.表

工程號:	J837	計算:	利春媚	日期：2019.3.2	送呈:		
地盤名稱:	觀塘裕民坊	核對:		日期：2019.3.4	副本:		
項目類別:	幕墻	批准:			A/C Code:		
修改版次：		總計玻璃面積（平方米）：		20356.04			

計算參考數值/所屬位置分格

註明：分MO參考數據：（MO1：900分格沒有第7层）（MO3: 900分格有27层）

H

BM編號:837-CW-M01-S-GP05

序號	修改內容	玻璃圖號	顏色與類型	厚度 (mm)	玻璃尺寸		數量	總面積	使用位置	单位	樓層	分層類型	分格1	分格2	分格3	總數	分格高度	M01	MO2	MO3	M04	MO5	合計	每层
					寬度（W mm）	高度（H mm）	（塊）	（平方米）										7F,9F-15F(6層)	16F-23F(8層)	25F-32F（7層）	33F-41F（8層）	42F-48F以上		
141		G4-1	G4	8.0	590.0	840.0	35	17.35	T5CWE-2	E	9F-25F,27F-49F	生頂死梗	650.0				900.0	5	8	7	8	7	35	1
142		G4-1	G4	8.0	590.0	840.0	35	17.35	T5CWD-1	D	9F-25F,27F-49F	生頂死梗	650.0				900.0	5	8	7	8	7	35	1
143		G4-1	G4	8.0	590.0	840.0	35	17.35	T5CWC-1	C	9F-25F,27F-49F	生頂死梗	650.0				900.0	5	8	7	8	7	35	1
144		G4-1	G4	8.0	590.0	840.0	10	4.96	T5CWC-1	C	9F-20F	生頂死梗	650.0				900.0	5	5	0	0	0	10	1
145		G4-2	G4	8.0	390.0	840.0	35	11.47	T1CW H-1	H	9F-25F,27F-49F	生頂死梗	450.0				900.0	5	8	7	8	7	35	1
146		G4-2	G4	8.0	390.0	840.0	35	11.47	T1CW G-2	G	9F-25F,27F-49F	生頂死梗	450.0				900.0	5	8	7	8	7	35	1
147		G4-2	G4	8.0	390.0	840.0	35	11.47	T1CW E-2	E	9F-25F,27F-49F	生頂死梗	450.0				900.0	5	8	7	8	7	35	1
148		G4-2	G4	8.0	390.0	840.0	35	11.47	T1CW A-1	A	9F-25F,27F-49F	生頂死梗	450.0				900.0	5	8	7	8	7	35	1
149		G4-2	G4	8.0	390.0	840.0	35	11.47	T1CW B-3	B	9F-25F,27F-49F	生頂死梗	450.0				900.0	5	8	7	8	7	35	1
150		G4-2	G4	8.0	390.0	840.0	35	11.47	T1CW C-1	C	9F-25F,27F-49F	生頂死梗	450.0				900.0	5	8	7	8	7	35	1
151		G4-2	G4	8.0	390.0	840.0	35	11.47	T1CW M-1	M	9F-25F,27F-49F	生頂死梗	450.0				900.0	5	8	7	8	7	35	1
152		G4-2	G4	8.0	390.0	840.0	35	11.47	T1CW L-2	L	9F-25F,27F-49F	生頂死梗	450.0				900.0	5	8	7	8	7	35	1
153		G4-2	G4	8.0	390.0	840.0	76	24.90	T2CWH-1	H	9F-25F,27F-52F	生頂死梗	450.0				900.0	10	16	14	16	20	76	2
154		G4-2	G4	8.0	390.0	840.0	38	12.45	T2CWG-2	G	9F-25F,27F-52F	生頂死梗	450.0				900.0	5	8	7	8	10	38	1
155		G4-2	G4	8.0	390.0	840.0	39	12.78	T2CWF-1	F	9F-25F,27F-53F	生頂死梗	450.0				900.0	5	8	7	8	11	39	1
156		G4-2	G4	8.0	390.0	840.0	39	12.78	T2CWE-2	E	9F-25F,27F-53F	生頂死梗	450.0				900.0	5	8	7	8	11	39	1
157		G4-2	G4	8.0	390.0	840.0	39	12.78	T2CWB-1	B	9F-25F,27F-53F	生頂死梗	450.0				900.0	5	8	7	8	11	39	1
158		G4-2	G4	8.0	390.0	840.0	39	12.78	T2CWA-2	A	9F-25F,27F-53F	生頂死梗	450.0				900.0	5	8	7	8	11	39	1
159		G4-2	G4	8.0	390.0	840.0	39	12.78	T2CWN-1	N	9F-25F,27F-53F	生頂死梗	450.0				900.0	5	8	7	8	11	39	1
160		G4-2	G4	8.0	390.0	840.0	39	12.78	T2CWK-1	K	9F-25F,27F-53F	生頂死梗	450.0				900.0	5	8	7	8	11	39	1
161		G4-2	G4	8.0	390.0	840.0	39	12.78	T2CWJ-1	J	9F-25F,27F-53F	生頂死梗	450.0				900.0	5	8	7	8	11	39	1
162		G4-2	G4	8.0	390.0	840.0	37	12.12	T3CWM-1	M	9F-25F,27F-51F	生頂死梗	450.0				900.0	5	8	7	8	9	37	1
163		G4-2	G4	8.0	390.0	840.0	36	11.79	T3CWJ-2	J	9F-25F,27F-50F	生頂死梗	450.0				900.0	5	8	7	8	8	36	1
164		G4-2	G4	8.0	390.0	840.0	37	12.12	T3CWB-1	B	9F-25F,27F-51F	生頂死梗	450.0				900.0	5	8	7	8	9	37	1
165		G4-2	G4	8.0	390.0	840.0	37	12.12	T3CWA-2	A	9F-25F,27F-51F	生頂死梗	450.0				900.0	5	8	7	8	9	37	1
166		G4-2	G4	8.0	390.0	840.0	35	11.47	T5CWM-1	M	9F-25F,27F-49F	生頂死梗	450.0				900.0	5	8	7	8	7	35	1
167		G4-2	G4	8.0	390.0	840.0	35	11.47	T5CWL-2	L	9F-25F,27F-49F	生頂死梗	450.0				900.0	5	8	7	8	7	35	1
168		G4-2	G4	8.0	390.0	840.0	35	11.47	T5CWH-2	H	9F-25F,27F-49F	生頂死梗	450.0				900.0	5	8	7	8	7	35	1
169		G4-2	G4	8.0	390.0	840.0	35	11.47	T5CWG-1	G	9F-25F,27F-49F	生頂死梗	450.0				900.0	5	8	7	8	7	35	1
170		G4-2	G4	8.0	390.0	840.0	35	11.47	T5CWF-2	F	9F-25F,27F-49F	生頂死梗	450.0				900.0	5	8	7	8	7	35	1
171		G4-2	G4	8.0	390.0	840.0	35	11.47	T5CWE-1	E	9F-25F,27F-49F	生頂死梗	450.0				900.0	5	8	7	8	7	35	1
172		G4-2	G4	8.0	390.0	840.0	35	11.47	T5CWD-2	D	9F-25F,27F-49F	生頂死梗	450.0				900.0	5	8	7	8	7	35	1
173		G4-2	G4	8.0	390.0	840.0	10	3.28	T5CWC-1	C	9F-20F	生頂死梗	450.0				900.0	5	5	0	0	0	10	1
174		G4-2	G4	8.0	390.0	840.0	35	11.47	T5CWA-3	A	9F-25F,27F-49F	生頂死梗	450.0				900.0	5	8	7	8	7	35	1
175		G4-2	G4	8.0	390.0	840.0	24	7.86	T5CWA-3	A	22F-25F,27F-49F	生頂死梗	450.0				900.0	0	2	7	8	7	24	1

美特鋁質 有限公司 MIDI Aluminium Fabricator Ltd.	工程號:	J837	計算:	利春媚	日期：2019.3.2	送呈:			計算參考數值/所屬位置分格						註明：分MO參考數據：（MO1：900分格沒有第7层）（MO3: 900分格有27层）						H
	地盤名稱:	觀塘裕民坊	核對:		日期：2019.3.4	副本:															
地盤用玻璃B.M.表	項目類別:	幕墻	批准:			A/C Code:															
BM編號:837-CW-M01-S-GP05	修改版次：		總計玻璃面積（平方米）：		20356.04																

序號	修改內容	玻璃圖號	顏色與類型	厚度 (mm)	玻璃尺寸		數量	總面積	使用位置	单位	樓層	分層類型	分格1	分格2	分格3	總數	分格高度	M01	MO2	MO3	M04	MO5	合計	每层
					寬度（W mm）	高度（H mm）	（塊）	（平方米）										7F,9F-15F(6層)	16F-23F(8層)	25F-32F（7層）	33F-41F（8層）	42F-48F以上		
176		G4-31	G4	8.0	857.5	840.0	35	25.21	T1CWK-1	K	9F-25F,27F-49F	生頂死梗	917.5				900.0	5	8	7	8	7	35	1
177		G4-31	G4	8.0	857.5	840.0	35	25.21	T1CWJ-2	J	9F-25F,27F-49F	生頂死梗	917.5				900.0	5	8	7	8	7	35	1
178		G4-10	G4	8.0	340.0	840.0	35	10.00	T1CW F-2	F	9F-25F,27F-49F	生頂死梗	400.0				900.0	5	8	7	8	7	35	1
179		G4-20	G4	8.0	320.0	840.0	35	9.41	T5CWJK-	JK	9F-25F,27F-49F	生頂死梗	380.0				900.0	5	8	7	8	7	35	1
180		G4-25	G4	8.0	365.0	840.0	39	11.96	T2CWK-1	K	9F-25F,27F-53F	生頂死梗	425.0				900.0	5	8	7	8	11	39	1
181		G4-25	G4	8.0	365.0	840.0	39	11.96	T2CWJ-1	J	9F-25F,27F-53F	生頂死梗	425.0				900.0	5	8	7	8	11	39	1
182		G4-1X	G4	8.0	492.4	840.0	35	14.48	T1CW B-1	B	9F-25F,27F-49F	生頂死梗	650.0				900.0	5	8	7	8	7	35	1
183		CG4-102	G4	8.0	840.0	840.0	35	24.70	T1CW D-1	D	9F-25F,27F-49F	生窗雙拼	450.0	450.0		900.0	900.0	5	8	7	8	7	35	1
184		CG4-201	G4	8.0	790.0	840.0	39	25.88	T2CW L-2	L	9F-25F,27F-53F	生窗雙拼	450.0	400.0		850.0	900.0	5	8	7	8	11	39	1
185		CG4-305	G4	8.0	840.0	840.0	36	25.40	T3CWD-1	D	9F-25F,27F-50F	生窗雙拼	450.0	450.0		900.0	900.0	5	8	7	8	8	36	1
186		CG4-306	G4	8.0	840.0	840.0	36	25.40	T3CWG-1	G	9F-25F,27F-50F	生窗雙拼	450.0	450.0		900.0	900.0	5	8	7	8	8	36	1
187		G4-110	G4	8.0	750.0	840.0	35	22.05	T1CW D-1	D	9F-25F,27F-49F	梗頂死梗	810.0				900.0	5	8	7	8	7	35	1
188		G4-233	G4	8.0	550.0	840.0	39	18.02	T2CWN-1	N	9F-25F,27F-53F	梗頂死梗	610.0				900.0	5	8	7	8	11	39	1
189		G4-306	G4	8.0	925.0	840.0	22	17.09	T3CWE-1	E	9F-25F,27F-35F	梗頂死梗	985.0				900.0	5	8	7	2		22	1
190		G4-308	G4	8.0	707.5	840.0	17	10.10	T3CWM-1	M	9F-25F,27F-29F	梗頂死梗	767.5				900.0	5	8	4	0	0	17	1
191		G4-528	G4	8.0	732.5	840.0	10	6.15	T5CWC-1	C	9F-20F	梗頂死梗	792.5				900.0	5	5	0	0	0	10	1
192						合計	3192	1416.76																
193		G5-1	G5	25.0	590.0	810.0	105	50.18	T1CW G-1	G	7F,9F-25F,28F-49F	生底小梗	650.0				870.0	18	24	18	24	21	105	3
194		G5-1	G5	25.0	590.0	810.0	70	33.45	T1CW F-2	F	7F,9F-25F,28F-49F	生底小梗	650.0				870.0	12	16	12	16	14	70	2
195		G5-1	G5	25.0	590.0	810.0	70	33.45	T1CW E-1	E	7F,9F-25F,28F-49F	生底小梗	650.0				870.0	12	16	12	16	14	70	2
196		G5-1	G5	25.0	590.0	810.0	70	33.45	T1CW D-1	D	7F,9F-25F,28F-49F	生底小梗	650.0				870.0	12	16	12	16	14	70	2
197		G5-1	G5	25.0	590.0	810.0	34	16.25	T1CW A-3	A	7F,9F-25F,28F-48F	生底小梗	650.0				870.0	6	8	6	8	6	34	1
198		G5-1	G5	25.0	590.0	810.0	136	64.99	T1CW A-2	A	7F,9F-25F,28F-48F	生底小梗	650.0				870.0	24	32	24	32	24	136	4
199		G5-1	G5	25.0	590.0	810.0	105	50.18	T1CW B-2	B	7F,9F-25F,28F-49F	生底小梗	650.0				870.0	18	24	18	24	21	105	3
200		G5-1	G5	25.0	590.0	810.0	105	50.18	T1CW C-1	C	7F,9F-25F,28F-49F	生底小梗	650.0				870.0	18	24	18	24	21	105	3
201		G5-1	G5	25.0	590.0	810.0	35	16.73	T1CW M-2	M	7F,9F-25F,28F-49F	生底小梗	650.0				870.0	6	8	6	8	7	35	1
202		G5-1	G5	25.0	590.0	810.0	35	16.73	T1CW M-1	M	7F,9F-25F,28F-49F	生底小梗	650.0				870.0	6	8	6	8	7	35	1
203		G5-1	G5	25.0	590.0	810.0	35	16.73	T1CW L-2	L	7F,9F-25F,28F-49F	生底小梗	650.0				870.0	6	8	6	8	7	35	1
204		G5-1	G5	25.0	590.0	810.0	35	16.73	T1CW L-1	L	7F,9F-25F,28F-49F	生底小梗	650.0				870.0	6	8	6	8	7	35	1
205		G5-1	G5	25.0	590.0	810.0	35	16.73	T1CW K-2	K	7F,9F-25F,28F-49F	生底小梗	650.0				870.0	6	8	6	8	7	35	1
206		G5-1	G5	25.0	590.0	810.0	35	16.73	T1CW K-1	K	7F,9F-25F,28F-49F	生底小梗	650.0				870.0	6	8	6	8	7	35	1
207		G5-1	G5	25.0	590.0	810.0	35	16.73	T1CWJ-2	J	7F,9F-25F,28F-49F	生底小梗	650.0				870.0	6	8	6	8	7	35	1
208		G5-1	G5	25.0	590.0	810.0	35	16.73	T1CWJ-1	J	7F,9F-25F,28F-49F	生底小梗	650.0				870.0	6	8	6	8	7	35	1
209		G5-1	G5	25.0	590.0	810.0	105	50.18	T1CWH-2	H	7F,9F-25F,28F-49F	生底小梗	650.0				870.0	18	24	18	24	21	105	3
210		G5-1	G5	25.0	590.0	810.0	76	36.32	T2CWH-1	H	7F,9F-25F,28F-52F	生底小梗	650.0				870.0	12	16	12	16	20	76	2

美特鋁質 有限公司 MEI Aluminium Fabricator Ltd.

地盤用玻璃B.M.表

工程號:	J837	計算:	利春媚	日期：2019.3.2	送呈:		
地盤名稱:	觀塘裕民坊	核對:		日期：2019.3.4	副本:		
項目類別:	幕墻	批准:			A/C Code:		
修改版次：		總計玻璃面積（平方米）：		20356.04			

計算參考數值/所屬位置分格

註明：分MO參考數據：（MO1：900分格沒有第7层）（MO3: 900分格有27层）

H

BM編號:837-CW-M01-S-GP05

序號	修改內容	玻璃圖號	顏色與類型	厚度 (mm)	玻璃尺寸		數量	總面積	使用位置	单位	樓層	分層類型	分格1	分格2	分格3	總數	分格高度	M01	MO2	MO3	M04	MO5	合計	每层
					寬度（W mm）	高度（H mm）	（塊）	（平方米）										7F,9F-15F(6層)	16F-23F(8層)	25F-32F（7層）	33F-41F（8層）	42F-48F以上		
211		G5-1	G5	25.0	590.0	810.0	76	36.32	T2CWG-2	G	7F,9F-25F,28F-52F	生底小梗	650.0				870.0	12	16	12	16	20	76	2
212		G5-1	G5	25.0	590.0	810.0	39	18.64	T2CWF-2	F	7F,9F-25F,28F-53F	生底小梗	650.0				870.0	6	8	6	8	11	39	1
213		G5-1	G5	25.0	590.0	810.0	39	18.64	T2CWF-1	F	7F,9F-25F,28F-53F	生底小梗	650.0				870.0	6	8	6	8	11	39	1
214		G5-1	G5	25.0	590.0	810.0	39	18.64	T2CWE-2	E	7F,9F-25F,28F-53F	生底小梗	650.0				870.0	6	8	6	8	11	39	1
215		G5-1	G5	25.0	590.0	810.0	39	18.64	T2CWE-1	E	7F,9F-25F,28F-53F	生底小梗	650.0				870.0	6	8	6	8	11	39	1
216		G5-1	G5	25.0	590.0	810.0	39	18.64	T2CWD-1	D	7F,9F-25F,28F-53F	生底小梗	650.0				870.0	6	8	6	8	11	39	1
217		G5-1	G5	25.0	590.0	810.0	78	37.28	T2CWC-2	C	7F,9F-25F,28F-53F	生底小梗	650.0				870.0	12	16	12	16	22	78	2
218		G5-1	G5	25.0	590.0	810.0	39	18.64	T2CWC-1	C	7F,9F-25F,28F-53F	生底小梗	650.0				870.0	6	8	6	8	11	39	1
219		G5-1	G5	25.0	590.0	810.0	156	74.55	T2CWB-2	B	7F,9F-25F,28F-53F	生底小梗	650.0				870.0	24	32	24	32	44	156	4
220		G5-1	G5	25.0	590.0	810.0	156	74.55	T2CWA-1	A	7F,9F-25F,28F-53F	生底小梗	650.0				870.0	24	32	24	32	44	156	4
221		G5-1	G5	25.0	590.0	810.0	78	37.28	T2CWN-2	N	7F,9F-25F,28F-53F	生底小梗	650.0				870.0	12	16	12	16	22	78	2
222		G5-1	G5	25.0	590.0	810.0	117	55.91	T2CWM-2	M	7F,9F-25F,28F-53F	生底小梗	650.0				870.0	18	24	18	24	33	117	3
223		G5-1	G5	25.0	590.0	810.0	39	18.64	T2CWM-1	M	7F,9F-25F,28F-53F	生底小梗	650.0				870.0	6	8	6	8	11	39	1
224		G5-1	G5	25.0	590.0	810.0	39	18.64	T2CWL-1	L	7F,9F-25F,28F-53F	生底小梗	650.0				870.0	6	8	6	8	11	39	1
225		G5-1	G5	25.0	590.0	810.0	39	18.64	T2CWK-2	K	7F,9F-25F,28F-53F	生底小梗	650.0				870.0	6	8	6	8	11	39	1
226		G5-1	G5	25.0	590.0	810.0	39	18.64	T2CWJ-1	J	7F,9F-25F,28F-53F	生底小梗	650.0				870.0	6	8	6	8	11	39	1
227		G5-1	G5	25.0	590.0	810.0	72	34.41	T3CWF-1	F	7F,9F-25F,28F-50F	生底小梗	650.0				870.0	12	16	12	16	16	72	2
228		G5-1	G5	25.0	590.0	810.0	111	53.05	T3CWE-1	E	7F,9F-25F,28F-51F	生底小梗	650.0				870.0	18	24	18	24	27	111	3
229		G5-1	G5	25.0	590.0	810.0	37	17.68	T3CWM-2	M	7F,9F-25F,28F-51F	生底小梗	650.0				870.0	6	8	6	8	9	37	1
230		G5-1	G5	25.0	590.0	810.0	37	17.68	T3CWM-1	M	7F,9F-25F,28F-51F	生底小梗	650.0				870.0	6	8	6	8	9	37	1
231		G5-1	G5	25.0	590.0	810.0	37	17.68	T3CWL-2	L	7F,9F-25F,28F-51F	生底小梗	650.0				870.0	6	8	6	8	9	37	1
232		G5-1	G5	25.0	590.0	810.0	37	17.68	T3CWL-1	L	7F,9F-25F,28F-51F	生底小梗	650.0				870.0	6	8	6	8	9	37	1
233		G5-1	G5	25.0	590.0	810.0	37	17.68	T3CWK-2	K	7F,9F-25F,28F-51F	生底小梗	650.0				870.0	6	8	6	8	9	37	1
234		G5-1	G5	25.0	590.0	810.0	37	17.68	T3CWK-1	K	7F,9F-25F,28F-51F	生底小梗	650.0				870.0	6	8	6	8	9	37	1
235		G5-1	G5	25.0	590.0	810.0	37	17.68	T3CWJ-1	J	7F,9F-25F,28F-51F	生底小梗	650.0				870.0	6	8	6	8	9	37	1
236		G5-1	G5	25.0	590.0	810.0	37	17.68	T3CWH-3	H	7F,9F-25F,28F-51F	生底小梗	650.0				870.0	6	8	6	8	9	37	1
237		G5-1	G5	25.0	590.0	810.0	74	35.36	T3CWH-1	H	7F,9F-25F,28F-51F	生底小梗	650.0				870.0	12	16	12	16	18	74	2
238		G5-1	G5	25.0	590.0	810.0	37	17.68	T3CWC-2	C	7F,9F-25F,28F-51F	生底小梗	650.0				870.0	6	8	6	8	9	37	1
239		G5-1	G5	25.0	590.0	810.0	37	17.68	T3CWC-1	C	7F,9F-25F,28F-51F	生底小梗	650.0				870.0	6	8	6	8	9	37	1
240		G5-1	G5	25.0	590.0	810.0	148	70.73	T3CWB-2	B	7F,9F-25F,28F-51F	生底小梗	650.0				870.0	24	32	24	32	36	148	4
241		G5-1	G5	25.0	590.0	810.0	148	70.73	T3CWA-1	A	7F,9F-25F,28F-51F	生底小梗	650.0				870.0	24	32	24	32	36	148	4
242		G5-1	G5	25.0	590.0	810.0	105	50.18	T5CWN-1	N	7F,9F-25F,28F-49F	生底小梗	650.0				870.0	18	24	18	24	21	105	3
243		G5-1	G5	25.0	590.0	810.0	105	50.18	T5CWM-2	M	7F,9F-25F,28F-49F	生底小梗	650.0				870.0	18	24	18	24	21	105	3
244		G5-1	G5	25.0	590.0	810.0	105	50.18	T5CWL-1	L	7F,9F-25F,28F-49F	生底小梗	650.0				870.0	18	24	18	24	21	105	3
245		G5-1	G5	25.0	590.0	810.0	70	33.45	T5CWH-2	H	7F,9F-25F,28F-49F	生底小梗	650.0				870.0	12	16	12	16	14	70	2

美特鋁質 有限公司 MIDI Aluminium Fabricator Ltd.	工程號:	J837	計算:	利春媚	日期：2019.3.2	送呈:			計算參考數值/所屬位置分格						註明：分MO參考數據：（MO1：900分格沒有第7层）（MO3: 900分格有27层）						H
	地盤名稱:	觀塘裕民坊	核對:		日期：2019.3.4	副本:															
地盤用玻璃B.M.表	項目類別:	幕墻	批准:			A/C Code:															
BM編號:837-CW-M01-S-GP05	修改版次：		總計玻璃面積（平方米）:		20356.04																

序號	修改內容	玻璃圖號	顏色與類型	厚度 (mm)	玻璃尺寸		數量	總面積	使用位置	单位	樓層	分層類型	分格1	分格2	分格3	總數	分格高度	M01	MO2	MO3	M04	MO5	合計	每层
					寬度（W mm）	高度（H mm）	（塊）	（平方米）										7F,9F-15F(6層)	16F-23F(8層)	25F-32F（7層）	33F-41F（8層）	42F-48F以上		
246		G5-1	G5	25.0	590.0	810.0	35	16.73	T5CWH-1	H	7F,9F-25F,28F-49F	生底小梗	650.0				870.0	6	8	6	8	7	35	1
247		G5-1	G5	25.0	590.0	810.0	35	16.73	T5CWG-2	G	7F,9F-25F,28F-49F	生底小梗	650.0				870.0	6	8	6	8	7	35	1
248		G5-1	G5	25.0	590.0	810.0	35	16.73	T5CWG-1	G	7F,9F-25F,28F-49F	生底小梗	650.0				870.0	6	8	6	8	7	35	1
249		G5-1	G5	25.0	590.0	810.0	35	16.73	T5CWF-2	F	7F,9F-25F,28F-49F	生底小梗	650.0				870.0	6	8	6	8	7	35	1
250		G5-1	G5	25.0	590.0	810.0	35	16.73	T5CWF-1	F	7F,9F-25F,28F-49F	生底小梗	650.0				870.0	6	8	6	8	7	35	1
251		G5-1	G5	25.0	590.0	810.0	35	16.73	T5CWE-2	E	7F,9F-25F,28F-49F	生底小梗	650.0				870.0	6	8	6	8	7	35	1
252		G5-1	G5	25.0	590.0	810.0	35	16.73	T5CWE-1	E	7F,9F-25F,28F-49F	生底小梗	650.0				870.0	6	8	6	8	7	35	1
253		G5-1	G5	25.0	590.0	810.0	35	16.73	T5CWD-2	D	7F,9F-25F,28F-49F	生底小梗	650.0				870.0	6	8	6	8	7	35	1
254		G5-1	G5	25.0	590.0	810.0	35	16.73	T5CWD-1	D	7F,9F-25F,28F-49F	生底小梗	650.0				870.0	6	8	6	8	7	35	1
255		G5-1	G5	25.0	590.0	810.0	35	16.73	T5CWC-1	C	7F,9F-25F,28F-49F	生底小梗	650.0				870.0	6	8	6	8	7	35	1
256		G5-1	G5	25.0	590.0	810.0	69	32.98	T5CWC-1	C	22F-25F,28F-49F	生底小梗	650.0				870.0	0	6	18	24	21	69	3
257		G5-1	G5	25.0	590.0	810.0	11	5.26	T5CWC-1	C	7F,9F-20F	生底小梗	650.0				870.0	6	5	0	0	0	11	1
258		G5-1	G5	25.0	590.0	810.0	70	33.45	T5CWA-3	A	7F,9F-25F,28F-49F	生底小梗	650.0				870.0	12	16	12	16	14	70	2
259		G5-2	G5	25.0	390.0	810.0	70	22.11	T1CW H-1	H	7F,9F-25F,28F-49F	生底小梗	450.0				870.0	12	16	12	16	14	70	2
260		G5-2	G5	25.0	390.0	810.0	70	22.11	T1CW G-2	G	7F,9F-25F,28F-49F	生底小梗	450.0				870.0	12	16	12	16	14	70	2
261		G5-2	G5	25.0	390.0	810.0	70	22.11	T1CW E-2	E	7F,9F-25F,28F-49F	生底小梗	450.0				870.0	12	16	12	16	14	70	2
262		G5-2	G5	25.0	390.0	810.0	35	11.06	T1CW D-1	D	7F,9F-25F,28F-49F	生底小梗	450.0				870.0	6	8	6	8	7	35	1
263		G5-2	G5	25.0	390.0	810.0	35	11.06	T1CW D-1	D	7F,9F-25F,28F-49F	生底小梗	450.0				870.0	6	8	6	8	7	35	1
264		G5-2	G5	25.0	390.0	810.0	70	22.11	T1CW A-1	A	7F,9F-25F,28F-49F	生底小梗	450.0				870.0	12	16	12	16	14	70	2
265		G5-2	G5	25.0	390.0	810.0	70	22.11	T1CW B-3	B	7F,9F-25F,28F-49F	生底小梗	450.0				870.0	12	16	12	16	14	70	2
266		G5-2	G5	25.0	390.0	810.0	35	11.06	T1CW C-1	C	7F,9F-25F,28F-49F	生底小梗	450.0				870.0	6	8	6	8	7	35	1
267		G5-2	G5	25.0	390.0	810.0	35	11.06	T1CW M-1	M	7F,9F-25F,28F-49F	生底小梗	450.0				870.0	6	8	6	8	7	35	1
268		G5-2	G5	25.0	390.0	810.0	35	11.06	T1CW L-2	L	7F,9F-25F,28F-49F	生底小梗	450.0				870.0	6	8	6	8	7	35	1
269		G5-2	G5	25.0	390.0	810.0	35	11.06	T1CWH-2	H	7F,9F-25F,28F-49F	生底小梗	450.0				870.0	6	8	6	8	7	35	1
270		G5-2	G5	25.0	390.0	810.0	38	12.00	T2CWH-1	H	7F,9F-25F,28F-52F	生底小梗	450.0				870.0	6	8	6	8	10	38	1
271		G5-2	G5	25.0	390.0	810.0	38	12.00	T2CWH-1	H	7F,9F-25F,28F-52F	生底小梗	450.0				870.0	6	8	6	8	10	38	1
272		G5-2	G5	25.0	390.0	810.0	38	12.00	T2CWG-2	G	7F,9F-25F,28F-52F	生底小梗	450.0				870.0	6	8	6	8	10	38	1
273		G5-2	G5	25.0	390.0	810.0	39	12.32	T2CWF-1	F	7F,9F-25F,28F-53F	生底小梗	450.0				870.0	6	8	6	8	11	39	1
274		G5-2	G5	25.0	390.0	810.0	39	12.32	T2CWE-2	E	7F,9F-25F,28F-53F	生底小梗	450.0				870.0	6	8	6	8	11	39	1
275		G5-2	G5	25.0	390.0	810.0	78	24.64	T2CWB-1	B	7F,9F-25F,28F-53F	生底小梗	450.0				870.0	12	16	12	16	22	78	2
276		G5-2	G5	25.0	390.0	810.0	78	24.64	T2CWA-2	A	7F,9F-25F,28F-53F	生底小梗	450.0				870.0	12	16	12	16	22	78	2
277		G5-2	G5	25.0	390.0	810.0	39	12.32	T2CWN-1	N	7F,9F-25F,28F-53F	生底小梗	450.0				870.0	6	8	6	8	11	39	1
278		G5-2	G5	25.0	390.0	810.0	78	24.64	T2CWM-3	M	7F,9F-25F,28F-53F	生底小梗	450.0				870.0	12	16	12	16	22	78	2
279		G5-2	G5	25.0	390.0	810.0	39	12.32	T2CWL-2	L	7F,9F-25F,28F-53F	生底小梗	450.0				870.0	6	8	6	8	11	39	1
280		G5-2	G5	25.0	390.0	810.0	39	12.32	T2CWK-1	K	7F,9F-25F,28F-53F	生底小梗	450.0				870.0	6	8	6	8	11	39	1

美特鋁質 有限公司 MIDI Aluminium Fabricator Ltd.

地盤用玻璃B.M.表

工程號:	J837	計算:	利春媚	日期：2019.3.2	送呈:		
地盤名稱:	觀塘裕民坊	核對:		日期：2019.3.4	副本:		
項目類別:	幕墻	批准:			A/C Code:		
修改版次：		總計玻璃面積（平方米）：		20356.04			

計算參考數值/所屬位置分格

註明：分MO參考數據：（MO1：900分格沒有第7层）（MO3: 900分格有27层）

H

序號	修改內容	玻璃圖號	顏色與類型	厚度 (mm)	玻璃尺寸		數量	總面積	使用位置	单位	樓層	分層類型	分格1	分格2	分格3	總數	分格高度	MO1	MO2	MO3	MO4	MO5	合計	每层
					寬度（W mm）	高度（H mm）	（塊）	（平方米）										7F,9F-15F(6層)	16F-23F(8層)	25F-32F（7層）	33F-41F（8層）	42F-48F以上		
281		G5-2	G5	25.0	390.0	810.0	39	12.32	T2CWJ-1	J	7F,9F-25F,28F-53F	生底小梗	450.0				870.0	6	8	6	8	11	39	1
282		G5-2	G5	25.0	390.0	810.0	78	24.64	T2CWH-2	H	7F,9F-25F,28F-53F	生底小梗	450.0				870.0	12	16	12	16	22	78	2
283		G5-2	G5	25.0	390.0	810.0	72	22.74	T3CWF-1	F	7F,9F-25F,28F-50F	生底小梗	450.0				870.0	12	16	12	16	16	72	2
284		G5-2	G5	25.0	390.0	810.0	37	11.69	T3CWE-1	E	7F,9F-25F,28F-51F	生底小梗	450.0				870.0	6	8	6	8	9	37	1
285		G5-2	G5	25.0	390.0	810.0	37	11.69	T3CWM-1	M	7F,9F-25F,28F-51F	生底小梗	450.0				870.0	6	8	6	8	9	37	1
286		G5-2	G5	25.0	390.0	810.0	37	11.69	T3CWL-2	L	7F,9F-25F,28F-51F	生底小梗	450.0				870.0	6	8	6	8	9	37	1
287		G5-2	G5	25.0	390.0	810.0	37	11.69	T3CWK-1	K	7F,9F-25F,28F-51F	生底小梗	450.0				870.0	6	8	6	8	9	37	1
288		G5-2	G5	25.0	390.0	810.0	37	11.69	T3CWJ-2	J	7F,9F-25F,28F-51F	生底小梗	450.0				870.0	6	8	6	8	9	37	1
289		G5-2	G5	25.0	390.0	810.0	37	11.69	T3CWJ-1	J	7F,9F-25F,28F-51F	生底小梗	450.0				870.0	6	8	6	8	9	37	1
290		G5-2	G5	25.0	390.0	810.0	37	11.69	T3CWC-2	C	7F,9F-25F,28F-51F	生底小梗	450.0				870.0	6	8	6	8	9	37	1
291		G5-2	G5	25.0	390.0	810.0	74	23.38	T3CWB-1	B	7F,9F-25F,28F-51F	生底小梗	450.0				870.0	12	16	12	16	18	74	2
292		G5-2	G5	25.0	390.0	810.0	74	23.38	T3CWA-2	A	7F,9F-25F,28F-51F	生底小梗	450.0				870.0	12	16	12	16	18	74	2
293		G5-2	G5	25.0	390.0	810.0	74	23.38	T3CWD-1	D	7F,9F-25F,28F-51F	生底小梗	450.0				870.0	12	16	12	16	18	74	2
294		G5-2	G5	25.0	390.0	810.0	74	23.38	T3CWG-1	G	7F,9F-25F,28F-51F	生底小梗	450.0				870.0	12	16	12	16	18	74	2
295		G5-2	G5	25.0	390.0	810.0	74	23.38	T3CWF-2	F	7F,9F-25F,28F-51F	生底小梗	450.0				870.0	12	16	12	16	18	74	2
296		G5-2	G5	25.0	390.0	810.0	70	22.11	T5CWA-2	A	7F,9F-25F,28F-49F	生底小梗	450.0				870.0	12	16	12	16	14	70	2
297		G5-2	G5	25.0	390.0	810.0	35	11.06	T5CWN-1	N	7F,9F-25F,28F-49F	生底小梗	450.0				870.0	6	8	6	8	7	35	1
298		G5-2	G5	25.0	390.0	810.0	35	11.06	T5CWM-2	M	7F,9F-25F,28F-49F	生底小梗	450.0				870.0	6	8	6	8	7	35	1
299		G5-2	G5	25.0	390.0	810.0	70	22.11	T5CWM-1	M	7F,9F-25F,28F-49F	生底小梗	450.0				870.0	12	16	12	16	14	70	2
300		G5-2	G5	25.0	390.0	810.0	70	22.11	T5CWL-2	L	7F,9F-25F,28F-49F	生底小梗	450.0				870.0	12	16	12	16	14	70	2
301		G5-2	G5	25.0	390.0	810.0	35	11.06	T5CWL-1	L	7F,9F-25F,28F-49F	生底小梗	450.0				870.0	6	8	6	8	7	35	1
302		G5-2	G5	25.0	390.0	810.0	105	33.17	T5CWJK-	JK	7F,9F-25F,28F-49F	生底小梗	450.0				870.0	18	24	18	24	21	105	3
303		G5-2	G5	25.0	390.0	810.0	70	22.11	T5CWH-3	H	7F,9F-25F,28F-49F	生底小梗	450.0				870.0	12	16	12	16	14	70	2
304		G5-2	G5	25.0	390.0	810.0	35	11.06	T5CWH-2	H	7F,9F-25F,28F-49F	生底小梗	450.0				870.0	6	8	6	8	7	35	1
305		G5-2	G5	25.0	390.0	810.0	35	11.06	T5CWG-1	G	7F,9F-25F,28F-49F	生底小梗	450.0				870.0	6	8	6	8	7	35	1
306		G5-2	G5	25.0	390.0	810.0	35	11.06	T5CWF-2	F	7F,9F-25F,28F-49F	生底小梗	450.0				870.0	6	8	6	8	7	35	1
307		G5-2	G5	25.0	390.0	810.0	35	11.06	T5CWE-1	E	7F,9F-25F,28F-49F	生底小梗	450.0				870.0	6	8	6	8	7	35	1
308		G5-2	G5	25.0	390.0	810.0	35	11.06	T5CWD-2	D	7F,9F-25F,28F-49F	生底小梗	450.0				870.0	6	8	6	8	7	35	1
309		G5-2	G5	25.0	390.0	810.0	11	3.47	T5CWC-1	C	7F,9F-20F	生底小梗	450.0				870.0	6	5	0	0	0	11	1
310		G5-2	G5	25.0	390.0	810.0	70	22.11	T5CWA-3	A	7F,9F-25F,28F-49F	生底小梗	450.0				870.0	12	16	12	16	14	70	2
311		G5-10	G5	25.0	340.0	810.0	35	9.64	T1CW F-2	F	7F,9F-25F,28F-49F	生底小梗	400.0				870.0	6	8	6	8	7	35	1
312		G5-10	G5	25.0	340.0	810.0	39	10.74	T2CWL-2	L	7F,9F-25F,28F-53F	生底小梗	400.0				870.0	6	8	6	8	11	39	1
313		G5-16	G5	25.0	490.0	810.0	35	13.89	T1CW A-1	A	7F,9F-25F,28F-49F	生底小梗	550.0				870.0	6	8	6	8	7	35	1
314		G5-16	G5	25.0	490.0	810.0	39	15.48	T2CWM-3	M	7F,9F-25F,28F-53F	生底小梗	550.0				870.0	6	8	6	8	11	39	1
315		G5-16	G5	25.0	490.0	810.0	37	14.69	T3CWF-2	F	7F,9F-25F,28F-51F	生底小梗	550.0				870.0	6	8	6	8	9	37	1

美特鋁質 有限公司 MIDI Aluminium Fabricator Ltd.	工程號:	J837	計算:	利春媚	日期：2019.3.2	送呈:			計算參考數值/所屬位置分格						註明：分MO參考數據：（MO1：900分格沒有第7層）（MO3: 900分格有27層）						H
	地盤名稱:	觀塘裕民坊	核對:		日期：2019.3.4	副本:															
地盤用玻璃B.M.表	項目類別:	幕墻	批准:			A/C Code:															
BM編號:837-CW-M01-S-GP05	修改版次：		總計玻璃面積（平方米）:		20356.04																

序號	修改內容	玻璃圖號	顏色與類型	厚度(mm)	玻璃尺寸		數量	總面積	使用位置	单位	樓層	分層類型	分格1	分格2	分格3	總數	分格高度	M01	MO2	MO3	M04	MO5	合計	每層
					寬度（W mm）	高度（H mm）	（塊）	（平方米）										7F,9F-15F(6層)	16F-23F(8層)	25F-32F（7層）	33F-41F（8層）	42F-48F以上		
316		G5-16	G5	25.0	490.0	810.0	35	13.89	T5CWA-1	A	7F,9F-25F,28F-49F	生底小梗	550.0				870.0	6	8	6	8	7	35	1
317		G5-20	G5	25.0	320.0	810.0	35	9.07	T5CWJK-	JK	7F,9F-25F,28F-49F	生底小梗	380.0				870.0	6	8	6	8	7	35	1
318		G5-25	G5	25.0	365.0	810.0	39	11.53	T2CWK-1	K	7F,9F-25F,28F-53F	生底小梗	425.0				870.0	6	8	6	8	11	39	1
319		G5-25	G5	25.0	365.0	810.0	39	11.53	T2CWJ-1	J	7F,9F-25F,28F-53F	生底小梗	425.0				870.0	6	8	6	8	11	39	1
320		G5-29	G5	25.0	1015.0	810.0	35	28.78	T1CW G-1	G	7F,9F-25F,28F-49F	生底小梗	1075.0				870.0	6	8	6	8	7	35	1
321		G5-1X	G5	25.0	492.4	810.0	35	13.96	T1CW B-1	B	7F,9F-25F,28F-49F	生底小梗	650.0				870.0	6	8	6	8	7	35	1
322		G5-31	G5	25.0	857.5	810.0	35	24.31	T1CW K-1	K	7F,9F-25F,28F-49F	生底小梗	917.5				870.0	6	8	6	8	7	35	1
323		G5-31	G5	25.0	857.5	810.0	35	24.31	T1CWJ-2	J	7F,9F-25F,28F-49F	生底小梗	917.5				870.0	6	8	6	8	7	35	1
324						合計：	7155	2963.09																
325		G6-29	G6	8.0	1015.0	840.0	35	29.84	T1CW G-1	G	9F-25F,27F-49F	生頂死梗	1075.0				900.0	5	8	7	8	7	35	1
326		XG6-101	G6	8.0	2100.0	840.0	35	61.74	T1CW H-1	H	9F-25F,27F-49F	梗窗雙拼	1710.0	450.0		2160.0	900.0	5	8	7	8	7	35	1
327		XG6-102	G6	8.0	2100.0	840.0	35	61.74	T1CW G-2	G	9F-25F,27F-49F	梗窗雙拼	1710.0	450.0		2160.0	900.0	5	8	7	8	7	35	1
328		XG6-103	G6	8.0	2115.0	840.0	35	62.18	T1CW G-1	G	9F-25F,27F-49F	梗窗雙拼	1525.0	650.0		2175.0	900.0	5	8	7	8	7	35	1
329		XG6-104	G6	8.0	1732.5	840.0	35	50.94	T1CW G-1	G	9F-25F,27F-49F	梗窗雙拼	1142.5	650.0		1792.5	900.0	5	8	7	8	7	35	1
330		XG6-105	G6	8.0	2247.5	840.0	35	66.08	T1CW F-2	F	9F-25F,27F-49F	梗窗雙拼	1657.5	650.0		2307.5	900.0	5	8	7	8	7	35	1
331		XG6-106	G6	8.0	1632.5	840.0	35	48.00	T1CW F-2	F	9F-25F,27F-49F	梗窗雙拼	1042.5	650.0		1692.5	900.0	5	8	7	8	7	35	1
332		XG6-107	G6	8.0	1145.0	840.0	35	33.66	T1CW E-2	E	9F-25F,27F-49F	梗窗雙拼	755.0	450.0		1205.0	900.0	5	8	7	8	7	35	1
333		XG6-111	G6	8.0	1632.5	840.0	34	46.62	T1CW A-2	A	9F-25F,27F-48F	梗窗雙拼	1042.5	650.0		1692.5	900.0	5	8	7	8	6	34	1
334		XG6-112	G6	8.0	2115.0	840.0	34	60.40	T1CW A-2	A	9F-25F,27F-48F	梗窗雙拼	1525.0	650.0		2175.0	900.0	5	8	7	8	6	34	1
335		XG6-113	G6	8.0	2115.0	840.0	34	60.40	T1CW A-2	A	9F-25F,27F-48F	梗窗雙拼	1525.0	650.0		2175.0	900.0	5	8	7	8	6	34	1
336		XG6-114	G6	8.0	2300.0	840.0	35	67.62	T1CW A-1	A	9F-25F,27F-49F	梗窗雙拼	1910.0	450.0		2360.0	900.0	5	8	7	8	7	35	1
337		XG6-115	G6	8.0	1490.0	840.0	35	43.81	T1CW A-1	A	9F-25F,27F-49F	梗窗雙拼	1000.0	550.0		1550.0	900.0	5	8	7	8	7	35	1
338		XG6-130	G6	8.0	1750.0	840.0	35	51.45	T1CW B-3	B	9F-25F,27F-49F	梗窗雙拼	1360.0	450.0		1810.0	900.0	5	8	7	8	7	35	1
339		XG6-117	G6	8.0	2590.0	840.0	35	76.15	T1CW B-2	B	9F-25F,27F-49F	梗窗雙拼	2000.0	650.0		2650.0	900.0	5	8	7	8	7	35	1
340		XG6-118	G6	8.0	2257.5	840.0	35	66.37	T1CW B-2	B	9F-25F,27F-49F	梗窗雙拼	1667.5	650.0		2317.5	900.0	5	8	7	8	7	35	1
341		XG6-120	G6	8.0	1807.5	840.0	35	53.14	T1CW C-1	C	9F-25F,27F-49F	梗窗雙拼	1217.5	650.0		1867.5	900.0	5	8	7	8	7	35	1
342		XG6-121	G6	8.0	2115.0	840.0	35	62.18	T1CW C-1	C	9F-25F,27F-49F	梗窗雙拼	1525.0	650.0		2175.0	900.0	5	8	7	8	7	35	1
343		XG6-122	G6	8.0	1707.5	840.0	35	50.20	T1CW M-1	M	9F-25F,27F-49F	梗窗雙拼	1117.5	650.0		1767.5	900.0	5	8	7	8	7	35	1
344		XG6-123	G6	8.0	1707.5	840.0	35	50.20	T1CW L-2	L	9F-25F,27F-49F	梗窗雙拼	1117.5	650.0		1767.5	900.0	5	8	7	8	7	35	1
345		XG6-124	G6	8.0	1707.5	840.0	35	50.20	T1CW K-1	K	9F-25F,27F-49F	梗窗雙拼	1117.5	650.0		1767.5	900.0	5	8	7	8	7	35	1
346		XG6-125	G6	8.0	1707.5	840.0	35	50.20	T1CWJ-2	J	9F-25F,27F-49F	梗窗雙拼	1117.5	650.0		1767.5	900.0	5	8	7	8	7	35	1
347		XG6-126	G6	8.0	1732.5	840.0	35	50.94	T1CWH-2	H	9F-25F,27F-49F	梗窗雙拼	1142.5	650.0		1792.5	900.0	5	8	7	8	7	35	1
348		XG6-201	G6	8.0	2115.0	840.0	38	67.51	T2CWH-1	H	9F-25F,27F-52F	梗窗雙拼	1525.0	650.0		2175.0	900.0	5	8	7	8	10	38	1

美特鋁質 有限公司 MIDI Aluminium Fabricator Ltd.

地盤用玻璃B.M.表

工程號:	J837	計算:	利春媚	日期：2019.3.2	送呈:		
地盤名稱:	觀塘裕民坊	核對:		日期：2019.3.4	副本:		
項目類別:	幕墻	批准:			A/C Code:		
BM編號:837-CW-M01-S-GP05	修改版次：	總計玻璃面積（平方米）:	20356.04				

計算參考數值/所屬位置分格

註明：分MO參考數據：（MO1：900分格沒有第7层）（MO3: 900分格有27层）

H

序號	修改內容	玻璃圖號	顏色與類型	厚度 (mm)	玻璃尺寸		數量	總面積	使用位置	单位	樓層	分属類型	分格1	分格2	分格3	總數	分格高度	M01	MO2	MO3	M04	MO5	合計	每层
					寬度（W mm）	高度（H mm）	（塊）	（平方米）										7F,9F-15F(6層)	16F-23F(8層)	25F-32F（7層）	33F-41F（8層）	42F-48F以上		
349		XG6-202	G6	8.0	2115.0	840.0	38	67.51	T2CWH-1	H	9F-25F,27F-52F	梗窗雙拼	1525.0	650.0		2175.0	900.0	5	8	7	8	10	38	1
350		XG6-203	G6	8.0	1707.5	840.0	38	54.50	T2CWG-2	G	9F-25F,27F-52F	梗窗雙拼	1117.5	650.0		1767.5	900.0	5	8	7	8	10	38	1
351		XG6-204	G6	8.0	1707.5	840.0	39	55.94	T2CWF-1	F	9F-25F,27F-53F	梗窗雙拼	1117.5	650.0		1767.5	900.0	5	8	7	8	11	39	1
352		XG6-205	G6	8.0	1707.5	840.0	39	55.94	T2CWE-2	E	9F-25F,27F-53F	梗窗雙拼	1117.5	650.0		1767.5	900.0	5	8	7	8	11	39	1
353		XG6-206	G6	8.0	1970.0	840.0	39	64.54	T2CWC-2	C	9F-25F,27F-53F	梗窗雙拼	1380.0	650.0		2030.0	900.0	5	8	7	8	11	39	1
354		XG6-207	G6	8.0	1970.0	840.0	39	64.54	T2CWC-2	C	9F-25F,27F-53F	梗窗雙拼	1380.0	650.0		2030.0	900.0	5	8	7	8	11	39	1
355		XG6-208	G6	8.0	1732.5	840.0	39	56.76	T2CWB-2	B	9F-25F,27F-53F	梗窗雙拼	1142.5	650.0		1792.5	900.0	5	8	7	8	11	39	1
356		XG6-209	G6	8.0	2115.0	840.0	39	69.29	T2CWB-2	B	9F-25F,27F-53F	梗窗雙拼	1525.0	650.0		2175.0	900.0	5	8	7	8	11	39	1
357		XG6-210	G6	8.0	2125.0	840.0	39	69.62	T2CWB-1	B	9F-25F,27F-53F	梗窗雙拼	1735.0	450.0		2185.0	900.0	5	8	7	8	11	39	1
358		XG6-211	G6	8.0	2125.0	840.0	39	69.62	T2CWA-2	A	9F-25F,27F-53F	梗窗雙拼	1735.0	450.0		2185.0	900.0	5	8	7	8	11	39	1
359		XG6-212	G6	8.0	2115.0	840.0	39	69.29	T2CWA-1	A	9F-25F,27F-53F	梗窗雙拼	1525.0	650.0		2175.0	900.0	5	8	7	8	11	39	1
360		XG6-213	G6	8.0	1732.5	840.0	39	56.76	T2CWA-1	A	9F-25F,27F-53F	梗窗雙拼	1142.5	650.0		1792.5	900.0	5	8	7	8	11	39	1
361		XG6-215	G6	8.0	1707.5	840.0	39	55.94	T2CWN-2	N	9F-25F,27F-53F	梗窗雙拼	1117.5	650.0		1767.5	900.0	5	8	7	8	11	39	1
362		XG6-216	G6	8.0	1675.0	840.0	39	54.87	T2CWM-3	M	9F-25F,27F-53F	梗窗雙拼	1185.0	550.0		1735.0	900.0	5	8	7	8	11	39	1
363		XG6-217	G6	8.0	2600.0	840.0	39	85.18	T2CWM-3	M	9F-25F,27F-53F	梗窗雙拼	1760.0	450.0	450.0	2660.0	900.0	5	8	7	8	11	39	1
364		XG6-218	G6	8.0	2115.0	840.0	39	69.29	T2CWM-2	M	9F-25F,27F-53F	梗窗雙拼	1525.0	650.0		2175.0	900.0	5	8	7	8	11	39	1
365		XG6-219	G6	8.0	1732.5	840.0	39	56.76	T2CWM-2	M	9F-25F,27F-53F	梗窗雙拼	1142.5	650.0		1792.5	900.0	5	8	7	8	11	39	1
366		XG6-220	G6	8.0	1900.0	840.0	39	62.24	T2CWL-1	L	9F-25F,27F-53F	梗窗雙拼	1310.0	650.0		1960.0	900.0	5	8	7	8	11	39	1
367		XG6-221	G6	8.0	2175.0	840.0	39	71.25	T2CWK-2	K	9F-25F,27F-53F	梗窗雙拼	1585.0	650.0		2235.0	900.0	5	8	7	8	11	39	1
368		XG6-222	G6	8.0	1632.5	840.0	39	53.48	T2CWJ-1	J	9F-25F,27F-53F	梗窗雙拼	1042.5	650.0		1692.5	900.0	5	8	7	8	11	39	1
369		XG6-223	G6	8.0	2575.0	840.0	39	84.36	T2CWH-2	H	9F-25F,27F-53F	梗窗雙拼	1735.0	450.0	450.0	2635.0	900.0	5	8	7	8	11	39	1
370		XG6-305	G6	8.0	1732.5	840.0	37	53.85	T3CWE-1	E	9F-25F,27F-51F	梗窗雙拼	1142.5	650.0		1792.5	900.0	5	8	7	8	9	37	1
371		XG6-307	G6	8.0	1707.5	840.0	37	53.07	T3CWM-1	M	9F-25F,27F-51F	梗窗雙拼	1117.5	650.0		1767.5	900.0	5	8	7	8	9	37	1
372		XG6-309	G6	8.0	1507.5	840.0	37	46.85	T3CWL-2	L	9F-25F,27F-51F	梗窗雙拼	1117.5	450.0		1567.5	900.0	5	8	7	8	9	37	1
373		XG6-310	G6	8.0	2157.5	840.0	36	65.24	T3CWK-1	K	9F-25F,27F-50F	梗窗雙拼	1117.5	650.0	450.0	2217.5	900.0	5	8	7	8	8	36	1
374		XG6-311	G6	8.0	2082.5	840.0	36	62.97	T3CWJ-1	J	9F-25F,27F-50F	梗窗雙拼	1042.5	650.0	450.0	2142.5	900.0	5	8	7	8	8	36	1
375		XG6-312	G6	8.0	2532.4	840.0	36	76.58	T3CWH-3	H	9F-25F,27F-50F	梗窗雙拼	2040.0	650.0		2690.0	900.0	5	8	7	8	8	36	1
376		XG6-313	G6	8.0	2282.5	840.0	36	69.02	T3CWH-1	H	9F-25F,27F-50F	梗窗雙拼	1042.5	650.0	650.0	2342.5	900.0	5	8	7	8	8	36	1
377		XG6-314	G6	8.0	2157.5	840.0	37	67.06	T3CWC-2	C	9F-25F,27F-51F	梗窗雙拼	1117.5	450.0	650.0	2217.5	900.0	5	8	7	8	9	37	1
378		XG6-315	G6	8.0	1732.5	840.0	37	53.85	T3CWB-2	B	9F-25F,27F-51F	梗窗雙拼	1142.5	650.0		1792.5	900.0	5	8	7	8	9	37	1
379		XG6-317	G6	8.0	1950.0	840.0	37	60.61	T3CWB-1	B	9F-25F,27F-51F	梗窗雙拼	1560.0	450.0		2010.0	900.0	5	8	7	8	9	37	1
380		XG6-318	G6	8.0	1950.0	840.0	37	60.61	T3CWA-2	A	9F-25F,27F-51F	梗窗雙拼	1560.0	450.0		2010.0	900.0	5	8	7	8	9	37	1
381		XG6-319	G6	8.0	2115.0	840.0	37	65.73	T3CWA-1	A	9F-25F,27F-51F	梗窗雙拼	1525.0	650.0		2175.0	900.0	5	8	7	8	9	37	1

美特鋁質 有限公司 WDI Aluminium Fabricator Ltd.	工程號:	J837	計算:	利春娟	日期：2019.3.2	送呈:			計算參考數值/所屬位置分格						註明：分MO參考數據：（MO1：900分格沒有第7層）（MO3: 900分格有27層）						H
	地盤名稱:	觀塘裕民坊	核對:		日期：2019.3.4	副本:															
地盤用玻璃B.M.表	項目類別:	幕墻	批准:			A/C Code:															
BM編號:837-CW-M01-S-GP05	修改版次：		總計玻璃面積（平方米）:		20356.04																

序號	修改內容	玻璃圖號	顏色與類型	厚度 (mm)	玻璃尺寸		數量	總面積	使用位置	單位	樓層	分層類型	分格1	分格2	分格3	總數	分格高度	M01	MO2	MO3	M04	MO5	合計	每層
					寬度（W mm）	高度（H mm）	（塊）	（平方米）										7F,9F-15F(6層)	16F-23F(8層)	25F-32F（7層）	33F-41F（8層）	42F-48F以上		
382		XG6-320	G6	8.0	1732.5	840.0	37	53.85	T3CWA-1	A	9F-25F,27F-51F	梗窗雙拼	1142.5	650.0		1792.5	900.0	5	8	7	8	9	37	1
383		XG6-321	G6	8.0	1725.0	840.0	37	53.61	T3CWF-2	F	9F-25F,27F-51F	梗窗雙拼	1235.0	550.0		1785.0	900.0	5	8	7	8	9	37	1
384		XG6-322	G6	8.0	2150.0	840.0	37	66.82	T3CWF-2	F	9F-25F,27F-51F	梗窗雙拼	1310.0	450.0	450.0	2210.0	900.0	5	8	7	8	9	37	1
385		XG6-501	G6	8.0	2560.0	840.0	35	75.26	T5CWA-2	A	9F-25F,27F-49F	梗窗雙拼	1720.0	450.0	450.0	2620.0	900.0	5	8	7	8	7	35	1
386		XG6-502	G6	8.0	1875.0	840.0	35	55.13	T5CWA-1	A	9F-25F,27F-49F	梗窗雙拼	1385.0	550.0		1935.0	900.0	5	8	7	8	7	35	1
387		XG6-503	G6	8.0	1307.5	840.0	35	38.44	T5CWN-1	N	9F-25F,27F-49F	梗窗雙拼	917.5	450.0		1367.5	900.0	5	8	7	8	7	35	1
388		XG6-504	G6	8.0	2115.0	840.0	35	62.18	T5CWN-1	N	9F-25F,27F-49F	梗窗雙拼	1525.0	650.0		2175.0	900.0	5	8	7	8	7	35	1
389		XG6-505	G6	8.0	1807.5	840.0	35	53.14	T5CWN-1	N	9F-25F,27F-49F	梗窗雙拼	1217.5	650.0		1867.5	900.0	5	8	7	8	7	35	1
390		XG6-506	G6	8.0	1807.5	840.0	35	53.14	T5CWM-2	M	9F-25F,27F-49F	梗窗雙拼	1217.5	650.0		1867.5	900.0	5	8	7	8	7	35	1
391		XG6-507	G6	8.0	2115.0	840.0	35	62.18	T5CWM-2	M	9F-25F,27F-49F	梗窗雙拼	1525.0	650.0		2175.0	900.0	5	8	7	8	7	35	1
392		XG6-508	G6	8.0	1497.5	840.0	35	44.03	T5CWM-2	M	9F-25F,27F-49F	梗窗雙拼	1107.5	450.0		1557.5	900.0	5	8	7	8	7	35	1
393		XG6-509	G6	8.0	1900.0	840.0	35	55.86	T5CWM-1	M	9F-25F,27F-49F	梗窗雙拼	1510.0	450.0		1960.0	900.0	5	8	7	8	7	35	1
394		XG6-510	G6	8.0	1900.0	840.0	35	55.86	T5CWL-2	L	9F-25F,27F-49F	梗窗雙拼	1510.0	450.0		1960.0	900.0	5	8	7	8	7	35	1
395		XG6-511	G6	8.0	1197.5	840.0	35	35.21	T5CWL-1	L	9F-25F,27F-49F	梗窗雙拼	807.5	450.0		1257.5	900.0	5	8	7	8	7	35	1
396		XG6-512	G6	8.0	2112.5	840.0	35	62.11	T5CWL-1	L	9F-25F,27F-49F	梗窗雙拼	1522.5	650.0		2172.5	900.0	5	8	7	8	7	35	1
397		XG6-513	G6	8.0	1810.0	840.0	35	53.21	T5CWL-1	L	9F-25F,27F-49F	梗窗雙拼	1220.0	650.0		1870.0	900.0	5	8	7	8	7	35	1
398		XG6-514	G6	8.0	1032.5	840.0	35	30.36	T5CWJK-1	JK	9F-25F,27F-49F	梗窗雙拼	642.5	450.0		1092.5	900.0	5	8	7	8	7	35	1
399		XG6-515	G6	8.0	1032.5	840.0	35	30.36	T5CWJK-2	JK	9F-25F,27F-49F	梗窗雙拼	642.5	450.0		1092.5	900.0	5	8	7	8	7	35	1
400		XG6-516	G6	8.0	1117.5	840.0	35	32.85	T5CWJK-3	JK	9F-25F,27F-49F	梗窗雙拼	727.5	450.0		1177.5	900.0	5	8	7	8	7	35	1
401		XG6-517	G6	8.0	2525.0	840.0	35	74.24	T5CWH-3	H	9F-25F,27F-49F	梗窗雙拼	1685.0	450.0	450.0	2585.0	900.0	5	8	7	8	7	35	1
402		XG6-518	G6	8.0	2115.0	840.0	35	62.18	T5CWH-2	H	9F-25F,27F-49F	梗窗雙拼	1525.0	650.0		2175.0	900.0	5	8	7	8	7	35	1
403		XG6-519	G6	8.0	1807.5	840.0	35	53.14	T5CWH-2	H	9F-25F,27F-49F	梗窗雙拼	1217.5	650.0		1867.5	900.0	5	8	7	8	7	35	1
404		XG6-520	G6	8.0	1632.5	840.0	35	48.00	T5CWG-1	G	9F-25F,27F-49F	梗窗雙拼	1042.5	650.0		1692.5	900.0	5	8	7	8	7	35	1
405		XG6-521	G6	8.0	1707.5	840.0	35	50.20	T5CWF-2	F	9F-25F,27F-49F	梗窗雙拼	1117.5	650.0		1767.5	900.0	5	8	7	8	7	35	1
406		XG6-522	G6	8.0	1707.5	840.0	35	50.20	T5CWE-1	E	9F-25F,27F-49F	梗窗雙拼	1117.5	650.0		1767.5	900.0	5	8	7	8	7	35	1
407		XG6-523	G6	8.0	1707.5	840.0	35	50.20	T5CWD-2	D	9F-25F,27F-49F	梗窗雙拼	1117.5	650.0		1767.5	900.0	5	8	7	8	7	35	1
408		XG6-525	G6	8.0	2172.5	840.0	35	63.87	T5CWA-3	A	9F-25F,27F-49F	梗窗雙拼	1582.5	650.0		2232.5	900.0	5	8	7	8	7	35	1
409		XG6-526	G6	8.0	2172.5	840.0	35	63.87	T5CWA-3	A	9F-25F,27F-49F	梗窗雙拼	1582.5	650.0		2232.5	900.0	5	8	7	8	7	35	1
410		XG6-527	G6	8.0	1497.5	840.0	10	12.58	T5CWA-3	A	9F-20F	梗窗雙拼	1107.5	450.0		1557.5	900.0	5	5				10	1
411		XG6-530	G6	8.0	1807.5	840.0	24	36.44	T5CWC-1	C	22F-25F,27F-49F	梗窗雙拼	1217.5	650.0		1867.5	900.0	0	2	7	8	7	24	1
412		G6-108	G6	8.0	1620.0	840.0	35	47.63	T1CW E-2	E	9F-25F,27F-49F	梗頂死梗				1680.0	900.0	5	8	7	8	7	35	1
413		G6-109	G6	8.0	1632.5	840.0	35	48.00	T1CW E-1	E	9F-25F,27F-49F	梗頂死梗				1692.5	900.0	5	8	7	8	7	35	1
414		G6-119	G6	8.0	917.4	840.0	35	26.97	T1CW B-1	B	9F-25F,27F-49F	梗頂死梗				1075.0	900.0	5	8	7	8	7	35	1

美特鋁質 有限公司 MIDI Aluminium Fabricator Ltd.

地盤用玻璃B.M.表

工程號:	J837	計算:	利春媚	日期：2019.3.2	送呈:		
地盤名稱:	觀塘裕民坊	核對:		日期：2019.3.4	副本:		
項目類別:	幕墻	批准:			A/C Code:		
修改版次：		總計玻璃面積（平方米）：		20356.04			

計算參考數值/所屬位置分格

註明：分MO參考數據：（MO1：900分格沒有第7层）（MO3: 900分格有27层）

BM編號:837-CW-M01-S-GP05

序號	修改內容	玻璃圖號	顏色與類型	厚度(mm)	玻璃尺寸		數量	總面積	使用位置	单位	樓層	分層類型	分格1	分格2	分格3	總數	分格高度	M01	MO2	MO3	M04	MO5	合計	每层
					寬度（W mm）	高度（H mm）	（塊）	（平方米）										7F,9F-15F(6層)	16F-23F(8層)	25F-32F（7層）	33F-41F（8層）	42F-48F以上		
415		G6-127	G6	8.0	1465.0	840.0	35	43.07	T1CWH-2	H	9F-25F,27F-49F	梗頂死梗				1525.0	900.0	5	8	7	8	7	35	1
416		G6-214	G6	8.0	1697.5	840.0	39	55.61	T2CWN-2	N	9F-25F,27F-53F	梗頂死梗				1757.5	900.0	5	8	7	8	11	39	1
417		G6-301	G6	8.0	1047.5	840.0	15	13.20	T3CWF-1	F	9F-25F,27F	梗頂死梗				1107.5	900.0	5	8	2	0	0	15	1
418		G6-302	G6	8.0	1465.0	840.0	36	44.30	T3CWF-1	F	9F-25F,27F-50F	梗頂死梗				1525.0	900.0	5	8	7	8	8	36	1
419		G6-303	G6	8.0	1465.0	840.0	36	44.30	T3CWF-1	F	9F-25F,27F-50F	梗頂死梗				1525.0	900.0	5	8	7	8	8	36	1
420		G6-304	G6	8.0	1465.0	840.0	37	45.53	T3CWE-1	E	9F-25F,27F-51F	梗頂死梗				1525.0	900.0	5	8	7	8	9	37	1
421		G6-316	G6	8.0	1465.0	840.0	37	45.53	T3CWB-2	B	9F-25F,27F-51F	梗頂死梗				1525.0	900.0	5	8	7	8	9	37	1
422		G6-524	G6	8.0	1100.0	840.0	10	9.24	T5CWC-1	C	9F-20F	梗頂死梗				1160.0	900.0	5	5	0	0	0	10	1
423		G6-531	G6	8.0	1465.0	840.0	24	29.53	T5CWC-1	C	22F-25F,27F-49F	梗頂死梗				1525.0	900.0	0	2	7	8	7	24	1
424		CG6-101	G6	8.0	1240.0	840.0	35	36.46	T1CW E-1	E	9F-25F,27F-49F	生窗雙拼	650.0	650.0		1300.0	900.0	5	8	7	8	7	35	1
425		CG6-103	G6	8.0	1040.0	840.0	35	30.58	T1CWH-2	H	9F-25F,27F-49F	生窗雙拼	650.0	450.0		1100.0	900.0	5	8	7	8	7	35	1
426		CG6-301	G6	8.0	1040.0	840.0	36	31.45	T3CWF-1	F	9F-25F,27F-50F	生窗雙拼	650.0	450.0		1100.0	900.0	5	8	7	8	8	36	1
427		CG6-302	G6	8.0	1040.0	840.0	36	31.45	T3CWF-1	F	9F-25F,27F-50F	生窗雙拼	650.0	450.0		1100.0	900.0	5	8	7	8	8	36	1
428		CG6-303	G6	8.0	1040.0	840.0	37	32.32	T3CWE-1	E	9F-25F,27F-51F	生窗雙拼	650.0	450.0		1100.0	900.0	5	8	7	8	9	37	1
429		CG6-304	G6	8.0	1240.0	840.0	37	38.54	T3CWB-2	B	9F-25F,27F-51F	生窗雙拼	650.0	650.0		1300.0	900.0	5	8	7	8	9	37	1
430		CG6-501	G6	8.0	1240.0	840.0	24	25.00	T5CWC-1	C	22F-25F,27F-49F	生窗雙拼	650.0	650.0		1300.0	900.0	0	2	7	8	7	24	1
431						合計：	3731	5621.87																
432		LH-1	欄河玻璃頂底需精磨	10.0	540.0	150.0	105	8.51	T1CW G-1	G	7F,9F-25F,28F-49F	欄河	650.0			150.0		18	24	18	24	21	105	3
433		LH-1	欄河玻璃頂底需精磨	10.0	540.0	150.0	70	5.67	T1CW F-2	F	7F,9F-25F,28F-49F	欄河	650.0			150.0		12	16	12	16	14	70	2
434		LH-1	欄河玻璃頂底需精磨	10.0	540.0	150.0	70	5.67	T1CW E-1	E	7F,9F-25F,28F-49F	欄河	650.0			150.0		12	16	12	16	14	70	2
435		LH-1	欄河玻璃頂底需精磨	10.0	540.0	150.0	70	5.67	T1CW D-1	D	7F,9F-25F,28F-49F	欄河	650.0			150.0		12	16	12	16	14	70	2
436		LH-1	欄河玻璃頂底需精磨	10.0	540.0	150.0	34	2.75	T1CW A-3	A	7F,9F-25F,28F-48F	欄河	650.0			150.0		6	8	6	8	6	34	1
437		LH-1	欄河玻璃頂底需精磨	10.0	540.0	150.0	136	11.02	T1CW A-2	A	7F,9F-25F,28F-48F	欄河	650.0			150.0		24	32	24	32	24	136	4
438		LH-1	欄河玻璃頂底需精磨	10.0	540.0	150.0	105	8.51	T1CW B-2	B	7F,9F-25F,28F-49F	欄河	650.0			150.0		18	24	18	24	21	105	3
439		LH-1	欄河玻璃頂底需精磨	10.0	540.0	150.0	105	8.51	T1CW C-1	C	7F,9F-25F,28F-49F	欄河	650.0			150.0		18	24	18	24	21	105	3
440		LH-1	欄河玻璃頂底需精磨	10.0	540.0	150.0	35	2.84	T1CW M-2	M	7F,9F-25F,28F-49F	欄河	650.0			150.0		6	8	6	8	7	35	1
441		LH-1	欄河玻璃頂底需精磨	10.0	540.0	150.0	35	2.84	T1CW M-1	M	7F,9F-25F,28F-49F	欄河	650.0			150.0		6	8	6	8	7	35	1
442		LH-1	欄河玻璃頂底需精磨	10.0	540.0	150.0	35	2.84	T1CW L-2	L	7F,9F-25F,28F-49F	欄河	650.0			150.0		6	8	6	8	7	35	1
443		LH-1	欄河玻璃頂底需精磨	10.0	540.0	150.0	35	2.84	T1CW L-1	L	7F,9F-25F,28F-49F	欄河	650.0			150.0		6	8	6	8	7	35	1
444		LH-1	欄河玻璃頂底需精磨	10.0	540.0	150.0	35	2.84	T1CW K-2	K	7F,9F-25F,28F-49F	欄河	650.0			150.0		6	8	6	8	7	35	1
445		LH-1	欄河玻璃頂底需精磨	10.0	540.0	150.0	35	2.84	T1CW K-1	K	7F,9F-25F,28F-49F	欄河	650.0			150.0		6	8	6	8	7	35	1
446		LH-1	欄河玻璃頂底需精磨	10.0	540.0	150.0	35	2.84	T1CWJ-2	J	7F,9F-25F,28F-49F	欄河	650.0			150.0		6	8	6	8	7	35	1
447		LH-1	欄河玻璃頂底需精磨	10.0	540.0	150.0	35	2.84	T1CWJ-1	J	7F,9F-25F,28F-49F	欄河	650.0			150.0		6	8	6	8	7	35	1
448		LH-1	欄河玻璃頂底需精磨	10.0	540.0	150.0	105	8.51	T1CWH-2	H	7F,9F-25F,28F-49F	欄河	650.0			150.0		18	24	18	24	21	105	3

美特鋁質 有限公司 MIDI Aluminium Fabricator Ltd.	工程號:	J837	計算:	利春媚	日期：2019.3.2	送呈:			計算參考數值/所屬位置分格						註明：分MO參考數據：（MO1：900分格沒有第7层）（MO3: 900分格有27层）						H
	地盤名稱:	觀塘裕民坊	核對:		日期：2019.3.4	副本:															
地盤用玻璃B.M.表	項目類別:	幕墻	批准:			A/C Code:															
BM編號:837-CW-M01-S-GP05	修改版次：		總計玻璃面積（平方米）:		20356.04																

序號	修改內容	玻璃圖號	顏色與類型	厚度 (mm)	玻璃尺寸		數量	總面積	使用位置	单位	樓層	分層類型	分格1	分格2	分格3	總數	分格高度	M01	M02	M03	M04	M05	合計	每层
					寬度（W mm）	高度（H mm）	（塊）	（平方米）										7F,9F-15F(6層)	16F-23F(8層)	25F-32F（7層）	33F-41F（8層）	42F-48F以上		
449		LH-1	欄河玻璃頂底需精磨	10.0	540.0	150.0	76	6.16	T2CWH-1	H	7F,9F-25F,28F-52F	欄河	650.0				150.0	12	16	12	16	20	76	2
450		LH-1	欄河玻璃頂底需精磨	10.0	540.0	150.0	76	6.16	T2CWG-2	G	7F,9F-25F,28F-52F	欄河	650.0				150.0	12	16	12	16	20	76	2
451		LH-1	欄河玻璃頂底需精磨	10.0	540.0	150.0	39	3.16	T2CWF-2	F	7F,9F-25F,28F-53F	欄河	650.0				150.0	6	8	6	8	11	39	1
452		LH-1	欄河玻璃頂底需精磨	10.0	540.0	150.0	39	3.16	T2CWF-1	F	7F,9F-25F,28F-53F	欄河	650.0				150.0	6	8	6	8	11	39	1
453		LH-1	欄河玻璃頂底需精磨	10.0	540.0	150.0	39	3.16	T2CWE-2	E	7F,9F-25F,28F-53F	欄河	650.0				150.0	6	8	6	8	11	39	1
454		LH-1	欄河玻璃頂底需精磨	10.0	540.0	150.0	39	3.16	T2CWE-1	E	7F,9F-25F,28F-53F	欄河	650.0				150.0	6	8	6	8	11	39	1
455		LH-1	欄河玻璃頂底需精磨	10.0	540.0	150.0	39	3.16	T2CWD-1	D	7F,9F-25F,28F-53F	欄河	650.0				150.0	6	8	6	8	11	39	1
456		LH-1	欄河玻璃頂底需精磨	10.0	540.0	150.0	78	6.32	T2CWC-2	C	7F,9F-25F,28F-53F	欄河	650.0				150.0	12	16	12	16	22	78	2
457		LH-1	欄河玻璃頂底需精磨	10.0	540.0	150.0	39	3.16	T2CWC-1	C	7F,9F-25F,28F-53F	欄河	650.0				150.0	6	8	6	8	11	39	1
458		LH-1	欄河玻璃頂底需精磨	10.0	540.0	150.0	156	12.64	T2CWB-2	B	7F,9F-25F,28F-53F	欄河	650.0				150.0	24	32	24	32	44	156	4
459		LH-1	欄河玻璃頂底需精磨	10.0	540.0	150.0	156	12.64	T2CWA-1	A	7F,9F-25F,28F-53F	欄河	650.0				150.0	24	32	24	32	44	156	4
460		LH-1	欄河玻璃頂底需精磨	10.0	540.0	150.0	78	6.32	T2CWN-2	N	7F,9F-25F,28F-53F	欄河	650.0				150.0	12	16	12	16	22	78	2
461		LH-1	欄河玻璃頂底需精磨	10.0	540.0	150.0	117	9.48	T2CWM-2	M	7F,9F-25F,28F-53F	欄河	650.0				150.0	18	24	18	24	33	117	3
462		LH-1	欄河玻璃頂底需精磨	10.0	540.0	150.0	39	3.16	T2CWM-1	M	7F,9F-25F,28F-53F	欄河	650.0				150.0	6	8	6	8	11	39	1
463		LH-1	欄河玻璃頂底需精磨	10.0	540.0	150.0	39	3.16	T2CWL-1	L	7F,9F-25F,28F-53F	欄河	650.0				150.0	6	8	6	8	11	39	1
464		LH-1	欄河玻璃頂底需精磨	10.0	540.0	150.0	39	3.16	T2CWK-2	K	7F,9F-25F,28F-53F	欄河	650.0				150.0	6	8	6	8	11	39	1
465		LH-1	欄河玻璃頂底需精磨	10.0	540.0	150.0	39	3.16	T2CWJ-1	J	7F,9F-25F,28F-53F	欄河	650.0				150.0	6	8	6	8	11	39	1
466		LH-1	欄河玻璃頂底需精磨	10.0	540.0	150.0	72	5.83	T3CWF-1	F	7F,9F-25F,28F-50F	欄河	650.0				150.0	12	16	12	16	16	72	2
467		LH-1	欄河玻璃頂底需精磨	10.0	540.0	150.0	111	8.99	T3CWE-1	E	7F,9F-25F,28F-51F	欄河	650.0				150.0	18	24	18	24	27	111	3
468		LH-1	欄河玻璃頂底需精磨	10.0	540.0	150.0	37	3.00	T3CWM-2	M	7F,9F-25F,28F-51F	欄河	650.0				150.0	6	8	6	8	9	37	1
469		LH-1	欄河玻璃頂底需精磨	10.0	540.0	150.0	37	3.00	T3CWM-1	M	7F,9F-25F,28F-51F	欄河	650.0				150.0	6	8	6	8	9	37	1
470		LH-1	欄河玻璃頂底需精磨	10.0	540.0	150.0	37	3.00	T3CWL-2	L	7F,9F-25F,28F-51F	欄河	650.0				150.0	6	8	6	8	9	37	1
471		LH-1	欄河玻璃頂底需精磨	10.0	540.0	150.0	37	3.00	T3CWL-1	L	7F,9F-25F,28F-51F	欄河	650.0				150.0	6	8	6	8	9	37	1
472		LH-1	欄河玻璃頂底需精磨	10.0	540.0	150.0	37	3.00	T3CWK-2	K	7F,9F-25F,28F-51F	欄河	650.0				150.0	6	8	6	8	9	37	1
473		LH-1	欄河玻璃頂底需精磨	10.0	540.0	150.0	37	3.00	T3CWK-1	K	7F,9F-25F,28F-51F	欄河	650.0				150.0	6	8	6	8	9	37	1
474		LH-1	欄河玻璃頂底需精磨	10.0	540.0	150.0	37	3.00	T3CWJ-1	J	7F,9F-25F,28F-51F	欄河	650.0				150.0	6	8	6	8	9	37	1
475		LH-1	欄河玻璃頂底需精磨	10.0	540.0	150.0	37	3.00	T3CWH-3	H	7F,9F-25F,28F-51F	欄河	650.0				150.0	6	8	6	8	9	37	1
476		LH-1	欄河玻璃頂底需精磨	10.0	540.0	150.0	74	5.99	T3CWH-1	H	7F,9F-25F,28F-51F	欄河	650.0				150.0	12	16	12	16	18	74	2
477		LH-1	欄河玻璃頂底需精磨	10.0	540.0	150.0	37	3.00	T3CWC-2	C	7F,9F-25F,28F-51F	欄河	650.0				150.0	6	8	6	8	9	37	1
478		LH-1	欄河玻璃頂底需精磨	10.0	540.0	150.0	37	3.00	T3CWC-1	C	7F,9F-25F,28F-51F	欄河	650.0				150.0	6	8	6	8	9	37	1
479		LH-1	欄河玻璃頂底需精磨	10.0	540.0	150.0	148	11.99	T3CWB-2	B	7F,9F-25F,28F-51F	欄河	650.0				150.0	24	32	24	32	36	148	4
480		LH-1	欄河玻璃頂底需精磨	10.0	540.0	150.0	148	11.99	T3CWA-1	A	7F,9F-25F,28F-51F	欄河	650.0				150.0	24	32	24	32	36	148	4
481		LH-1	欄河玻璃頂底需精磨	10.0	540.0	150.0	105	8.51	T5CWN-1	N	7F,9F-25F,28F-49F	欄河	650.0				150.0	18	24	18	24	21	105	3
482		LH-1	欄河玻璃頂底需精磨	10.0	540.0	150.0	105	8.51	T5CWM-2	M	7F,9F-25F,28F-49F	欄河	650.0				150.0	18	24	18	24	21	105	3
483		LH-1	欄河玻璃頂底需精磨	10.0	540.0	150.0	105	8.51	T5CWL-1	L	7F,9F-25F,28F-49F	欄河	650.0				150.0	18	24	18	24	21	105	3

美特鋁質 有限公司 MIDI Aluminium Fabricator Ltd.

地盤用玻璃B.M.表

BM編號:837-CW-M01-S-GP05

工程號:	J837	計算:	利春媚	日期：2019.3.2	送呈:		
地盤名稱:	觀塘裕民坊	核對:		日期：2019.3.4	副本:		
項目類別:	幕墻	批准:			A/C Code:		
修改版次：		總計玻璃面積（平方米）:		20356.04			

計算參考數值/所屬位置分格

註明：分MO參考數據：（MO1：900分格沒有第7层）（MO3: 900分格有27层）

H

序號	修改內容	玻璃圖號	顏色與類型	厚度 (mm)	玻璃尺寸 寬度（W mm）	玻璃尺寸 高度（H mm）	數量 （塊）	總面積 （平方米）	使用位置	单位	樓層	分屬類型	分格1	分格2	分格3	總數	分格高度	M01 7F,9F-15F(6層)	MO2 16F-23F(8層)	MO3 25F-32F（7層）	M04 33F-41F（8層）	MO5 42F-48F以上	合計	每層
484		LH-1	欄河玻璃頂底需精磨	10.0	540.0	150.0	70	5.67	T5CWH-2	H	7F,9F-25F,28F-49F	欄河	650.0				150.0	12	16	12	16	14	70	2
485		LH-1	欄河玻璃頂底需精磨	10.0	540.0	150.0	35	2.84	T5CWH-1	H	7F,9F-25F,28F-49F	欄河	650.0				150.0	6	8	6	8	7	35	1
486		LH-1	欄河玻璃頂底需精磨	10.0	540.0	150.0	35	2.84	T5CWG-2	G	7F,9F-25F,28F-49F	欄河	650.0				150.0	6	8	6	8	7	35	1
487		LH-1	欄河玻璃頂底需精磨	10.0	540.0	150.0	35	2.84	T5CWG-1	G	7F,9F-25F,28F-49F	欄河	650.0				150.0	6	8	6	8	7	35	1
488		LH-1	欄河玻璃頂底需精磨	10.0	540.0	150.0	35	2.84	T5CWF-2	F	7F,9F-25F,28F-49F	欄河	650.0				150.0	6	8	6	8	7	35	1
489		LH-1	欄河玻璃頂底需精磨	10.0	540.0	150.0	35	2.84	T5CWF-1	F	7F,9F-25F,28F-49F	欄河	650.0				150.0	6	8	6	8	7	35	1
490		LH-1	欄河玻璃頂底需精磨	10.0	540.0	150.0	35	2.84	T5CWE-2	E	7F,9F-25F,28F-49F	欄河	650.0				150.0	6	8	6	8	7	35	1
491		LH-1	欄河玻璃頂底需精磨	10.0	540.0	150.0	35	2.84	T5CWE-1	E	7F,9F-25F,28F-49F	欄河	650.0				150.0	6	8	6	8	7	35	1
492		LH-1	欄河玻璃頂底需精磨	10.0	540.0	150.0	35	2.84	T5CWD-2	D	7F,9F-25F,28F-49F	欄河	650.0				150.0	6	8	6	8	7	35	1
493		LH-1	欄河玻璃頂底需精磨	10.0	540.0	150.0	35	2.84	T5CWD-1	D	7F,9F-25F,28F-49F	欄河	650.0				150.0	6	8	6	8	7	35	1
494		LH-1	欄河玻璃頂底需精磨	10.0	540.0	150.0	35	2.84	T5CWC-1	C	7F,9F-25F,28F-49F	欄河	650.0				150.0	6	8	6	8	7	35	1
495	不規則層	LH-1	欄河玻璃頂底需精磨	10.0	540.0	150.0	69	5.59	T5CWC-1	C	22F-25F,28F-49F	欄河	650.0				150.0	0	6	18	24	21	69	3
496		LH-1	欄河玻璃頂底需精磨	10.0	540.0	150.0	11	0.89	T5CWC-1	C	7F,9F-20F	欄河	650.0				150.0	6	5	0	0	0	11	1
497		LH-1	欄河玻璃頂底需精磨	10.0	540.0	150.0	70	5.67	T5CWA-3	A	7F,9F-25F,28F-49F	欄河	650.0				150.0	12	16	12	16	14	70	2
498		LH-2	欄河玻璃頂底需精磨	10.0	340.0	150.0	70	3.57	T1CW H-1	H	7F,9F-25F,28F-49F	欄河	450.0				150.0	12	16	12	16	14	70	2
499		LH-2	欄河玻璃頂底需精磨	10.0	340.0	150.0	70	3.57	T1CW G-2	G	7F,9F-25F,28F-49F	欄河	450.0				150.0	12	16	12	16	14	70	2
500		LH-2	欄河玻璃頂底需精磨	10.0	340.0	150.0	70	3.57	T1CW E-2	E	7F,9F-25F,28F-49F	欄河	450.0				150.0	12	16	12	16	14	70	2
501		LH-2	欄河玻璃頂底需精磨	10.0	340.0	150.0	35	1.79	T1CW D-1	D	7F,9F-25F,28F-49F	欄河	450.0				150.0	6	8	6	8	7	35	1
502		LH-2	欄河玻璃頂底需精磨	10.0	340.0	150.0	70	3.57	T1CW A-1	A	7F,9F-25F,28F-49F	欄河	450.0				150.0	12	16	12	16	14	70	2
503		LH-2	欄河玻璃頂底需精磨	10.0	340.0	150.0	70	3.57	T1CW B-3	B	7F,9F-25F,28F-49F	欄河	450.0				150.0	12	16	12	16	14	70	2
504		LH-2	欄河玻璃頂底需精磨	10.0	340.0	150.0	35	1.79	T1CW C-1	C	7F,9F-25F,28F-49F	欄河	450.0				150.0	6	8	6	8	7	35	1
505		LH-2	欄河玻璃頂底需精磨	10.0	340.0	150.0	35	1.79	T1CW M-1	M	7F,9F-25F,28F-49F	欄河	450.0				150.0	6	8	6	8	7	35	1
506		LH-2	欄河玻璃頂底需精磨	10.0	340.0	150.0	35	1.79	T1CW L-2	L	7F,9F-25F,28F-49F	欄河	450.0				150.0	6	8	6	8	7	35	1
507		LH-2	欄河玻璃頂底需精磨	10.0	340.0	150.0	35	1.79	T1CWH-2	H	7F,9F-25F,28F-49F	欄河	450.0				150.0	6	8	6	8	7	35	1
508		LH-2	欄河玻璃頂底需精磨	10.0	340.0	150.0	38	1.94	T2CWH-1	H	7F,9F-25F,28F-52F	欄河	450.0				150.0	6	8	6	8	10	38	1
509		LH-2	欄河玻璃頂底需精磨	10.0	340.0	150.0	38	1.94	T2CWH-1	H	7F,9F-25F,28F-52F	欄河	450.0				150.0	6	8	6	8	10	38	1
510		LH-2	欄河玻璃頂底需精磨	10.0	340.0	150.0	38	1.94	T2CWG-2	G	7F,9F-25F,28F-52F	欄河	450.0				150.0	6	8	6	8	10	38	1
511		LH-2	欄河玻璃頂底需精磨	10.0	340.0	150.0	39	1.99	T2CWF-1	F	7F,9F-25F,28F-53F	欄河	450.0				150.0	6	8	6	8	11	39	1
512		LH-2	欄河玻璃頂底需精磨	10.0	340.0	150.0	39	1.99	T2CWE-2	E	7F,9F-25F,28F-53F	欄河	450.0				150.0	6	8	6	8	11	39	1
513		LH-2	欄河玻璃頂底需精磨	10.0	340.0	150.0	78	3.98	T2CWB-1	B	7F,9F-25F,28F-53F	欄河	450.0				150.0	12	16	12	16	22	78	2
514		LH-2	欄河玻璃頂底需精磨	10.0	340.0	150.0	78	3.98	T2CWA-2	A	7F,9F-25F,28F-53F	欄河	450.0				150.0	12	16	12	16	22	78	2
515		LH-2	欄河玻璃頂底需精磨	10.0	340.0	150.0	39	1.99	T2CWN-1	N	7F,9F-25F,28F-53F	欄河	450.0				150.0	6	8	6	8	11	39	1
516		LH-2	欄河玻璃頂底需精磨	10.0	340.0	150.0	78	3.98	T2CWM-3	M	7F,9F-25F,28F-53F	欄河	450.0				150.0	12	16	12	16	22	78	2
517		LH-2	欄河玻璃頂底需精磨	10.0	340.0	150.0	39	1.99	T2CWL-2	L	7F,9F-25F,28F-53F	欄河	450.0				150.0	6	8	6	8	11	39	1
518		LH-2	欄河玻璃頂底需精磨	10.0	340.0	150.0	39	1.99	T2CWK-1	k	7F,9F-25F,28F-53F	欄河	450.0				150.0	6	8	6	8	11	39	1

美特鋁質 有限公司 MIDI Aluminium Fabricator Ltd.	工程號:	J837	計算:	利春娟	日期：2019.3.2	送呈:			計算參考數值/所屬位置分格						註明：分MO參考數據：（MO1：900分格沒有第7层）（MO3: 900分格有27层）						H
	地盤名稱:	觀塘裕民坊	核對:		日期：2019.3.4	副本:															
地盤用玻璃B.M.表	項目類別:	幕墙	批准:			A/C Code:															
BM編號:837-CW-M01-S-GP05	修改版次：		總計玻璃面積（平方米）:		20356.04																

序號	修改內容	玻璃圖號	顏色與類型	厚度 (mm)	玻璃尺寸		數量	總面積	使用位置	单位	樓層	分層類型	分格1	分格2	分格3	總數	分格高度	M01	MO2	MO3	M04	MO5	合計	每层
					寬度（W mm）	高度（H mm）	（塊）	（平方米）										7F,9F-15F(6層)	16F-23F(8層)	25F-32F（7層）	33F-41F（8層）	42F-48F以上		
519		LH-2	欄河玻璃頂底需精磨	10.0	340.0	150.0	39	1.99	T2CWJ-1	J	7F,9F-25F,28F-53F	欄河	450.0				150.0	6	8	6	8	11	39	1
520		LH-2	欄河玻璃頂底需精磨	10.0	340.0	150.0	78	3.98	T2CWH-2	H	7F,9F-25F,28F-53F	欄河	450.0				150.0	12	16	12	16	22	78	2
521		LH-2	欄河玻璃頂底需精磨	10.0	340.0	150.0	72	3.67	T3CWF-1	F	7F,9F-25F,28F-50F	欄河	450.0				150.0	12	16	12	16	16	72	2
522		LH-2	欄河玻璃頂底需精磨	10.0	340.0	150.0	37	1.89	T3CWE-1	E	7F,9F-25F,28F-51F	欄河	450.0				150.0	6	8	6	8	9	37	1
523		LH-2	欄河玻璃頂底需精磨	10.0	340.0	150.0	37	1.89	T3CWM-1	M	7F,9F-25F,28F-51F	欄河	450.0				150.0	6	8	6	8	9	37	1
524		LH-2	欄河玻璃頂底需精磨	10.0	340.0	150.0	37	1.89	T3CWL-2	L	7F,9F-25F,28F-51F	欄河	450.0				150.0	6	8	6	8	9	37	1
525		LH-2	欄河玻璃頂底需精磨	10.0	340.0	150.0	37	1.89	T3CWK-1	K	7F,9F-25F,28F-51F	欄河	450.0				150.0	6	8	6	8	9	37	1
526		LH-2	欄河玻璃頂底需精磨	10.0	340.0	150.0	37	1.89	T3CWJ-2	J	7F,9F-25F,28F-51F	欄河	450.0				150.0	6	8	6	8	9	37	1
527		LH-2	欄河玻璃頂底需精磨	10.0	340.0	150.0	37	1.89	T3CWJ-1	J	7F,9F-25F,28F-51F	欄河	450.0				150.0	6	8	6	8	9	37	1
528		LH-2	欄河玻璃頂底需精磨	10.0	340.0	150.0	37	1.89	T3CWC-2	C	7F,9F-25F,28F-51F	欄河	450.0				150.0	6	8	6	8	9	37	1
529		LH-2	欄河玻璃頂底需精磨	10.0	340.0	150.0	74	3.77	T3CWB-1	B	7F,9F-25F,28F-51F	欄河	450.0				150.0	12	16	12	16	18	74	2
530		LH-2	欄河玻璃頂底需精磨	10.0	340.0	150.0	74	3.77	T3CWA-2	A	7F,9F-25F,28F-51F	欄河	450.0				150.0	12	16	12	16	18	74	2
531		LH-2	欄河玻璃頂底需精磨	10.0	340.0	150.0	74	3.77	T3CWD-1	D	7F,9F-25F,28F-51F	欄河	450.0				150.0	12	16	12	16	18	74	2
532		LH-2	欄河玻璃頂底需精磨	10.0	340.0	150.0	74	3.77	T3CWG-1	G	7F,9F-25F,28F-51F	欄河	450.0				150.0	12	16	12	16	18	74	2
533		LH-2	欄河玻璃頂底需精磨	10.0	340.0	150.0	74	3.77	T3CWF-2	F	7F,9F-25F,28F-51F	欄河	450.0				150.0	12	16	12	16	18	74	2
534		LH-2	欄河玻璃頂底需精磨	10.0	340.0	150.0	70	3.57	T5CWA-2	A	7F,9F-25F,28F-49F	欄河	450.0				150.0	12	16	12	16	14	70	2
535		LH-2	欄河玻璃頂底需精磨	10.0	340.0	150.0	35	1.79	T5CWN-1	N	7F,9F-25F,28F-49F	欄河	450.0				150.0	6	8	6	8	7	35	1
536		LH-2	欄河玻璃頂底需精磨	10.0	340.0	150.0	35	1.79	T5CWM-2	M	7F,9F-25F,28F-49F	欄河	450.0				150.0	6	8	6	8	7	35	1
537		LH-2	欄河玻璃頂底需精磨	10.0	340.0	150.0	70	3.57	T5CWM-1	M	7F,9F-25F,28F-49F	欄河	450.0				150.0	12	16	12	16	14	70	2
538		LH-2	欄河玻璃頂底需精磨	10.0	340.0	150.0	70	3.57	T5CWL-2	L	7F,9F-25F,28F-49F	欄河	450.0				150.0	12	16	12	16	14	70	2
539		LH-2	欄河玻璃頂底需精磨	10.0	340.0	150.0	35	1.79	T5CWL-1	L	7F,9F-25F,28F-49F	欄河	450.0				150.0	6	8	6	8	7	35	1
540		LH-2	欄河玻璃頂底需精磨	10.0	340.0	150.0	105	5.36	T5CWJK-	JK	7F,9F-25F,28F-49F	欄河	450.0				150.0	18	24	18	24	21	105	3
541		LH-2	欄河玻璃頂底需精磨	10.0	340.0	150.0	70	3.57	T5CWH-3	H	7F,9F-25F,28F-49F	欄河	450.0				150.0	12	16	12	16	14	70	2
542		LH-2	欄河玻璃頂底需精磨	10.0	340.0	150.0	35	1.79	T5CWH-2	H	7F,9F-25F,28F-49F	欄河	450.0				150.0	6	8	6	8	7	35	1
543		LH-2	欄河玻璃頂底需精磨	10.0	340.0	150.0	35	1.79	T5CWG-1	G	7F,9F-25F,28F-49F	欄河	450.0				150.0	6	8	6	8	7	35	1
544		LH-2	欄河玻璃頂底需精磨	10.0	340.0	150.0	35	1.79	T5CWF-2	F	7F,9F-25F,28F-49F	欄河	450.0				150.0	6	8	6	8	7	35	1
545		LH-2	欄河玻璃頂底需精磨	10.0	340.0	150.0	35	1.79	T5CWE-1	E	7F,9F-25F,28F-49F	欄河	450.0				150.0	6	8	6	8	7	35	1
546		LH-2	欄河玻璃頂底需精磨	10.0	340.0	150.0	35	1.79	T5CWD-2	D	7F,9F-25F,28F-49F	欄河	450.0				150.0	6	8	6	8	7	35	1
547		LH-2	欄河玻璃頂底需精磨	10.0	340.0	150.0	11	0.56	T5CWC-1	C	7F,9F-20F	欄河	450.0				150.0	6	5	0	0	0	11	1
548		LH-2	欄河玻璃頂底需精磨	10.0	340.0	150.0	70	3.57	T5CWA-3	A	7F,9F-25F,28F-49F	欄河	450.0				150.0	12	16	12	16	14	70	2
549		LH-10	欄河玻璃頂底需精磨	10.0	290.0	150.0	35	1.52	T1CW F-2	F	7F,9F-25F,28F-49F	欄河	400.0				150.0	6	8	6	8	7	35	1
550		LH-10	欄河玻璃頂底需精磨	10.0	290.0	150.0	39	1.70	T2CWL-2	L	7F,9F-25F,28F-53F	欄河	400.0				150.0	6	8	6	8	11	39	1
551		LH-16	欄河玻璃頂底需精磨	10.0	440.0	150.0	35	2.31	T1CW A-1	A	7F,9F-25F,28F-49F	欄河	550.0				150.0	6	8	6	8	7	35	1
552		LH-16	欄河玻璃頂底需精磨	10.0	440.0	150.0	39	2.57	T2CWM-3	M	7F,9F-25F,28F-53F	欄河	550.0				150.0	6	8	6	8	11	39	1
553		LH-16	欄河玻璃頂底需精磨	10.0	440.0	150.0	37	2.44	T3CWF-2	F	7F,9F-25F,28F-51F	欄河	550.0				150.0	6	8	6	8	9	37	1

美特鋁質 有限公司
MIDI Aluminium Fabricator Ltd.

地盤用玻璃B.M.表

| | | |