

工程指示 / 要求簡箋(E.I.)

工程指示編號：EI / 2308 / 202310 / 20 修改版次：-

工程編號：J - 852 工程名稱：亞皆老街中電

工程項目：大樓 偏林箱 圖紙 安裝分判和生產報價

收件人：Maggie / 生統 / 王良 發件人：Ant Yeung

日期：17/08/2020

☐ 要求提供 / ☐ 確認 事項：

- | | | |
|------------------------------------|-------------------------------------|-------------------------------|
| ☐ 初步鋁料 B.M. | ☐ 加工拆圖，然後生產 | ☐ 尺寸表 |
| ☐ 正式鋁料 B.M. | ☐ 技術上資料 / 指示 | ☐ 報價 |
| ☐ 配件 B.M. | ☐ 樣辦或貨品說明書 | ☐ 分判合約 |
| ☐ 其他：_____ | | |

內容：

附上 大樓 偏林箱 圖紙

生統：請為生產報價 謝謝

Maggie：請為生產和安裝，安排報價 (要包試水)

T1 = 6x20

T2 = 7x20

T3 = 7x20 合共約 400 個偏林箱

分判：請先交樣板。

請在 2020.09.4 前完成上列要求。

唔使判

附：PDF 和 CAD

以上項目為：

☐ 原合約工程包 ☐ 原合約工程加 / 減賬 ☐ 新工程報價

原因：-

分發東莞各部門：

- | | | | |
|---|---|--|--|
| ☐ () 生產技術總監 ☐ 連附件 | ☐ () 技術部 ☐ 連附件 | ☐ () 生產部 ☐ 連附件 | ☐ () 機械設計部 ☐ 連附件 |
| ☐ () 採購部 ☐ 連附件 | ☒ () 生產統籌部 ☒ 連附件 | ☒ () 清 & 小羅 ☒ 連附件 | |
| ☒ () 質檢部 ☒ 連附件 | ☐ () 會計部 ☐ 連附件 | ☐ () 報關組 ☐ 連附件 | ☐ () 其他 楊榮輝 ☐ 連附件 |

分發其他分判：

☒ (v) 水洪 ☐ 連附件

分發香港各部門：

- | | | | |
|---|--|---|--|
| ☐ () 行政部 ☐ 連附件 | ☐ () 會計部 ☐ 連附件 | ☐ () 統籌部 ☐ 連附件 | ☐ () 工程部地盤科文 ☐ 連附件 |
| ☒ () 採購部 ☒ 連附件 | ☐ () QS 部 ☐ 連附件 | ☐ () 維修部 ☐ 連附件 | ☐ () 其他 _____ ☐ 連附件 |

傳遞編號：

HK 1812 / 20

發件人簽署：

項目經理簽署：



**PROJECT : PROPOSED RESIDENTIAL DEVELOPMENT AT 139 - 147 ARGYLE STREET,
NKIL 6005, 6035 R.P., 6036 R.P., 6037 R.P. & 6038 R.P.**

1

**TITLE : Plenum box
SHOPDRAWING SUBMISSION**

DATE: 06 - August - 2020

DRAWING SUBMISSION REGISTER

PROJECT: PROPOSED RESIDENTIAL DEVELOPMENT AT 139-147 ARGYLE STREET, NKIL 6006, 6035 R.P., 6036 R.P., TITLE: PLENUM BOX AT PRECAST FACADE AND IN-SITU WINDOW SHOPDRAWING SUBMISSION													SUBMISSION STATE (FOR B.D / A.S.D)			SUBMISSION STATE (FOR CLIENT / CONSULTANT)			SUBMISSION STATE (FOR ARCHITECT)			FABRICATION / CONSTRUCTION STATE						
	ISSUE	1											AP - APPROVED			AP - APPROVED			AP - APPROVED			ISSUE TO CHINA OFFICE	ISSUE TO SITE	ISSUE TO SUB-CONTRACTOR				
	DAY	15										AC - APPROVED SUB. TO CONDITION			AC - APPROVED SUB. TO CONDITION			AC - APPROVED SUB. TO CONDITION										
	MONTH	8										NA - NOT APPROVED			NA - NOT APPROVED			NA - NOT APPROVED										
	YEAR	20																										
DRAWING TITLE	DWG. NO.	REVISIONS												COMMENT DATE	REV.	STATE	COMMENT DATE	REV.	STATE	COMMENT DATE	REV.	STATE	REV.	DATE	REV.	DATE	REV.	DATE
COVER PAGE	J852-SD-PB-0000	-																										
DRAWING REGISTER	J852-SD-PB-0001	-																										
DRAWING REGISTER	J852-SD-PB-0002	-																										
BUILDING ELEVATION FOR TOWER 1 · 2&3	J852-SD-PB-2001	-																										
BUILDING ELEVATION FOR TOWER 1 · 2&3	J852-SD-PB-2002	-																										
BUILDING ELEVATION FOR TOWER 1 · 2&3	J852-SD-PB-2003	-																										
PART PLAN OF TOWER 1 (1/F) FOR PLENUM BOX	J852-SD-PB-3001	-																										
PART PLAN OF TOWER 1 (2-21/F) FOR PLENUM BOX	J852-SD-PB-3002	-																										
PART PLAN OF TOWER 1 (22/F) FOR PLENUM BOX	J852-SD-PB-3003	-																										
PART PLAN OF TOWER 1 (23/F) FOR PLENUM BOX	J852-SD-PB-3004	-																										
PART PLAN OF TOWER 2 (1/F) FOR PLENUM BOX	J852-SD-PB-3005	-																										
PART PLAN OF TOWER 2 (2-21/F) FOR PLENUM BOX	J852-SD-PB-3006	-																										
PART PLAN OF TOWER 2 (22/F) FOR PLENUM BOX	J852-SD-PB-3007	-																										
PART PLAN OF TOWER 2 (23/F) FOR PLENUM BOX	J852-SD-PB-3008	-																										
PART PLAN OF TOWER 3 (1/F) FOR PLENUM BOX	J852-SD-PB-3009	-																										
PART PLAN OF TOWER 3 (2-21/F) FOR PLENUM BOX	J852-SD-PB-3010	-																										
PART PLAN OF TOWER 3 (23/F) FOR PLENUM BOX	J852-SD-PB-3011	-																										
PART PLAN OF TOWER 3 (23/F) FOR PLENUM BOX	J852-SD-PB-3012	-																										
PLENUM BOX SCHEDULE FOR ALUM. WINDOW AT PRECAST FACADE	J852-SD-PB-4101	-																										
PLENUM BOX SCHEDULE FOR ALUM. WINDOW AT PRECAST FACADE	J852-SD-PB-4101A																											
PLENUM BOX SCHEDULE FOR ALUM. WINDOW AT PRECAST FACADE	J852-SD-PB-4102	-																										
PLENUM BOX SCHEDULE FOR ALUM. WINDOW AT PRECAST FACADE	J852-SD-PB-4102A																											
PLENUM BOX SCHEDULE FOR ALUM. WINDOW AT PRECAST FACADE	J852-SD-PB-4103	-																										
PLENUM BOX SCHEDULE FOR ALUM. WINDOW AT PRECAST FACADE	J852-SD-PB-4104	-																										
PLENUM BOX SCHEDULE FOR ALUM. WINDOW AT PRECAST FACADE	J852-SD-PB-4105	-																										
PLENUM BOX SCHEDULE FOR ALUM. WINDOW AT PRECAST FACADE	J852-SD-PB-4106	-																										
PLENUM BOX SCHEDULE FOR ALUM. WINDOW AT PRECAST FACADE	J852-SD-PB-4107	-																										
PLENUM BOX SCHEDULE FOR ALUM. WINDOW AT PRECAST FACADE	J852-SD-PB-4108	-																										
PLENUM BOX SCHEDULE FOR ALUM. WINDOW IN-SITU WINDOW	J852-SD-PB-4109	-																										
PLENUM BOX SCHEDULE FOR ALUM. WINDOW IN-SITU WINDOW	J852-SD-PB-4110	-																										
PLENUM BOX SCHEDULE FOR ALUM. WINDOW IN-SITU WINDOW	J852-SD-PB-4111	-																										
PLENUM BOX SCHEDULE FOR ALUM. WINDOW IN-SITU WINDOW	J852-SD-PB-4112	-																										
PLENUM BOX SCHEDULE FOR ALUM. WINDOW IN-SITU WINDOW	J852-SD-PB-4113	-																										
PLENUM BOX SCHEDULE FOR ALUM. WINDOW AT PRECAST FACADE	J852-SD-PB-4201	-																										
PLENUM BOX SCHEDULE FOR ALUM. WINDOW AT PRECAST FACADE	J852-SD-PB-4201A	-																										
PLENUM BOX SCHEDULE FOR ALUM. WINDOW AT PRECAST FACADE	J852-SD-PB-4202	-																										
PLENUM BOX SCHEDULE FOR ALUM. WINDOW AT PRECAST FACADE	J852-SD-PB-4202A	-																										
PLENUM BOX SCHEDULE FOR ALUM. WINDOW AT PRECAST FACADE	J852-SD-PB-4203	-																										
PLENUM BOX SCHEDULE FOR ALUM. WINDOW AT PRECAST FACADE	J852-SD-PB-4203A	-																										
PLENUM BOX SCHEDULE FOR ALUM. WINDOW AT PRECAST FACADE	J852-SD-PB-4204	-																										
PLENUM BOX SCHEDULE FOR ALUM. WINDOW AT PRECAST FACADE	J852-SD-PB-4205	-																										
PLENUM BOX SCHEDULE FOR ALUM. WINDOW AT PRECAST FACADE	J852-SD-PB-4206	-																										
PLENUM BOX SCHEDULE FOR ALUM. WINDOW AT PRECAST FACADE	J852-SD-PB-4207	-																										
PLENUM BOX SCHEDULE FOR ALUM. WINDOW AT PRECAST FACADE	J852-SD-PB-4208	-																										

IN-HOUSE DESIGN CHECKER

美特鋁質有限公司

MIDI ALUMINIUM FABRICATOR LTD.
Units 6-8, Sunray Industrial Centre, 1/F
610 Cha Kwo Ling Road, Kowloon
Tel:23489211-4 Fax:(852)27727666

DWG NO. : J852-SD-PB-0001REV. : -

DRAWING SUBMISSION REGISTER

PROJECT: PROPOSED RESIDENTIAL DEVELOPMENT AT 139-147 ARGYLE STREET, NKIL 6006, 6035 R.P., 6036 R.P., TITLE: PLENUM BOX AT PRECAST FACADE AND IN-SITU WINDOW SHOPDRAWING SUBMISSION	DATE OF ISSUE												SUBMISSION STATE (FOR B.D / A.S.D)			SUBMISSION STATE (FOR CLIENT / CONSULTANT)			SUBMISSION STATE (FOR ARCHITECT)			FABRICATION / CONSTRUCTION STATE						
	ISSUE	1											AP - APPROVED			AP - APPROVED			AP - APPROVED			ISSUE TO CHINA OFFICE		ISSUE TO SITE		ISSUE TO SUB-CONTRACTOR		
	DAY	15										AC - APPROVED SUB. TO CONDITION			AC - APPROVED SUB. TO CONDITION			AC - APPROVED SUB. TO CONDITION										
	MONTH	8										NA - NOT APPROVED			NA - NOT APPROVED			NA - NOT APPROVED										
	YEAR	20																										
DRAWING TITLE	DWG. NO.	REVISIONS												COMMENT DATE	REV.	STATE	COMMENT DATE	REV.	STATE	COMMENT DATE	REV.	STATE	REV.	DATE	REV.	DATE	REV.	DATE
PLENUM BOX SCHEDULE FOR ALUM. WINDOW AT PRECAST FACADE	J852-SD-PB-4209	-																										
PLENUM BOX SCHEDULE FOR ALUM. WINDOW AT PRECAST FACADE	J852-SD-PB-4210	-																										
PLENUM BOX SCHEDULE FOR ALUM. WINDOW AT PRECAST FACADE	J852-SD-PB-4211	-																										
PLENUM BOX SCHEDULE FOR ALUM. WINDOW IN-SITU WINDOW	J852-SD-PB-4212	-																										
PLENUM BOX SCHEDULE FOR ALUM. WINDOW IN-SITU WINDOW	J852-SD-PB-4213	-																										
PLENUM BOX SCHEDULE FOR ALUM. WINDOW IN-SITU WINDOW	J852-SD-PB-4214	-																										
PLENUM BOX SCHEDULE FOR ALUM. WINDOW IN-SITU WINDOW	J852-SD-PB-4215	-																										
PLENUM BOX SCHEDULE FOR ALUM. WINDOW AT PRECAST FACADE	J852-SD-PB-4301	-																										
PLENUM BOX SCHEDULE FOR ALUM. WINDOW AT PRECAST FACADE	J852-SD-PB-4302	-																										
PLENUM BOX SCHEDULE FOR ALUM. WINDOW AT PRECAST FACADE	J852-SD-PB-4303	-																										
PLENUM BOX SCHEDULE FOR ALUM. WINDOW AT PRECAST FACADE	J852-SD-PB-4304	-																										
PLENUM BOX SCHEDULE FOR ALUM. WINDOW AT PRECAST FACADE	J852-SD-PB-4305	-																										
PLENUM BOX SCHEDULE FOR ALUM. WINDOW AT PRECAST FACADE	J852-SD-PB-4306	-																										
PLENUM BOX SCHEDULE FOR ALUM. WINDOW AT PRECAST FACADE	J852-SD-PB-4307	-																										
PLENUM BOX SCHEDULE FOR ALUM. WINDOW AT PRECAST FACADE	J852-SD-PB-4308	-																										
PLENUM BOX SCHEDULE FOR ALUM. WINDOW IN-SITU WINDOW	J852-SD-PB-4309	-																										
PLENUM BOX SCHEDULE FOR ALUM. WINDOW IN-SITU WINDOW	J852-SD-PB-4310	-																										
PLENUM BOX SCHEDULE FOR ALUM. WINDOW IN-SITU WINDOW	J852-SD-PB-4311	-																										
PLENUM BOX SCHEDULE FOR ALUM. WINDOW IN-SITU WINDOW	J852-SD-PB-4312	-																										
PLENUM BOX SCHEDULE FOR ALUM. WINDOW IN-SITU WINDOW	J852-SD-PB-4313	-																										
PLENUM BOX SCHEDULE FOR ALUM. WINDOW IN-SITU WINDOW	J852-SD-PB-4314	-																										
PLENUM BOX FOR ALUM. WINDOW AT PRECAST FACADE AND IN-SITU WINDOW	J852-SD-PB-5001	-																										
PLENUM BOX FOR ALUM. WINDOW AT PRECAST FACADE AND IN-SITU WINDOW	J852-SD-PB-5002	-																										
PLENUM BOX FOR ALUM. WINDOW AT PRECAST FACADE AND IN-SITU WINDOW	J852-SD-PB-5003	-																										
PLENUM BOX FOR ALUM. WINDOW AT PRECAST FACADE AND IN-SITU WINDOW	J852-SD-PB-5004	-																										
PLENUM BOX FOR ALUM. WINDOW AT PRECAST FACADE AND IN-SITU WINDOW	J852-SD-PB-5005	-																										
PLENUM BOX FOR ALUM. WINDOW AT PRECAST FACADE AND IN-SITU WINDOW	J852-SD-PB-6001	-																										
PLENUM BOX FOR ALUM. WINDOW AT PRECAST FACADE AND IN-SITU WINDOW	J852-SD-PB-6002	-																										
PLENUM BOX FOR ALUM. WINDOW AT PRECAST FACADE AND IN-SITU WINDOW	J852-SD-PB-6003	-																										
PLENUM BOX FOR ALUM. WINDOW AT PRECAST FACADE AND IN-SITU WINDOW	J852-SD-PB-6004	-																										
PLENUM BOX FOR ALUM. WINDOW AT PRECAST FACADE AND IN-SITU WINDOW	J852-SD-PB-6005	-																										

IN-HOUSE DESIGN CHECKER



DWG NO. : J852-SD-PB-0002	REV. : -
---------------------------	----------




TOWER 1



REV. : —



REV. : -

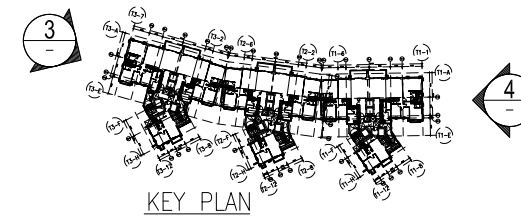

3 ELEVATION
SCALE 1:200
(4/F, 13/F & 14/F EXCLUDED)

4 ELEVATION
SCALE 1:200
(4/F, 13/F & 14/F EXCLUDED)

B.D. REF :

CLIENT :

ARCHITECT : **AGC** architecture
urban design
interior

DESIGN LTD

創 始 人 陳 錦 輝 有 限 公 司
1601, 16/F, Olympic Plaza, 255 Kowloon Road, North Point, Hong Kong
Tel: 26222222 Fax: 26222222

MAIN CONTRACTOR :

 **Gammon**

STRUCTURAL ENGINEER :

ARUP

FACADE CONSULTANT:

MEINHARDT

NOTE :

1. ALL DIMENSIONS ARE IN mm.
2. ALL ELEVATIONS ARE VIEWED FROM OUTSIDE.
3. ALL DIMENSIONS TO BE VERIFIED ON SITE BEFORE FABRICATION.

LEGEND :

 ———— DETAIL MARK NO.

 ———— REFER SHEET NO.

1. F.F.L. -- FINISHED FLOOR LEVEL

2. S.F.L. -- STRUCTURAL FLOOR LEVEL

3. (R) -- REVERSED DETAIL

NO.	DATE	REVISED	E


JOB NO. :	J-852
PROJECT :	PROPOSED RESIDENTIAL DEVELOPMENT AT 139 - 147 ARGYLE STREET, NKIL 6005, 6035 R.P., 6036 R.P., 6037 R.P. & 6038 R.P.

TITLE : BUILDING ELEVATION FOR
TOWER 1 , 2 & 3

DATE : 12-Dec-2019	SCALE : 1:200
DRAWN BY : MN	CHECKED BY : DW

 **美特鋁質有限公司**
MIDI ALUMINIUM FABRICATOR LTD.
Units 6-8, Sunray Industrial Centre, 1/F
610 Cha Kwo Ling Road, Kowloon
Tel: 23489211-4 Fax: (852) 27727666

DWG NO. : J852-SD-PB-2003	REV. : -
---------------------------	----------

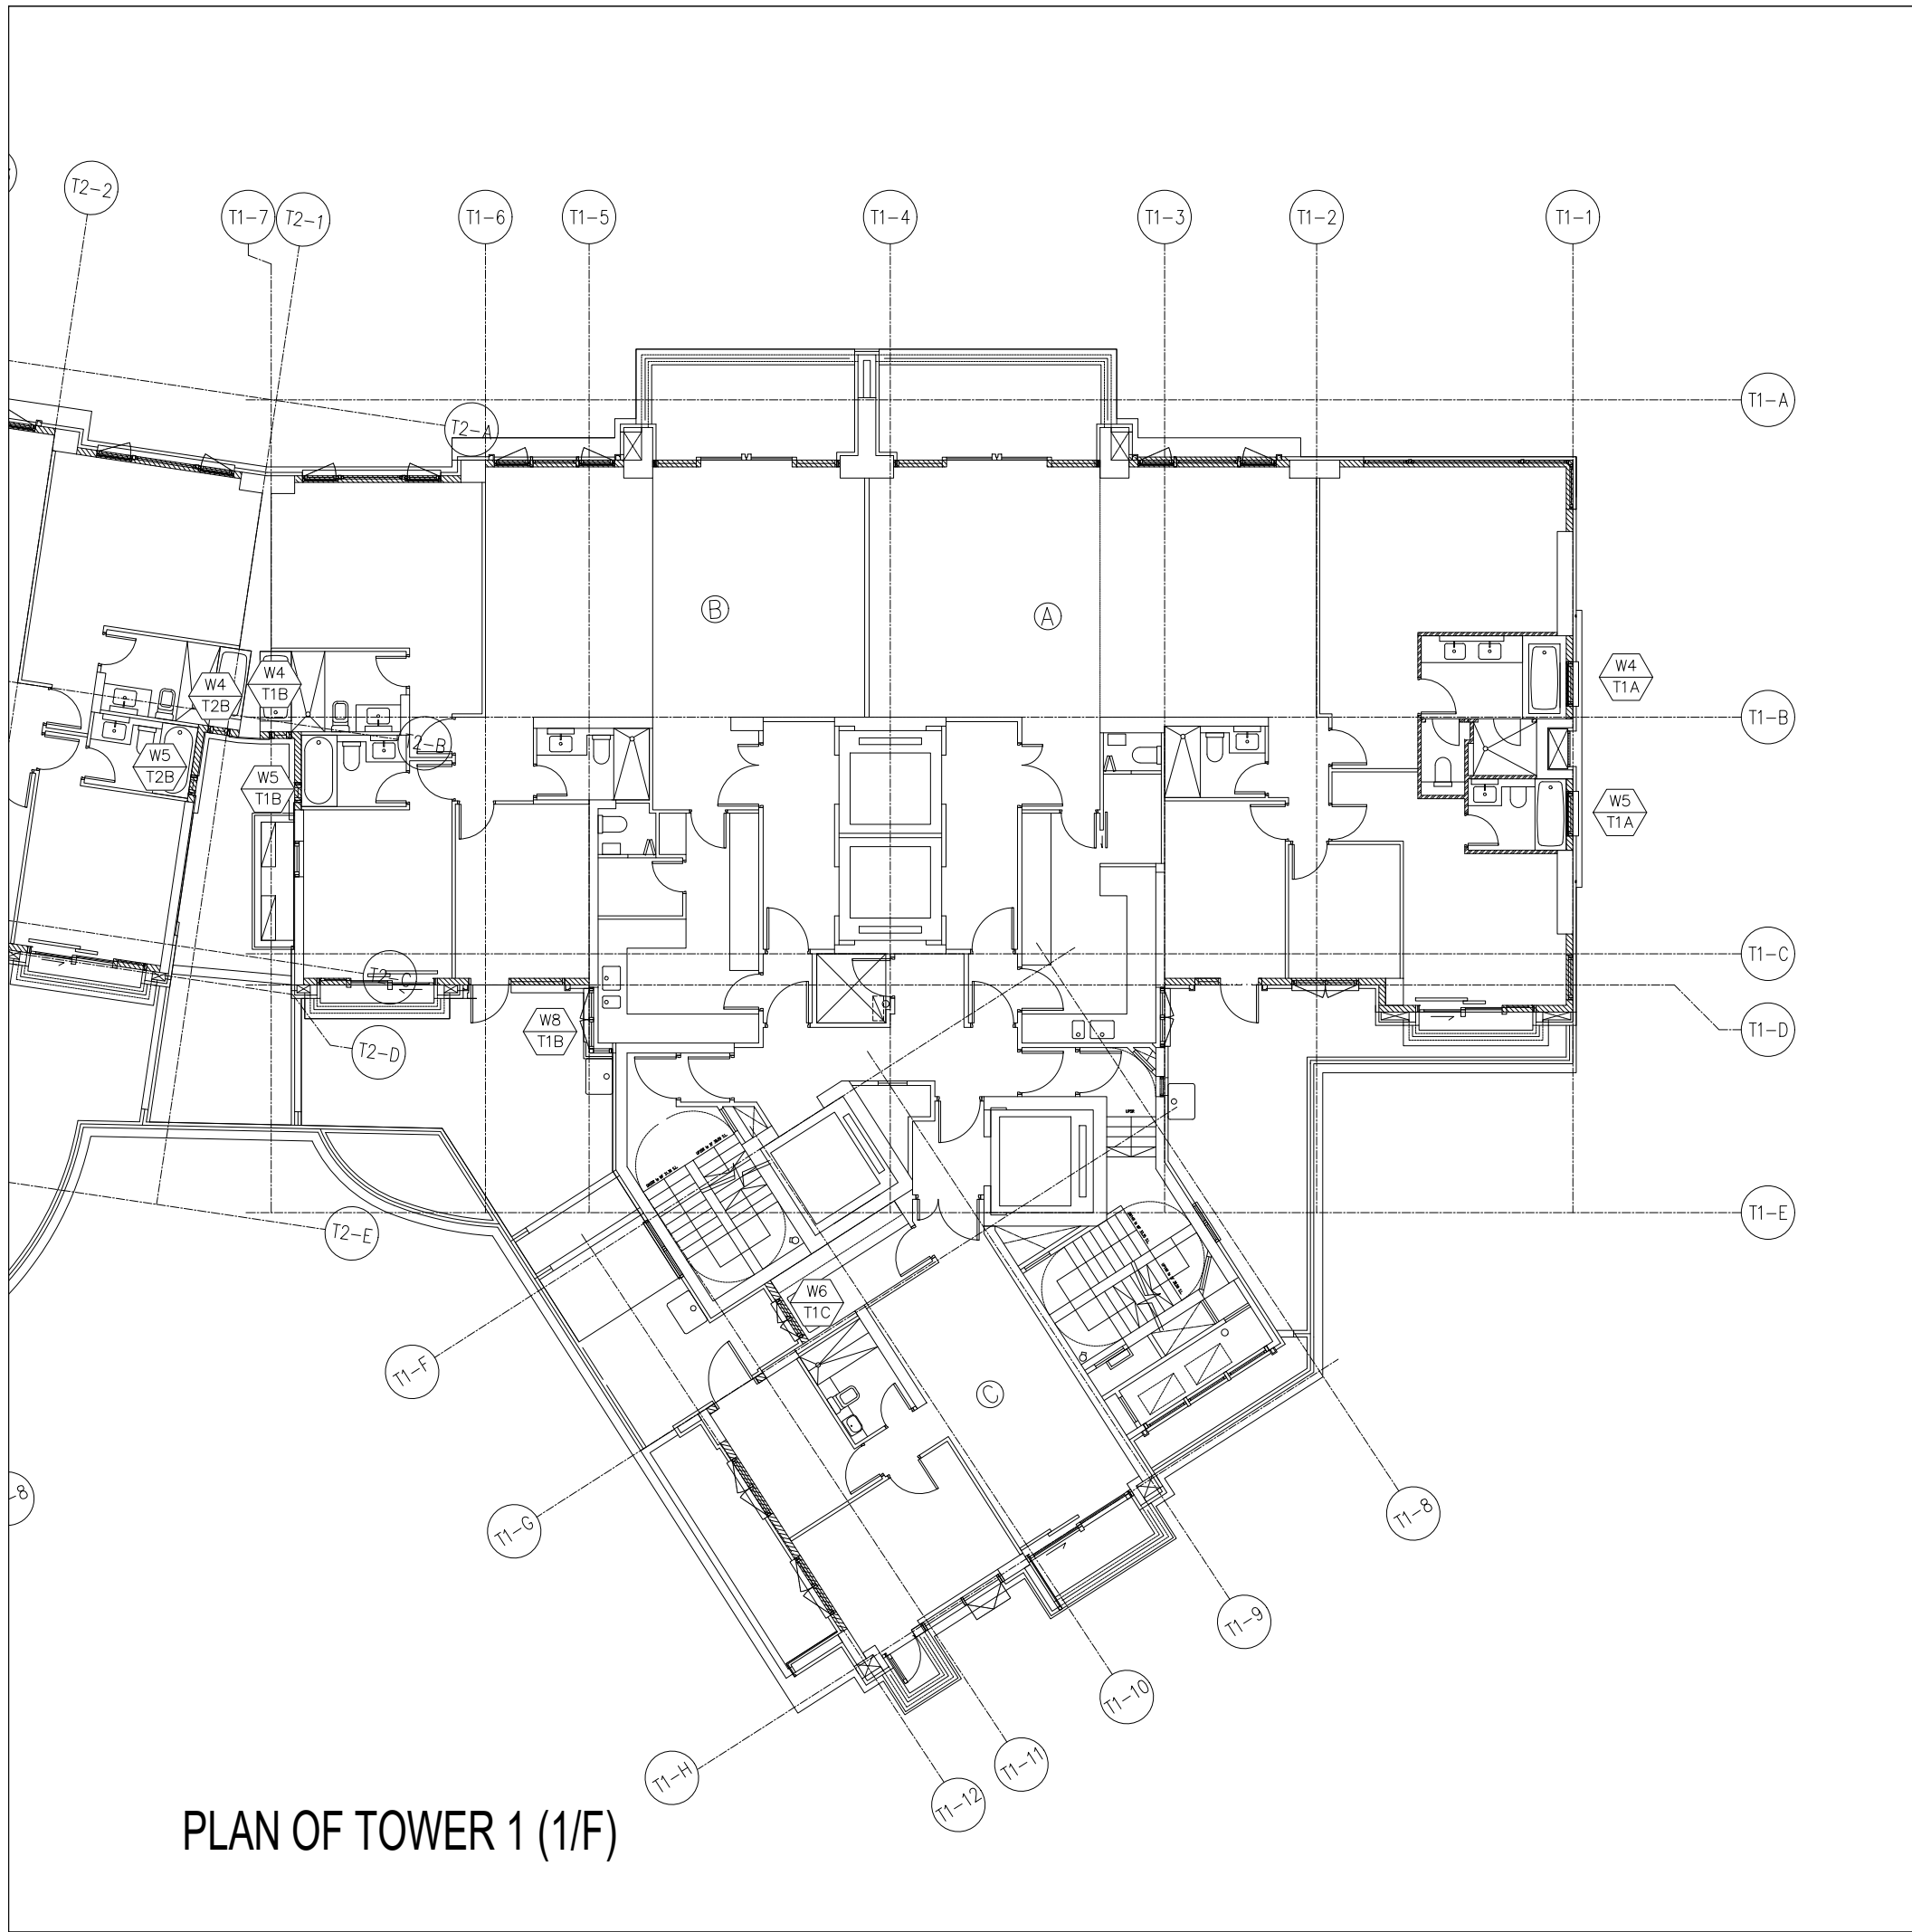

PLAN OF TOWER 1 (1/F)

B.D. REF :

CLIENT :

ARCHITECT :
AGC
DESIGN LTD
architect
urban design
interior
香港建築師學會會員
10/F, 16/F, Grand Plaza, 229 Hong Kong Road, Hong Kong
Tel: (852)2777188, Fax: (852)2777133, Email: agc@agcdesign.com.hk

MAIN CONTRACTOR :
Gammon

STRUCTURAL ENGINEER :
ARUP

FACADE CONSULTANT:
MEINHARDT

NOTE :
1. ALL DIMENSIONS ARE IN mm.
2. ALL ELEVATIONS ARE VIEWED FROM OUTSIDE.
3. ALL DIMENSIONS TO BE VERIFIED ON SITE BEFORE FABRICATION.

LEGEND :
X1 — DETAIL MARK NO.
X001 — REFER SHEET NO.
1. F.F.L. — FINISHED FLOOR LEVEL
2. S.F.L. — STRUCTURAL FLOOR LEVEL
3. (R) — REVERSED DETAIL

NO.	DATE	REVISED	BY
-----	------	---------	----

JOB NO. :	J-852
-----------	-------

PROJECT :
PROPOSED RESIDENTIAL DEVELOPMENT
AT 139 - 147 ARGYLE STREET,
NKIL 6005, 6035 R.P., 6036 R.P.,
6037 R.P. & 6038 R.P.

TITLE :
PART PLAN OF
TOWER 1 (1/F)

DATE : 12-Dec-2019	SCALE : 1:150
--------------------	---------------


DRAWN BY : MN	CHECKED BY : DW
---------------	-----------------

美特鋁質有限公司
MIDI ALUMINIUM FABRICATOR LTD.
Units 6-8, Sunray Industrial Centre, 1/F
610 Cha Kwo Ling Road, Kowloon
Tel: 23489211-4 Fax: (852)27727666

DWG NO. : J852-SD-PB-3001	REV. : -
---------------------------	----------



DWG NO. : J852-SD-PB-3002	REV. : -
---------------------------	----------

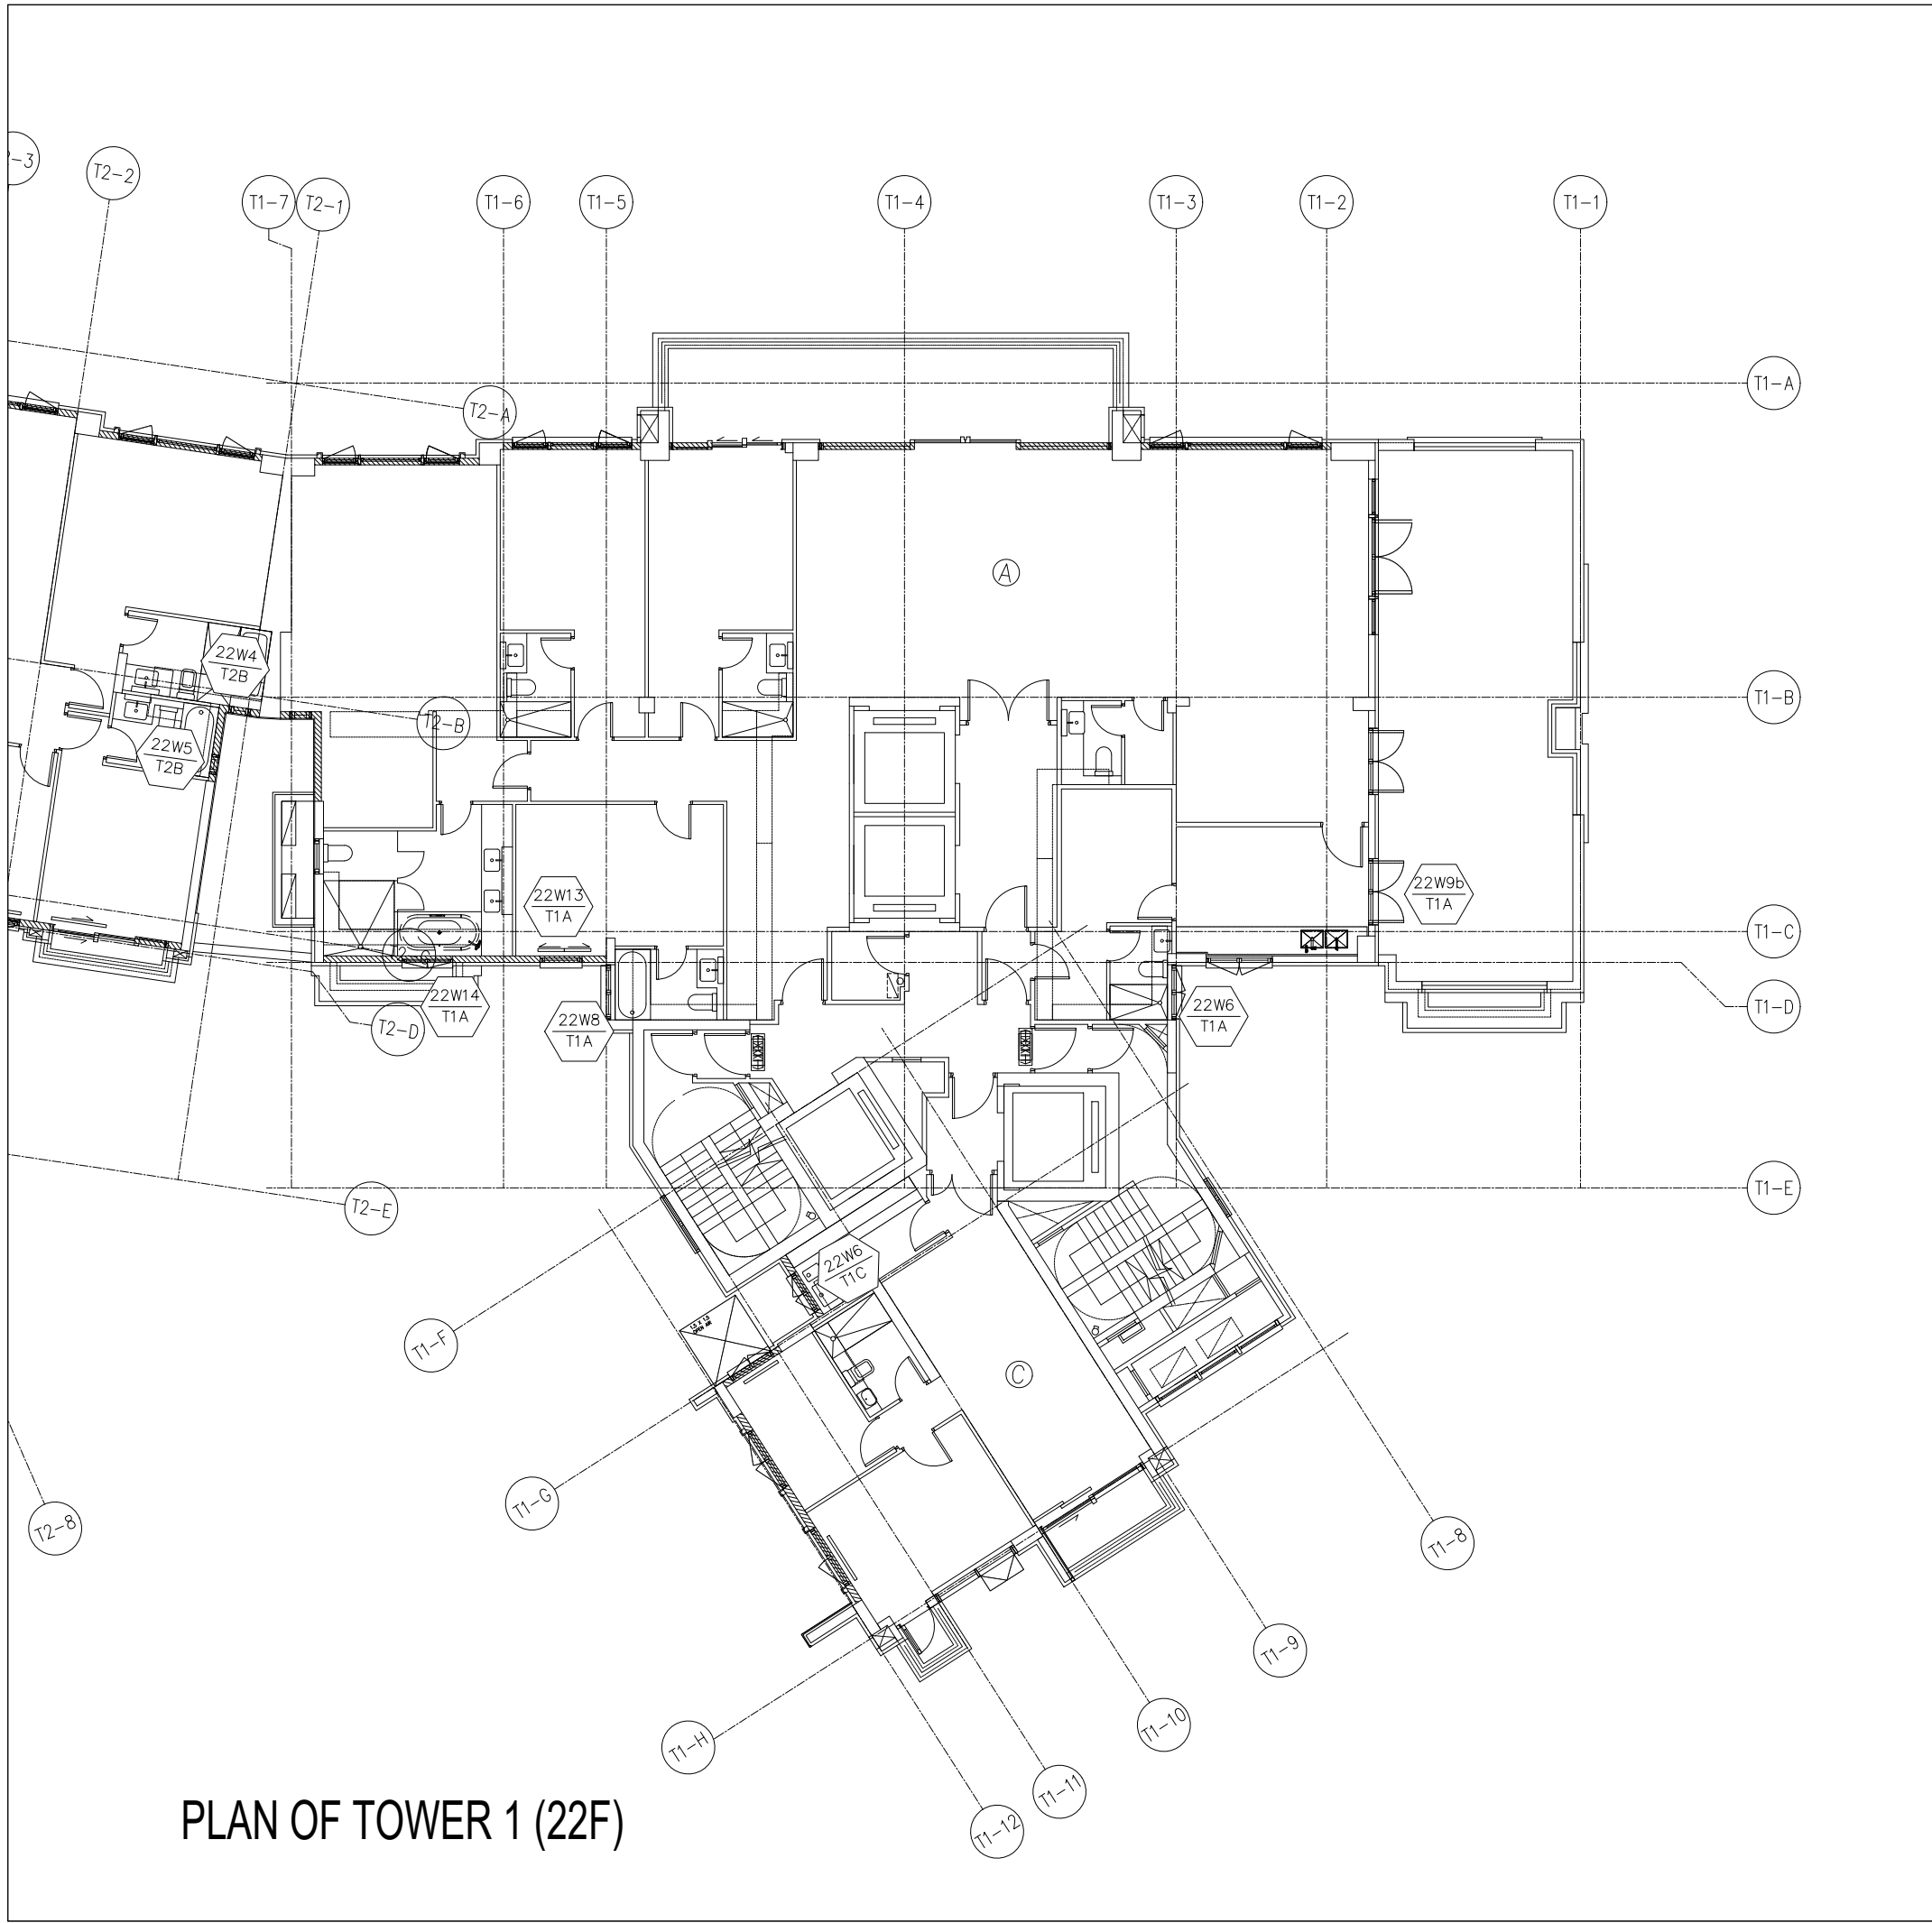

B.D. REF :

CLIENT :

ARCHITECT :
AGC
DESIGN LTD
architectural
interior design
landscape
10/F, 187, Argyle Street, 22/F, 139-147 Argyle Street, Kowloon
Tel: (852)2727666 Fax: (852)2727666 Email: agc@agcdesign.com.hk

MAIN CONTRACTOR :
Gammon

STRUCTURAL ENGINEER :
ARUP

FACADE CONSULTANT:
MEINHARDT

NOTE :
1. ALL DIMENSIONS ARE IN mm.
2. ALL ELEVATIONS ARE VIEWED FROM OUTSIDE.
3. ALL DIMENSIONS TO BE VERIFIED ON SITE BEFORE FABRICATION.
LEGEND :
X1 — DETAIL MARK NO.
X001 — REFER SHEET NO.
1. F.F.L. — FINISHED FLOOR LEVEL
2. S.F.L. — STRUCTURAL FLOOR LEVEL
3. (R) — REVERSED DETAIL

NO.	DATE	REVISED	BY
-----	------	---------	----

JOB NO. : J-852

PROJECT :
PROPOSED RESIDENTIAL DEVELOPMENT
AT 139 — 147 ARGYLE STREET,
NKIL 6005, 6035 R.P., 6036 R.P.,
6037 R.P. & 6038 R.P.

TITLE :
PART PLAN OF
TOWER 1 (22/F)

DATE : 12-Dec-2019 SCALE : 1:150


DRAWN BY : MN CHECKED BY : DW

美特鋁質有限公司
MIDI ALUMINIUM FABRICATOR LTD.
Units 6-8, Sunray Industrial Centre, 1/F
610 Cha Kwo Ling Road, Kowloon
Tel: 23489211-4 Fax: (852)2727666

DWG NO. : J852-SD-PB-3003 REV. : —



DWG NO. : J852-SD-PB-3005	REV. : -
---------------------------	----------

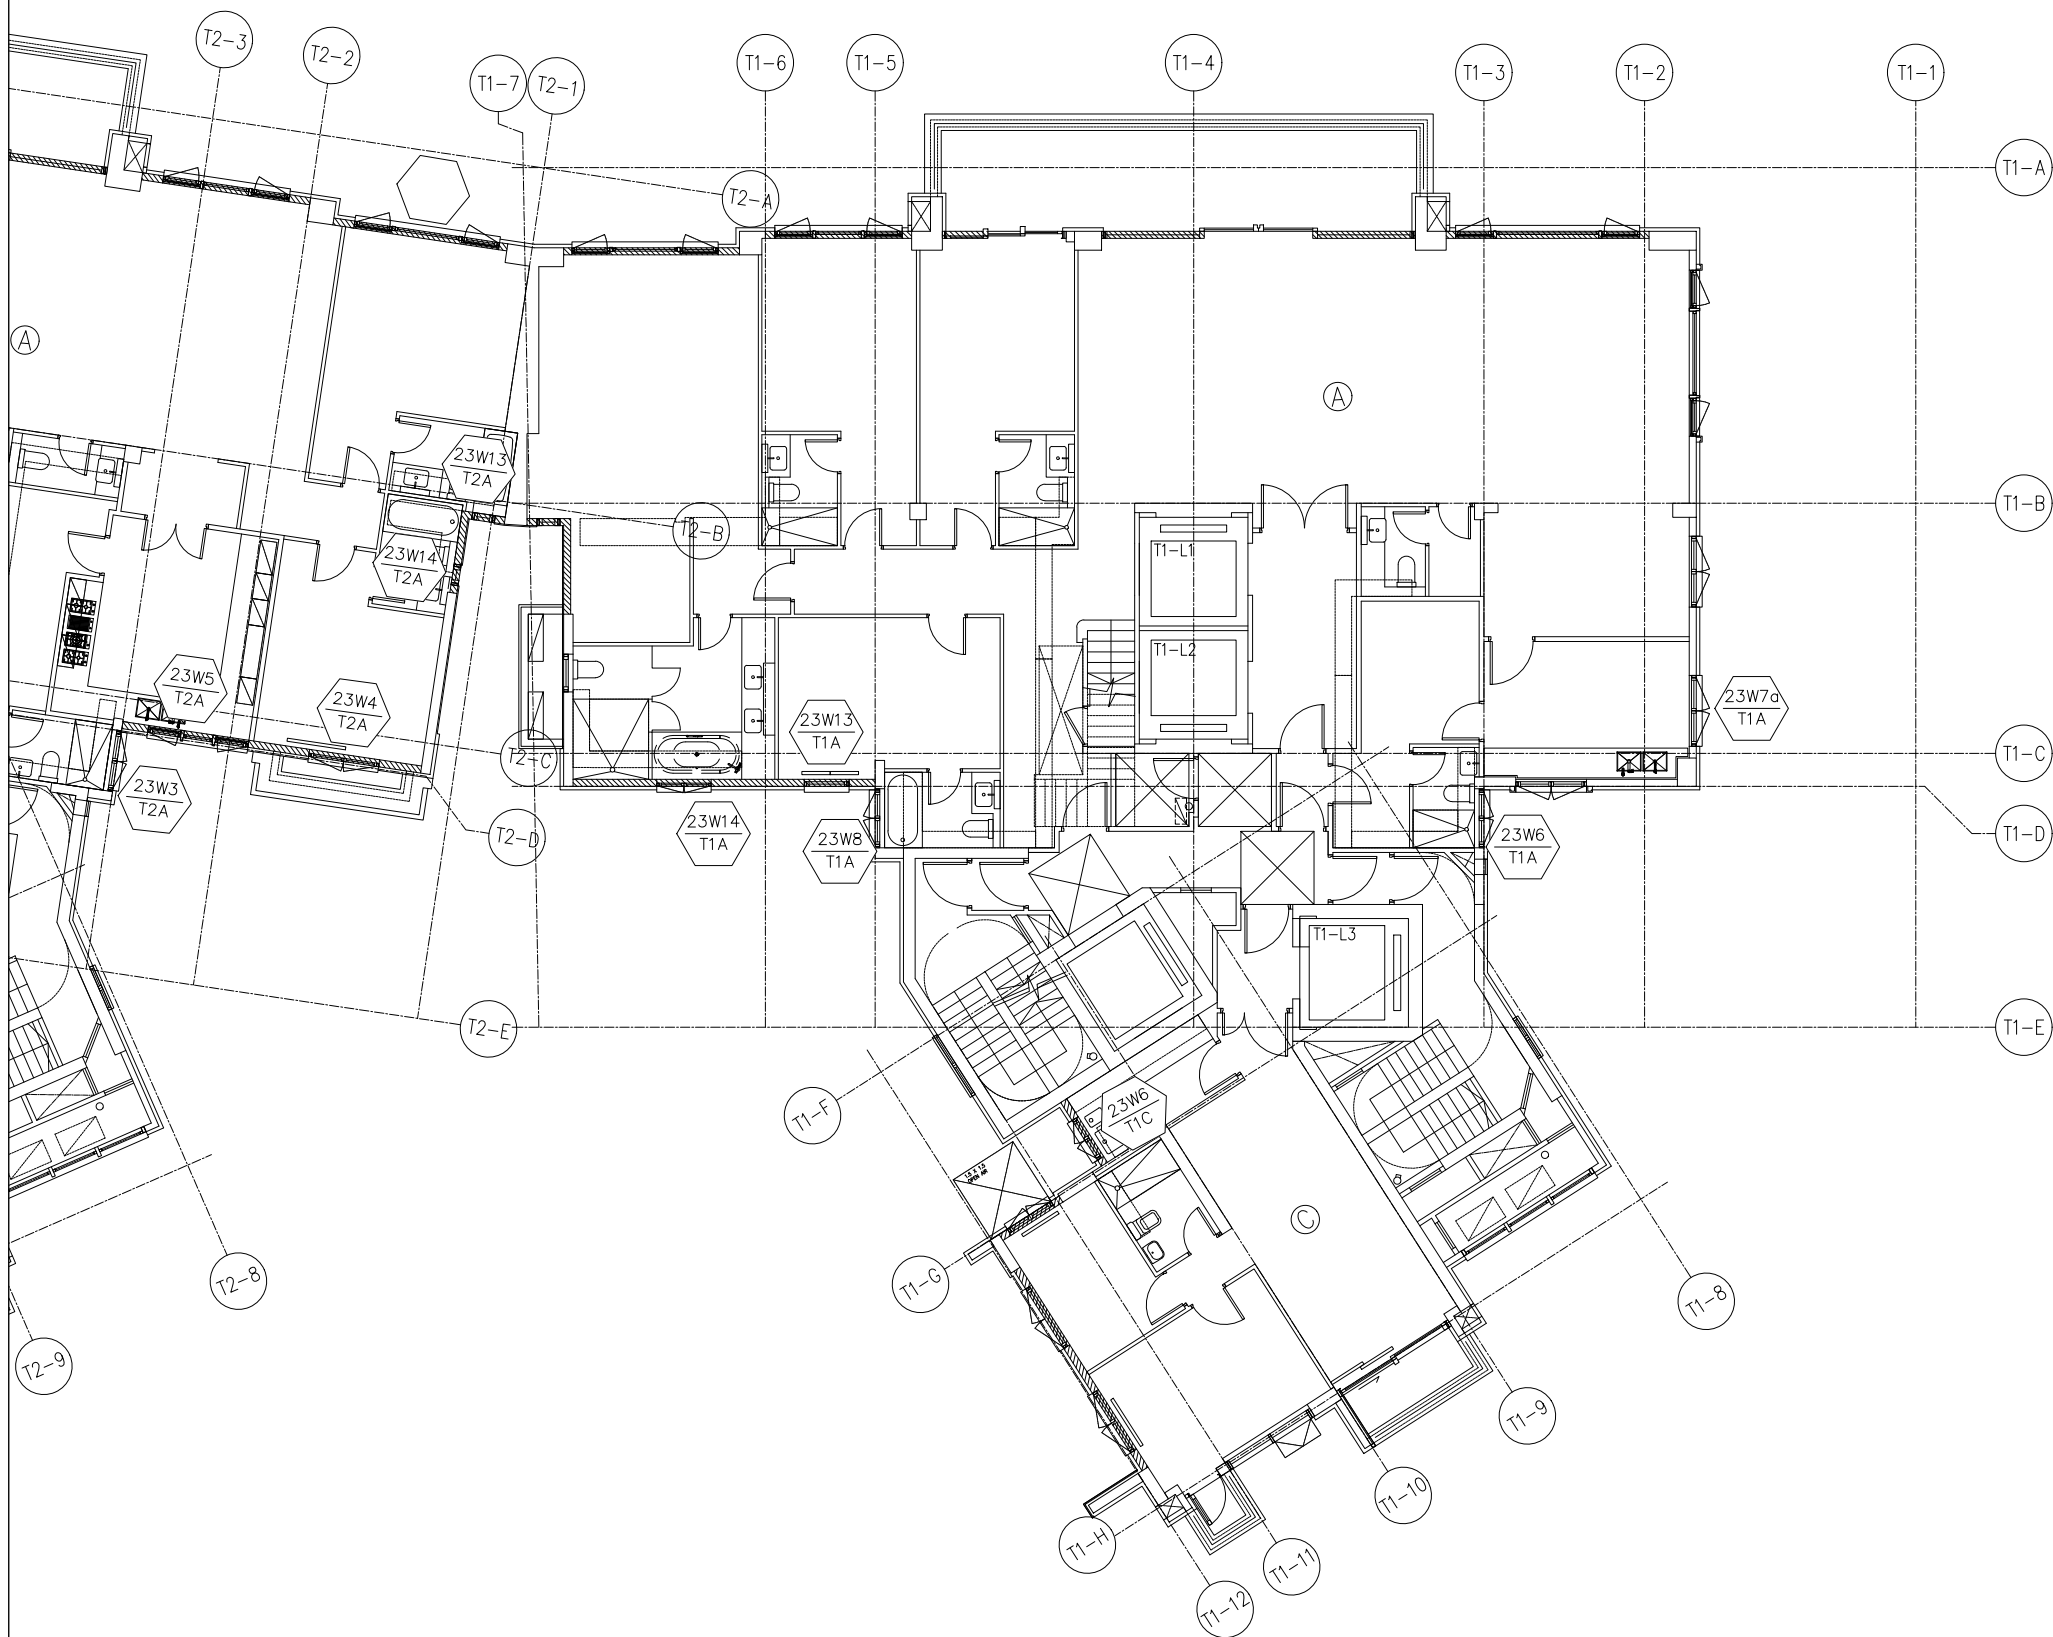

PLAN OF TOWER 1 (23F)

B.D. REF :

CLIENT :

ARCHITECT :
AGC
DESIGN LTD
architectural
urban design
interior design
10/L 137, Canton Road, 23-25/F, Hong Kong
Tel: (852)27717116, Fax: (852)27717133, Email: agc@agcdesign.com.hk

MAIN CONTRACTOR :
Gammon

STRUCTURAL ENGINEER :
ARUP

FACADE CONSULTANT:
MEINHARDT

NOTE :
1. ALL DIMENSIONS ARE IN mm.
2. ALL ELEVATIONS ARE VIEWED FROM OUTSIDE.
3. ALL DIMENSIONS TO BE VERIFIED ON SITE BEFORE FABRICATION.
LEGEND :
X1 — DETAIL MARK NO.
X001 — REFER SHEET NO.
1. F.F.L. — FINISHED FLOOR LEVEL
2. S.F.L. — STRUCTURAL FLOOR LEVEL
3. (R) — REVERSED DETAIL

NO.	DATE	REVISED	BY
-----	------	---------	----

JOB NO. : J-852

PROJECT :
PROPOSED RESIDENTIAL DEVELOPMENT
AT 139 — 147 ARGYLE STREET,
NKIL 6005, 6035 R.P., 6036 R.P.,
6037 R.P. & 6038 R.P.


TITLE :
PART PLAN OF
TOWER 1 (23/F)

DATE : 12-Dec-2019 SCALE : 1:150

DRAWN BY : MN CHECKED BY : DW

美特鋁質有限公司
MIDI ALUMINIUM FABRICATOR LTD.
Units 6-8, Sunray Industrial Centre, 1/F
610 Cha Kwo Ling Road, Kowloon
Tel: 23489211-4 Fax: (852)2727666

DWG NO. : J852-SD-PB-3004 REV. : —

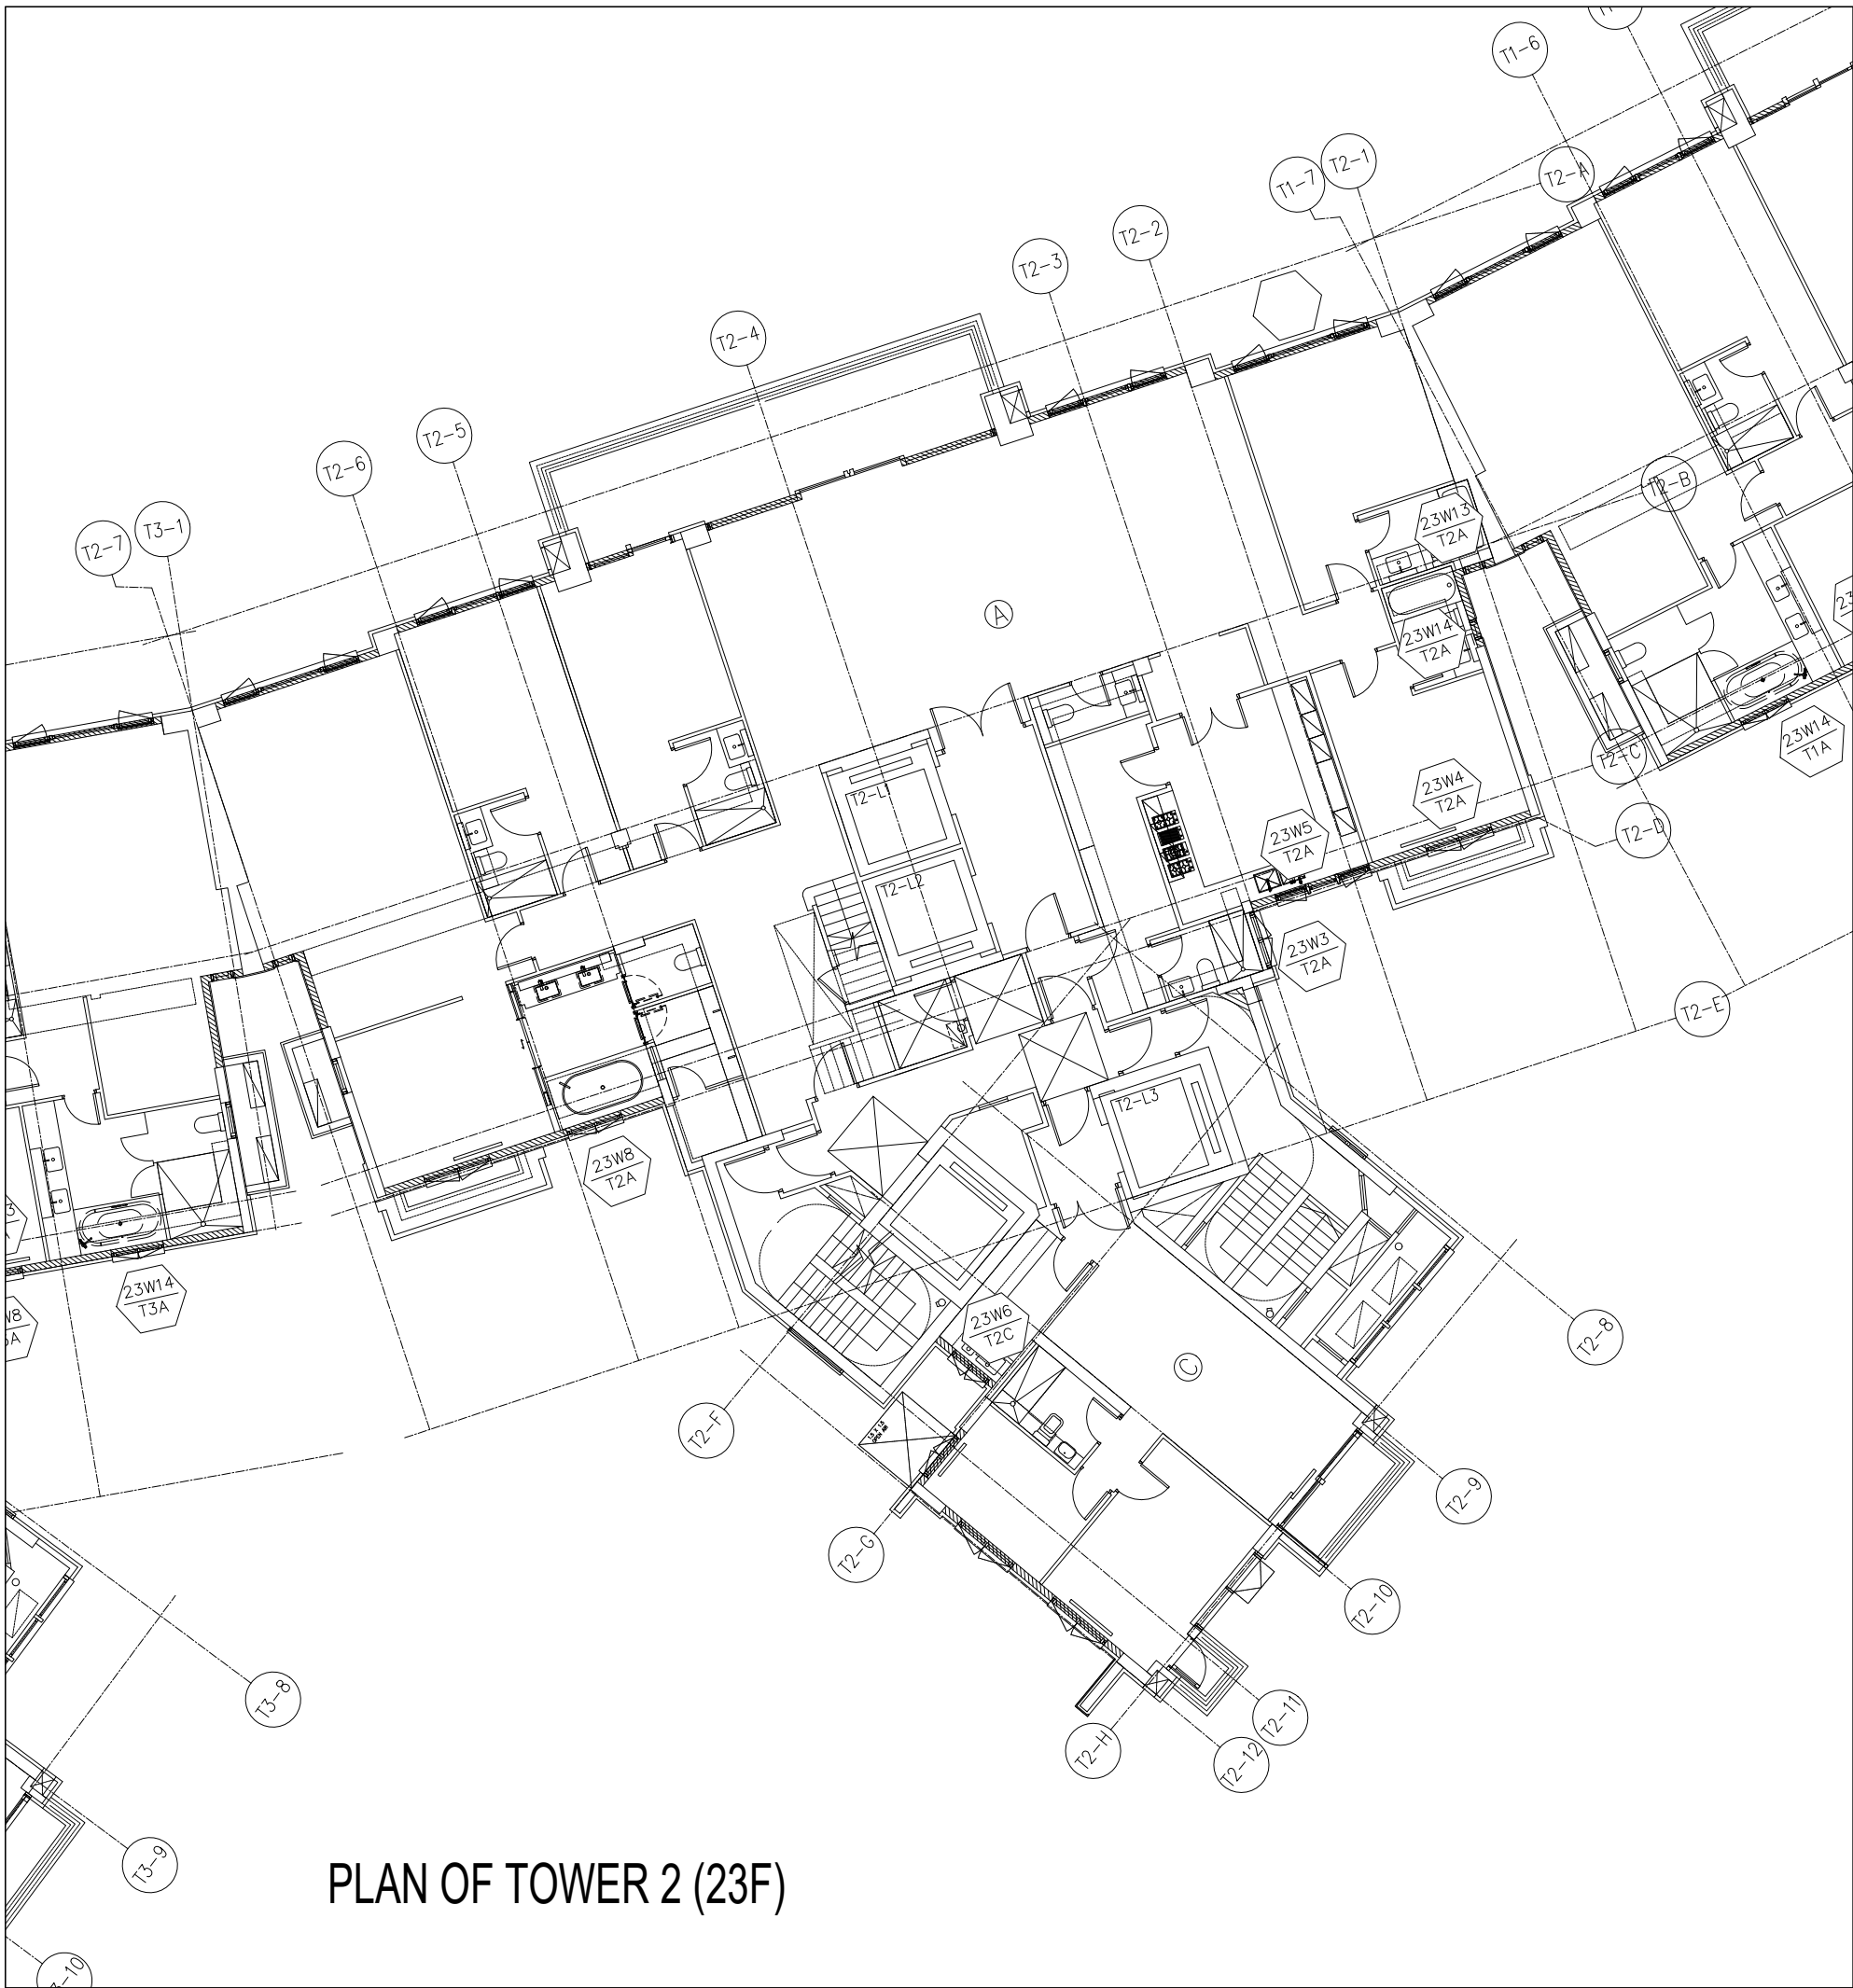

PLAN OF TOWER 2 (23F)

B.D. REF :

CLIENT :

ARCHITECT :
AGC
DESIGN LTD
architectural
interior design
landscape
10/F, 187, Canton Road, Tsim Sha Tsui, Kowloon, Hong Kong
Tel: (852)27717118, Fax: (852)27717133, Email: agc@agcdesign.com.hk

MAIN CONTRACTOR :
Gammon

STRUCTURAL ENGINEER :
ARUP

FACADE CONSULTANT:
MEINHARDT

NOTE :
1. ALL DIMENSIONS ARE IN mm.
2. ALL ELEVATIONS ARE VIEWED FROM OUTSIDE.
3. ALL DIMENSIONS TO BE VERIFIED ON SITE BEFORE FABRICATION.
LEGEND :
X1 ———— DETAIL MARK NO.
X001 ———— REFER SHEET NO.
1. F.F.L. — FINISHED FLOOR LEVEL
2. S.F.L. — STRUCTURAL FLOOR LEVEL
3. (R) — REVERSED DETAIL

NO.	DATE	REVISED	BY
-----	------	---------	----

JOB NO. : J-852

PROJECT :
PROPOSED RESIDENTIAL DEVELOPMENT
AT 139 - 147 ARGYLE STREET,
NKIL 6005, 6035 R.P., 6036 R.P.,
6037 R.P. & 6038 R.P.

TITLE :
PART PLAN OF
TOWER 2 (23/F)

DATE : 12-Dec-2019 SCALE : 1:150

DRAWN BY : MN CHECKED BY : DW

美特鋁質有限公司
MIDI ALUMINIUM FABRICATOR LTD.
Units 6-8, Sunray Industrial Centre, 1/F
610 Cha Kwo Ling Road, Kowloon
Tel: 23489211-4 Fax: (852)27727666

DWG NO. : J852-SD-PB-3008 REV. : -



TOTAL	8	8
-------	---	---

CLIENT :	
----------	--

MAIN CONTRACTOR :

STRUCTURAL ENGINEER :

NOTE :

1. ALL DIMENSIONS ARE IN mm.
2. ALL ELEVATIONS ARE VIEWED FROM OUTSIDE.
3. ALL DIMENSIONS TO BE VERIFIED ON SITE BEFORE FABRICATION.

LEGEND :

X1

X001

—●— DETAIL MARK NO.

—●— REFER SHEET NO.

1. F.F.L. --FINISHED FLOOR LEVEL
2. S.F.L. --STRUCTURAL FLOOR LEVEL
3. --REVERSED DETAIL

NO.	DATE	REVISED	B
-----	------	---------	---

JOB NO. : J-852

PROJECT :
PROPOSED RESIDENTIAL DEVELOPMENT
AT 139 - 147 ARGYLE STREET,
NKIL 6005, 6035 R.P., 6036 R.P.,
6037 R.P. & 6038 R.P.

TITLE : PART PLAN OF
TOWER 3 (22/F)

DATE : 12-Dec-2019	SCALE : 1:150
--------------------	---------------

DRAWN BY : MN	CHECKED BY : DW
---------------	-----------------

 **美特鋁質有限公司**
MIDI ALUMINIUM FABRICATOR LTD.
Units 6-8, Sunray Industrial Centre, 1/F
610 Cha Kwo Ling Road, Kowloon
Tel: 23489211-4 Fax: (852) 27727666

DWG NO. : J852-SD-PB-3011	REV. : -
---------------------------	----------

[illegible]

ARCHITECT :

AGC

architecture
urban design
interior

D E S I G N L T D

香港設計有限公司
1001, 16/F, Olympic Plaza, 255 King's Road, North Point, Hong Kong
Tel: (852)22197118, Fax: (852)22116133, Email: agc@agcdesign.com.hk

STRUCTURAL ENGINEER :

ARUP


NOTE :

1. ALL DIMENSIONS ARE IN mm.
2. ALL ELEVATIONS ARE VIEWED FROM OUTSIDE.
3. ALL DIMENSIONS TO BE VERIFIED ON SITE BEFORE FABRICATION.


1. F.F.L. -- FINISHED FLOOR LEVEL
2. S.F.L. -- STRUCTURAL FLOOR LEVEL
3. (R) -- REVERSED DETAIL

DWG NO. : J852-SD-PB-3012		REV. : -
---------------------------	--	----------


ELEVATION

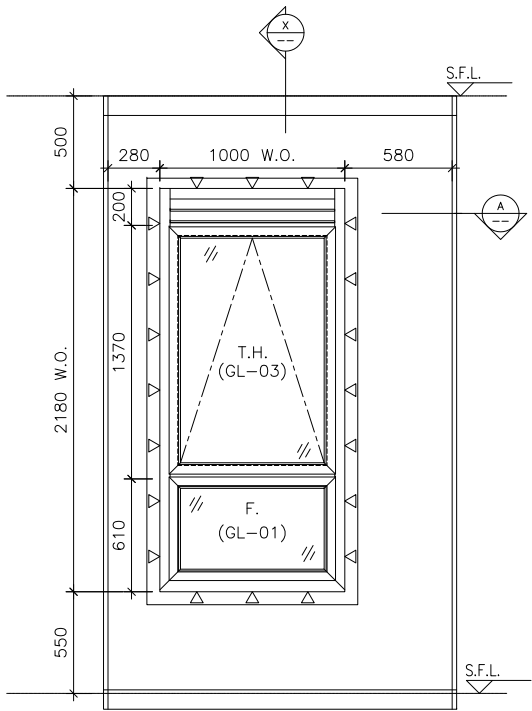

ELEVATION

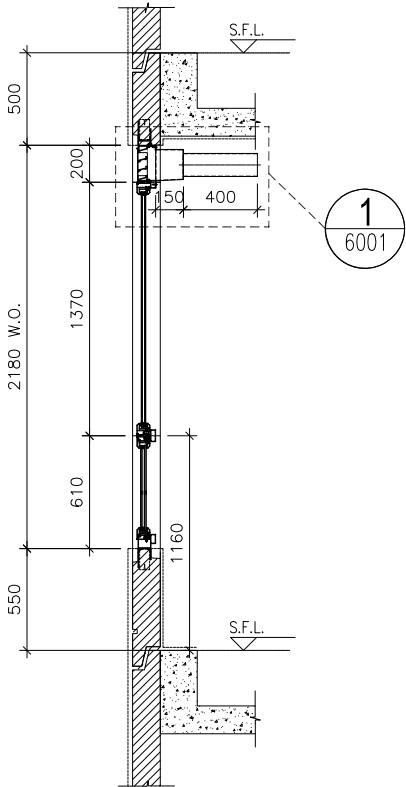

SECTION "X-X"

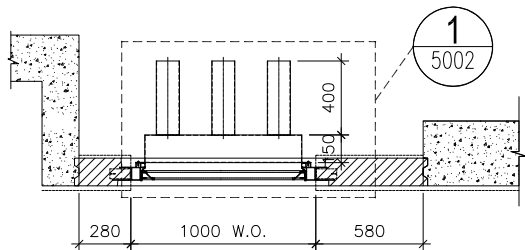

PART PLAN A

WINDOW
MARK

W4
T1A

LOCATION 1/F-20/F M.B. AT TOWER 1 FLAT A

SECTION 70mm ALUM. SECTION

GLAZING GL-01, GL-03

QUANTITY 17

REMARKS FACADE (PF-15)

B.D. REF :

CLIENT :

ARCHITECT :

AGC
DESIGN LTD
180, 182, Argyle Place, 22, May's Road, North Point, Hong Kong
Tel: (852) 2111-0000, Fax: (852) 2111-0111, Email: agc@agc.com.hk

MAIN CONTRACTOR :

Gammon

STRUCTURAL ENGINEER :

ARUP

FACADE CONSULTANT:

MEINHARDT

NOTE :

1. ALL DIMENSIONS ARE IN mm.
2. ALL ELEVATIONS ARE VIEWED FROM OUTSIDE.
3. ALL DIMENSIONS TO BE VERIFIED ON SITE BEFORE FABRICATION.

LEGEND :

- x1 ———— DETAIL MARK NO.
X001 ———— REFER SHEET NO.

1. F.F.L. -- FINISHED FLOOR LEVEL
2. S.F.L. -- STRUCTURAL FLOOR LEVEL
3. (R) -- REVERSED DETAIL
4. ▲ -- FIXING LOCATION
5. △ -- FIXING LUG LOCATION

6. GLASS LEGEND

- GL01 -- 8mm+12mm AIR GAP+10mm THK. I.G.U.
GL01a -- 8mm+9mm AIR GAP+12mm THK. I.G.U.
GL03 -- 6mm+12mm AIR GAP+6mm THK. I.G.U.
GL04 -- 10mm THK. TEMPERED GLASS (PROTECTIVE BARRIER)
GL05 -- 6mm+12mm AIR GAP+8mm THK. I.G.U.

NO.	DATE	REVISED	BY
-----	------	---------	----

JOB NO. : J-852

PROJECT :
PROPOSED RESIDENTIAL DEVELOPMENT
AT 139 - 147 ARGYLE STREET,
NKIL 6005, 6035 R.P., 6036 R.P.,
6037 R.P. & 6038 R.P.

TITLE :
SCHEDULE FOR Plenum Box
AT TOWER 1 (1-21F)

DATE : 05-Dec-19

SCALE : 1:40

DRAWN BY : MN

CHECKED BY : DW

美特鋁質有限公司
MIDI ALUMINIUM FABRICATOR LTD.
Units 6-8, Sunray Industrial Centre, 1/F
610 Cha Kwo Ling Road, Kowloon
Tel:23489211-4 Fax:(852)2727666

DWG NO. : J852-SD-PB-4101

REV. : -

WINDOW
MARK



21/F M.B. AT TOWER
70mm ALUM. SECTION
GL-01, GL-03
1
FACADE (PF-15)

CLIENT :

MAIN CONTRACTOR :

 **Gammon**

NOTE :

1. ALL DIMENSIONS ARE IN mm.
2. ALL ELEVATIONS ARE VIEWED FROM OUTSIDE.
3. ALL DIMENSIONS TO BE VERIFIED ON SITE BEFORE FABRICATION.

LEGEND :

X1

— DETAIL MARK NO.

X001

— REFER SHEET NO.




1. F.F.L -- FINISHED FLOOR LEVEL
2. S.F.L -- STRUCTURAL FLOOR LEVEL
3. (R) -- REVERSED DETAIL
4. ▲ -- FIXING LOCATION
5. △ -- FIXING LUG LOCATION
6. GLASS LEGEND
 - GL01 -- 8mm+12mm AIR GAP+10mm THK. I.G.U.
 - GL01a -- 8mm+9mm AIR GAP+12mm THK. I.G.U.
 - GL03 -- 6mm+12mm AIR GAP+6mm THK. I.G.U.
 - GL04 -- 10mm THK. TEMPERED GLASS (PROTECTIVE BARRIER)
 - GL05 -- 6mm+12mm AIR GAP+8mm THK. I.G.U.

NO.	DATE	REVISED	BY
-----	------	---------	----

DATE : 22-Apr-20	SCALE : 1:40
DRAWN BY : MN	CHECKED BY : DW

DWG NO. : J852-SD-PB-4101A REV. : -

ELEVATION

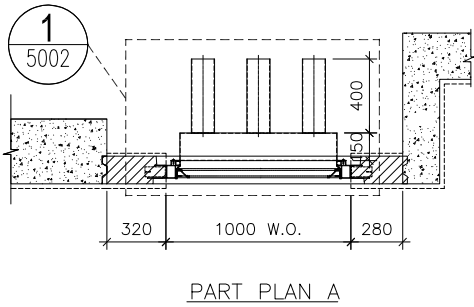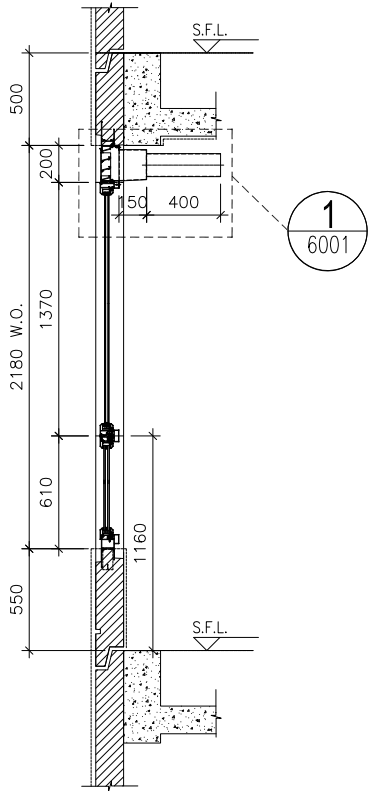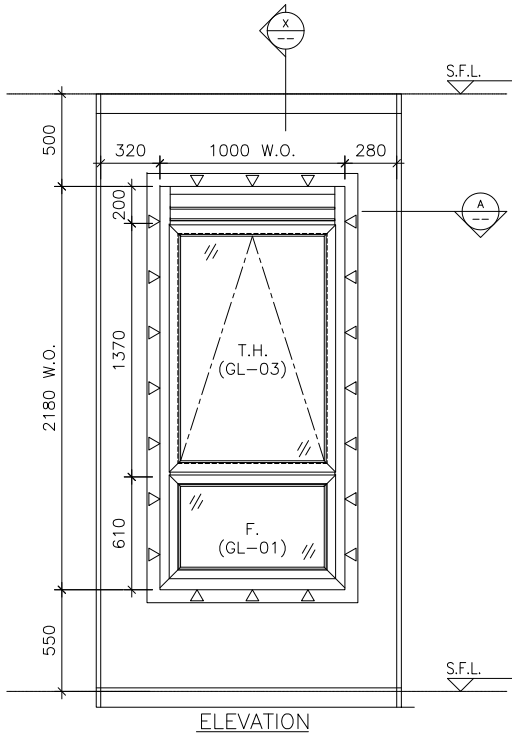

WINDOW
MARK

W5
T1A

LOCATION 1/F-20/F EN.B. AT TOWER 1 FLAT A

SECTION 70mm ALUM. SECTION

GLAZING GL-01, GL-03

QUANTITY 17

REMARKS FACADE (PF-16)


B.D. REF :

CLIENT :

ARCHITECT :

AGC
DESIGN LTD
185, 187, Argyle Road, 225, 227, 229,4135

ELEVATION

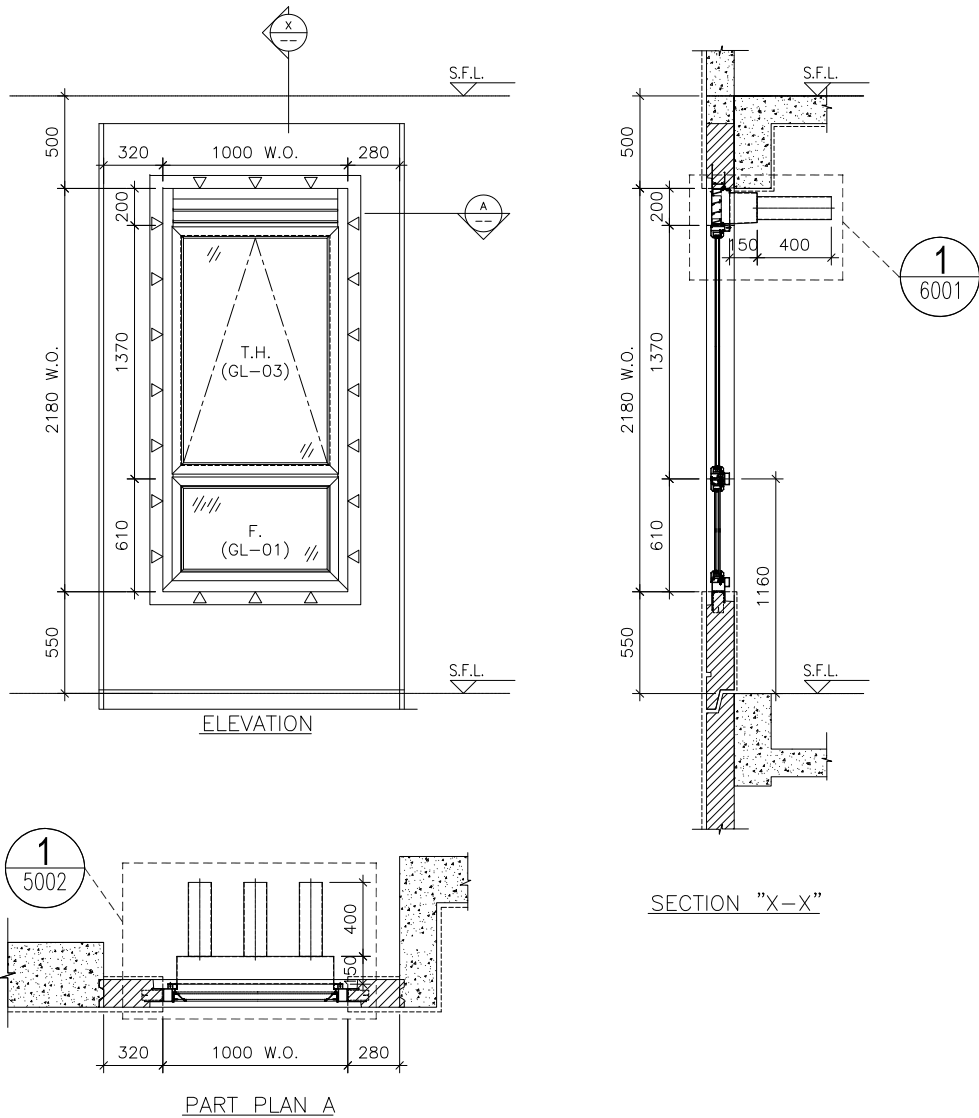

WINDOW MARK



LOCATION 21/F EN.B. AT TOWER 1 FLAT A

SECTION 70mm ALUM. SECTION

GLAZING GL-01, GL-03

QUANTITY 1

REMARKS FACADE (PF-16)

B.D. REF :

CLIENT :

ARCHITECT :



MAIN CONTRACTOR :



STRUCTURAL ENGINEER :



FACADE CONSULTANT:



NOTE :

1. ALL DIMENSIONS ARE IN mm.
2. ALL ELEVATIONS ARE VIEWED FROM OUTSIDE.
3. ALL DIMENSIONS TO BE VERIFIED ON SITE BEFORE FABRICATION.

LEGEND :

- x1 — DETAIL MARK NO.
x001 — REFER SHEET NO.

1. F.F.L. — FINISHED FLOOR LEVEL
2. S.F.L. — STRUCTURAL FLOOR LEVEL
3. (R) — REVERSED DETAIL
4. ▲ — FIXING LOCATION
5. △ — FIXING LUG LOCATION
6. GLASS LEGEND

GL01 — 8mm+12mm AIR GAP+10mm THK. I.G.U.
GL01a — 8mm+9mm AIR GAP+12mm THK. I.G.U.
GL03 — 6mm+12mm AIR GAP+6mm THK. I.G.U.
GL04 — 10mm THK. TEMPERED GLASS (PROTECTIVE BARRIER)
GL05 — 6mm+12mm AIR GAP+8mm THK. I.G.U.

NO. DATE REVISED BY

JOB NO. : J-852

PROJECT :
PROPOSED RESIDENTIAL DEVELOPMENT
AT 139 — 147 ARGYLE STREET,
NKIL 6005, 6035 R.P., 6036 R.P.,
6037 R.P. & 6038 R.P.

TITLE :
SCHEDULE FOR Plenum Box
AT TOWER 1 (1-21F)


DATE : 22-Apr-20 SCALE : 1:40

DRAWN BY : MN CHECKED BY : DW




DWG NO. : J852-SD-PB-4102A REV. : -


ELEVATION

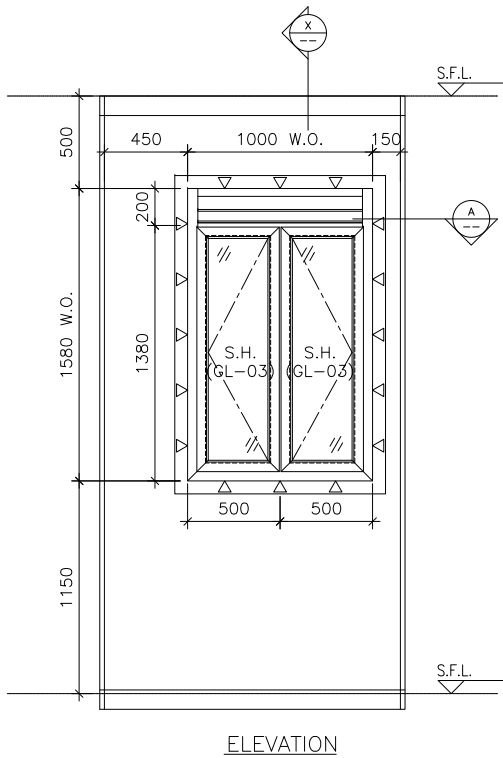

ELEVATION

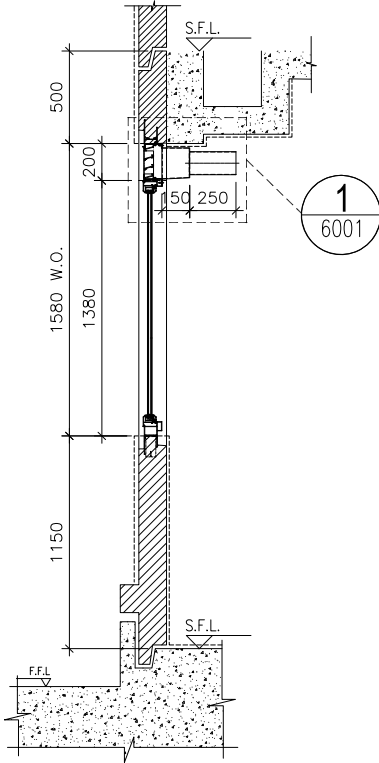

SECTION "X-X"

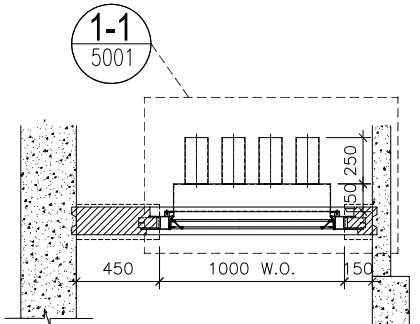

PART PLAN A

WINDOW
MARK

W6
T1C

LOCATION

1/F KIT. AT TOWER 1 FLAT C

SECTION

70mm ALUM. SECTION

GLAZING

GL-03

QUANTITY

1

REMARKS

FACADE (PF-31)

B.D. REF :

CLIENT :

ARCHITECT :

AGC
DESIGN LTD
180, 182, Argyle Road, 225 Hong Kong, North Point, Hong Kong
Tel: (852) 2111 000, Fax: (852) 2111 011, Email: agc@agc.com.hk

MAIN CONTRACTOR :

Gammon

STRUCTURAL ENGINEER :

ARUP

FACADE CONSULTANT:

MEINHARDT

NOTE :

1. ALL DIMENSIONS ARE IN mm.
2. ALL ELEVATIONS ARE VIEWED FROM OUTSIDE.
3. ALL DIMENSIONS TO BE VERIFIED ON SITE BEFORE FABRICATION.

LEGEND :

- X1 — DETAIL MARK NO.
X001 — REFER SHEET NO.

1. F.F.L. — FINISHED FLOOR LEVEL
2. S.F.L. — STRUCTURAL FLOOR LEVEL
3. (R) — REVERSED DETAIL
4. ▲ — FIXING LOCATION
5. △ — FIXING LUG LOCATION
6. GLASS LEGEND

GL01 — 8mm+12mm AIR GAP+10mm THK. I.G.U.
GL01a — 8mm+9mm AIR GAP+12mm THK. I.G.U.
GL03 — 6mm+12mm AIR GAP+6mm THK. I.G.U.
GL04 — 10mm THK. TEMPERED GLASS (PROTECTIVE BARRIER)
GL05 — 6mm+12mm AIR GAP+8mm THK. I.G.U.

NO.	DATE	REVISED	BY
-----	------	---------	----

JOB NO. : J-852

PROJECT :
PROPOSED RESIDENTIAL DEVELOPMENT
AT 139 — 147 ARGYLE STREET,
NKIL 6005, 6035 R.P., 6036 R.P.,
6037 R.P. & 6038 R.P.

TITLE :
SCHEDULE FOR Plenum Box
AT TOWER 1 (1-21F)

DATE : 22-Apr-20

SCALE : 1:40

DRAWN BY : MN




CHECKED BY : DW

美特鋁質有限公司
MIDI ALUMINIUM FABRICATOR LTD.
Units 6-8, Sunray Industrial Centre, 1/F
610 Cha Kwo Ling Road, Kowloon
Tel:23489211-4 Fax:(852)2727666

DWG NO. : J852-SD-PB-4103

REV. : —

ELEVATION

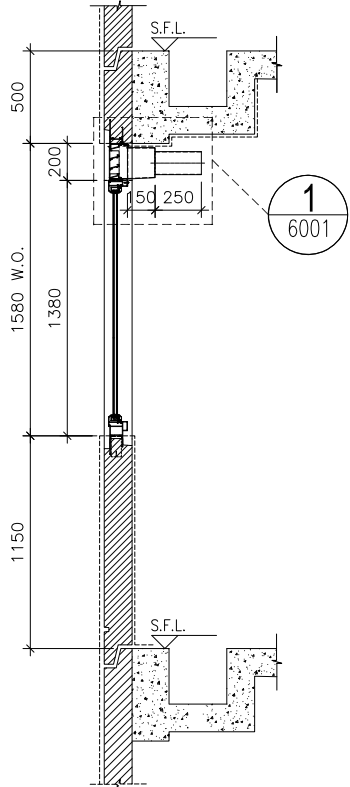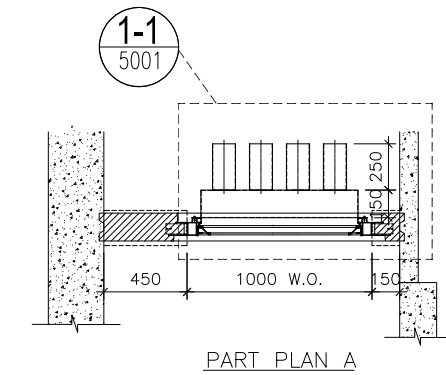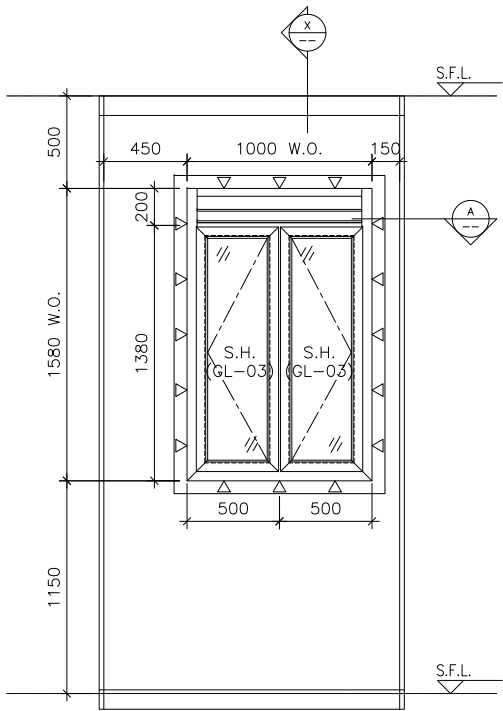

WINDOW MARK

W6
T1C

LOCATION 2/F-21/F KIT. AT TOWER 1 FLAT C

SECTION 70mm ALUM. SECTION

GLAZING GL-03

QUANTITY 17

REMARKS FACADE (PF-31)

B.D. REF :

CLIENT :

ARCHITECT :

AGC
DESIGN LTD
180, 182, Argyle Place, 22, May's Road, North Point, Hong Kong
Tel: (852)2111-000, Fax: (852)2111-111, Email: agcdesign@agc.com.hk

MAIN CONTRACTOR :

Gammon

STRUCTURAL ENGINEER :

ARUP

FACADE CONSULTANT:

MEINHARDT

NOTE :

1. ALL DIMENSIONS ARE IN mm.
2. ALL ELEVATIONS ARE VIEWED FROM OUTSIDE.
3. ALL DIMENSIONS TO BE VERIFIED ON SITE BEFORE FABRICATION.

LEGEND :

- X1 — DETAIL MARK NO.
X001 — REFER SHEET NO.

1. F.F.L. — FINISHED FLOOR LEVEL
2. S.F.L. — STRUCTURAL FLOOR LEVEL
3. (R) — REVERSED DETAIL
4. ▲ — FIXING LOCATION
5. △ — FIXING LUG LOCATION
6. GLASS LEGEND

GL01 — 8mm+12mm AIR GAP+10mm THK. I.G.U.
GL01a — 8mm+9mm AIR GAP+12mm THK. I.G.U.
GL03 — 6mm+12mm AIR GAP+6mm THK. I.G.U.
GL04 — 10mm THK. TEMPERED GLASS (PROTECTIVE BARRIER)
GL05 — 6mm+12mm AIR GAP+8mm THK. I.G.U.

NO.	DATE	REVISED	BY
-----	------	---------	----

JOB NO. : J-852

PROJECT :
PROPOSED RESIDENTIAL DEVELOPMENT
AT 139 — 147 ARGYLE STREET,
NKIL 6005, 6035 R.P., 6036 R.P.,
6037 R.P. & 6038 R.P.

TITLE :
SCHEDULE FOR Plenum Box
AT TOWER 1 (1-21F)

DATE : 05-Dec-19

SCALE : 1:40

DRAWN BY : MN




CHECKED BY : DW

美特鋁質有限公司
MIDI ALUMINIUM FABRICATOR LTD.
Units 6-8, Sunray Industrial Centre, 1/F
610 Cha Kwo Ling Road, Kowloon
Tel:23489211-4 Fax:(852)2727666

DWG NO. : J852-SD-PB-4103A

REV. : —

ELEVATION

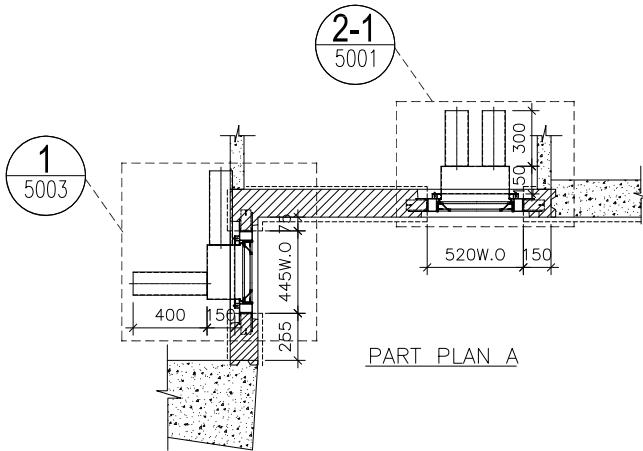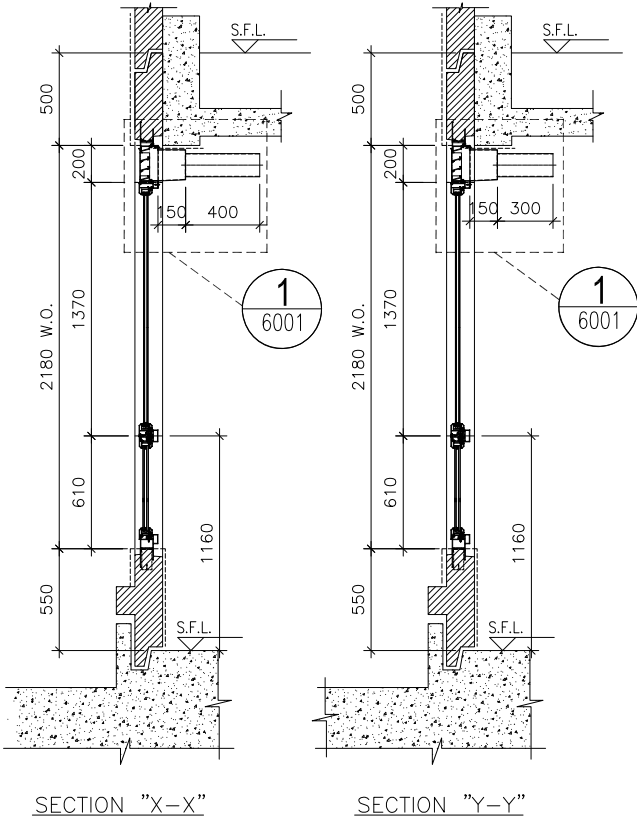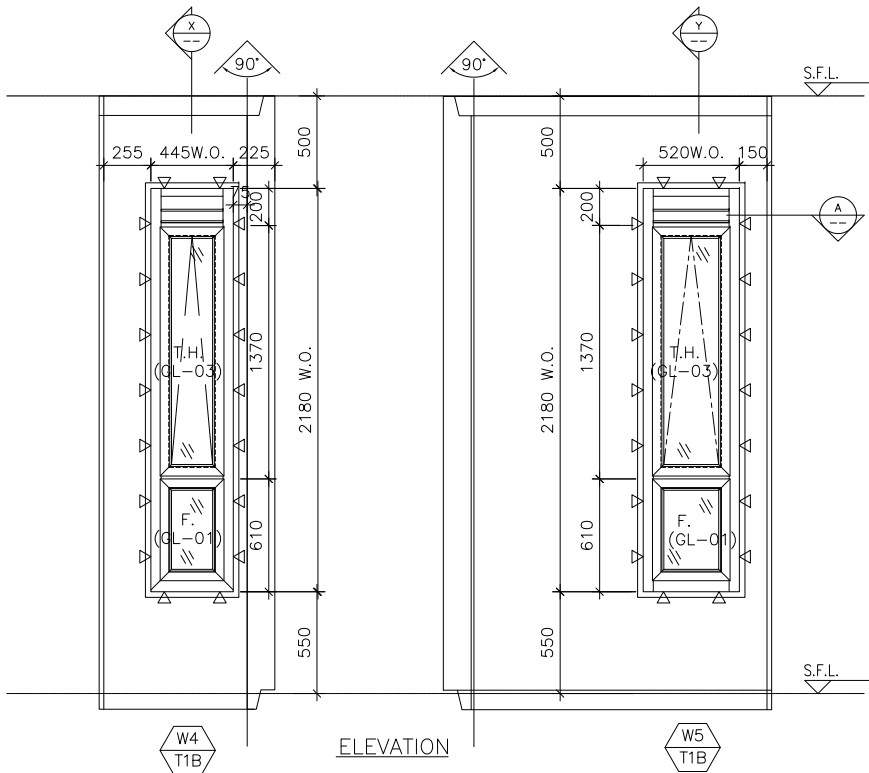

WINDOW MARK
W5 T1B / W4 T1B

LOCATION
1/F M.B. & EN.B. AT TOWER 1 FLAT B

SECTION
70mm ALUM. SECTION

GLAZING
GL-01, GL-03

QUANTITY
1 / 1

REMARKS
FACADE (PF-37)

B.D. REF :

CLIENT :

ARCHITECT :
AGC
DESIGN LTD
180, 182, Argyle Road, 225, Hong Kong, Kowloon, Hong Kong
Tel: (852) 2111 0000, Fax: (852) 2111 0111, Email: agc@agc.com.hk

MAIN CONTRACTOR :
Gammon

STRUCTURAL ENGINEER :
ARUP
FACADE CONSULTANT:
MEINHARDT

NOTE :
1. ALL DIMENSIONS ARE IN mm.
2. ALL ELEVATIONS ARE VIEWED FROM OUTSIDE.
3. ALL DIMENSIONS TO BE VERIFIED ON SITE BEFORE FABRICATION.
LEGEND :
X1 — DETAIL MARK NO.
X001 — REFER SHEET NO.
1. F.F.L. — FINISHED FLOOR LEVEL
2. S.F.L. — STRUCTURAL FLOOR LEVEL
3. (R) — REVERSED DETAIL
4. ▲ — FIXING LOCATION
5. △ — FIXING LUG LOCATION
6. GLASS LEGEND
GL01 — 8mm+12mm AIR GAP+10mm THK. I.G.U.
GL01a — 8mm+9mm AIR GAP+12mm THK. I.G.U.
GL03 — 6mm+12mm AIR GAP+6mm THK. I.G.U.
GL04 — 10mm THK. TEMPERED GLASS (PROTECTIVE BARRIER)
GL05 — 6mm+12mm AIR GAP+8mm THK. I.G.U.

NO.	DATE	REVISED	BY
-----	------	---------	----

JOB NO. : J-852
PROJECT :
PROPOSED RESIDENTIAL DEVELOPMENT
AT 139 - 147 ARGYLE STREET,
NKIL 6005, 6035 R.P., 6036 R.P.,
6037 R.P. & 6038 R.P.

TITLE :
SCHEDULE FOR Plenum Box
AT TOWER 1 (1-21F)



DATE	SCALE
22-Apr-20	1:40

DRAWN BY	CHECKED BY
MN	DW

美特鋁質有限公司
MIDI ALUMINIUM FABRICATOR LTD.
Units 6-8, Sunray Industrial Centre, 1/F
610 Cha Kwo Ling Road, Kowloon
Tel:23489211-4 Fax:(852)2727666

DWG NO.	REV.
J852-SD-PB-4104	-

ELEVATION

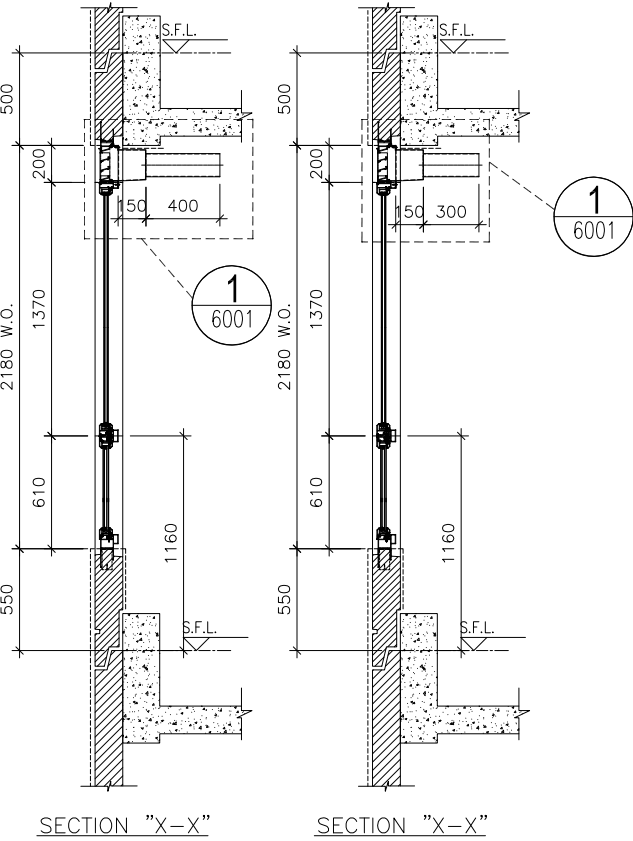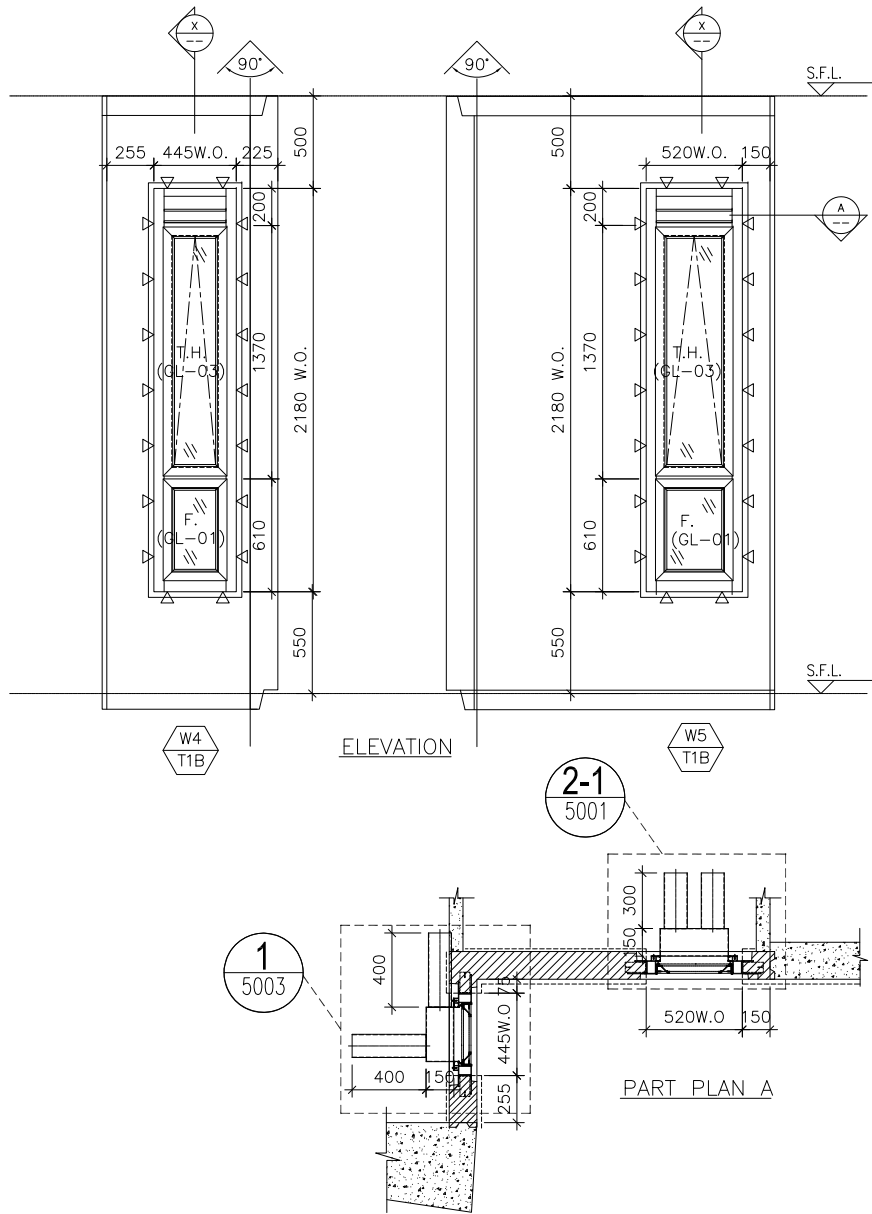

WINDOW
MARK

W5
T1B / W4
T1B

LOCATION 2/F~21/F M.B. & EN.B. AT TOWER 1 FLAT B

SECTION 70mm ALUM. SECTION

GLAZING GL-01, GL-03

QUANTITY 17 / 17

REMARKS FACADE (PF-37)

B.D. REF :

CLIENT :

ARCHITECT :

AGC
DESIGN LTD
180, 182, Argyle Road, 22, 23, 24,1000

MAIN CONTRACTOR :

Gammon

STRUCTURAL ENGINEER :

ARUP

FACADE CONSULTANT:

MEINHARDT

NOTE :

1. ALL DIMENSIONS ARE IN mm.
2. ALL ELEVATIONS ARE VIEWED FROM OUTSIDE.
3. ALL DIMENSIONS TO BE VERIFIED ON SITE BEFORE FABRICATION.

LEGEND :

- X1 — DETAIL MARK NO.
X001 — REFER SHEET NO.

1. F.F.L. — FINISHED FLOOR LEVEL
2. S.F.L. — STRUCTURAL FLOOR LEVEL
3. (R) — REVERSED DETAIL
4. ▲ — FIXING LOCATION
5. △ — FIXING LUG LOCATION
6. GLASS LEGEND
GL01 — 8mm+12mm AIR GAP+10mm THK. I.G.U.
GL01a — 8mm+9mm AIR GAP+12mm THK. I.G.U.
GL03 — 6mm+12mm AIR GAP+6mm THK. I.G.U.
GL04 — 10mm THK. TEMPERED GLASS (PROTECTIVE BARRIER)
GL05 — 6mm+12mm AIR GAP+8mm THK. I.G.U.

NO. DATE REVISED BY

JOB NO. : J-852

PROJECT :
PROPOSED RESIDENTIAL DEVELOPMENT
AT 139 — 147 ARGYLE STREET,
NKIL 6005, 6035 R.P., 6036 R.P.,
6037 R.P. & 6038 R.P.

TITLE :
SCHEDULE FOR Plenum Box
AT TOWER 1 (1-21F)


DATE : 22-Apr-20 SCALE : 1:40

DRAWN BY : MN CHECKED BY : DW

美特鋁質有限公司
MIDI ALUMINIUM FABRICATOR LTD.
Units 6-8, Sunray Industrial Centre, 1/F
610 Cha Kwo Ling Road, Kowloon
Tel:23489211-4 Fax:(852)2727666

DWG NO. : J852-SD-PB-4104A REV. : —

ELEVATION

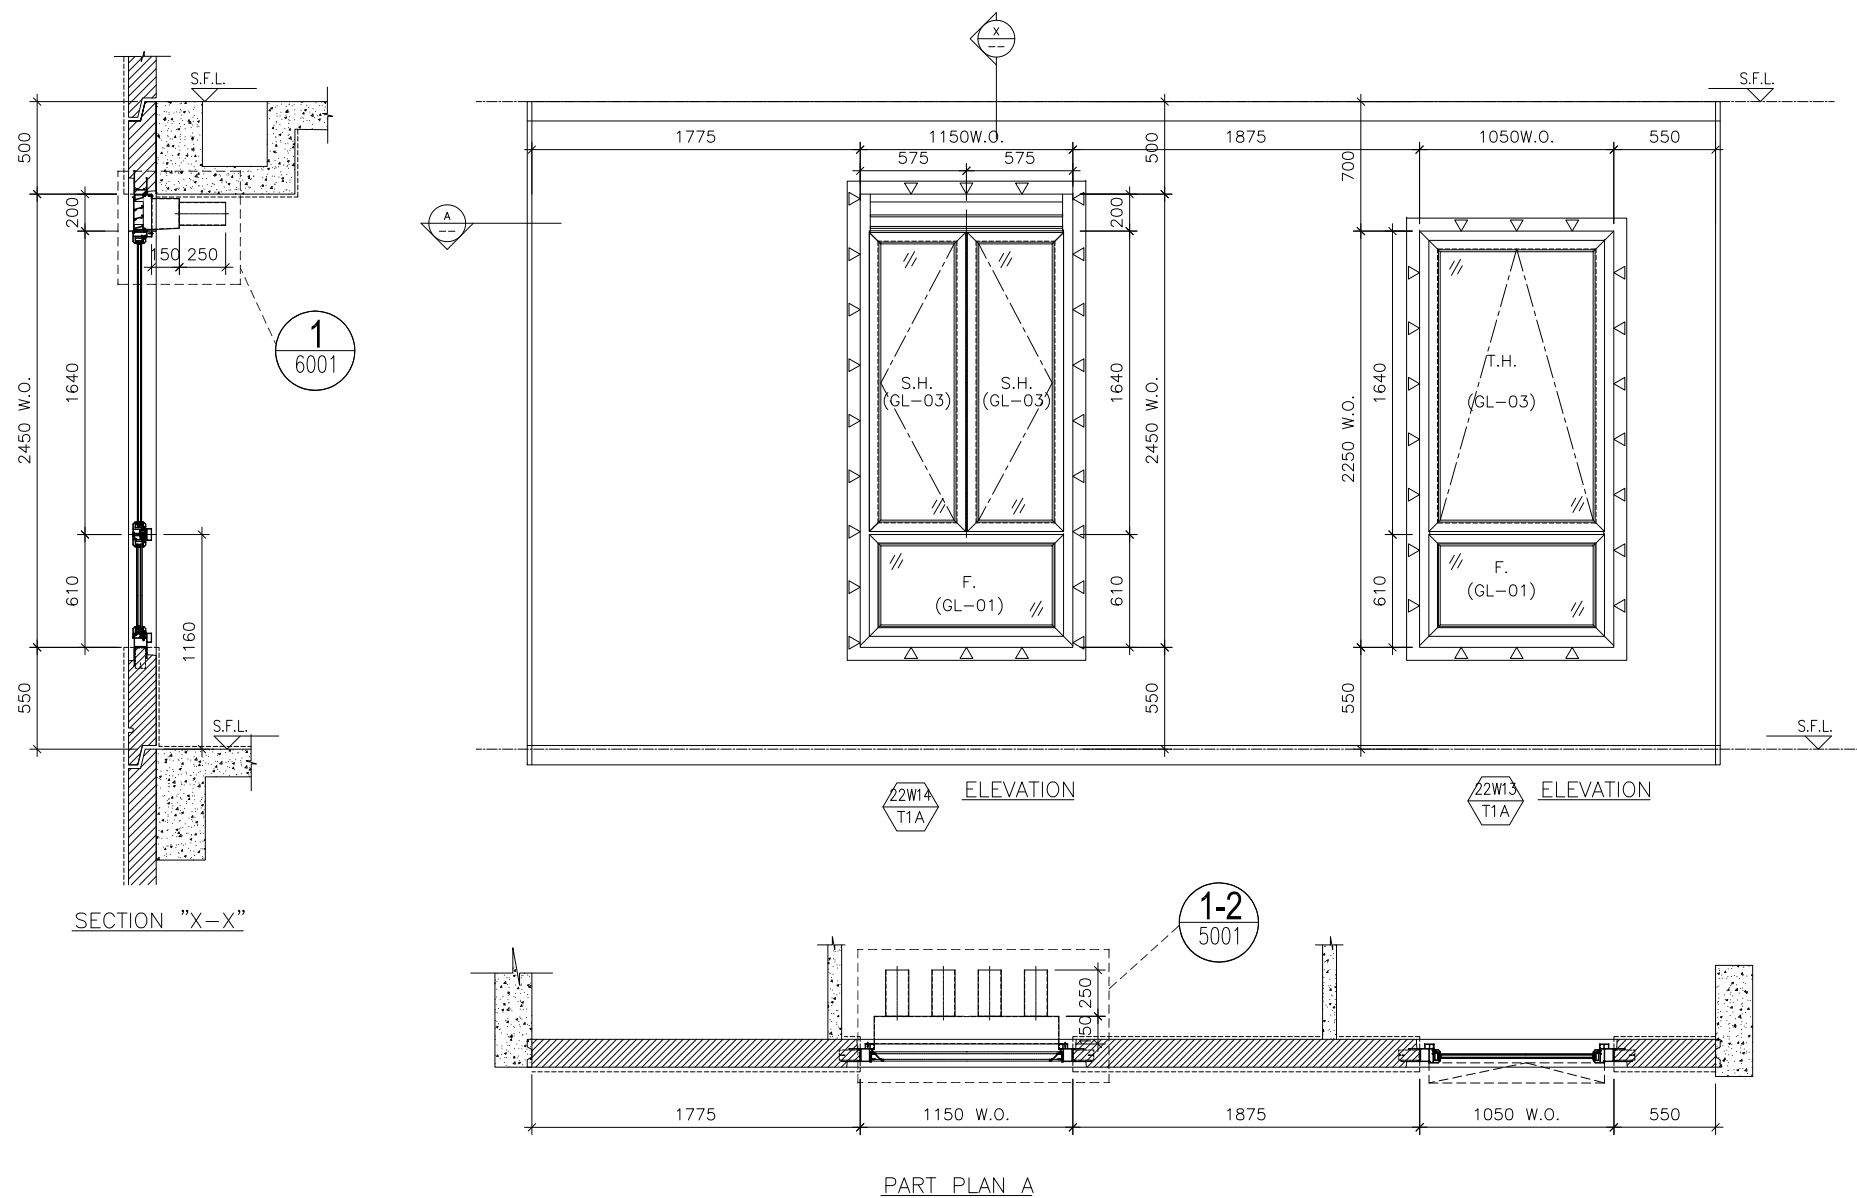

WINDOW MARK	 
-------------	---

LOCATION	22/F M.BATH & EN.3 AT TOWER 1 FLAT A
----------	--------------------------------------

SECTION	70mm ALUM. SECTION
---------	--------------------

GLAZING	GL-01, GL-03
---------	--------------

QUANTITY	1
----------	---

REMARKS	FACADE (PF-22)
---------	----------------

B.D. REF :

CLIENT :

ARCHITECT :

AGC architecture
urban design
interior

DESIGN LTD

MAIN CONTRACTOR :



STRUCTURAL ENGINEER :

ARUP

FACADE CONSULTANT:

MEINHARDT

NOTE :

1. ALL DIMENSIONS ARE IN mm.
2. ALL ELEVATIONS ARE VIEWED FROM OUTSIDE.
3. ALL DIMENSIONS TO BE VERIFIED ON SITE BEFORE FABRICATION.

LEGEND :


 ———— DETAIL MARK NO.
 ———— REFER SHEET NO.

1. F.F.L. --FINISHED FLOOR LEVEL
2. S.F.L. --STRUCTURAL FLOOR LEVEL
3. (R) --REVERSED DETAIL
4. ▲ --FIXING LOCATION
5. △ --FIXING LUG LOCATION
6. GLASS LEGEND
GL01 --8mm+12mm AIR GAP+10mm THK. I.G.U.
GL01a--8mm+9mm AIR GAP+12mm THK. I.G.U.
GL03 --6mm+12mm AIR GAP+6mm THK. I.G.U.
GL04 --10mm THK. TEMPERED GLASS (PROTECTIVE BARRIER)
GL05 --6mm+12mm AIR GAP+8mm THK. I.G.U.

NO.	DATE	REVISED	BY
-----	------	---------	----

JOB NO. : J-852

PROJECT :
PROPOSED RESIDENTIAL DEVELOPMENT
AT 139 - 147 ARGYLE STREET,
NKIL 6005, 6035 R.P., 6036 R.P.,
6037 R.P. & 6038 R.P.

TITLE :	SCHEDULE FOR Plenum Box AT TOWER 1
---------	---------------------------------------




DATE : 05-Dec-19	SCALE : 1:40
------------------	--------------

DRAWN BY : MN	CHECKED BY : DW
---------------	-----------------

 **美特鋁質有限公司**
MIDI ALUMINIUM FABRICATOR LTD.
Units 6-8, Sunray Industrial Centre, 1/F
610 Cha Kwo Ling Road, Kowloon
Tel: 23489211-4 Fax: (852) 27727666

DWG NO. : J852-SD-PB-4105	REV. : -
---------------------------	----------

ELEVATION

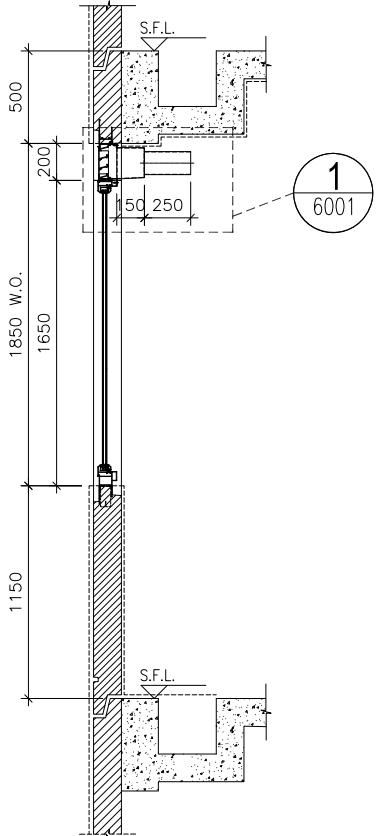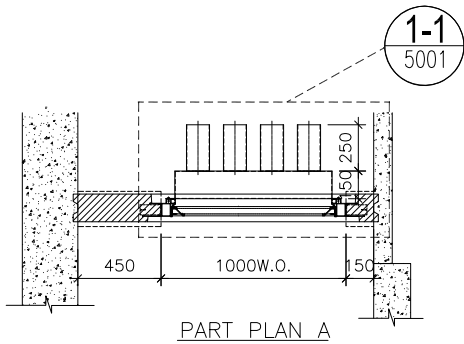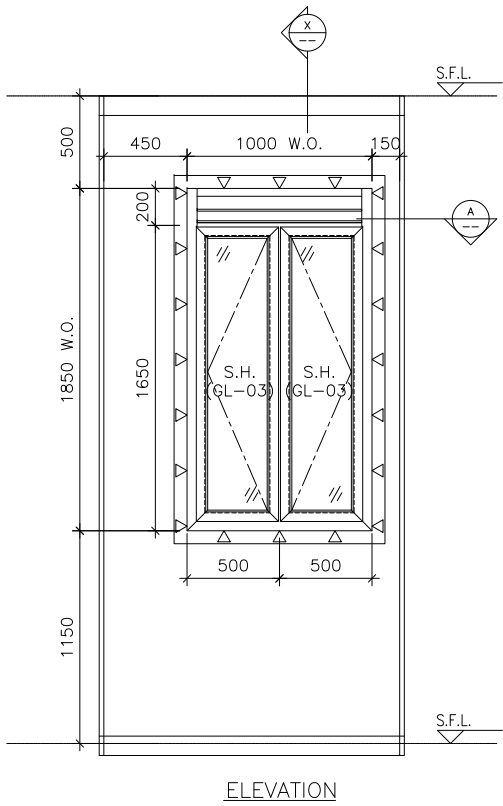

SECTION "X-X"

WINDOW MARK



LOCATION 22/F KIT. AT TOWER 1 FLAT C

SECTION 70mm ALUM. SECTION

GLAZING GL-03

QUANTITY 1

REMARKS FACADE (PF-31)

B.D. REF :

CLIENT :

ARCHITECT :



MAIN CONTRACTOR :



STRUCTURAL ENGINEER :



FACADE CONSULTANT:



NOTE :

1. ALL DIMENSIONS ARE IN mm.
2. ALL ELEVATIONS ARE VIEWED FROM OUTSIDE.
3. ALL DIMENSIONS TO BE VERIFIED ON SITE BEFORE FABRICATION.

LEGEND :

- X1 ——— DETAIL MARK NO.
X001 ——— REFER SHEET NO.

1. F.F.L. — FINISHED FLOOR LEVEL
2. S.F.L. — STRUCTURAL FLOOR LEVEL
3. (R) — REVERSED DETAIL
4. ▲ — FIXING LOCATION
5. △ — FIXING LUG LOCATION

GLASS LEGEND

- GL01 — 8mm+12mm AIR GAP+10mm THK. I.G.U.
GL01a — 8mm+9mm AIR GAP+12mm THK. I.G.U.
GL03 — 6mm+12mm AIR GAP+6mm THK. I.G.U.
GL04 — 10mm THK. TEMPERED GLASS (PROTECTIVE BARRIER)
GL05 — 6mm+12mm AIR GAP+8mm THK. I.G.U.

NO. DATE REVISED BY

JOB NO. : J-852

PROJECT :
PROPOSED RESIDENTIAL DEVELOPMENT
AT 139 — 147 ARGYLE STREET,
NKIL 6005, 6035 R.P., 6036 R.P.,
6037 R.P. & 6038 R.P.

TITLE :
SCHEDULE FOR Plenum Box
AT TOWER 1

DATE : 05-Dec-19

SCALE : 1:40

DRAWN BY : MN


CHECKED BY : DW

美特鋁質有限公司
MIDI ALUMINIUM FABRICATOR LTD.
Units 6-8, Sunray Industrial Centre, 1/F
610 Cha Kwo Ling Road, Kowloon
Tel:23489211-4 Fax:(852)2727666

DWG NO. : J852-SD-PB-4106

REV. : -

ELEVATION

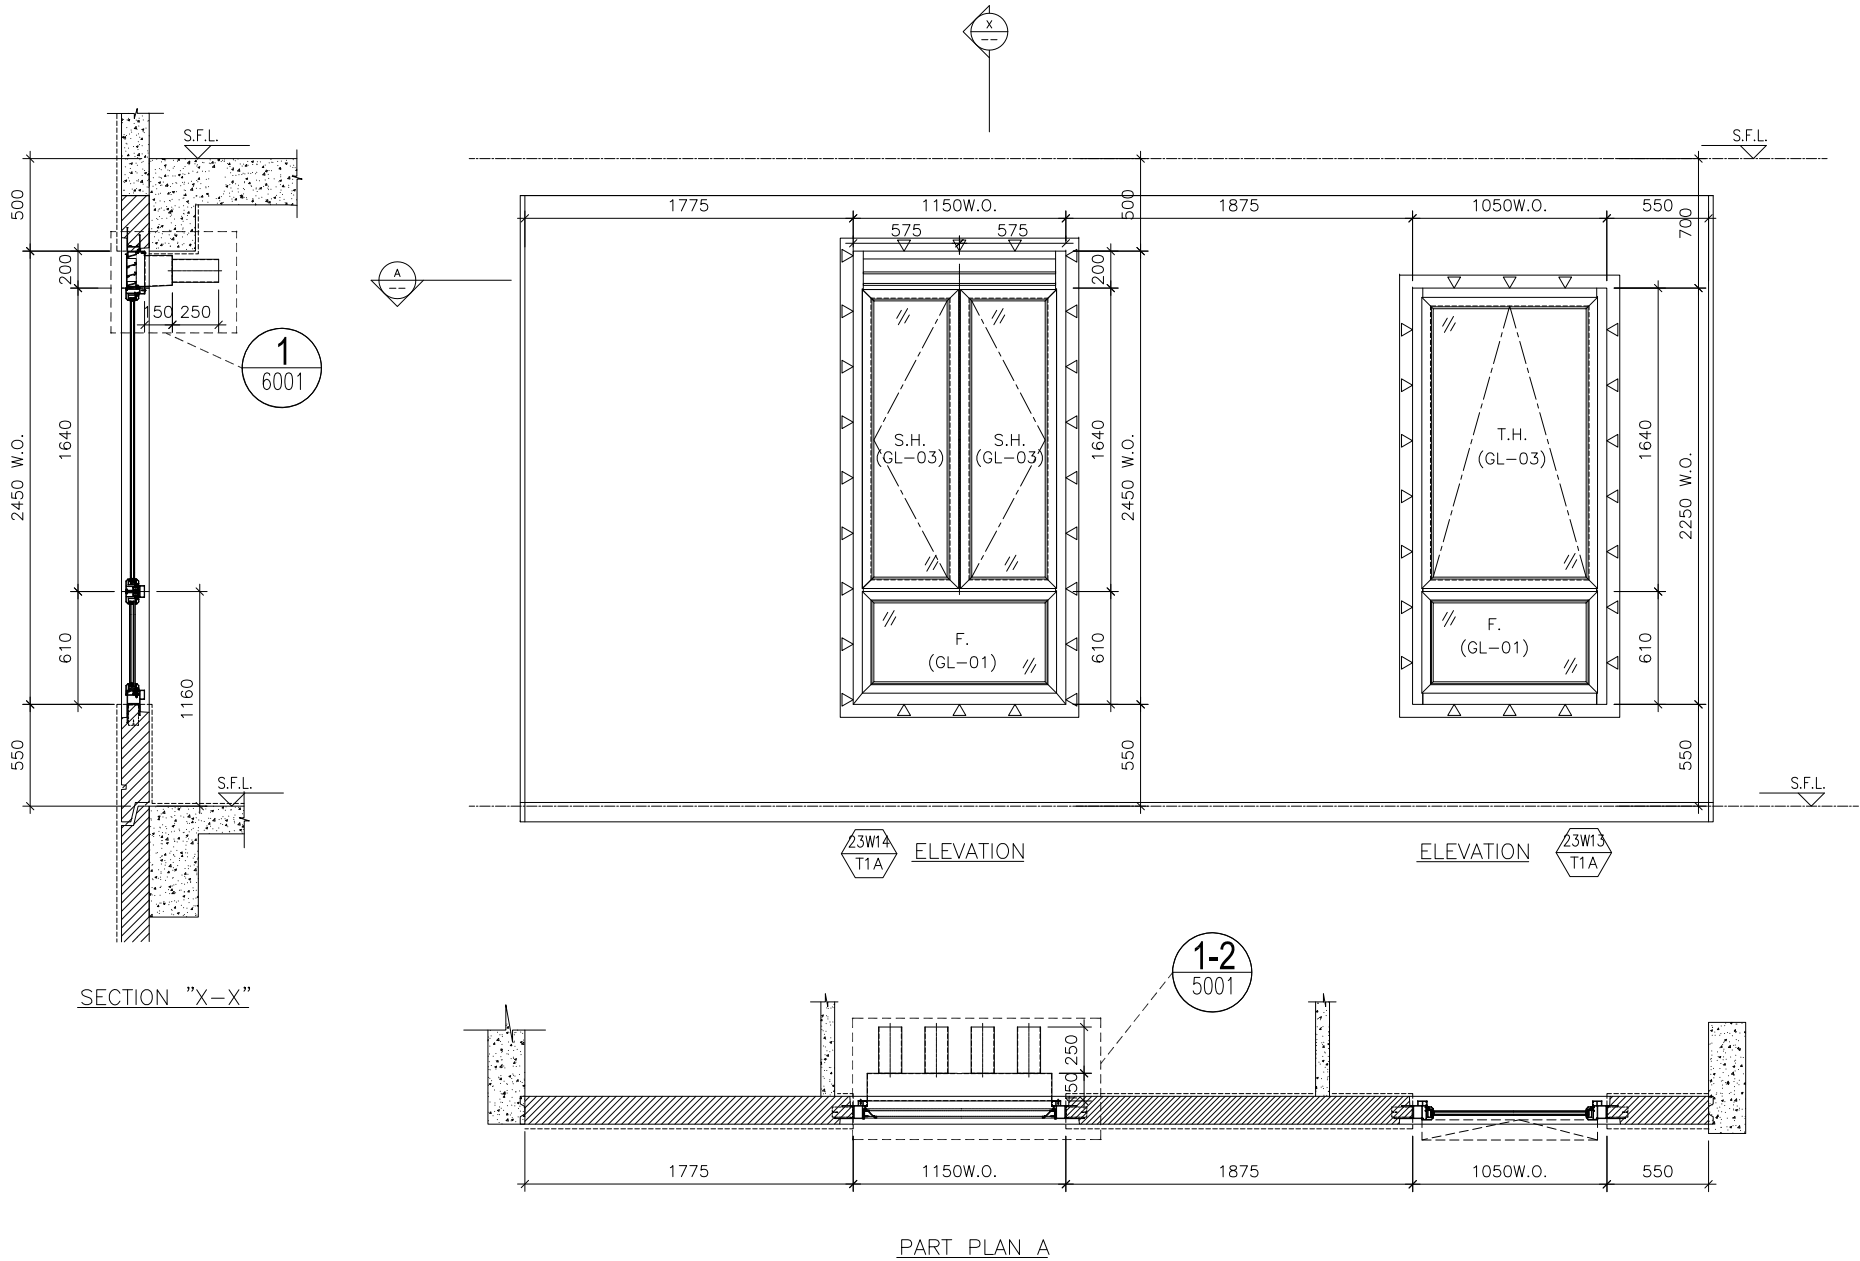

WINDOW MARK

23W14
T1A

LOCATION

23/F M.B. & ENSUITE 3 AT TOWER 1 FLAT A

SECTION

70mm ALUM. SECTION

GLAZING

GL-01, GL-03

QUANTITY

1

REMARKS

FACADE (PF-22)

B.D. REF :

CLIENT :

ARCHITECT :

AGC
DESIGN LTD

MAIN CONTRACTOR :

Gammon

STRUCTURAL ENGINEER :

ARUP

FACADE CONSULTANT:

MEINHARDT

NOTE :

1. ALL DIMENSIONS ARE IN mm.
2. ALL ELEVATIONS ARE VIEWED FROM OUTSIDE.
3. ALL DIMENSIONS TO BE VERIFIED ON SITE BEFORE FABRICATION.

LEGEND :

- x1 — DETAIL MARK NO.
x001 — REFER SHEET NO.

1. F.F.L. — FINISHED FLOOR LEVEL
2. S.F.L. — STRUCTURAL FLOOR LEVEL
3. (R) — REVERSED DETAIL
4. ▲ — FIXING LOCATION
5. △ — FIXING LUG LOCATION
6. GLASS LEGEND

GL01 — 8mm+12mm AIR GAP+10mm THK. I.G.U.
GL01a — 8mm+9mm AIR GAP+12mm THK. I.G.U.
GL03 — 6mm+12mm AIR GAP+6mm THK. I.G.U.
GL04 — 10mm THK. TEMPERED GLASS (PROTECTIVE BARRIER)
GL05 — 6mm+12mm AIR GAP+8mm THK. I.G.U.

NO. DATE REVISED BY

JOB NO. : J-852

PROJECT :
PROPOSED RESIDENTIAL DEVELOPMENT
AT 139 — 147 ARGYLE STREET,
NKIL 6005, 6035 R.P., 6036 R.P.,
6037 R.P. & 6038 R.P.

TITLE :
SCHEDULE FOR Plenum Box
AT TOWER 1

DATE : 05-Dec-19

SCALE : 1:40

DRAWN BY : MN




CHECKED BY : DW

美特鋁質有限公司
MIDI ALUMINIUM FABRICATOR LTD.
Units 6-8, Sunray Industrial Centre, 1/F
610 Cha Kwo Ling Road, Kowloon
Tel:23489211-4 Fax:(852)2727666

DWG NO. : J852-SD-PB-4107

REV. : —

ELEVATION

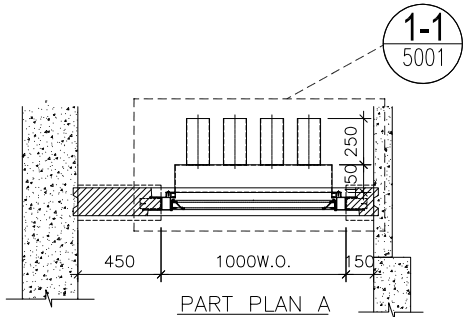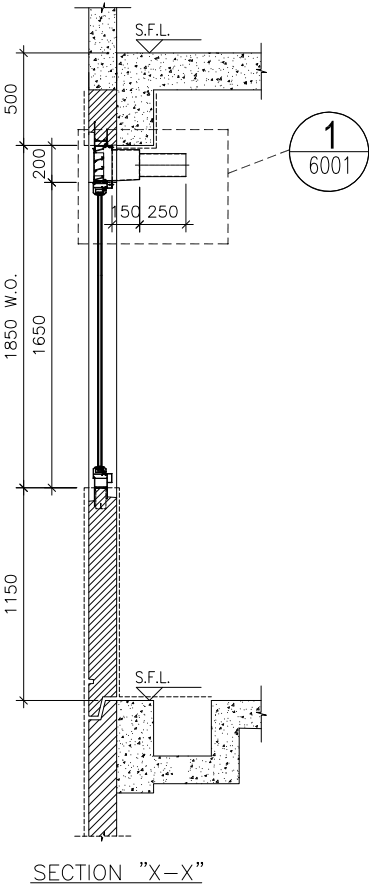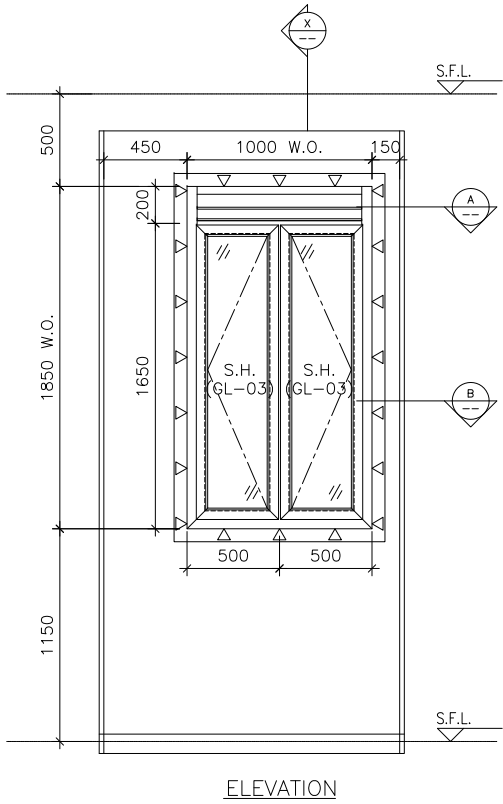

WINDOW
MARK

23W6
T1C

LOCATION 23/F KIT. AT TOWER 1 FLAT C

SECTION 70mm ALUM. SECTION

GLAZING GL-03

QUANTITY 1

REMARKS FACADE (PF-31)

B.D. REF :

CLIENT :

ARCHITECT :

AGC
DESIGN LTD
180, 182, Argyle Place, 22, May's Road, North Point, Hong Kong
Tel: (852)2111-00, Fax: (852)2111-11, Email: agc@agc.com.hk

MAIN CONTRACTOR :

Gammon

STRUCTURAL ENGINEER :

ARUP

FACADE CONSULTANT:

MEINHARDT

NOTE :

1. ALL DIMENSIONS ARE IN mm.
2. ALL ELEVATIONS ARE VIEWED FROM OUTSIDE.
3. ALL DIMENSIONS TO BE VERIFIED ON SITE BEFORE FABRICATION.

LEGEND :

- x1 — DETAIL MARK NO.
x001 — REFER SHEET NO.

1. F.F.L. -- FINISHED FLOOR LEVEL
2. S.F.L. -- STRUCTURAL FLOOR LEVEL
3. (R) -- REVERSED DETAIL
4. ▲ -- FIXING LOCATION
5. △ -- FIXING LUG LOCATION

GLASS LEGEND

- GL01 -- 8mm+12mm AIR GAP+10mm THK. I.G.U.
GL01a -- 8mm+9mm AIR GAP+12mm THK. I.G.U.
GL03 -- 6mm+12mm AIR GAP+6mm THK. I.G.U.
GL04 -- 10mm THK. TEMPERED GLASS (PROTECTIVE BARRIER)
GL05 -- 6mm+12mm AIR GAP+8mm THK. I.G.U.

NO. DATE REVISED BY

JOB NO. : J-852

PROJECT :
PROPOSED RESIDENTIAL DEVELOPMENT
AT 139 - 147 ARGYLE STREET,
NKIL 6005, 6035 R.P., 6036 R.P.,
6037 R.P. & 6038 R.P.

TITLE :
SCHEDULE FOR Plenum Box
AT TOWER 1

DATE : 05-Dec-19

SCALE : 1:40

DRAWN BY : MN



CHECKED BY : DW

美特鋁質有限公司
MIDI ALUMINIUM FABRICATOR LTD.
Units 6-8, Sunray Industrial Centre, 1/F
610 Cha Kwo Ling Road, Kowloon
Tel:23489211-4 Fax:(852)2727666

DWG NO. : J852-SD-PB-4108


REV. : -

ELEVATION

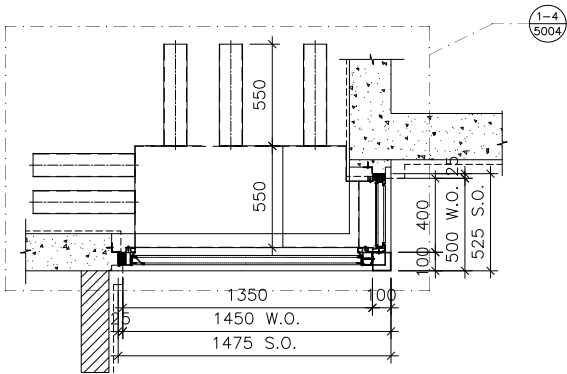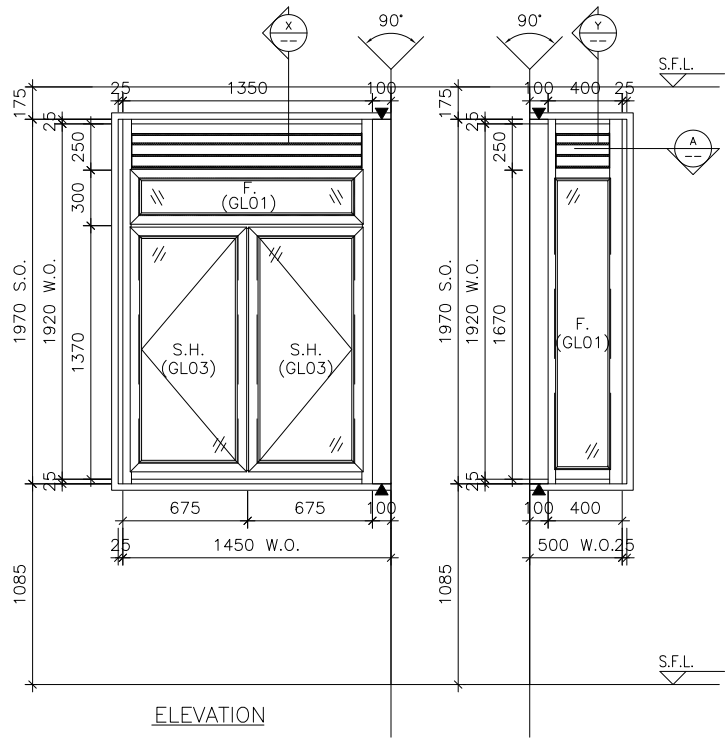


PART PLAN A

SECTION "X-X"

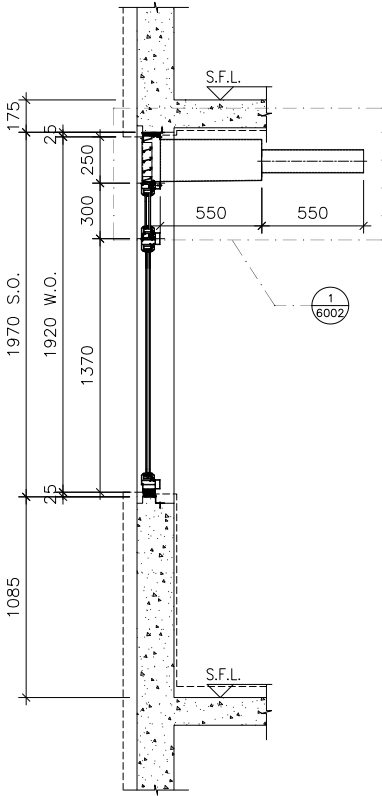

SECTION "Y-Y"

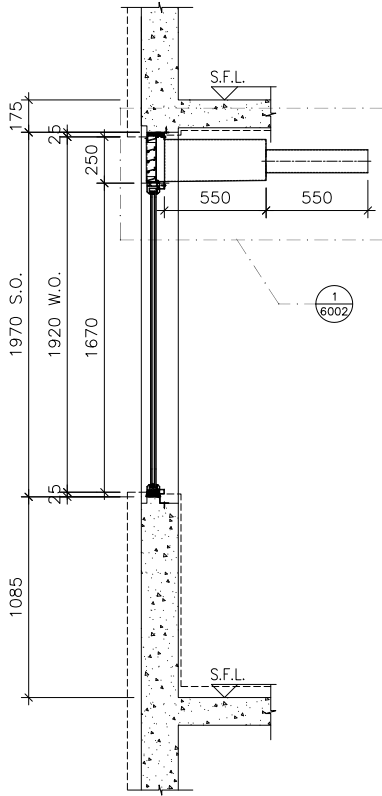

WINDOW MARK



LOCATION 1/F~21/F KIT. AT TOWER 1 FLAT B

SECTION 50mm ALUM. SECTION

GLAZING GL01, GL03

QUANTITY 18

REMARKS

B.D. REF :

CLIENT :

ARCHITECT :



MAIN CONTRACTOR :



STRUCTURAL ENGINEER :



FACADE CONSULTANT:



NOTE :

1. ALL DIMENSIONS ARE IN mm.
2. ALL ELEVATIONS ARE VIEWED FROM OUTSIDE.
3. ALL DIMENSIONS TO BE VERIFIED ON SITE BEFORE FABRICATION.

LEGEND :

- x1 — DETAIL MARK NO.
X001 — REFER SHEET NO.

1. F.F.L. — FINISHED FLOOR LEVEL
2. S.F.L. — STRUCTURAL FLOOR LEVEL
3. (R) — REVERSED DETAIL
4. ▲ — FIXING LOCATION
5. △ — FIXING LUG LOCATION
6. GLASS LEGEND

- GL01 — 8mm+12mm AIR GAP+10mm THK. I.G.U.
GL02 — 10mm THK. TEMPERED GLASS (SPANDREL GLASS)
GL03 — 6mm+12mm AIR GAP+6mm THK. I.G.U.
GL04 — 10mm THK. TEMPERED GLASS (PROTECTIVE BARRIER)
GL05 — 6mm+12mm AIR GAP+8mm THK. I.G.U.

NO. DATE REVISED BY

JOB NO. : J-852

PROJECT :
PROPOSED RESIDENTIAL DEVELOPMENT
AT 139 — 147 ARGYLE STREET,
NKIL 6005, 6035 R.P., 6036 R.P.,
6037 R.P. & 6038 R.P.

TITLE :
SCHEDULE FOR Plenum Box
At IN-SITU ALUM. WINDOW(T1:1~21F)

DATE : 05-FEB-20 SCALE : 1:100


DRAWN BY : MN CHECKED BY : DW




DWG NO. : J852-SD-PB-4109

REV. : —

ELEVATION

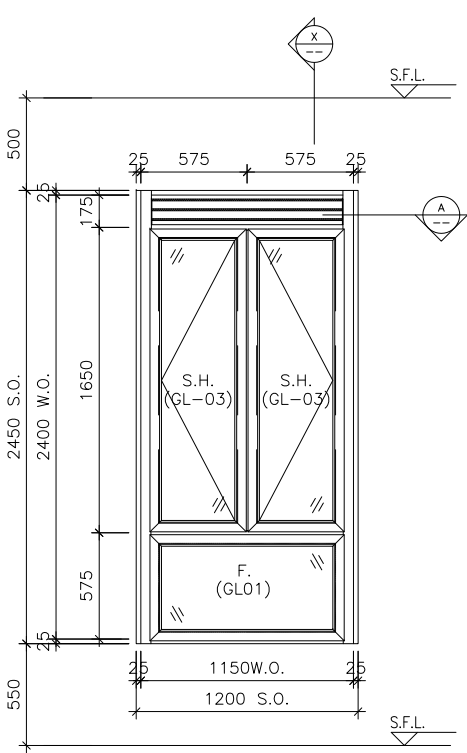


ELEVATION

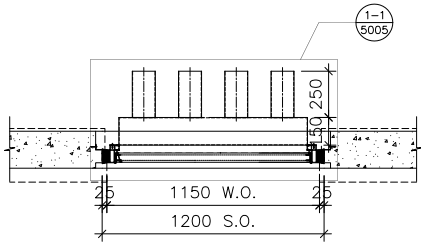

PART PLAN A

SECTION "X-X"

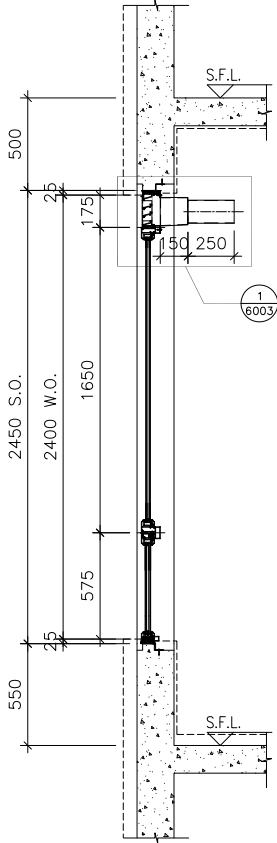



WINDOW MARK	 & 
LOCATION	22/F~23/F BATH AT TOWER 1 FLAT A
SECTION	70mm ALUM. SECTION
GLAZING	GL-01, GL-03
QUANTITY	2
REMARKS	

B.D. REF :

CLIENT :


ARCHITECT :
AGC
DESIGN LTD
185, 187, Argyle Place, 22, 23, 24,211

ELEVATION

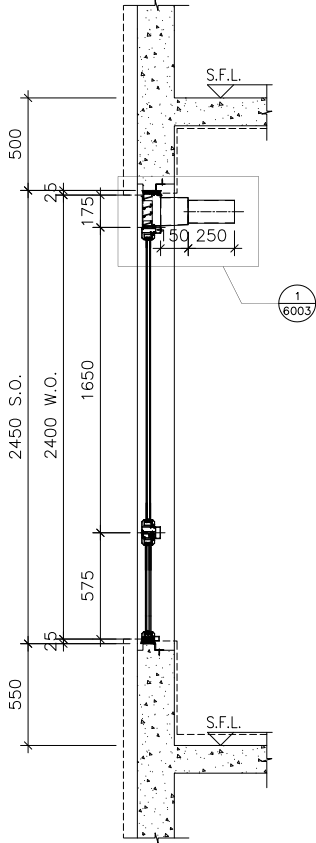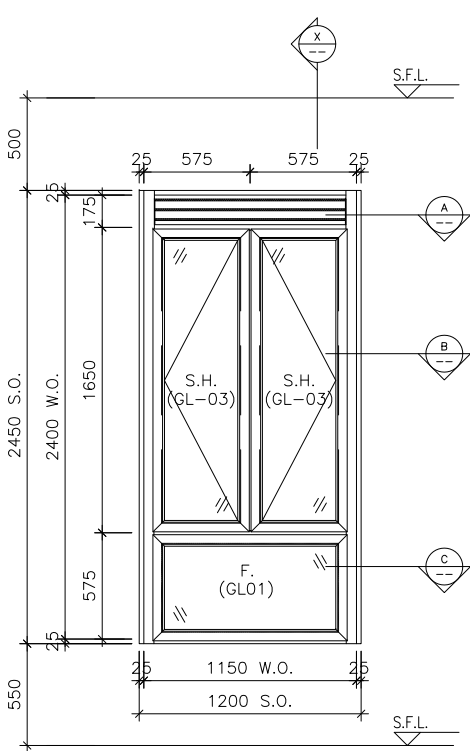

SECTION "X-X"

ELEVATION

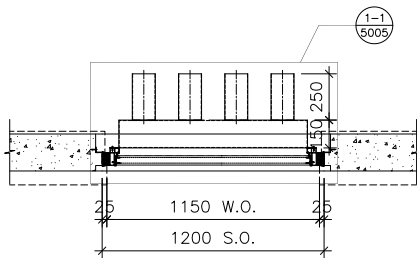

PART PLAN A

WINDOW MARK



LOCATION 22/F~23/F EN. B 3 AT TOWER 1 FLAT A

SECTION 70mm ALUM. SECTION

GLAZING GL-01, GL-03

QUANTITY 2

REMARKS

B.D. REF :

CLIENT :

ARCHITECT :



MAIN CONTRACTOR :



STRUCTURAL ENGINEER :



FACADE CONSULTANT:



NOTE :

1. ALL DIMENSIONS ARE IN mm.
2. ALL ELEVATIONS ARE VIEWED FROM OUTSIDE.
3. ALL DIMENSIONS TO BE VERIFIED ON SITE BEFORE FABRICATION.

LEGEND :

- X1 — DETAIL MARK NO.
X001 — REFER SHEET NO.

1. F.F.L. -- FINISHED FLOOR LEVEL
2. S.F.L. -- STRUCTURAL FLOOR LEVEL
3. (R) -- REVERSED DETAIL

NO.	DATE	REVISED	BY
-----	------	---------	----

JOB NO. : J-852

PROJECT :
PROPOSED RESIDENTIAL DEVELOPMENT
AT 139 - 147 ARGYLE STREET,
NKIL 6005, 6035 R.P., 6036 R.P.,
6037 R.P. & 6038 R.P.

TITLE :
SCHEDULE FOR Plenum Box
At IN-SITU ALUM. WINDOW(22-23F)

DATE : 05-FEB-20

SCALE : 1:100

DRAWN BY : MN


CHECKED BY : DW

Units 6-8, Sunray Industrial Centre, 1/F
610 Cha Kwo Ling Road, Kowloon
Tel:23489211-4 Fax:(852)2727666


DWG NO. : J852-SD-PB-4111

REV. : -


ELEVATION

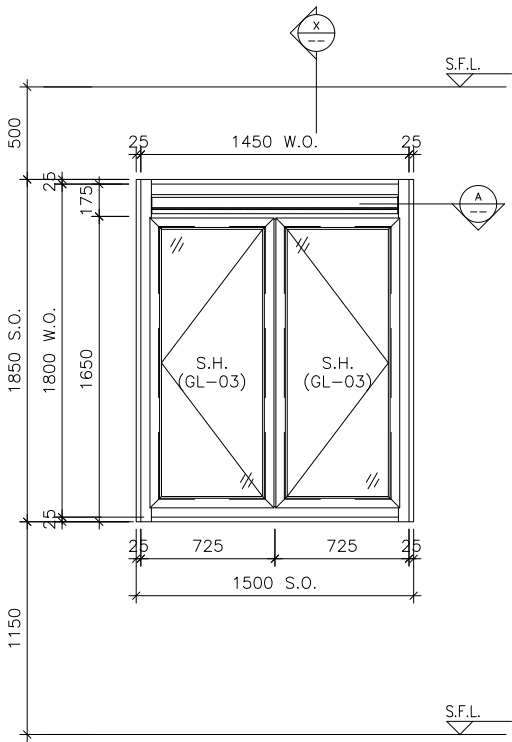

ELEVATION

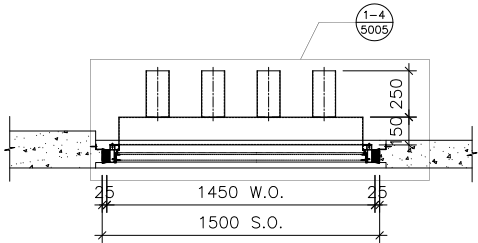

PART PLAN A

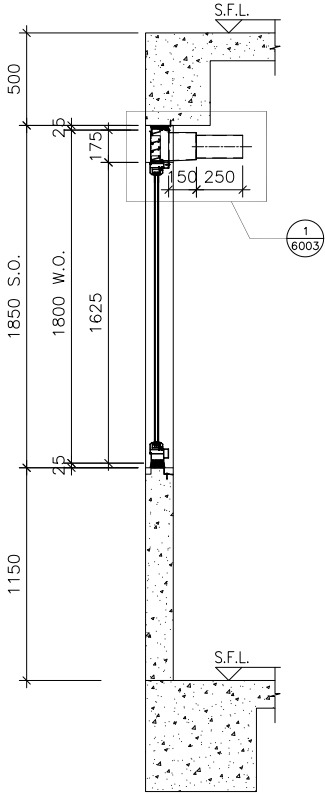

SECTION "X-X"

WINDOW MARK	22W9b T1A
LOCATION	22/F KIT. AT TOWER 1 FLAT A
SECTION	70mm ALUM. SECTION
GLAZING	GL-03
QUANTITY	1
REMARKS	

B.D. REF :

CLIENT :

ARCHITECT :
AGC DESIGN LTD
180, 182, Argyle Place, 22/F, Hong Kong
Tel: (852)2771-06, Fax: (852)2771-52, Email: agc@agc.com.hk

MAIN CONTRACTOR :
Gammon



STRUCTURAL ENGINEER :
ARUP

FACADE CONSULTANT:
MEINHARDT


- NOTE :
1. ALL DIMENSIONS ARE IN mm.
 2. ALL ELEVATIONS ARE VIEWED FROM OUTSIDE.
 3. ALL DIMENSIONS TO BE VERIFIED ON SITE BEFORE FABRICATION.
- LEGEND :
- X1 — DETAIL MARK NO.
X001 — REFER SHEET NO.
1. F.F.L. — FINISHED FLOOR LEVEL
 2. S.F.L. — STRUCTURAL FLOOR LEVEL
 3. (R) — REVERSED DETAIL

NO.	DATE	REVISED	BY
JOB NO. : J-852			
PROJECT : PROPOSED RESIDENTIAL DEVELOPMENT AT 139 - 147 ARGYLE STREET, NKIL 6005, 6035 R.P., 6036 R.P., 6037 R.P. & 6038 R.P.			
TITLE : SCHEDULE FOR Plenum Box At IN-SITU ALUM. WINDOW(22F)			
DATE : 05-FEB-20		SCALE : 1:100	
DRAWN BY : MN		CHECKED BY : DW	
 美特鋁質有限公司 MIDI ALUMINIUM FABRICATOR LTD. Units 6-8, Sunray Industrial Centre, 1/F 610 Cha Kwo Ling Road, Kowloon Tel:23489211-4 Fax:(852)27727666			
DWG NO. : J852-SD-PB-4112			REV. : -

ELEVATION

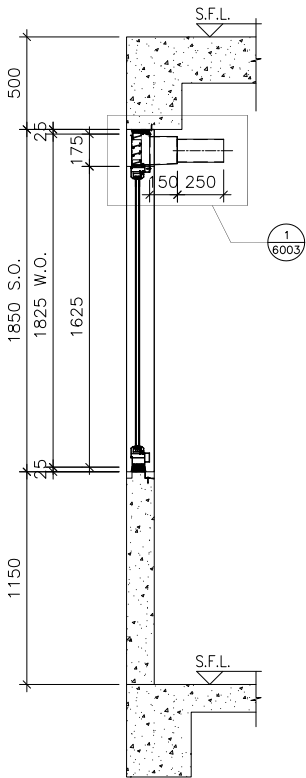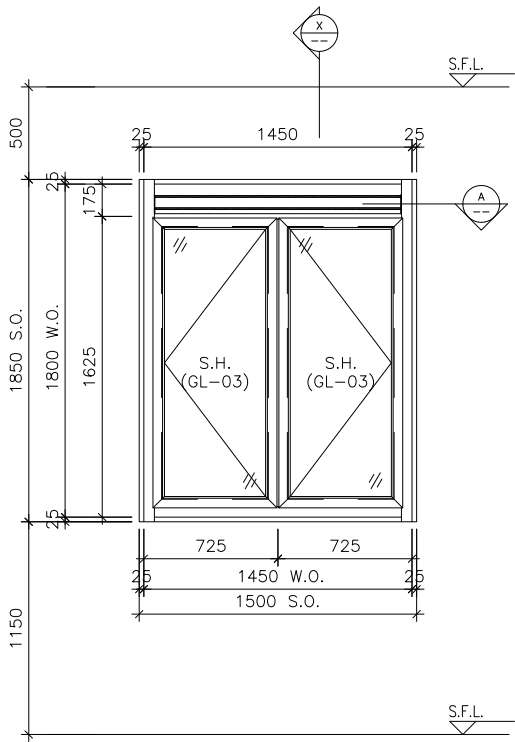

SECTION "X-X"

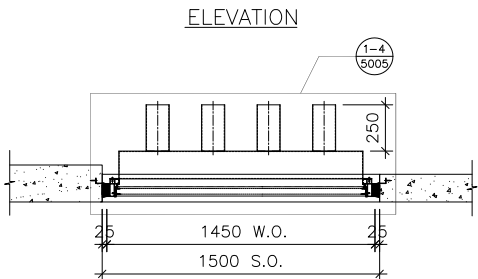

PART PLAN A

WINDOW MARK	
LOCATION	23/F KIT. AT TOWER 1 FLAT A
SECTION	70mm ALUM. SECTION
GLAZING	GL-03
QUANTITY	1
REMARKS	

B.D. REF :

CLIENT :

ARCHITECT :
AGC DESIGN LTD
180, 181, 182,1000

MAIN CONTRACTOR :
Gammon

STRUCTURAL ENGINEER :
ARUP

FACADE CONSULTANT:
MEINHARDT

NOTE :
1. ALL DIMENSIONS ARE IN mm.
2. ALL ELEVATIONS ARE VIEWED FROM OUTSIDE.
3. ALL DIMENSIONS TO BE VERIFIED ON SITE BEFORE FABRICATION.
LEGEND :
X1 — DETAIL MARK NO.
X001 — REFER SHEET NO.
1. F.F.L. — FINISHED FLOOR LEVEL
2. S.F.L. — STRUCTURAL FLOOR LEVEL
3. (R) — REVERSED DETAIL

NO.	DATE	REVISED	BY
-----	------	---------	----

JOB NO. : J-852

PROJECT :
PROPOSED RESIDENTIAL DEVELOPMENT
AT 139 — 147 ARGYLE STREET,
NKIL 6005, 6035 R.P., 6036 R.P.,
6037 R.P. & 6038 R.P.

TITLE :
SCHEDULE FOR Plenum Box
At IN-SITU ALUM. WINDOW(23F)




DATE : 05-FEB-20 SCALE : 1:100

DRAWN BY : MN CHECKED BY : DW

美特鋁質有限公司
MIDI ALUMINIUM FABRICATOR LTD.
Units 6-8, Sunray Industrial Centre, 1/F
610 Cha Kwo Ling Road, Kowloon
Tel:23489211-4 Fax:(852)27727666

DWG NO. : J852-SD-PB-4113 REV. : —

ELEVATION

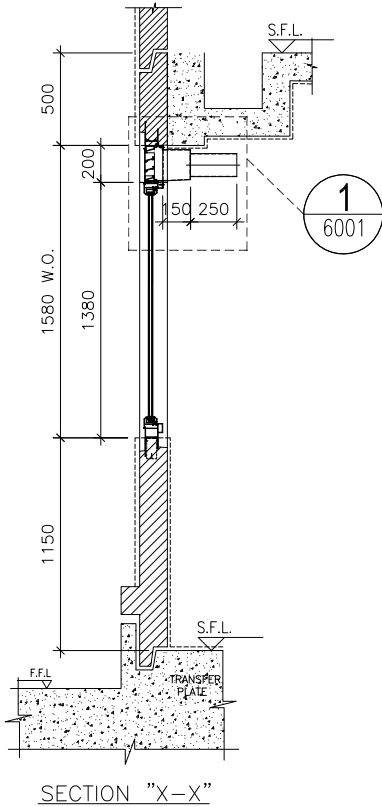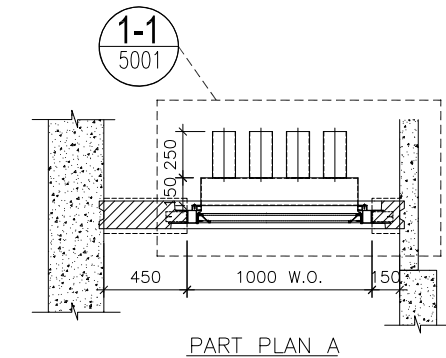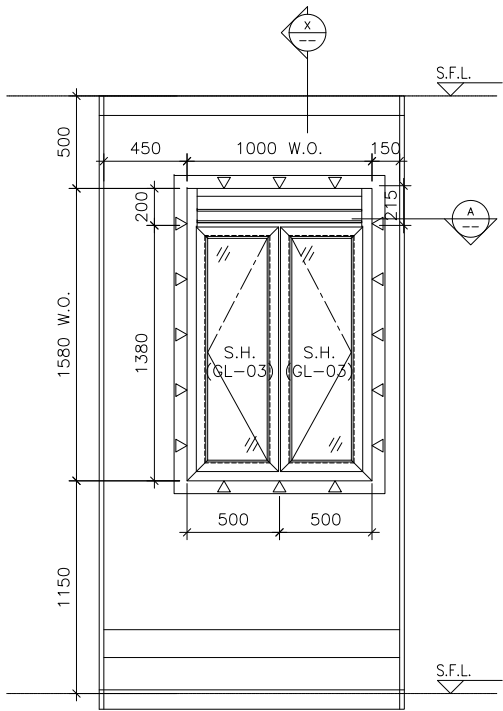

WINDOW
MARK

W6
T2C

LOCATION 1/F KIT. AT TOWER 2 FLAT C

SECTION 70mm ALUM. SECTION

GLAZING GL-03

QUANTITY 1

REMARKS FACADE (PF-28)

B.D. REF :

CLIENT :

ARCHITECT :

AGC
DESIGN LTD
180, 182, Argyle Place, 225, King's Road, North Point, Hong Kong
Tel: (852)2111-000, Fax: (852)2111-515, Email: agc@agcgroup.com.hk

MAIN CONTRACTOR :

Gammon

STRUCTURAL ENGINEER :

ARUP

FACADE CONSULTANT:

MEINHARDT

NOTE :

1. ALL DIMENSIONS ARE IN mm.
2. ALL ELEVATIONS ARE VIEWED FROM OUTSIDE.
3. ALL DIMENSIONS TO BE VERIFIED ON SITE BEFORE FABRICATION.

LEGEND :

- x1 — DETAIL MARK NO.
X001 — REFER SHEET NO.

1. F.F.L. — FINISHED FLOOR LEVEL
2. S.F.L. — STRUCTURAL FLOOR LEVEL
3. (R) — REVERSED DETAIL
4. ▲ — FIXING LOCATION
5. △ — FIXING LUG LOCATION

GLASS LEGEND

- GL01 — 8mm+12mm AIR GAP+10mm THK. I.G.U.
GL01a — 8mm+9mm AIR GAP+10mm THK. I.G.U.
GL03 — 6mm+12mm AIR GAP+6mm THK. I.G.U.
GL04 — 10mm THK. TEMPERED GLASS (PROTECTIVE BARRIER)
GL05 — 6mm+12mm AIR GAP+8mm THK. I.G.U.

NO.	DATE	REVISED	BY
-----	------	---------	----

JOB NO. : J-852

PROJECT :
PROPOSED RESIDENTIAL DEVELOPMENT
AT 139 — 147 ARGYLE STREET,
NKIL 6005, 6035 R.P., 6036 R.P.,
6037 R.P. & 6038 R.P.

TITLE :
SCHEDULE FOR Plenum Box
AT TOWER 2 (1-21F)

DATE : 05-Dec-19

SCALE : 1:40

DRAWN BY : MN




CHECKED BY : DW

美特鋁質有限公司
MIDI ALUMINIUM FABRICATOR LTD.
Units 6-8, Sunray Industrial Centre, 1/F
610 Cha Kwo Ling Road, Kowloon
Tel:23489211-4 Fax:(852)2727666

DWG NO. : J852-SD-PB-4201

REV. : —

ELEVATION

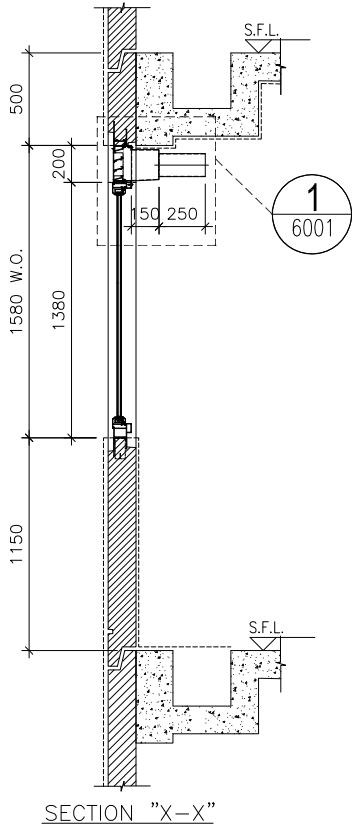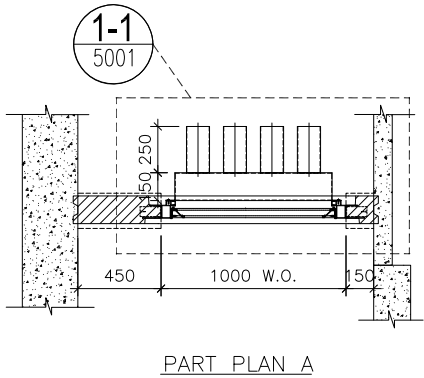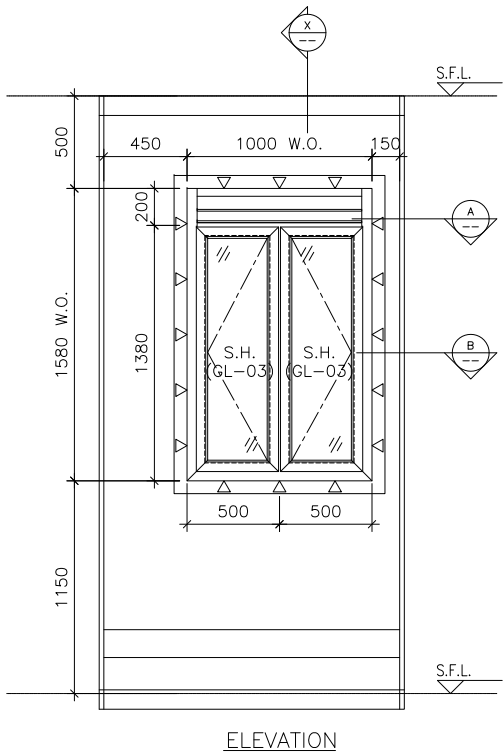

WINDOW
MARK

W6
T2C

LOCATION

2/F-21/F KIT. AT TOWER 2 FLAT C

SECTION

70mm ALUM. SECTION

GLAZING

GL-03

QUANTITY

17

REMARKS

FACADE (PF-28)


B.D. REF :

CLIENT :

ARCHITECT :

AGC
DESIGN LTD
185, 187, Argyle Road, 225, 227, 229,415

ELEVATION

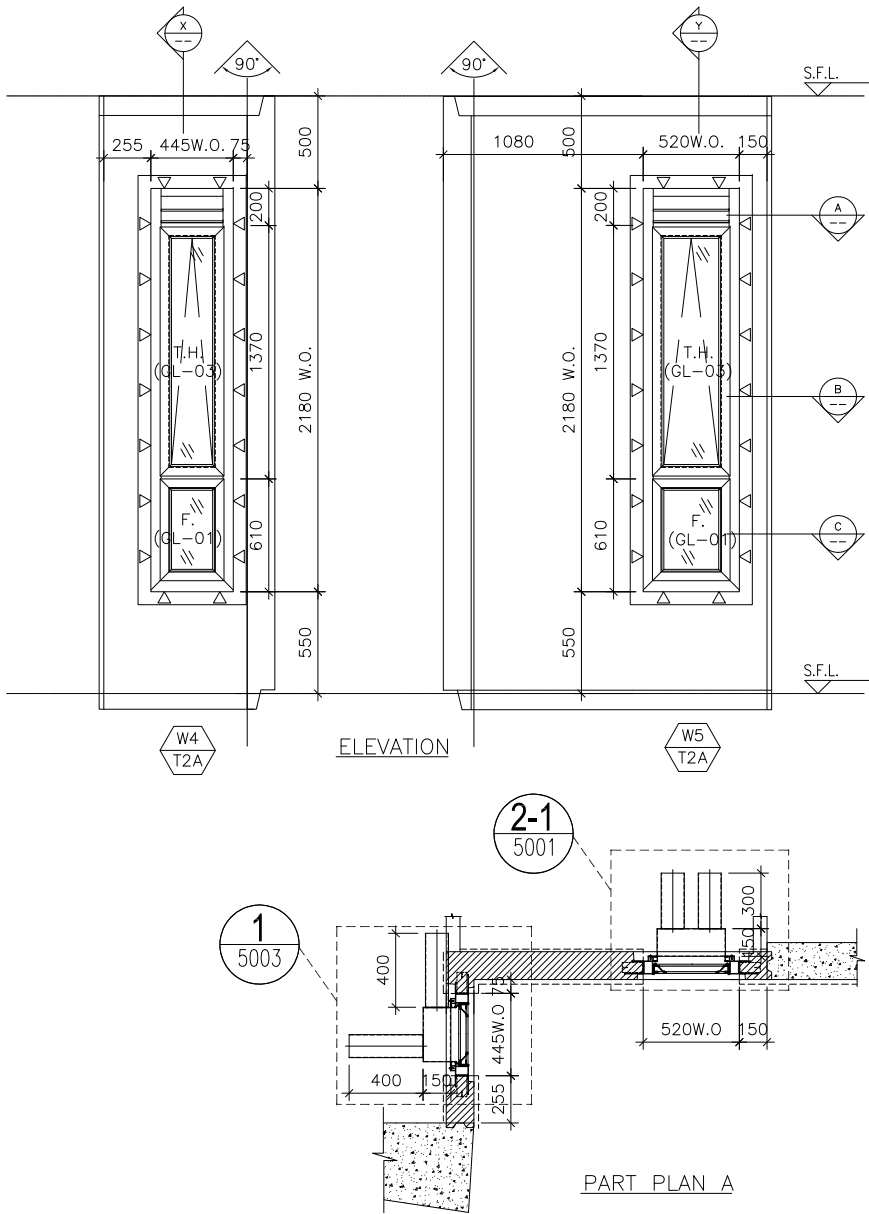

WINDOW MARK

W4 T2A / W5 T2A

LOCATION

1/F M.B. & EN.B. AT TOWER 2 FLAT A

SECTION

70mm ALUM. SECTION

GLAZING

GL-01, GL-03

QUANTITY

1 / 1

REMARKS

FACADE (PF-35)





B.D. REF :

CLIENT :

ARCHITECT :

AGC DESIGN LTD
180, 182, Argyle Place, 25, 27, 29,4063

ELEVATION

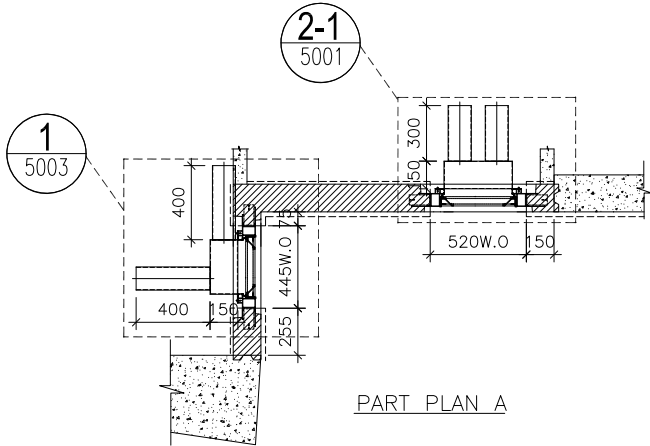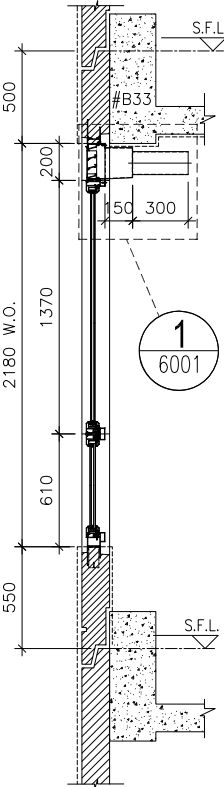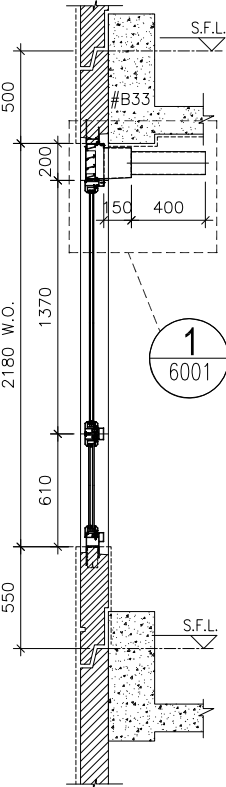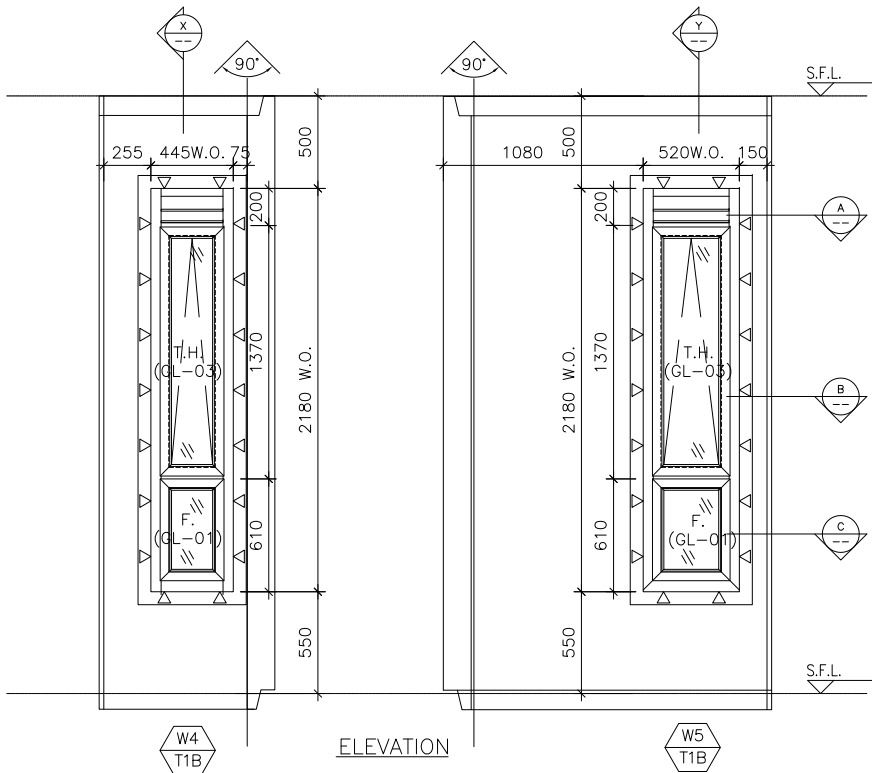

WINDOW
MARK

W4
T2A

W5
T2A

LOCATION 2/F-21/F M.B. & EN.B. AT TOWER 2 FLAT A

SECTION 70mm ALUM. SECTION

GLAZING GL-01, GL-03

QUANTITY 17 / 17

REMARKS FACADE (PF-35)

B.D. REF :

CLIENT :

ARCHITECT :

AGC
DESIGN LTD
100, 101, 102,1000

MAIN CONTRACTOR :

Gammon

STRUCTURAL ENGINEER :

ARUP

FACADE CONSULTANT:

MEINHARDT

NOTE :

1. ALL DIMENSIONS ARE IN mm.
2. ALL ELEVATIONS ARE VIEWED FROM OUTSIDE.
3. ALL DIMENSIONS TO BE VERIFIED ON SITE BEFORE FABRICATION.

LEGEND :

1. F.F.L. -- FINISHED FLOOR LEVEL
2. S.F.L. -- STRUCTURAL FLOOR LEVEL
3. (R) -- REVERSED DETAIL
4. ▲ -- FIXING LOCATION
5. △ -- FIXING LUG LOCATION
6. GLASS LEGEND

- GL01 -- 8mm+12mm AIR GAP+10mm THK. I.G.U.
GL01a -- 8mm+9mm AIR GAP+10mm THK. I.G.U.
GL03 -- 6mm+12mm AIR GAP+6mm THK. I.G.U.
GL04 -- 10mm THK. TEMPERED GLASS (PROTECTIVE BARRIER)
GL05 -- 6mm+12mm AIR GAP+8mm THK. I.G.U.

NO. DATE REVISED BY

JOB NO. : J-852

PROJECT :
PROPOSED RESIDENTIAL DEVELOPMENT
AT 139 - 147 ARGYLE STREET,
NKIL 6005, 6035 R.P., 6036 R.P.,
6037 R.P. & 6038 R.P.

TITLE :
SCHEDULE FOR Plenum Box
AT TOWER 2 (1-21F)

DATE : 05-Dec-19

SCALE : 1:40

DRAWN BY : MN




CHECKED BY : DW

美特鋁質有限公司
MIDI ALUMINIUM FABRICATOR LTD.
Units 6-8, Sunray Industrial Centre, 1/F
610 Cha Kwo Ling Road, Kowloon
Tel:23489211-4 Fax:(852)2727666

DWG NO. : J852-SD-PB-4202A

REV. : -

ELEVATION

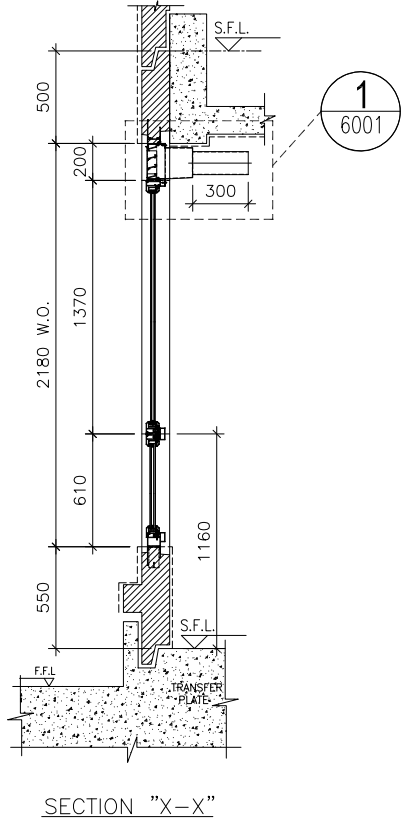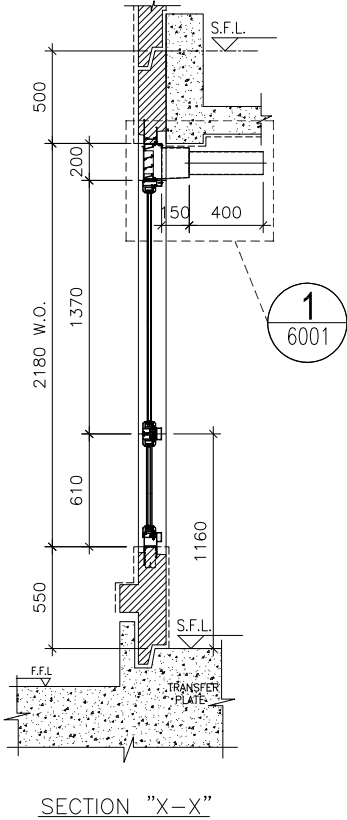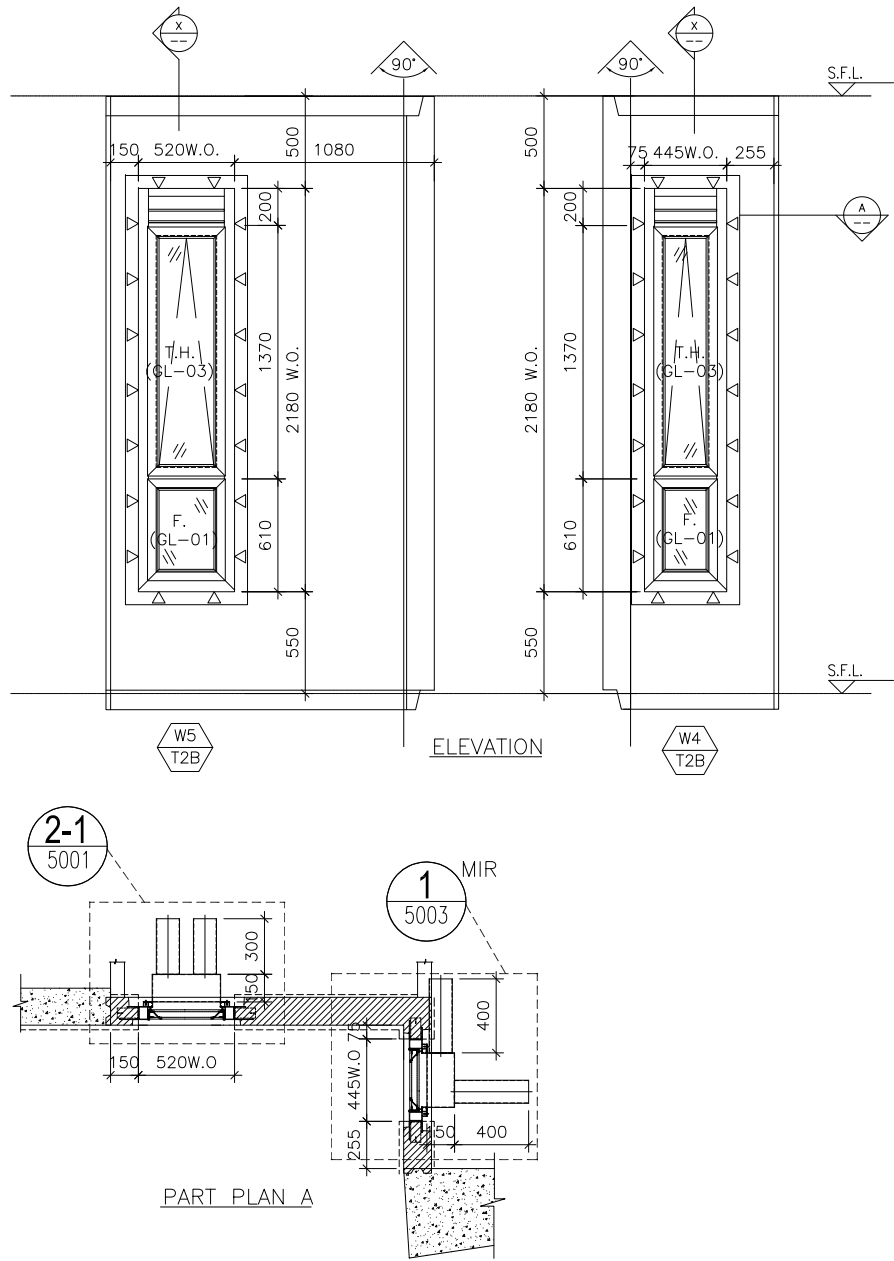

B.D. REF :

CLIENT :

ARCHITECT :
AGC
DESIGN LTD
105, 107, Argyle Place, 225, King's Road, North Point, Hong Kong
Tel: (852) 2111 0000, Fax: (852) 2111 0111, Email: agc@agc.com.hk

MAIN CONTRACTOR :
Gammon

STRUCTURAL ENGINEER :
ARUP

FACADE CONSULTANT:
MEINHARDT

NOTE :
1. ALL DIMENSIONS ARE IN mm.
2. ALL ELEVATIONS ARE VIEWED FROM OUTSIDE.
3. ALL DIMENSIONS TO BE VERIFIED ON SITE BEFORE FABRICATION.

LEGEND :
X1 ———— DETAIL MARK NO.
X001 ———— REFER SHEET NO.
1. F.F.L. — FINISHED FLOOR LEVEL
2. S.F.L. — STRUCTURAL FLOOR LEVEL
3. (R) — REVERSED DETAIL

NO.	DATE	REVISED	BY
-----	------	---------	----

JOB NO. : J-852

PROJECT :
PROPOSED RESIDENTIAL DEVELOPMENT
AT 139 - 147 ARGYLE STREET,
NKIL 6005, 6035 R.P., 6036 R.P.,
6037 R.P. & 6038 R.P.

TITLE :
SCHEDULE FOR Plenum Box
AT TOWER 2 (1-21F)

DATE : 05-Dec-19 SCALE : 1:40

DRAWN BY : MN CHECKED BY : DW

美特鋁質有限公司
MIDI ALUMINIUM FABRICATOR LTD.
Units 6-8, Sunray Industrial Centre, 1/F
610 Cha Kwo Ling Road, Kowloon
Tel: 23489211-4 Fax: (852) 27727666

DWG NO. : J852-SD-PB-4203 REV. : -

WINDOW MARK
W5 T2B / W4 T2B

LOCATION
1/F M.B. & EN.B. AT TOWER 2 FLAT B





SECTION
70mm ALUM. SECTION

GLAZING
GL-01, GL-03

QUANTITY
1 / 1

REMARKS
FACADE (PF-36)

ELEVATION

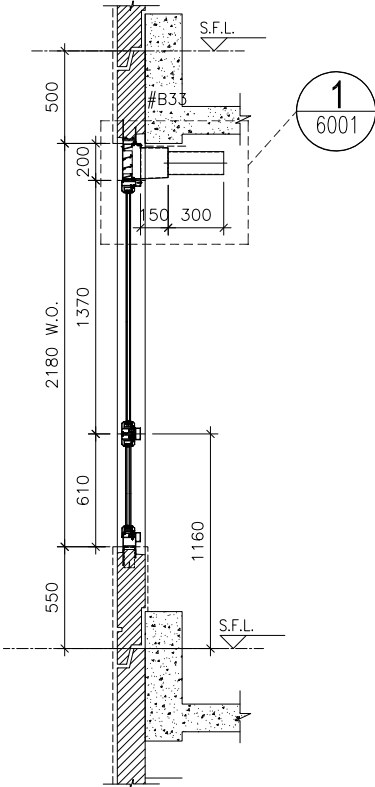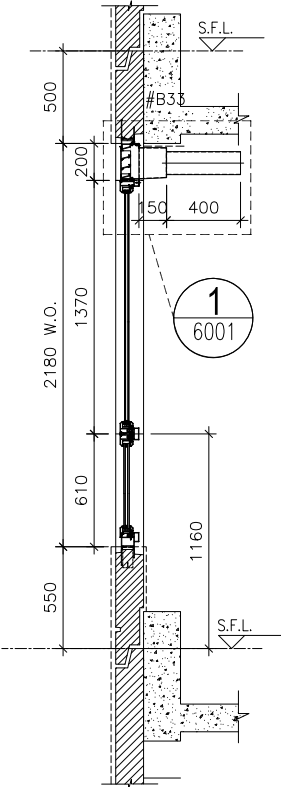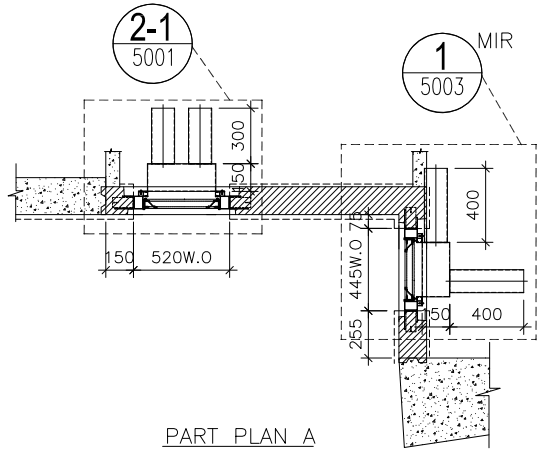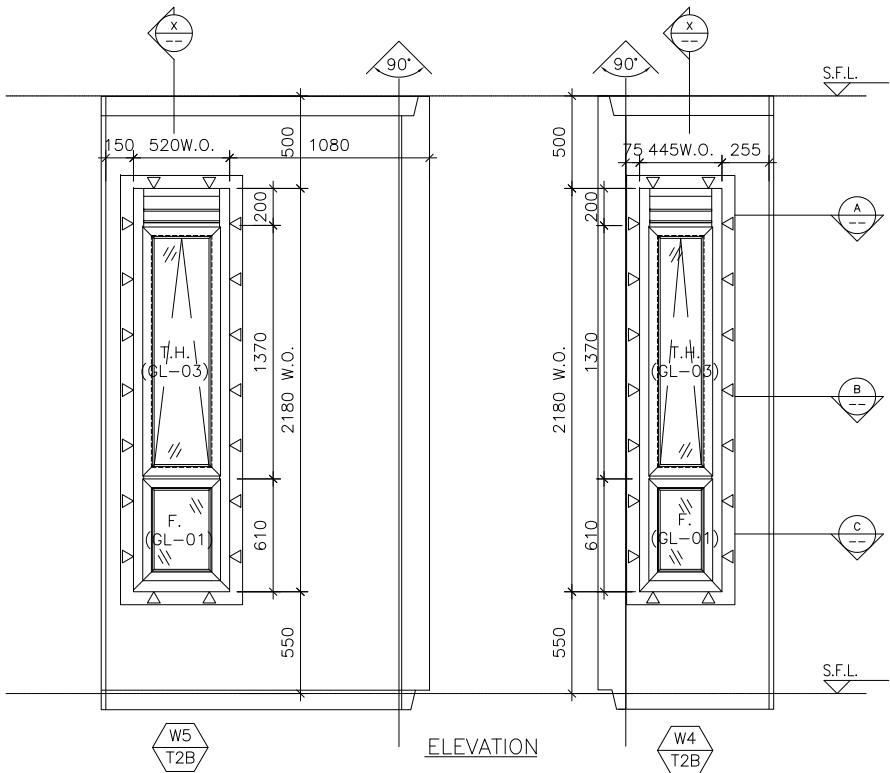

WINDOW MARK

W5 T2B / W4 T2B

LOCATION 2/F-21/F M.B. & EN.B. AT TOWER 2 FLAT B

SECTION 70mm ALUM. SECTION

GLAZING GL-01, GL-03

QUANTITY 17 / 17

REMARKS FACADE (PF-36)

B.D. REF :

CLIENT :

ARCHITECT :

AGC DESIGN LTD

MAIN CONTRACTOR :

Gammon

STRUCTURAL ENGINEER :

ARUP

FACADE CONSULTANT:

MEINHARDT

NOTE :

1. ALL DIMENSIONS ARE IN mm.
2. ALL ELEVATIONS ARE VIEWED FROM OUTSIDE.
3. ALL DIMENSIONS TO BE VERIFIED ON SITE BEFORE FABRICATION.

LEGEND :

- x1 — DETAIL MARK NO.
X001 — REFER SHEET NO.

1. F.F.L. -- FINISHED FLOOR LEVEL
2. S.F.L. -- STRUCTURAL FLOOR LEVEL
3. (R) -- REVERSED DETAIL

NO. DATE REVISED BY

JOB NO. : J-852

PROJECT :
PROPOSED RESIDENTIAL DEVELOPMENT
AT 139 - 147 ARGYLE STREET,
NKIL 6005, 6035 R.P., 6036 R.P.,
6037 R.P. & 6038 R.P.

TITLE :
SCHEDULE FOR Plenum Box
AT TOWER 2 (1-21F)

DATE : 05-Dec-19

SCALE : 1:40

DRAWN BY : MN




CHECKED BY : DW

美特鋁質有限公司
MIDI ALUMINIUM FABRICATOR LTD.
Units 6-8, Sunray Industrial Centre, 1/F
610 Cha Kwo Ling Road, Kowloon
Tel:23489211-4 Fax:(852)2727666

DWG NO. : J852-SD-PB-4203A

REV. : -

ELEVATION

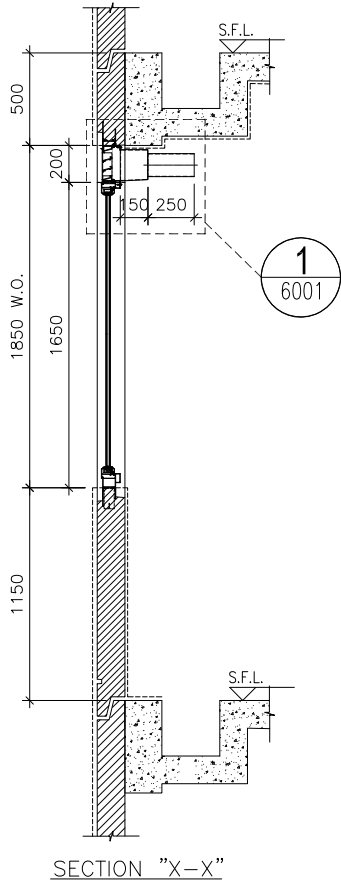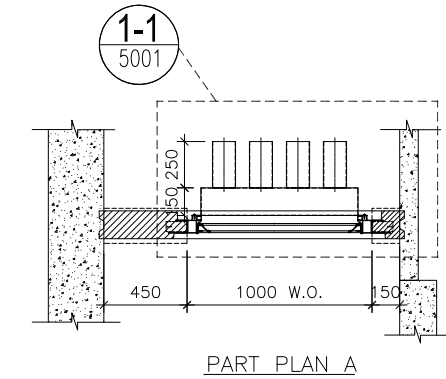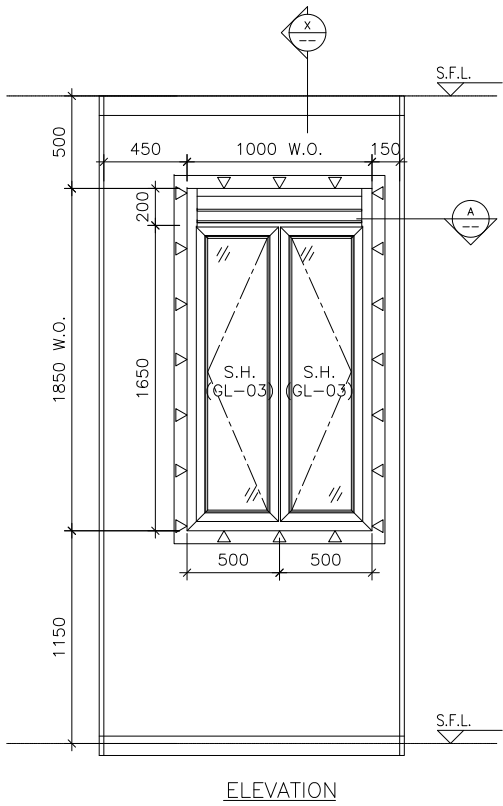

WINDOW
MARK



LOCATION 22/F KIT. AT TOWER 2 FLAT C

SECTION 70mm ALUM. SECTION

GLAZING GL-03

QUANTITY 1

REMARKS FACADE (PF-28)

B.D. REF :

CLIENT :

ARCHITECT :



MAIN CONTRACTOR :



STRUCTURAL ENGINEER :



FACADE CONSULTANT:



NOTE :

1. ALL DIMENSIONS ARE IN mm.
2. ALL ELEVATIONS ARE VIEWED FROM OUTSIDE.
3. ALL DIMENSIONS TO BE VERIFIED ON SITE BEFORE FABRICATION.

LEGEND :

- (X1) — DETAIL MARK NO.
(X001) — REFER SHEET NO.

1. F.F.L. -- FINISHED FLOOR LEVEL
2. S.F.L. -- STRUCTURAL FLOOR LEVEL
3. (R) -- REVERSED DETAIL
4. ▲ -- FIXING LOCATION
5. △ -- FIXING LUG LOCATION
6. GLASS LEGEND

GL01 -- 8mm+12mm AIR GAP+10mm THK. I.G.U.
GL01a -- 8mm+9mm AIR GAP+10mm THK. I.G.U.
GL03 -- 6mm+12mm AIR GAP+6mm THK. I.G.U.
GL04 -- 10mm THK. TEMPERED GLASS (PROTECTIVE BARRIER)
GL05 -- 6mm+12mm AIR GAP+8mm THK. I.G.U.

NO.	DATE	REVISED	BY
-----	------	---------	----

JOB NO. : J-852

PROJECT :
PROPOSED RESIDENTIAL DEVELOPMENT
AT 139 - 147 ARGYLE STREET,
NKIL 6005, 6035 R.P., 6036 R.P.,
6037 R.P. & 6038 R.P.

TITLE :
SCHEDULE FOR Plenum Box
AT TOWER 2 (22F)

DATE : 05-Dec-19

SCALE : 1:40

DRAWN BY : MN




CHECKED BY : DW

Units 6-8, Sunray Industrial Centre, 1/F
610 Cha Kwo Ling Road, Kowloon
Tel:23489211-4 Fax:(852)2727666

DWG NO. : J852-SD-PB-4204

REV. : -

ELEVATION

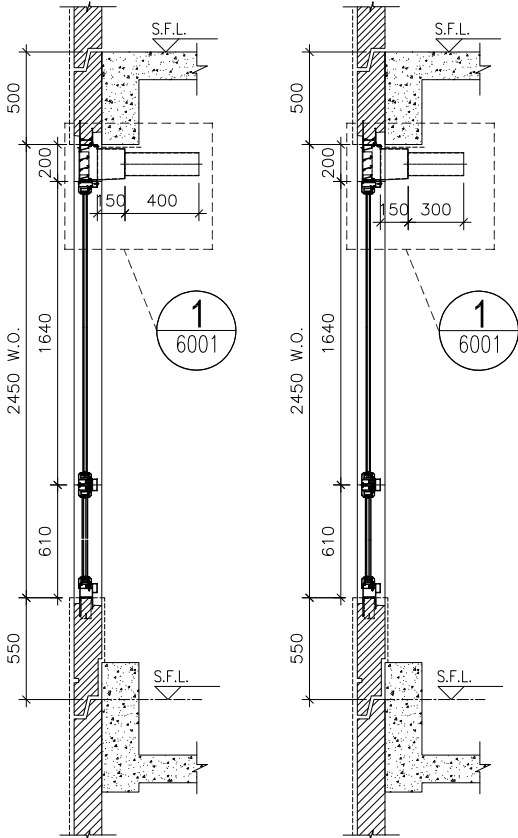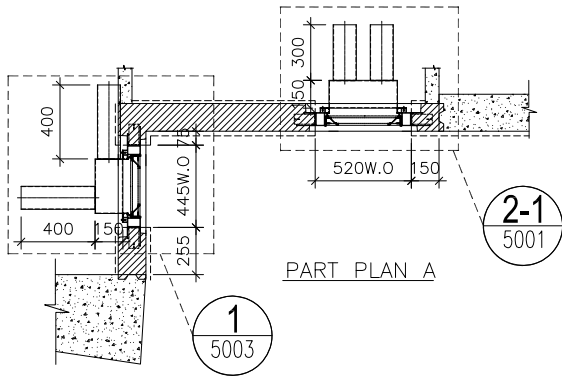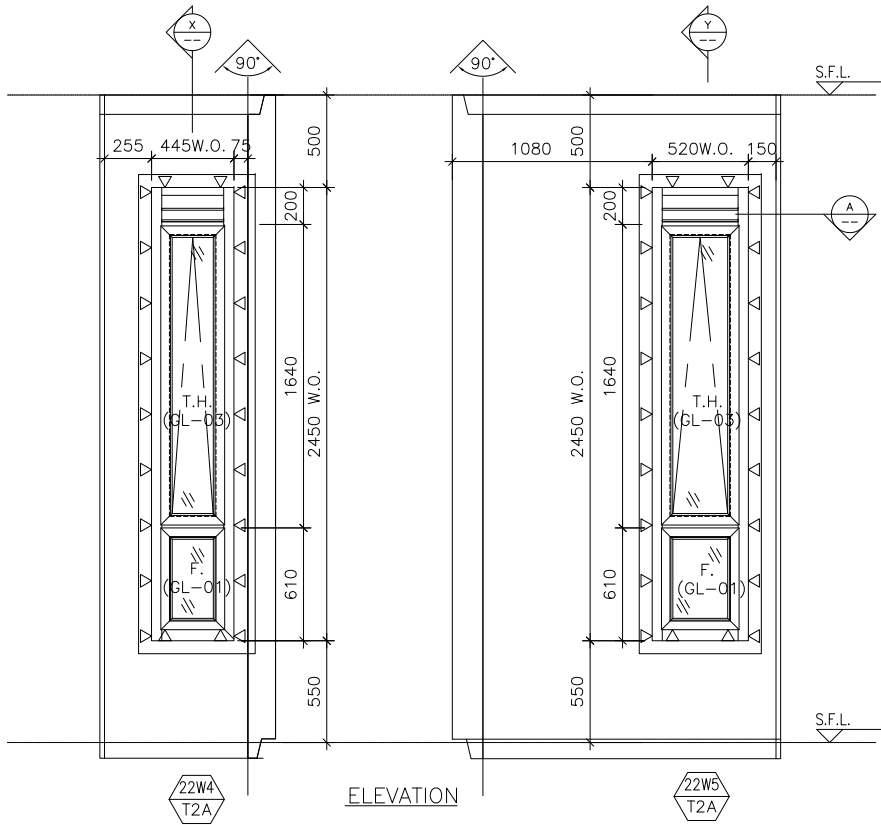

SECTION "X-X"

SECTION "Y-Y"

WINDOW
MARK

22W4
T2A / 22W5
T2A

LOCATION 22/F M.B. & EN.B. AT TOWER 2 FLAT A

SECTION 70mm ALUM. SECTION

GLAZING GL-01, GL-03

QUANTITY 1

REMARKS FACADE (PF-35)

B.D. REF :

CLIENT :

ARCHITECT :

AGC
DESIGN LTD
105, 107, Argyle Place, 22, 23, 24,1000

MAIN CONTRACTOR :

Gammon

STRUCTURAL ENGINEER :

ARUP

FACADE CONSULTANT:

MEINHARDT

NOTE :

1. ALL DIMENSIONS ARE IN mm.
2. ALL ELEVATIONS ARE VIEWED FROM OUTSIDE.
3. ALL DIMENSIONS TO BE VERIFIED ON SITE BEFORE FABRICATION.

LEGEND :

- x1 — DETAIL MARK NO.
X001 — REFER SHEET NO.

1. F.F.L. -- FINISHED FLOOR LEVEL
2. S.F.L. -- STRUCTURAL FLOOR LEVEL
3. (R) -- REVERSED DETAIL
4. ▲ -- FIXING LOCATION
5. △ -- FIXING LUG LOCATION
6. GLASS LEGEND

GL01 -- 8mm+12mm AIR GAP+10mm THK. I.G.U.
GL01a -- 8mm+9mm AIR GAP+10mm THK. I.G.U.
GL03 -- 6mm+12mm AIR GAP+6mm THK. I.G.U.
GL04 -- 10mm THK. TEMPERED GLASS (PROTECTIVE BARRIER)
GL05 -- 6mm+12mm AIR GAP+8mm THK. I.G.U.

NO. DATE REVISED BY

JOB NO. : J-852

PROJECT :
PROPOSED RESIDENTIAL DEVELOPMENT
AT 139 - 147 ARGYLE STREET,
NKIL 6005, 6035 R.P., 6036 R.P.,
6037 R.P. & 6038 R.P.

TITLE :
SCHEDULE FOR Plenum Box
AT TOWER 2 (22F)

DATE : 05-Dec-19

SCALE : 1:40

DRAWN BY : MN




CHECKED BY : DW

美特鋁質有限公司
MIDI ALUMINIUM FABRICATOR LTD.
Units 6-8, Sunray Industrial Centre, 1/F
610 Cha Kwo Ling Road, Kowloon
Tel:23489211-4 Fax:(852)2727666

DWG NO. : J852-SD-PB-4205

REV. : -

ELEVATION

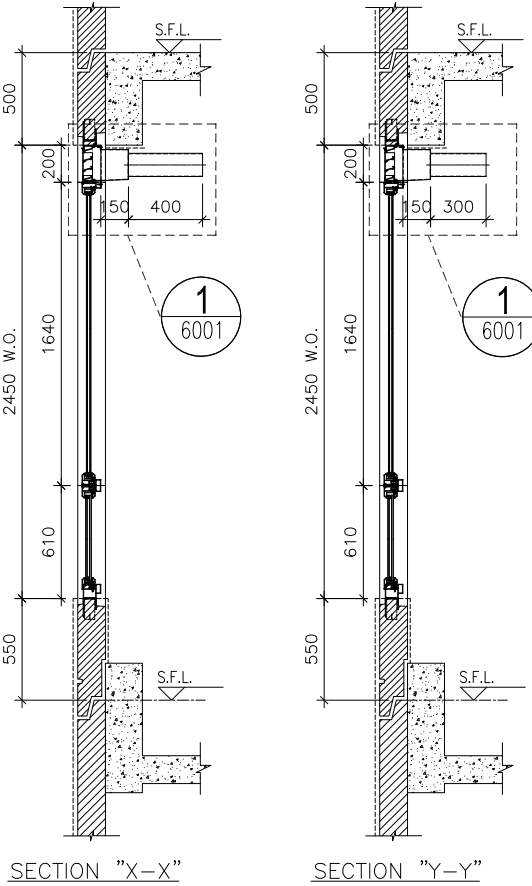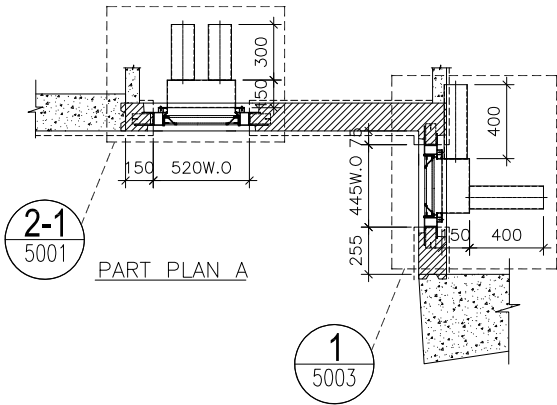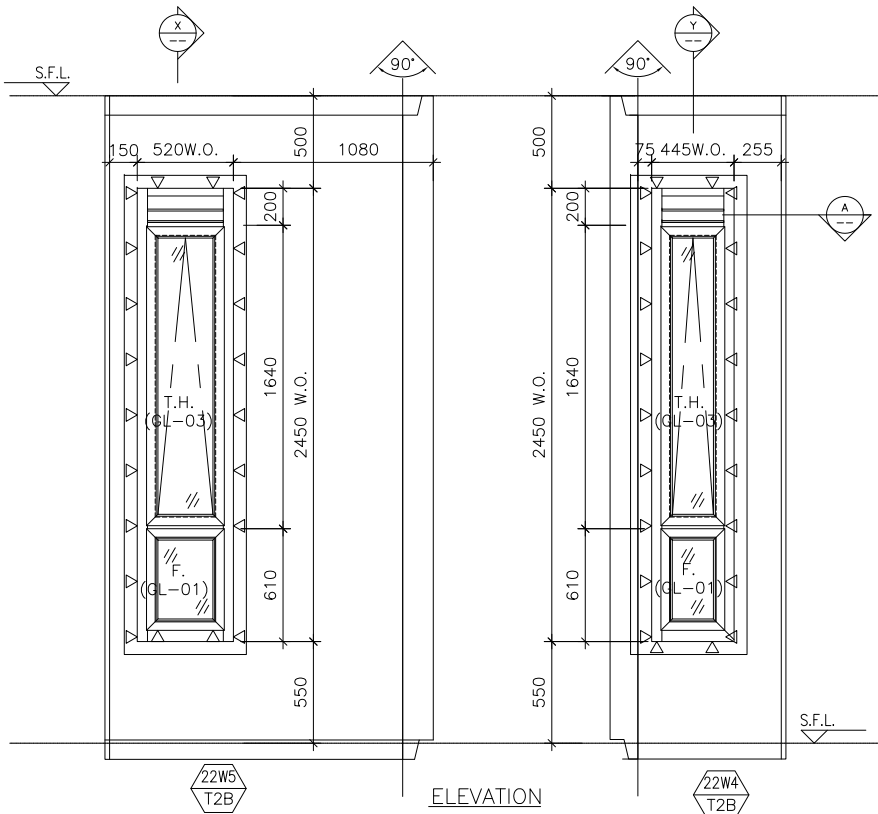

WINDOW
MARK

22W5
T2B / 22W4
T2B

LOCATION 22/F M.B. & EN.B. AT TOWER 2 FLAT B

SECTION 70mm ALUM. SECTION

GLAZING GL-01, GL-03

QUANTITY 1

REMARKS FACADE (PF-36)

B.D. REF :

CLIENT :

ARCHITECT :

AGC
DESIGN LTD
180, 182, Argyle Road, 22/F, Hong Kong
Tel: (852) 2771-080, Fax: (852) 2771-012, Email: agcdesign@agc.com.hk

MAIN CONTRACTOR :

Gammon

STRUCTURAL ENGINEER :

ARUP

FACADE CONSULTANT:

MEINHARDT

NOTE :

1. ALL DIMENSIONS ARE IN mm.
2. ALL ELEVATIONS ARE VIEWED FROM OUTSIDE.
3. ALL DIMENSIONS TO BE VERIFIED ON SITE BEFORE FABRICATION.

LEGEND :

- x1 — DETAIL MARK NO.
X001 — REFER SHEET NO.

1. F.F.L. -- FINISHED FLOOR LEVEL
2. S.F.L. -- STRUCTURAL FLOOR LEVEL
3. (R) -- REVERSED DETAIL
4. ▲ -- FIXING LOCATION
5. △ -- FIXING LUG LOCATION
6. GLASS LEGEND

GL01 -- 8mm+12mm AIR GAP+10mm THK. I.G.U.
GL01a -- 8mm+9mm AIR GAP+10mm THK. I.G.U.
GL03 -- 6mm+12mm AIR GAP+6mm THK. I.G.U.
GL04 -- 10mm THK. TEMPERED GLASS (PROTECTIVE BARRIER)
GL05 -- 6mm+12mm AIR GAP+8mm THK. I.G.U.

NO.	DATE	REVISED	BY
-----	------	---------	----

JOB NO. : J-852

PROJECT :
PROPOSED RESIDENTIAL DEVELOPMENT
AT 139 - 147 ARGYLE STREET,
NKIL 6005, 6035 R.P., 6036 R.P.,
6037 R.P. & 6038 R.P.

TITLE :
SCHEDULE FOR Plenum Box
AT TOWER 2 (22F)

DATE : 05-Dec-19

SCALE : 1:40

DRAWN BY : MN


CHECKED BY : DW

美特鋁質有限公司
MIDI ALUMINIUM FABRICATOR LTD.
Units 6-8, Sunray Industrial Centre, 1/F
610 Cha Kwo Ling Road, Kowloon
Tel:23489211-4 Fax:(852)2727666

DWG NO. : J852-SD-PB-4206

REV. : -

ELEVATION

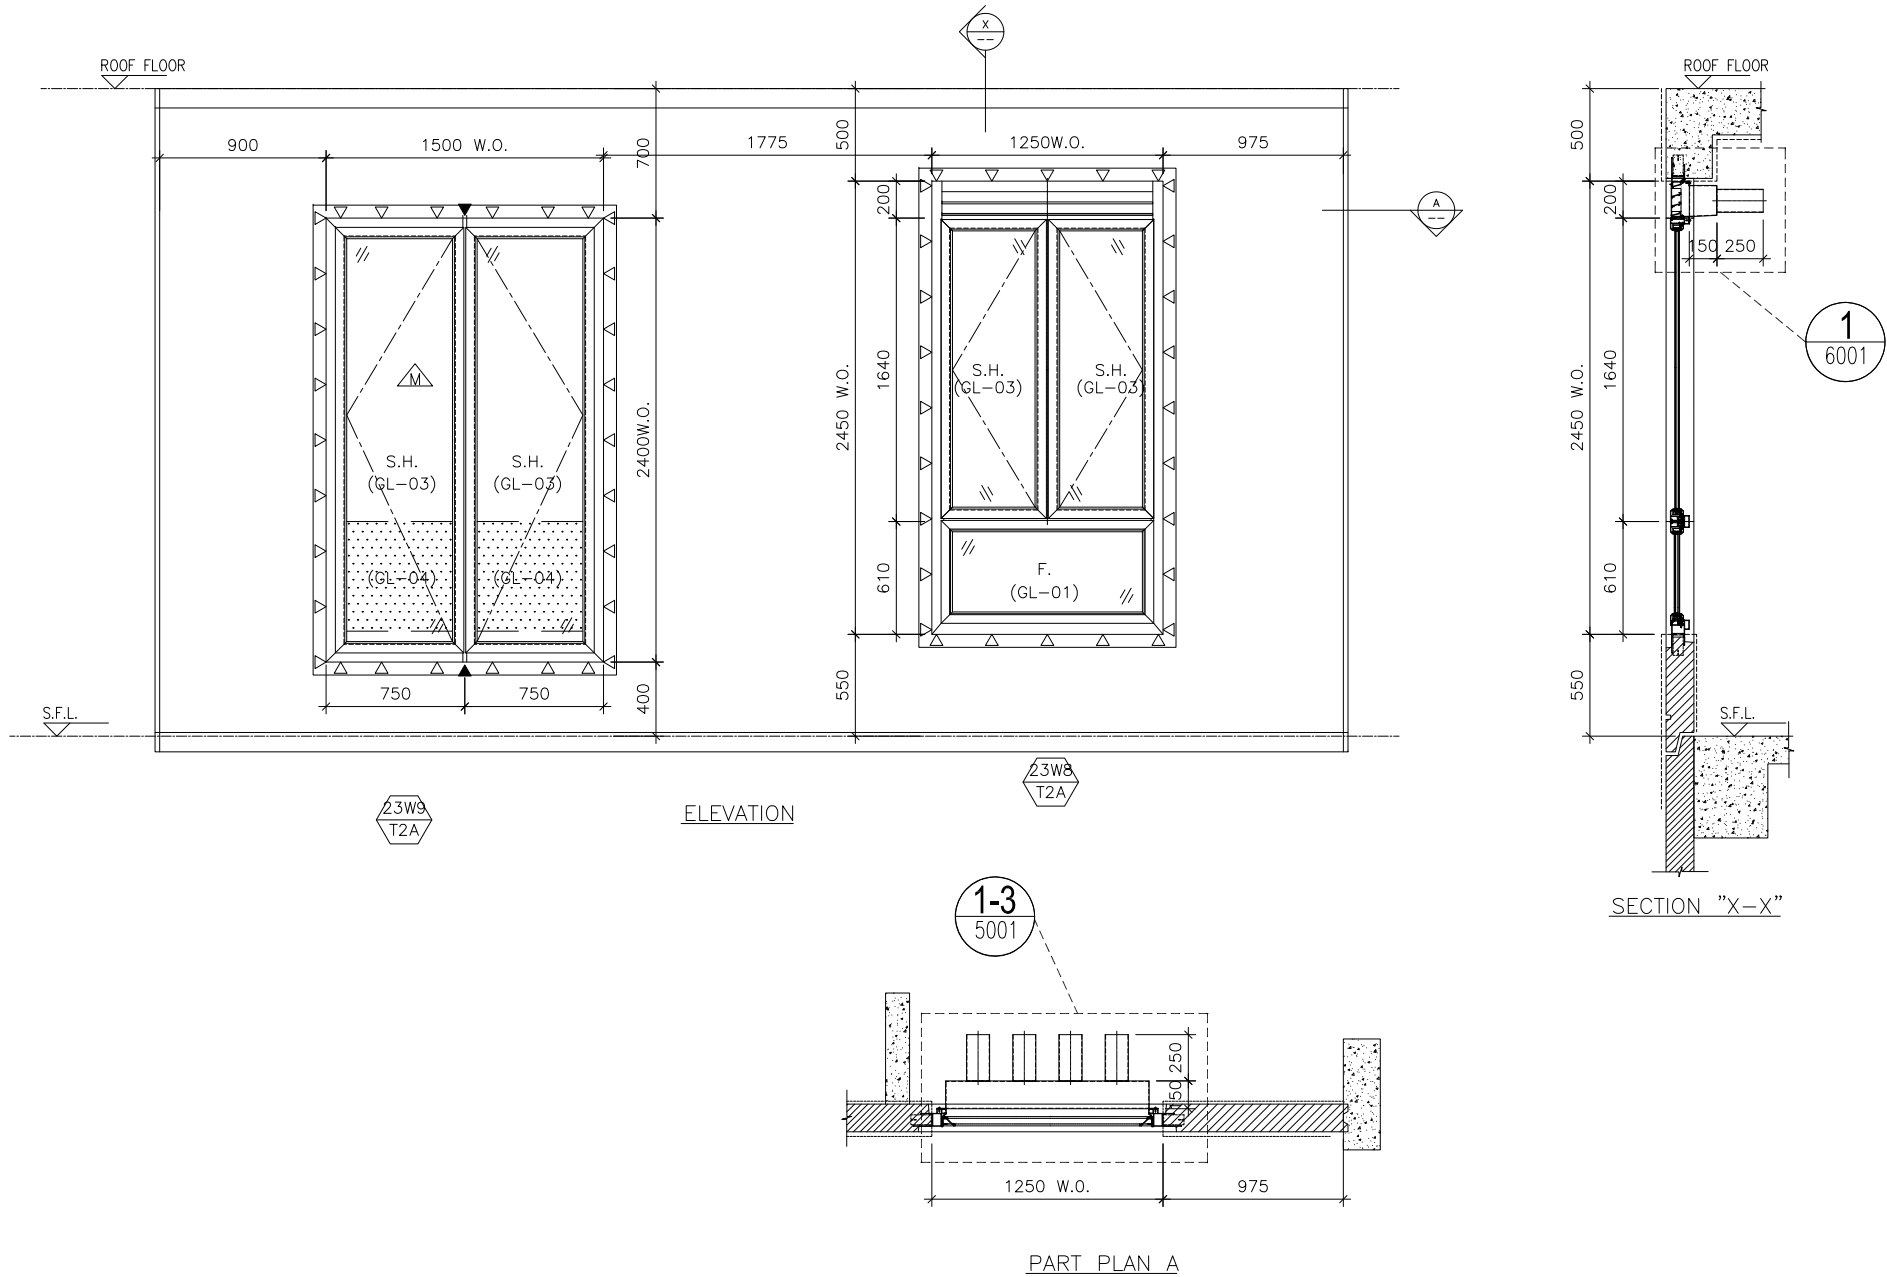

WINDOW MARK	23W9 T2A / 23W8 T2A
LOCATION	23/F M.BATH & M.EN AT TOWER 2 FLAT A
SECTION	70mm ALUM. SECTION
GLAZING	GL-01, GL-03
QUANTITY	1
REMARKS	FACADE (PF-20)

B.D. REF :			
CLIENT :			
ARCHITECT :			
AGC DESIGN LTD 185, 187, Argyle Place, 23, 25, 27,1			

ELEVATION

ELEVATION

SECTION "Y-Y"

SECTION "Z-Z"

WINDOW
MARK

23W5
T2A / 23W4
T2A

LOCATION 23/F KIT. & EN.4 AT TOWER 2 FLAT A

SECTION 70mm ALUM. SECTION

GLAZING GL-01, GL-03

QUANTITY 1

REMARKS FACADE (PF-21)

B.D. REF :

CLIENT :

ARCHITECT :

AGC
DESIGN LTD

MAIN CONTRACTOR :

Gammon

STRUCTURAL ENGINEER :

ARUP

FACADE CONSULTANT:

MEINHARDT

NOTE :

1. ALL DIMENSIONS ARE IN mm.
2. ALL ELEVATIONS ARE VIEWED FROM OUTSIDE.
3. ALL DIMENSIONS TO BE VERIFIED ON SITE BEFORE FABRICATION.

LEGEND :

- x1 — DETAIL MARK NO.
X001 — REFER SHEET NO.

1. F.F.L. -- FINISHED FLOOR LEVEL
2. S.F.L. -- STRUCTURAL FLOOR LEVEL
3. (R) -- REVERSED DETAIL
4. ▲ -- FIXING LOCATION
5. △ -- FIXING LUG LOCATION
6. GLASS LEGEND

GL01 -- 8mm+12mm AIR GAP+10mm THK. I.G.U.
GL01a -- 8mm+12mm AIR GAP+10mm THK. I.G.U.
GL03 -- 6mm+12mm AIR GAP+6mm THK. I.G.U.
GL04 -- 10mm THK. TEMPERED GLASS (PROTECTIVE BARRIER)
GL05 -- 6mm+12mm AIR GAP+8mm THK. I.G.U.

NO.	DATE	REVISED	BY
-----	------	---------	----

JOB NO. : J-852

PROJECT :
PROPOSED RESIDENTIAL DEVELOPMENT
AT 139 - 147 ARGYLE STREET,
NKIL 6005, 6035 R.P., 6036 R.P.,
6037 R.P. & 6038 R.P.

TITLE :
SCHEDULE FOR Plenum Box
AT TOWER 2 (23F)

DATE : 05-Dec-19

SCALE : 1:40

DRAWN BY : MN




CHECKED BY : DW

美特鋁質有限公司
MIDI ALUMINIUM FABRICATOR LTD.
Units 6-8, Sunray Industrial Centre, 1/F
610 Cha Kwo Ling Road, Kowloon
Tel:23489211-4 Fax:(852)2727666

DWG NO. : J852-SD-PW-4208

REV. : -

ELEVATION

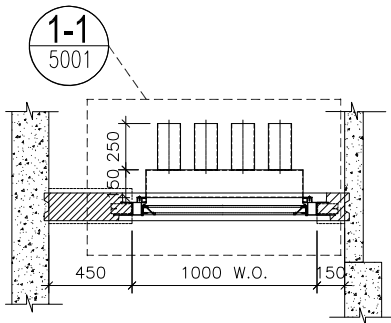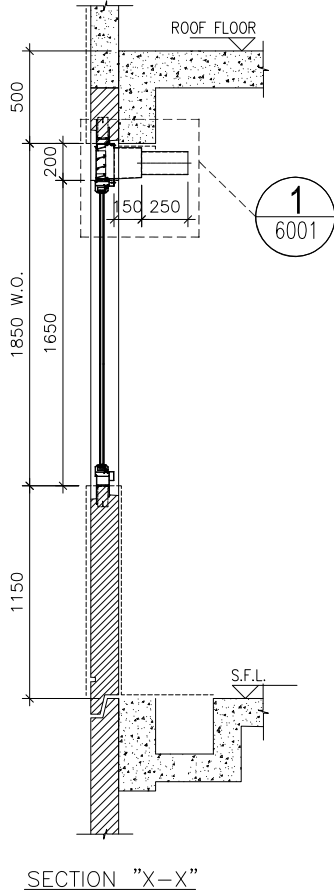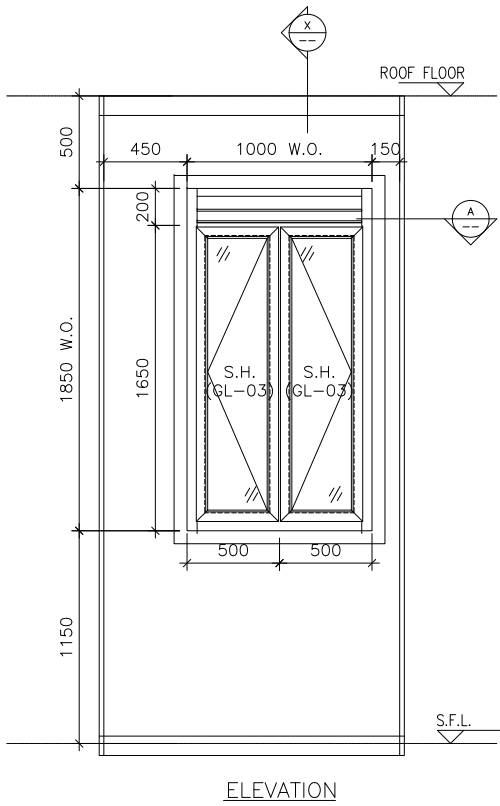

WINDOW
MARK



LOCATION 23/F KIT. AT TOWER 2 FLAT C

SECTION 70mm ALUM. SECTION

GLAZING GL-03

QUANTITY 1

REMARKS FACADE (PF-28)

B.D. REF :

CLIENT :

ARCHITECT :



MAIN CONTRACTOR :



STRUCTURAL ENGINEER :



FACADE CONSULTANT:



NOTE :

1. ALL DIMENSIONS ARE IN mm.
2. ALL ELEVATIONS ARE VIEWED FROM OUTSIDE.
3. ALL DIMENSIONS TO BE VERIFIED ON SITE BEFORE FABRICATION.

LEGEND :

- x1 — DETAIL MARK NO.
X001 — REFER SHEET NO.

1. F.F.L. — FINISHED FLOOR LEVEL
2. S.F.L. — STRUCTURAL FLOOR LEVEL
3. (R) — REVERSED DETAIL
4. ▲ — FIXING LOCATION
5. △ — FIXING LUG LOCATION
6. GLASS LEGEND

- GL01 — 8mm+12mm AIR GAP+10mm THK. I.G.U.
GL01a — 8mm+12mm AIR GAP+10mm THK. I.G.U.
GL03 — 6mm+12mm AIR GAP+6mm THK. I.G.U.
GL04 — 10mm THK. TEMPERED GLASS (PROTECTIVE BARRIER)
GL05 — 6mm+12mm AIR GAP+8mm THK. I.G.U.

NO.	DATE	REVISED	BY
-----	------	---------	----

JOB NO. : J-852

PROJECT :
PROPOSED RESIDENTIAL DEVELOPMENT
AT 139 — 147 ARGYLE STREET,
NKIL 6005, 6035 R.P., 6036 R.P.,
6037 R.P. & 6038 R.P.

TITLE :
SCHEDULE FOR Plenum Box
AT TOWER 2 (23F)

DATE : 05-Dec-19

SCALE : 1:40

DRAWN BY : MN




CHECKED BY : DW



DWG NO. : J852-SD-PW-4209

REV. : —

ELEVATION

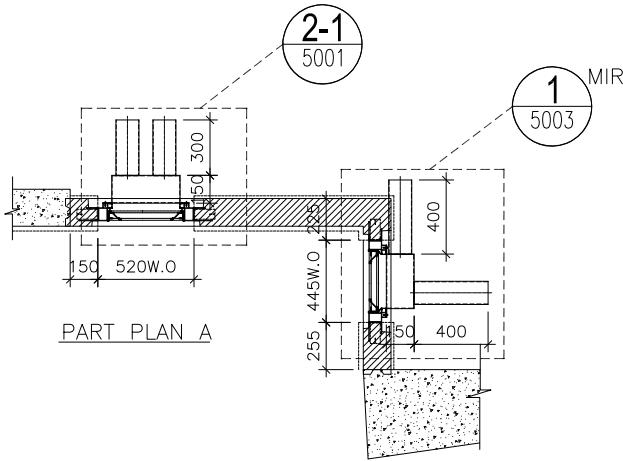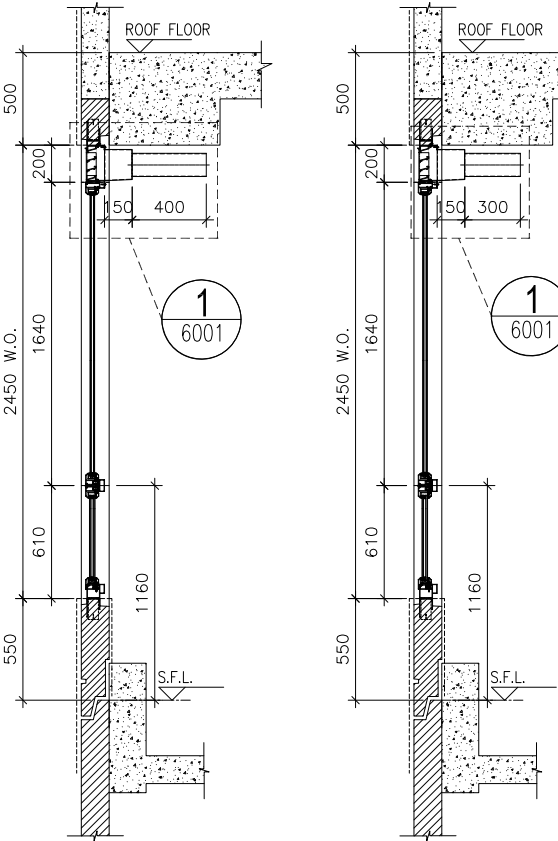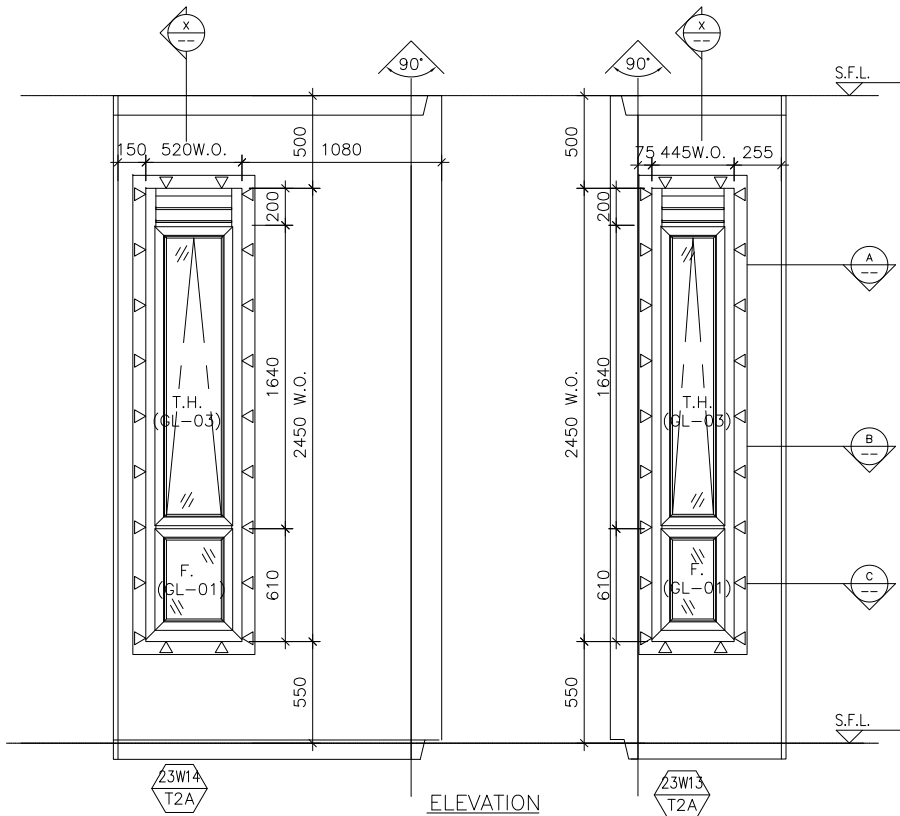

WINDOW MARK

23W14
T2A / 23W13
T2A

LOCATION 23/F E.N.B.3 & E.N.B.4 AT TOWER 2 FLAT A

SECTION 70mm ALUM. SECTION

GLAZING GL-01, GL-03

QUANTITY 1

REMARKS FACADE (PF-36)

B.D. REF :

CLIENT :

ARCHITECT :

AGC
DESIGN LTD
180, 181, 182,1000

MAIN CONTRACTOR :

Gammon

STRUCTURAL ENGINEER :

ARUP

FACADE CONSULTANT:

MEINHARDT

NOTE :

1. ALL DIMENSIONS ARE IN mm.
2. ALL ELEVATIONS ARE VIEWED FROM OUTSIDE.
3. ALL DIMENSIONS TO BE VERIFIED ON SITE BEFORE FABRICATION.

LEGEND :

- X1 — DETAIL MARK NO.
X001 — REFER SHEET NO.

1. F.F.L. — FINISHED FLOOR LEVEL
2. S.F.L. — STRUCTURAL FLOOR LEVEL
3. (R) — REVERSED DETAIL

NO. DATE REVISED BY

JOB NO. : J-852

PROJECT :
PROPOSED RESIDENTIAL DEVELOPMENT
AT 139 — 147 ARGYLE STREET,
NKIL 6005, 6035 R.P., 6036 R.P.,
6037 R.P. & 6038 R.P.

TITLE :
SCHEDULE FOR Plenum Box
AT TOWER 2 (23F)

DATE : 05-Dec-19

SCALE : 1:40

DRAWN BY : MN



CHECKED BY : DW

美特鋁質有限公司
MIDI ALUMINIUM FABRICATOR LTD.
Units 6-8, Sunray Industrial Centre, 1/F
610 Cha Kwo Ling Road, Kowloon
Tel:23489211-4 Fax:(852)2727666

DWG NO. : J852-SD-PW-4210


REV. : —

ELEVATION

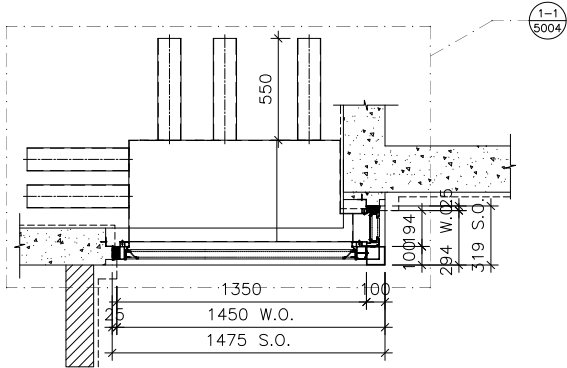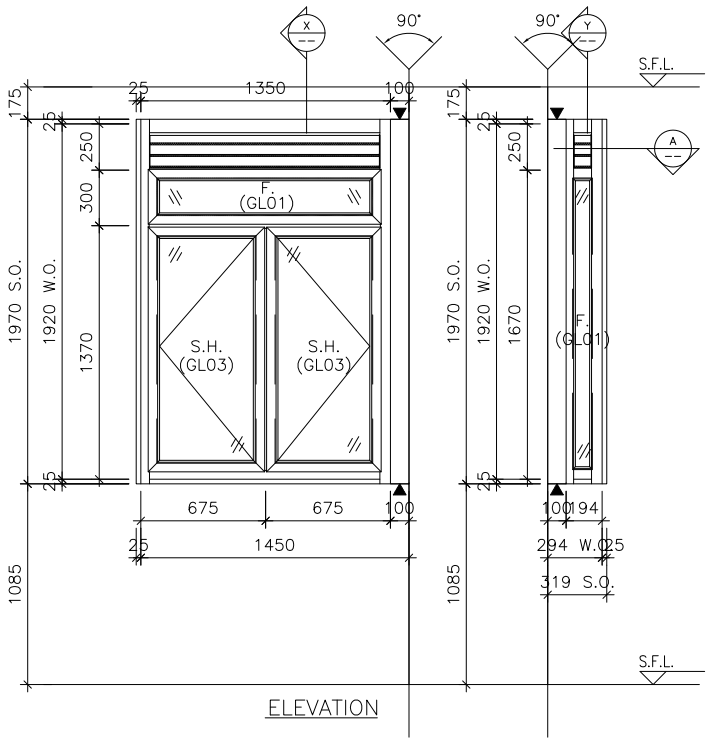


PART PLAN A

SECTION "X-X"

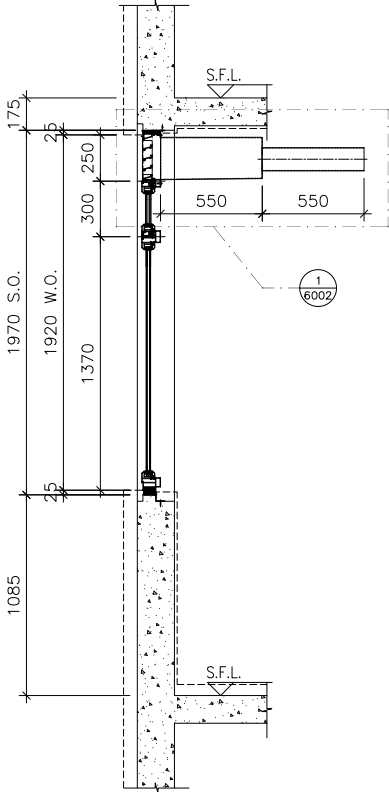

SECTION "Y-Y"

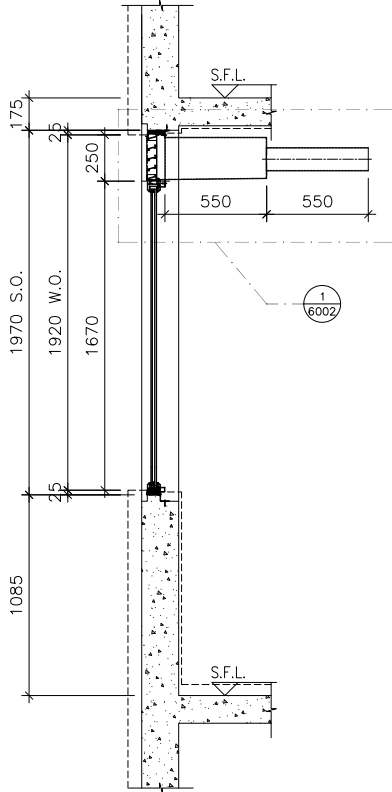

WINDOW MARK

W8
T2A

LOCATION 1/F~21/F KIT. AT TOWER 2 FLAT A

SECTION 50mm ALUM. SECTION

GLAZING GL01, GL03

QUANTITY 18

REMARKS

B.D. REF :

CLIENT :

ARCHITECT :

AGC
DESIGN LTD
180, 182, Argyle Place, 22, May's Road, North Point, Hong Kong
Tel: (852)2111-06, Fax: (852)2111-52, Email: agcdesign@agc.com.hk

MAIN CONTRACTOR :

Gammon

STRUCTURAL ENGINEER :

ARUP

FACADE CONSULTANT:

MEINHARDT

NOTE :

1. ALL DIMENSIONS ARE IN mm.
2. ALL ELEVATIONS ARE VIEWED FROM OUTSIDE.
3. ALL DIMENSIONS TO BE VERIFIED ON SITE BEFORE FABRICATION.

LEGEND :

- X1 ——— DETAIL MARK NO.
X001 ——— REFER SHEET NO.

1. F.F.L. — FINISHED FLOOR LEVEL
2. S.F.L. — STRUCTURAL FLOOR LEVEL
3. (R) — REVERSED DETAIL
4. ▲ — FIXING LOCATION
5. △ — FIXING LUG LOCATION

GLASS LEGEND

- GL01 — 8mm+12mm AIR GAP+10mm THK. I.G.U.
GL02 — 10mm THK. TEMPERED GLASS (SPANDREL GLASS)
GL03 — 6mm+12mm AIR GAP+6mm THK. I.G.U.
GL04 — 10mm THK. TEMPERED GLASS (PROTECTIVE BARRIER)
GL05 — 6mm+12mm AIR GAP+8mm THK. I.G.U.

NO.	DATE	REVISED	BY
-----	------	---------	----

JOB NO. : J-852

PROJECT :
PROPOSED RESIDENTIAL DEVELOPMENT
AT 139 - 147 ARGYLE STREET,
NKIL 6005, 6035 R.P., 6036 R.P.,
6037 R.P. & 6038 R.P.

TITLE :
SCHEDULE FOR Plenum Box
At IN-SITU ALUM. WINDOW(T2:1-21F)

DATE : 05-FEB-20

SCALE : 1:100

DRAWN BY : MN



CHECKED BY : DW

美特鋁質有限公司
MIDI ALUMINIUM FABRICATOR LTD.
Units 6-8, Sunray Industrial Centre, 1/F
610 Cha Kwo Ling Road, Kowloon
Tel:23489211-4 Fax:(852)2727666


DWG NO. : J852-SD-PB-4211

REV. : -


ELEVATION

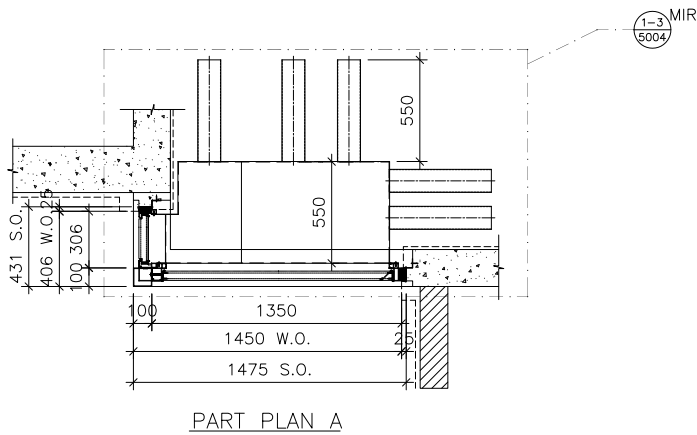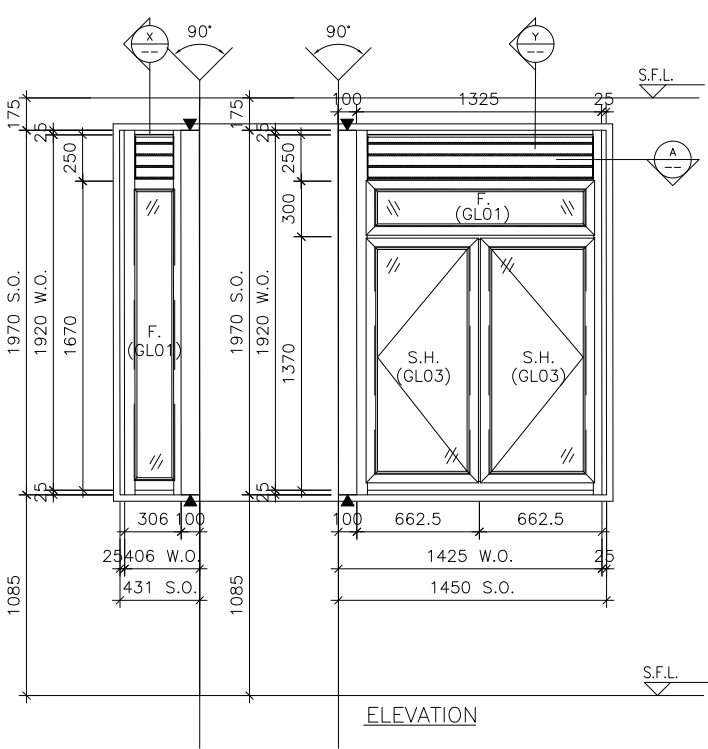

SECTION "X-X"

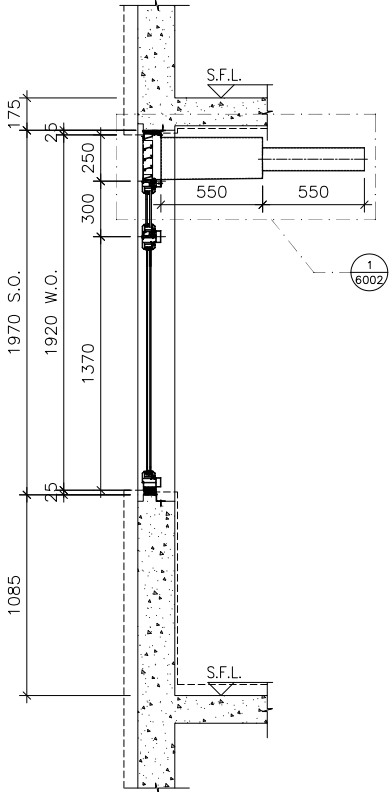

SECTION "Y-Y"

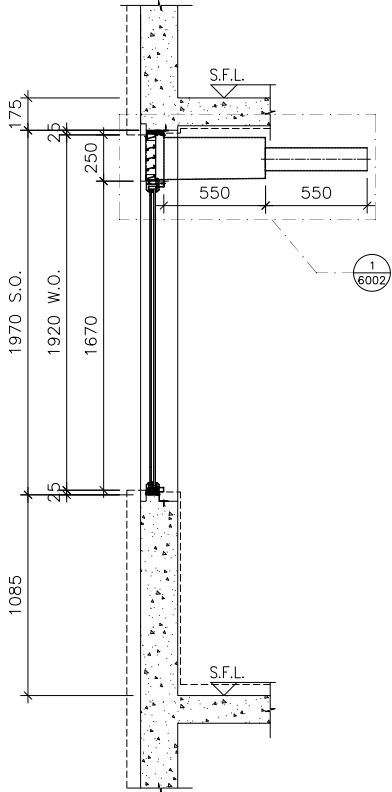

WINDOW MARK

W8
T2B

LOCATION 1/F~21/F KIT. AT TOWER 2 FLAT B

SECTION 50mm ALUM. SECTION

GLAZING GL01, GL03

QUANTITY 18





REMARKS

B.D. REF :

CLIENT :

ARCHITECT :
AGC
DESIGN LTD
100, 101, 102,

ELEVATION

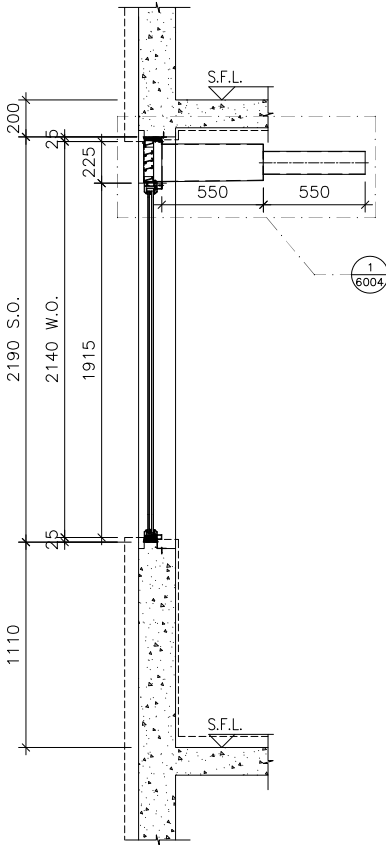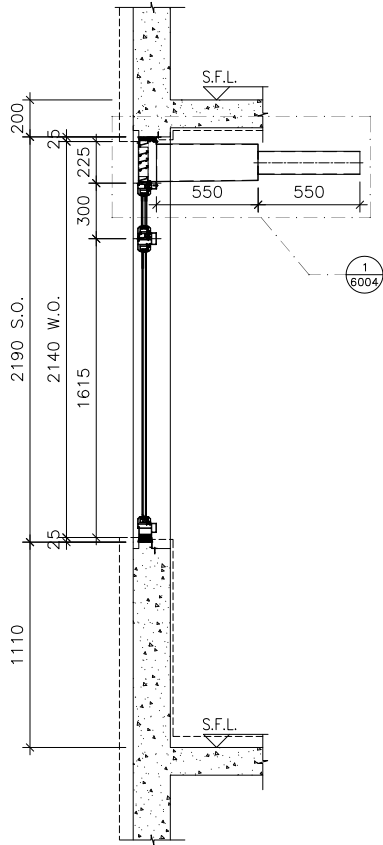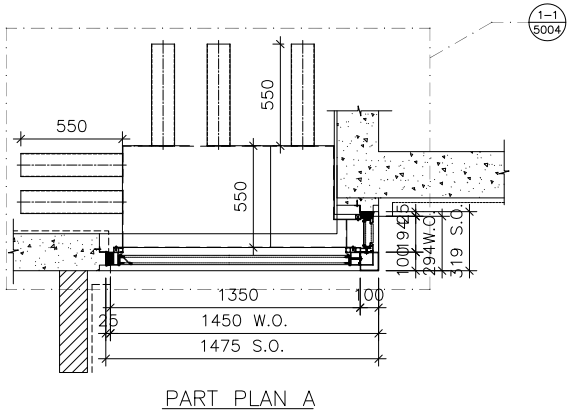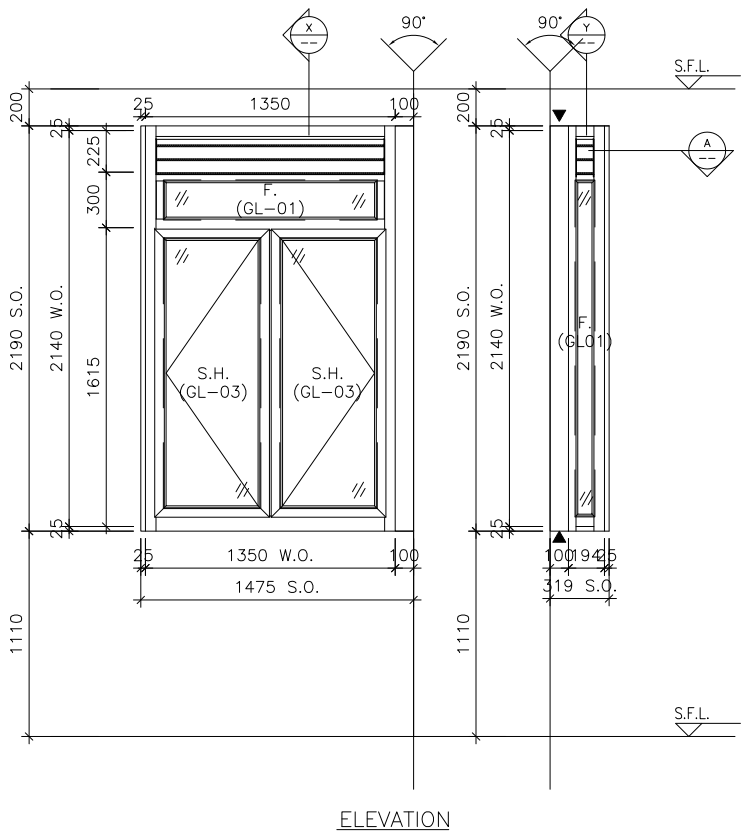

WINDOW
MARK



LOCATION

22/F KIT. AT TOWER 2 FLAT A

SECTION

50mm ALUM. SECTION

GLAZING

GL-01, GL-03

QUANTITY

1

REMARKS

B.D. REF :

CLIENT :

ARCHITECT :



MAIN CONTRACTOR :



STRUCTURAL ENGINEER :



FACADE CONSULTANT:



NOTE :

1. ALL DIMENSIONS ARE IN mm.
2. ALL ELEVATIONS ARE VIEWED FROM OUTSIDE.
3. ALL DIMENSIONS TO BE VERIFIED ON SITE BEFORE FABRICATION.

LEGEND :

- X1 — DETAIL MARK NO.
X001 — REFER SHEET NO.

1. F.F.L. — FINISHED FLOOR LEVEL
2. S.F.L. — STRUCTURAL FLOOR LEVEL
3. (R) — REVERSED DETAIL

NO.	DATE	REVISED	BY
-----	------	---------	----

JOB NO. :	J-852
-----------	-------

PROJECT :	PROPOSED RESIDENTIAL DEVELOPMENT AT 139 — 147 ARGYLE STREET, NKIL 6005, 6035 R.P., 6036 R.P., 6037 R.P. & 6038 R.P.
-----------	--

TITLE :	SCHEDULE FOR Plenum Box At IN-SITU ALUM. WINDOW(22F)
---------	---

DATE : 05-FEB-20	SCALE : 1:100
------------------	---------------


DRAWN BY : MN	CHECKED BY : DW
---------------	-----------------

 美特鋁質有限公司
MIDI ALUMINIUM FABRICATOR LTD.
Units 6-8, Sunray Industrial Centre, 1/F
610 Cha Kwo Ling Road, Kowloon
Tel:23489211-4 Fax:(852)2727666

DWG NO. : J852-SD-PB-4213

REV. : —

ELEVATION

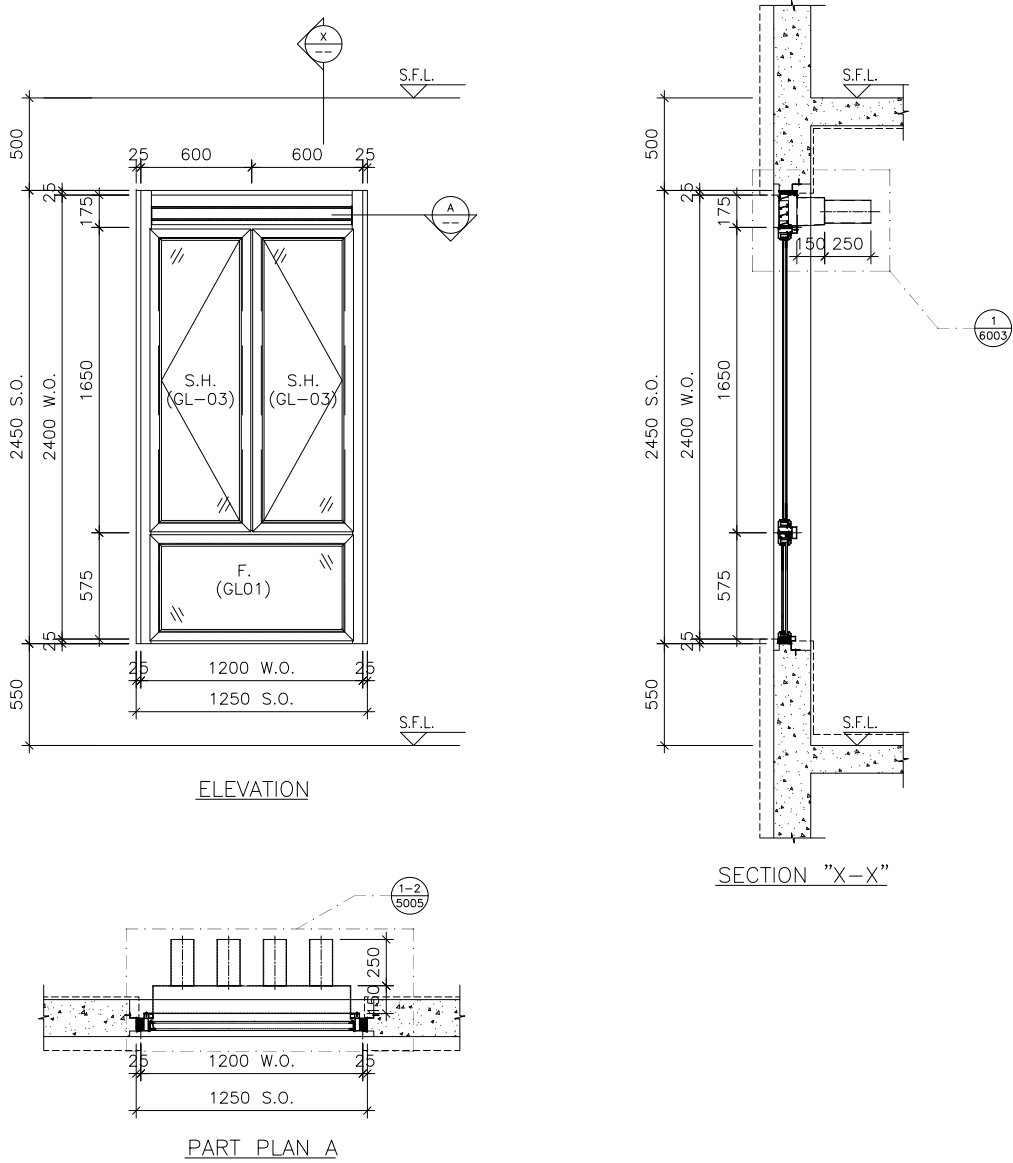

WINDOW MARK	
LOCATION	23/F BATH AT TOWER 2 FLAT A
SECTION	70mm ALUM. SECTION
GLAZING	GL-01, GL-03
QUANTITY	1
REMARKS	

B.D. REF :


CLIENT :

ARCHITECT :


AGC DESIGN LTD

185, 187, Argyle Road, 23, 25, 27,


ELEVATION

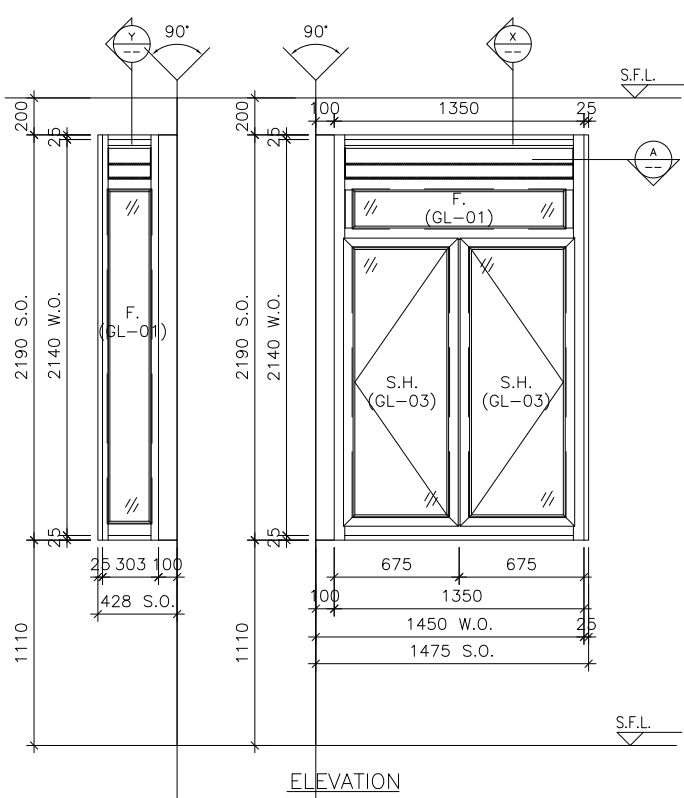


ELEVATION

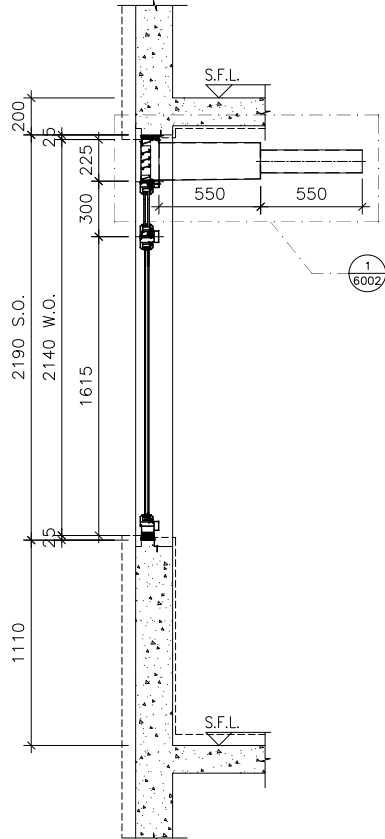

SECTION "X-X"

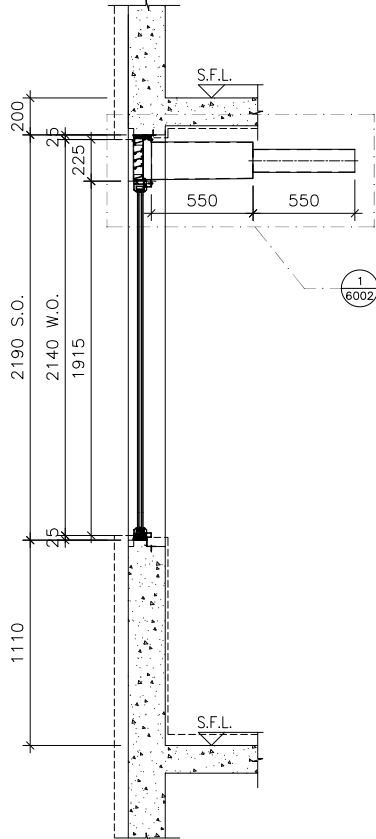

SECTION "Y-Y"

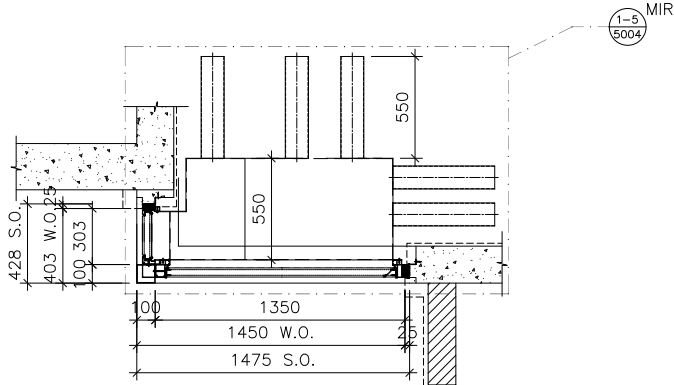

PART PLAN A

WINDOW MARK



LOCATION 22/F KIT. AT TOWER 2 FLAT B

SECTION 50mm ALUM. SECTION

GLAZING GL-01, GL-03

QUANTITY 1

REMARKS

B.D. REF :

CLIENT :

ARCHITECT :



MAIN CONTRACTOR :



STRUCTURAL ENGINEER :



FACADE CONSULTANT:



NOTE :

1. ALL DIMENSIONS ARE IN mm.
2. ALL ELEVATIONS ARE VIEWED FROM OUTSIDE.
3. ALL DIMENSIONS TO BE VERIFIED ON SITE BEFORE FABRICATION.

LEGEND :

- x1 — DETAIL MARK NO.
X001 — REFER SHEET NO.

1. F.F.L. — FINISHED FLOOR LEVEL
2. S.F.L. — STRUCTURAL FLOOR LEVEL
3. (R) — REVERSED DETAIL

NO.	DATE	REVISED	BY
-----	------	---------	----

JOB NO. :	J-852
-----------	-------

PROJECT :	PROPOSED RESIDENTIAL DEVELOPMENT AT 139 - 147 ARGYLE STREET, NKIL 6005, 6035 R.P., 6036 R.P., 6037 R.P. & 6038 R.P.
-----------	--

TITLE :	SCHEDULE FOR Plenum Box At IN-SITU ALUM. WINDOW(22F)
---------	---

DATE : 05-FEB-20	SCALE : 1:100
------------------	---------------





DRAWN BY : MN	CHECKED BY : DW
---------------	-----------------



DWG NO. : J852-SD-PB-4215

REV. : -

ELEVATION

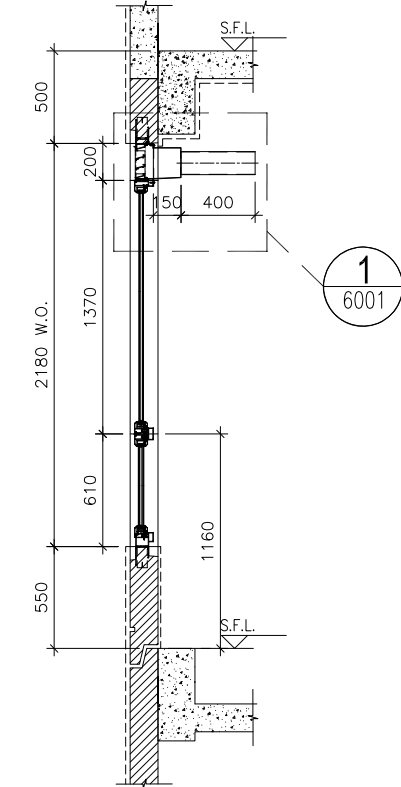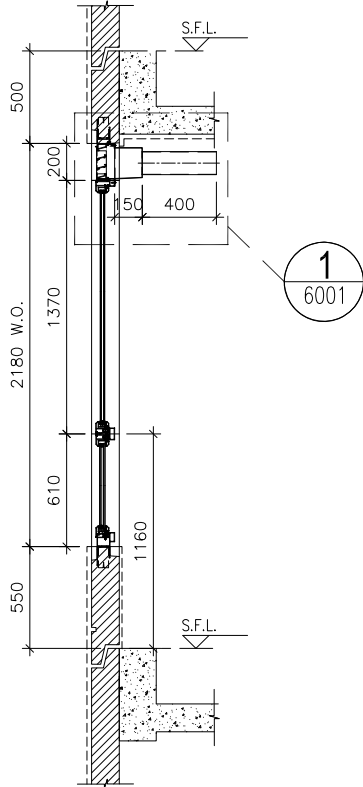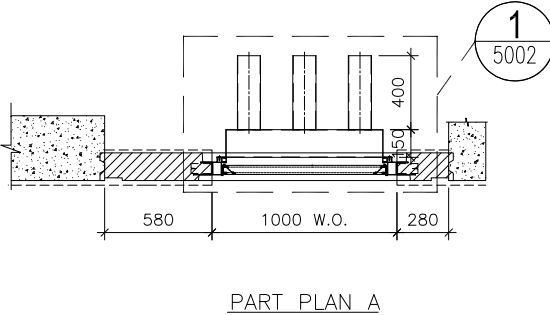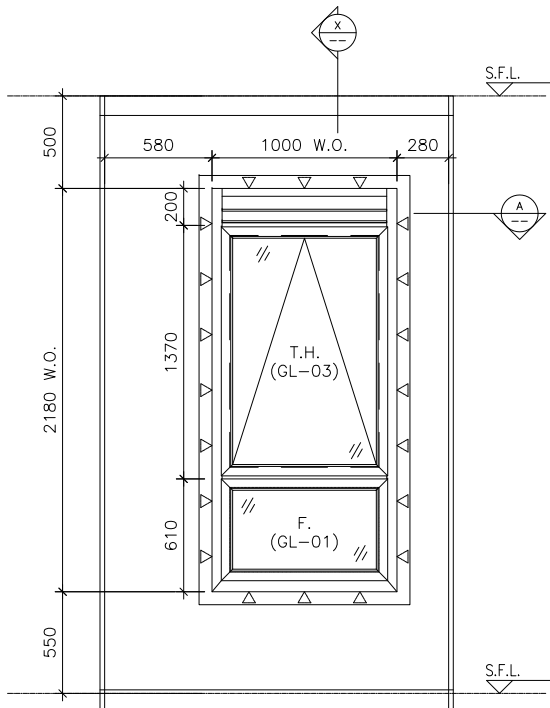

SECTION "X-X"(FOR 1F-20F)

SECTION "X-X"(FOR 21F)

WINDOW
MARK

W4
T3A

LOCATION 1/F-21/F M.B. AT TOWER 3 FLAT A

SECTION 70mm ALUM. SECTION

GLAZING GL-01, GL-03

QUANTITY 18

REMARKS FACADE (PF-13)

B.D. REF :

CLIENT :

ARCHITECT :

AGC
DESIGN LTD
180, 181, 182,1000

MAIN CONTRACTOR :

Gammon

STRUCTURAL ENGINEER :

ARUP

FACADE CONSULTANT:

MEINHARDT

NOTE :

1. ALL DIMENSIONS ARE IN mm.
2. ALL ELEVATIONS ARE VIEWED FROM OUTSIDE.
3. ALL DIMENSIONS TO BE VERIFIED ON SITE BEFORE FABRICATION.

LEGEND :

- (X1) --- DETAIL MARK NO.
(X001) --- REFER SHEET NO.

1. F.F.L. --- FINISHED FLOOR LEVEL
2. S.F.L. --- STRUCTURAL FLOOR LEVEL
3. (R) --- REVERSED DETAIL
4. ▲ --- FIXING LOCATION
5. △ --- FIXING LUG LOCATION

GLASS LEGEND

- GL01 --- 8mm+12mm AIR GAP+10mm THK. I.G.U.
GL01a --- 8mm+12mm AIR GAP+12mm THK. I.G.U.
GL02 --- 10mm THK. TEMPERED GLASS (SPANDREL GLASS)
GL03 --- 6mm+12mm AIR GAP+6mm THK. I.G.U.
GL04 --- 10mm THK. TEMPERED GLASS (PROTECTIVE BARRIER)
GL05 --- 6mm+12mm AIR GAP+8mm THK. I.G.U.

NO.	DATE	REVISED	BY
-----	------	---------	----

JOB NO. : J-852

PROJECT :
PROPOSED RESIDENTIAL DEVELOPMENT
AT 139 - 147 ARGYLE STREET,
NKIL 6005, 6035 R.P., 6036 R.P.,
6037 R.P. & 6038 R.P.

TITLE :
SCHEDULE FOR Plenum Box
AT TOWER 3 (1-21F)

DATE : 05-Dec-19

SCALE : 1:40

DRAWN BY : MN



CHECKED BY : DW

美特鋁質有限公司
MIDI ALUMINIUM FABRICATOR LTD.
Units 6-8, Sunray Industrial Centre, 1/F
610 Cha Kwo Ling Road, Kowloon
Tel:23489211-4 Fax:(852)2727666


DWG NO. : J852-SD-PB-4301

REV. : -


ELEVATION

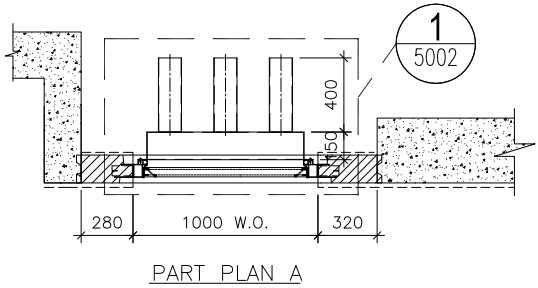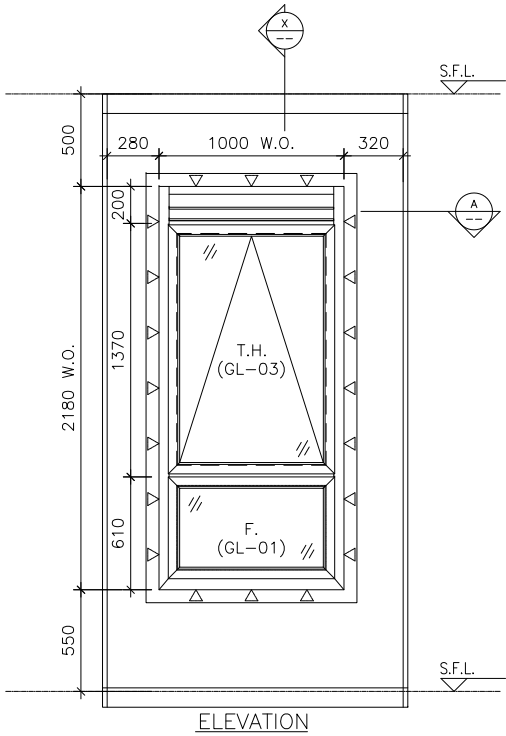

SECTION "X-X"(FOR 1F-20F)

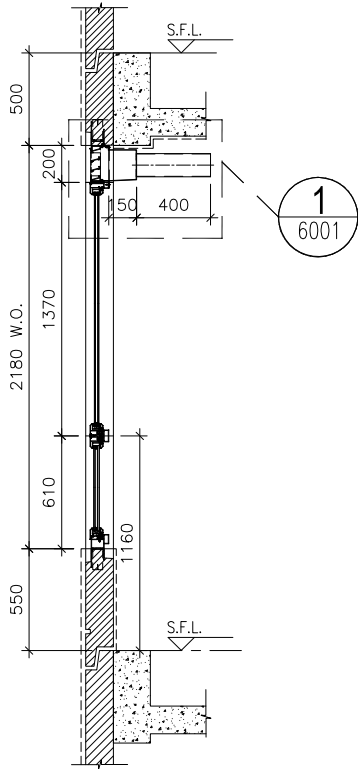

SECTION "X-X"(FOR 21F)

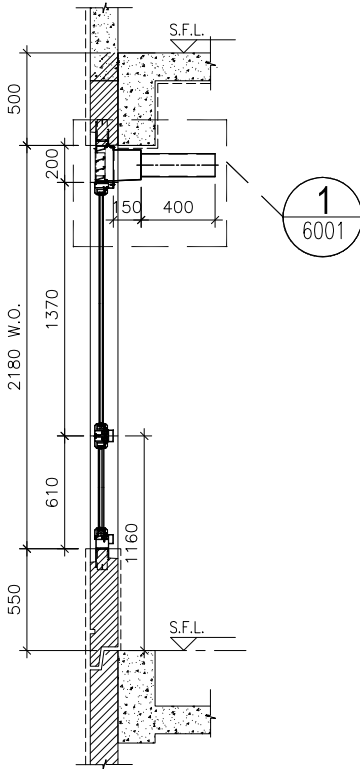

WINDOW
MARK



LOCATION

1/F-21/F EN.B. AT TOWER 3 FLAT A

SECTION

70mm ALUM. SECTION

GLAZING

GL-01, GL-03

QUANTITY

18

REMARKS

FACADE (PF-14)

B.D. REF :

CLIENT :

ARCHITECT :



MAIN CONTRACTOR :



STRUCTURAL ENGINEER :



FACADE CONSULTANT:



NOTE :

1. ALL DIMENSIONS ARE IN mm.
2. ALL ELEVATIONS ARE VIEWED FROM OUTSIDE.
3. ALL DIMENSIONS TO BE VERIFIED ON SITE BEFORE FABRICATION.

LEGEND :

1. F.F.L. -- FINISHED FLOOR LEVEL
2. S.F.L. -- STRUCTURAL FLOOR LEVEL
3. (R) -- REVERSED DETAIL
4. (R) -- REVERSED DETAIL
5. (R) -- REVERSED DETAIL
6. (R) -- REVERSED DETAIL

1. F.F.L. -- FINISHED FLOOR LEVEL
2. S.F.L. -- STRUCTURAL FLOOR LEVEL
3. (R) -- REVERSED DETAIL
4. (R) -- REVERSED DETAIL
5. (R) -- REVERSED DETAIL
6. (R) -- REVERSED DETAIL

NO. DATE REVISED BY

JOB NO. : J-852

PROJECT :
PROPOSED RESIDENTIAL DEVELOPMENT
AT 139 - 147 ARGYLE STREET,
NKIL 6005, 6035 R.P., 6036 R.P.,
6037 R.P. & 6038 R.P.

TITLE :
SCHEDULE FOR Plenum Box
AT TOWER 3 (1-21F)

DATE : 05-Dec-19

SCALE : 1:40

DRAWN BY : MN


CHECKED BY : DW

美特鋁質有限公司
MIDI ALUMINIUM FABRICATOR LTD.
Units 6-8, Sunray Industrial Centre, 1/F
610 Cha Kwo Ling Road, Kowloon
Tel:23489211-4 Fax:(852)2727666


DWG NO. : J852-SD-PB-4302

REV. : -


WINDOW
MARK

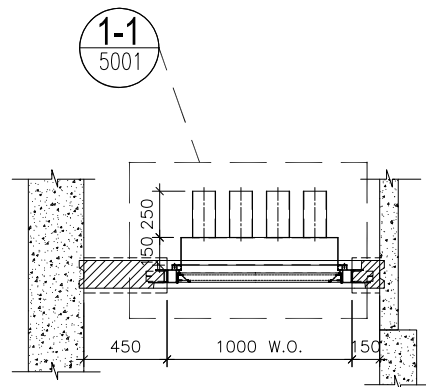

PART PLAN A

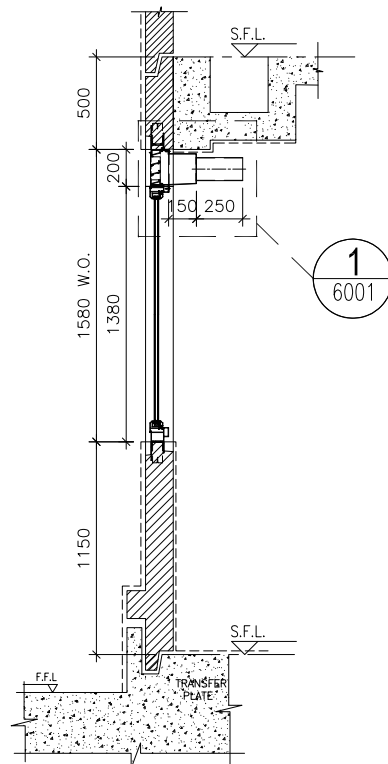

SECTION "X-X"(FOR 1F)

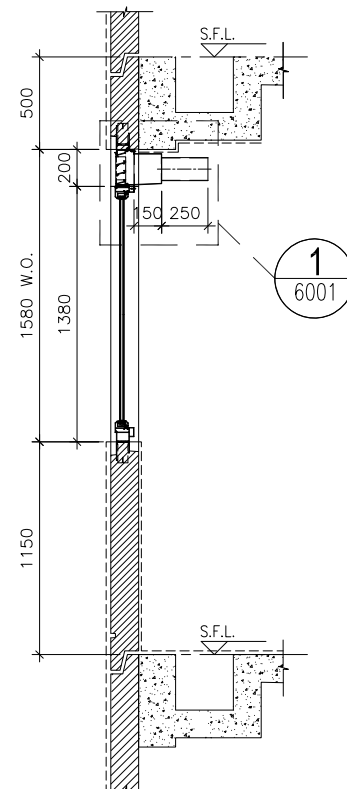

SECTION "X-X"(FOR 2F-21F)

CLIENT :

ARCHITECT :

創世流轉印有限公司
1801, 16/F, Olympia Plaza, 255 King's Road, North Point, Hong Kong
Tel: (852) 28322828 Fax: (852) 28322833 E-mail: info@worldprint.com

MAIN CONTRACTOR :	
-------------------	--



STRUCTURAL ENGINEER :

ARUP

FACADE CONSULTANT:

MEINHARDT

NOTE :

1. ALL DIMENSIONS ARE IN mm.
2. ALL ELEVATIONS ARE VIEWED FROM OUTSIDE.
3. ALL DIMENSIONS TO BE VERIFIED ON SITE BEFORE FABRICATION.

LEGEND :


 ← DETAIL MARK NO.
 ← REFER SHEET NO.

1. F.F.L. -- FINISHED FLOOR LEVEL
2. S.F.L. -- STRUCTURAL FLOOR LEVEL
3. (R) -- REVERSED DETAIL
4. ▲ -- FIXING LOCATION
5. △ -- FIXING LUG LOCATION
6. GLASS LEGEND

6. GLASS LEGEND

GL01 --8mm+12mm AIR GAP+10mm THK. I.G.U.
GL01a--8mm+12mm AIR GAP+12mm THK. I.G.U.
GL02 --10mm THK. TEMPERED GLASS (SPANDREL GLASS)
GL03 --6mm+12mm AIR GAP+6mm THK. I.G.U.
GL04 --10mm THK. TEMPERED GLASS (PROTECTIVE BARRIER)
GL05 --6mm+12mm AIR GAP+8mm THK. I.G.U.

NO.	DATE	REVISED	BY
-----	------	---------	----

JOB NO. : J-852

PROJECT :
PROPOSED RESIDENTIAL DEVELOPMENT
AT 139 - 147 ARGYLE STREET,
NKIL 6005, 6035 R.P., 6036 R.P.,
6037 R.P. & 6038 R.P.

TITLE : SCHEDULE FOR Plenum Box
AT TOWER 3 (1-21F)

DATE : 05-Dec-19

SCALE : 1:40

DRAWN BY : MN


CHECKED BY : DW

 **美特鋁質有限公司**
MIDI ALUMINIUM FABRICATOR LTD.
Units 6-8, Sunray Industrial Centre, 1/F
610 Cha Kwo Ling Road, Kowloon
Tel: 23489211-4 Fax: (852) 27727666

DWG NO. : J852-SD-PB-4303

REV. : —

WINDOW
MARK

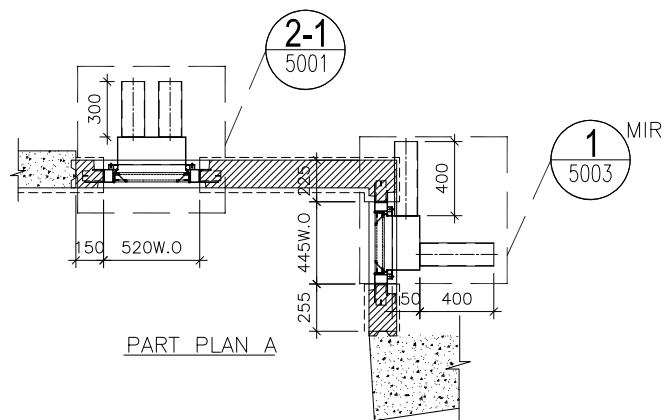

SECTION	70mm ALUM. SECTION
---------	--------------------

QUANTITY	18 / 18
----------	---------

REMARKS	FACADE (
---------	----------

CLIENT :

ARCHITECT :

MAIN CONTRACTOR :	
-------------------	--

STRUCTURAL ENGINEER :

FACADE CONSULTANT:

NOTE :

1. ALL DIMENSIONS ARE IN mm.
2. ALL ELEVATIONS ARE VIEWED FROM OUTSIDE.
3. ALL DIMENSIONS TO BE VERIFIED ON SITE BEFORE FABRICATION.

LEGEND :

 ———— DETAIL MARK NO.
————— REFER SHEET NO.

1. F.F.L. -- FINISHED FLOOR LEVEL
2. S.F.L. -- STRUCTURAL FLOOR LEVEL
3. (R) -- REVERSED DETAIL
4. ▲ -- FIXING LOCATION
5. △ -- FIXING LUG LOCATION
6. GLASS LEGEND

GL01 --8mm+12mm AIR GAP+10mm THK. I.G.U.
 GL01a--8mm+12mm AIR GAP+12mm THK. I.G.U.
 GL02 --10mm THK. TEMPERED GLASS (SPANDREL GLASS)
 GL03 --6mm+12mm AIR GAP+6mm THK. I.G.U.
 GL04 --10mm THK. TEMPERED GLASS (PROTECTIVE BARRIER)
 GL05 --6mm+12mm AIR GAP+8mm THK. I.G.U.

NO.	DATE	REVISED	BY
-----	------	---------	----

JOB NO. :	J-852
-----------	-------

PROJECT :
PROPOSED RESIDENTIAL DEVELOPMENT
AT 139 - 147 ARGYLE STREET,
NKIL 6005, 6035 R.P., 6036 R.P.,
6037 R.P. & 6038 R.P.

TITLE : SCHEDULE FOR Plenum Box
AT TOWER 3 (1-21F)

DATE : 05-Dec-19	SCALE : 1:40
------------------	--------------

DRAWN BY : MN	CHECKED BY : DW
---------------	-----------------


▲ ▲ 美 味 知 曆 士 四 公 司

MIDI ALUMINIUM FABRICATOR LTD.

Units 6-8, Sunray Industrial Centre, 1/F
610 Che Kwo Ling Road, Kowloon

Tel:23489211-4 Fax:(852)27727666

DWG NO. : J852-SD-PB-4304	REV. : -
---------------------------	----------

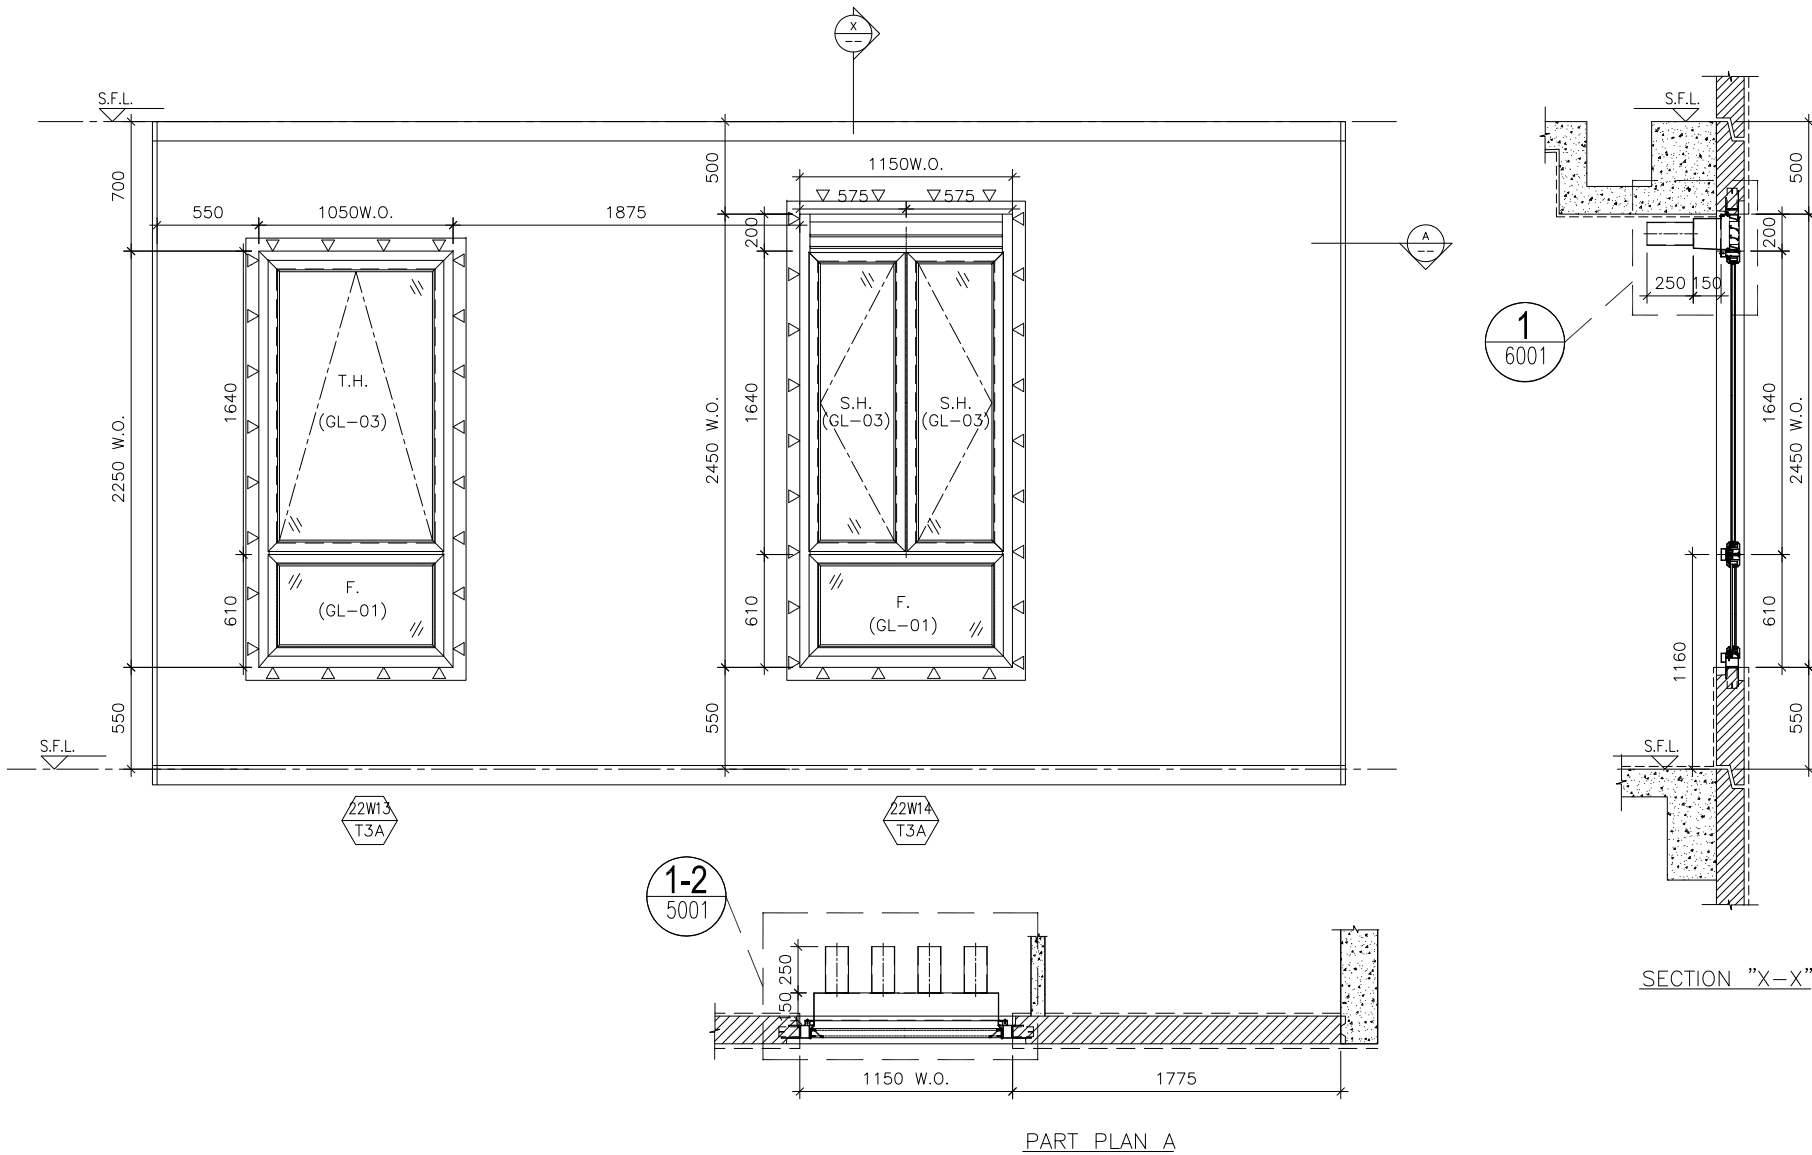

ELEVATION



SECTION "X-X"

PART PLAN A


WINDOW MARK	22W14 T3A / 22W13 T3A
LOCATION	22/F EN.3 & M.B..3 AT TOWER 3 FLAT A
SECTION	70mm ALUM. SECTION
GLAZING	GL-01, GL-03
QUANTITY	1
REMARKS	FACADE (PF-19)

B.D. REF :			
CLIENT :			
ARCHITECT :			
AGC DESIGN LTD ■			

ELEVATION

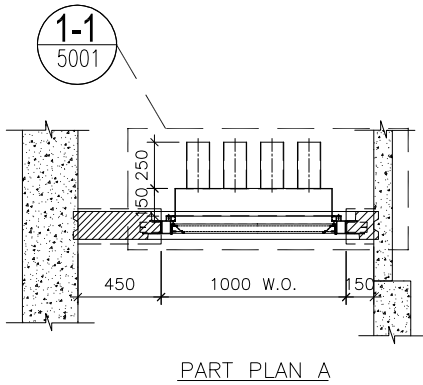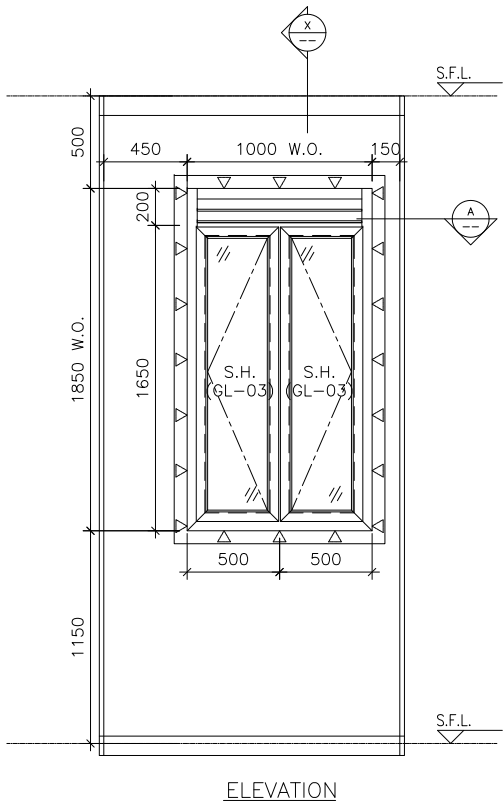

SECTION "X-X"

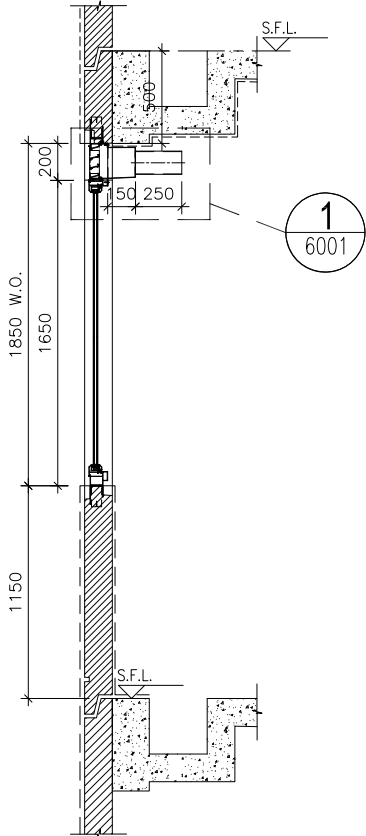

WINDOW MARK



LOCATION 22/F KIT. AT TOWER 3 FLAT C

SECTION 70mm ALUM. SECTION

GLAZING GL-03

QUANTITY 1

REMARKS FACADE (PF-25)

B.D. REF :

CLIENT :

ARCHITECT :



MAIN CONTRACTOR :



STRUCTURAL ENGINEER :



FACADE CONSULTANT:



NOTE :

1. ALL DIMENSIONS ARE IN mm.
2. ALL ELEVATIONS ARE VIEWED FROM OUTSIDE.
3. ALL DIMENSIONS TO BE VERIFIED ON SITE BEFORE FABRICATION.

LEGEND :

- (X1) --- DETAIL MARK NO.
(X001) --- REFER SHEET NO.

1. F.F.L. --- FINISHED FLOOR LEVEL
2. S.F.L. --- STRUCTURAL FLOOR LEVEL
3. (R) --- REVERSED DETAIL
4. (F) --- FIXING LOCATION
5. (L) --- FIXING LUG LOCATION
6. GLASS LEGEND

- GL01 --- 8mm+12mm AIR GAP+10mm THK. I.G.U.
GL01a --- 8mm+9mm AIR GAP+12mm THK. I.G.U.
GL03 --- 6mm+12mm AIR GAP+6mm THK. I.G.U.
GL04 --- 10mm THK. TEMPERED GLASS (PROTECTIVE BARRIER)
GL05 --- 6mm+12mm AIR GAP+8mm THK. I.G.U.

NO. DATE REVISED BY

JOB NO. : J-852

PROJECT :
PROPOSED RESIDENTIAL DEVELOPMENT
AT 139 - 147 ARGYLE STREET,
NKIL 6005, 6035 R.P., 6036 R.P.,
6037 R.P. & 6038 R.P.

TITLE :
SCHEDULE FOR Plenum Box
AT TOWER 3 (22F)

DATE : 05-Dec-19

SCALE : 1:40


DRAWN BY : MN

CHECKED BY : DW



DWG NO. : J852-SD-PB-4306

REV. : -

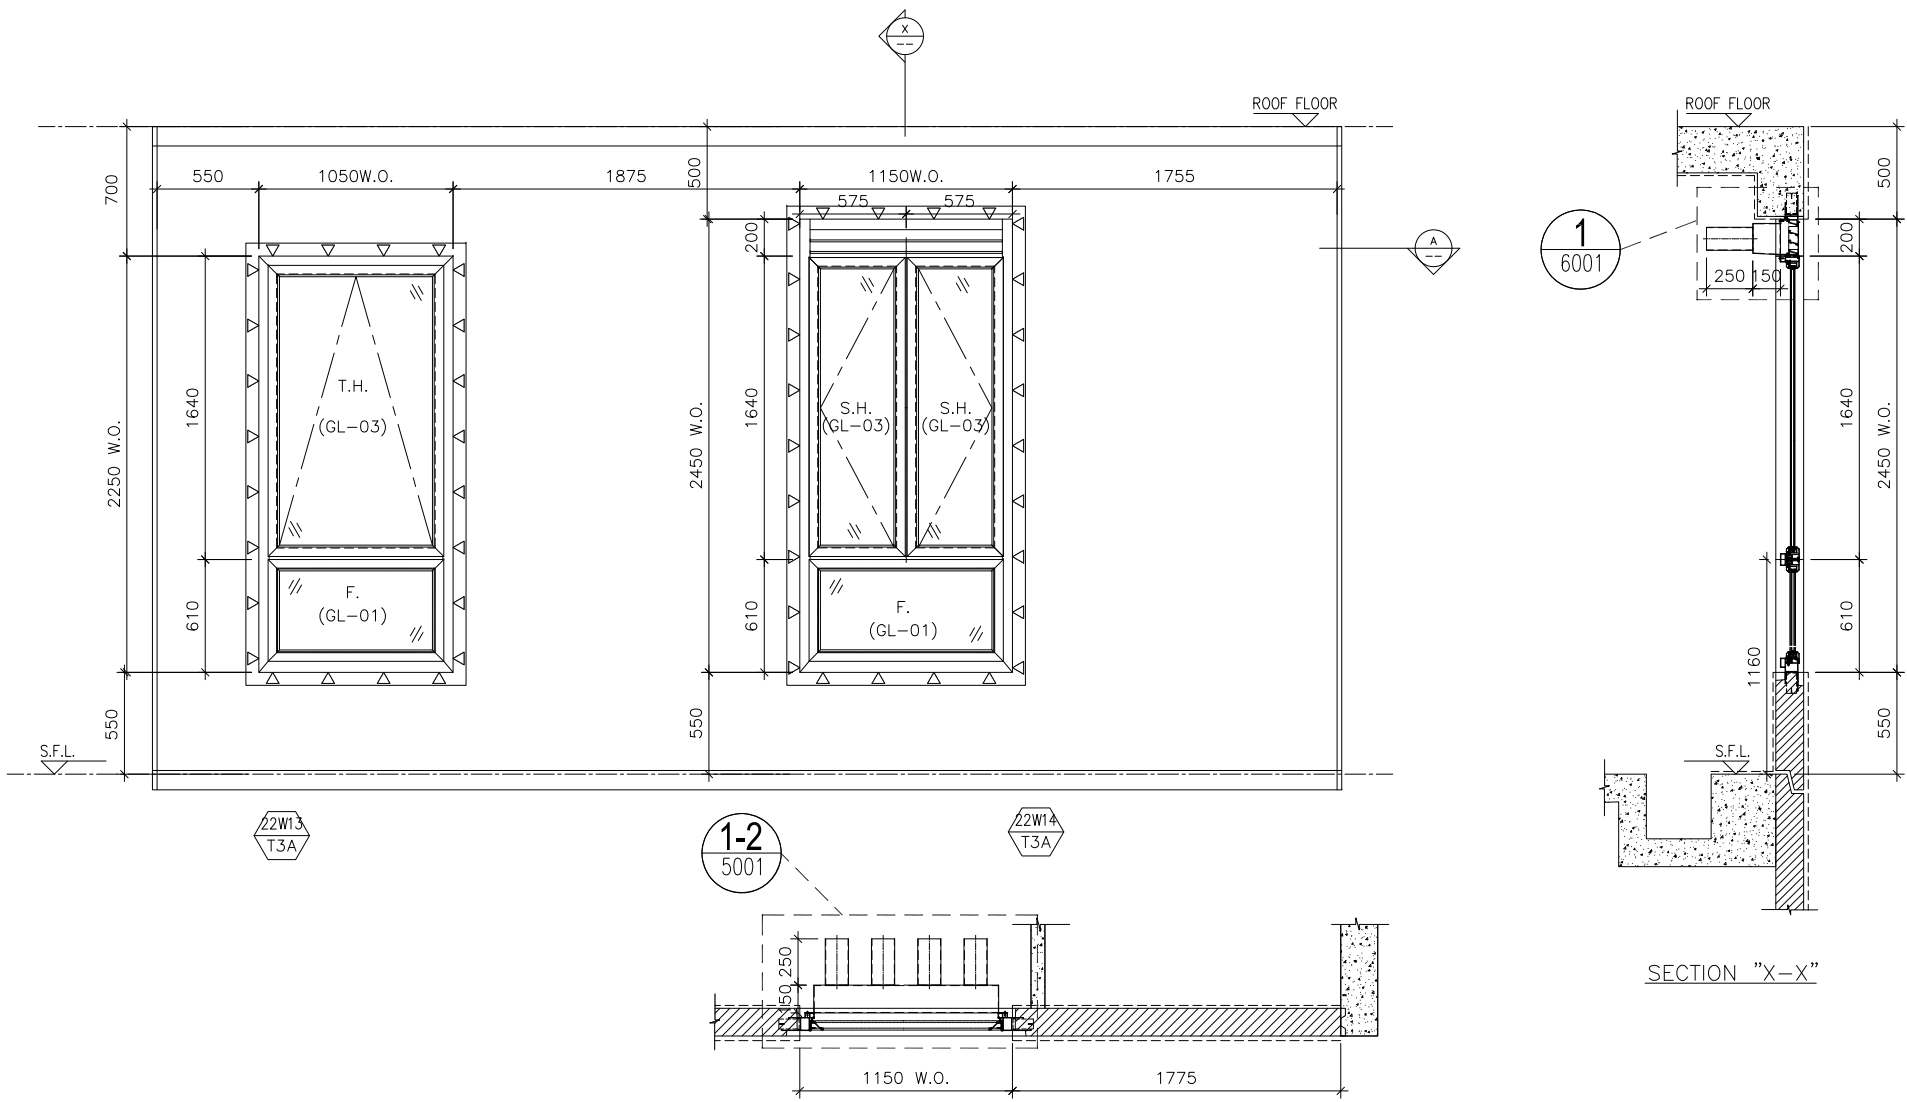

ELEVATION

SECTION "X-X"

WINDOW MARK	23W14 T3A / 23W13 T3A
LOCATION	23/F B.R.2 & B.R.3 AT TOWER 3 FLAT A
SECTION	70mm ALUM. SECTION
GLAZING	GL-01, GL-03
QUANTITY	1
REMARKS	FACADE (PF-19)

B.D. REF :

CLIENT :

ARCHITECT :

AGC DESIGN LTD

180, 181, 182,1000

MAIN CONTRACTOR :

Gammon

STRUCTURAL ENGINEER :

ARUP

FACADE CONSULTANT:

MEINHARDT

NOTE :

1. ALL DIMENSIONS ARE IN mm.
2. ALL ELEVATIONS ARE VIEWED FROM OUTSIDE.
3. ALL DIMENSIONS TO BE VERIFIED ON SITE BEFORE FABRICATION.

LEGEND :

x1

DETAIL MARK NO.

x001

REFER SHEET NO.

1. F.F.L. -- FINISHED FLOOR LEVEL
2. S.F.L. -- STRUCTURAL FLOOR LEVEL
3.

R

 -- REVERSED DETAIL
4.

▲




 -- FIXING LOCATION
5.

△

 -- FIXING LUG LOCATION
6. GLASS LEGEND
GL01 -- 8mm+12mm AIR GAP+10mm THK. I.G.U.
GL01a -- 8mm+9mm AIR GAP+12mm THK. I.G.U.
GL02 -- 10mm THK. TEMPERED GLASS (SPANDREL GLASS)
GL03 -- 6mm+12mm AIR GAP+6mm THK. I.G.U.
GL04 -- 10mm THK. TEMPERED GLASS (PROTECTIVE BARRIER)
GL05 -- 6mm+12mm AIR GAP+8mm THK. I.G.U.

NO.	DATE	REVISED	BY
JOB NO. : J-852			
PROJECT : PROPOSED RESIDENTIAL DEVELOPMENT AT 139 - 147 ARGYLE STREET, NKIL 6005, 6035 R.P., 6036 R.P., 6037 R.P. & 6038 R.P.			
TITLE : SCHEDULE FOR Plenum Box AT TOWER 3 (23F)			
DATE : 05-Dec-19		SCALE : 1:40	
DRAWN BY : MN		CHECKED BY : DW	
美特鋁質有限公司 MIDI ALUMINIUM FABRICATOR LTD. Units 6-8, Sunray Industrial Centre, 1/F 610 Cha Kwo Ling Road, Kowloon Tel:23489211-4 Fax:(852)2727666			
DWG NO. : J852-SD-PB-4307		REV. : -	

ELEVATION

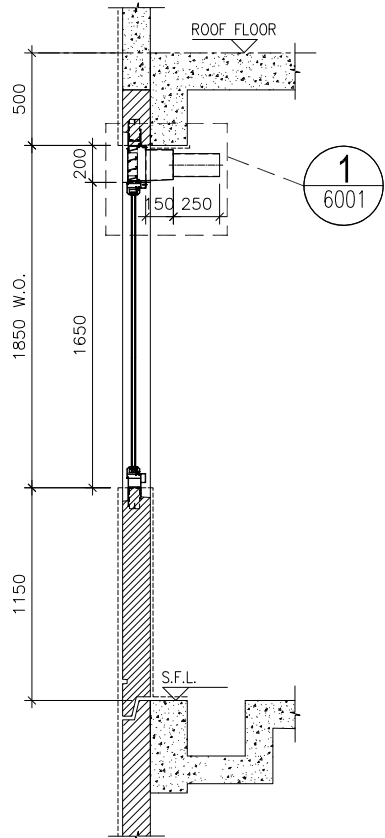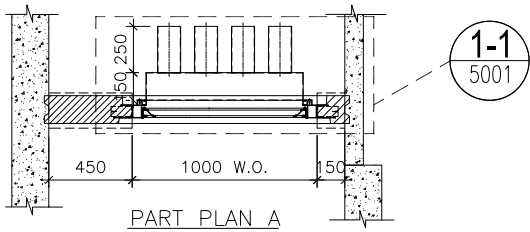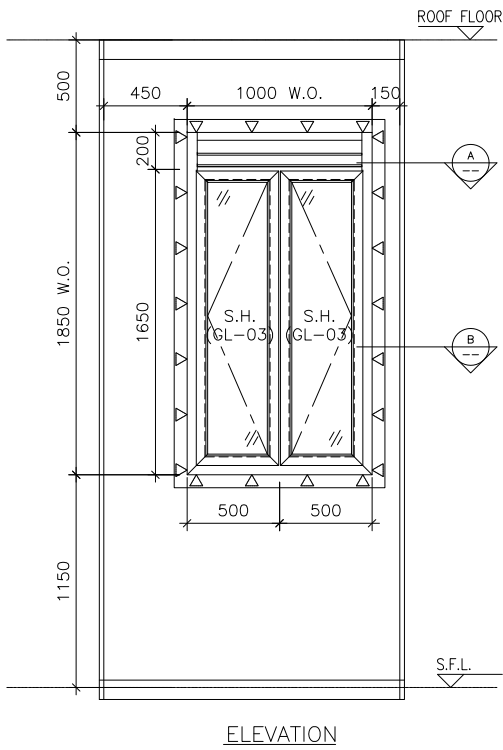

SECTION "X-X"

WINDOW
MARK



LOCATION 23/F KIT. AT TOWER 3 FLAT C

SECTION 70mm ALUM. SECTION

GLAZING GL-03

QUANTITY 1

REMARKS FACADE (PF-25)

B.D. REF :

CLIENT :

ARCHITECT :



MAIN CONTRACTOR :



STRUCTURAL ENGINEER :



FACADE CONSULTANT:



NOTE :

1. ALL DIMENSIONS ARE IN mm.
2. ALL ELEVATIONS ARE VIEWED FROM OUTSIDE.
3. ALL DIMENSIONS TO BE VERIFIED ON SITE BEFORE FABRICATION.

LEGEND :

- X1 — DETAIL MARK NO.
X001 — REFER SHEET NO.

1. F.F.L. -- FINISHED FLOOR LEVEL
2. S.F.L. -- STRUCTURAL FLOOR LEVEL
3. (R) -- REVERSED DETAIL
4. ▲ -- FIXING LOCATION
5. △ -- FIXING LUG LOCATION

GLASS LEGEND

- GL01 -- 8mm+12mm AIR GAP+10mm THK. I.G.U.
GL01a -- 8mm+9mm AIR GAP+12mm THK. I.G.U.
GL02 -- 10mm THK. TEMPERED GLASS (SPANDREL GLASS)
GL03 -- 6mm+12mm AIR GAP+6mm THK. I.G.U.
GL04 -- 10mm THK. TEMPERED GLASS (PROTECTIVE BARRIER)
GL05 -- 6mm+12mm AIR GAP+8mm THK. I.G.U.

NO.	DATE	REVISED	BY
-----	------	---------	----

JOB NO. : J-852

PROJECT :
PROPOSED RESIDENTIAL DEVELOPMENT
AT 139 - 147 ARGYLE STREET,
NKIL 6005, 6035 R.P., 6036 R.P.,
6037 R.P. & 6038 R.P.

TITLE :
SCHEDULE FOR Plenum Box
AT TOWER 3 (23F)

DATE : 05-Dec-19

SCALE : 1:40

DRAWN BY : MN

CHECKED BY : DW




Units 6-8, Sunray Industrial Centre, 1/F
610 Cha Kwo Ling Road, Kowloon
Tel:23489211-4 Fax:(852)2727666


DWG NO. : J852-SD-PB-4308

REV. : -


ELEVATION

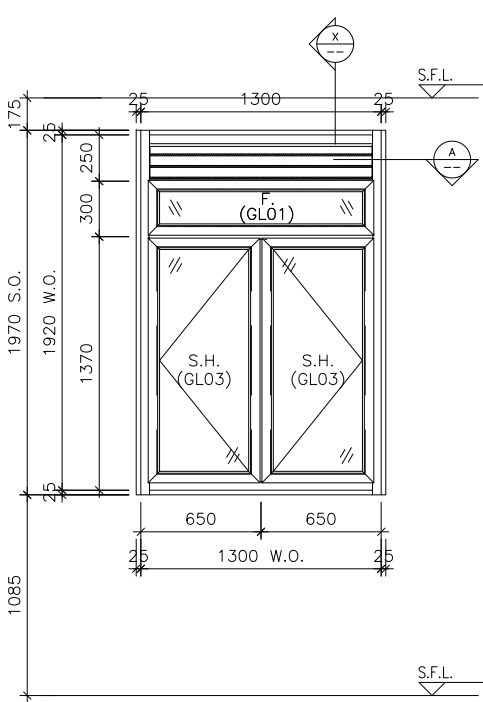

ELEVATION

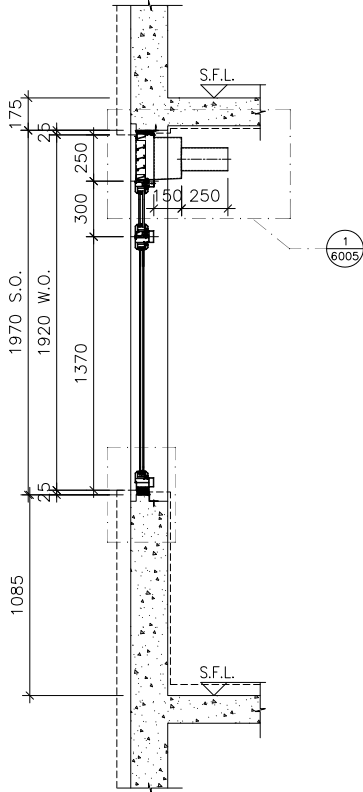

SECTION "X-X"

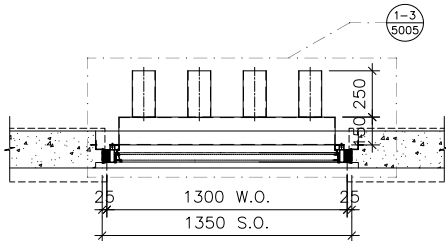

PART PLAN A

WINDOW
MARK



LOCATION1/F~21/F KIT. AT TOWER 3 FLAT A

SECTION70mm ALUM. SECTION

GLAZINGGL01, GL03

QUANTITY18

REMARKS

B.D. REF :

CLIENT :

ARCHITECT :



MAIN CONTRACTOR :



STRUCTURAL ENGINEER :



FACADE CONSULTANT:



NOTE :

1. ALL DIMENSIONS ARE IN mm.
2. ALL ELEVATIONS ARE VIEWED FROM OUTSIDE.
3. ALL DIMENSIONS TO BE VERIFIED ON SITE BEFORE FABRICATION.

LEGEND :

- x1 — DETAIL MARK NO.
X001 — REFER SHEET NO.

1. F.F.L. -- FINISHED FLOOR LEVEL
2. S.F.L. -- STRUCTURAL FLOOR LEVEL
3. (R) -- REVERSED DETAIL
4. ▲ -- FIXING LOCATION
5. △ -- FIXING LUG LOCATION
6. GLASS LEGEND

- GL01 -- 8mm+12mm AIR GAP+10mm THK. I.G.U.
GL02 -- 10mm THK. TEMPERED GLASS (SPANDREL GLASS)
GL03 -- 6mm+12mm AIR GAP+6mm THK. I.G.U.
GL04 -- 10mm THK. TEMPERED GLASS (PROTECTIVE BARRIER)
GL05 -- 6mm+12mm AIR GAP+8mm THK. I.G.U.

NO.	DATE	REVISED	BY
-----	------	---------	----

JOB NO. : J-852

PROJECT :
PROPOSED RESIDENTIAL DEVELOPMENT
AT 139 - 147 ARGYLE STREET,
NKIL 6005, 6035 R.P., 6036 R.P.,
6037 R.P. & 6038 R.P.

TITLE :
SCHEDULE FOR Plenum Box
At IN-SITU ALUM. WINDOW(T3: 1-21F)

DATE : 05-FEB-20

SCALE : 1:100

DRAWN BY : MN



CHECKED BY : DW

美特鋁質有限公司
MIDI ALUMINIUM FABRICATOR LTD.
Units 6-8, Sunray Industrial Centre, 1/F
610 Cha Kwo Ling Road, Kowloon
Tel:23489211-4 Fax:(852)2727666


DWG NO. : J852-SD-PB-4309

REV. : -


ELEVATION

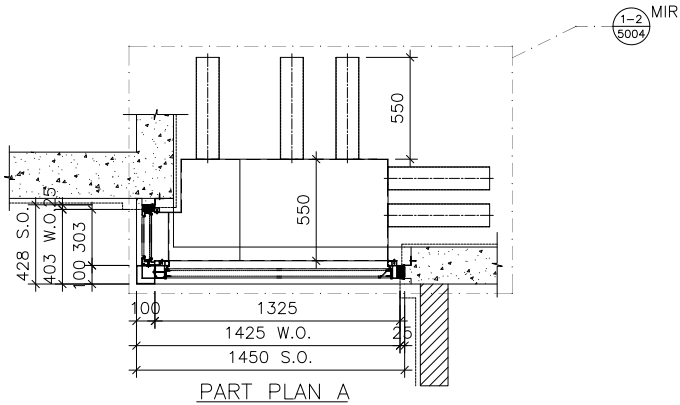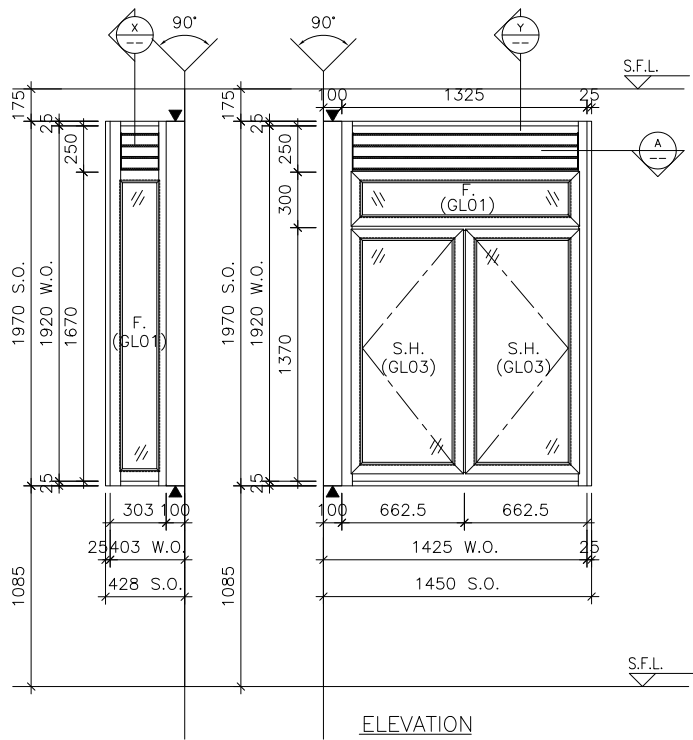

SECTION "X-X"

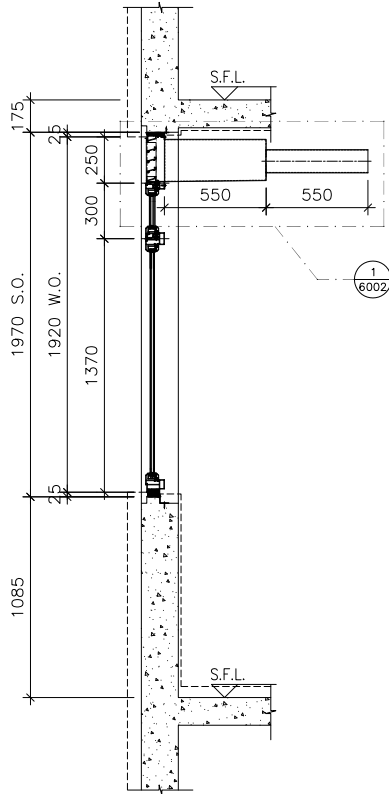

SECTION "Y-Y"

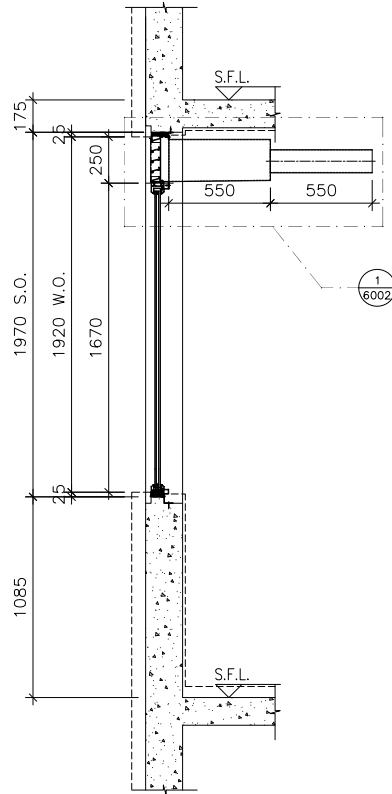

B.D. REF :

CLIENT :

ARCHITECT :



MAIN CONTRACTOR :



STRUCTURAL ENGINEER :



FACADE CONSULTANT:



NOTE :

1. ALL DIMENSIONS ARE IN mm.
2. ALL ELEVATIONS ARE VIEWED FROM OUTSIDE.
3. ALL DIMENSIONS TO BE VERIFIED ON SITE BEFORE FABRICATION.

LEGEND :

- x1 — DETAIL MARK NO.
X001 — REFER SHEET NO.

1. F.F.L. — FINISHED FLOOR LEVEL
2. S.F.L. — STRUCTURAL FLOOR LEVEL
3. (R) — REVERSED DETAIL
4. ▲ — FIXING LOCATION
5. △ — FIXING LUG LOCATION
6. GLASS LEGEND

GL01 — 8mm+12mm AIR GAP+10mm THK. I.G.U.
GL02 — 10mm THK. TEMPERED GLASS (SPANDREL GLASS)
GL03 — 6mm+12mm AIR GAP+6mm THK. I.G.U.
GL04 — 10mm THK. TEMPERED GLASS (PROTECTIVE BARRIER)
GL05 — 6mm+12mm AIR GAP+8mm THK. I.G.U.

NO.	DATE	REVISED	BY
-----	------	---------	----

JOB NO. : J-852

PROJECT : PROPOSED RESIDENTIAL DEVELOPMENT
AT 139 — 147 ARGYLE STREET,
NKIL 6005, 6035 R.P., 6036 R.P.,
6037 R.P. & 6038 R.P.

TITLE : SCHEDULE FOR Plenum Box
At IN-SITU ALUM. WINDOW (T3: 1-21F)

DATE : 05-FEB-20

SCALE : 1:100

DRAWN BY : MN

CHECKED BY : DW



DWG NO. : J852-SD-PB-4310

REV. : —

WINDOW MARK



LOCATION 1/F~21/F KIT. AT TOWER 3 FLAT B


SECTION 50mm ALUM. SECTION

GLAZING GL01, GL03

QUANTITY 18

REMARKS

ELEVATION

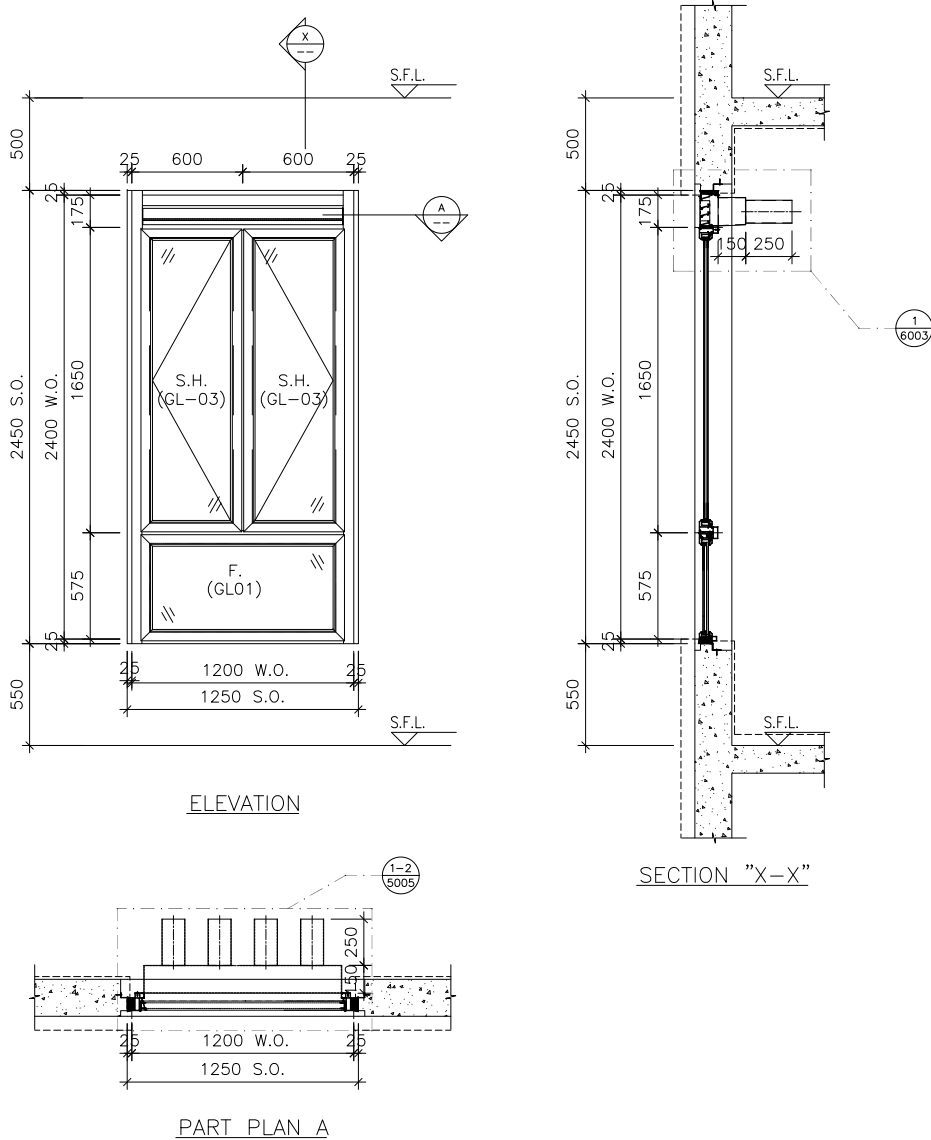

WINDOW MARK	 & 
LOCATION	22/F~23/F BATH AT TOWER 3 FLAT A
SECTION	70mm ALUM. SECTION
GLAZING	GL-01, GL-03
QUANTITY	2
REMARKS	

B.D. REF :

CLIENT :

ARCHITECT :
AGC DESIGN LTD
185, 187, Argyle Place, 22, 23, 24,1000

MAIN CONTRACTOR :
Gammon

STRUCTURAL ENGINEER :
ARUP

FACADE CONSULTANT:
MEINHARDT


NOTE :
1. ALL DIMENSIONS ARE IN mm.
2. ALL ELEVATIONS ARE VIEWED FROM OUTSIDE.
3. ALL DIMENSIONS TO BE VERIFIED ON SITE BEFORE FABRICATION.

LEGEND :
X1 — DETAIL MARK NO.
X001 — REFER SHEET NO.

1. F.F.L. — FINISHED FLOOR LEVEL
2. S.F.L. — STRUCTURAL FLOOR LEVEL
3. (R) — REVERSED DETAIL

DATE	REVISED	BY
JOB NO. : J-852		
PROJECT : PROPOSED RESIDENTIAL DEVELOPMENT AT 139 - 147 ARGYLE STREET, NKIL 6005, 6035 R.P., 6036 R.P., 6037 R.P. & 6038 R.P.		
TITLE : SCHEDULE FOR Plenum Box At IN-SITU ALUM. WINDOW(22-23F)		
DATE : 05-FEB-20		SCALE : 1:100
DRAWN BY : MN		CHECKED BY : DW
 美特鋁質有限公司 MIDI ALUMINIUM FABRICATOR LTD. Units 6-8, Sunray Industrial Centre, 1/F 610 Cha Kwo Ling Road, Kowloon Tel:23489211-4 Fax:(852)2727666		
DWG NO. : J852-SD-PB-4311		REV. : -

ELEVATION

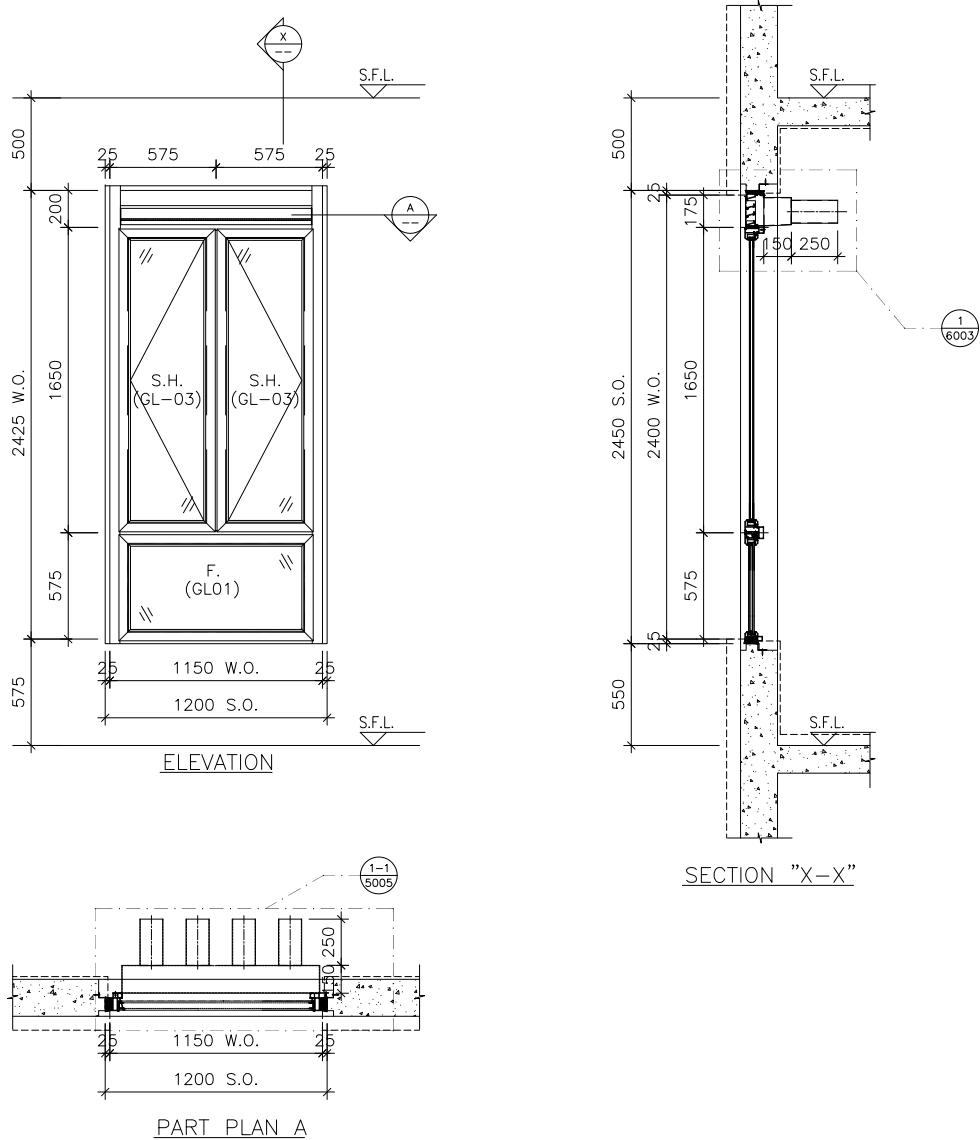

WINDOW MARK	22W8 T3A & 23W8 T3A
LOCATION	22/F~23/F EN. B 3 AT TOWER 3 FLAT A
SECTION	70mm ALUM. SECTION
GLAZING	GL-01, GL-03
QUANTITY	2
REMARKS	

B.D. REF :

CLIENT :

ARCHITECT :
AGC DESIGN LTD
architect
interior design
landscape
185, 187, Argyle Place, 22, 23, 24,1000

MAIN CONTRACTOR :
Gammon

STRUCTURAL ENGINEER :
ARUP

FACADE CONSULTANT:
MEINHARDT

NOTE :
1. ALL DIMENSIONS ARE IN mm.
2. ALL ELEVATIONS ARE VIEWED FROM OUTSIDE.
3. ALL DIMENSIONS TO BE VERIFIED ON SITE BEFORE FABRICATION.

LEGEND :

X1

 — DETAIL MARK NO.


X001

 — REFER SHEET NO.

1. F.F.L. -- FINISHED FLOOR LEVEL
2. S.F.L. -- STRUCTURAL FLOOR LEVEL
3. (R) -- REVERSED DETAIL

DATE	REVISED	BY
JOB NO. : J-852		
PROJECT : PROPOSED RESIDENTIAL DEVELOPMENT AT 139 - 147 ARGYLE STREET, NKIL 6005, 6035 R.P., 6036 R.P., 6037 R.P. & 6038 R.P.		
TITLE : SCHEDULE FOR Plenum Box At IN-SITU ALUM. WINDOW(22-23F)		
DATE : 05-FEB-20	SCALE : 1:100	
DRAWN BY : MN	CHECKED BY : DW	
 美特鋁質有限公司 MIDI ALUMINIUM FABRICATOR LTD. Units 6-8, Sunray Industrial Centre, 1/F 610 Cha Kwo Ling Road, Kowloon Tel:23489211-4 Fax:(852)2727666		
DWG NO. : J852-SD-PB-4312	REV. : -	

ELEVATION

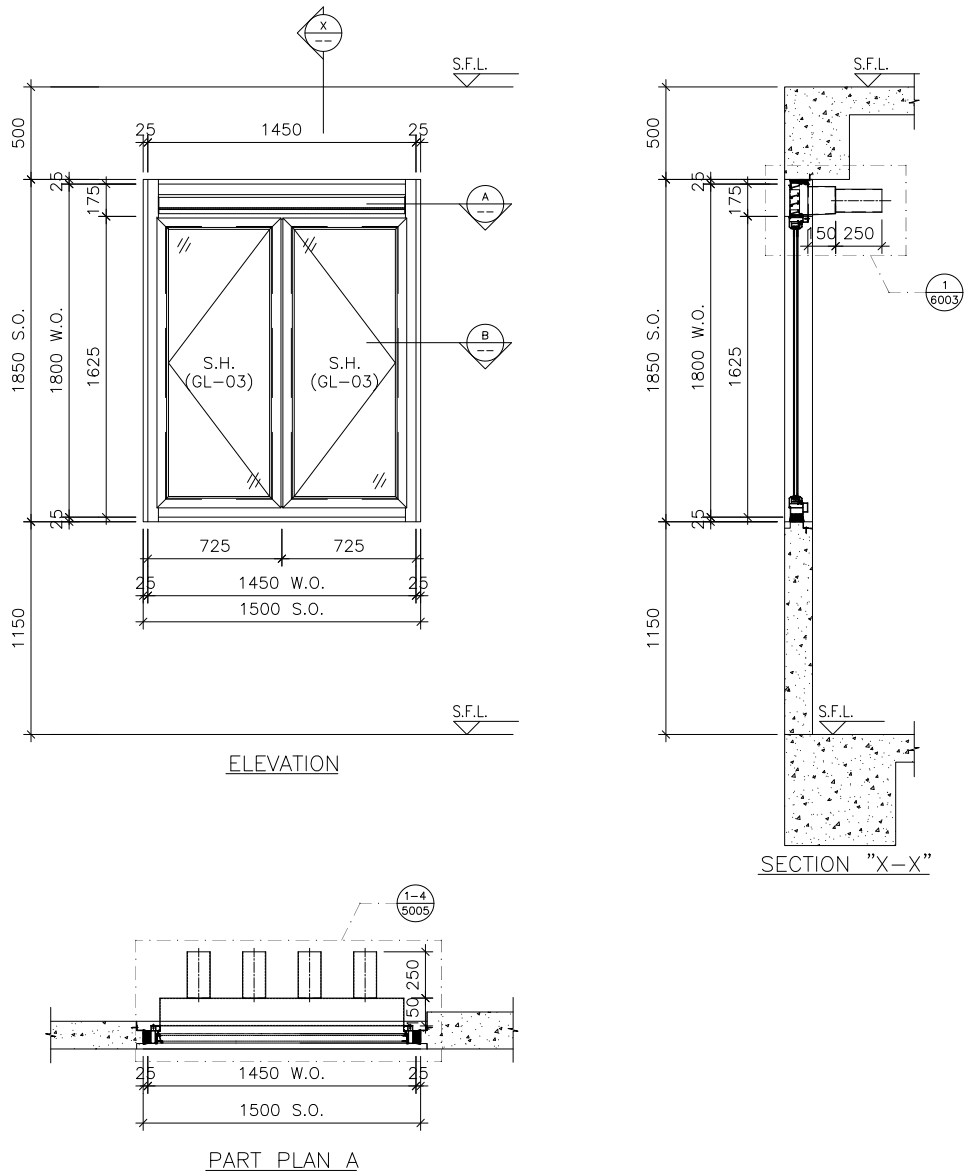

WINDOW MARK	
LOCATION	22/F KIT. AT TOWER 3 FLAT A
SECTION	70mm ALUM. SECTION
GLAZING	GL-03
QUANTITY	1
REMARKS	

B.D. REF :

CLIENT :

ARCHITECT :
AGC DESIGN LTD
140, 142, Argyle Place, 22, May's Road, North Point, Hong Kong
Tel: (852)2111-06, Fax: (852)2111-52, Email: agc@agcdesign.com.hk

MAIN CONTRACTOR :
Gammon

STRUCTURAL ENGINEER :
ARUP
FACADE CONSULTANT:
MEINHARDT


NOTE :
1. ALL DIMENSIONS ARE IN mm.
2. ALL ELEVATIONS ARE VIEWED FROM OUTSIDE.
3. ALL DIMENSIONS TO BE VERIFIED ON SITE BEFORE FABRICATION.

LEGEND :
 — DETAIL MARK NO.
 — REFER SHEET NO.


1. F.F.L. -- FINISHED FLOOR LEVEL
2. S.F.L. -- STRUCTURAL FLOOR LEVEL
3. -- REVERSED DETAIL

DATE	REVISED	BY
JOB NO. : J-852		
PROJECT : PROPOSED RESIDENTIAL DEVELOPMENT AT 139 - 147 ARGYLE STREET, NKIL 6005, 6035 R.P., 6036 R.P., 6037 R.P. & 6038 R.P.		
TITLE : SCHEDULE FOR Plenum Box At IN-SITU ALUM. WINDOW(22F)		
DATE : 05-FEB-20		SCALE : 1:100
DRAWN BY : MN		CHECKED BY : DW
 美特鋁質有限公司 MIDI ALUMINIUM FABRICATOR LTD. Units 6-8, Sunray Industrial Centre, 1/F 610 Cha Kwo Ling Road, Kowloon Tel:23489211-4 Fax:(852)27727666		
DWG NO. : J852-SD-PB-4313		REV. : -


ELEVATION

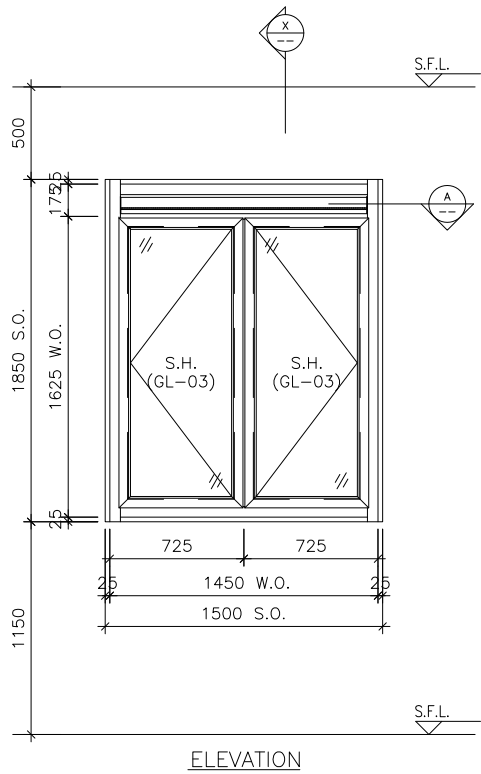

SECTION "X-X"

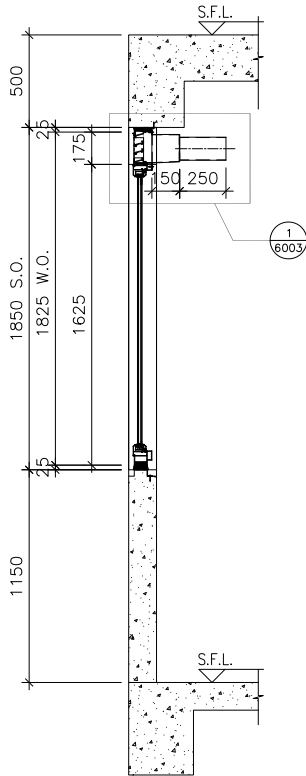

PART PLAN A

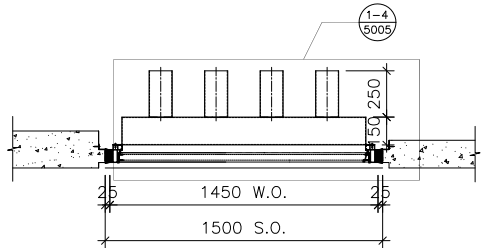

WINDOW MARK	
LOCATION	23/F KIT. AT TOWER 3 FLAT A
SECTION	70mm ALUM. SECTION
GLAZING	GL-03
QUANTITY	1
REMARKS	

B.D. REF :

CLIENT :

ARCHITECT :
AGC
DESIGN LTD
185, 187, Argyle Place, 225, Hong Kong
Tel: (852) 2771 080, Fax: (852) 2771 012, Email: agc@agc.com.hk

MAIN CONTRACTOR :
Gammon



STRUCTURAL ENGINEER :
ARUP

FACADE CONSULTANT:
MEINHARDT

NOTE :
1. ALL DIMENSIONS ARE IN mm.
2. ALL ELEVATIONS ARE VIEWED FROM OUTSIDE.
3. ALL DIMENSIONS TO BE VERIFIED ON SITE BEFORE FABRICATION.
LEGEND :

1. F.F.L. -- FINISHED FLOOR LEVEL
2. S.F.L. -- STRUCTURAL FLOOR LEVEL
3. (R) -- REVERSED DETAIL

DATE	REVISED	BY
JOB NO. : J-852		
PROJECT : PROPOSED RESIDENTIAL DEVELOPMENT AT 139 - 147 ARGYLE STREET, NKIL 6005, 6035 R.P., 6036 R.P., 6037 R.P. & 6038 R.P.		
TITLE : SCHEDULE FOR Plenum Box At IN-SITU ALUM. WINDOW(23F)		
DATE : 05-FEB-20		SCALE : 1:100
DRAWN BY : MN		CHECKED BY : DW
 美特鋁質有限公司 MIDI ALUMINIUM FABRICATOR LTD. Units 6-8, Sunray Industrial Centre, 1/F 610 Cha Kwo Ling Road, Kowloon Tel:23489211-4 Fax:(852)27727666		
DWG NO. : J852-SD-PB-4314		REV. : -

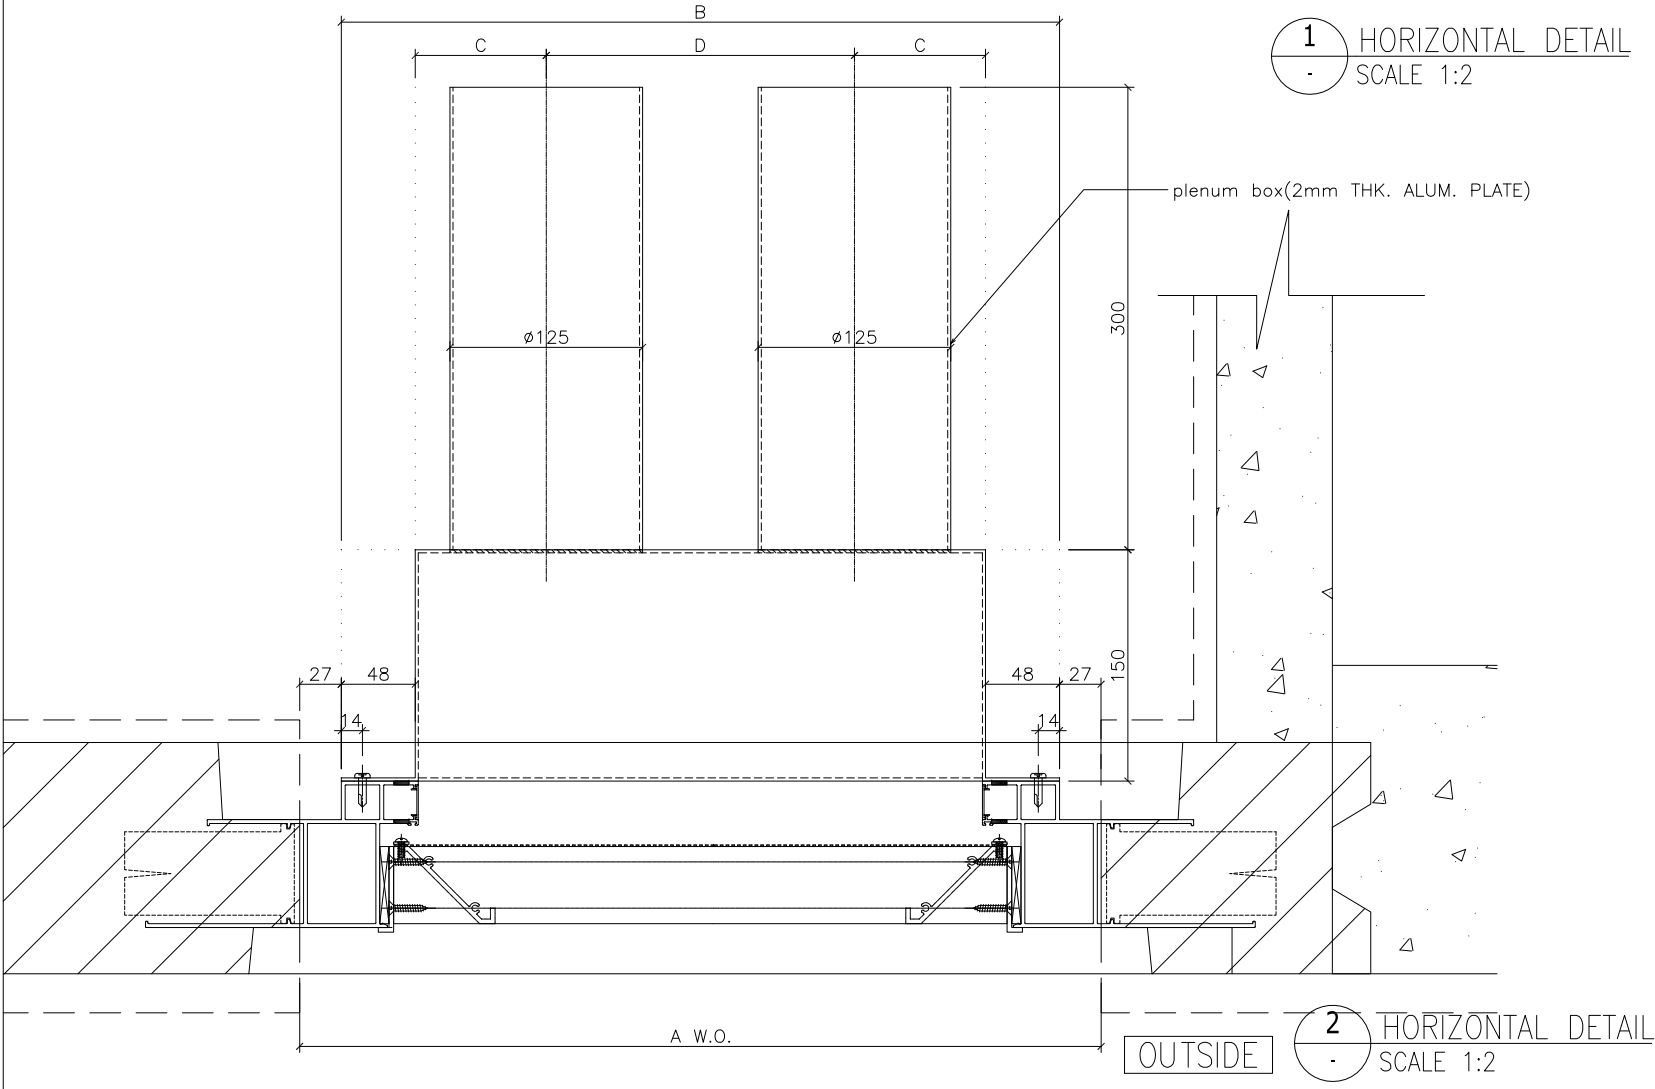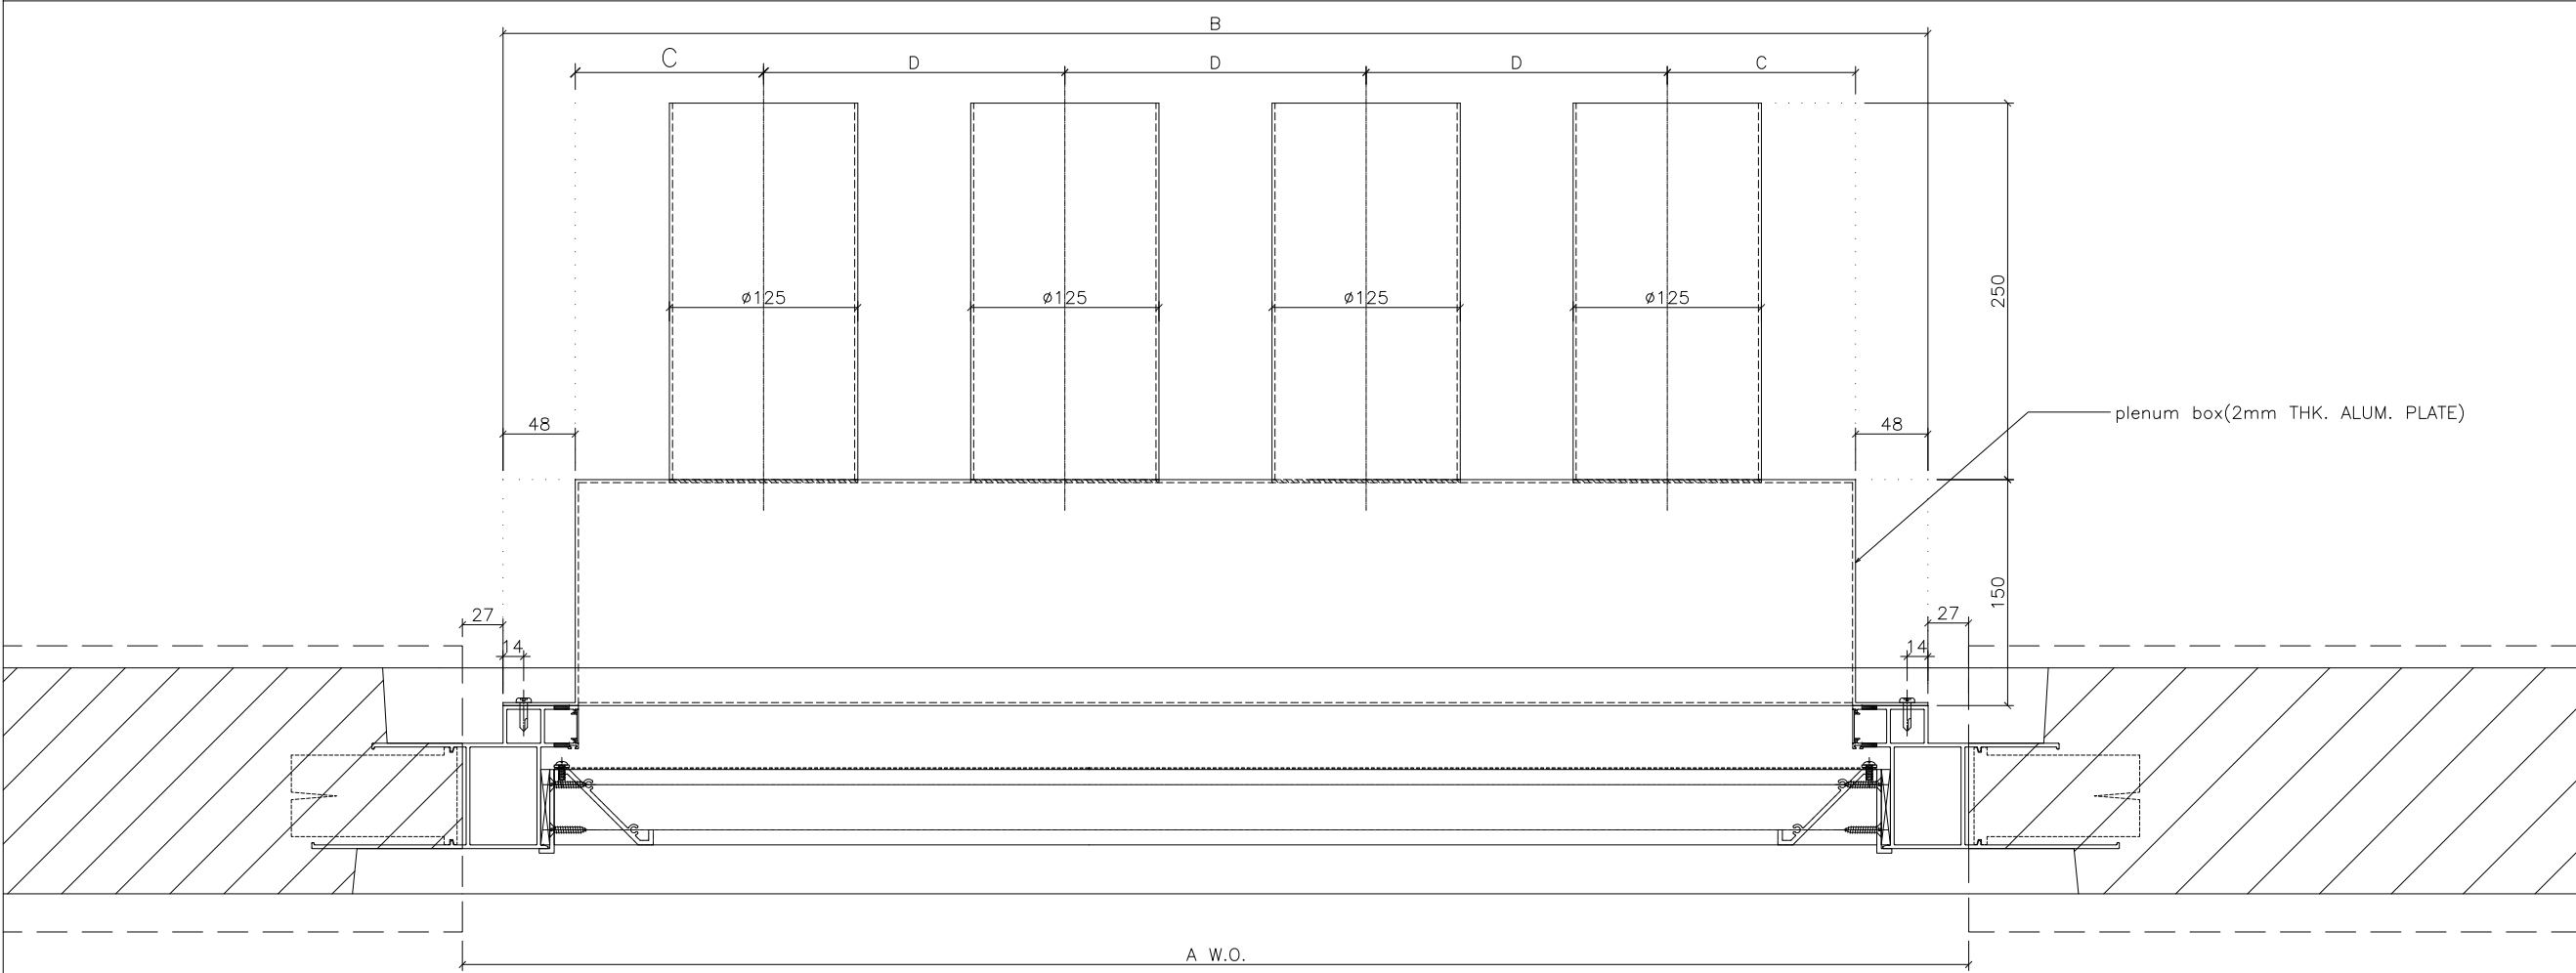

1 HORIZONTAL DETAIL
SCALE 1:2

OUTSIDE

節點 1	A(W. O.)	B	C	D
1-1	1000	946	125	200
1-2	1150	1096	125	250
1-3	1250	1196	175	250
節點 2	A(W. O.)	B	C	D
2-1	520	466	85	200
2-2	570	516	110	200
2-3	720	666	135	300

B.D. REF :

CLIENT :

ARCHITECT :
AGC
DESIGN LTD
185, 187, Argyle Place, 255 Hay's Road, North Point, Hong Kong
Tel: (852) 2111 0616, Fax: (852) 2111 5111, Email: agc@agcdesign.com.hk

MAIN CONTRACTOR :
Gammon

STRUCTURAL ENGINEER :
ARUP


FACADE CONSULTANT:
MEINHARDT

NOTE :
1. ALL DIMENSIONS ARE IN mm.
2. ALL ELEVATIONS ARE VIEWED FROM OUTSIDE.
3. ALL DIMENSIONS TO BE VERIFIED ON SITE BEFORE FABRICATION.

LEGEND :
x1 — DETAIL MARK NO.
X001 — REFER SHEET NO.
1. F.F.L. — FINISHED FLOOR LEVEL
2. S.F.L. — STRUCTURAL FLOOR LEVEL
3. (R) — REVERSED DETAIL
— FIXING LOCATION
— FIXING LUG LOCATION
GLASS LEGEND
GL01 — 8mm+12mm AIR GAP+10mm THK. I.G.U.
GL01a — 8mm+9mm AIR GAP+12mm THK. I.G.U.
GL03 — 6mm+12mm AIR GAP+6mm THK. I.G.U.
GL04 — 10mm THK. TEMPERED GLASS (PROTECTIVE BARRIER)
GL05 — 6mm+12mm AIR GAP+8mm THK. I.G.U.

NO.	DATE	REVISED	BY
JOB NO. : J-852			
PROJECT : PROPOSED RESIDENTIAL DEVELOPMENT AT 139 - 147 ARGYLE STREET, NKIL 6005, 6035 R.P., 6036 R.P., 6037 R.P. & 6038 R.P.			
TITLE : DETAIL FOR Plenum Box			
DATE : 05-Dec-19		SCALE : 1:2	
DRAWN BY : MN		CHECKED BY : DW	
DWG NO. : J852-SD-PB-5001			
REV. : -			

美特鋁質有限公司
MIDI ALUMINIUM FABRICATOR LTD.
Units 6-8, Sunray Industrial Centre, 1/F
610 Cha Kwo Ling Road, Kowloon
Tel:23489211-4 Fax:(852)2727666

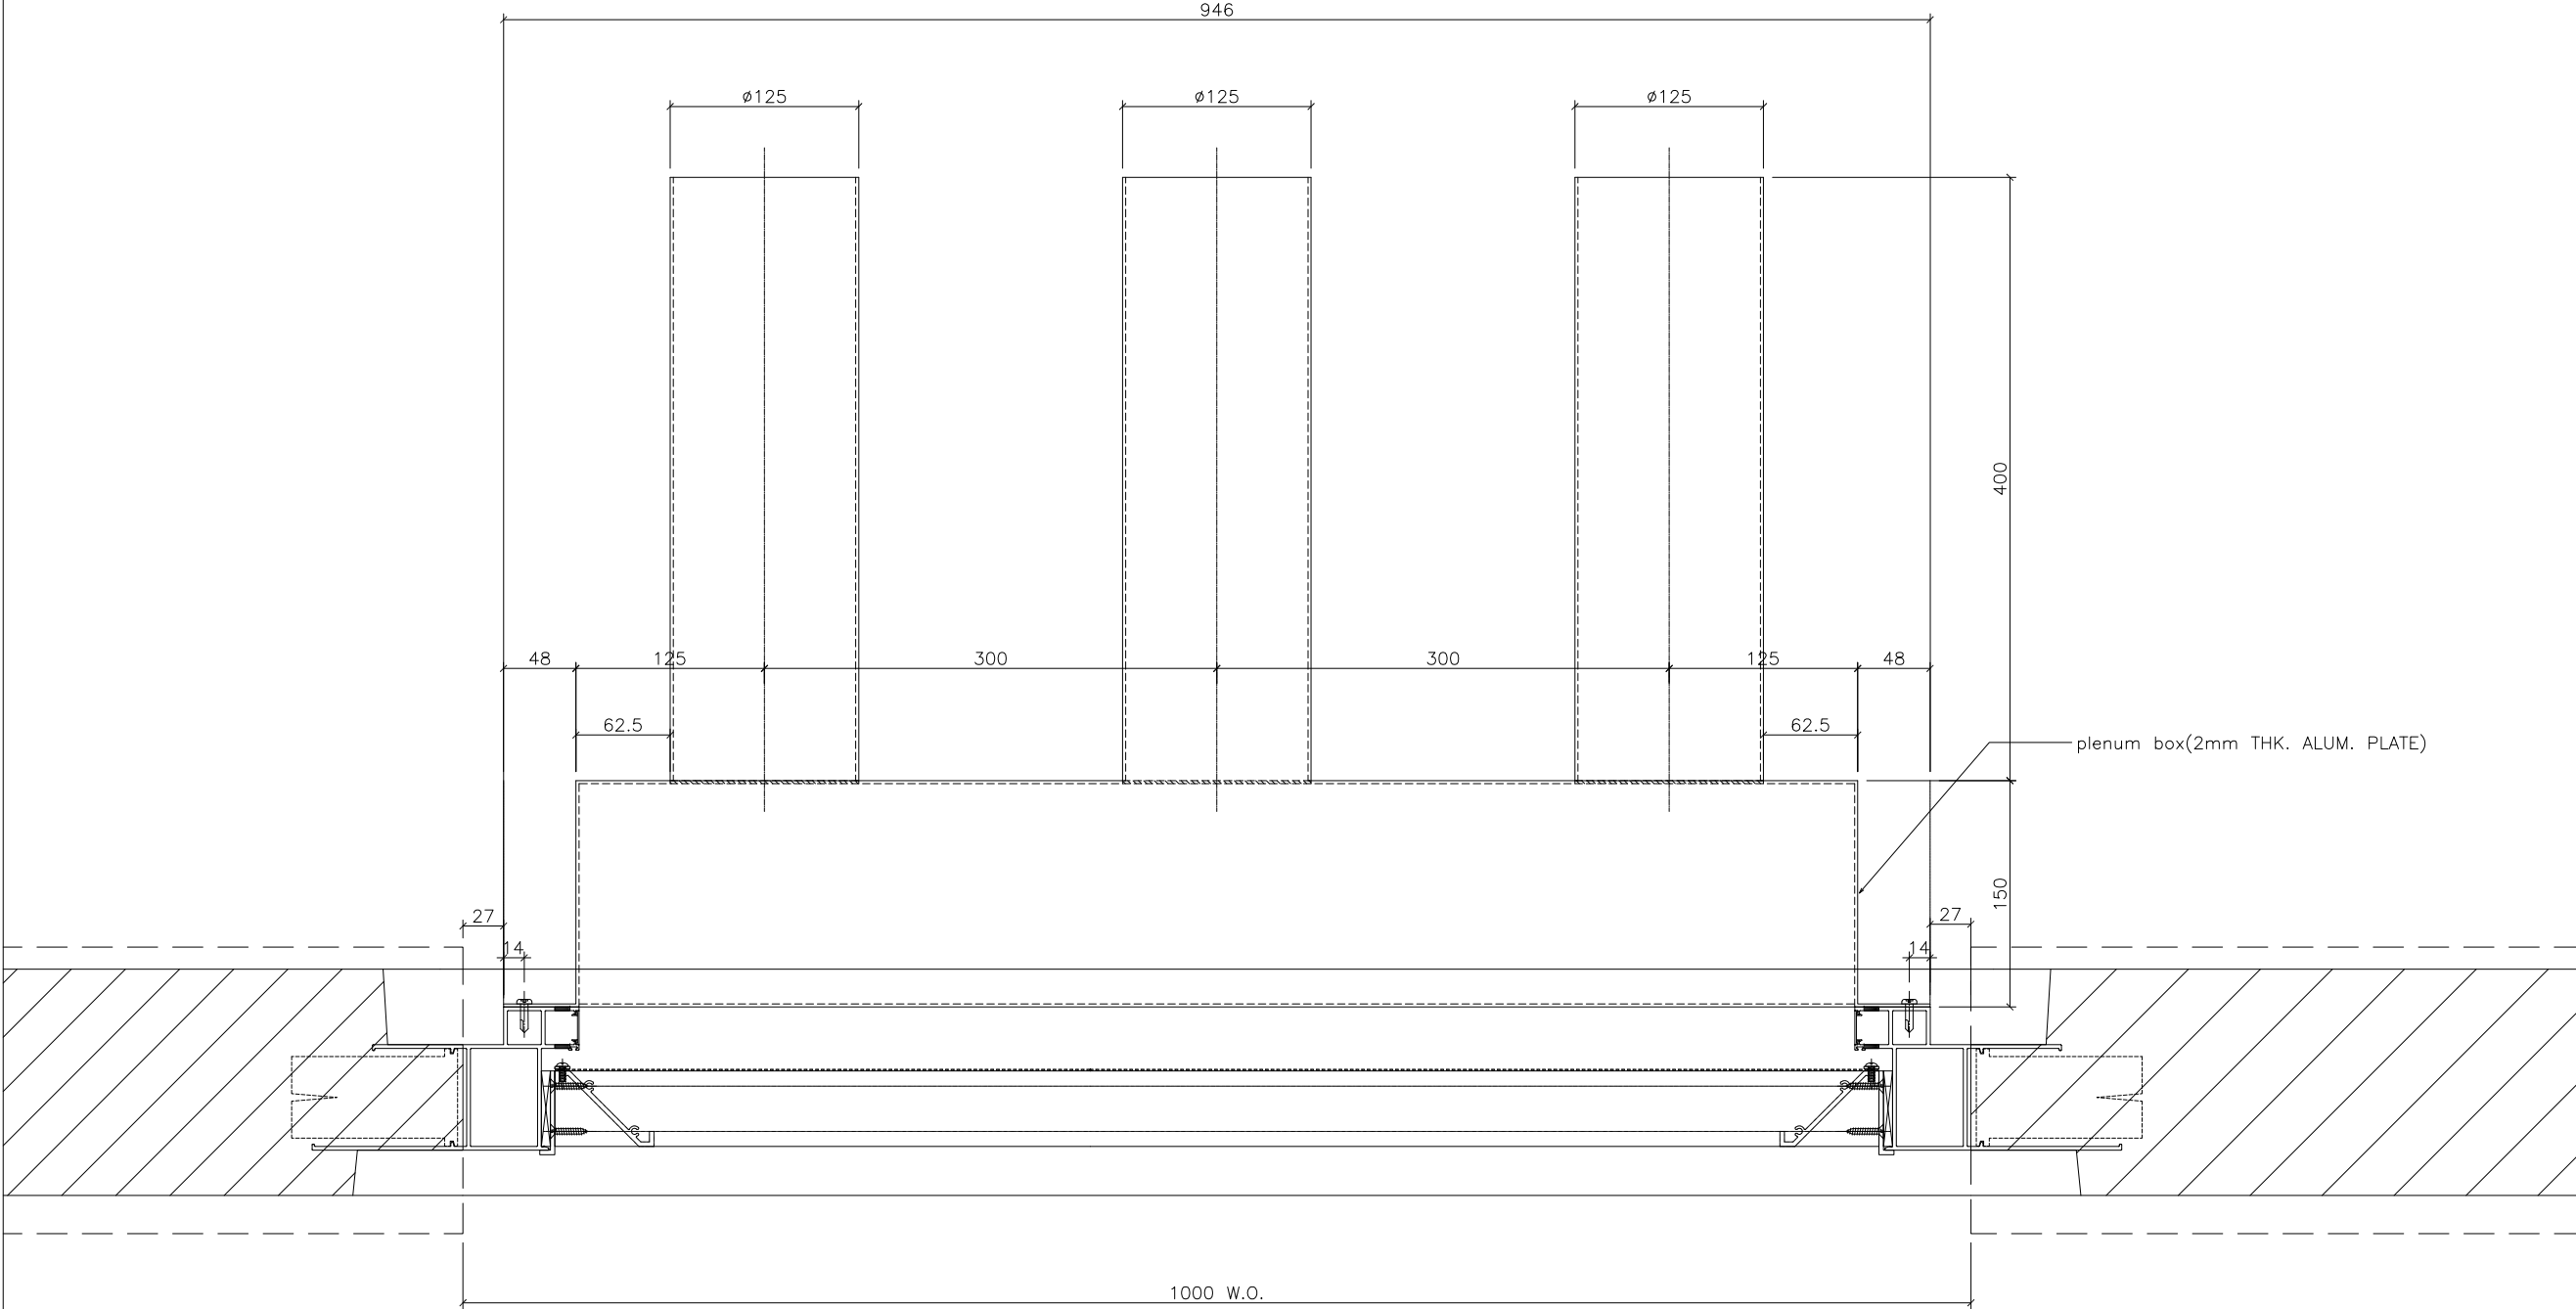


1 HORIZONTAL DETAIL
SCALE 1:2

OUTSIDE

B.D. REF :

CLIENT :

ARCHITECT :
AGC
DESIGN LTD
185, 187, 189,4

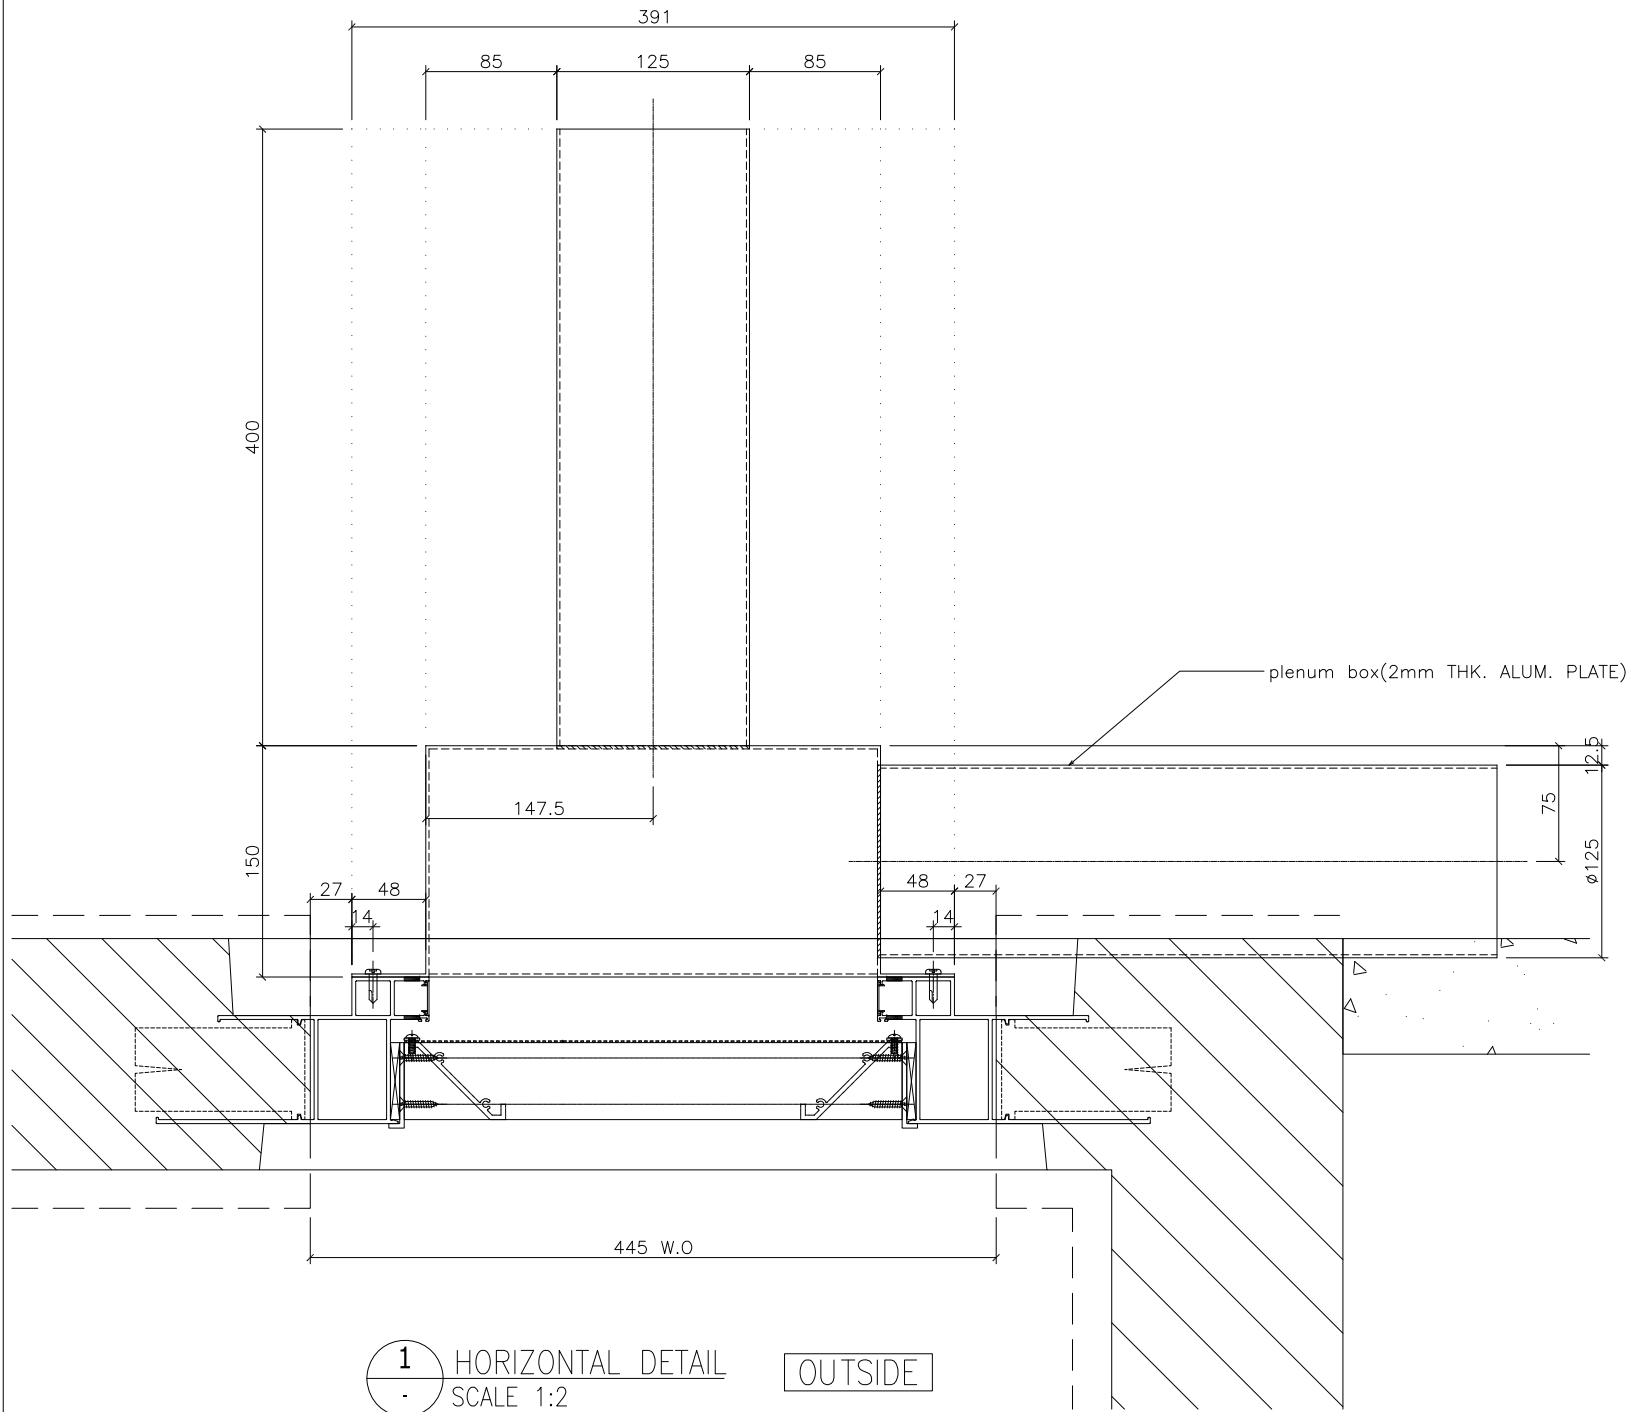

B.D. REF :

CLIENT :

ARCHITECT :
AGC
DESIGN LTD
105, 107, Shuang Pong, 225 Hoi Yee Road, North Point, Hong Kong
Tel: (852)2111-06, Fax: (852)2111-11, Email: agc@agcdesign.com.hk

MAIN CONTRACTOR :
Gammon

STRUCTURAL ENGINEER :
ARUP

FACADE CONSULTANT:
MEINHARDT

NOTE :
1. ALL DIMENSIONS ARE IN mm.
2. ALL ELEVATIONS ARE VIEWED FROM OUTSIDE.
3. ALL DIMENSIONS TO BE VERIFIED ON SITE BEFORE FABRICATION.

LEGEND :
X1 — DETAIL MARK NO.
X001 — REFER SHEET NO.
1. F.F.L. — FINISHED FLOOR LEVEL
2. S.F.L. — STRUCTURAL FLOOR LEVEL
3. (R) — REVERSED DETAIL
— FIXING LOCATION
— FIXING LUG LOCATION

GLASS LEGEND
GL01 — 8mm+12mm AIR GAP+10mm THK. I.G.U.
GL01a — 8mm+9mm AIR GAP+12mm THK. I.G.U.
GL03 — 6mm+12mm AIR GAP+6mm THK. I.G.U.
GL04 — 10mm THK. TEMPERED GLASS (PROTECTIVE BARRIER)
GL05 — 6mm+12mm AIR GAP+8mm THK. I.G.U.

NO.	DATE	REVISED	BY
-----	------	---------	----

JOB NO. : J-852

PROJECT :
PROPOSED RESIDENTIAL DEVELOPMENT
AT 139 — 147 ARGYLE STREET,
NKIL 6005, 6035 R.P., 6036 R.P.,
6037 R.P. & 6038 R.P.


TITLE :
DETAIL FOR
Plenum Box

DATE : 05-Dec-19 SCALE : 1:2

DRAWN BY : MN CHECKED BY : DW

美特鋁質有限公司
MIDI ALUMINIUM FABRICATOR LTD.
Units 6-8, Sunray Industrial Centre, 1/F
610 Cha Kwo Ling Road, Kowloon
Tel:23489211-4 Fax:(852)2727666

DWG NO. : J852-SD-PB-5003 REV. : —

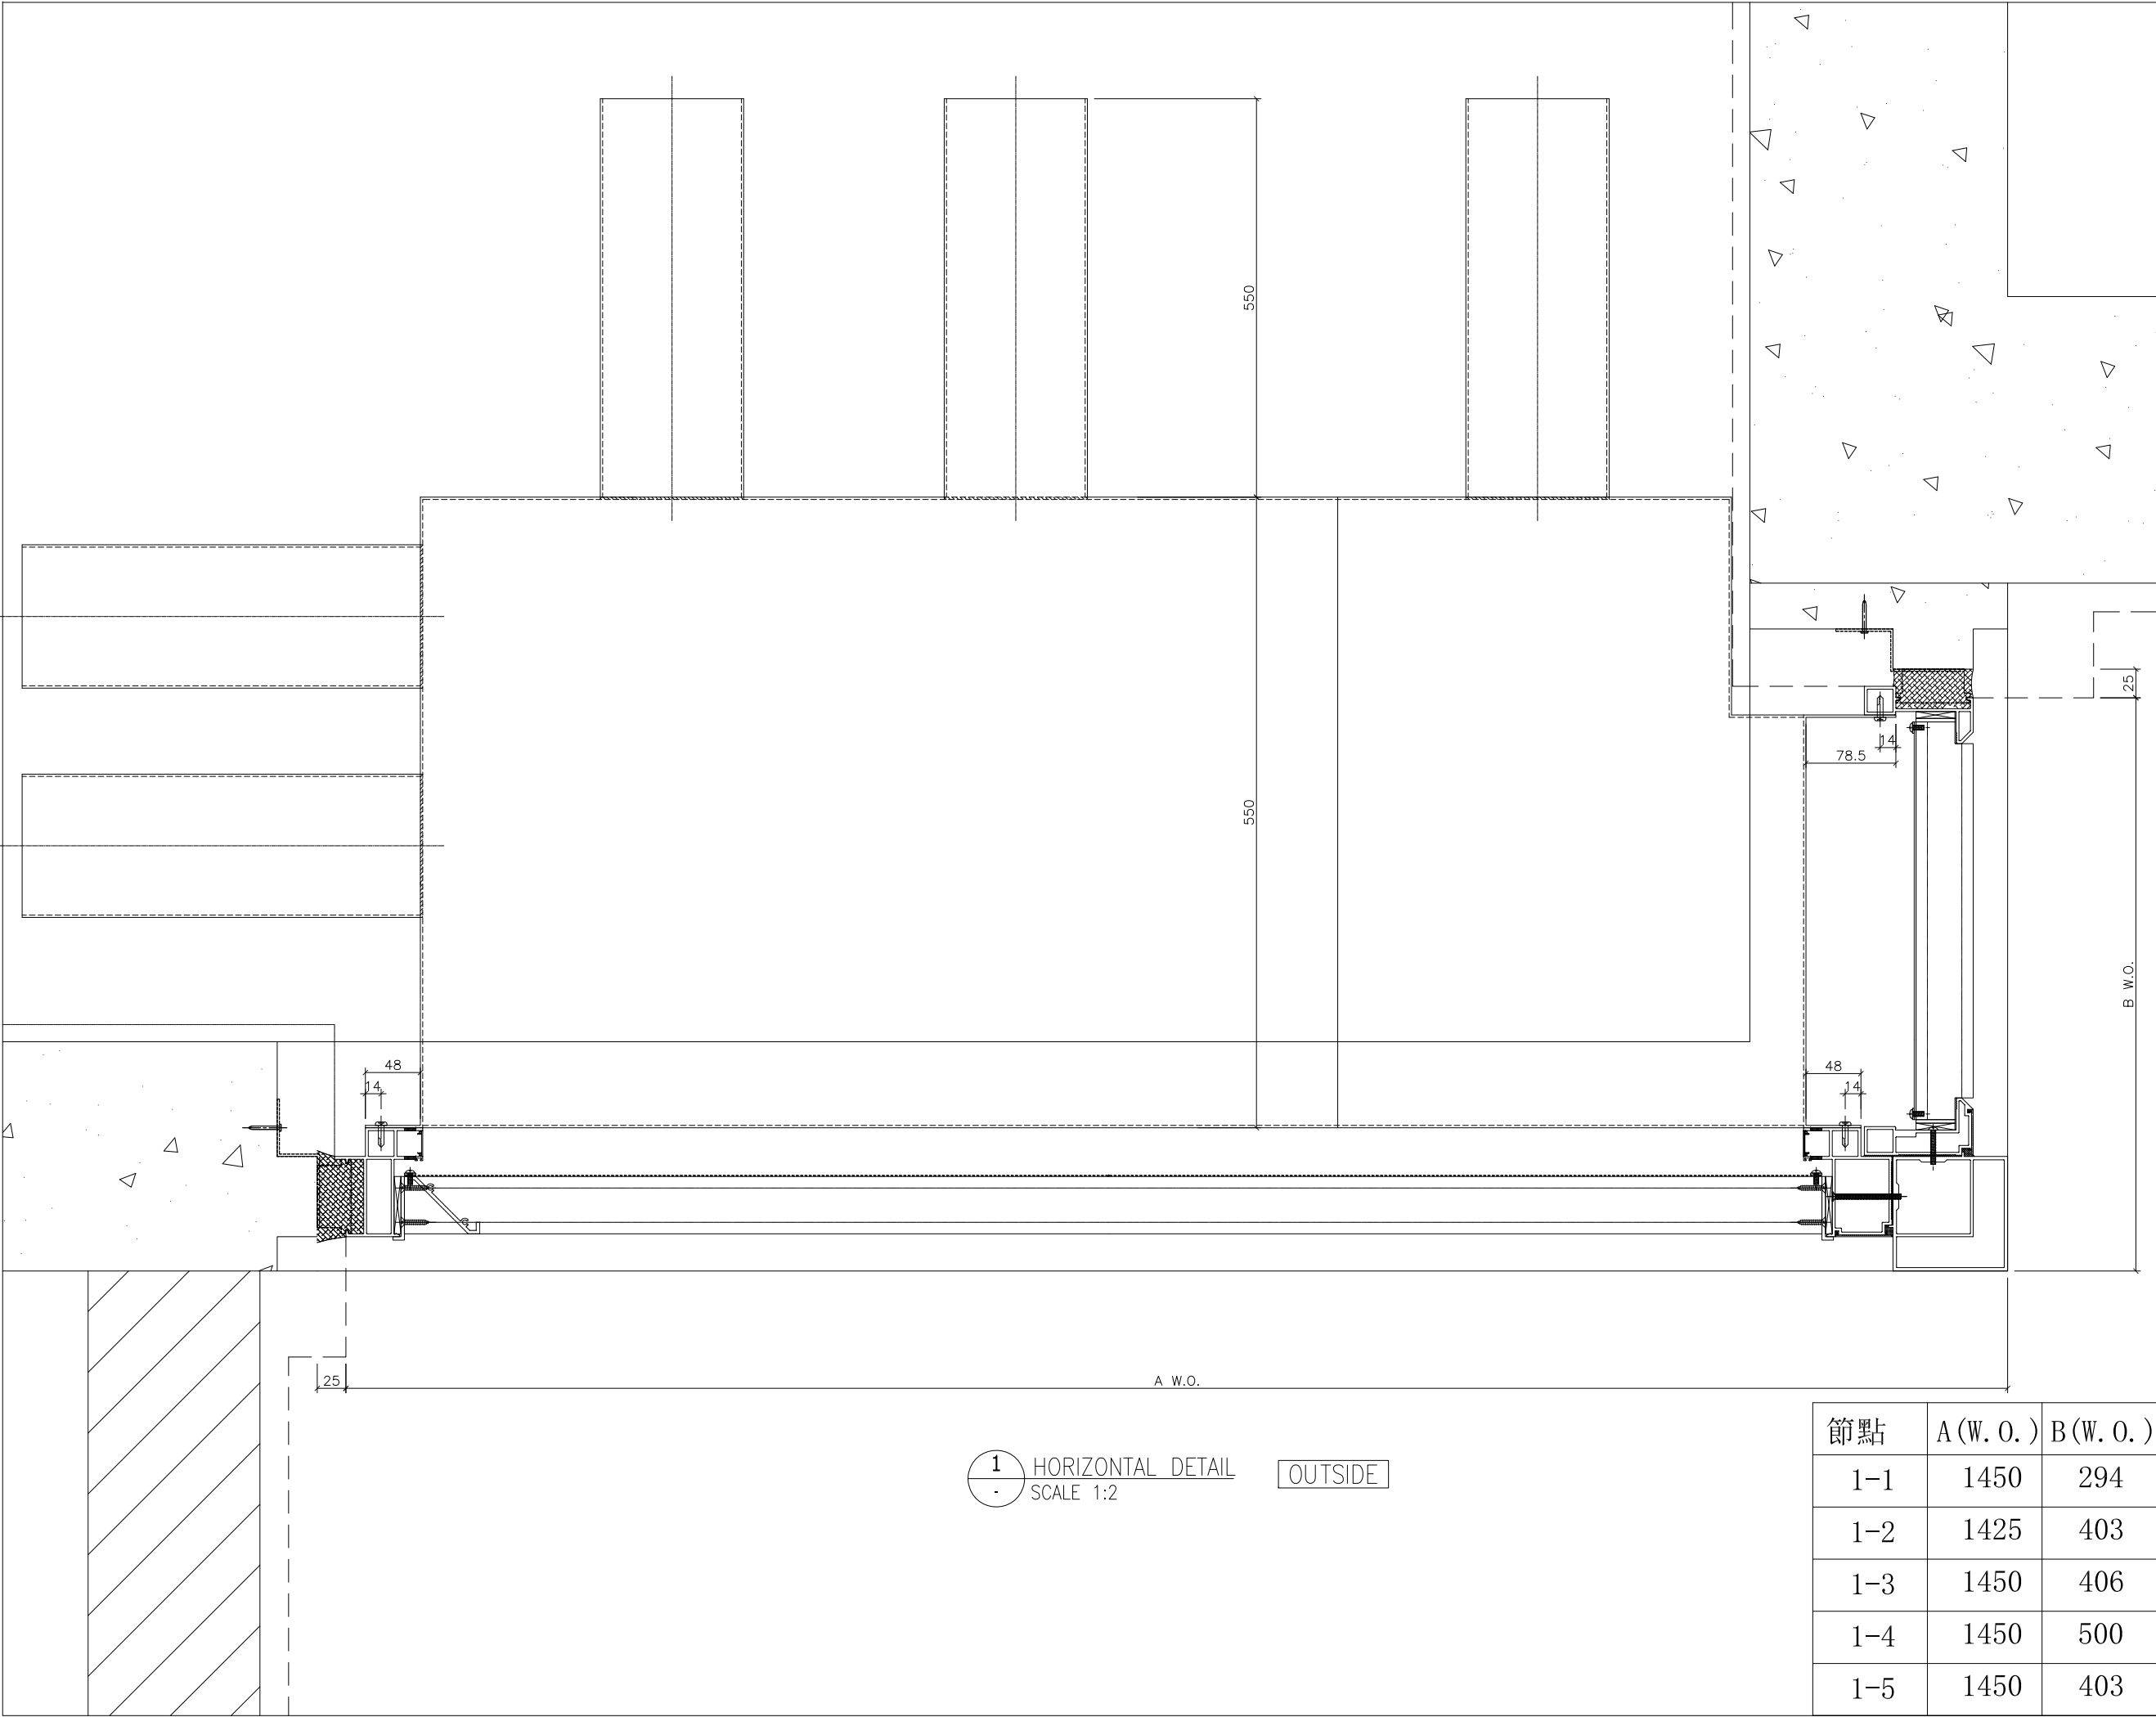

B.D. REF :

CLIENT :

ARCHITECT :
AGC
DESIGN LTD
100, 101, 102,1000

MAIN CONTRACTOR :
Gammon


STRUCTURAL ENGINEER :
ARUP

FACADE CONSULTANT:
MEINHARDT

NOTE :
1. ALL DIMENSIONS ARE IN mm.
2. ALL ELEVATIONS ARE VIEWED FROM OUTSIDE.
3. ALL DIMENSIONS TO BE VERIFIED ON SITE BEFORE FABRICATION.

LEGEND :
X1 — DETAIL MARK NO.
X001 — REFER SHEET NO.
1. F.F.L. — FINISHED FLOOR LEVEL
2. S.F.L. — STRUCTURAL FLOOR LEVEL
3. (R) — REVERSED DETAIL
— FIXING LOCATION
— FIXING LUG LOCATION
GLASS LEGEND
GL01 — 8mm+12mm AIR GAP+10mm THK. I.G.U.
GL01a — 8mm+9mm AIR GAP+12mm THK. I.G.U.
GL03 — 6mm+12mm AIR GAP+6mm THK. I.G.U.
GL04 — 10mm THK. TEMPERED GLASS (PROTECTIVE BARRIER)
GL05 — 6mm+12mm AIR GAP+8mm THK. I.G.U.

NO.	DATE	REVISED	BY
JOB NO. : J-852			
PROJECT : PROPOSED RESIDENTIAL DEVELOPMENT AT 139 — 147 ARGYLE STREET, NKIL 6005, 6035 R.P., 6036 R.P., 6037 R.P. & 6038 R.P.			
TITLE : DETAIL FOR Plenum Box			
DATE : 05-Dec-19		SCALE : 1:2	
DRAWN BY : MN		CHECKED BY : DW	
美特鋁質有限公司 MIDI ALUMINIUM FABRICATOR LTD. Units 6-8, Sunray Industrial Centre, 1/F 610 Cha Kwo Ling Road, Kowloon Tel:23489211-4 Fax:(852)27727666			
DWG NO. : J852-SD-PB-5004			REV. : —

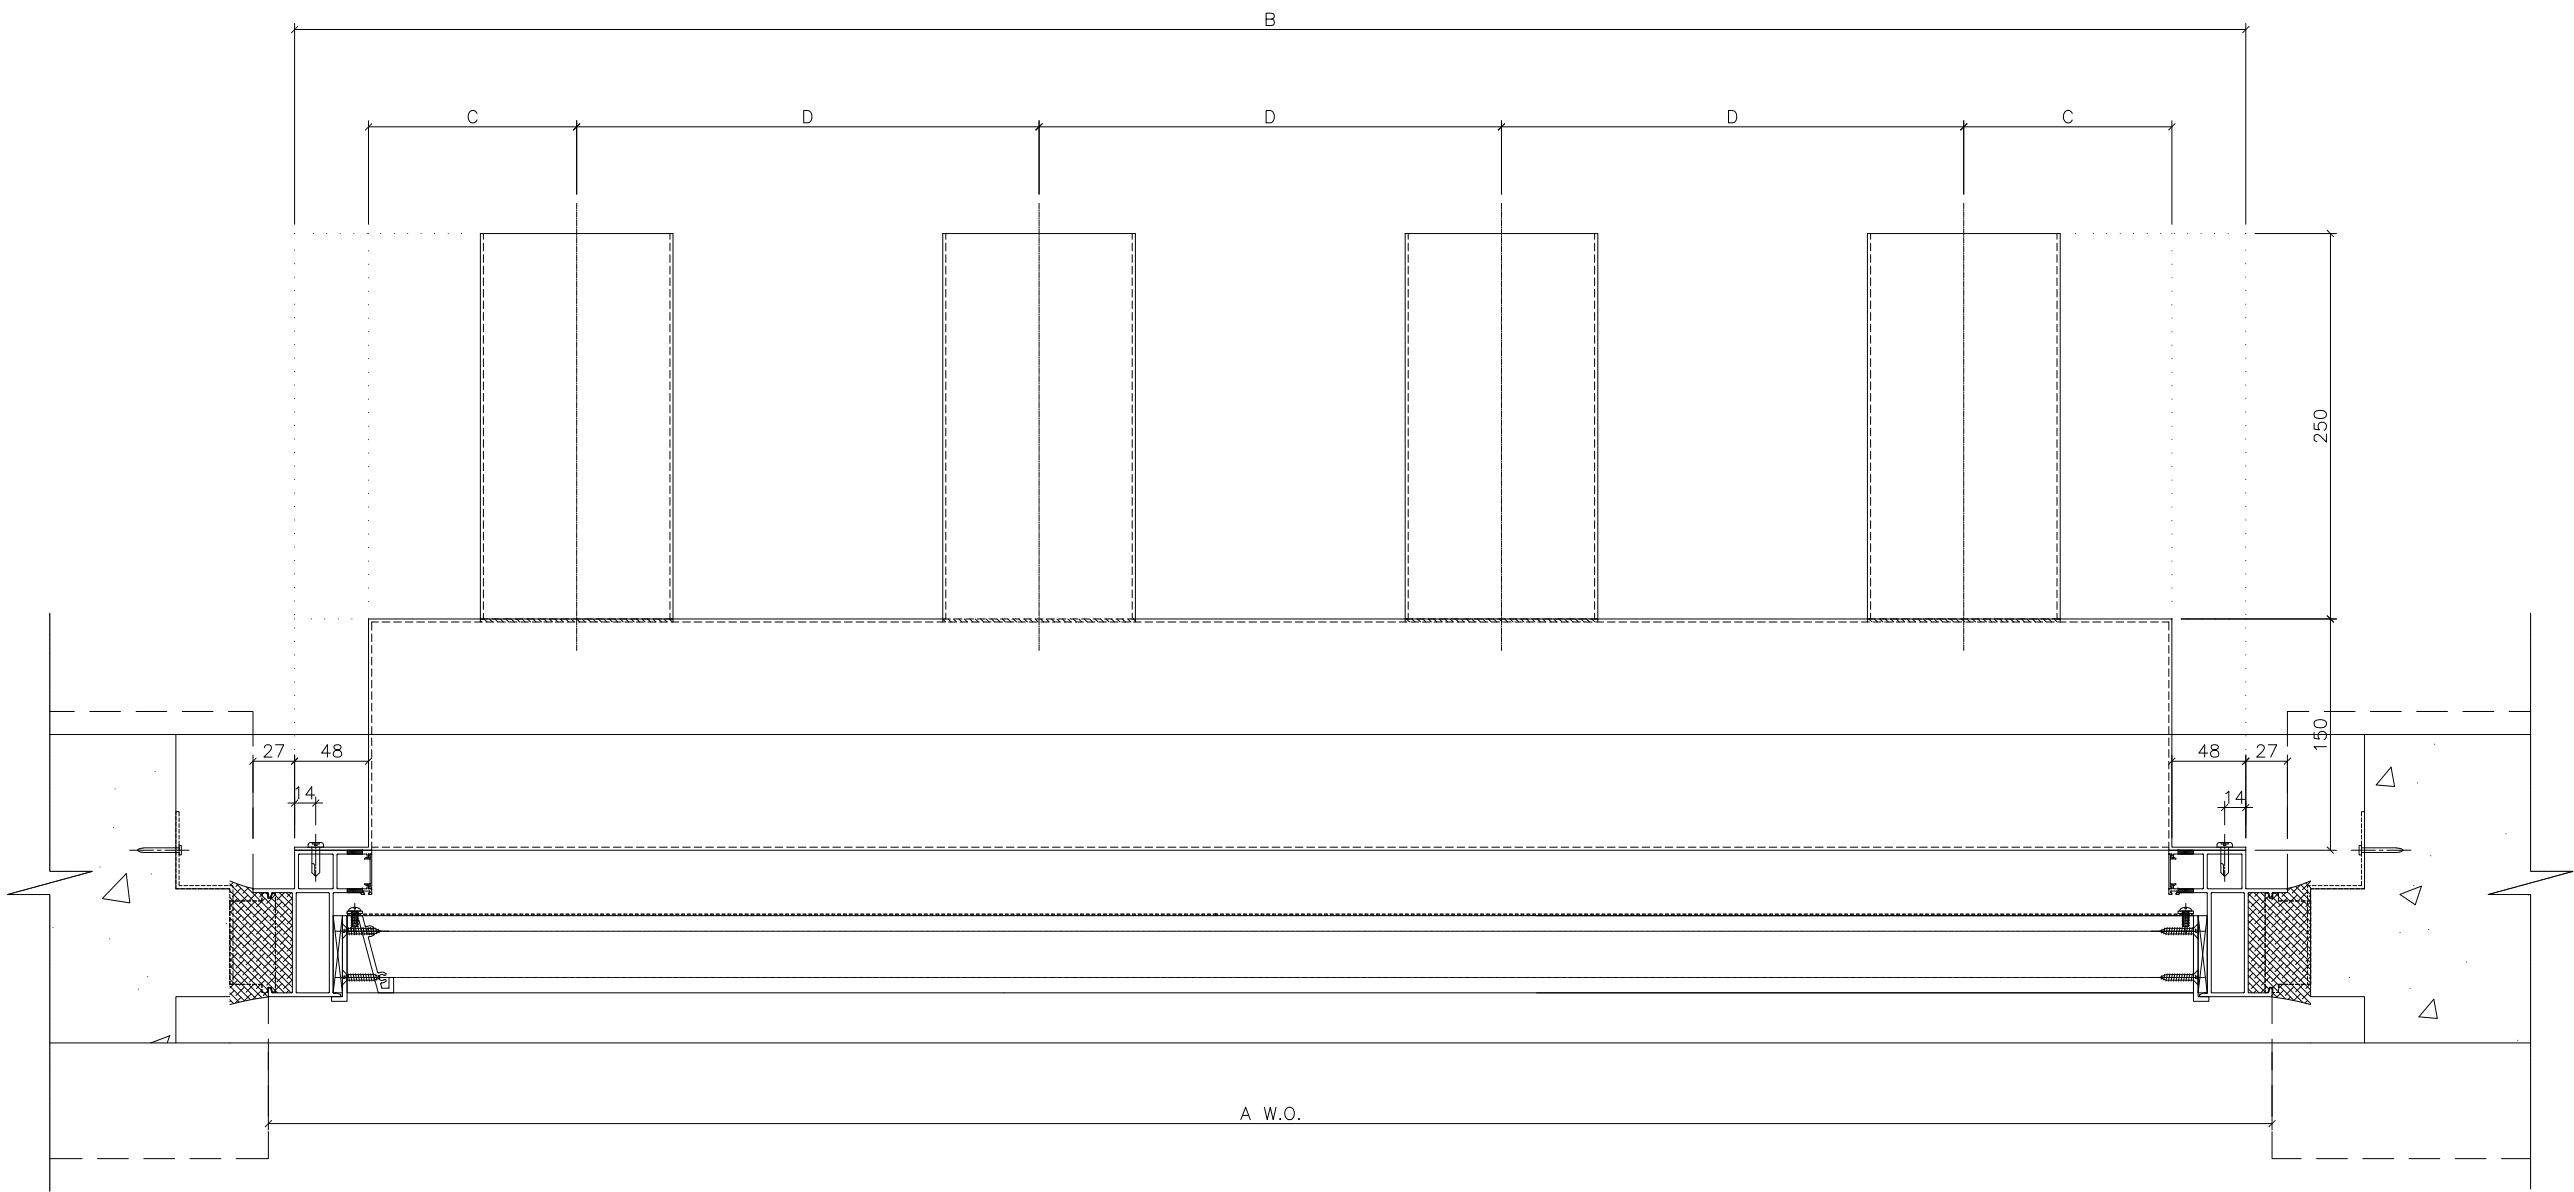

1 HORIZONTAL DETAIL
SCALE 1:2

OUTSIDE

節點	A(W. O.)	B	C	D
1-1	1150	1116	135	250
1-2	1250	1216	160	250
1-3	1300	1266	135	300
1-4	1450	1416	210	300

B.D. REF :

CLIENT :

ARCHITECT :

AGC DESIGN LTD

MAIN CONTRACTOR :

Gammon

STRUCTURAL ENGINEER :

ARUP

FACADE CONSULTANT:

MEINHARDT

NOTE :

1. ALL DIMENSIONS ARE IN mm.

2. ALL ELEVATIONS ARE VIEWED FROM OUTSIDE.

3. ALL DIMENSIONS TO BE VERIFIED ON SITE BEFORE FABRICATION.

LEGEND :

X1

DETAIL MARK NO.

X001

REFER SHEET NO.

1. F.F.L. --FINISHED FLOOR LEVEL

2. S.F.L. --STRUCTURAL FLOOR LEVEL

3.

R

 --REVERSED DETAIL

--FIXING LOCATION

--FIXING LUG LOCATION

GLASS LEGEND


GL01 --8mm+12mm AIR GAP+10mm THK. I.G.U.

GL01a--8mm+9mm AIR GAP+12mm THK. I.G.U.

GL03 --6mm+12mm AIR GAP+6mm THK. I.G.U.

GL04 --10mm THK. TEMPERED GLASS (PROTECTIVE BARRIER)

GL05 --6mm+12mm AIR GAP+8mm THK. I.G.U.

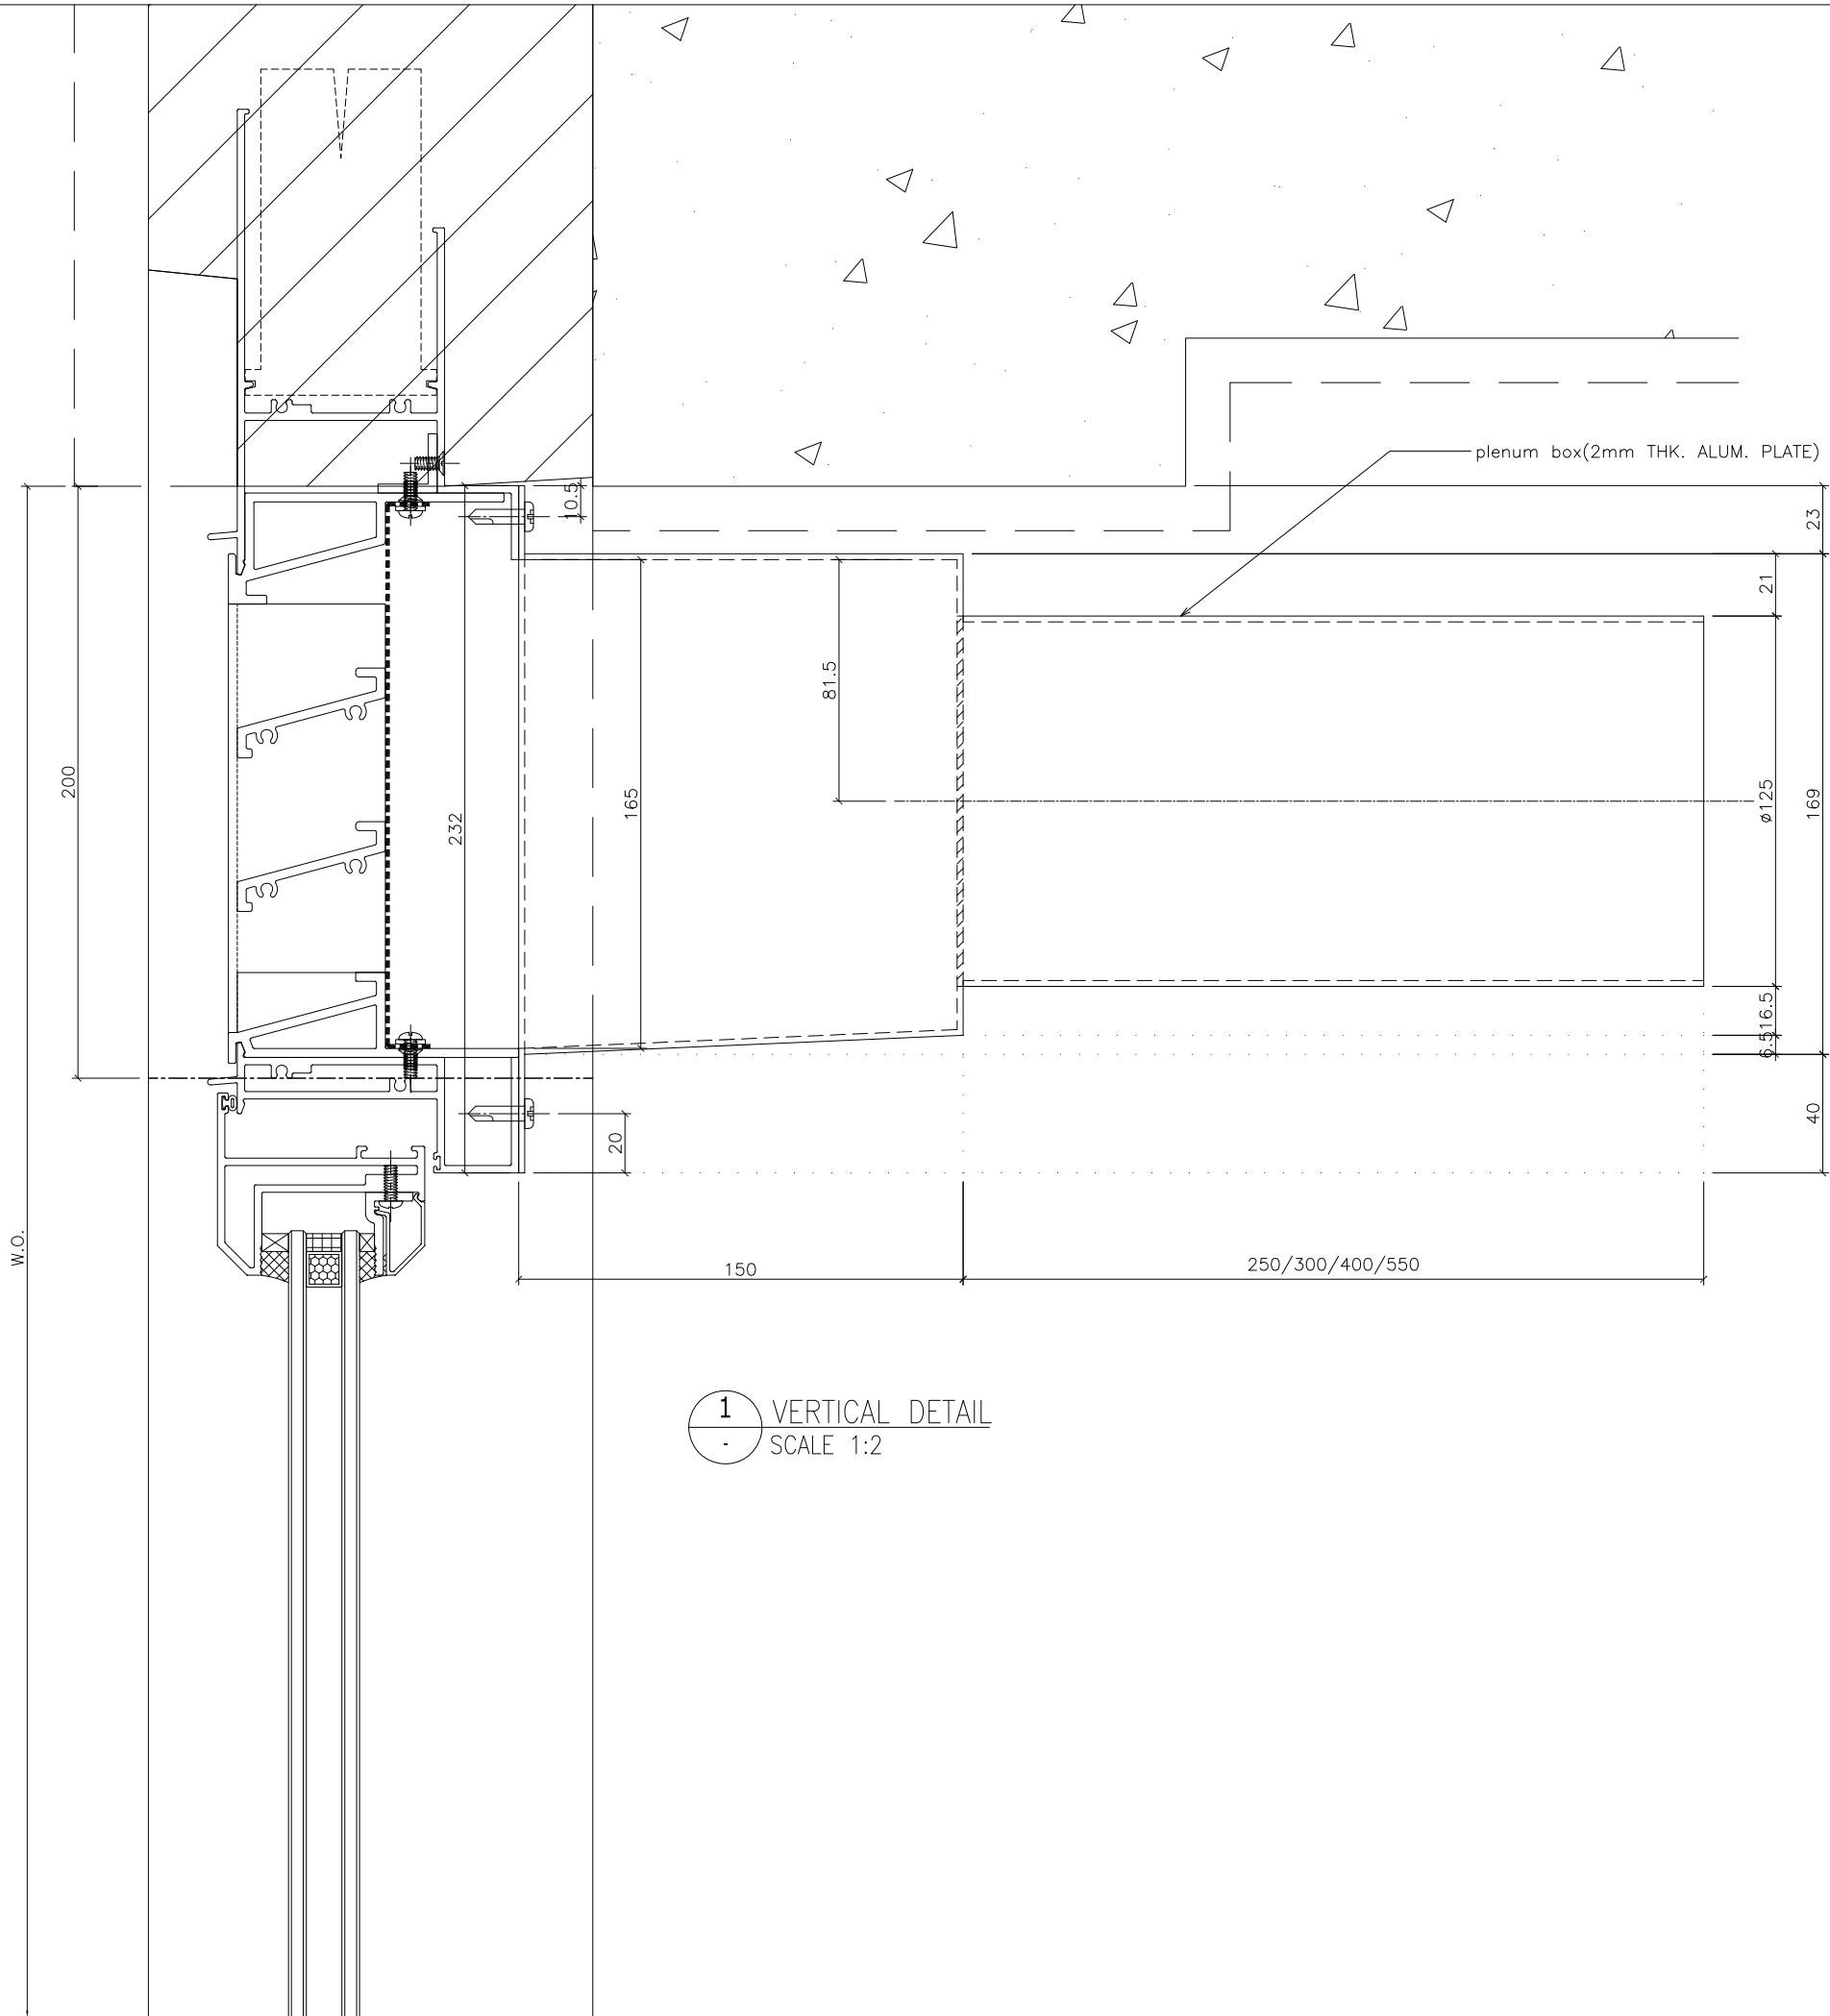

B.D. REF :

CLIENT :

ARCHITECT :
AGC
DESIGN LTD
180-187, Argyle Road, 255-256, North Point, Hong Kong
Tel: (852) 2111-0800, Fax: (852) 2111-0111, Email: agc@agc.com.hk

MAIN CONTRACTOR :
Gammon

STRUCTURAL ENGINEER :
ARUP

FACADE CONSULTANT:
MEINHARDT

NOTE :
1. ALL DIMENSIONS ARE IN mm.
2. ALL ELEVATIONS ARE VIEWED FROM OUTSIDE.
3. ALL DIMENSIONS TO BE VERIFIED ON SITE BEFORE FABRICATION.

LEGEND :
X1 — DETAIL MARK NO.
X001 — REFER SHEET NO.
1. F.F.L. — FINISHED FLOOR LEVEL
2. S.F.L. — STRUCTURAL FLOOR LEVEL
3. (R) — REVERSED DETAIL
4. ▲ — FIXING LOCATION
5. △ — FIXING LUG LOCATION
6. GLASS LEGEND
GL01 — 8mm+12mm AIR GAP+10mm THK. I.G.U.
GL01a — 8mm+9mm AIR GAP+12mm THK. I.G.U.
GL02 — 10mm THK. TEMPERED GLASS (SPANDREL GLASS)
GL03 — 6mm+12mm AIR GAP+6mm THK. I.G.U.
GL04 — 10mm THK. TEMPERED GLASS (PROTECTIVE BARRIER)
GL05 — 6mm+12mm AIR GAP+8mm THK. I.G.U.

NO.	DATE	REVISED	BY
-----	------	---------	----

JOB NO. : J-852

PROJECT :
PROPOSED RESIDENTIAL DEVELOPMENT
AT 139 — 147 ARGYLE STREET,
NKIL 6005, 6035 R.P., 6036 R.P.,
6037 R.P. & 6038 R.P.

TITLE :
DETAIL FOR
Plenum Box

DATE : 05-Dec-19 SCALE : 1:2

DRAWN BY : MN CHECKED BY : DW

美特鋁質有限公司
MIDI ALUMINIUM FABRICATOR LTD.
Units 6-8, Sunray Industrial Centre, 1/F
610 Cha Kwo Ling Road, Kowloon
Tel:23489211-4 Fax:(852)2727666

DWG NO. : J852-SD-PB-6001 REV. : —



DWG NO. : J852-SD-PB-6002 | REV. : -



DWG NO. : J852-SD-PB-6003	REV. : —
---------------------------	----------



CLIENT :

ARCHITECT :

AGC architecture
urban design
interior

DESIGN LTD

創世建築師有限公司
1801, 18/F, Olympic Plaza, 255 King's Road, North Point, Hong Kong
Tel: (852) 22181088 Fax: (852) 22181133 Email: enr@hondesign.com.hk

MAIN CONTRACTOR :



STRUCTURAL ENGINEER :

ARUP

FACADE CONSULTANT:

MEINHARDT

NOTE :

1. ALL DIMENSIONS ARE IN mm.
2. ALL ELEVATIONS ARE VIEWED FROM OUTSIDE.
3. ALL DIMENSIONS TO BE VERIFIED ON SITE BEFORE FABRICATION.

LEGEND :



1. F.F.L. -- FINISHED FLOOR LEVEL
2. S.F.L. -- STRUCTURAL FLOOR LEVEL
3. (R) -- REVERSED DETAIL

NO.	DATE	REVISED	BY
-----	------	---------	----

JOB NO. : J-852

PROJECT :
PROPOSED RESIDENTIAL DEVELOPMENT
AT 139 - 147 ARGYLE STREET,
NKIL 6005, 6035 R.P., 6036 R.P.,
6037 R.P. & 6038 R.P.

TITLE : DETAIL FOR
Plenum Box

DATE : 05-Dec-19 SCALE : 1:2

DRAWN BY : MN

 **美特鋁質有限公司**
MIDI ALUMINIUM FABRICATOR LTD.
Units 6-8, Sunray Industrial Centre, 1/F
610 Cha Kwo Ling Road, Kowloon
Tel: 23489211-4 Fax: (852) 27727666

DWG NO. : J852-SD-PB-6004 REV. : -

