

工程指示 / 要求簡箋 ENGINEER INSTRUCTIONS(E.I.)

工程指示編號:	EI- 4910	修改版本:	-
	HK- 1207		
工程編號:	J 853	工程名稱:	大窩坪 (延坪道)
收件人:	生統	發件人:	Lai Sik Hung
工程項目:	T5-T7 後裝窗邊碰幕牆 收口鋁板及防水片 生產	日期:	22/07/2022

☐ 原合約工程包	☐ 原合約工程加 / 減賬 QT-	☐ 新工程報價 QT-
---------------------------------	--	------------------------------------

信件批核號碼/圖紙參考編號:	批核模具圖紙編號:
客戶指示附件:	管理內部批簽署:

☐ 初步鋁料 B.M.	☐ 加工拆圖, 然後生產	☐ 尺寸表
☐ 正式鋁料 B.M.	☐ 技術上資料/指示	☐ 報價
☐ 配件 B.M.	☐ 樣辦或貨品說明書	☐ 分判合約
☐ 其他:		

內容: T5-T7 後裝窗邊碰幕牆 收口鋁板及防水片 生產 T5 5-16/F先行生產, 需分座包裝
完成上列要求日期: 29/07/2022

國內

☐ 生產技術總監	☐ 連附件	☒ 技術部	☒ 連附件	☐ 生產部	☐ 連附件
☐ 採購部	☐ 連附件	☒ 生產統籌部	☒ 連附件	☐ 報關組	☐ 連附件
☐ 質檢部	☐ 連附件	☐ 會計部	☐ 連附件	☐ 機械設計部	☐ 連附件
☒ 香港辦	☒ 連附件	☐ 其他:			

☐ 行政部	☐ 連附件	☐ 會計部	☐ 連附件	☐ 統籌部	☐ 連附件	☐ 工程部	☐ 連附件
☐ 採購部	☐ 連附件	☐ QS部	☐ 連附件	☐ 地盤管理	☐ 連附件	☐ 維修部	☐ 連附件

*發件人簽署:		*組別成員批核簽署:	
傳遞編號:		項目經理簽署:	22/7/2022

圖則登記表 DRAWING REGISTER													
工程名稱 Project Title: T5, T6, T7后裝窗地盤用鋁板及防水片 工程編號 Project No: J-853					接收日期 Receiving Date (適用於客戶圖則)								
					年								
					月								
分發予 Distributed To					發出日期 Issued Date								
					年	22	22						
					月	07	07						
					日	19	21						
圖則編號 Drg. No.		圖則名稱 Drawing Title			修訂編號 Revision No.								
		圖則登記表			1	-							
		鋁板BM表			2	-							
Z-A01		X84589加工圖			3	-							
Z-A02		3mm鋁板加工圖			4	-							
J853-IW-AP1-01		3mm鋁板加工圖			5	-							
J853-IW-AP1-02		3mm鋁板加工圖			6	-							
J853-IW-AP1-03		3mm鋁板加工圖			7	-							
J853-IW-AP1-04		3mm鋁板加工圖			8	-							
J853-IW-AP1-05		3mm鋁板加工圖			9	-							
J853-IW-AP1-06		3mm鋁板加工圖			10	-							
J853-IW-AP1-07		3mm鋁板加工圖			11	-							
J853-IW-AP1-08		3mm鋁板加工圖			12	-							
J853-IW-AP1-09		3mm鋁板加工圖			13	-							
J853-IW-AP1-10		3mm鋁板加工圖			14	-							
J853-IW-AP1-11		3mm鋁板加工圖			15	-							
J853-IW-AP1-12		3mm鋁板加工圖			16	-							
J853-IW-AP1-13		3mm鋁板加工圖			17	-							
J853-IW-AP1-14		3mm鋁板加工圖			18	-							
J853-IW-AP1-15		3mm鋁板加工圖			19	-	A						
J853-IW-AP1-16		3mm鋁板加工圖			20	-	A						
J853-IW-AP1-17		3mm鋁板加工圖			21	-	A						
J853-IW-AP1-18		3mm鋁板加工圖			22	-							
J853-IW-AP1-19		3mm鋁板加工圖			23	-							
J853-IW-AP1-20		3mm鋁板加工圖			24	-							
J853-IW-AP1-21		3mm鋁板加工圖			25	-	取消						
J853-IW-AP1-22		3mm鋁板加工圖			26	-	取消						
J853-IW-AP1-23		3mm鋁板加工圖			27	-							
J853-IW-AP1-24		3mm鋁板加工圖			28	-							
J853-IW-AP1-25		3mm鋁板加工圖			29	-							
J853-IW-AP1-26		1.5mm鋁板加工圖			30	-							
J853-IW-AP1-27		1.5mm鋁板加工圖			31	-							
J853-IW-AP1-28		1.5mm鋁板加工圖			32	-							
J853-IW-AP1-29		1.5mm鋁板加工圖			33	-							
J853-IW-AP1-30		1.5mm鋁板加工圖			34	-							
J853-IW-AP1-31		1.5mm鋁板加工圖			35	-							
J853-IW-AP1-32		1.5mm鋁板加工圖			36	-							
J853-IW-AP1-33		3mm鋁板加工圖			37	-	A						
J853-IW-AP1-34		3mm鋁板加工圖			38	-	A						
J853-IW-AP1-35		3mm鋁板加工圖			39	-							
J853-IW-AP1-36		3mm鋁板加工圖			40	-							

圖則登記表													
DRAWING REGISTER													
工程名稱 Project Title: T5, T6, T7后裝窗地盤用鋁板及防水片					接收日期 Receiving Date (適用於客戶圖則)								
					年								
					月								
工程編號 Project No: J-853					日								
分發予 Distributed To					發出日期 Issued Date								
					年	22	22						
					月	07	07						
					日	19	21						
圖則編號 Drg. No.		圖則名稱 Drawing Title											
J853-IW-AP1-37		3mm鋁板加工圖											
J853-IW-AP1-38		3mm鋁板加工圖											
J853-IW-AP1-39		3mm鋁板加工圖											
J853-IW-AP1-40		3mm鋁板加工圖											
J853-IW-AP1-41		3mm鋁板加工圖											
J853-IW-AP1-42		3mm鋁板加工圖											
J853-IW-AP1-43		3mm鋁板加工圖											
J853-IW-AP1-44		3mm鋁板加工圖											
J853-IW-AP1-45		3mm鋁板加工圖											
J853-IW-AP1-46		3mm鋁板加工圖											
J853-SD-IW-LP051		防水片位置圖											
J853-SD-IW-LP052		防水片位置圖											
J853-SD-IW-LP053		防水片位置圖											
J853-SD-IW-LP054		防水片位置圖											
J853-SD-IW-LP055		防水片位置圖											
J853-SD-IW-LP056		防水片位置圖											
J853-SD-IW-LP057		防水片位置圖											
J853-SD-IW-LP051		鋁板位置圖											
J853-SD-IW-LP052		鋁板位置圖											
J853-SD-IW-LP053		鋁板位置圖											
J853-SD-IW-LP054		鋁板位置圖											
J853-SD-IW-LP055		鋁板位置圖											
J853-SD-IW-LP056		鋁板位置圖											
J853-SD-IW-LP057		鋁板位置圖											
J853-SD-IW-LP061		防水片位置圖											
J853-SD-IW-LP062		防水片位置圖											
J853-SD-IW-LP063		防水片位置圖											
J853-SD-IW-LP064		防水片位置圖											
J853-SD-IW-LP065		防水片位置圖											
J853-SD-IW-LP066		防水片位置圖											
J853-SD-IW-LP067		防水片位置圖											
J853-SD-IW-LP061		鋁板位置圖											
J853-SD-IW-LP062		鋁板位置圖											
J853-SD-IW-LP063		鋁板位置圖											
J853-SD-IW-LP064		鋁板位置圖											
J853-SD-IW-LP065		鋁板位置圖											
J853-SD-IW-LP066		鋁板位置圖											
J853-SD-IW-LP067		鋁板位置圖											
修訂編號 Revision No.													
41	-												
42	-	取消											
43	-	取消											
44	-	A											
45	-	A											
46	-												
47	-												
48	-												
49	-	取消											
50	-	取消											
51	-												
52	-												
53	-												
54	-												
55	-												
56	-												
57	-												
58	-												
59	-												
60	-												
61	-												
62	-												
63	-												
64	-												
65	-												
66	-												
67	-												
68	-												
69	-												
70	-												
71	-												
72	-												
73	-												
74	-												
75	-												
76	-												
77	-	A											
78	-	A		</									

美特鋁質有限公司 MIDI Aluminium Fabricator Ltd.				工 程 號:		J853		計 算:		LHR		日期:		2022/7/14		送呈:					
				地盤名稱:		錦上路-延平道		核對:		WSH		日期:		2022/7/15		副本:					
地盤用鋁板B.M.表				項目類別:		后裝窗地盤用鋁板 (T5,T6,T7)						日期:									
BM編號:				修改版本:		A-20220720		A/C Code:				總V.F.:		340.68		總重量:		5489.83		此BM依據**拆圖資料計算	
序號	修改內容	鋁板圖號	鋁板名稱	顏色	實用	後備	總數	總重量	單件展開面積	總展開面積	單件V.F.	總V.F.	備註								
									平方米	平方米											
1		AL-A01	3.0mm厚鋁板	MILL	143		143	16.567	0.014	2.038	0.000	0.000		Z-A02							
2		T5-AP100-01	3.0mm厚鋁板	EC-DG-D834233-ZD1(閃粉古銅)	23		23	285.646	1.528	35.135	1.218	28.005		J853-IW-AP1-01							
3		T6-AP100-01	3.0mm厚鋁板	EC-DG-D834233-ZD1(閃粉古銅)	38		38	471.938	1.528	58.049	1.218	46.270		J853-IW-AP1-01							
4		T7-AP100-01	3.0mm厚鋁板	EC-DG-D834233-ZD1(閃粉古銅)	13		13	161.452	1.528	19.859	1.218	15.829		J853-IW-AP1-01							
5		T5-AP100-04	3.0mm厚鋁板	EC-DG-D834233-ZD1(閃粉古銅)	17		17	211.130	1.528	25.969	1.218	20.700		J853-IW-AP1-02							
6		T6-AP100-04	3.0mm厚鋁板	EC-DG-D834233-ZD1(閃粉古銅)	10		10	124.194	1.528	15.276	1.218	12.176		J853-IW-AP1-02							
7		T7-AP100-04	3.0mm厚鋁板	EC-DG-D834233-ZD1(閃粉古銅)	13		13	161.452	1.528	19.859	1.218	15.829		J853-IW-AP1-02							
8		T5-AP100-02	3.0mm厚鋁板	EC-DG-D834233-ZD1(閃粉古銅)	4		4	52.524	1.615	6.461	1.289	5.157		J853-IW-AP1-03							
9		T6-AP100-02	3.0mm厚鋁板	EC-DG-D834233-ZD1(閃粉古銅)	8		8	105.048	1.615	12.921	1.289	10.314		J853-IW-AP1-03							
10		T7-AP100-02	3.0mm厚鋁板	EC-DG-D834233-ZD1(閃粉古銅)	2		2	26.262	1.615	3.230	1.289	2.579		J853-IW-AP1-03							
11		T5-AP100-05	3.0mm厚鋁板	EC-DG-D834233-ZD1(閃粉古銅)	3		3	39.393	1.615	4.845	1.289	3.868		J853-IW-AP1-04							
12		T6-AP100-05	3.0mm厚鋁板	EC-DG-D834233-ZD1(閃粉古銅)	2		2	26.262	1.615	3.230	1.289	2.579		J853-IW-AP1-04							
13		T7-AP100-05	3.0mm厚鋁板	EC-DG-D834233-ZD1(閃粉古銅)	1		1	13.131	1.615	1.615	1.289	1.289		J853-IW-AP1-04							
14		T5-AP100-03	3.0mm厚鋁板	EC-DG-D834233-ZD1(閃粉古銅)	1		1	13.605	1.673	1.673	1.337	1.337		J853-IW-AP1-05							
15		T6-AP100-03	3.0mm厚鋁板	EC-DG-D834233-ZD1(閃粉古銅)	3		3	40.816	1.673	5.020	1.337	4.011		J853-IW-AP1-05							
16		T7-AP100-03	3.0mm厚鋁板	EC-DG-D834233-ZD1(閃粉古銅)	1		1	13.605	1.673	1.673	1.337	1.337		J853-IW-AP1-05							
17		T5-AP100-06	3.0mm厚鋁板	EC-DG-D834233-ZD1(閃粉古銅)	1		1	13.605	1.673	1.673	1.337	1.337		J853-IW-AP1-06							
18		T6-AP100-06	3.0mm厚鋁板	EC-DG-D834233-ZD1(閃粉古銅)	1		1	13.605	1.673	1.673	1.337	1.337		J853-IW-AP1-06							
19		T5-AP100-07	3.0mm厚鋁板	EC-DG-D834233-ZD1(閃粉古銅)	1		1	12.348	1.519	1.519	1.210	1.210		J853-IW-AP1-07							
20		T5-AP100-08	3.0mm厚鋁板	EC-DG-D834233-ZD1(閃粉古銅)	1		1	12.348	1.519	1.519	1.210	1.210		J853-IW-AP1-08							
21		T5-AP100-09	3.0mm厚鋁板	EC-DG-D834233-ZD1(閃粉古銅)	2		2	25.645	1.577	3.154	1.258	2.516		J853-IW-AP1-09							
22		T6-AP100-09	3.0mm厚鋁板	EC-DG-D834233-ZD1(閃粉古銅)	3		3	38.468	1.577	4.732	1.258	3.775		J853-IW-AP1-09							
23		T6-AP100-10	3.0mm厚鋁板	EC-DG-D834233-ZD1(閃粉古銅)	1		1	12.823	1.577	1.577	1.258	1.258		J853-IW-AP1-10							
24		T7-AP100-11	3.0mm厚鋁板	EC-DG-D834233-ZD1(閃粉古銅)	1		1	11.874	1.461	1.461	1.163	1.163		J853-IW-AP1-11							
25		T7-AP100-12	3.0mm厚鋁板	EC-DG-D834233-ZD1(閃粉古銅)	1		1	11.874	1.461	1.461	1.163	1.163		J853-IW-AP1-12							
26		T5-AP100-13	3.0mm厚鋁板	EC-DG-D834233-ZD1(閃粉古銅)	50		50	43.890	0.108	5.399	0.044	2.223		J853-IW-AP1-13							
27		T6-AP100-13	3.0mm厚鋁板	EC-DG-D834233-ZD1(閃粉古銅)	62		62	54.423	0.108	6.694	0.044	2.757		J853-IW-AP1-13							
28		T7-AP100-13	3.0mm厚鋁板	EC-DG-D834233-ZD1(閃粉古銅)	31		31	27.212	0.108	3.347	0.044	1.378		J853-IW-AP1-13							
29		T5-AP80-01	3.0mm厚鋁板	EC-DG-D834233-ZD1(閃粉古銅)	23		23	204.751	1.095	25.185	0.945	21.739		J853-IW-AP1-14							
30		T6-AP80-01	3.0mm厚鋁板	EC-DG-D834233-ZD1(閃粉古銅)	38		38	338.284	1.095	41.609	0.945	35.917		J853-IW-AP1-14							
31		T7-AP80-01	3.0mm厚鋁板	EC-DG-D834233-ZD1(閃粉古銅)	13		13	115.729	1.095	14.235	0.945	12.287		J853-IW-AP1-14							
32		T5-AP80-04	3.0mm厚鋁板	EC-DG-D834233-ZD1(閃粉古銅)	17		17	151.337	1.095	18.615	0.945	16.068		J853-IW-AP1-15							
33		T6-AP80-04	3.0mm厚鋁板	EC-DG-D834233-ZD1(閃粉古銅)	10		10	89.022	1.095	10.950	0.945	9.452		J853-IW-AP1-15							
34	A-減少數量	T7-AP80-04	3.0mm厚鋁板	EC-DG-D834233-ZD1(閃粉古銅)	13		13	115.729	1.095	14.235	0.945	12.287		J853-IW-AP1-15							
35		T5-AP80-02	3.0mm厚鋁板	EC-DG-D834233-ZD1(閃粉古銅)	5		5	47.157	1.160	5.800	1.003	5.015		J853-IW-AP1-16							
36		T6-AP80-02	3.0mm厚鋁板	EC-DG-D834233-ZD1(閃粉古銅)	11		11	103.746	1.160	12.761	1.003	11.032		J853-IW-AP1-16							
37	A-增加數量	T7-AP80-02	3.0mm厚鋁板	EC-DG-D834233-ZD1(閃粉古銅)	3		3	28.294	1.160	3.480	1.003	3.009		J853-IW-AP1-16							
38		T5-AP80-05	3.0mm厚鋁板	EC-DG-D834233-ZD1(閃粉古銅)	3		3	28.294	1.160	3.480	1.003	3.009		J853-IW-AP1-17							
39		T6-AP80-05	3.0mm厚鋁板	EC-DG-D834233-ZD1(閃粉古銅)	3		3	28.294	1.160	3.480	1.003	3.009		J853-IW-AP1-17							
40	A-增加數量	T7-AP80-05	3.0mm厚鋁板	EC-DG-D834233-ZD1(閃粉古銅)	2		2	18.863	1.160	2.320	1.003	2.006		J853-IW-AP1-17							
41		T5-AP80-03	3.0mm厚鋁板	EC-DG-D834233-ZD1(閃粉古銅)	2		2	19.569	1.203	2.407	1.041	2.083		J853-IW-AP1-18							
42		T6-AP80-03	3.0mm厚鋁板	EC-DG-D834233-ZD1(閃粉古銅)	3		3	29.353	1.203	3.610	1.041	3.124		J853-IW-AP1-18							
43		T7-AP80-03	3.0mm厚鋁板	EC-DG-D834233-ZD1(閃粉古銅)	1		1	9.784	1.203	1.203	1.041	1.041		J853-IW-AP1-18							
44		T5-AP80-06	3.0mm厚鋁板	EC-DG-D834233-ZD1(閃粉古銅)	1		1	9.784	1.203	1.203	1.041	1.041		J853-IW-AP1-19							
45		T6-AP80-06	3.0mm厚鋁板	EC-DG-D834233-ZD1(閃粉古銅)	1		1	9.784	1.203	1.203	1.041	1.041		J853-IW-AP1-19							
46		T7-AP80-06	3.0mm厚鋁板	EC-DG-D834233-ZD1(閃粉古銅)	1		1	9.784	1.203	1.203	1.041	1.041		J853-IW-AP1-19							
47		T5-AP80-07	3.0mm厚鋁板	EC-DG-D834233-ZD1(閃粉古銅)	1		1	9.255	1.138	1.138	0.984	0.984		J853-IW-AP1-20							
48	A-取消	T7-AP80-07	3.0mm厚鋁板	EC-DG-D834233-ZD1(閃粉古銅)	0		0	0.000	1.073	0.000	0.926	0.000		J853-IW-AP1-21							
49	A-取消	T7-AP80-08	3.0mm厚鋁板	EC-DG-D834233-ZD1(閃粉古銅)	0		0	0.000	1.117	0.000	0.964	0.000		J853-IW-AP1-22							
50		T5-AP80-08	3.0mm厚鋁板	EC-DG-D834233-ZD1(閃粉古銅)	1		1	9.431	1.160	1.160	0.977	0.977		J853-IW-AP1-23							
51		T5-AP80-09	3.0mm厚鋁板	EC-DG-D834233-ZD1(閃粉古銅)	1		1	9.499	1.168	1.168	0.945	0.945		J853-IW-AP1-24							
52		T5-AP80-10	3.0mm厚鋁板	EC-DG-D834233-ZD1(閃粉古銅)	1		1	9.086	1.118	1.118	0.964	0.964		J853-IW-AP1-25							
53		T5-FS-01	1.5mm厚鋁板	MILL	40		40	135.960	0.836	33.446	0.000	0.000		J853-IW-AP1-26							
54		T6-FS-01	1.5mm厚鋁板	MILL	48		48	163.152	0.836	40.136	0.000	0.000		J853-IW-AP126							
55		T7-FS-01	1.5mm厚鋁板	MILL	26		26	88.374	0.836	21.740	0.000	0.000		J853-IW-AP1-26							


美特鋁質有限公司 MIDI Aluminium Fabricator Ltd.			工 程 號: J853		計 算: LHR		日期: 2022/7/14		送呈:					
地盤名稱: 錦上路-延平道			核 對: WSH		日期: 2022/7/15		副本:							
地盤用鋁板B.M.表			項目類別: 后裝窗地盤用鋁板 (T5,T6,T7)			日期:								
BM編號:		修改版本: A-20220720		A/C Code:		總V.F.: 340.68		總重量: 5489.83		此BM依據**拆圖資料計算				
序 號	修改內容	鋁板圖號	鋁板名稱	顏色	實用	後備	總數	總重量	單件展開	總展開面	單件V.F.	總V.F.	備註	
									面積	積				
56		T5-FS-02	1.5mm厚鋁板	MILL	9		9	32.303	0.883	7.947	0.000	0.000		J853-IW-API-27
57		T6-FS-02	1.5mm厚鋁板	MILL	14		14	50.249	0.883	12.361	0.000	0.000		J853-IW-API-27
58		T7-FS-02	1.5mm厚鋁板	MILL	5		5	17.946	0.883	4.415	0.000	0.000		J853-IW-API-27
59		T5-FS-03	1.5mm厚鋁板	MILL	3		3	11.148	0.914	2.742	0.000	0.000		J853-IW-API-28
60		T6-FS-03	1.5mm厚鋁板	MILL	4		4	14.864	0.914	3.657	0.000	0.000		J853-IW-API-28
61		T7-FS-03	1.5mm厚鋁板	MILL	2		2	7.432	0.914	1.828	0.000	0.000		J853-IW-API-28
62		T5-FS-04	1.5mm厚鋁板	MILL	40		40	110.990	0.683	27.304	0.000	0.000		J853-IW-API-29
63		T6-FS-04	1.5mm厚鋁板	MILL	48		48	133.188	0.683	32.765	0.000	0.000		J853-IW-API-29
64		T7-FS-04	1.5mm厚鋁板	MILL	26		26	72.144	0.683	17.747	0.000	0.000		J853-IW-API-29
65		T5-FS-05	1.5mm厚鋁板	MILL	9		9	26.371	0.721	6.487	0.000	0.000		J853-IW-API-30
66		T6-FS-05	1.5mm厚鋁板	MILL	14		14	41.021	0.721	10.091	0.000	0.000		J853-IW-API-30
67		T7-FS-05	1.5mm厚鋁板	MILL	5		5	14.650	0.721	3.604	0.000	0.000		J853-IW-API-30
68		T5-FS-06	1.5mm厚鋁板	MILL	3		3	9.101	0.746	2.239	0.000	0.000		J853-IW-API-31
69		T6-FS-06	1.5mm厚鋁板	MILL	4		4	12.134	0.746	2.985	0.000	0.000		J853-IW-API-31
70		T7-FS-06	1.5mm厚鋁板	MILL	2		2	6.067	0.746	1.493	0.000	0.000		J853-IW-API-31
71		T5-FS-07	1.5mm厚鋁板	MILL	50		50	26.122	0.129	6.426	0.000	0.000		J853-IW-API-32
72		T6-FS-07	1.5mm厚鋁板	MILL	62		62	32.391	0.129	7.968	0.000	0.000		J853-IW-API-32
73		T7-FS-07	1.5mm厚鋁板	MILL	31		31	16.195	0.129	3.984	0.000	0.000		J853-IW-API-32
74		T5-AFC-01	3mm厚鋁板	MILL	40		40	132.399	0.407	16.285	0.000	0.000		J853-IW-API-33
75		T6-AFC-01	3mm厚鋁板	MILL	48		48	158.878	0.407	19.542	0.000	0.000		J853-IW-API-33
76	A-減少數量	T7-AFC-01	3mm厚鋁板	MILL	26		26	86.059	0.407	10.585	0.000	0.000		J853-IW-API-33
77		T5-AFC-02	3mm厚鋁板	MILL	9		9	31.606	0.432	3.888	0.000	0.000		J853-IW-API-34
78		T6-AFC-02	3mm厚鋁板	MILL	14		14	49.165	0.432	6.047	0.000	0.000		J853-IW-API-34
79	A-增加數量	T7-AFC-02	3mm厚鋁板	MILL	5		5	17.559	0.432	2.160	0.000	0.000		J853-IW-API-34
80		T5-AFC-03	3mm厚鋁板	MILL	2		2	7.293	0.449	0.897	0.000	0.000		J853-IW-API-35
81		T6-AFC-03	3mm厚鋁板	MILL	4		4	14.585	0.449	1.794	0.000	0.000		J853-IW-API-35
82		T7-AFC-03	3mm厚鋁板	MILL	2		2	7.293	0.449	0.897	0.000	0.000		J853-IW-API-35
83		T5-AFC-07	3mm厚鋁板	MILL	1		1	3.445	0.424	0.424	0.000	0.000		J853-IW-API-36
84		T5-AFC-08	3mm厚鋁板	MILL	1		1	3.377	0.415	0.415	0.000	0.000		J853-IW-API-37
85	A-取消	T7-AFC-07	3mm厚鋁板	MILL	0		0	0.000	0.399	0.000	0.000	0.000		J853-IW-API-38
86	A-取消	T7-AFC-09	3mm厚鋁板	MILL	0		0	0.000	0.415	0.000	0.000	0.000		J853-IW-API-39
87		T5-AFC-04	3mm厚鋁板	MILL	40		40	135.316	0.416	16.644	0.000	0.000		J853-IW-API-40
88		T6-AFC-04	3mm厚鋁板	MILL	48		48	162.379	0.416	19.973	0.000	0.000		J853-IW-API-40
89	A-減少數量	T7-AFC-04	3mm厚鋁板	MILL	26		26	87.955	0.416	10.819	0.000	0.000		J853-IW-API-40
90		T5-AFC-05	3mm厚鋁板	MILL	8		8	28.917	0.445	3.557	0.000	0.000		J853-IW-API-41
91		T6-AFC-05	3mm厚鋁板	MILL	14		14	50.604	0.445	6.224	0.000	0.000		J853-IW-API-41
92	A-增加數量	T7-AFC-05	3mm厚鋁板	MILL	5		5	18.073	0.445	2.223	0.000	0.000		J853-IW-API-41
93		T5-AFC-06	3mm厚鋁板	MILL	2		2	7.538	0.464	0.927	0.000	0.000		J853-IW-API-42
94		T5-AFC-06	3mm厚鋁板	MILL	4		4	15.076	0.464	1.854	0.000	0.000		J853-IW-API-42
95		T5-AFC-06	3mm厚鋁板	MILL	2		2	7.538	0.464	0.927	0.000	0.000		J853-IW-API-42
96		T5-AFC-09	3mm厚鋁板	MILL	1		1	3.537	0.435	0.435	0.000	0.000		J853-IW-API-43
97		T5-AFC-10	3mm厚鋁板	MILL	1		1	3.460	0.426	0.426	0.000	0.000		J853-IW-API-44
98	A-取消	T7-AFC-08	3mm厚鋁板	MILL	0		0	0.000	0.407	0.000	0.000	0.000		J853-IW-API-45
99	A-取消	T7-AFC-10	3mm厚鋁板	MILL	0		0	0.000	0.426	0.000	0.000	0.000		J853-IW-API-46
總計: 1339 5489.83 800.94 340.68														

總計: 1339 5489.83 800.94 340.68

美特鋁質 有限公司
MIDI Aluminium Fabricator Ltd.

序号	物料編號	數量	位置
01	Z-A01	1380	見收口鋁板AP80-XX

工程號	J-853	地盤	錦上路/延平道
-----	-------	----	---------

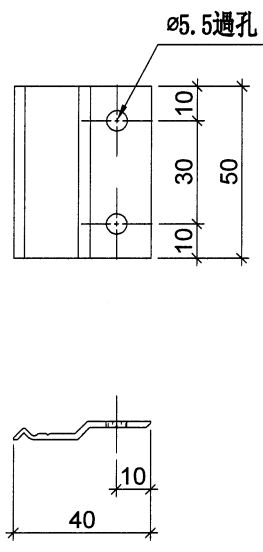

名稱	Z字碼	制圖	LHR	2022.07.12	修改	—		
材料	X84589	復核	—	—	日期	—		
顏色	MILL	批准			圖號	Z-A01		





美特鋁質 有限公司
MIDI Aluminium Fabricator Ltd.

工程號 J-853 地盤 錦上路/延平道

序号	物料編號	數量	位置
01	AL-A01	143	T5, 6, 7-AP100-13鋁板上牆



注：此鋁角需與T5-AP100-13，
T6-AP100-13，T7-
AP100-13相對應的樓層及數量
捆綁于一起出地盤。

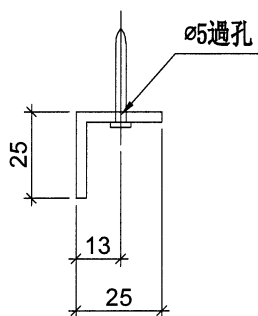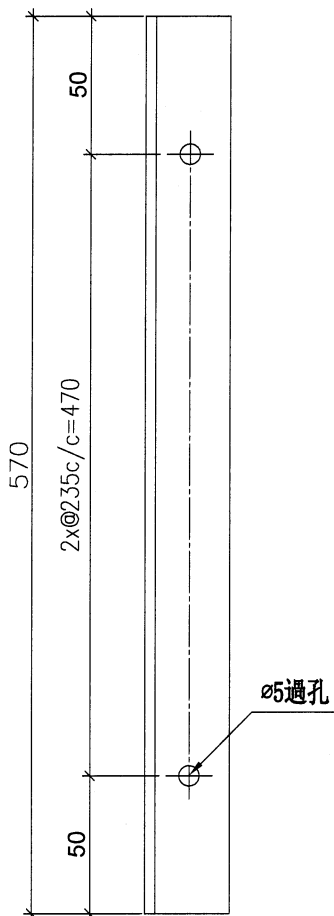

用鋁板折

名稱	鋁角加工圖	制圖	LHR	2022.07.12	修改	-		
材料	25X25X3mm厚鋁角(用廢料)	復核	-	-	日期	-		
顏色	MILL	批准			圖號	Z-A02		



美特鋁質 有限公司
MIDI Aluminium Fabricator Ltd.

工程號


J853

地盤


錦上路/延平道

序號	物料編號	數量	使用位置	樓層
01	T5-AP100-01	23	見派位圖	T5座 6~15/F,17~22/F
02	T6-AP100-01	38	見派位圖	T6座 6~15/F,17~22/F
03	T7-AP100-01	13	見派位圖	T7座 7~15/F,17~22/F


地盤用

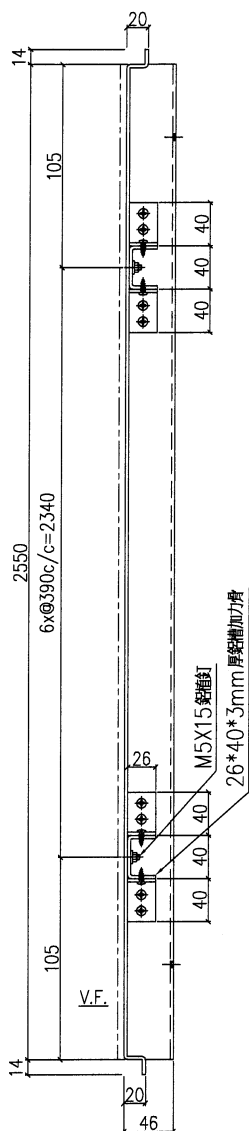

SECTION: B-B

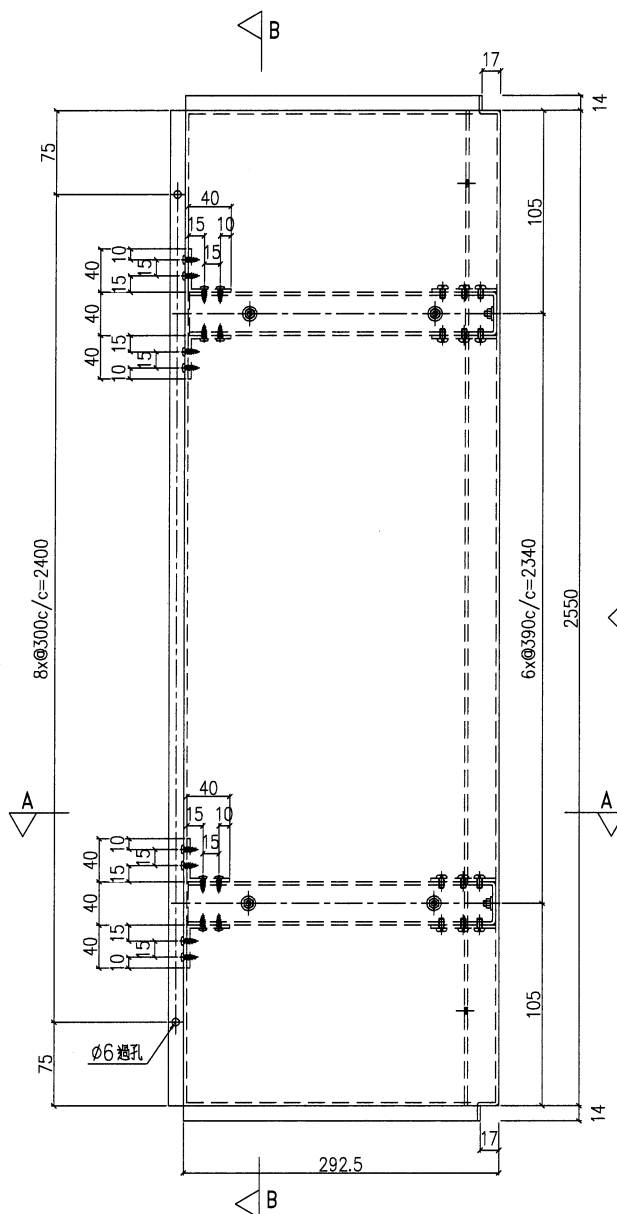

SECTION: A-A

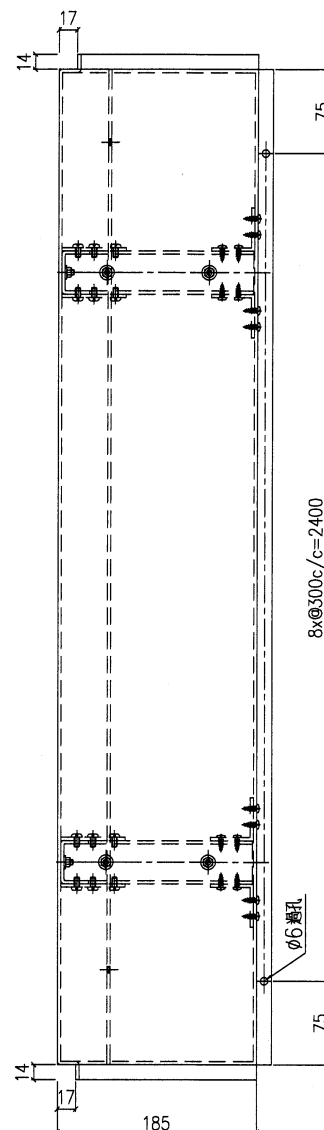

VIEW C

名稱	鋁板加工圖	制圖	LHR	2022.07.11	修改			
材料	3mm 厚鋁板 (3003H14)	復核	-	-	日期			
顏色	EC-DG-D334232-ZD1 (三塗)	批準			圖號	J853-IW-AP1-01		



美特鋁質 有限公司

MIDI Aluminium Fabricator Ltd.

工程號


J853

地盤


錦上路/延平道

序號	物料編號	數量	使用位置	樓層
01	T5-AP100-04	17	見張位置	T5座 6~15/F, 17~22/F
02	T6-AP100-04	10	見張位置	T6座 10~15/F, 17~22/F
03	T7-AP100-04	13	見張位置	T7座 7~15/F, 17~22/F


地盤用

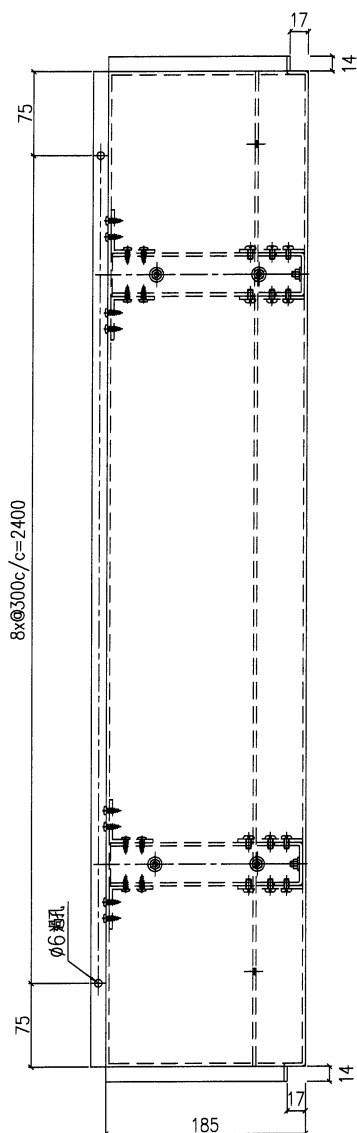


VIEW C

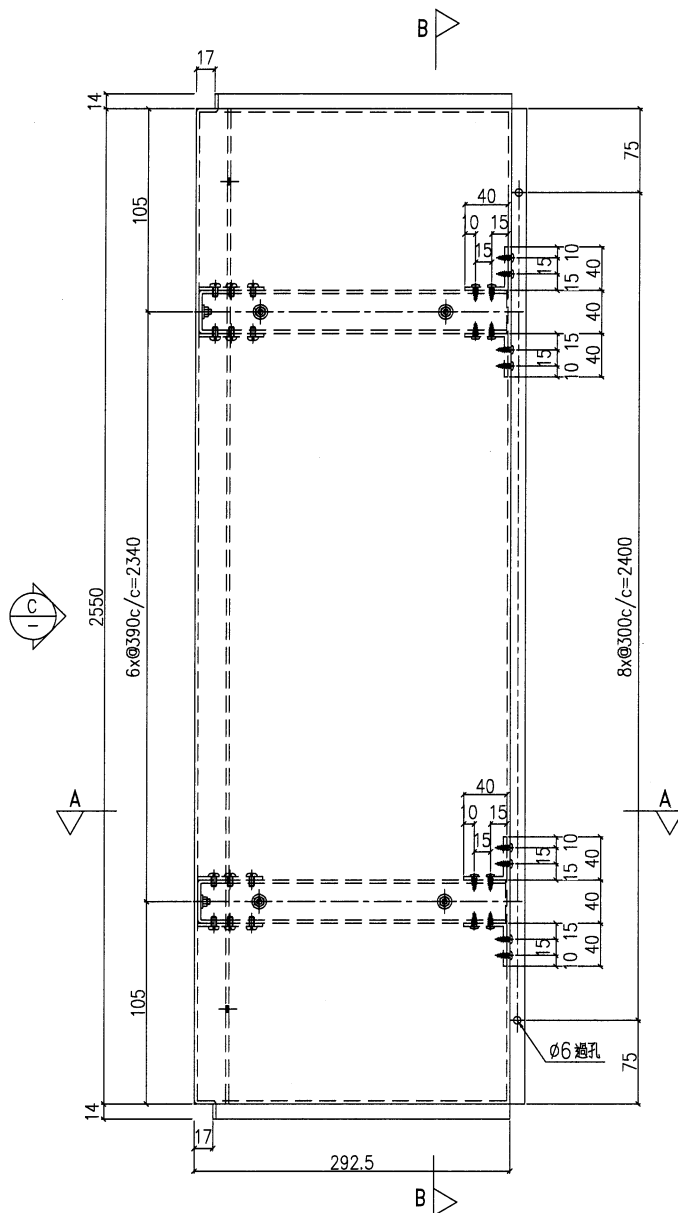

VIEW B

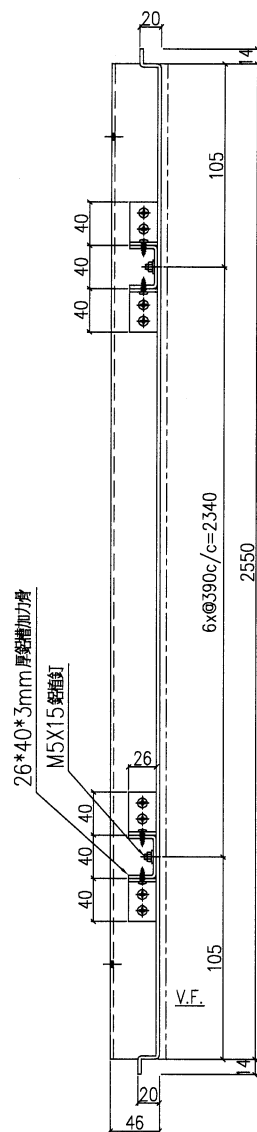

SECTION: B-B

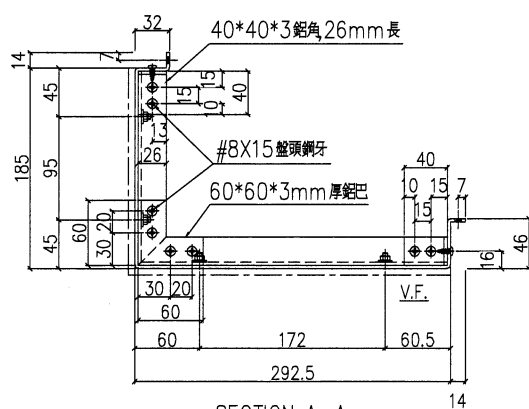

SECTION: A-A

名稱	鋁板加工圖	制圖	LHR	2022.07.11	修改			
材料	3mm厚鋁板 (3003H14)	復核	-	-	日期			
顏色	EC-DG-D334232-ZD1 (三塗)	批准			圖號	J853-IW-AP1-02		

美特鋁質 有限公司

A MIDI Aluminium Fabricator Ltd.

工程號


J853

地盤



錦上路／延平道

序號	物料編號	數量	使用位置	樓層
01	T5-AP100-02	4	見派位圖	T5座 5,16,25/F
02	T6-AP100-02	8	見派位圖	T6座 5,16,25/F
03	T7-AP100-02	2	見派位圖	T7座 16,25/F


地盤用

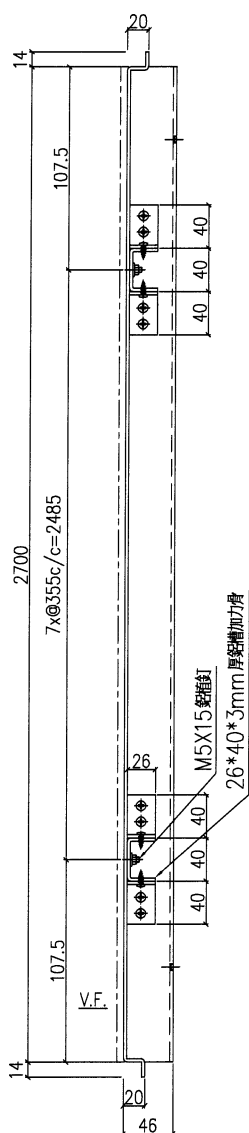

SECTION: B-B

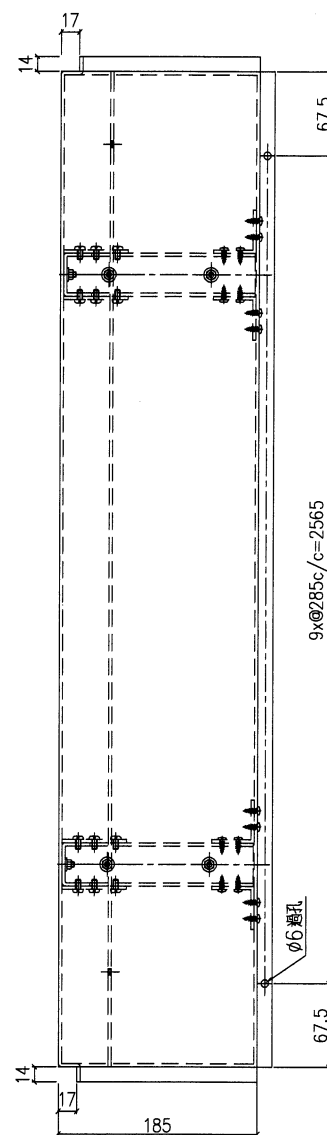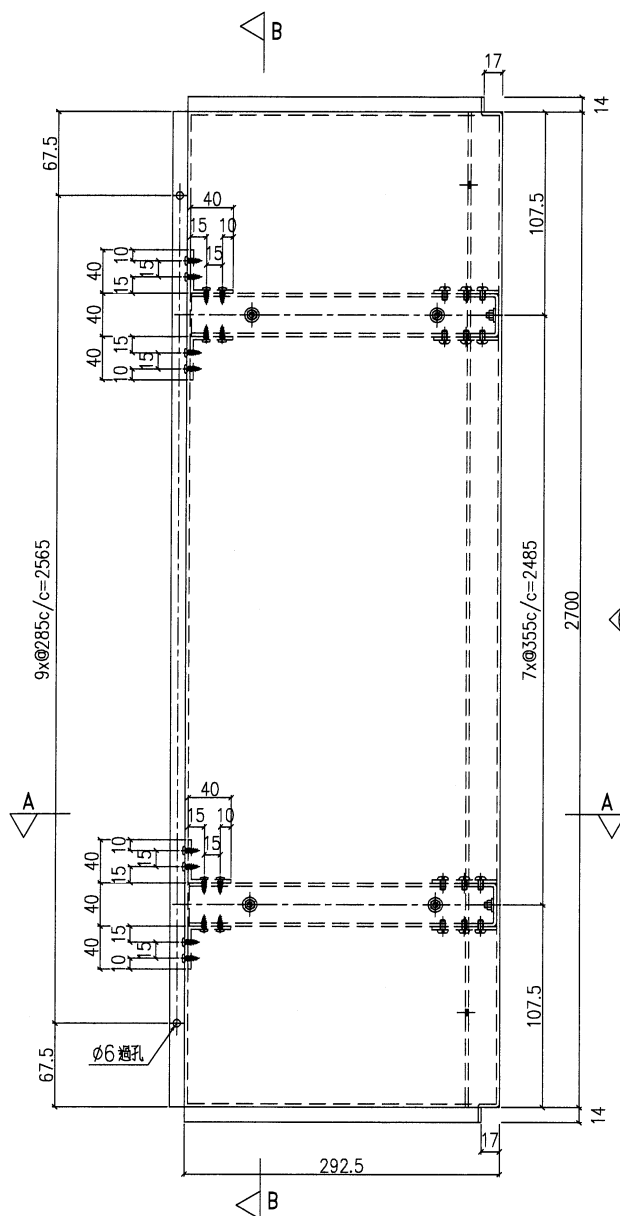

VIEW C

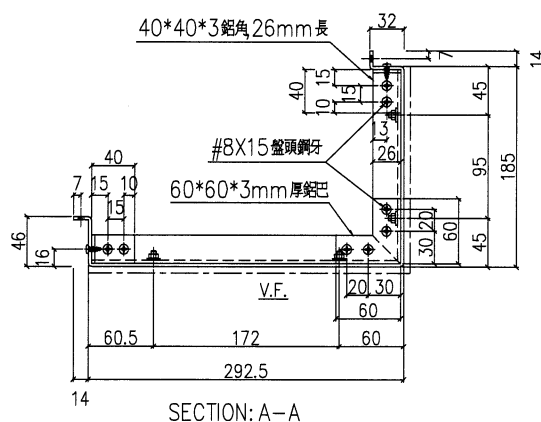

SECTION: A-A

名稱	鋁板加工圖	制圖	LHR	2022.07.11	修改			
材料	3mm厚鋁板 (3003H14)	復核	-	-	日期			
顏色	EC-DG-D334232-ZD1 (三塗)	批準			圖號	J853-IW-AP1-03		


美特鋁質 有限公司

MIDI Aluminium Fabricator Ltd.


工程號	J853	地盤	錦上路／延平道
-----	------	----	---------

序號	物料編號	數量	使用位置	樓層
01	T5-AP100-05	3	見派位圖	T5座 5,16/F
02	T6-AP100-05	2	見派位圖	T6座 16,25/F
03	T7-AP100-05	1	見派位圖	T7座 16/F


地盤用

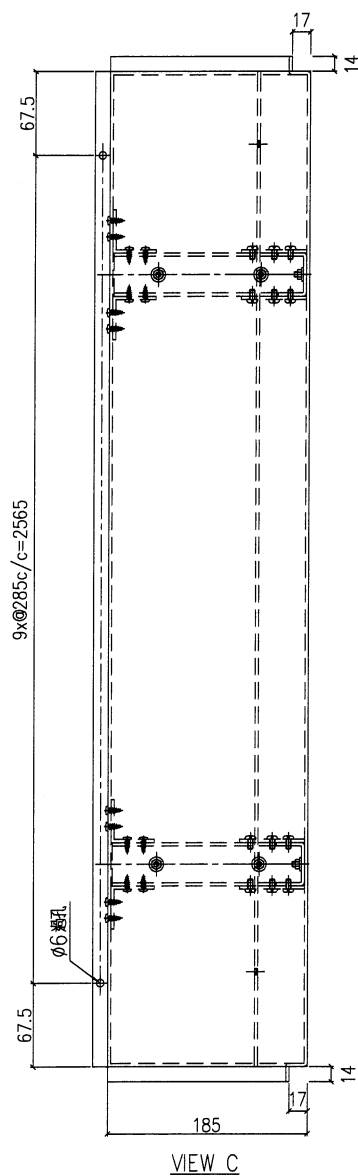


VIEW C

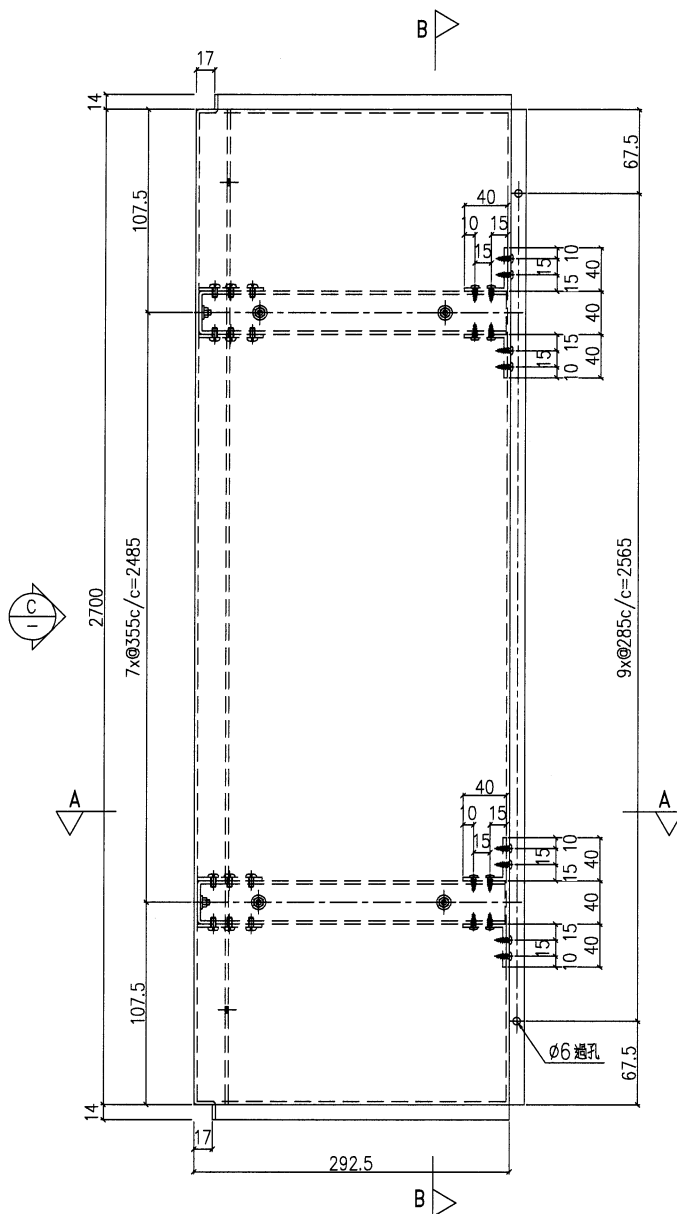

SECTION: A-A

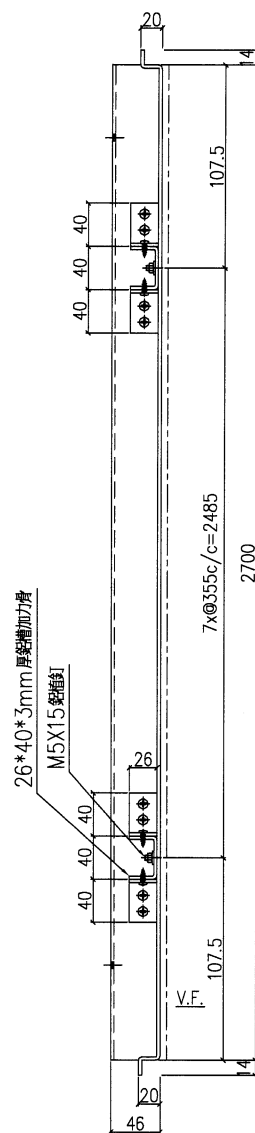

SECTION: B-B

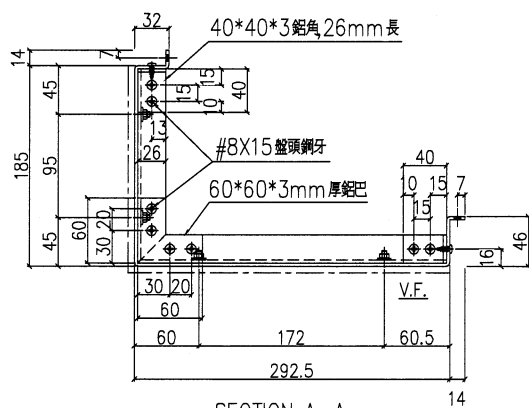

名稱	鋁板加工圖	制圖	LHR	2022.07.11	修改			
材料	3mm厚鋁板 (3003H14)	復核	-	-	日期			
顏色	EC-DG-D334232-ZD1 (三塗)	批準			圖號	J853-IW-AP1-04		

美特鋁質 有限公司

MIDI Aluminium Fabricator Ltd.

工程號


J853

地盤


錦上路／延平道

序號	物料編號	數量	使用位置	樓層
01	T5-AP100-03	1	見派位圖	T5座 23/F
02	T6-AP100-03	3	見派位圖	T6座 23/F
03	T7-AP100-03	1	見派位圖	T7座 23/F


地盤用

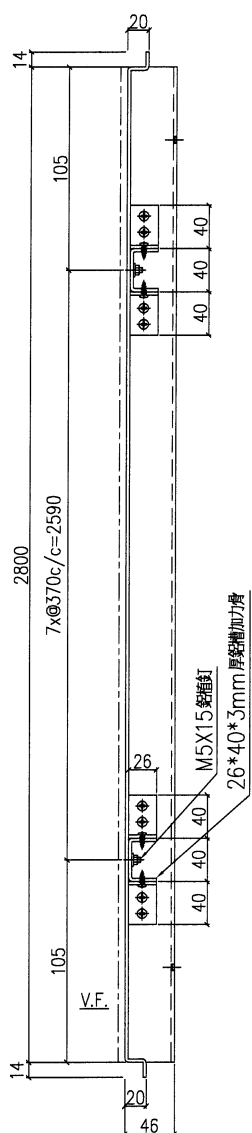

SECTION: B-B

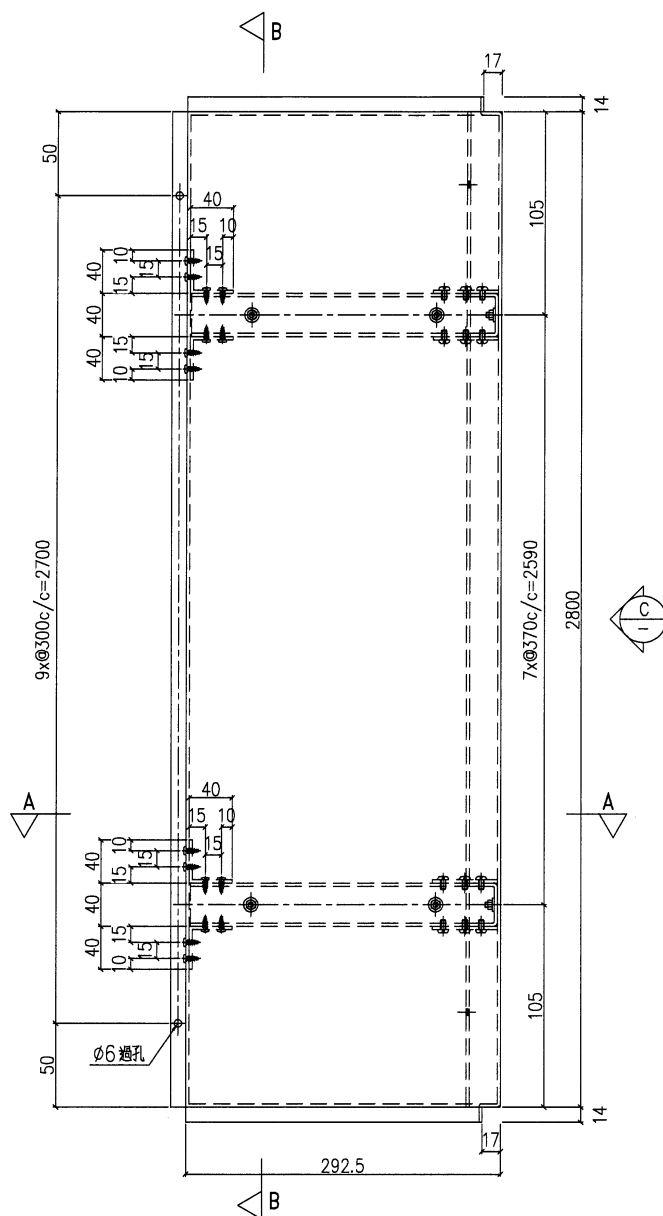

VIEW C

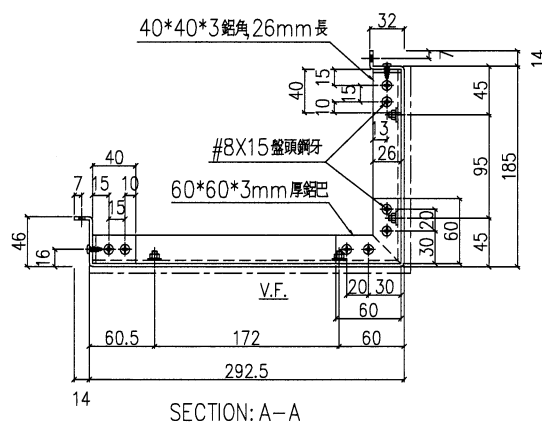

SECTION: A-A

名稱	鋁板加工圖	制圖	LHR	2022.07.11	修改			
材料	3mm厚鋁板 (3003H14)	復核	-	-	日期			
顏色	EC-DG-D334232-ZD1 (三塗)	批準			圖號	J853-IW-AP1-05		



美特鋁質 有限公司
MIDI Aluminium Fabricator Ltd.

工程號


J853

地盤


錦上路/延平道

序號	物料編號	數量	使用位置	樓層
01	T6-AP100-06	1	見圖位置	T6座 23/F
02	T7-AP100-06	1	見圖位置	T7座 23/F


地盤用

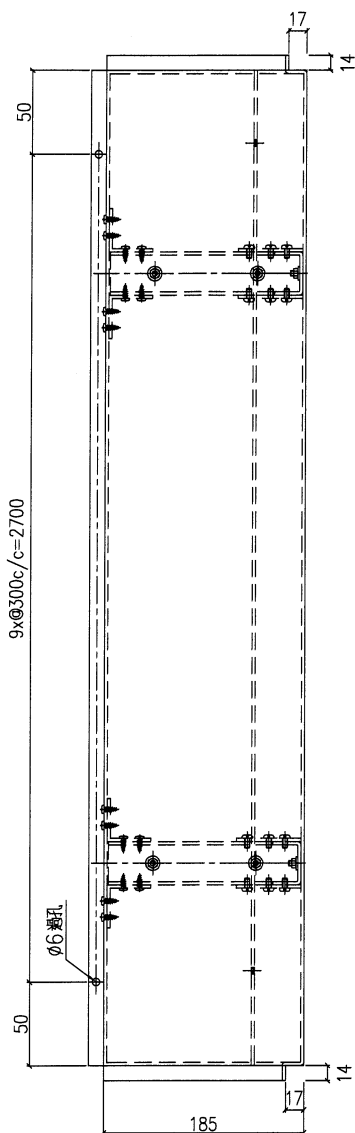


VIEW C

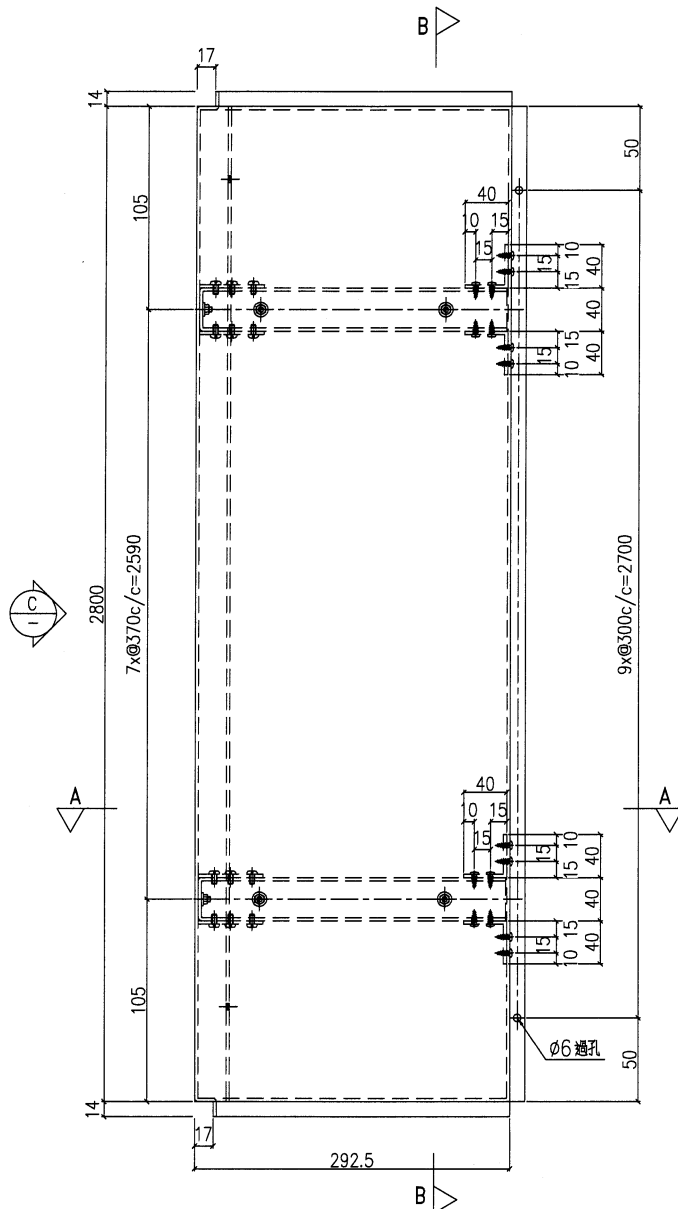

SECTION: A-A

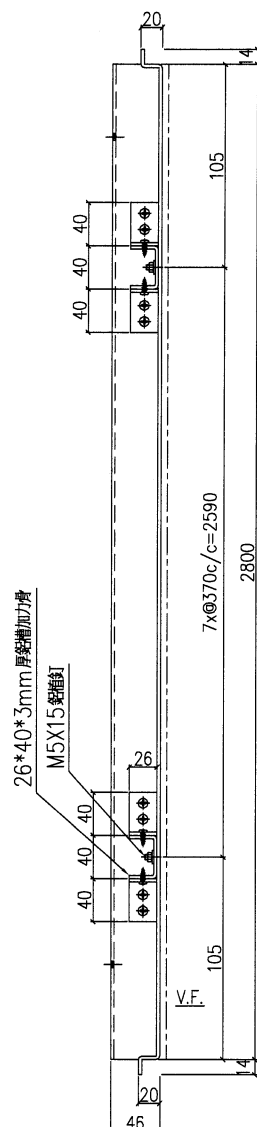

SECTION: B-B

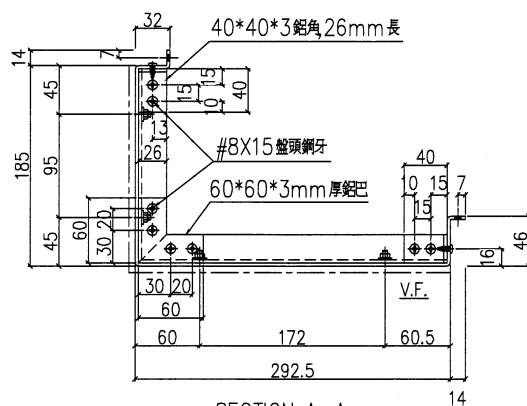

名稱	鋁板加工圖	制圖	LHR	2022.07.11	修改			
材料	3mm厚鋁板 (3003H14)	復核	-	-	日期			
顏色	EC-DG-D334232-ZD1 (三塗)	批准			圖號	J853-IW-AP1-06		


美特鋁質 有限公司

A MIDI Aluminium Fabricator Ltd.


序號	物料編號	數量	使用位置	樓層
01	T5-AP100-07	1	見派位圖	T5座 23/F

工程號	J853	地盤	錦上路/延平道
-----	------	----	---------


地盤用

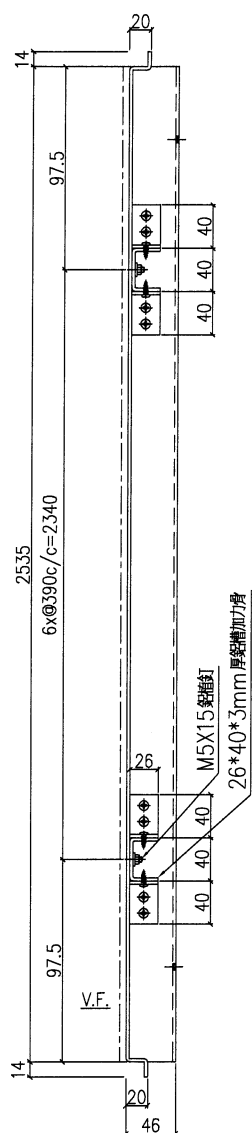

SECTION: B-B

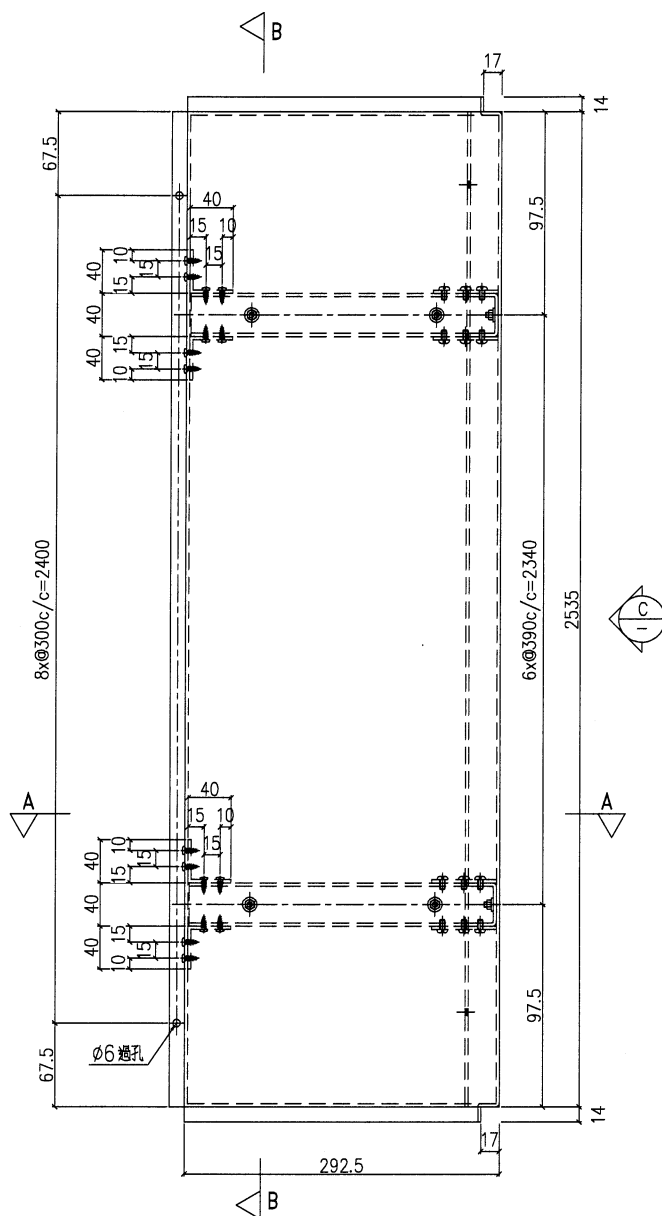

VIEW C

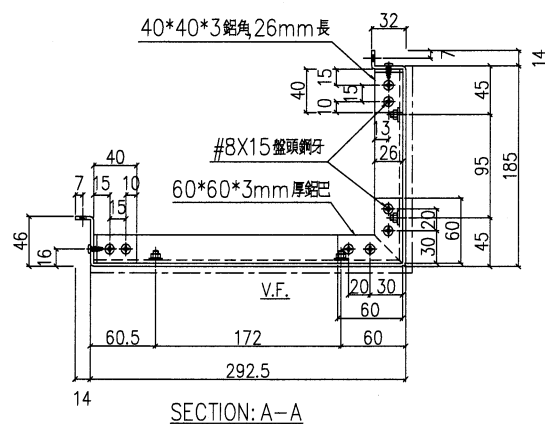

SECTION: A-A

名稱	鋁板加工圖	制圖	LHR	2022.07.11	修改			
材料	3mm厚鋁板 (3003H14)	復核	-	-	日期			
顏色	EC-DG-D334232-ZD1 (三塗)	批準			圖號	J853-IW-AP1-07		



美特鋁質 有限公司

MIDI Aluminium Fabricator Ltd.

工程號


J853

地盤



錦上路/延平道

序號	物料編號	數量	使用位置	樓層
01	T5-AP100-08	1	見派位圖	T5座 23/F


地盤用

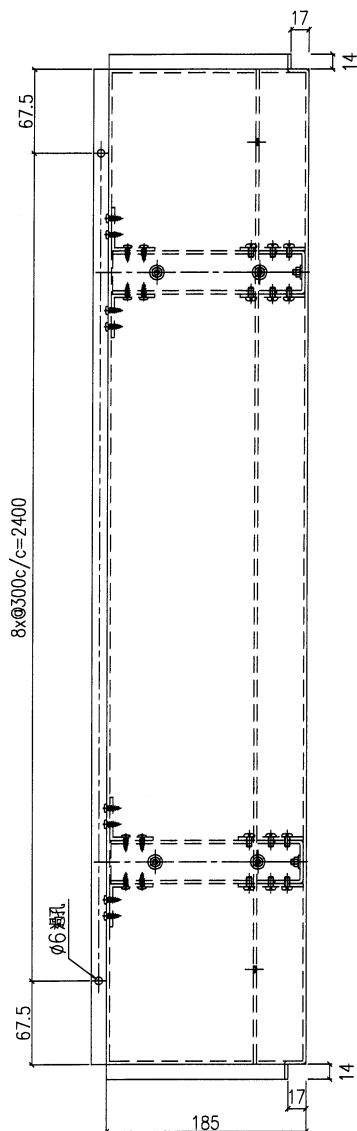

VIEW C

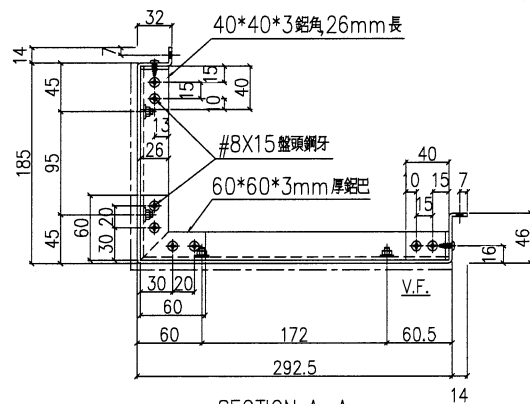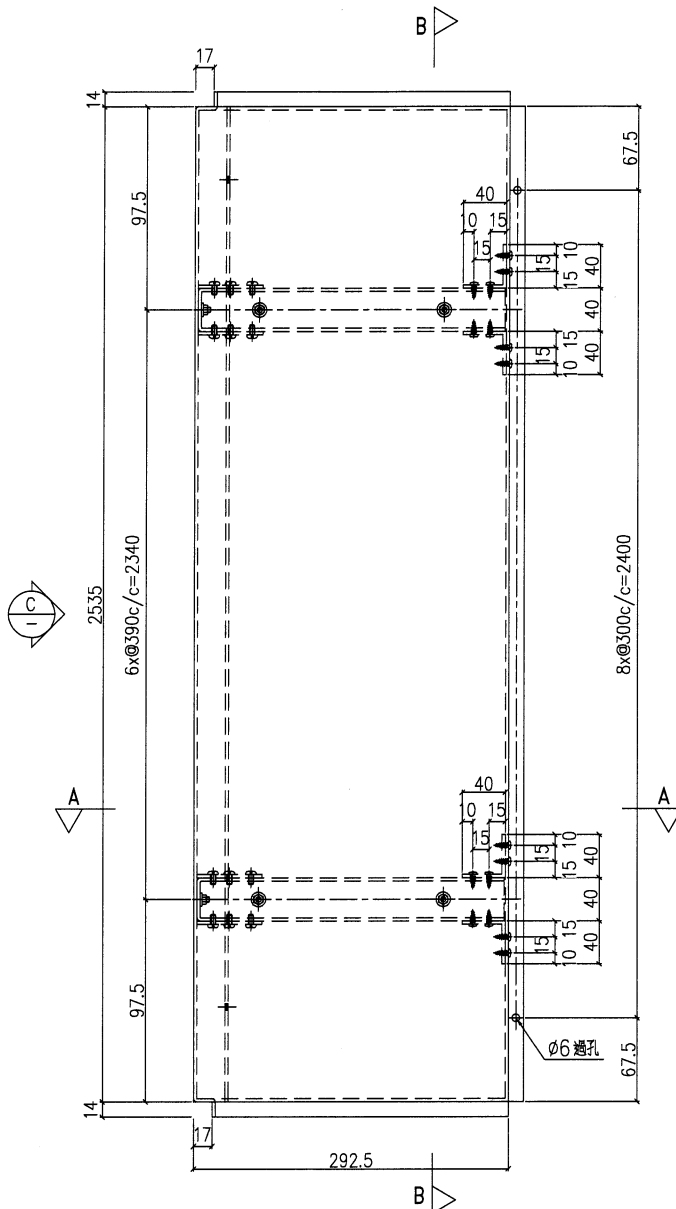

SECTION: A-A

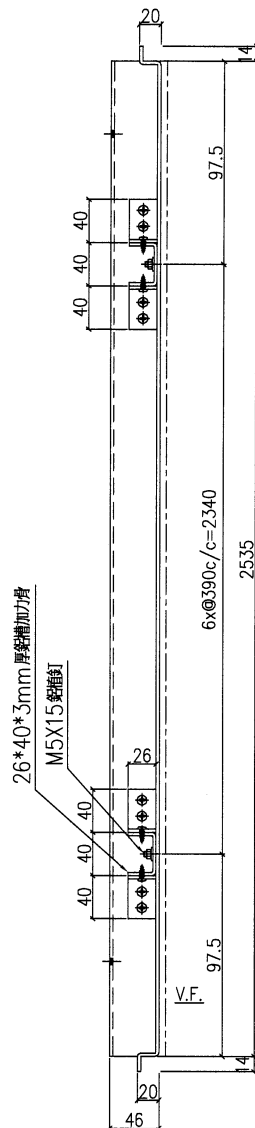

SECTION: B-B

名稱	鋁板加工圖	制圖	LHR	2022.07.11	修改		
材料	3mm厚鋁板 (3003H14)	復核	-	-	日期		
顏色	EC-DG-D334232-ZD1 (三塗)	批准			圖號	J853-IW-AP1-08	

美特鋁質 有限公司

A MIDI Aluminium Fabricator Ltd.

工程號


J853

地盤


錦上路／延平道

序號	物料編號	數量	使用位置	樓層
01	T5-AP100-09	2	見派位圖	T5座 26/F
02	T6-AP100-09	3	見派位圖	T6座 26/F



地盤用

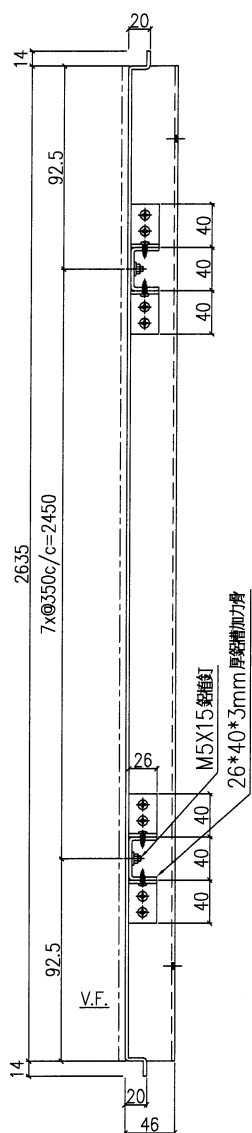

SECTION: B-B

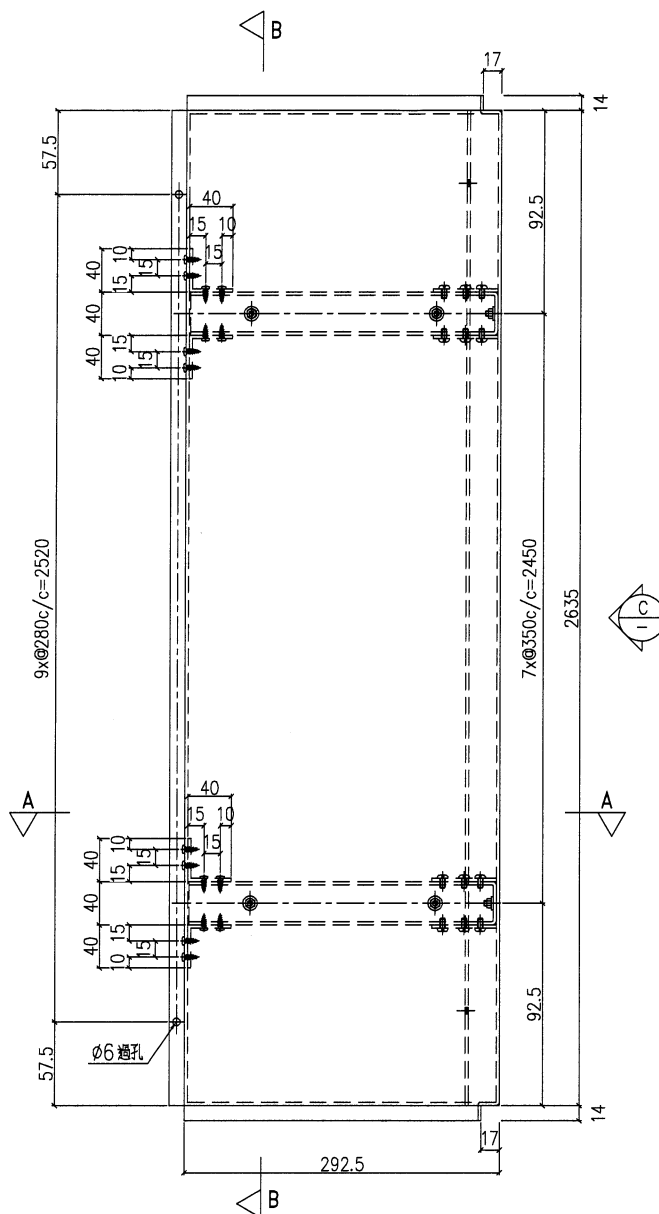

SECTION: A-A

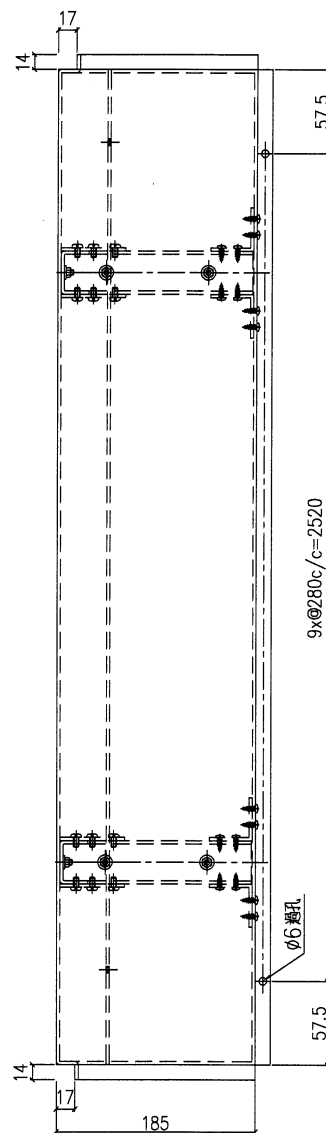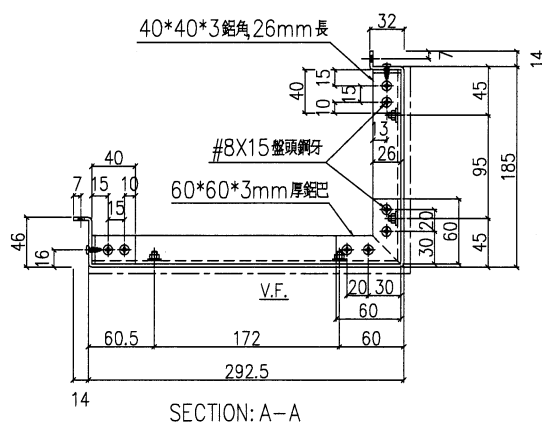

VIEW C





名稱	鋁板加工圖	制圖	LHR	2022.07.11	修改			
材料	3mm厚鋁板 (3003H14)	復核	-	-	日期			
顏色	EC-DG-D334232-ZD1 (三塗)	批準			圖號	J853-IW-AP1-09		



序號	物料編號	數量	使用位置	樓層
01	T6-AP100-10	1	見派位圖	T6座 26/F

工程號	J853	地盤	錦上路/延平道
-----	------	----	---------

地盤用

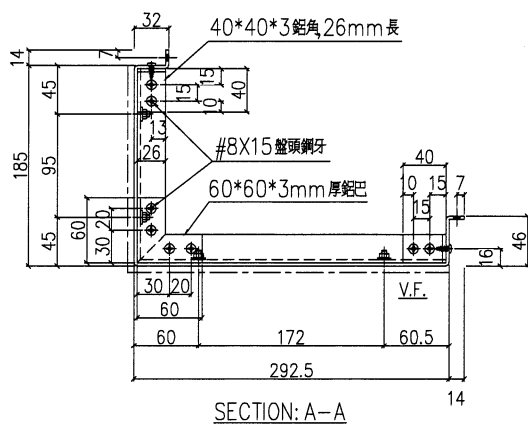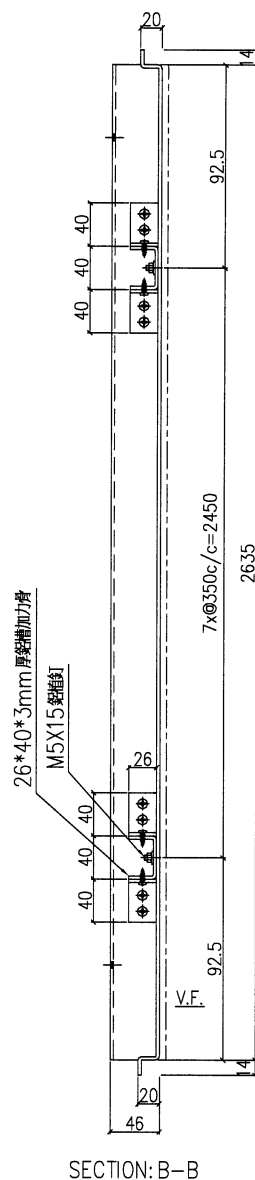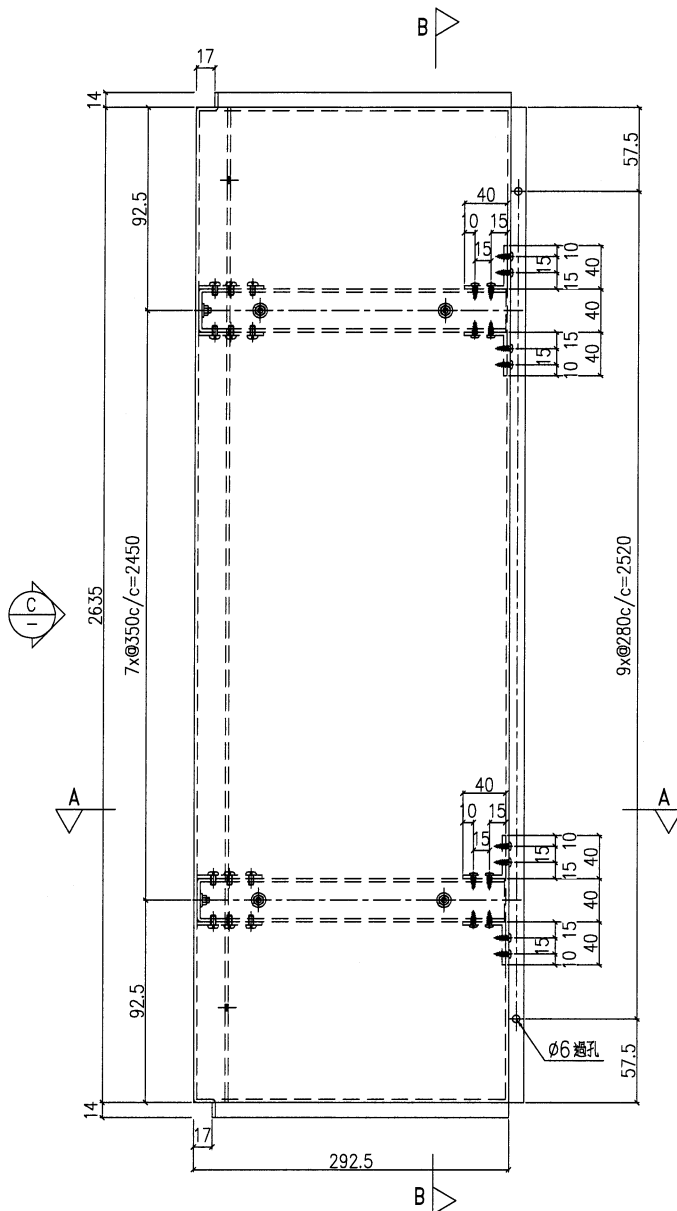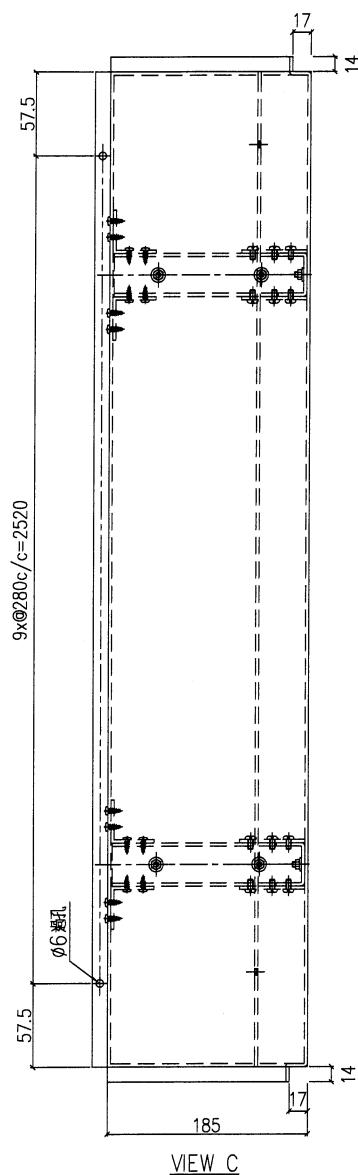

名稱	鋁板加工圖	制圖	LHR	2022.07.11	修改			
材料	3mm厚鋁板 (3003H14)	復核	-	-	日期			
顏色	EC-DG-D334232-ZD1 (三塗)	批準			圖號	J853-IW-AP1-10		

美特鋁質 有限公司

A MIDI Aluminium Fabricator Ltd.

工程號


J853

地盤



錦上路／延平道

序號	物料編號	數量	使用位置	樓層
01	T7-AP100-11	1	見派位圖	T7座 26/F


地盤用

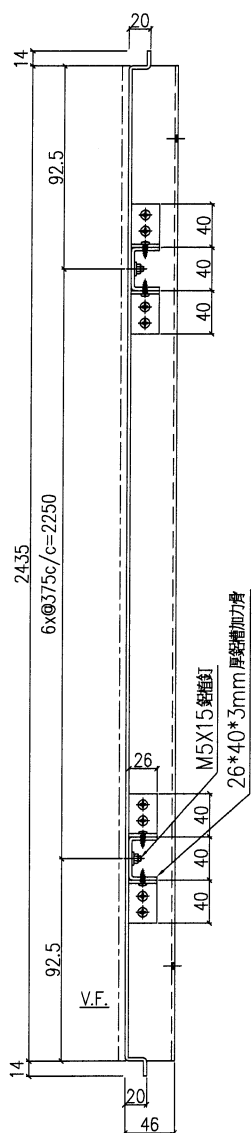

SECTION: B-B

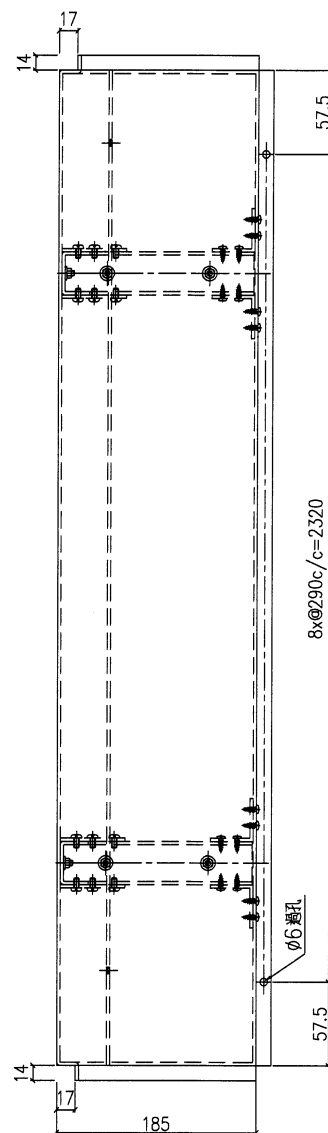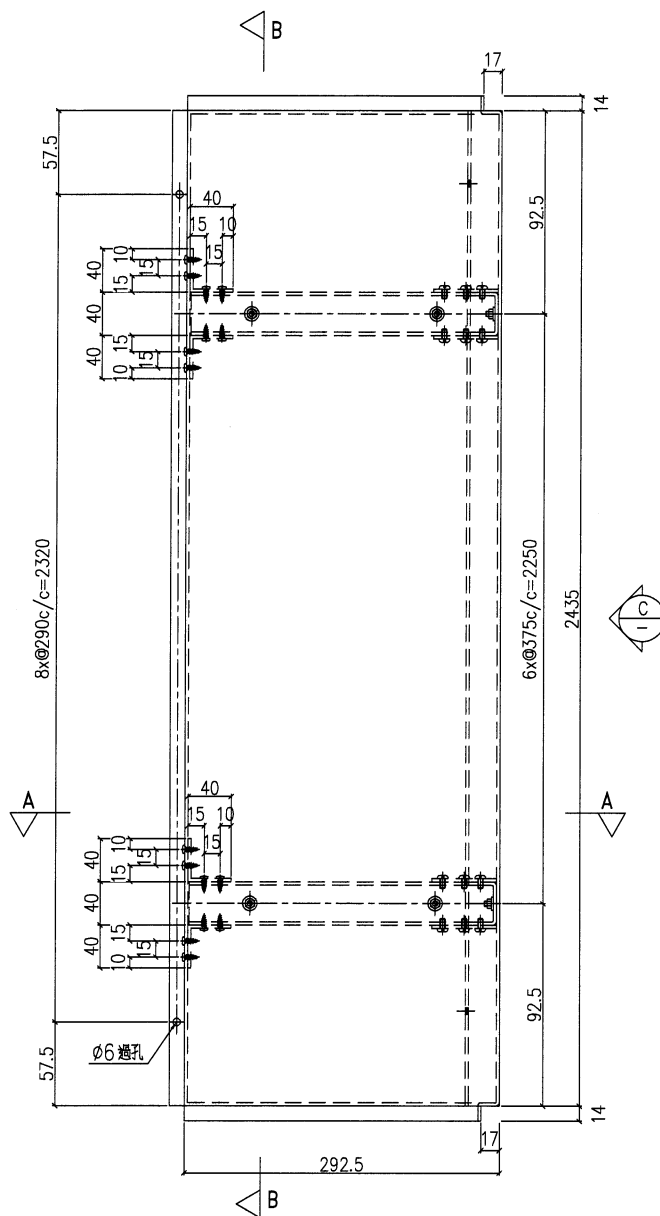

VIEW C

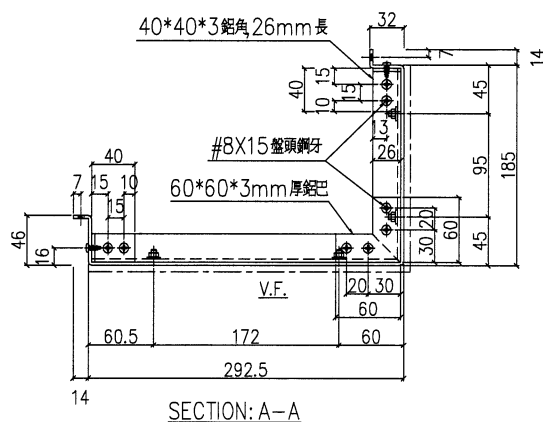

SECTION: A-A

名稱	鋁板加工圖	制圖	LHR	2022.07.11	修改			
材料	3mm厚鋁板 (3003H14)	復核	-	-	日期			
顏色	EC-DG-D334232-ZD1 (三塗)	批準			圖號	J853-IW-AP1-11		



美特鋁質 有限公司
MIDI Aluminium Fabricator Ltd.

工程號





J853

地盤

錦上路/延平道

序號	物料編號	數量	使用位置	樓層
01	T7-AP100-12	1	見圖位置	T7座 25/F

地盤用

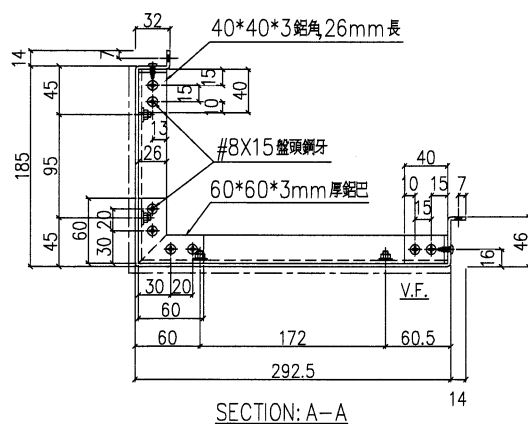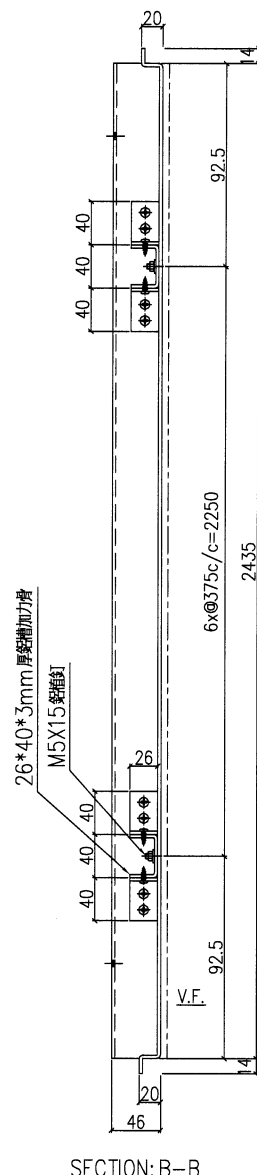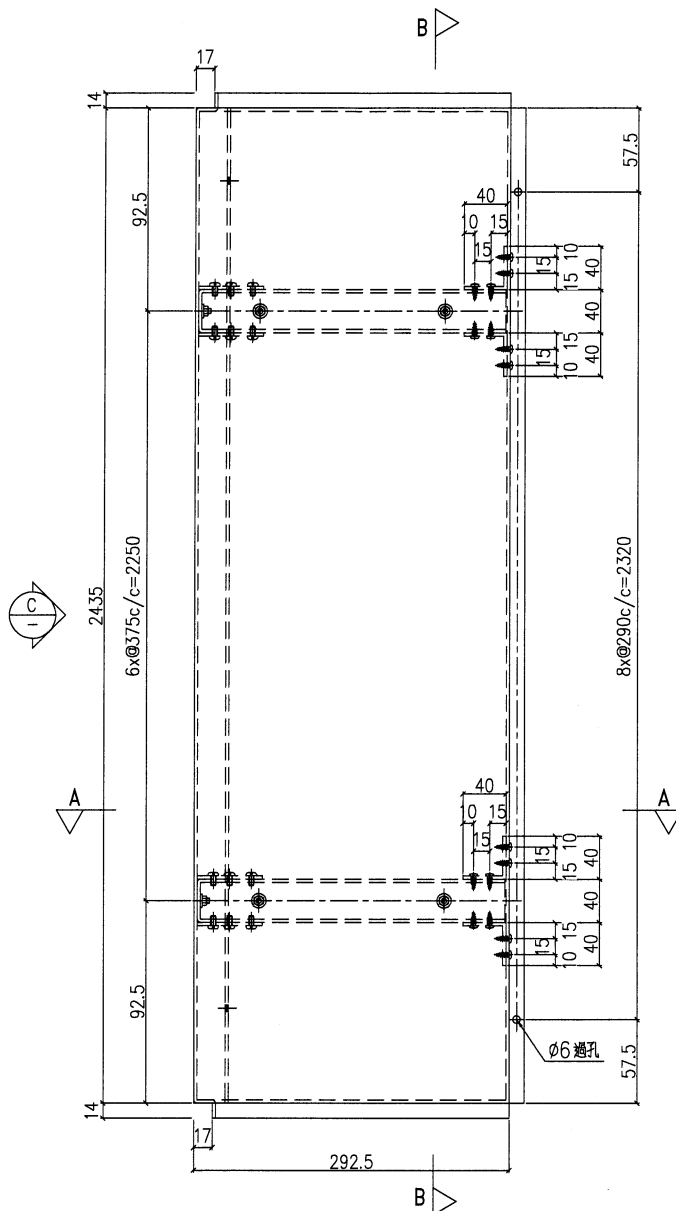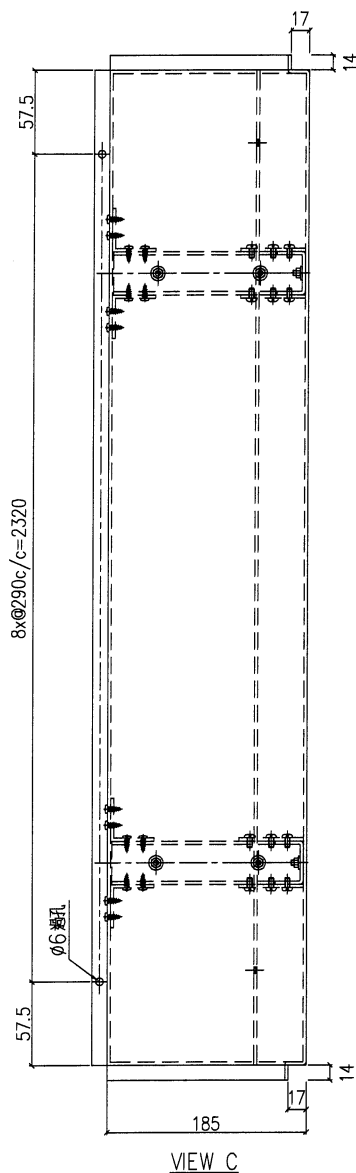

名稱	鋁板加工圖	制圖	LHR	2022.07.11	修改		
材料	3mm厚鋁板 (3003H14)	復核	-	-	日期		
顏色	EC-DG-D334232-ZD1 (三塗)	批準			圖號	J853-IW-AP1-12	



美特鋁質 有限公司

MIDI Aluminium Fabricator Ltd.


工程號

J853

地盤

錦上路/延平道

序號	物料編號	數量	使用位置	樓層
01	T5-AP100-13	50	見派位圖	T5座 6~26/F
02	T6-AP100-13	62	見派位圖	T6座 6~26/F
03	T7-AP100-13	31	見派位圖	T7座 8~26/F

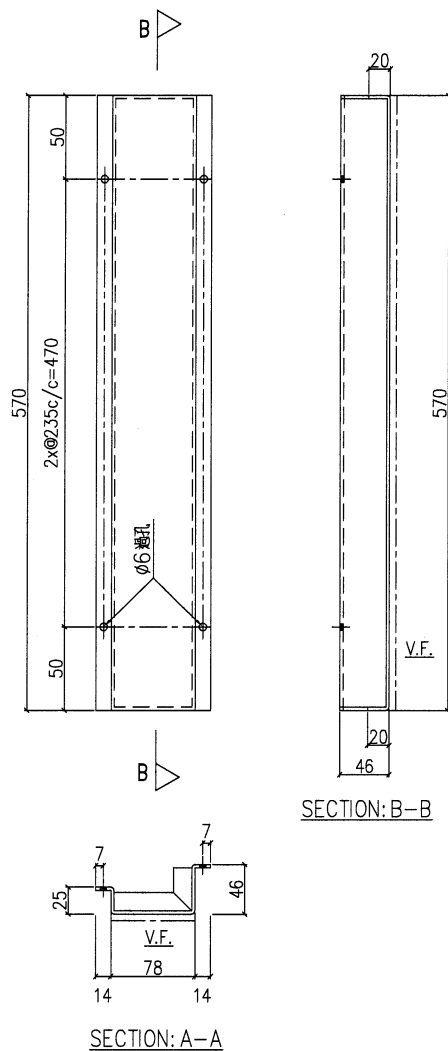

名稱	鋁板加工圖	制圖	LHR	2022.07.11	修改			
材料	3mm厚鋁板 (3003H14)	復核	-	-	日期			
顏色	EC-DG-D334232-ZD1 (三塗)	批準			圖號	J853-IW-AP1-13		



美特鋁質 有限公司

MIDI Aluminium Fabricator Ltd.

工程號


J853

地盤


錦上路/延平道

序號	物料編號	數量	使用位置	樓層
01	T5-AP80-01	23	見派位圖	T5座 6~15/F,17~22/F
02	T6-AP80-01	38	見派位圖	T6座 6~15/F,17~22/F
03	T7-AP80-01	13	見派位圖	T7座 7~15/F,17~22/F


地盤用

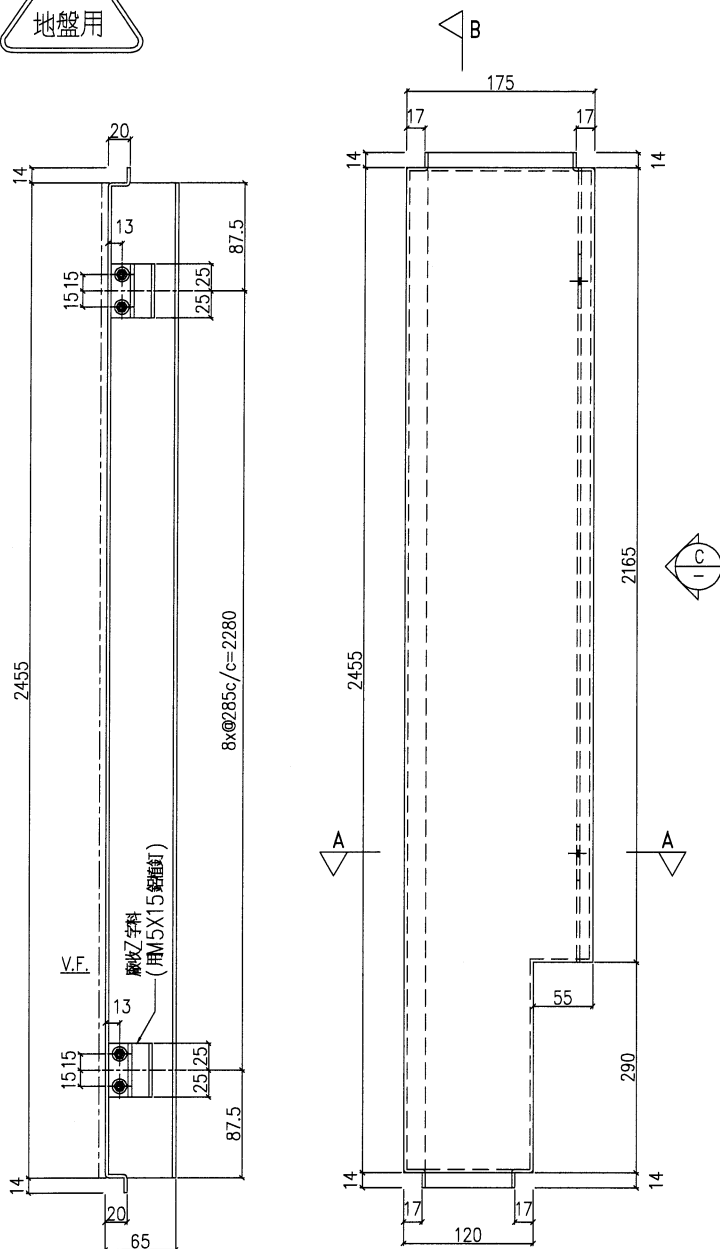

SECTION: B-B

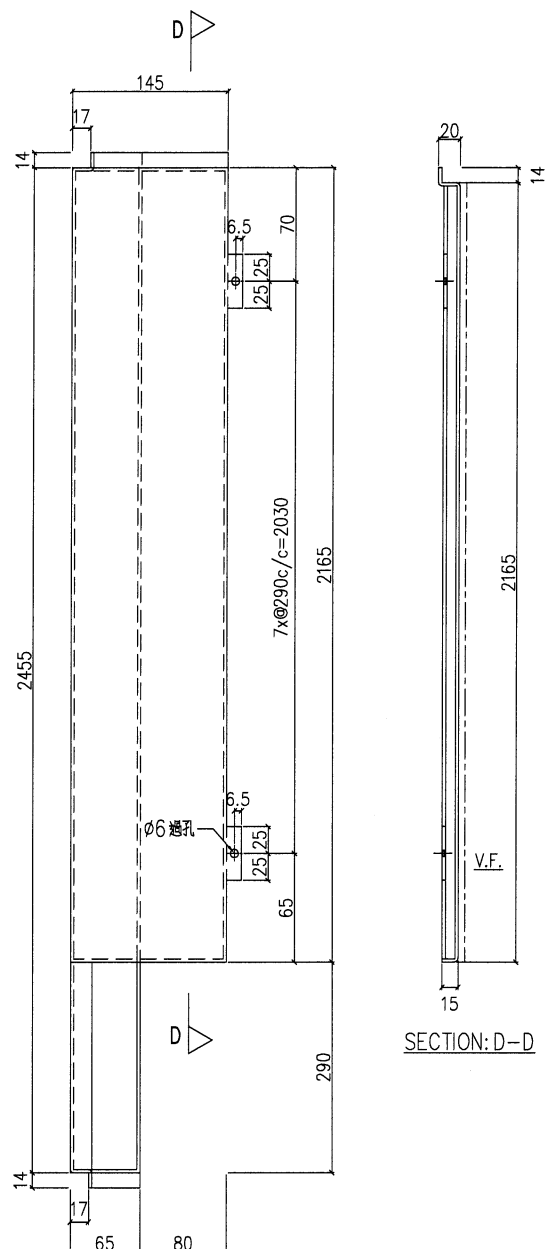

VIEW C

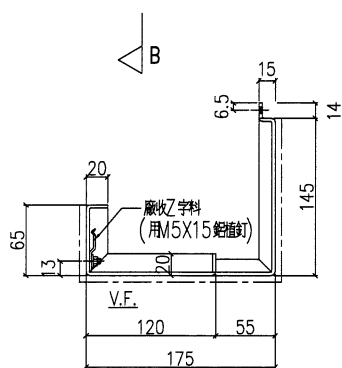

SECTION: A-A

SECTION: D-D

名稱	鋁板加工圖	制圖	LHR	2022.07.11	修改		
材料	3mm厚鋁板 (3003H14)	復核	-	-	日期		
顏色	EC-DG-D334232-ZD1 (三塗)	批准			圖號	J853-IW-AP1-14	

美特鋁質 有限公司

A MIDI Aluminium Fabricator Ltd.

工程號


J853

地盤

錦上路／延平道

序號	物料編號	數量	使用位置	樓層
01	T5-AP80-04	17	見派位圖	T5座 6~15/F, 17~22/F
02	T6-AP80-04	10	見派位圖	T6座 10~15/F, 17~22/F
03	T7-AP80-04	13	見派位圖	T7座 7~15/F, 17~22/F

地盤用

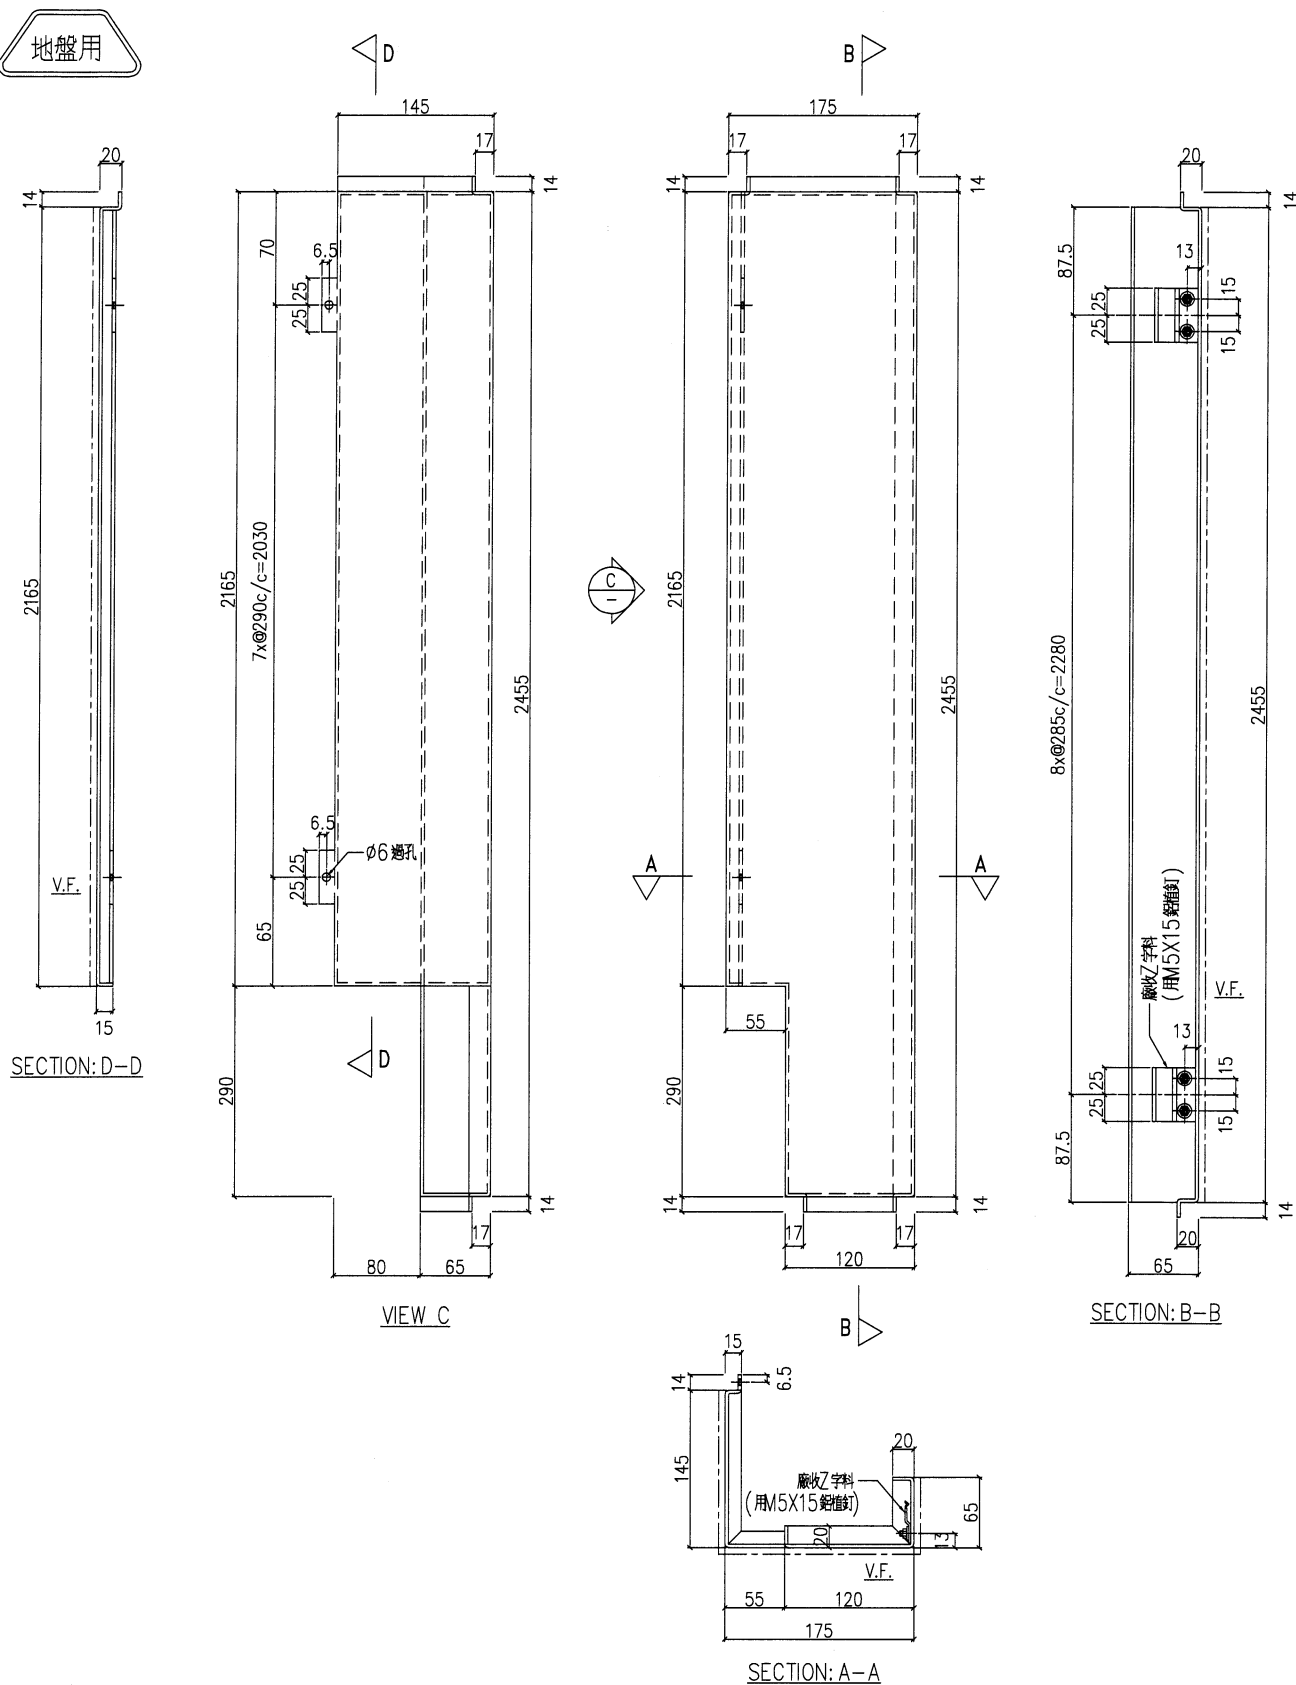

名稱	鋁板加工圖	制圖	LHR	2022.07.11	修改	A		
材料	3mm厚鋁板 (3003H14)	復核	-	-	日期	2022.7.20		
顏色	EC-DG-D334232-ZD1 (三塗)	批準			圖號	J853-IW-AP1-15		

美特鋁質 有限公司

A MIDI Aluminium Fabricator Ltd.

工程號


J853

地盤


錦上路／延平道

序號	物料編號	數量	使用位置	樓層
01	T5-AP80-02	5	見派位圖	T5座 5,16,25,26/F
02	T6-AP80-02	11	見派位圖	T6座 5,16,25,26/F
03	T7-AP80-02	3	見派位圖	T7座 16,25,26/F


地盤用

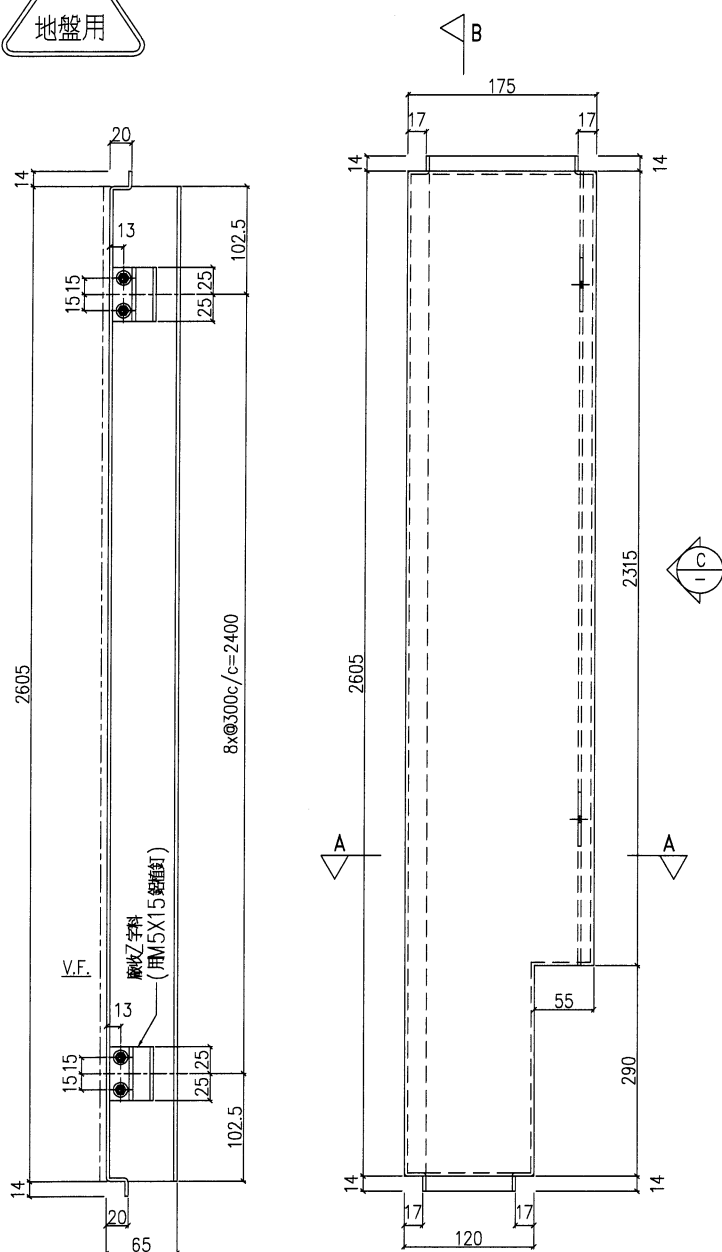

SECTION: B-B

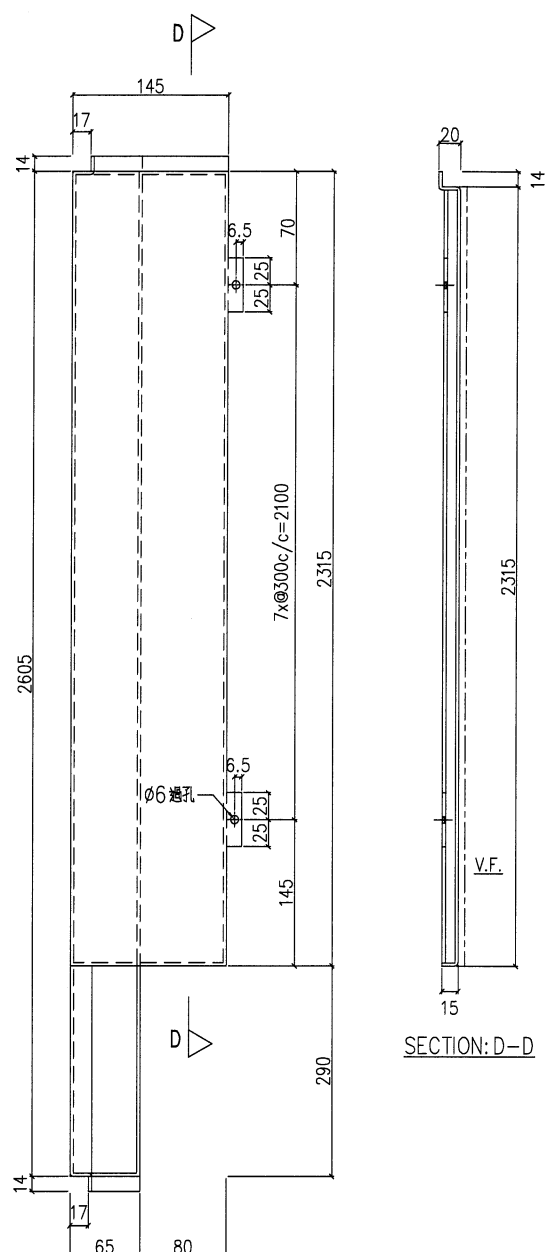

SECTION: D-D

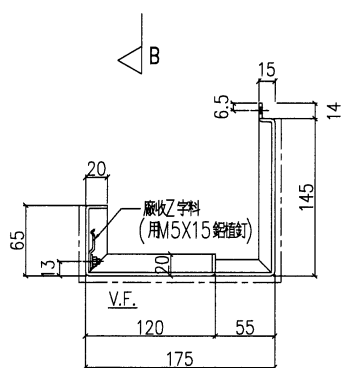

SECTION: A-A

名稱	鋁板加工圖	制圖	LHR	2022.07.11	修改	A		
材料	3mm厚鋁板 (3003H14)	復核	-	-	日期	2022.7.20		
顏色	EC-DG-D334232-ZD1 (三塗)	批準			圖號	J853-IW-AP1-16		



美特鋁質 有限公司

MIDI Aluminium Fabricator Ltd.

工程號



J853

地盤

錦上路/延平道

序號	物料編號	數量	使用位置	樓層
01	T5-AP80-05	3	見派位圖	T5座 5,16/F
02	T6-AP80-05	3	見派位圖	T6座 16,25,26/F
03	T7-AP80-05	2	見派位圖	T7座 16,25/F

地盤用

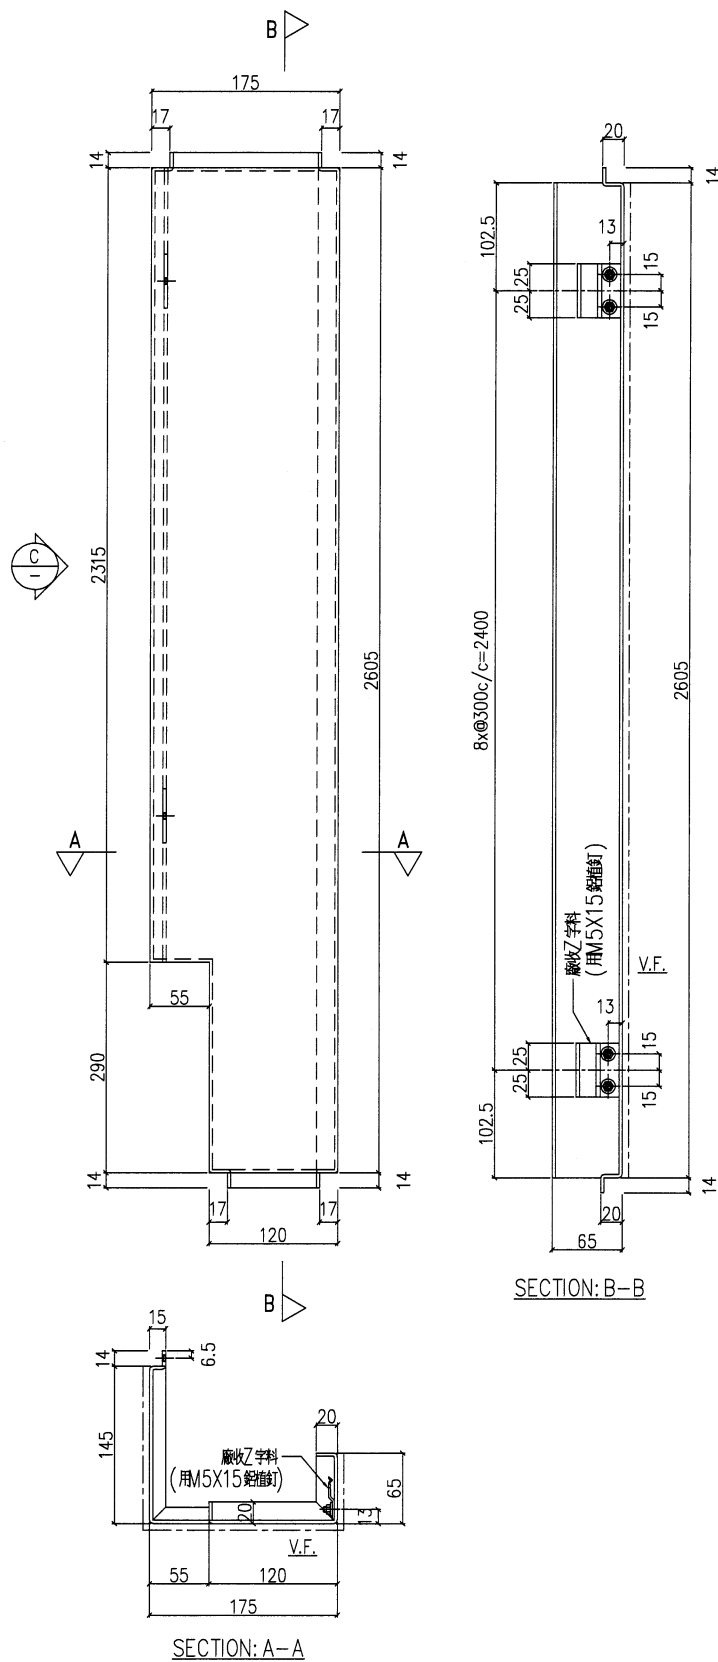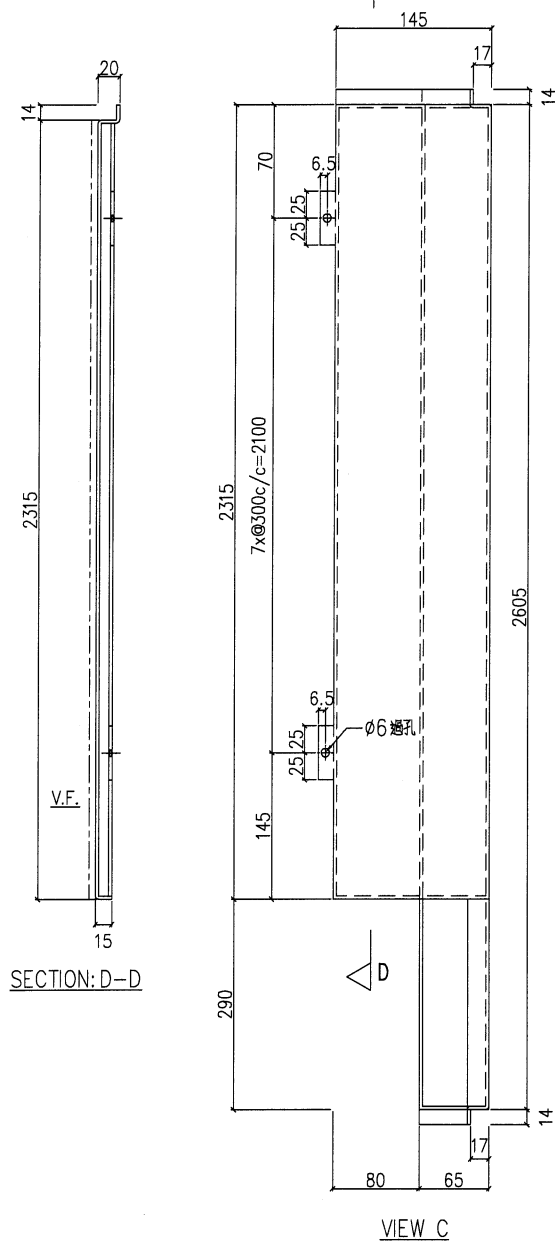

名稱	鋁板加工圖	制圖	LHR	2022.07.11	修改	A		
材料	3mm厚鋁板 (3003H14)	復核	-	-	日期	2022.7.20		
顏色	EC-DG-D334232-ZD1 (三塗)	批准			圖號	J853-IW-AP1-17		

美特鋁質 有限公司

A MIDI Aluminium Fabricator Ltd.

工程號


J853

地盤


錦上路／延平道

序號	物料編號	數量	使用位置	樓層
01	T5-AP80-03	2	風派位圖	T5座 23/F
02	T6-AP80-03	3	風派位圖	T6座 23/F
03	T7-AP80-03	1	風派位圖	T7座 23/F


地盤用

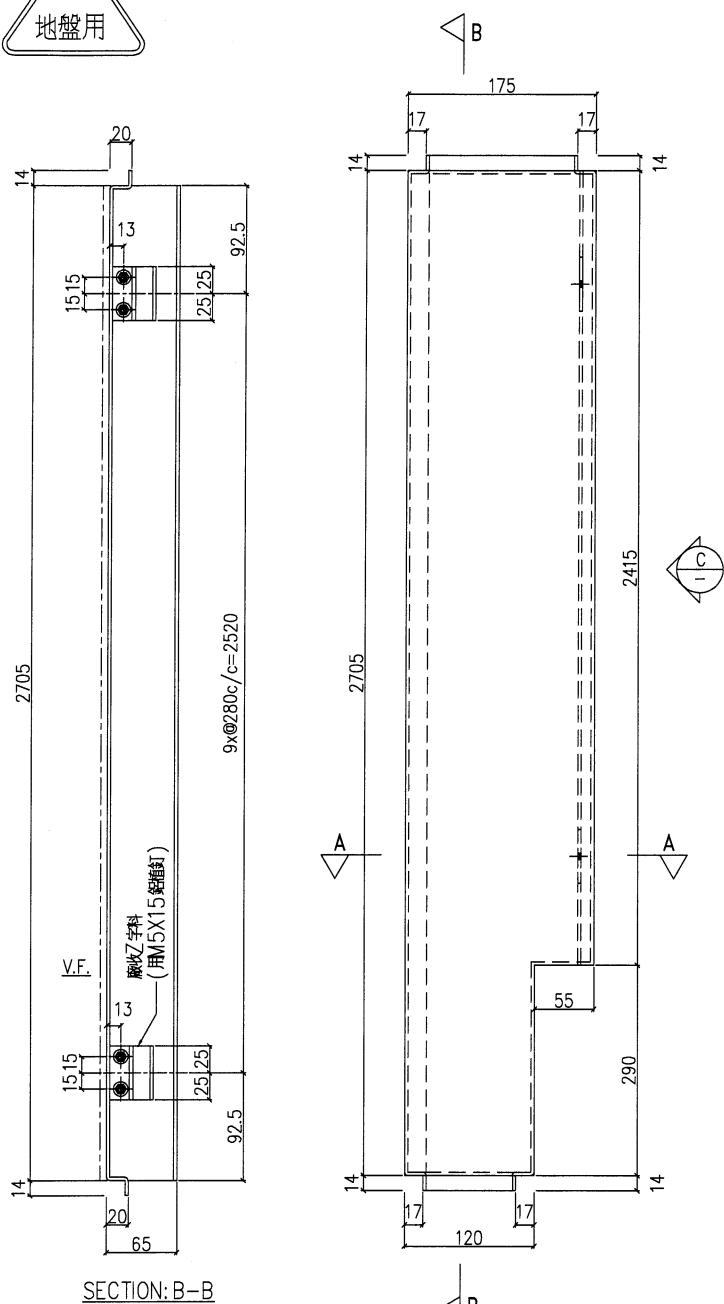

SECTION: B-B

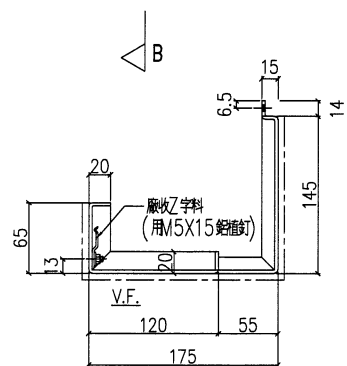

SECTION: A-A

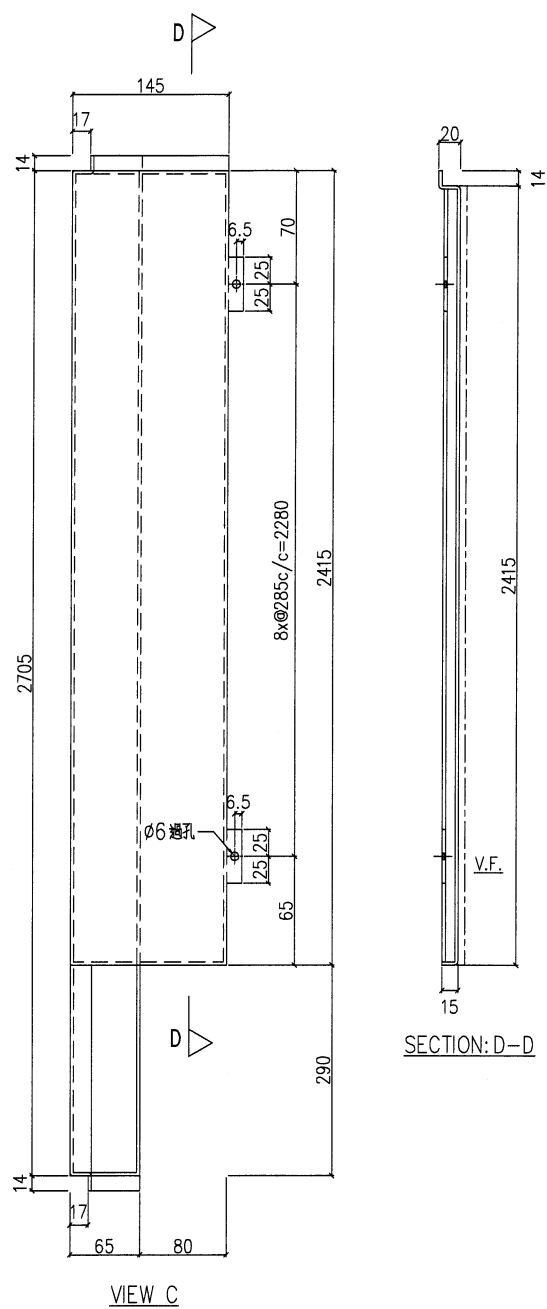

VIEW C

SECTION: D-D

名稱	鋁板加工圖	制圖	LHR	2022.07.11	修改			
材料	3mm厚鋁板 (3003H14)	復核	-	-	日期			
顏色	EC-DG-D334232-ZD1 (三塗)	批準			圖號	J853-IW-AP1-18		



美特鋁質 有限公司

MIDI Aluminium Fabricator Ltd.

工程號


J853

地盤

錦上路/延平道

序號	物料編號	數量	使用位置	樓層
01	T6-AP80-06	1	見派位圖	T6座 23/F
02	T7-AP80-06	1	見派位圖	T7座 23/F

地盤用

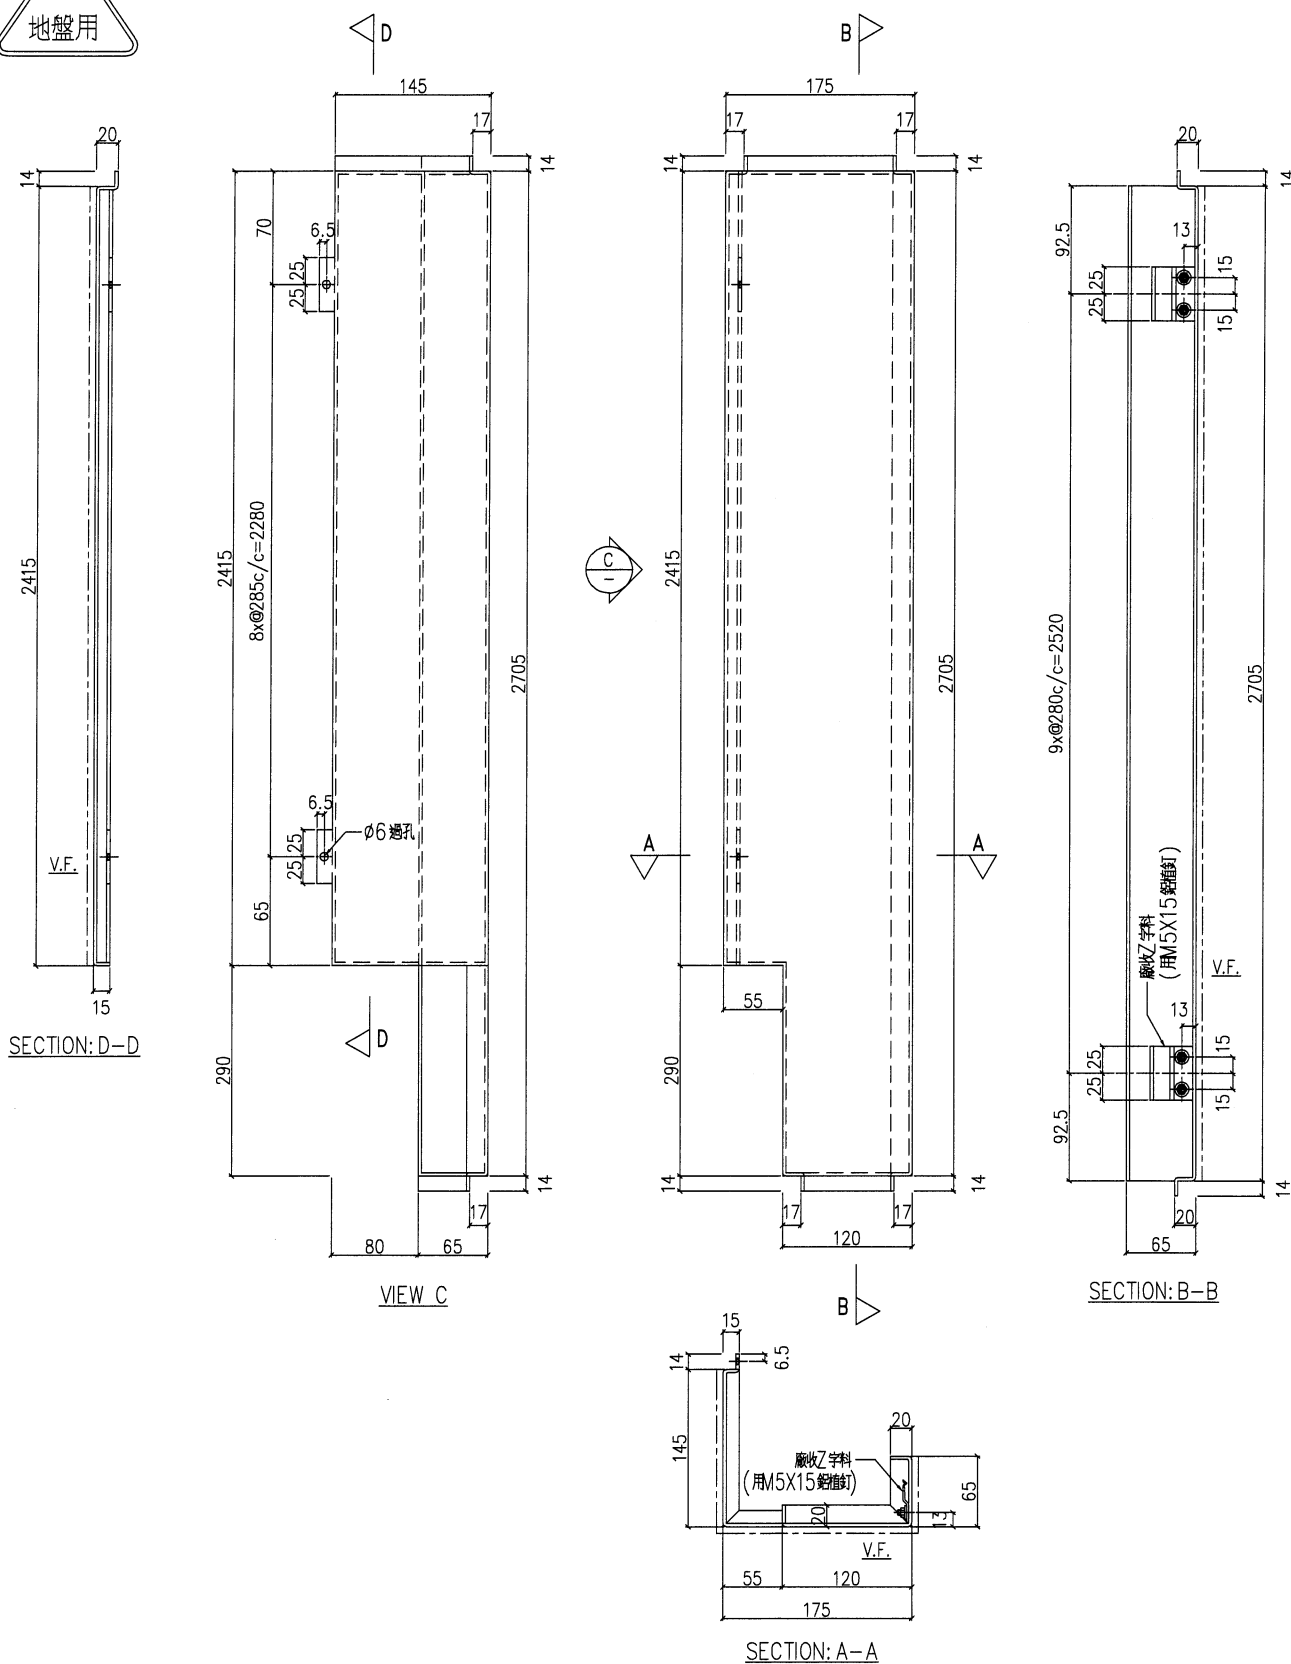

名稱	鋁板加工圖	制圖	LHR	2022.07.11	修改			
材料	3mm厚鋁板 (3003H14)	復核	-	-	日期			
顏色	EC-DG-D334232-ZD1 (三塗)	批准			圖號	J853-IW-AP1-19		



美特鋁質 有限公司

MIDI Aluminium Fabricator Ltd.

工程號


J853

地盤


錦上路/延平道

序號	物料編號	數量	使用位置	樓層
01	T5-AP80-07	1	見圖位置	T5座 26/F


地盤用

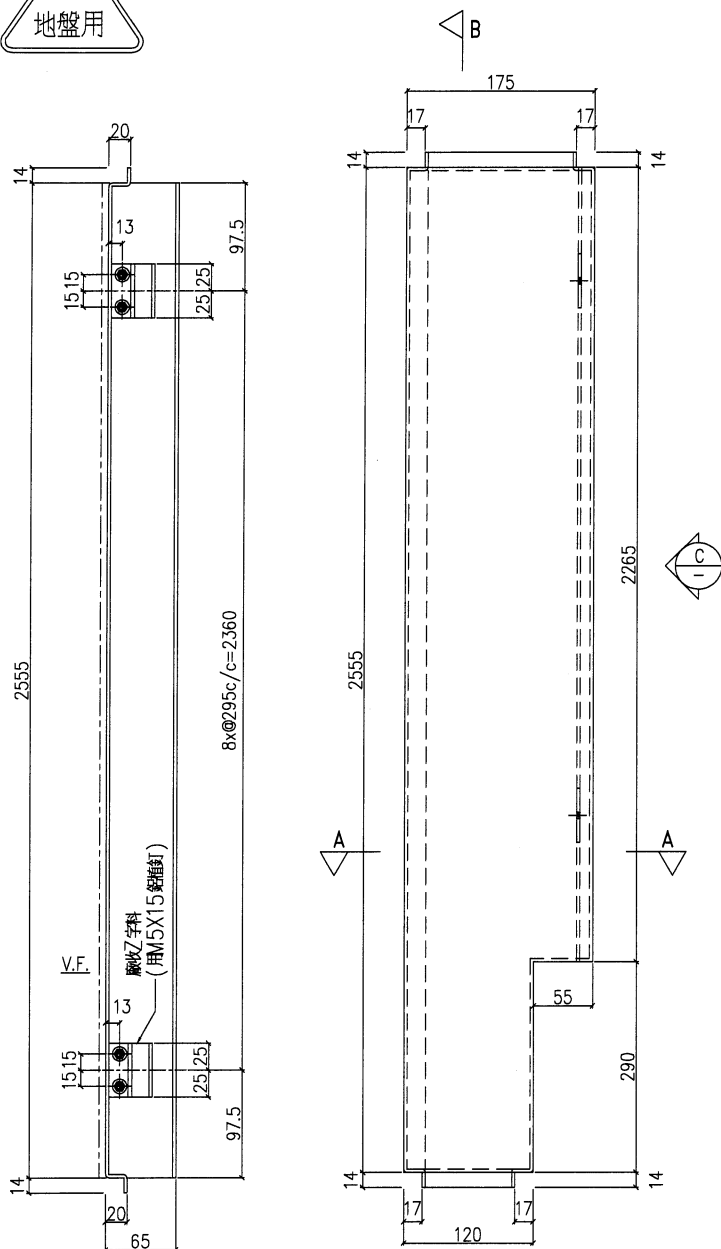

SECTION: B-B

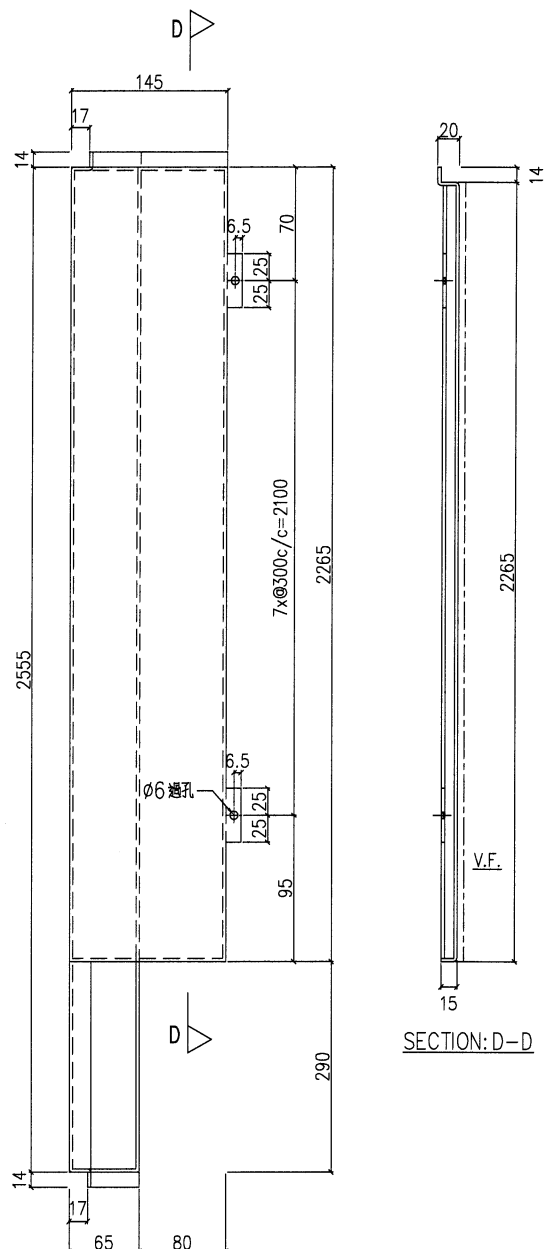

VIEW C

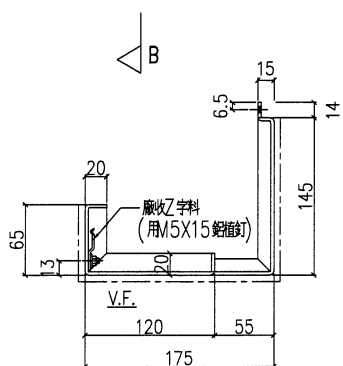

SECTION: A-A

SECTION: D-D


名稱	鋁板加工圖	制圖	LHR	2022.07.11	修改			
材料	3mm厚鋁板 (3003H14)	復核	-	-	日期			
顏色	EC-DG-D334232-ZD1 (三塗)	批准			圖號	J853-IW-AP1-20		

美特鋁質 有限公司

MIDI Aluminium Fabricator Ltd.

序號	物料編號	數量	使用位置	樓層
01	T7-AP80-07	1	見派位圖	T7座 25/F

工程號	J853	地盤	錦上路/延平道
-----	------	----	---------

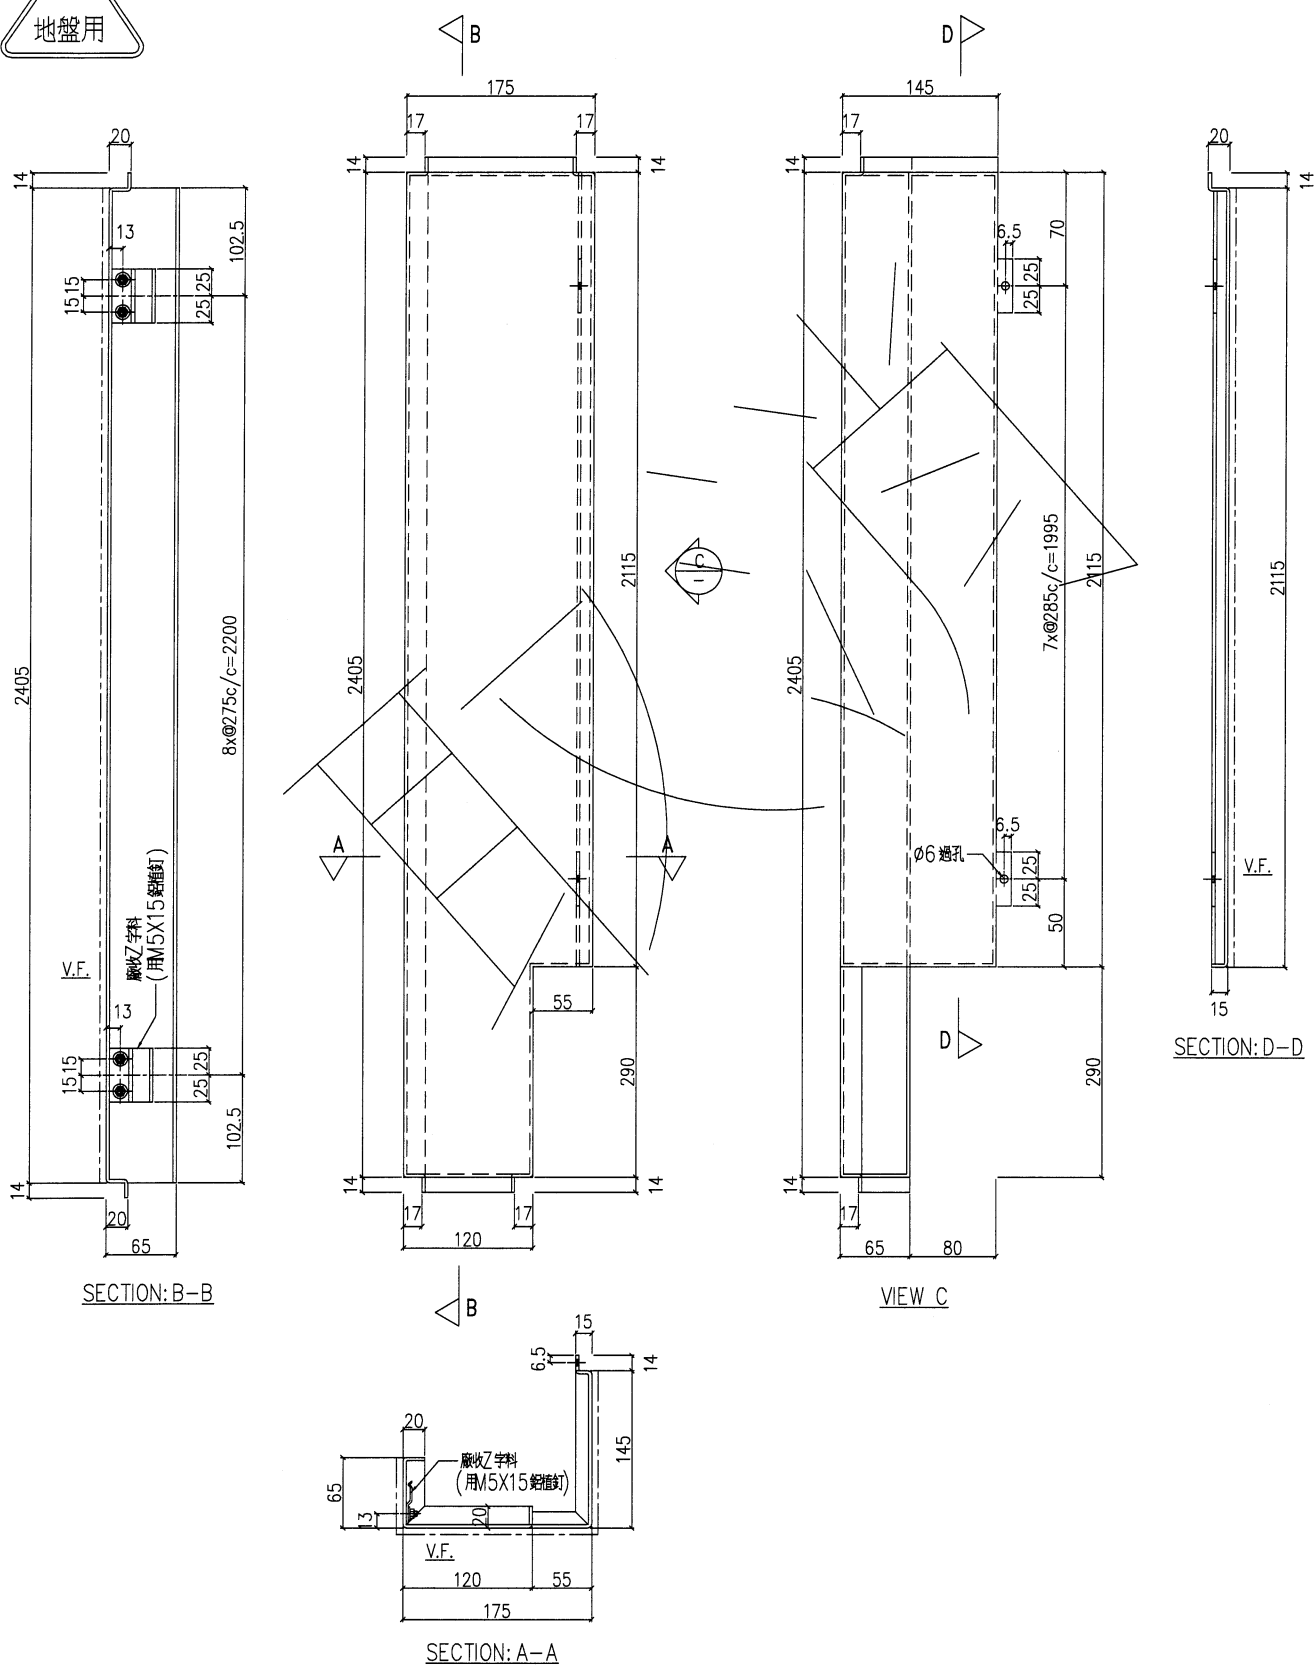

名稱	鋁板加工圖	制圖	LHR	2022.07.11	修改			
材料	3mm厚鋁板 (3003H14)	復核	-	-	日期			
顏色	EC-DG-D334232-ZD1 (三塗)	批準			圖號	J853-IW-AP1-21		


美特鋁質 有限公司

A MIDI Aluminium Fabricator Ltd.

序號	物料編號	數量	使用位置	樓層
01	T7-AP80-08	1	見派位圖	T7座 26/F

工程號	J853	地盤	錦上路／延平道
-----	------	----	---------

地盤用

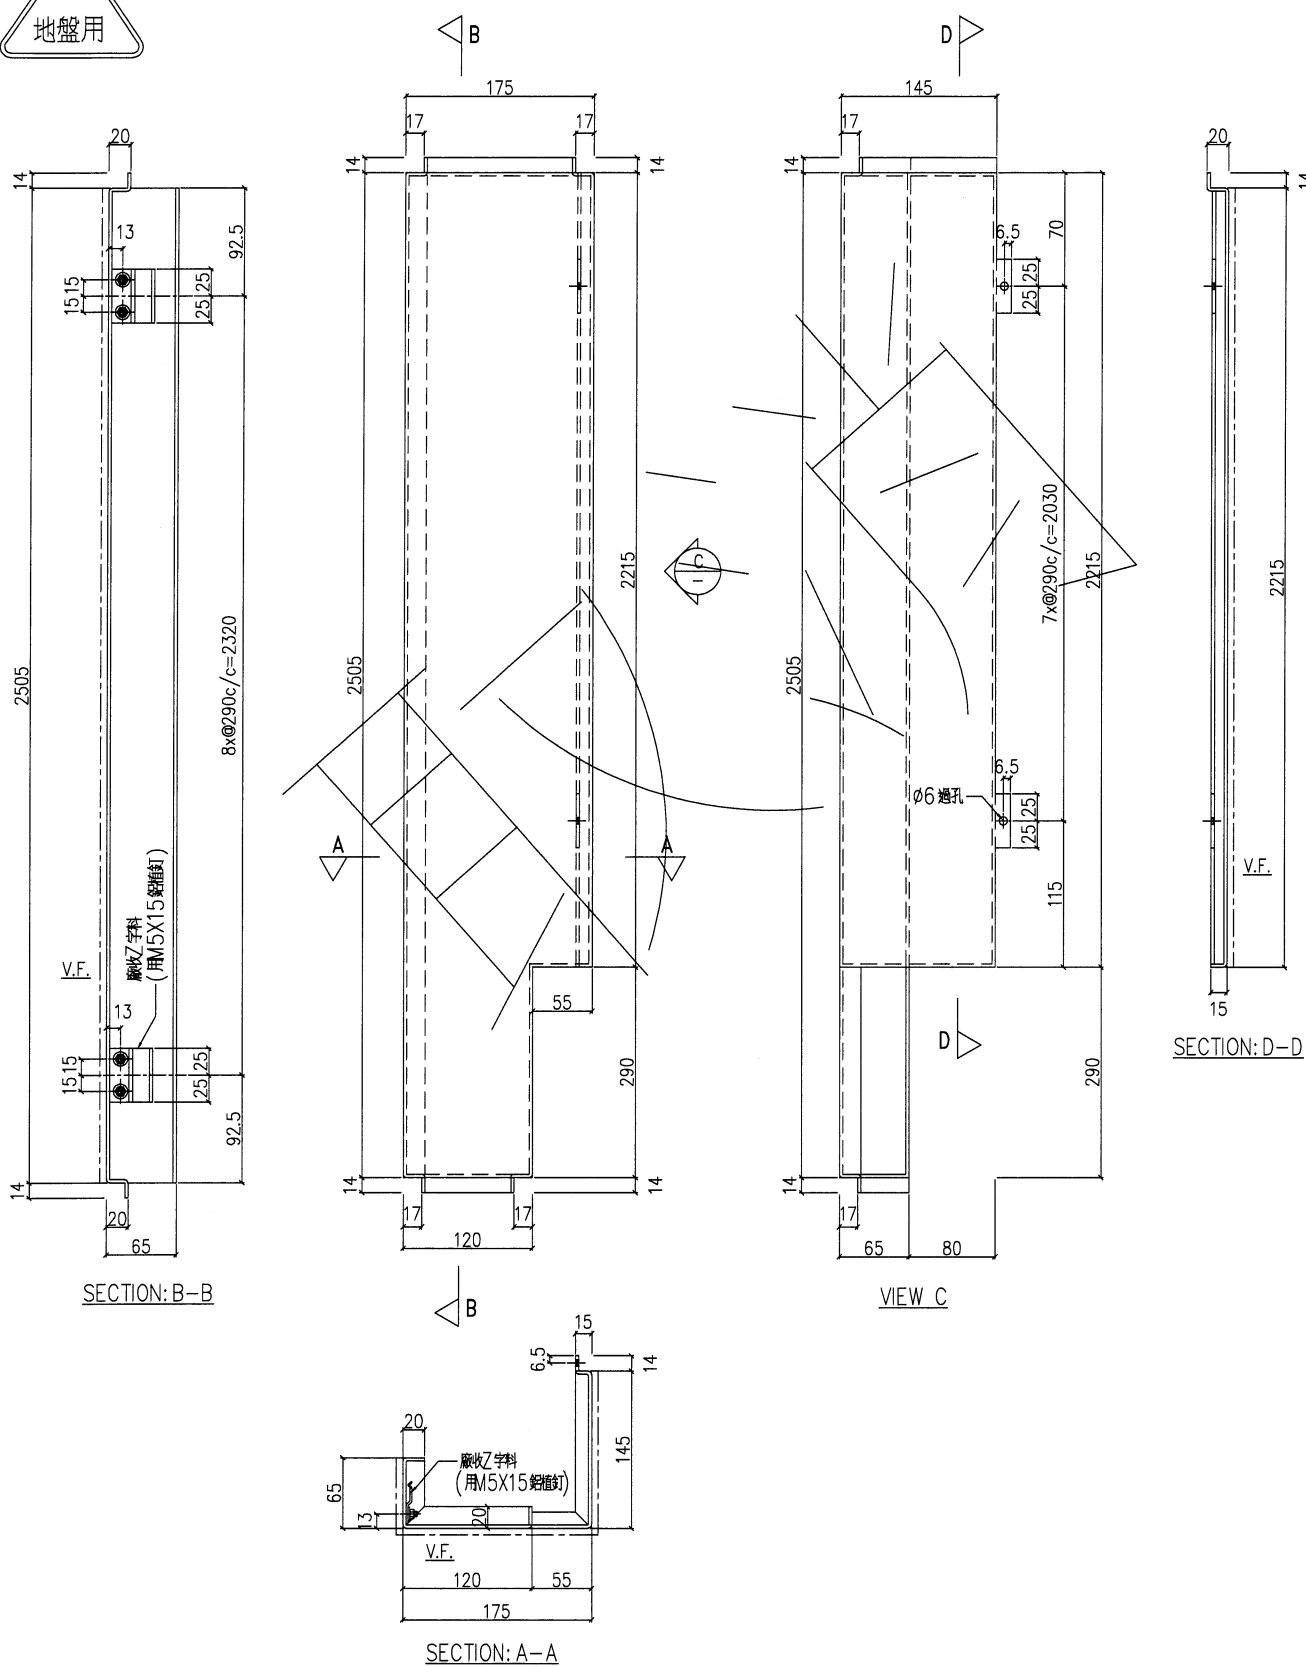

名稱	鋁板加工圖	制圖	LHR	2022.07.11	修改			
材料	3mm厚鋁板 (3003H14)	復核	-	-	日期			
顏色	EC-DG-D334232-ZD1 (三塗)	批準			圖號	J853-IW-AP1-22		



美特鋁質 有限公司
MIDI Aluminium Fabricator Ltd.

工程號


J853

地盤

錦上路/延平道

序號	物料編號	數量	使用位置	樓層
01	T5-AP80-08	1	見派位圖	T5座 26/F

地盤用

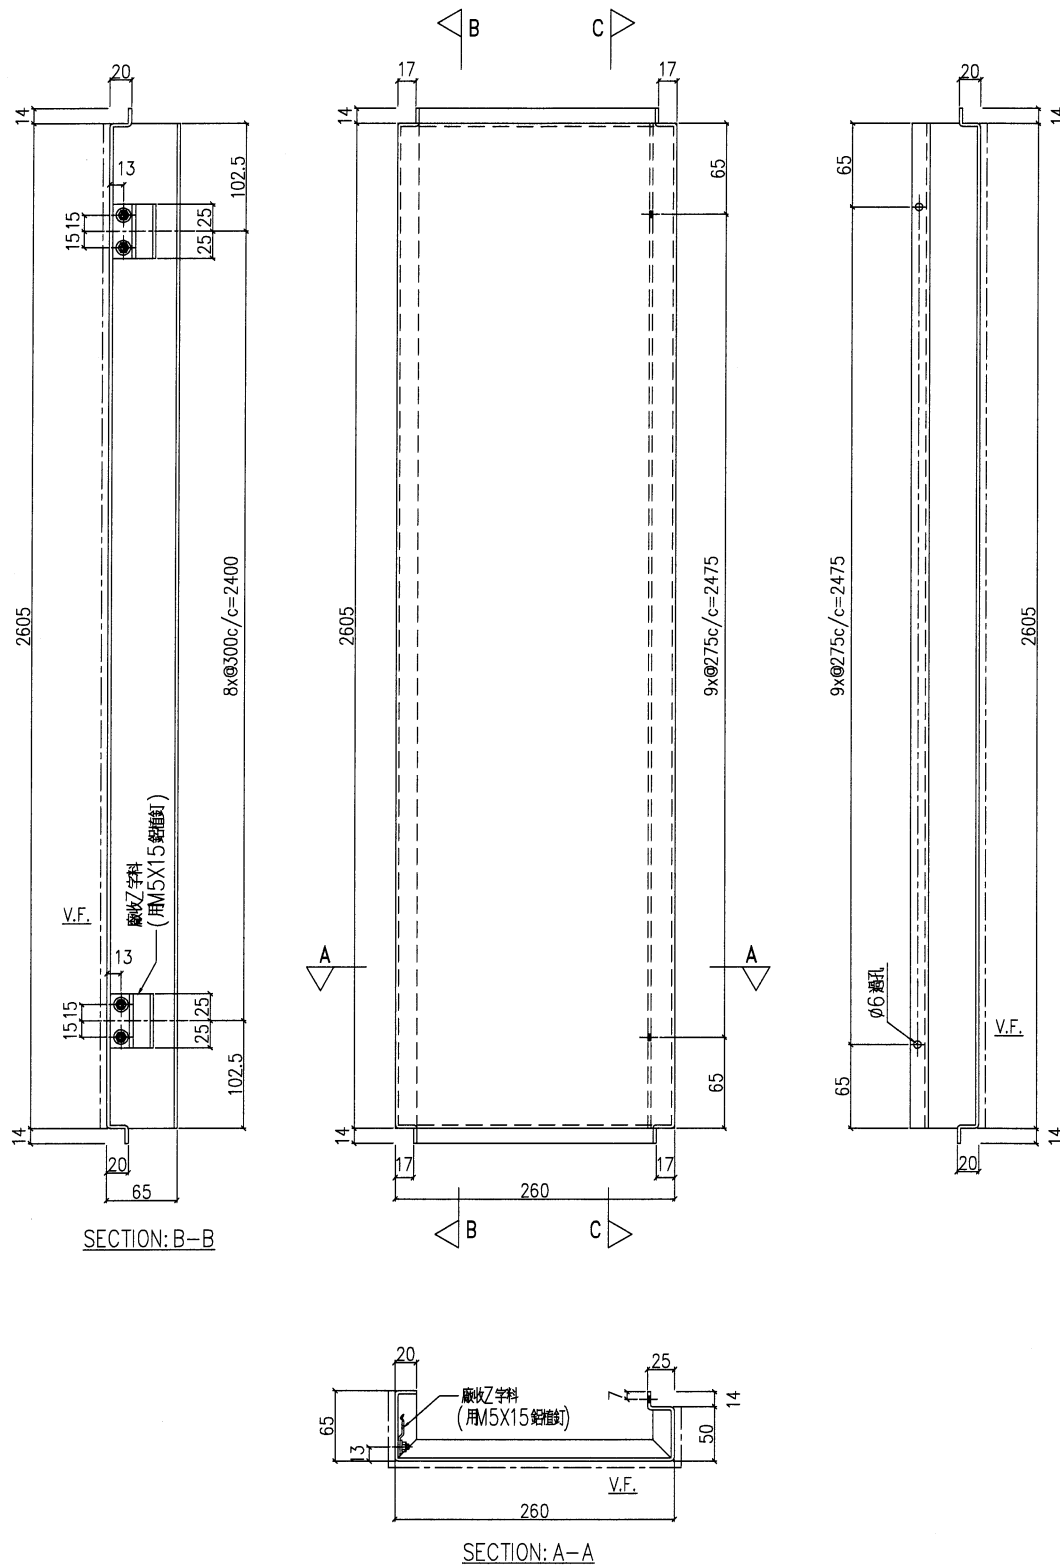

名稱	鋁板加工圖	制圖	LHR	2022.07.11	修改		
材料	3mm厚鋁板 (3003H14)	復核	-	-	日期		
顏色	EC-DG-D334232-ZD1 (三塗)	批准			圖號	J853-IW-AP1-23	



美特鋁質 有限公司

MIDI Aluminium Fabricator Ltd.

序號	物料編號	數量	使用位置	樓層
01	T5-AP80-09	1	見派位圖	T5座 26/F

工程號	J853	地盤	錦上路/延平道
-----	------	----	---------

地盤用

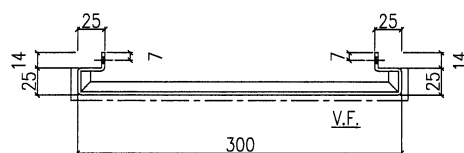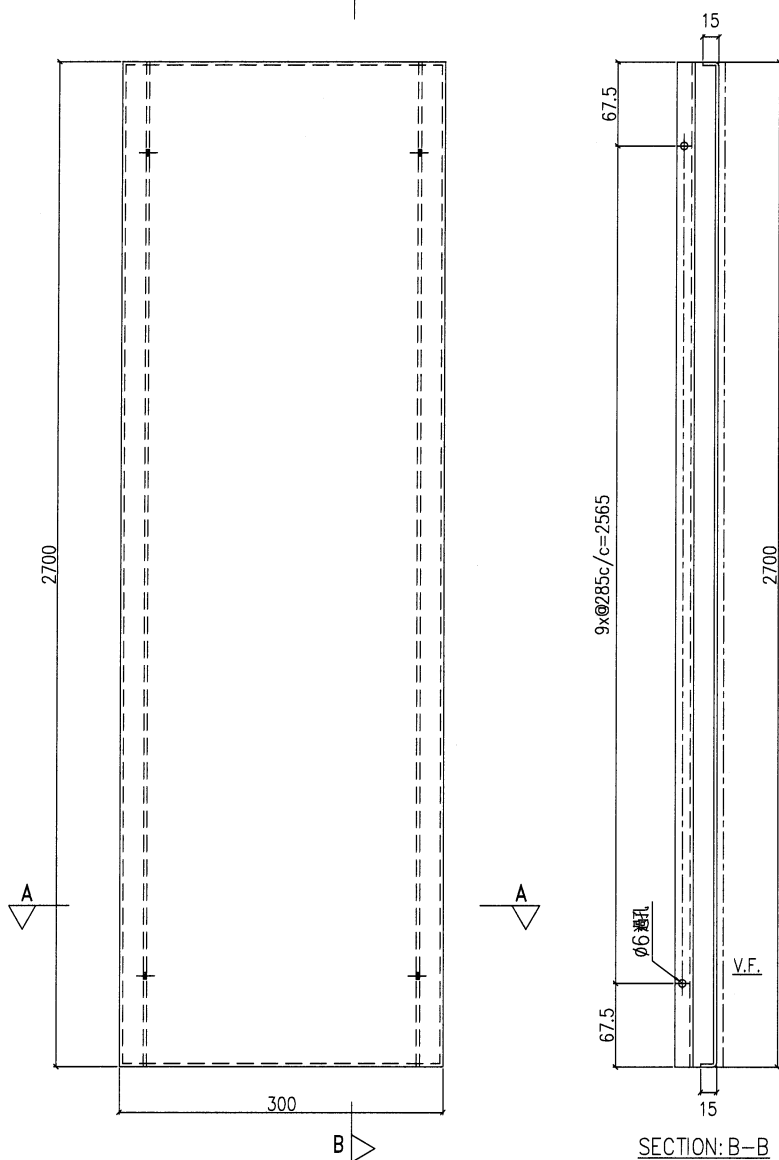

SECTION: A-A

名稱	鋁板加工圖	制圖	LHR	2022.07.11	修改			
材料	3mm厚鋁板 (3003H14)	復核	-	-	日期			
顏色	EC-DG-D334232-ZD1 (三塗)	批準			圖號	J853-IW-AP1-24		



美特鋁質 有限公司
MIDI Aluminium Fabricator Ltd.



工程號

J853

地盤

錦上路/延平道



序號	物料編號	數量	使用位置	樓層
01	T5-AP80-10	1	見派位圖	T5座 23/F

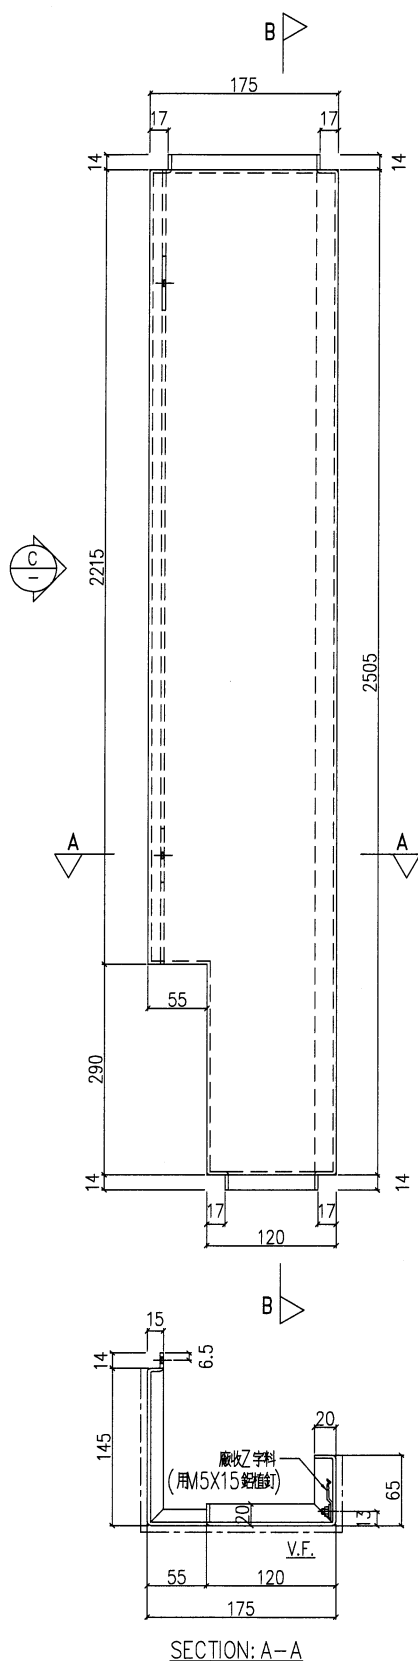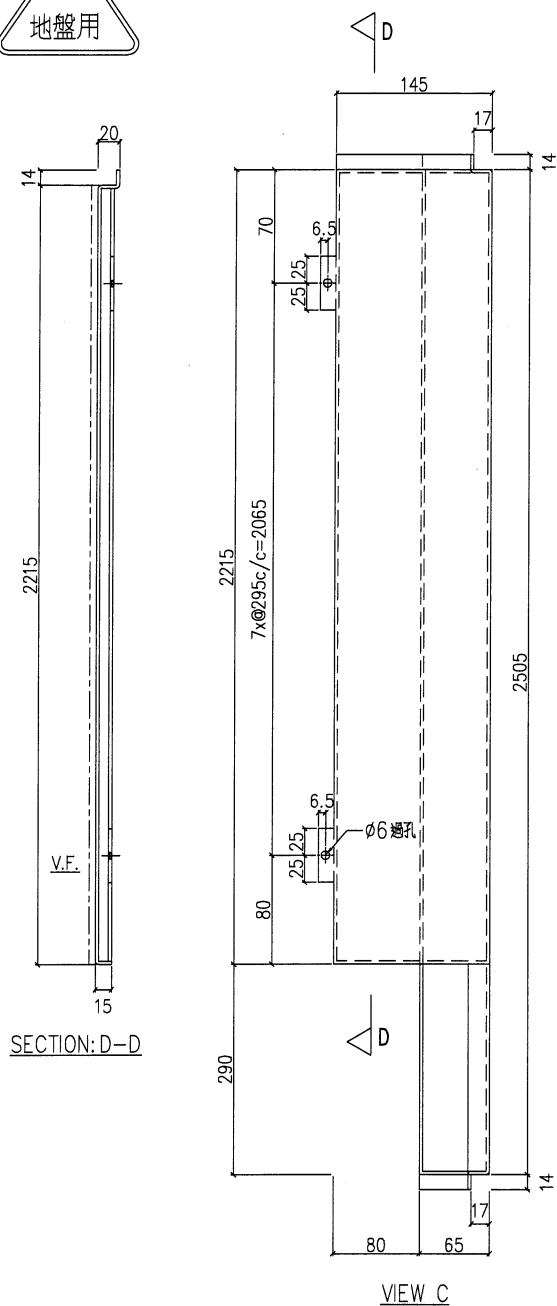


名稱	鋁板加工圖	制圖	LHR	2022.07.11	修改			
材料	3mm厚鋁板 (3003H14)	復核	-	-	日期			
顏色	EC-DG-D334232-ZD1 (三塗)	批準			圖號	J853-IW-AP1-25		

美特鋁質有限公司 MIDI Aluminium Fabricator Ltd.			
工程號	J-853	地盤	錦上路/延平道

序號	物料編號	數量	樓層
01	T5-FS-01	40	T5座 6~22/F
02	T6-FS-01	48	T6座 6~22/F
03	T7-FS-01	26	T7座 7~22/F

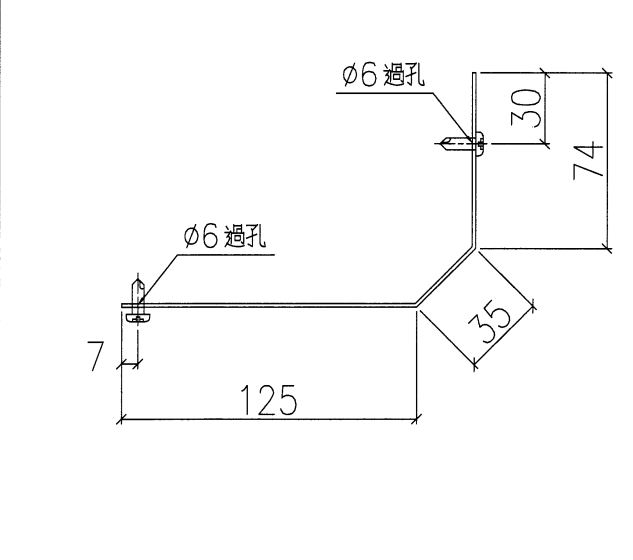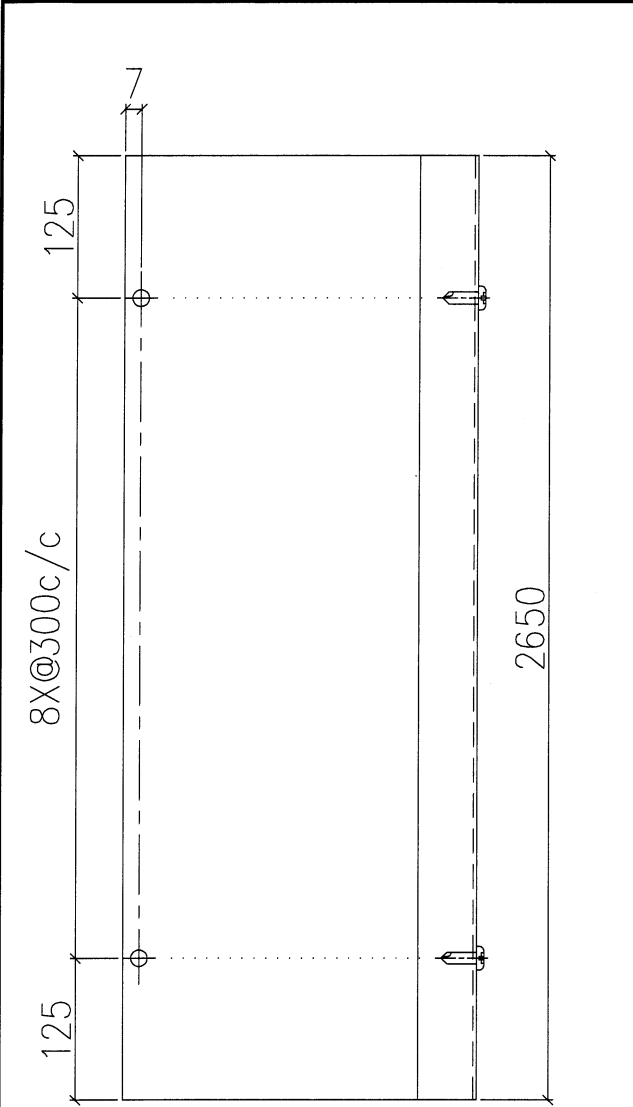



地盤安裝

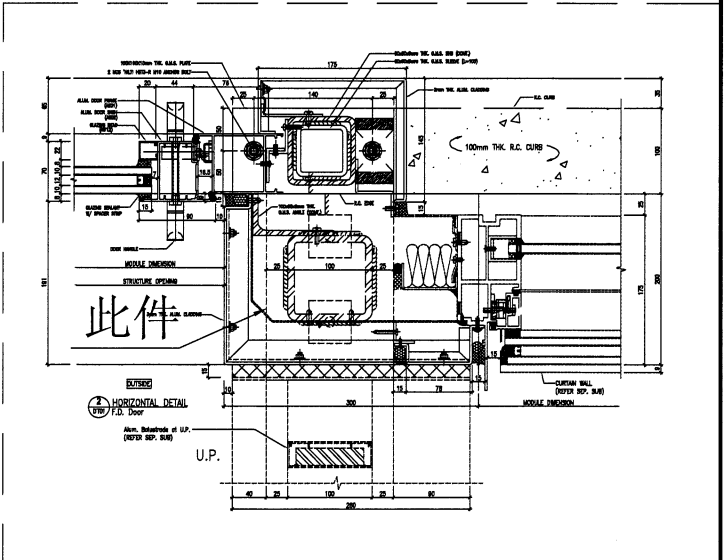


名稱	防水片拆圖	制圖	LHR	2022.07.12	修改			
材料	1.5mm 鋁板	復核	—	—	日期			
顏色	MILL	批准			圖號	J853-IW-AP1-26		

美特鋁質有限公司 MIDI Aluminium Fabricator Ltd.			
工程號	J-853	地盤	錦上路/延平道

序號	物料編號	數量	樓層
01	T5-FS-02	9	T5座 5,16,25,26/F
02	T6-FS-02	14	T6座 5,16,25,26/F
03	T7-FS-02	5	T7座 16,25,26/F

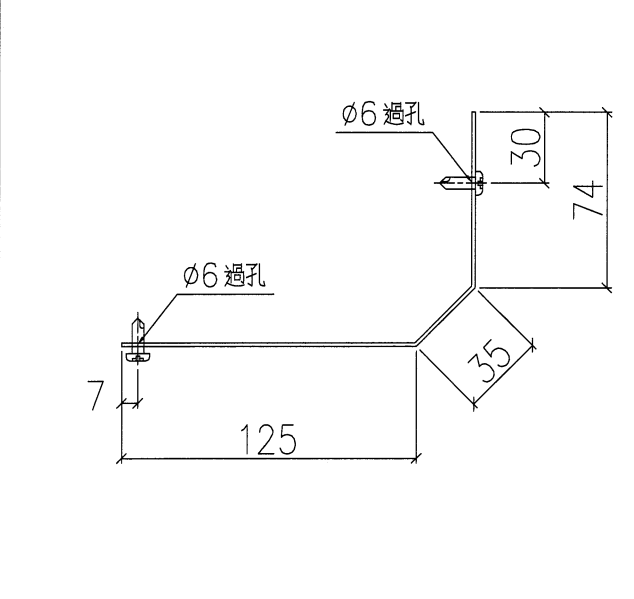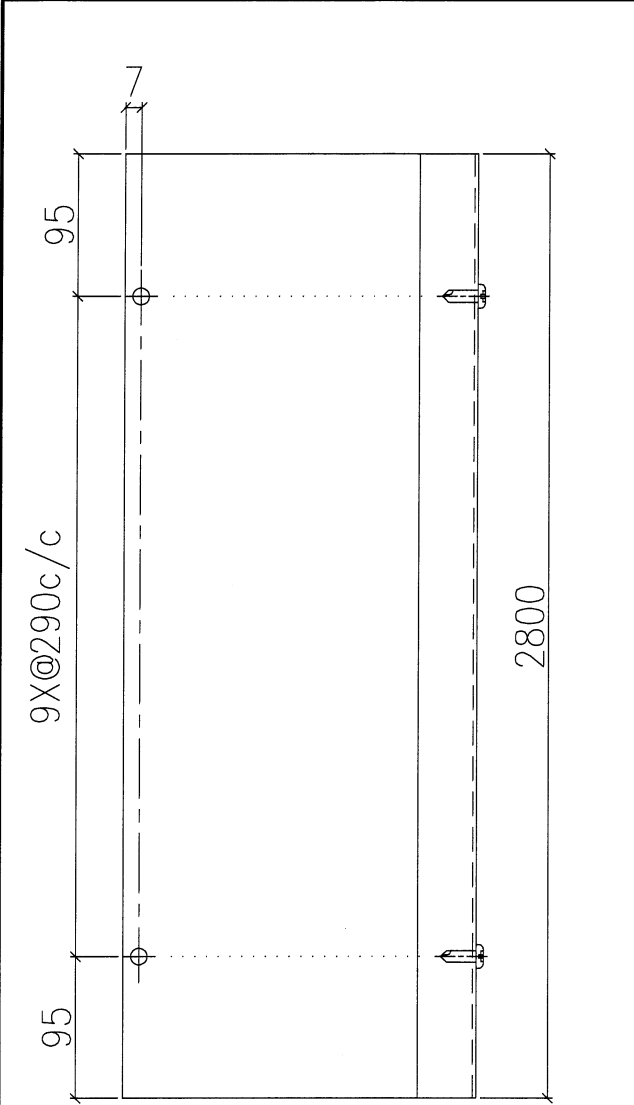

地盤安裝

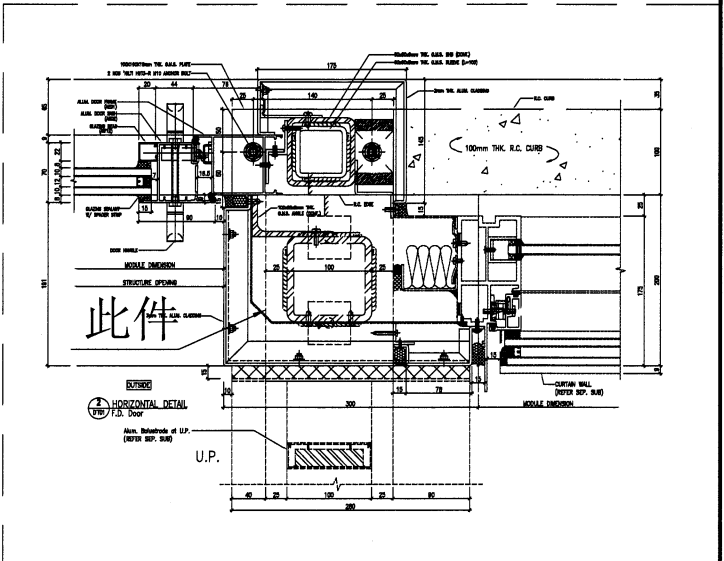

名稱	防水片拆圖	制圖	LHR	2022.07.12	修改			
材料	1.5mm 鋁板	復核	—	—	日期			
顏色	MILL	批准			圖號	J853-IW-AP1-27		



美特鋁質

有限公司

MIDI Aluminium Fabricator Ltd.


工程號

J-853


地盤

錦上路/延平道

序號	物料編號	數量	樓層
01	T5-FS-03	3	T5座 23/F
02	T6-FS-03	4	T6座 23/F
03	T7-FS-03	2	T7座 23/F

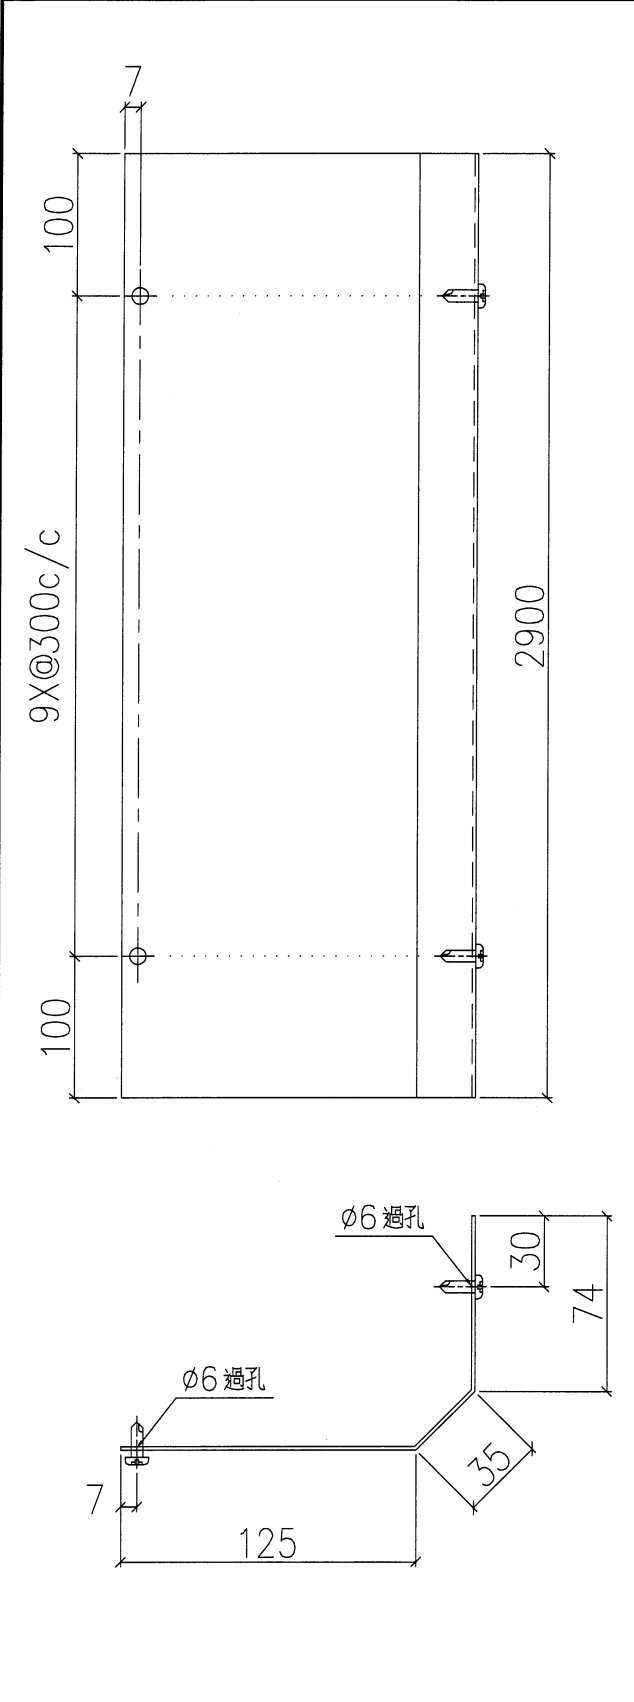


地盤安裝

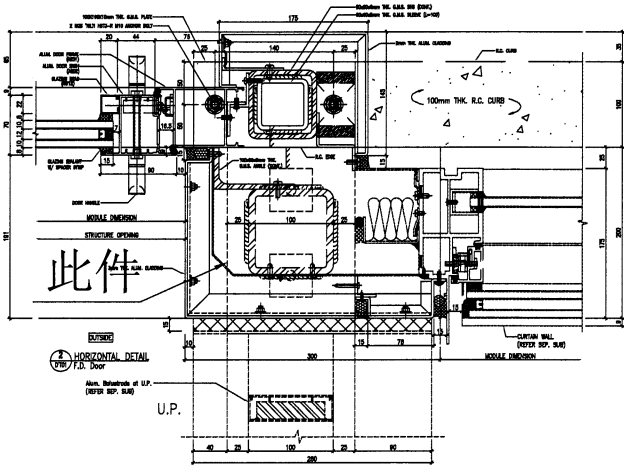



名稱	防水片拆圖	制圖	LHR	2022.07.12	修改			
材料	1.5mm 鋁板	復核	—	—	日期			
顏色	MILL	批准			圖號	J853-IW-AP1-28		

美特鋁質有限公司 MIDI Aluminium Fabricator Ltd.			
工程號	J-853	地盤	錦上路/延平道

序號	物料編號	數量	樓層
01	T5-FS-04	40	T5座 6~22/F
02	T6-FS-04	48	T6座 6~22/F
03	T7-FS-04	26	T7座 7~22/F

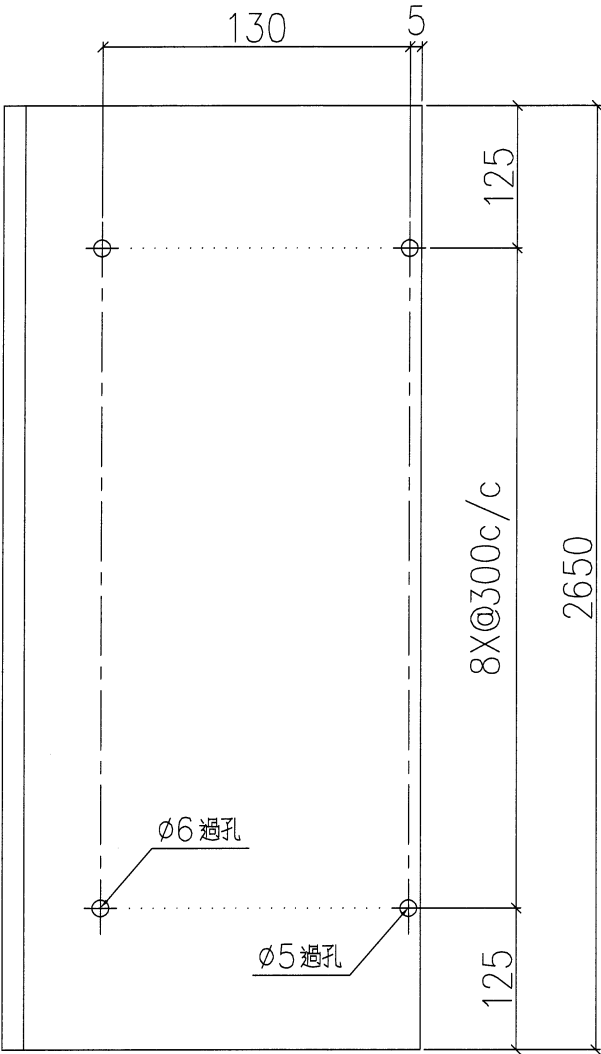

地盤安裝

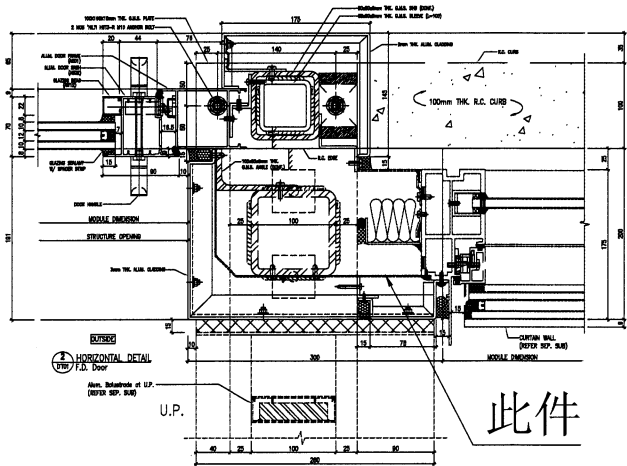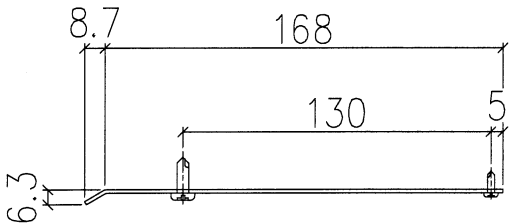

名稱	防水片拆圖	制圖	LHR	2022.07.12	修改			
材料	1.5mm 鋁板	復核	—	—	日期			
顏色	MILL	批准			圖號	J853-IW-AP1-29		



美特鋁質

有限公司

MIDI Aluminium Fabricator Ltd.


工程號

J-853



地盤

錦上路/延平道

序號	物料編號	數量	樓層
01	T5-FS-05	9	T5座 5,16,25,26/F
02	T6-FS-05	14	T6座 5,16,25,26/F
03	T7-FS-05	5	T7座 16,25,26/F

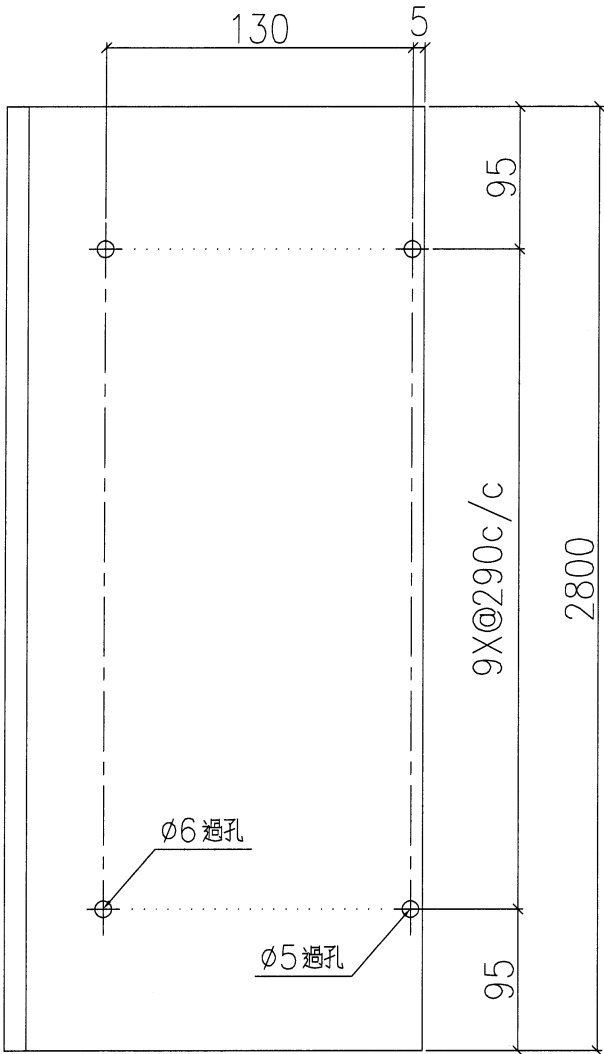

地盤安裝

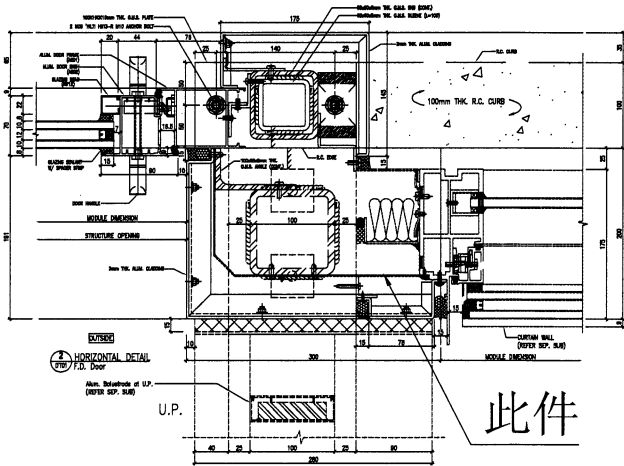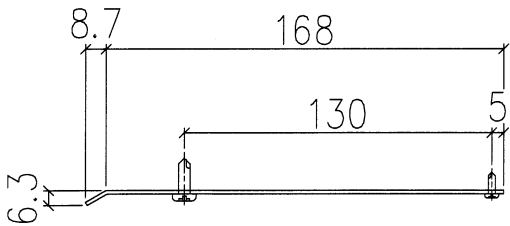


名稱	防水片拆圖	制圖	LHR	2022.07.12	修改			
材料	1.5mm 鋁板	復核	—	—	日期			
顏色	MILL	批准			圖號	J853-IW-AP1-30		

工程號	J-853	地盤	錦上路/延平道
-----	-------	----	---------

Technical drawing of a rectangular plate with the following specifications:

- Overall width: 2900
- Overall height: 100
- Top edge thickness: 5
- Distance from top edge to first hole center: 130
- Distance between hole centers: 100
- Bottom edge thickness: 100
- Hole pattern: 9X@300c/c
- Hole types: $\phi 6$ 過孔 (Top holes) and $\phi 5$ 過孔 (Bottom holes)

Technical drawing of a bent pipe. The drawing shows a pipe bent at a 90-degree angle. The dimensions are as follows: the horizontal section has a length of 168; the vertical section has a height of 130; the thickness of the pipe wall is 5; the radius of the bend is 8.7; and the distance from the center of the bend to the end of the horizontal section is 6.3.

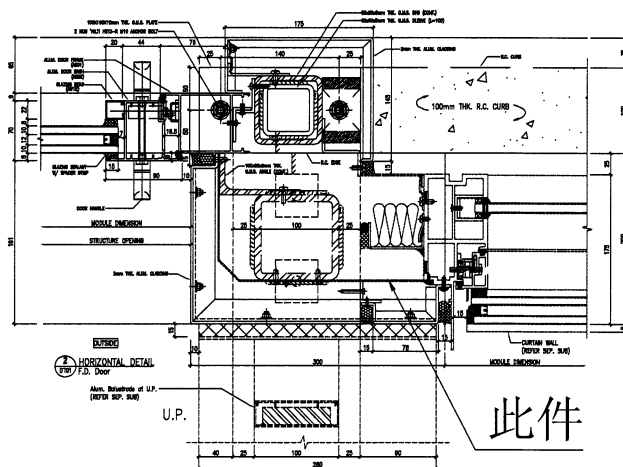

此件

名稱	防水片拆圖	制圖	LHR	2022.07.12	修改			
材料	1.5mm 鋁板	復核	—	—	日期			
顏色	MILL	批准			圖號	J853-IW-AP1-31		



美特鋁質有限公司
MIDI Aluminium Fabricator Ltd.



工程號

J-853


地盤

錦上路/延平道

序號	物料編號	數量	樓層
01	T5-FS-07	50	T5座 6~26/F
02	T6-FS-07	62	T6座 6~26/F
03	T7-FS-07	31	T7座 8~26/F

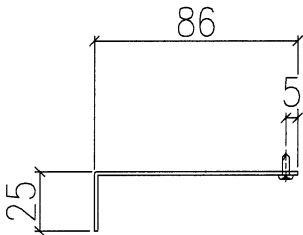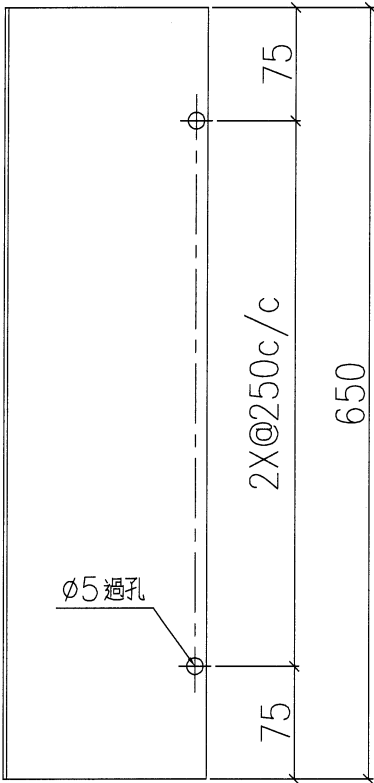

地盤安裝


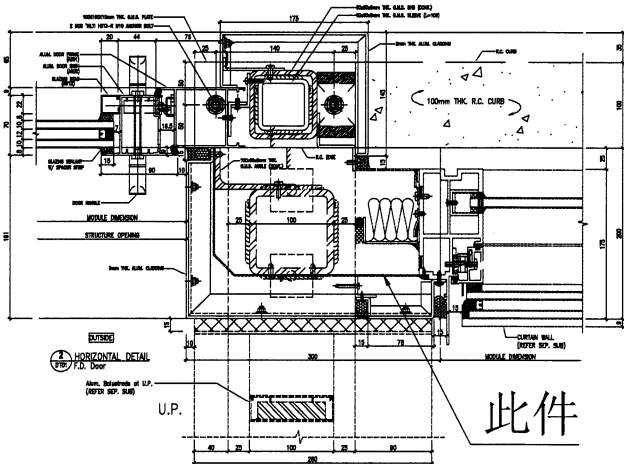


名稱	防水片拆圖	制圖	LHR	2022.07.12	修改			
材料	1.5mm 鋁板	復核	—	—	日期			
顏色	MILL	批准			圖號	J853-IW-AP1-32		

美特鋁質有限公司 MIDI Aluminium Fabricator Ltd.			
工程號	J-853	地盤	錦上路/延平道


序號	物料編號	數量	樓層
01	T5-AFC-01	40	T5座 6~15/F,17~22/F
02	T6-AFC-01	48	T6座 10~15/F,17~22/F
03	T7-AFC-01	26	T7座 7~15/F,17~22/F

注：此件需與T5-AP80-01/04, T6-AP80-01/04, T7-AP80-01/04分別相對應的樓層及數量捆綁一起出地盤。

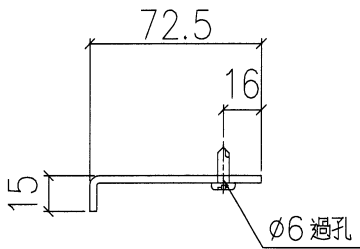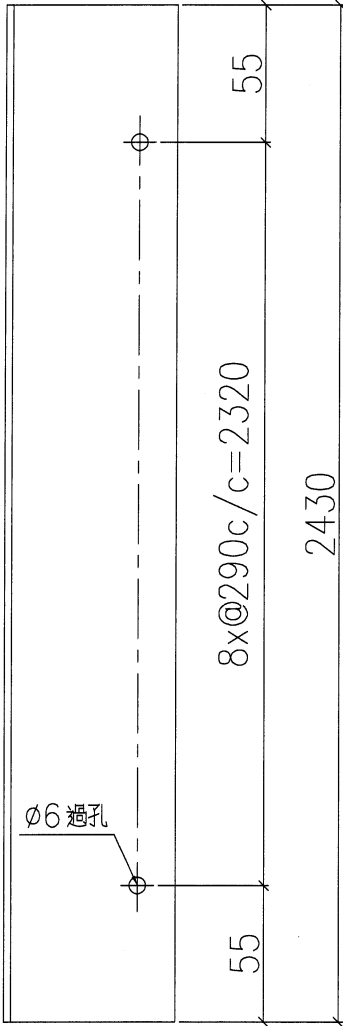

此件

地盤安裝


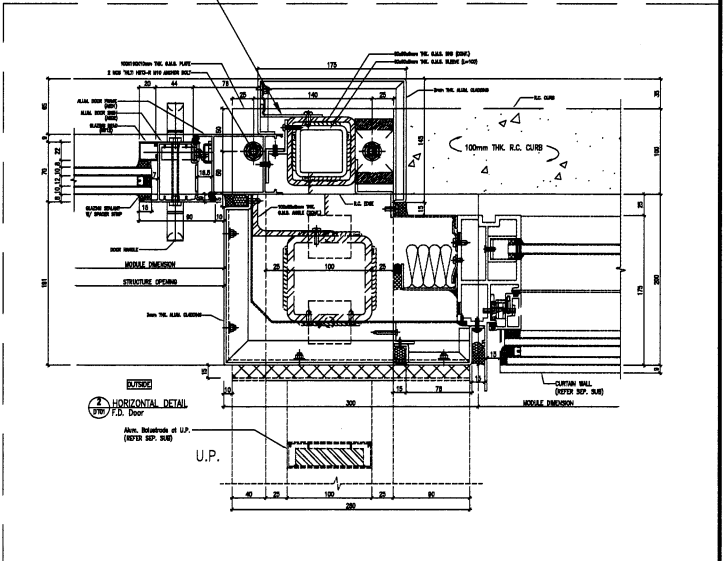


名稱	鋁板加工圖	制圖	LHR	2022.07.12	修改			
材料	3mm厚鋁板 (3003H14)	復核	—	—	日期			
顏色	MILL	批准			圖號	J853-IW-AP1-33		

美特鋁質有限公司 MIDI Aluminium Fabricator Ltd.			
工程號	J-853	地盤	錦上路/延平道


序號	物料編號	數量	樓層
01	T5-AFC-02	9	T5座 5,16,25,26/F
02	T6-AFC-02	14	T6座 5,16,25,26/F
03	T7-AFC-02	5	T7座 16,25,26/F

注：此件需與T5-AP80-02/05/08, T6-AP80-02/05, T7-AP80-02/05分別相對應的樓層及數量捆綁一起出地盤。

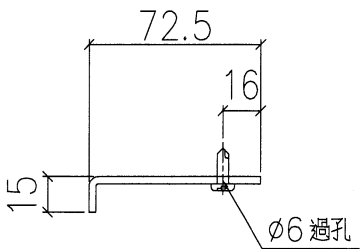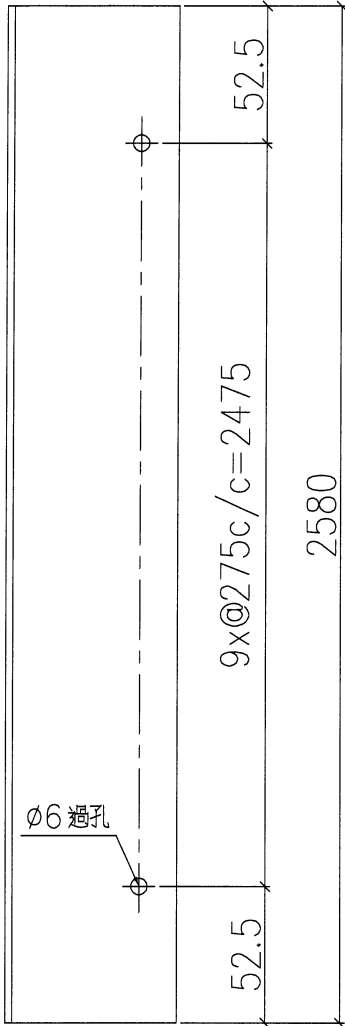

此件


地盤安裝

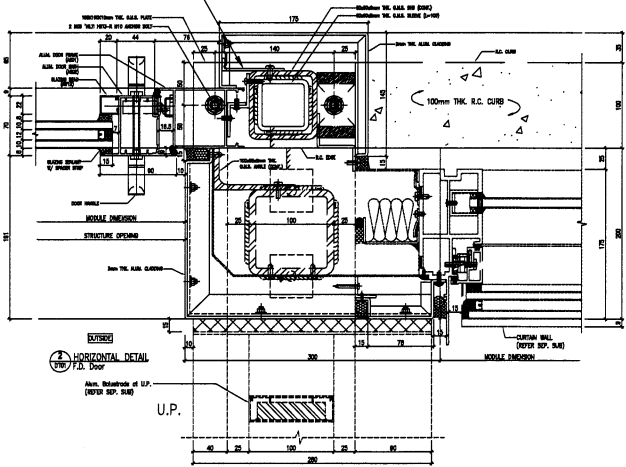

名稱	鋁板加工圖	制圖	LHR	2022.07.12	修改	A		
材料	3mm厚鋁板 (3003H14)	復核	—	—	日期	2022.7.20		
顏色	MILL	批准			圖號	J853-IW-AP1-34		

工程號	J-853	地盤	錦上路/延平道
-----	-------	----	---------


注：此件需與T5-AP80-03, T6-AP80-03/06, T7-AP80-03/06分別相對應的樓層及數量捆綁一起出地盤。

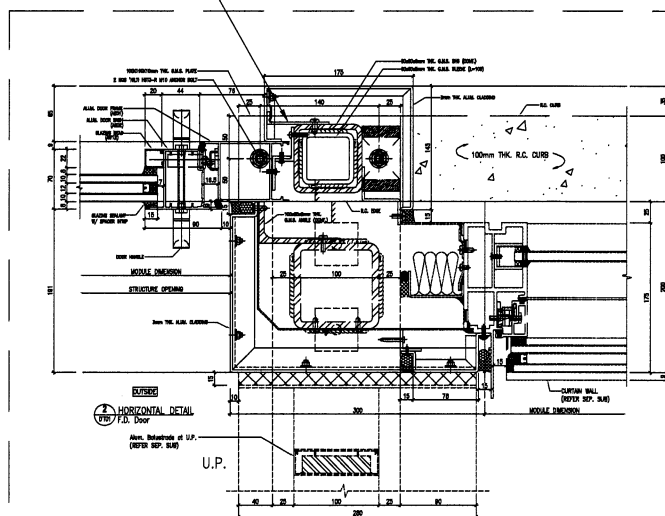


名稱	鋁板加工圖	制圖	LHR	2022.07.12	修改			
材料	3mm厚鋁板 (3003H14)	復核	—	—	日期			
顏色	MILL	批准			圖號	J853-IW-AP1-35		

美特鋁質有限公司 MIDI Aluminium Fabricator Ltd.			
工程號	J-853	地盤	錦上路/延平道

序號	物料編號	數量	樓層
01	T5-AFC-07	1	T5座 26/F

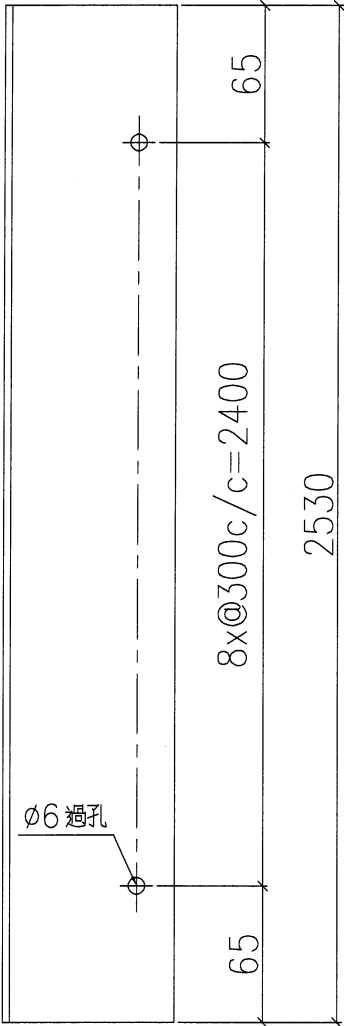


注：此件需與T5-AP80-07相對應的樓層及數量捆綁在一起出地盤。

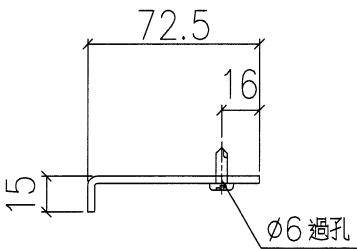

此件



地盤安裝

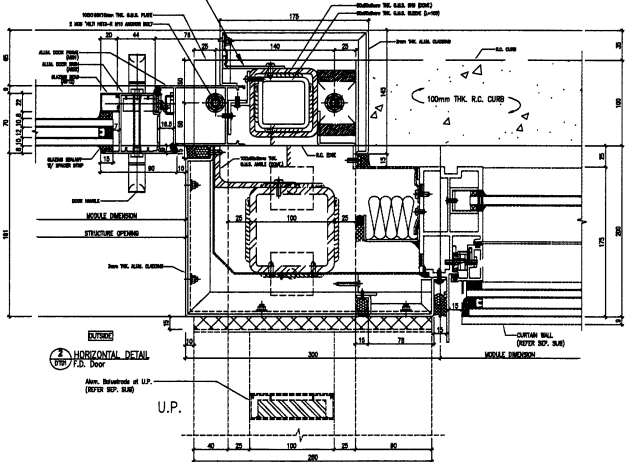

名稱	鋁板加工圖	制圖	LHR	2022.07.12	修改			
材料	3mm厚鋁板 (3003H14)	復核	—	—	日期			
顏色	MILL	批准			圖號	J853-IW-AP1-36		


工程號	J-853	地盤	錦上路/延平道
-----	-------	----	---------

注：此件需與T5-AP80-10相對應的樓層及數量捆綁在一起出地盤。

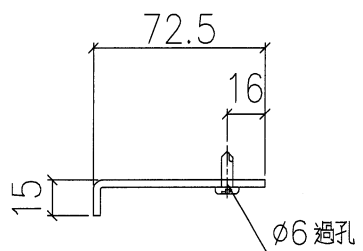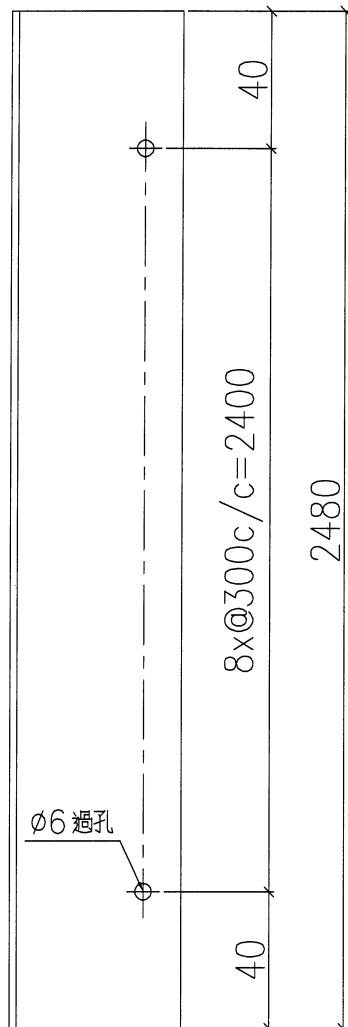

此件


地盤安裝

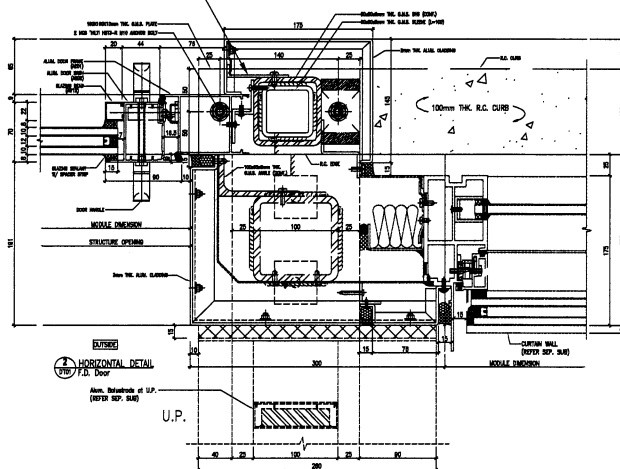

名稱	鋁板加工圖	制圖	LHR	2022.07.12	修改			
材料	3mm厚鋁板 (3003H14)	復核	—	—	日期			
顏色	MILL	批准			圖號	J853-1W-AP1-37		

美特鋁質有限公司 MIDI Aluminium Fabricator Ltd.			
工程號	J-853	地盤	錦上路/延平道


序號	物料編號	數量	樓層
01	T7-AFC-07	1	T7座 25/F

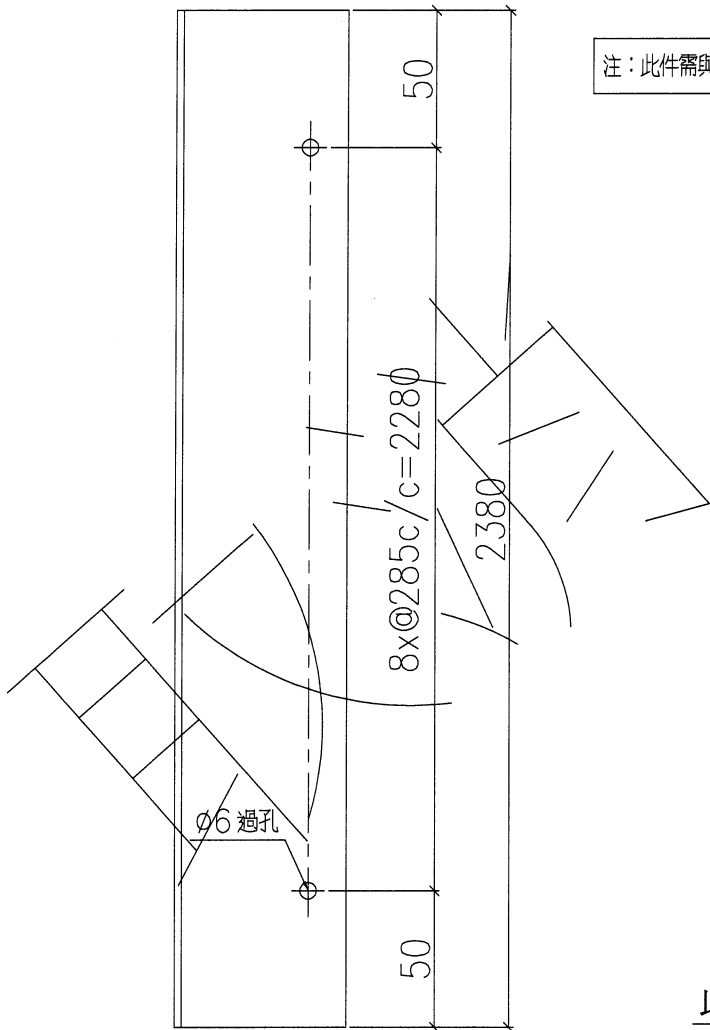

注：此件需與T7-AP80-07相對應的樓層及數量捆綁在一起出地盤。

此件


地盤安裝

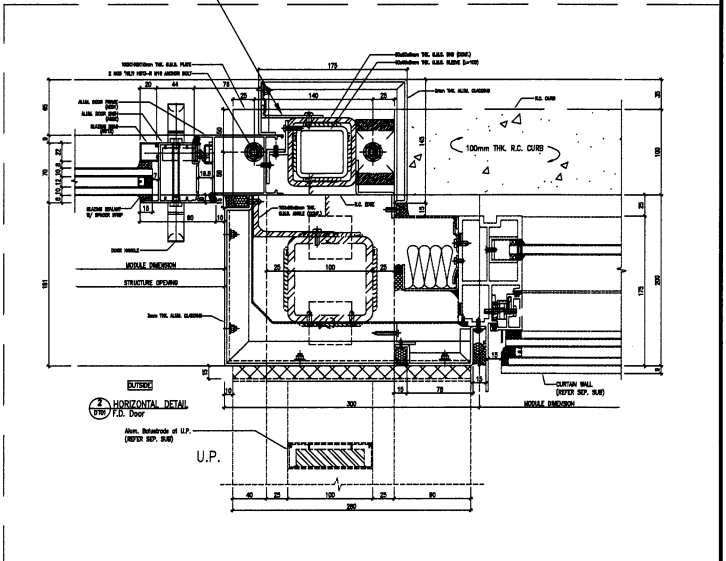


名稱	鋁板加工圖	制圖	LHR	2022.07.12	修改			
材料	3mm厚鋁板 (3003H14)	復核	—	—	日期			
顏色	MILL	批准			圖號	J853-IW-AP1-38		

美特鋁質有限公司 MIDI Aluminium Fabricator Ltd.			
工程號	J-853	地盤	錦上路/延平道

序號	物料編號	數量	樓層
01	T7-AFC-09	1	T7座 26/F

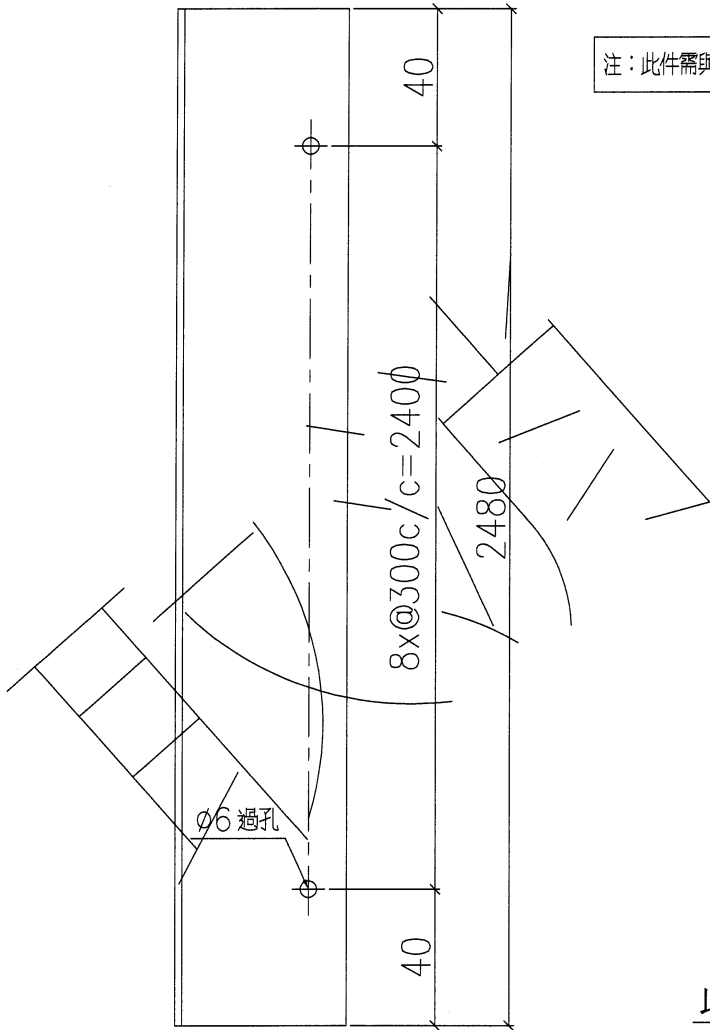


注：此件需與T7-AP80-08相對應的樓層及數量捆綁在一起出地盤。

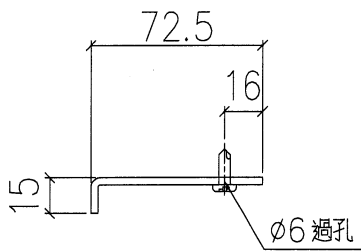

此件



地盤安裝

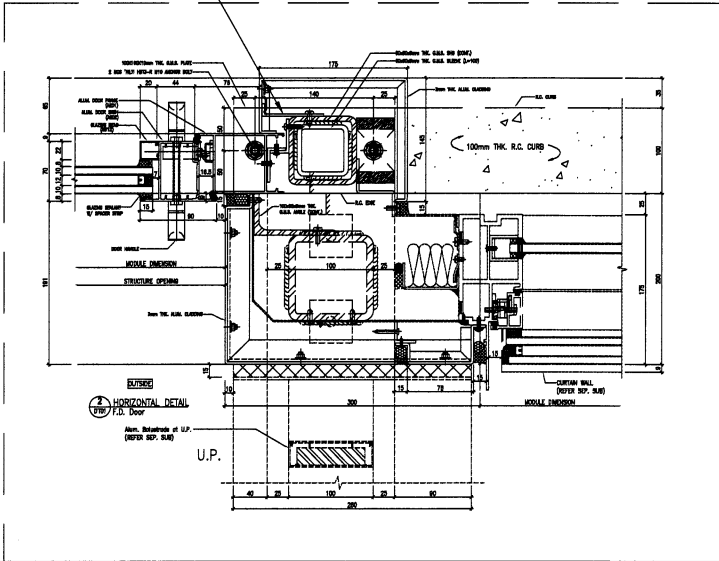


名稱	鋁板加工圖	制圖	LHR	2022.07.12	修改			
材料	3mm厚鋁板 (3003H14)	復核	—	—	日期			
顏色	MILL	批准			圖號	J853-IW-AP1-39		

工程號	J-853	地盤	錦上路/延平道
-----	-------	----	---------

注：此件需與T5-AP80-01/04，T6-AP80-01/04，
T7-AP80-01/04分別相對應的樓層及數量捆綁一起出地盤。

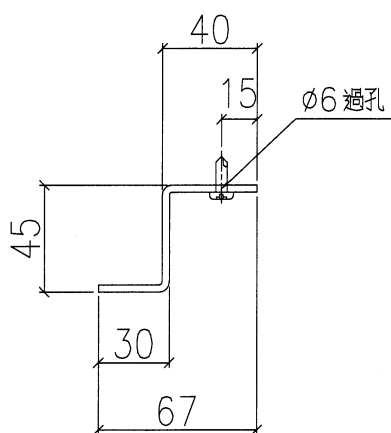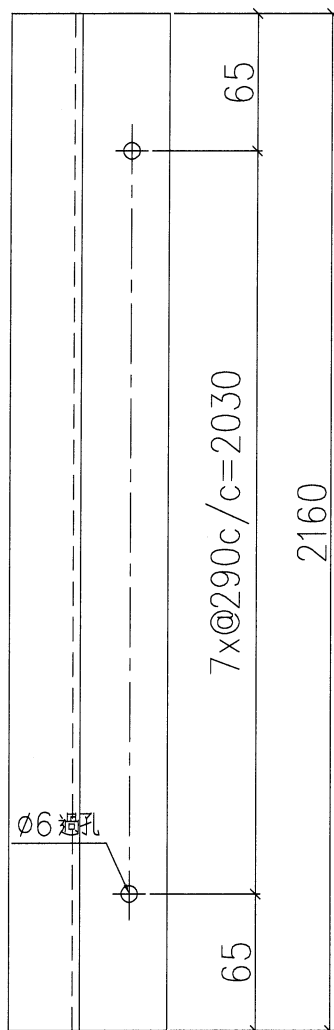

此件

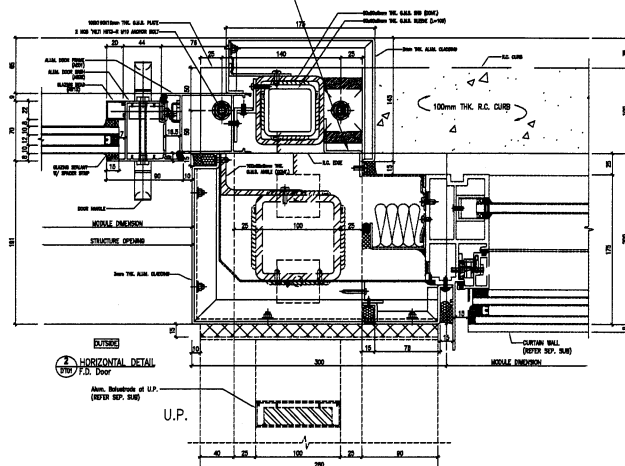

名稱	鋁板加工圖	制圖	LHR	2022.07.12	修改	A		
材料	3mm厚鋁板 (3003H14)	復核	—	—	日期	2022.7.20		
顏色	MILL	批准			圖號	J853-IW-AP1-40		

有限公司



工程號

J-853

地盤


錦上路／延平道

注：此件需與T5-AP80-02/05，T6-AP80-02/05，
T7-AP80-02/05分別相對應的樓層及數量捆綁一起出地盤。

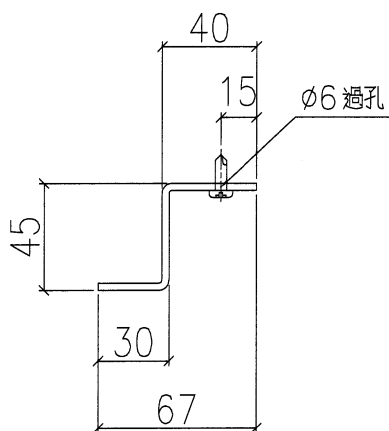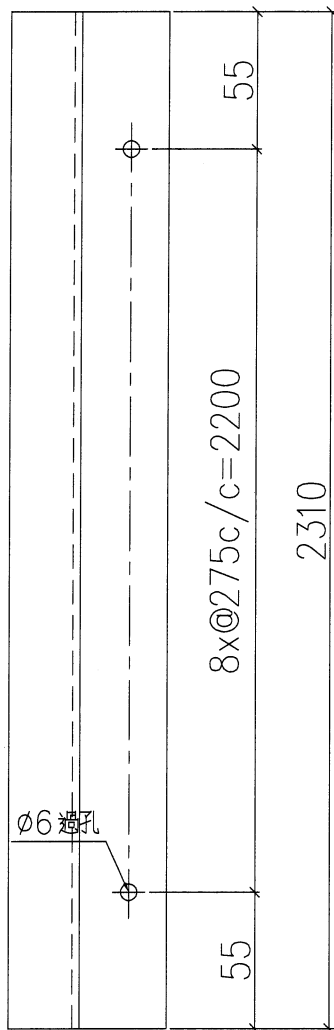

地盤安裝



此件

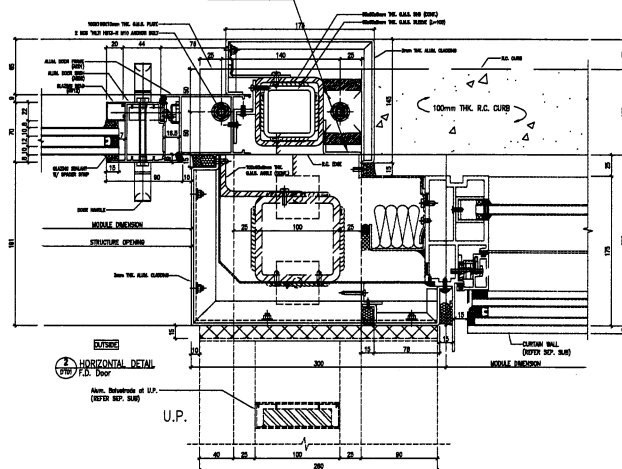


名稱	鋁板加工圖	制圖	LHR	2022.07.12	修改	A		
材料	3mm厚鋁板 (3003H14)	復核	—	—	日期	2022.7.20		
顏色	MILL	批准			圖號	J853-1W-AP1-41		

工程號	J-853	地盤	錦上路/延平道
-----	-------	----	---------

注：此件需與T5-AP80-03，T6-AP80-03/06，
T7-AP80-03/06分別相對應的樓層及數量捆綁在一起出地盤。

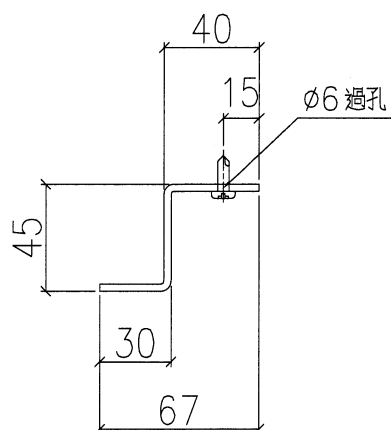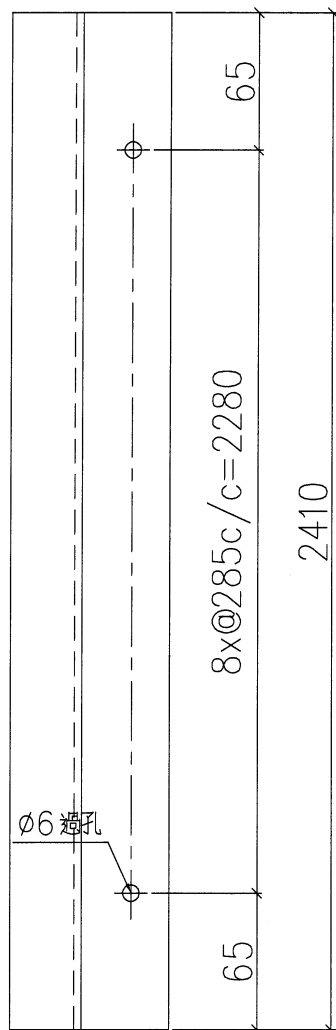



此件

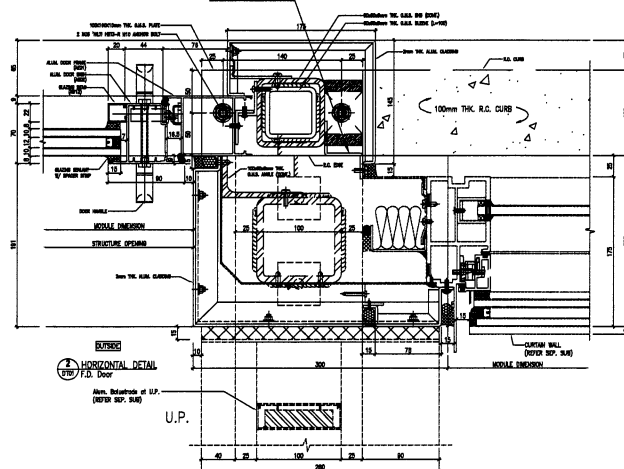


名稱	鋁板加工圖	制圖	LHR	2022.07.12	修改			
材料	3mm厚鋁板 (3003H14)	復核	—	—	日期			
顏色	MILL	批准			圖號	J853-1W-AP1-42		

工程號	J-853	地盤	錦上路/延平道
-----	-------	----	---------

注：此件需與T5-AP80-07相對應的樓層及數量捆綁在一起出地盤。

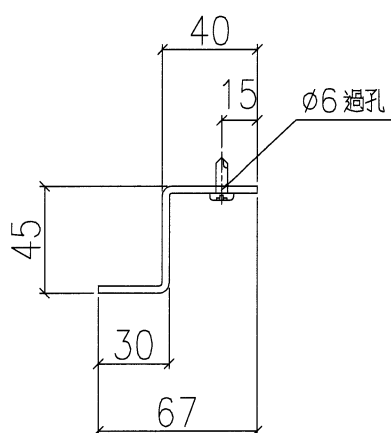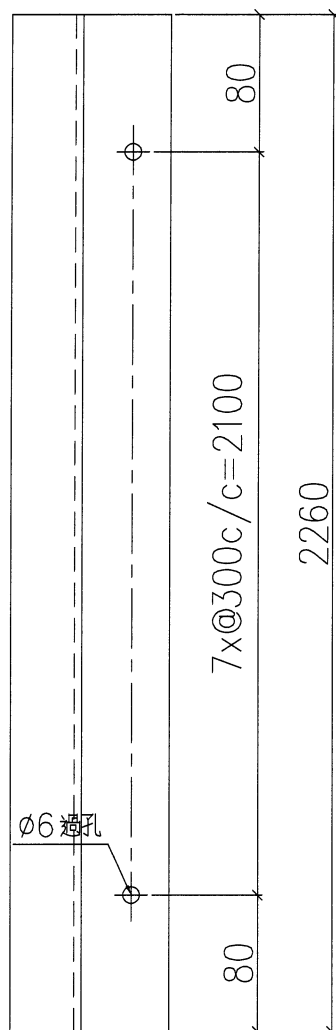


地盤安裝

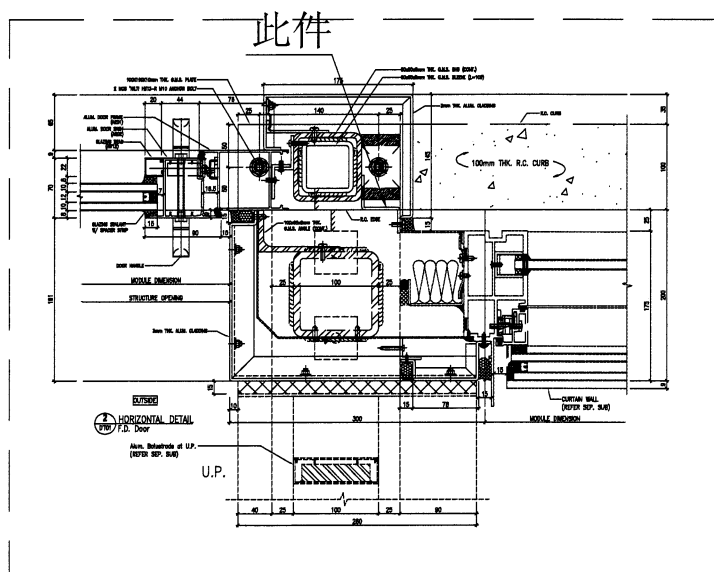


名稱	鋁板加工圖	制圖	LHR	2022.07.12	修改			
材料	3mm厚鋁板 (3003H14)	復核	—	—	日期			
顏色	MILL	批准			圖號	J853-1W-AP1-43		

美特鋁質有限公司 MIDI Aluminium Fabricator Ltd.			
工程號	J-853	地盤	錦上路/延平道

序號	物料編號	數量	樓層
01	T5-AFC-10	1	T5座 23/F

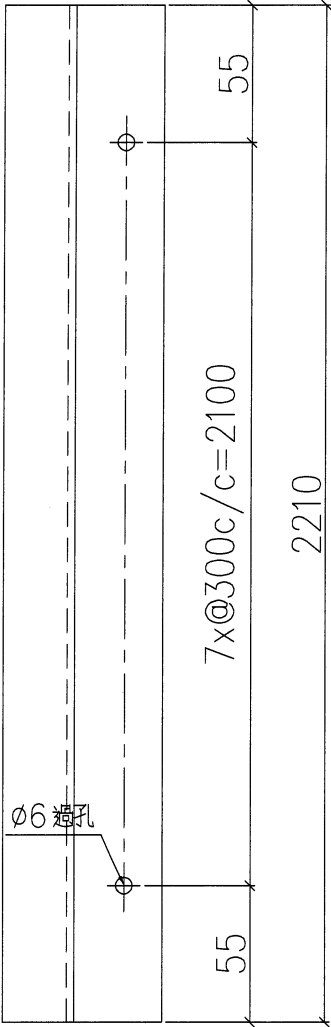


注：此件需與T5-AP80-10相對應的樓層及數量捆綁在一起出地盤。

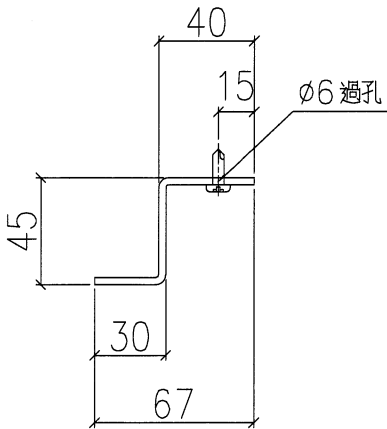

地盤安裝


此件

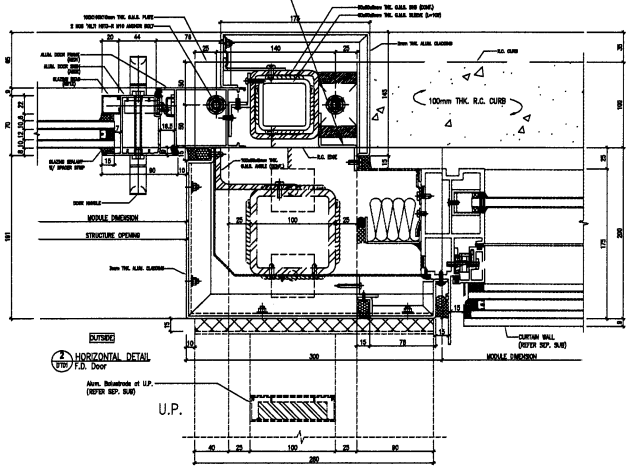


名稱	鋁板加工圖	制圖	LHR	2022.07.12	修改			
材料	3mm厚鋁板 (3003H14)	復核	—	—	日期			
顏色	MILL	批准			圖號	J853-IW-AP1-44		

美特鋁質有限公司 MIDI Aluminium Fabricator Ltd.			
工程號	J-853	地盤	錦上路/延平道

序號	物料編號	數量	樓層
01	T7-AFC-08	1	T7座 25/F

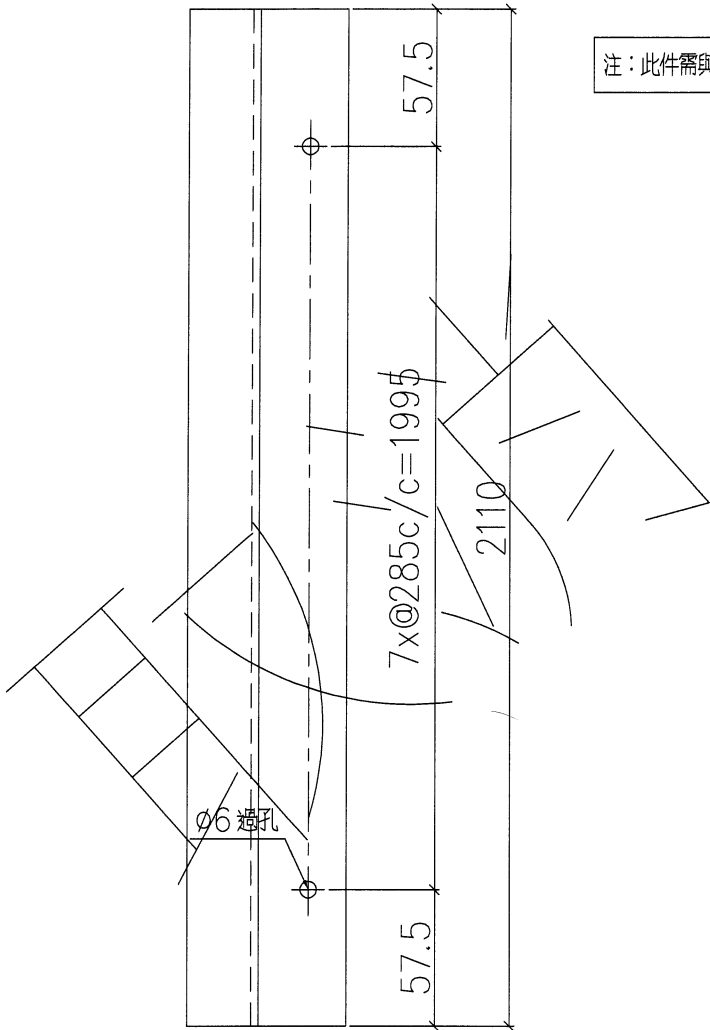


注：此件需與T7-AP80-07相對應的樓層及數量捆綁在一起出地盤。

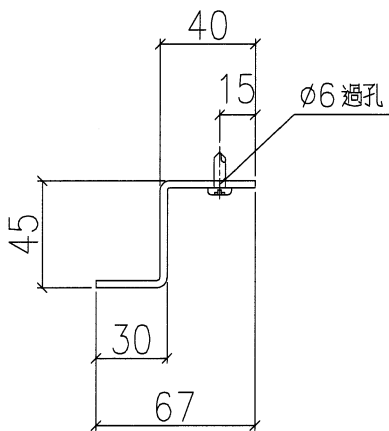

地盤安裝


此件

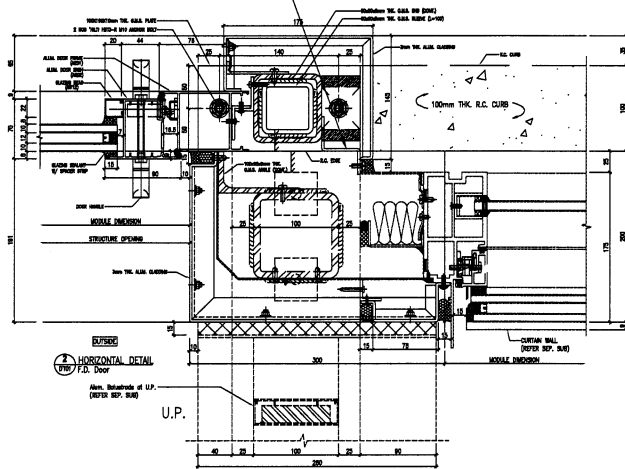


名稱	鋁板加工圖	制圖	LHR	2022.07.12	修改			
材料	3mm厚鋁板 (3003H14)	復核	—	—	日期			
顏色	MILL	批准			圖號	J853-IW-AP1-45		

美特鋁質有限公司 MIDI Aluminium Fabricator Ltd.			
工程號	J-853	地盤	錦上路/延平道

序號	物料編號	數量	樓層
01	T7-AFC-10	1	T7座 26/F

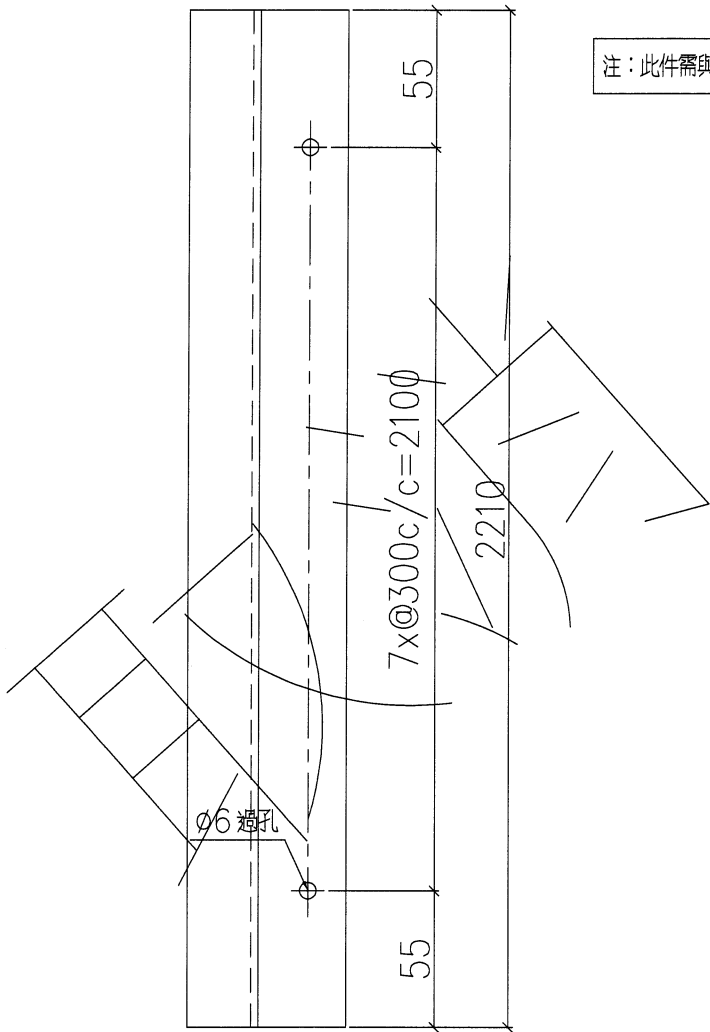


注：此件需與T7-AP80-08相對應的樓層及數量捆綁在一起出地盤。

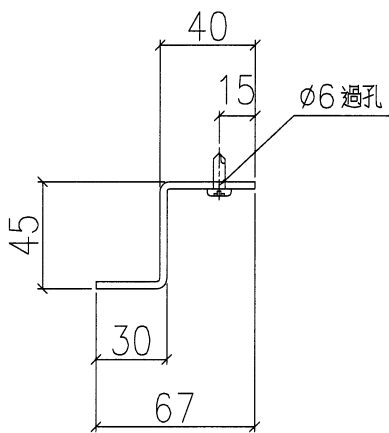


地盤安裝

此件

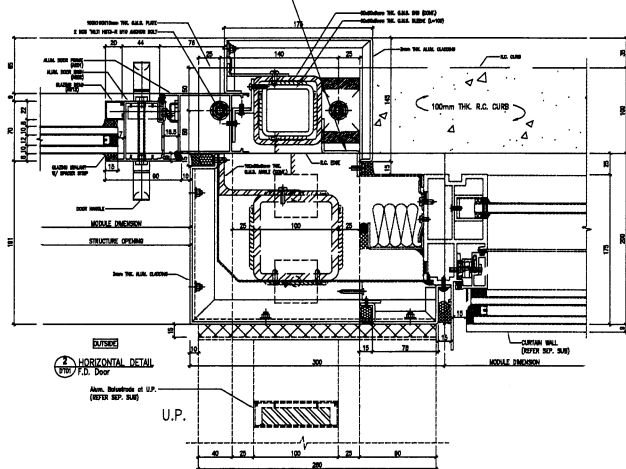

名稱	鋁板加工圖	制圖	LHR	2022.07.12	修改			
材料	3mm厚鋁板 (3003H14)	復核	—	—	日期			
顏色	MILL	批准			圖號	J853-IW-AP1-46		

T5後裝窗-收口防水片派位圖

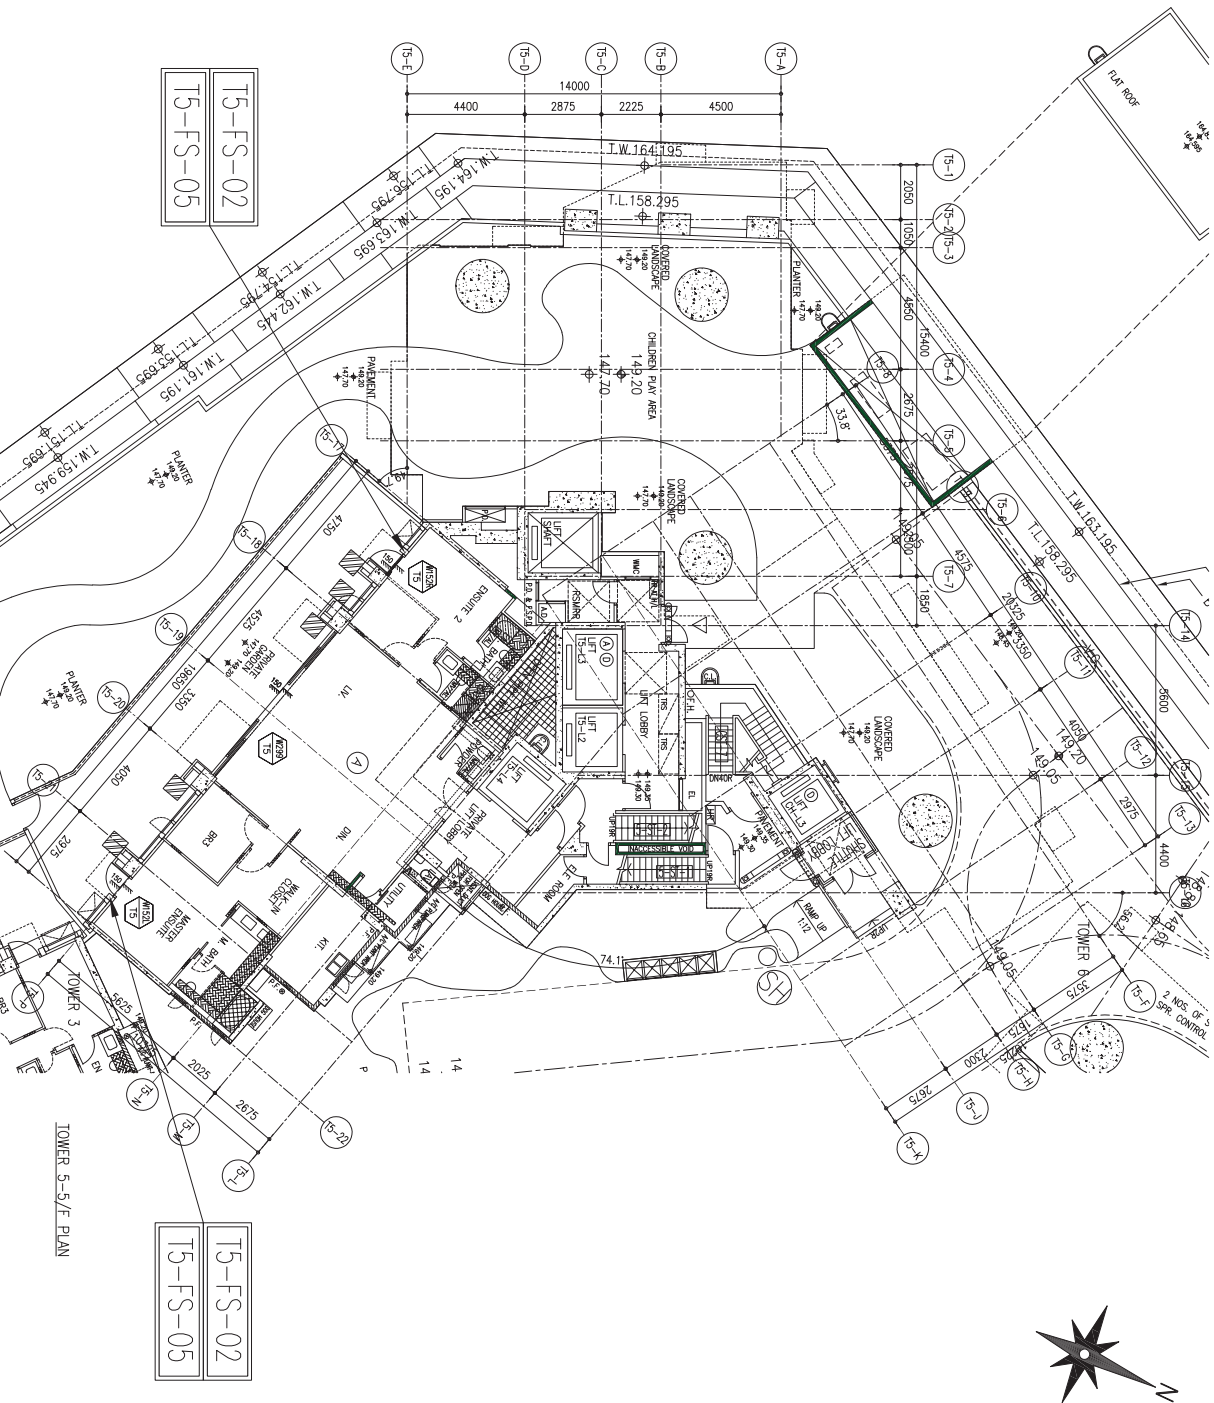

B.O. REF. :

CLIENT :

SHIMAO GROUP
HOLDINGS LIMITED

ARCHITECT : YONG TUNG & PARTNERS LIMITED

MAIN CONTRACTOR :
協興建築有限公司
HIP HING CONSTRUCTION CO LTD

STRUCTURAL ENGINEER :
ICMA C M WONG & ASSOCIATES LTD
黃志明建築工程師有限公司

FAÇADE CONSULTANT :

MEINHARDT

NOTE :

1. ALL DIMENSIONS ARE IN MM.
 2. ALL ELEVATIONS TO BE VIEWED FROM OUTSIDE.
 3. ALL DIMENSIONS TO BE VERIFIED ON SITE BEFORE FABRICATION.
- LEGEND :
- (X) DETAIL MARK NO.
 - (X) REEF SHEET NO.
 - 1. F.F.L. -- FINISHED FLOOR LEVEL.
 - 2. S.F.L. -- STRUCTURAL FLOOR LEVEL.
 - 3. (R) -- REVERSED DETAIL.

NO.	DATE	REVISION SUBJECT TO APPROVAL/COMMENT	BY
A	16/12/2021	REVISION SUBJECT TO APPROVAL/COMMENT	LHR
B	20/09/2021	REVISION SUBJECT TO APPROVAL/COMMENT	RE

JOB NO. : J-853

PROJECT : PROPOSED RESIDENTIAL DEVELOPMENT AT NKILL 6542 YIN PING ROAD KOWLOON


TITLE : 5/F LAYOUT PLAN FOR CURTAIN WALL AT TOWER 5

DATE : 29-MAR-21 SCALE : 1:80 (A1)

DRAWN BY : LHR CHECKED BY :

美特鋁業有限公司
M.T. Aluminium Fabrication Ltd.
Units E-8, Sunny Industrial Estate, 1/F,
610 Cho Kwo Ling Road, Kowloon
Tel: 2489211-4 Fax: (852) 2727666
DWG NO. : J853-SD-W-LP051 REV. : B

T5後裝窗-收口防水片派位圖

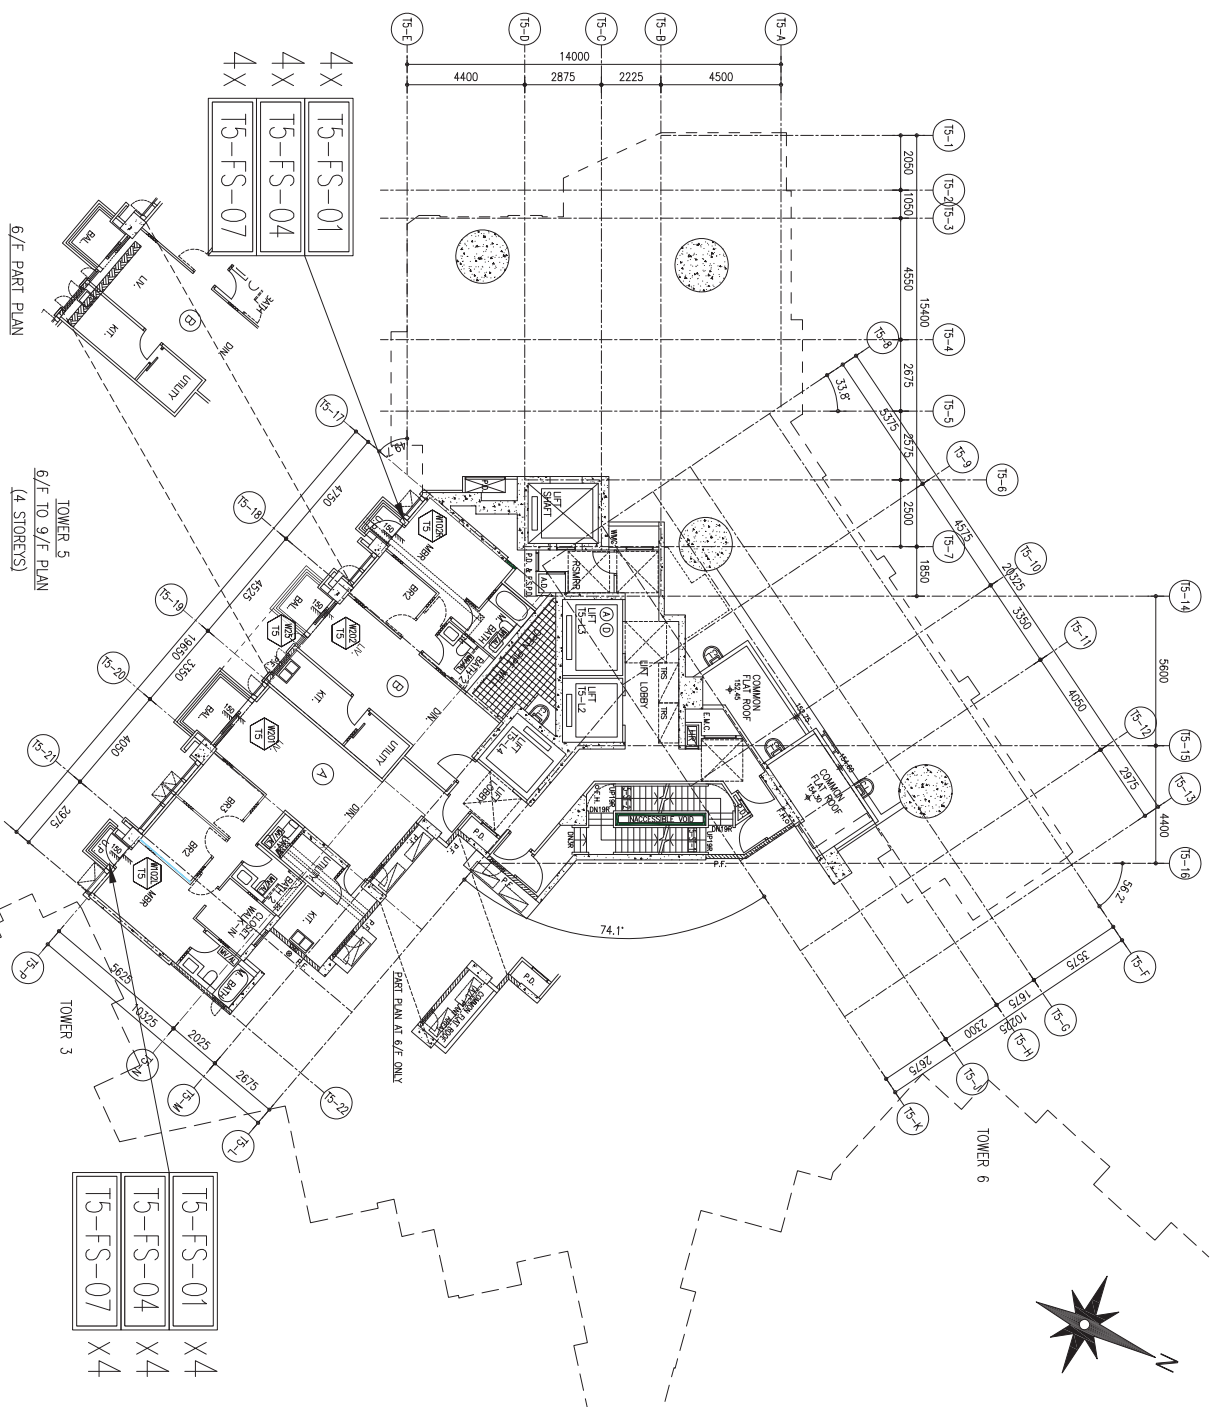

B.O. REF. :

CLIENT :

SHIMAO GROUP
HOLDINGS LIMITED

ARCHITECT : YONG TUNG & PARTNERS LIMITED
ARCHITECTS & PLANNERS
YTP

MAIN CONTRACTOR : 協興建築有限公司
HIP HING CONSTRUCTION CO LTD

STRUCTURAL ENGINEER :

ICMA C M WONG & ASSOCIATES LTD
黃志明建築工程師有限公司

FAÇADE CONSULTANT :

MEINHARDT

NOTE :

1. ALL DIMENSIONS ARE IN MM.
 2. ALL ELEVATIONS ARE VIEWED FROM OUTSIDE.
 3. ALL DIMENSIONS TO BE VERIFIED ON SITE BEFORE FABRICATION.
- LEGEND :
- (X) DETAIL MARK NO.
 - (X00) REEF SHEET NO.
1. F.F.L. --- FINISHED FLOOR LEVEL.
 2. S.F.L. --- STRUCTURAL FLOOR LEVEL.
 3. (R) --- REVERSED DETAIL.

A	29/9/2020	REVISION SUBJECT TO APPROVEMENT	REV
1	DATE	REVISION	BY

JOB NO. : J-853

PROJECT : PROPOSED RESIDENTIAL
DEVELOPMENT AT NKILL 6542
YIN PING ROAD
KOWLOON

TITLE : 6/F TO 9/F LAYOUT PLAN
FOR CURTAIN WALL
AT TOWER 5

DATE : 29-MAR-21 SCALE : 1:80 (A1)

DRAWN BY : LHR CHECKED BY :

YTD 美特銘實業有限公司
Units E-8, Sunny Industrial Centre 1/F
610 Cho Kwo Ling Road, Kowloon
Tel:23489211-4 Fax:(852)27272666
DWG NO. : J853-SD-W-1P052 REV. : A

B.D. REF :

SHIMAO GROUP
HOLDINGS LIMITED

 協興建築有限公司
HIP HING CONSTRUCTION CO. LTD

CIMA
C M WONG & ASSOCIATES
黃志明建築工程師有限公司

MEIN-YARD

LEGEND:

REFER SHEET NO.  X001

1. F.F.L. --- FINISHED FLOOR LEVEL
2. S.F.L. --- STRUCTURAL FLOOR LEVEL
3. (R) --- REVERSED DETAIL

A	26/8/2021	REVISION SUBJECT TO ARCH COMMENT	MSH
NO.	DATE	REVISED	BY


PROJECT :
PROPOSED RESIDENTIAL
DEVELOPMENT AT N.K.I.L. 6542
YIN PING ROAD
KOWLOON

AT TOWER 5


DRAWN BY : LHR

CHECKED BY :

610 Cho Kwo Ling Road, Kowloon

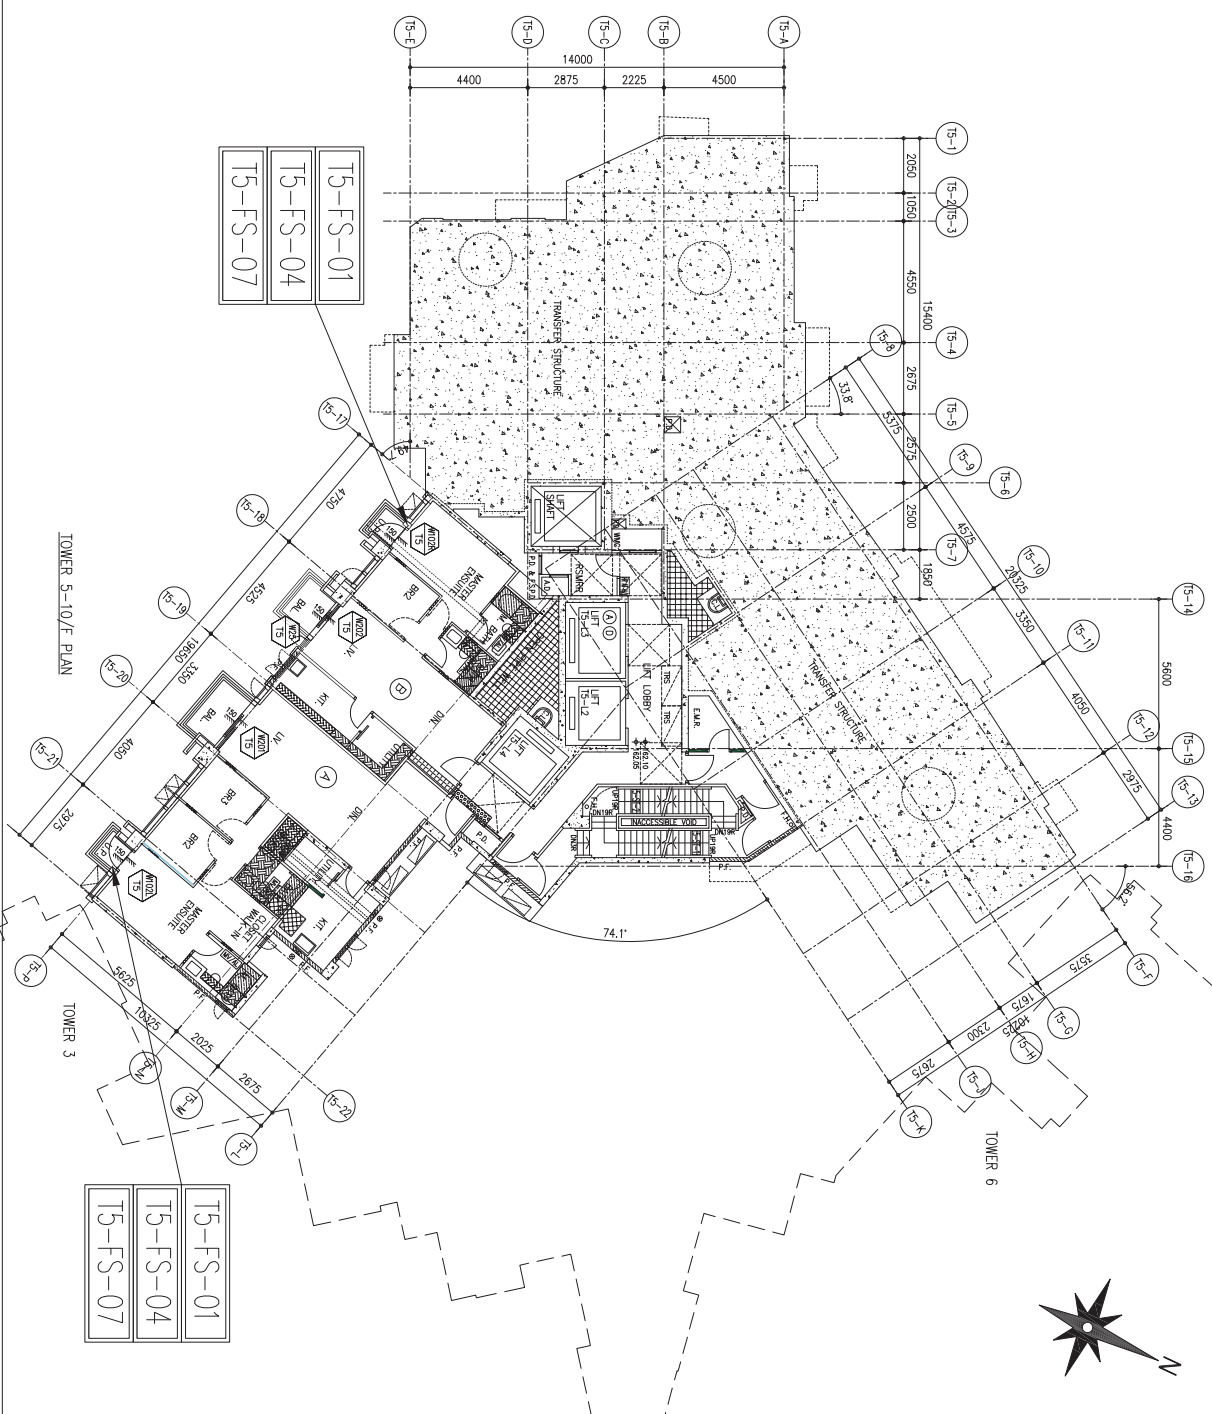

T5後裝窗-收口防水片派位圖

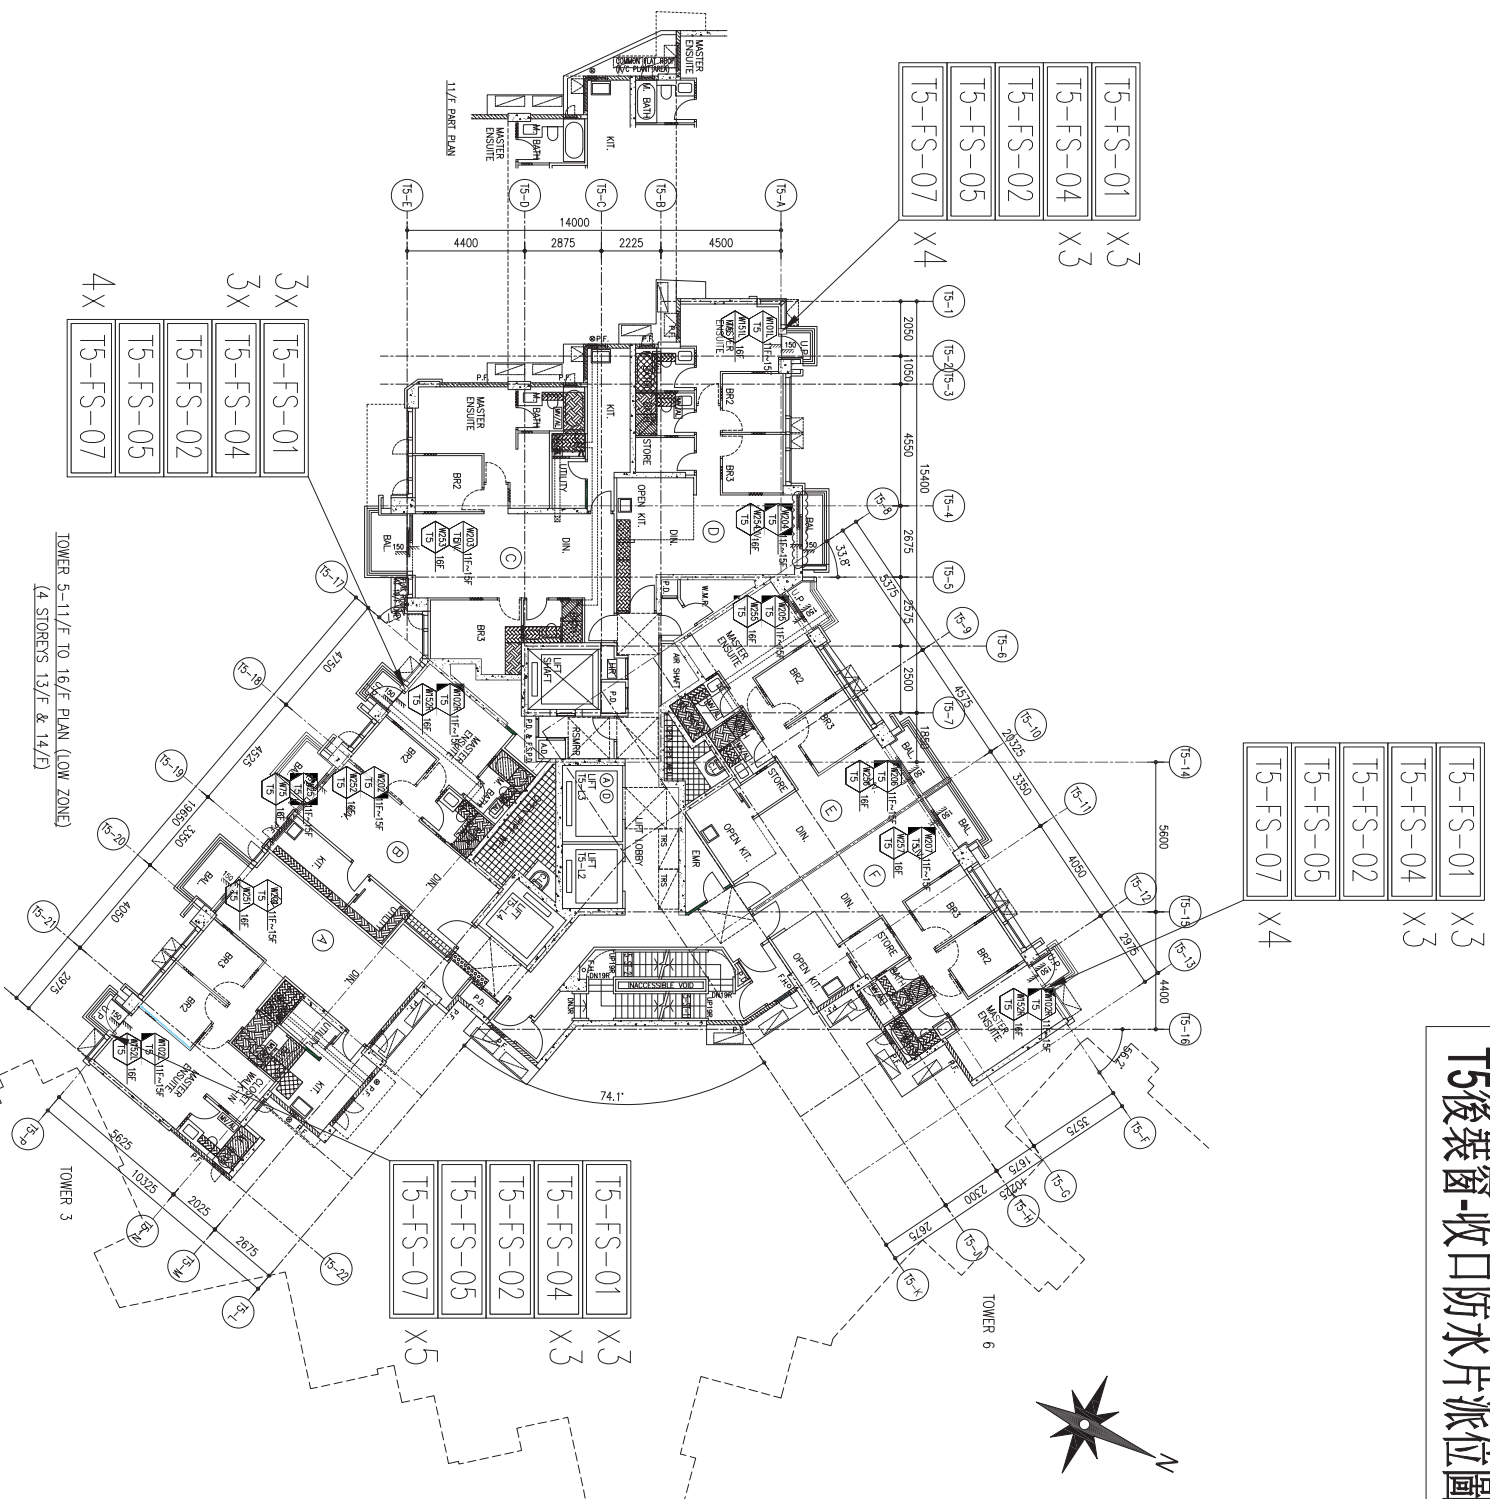

B.O. REF. :

CLIENT :

SHIMAO GROUP
HOLDINGS LIMITED

ARCHITECT : YONG TUNG & PARTNERS LIMITED
ARCHITECTS & PLANNERS
YTP

MAIN CONTRACTOR : 協興建築有限公司
HIP HING CONSTRUCTION CO LTD

STRUCTURAL ENGINEER :
ICMA C M WONG & ASSOCIATES LTD
黃志明建築工程師有限公司

FAÇADE CONSULTANT :

MEINHARDT

NOTE :

1. ALL DIMENSIONS ARE IN MM.
 2. ALL ELEVATIONS ARE VIEWED FROM OUTSIDE.
 3. ALL DIMENSIONS TO BE VERIFIED ON SITE BEFORE FABRICATION.
- LEGEND :
- (X) — DETAIL MARK NO.
 - (X00) — REEF SHEET NO.
 - 1. F.F.L. — FINISHED FLOOR LEVEL.
 - 2. S.F.L. — STRUCTURAL FLOOR LEVEL.
 - 3. (R) — REVERSED DETAIL.

REVISION SUBJECT TO APPROVAL/COMMENT		DATE	BY
A	20/9/2020	REVISION SUBJECT TO APPROVAL/COMMENT	REV
B		REVISION	REV

JOB NO. : J-853

PROJECT : PROPOSED RESIDENTIAL
DEVELOPMENT AT NKILL 6542
YIN PING ROAD
KOWLOON

TITLE : 11/F TO 16/F LAYOUT PLAN
FOR CURTAIN WALL
AT TOWER 5

DATE : 29-MAR-21 SCALE : 1:80 (A1)

DRAWN BY : LHR CHECKED BY :

美特鋁業有限公司
M.T. Aluminium Extrusion Ltd.
Units E-8, Sunny Industrial Estate, 1/F
610 Cho Kwo Ling Road, Kowloon
Tel:23489211-4 Fax:(852)27272666


DWG NO. : J853-SD-W-LP054 REV. : B

B.O. REF. :

T5後裝窗-收口防水片派位圖

T5-FS-01 X6
T5-FS-04 X6
T5-FS-03
T5-FS-06
T5-FS-07 X7

T5-FS-01 X6
T5-FS-04 X6
T5-FS-03
T5-FS-06
T5-FS-07 X7

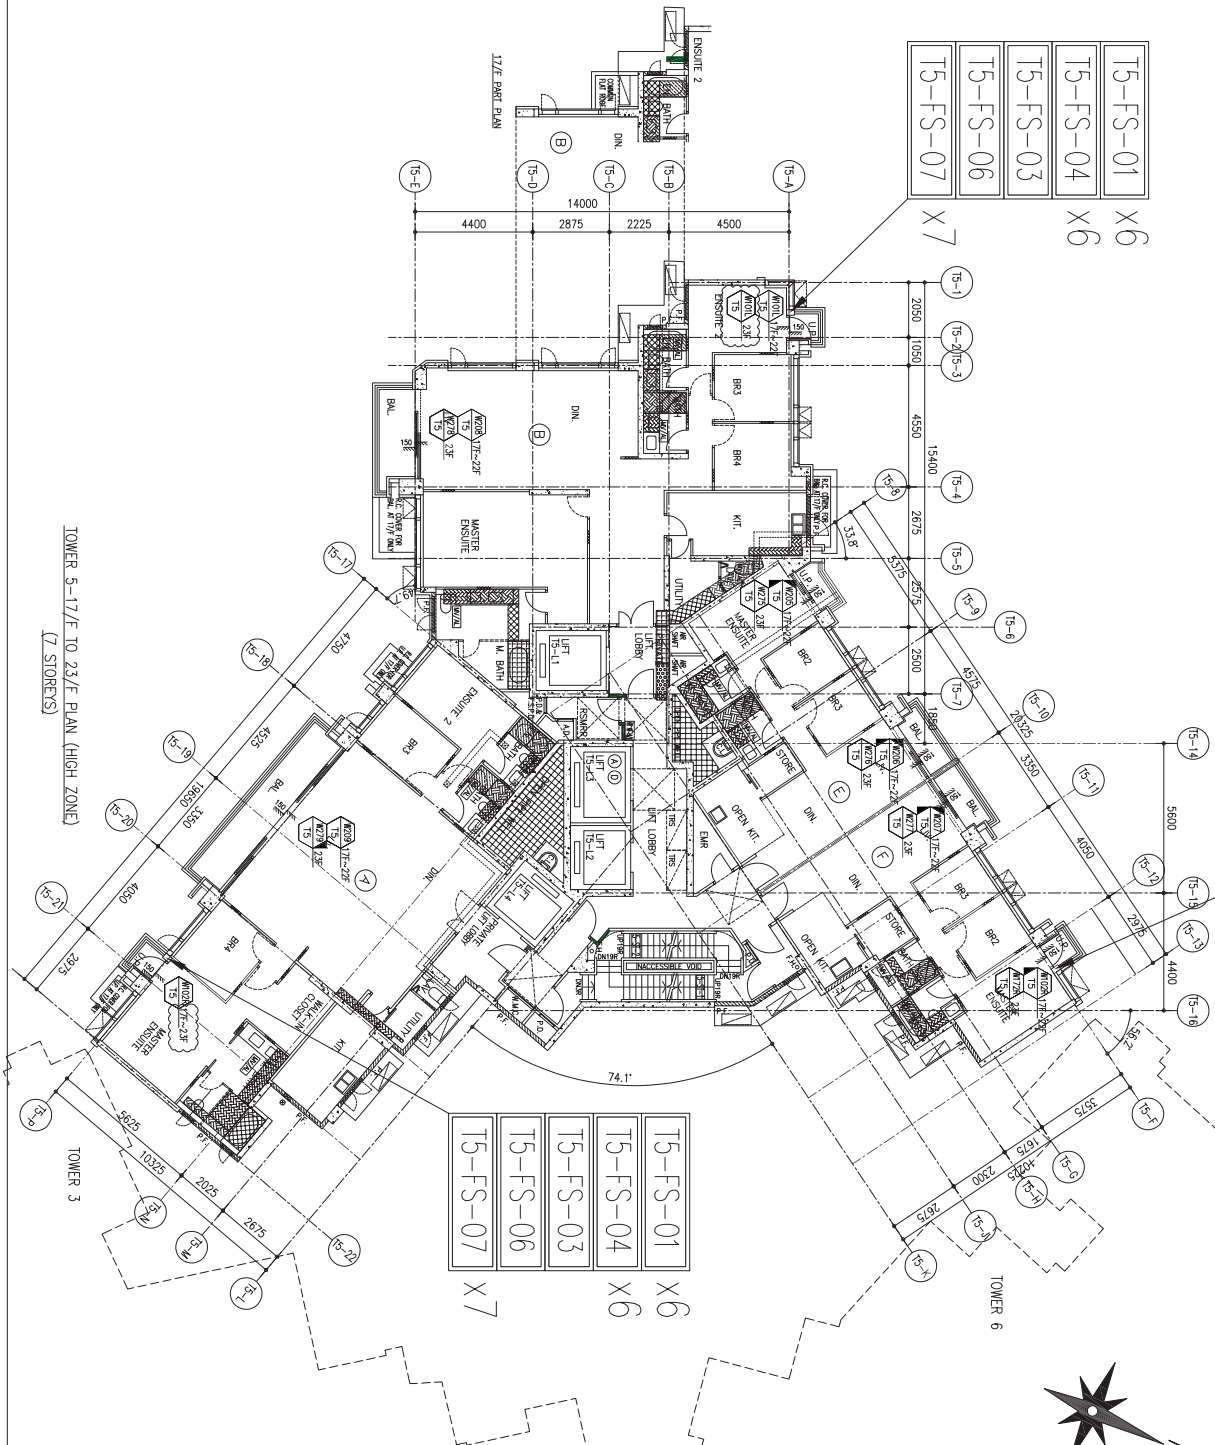

CLIENT :

SHIMAO GROUP
HOLDINGS LIMITED

ARCHITECT : YONG TUNG & PARTNERS LIMITED



MAIN CONTRACTOR :

協興建築有限公司
HIP HING CONSTRUCTION CO LTD

STRUCTURAL ENGINEER :

ICMA
C M WONG & ASSOCIATES LTD
黃志明建築工程師有限公司

FAÇADE CONSULTANT :

MEINHARDT

NOTE :

1. ALL DIMENSIONS ARE IN MM.
 2. ALL ELEVATIONS ARE VIEWED FROM OUTSIDE.
 3. ALL DIMENSIONS TO BE VERIFIED ON SITE BEFORE FABRICATION.
- LEGEND :
- (X) DETAIL MARK NO.
 - (X00) REFER SHEET NO.
1. F.F.L. -- FINISHED FLOOR LEVEL.
 2. S.F.L. -- STRUCTURAL FLOOR LEVEL.
 3. (R) -- REVERSED DETAIL.

A		REVISION SUBJECT TO APPROVAL/COMMENT	DATE
1	20/9/2020	REVISION SUBJECT TO APPROVAL/COMMENT	REVISED

JOB NO. : J-853

PROJECT : PROPOSED RESIDENTIAL
DEVELOPMENT AT N.K.I.L. 6542
YIN PING ROAD
KOWLOON

TITLE : 17/F TO 23/F LAYOUT PLAN
FOR CURTAIN WALL
AT TOWER 5

DATE : 29-MAR-21 SCALE : 1:80 (A1)

DRAWN BY : LHR CHECKED BY :


美特銘實有限公司
M.T. Engineering & Construction Ltd.
Units E-8, Sunny Industrial Building, 1/F
610 Cho Kwo Ling Road, Kowloon
Tel: 23489211-4 Fax: (852) 27272666

DWG NO. : J853-SD-W-IP055 REV. : B

T5後裝窗-收口防水片派位圖

B.O. REF. :

T5-FS-02
T5-FS-05
T5-FS-07

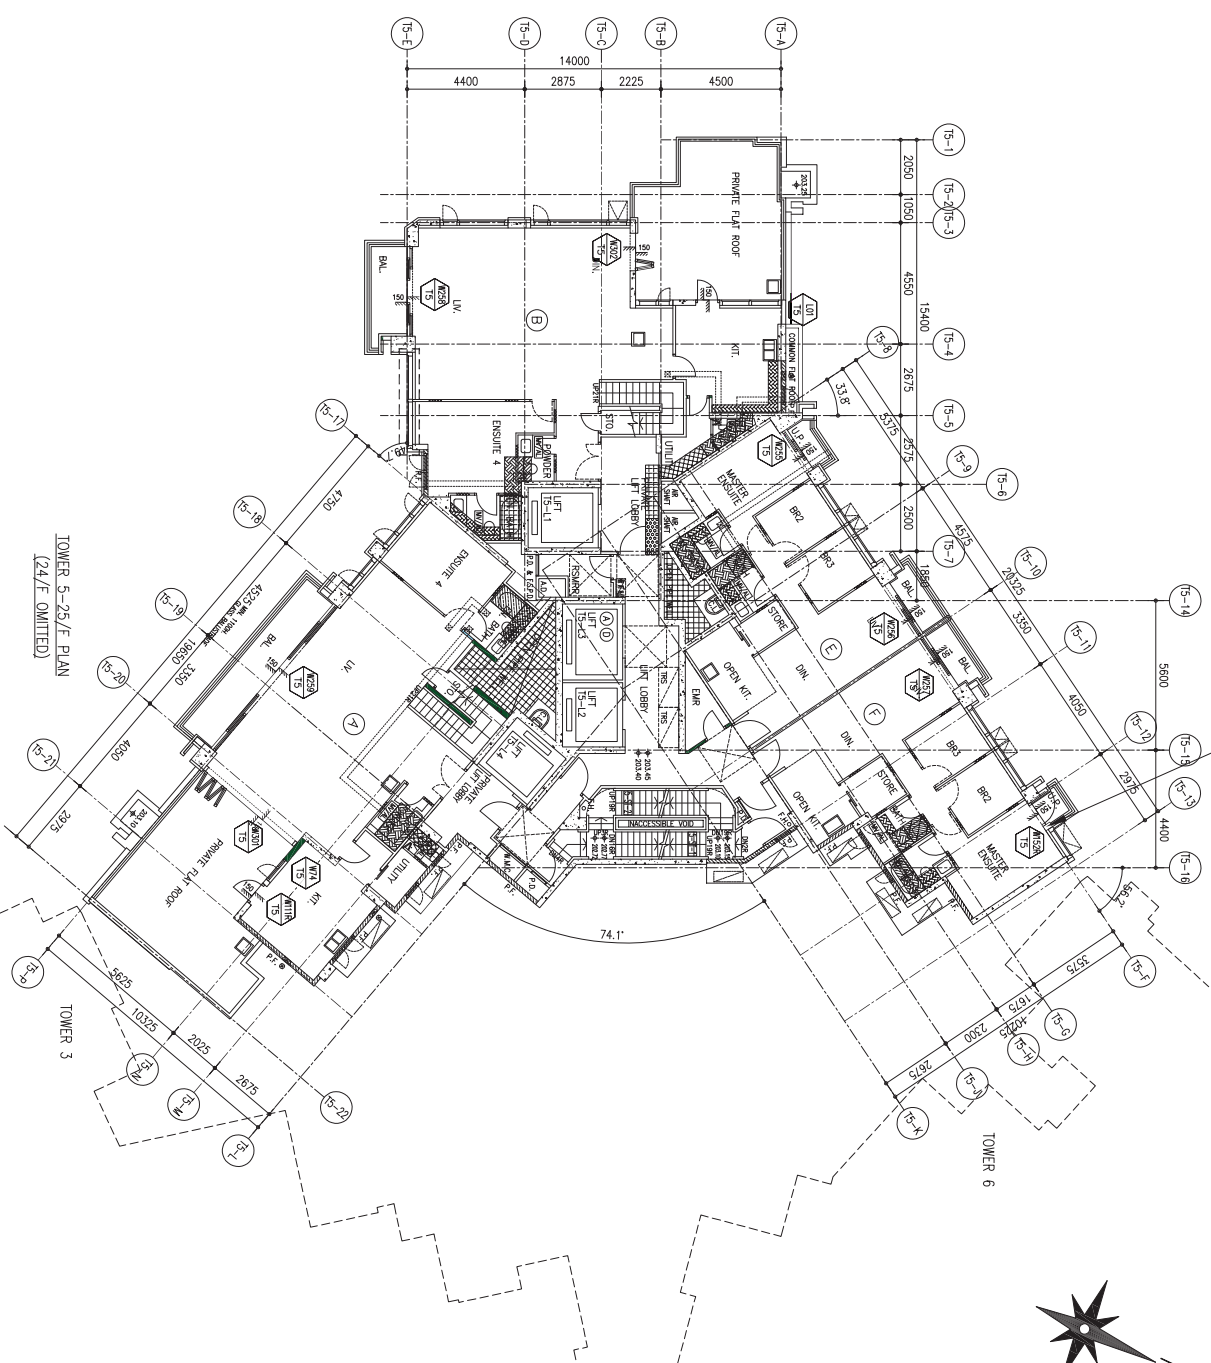

CLIENT :

SHIMAO GROUP
HOLDINGS LIMITED

ARCHITECT : YONG TUNG & PARTNERS LIMITED

YTP

MAIN CONTRACTOR :

協興建築有限公司
HIP HING CONSTRUCTION CO LTD

STRUCTURAL ENGINEER :

ICMA
C M WONG & ASSOCIATES LTD
黃志明建築工程師有限公司

FAÇADE CONSULTANT :

MEIN-HARDT

NOTE :

1. ALL DIMENSIONS ARE IN MM.
 2. ALL ELEVATIONS ARE VIEWED FROM OUTSIDE.
 3. ALL DIMENSIONS TO BE VERIFIED ON SITE BEFORE FABRICATION.
- LEGEND :
- (X) — DETAIL MARK NO.
 - (X00) — REVERSED DETAIL
1. E.T.L. — FINISHED FLOOR LEVEL.
 2. S.F.L. — STRUCTURAL FLOOR LEVEL.
 3. (R) — REVERSED DETAIL.

NO.	DATE	REVISION SUBJECT TO APPROVEMENT	BY
A	20/9/2020		

JOB NO. : J-853

PROJECT : PROPOSED RESIDENTIAL
DEVELOPMENT AT N.K.I.L. 6542
YIN PING ROAD
KOWLOON

TITLE : 25/F LAYOUT PLAN
FOR CURTAIN WALL
AT TOWER 5

DATE : 22-APR-21 SCALE : 1:80 (A1)

DRAWN BY : LHR CHECKED BY :

美特鋁業有限公司
M.T. Aluminium Fabrication Ltd.
Units E-4, Shun Ho Industrial Building, 1/F
610 Cho Kwi Road, Kowloon
Tel:23489211-4 Fax:(852)27272666

DWG NO. : J853-SD-IW-LP056 REV. : A

T5後裝窗-收口防水片派位圖

B.O. REF. :

CLIENT :

SHIMAO GROUP
HOLDINGS LIMITED

ARCHITECT : YONG TUNG & PARTNERS LIMITED

ARCHITECT'S FLAMERS



MAIN CONTRACTOR :

協興 建築有限公司
HIP HING CONSTRUCTION CO LTD

STRUCTURAL ENGINEER :

ICMA
C M WONG & ASSOCIATES LTD
黃志明建築工程師有限公司

FAÇADE CONSULTANT :

WEINHARDT

NOTE :

1. ALL DIMENSIONS ARE IN MM.
 2. ALL ELEVATIONS ARE VIEWED FROM OUTSIDE.
 3. ALL DIMENSIONS TO BE VERIFIED ON SITE BEFORE FABRICATION.
- LEGEND :
- (X) --- DETAIL MARK NO.
- (X00) --- REVERSED DETAIL
1. F.F.L. --- FINISHED FLOOR LEVEL.
 2. S.F.L. --- STRUCTURAL FLOOR LEVEL.
 3. (R) --- REVERSED DETAIL.

A	20/9/2020	REVISION SUBJECT TO APPROVEMENT	REV
1	DATE	REVISION	REV

JOB NO. : J-853

PROJECT : PROPOSED RESIDENTIAL
DEVELOPMENT AT N.K.I.L. 6542
YIN PING ROAD
KOWLOON


TITLE : 26/F LAYOUT PLAN
FOR CURTAIN WALL
AT TOWER 5

DATE : 22-APR-21 SCALE : 1:80 (A1)

DRAWN BY : LHR CHECKED BY :

美特 鋁質有限公司
M.T. Aluminium Fabrication Ltd.
Units E-18, Sunny Industrial Estate, 1/F,
610 Cho Kwo Ling Road, Kowloon
Tel:2489211-4 Fax:(852)27272666

DWG NO. : J853-SD-W-LP057 REV. : A

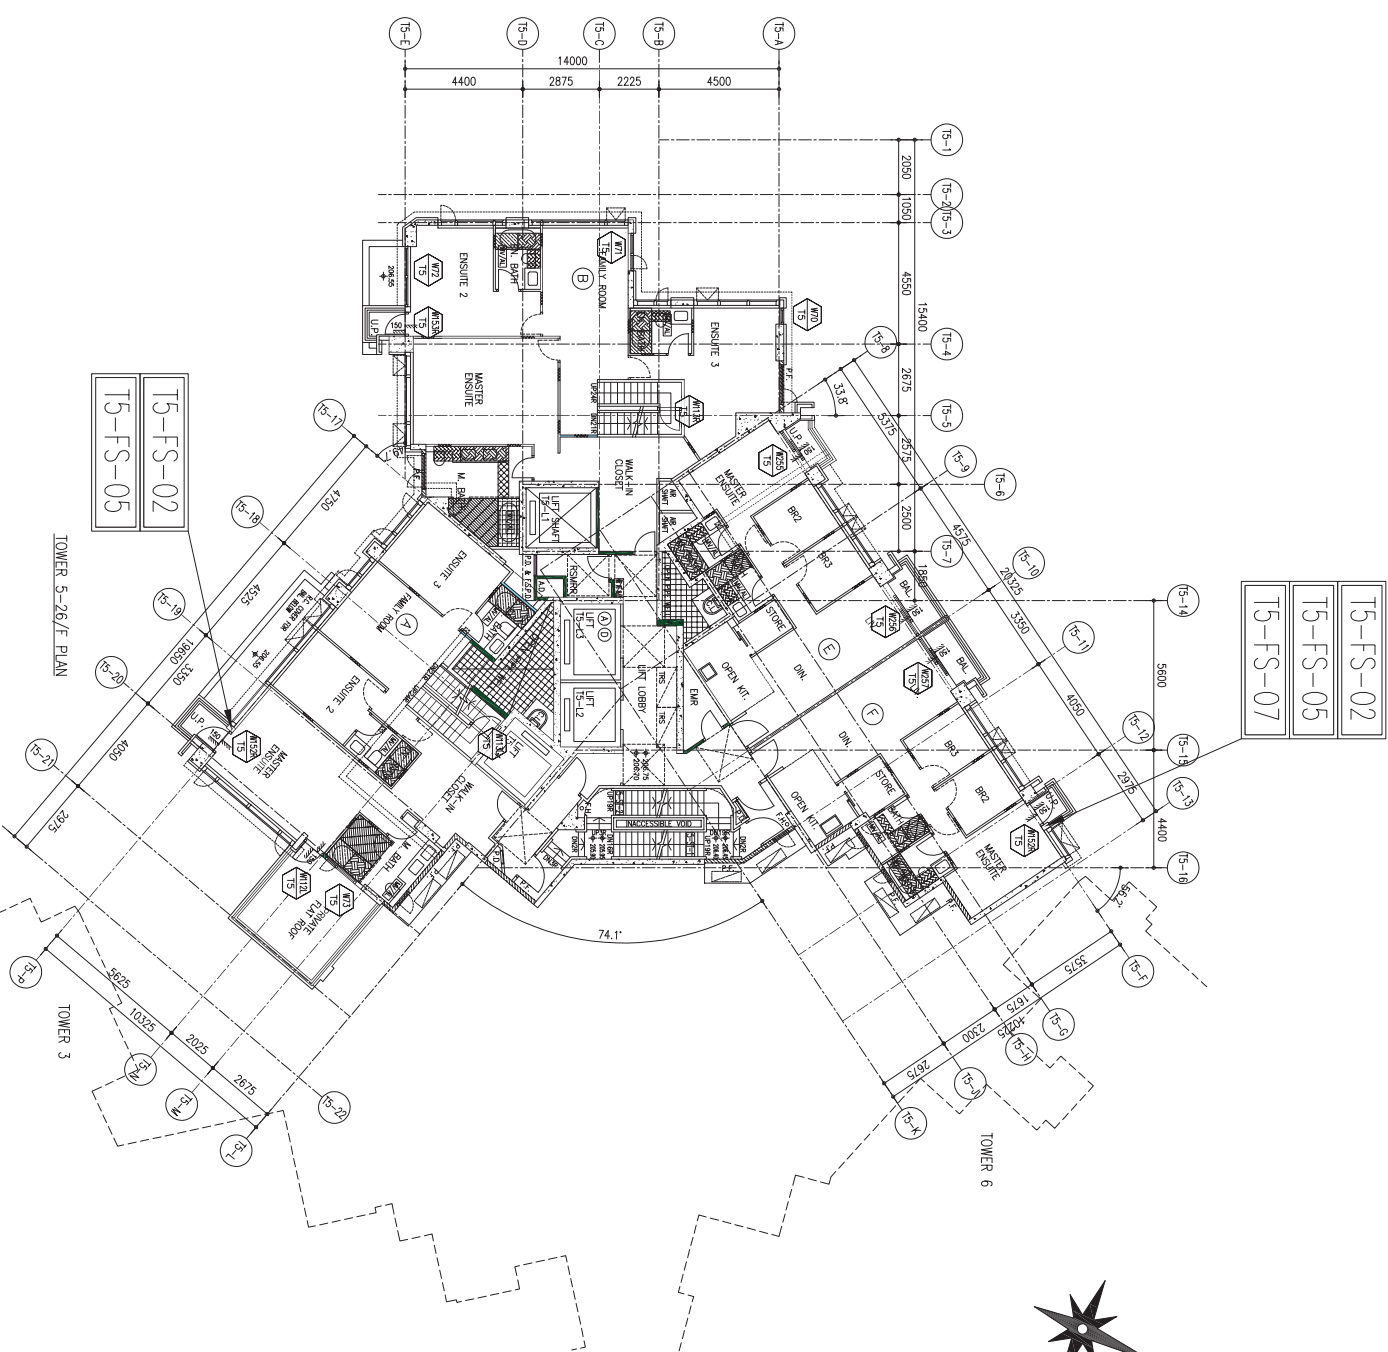


T5-FS-02
T5-FS-05
T5-FS-07

T5-FS-02
T5-FS-05


TOWER 5-26/F PLAN

T5後裝窗-收口鋁板派位圖

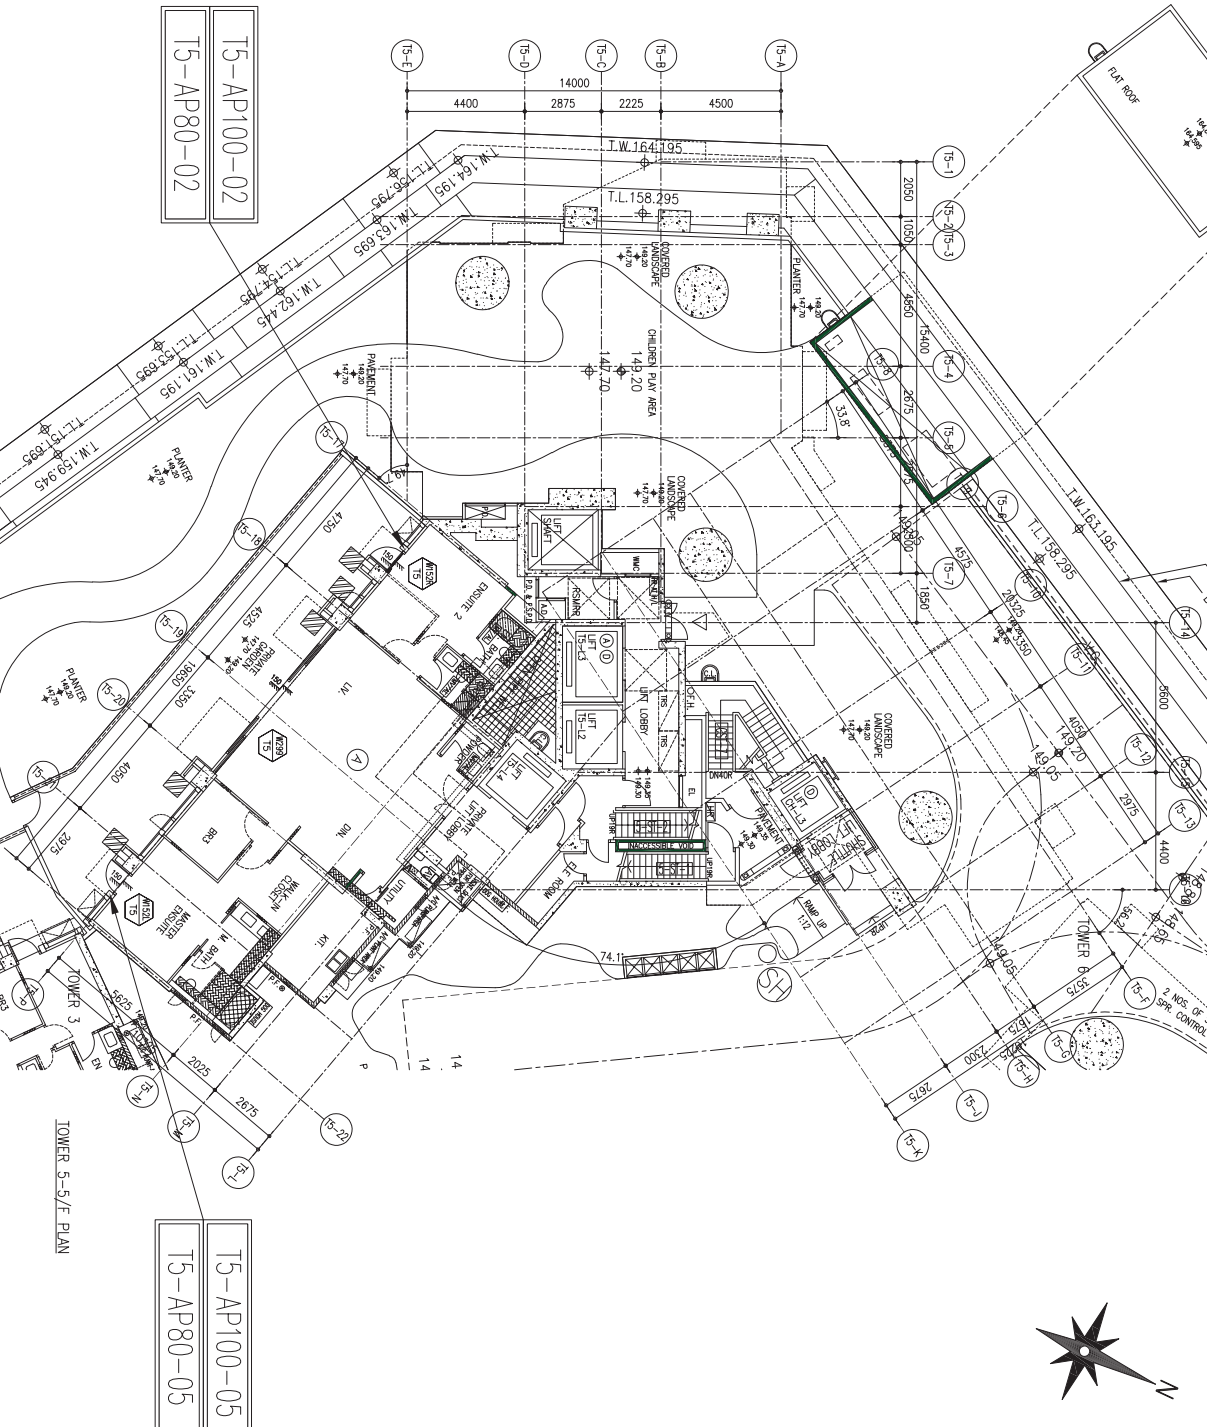

T5-AP100-02
T5-AP80-02

T5-AP100-05
T5-AP80-05

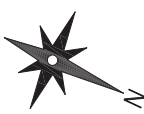

B.O. REF. :

CLIENT :

SHIMAO GROUP
HOLDINGS LIMITED

ARCHITECT : YONG TUNG & PARTNERS LIMITED

MAIN CONTRACTOR :

協興建築有限公司
HIP HING CONSTRUCTION CO LTD

STRUCTURAL ENGINEER :

ICMA
C M WONG & ASSOCIATES LTD
黃志明建築工程師有限公司

FAÇADE CONSULTANT :

MEIN-HARDT

NOTE :

1. ALL DIMENSIONS ARE IN MM.
 2. ALL ELEVATIONS ARE VIEWED FROM OUTSIDE.
 3. ALL DIMENSIONS TO BE VERIFIED ON SITE BEFORE FABRICATION.
- LEGEND :
- (X) DETAIL MARK NO.
 - (XO) REEF SHEET NO.
 - 1. F.F.L. -- FINISHED FLOOR LEVEL.
 - 2. S.F.L. -- STRUCTURAL FLOOR LEVEL.
 - 3. (R) -- REVERSED DETAIL.

REVISION SUBJECT TO APPROVAL		DATE	BY
A	20/9/2021	REVISION SUBJECT TO APPROVAL	REV
B		REVISION	REV

JOB NO. : J-853

PROJECT : PROPOSED RESIDENTIAL
DEVELOPMENT AT NKILL 6542
YIN PING ROAD
KOWLOON

TITLE : 5/F LAYOUT PLAN
FOR CURTAIN WALL
AT TOWER 5

DATE : 29-MAR-21 SCALE : 1:80 (A1)

DRAWN BY : LHR CHECKED BY :

美特鋁業有限公司
M.T. Aluminium Fabrication Ltd.
Units E-8, Sunny Industrial Estate, 1/F,
610 Cho Kwo Ling Road, Kowloon
Tel:23489211-4 Fax:(852)27272666

DWG NO. : J853-SD-W-LP051 REV. : B

B.D. REF :

CLIENT :

SHIMAO GROUP
HOLDINGS LIMITED

ARCHITECT :
WONG TUNG & PARTNERS LIMITED

WORKING TOGETHER AS PARTNERS
ARCHITECTS & PLANNERS

MAIN CONTRACTOR :

 協興建築有限公司
HHP HING CONSTRUCTION CO LTD

STRUCTURAL ENGINEER :

CMA
C M WONG & ASSOCIATES LTD
黃志明建築工程師有限公司

FACADE CONSULTANT:

MEINARD

NOTE:

1. ALL DIMENSIONS ARE IN mm.
2. ALL ELEVATIONS ARE VIEWED FROM OUTSIDE.
3. ALL DIMENSIONS TO BE VERIFIED ON SITE BEFORE FABRICATION.

LEGEND :

DETAIL MARK NO. X1
REFER SHEET NO. X001

1. F.F.L. --- FINISHED FLOOR LEVEL
2. S.F.L. --- STRUCTURAL FLOOR LEVEL
3. (R) --- REVERSED DETAIL

A	28/8/2021	REVISION SUBJECT TO ARCH-COMMENT	MSH
NO.	DATE	REVISED	BY

JOB NO. : J-853

PROPOSED RESIDENTIAL
DEVELOPMENT AT N.K.I.L. 6542
YIN PING ROAD
KOWLOON

6/F TO 9/F LAYOUT PLAN
FOR CURTAIN WALL
AT TOWER 5

DATE : 29-MAR-21 SCALE : 1:80 (A1)

DRAWN BY : LHR	CHECKED BY :
----------------	--------------


美特鋁質有限公司
MIDI ALUMINUM FABRICATOR LTD.
 Suite 6-8 Sunway Industrial Centre 1/E

610 Cho Kwo Ling Road, Kowloon

Tel: 23469211-4 Fax: (852) 27727666	
DWG NO. : J853-SD-IW-LP052	REV. : A

T5後裝窗-收口鋁板派位圖

B.O. REF. :

CLIENT :

SHIMAO GROUP
HOLDINGS LIMITED

ARCHITECT : YONG TUNG & PARTNERS LIMITED

ARCHITECTS & PLANNERS



MAIN CONTRACTOR :

協興建築有限公司
HIP HING CONSTRUCTION CO. LTD

STRUCTURAL ENGINEER :


ICMA
C.M. WONG & ASSOCIATES LTD
黃志明建築工程師有限公司

FAÇADE CONSULTANT :

MEINHARDT


NOTE :

1. ALL DIMENSIONS ARE IN MM.
 2. ALL ELEVATIONS ARE VIEWED FROM OUTSIDE.
 3. ALL DIMENSIONS TO BE VERIFIED ON SITE BEFORE FABRICATION.
- LEGEND :
- (X) DETAIL MARK NO.
 - (X00) REFER SHEET NO.
 - 1. F.F.L. -- FINISHED FLOOR LEVEL.
 - 2. S.F.L. -- STRUCTURAL FLOOR LEVEL.
 - 3. (R) -- REVERSED DETAIL.

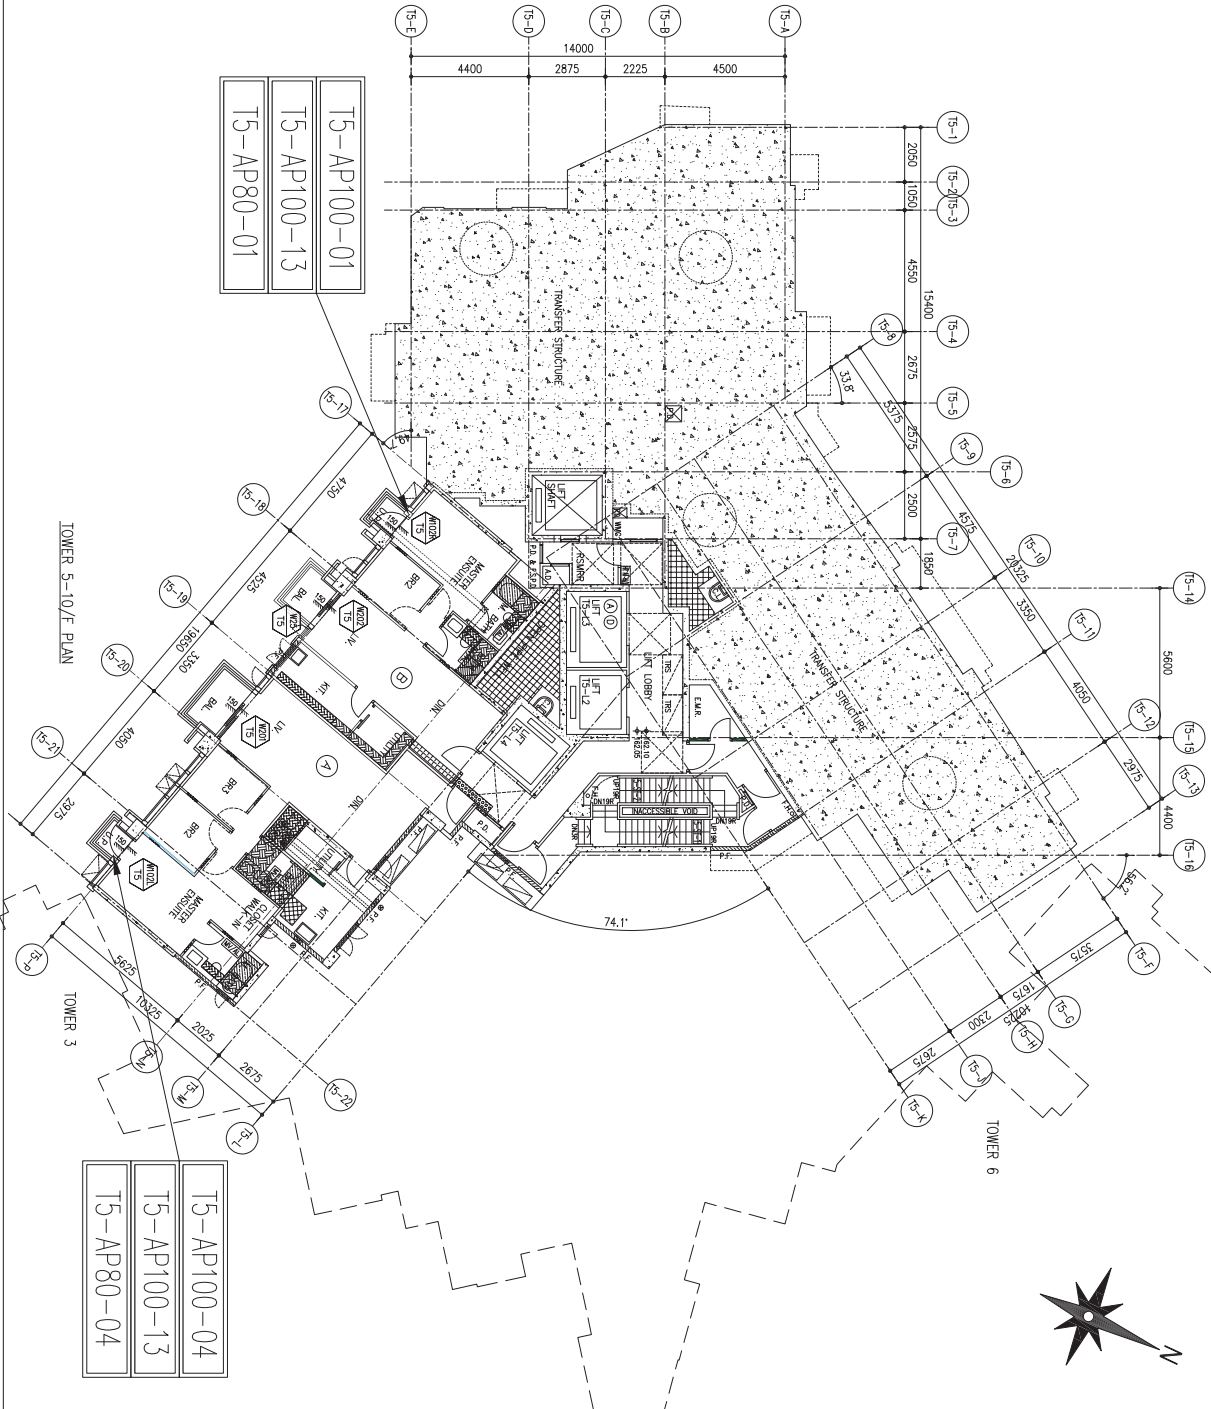

A		29/9/2021	REVISION SUBJECT TO APPROVEMENT	REV
NO.	DATE	REVISION	REVISION	REV
JOB NO. : J-853				
PROJECT : PROPOSED RESIDENTIAL DEVELOPMENT AT NKILL 6542 YIN PING ROAD KOWLOON				
TITLE : 10/F LAYOUT PLAN FOR CURTAIN WALL AT TOWER 5				
DATE : 29-MAR-21 SCALE : 1:80 (A1)				
DRAWN BY : LHR CHECKED BY :				
M&D 美特銘實有限公司				
Units E-8, Suning Hotel, 610 Cho Kwo Ling Road, Kowloon				
Tel:23489211-4 Fax:(852)27272666				
DWG NO. : J853-SD-W-1P053 REV. : A				

T5後裝窗-收口鋁板派位圖

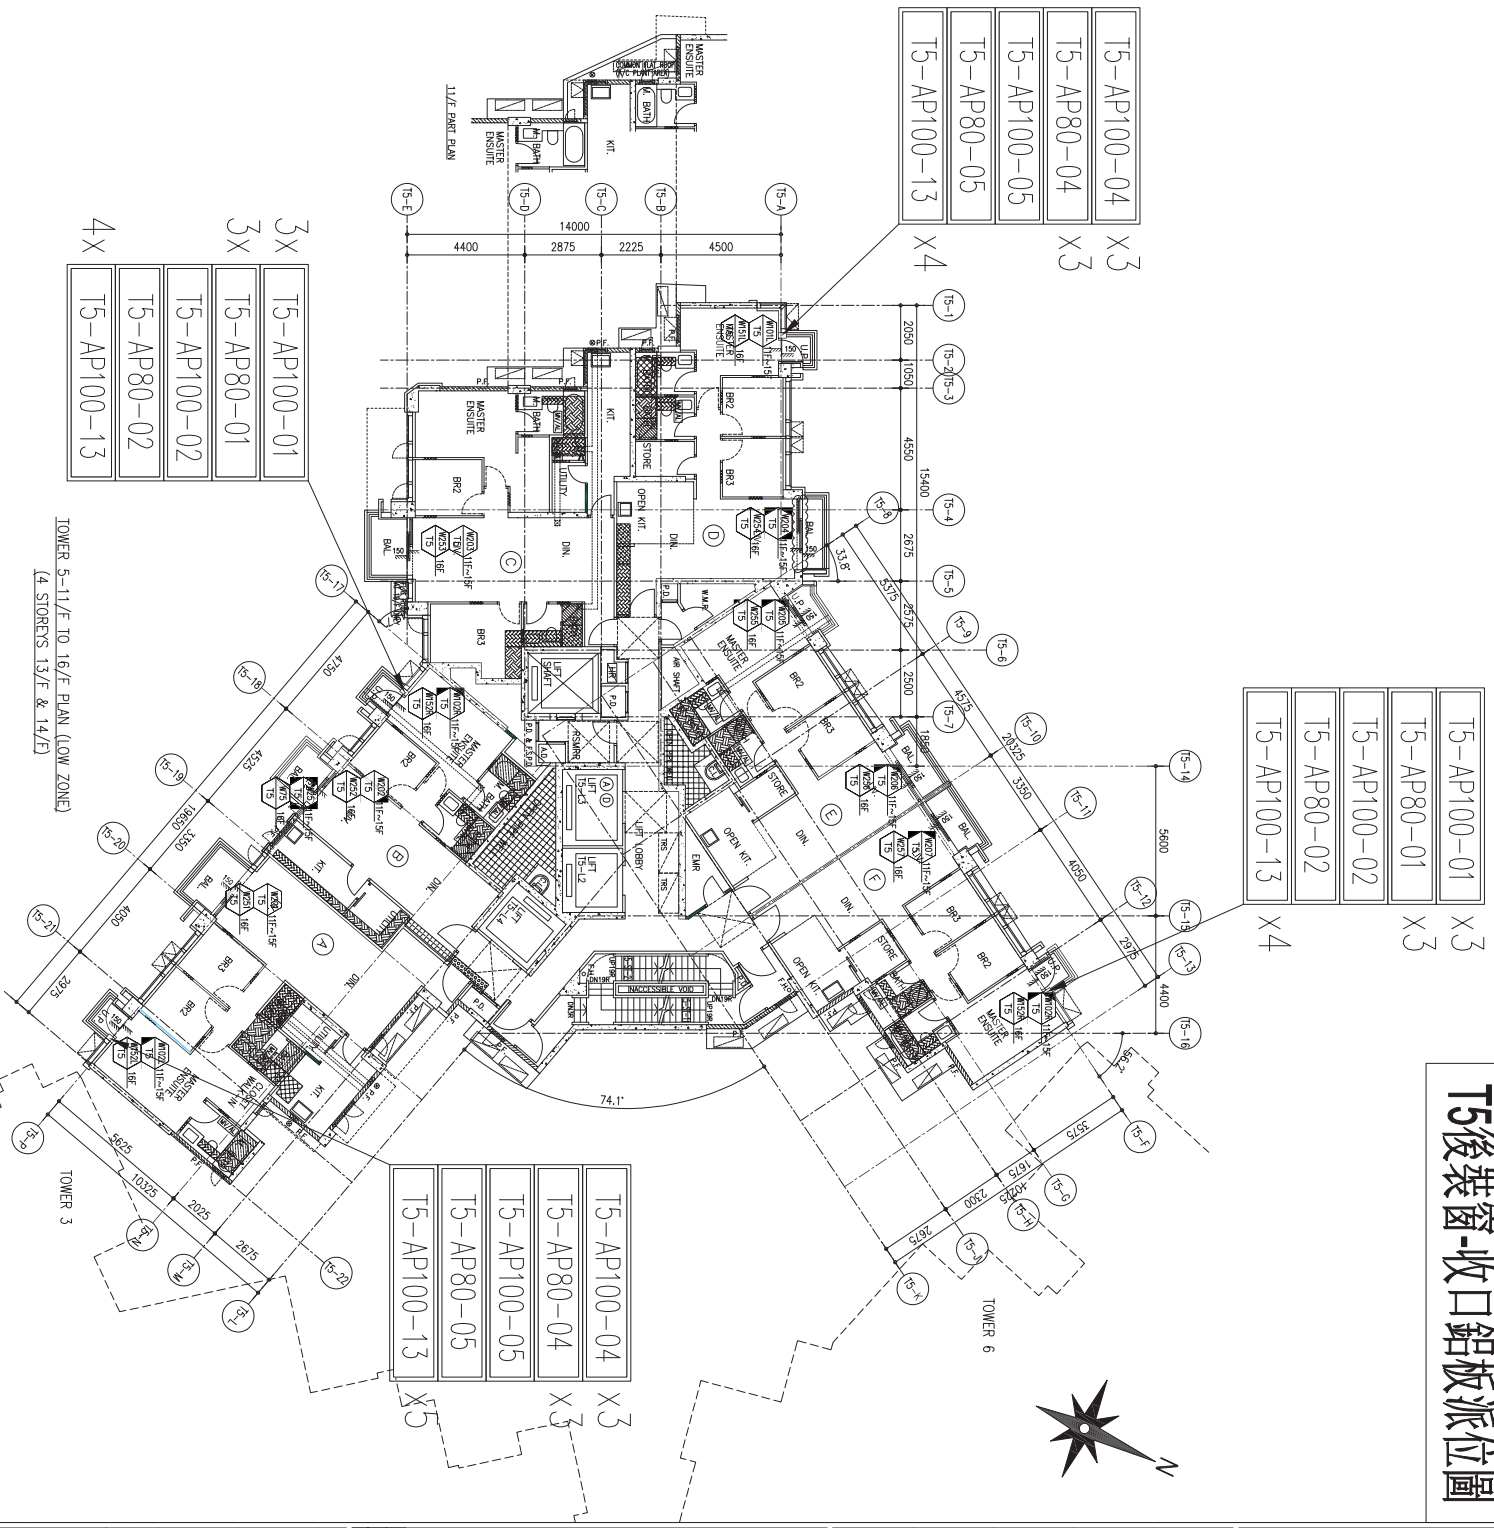

B.O. REF. :

CLIENT :
SHIMAO GROUP HOLDINGS LIMITED
ARCHITECT : **YONG TUNG & PARTNERS LIMITED**
ARCHITECTS & PLANNERS
MAIN CONTRACTOR : **協興建築有限公司**
HIP HING CONSTRUCTION CO LTD
STRUCTURAL ENGINEER :
ICMA
C M WONG & ASSOCIATES LTD
黃志明建築工程師有限公司
FAÇADE CONSULTANT:
MEIN+HARDT

NOTE:
1. ALL DIMENSIONS ARE IN MM.
2. ALL ELEVATIONS ARE VIEWED FROM OUTSIDE.
3. ALL DIMENSIONS TO BE VERIFIED ON SITE BEFORE FABRICATION.
LEGEND:
(X) — DETAIL MARK NO.
(X00) — REFER SHEET NO.
1. F.F.L. — FINISHED FLOOR LEVEL.
2. S.F.L. — STRUCTURAL FLOOR LEVEL.
3. (R) — REVERSED DETAIL.


JOB NO. : J-853	
PROJECT : PROPOSED RESIDENTIAL DEVELOPMENT AT NKILL 6542 YIN PING ROAD KOWLOON	
TITLE : 11/F TO 16/F LAYOUT PLAN FOR CURTAIN WALL AT TOWER 5	
DATE : 29-MAR-21 SCALE : 1:80 (A1)	
DRAWN BY : LHR CHECKED BY :	
UNIT 6-8, Sunny Industrial Building, 1/F, 610 Cho Kwo Ling Road, Kowloon Tel:23489211-4 Fax:(852)27272666 DWG NO. : J853-SD-W-LP054 REV. : B	
REVISION SUBJECT TO APPROVEMENT	
REVISION SUBJECT TO APPROVEMENT	
REVISION	

B.O. REF. :

T5後裝窗-收口鋁板派位圖

T5-AP100-01	X6
T5-AP80-01	X6
T5-AP100-03	X6
T5-AP80-03	X6
T5-AP100-13	X7

T5-AP100-04	X6
T5-AP80-04	X6
T5-AP100-08	X6
T5-AP80-10	X6
T5-AP100-13	X7

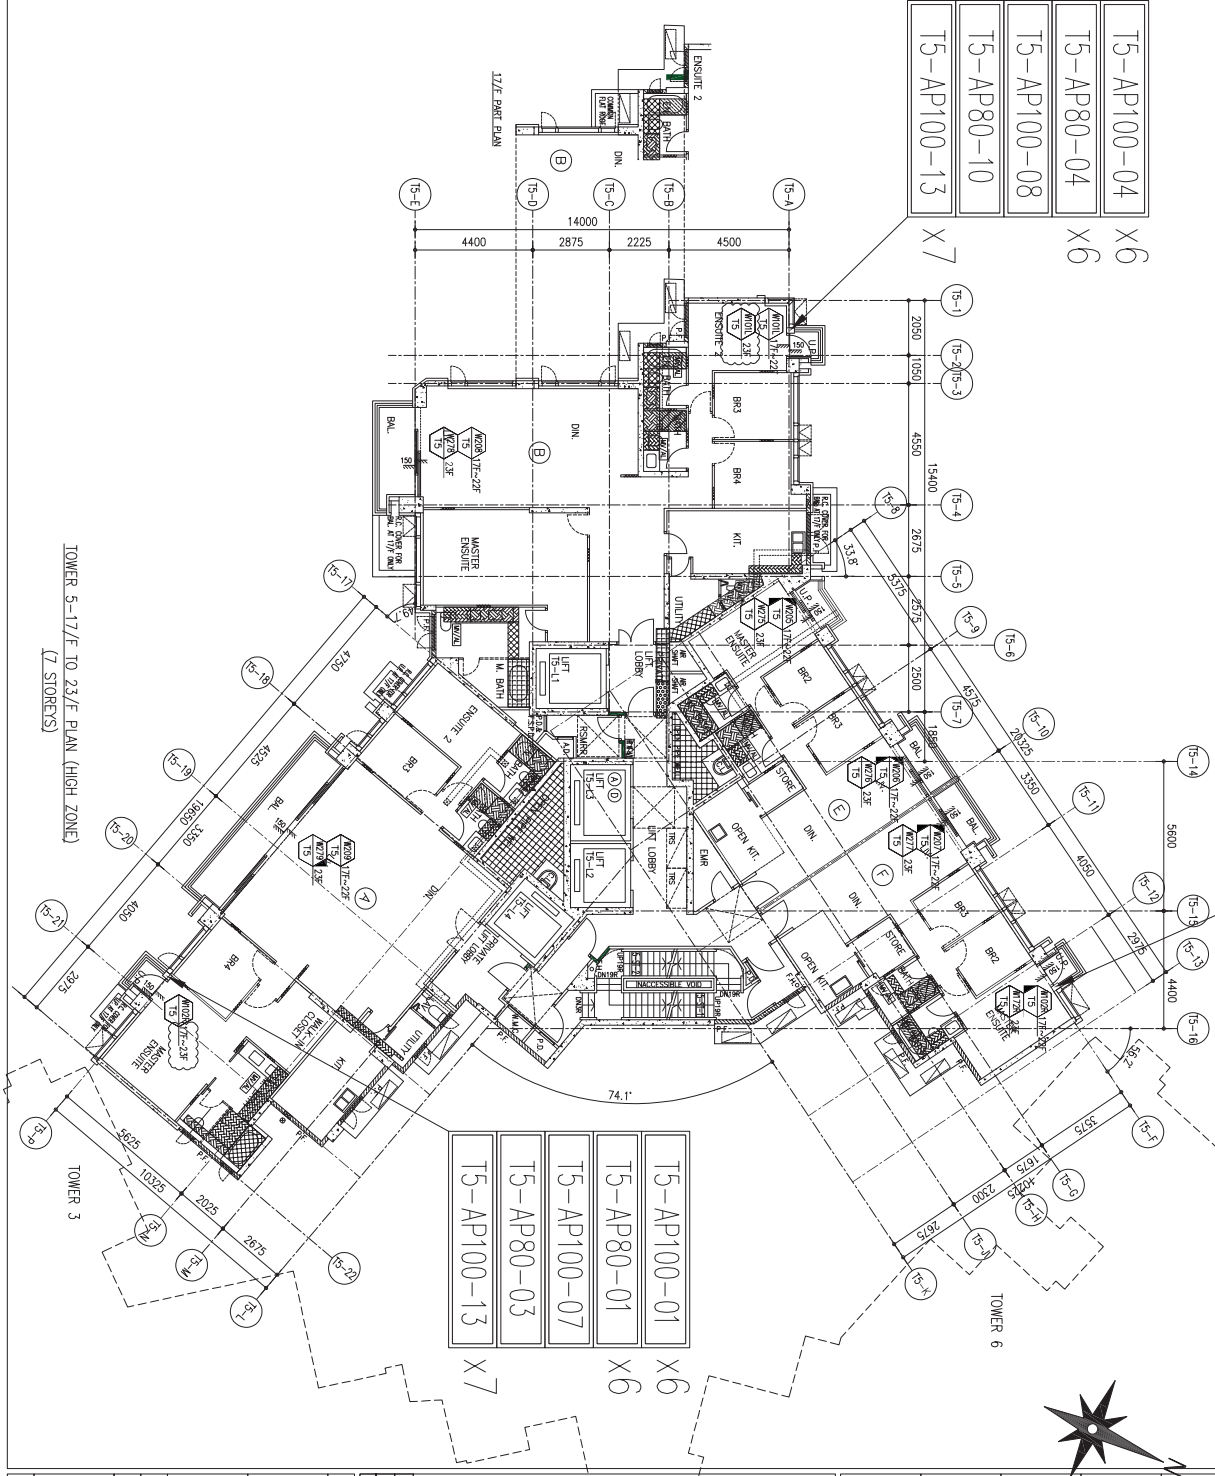

CLIENT :

SHIMAO GROUP
HOLDINGS LIMITED

ARCHITECT : YONG TUNG & PARTNERS LIMITED

MAIN CONTRACTOR :

協興建築有限公司
HIP HING CONSTRUCTION CO LTD

STRUCTURAL ENGINEER :

ICMA C M WONG & ASSOCIATES LTD
黃志明建築工程師有限公司

FAÇADE CONSULTANT :

MEINHARDT

NOTE :

1. ALL DIMENSIONS ARE IN MM.
 2. ALL ELEVATIONS ARE VIEWED FROM OUTSIDE.
 3. ALL DIMENSIONS TO BE VERIFIED ON SITE BEFORE FABRICATION.
- LEGEND :
- (X) DETAIL MARK NO.
 - (X00) REFER SHEET NO.
1. F.T.L. - FINISHED FLOOR LEVEL.
 2. S.F.L. - STRUCTURAL FLOOR LEVEL.
 3. (R) - REVERSED DETAIL.

B	16/12/2021	REGION SUBJECT TO AMENDMENT	LINE
A	26/9/2021	REGION SUBJECT TO AMENDMENT	REV
NO.	DATE	REVISION	BY

JOB NO. : J-853

PROJECT : PROPOSED RESIDENTIAL
DEVELOPMENT AT N.K.I.L. 6542
YIN PING ROAD
KOWLOON

TITLE : 17/F TO 23/F LAYOUT PLAN
FOR CURTAIN WALL
AT TOWER 5

DATE : 29-MAR-21 SCALE : 1:80 (A1)


DRAWN BY : LHR CHECKED BY :

美特鋁質有限公司
M.T. Aluminium Fabrication Ltd.
Units E-4, Sunny Industrial Building, 1/F
610 Cho Kwo Ling Road, Kowloon
Tel: 23489211-4 Fax: (852) 27272666

DWG NO. : J853-SD-W-LP055 REV. : B

T5後裝窗-收口鋁板派位圖

T5-AP100-02
T5-AP80-02
T5-AP100-13

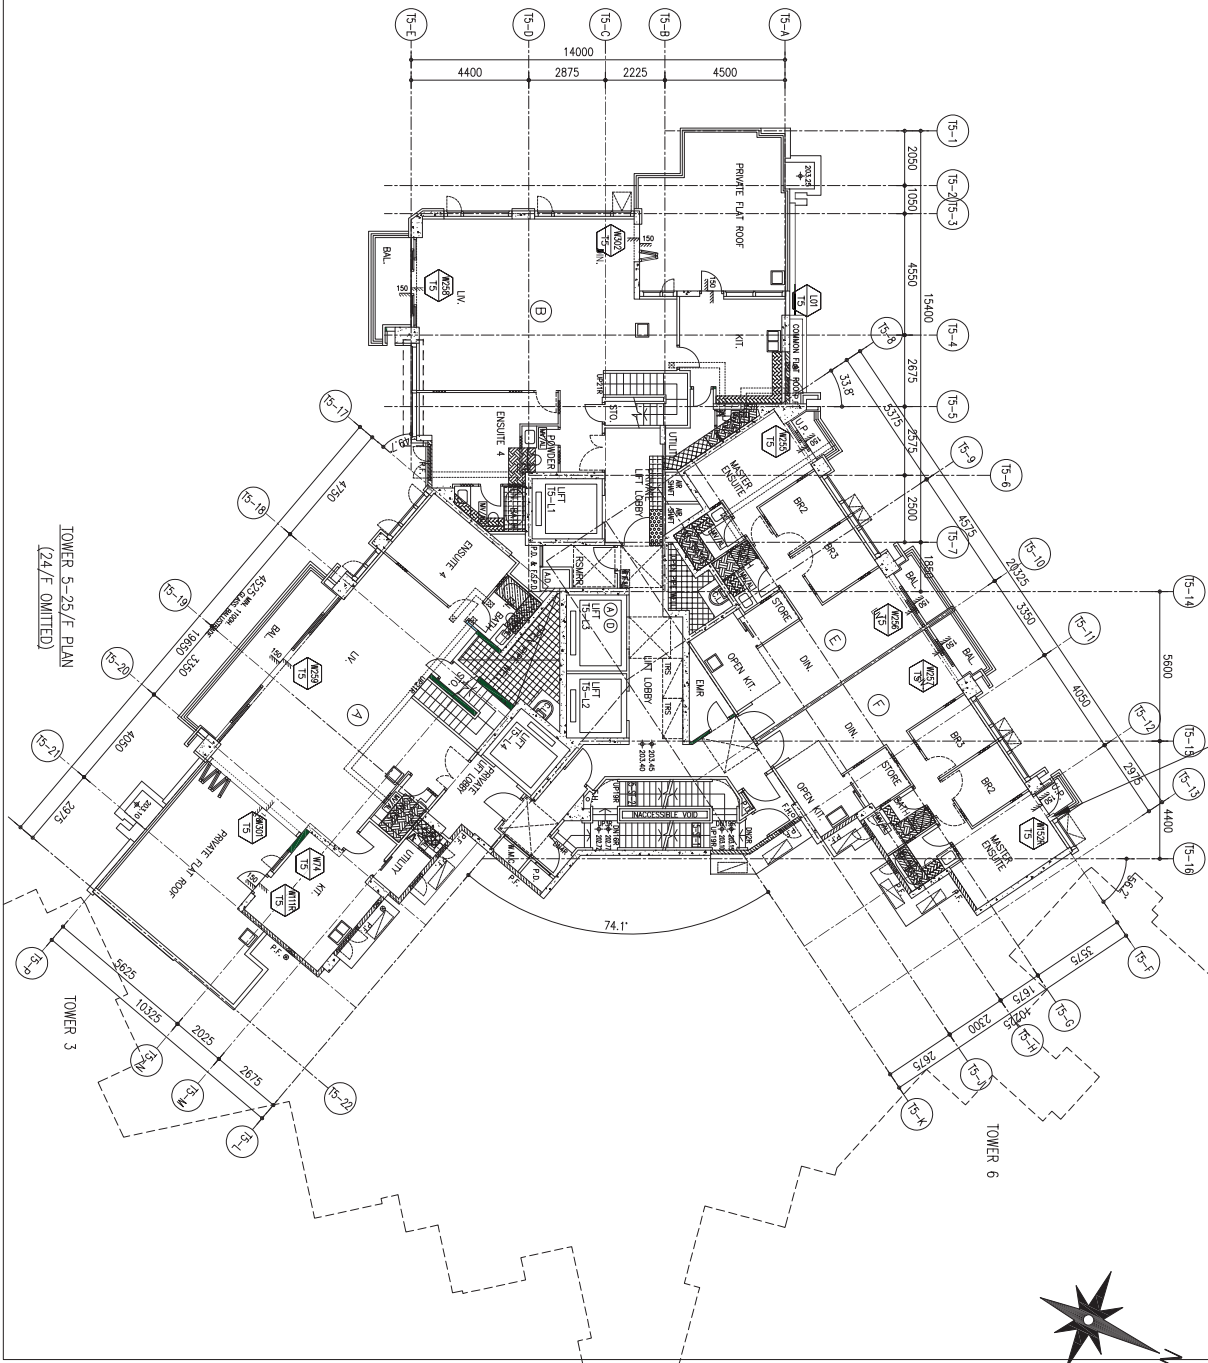

TOWER 5-25/F PLAN
(24/F OMITTED)

B.O. REF. :

CLIENT :

SHIMAO GROUP
HOLDINGS LIMITED

ARCHITECT : YONG TUNG & PARTNERS LIMITED

MAIN CONTRACTOR :

協興建築有限公司
HIP HING CONSTRUCTION CO LTD

STRUCTURAL ENGINEER :

ICMA
C M WONG & ASSOCIATES LTD
黃志明建築工程師有限公司

FAÇADE CONSULTANT :

MEIN-HARDT

NOTE :

1. ALL DIMENSIONS ARE IN MM.
 2. ALL ELEVATIONS ARE VIEWED FROM OUTSIDE.
 3. ALL DIMENSIONS TO BE VERIFIED ON SITE BEFORE FABRICATION.
- LEGEND :
- (X) — DETAIL MARK NO.
 - (X00) — REVER SHEET NO.
 - 1. E.T.L. — FINISHED FLOOR LEVEL.
 - 2. S.F.L. — STRUCTURAL FLOOR LEVEL.
 - 3. (R) — REVERSED DETAIL.

NO.	DATE	REVISION SUBJECT TO APPROVEMENT	BY
A	20/9/2020		

JOB NO. : J-853

PROJECT : PROPOSED RESIDENTIAL
DEVELOPMENT AT N.K.I.L. 6542
YIN PING ROAD
KOWLOON

TITLE : 25/F LAYOUT PLAN
FOR CURTAIN WALL
AT TOWER 5


DATE : 22-APR-21 SCALE : 1:80 (A1)

DRAWN BY : LHR CHECKED BY :

美特鋁業有限公司
M.T. Aluminium Fabrication Ltd.
Units E-8, Shun Ho Industrial Building, 1/F
610 Cho Kwi Ling Road, Kowloon
Tel: 23489211-4 Fax: (852) 27272666

DWG NO. : J853-SD-IW-LP056 REV. : A

T5後裝窗-收口鋁板派位圖

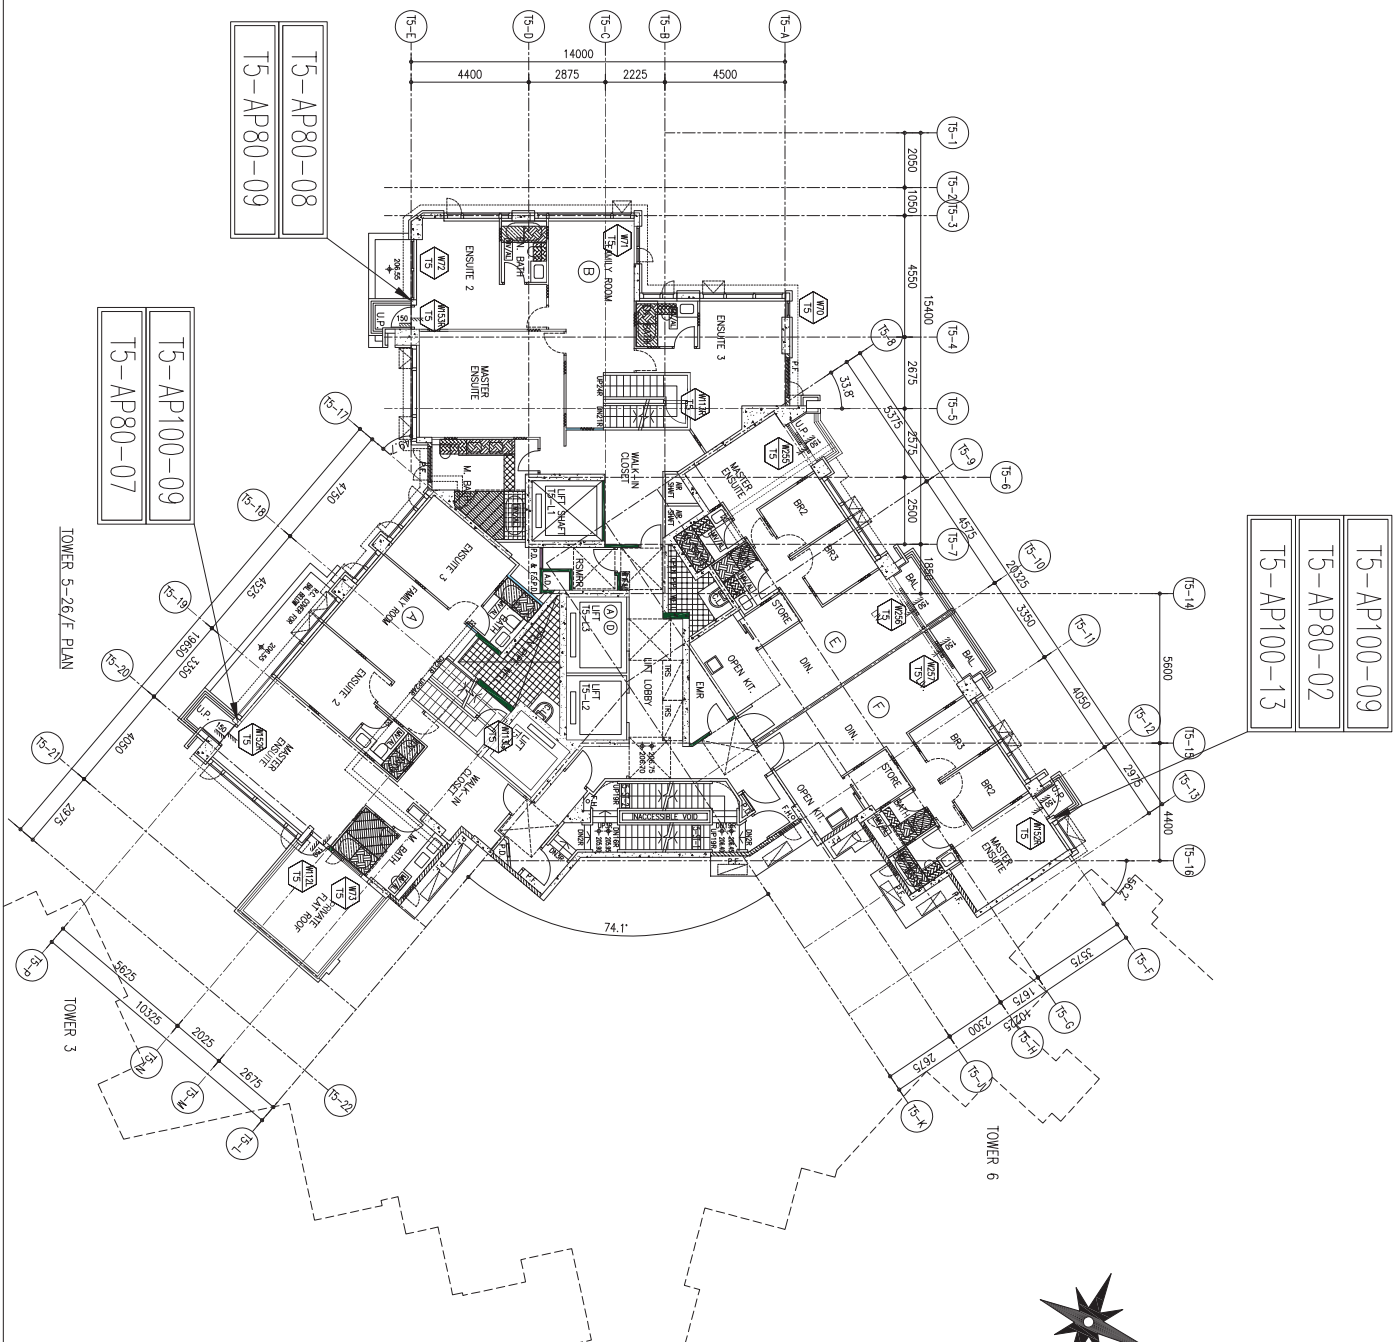

B.O. REF. :

CLIENT :

SHIMAO GROUP
HOLDINGS LIMITED

ARCHITECT : YONG TUNG & PARTNERS LIMITED

STRUCTURAL ENGINEER : ICMA

MAIN CONTRACTOR :

協興建築有限公司
HIP HING CONSTRUCTION CO LTD

FAÇADE CONSULTANT :

C M WONG & ASSOCIATES LTD
黃志明建築工程師有限公司

MEIN-HARDT

NOTE :

1. ALL DIMENSIONS ARE IN MM.
2. ALL ELEVATIONS ARE VIEWED FROM OUTSIDE.
3. ALL DIMENSIONS TO BE VERIFIED ON SITE BEFORE FABRICATION.

LEGEND :

(X) — DETAIL MARK NO.

(X00) — REVERSED DETAIL

1. F.F.L. — FINISHED FLOOR LEVEL

2. S.F.L. — STRUCTURAL FLOOR LEVEL

3. (R) — REVERSED DETAIL

DATE :

20/9/2021

REVISION SUBJECT TO APPROVEMENT

REVISION

JOB NO. :

J-853

PROJECT :

PROPOSED RESIDENTIAL

DEVELOPMENT AT N.K.I.L. 6542

TITLE :

26/F LAYOUT PLAN

FOR CURTAIN WALL

AT TOWER 5

DRAWN BY :

LHR

CHECKED BY :

LHR

DATE :

22-APR-21

SCALE :

1:80 (A1)

UNIT :

MM

PROJECT :

PROPOSED RESIDENTIAL

DEVELOPMENT AT N.K.I.L. 6542

TITLE :

26/F LAYOUT PLAN

DRAWN BY :

LHR

CHECKED BY :

LHR

DATE :

22-APR-21

SCALE :

1:80 (A1)

UNIT :

MM

PROJECT :

PROPOSED RESIDENTIAL

TITLE :

26/F LAYOUT PLAN

DRAWN BY :

LHR

CHECKED BY :

LHR

DATE :

22-APR-21

SCALE :

1:80 (A1)

UNIT :

MM

PROJECT :

PROPOSED RESIDENTIAL

TITLE :

26/F LAYOUT PLAN

DRAWN BY :

LHR

CHECKED BY :

LHR


DATE :

22-APR-21

SCALE :

1:80 (A1)

T6,7後裝窗-收口防水片派位圖

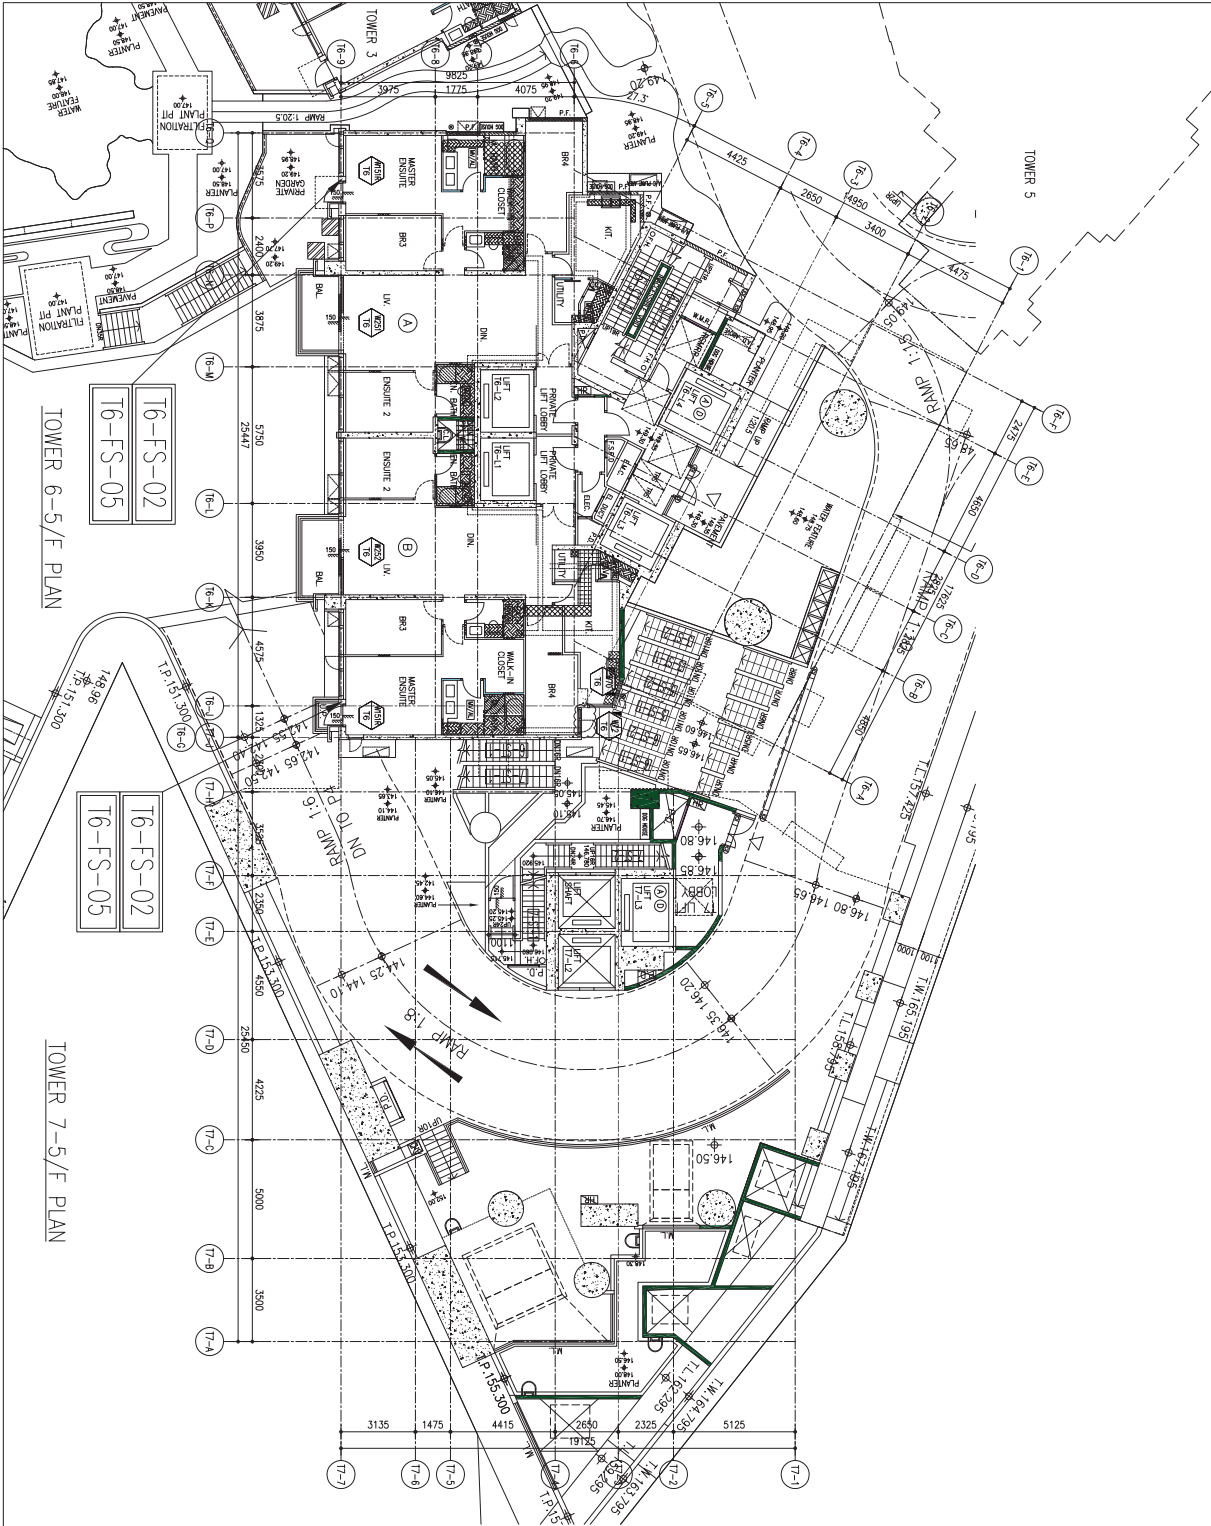

B.O. REF. :

CLIENT :

SHIMAO GROUP
HOLDINGS LIMITED

ARCHITECT : YONG TUNG & PARTNERS LIMITED



MAIN CONTRACTOR : 協興建築有限公司
HIP HING CONSTRUCTION CO LTD

STRUCTURAL ENGINEER :

ICMA C M WONG & ASSOCIATES LTD
黃志明建築工程師有限公司

FAÇADE CONSULTANT :



NOTE :

1. ALL DIMENSIONS ARE IN MM.
 2. ALL ELEVATIONS ARE VIEWED FROM OUTSIDE.
 3. ALL DIMENSIONS TO BE VERIFIED ON SITE BEFORE FABRICATION.
- LEGEND :
- (X) DETAIL MARK NO.
 - (X) REFER SHEET NO.
 - 1. F.F.L. -- FINISHED FLOOR LEVEL.
 - 2. S.F.L. -- STRUCTURAL FLOOR LEVEL.
 - 3. (R) -- REVERSED DETAIL.

NO.	DATE	REVISION SUBJECT TO APPROVAL/COMMENT	DATE
A	20/9/2021	REVISION SUBJECT TO APPROVAL/COMMENT	NO.
B		REVISION	NO.

JOB NO. : J-853

PROJECT : PROPOSED RESIDENTIAL
DEVELOPMENT AT NKILL 6542
YIN PING ROAD
KOWLOON

TITLE : 5/F LAYOUT PLAN
FOR CURTAIN WALL
AT TOWER 6 & 7

DATE : 14-APR-21 SCALE : 1:90 (A1)

DRAWN BY : LHR CHECKED BY :



Units 6-8, Suning Industrial Building 1/F
610 Cho Kwo Ling Road, Kowloon
Tel:23489211-4 Fax:(852)27272666

DWG NO. : J853-SD-W-LP061 REV. : B

T6,7後裝窗-收口防水片派位圖

B.O. REF. :

CLIENT :

SHIMAO GROUP
HOLDINGS LIMITED

ARCHITECT : YONG TUNG & PARTNERS LIMITED

ARCHITECTS & PLANNERS



MAIN CONTRACTOR :

協興建築有限公司
HIP HING CONSTRUCTION CO. LTD

STRUCTURAL ENGINEER :

ICMA C M WONG & ASSOCIATES LTD
黃志明建築工程師有限公司

FAÇADE CONSULTANT :

MEIN-HARDT

NOTE :

1. ALL DIMENSIONS ARE IN MM.
 2. ALL ELEVATIONS ARE VIEWED FROM OUTSIDE.
 3. ALL DIMENSIONS TO BE VERIFIED ON SITE BEFORE FABRICATION.
- LEGEND :
- (X) — DETAIL MARK NO.
 - (X00) — REEF SHEET NO.
1. F.F.L. — FINISHED FLOOR LEVEL.
 2. S.F.L. — STRUCTURAL FLOOR LEVEL.
 3. (R) — REVERSED DETAIL.

NO.	DATE	REVISION SUBJECT TO APPROVAL/COMMENT	DATE
B	16/12/2021	REVISION SUBJECT TO APPROVAL/COMMENT	DATE
A	26/6/2021	REVISION SUBJECT TO APPROVAL/COMMENT	DATE

JOB NO. : J-853

PROJECT : PROPOSED RESIDENTIAL
DEVELOPMENT AT N.K.I.L. 6542
YIN PING ROAD
KOWLOON

TITLE : 6/F LAYOUT PLAN
FOR CURTAIN WALL
AT TOWER 6 & 7

DATE : 14-AFR-21 SCALE : 1:90 (A1)

DRAWN BY : LHR CHECKED BY :

美特鋁質有限公司
M.T. Aluminium Fabrication Ltd.
Units E-8, Sunny Industrial Building, 1/F,
610 Cho Kwo Ling Road, Kowloon
Tel: 23489211-4 Fax: (852) 27272666

DWG NO. : J853-SD-W-1P062 REV. : B



TOWER 6-6/F PLAN

TOWER 7 -6/F PLAN

T6-FS-01

T6-FS-04

T6-FS-07

T6-FS-01

T6-FS-04

T6-FS-07

T6,7後裝窗-收口防水片派位圖

B.O. REF. :

CLIENT :

SHIMAO GROUP
HOLDINGS LIMITED

ARCHITECT : YONG TUNG & PARTNERS LIMITED

ARCHITECTS & PLANNERS



MAIN CONTRACTOR :

協興 建築有限公司
HIP HING CONSTRUCTION CO LTD

STRUCTURAL ENGINEER :

ICMA C M WONG & ASSOCIATES LTD
黃志明建築工程師有限公司

FAÇADE CONSULTANT :

MEINHARDT

NOTE :

1. ALL DIMENSIONS ARE IN MM.
 2. ALL ELEVATIONS ARE VIEWED FROM OUTSIDE.
 3. ALL DIMENSIONS TO BE VERIFIED ON SITE BEFORE FABRICATION.
- LEGEND :
- (X) --- DETAIL MARK NO.
 - (X00) --- REEF SHEET NO.
 - 1. F.F.L. --- FINISHED FLOOR LEVEL.
 - 2. S.F.L. --- STRUCTURAL FLOOR LEVEL.
 - 3. (R) --- REVERSED DETAIL.

B	16/12/2021	REVISION SUBJECT TO APPROVAL/COMMENT	UHR
A	20/8/2020	REVISION SUBJECT TO APPROVAL/COMMENT	UHR
REV	DATE	REVISION	BY

JOB NO. : J-853

PROJECT : PROPOSED RESIDENTIAL
DEVELOPMENT AT N.K.I.L. 6542
YIN PING ROAD
KOWLOON

TITLE : 7/F TO 8/F LAYOUT PLAN
FOR CURTAIN WALL
AT TOWER 6 & 7

DATE : 14-AFR-21 SCALE : 1:90 (A1)

DRAWN BY : UHR CHECKED BY :

美特鋁質有限公司
M.T. Aluminium Extrusion Ltd.

Units E-8, Sunny Industrial Building, 1/F,
610 Cho Kwo Ling Road, Kowloon

Tel:23489211-4 Fax:(852)27272666

DWG NO. : J853-SD-W-LP063 REV. : B



TOWER 6-7/F TO 8/F PLAN

TOWER 7-7/F TO 8/F PLAN

T6-FS-01 x2
T6-FS-04 x2
T6-FS-07 x2

T6-FS-01 x2
T6-FS-04 x2
T6-FS-07 x2

T7-FS-01 x2
T7-FS-04 x2
T7-FS-07 x2

T7-FS-01 x2
T7-FS-04 x2
T7-FS-07 x2

T6,7後裝窗-收口防水片派位圖



T6-FS-01
T6-FS-04
T6-FS-07

T6-FS-01
T6-FS-04
T6-FS-07

T7-FS-01
T7-FS-04
T7-FS-07

T7-FS-01
T7-FS-04
T7-FS-07

TOWER 6-9/F PLAN

TOWER 7-9/F PLAN

B.O. REF. :

CLIENT :

SHIMAO GROUP
HOLDINGS LIMITED

ARCHITECT : YONG TUNG & PARTNERS LIMITED



MAIN CONTRACTOR :

協興 建築有限公司
HIP HING CONSTRUCTION CO LTD

STRUCTURAL ENGINEER :

ICMA C M WONG & ASSOCIATES LTD
黃志明建築工程師有限公司

FAÇADE CONSULTANT :

MEINHARDT

NOTE :

1. ALL DIMENSIONS ARE IN MM.
 2. ALL ELEVATIONS ARE VIEWED FROM OUTSIDE.
 3. ALL DIMENSIONS TO BE VERIFIED ON SITE BEFORE FABRICATION.
- LEGEND :
- (X) --- DETAIL MARK NO.
 - (X00) --- REEF SHEET NO.
 - 1. F.F.L. --- FINISHED FLOOR LEVEL.
 - 2. S.F.L. --- STRUCTURAL FLOOR LEVEL.
 - 3. (R) --- REVERSED DETAIL.

NO.	DATE	REVISION SUBJECT TO APPROVEMENT	DATE
B	16/12/2021	REVISION SUBJECT TO APPROVEMENT	16/12/2021
A	29/9/2021	REVISION SUBJECT TO APPROVEMENT	29/9/2021

JOB NO. : J-853

PROJECT : PROPOSED RESIDENTIAL
DEVELOPMENT AT N.K.I.L. 6542
YIN PING ROAD
KOWLOON

TITLE : 9/F LAYOUT PLAN
FOR CURTAIN WALL
AT TOWER 6 & 7

DATE : 14-AFR-21 SCALE : 1:90 (A1)

DRAWN BY : LHR CHECKED BY :

美特鋁業有限公司
M.T. Aluminium Fabrication Ltd.
Units E-8, Sunny Industrial Building, 1/F
610 Cho Kwo Ling Road, Kowloon
Tel:23489211-4 Fax:(852)27272666

DWG NO. : J853-SD-W-LP064 REV. : B

T6,7後裝窗-收口防水片派位圖



B.O. REF. :

CLIENT :

SHIMAO GROUP
HOLDINGS LIMITED

ARCHITECT : YONG TUNG & PARTNERS LIMITED
ARCHITECTS & PLANNERS



MAIN CONTRACTOR :
協興 建築有限公司
HIP HING CONSTRUCTION CO LTD

STRUCTURAL ENGINEER :

ICMA C M WONG & ASSOCIATES LTD
黃志明建築工程師有限公司

FAÇADE CONSULTANT :



NOTE :

1. ALL DIMENSIONS ARE IN MM.
 2. ALL ELEVATIONS TO BE VIEWED FROM OUTSIDE.
 3. ALL DIMENSIONS TO BE VERIFIED ON SITE BEFORE FABRICATION.
- LEGEND :
- (X) — DETAIL MARK NO.
 - (X00) — REFER SHEET NO.
 - 1. F.F.L. — FINISHED FLOOR LEVEL.
 - 2. S.F.L. — STRUCTURAL FLOOR LEVEL.
 - 3. (R) — REVERSED DETAIL.

DATE	REVISION SUBJECT TO APPROVAL/COMMENT	DATE	REVISION
16/12/2021	REVISION SUBJECT TO APPROVAL/COMMENT	16/12/2021	REVISION


JOB NO. : J-853

PROJECT : PROPOSED RESIDENTIAL
DEVELOPMENT AT NKILL 6542
YIN PING ROAD
KOWLOON

TITLE : 10/F TO 23/F LAYOUT PLAN
FOR CURTAIN WALL
AT TOWER 6 & 7

DATE : 14-AFR-21 SCALE : 1:90 (A1)

DRAWN BY : LHR CHECKED BY :

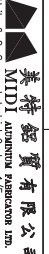

Units 6-8, Suning Industrial Building, 1/F,
610 Cho Kwo Ling Road, Kowloon

Tel:23489211-4 Fax:(852)27272666

DWG NO. : J853-SD-W-IP066 REV. : B

B.D. REF :



T7-FS-02
T7-FS-05
T7-FS-07

TOWER 7-25/F PLAN

CLIENT	SHIMAO GROUP HOLDINGS LIMITED												
ARCHITECT	AMONG TUNG & PARTNERS LIMITED ARCHITECTS & PLANNERS												
MAIN CONTRACTOR	協興建築有限公司 HIP HING CONSTRUCTION CO LTD												
STRUCTURAL ENGINEER													
 C M WONG & ASSOCIATES LTD 黃志明建築工程師有限公司													
 FACADE CONSULTANT:													
NOTE: 1. ALL DIMENSIONS ARE IN mm. 2. ALL ELEVATIONS ARE VIEWED FROM OUTSIDE. 3. ALL DIMENSIONS TO BE VERIFIED ON SITE BEFORE FABRICATION. LEGEND:  DETAIL MARK NO. (A1)  REVERS SHEET NO. (B01) 1. F.F.L. -- FINISHED FLOOR LEVEL. 2. S.F.L. -- STRUCTURAL FLOOR LEVEL. 3.  -- REVERSED DETAIL.													
<table><tr><td>B</td><td>16/11/2021</td><td>REVISION SUBJECT TO APPROVEMENT</td><td>DATE</td></tr><tr><td>A</td><td>29/06/2020</td><td>REVISION SUBJECT TO APPROVEMENT</td><td>DATE</td></tr><tr><td>No.</td><td>DATE</td><td>REVISION</td><td>BY</td></tr></table>	B	16/11/2021	REVISION SUBJECT TO APPROVEMENT	DATE	A	29/06/2020	REVISION SUBJECT TO APPROVEMENT	DATE	No.	DATE	REVISION	BY	
B	16/11/2021	REVISION SUBJECT TO APPROVEMENT	DATE										
A	29/06/2020	REVISION SUBJECT TO APPROVEMENT	DATE										
No.	DATE	REVISION	BY										
JOB NO.:	J-853												
PROJECT:	PROPOSED RESIDENTIAL DEVELOPMENT AT N.K.L. 6542 YIN PING ROAD KOWLOON												
TITLE:	25/F LAYOUT PLAN FOR CURTAIN WALL AT TOWER 6 & 7												
DATE: 22-APR-21	SCALE: 1:90 (A1)												
DRAWN BY: LHR	CHECKED BY:												
 美特鋁質有限公司 MIDI ALUMINIUM FABRICATOR LTD. Units 6-8, Sunny Industrial Centre, 1/F 610 Chee Yee Tong Road, Kowloon Tel: 34089111-4 Fax: 65212712/686													
DMG NO.: J853-SD-W-LP066	REV.: B												

T6,7後裝窗-收口防水片派位圖

B.O. REF. :

CLIENT :

SHIMAO GROUP
HOLDINGS LIMITED

ARCHITECT : JONG TUNG & PARTNERS LIMITED

ARCHITECTS & PLANNERS



MAIN CONTRACTOR :

協興 建築有限公司
HIP HING CONSTRUCTION CO LTD

STRUCTURAL ENGINEER :

ICMA C M WONG & ASSOCIATES LTD
黃志明建築工程師有限公司

FAÇADE CONSULTANT :

MEINHARDT

NOTE :

1. ALL DIMENSIONS ARE IN MM.
 2. ALL ELEVATIONS ARE VIEWED FROM OUTSIDE.
 3. ALL DIMENSIONS TO BE VERIFIED ON SITE BEFORE FABRICATION.
- LEGEND :
- (X) --- DETAIL MARK NO.
 - (X00) --- REFER SHEET NO.
 - 1. F.F.L. --- FINISHED FLOOR LEVEL.
 - 2. S.F.L. --- STRUCTURAL FLOOR LEVEL.
 - 3. (R) --- REVERSED DETAIL.

NO.	DATE	REVISION SUBJECT TO APPROVAL/COMMENT	DATE	REVISION
B	16/12/2021	REVISION SUBJECT TO APPROVAL/COMMENT		
A	29/9/2021	REVISION SUBJECT TO APPROVAL/COMMENT		

JOB NO. : J-853

PROJECT : PROPOSED RESIDENTIAL
DEVELOPMENT AT NKILL 6542
YIN PING ROAD
KOWLOON

TITLE :


26/F LAYOUT PLAN
FOR CURTAIN WALL
AT TOWER 6 & 7

DATE : 22-APR-21 SCALE : 1:90 (A1)

DRAWN BY : LHR CHECKED BY :

美特鋁業有限公司
M.T. Aluminium Extrusion Ltd.
Units 6-8, Sunny Industrial Building, 1/F
610 Cho Kwo Ling Road, Kowloon
Tel:23489211-4 Fax:(852)27272666

DWG NO. : J853-SD-IW-LP066 REV. : B

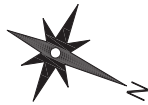

T6-FS-02
T6-FS-05
T6-FS-07

T6-FS-02
T6-FS-05
T6-FS-07

T6-FS-02
T6-FS-05
T6-FS-07


T6-FS-02
T6-FS-05
T6-FS-07

T7-FS-02
T7-FS-05
T7-FS-07

TOWER 6-26/F PLAN

TOWER 7-26/F PLAN

T6,7後裝窗-收口鋁板派位圖

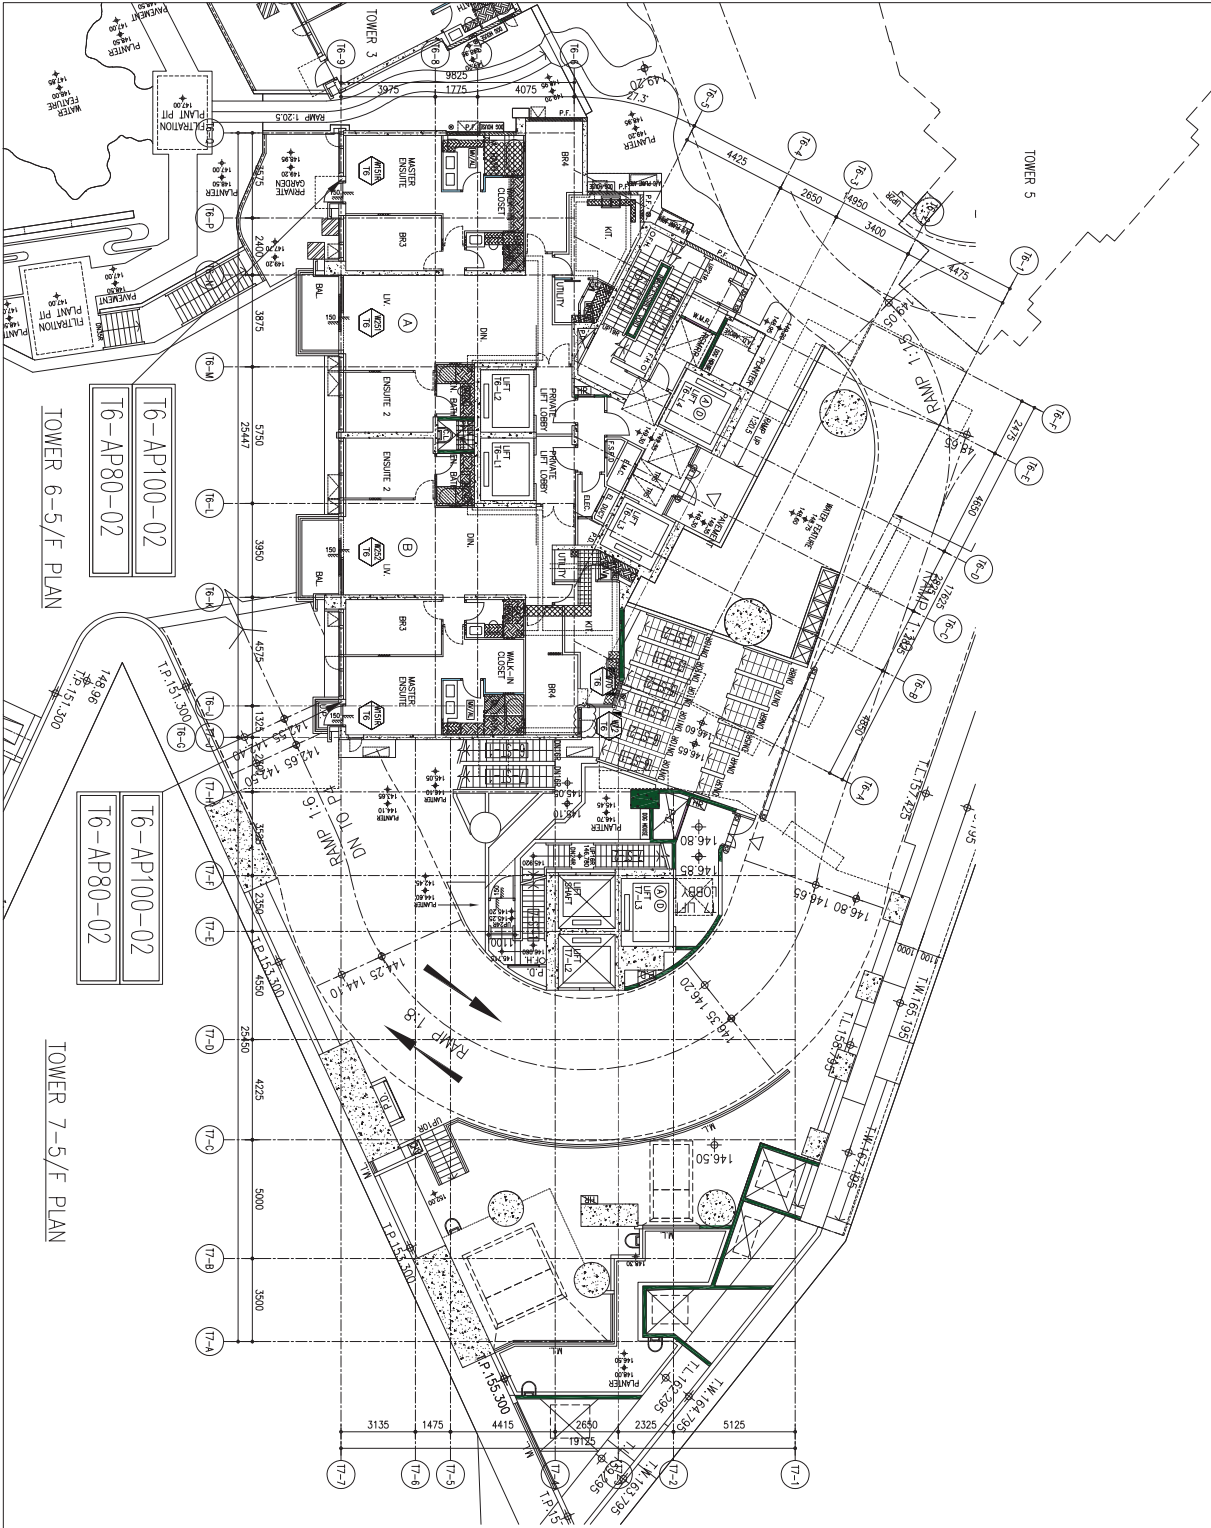

B.O. REF. :

CLIENT :

SHIMAO GROUP
HOLDINGS LIMITED

ARCHITECT : YONG TUNG & PARTNERS LIMITED



MAIN CONTRACTOR : 協興 建築有限公司
HIP HING CONSTRUCTION CO LTD

STRUCTURAL ENGINEER :

ICMA C M WONG & ASSOCIATES LTD
黃志明建築工程師有限公司

FAÇADE CONSULTANT :



NOTE :

1. ALL DIMENSIONS ARE IN MM.
 2. ALL ELEVATIONS ARE VIEWED FROM OUTSIDE.
 3. ALL DIMENSIONS TO BE VERIFIED ON SITE BEFORE FABRICATION.
- LEGEND :
- (X) DETAIL MARK NO.
 - (X00) REFER SHEET NO.
 - 1. F.F.L. --- FINISHED FLOOR LEVEL.
 - 2. S.F.L. --- STRUCTURAL FLOOR LEVEL.
 - 3. (R) --- REVERSED DETAIL.

NO.	DATE	REVISION SUBJECT TO APPROVAL/COMMENT	DATE
B	16/12/2021	REVISION SUBJECT TO APPROVAL/COMMENT	16/12/2021
A	29/9/2021	REVISION SUBJECT TO APPROVAL/COMMENT	29/9/2021

JOB NO. : J-853

PROJECT : PROPOSED RESIDENTIAL
DEVELOPMENT AT N.K.I.L. 6542
YIN PING ROAD
KOWLOON

TITLE : 5/F LAYOUT PLAN
FOR CURTAIN WALL
AT TOWER 6 & 7

DATE : 14-APR-21 SCALE : 1:90 (A1)

DRAWN BY : LHR CHECKED BY :



Units 6-8, Suning Industrial Building, 1/F
610 Cho Kwai Ling Road, Kowloon
Tel: 23489211-4 Fax: (852) 27272666

DWG NO. : J853-SD-W-LP061 REV. : B

T6,7後裝窗-收口鋁板派位圖

B.O. REF. :

CLIENT :

SHIMAO GROUP
HOLDINGS LIMITED

ARCHITECT : YONG TUNG & PARTNERS LIMITED

ARCHITECTS & PLANNERS



MAIN CONTRACTOR :
協興建築有限公司
HIP HING CONSTRUCTION CO LTD

STRUCTURAL ENGINEER :

ICMA C M WONG & ASSOCIATES LTD
黃志明建築工程師有限公司

FAÇADE CONSULTANT :

MEINHARDT

NOTE :

1. ALL DIMENSIONS ARE IN MM.
 2. ALL ELEVATIONS ARE VIEWED FROM OUTSIDE.
 3. ALL DIMENSIONS TO BE VERIFIED ON SITE BEFORE FABRICATION.
- LEGEND :
- (X) — DETAIL MARK NO.
 - (X00) — REEF SHEET NO.
 - 1. F.F.L. — FINISHED FLOOR LEVEL.
 - 2. S.F.L. — STRUCTURAL FLOOR LEVEL.
 - 3. (R) — REVERSED DETAIL.

NO.	DATE	REVISION SUBJECT TO APPROVAL/COMMENT	DATE
B	16/12/2021	REVISION SUBJECT TO APPROVAL/COMMENT	DATE
A	26/9/2021	REVISION SUBJECT TO APPROVAL/COMMENT	DATE

JOB NO. : J-853

PROJECT : PROPOSED RESIDENTIAL
DEVELOPMENT AT N.K.I.L. 6542
YIN PING ROAD
KOWLOON

TITLE :
6/F LAYOUT PLAN
FOR CURTAIN WALL
AT TOWER 6 & 7

DATE : 14-APR-21 SCALE : 1:90 (A1)

DRAWN BY : LHR CHECKED BY :

美特鋁質有限公司
M.T. Aluminium Fabrication Ltd.
Units E-8, Sunny Industrial Estate, 1/F,
610 Cho Kwo Ling Road, Kowloon
Tel:23489211-4 Fax:(852)2727666

DWG NO. : J853-SD-IW-LP062 REV. : B



TOWER 6-6/F PLAN

TOWER 7-6/F PLAN

T6-AP100-01

T6-AP100-13

T6-AP80-01

T6-AP100-01

T6-AP100-13

T6-AP80-01

T6,7後裝窗-收口鋁板派位圖

B.O. REF. :

CLIENT :

SHIMAO GROUP
HOLDINGS LIMITED

ARCHITECT : YONG TUNG & PARTNERS LIMITED

ARCHITECTS & PLANNERS



MAIN CONTRACTOR :

協興 建築有限公司
HIP HING CONSTRUCTION CO LTD

STRUCTURAL ENGINEER :

ICMA C M WONG & ASSOCIATES LTD
黃志明建築工程師有限公司

FAÇADE CONSULTANT :

WEINHARDT

NOTE :

1. ALL DIMENSIONS ARE IN MM.
 2. ALL ELEVATIONS ARE VIEWED FROM OUTSIDE.
 3. ALL DIMENSIONS TO BE VERIFIED ON SITE BEFORE FABRICATION.
- LEGEND :
- (X) --- DETAIL MARK NO.
 - (X00) --- REEF SHEET NO.
 - 1. F.F.L. --- FINISHED FLOOR LEVEL.
 - 2. S.F.L. --- STRUCTURAL FLOOR LEVEL.
 - 3. (R) --- REVERSED DETAIL.

B	16/12/2021	REVISION SUBJECT TO APPROVAL/COMMENT	DATE
A	20/6/2020	REVISION SUBJECT TO APPROVAL/COMMENT	DATE

JOB NO. : J-853

PROJECT : PROPOSED RESIDENTIAL
DEVELOPMENT AT N.K.I.L. 6542
YIN PING ROAD
KOWLOON

TITLE : 7/F TO 8/F LAYOUT PLAN
FOR CURTAIN WALL
AT TOWER 6 & 7

DATE : 14-AFR-21 SCALE : 1:90 (A1)

DRAWN BY : LHR CHECKED BY :

美特鋁質有限公司
M.T. Aluminium Fabrication Ltd.
Units 6-8, Suning Industrial Building, 1/F
610 Cho Kwo Ling Road, Kowloon
Tel:23489211-4 Fax:(852)27272666

DWG NO. : J853-SD-W-LP063 REV. : B



TOWER 6-7/F TO 8/F PLAN

TOWER 7-7/F TO 8/F PLAN

T6-AP100-01 x2
T6-AP100-13 x2
T6-AP80-01 x2

T6-AP100-01 x2
T6-AP100-13 x2
T6-AP80-01 x2

T7-AP100-01 x2
T7-AP100-13 x2
T7-AP80-01 x2

T7-AP100-04 x2
T7-AP100-13 x2
T7-AP80-04 x2

T6,7後裝窗-收口鋁板派位圖

B.O. REF. :

CLIENT :

SHIMAO GROUP
HOLDINGS LIMITED

ARCHITECT :



MAIN CONTRACTOR :

協興 建築有限公司
HIP HING CONSTRUCTION CO LTD

STRUCTURAL ENGINEER :

ICMA C M WONG & ASSOCIATES LTD
黃志明建築工程師有限公司

FAÇADE CONSULTANT :

MEIN+ARDT

NOTE :

1. ALL DIMENSIONS ARE IN MM.
 2. ALL ELEVATIONS ARE VIEWED FROM OUTSIDE.
 3. ALL DIMENSIONS TO BE VERIFIED ON SITE BEFORE FABRICATION.
- LEGEND :
- (X) --- DETAIL MARK NO.
 - (X00) --- REEF SHEET NO.
 - 1. F.F.L. --- FINISHED FLOOR LEVEL.
 - 2. S.F.L. --- STRUCTURAL FLOOR LEVEL.
 - 3. (R) --- REVERSED DETAIL.

B	16/12/2021	REVISION SUBJECT TO APPROVAL/COMMENT	LHR
A	20/9/2020	REVISION SUBJECT TO APPROVAL/COMMENT	WHS
REV	DATE	REVISION	BY

JOB NO. : J-853

PROJECT : PROPOSED RESIDENTIAL
DEVELOPMENT AT N.K.I.L. 6542
YIN PING ROAD
KOWLOON


TITLE : 9/F LAYOUT PLAN
FOR CURTAIN WALL
AT TOWER 6 & 7

DATE : 14-AFR-21 SCALE : 1:90 (A1)

DRAWN BY : LHR CHECKED BY :

美特鋁質有限公司
M.T. Aluminium Fabrication Ltd.
Units E-8, Sunny Industrial Building, 1/F
610 Cho Kwo Ling Road, Kowloon
Tel:23489211-4 Fax:(853)27272666

DWG NO. : J853-SD-W-LP064 REV. : B

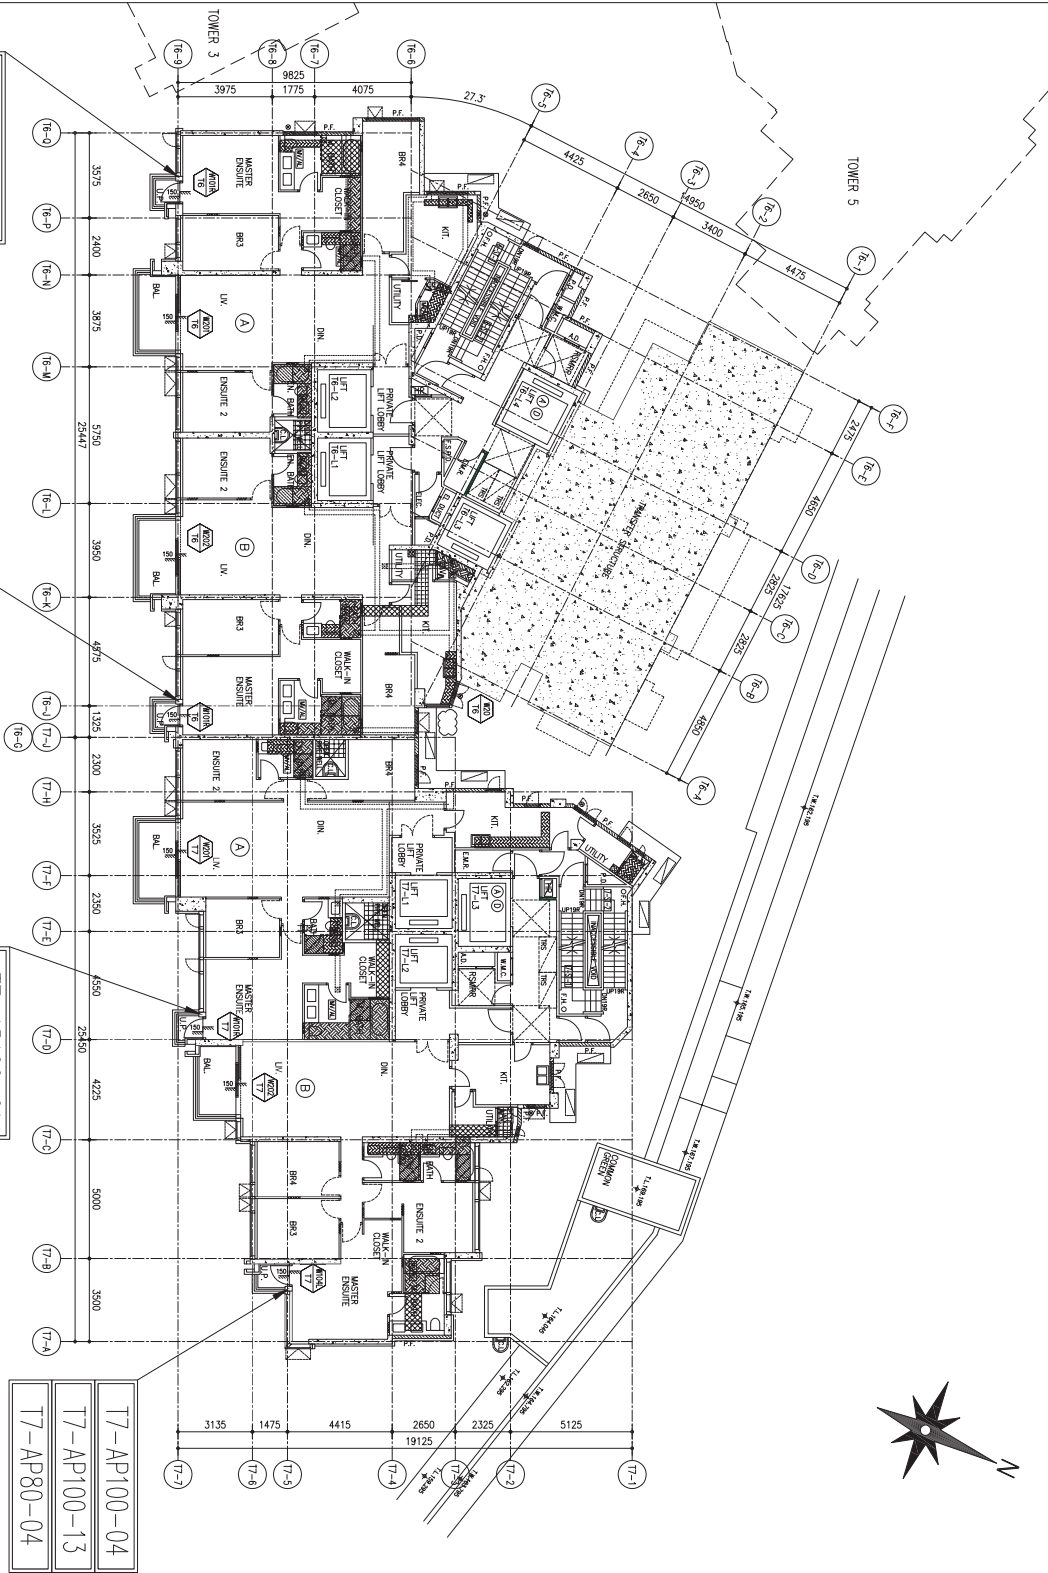

T6-AP100-01
T6-AP100-13
T6-AP80-01

TOWER 6-9/F PLAN

T6-AP100-01
T6-AP100-13
T6-AP80-01

T7-AP100-01
T7-AP100-13
T7-AP80-01

TOWER 7-9/F PLAN

T7-AP100-04
T7-AP100-13
T7-AP80-04

T6,7後裝窗-收口鋁板派位圖



B.O. REF. :

CLIENT :

SHIMAO GROUP
HOLDINGS LIMITED

ARCHITECT : YONG TUNG & PARTNERS LIMITED



MAIN CONTRACTOR :
協興 建築有限公司
HIP HING CONSTRUCTION CO LTD

STRUCTURAL ENGINEER :

ICMA C M WONG & ASSOCIATES LTD
黃志明建築工程師有限公司

FAÇADE CONSULTANT :



NOTE :

1. ALL DIMENSIONS ARE IN MM.
 2. ALL ELEVATIONS ARE VIEWED FROM OUTSIDE.
 3. ALL DIMENSIONS TO BE VERIFIED ON SITE BEFORE FABRICATION.
- LEGEND :
- (X) DETAIL MARK NO.
 - (X00) REEFER SHEET NO.
 - 1. F.F.L. -- FINISHED FLOOR LEVEL.
 - 2. S.F.L. -- STRUCTURAL FLOOR LEVEL.
 - 3. (R) -- REVERSED DETAIL.

LINE NO.	REVISION	REVISION SUBJECT TO APPROVEMENT	DATE
B	16/12/2021	REVISION SUBJECT TO APPROVEMENT	16/12/2021
A	20/8/2021	REVISION SUBJECT TO APPROVEMENT	20/8/2021

JOB NO. : J-853

PROJECT : PROPOSED RESIDENTIAL DEVELOPMENT AT N.K.I.L. 6542 YIN PING ROAD KOWLOON

TITLE : 10/F TO 23/F LAYOUT PLAN FOR CURTAIN WALL AT TOWER 6 & 7

DATE : 14-AFR-21 SCALE : 1:90 (A1)

DRAWN BY : LHR CHECKED BY :

美特鋁業有限公司
M.T. Aluminium Extrusion Ltd.
Units 6-8, Shing Hei Industrial Estate, 1/F,
610 Cho Kwo Ling Road, Kowloon
Tel:23489211-4 Fax:(852)27272666

DWG NO. : J853-SD-IW-LP066 REV. : B

T6,7後裝窗-收口鋁板派位圖

B.O. REF. :

CLIENT :

SHIMAO GROUP
HOLDINGS LIMITED

ARCHITECT : YONG TUNG & PARTNERS LIMITED

ARCHITECTS & PLANNERS



MAIN CONTRACTOR :

協興 建築有限公司
HIP HING CONSTRUCTION CO LTD

STRUCTURAL ENGINEER :

ICMA C M WONG & ASSOCIATES LTD
黃志明建築工程師有限公司

FAÇADE CONSULTANT :

MEINHARDT

NOTE :

1. ALL DIMENSIONS ARE IN MM.
 2. ALL ELEVATIONS ARE VIEWED FROM OUTSIDE.
 3. ALL DIMENSIONS TO BE VERIFIED ON SITE BEFORE FABRICATION.
- LEGEND :
- (X) --- DETAIL MARK NO.
 - (X00) --- REFER SHEET NO.
 - 1. F.F.L. --- FINISHED FLOOR LEVEL.
 - 2. S.F.L. --- STRUCTURAL FLOOR LEVEL.
 - 3. (R) --- REVERSED DETAIL.

NO.	DATE	REVISION SUBJECT TO APPROVEMENT	DATE	REVISION
B	16/12/2021	REVISION SUBJECT TO APPROVEMENT		
A	29/8/2021	REVISION SUBJECT TO APPROVEMENT		

JOB NO. : J-853

PROJECT : PROPOSED RESIDENTIAL
DEVELOPMENT AT N.K.I.L. 6542
YIN PING ROAD
KOWLOON


TITLE : 25/F LAYOUT PLAN
FOR CURTAIN WALL
AT TOWER 6 & 7

DATE : 22-AFR-21 SCALE : 1:90 (A1)

DRAWN BY : LHR CHECKED BY :

美特鋁業有限公司
M.T. Aluminium Fabrication Ltd.
Units 6-8, Sunco Industrial Building, 1/F
610 Cho Kwo Ling Road, Kowloon
Tel:23489211-4 Fax:(852)27272666

DWG NO. : J853-SD-IW-LP066 REV. : B

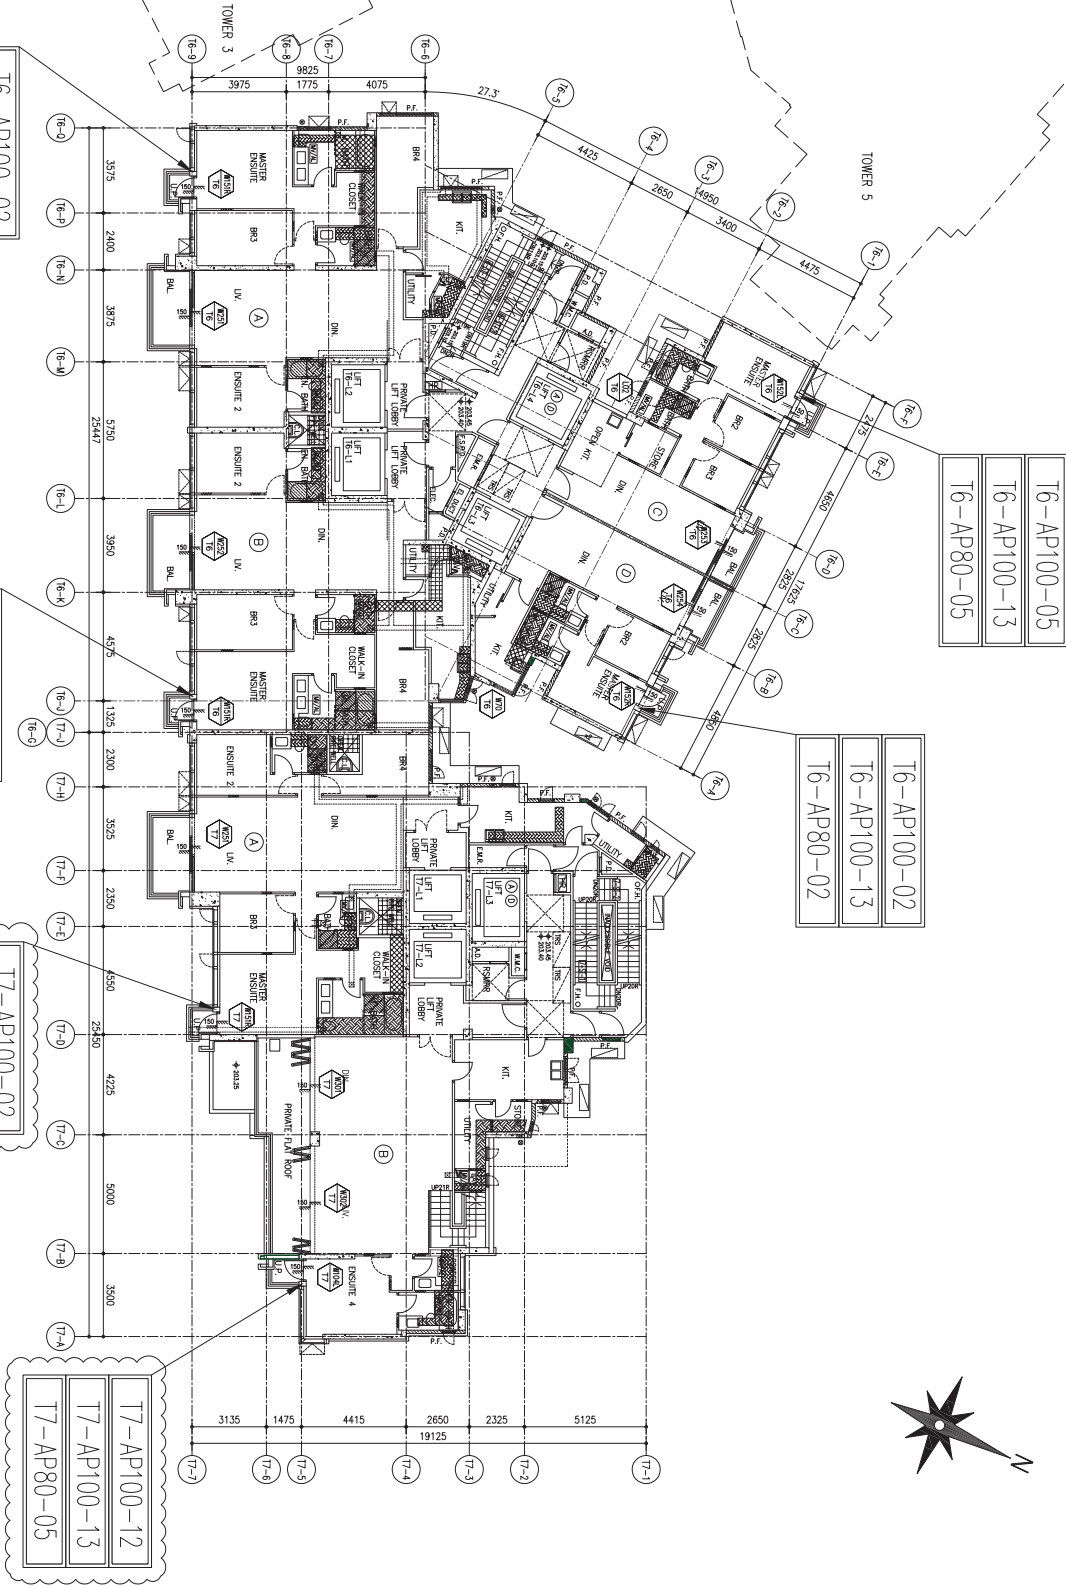

T6-AP100-05
T6-AP100-13
T6-AP80-05

T6-AP100-02
T6-AP100-13
T6-AP80-02

T6-AP100-02
T6-AP100-13
T6-AP80-02

TOWER 6-25/F PLAN
24/F OMITTED

T6-AP100-02
T6-AP100-13
T6-AP80-02

T7-AP100-02
T7-AP100-13
T7-AP80-02

TOWER 7-25/F PLAN
24/F OMITTED

T7-AP100-12
T7-AP100-13
T7-AP80-05

T6,7後裝窗-收口鋁板派位圖

B.O. REF. :

CLIENT :

SHIMAO GROUP
HOLDINGS LIMITED

ARCHITECT : YONG TUNG & PARTNERS LIMITED



MAIN CONTRACTOR :
協興 建築 有限公司
HIP HING CONSTRUCTION CO LTD

STRUCTURAL ENGINEER :
ICMA C M WONG & ASSOCIATES LTD
黃志明建築工程師有限公司

FAÇADE CONSULTANT :



NOTE :

1. ALL DIMENSIONS ARE IN MM.
 2. ALL ELEVATIONS ARE VIEWED FROM OUTSIDE.
 3. ALL DIMENSIONS TO BE VERIFIED ON SITE BEFORE FABRICATION.
- LEGEND :
- (X) --- DETAIL MARK NO.
 - (X) --- REFER SHEET NO.
 - 1. F.F.L. --- FINISHED FLOOR LEVEL.
 - 2. S.F.L. --- STRUCTURAL FLOOR LEVEL.
 - 3. (R) --- REVERSED DETAIL.

NO.	DATE	REVISION SUBJECT TO APPROVAL/COMMENT	DATE	BY
B	16/12/2021	REVISION SUBJECT TO APPROVAL/COMMENT		
A	29/9/2021	REVISION SUBJECT TO APPROVAL/COMMENT		

JOB NO. : J-853

PROJECT : PROPOSED RESIDENTIAL
DEVELOPMENT AT N.K.I.L. 6542
YIN PING ROAD
KOWLOON

TITLE : 26/F LAYOUT PLAN
FOR CURTAIN WALL
AT TOWER 6 & 7

DATE : 22-AFR-21 SCALE : 1:90 (A1)

DRAWN BY : LHR CHECKED BY :

美特鋁業有限公司
M.T. Aluminium Fabrication Ltd.
Units 6-8, Sunny Industrial Building, 1/F,
610 Cho Kwo Ling Road, Kowloon
Tel:23489211-4 Fax:(852)27272666

DWG NO. : J853-SD-IW-LP066 REV. : B



T6-AP100-10
T6-AP100-13
T6-AP80-05

T6-AP100-09
T6-AP100-13
T6-AP80-02

T6-AP100-09
T6-AP100-13
T6-AP80-02

T6-AP100-09
T6-AP100-13
T6-AP80-02

T7-AP100-11
T7-AP100-13
T7-AP80-02

TOWER 6-26/F PLAN

TOWER 7-26/F PLAN