美特鋁質有限公司
MIDI ALUMINIUM FABRICATOR LTD.

工程指示 / 要求簡箋 ENGINEER INSTRUCTIONS(E.I.)

工程指示編號:	EI- 5015A	**修改版本:**	A
	HK-1415		
工程編號:	J 853	**工程名稱:**	大窩坪 (延坪)
收件人:	生統	**發件人:**	Lai Sik Hung
工程項目:	T2 單元式幕牆生產 (大貨) (修訂A:新增窗玉加工圖)	**日期:**	25/08/2022

☐ 原合約工程包	☐ 原合約工程加 / 減賬 QT-	☐ 新工程報價 QT-

信件批核號碼/圖紙參考編號:	**批核模具圖紙編號:**
客戶指示附件:	**管理內部批簽署:**

☐ 初步鋁料 B.M.	☐ 加工拆圖，然後生產	☐ 尺寸表
☐ 正式鋁料 B.M.	☐ 技術上資料／指示	☐ 報價
☐ 配件 B.M.	☐ 樣辦或貨品說明書	☐ 分判合約
☐ 其他:		

內容: 修訂A : 新增窗玉加工圖

T2 單元式幕牆生產 (大貨)
先行生產16F以下， 17F以上則待通知才生產

完成上列要求日期: 15/09/2022

國內

☐ 生產技術總監	☐ 連附件	☑ 技術部	☑ 連附件	☐ 生產部	☐ 連附件
☐ 採購部	☐ 連附件	☑ 生產統籌部	☑ 連附件	☐ 報關組	☐ 連附件
☐ 質檢部	☐ 連附件	☐ 會計部	☐ 連附件	☐ 機械設計部	☐ 連附件
☑ 香港辦	☑ 連附件	☐ 其他:			

☐ 行政部	☐ 連附件	☐ 會計部	☐ 連附件	☐ 統籌部	☐ 連附件	☐ 工程部	☐ 連附件
☐ 採購部	☐ 連附件	☐ QS部	☐ 連附件	☐ 地盤管理	☐ 連附件	☐ 維修部	☐ 連附件

*發件人簽署：	*組別成員批核簽署： 25/8/2022
傳遞編號：	項目經理簽署：

美特鋁質有限公司
MIDI Aluminium Fabricator Ltd. **QF005/8**

圖則登記表
DRAWING REGISTER

工程名稱 Project Title:	延坪道住宅
	(T2座)大貨幕牆窗玉及配件
工程編號 Project No:	**J-853**

接收日期 Receiving Date (適用於客戶圖則)

年										
月										
日										

分發予 Distributed To

發出日期 Issued Date

年	22									
月	08									
日	17									

圖則編號 Drg. No.	圖則名稱 Drawing Title		修訂編號 Revision No.								
J853-SD-CW-4201	位置圖	1	-								
J853-SD-CW-4202	位置圖	2	-								
J853-SD-CW-4203	位置圖	3	-								
J853-SD-CW-4204	位置圖	4	-								
J853-SD-CW-4204A	位置圖	5	-								
J853-SD-CW-4205	位置圖	6	-								
CW-TH22Z	生窗玉組裝圖	7	-								
CW-TH22aZ	生窗玉組裝圖	8	-								
CW-TH01	生窗玉組裝圖	9	-								
CW-TH01a	生窗玉組裝圖	10	-								
CW-TH06	生窗玉組裝圖	11	-								
CW-TH06a	生窗玉組裝圖	12	-								
CW-TH09	生窗玉組裝圖	13	-								
CW-TH09a	生窗玉組裝圖	14	-								
CW-TH16	生窗玉組裝圖	15	-								
CW-TH16a	生窗玉組裝圖	16	-								
CW-TH16b	生窗玉組裝圖	17	-								
CW-TH18a	生窗玉組裝圖	18	-								
CW-TH50	生窗玉組裝圖	19	-								
CW-TH50a	生窗玉組裝圖	20	-								
CW-TH50b	生窗玉組裝圖	21	-								
CW-TH30	生窗玉組裝圖	22	-								
CW-TH30a	生窗玉組裝圖	23	-								
CW-TH30b	生窗玉組裝圖	24	-								
CW-SH05L	生窗玉組裝圖	25	-								
CW-SH05aL	生窗玉組裝圖	26	-								
CW-SH05bL	生窗玉組裝圖	27	-								
CW-SH06L	生窗玉組裝圖	28	-								

圖則登記表
DRAWING REGISTER

工程名稱 Project Title:	延坪道住宅
	(T2座)大貨幕牆窗玉及配件
工程編號 Project No:	**J-853**

接收日期 Receiving Date (適用於客戶圖則)

年										
月										
日										

分發予 Distributed To

	年	22								
	月	08								
	日	17								

發出日期 Issued Date

圖則編號 Drg. No.	圖則名稱 Drawing Title		修訂編號 Revision No.								
CW-SH06aL	生窗玉組裝圖	29	-								
CW-SH06bL	生窗玉組裝圖	30	-								
CW-SH09L	生窗玉組裝圖	31	-								
CW-SH09bL	生窗玉組裝圖	32	-								
CW-SH05R	生窗玉組裝圖	33	-								
CW-SH05aR	生窗玉組裝圖	34	-								
CW-SH05bR	生窗玉組裝圖	35	-								
CW-SH06R	生窗玉組裝圖	36	-								
CW-SH06aR	生窗玉組裝圖	37	-								
CW-SH06bR	生窗玉組裝圖	38	-								
X86169-02T-01T	窗玉橫料	39	-								
X86169-02T-22T	窗玉橫料	40	-								
X86169-02L-05T	窗玉橫料	41	-								
X86169-02R-05T	窗玉橫料	42	-								
X86169-02T-01D	窗玉橫料	43	-								
X86169-02T-22D	窗玉橫料	44	-								
X86169-02L-05D	窗玉橫料	45	-								
X86169-02R-05D	窗玉橫料	46	-								
X86167-02T-22	窗玉企料	47	-								
X86167-02T-02L	窗玉企料	48	-								
X86167-02T-02R	窗玉企料	49	-								
X86167-02L-01	窗玉企料	50	-								
X86167-02L-01R	窗玉企料	51	-								
X86167-02R-01	窗玉企料	52	-								
X86167-02R-01R	窗玉企料	53	-								
X85988-02-01T	玻璃扣盖(带胶条位)	54	-								
X85988-02-22T	玻璃扣盖(带胶条位)	55	-								
X85988-02-05	玻璃扣盖(带胶条位)	56	-								

圖則登記表
DRAWING REGISTER

工程名稱 Project Title:	延坪道住宅
	(T2座)大貨幕牆窗玉及配件
工程編號 Project No:	**J-853**

接收日期 Receiving Date (適用於客戶圖則)

年										
月										
日										

分發予 Distributed To

發出日期 Issued Date

年	22									
月	08									
日	17									

圖則編號 Drg. No.	圖則名稱 Drawing Title		修訂編號 Revision No.									
UN-LB05L	TH窗玉拉巴	57	-									
UN-LB05R	TH窗玉拉巴	58	-									
UN-LB05aL	TH窗玉拉巴	59	-									
UN-LB05aR	TH窗玉拉巴	60	-									
UN-LB05-01	TH窗玉拉巴	61	-									
UN-LB05-06	TH窗玉拉巴	62	-									
UN-LB05-22	TH窗玉拉巴	63	-									
UN-LB05-50	TH窗玉拉巴	64	-									
LBW-03a	24"扇撐墊巴	65	-									
LBW-04a	24"扇撐墊巴	66	-									
UN-LB08L	SH窗玉拉巴	67	-									
UN-LB08R	SH窗玉拉巴	68	-									
LBW-09	16"扇撐墊巴	69	-									
LBW-09a	16"扇撐墊巴	70	-									
LBW-09R	16"扇撐墊巴	71	-									
LBW-09aR	16"扇撐墊巴	72	-									
LBW-01	TH窗扣碼墊巴	73	-									
LBW-01a	SH窗扣碼墊巴	74	-									
LBW-02	TH窗佔墊巴	75	-									
LBW-02a	SH窗佔墊巴	76	-									
SS-04-02	扇撐墊巴(24"用)	77	-									
UN-DB-01	限位撐墊巴	78	-									
SS-02	16"扇撐加力巴	79	-									
SS-03	24"扇撐加力巴	80	-									
CW-LB07	幕牆飛機碼	81	-									
CW-AG07	SH窗玉角碼用鋁角	82	-									
CW-AG07a	TH窗玉角碼用鋁角	83	-									

圖則登記表
DRAWING REGISTER

工程名稱 Project Title:	延坪道住宅
	(T2座)大貨幕牆窗玉及配件
工程編號 Project No:	**J-853**

接收日期 Receiving Date (適用於客戶圖則)

年										
月										
日										


分發予 Distributed To

發出日期 Issued Date

年	22									
月	08									
日	17									

圖則編號 Drg. No.	圖則名稱 Drawing Title		修訂編號 Revision No.								
J853-T22Z	多點鎖放樣圖	84	-								
J853-T22aZ	多點鎖放樣圖	85	-								
J853-T01	多點鎖放樣圖	86	-								
J853-T01a	多點鎖放樣圖	87	-								
J853-T06b	多點鎖放樣圖	88	-								
J853-SL05	多點鎖放樣圖	89	-								
J853-SL05a	多點鎖放樣圖	90	-								
J853-SL05b	多點鎖放樣圖	91	-								
J853-SR05	多點鎖放樣圖	92	-								
J853-SR05a	多點鎖放樣圖	93	-								
J853-SR05b	多點鎖放樣圖	94	-								


LEGEND :
R.S. = RESTRAINT SOCKET

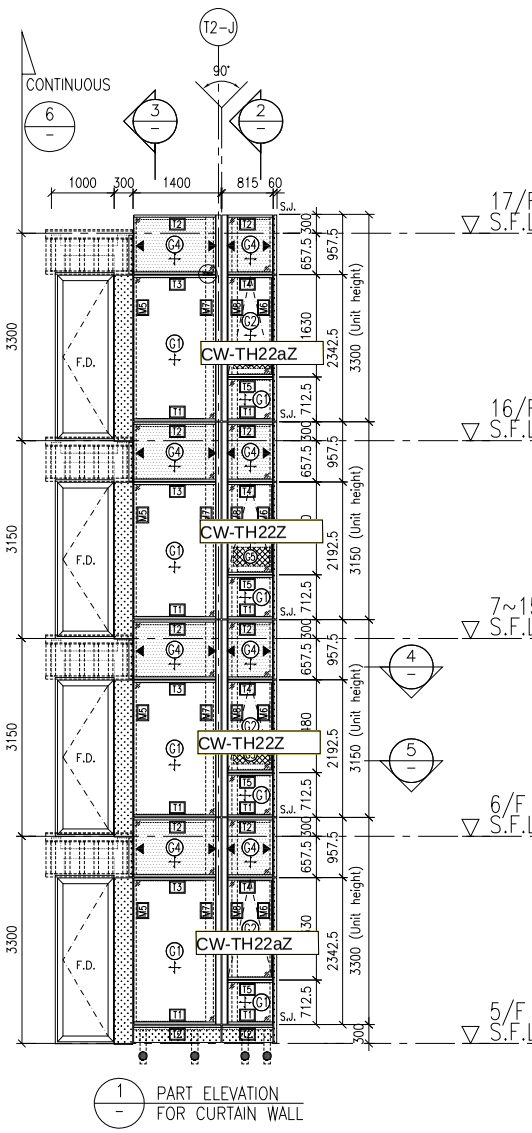


1 PART ELEVATION FOR CURTAIN WALL

2 TYPICAL SECTION FOR CURTAIN WALL


3 TYPICAL SECTION FOR CURTAIN WALL

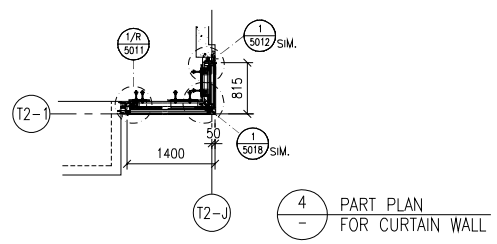


4 PART PLAN FOR CURTAIN WALL

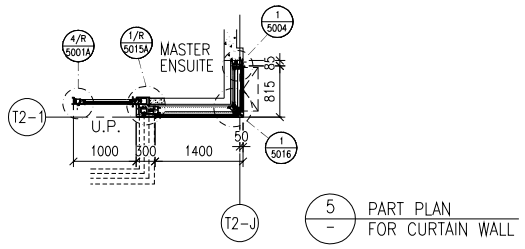


5 PART PLAN FOR CURTAIN WALL

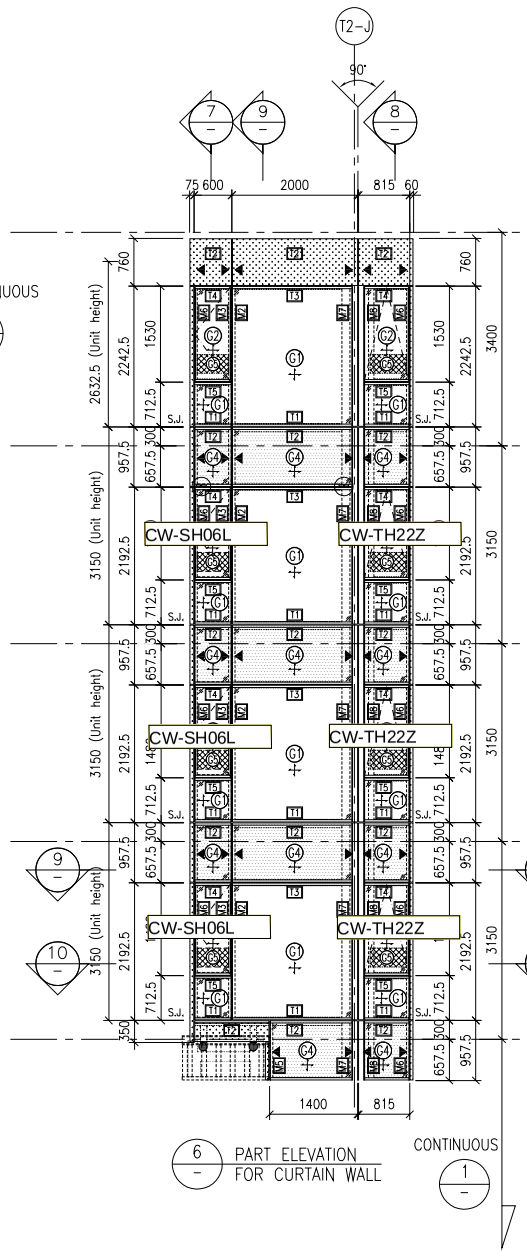


6 PART ELEVATION FOR CURTAIN WALL

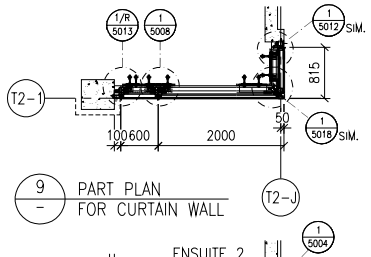


9 PART PLAN FOR CURTAIN WALL

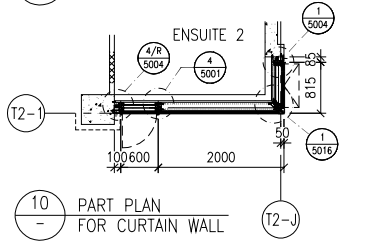


10 PART PLAN FOR CURTAIN WALL

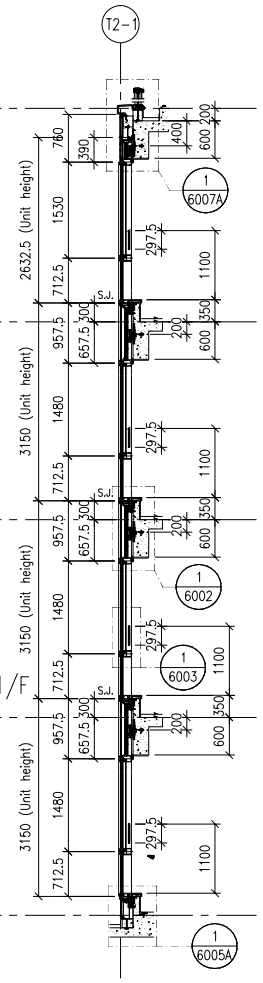

7 TYPICAL SECTION FOR CURTAIN WALL

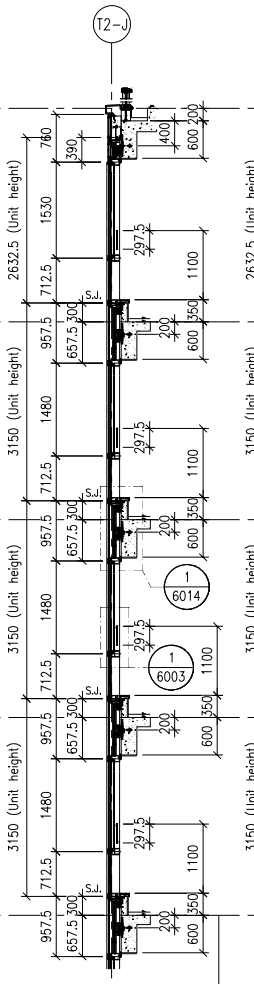

8 TYPICAL SECTION FOR CURTAIN WALL

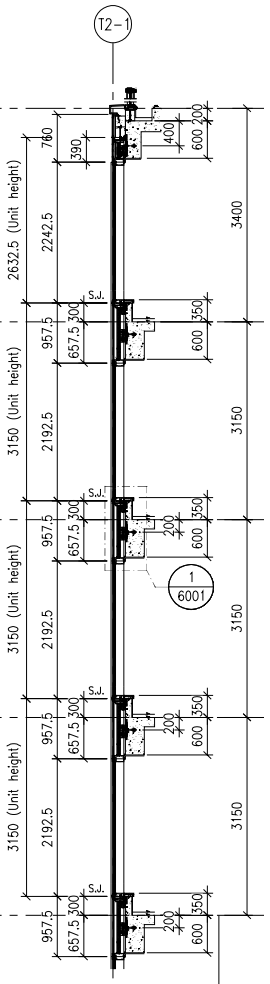

9 TYPICAL SECTION FOR CURTAIN WALL

FLOOR LEVEL (S.F.L.)

FLOOR	LEVEL
25/F	
23/F	
22/F	
21/F	+203.40
20/F	+200.00
19/F	+196.85
18/F	+193.70
17/F	+190.55
16/F	+187.40
15/F	+184.25
12/F	+181.10
11/F	+177.80
10/F	+174.65
9/F	+171.50
8/F	+168.35
7/F	+165.20
6/F	+162.05
5/F	+158.90
	+155.75
	+152.60
	+149.30

LEGEND:
- G1 – 10mm HEAT STRENGTHENED GLASS (OUTER) + 12mm AIR SPACE +12mm THK. TEMPERED CLEAR GLASS (INNER)
- G2 – 10mm HEAT STRENGTHENED GLASS (OUTER) + 12mm AIR SPACE +10mm THK. TEMPERED CLEAR GLASS (INNER)
- G4 – 12mm THK. HEAT STRENGTHENED GLASS & 2mm THK. ALUM. BACKPAN (SPANDREL GLASS)
- G5 – 12mm THK. CLEAR TEMPERED GLASS (INTERNAL PROTECTIVE BARRIER)
- 3mm THK. ALUM. CLADDING
- S.J. – STACK JOINT (WIND LOAD)
- AE01 – ALUM. EXTRUSION DIE NO.
- ▲ – SUPPORT POINT (WIND LOAD + DEAD LOAD)
- ● – SUPPORT POINT (WIND LOAD)

B.D. REF :

CLIENT :
SHIMAO GROUP HOLDINGS LIMITED

ARCHITECT :
WONG TUNG & PARTNERS LIMITED
ARCHITECTS & PLANNERS

MAIN CONTRACTOR :
協興建築有限公司
HIP HING CONSTRUCTION CO LTD

STRUCTURAL ENGINEER :
C M WONG & ASSOCIATES LTD
黃志明建築工程師有限公司

FACADE CONSULTANT:
MEINHARDT

NOTE :
1. ALL DIMENSIONS ARE IN mm.
2. ALL ELEVATIONS ARE VIEWED FROM OUTSIDE.
3. ALL DIMENSIONS TO BE VERIFIED ON SITE BEFORE FABRICATION.

LEGEND :
- X1 / X001 — DETAIL MARK NO. / REFER SHEET NO.

1. F.F.L. -- FINISHED FLOOR LEVEL
2. S.F.L. -- STRUCTURAL FLOOR LEVEL
3. /R -- REVERSED DETAIL

NO.	DATE	REVISED	BY
A	05-10-2021	REVISION SUBJECT TO ARCH. COMMENT	

JOB NO. : J-853

PROJECT :
PROPOSED RESIDENTIAL DEVELOPMENT AT N.K.I.L. 6542 YIN PING ROAD KOWLOON

TITLE :
PART ELEVATION FOR CURTAIN WALL AT TOWER 2

DATE : 26-MAR-21 | SCALE : 1:60 (A1)


DRAWN BY : LHR | CHECKED BY :

美特鋁質有限公司
MIDI ALUMINIUM FABRICATOR LTD.
Units 6-8, Sunray Industrial Centre, 1/F
610 Cha Kwo Ling Road, Kowloon
Tel:23489211-4 Fax:(852)27727666

DWG NO. : J853-SD-CW-4203 | REV. : -

LEGEND :


R.S. = RESTRAINT SOCKET

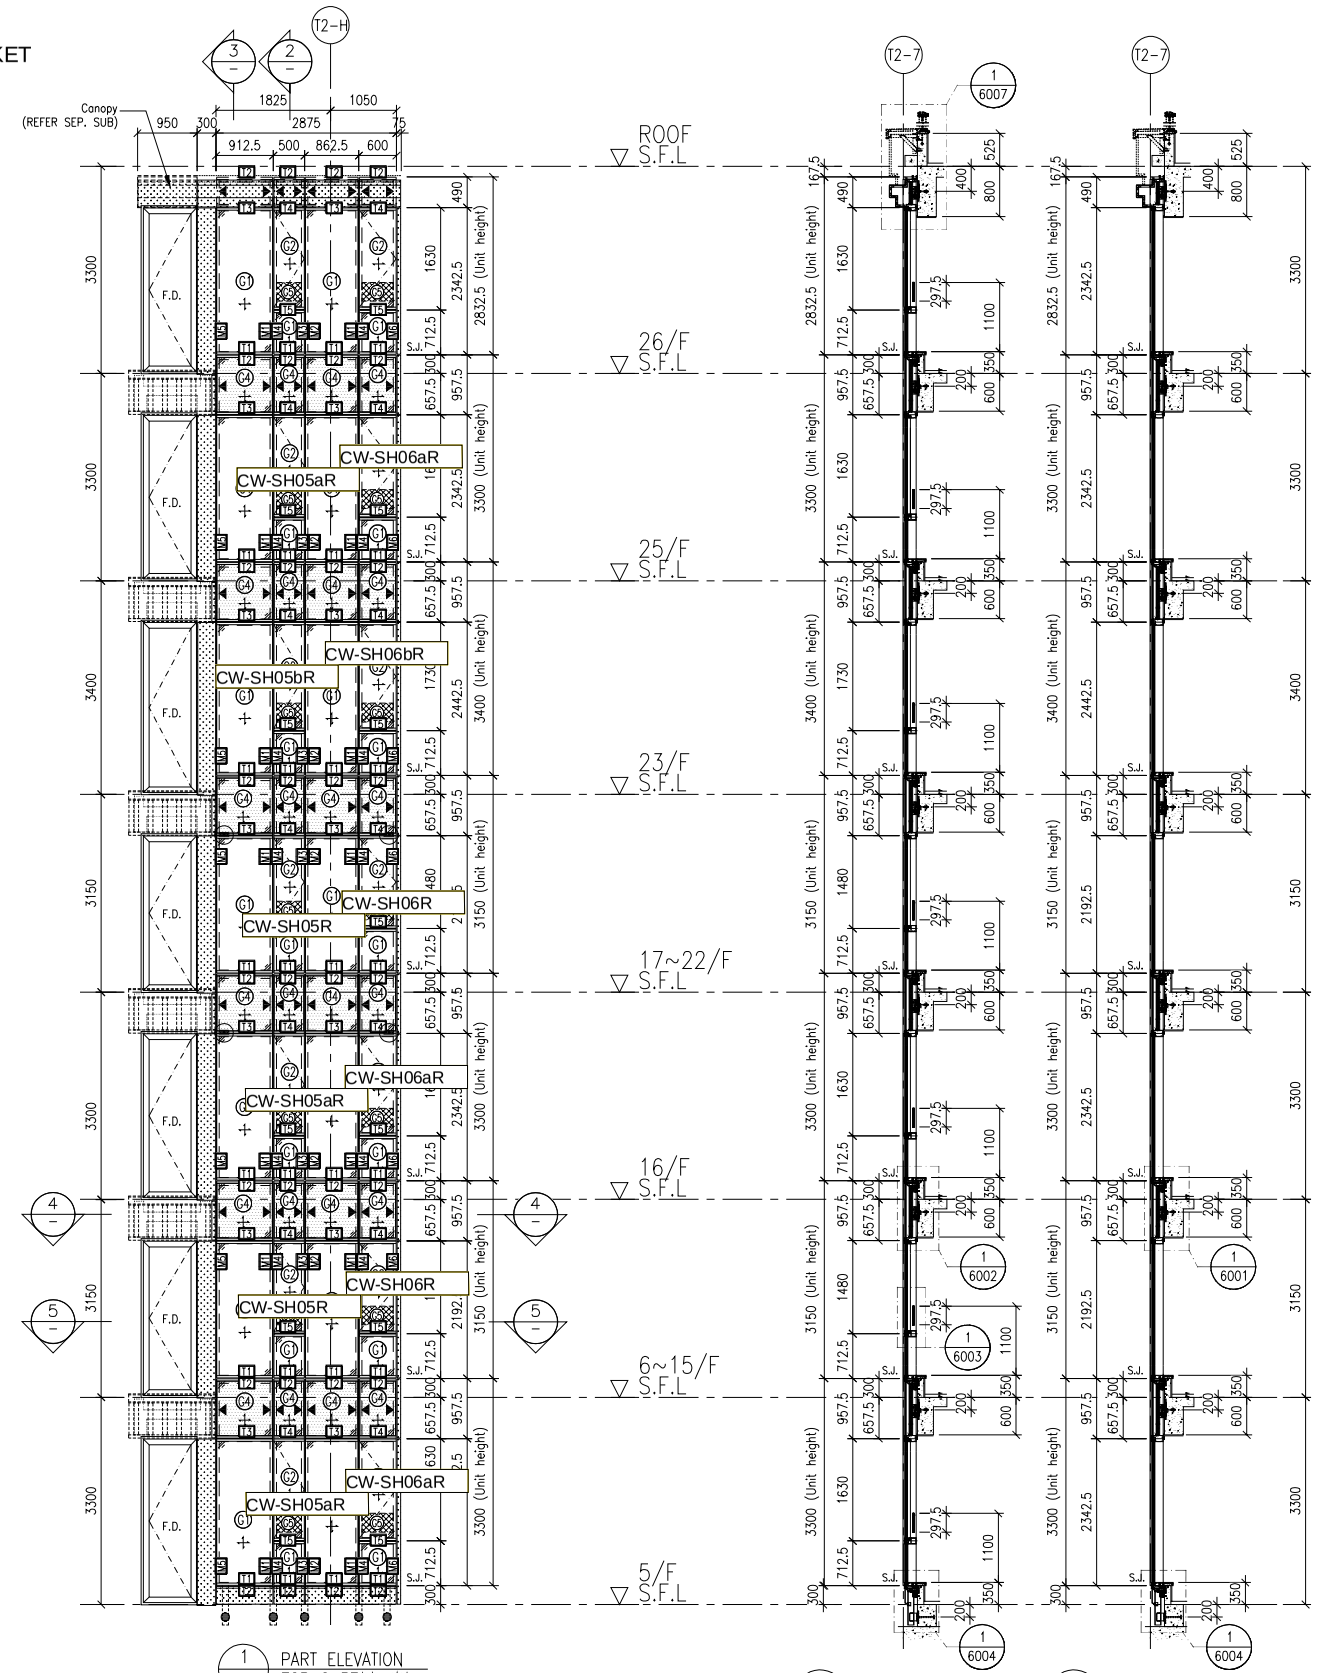


1 PART ELEVATION FOR CURTAIN WALL

2 TYPICAL SECTION FOR CURTAIN WALL

3 TYPICAL SECTION FOR CURTAIN WALL

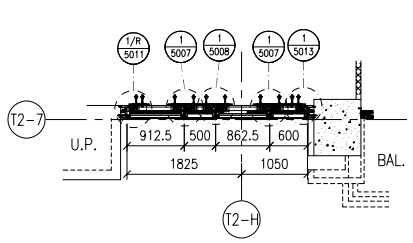

4 PART PLAN FOR CURTAIN WALL

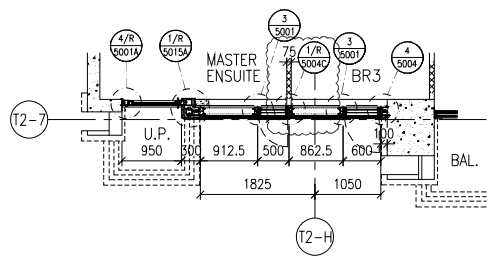

5 PART PLAN FOR CURTAIN WALL

FLOOR LEVEL (S.F.L.)

FLOOR	LEVEL
ROOF	+210.00
26/F	+206.70
25/F	+203.40
23/F	+200.00
22/F	+196.85
21/F	+193.70
20/F	+190.55
19/F	+187.40
18/F	+184.25
17/F	+181.10
16/F	+177.80
15/F	+174.65
12/F	+171.50
11/F	+168.35
10/F	+165.20
9/F	+162.05
8/F	+158.90
7/F	+155.75
6/F	+152.60
5/F	+149.30

LEGEND:

- G1 – 10mm HEAT STRENGTHENED GLASS (OUTER) + 12mm AIR SPACE +12mm THK. TEMPERED CLEAR GLASS (INNER)
- G2 – 10mm HEAT STRENGTHENED GLASS (OUTER) + 12mm AIR SPACE +10mm THK. TEMPERED CLEAR GLASS (INNER)
- G4 – 12mm THK. HEAT STRENGTHENED GLASS & 2mm THK. ALUM. BACKPAN (SPANDREL GLASS)
- G10 – 12mm THK. CLEAR TEMPERED GLASS (INTERNAL PROTECTIVE BARRIER)
- 3mm THK. ALUM. CLADDING
- S.J. – STACK JOINT (WIND LOAD)
- AE01 – ALUM. EXTRUSION DIE NO.
- ▲ – SUPPORT POINT (WIND LOAD + DEAD LOAD)
- ● – SUPPORT POINT (WIND LOAD)

B.D. REF :

CLIENT :

SHIMAO GROUP HOLDINGS LIMITED

ARCHITECT :

WONG TUNG & PARTNERS LIMITED
ARCHITECTS & PLANNERS

MAIN CONTRACTOR :

協興建築有限公司
HIP HING CONSTRUCTION CO LTD

STRUCTURAL ENGINEER :

C M WONG & ASSOCIATES LTD
黃志明建築工程師有限公司

FACADE CONSULTANT:

MEINHARDT

NOTE :

1. ALL DIMENSIONS ARE IN mm.
2. ALL ELEVATIONS ARE VIEWED FROM OUTSIDE.
3. ALL DIMENSIONS TO BE VERIFIED ON SITE BEFORE FABRICATION.

LEGEND :

X1 — DETAIL MARK NO.
X001 — REFER SHEET NO.

1. F.F.L. -- FINISHED FLOOR LEVEL
2. S.F.L. -- STRUCTURAL FLOOR LEVEL
3. (/R) -- REVERSED DETAIL

NO.	DATE	REVISED	BY
A	05-10-2021	REVISION SUBJECT TO ARCH. COMMENT	

JOB NO. : J-853

PROJECT :

PROPOSED RESIDENTIAL DEVELOPMENT AT N.K.I.L. 6542 YIN PING ROAD KOWLOON

TITLE :

PART ELEVATION FOR CURTAIN WALL AT TOWER 2

DATE : 26-MAR-21 | SCALE : 1:60 (A1)


DRAWN BY : LHR | CHECKED BY :

美特鋁質有限公司
MIDI ALUMINIUM FABRICATOR LTD.
Units 6-8, Sunray Industrial Centre, 1/F
610 Cha Kwo Ling Road, Kowloon
Tel:23489211-4 Fax:(852)27727666

DWG NO. : J853-SD-CW-4204 | REV. : -

LEGEND :


R.S. = RESTRAINT SOCKET

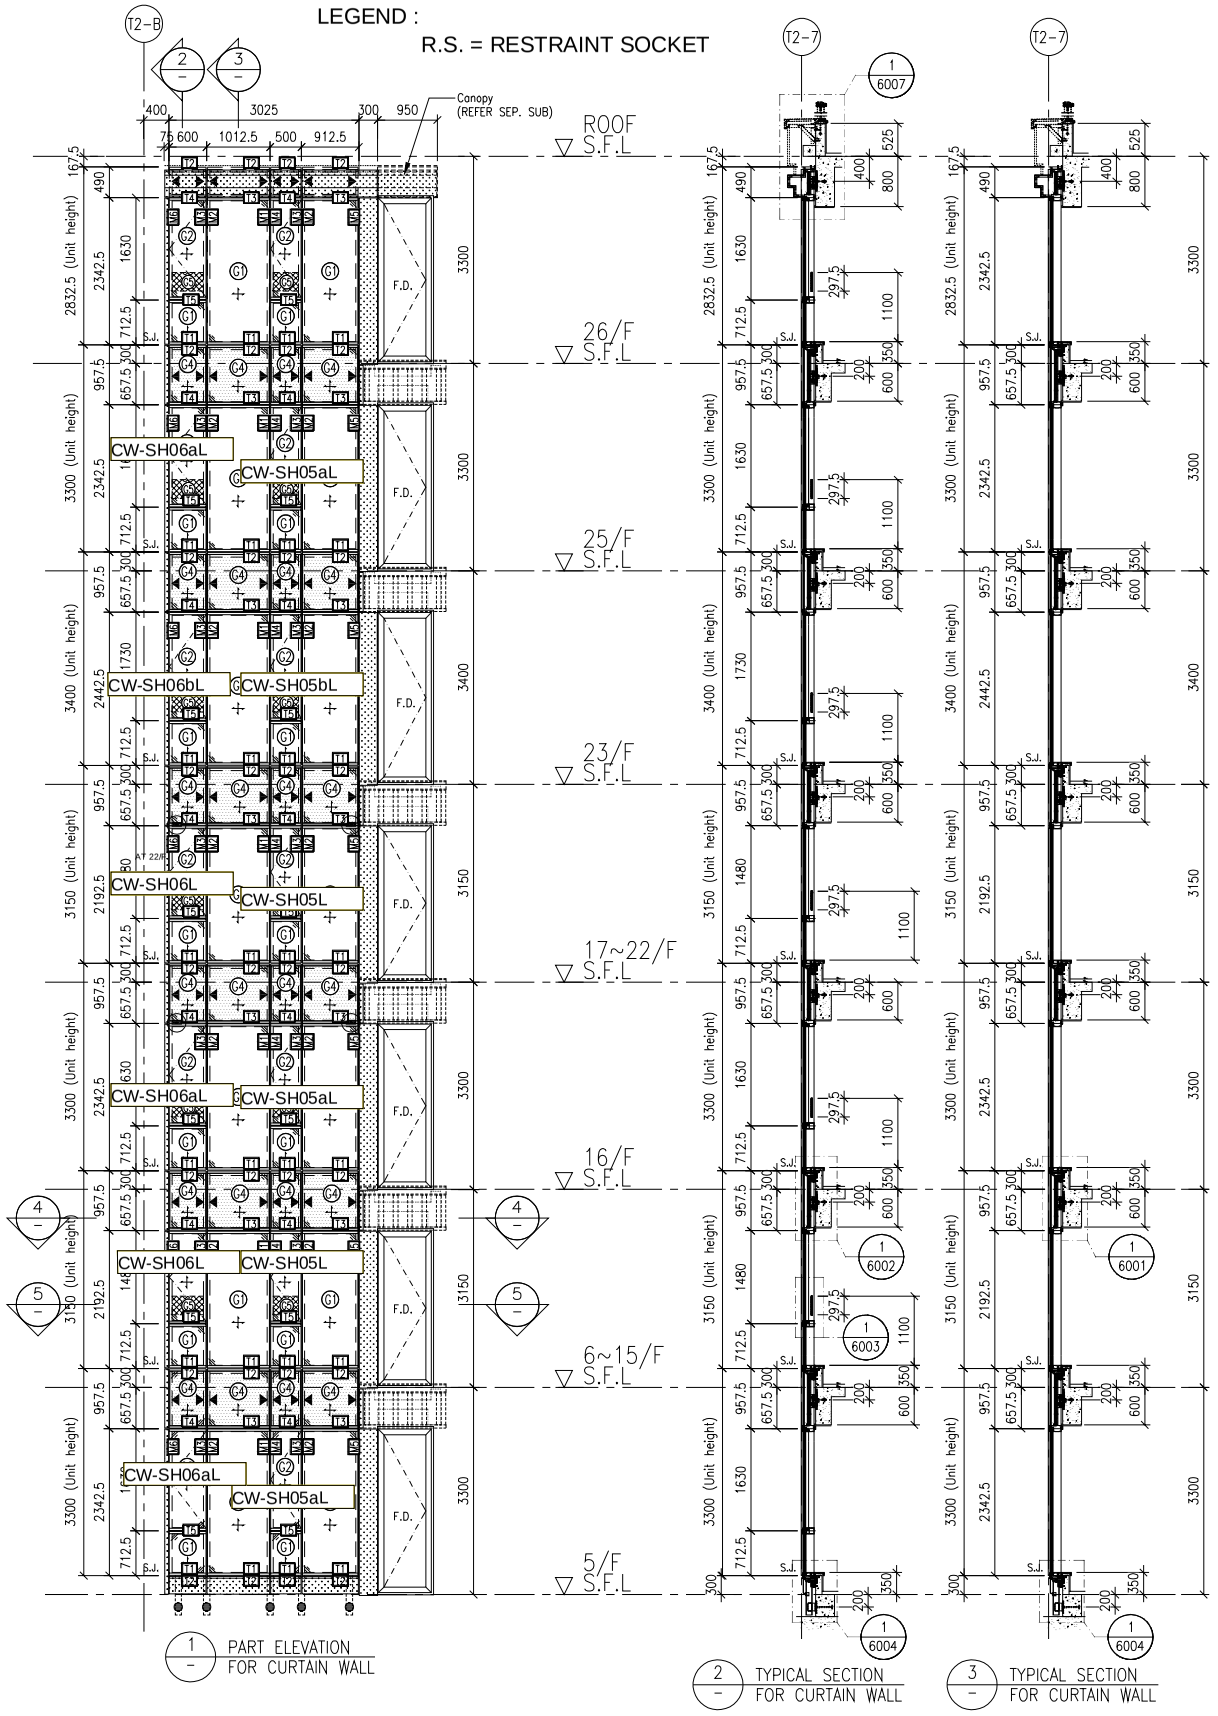

1 PART ELEVATION FOR CURTAIN WALL

2 TYPICAL SECTION FOR CURTAIN WALL

3 TYPICAL SECTION FOR CURTAIN WALL

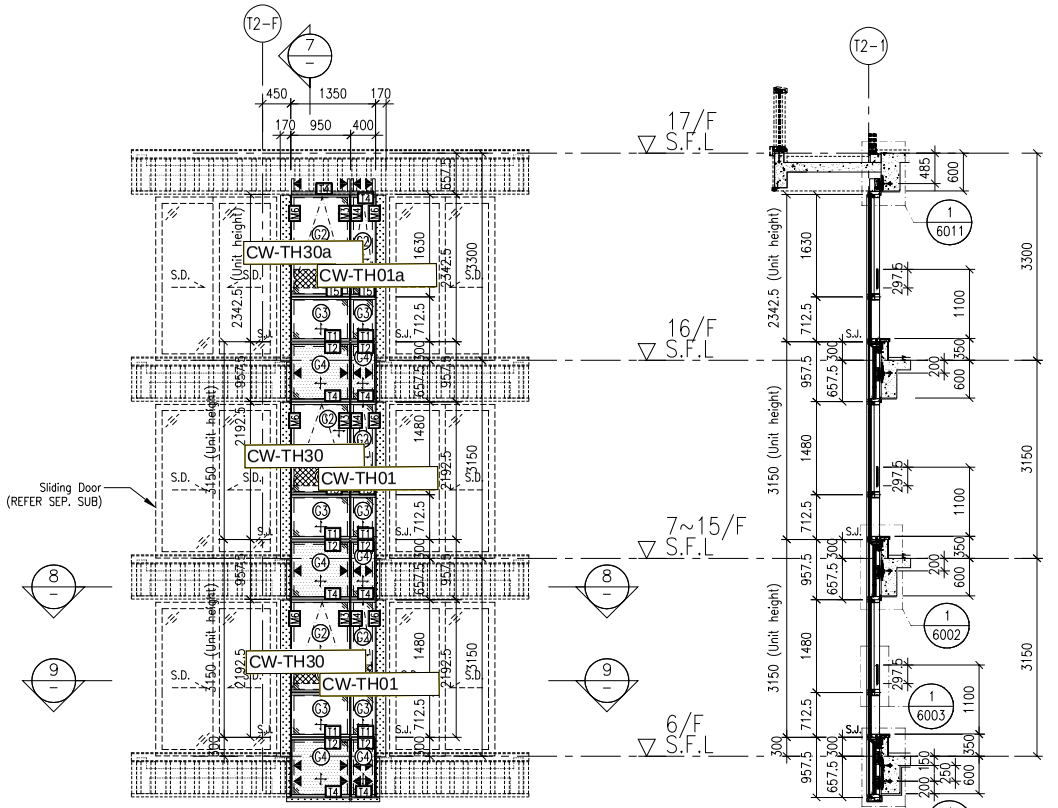


6 PART ELEVATION FOR CURTAIN WALL


7 TYPICAL SECTION FOR CURTAIN WALL

FLOOR LEVEL (S.F.L.)


FLOOR	LEVEL
ROOF	+210.00
26/F	+206.70
25/F	+203.40
23/F	+200.00
22/F	+196.85
21/F	+193.70
20/F	+190.55
19/F	+187.40
18/F	+184.25
17/F	+181.10
16/F	+177.80
15/F	+174.65
12/F	+171.50
11/F	+168.35
10/F	+165.20
9/F	+162.05
8/F	+158.90
7/F	+155.75
6/F	+152.60
5/F	+149.30

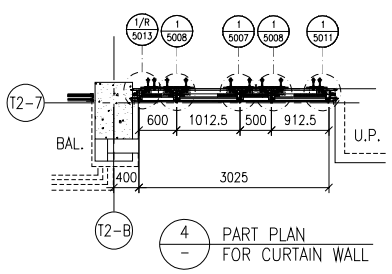


4 PART PLAN FOR CURTAIN WALL

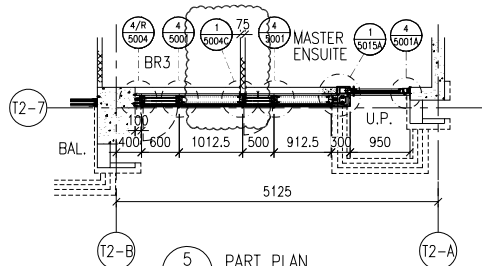

5 PART PLAN FOR CURTAIN WALL

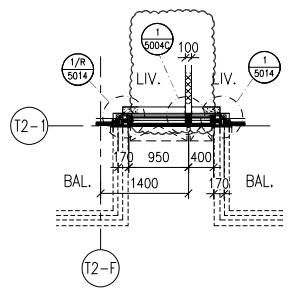

9 PART PLAN FOR CURTAIN WALL

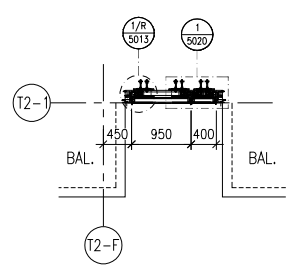

8 PART PLAN FOR CURTAIN WALL

B.D. REF :

CLIENT :

SHIMAO GROUP HOLDINGS LIMITED

ARCHITECT :

WONG TUNG & PARTNERS LIMITED
ARCHITECTS & PLANNERS

MAIN CONTRACTOR :

協興建築有限公司
HIP HING CONSTRUCTION CO LTD

STRUCTURAL ENGINEER :

C M WONG & ASSOCIATES LTD
黃志明建築工程師有限公司

FACADE CONSULTANT:

MEINHARDT

LEGEND:

- C1 – 10mm HEAT STRENGTHENED GLASS (OUTER) + 12mm AIR SPACE +12mm THK. TEMPERED CLEAR GLASS (INNER)
- C2 – 10mm HEAT STRENGTHENED GLASS (OUTER) + 12mm AIR SPACE +10mm THK. TEMPERED CLEAR GLASS (INNER)
- C4 – 12mm THK. HEAT STRENGTHENED GLASS & 2mm THK. ALUM. BACKPAN (SPANDREL GLASS)
- C5 – 12mm THK. CLEAR TEMPERED GLASS (INTERNAL PROTECTIVE BARRIER)
- 3mm THK. ALUM. CLADDING
- S.J. – STACK JOINT (WIND LOAD)
- AE01 – ALUM. EXTRUSION DIE NO.
- ▲ – SUPPORT POINT (WIND LOAD + DEAD LOAD)
- ● – SUPPORT POINT (WIND LOAD)

NOTE :

1. ALL DIMENSIONS ARE IN mm.
2. ALL ELEVATIONS ARE VIEWED FROM OUTSIDE.
3. ALL DIMENSIONS TO BE VERIFIED ON SITE BEFORE FABRICATION.

LEGEND :

- X1 / X001 – DETAIL MARK NO. / REFER SHEET NO.

1. F.F.L. --FINISHED FLOOR LEVEL
2. S.F.L. --STRUCTURAL FLOOR LEVEL
3. (/R) --REVERSED DETAIL

NO.	DATE	REVISED	BY
A	05-10-2021	REVISION SUBJECT TO ARCH. COMMENT	

JOB NO. : J-853

PROJECT :

PROPOSED RESIDENTIAL DEVELOPMENT AT N.K.I.L. 6542 YIN PING ROAD KOWLOON

TITLE :

PART ELEVATION FOR CURTAIN WALL AT TOWER 2

DATE : 26-MAR-21 | SCALE : 1:60 (A1)


DRAWN BY : LHR | CHECKED BY :

美特鋁質有限公司
MIDI ALUMINIUM FABRICATOR LTD.
Units 6-8, Sunray Industrial Centre, 1/F
610 Cha Kwo Ling Road, Kowloon
Tel:23489211-4 Fax:(852)27727666

DWG NO. : J853-SD-CW-4205 | REV. : -

LEGEND :


R.S. = RESTRAINT SOCKET

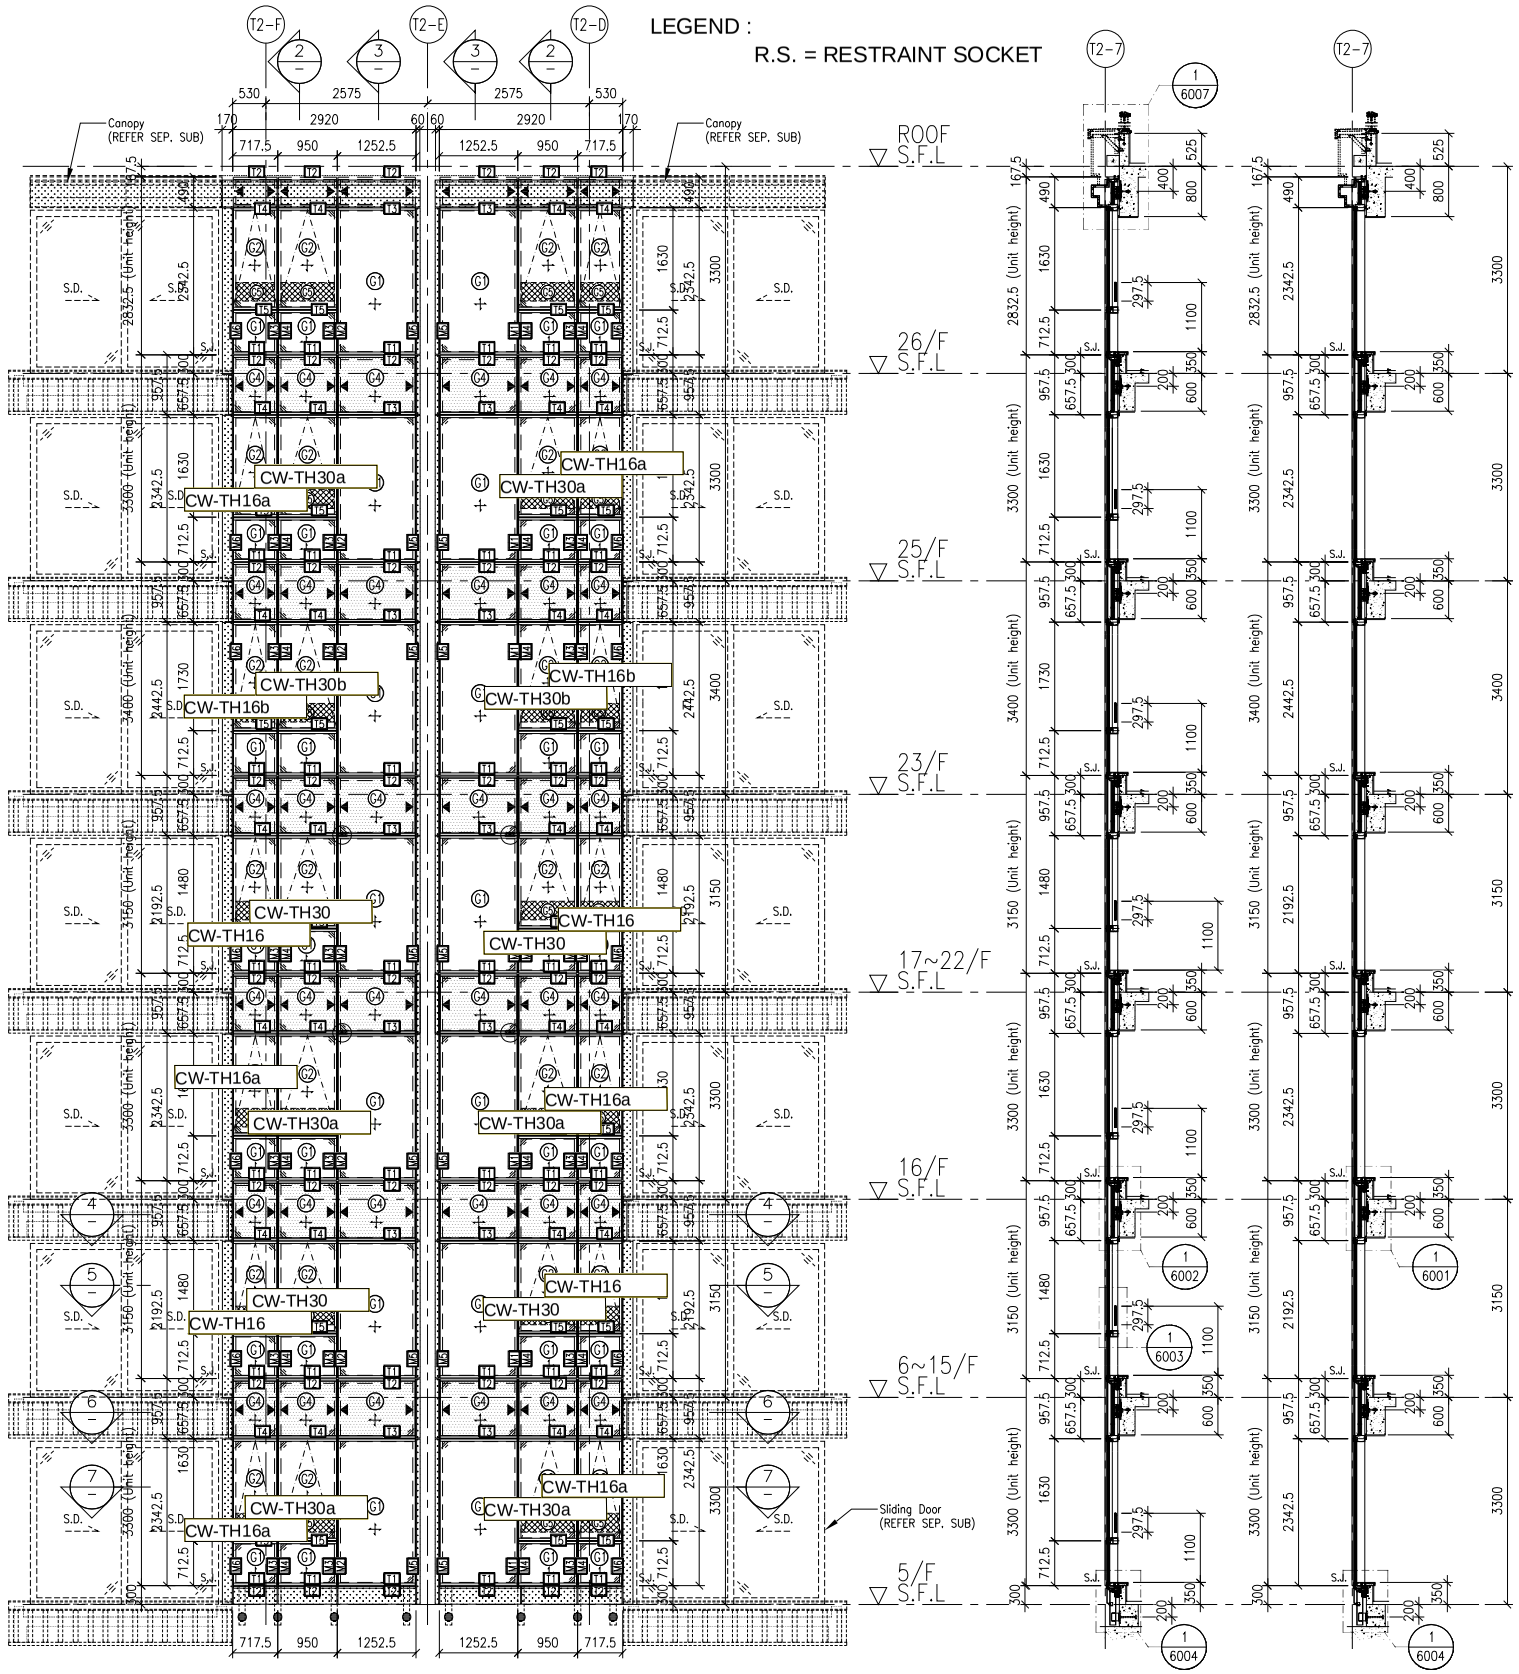


1 PART ELEVATION FOR CURTAIN WALL

2 TYPICAL SECTION FOR CURTAIN WALL


3 TYPICAL SECTION FOR CURTAIN WALL

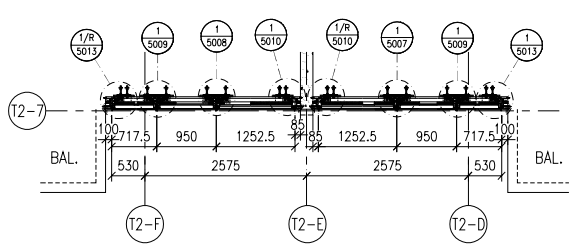


4 PART PLAN FOR CURTAIN WALL

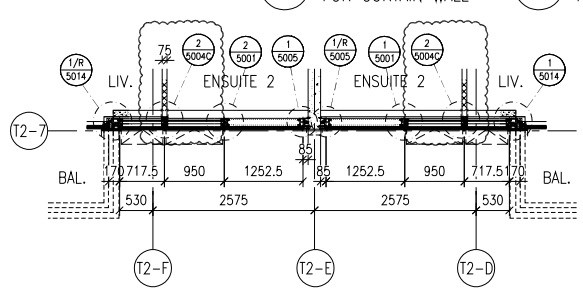

5 PART PLAN FOR CURTAIN WALL

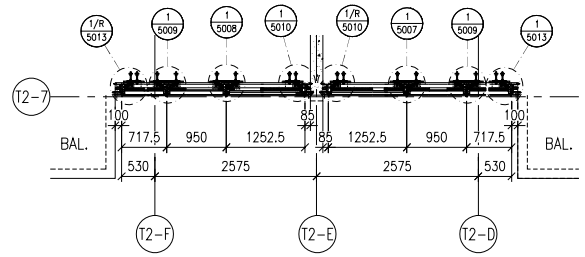

6 PART PLAN FOR CURTAIN WALL

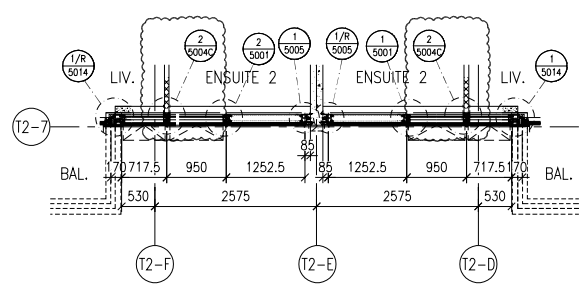

7 PART PLAN FOR CURTAIN WALL

FLOOR LEVEL (S.F.L.)

FLOOR	LEVEL
ROOF	+210.00
26/F	+206.70
25/F	+203.40
23/F	+200.00
22/F	+196.85
21/F	+193.70
20/F	+190.55
19/F	+187.40
18/F	+184.25
17/F	+181.10
16/F	+177.80
15/F	+174.65
12/F	+171.50
11/F	+168.35
10/F	+165.20
9/F	+162.05
8/F	+158.90
7/F	+155.75
6/F	+152.60
5/F	+149.30

LEGEND:

- G1 – 10mm HEAT STRENGTHENED GLASS (OUTER) + 12mm AIR SPACE +12mm THK. TEMPERED CLEAR GLASS (INNER)
- G2 – 10mm HEAT STRENGTHENED GLASS (OUTER) + 12mm AIR SPACE +10mm THK. TEMPERED CLEAR GLASS (INNER)
- G4 – 12mm THK. HEAT STRENGTHENED GLASS & 2mm THK. ALUM. BACKPAN (SPANDREL GLASS)
- G10 – 12mm THK. CLEAR TEMPERED GLASS (INTERNAL PROTECTIVE BARRIER)
- 3mm THK. ALUM. CLADDING
- S.J. – STACK JOINT (WIND LOAD)
- AE01 – ALUM. EXTRUSION DIE NO.
- ▲ – SUPPORT POINT (WIND LOAD + DEAD LOAD)
- ● – SUPPORT POINT (WIND LOAD)

B.D. REF :

CLIENT :

SHIMAO GROUP HOLDINGS LIMITED

ARCHITECT : WONG TUNG & PARTNERS LIMITED ARCHITECTS & PLANNERS

MAIN CONTRACTOR : 協興建築有限公司 HIP HING CONSTRUCTION CO LTD

STRUCTURAL ENGINEER : C M WONG & ASSOCIATES LTD 黃志明建築工程師有限公司

FACADE CONSULTANT: MEINHARDT

NOTE :

1. ALL DIMENSIONS ARE IN mm.
2. ALL ELEVATIONS ARE VIEWED FROM OUTSIDE.
3. ALL DIMENSIONS TO BE VERIFIED ON SITE BEFORE FABRICATION.

LEGEND :

X1 — DETAIL MARK NO.
X001 — REFER SHEET NO.

1. F.F.L. -- FINISHED FLOOR LEVEL
2. S.F.L. -- STRUCTURAL FLOOR LEVEL
3. (/R) -- REVERSED DETAIL

NO.	DATE	REVISED	BY

JOB NO. : J-853

PROJECT : PROPOSED RESIDENTIAL DEVELOPMENT AT N.K.I.L. 6542 YIN PING ROAD KOWLOON

TITLE : PART ELEVATION FOR CURTAIN WALL AT TOWER 2

DATE : 22-OCT-21 | SCALE : 1:60 (A1)


DRAWN BY : LHR | CHECKED BY :

美特鋁質有限公司 MIDI ALUMINIUM FABRICATOR LTD.
Units 6-8, Sunray Industrial Centre, 1/F
610 Cha Kwo Ling Road, Kowloon
Tel:23489211-4 Fax:(852)27727666


DWG NO. : J853-SD-CW-4204A | REV. : -

LEGEND :

R.S. = RESTRAINT SOCKET

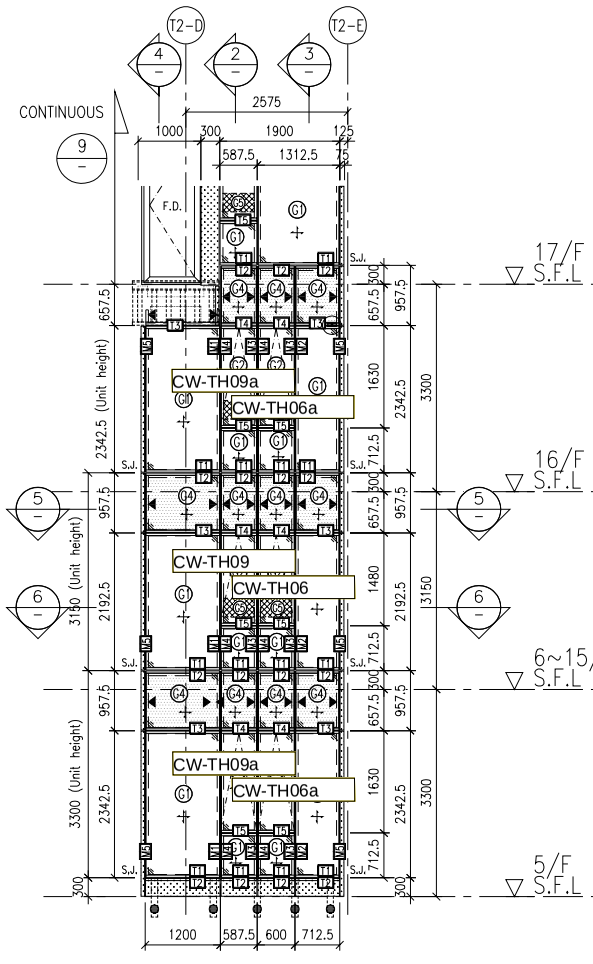


1 / – PART ELEVATION FOR CURTAIN WALL

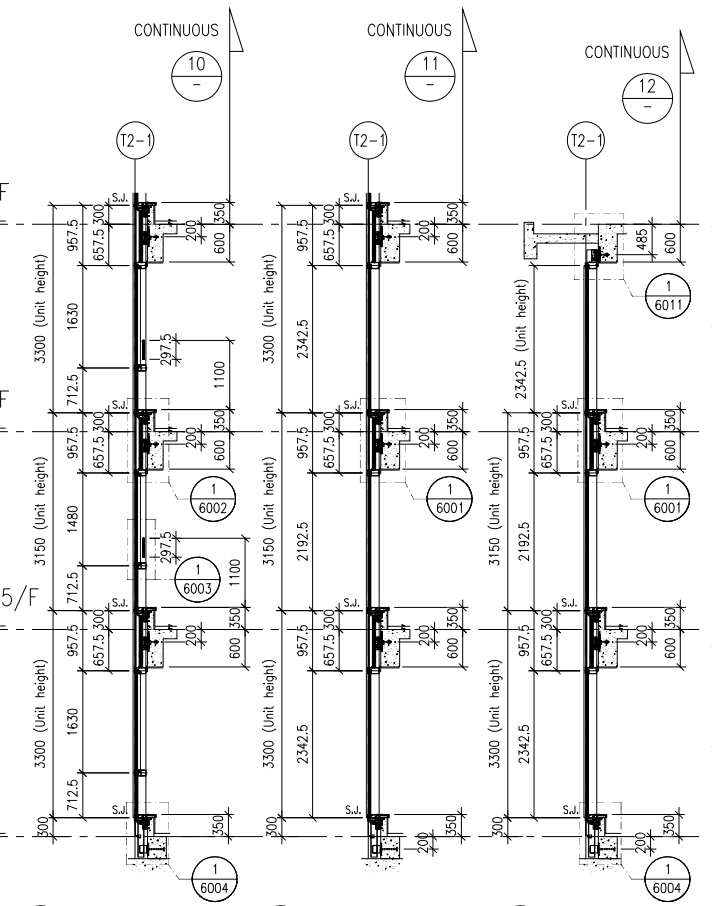


2 / – TYPICAL SECTION FOR CURTAIN WALL

3 / – TYPICAL SECTION FOR CURTAIN WALL


4 / – TYPICAL SECTION FOR CURTAIN WALL

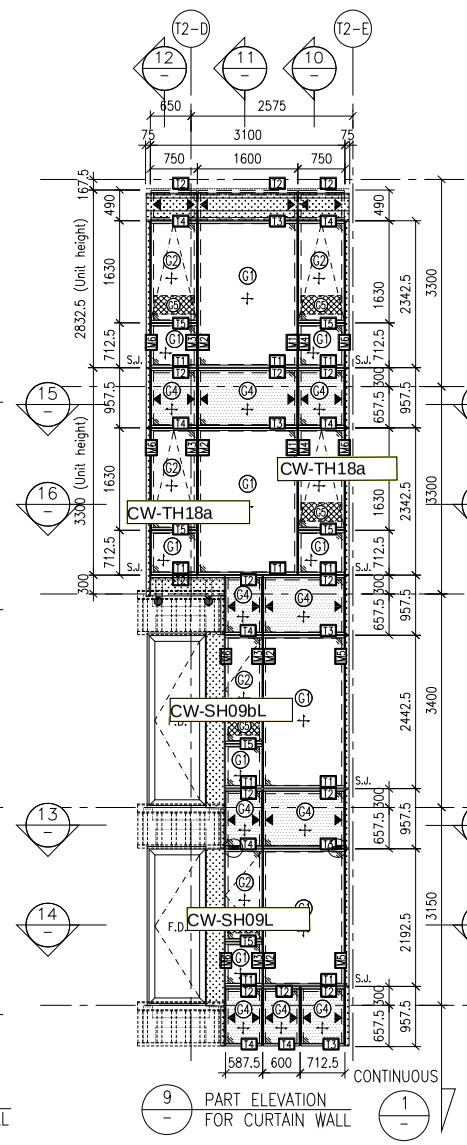

9 / – PART ELEVATION FOR CURTAIN WALL

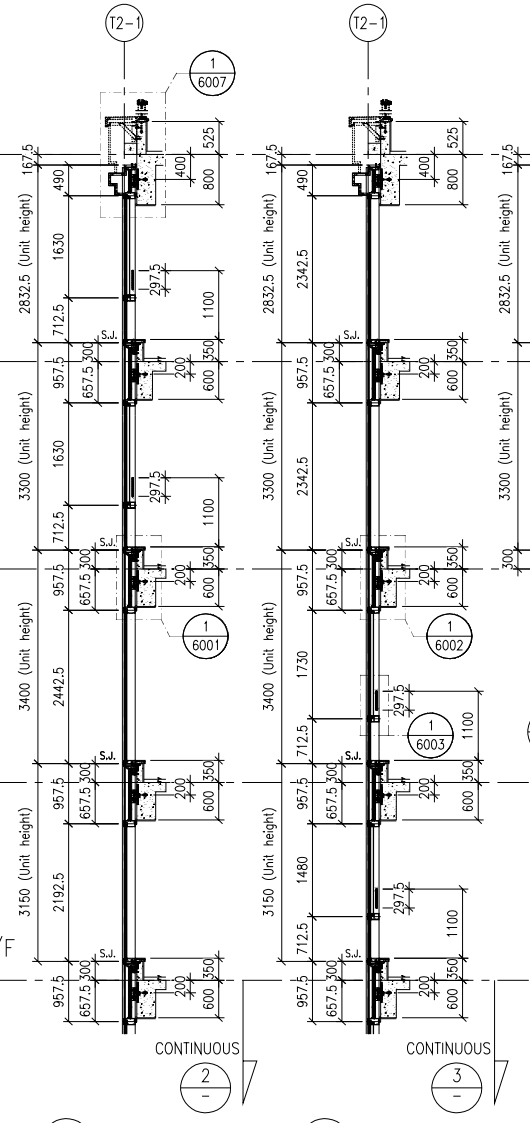


10 / – TYPICAL SECTION FOR CURTAIN WALL

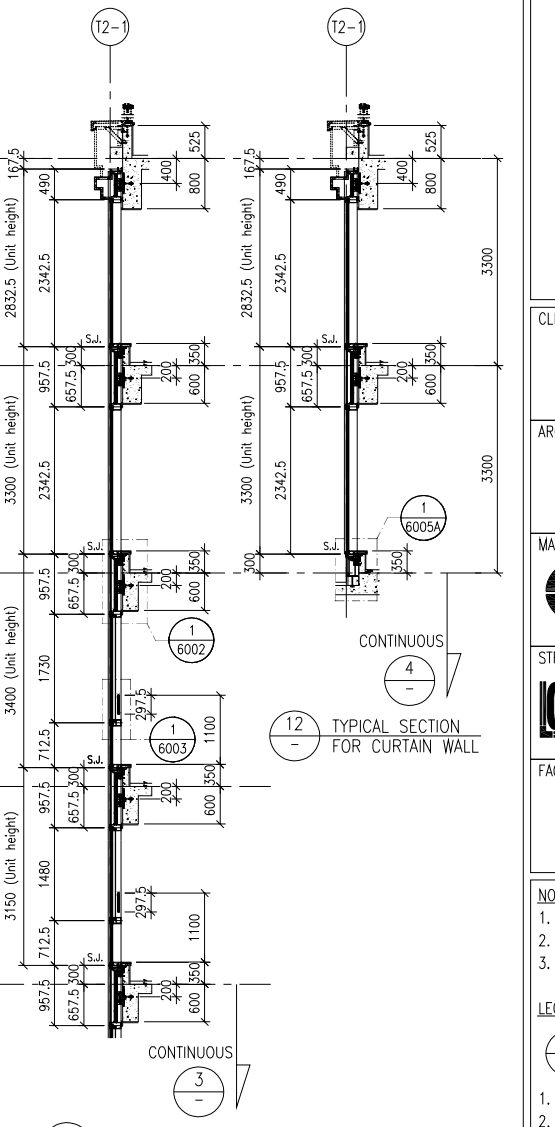


11 / – TYPICAL SECTION FOR CURTAIN WALL


12 / – TYPICAL SECTION FOR CURTAIN WALL

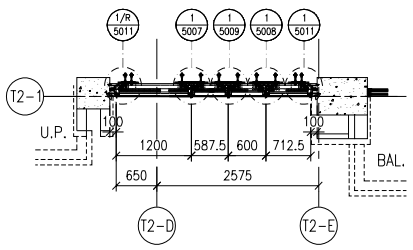


5 / – PART PLAN FOR CURTAIN WALL

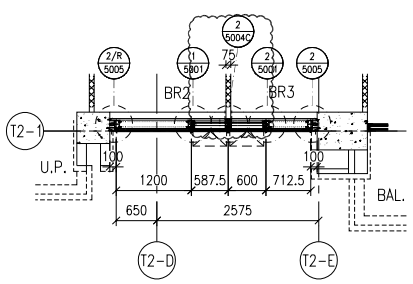


6 / – PART PLAN FOR CURTAIN WALL

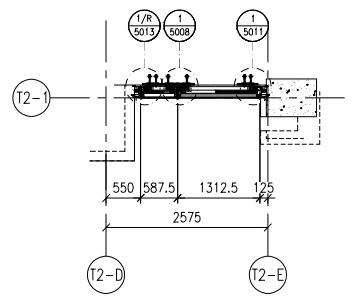


13 / – PART PLAN FOR CURTAIN WALL

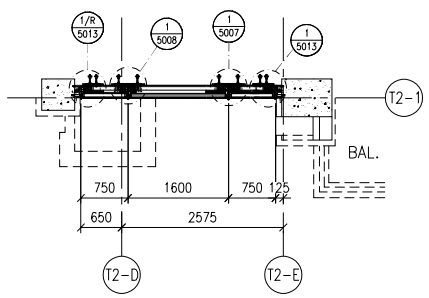

15 / – PART PLAN FOR CURTAIN WALL

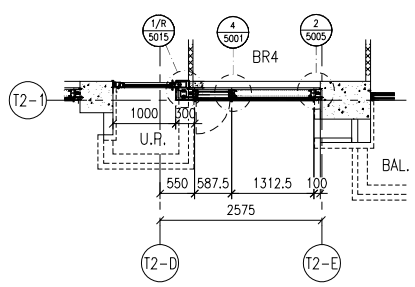

14 / – PART PLAN FOR CURTAIN WALL

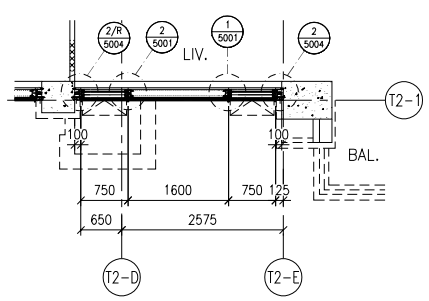

16 / – PART PLAN FOR CURTAIN WALL

T2 FLOOR LEVEL (S.F.L.)

FLOOR	LEVEL
R/F	+210.00
26/F	+206.70
25/F	+203.40
23/F	+200.00
22/F	+196.85
21/F	+193.70
20/F	+190.55
19/F	+187.40
18/F	+184.25
17/F	+181.10
16/F	+177.80
15/F	+174.65
12/F	+171.50
11/F	+168.35
10/F	+165.20
9/F	+162.05
8/F	+158.90
7/F	+155.75
6/F	+152.60
5/F	+149.30

LEGEND:

- G1 – 10mm HEAT STRENGTHENED GLASS (OUTER) + 12mm AIR SPACE +12mm THK. TEMPERED CLEAR GLASS (INNER)
- G2 – 10mm HEAT STRENGTHENED GLASS (OUTER) + 12mm AIR SPACE +10mm THK. TEMPERED CLEAR GLASS (INNER)
- G4 – 12mm THK. HEAT STRENGTHENED GLASS & 2mm THK. ALUM. BACKPAN (SPANDREL GLASS)
- G5 – 12mm THK. CLEAR TEMPERED GLASS (INTERNAL PROTECTIVE BARRIER)
- 3mm THK. ALUM. CLADDING
- S.J. – STACK JOINT (WIND LOAD)
- AE01 – ALUM. EXTRUSION DIE NO.
- ▲ – SUPPORT POINT (WIND LOAD + DEAD LOAD)
- ● – SUPPORT POINT (WIND LOAD)

B.D. REF :

CLIENT :

SHIMAO GROUP HOLDINGS LIMITED

ARCHITECT : WONG TUNG & PARTNERS LIMITED ARCHITECTS & PLANNERS

MAIN CONTRACTOR : 協興建築有限公司 HIP HING CONSTRUCTION CO LTD

STRUCTURAL ENGINEER : C M WONG & ASSOCIATES LTD 黃志明建築工程師有限公司

FACADE CONSULTANT: MEINHARDT

NOTE :

1. ALL DIMENSIONS ARE IN mm.
2. ALL ELEVATIONS ARE VIEWED FROM OUTSIDE.
3. ALL DIMENSIONS TO BE VERIFIED ON SITE BEFORE FABRICATION.

LEGEND :

X1 / X001 — DETAIL MARK NO. / REFER SHEET NO.

1. F.F.L. -- FINISHED FLOOR LEVEL
2. S.F.L. -- STRUCTURAL FLOOR LEVEL
3. /R -- REVERSED DETAIL

NO.	DATE	REVISED	BY
A	05-10-2021	REVISION SUBJECT TO ARCH. COMMENT	

JOB NO. : J-853

PROJECT : PROPOSED RESIDENTIAL DEVELOPMENT AT N.K.I.L. 6542 YIN PING ROAD KOWLOON


TITLE : PART ELEVATION FOR CURTAIN WALL AT TOWER 2

DATE : 26-MAR-21 | SCALE : 1:60 (A1)

DRAWN BY : LHR | CHECKED BY :

美特鋁質有限公司 MIDI ALUMINIUM FABRICATOR LTD.
Units 6-8, Sunray Industrial Centre, 1/F
610 Cha Kwo Ling Road, Kowloon
Tel:23489211-4 Fax:(852)27727666

DWG NO. : J853-SD-CW-4202 | REV. : –

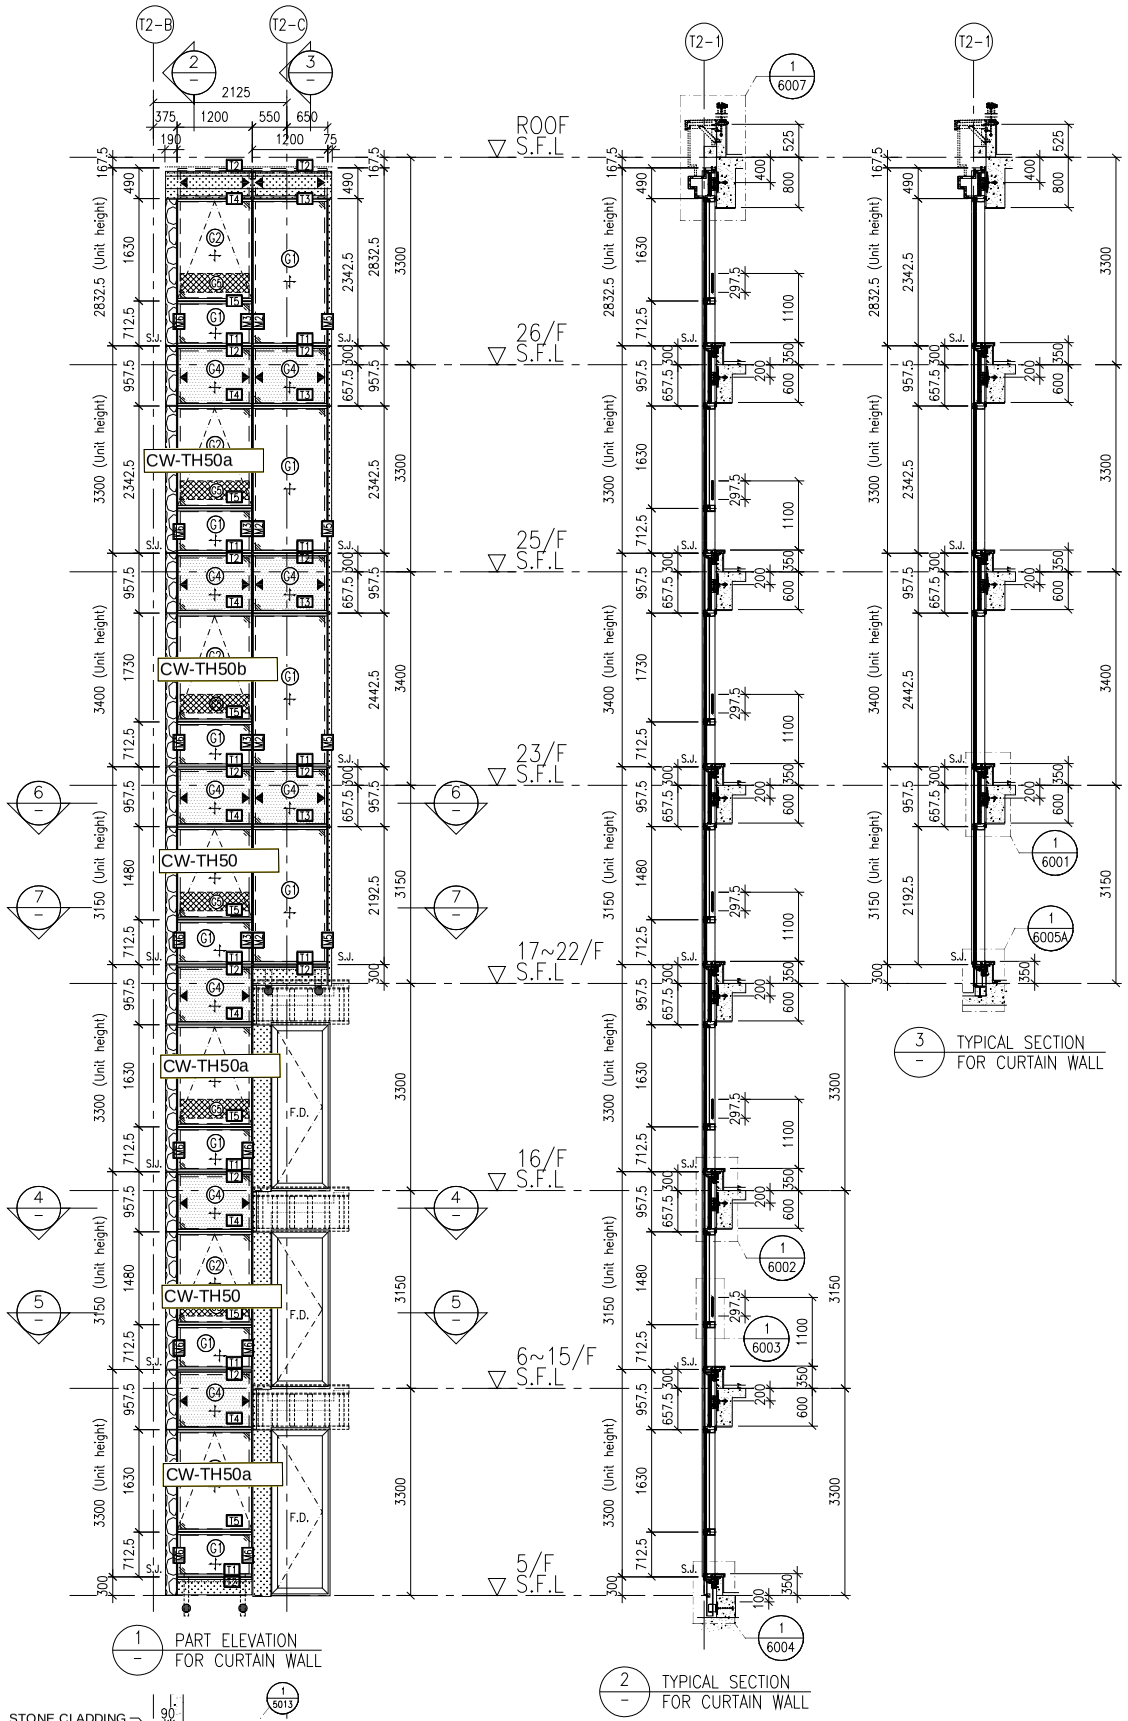

1 PART ELEVATION FOR CURTAIN WALL

2 TYPICAL SECTION FOR CURTAIN WALL

3 TYPICAL SECTION FOR CURTAIN WALL

4 PART PLAN FOR CURTAIN WALL

5 PART PLAN FOR CURTAIN WALL

6 PART PLAN FOR CURTAIN WALL

7 PART PLAN FOR CURTAIN WALL

8 PART ELEVATION FOR CURTAIN WALL

9 TYPICAL SECTION FOR CURTAIN WALL

10 TYPICAL SECTION FOR CURTAIN WALL

11 PART PLAN FOR CURTAIN WALL

12 PART PLAN FOR CURTAIN WALL

T2 FLOOR LEVEL (S.F.L.)

FLOOR	LEVEL
R/F	+210.00
26/F	+206.70
25/F	+203.40
23/F	+200.00
22/F	+196.85
21/F	+193.70
20/F	+190.55
19/F	+187.40
18/F	+184.25
17/F	+181.10
16/F	+177.80
15/F	+174.65
12/F	+171.50
11/F	+168.35
10/F	+165.20
9/F	+162.05
8/F	+158.90
7/F	+155.75
6/F	+152.60
5/F	+149.30

LEGEND:

- G1+ – 10mm HEAT STRENGTHENED GLASS (OUTER) + 12mm AIR SPACE +12mm THK. TEMPERED CLEAR GLASS (INNER)
- G2+ – 10mm HEAT STRENGTHENED GLASS (OUTER) + 12mm AIR SPACE +10mm THK. TEMPERED CLEAR GLASS (INNER)
- G4+ – 12mm THK. HEAT STRENGTHENED GLASS & 2mm THK. ALUM. BACKPAN (SPANDREL GLASS)
- G5 – 12mm THK. CLEAR TEMPERED GLASS (INTERNAL PROTECTIVE BARRIER)
- 3mm THK. ALUM. CLADDING
- S.J. – STACK JOINT (WIND LOAD)
- AE-01 – ALUM. EXTRUSION DIE NO.
- ▲ – SUPPORT POINT (WIND LOAD + DEAD LOAD)
- ● – SUPPORT POINT (WIND LOAD)

B.D. REF :

CLIENT :
SHIMAO GROUP HOLDINGS LIMITED

ARCHITECT :
WONG TUNG & PARTNERS LIMITED
ARCHITECTS & PLANNERS

MAIN CONTRACTOR :
協興建築有限公司
HIP HING CONSTRUCTION CO LTD

STRUCTURAL ENGINEER :
C M WONG & ASSOCIATES LTD
黃志明建築工程師有限公司

FACADE CONSULTANT:
MEINHARDT

NOTE :
1. ALL DIMENSIONS ARE IN mm.
2. ALL ELEVATIONS ARE VIEWED FROM OUTSIDE.
3. ALL DIMENSIONS TO BE VERIFIED ON SITE BEFORE FABRICATION.

LEGEND :
- X1 / X001 — DETAIL MARK NO. / REFER SHEET NO.
1. F.F.L. --FINISHED FLOOR LEVEL
2. S.F.L. --STRUCTURAL FLOOR LEVEL
3. (/R) --REVERSED DETAIL

NO.	DATE	REVISED	BY
A	05-10-2021	REVISION SUBJECT TO ARCH. COMMENT	

JOB NO. : J-853

PROJECT :
PROPOSED RESIDENTIAL DEVELOPMENT AT N.K.I.L. 6542
YIN PING ROAD
KOWLOON

TITLE :
PART ELEVATION FOR CURTAIN WALL AT TOWER 2

DATE : 26-MAR-21 | SCALE : 1:60 (A1)

DRAWN BY : LHR | CHECKED BY :


美特鋁質有限公司
MIDI ALUMINIUM FABRICATOR LTD.
Units 6-8, Sunray Industrial Centre, 1/F
610 Cha Kwo Ling Road, Kowloon
Tel:23489211-4 Fax:(852)27727666

DWG NO. : J853-SD-CW-4201 | REV. : -

美特鋁質 有限公司
MIDI Aluminium Fabricator Ltd.

工程號	J853	地盤	延坪道住宅

圖號	層數	數量	總數	位置	樓層
CW-TH22Z	14	1	14	CW-PTMB22Z	6F-15F,17F-22F

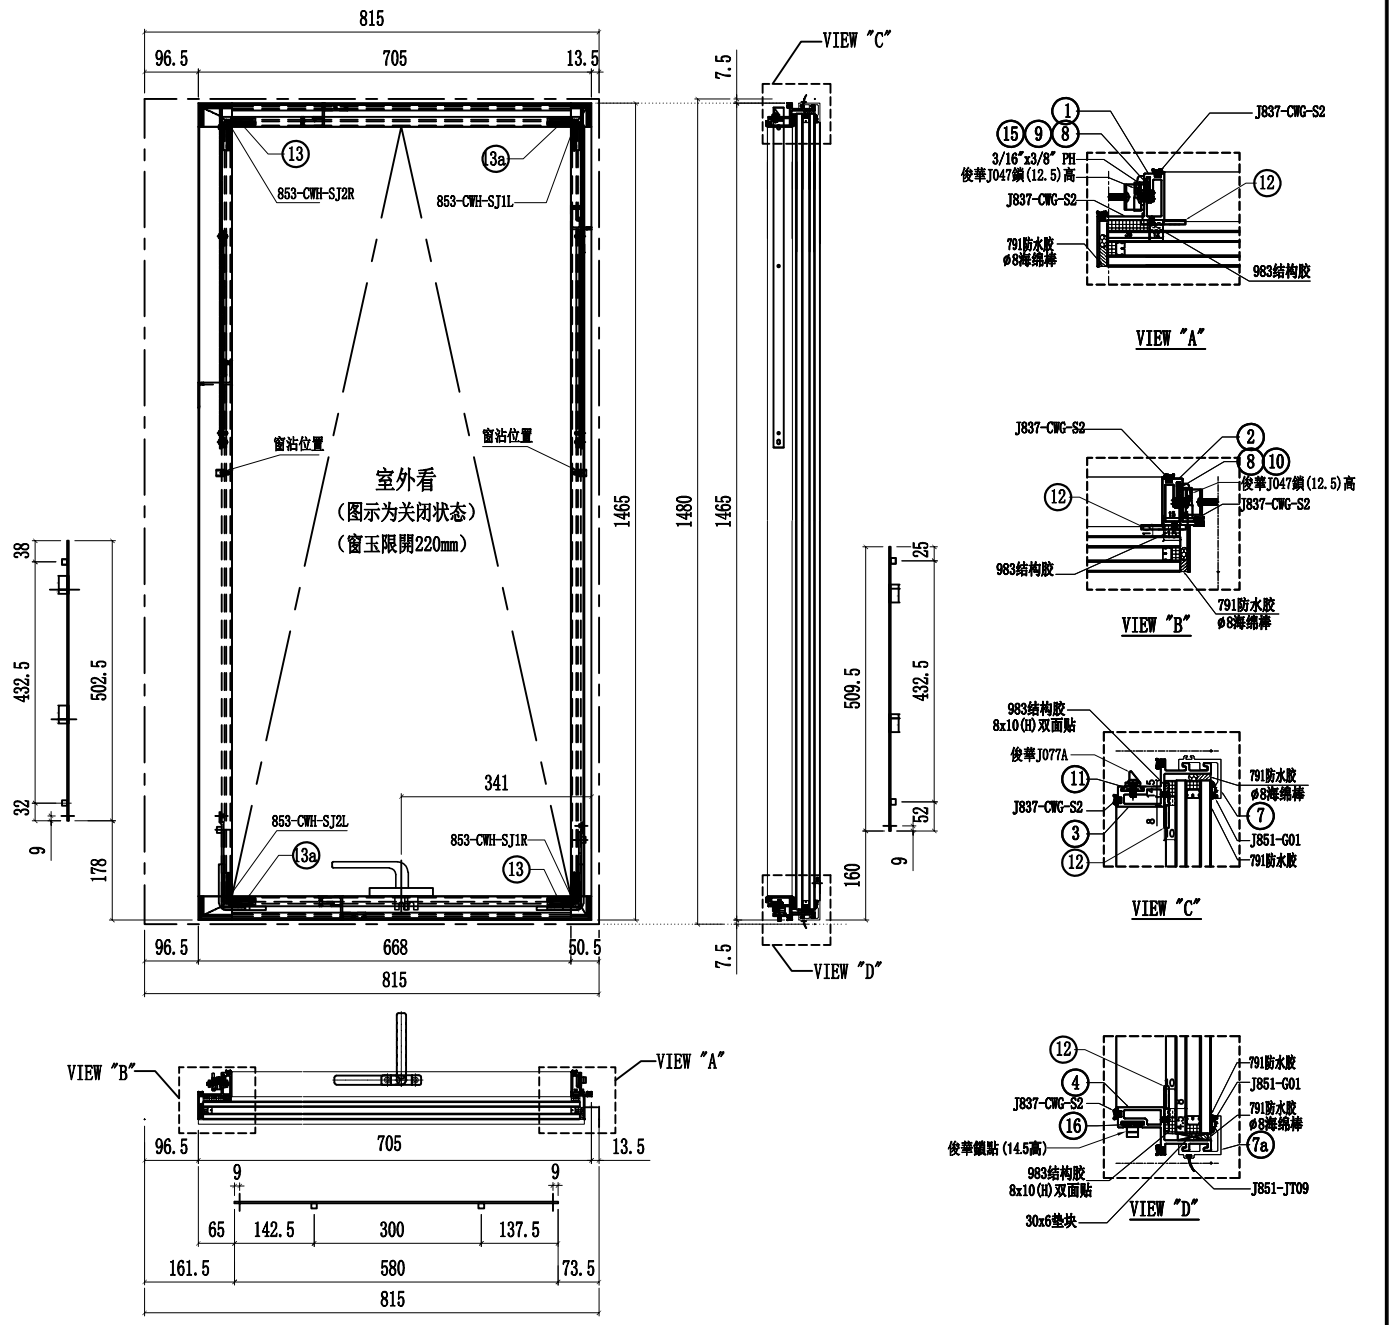


序號	名稱	加工圖號	長度	模號	數量	序號	名稱	加工圖號	長度	模號	數量
1	窗玉企料	X86167-02T-22	1380	X86167	1	11	扣碼墊巴	LBW-01	52	X85964	2
2	窗玉企料	X86168-02T-02R	1380	X86168	1	12	TH窗玉角碼用鋁角	CA-AG07a	20.5	50*50*4mm鋁角	4
3	窗玉横料	X86169-02T-22T	608	X86169	1	13	飛機碼	CW-LB07	40	4mm鋁巴	4
4	窗玉横料	X86169-02T-22D	608	X86169	1	14	扇撐加力巴	SS-03	283	12*3mm鋁巴	2
7	扣蓋	X85988-02-22T	688.5	X85988	2	15	拉巴	UN-LB05L	502.5	X85964	1
8	窗占墊巴	LBW-02	25	X85964	2	16	拉巴	UN-LB05-22	580	X85964	1
9	扇撐墊巴	LBW-03a	348	X85964	1	17	拉巴	UN-LB05R	509.5	X85964	1
10	扇撐墊巴	LBW-04a	348	X85964	1	18	G2-22	32mm中空玻璃679x1426.5			1


名稱	生窗玉組裝圖	制圖	方強	2022.06.25	修改			
材料	-	復核	謝永林	2022.08.17	日期			
顏色	JMQ213457(三塗)	批準	胡哥		圖號	CW-TH22Z		

美特鋁質 有限公司
MIDI Aluminium Fabricator Ltd.


圖號	層數	數量	總數	位置	樓層
CW-TH22aZ	2	1	2	CW-PTMB22aZ	5F,16F

工程號	J853	地盤	延坪道住宅

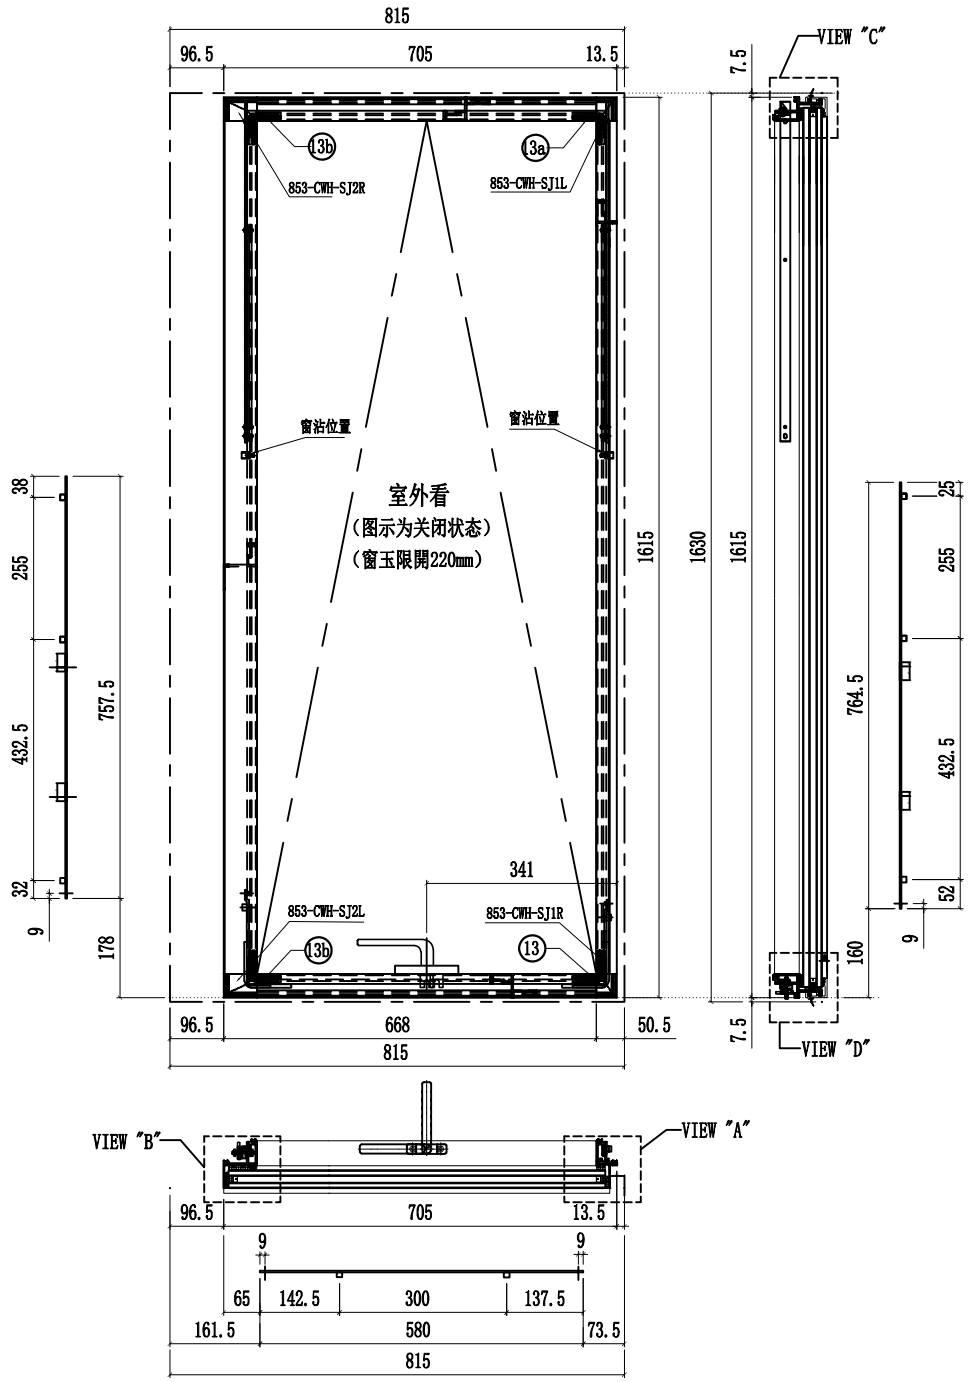


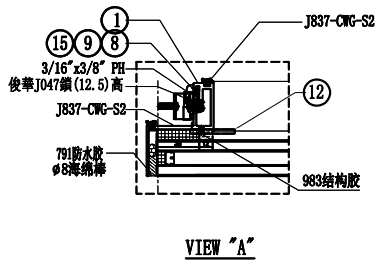


VIEW "A"

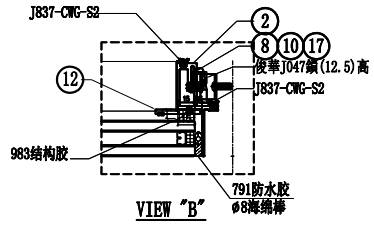

VIEW "B"

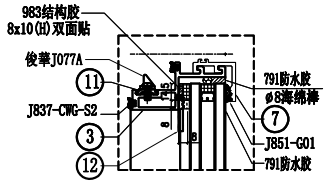

VIEW "C"

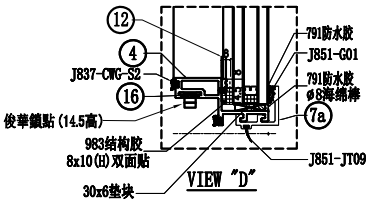

VIEW "D"


序號	名稱	加工圖號	長度	模號	數量	序號	名稱	加工圖號	長度	模號	數量
1	窗玉企料	X86167-02T-22a	1530	X86167	1	11	扣碼墊巴	LBW-01	52	X85964	2
2	窗玉企料	X86168-02T-02aR	1530	X86168	1	12	TH窗玉角碼用鋁角	CA-AG07a	20.5	50*50*4mm鋁角	4
3	窗玉橫料	X86169-02T-22T	608	X86169	1	13	飛機碼	CW-LB07	40	4mm鋁巴	4
4	窗玉橫料	X86169-02T-22D	608	X86169	1	14	扇撐加力巴	SS-03	283	12*3mm鋁巴	2
7	扣蓋	X85988-02-22T	688.5	X85988	2	15	拉巴	UN-LB05aL	757.5	X85964	1
8	窗占墊巴	LBW-02	25	X85964	2	16	拉巴	UN-LB05-22	580	X85964	1
9	扇撐墊巴	LBW-03a	348	X85964	1	17	拉巴	UN-LB05aR	764.5	X85964	1
10	扇撐墊巴	LBW-04a	348	X85964	1	18	G2-22A	32mm中空玻璃679x1576.5			1


名稱	生窗玉組裝圖	制圖	方強	2022.06.25	修改			
材料	-	復核	謝永林	2022.08.17	日期			
顏色	JMQ213457(三塗)	批準	胡哥		圖號	CW-TH22aZ		

美特鋁質 有限公司
MIDI Aluminium Fabricator Ltd.

工程號	J853	地盤	延坪道住宅

圖號	層數	數量	總數	使用位置	樓層
CW-TH-01	8	1	8	CW-PTMB01	6F-15F

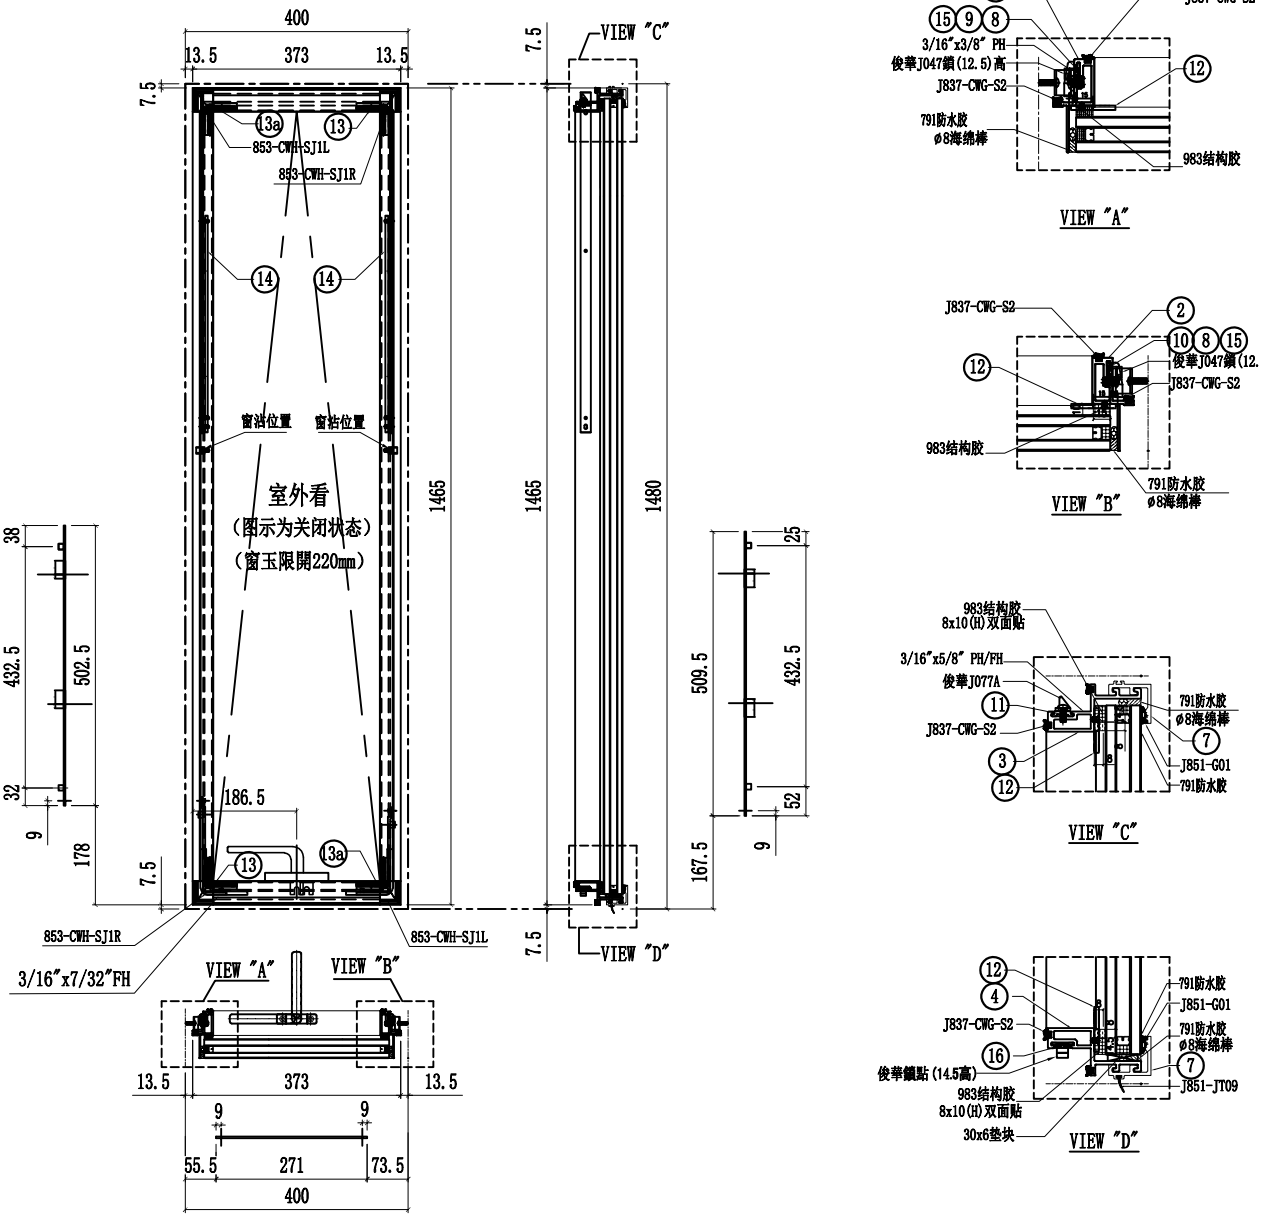

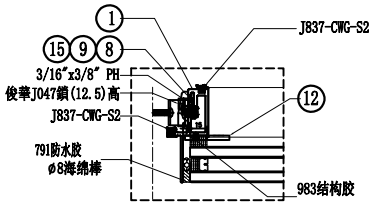


序號	名稱	加工圖號	長度	模號	數量	序號	名稱	加工圖號	長度	模號	數量
1	窗玉企料	X86167-02T-02L	1380	X86167	1	11	扣碼墊巴	LBW-01	52	X85964	2
2	窗玉企料	X86167-02T-02R	1380	X86167	1	12	TH窗玉角碼用鋁角	CW-AG07a	20.5	50*50*4mm鋁角	4
3	窗玉橫料	X86169-02T-01T	299	X86169	1	13	飛機碼	CW-LB07	40	4mm鋁巴	4
4	窗玉橫料	X86169-02T-01D	299	X86169	1	14	扇撐加力巴	SS-03	283	12*3mm鋁巴	2
7	扣蓋	X85988-02-01T	344	X85988	2	15	拉巴	UN-LB05L	502.5	X85964	1
8	窗占墊巴	LBW-02	25	X85964	2	16	拉巴	UN-LB05-01	271	X85964	1
9	扇撐墊巴	LBW-03a	348	X85964	1	17	拉巴	UN-LB05R	509.5	X85964	1
10	扇撐墊巴	LBW-04a	348	X85964	1	18	G2-01	32mm中空玻璃338x1426.5			1

名稱	生窗玉組裝圖	制圖	方強	2022.06.25	修改			
材料	-	復核	謝永林	2022.08.17	日期			
顏色	JMQ213457(三塗)	批準	胡哥		圖號	CW-TH01		

美特鋁質 有限公司
MIDI Aluminium Fabricator Ltd.

工程號	J853	地盤	延坪道住宅

圖號	層數	數量	總數	使用位置	樓層
CW-TH-01a	1	1	1	CW-PTMB01T	16F

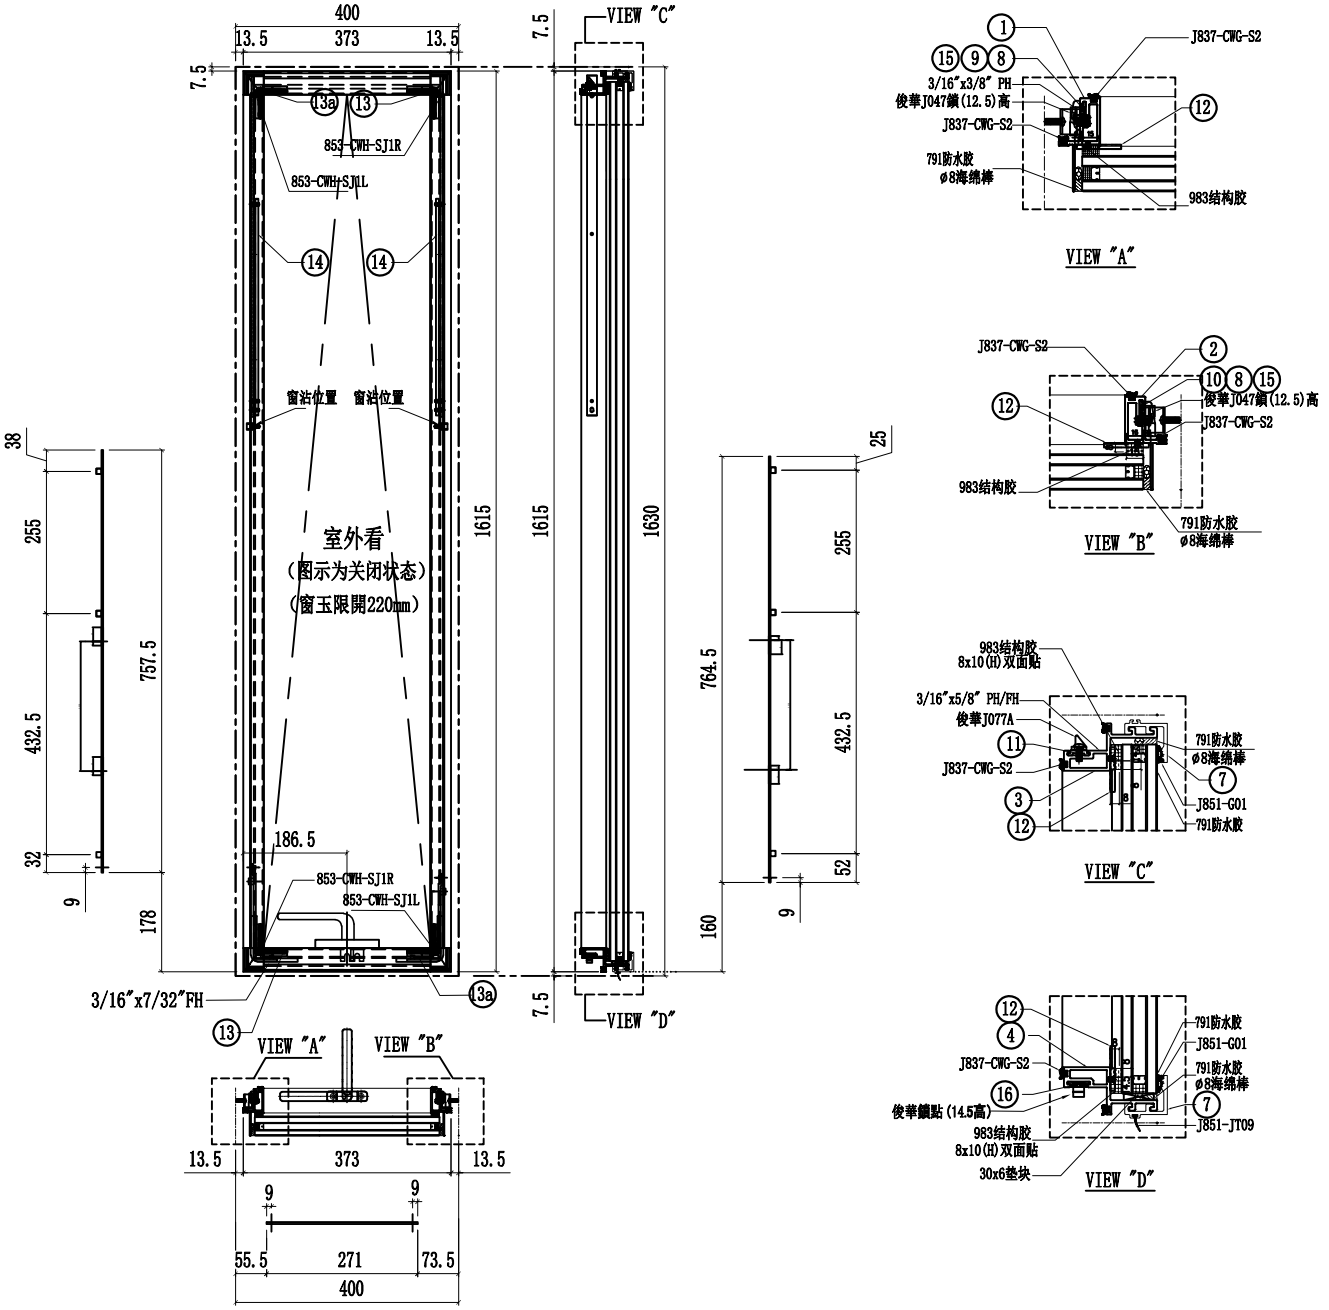


序號	名稱	加工圖號	長度	模號	數量	序號	名稱	加工圖號	長度	模號	數量
1	窗玉企料	X86167-02T-02aL	1530	X86167	1	11	扣碼墊巴	LBW-01	52	X85964	2
2	窗玉企料	X86167-02T-02aR	1530	X86167	1	12	TH窗玉角碼用鋁角	CW-AG07a	20.5	50*50*4mm鋁角	4
3	窗玉橫料	X86169-02T-01T	299	X86169	1	13	飛機碼	CW-LB07	40	4mm鋁巴	4
4	窗玉橫料	X86169-02T-01D	299	X86169	1	14	扇撐加力巴	SS-03	283	12*3mm鋁巴	2
7	扣蓋	X85988-02-01T	344	X85988	2	15	拉巴	UN-LB05aL	757.5	X85964	1
8	窗占墊巴	LBW-02	25	X85964	2	16	拉巴	UN-LB05-01	271	X85964	1
9	扇撐墊巴	LBW-03a	348	X85964	1	17	拉巴	UN-LB05aR	764.5	X85964	1
10	扇撐墊巴	LBW-04a	348	X85964	1	18	G2-01A	32mm中空玻璃338x1576.5			1

名稱	生窗玉組裝圖	制圖	方強	2022.06.25	修改			
材料	-	復核	謝永林	2022.08.17	日期			
顏色	JMQ213457(三塗)	批準	胡哥		圖號	CW-TH01a		

美特鋁質 有限公司
MIDI Aluminium Fabricator Ltd.

工程號	J853	地盤	延坪道住宅

圖號	層數	數量	總數	使用位置	樓層
CW-TH-06	8	1	8	CW-PTMG06	6F-15F

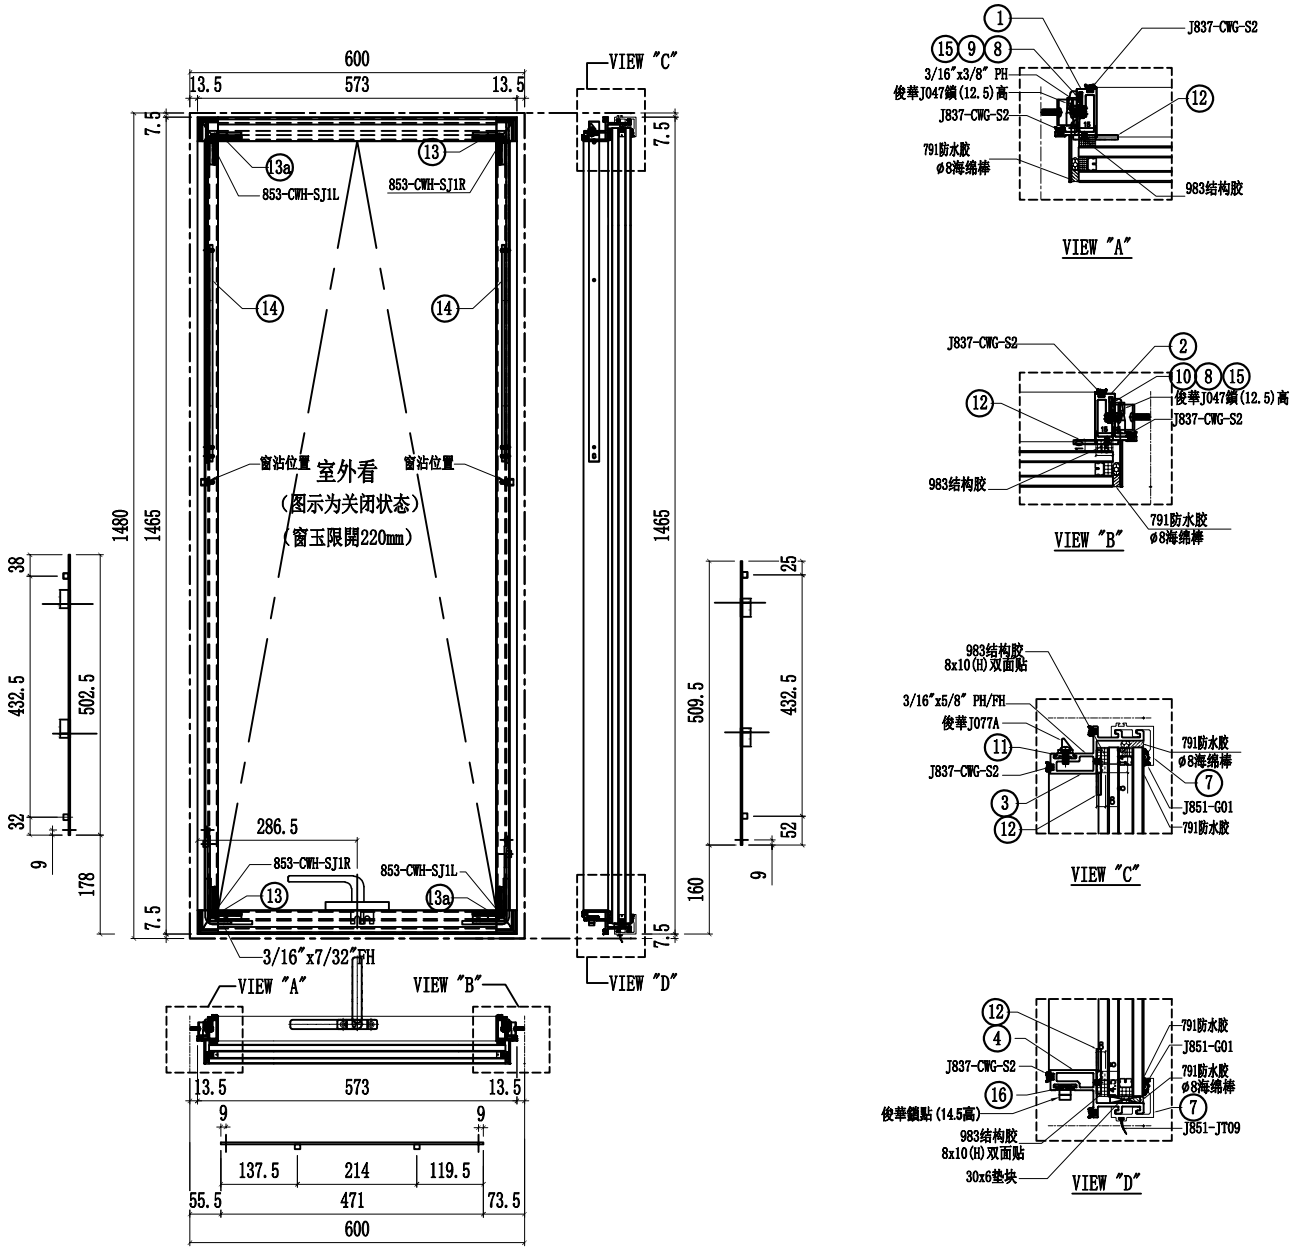

VIEW "A"

VIEW "B"

VIEW "C"

VIEW "D"


序號	名稱	加工圖號	長度	模號	數量	序號	名稱	加工圖號	長度	模號	數量
1	窗玉企料	X86167-02T-02L	1380	X86167	1	11	扣碼墊巴	LBW-01	52	X85964	2
2	窗玉企料	X86167-02T-02R	1380	X86167	1	12	TH窗玉角碼用鋁角	CW-AG07a	20.5	50*50*4mm鋁角	4
3	窗玉橫料	X86169-02T-06T	499	X86169	1	13	飛機碼	CW-LB07	40	4mm鋁巴	4
4	窗玉橫料	X86169-02T-06D	499	X86169	1	14	扇撐加力巴	SS-03	283	12*3mm鋁巴	2
7	扣蓋	X85988-02-06T	544	X85988	2	15	拉巴	UN-LB05L	502.5	X85964	1
8	窗占墊巴	LBW-02	25	X85964	2	16	拉巴	UN-LB05-06	471	X85964	1
9	扇撐墊巴	LBW-03a	348	X85964	1	17	拉巴	UN-LB05R	509.5	X85964	1
10	扇撐墊巴	LBW-04a	348	X85964	1	18	G2-06	32mm中空玻璃538x1426.5			1


名稱	生窗玉組裝圖	制圖	方強	2022.06.25	修改			
材料	-	復核	謝永林	2022.08.17	日期			
顏色	JMQ213457(三塗)	批準	胡哥		圖號	CW-TH06		

美特鋁質 有限公司
MIDI Aluminium Fabricator Ltd.


工程號	J853	地盤	延坪道住宅

圖號	層數	數量	總數	使用位置	樓層
CW-TH-06a	2	1	2	CW-PTMG06a	5F,16F

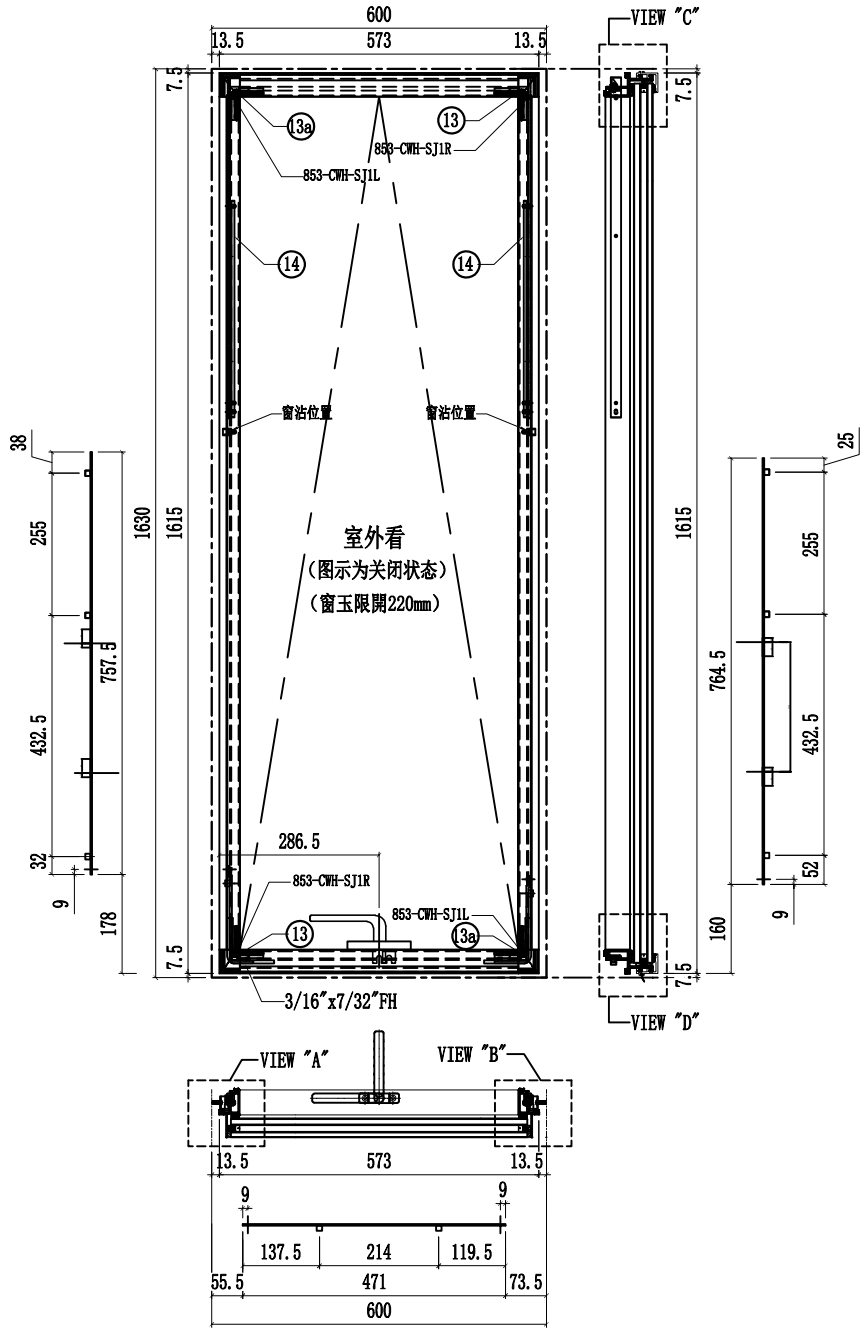


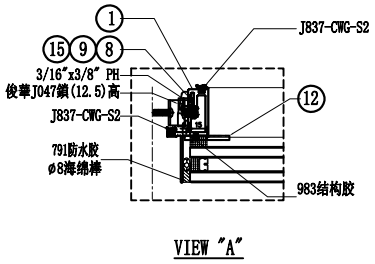


VIEW "A"

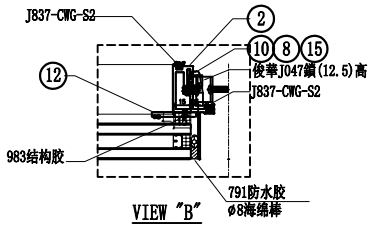

VIEW "B"

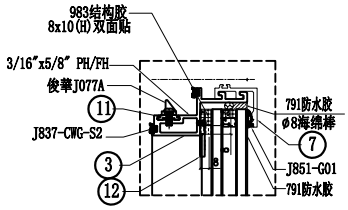

VIEW "C"

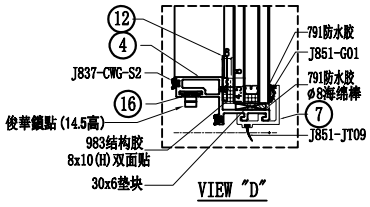

VIEW "D"


序號	名稱	加工圖號	長度	模號	數量	序號	名稱	加工圖號	長度	模號	數量
1	窗玉企料	X86167-02T-02aL	1530	X86167	1	11	扣碼墊巴	LBW-01	52	X85964	2
2	窗玉企料	X86167-02T-02aR	1530	X86167	1	12	TH窗玉角碼用鋁角	CW-AG07a	20.5	50*50*4mm鋁角	4
3	窗玉橫料	X86169-02T-06T	499	X86169	1	13	飛機碼	CW-LB07	40	4mm鋁巴	4
4	窗玉橫料	X86169-02T-06D	499	X86169	1	14	扇撐加力巴	SS-03	283	12*3mm鋁巴	2
7	扣蓋	X85988-02-06T	544	X85988	2	15	拉巴	UN-LB05aL	757.5	X85964	1
8	窗占墊巴	LBW-02	25	X85964	2	16	拉巴	UN-LB05-06	471	X85964	1
9	扇撐墊巴	LBW-03a	348	X85964	1	17	拉巴	UN-LB05aR	764.5	X85964	1
10	扇撐墊巴	LBW-04a	348	X85964	1	18	G2-06A	32mm中空玻璃538x1576.5			1

名稱	生窗玉組裝圖	制圖	方強	2022.06.25	修改			
材料	-	復核	謝永林	2022.08.17	日期			
顏色	JMQ213457(三塗)	批準	胡哥		圖號	CW-TH06a		

美特鋁質 有限公司
MIDI Aluminium Fabricator Ltd.

工程號	J853	地盤	延坪道住宅

圖號	層數	數量	總數	使用位置	樓層
CW-TH-09	8	1	8	CW-PTMG09	6F-15F

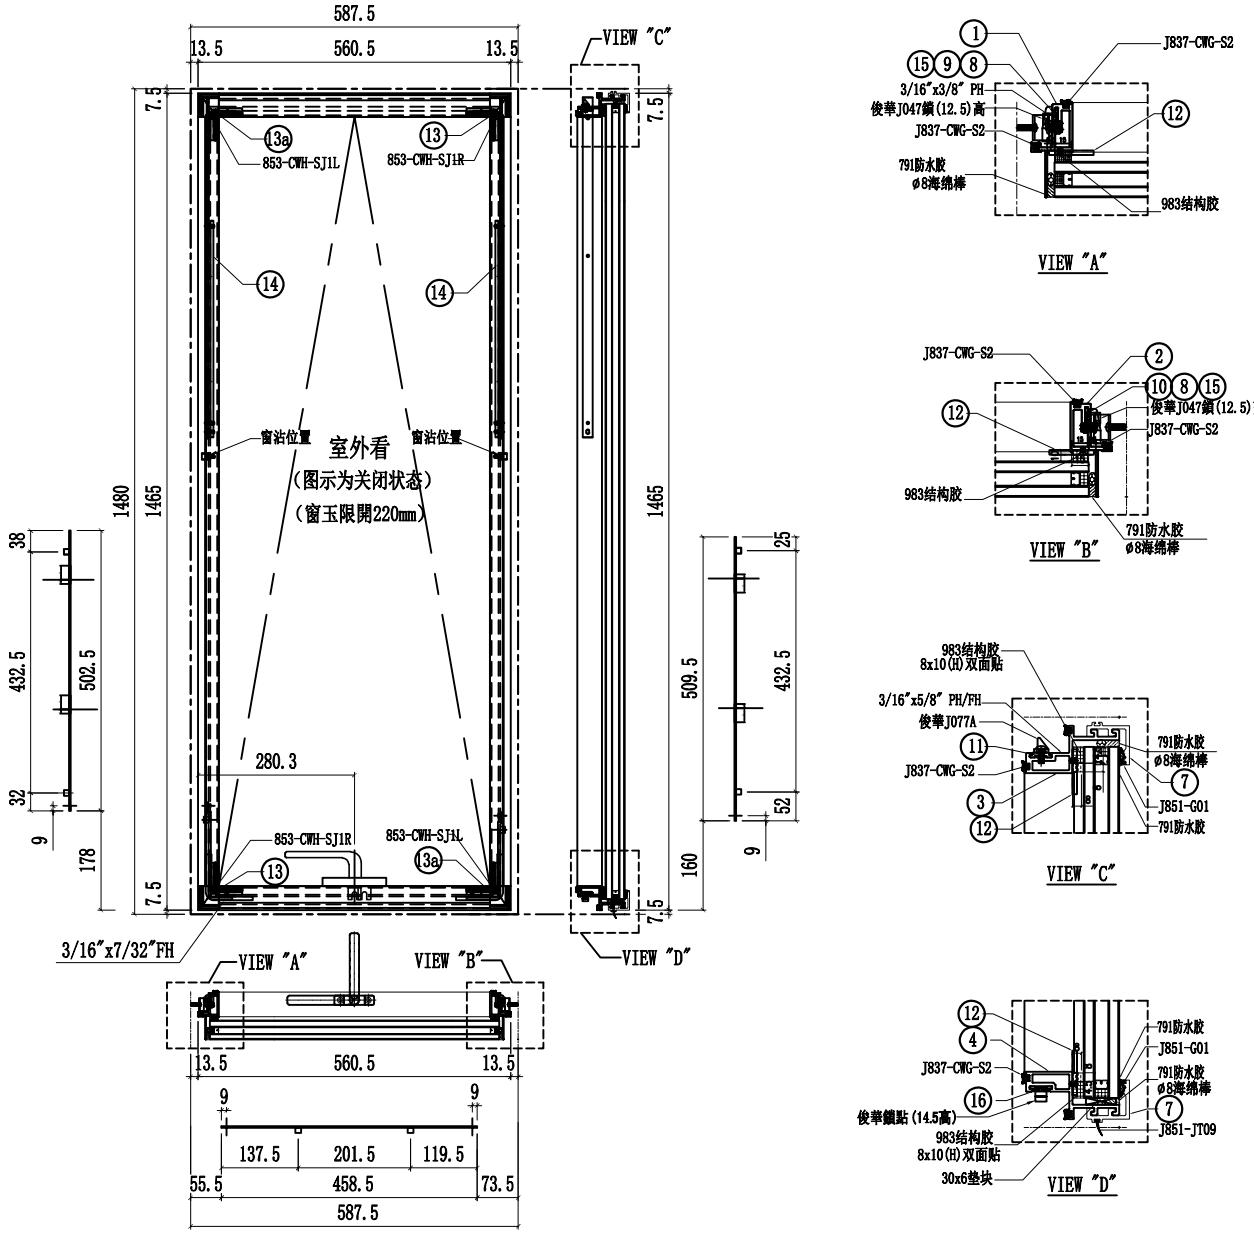

VIEW "A"

VIEW "B"

VIEW "C"

VIEW "D"


序號	名稱	加工圖號	長度	模號	數量	序號	名稱	加工圖號	長度	模號	數量
1	窗玉企料	X86167-02T-02L	1380	X86167	1	11	扣碼墊巴	LBW-01	52	X85964	2
2	窗玉企料	X86167-02T-02R	1380	X86167	1	12	TH窗玉角碼用鋁角	CW-AG07a	20.5	50*50*4mm鋁角	4
3	窗玉橫料	X86169-02T-09T	486.5	X86169	1	13	飛機碼	CW-LB07	40	4mm鋁巴	4
4	窗玉橫料	X86169-02T-09D	486.5	X86169	1	14	扇撐加力巴	SS-03	283	12*3mm鋁巴	2
7	扣蓋	X85988-02-09T	531.5	X85988	2	15	拉巴	UN-LB05L	502.5	X85964	1
8	窗占墊巴	LBW-02	25	X85964	2	16	拉巴	UN-LB05-09	458.5	X85964	1
9	扇撐墊巴	LBW-03a	348	X85964	1	17	拉巴	UN-LB05R	509.5	X85964	1
10	扇撐墊巴	LBW-04a	348	X85964	1	18	G2-09	32mm中空玻璃525.5x1426.5			1


名稱	生窗玉組裝圖	制圖	方強	2022.06.25	修改			
材料	-	復核	謝永林	2022.08.17	日期			
顏色	JMQ213457(三塗)	批準	胡哥		圖號	CW-TH09		

美特鋁質 有限公司
MIDI Aluminium Fabricator Ltd.


工程號	J853	地盤	延坪道住宅

圖號	層數	數量	總數	使用位置	樓層
CW-TH-09a	2	1	2	CW-PTMG09a	5F,16F

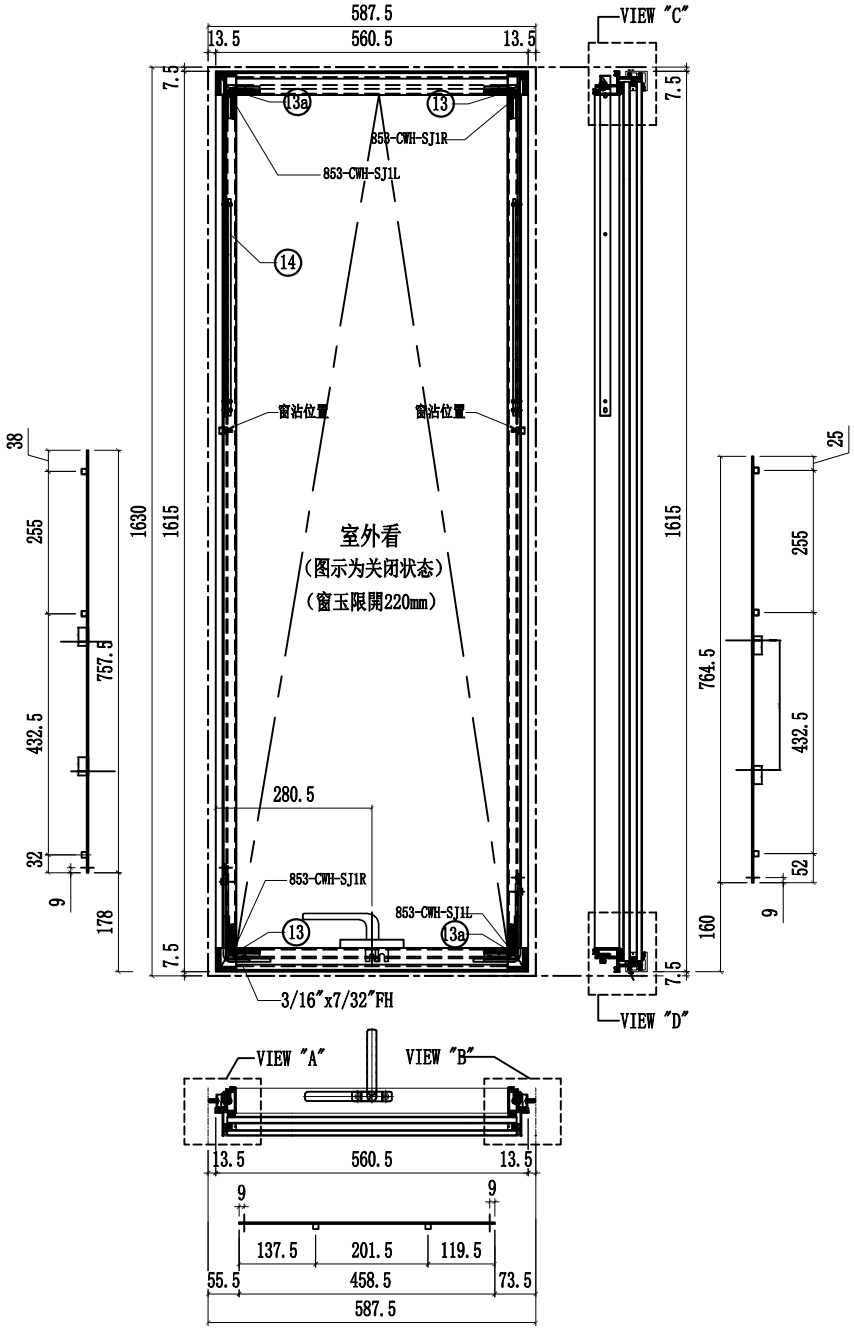


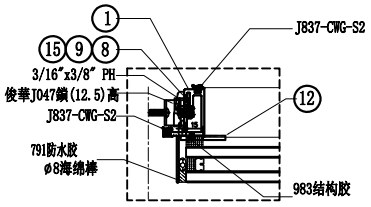


VIEW "A"

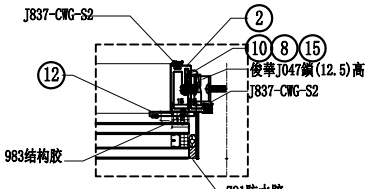

VIEW "B"

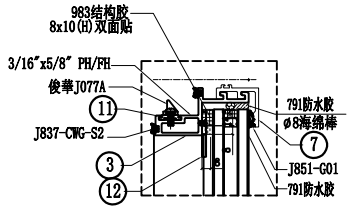

VIEW "C"

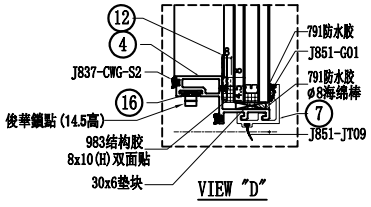

VIEW "D"


序號	名稱	加工圖號	長度	模號	數量	序號	名稱	加工圖號	長度	模號	數量
1	窗玉企料	X86167-02T-02aL	1530	X86167	1	11	扣碼墊巴	LBW-01	52	X85964	2
2	窗玉企料	X86167-02T-02aR	1530	X86167	1	12	TII窗玉角碼用鋁角	CW-AG07a	20.5	50*50*4mm鋁角	4
3	窗玉橫料	X86169-02T-09T	486.5	X86169	1	13	飛機碼	CW-LB07	40	4mm鋁巴	4
4	窗玉橫料	X86169-02T-09D	486.5	X86169	1	14	扇撐加力巴	SS-03	283	12*3mm鋁巴	2
7	扣蓋	X85988-02-09T	531.5	X85988	2	15	拉巴	UN-LB05aL	757.5	X85964	1
8	窗占墊巴	LBW-02	25	X85964	2	16	拉巴	UN-LB05-09	458.5	X85964	1
9	扇撐墊巴	LBW-03a	348	X85964	1	17	拉巴	UN-LB05aR	764.5	X85964	1
10	扇撐墊巴	LBW-04a	348	X85964	1	18	G2-09A	32mm中空玻璃525.5x1576.5			1


名稱	生窗玉組裝圖	制圖	方強	2022.06.25	修改			
材料	-	復核	謝永林	2022.08.17	日期			
顏色	JMQ213457(三塗)	批準	胡哥		圖號	CW-TH09a		

美特鋁質 有限公司
MIDI Aluminium Fabricator Ltd.


工程號	J853	地盤	延坪道住宅

圖號	層數	數量	總數	使用位置	樓層
CW-TH-16	14	1	14	CW-PTBG16	6F-15F,17F-22F
	14	1	14	CW-PTMB16	6F-15F,17F-22F

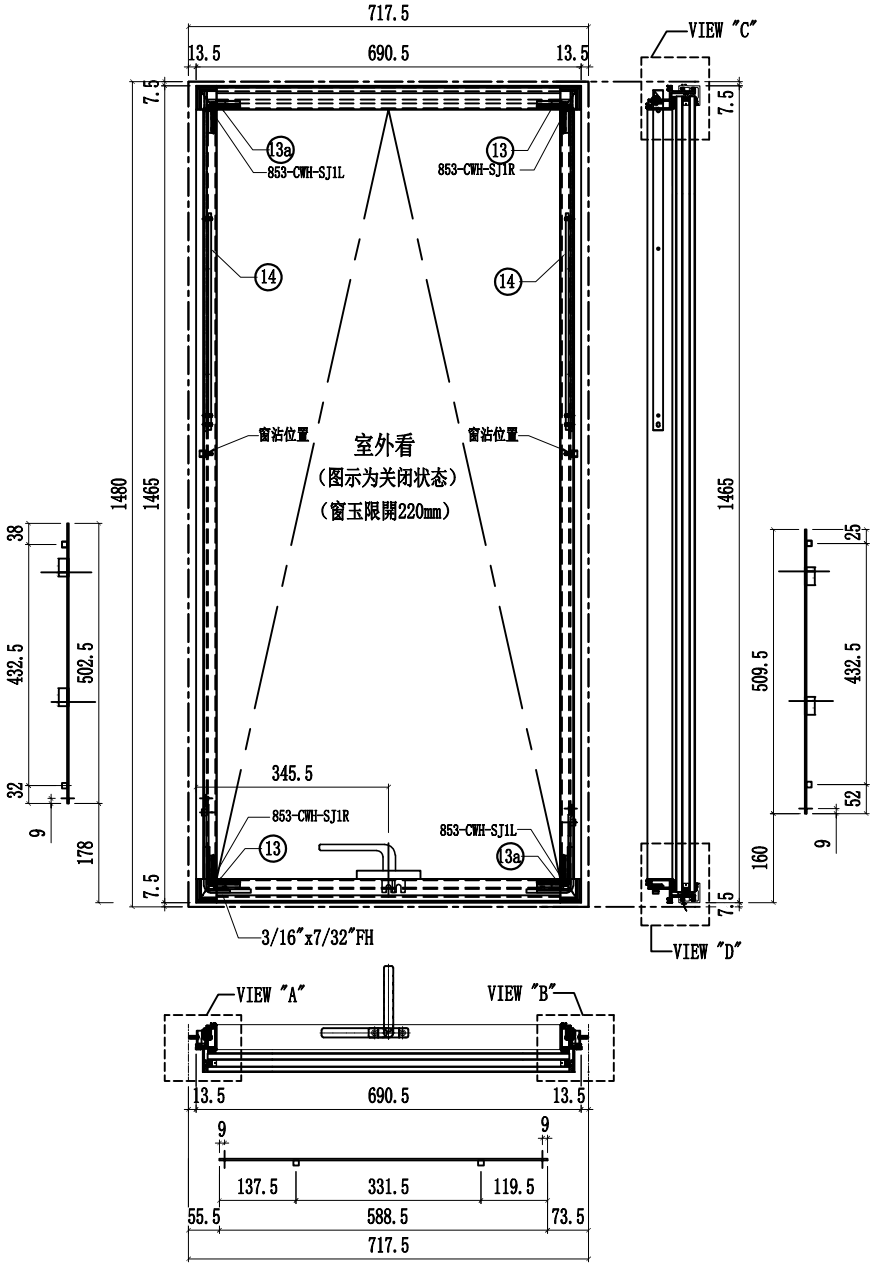


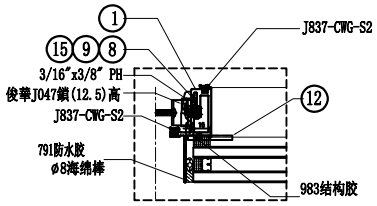


VIEW "A"

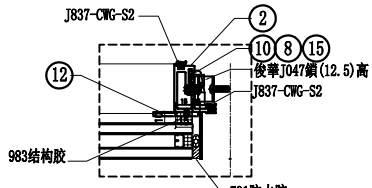

VIEW "B"

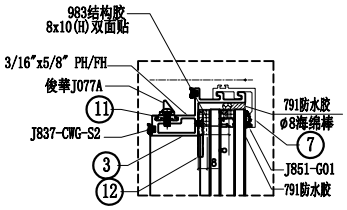

VIEW "C"

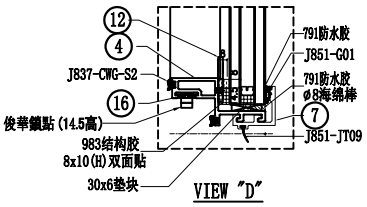

VIEW "D"


序號	名稱	加工圖號	長度	模號	數量	序號	名稱	加工圖號	長度	模號	數量
1	窗玉企料	X86167-02T-02L	1380	X86167	1	11	扣碼墊巴	LBW-01	52	X85964	2
2	窗玉企料	X86167-02T-02R	1380	X86167	1	12	TH窗玉角碼用鋁角	CW-AG07a	20.5	50*50*4mm鋁角	4
3	窗玉橫料	X86169-02T-16T	616.5	X86169	1	13	飛機碼	CW-LB07	40	4mm鋁巴	4
4	窗玉橫料	X86169-02T-16D	616.5	X86169	1	14	扇撐加力巴	SS-03	283	12*3mm鋁巴	2
7	扣蓋	X85988-02-16T	661.5	X85988	2	15	拉巴	UN-LB05L	502.5	X85964	1
8	窗占墊巴	LBW-02	25	X85964	2	16	拉巴	UN-LB05-16	588.5	X85964	1
9	扇撐墊巴	LBW-03a	348	X85964	1	17	拉巴	UN-LB05R	509.5	X85964	1
10	扇撐墊巴	LBW-04a	348	X85964	1	18	G2-16	32mm中空玻璃655.5x1426.5			1


名稱	生窗玉組裝圖	制圖	方強	2022.06.25	修改			
材料	-	復核	謝永林	2022.08.17	日期			
顏色	JMQ213457(三塗)	批準	胡哥		圖號	CW-TH16		

美特鋁質 有限公司
MIDI Aluminium Fabricator Ltd.


工程號	J853	地盤	延坪道住宅

圖號	層數	數量	總數	使用位置	樓層
CW-TH-16a	3	1	3	CW-PTBG16a	5F,16F,25F
	3	1	3	CW-PTMB16a	5F,16F,25F

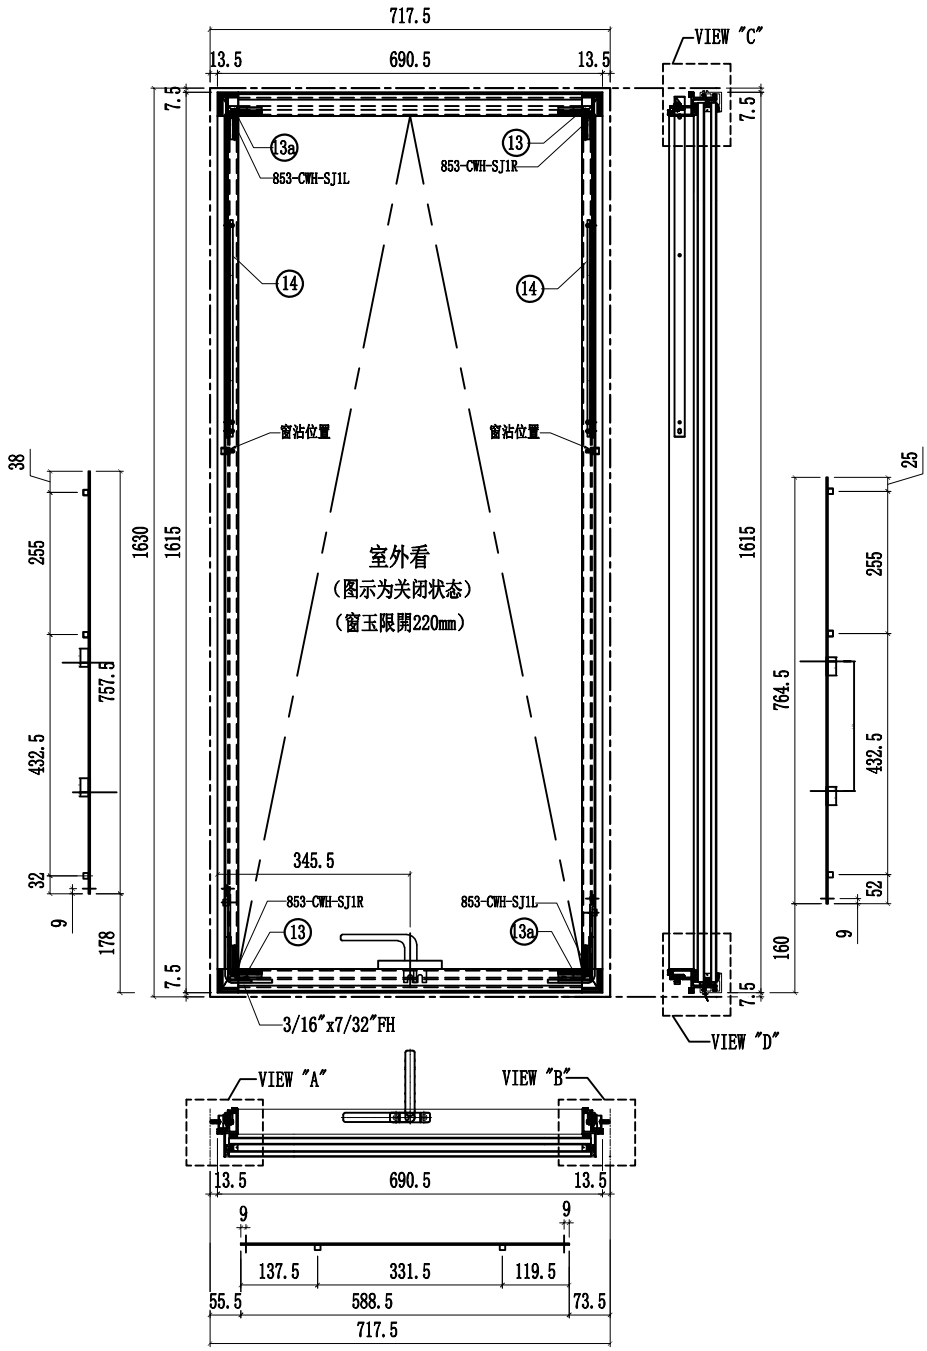


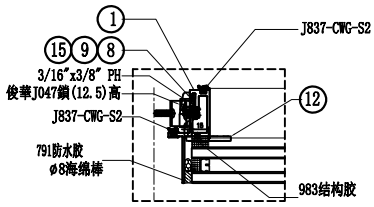


VIEW "A"

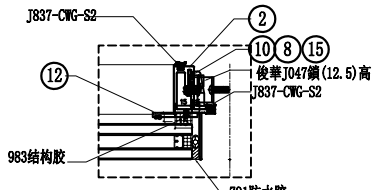

VIEW "B"

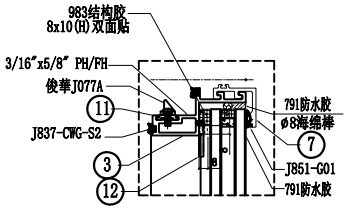

VIEW "C"

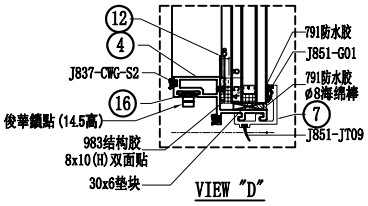

VIEW "D"


序號	名稱	加工圖號	長度	模號	數量	序號	名稱	加工圖號	長度	模號	數量
1	窗玉企料	X86167-02T-02aL	1530	X86167	1	11	扣碼墊巴	LBW-01	52	X85964	2
2	窗玉企料	X86167-02T-02aR	1530	X86167	1	12	TH窗玉角碼用鋁角	CW-AG07a	20.5	50*50*4mm鋁角	4
3	窗玉橫料	X86169-02T-16T	616.5	X86169	1	13	飛機碼	CW-LB07	40	4mm鋁巴	4
4	窗玉橫料	X86169-02T-16D	616.5	X86169	1	14	扇撐加力巴	SS-03	283	12*3mm鋁巴	2
7	扣蓋	X85988-02-16T	661.5	X85988	2	15	拉巴	UN-LB05aL	757.5	X85964	1
8	窗占墊巴	LBW-02	25	X85964	2	16	拉巴	UN-LB05-16	588.5	X85964	1
9	扇撐墊巴	LBW-03a	348	X85964	1	17	拉巴	UN-LB05aR	764.5	X85964	1
10	扇撐墊巴	LBW-04a	348	X85964	1	18	G2-16A	32mm中空玻璃655.5x1576.5			1


名稱	生窗玉組裝圖	制圖	方強	2022.06.25	修改			
材料	-	復核	謝永林	2022.08.17	日期			
顏色	JMQ213457(三塗)	批準	胡哥		圖號	CW-TH16a		


美特鋁質 有限公司
MIDI Aluminium Fabricator Ltd.


工程號	J853	地盤	延坪道住宅


圖號	層數	數量	總數	使用位置	樓層
CW-TH-16b	1	1	1	CW-PTBG16b	23F
	1	1	1	CW-PTMB16b	23F

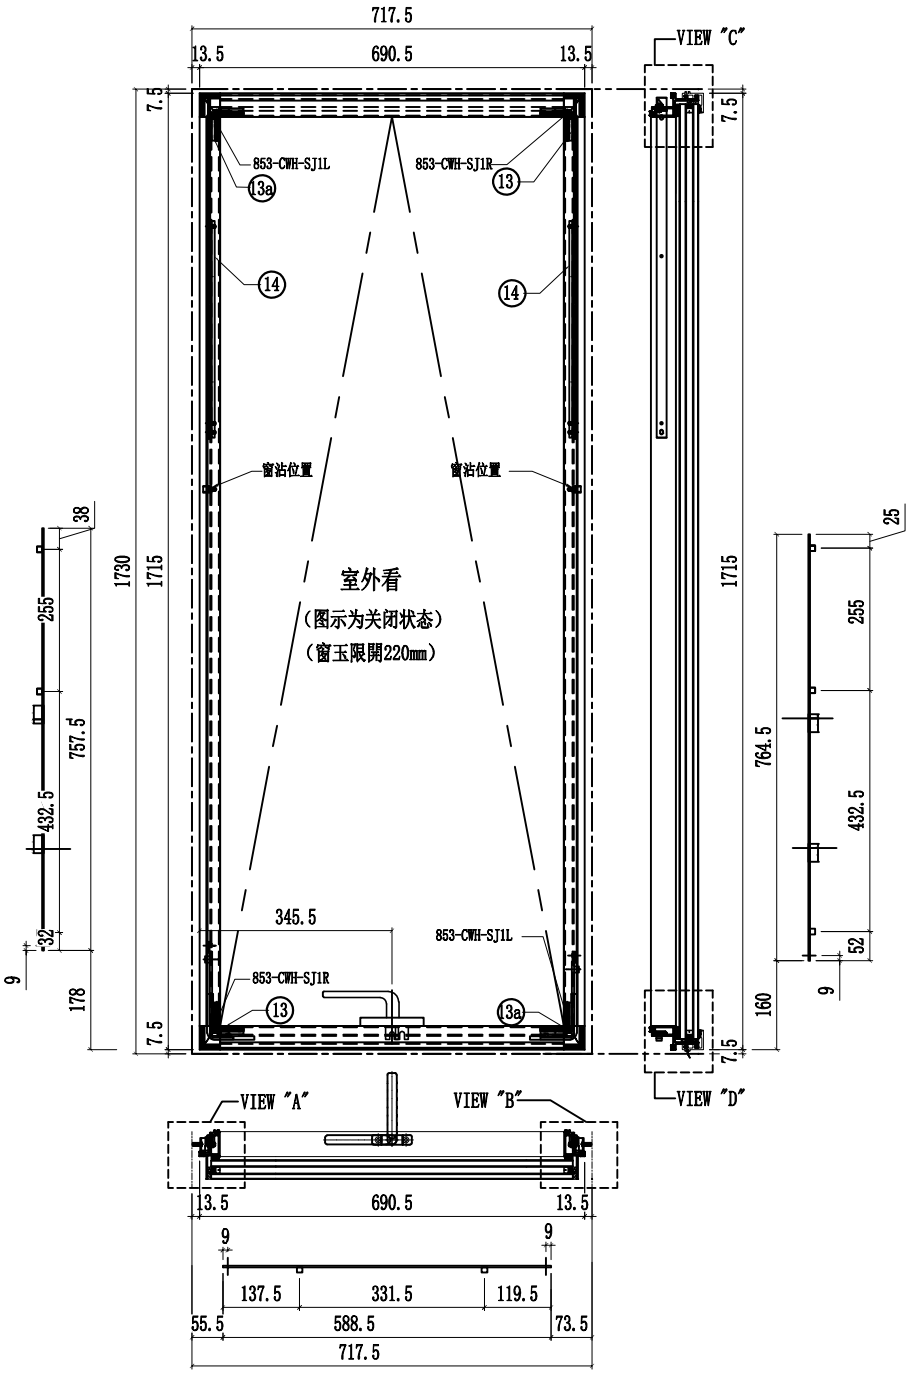

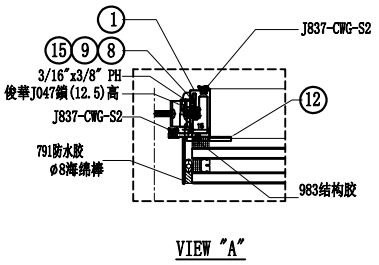

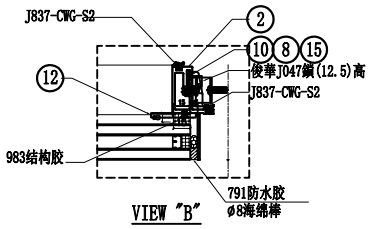

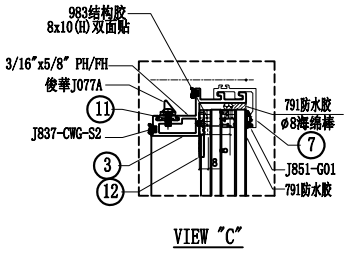

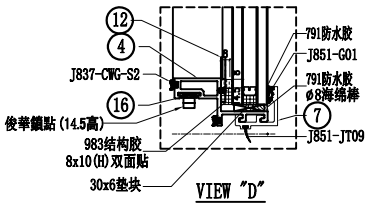


序號	名稱	加工圖號	長度	模號	數量	序號	名稱	加工圖號	長度	模號	數量
1	窗玉企料	X86167-02T-02bL	1630	X86167	1	11	扣碼墊巴	LBW-01	52	X85964	2
2	窗玉企料	X86167-02T-02bR	1630	X86167	1	12	TH窗玉角碼用鋁角	CW-AG07a	20.5	50*50*4mm鋁角	4
3	窗玉橫料	X86169-02T-16T	616.5	X86169	1	13	飛機碼	CW-LB07	40	4mm鋁巴	4
4	窗玉橫料	X86169-02T-16D	616.5	X86169	1	14	扇撐加力巴	SS-03	283	12*3mm鋁巴	2
7	扣蓋	X85988-02-16T	661.5	X85988	2	15	拉巴	UN-LB05aL	757.5	X85964	1
8	窗占墊巴	LBW-02	25	X85964	2	16	拉巴	UN-LB05-16	588.5	X85964	1
9	扇撐墊巴	LBW-03a	348	X85964	1	17	拉巴	UN-LB05aR	764.5	X85964	1
10	扇撐墊巴	LBW-04a	348	X85964	1	18	G2-16B	32mm中空玻璃655.5x1676.5			1


名稱	生窗玉組裝圖	制圖	方強	2022.06.25	修改			
材料	-	復核	謝永林	2022.08.17	日期			
顏色	JMQ213457(三塗)	批準	胡哥		圖號	CW-TH16b		

美特鋁質 有限公司
MIDI Aluminium Fabricator Ltd.


工程號	J853	地盤	延坪道住宅

圖號	層數	數量	總數	使用位置	樓層
CW-TH-18a	1	1	1	CW-PTMB18a	25F
	1	1	1	CW-PTBG18a	25F

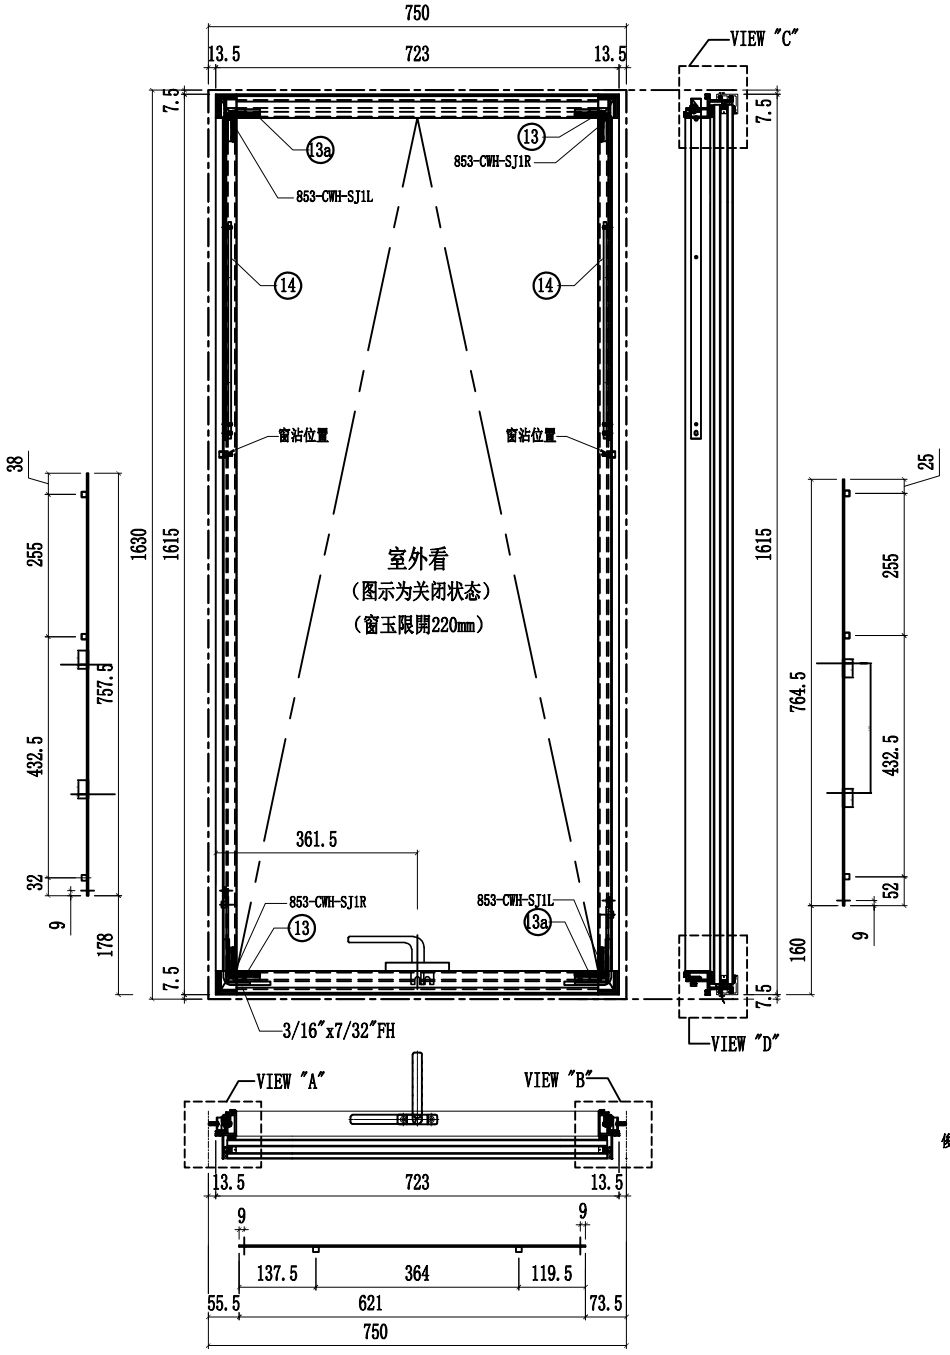


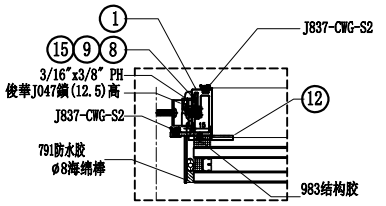


VIEW "A"

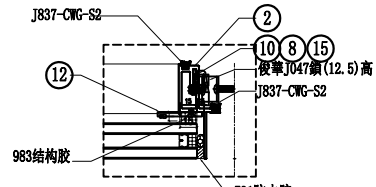

VIEW "B"

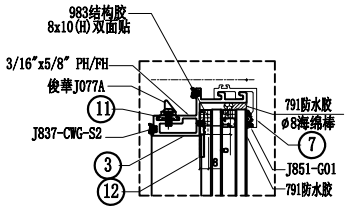

VIEW "C"

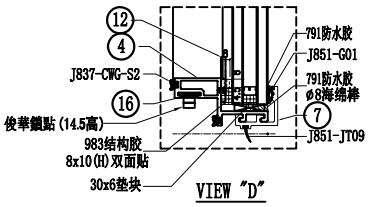

VIEW "D"


序號	名稱	加工圖號	長度	模號	數量	序號	名稱	加工圖號	長度	模號	數量
1	窗玉企料	X86167-02T-02aL	1530	X86167	1	11	扣碼墊巴	LBW-01	52	X85964	2
2	窗玉企料	X86167-02T-02aR	1530	X86167	1	12	TH窗玉角碼用鋁角	CW-AG07a	20.5	50*50*4mm鋁角	4
3	窗玉橫料	X86169-02T-18T	649	X86169	1	13	飛機碼	CW-LB07	40	4mm鋁巴	4
4	窗玉橫料	X86169-02T-18D	649	X86169	1	14	扇撐加力巴	SS-03	283	12*3mm鋁巴	2
7	扣蓋	X85988-02-18T	694	X85988	2	15	拉巴	UN-LB05aL	757.5	X85964	1
8	窗占墊巴	LBW-02	25	X85964	2	16	拉巴	UN-LB05-18	621	X85964	1
9	扇撐墊巴	LBW-03a	348	X85964	1	17	拉巴	UN-LB05aR	764.5	X85964	1
10	扇撐墊巴	LBW-04a	348	X85964	1	18	G2-18A	32mm中空玻璃688x1576.5			1


名稱	生窗玉組裝圖	制圖	方強	2022.06.25	修改			
材料	-	復核	謝永林	2022.08.17	日期			
顏色	JMQ213457(三塗)	批準	胡哥		圖號	CW-TH18a		

美特鋁質 有限公司
MIDI Aluminium Fabricator Ltd.

工程號	J853	地盤	延坪道住宅

圖號	層數	數量	總數	使用位置	樓層
CW-TH-50	8	1	8	CW-PTBB50	6F-15F
	6	1	6	CW-PTBG50	17F-22F

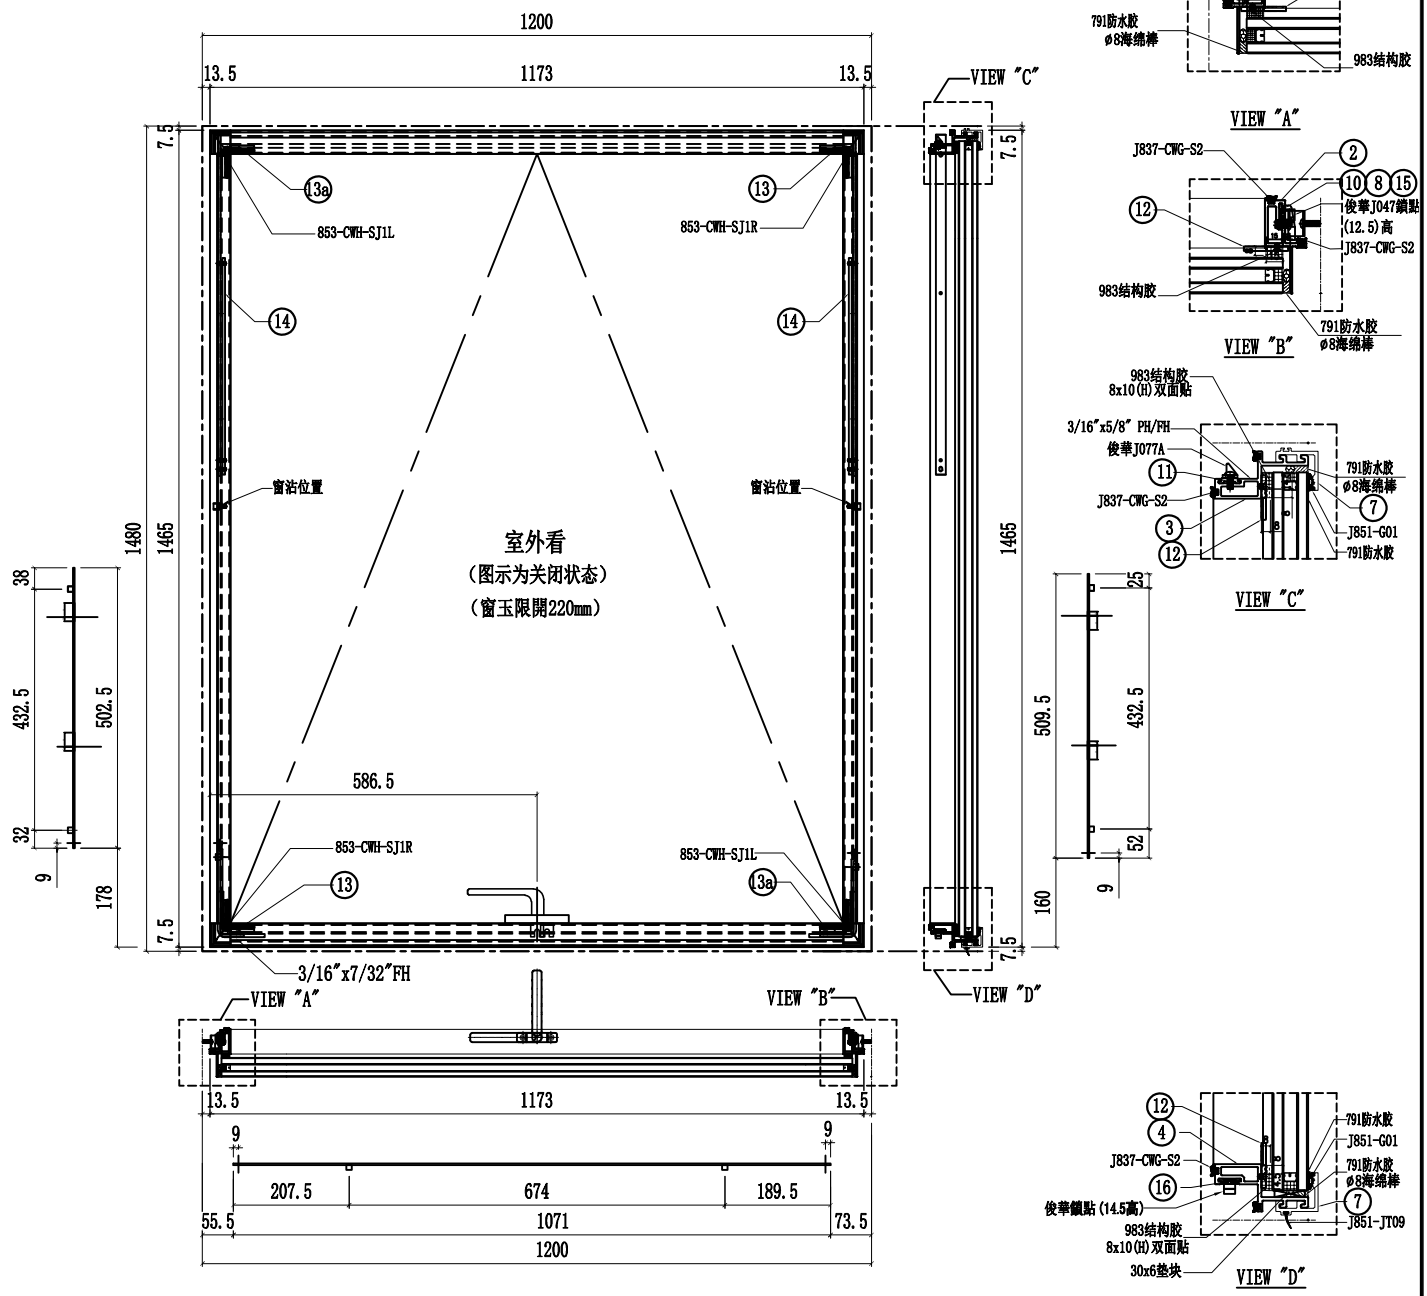

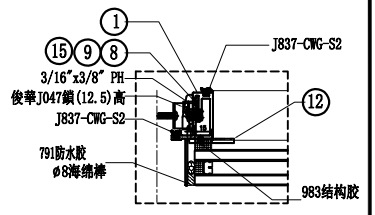

VIEW "A"

VIEW "B"

VIEW "C"

VIEW "D"


序號	名稱	加工圖號	長度	模號	數量	序號	名稱	加工圖號	長度	模號	數量
1	窗玉企料	X86167-02T-02L	1380	X86167	1	11	扣碼墊巴	LBW-01	52	X85964	2
2	窗玉企料	X86167-02T-02R	1380	X86167	1	12	TH窗卡角碼用鋁角	CW-AG07a	20.5	50*50*4mm鋁角	4
3	窗玉橫料	X86169-02T-50T	1099	X86169	1	13	飛機碼	CW-LB07	40	4mm鋁巴	4
4	窗玉橫料	X86169-02T-50D	1099	X86169	1	14	扇撐加力巴	SS-03	283	12*3mm鋁巴	2
7	扣蓋	X85988-02-50T	1144	X85988	2	15	拉巴	UN-LB05L	502.5	X85964	1
8	窗占墊巴	LBW-02	25	X85964	2	16	拉巴	UN-LB05-50	1071	X85964	1
9	扇撐墊巴	LBW-03a	348	X85964	1	17	拉巴	UN-LB05R	509.5	X85964	1
10	扇撐墊巴	LBW-04a	348	X85964	1	18	G2-50	32mm中空玻璃1138x1426.5			1


名稱	生窗玉組裝圖	制圖	方強	2022.06.25	修改			
材料	-	復核	謝永林	2022.08.17	日期			
顏色	JMQ213457(三塗)	批準	胡哥		圖號	CW-TH50		

美特鋁質 有限公司
MIDI Aluminium Fabricator Ltd.

工程號	J853	地盤	延坪道住宅

圖號	層數	數量	總數	使用位置	樓層
CW-TH-50a	2	1	2	CW-PTBB50a	5F,16F
	1	1	1	CW-PTBG50a	25F

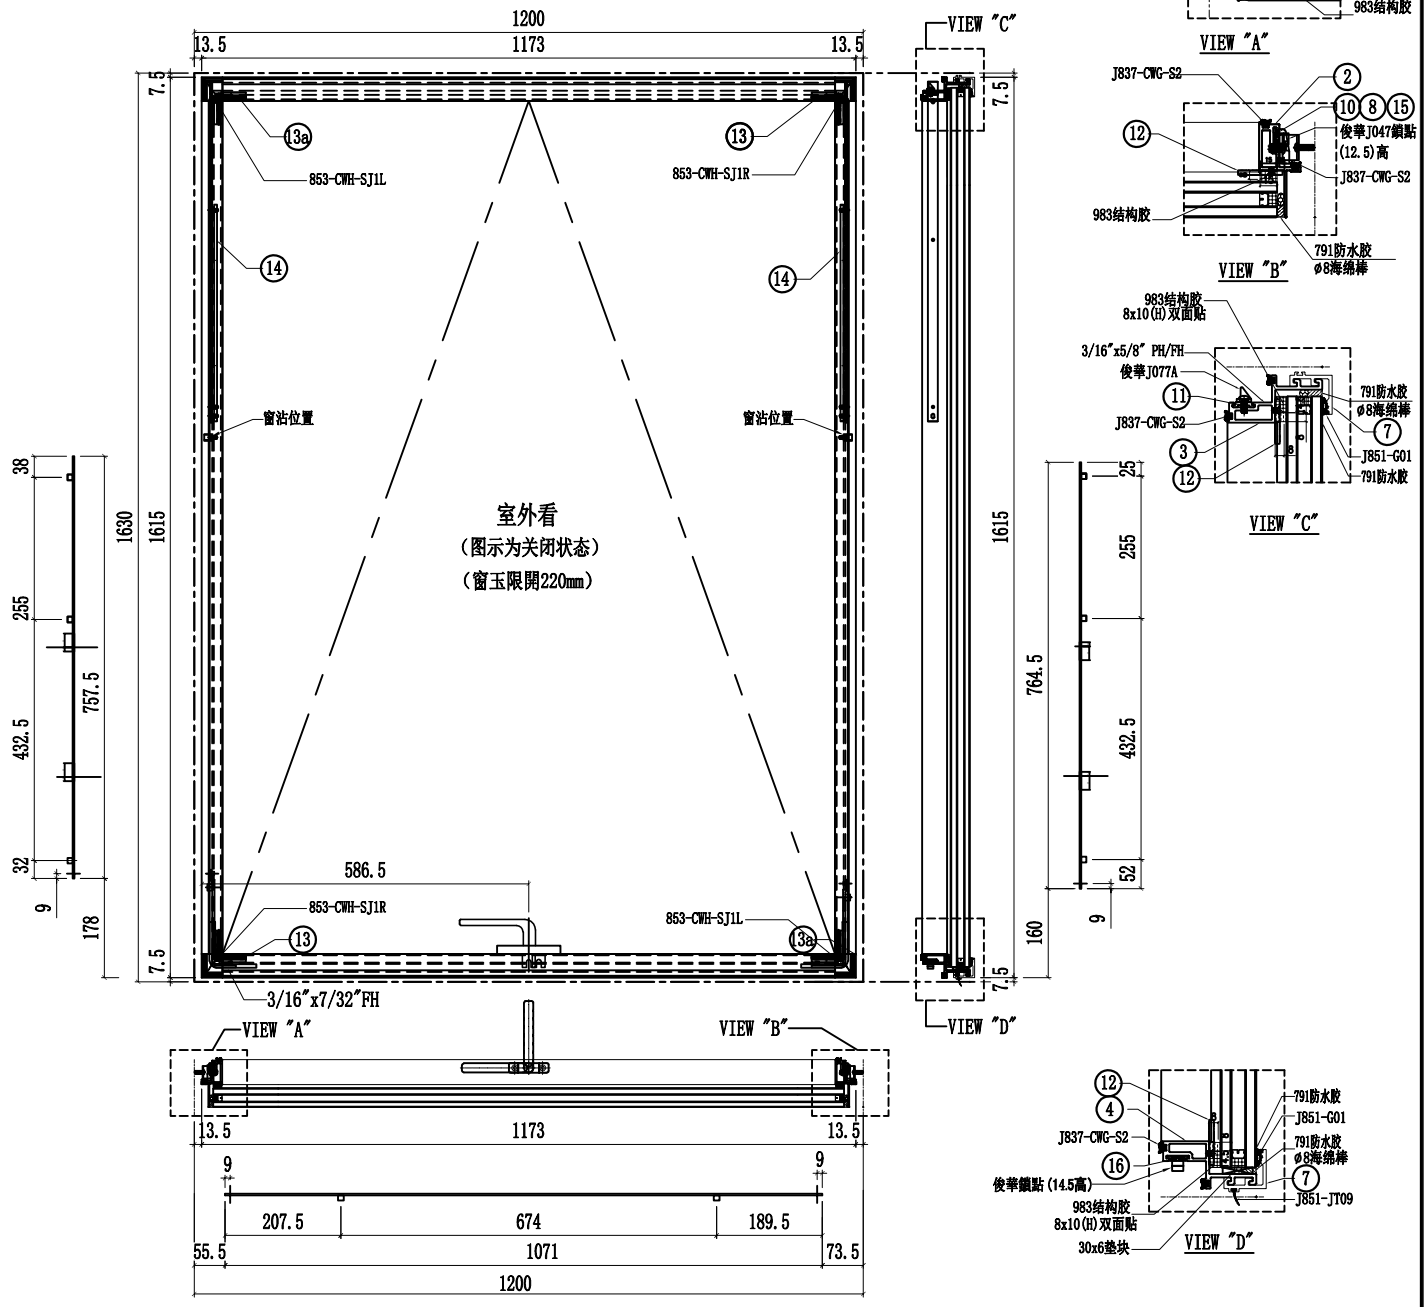

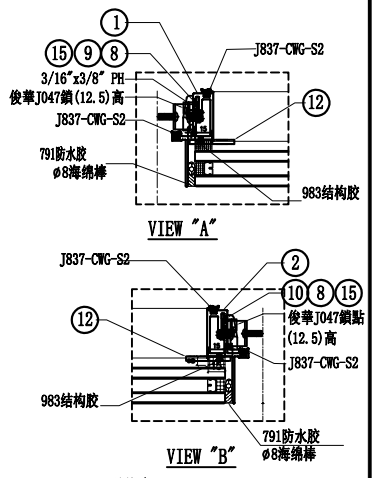


序號	名稱	加工圖號	長度	模號	數量	序號	名稱	加工圖號	長度	模號	數量
1	窗玉企料	X86167-02T-02aL	1530	X86167	1	11	扣碼墊巴	LBW-01	52	X85964	2
2	窗玉企料	X86167-02T-02aR	1530	X86167	1	12	TH窗玉角碼用鋁角	CW-AG07a	20.5	50*50*4mm鋁角	4
3	窗玉横料	X86169-02T-50T	1099	X86169	1	13	飛機碼	CW-LB07	40	4mm鋁巴	4
4	窗玉横料	X86169-02T-50D	1099	X86169	1	14	扇撐加力巴	SS-03	283	12*3mm鋁巴	2
7	扣蓋	X85988-02-50T	1144	X85988	2	15	拉巴	UN-LB05aL	757.5	X85964	1
8	窗占墊巴	LBW-02	25	X85964	2	16	拉巴	UN-LB05-50	1071	X85964	1
9	扇撐墊巴	LBW-03	348	X85964	1	17	拉巴	UN-LB05aR	764.5	X85964	1
10	扇撐墊巴	LBW-04	348	X85964	1	18	G2-50A	32mm中空玻璃1138x1576.5			1

名稱	生窗玉組裝圖	制圖	方強	2022.06.25	修改			
材料	-	復核	謝永林	2022.08.17	日期			
顏色	JMQ213457(三塗)	批準	胡哥		圖號	CW-TH50a		

美特鋁質 有限公司
MIDI Aluminium Fabricator Ltd.

工程號	J853	地盤	延坪道住宅

圖號	層數	數量	總數	使用位置	樓層
CW-TH-50b	1	1	1	CW-PTBG50b	23F

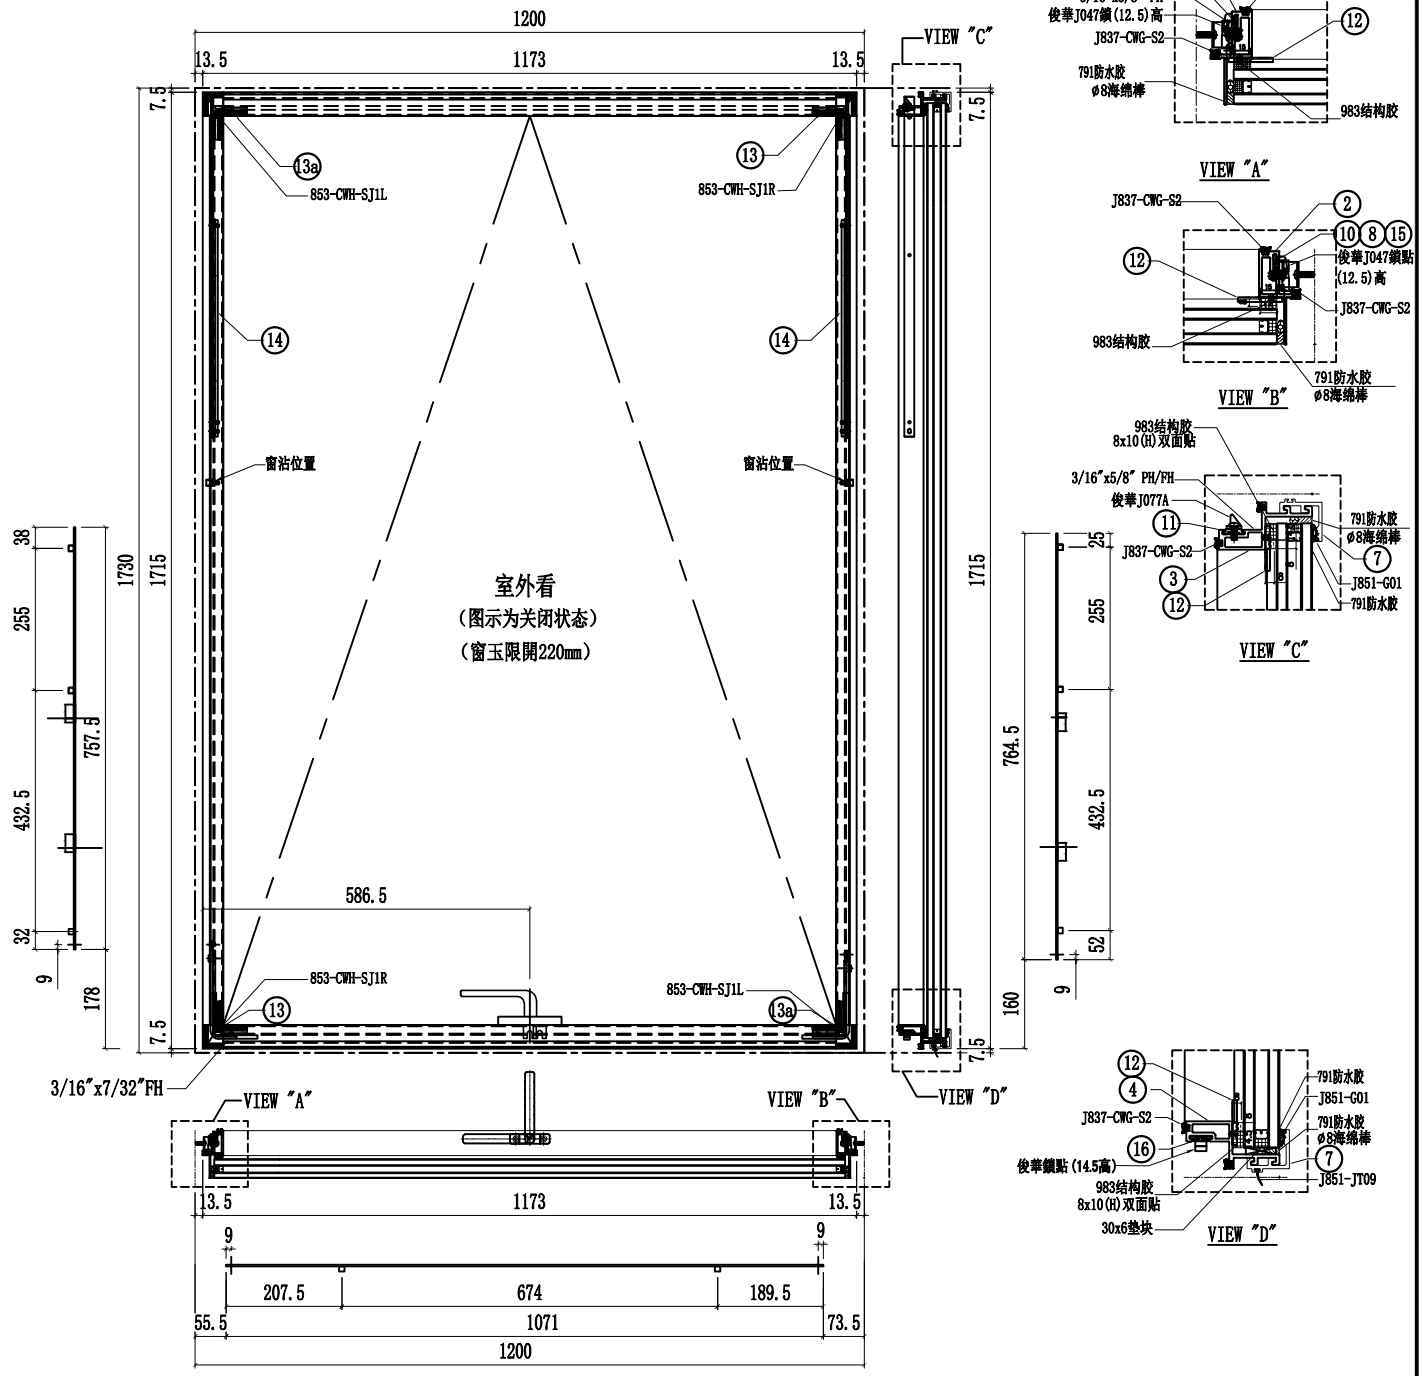


序號	名稱	加工圖號	長度	模號	數量	序號	名稱	加工圖號	長度	模號	數量
1	窗玉企料	X86167-02T-02bL	1630	X86167	1	11	扣碼墊巴	LBW-01	52	X85964	2
2	窗玉企料	X86167-02T-02bR	1630	X86167	1	12	TH窗玉角碼用鋁角	CW-AG07a	20.5	50*50*4mm鋁角	4
3	窗玉橫料	X86169-02T-50T	1099	X86169	1	13	飛機碼	CW-LB07	40	4mm鋁巴	4
4	窗玉橫料	X86169-02T-50D	1099	X86169	1	14	扇撐加力巴	SS-03	283	12*3mm鋁巴	2
7	扣蓋	X85988-02-50T	1144	X85988	2	15	拉巴	UN-LB05aL	757.5	X85964	1
8	窗占墊巴	LBW-02	25	X85964	2	16	拉巴	UN-LB05-50	1071	X85964	1
9	扇撐墊巴	LBW-03	348	X85964	1	17	拉巴	UN-LB05aR	764.5	X85964	1
10	扇撐墊巴	LBW-04	348	X85964	1	18	G2-50B	32mm中空玻璃1138x1676.5			1

名稱	生窗玉組裝圖	制圖	方強	2022.06.25	修改			
材料	-	復核	謝永林	2022.08.17	日期			
顏色	JMQ213457(三塗)	批準	胡哥		圖號	CW-TH50b		

美特鋁質 有限公司
MIDI Aluminium Fabricator Ltd.

工程號	J853	地盤	延坪道住宅

圖號	層數	數量	總數	使用位置	樓層
CW-TH-30	14	1	14	CW-PTMG30	6F-15F,17F-22F
	14	1	14	CW-PTMG30X	6F-15F,17F-22F
	8	1	8	CW-PTBG30	6F-15F

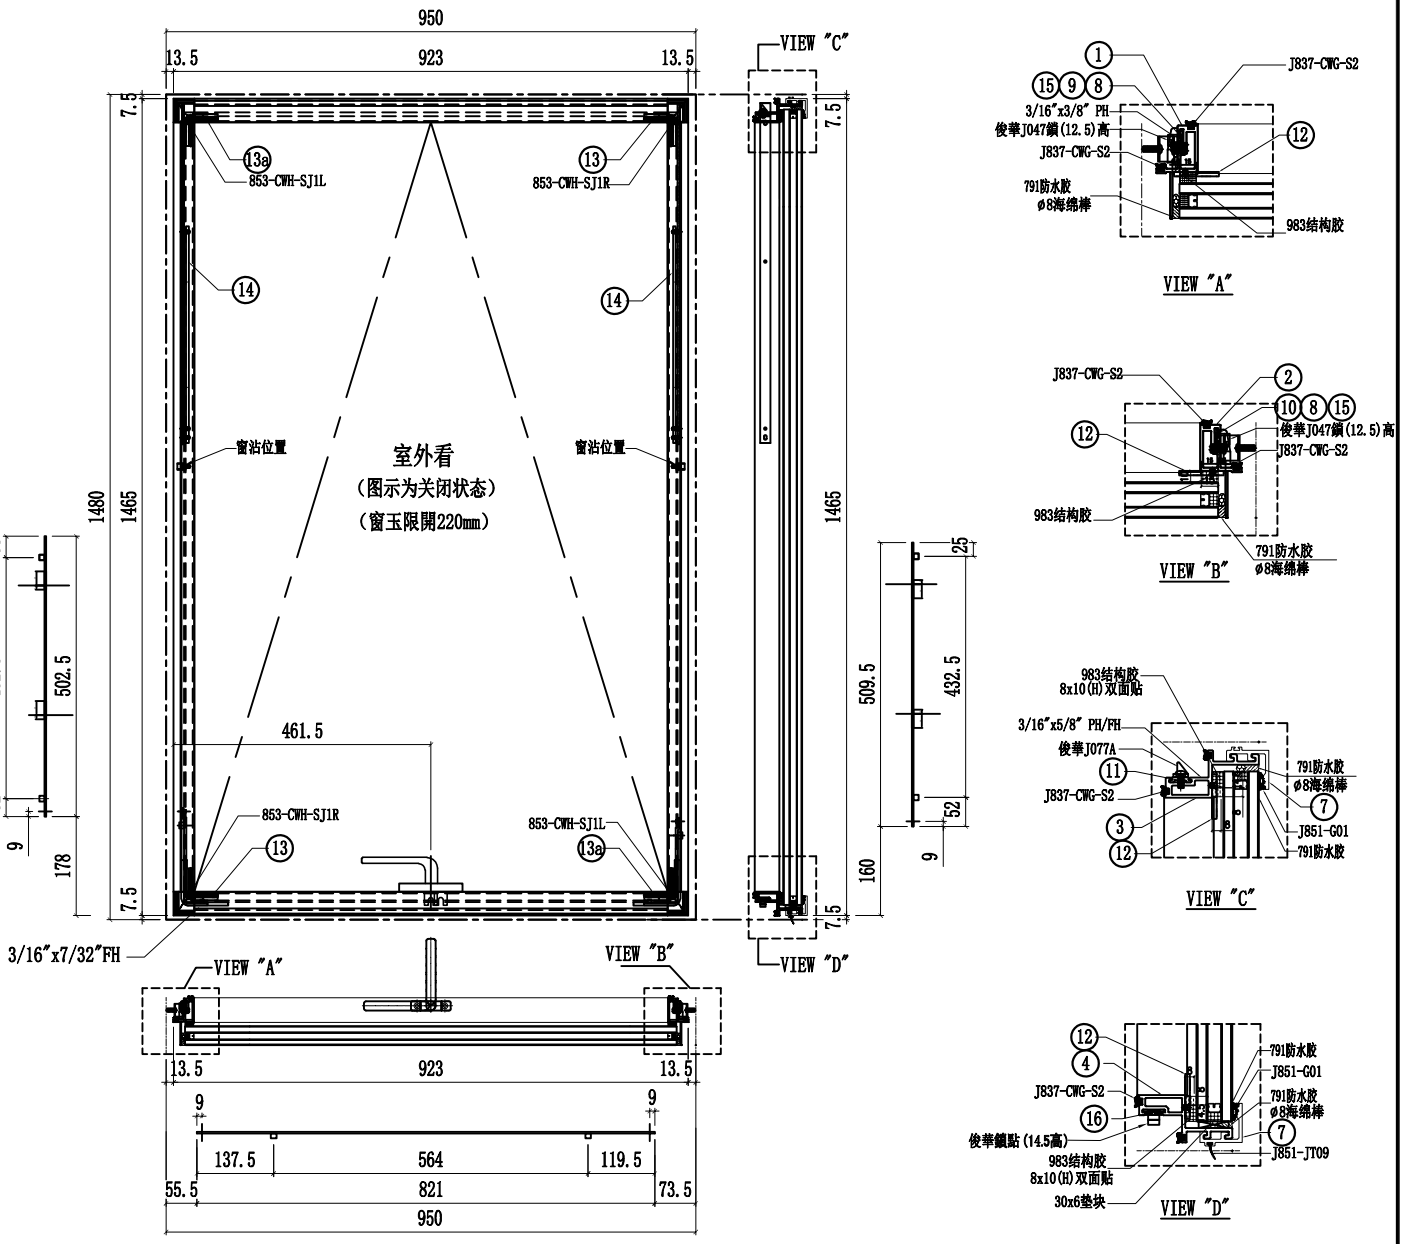


序號	名稱	加工圖號	長度	模號	數量	序號	名稱	加工圖號	長度	模號	數量
1	窗玉企料	X86167-02T-02L	1380	X86167	1	11	扣碼墊巴	LBW-01	52	X85964	2
2	窗玉企料	X86167-02T-02R	1380	X86167	1	12	TH窗玉角碼用鋁角	CW-AG07a	20.5	50*50*4mm鋁角	4
3	窗玉横料	X86169-02T-30T	849	X86169	1	13	飛機碼	CW-LB07	40	4mm鋁巴	4
4	窗玉横料	X86169-02T-30D	849	X86169	1	14	扇撐加力巴	SS-03	283	12*3mm鋁巴	2
7	扣蓋	X85988-02-30T	894	X85988	2	15	拉巴	UN-LB05L	502.5	X85964	1
8	窗占墊巴	LBW-02	25	X85964	2	16	拉巴	UN-LB05-30	821	X85964	1
9	扇撐墊巴	LBW-03a	348	X85964	1	17	拉巴	UN-LB05R	509.5	X85964	1
10	扇撐墊巴	LBW-04a	348	X85964	1	18	G2-30	32mm中空玻璃888x1426.5			1

名稱	生窗玉組裝圖	制圖	方強	2022.06.25	修改			
材料	-	復核	謝永林	2022.08.17	日期			
顏色	JMQ213457(三塗)	批準	胡哥		圖號	CW-TH30		

美特鋁質 有限公司
MIDI Aluminium Fabricator Ltd.

工程號	J853	地盤	延坪道住宅

圖號	層數	數量	總數	使用位置	樓層
CW-TH-30a	3	1	3	CW-PTMG30a	5F,16F,25F
	3	1	3	CW-PTMG30aX	5F,16F,25F
	1	1	1	CW-PTBG30T	16F

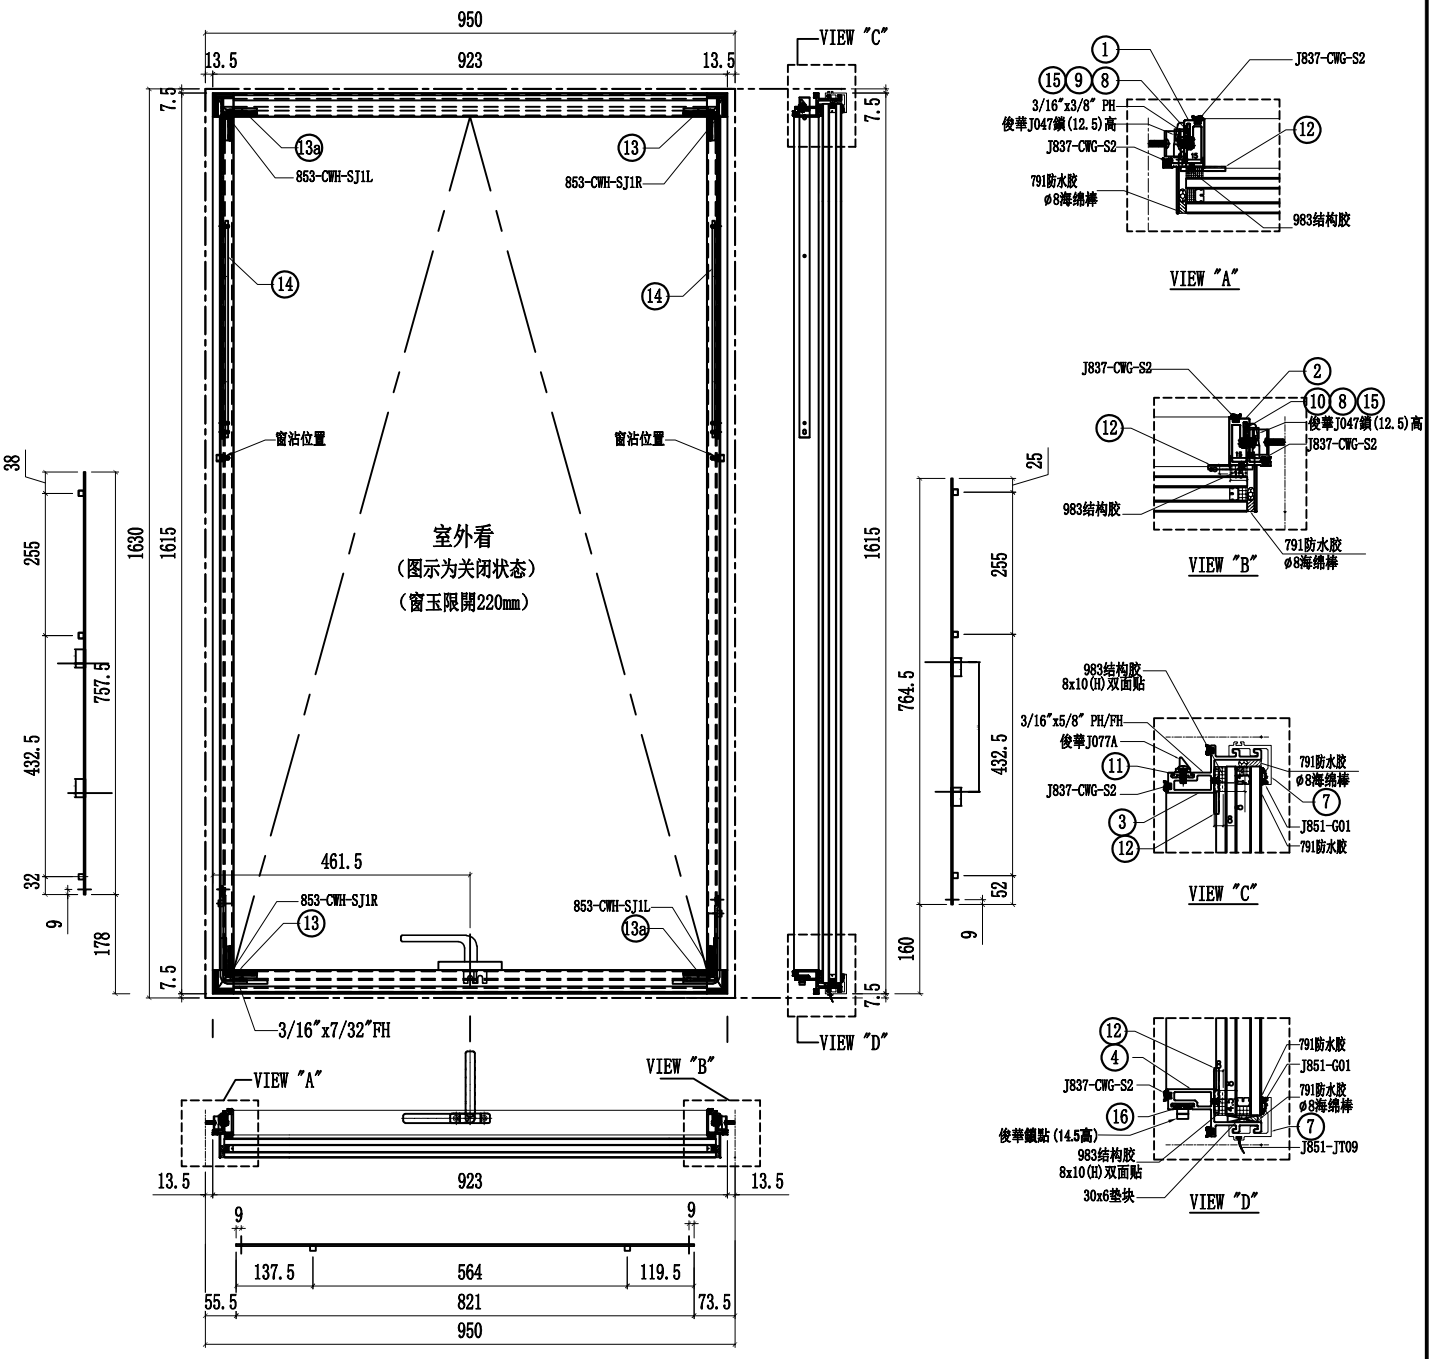


序號	名稱	加工圖號	長度	模號	數量	序號	名稱	加工圖號	長度	模號	數量
1	窗玉企料	X86167-02T-02aL	1530	X86167	1	11	扣碼墊巴	LBW-01	52	X85964	2
2	窗玉企料	X86167-02T-02aR	1530	X86167	1	12	TH窗玉角碼用鋁角	CW-AG07a	20.5	50*50*4mm鋁角	4
3	窗玉横料	X86169-02T-30T	849	X86169	1	13	飛機碼	CW-LB07	40	4mm鋁巴	4
4	窗玉横料	X86169-02T-30D	849	X86169	1	14	扇撐加力巴	SS-03	283	12*3mm鉚巴	2
7	扣蓋	X85988-02-30T	894	X85988	2	15	拉巴	UN-LB05aL	757.5	X85964	1
8	窗占墊巴	LBW-02	25	X85964	2	16	拉巴	UN-LB05-30	821	X85964	1
9	扇撐墊巴	LBW-03a	348	X85964	1	17	拉巴	UN-LB05aR	764.5	X85964	1
10	扇撐墊巴	LBW-04a	348	X85964	1	18	G2-30A	32mm中空玻璃888x1576.5			1

名稱	生窗玉組裝圖	制圖	方強	2022.06.25	修改			
材料	-	復核	謝永林	2022.08.17	日期			
顏色	JMQ213457(三塗)	批準	胡哥		圖號	CW-TH30a		

美特鋁質 有限公司
MIDI Aluminium Fabricator Ltd.

工程號	J853	地盤	延坪道住宅

圖號	層數	數量	總數	使用位置	樓層
CW-TH-30b	1	1	1	CW-PTMG30b	23F
	1	1	1	CW-PTMG30bX	23F

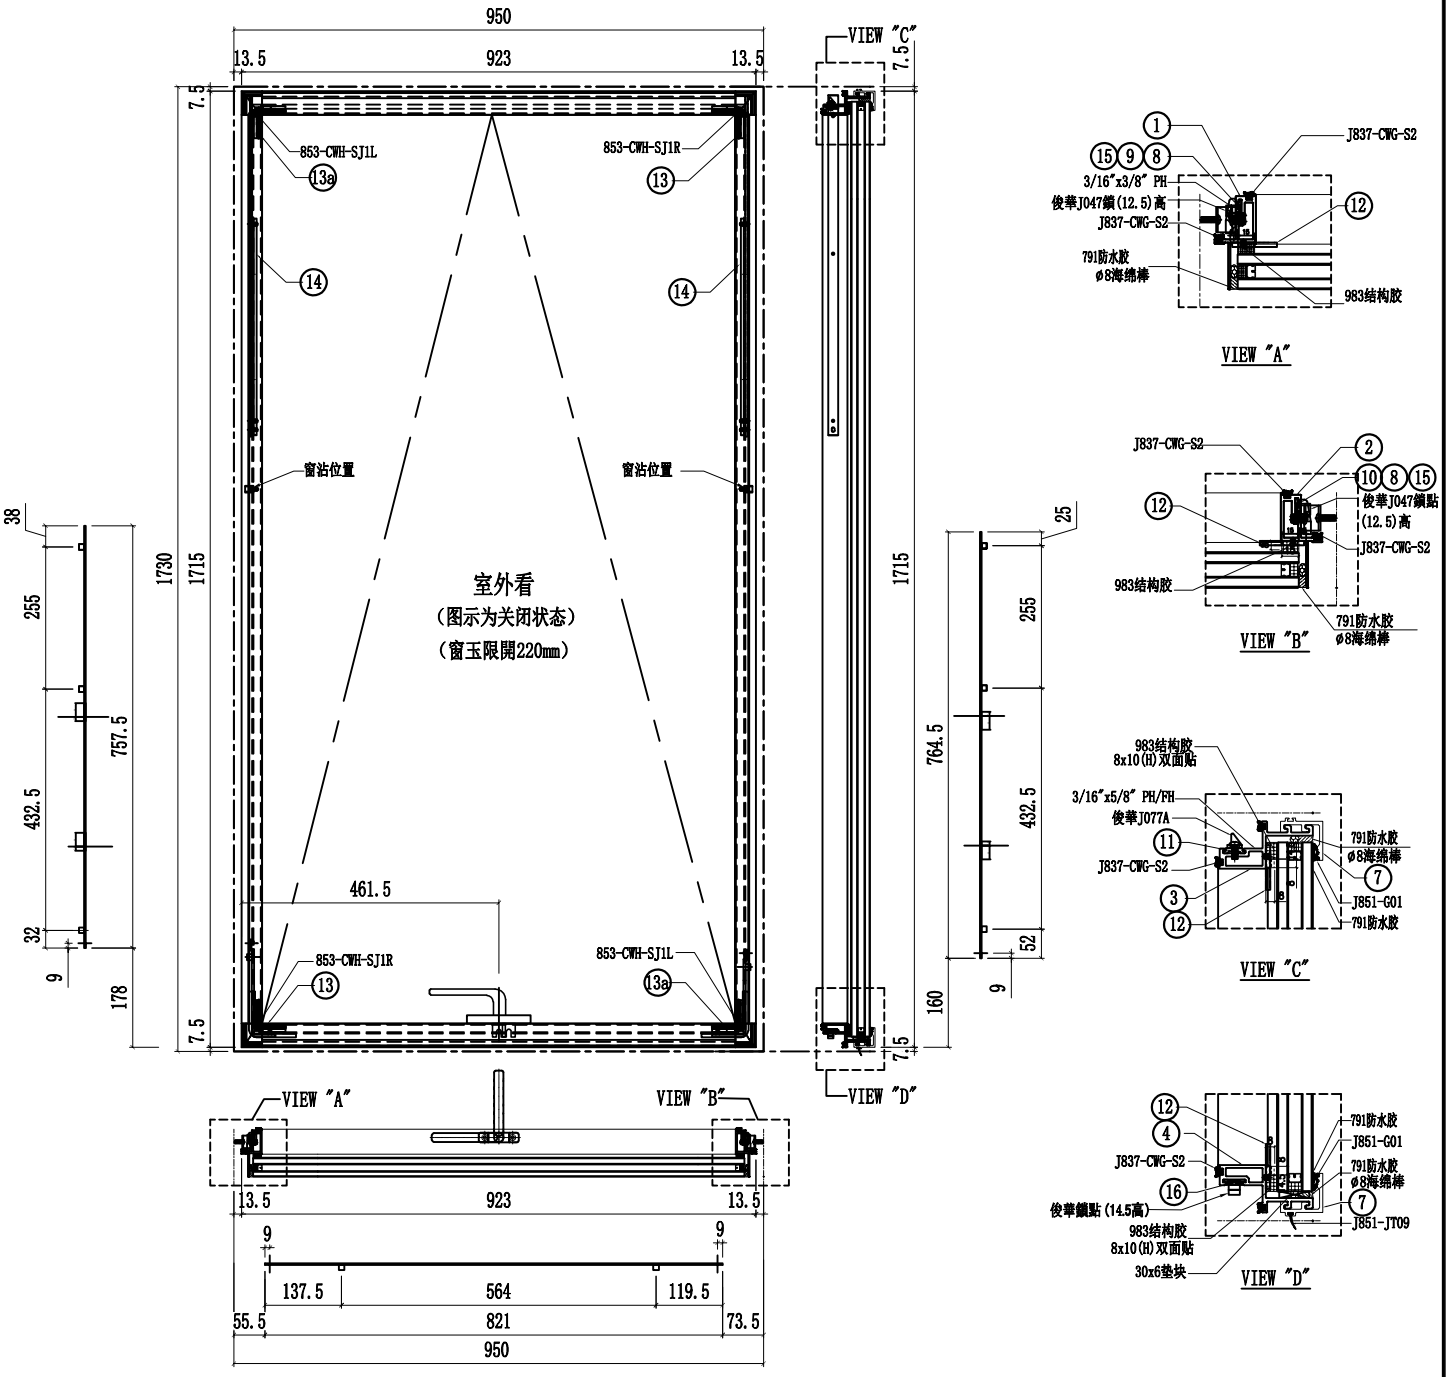


序號	名稱	加工圖號	長度	模號	數量	序號	名稱	加工圖號	長度	模號	數量
1	窗玉企料	X86167-02T-02bL	1630	X86167	1	11	扣碼墊巴	LBW-01	52	X85964	2
2	窗玉企料	X86167-02T-02bR	1630	X86167	1	12	TH窗玉角碼用鋁角	CW-AG07a	20.5	50*50*4mm鋁角	4
3	窗玉橫料	X86169-02T-30T	849	X86169	1	13	飛機碼	CW-LB07	40	4mm鋁巴	4
4	窗玉橫料	X86169-02T-30D	849	X86169	1	14	扇撐加力巴	SS-03	283	12*3mm鋁巴	2
7	扣蓋	X85988-02-30T	894	X85988	2	15	拉巴	UN-LB05aL	757.5	X85964	1
8	窗占墊巴	LBW-02	25	X85964	2	16	拉巴	UN-LB05-30	821	X85964	1
9	扇撐墊巴	LBW-03a	348	X85964	1	17	拉巴	UN-LB05aR	764.5	X85964	1
10	扇撐墊巴	LBW-04a	348	X85964	1	18	G2-30B	32mm中空玻璃888x1676.5			1


名稱	生窗玉組裝圖	制圖	方強	2022.06.25	修改			
材料	-	復核	謝永林	2022.08.17	日期			
顏色	JMQ213457(三塗)	批準	胡哥		圖號	CW-TH30b		


美特鋁質 有限公司
MIDI Aluminium Fabricator Ltd.


工程號	J853	地盤	延坪道住宅


圖號	層數	數量	總數	使用位置	樓層
CW-SH-05L	14	1	14	CW-PLMG05	6F-15F,17F-22F

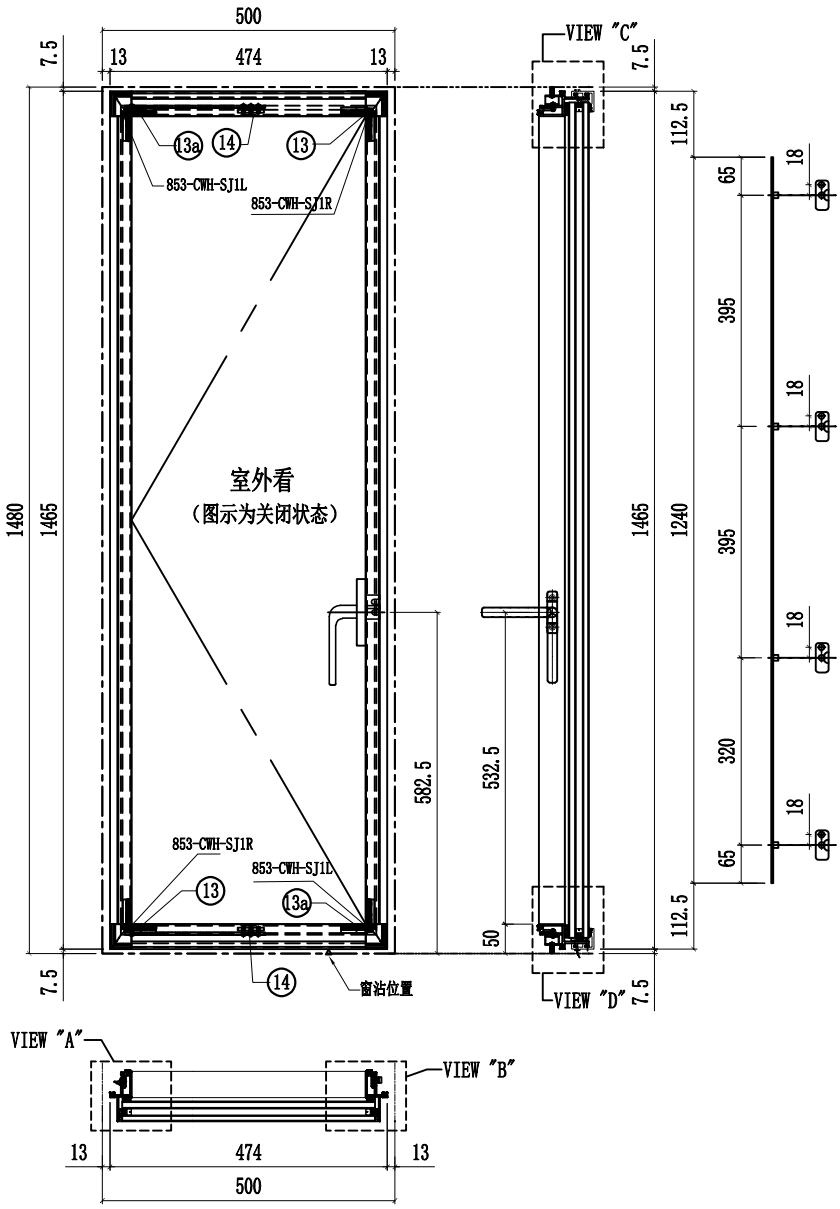

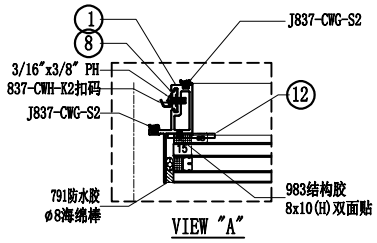

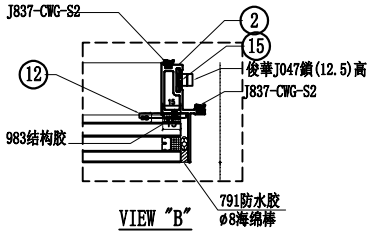

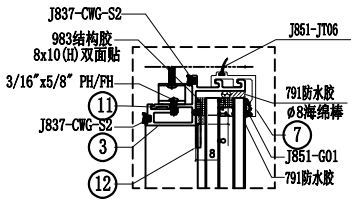

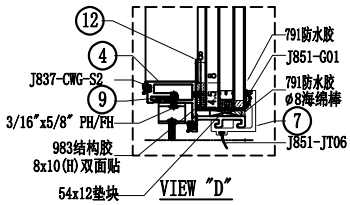


序號	名稱	加工圖號	長度	模號	數量	序號	名稱	加工圖號	長度	模號	數量
1	窗玉企料	X86167-02L-01	1380	X86167	1	11	扇撐墊巴	LBW-09	233.5	X85964	1
2	窗玉企料	X86167-02L-01R	1380	X86167	1	12	SH窗玉角碼用鋁角	CW-AG07	20.5	50*50*4mm鋁角	4
3	窗玉橫料	X86169-02L-05T	400	X86169	1	13	飛機碼	CW-LB07	40	4mm鋁巴	4
4	窗玉橫料	X86169-02L-05D	400	X86169	1	14	扇撐加力巴	SS-02	51.5	12*3mm鋁巴	2
7	扣蓋	X85988-02-05	445	X85988	2	15	拉巴	UN-LB08L	1240	X85964	1
8	扣碼墊巴	LBW-01a	52	X85964	4	16	窗佔墊巴	LBW-02a	25	X85964	1
9	扇撐墊巴	LBW-09a	233.5	X85964	1	18	G2-05	32mm中空玻璃438x1426.5			1
10											


名稱	生窗玉組裝圖	制圖	方強	2022.06.25	修改			
材料	-	復核	謝永林	2022.08.17	日期			
顏色	JMQ213457(三塗)	批準	胡哥		圖號	CW-SH05L		

美特鋁質 有限公司
MIDI Aluminium Fabricator Ltd.

工程號	J853	地盤	延坪道住宅

圖號	層數	數量	總數	使用位置	樓層
CW-SH-05aL	3	1	3	CW-PLMG05a	5F,16F,25F

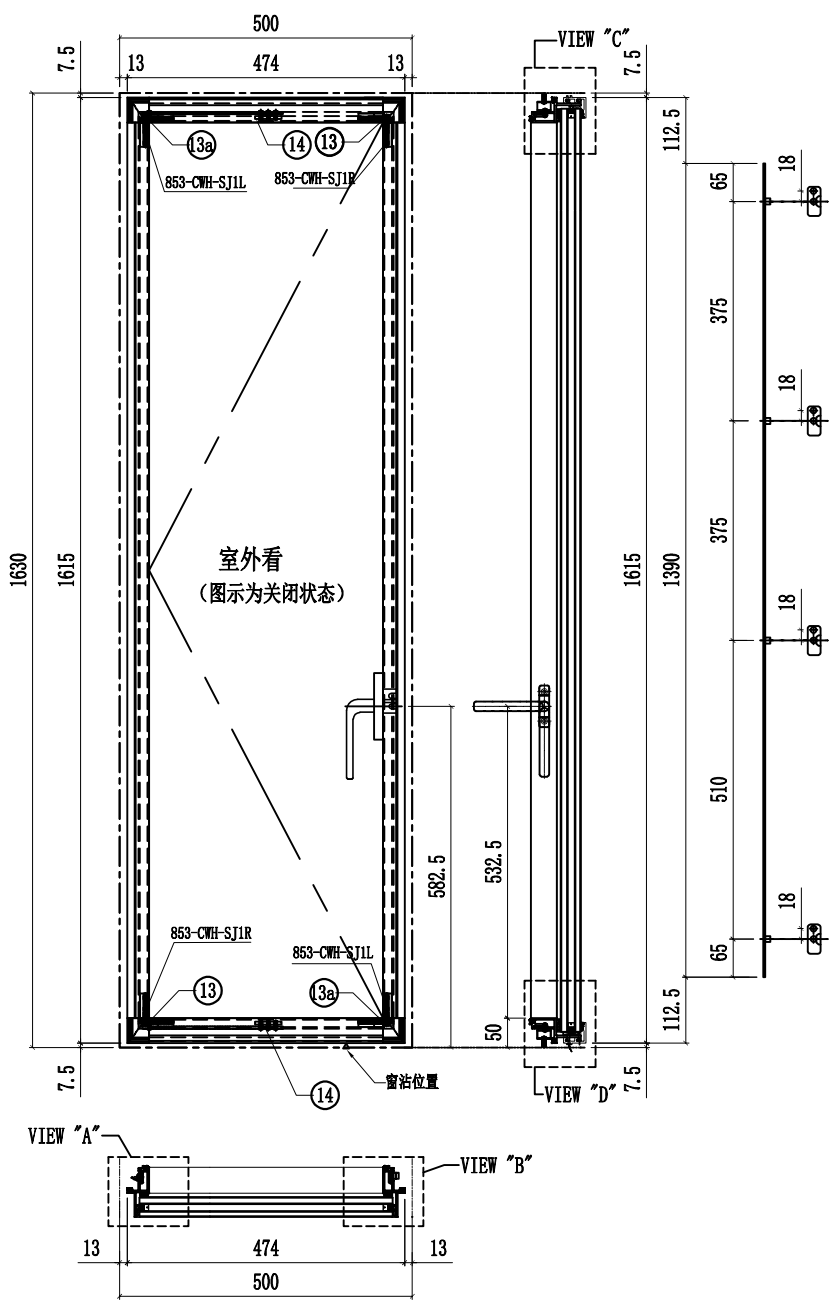

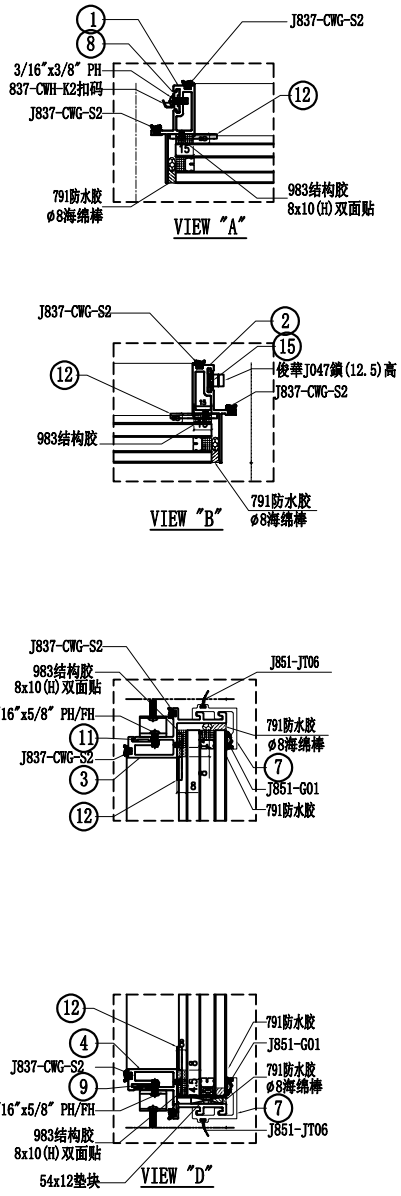


序號	名稱	加工圖號	長度	模號	數量	序號	名稱	加工圖號	長度	模號	數量
1	窗玉企料	X86167-02L-01a	1530	X86167	1	11	扇撐墊巴	LBW-09	233.5	X85964	1
2	窗玉企料	X86167-02L-01aR	1530	X86167	1	12	SH窗玉角碼用鋁角	CW-AG07	20.5	50*50*4mm鋁角	4
3	窗玉橫料	X86169-02L-05T	400	X86169	1	13	飛機碼	CW-LB07	40	4mm鋁巴	4
4	窗玉橫料	X86169-02L-05D	400	X86169	1	14	扇撐加力巴	SS-02	51.5	12*3mm鋁巴	2
7	扣蓋	X85988-02-05	445	X85988	2	15	拉巴	UN-LB08aL	1390	X85964	1
8	扣碼墊巴	LBW-01a	52	X85964	4	16	窗佔墊巴	LBW-02a	25	X85964	1
9	扇撐墊巴	LBW-09a	233.5	X85964	1	18	G2-05A	32mm中空玻璃438x1576.5			1
10											

名稱	生窗玉組裝圖	制圖	方強	2022.06.25	修改			
材料	-	復核	謝永林	2022.08.17	日期			
顏色	JMQ213457(三塗)	批準	胡哥		圖號	CW-SH05aL		

美特鋁質 有限公司
MIDI Aluminium Fabricator Ltd.

工程號	J853	地盤	延坪道住宅

圖號	層數	數量	總數	使用位置	樓層
CW-SH-05bL	1	1	1	CW-PLMG05b	23F

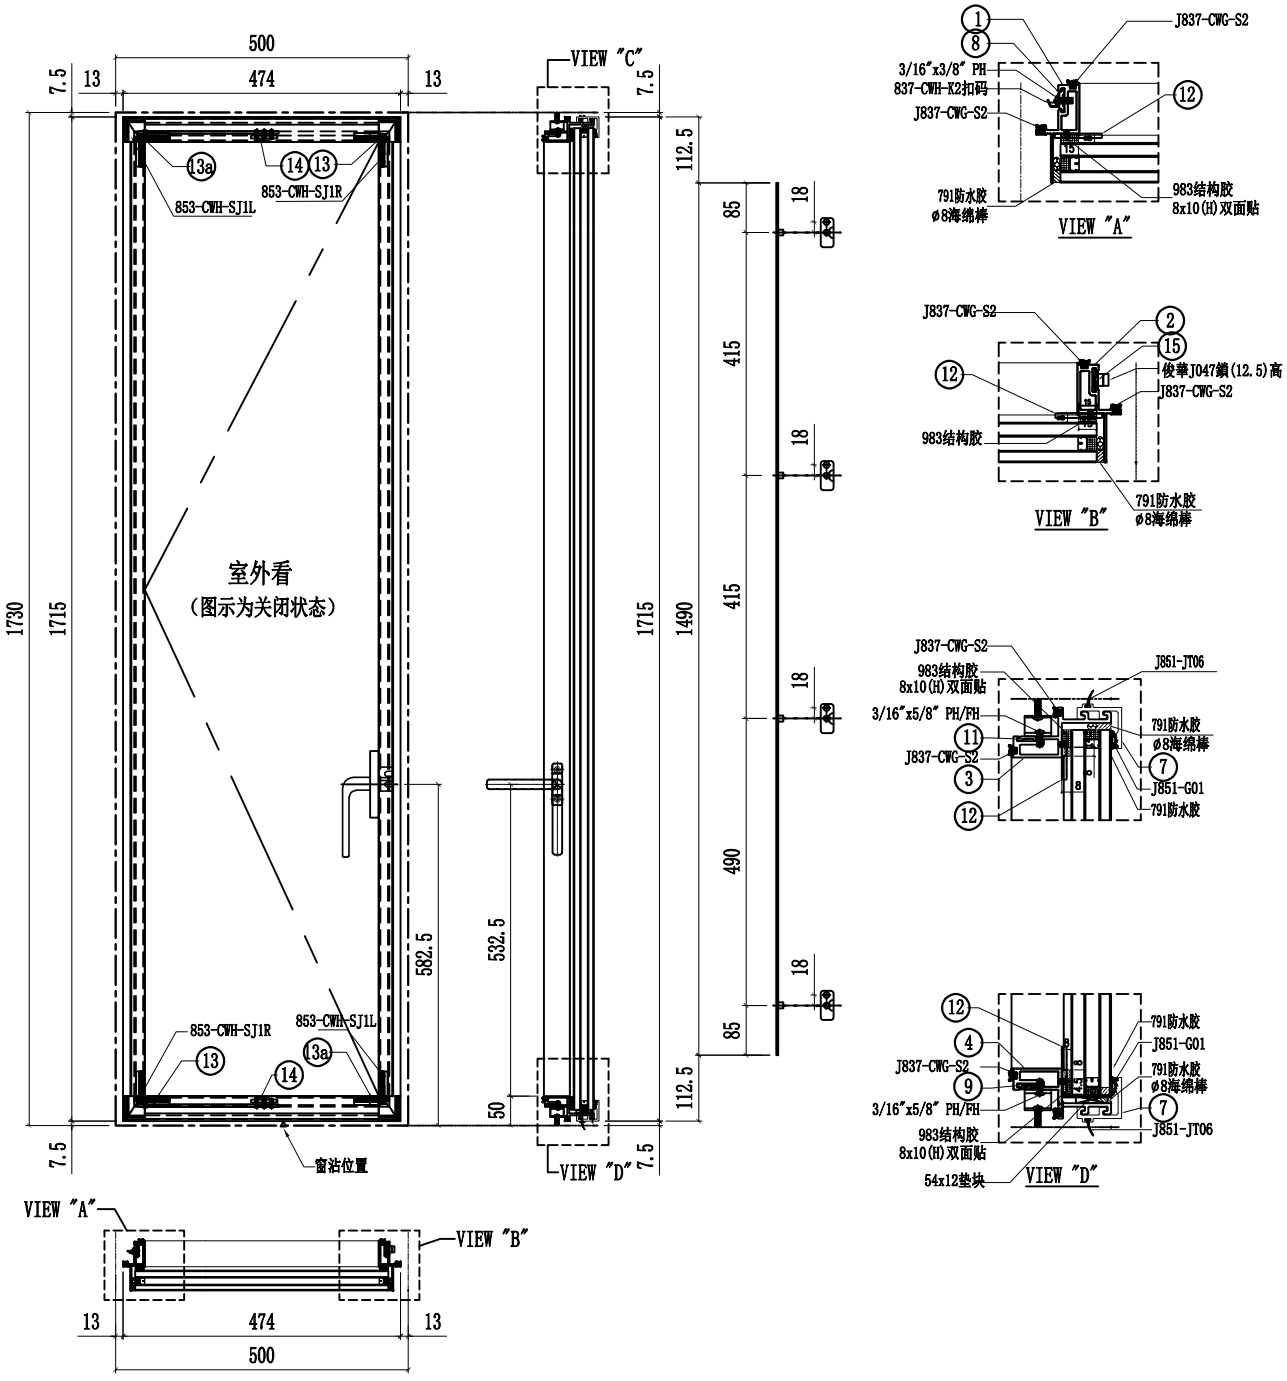


序號	名稱	加工圖號	長度	模號	數量	序號	名稱	加工圖號	長度	模號	數量
1	窗玉企料	X86167-02L-01b	1630	X86167	1	11	扇撐墊巴	LBW-09	233.5	X85964	1
2	窗玉企料	X86167-02L-01bR	1630	X86167	1	12	SH窗玉角碼用鋁角	CW-AG07	20.5	50*50*4mm鋁角	4
3	窗玉橫料	X86169-02L-05T	500	X86169	1	13	飛機碼	CW-LB07	40	4mm鋁巴	4
4	窗玉橫料	X86169-02L-05D	500	X86169	1	14	扇撐加力巴	SS-02	51.5	12*3mm鋁巴	2
7	扣蓋	X85988-02-05	545	X85988	2	15	拉巴	UN-LB08bL	1490	X85964	1
8	扣碼墊巴	LBW-01a	52	X85964	4	16	窗佔墊巴	LBW-02a	25	X85964	1
9	扇撐墊巴	LBW-09a	233.5	X85964	1	18	G2-05B	32mm中空玻璃438x1676.5			1
10											


名稱	生窗玉組裝圖	制圖	方強	2022.06.25	修改			
材料	-	復核	謝永林	2022.08.17	日期			
顏色	JMQ213457(三塗)	批準	胡哥		圖號	CW-SH05bL		


美特鋁質 有限公司
MIDI Aluminium Fabricator Ltd.


工程號	J853	地盤	延坪道住宅


圖號	層數	數量	總數	使用位置	樓層
CW-SH-06L	14	1	14	CW-PLBG06	6F-15F,17F-22F
	5	1	5	CW-PLBG06Y	17F-21F
	1	1	1	CW-PLBG06dY	22F
	13	1	13	CW-PLBG06X	6F-15F,17F-21F
	1	1	1	CW-PLBG06dX	22F

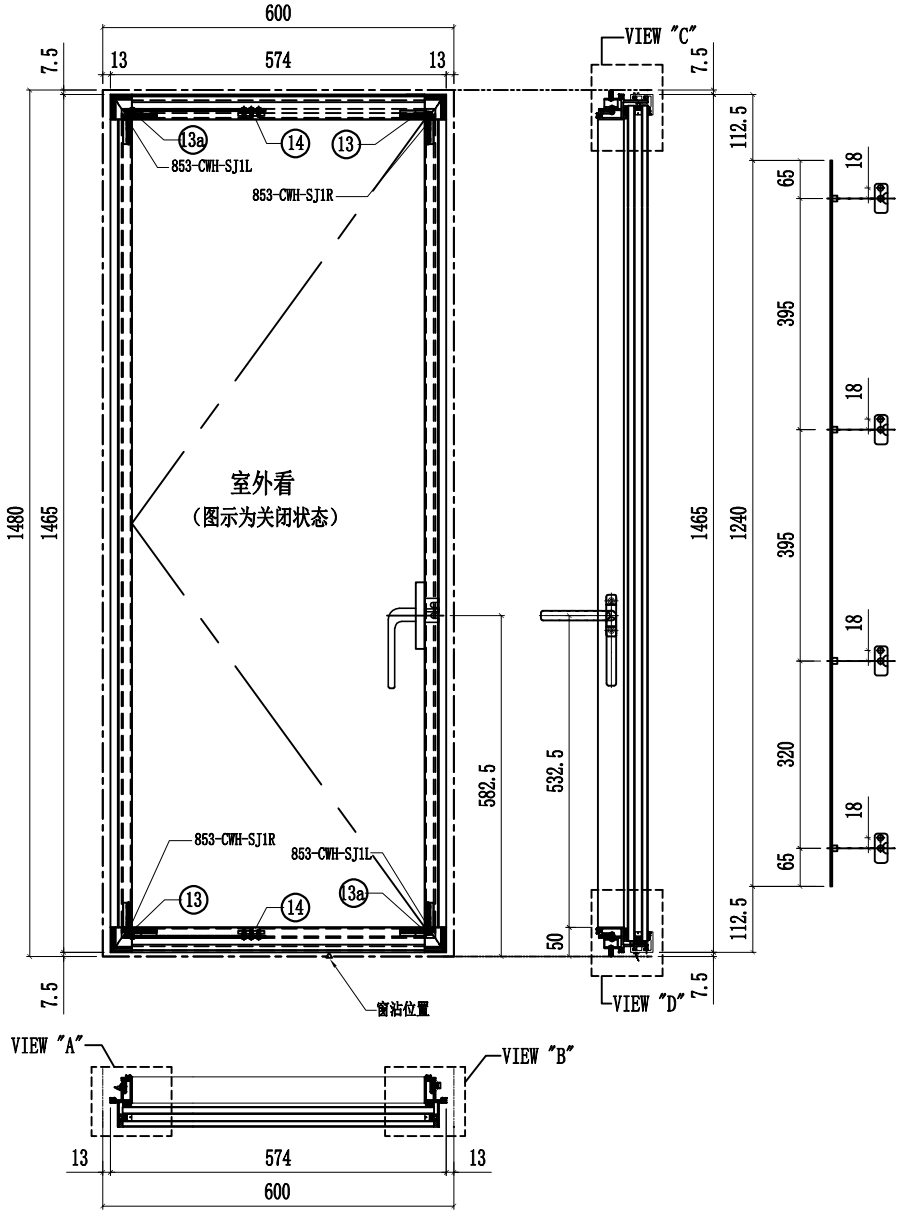

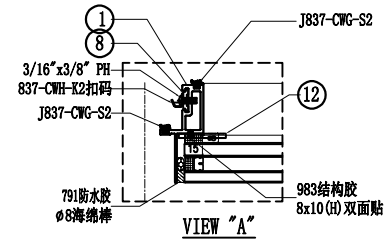

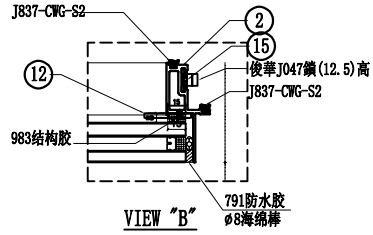

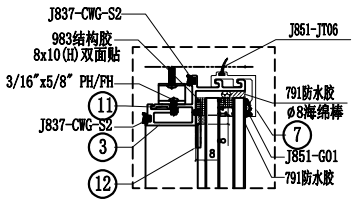

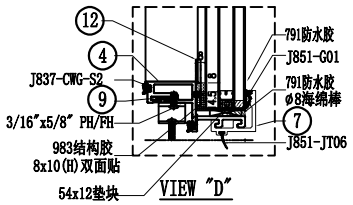


序號	名稱	加工圖號	長度	模號	數量	序號	名稱	加工圖號	長度	模號	數量
1	窗玉企料	X86167-02L-01	1380	X86167	1	11	扇撐墊巴	LBW-09	233.5	X85964	1
2	窗玉企料	X86167-02L-01R	1380	X86167	1	12	SH窗玉角碼用鋁角	CW-AG07	20.5	50*50*4mm鋁角	4
3	窗玉橫料	X86169-02L-06T	500	X86169	1	13	飛機碼	CW-LB07	40	4mm鋁巴	4
4	窗玉橫料	X86169-02L-06D	500	X86169	1	14	扇撐加力巴	SS-02	51.5	12*3mm鋁巴	2
7	扣蓋	X85988-02-06	545	X85988	2	15	拉巴	UN-LB08L	1240	X85964	1
8	扣碼墊巴	LBW-01a	52	X85964	4	16	窗佔墊巴	LBW-02a	25	X85964	1
9	扇撐墊巴	LBW-09a	233.5	X85964	1	18	G2-06	32mm中空玻璃538x1426.5			1
10											


名稱	生窗玉組裝圖	制圖	方強	2022.06.25	修改			
材料	-	復核	謝永林	2022.08.17	日期			
顏色	JMQ213457(三塗)	批準	胡哥		圖號	CW-SH06L		


美特鋁質 有限公司
MIDI Aluminium Fabricator Ltd.


工程號	J853	地盤	延坪道住宅


圖號	層數	數量	總數	使用位置	樓層
CW-SH-06aL	2	1	2	CW-PLBG06a	5F,16F
	2	1	2	CW-PLBG06aX	5F,25F
	1	1	1	CW-PLBG06cX	16F

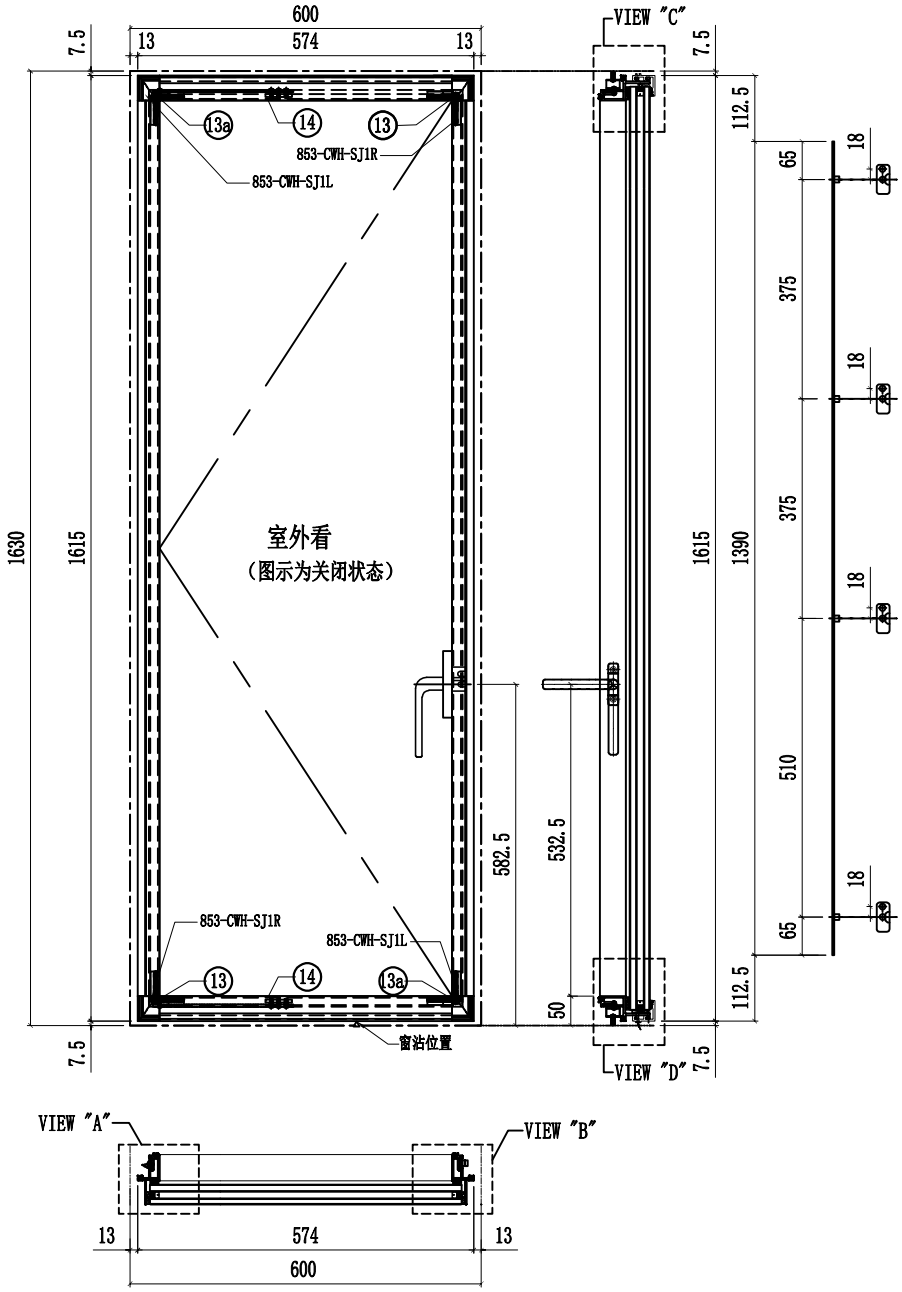

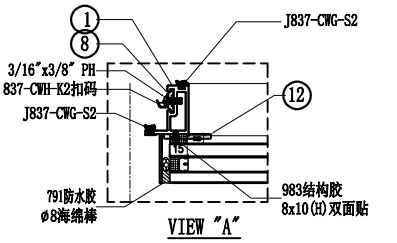

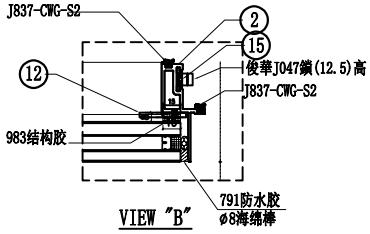

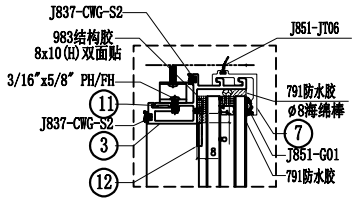

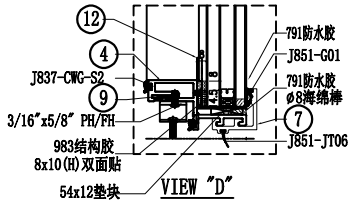


序號	名稱	加工圖號	長度	模號	數量	序號	名稱	加工圖號	長度	模號	數量
1	窗玉企料	X86167-02L-01a	1530	X86167	1	11	扇撐墊巴	LBW-09	233.5	X85964	1
2	窗玉企料	X86167-02L-01aR	1530	X86167	1	12	SH窗玉角碼用鋁角	CW-AG07	20.5	50*50*4mm鈒角	4
3	窗玉橫料	X86169-02L-06T	500	X86169	1	13	飛機碼	CW-LB07	40	4mm鋁巴	4
4	窗玉橫料	X86169-02L-06D	500	X86169	1	14	扇撐加力巴	SS-02	51.5	12*3mm鈒巴	2
7	扣蓋	X85988-02-06	545	X85988	2	15	拉巴	UN-LB08aL	1390	X85964	1
8	扣碼墊巴	LBW-01a	52	X85964	4	16	窗佔墊巴	LBW-02a	25	X85964	1
9	扇撐墊巴	LBW-09a	233.5	X85964	1	18	G2-06A	32mm中空玻璃538x1576.5			1
10											

名稱	生窗玉組裝圖	制圖	方強	2022.06.25	修改			
材料	-	復核	謝永林	2022.08.17	日期			
顏色	JMQ213457(三塗)	批準	胡哥		圖號	CW-SH06aL		

美特鋁質 有限公司
MIDI Aluminium Fabricator Ltd.

工程號	J853	地盤	延坪道住宅

圖號	層數	數量	總數	使用位置	樓層
CW-SH-06bL	1	1	1	CW-PLBG06bX	23F

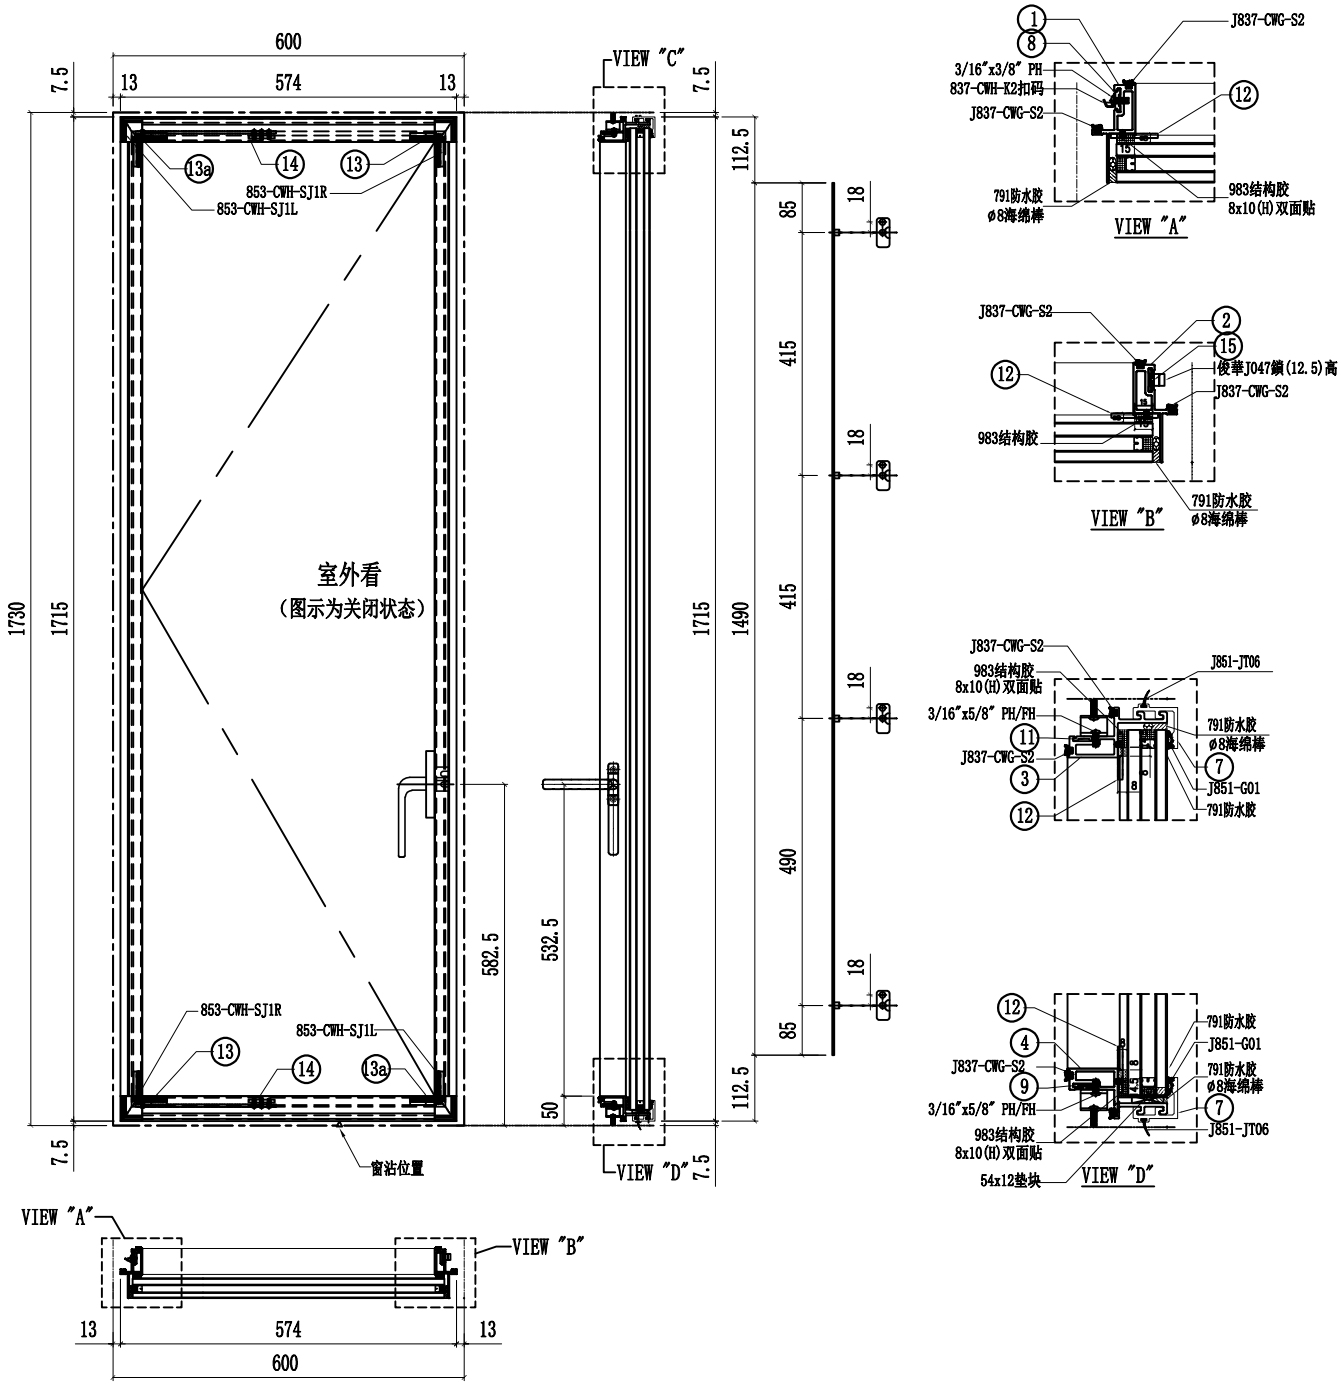


序號	名稱	加工圖號	長度	模號	數量	序號	名稱	加工圖號	長度	模號	數量
1	窗玉企料	X86167-02L-01b	1630	X86167	1	11	扇撐墊巴	LBW-09	233.5	X85964	1
2	窗玉企料	X86167-02L-01bR	1630	X86167	1	12	SH窗玉角碼用鋁角	CW-AG07	20.5	50*50*4mm鋁角	4
3	窗玉橫料	X86169-02L-06T	500	X86169	1	13	飛機碼	CW-LB07	40	4mm鋁巴	4
4	窗玉橫料	X86169-02L-06D	500	X86169	1	14	扇撐加力巴	SS-02	51.5	12*3mm鋁巴	2
7	扣蓋	X85988-02-06	545	X85988	2	15	拉巴	UN-LB08bL	1490	X85964	1
8	扣碼墊巴	LBW-01a	52	X85964	4	16	窗佔墊巴	LBW-02a	25	X85964	1
9	扇撐墊巴	LBW-09a	233.5	X85964	1	18	G2-06B	32mm中空玻璃538x1676.5			1
10											


名稱	生窗玉組裝圖	制圖	方強	2022.06.25	修改			
材料	-	復核	謝永林	2022.08.17	日期			
顏色	JMQ213457(三塗)	批準	胡哥		圖號	CW-SH06bL		


美特鋁質 有限公司
MIDI Aluminium Fabricator Ltd.


工程號	J853	地盤	延坪道住宅


圖號	層數	數量	總數	使用位置	樓層
CW-SH-09L	5	1	5	CW-PLBG09	17F-21F
	1	1	1	CW-PLBG09d	22F

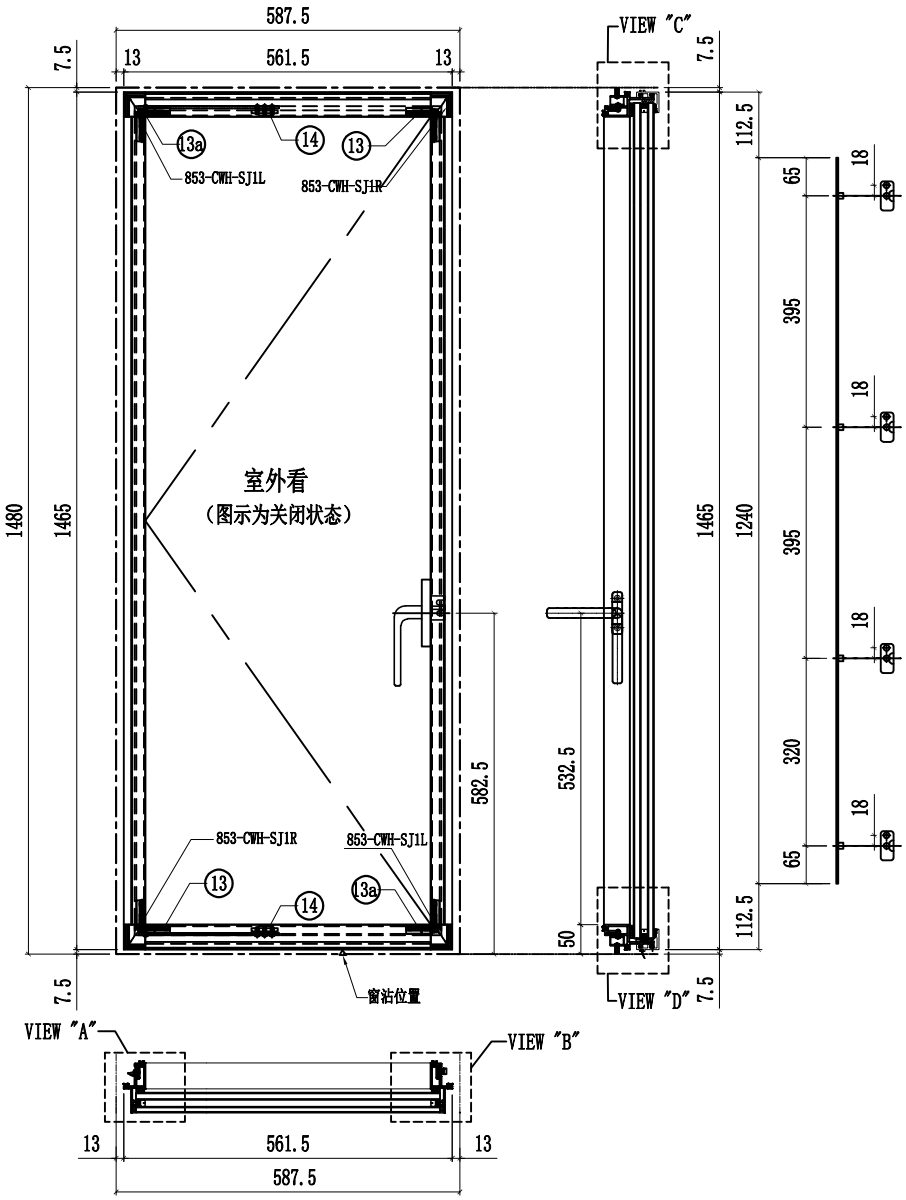

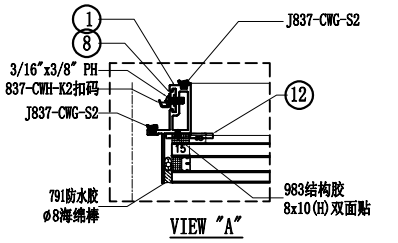

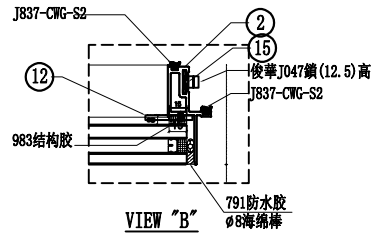

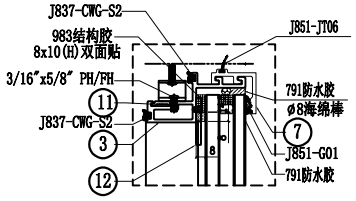

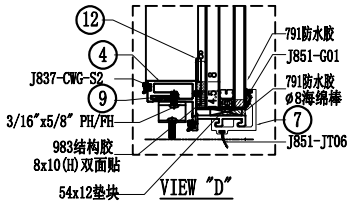


序號	名稱	加工圖號	長度	模號	數量	序號	名稱	加工圖號	長度	模號	數量
1	窗玉企料	X86167-02L-01	1380	X86167	1	11	扇撐墊巴	LBW-09	233.5	X85964	1
2	窗玉企料	X86167-02L-01R	1380	X86167	1	12	SH窗玉角碼用鋁角	CW-AG07	20.5	50*50*4mm鋁角	4
3	窗玉橫料	X86169-02L-09T	487.5	X86169	1	13	飛機碼	CW-LB07	40	4mm鋁巴	4
4	窗玉橫料	X86169-02L-09D	487.5	X86169	1	14	扇撐加力巴	SS-02	51.5	12*3mm鋁巴	2
7	扣蓋	X85988-02-09	532.5	X85988	2	15	拉巴	UN-LB08L	1240	X85964	1
8	扣碼墊巴	LBW-01a	52	X85964	4	16	窗佔墊巴	LBW-02a	25	X85964	1
9	扇撐墊巴	LBW-09a	233.5	X85964	1	18	G2-09	32mm中空玻璃525.5x1426.5			1
10											

名稱	生窗玉組裝圖	制圖	方強	2022.06.25	修改			
材料	-	復核	謝永林	2022.08.17	日期			
顏色	JMQ213457(三塗)	批準	胡哥		圖號	CW-SH09L		

美特鋁質 有限公司
MIDI Aluminium Fabricator Ltd.

工程號	J853	地盤	延坪道住宅

圖號	層數	數量	總數	使用位置	樓層
CW-SH-09bL	1	1	1	CW-PLBG09b	23F

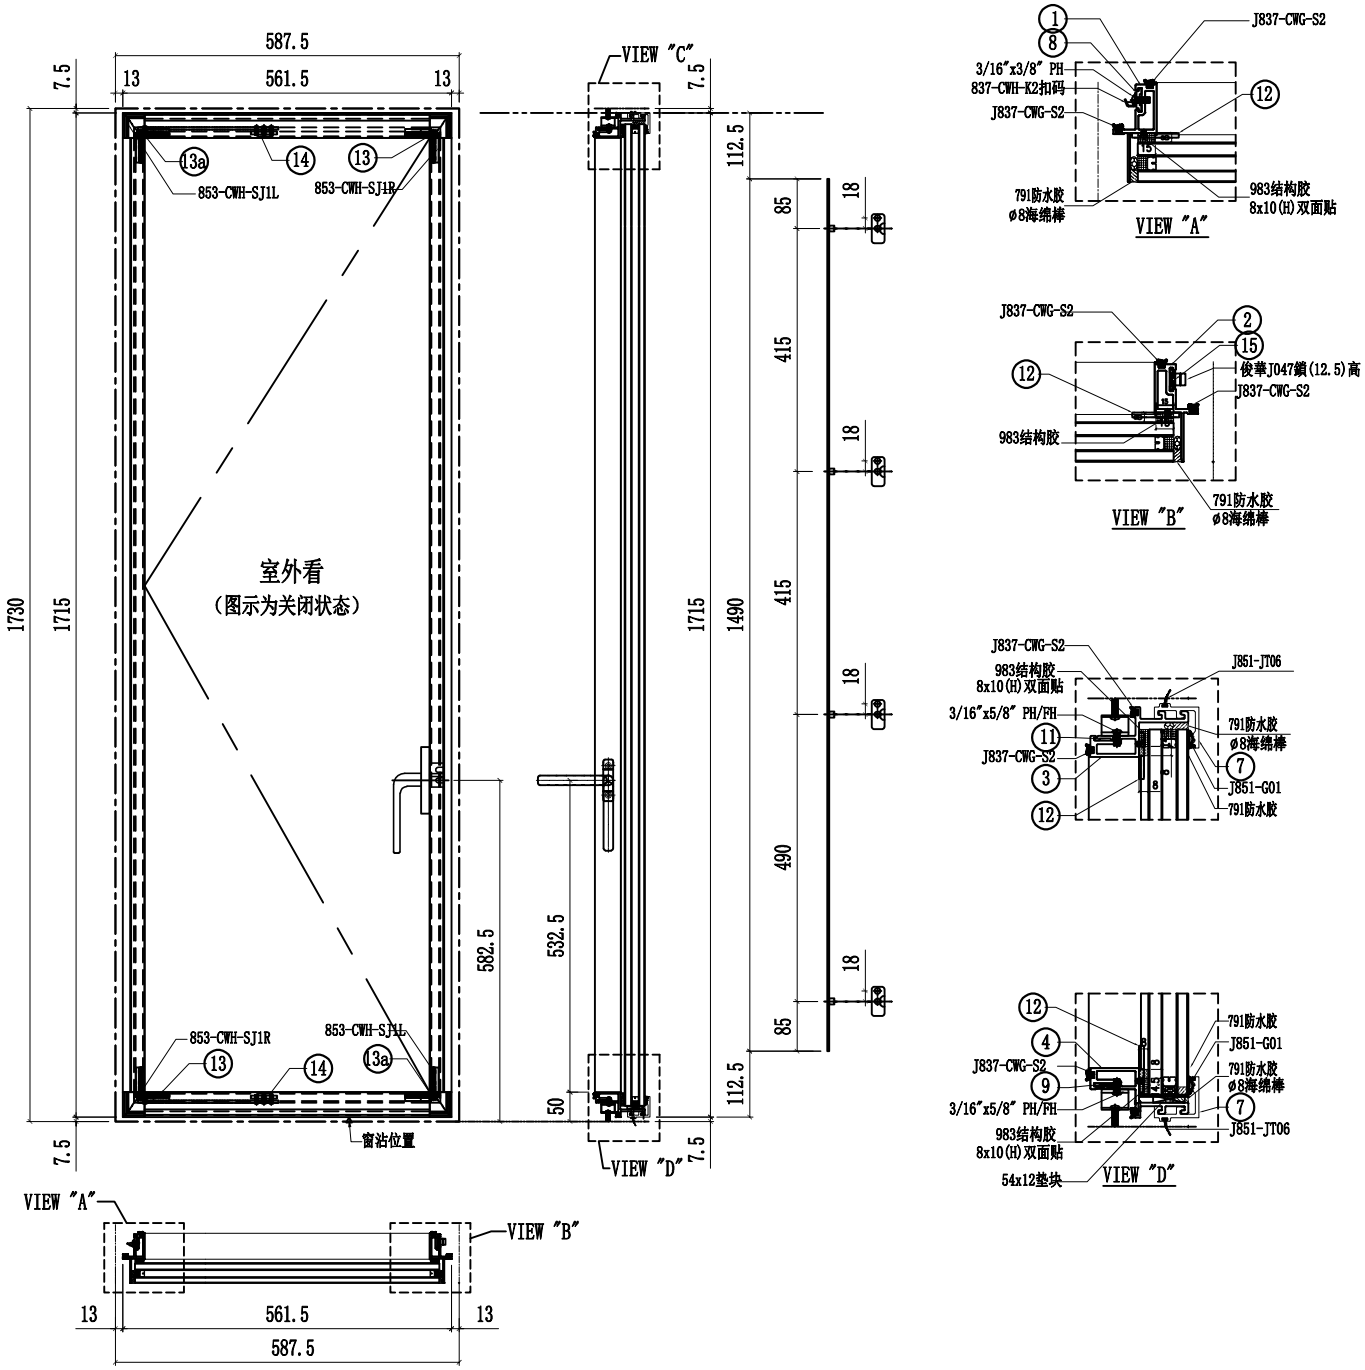


序號	名稱	加工圖號	長度	模號	數量	序號	名稱	加工圖號	長度	模號	數量
1	窗玉企料	X86167-02L-01b	1630	X86167	1	11	扇撐墊巴	LBW-09	233.5	X85964	1
2	窗玉企料	X86167-02L-01bR	1630	X86167	1	12	SH窗玉角碼用鋁角	CW-AG07	20.5	50*50*4mm鋁角	4
3	窗玉橫料	X86169-02L-09T	487.5	X86169	1	13	飛機碼	CW-LB07	40	4mm鋁巴	4
4	窗玉橫料	X86169-02L-09D	487.5	X86169	1	14	扇撐加力巴	SS-02	51.5	12*3mm鋁巴	2
7	扣蓋	X85988-02-09	532.5	X85988	2	15	拉巴	UN-LB08bL	1490	X85964	1
8	扣碼墊巴	LBW-01a	52	X85964	4	16	窗佔墊巴	LBW-02a	25	X85964	1
9	扇撐墊巴	LBW-09a	233.5	X85964	1	18	G2-09B	32mm中空玻璃525.5x1676.5			1
10											


名稱	生窗玉組裝圖	制圖	方強	2022.06.25	修改			
材料	-	復核	謝永林	2022.08.17	日期			
顏色	JMQ213457(三塗)	批準	胡哥		圖號	CW-SH09bL		

美特鋁質 有限公司
MIDI Aluminium Fabricator Ltd.

工程號	J853	地盤	延坪道住宅

圖號	層數	數量	總數	使用位置	樓層
CW-SH-05R	14	1	14	CW-PRMG05	6F-15F,17F-22F

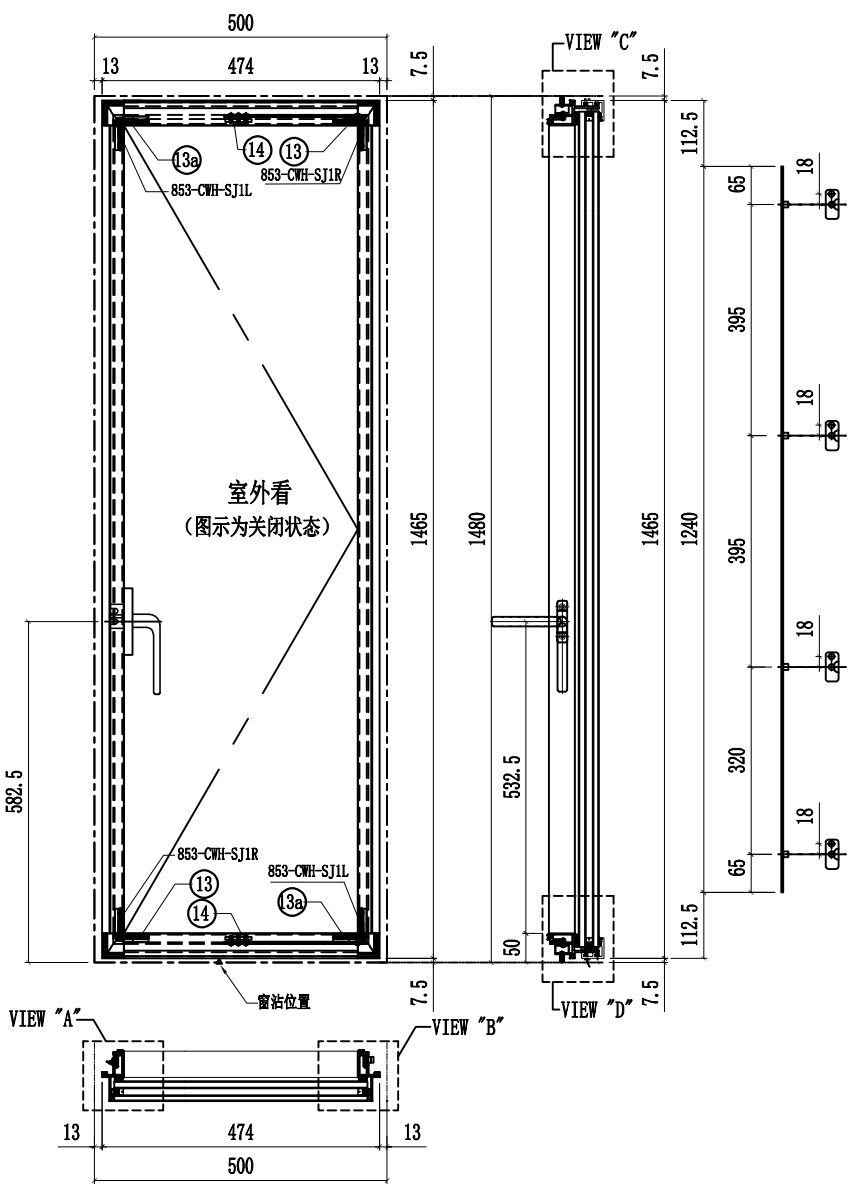

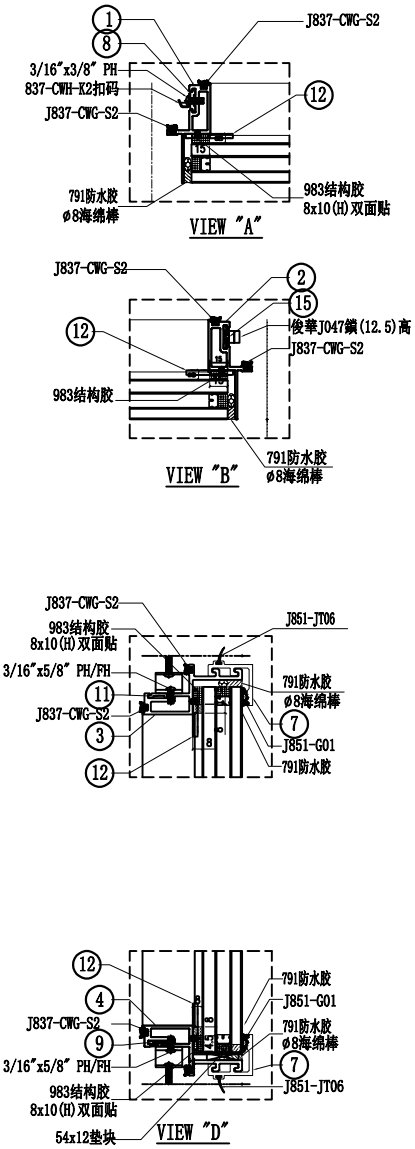


序號	名稱	加工圖號	長度	模號	數量	序號	名稱	加工圖號	長度	模號	數量
1	窗玉企料	X86167-02R-01	1380	X86167	1	11	扇撐墊巴	LBW-09R	233.5	X85964	1
2	窗玉企料	X86167-02R-01R	1380	X86167	1	12	SH窗玉角碼用鋁角	CW-AG07	20.5	50*50*4mm鋁角	4
3	窗玉橫料	X86169-02R-05T	400	X86169	1	13	飛機碼	CW-LB07	40	4mm鋁巴	4
4	窗玉橫料	X86169-02R-05D	400	X86169	1	14	扇撐加力巴	SS-02	51.5	12*3mm鋁巴	2
7	扣蓋	X85988-02-05	445	X85988	2	15	拉巴	UN-LB08R	1240	X85964	1
8	扣碼墊巴	LBW-01a	52	X85964	4	16	窗佔墊巴	LBW-02a	25	X85964	1
9	扇撐墊巴	LBW-09aR	233.5	X85964	1	18	G2-05	32mm中空玻璃438x1426.5			1


名稱	生窗玉組裝圖	制圖	方強	2022.06.25	修改			
材料	-	復核	謝永林	2022.08.17	日期			
顏色	JMQ213457(三塗)	批準	胡哥		圖號	CW-SH05R		


美特鋁質 有限公司
MIDI Aluminium Fabricator Ltd.


工程號	J853	地盤	延坪道住宅


圖號	層數	數量	總數	使用位置	樓層
CW-SH-05aR	3	1	3	CW-PRMG05a	5F,16F,25F

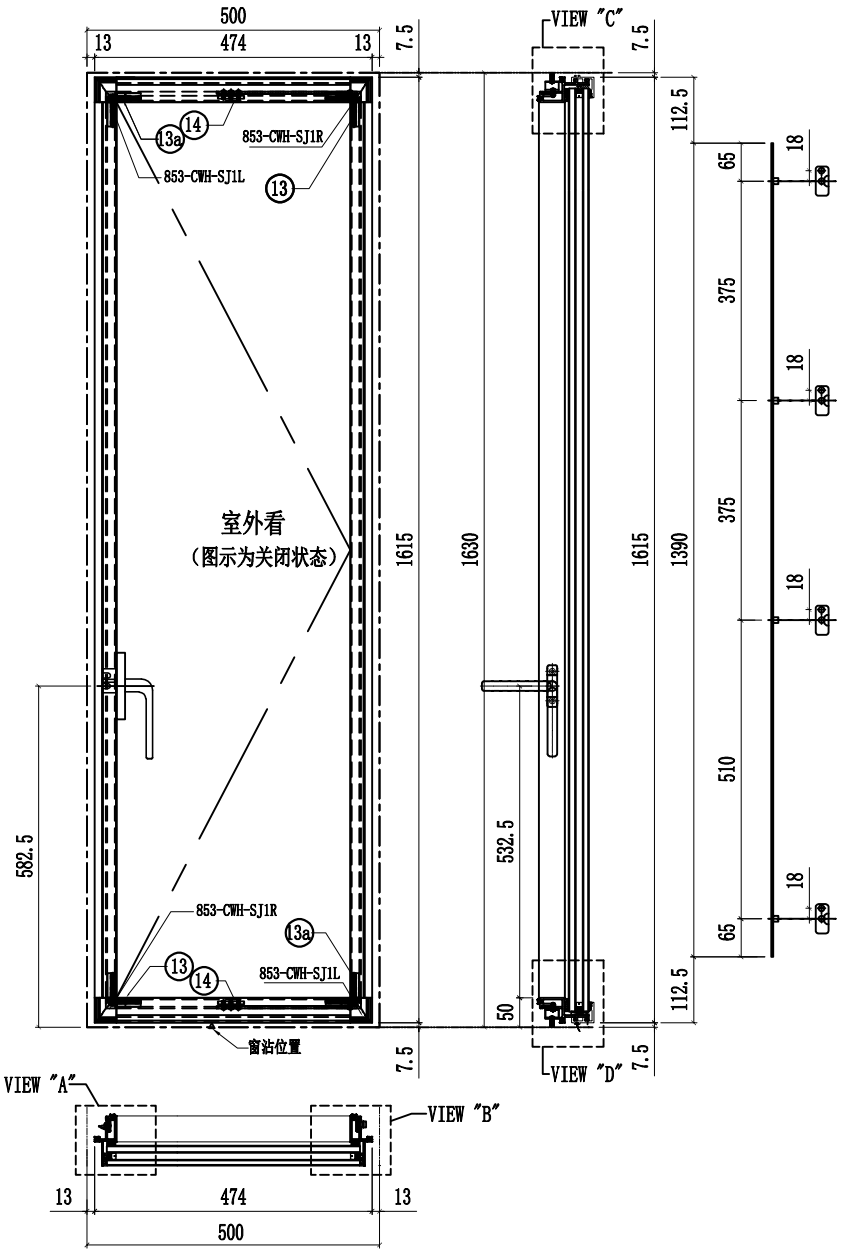

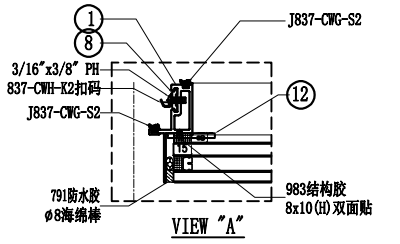

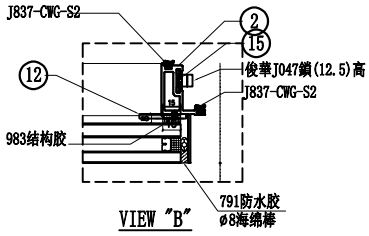

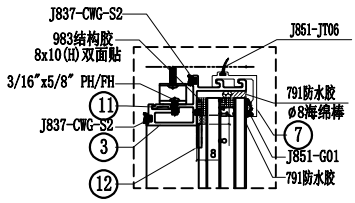

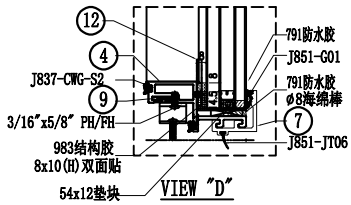


序號	名稱	加工圖號	長度	模號	數量	序號	名稱	加工圖號	長度	模號	數量
1	窗玉企料	X86167-02R-01a	1530	X86167	1	11	扇撐墊巴	LBW-09R	233.5	X85964	1
2	窗玉企料	X86167-02R-01aR	1530	X86167	1	12	SH窗玉角碼用鋁角	CW-AG07	20.5	50*50*4mm鋁角	4
3	窗玉橫料	X86169-02R-05T	400	X86169	1	13	飛機碼	CW-LB07	40	4mm鋁巴	4
4	窗玉橫料	X86169-02R-05D	400	X86169	1	14	扇撐加力巴	SS-02	51.5	12*3mm鋁巴	2
7	扣蓋	X85988-02-05	445	X85988	2	15	拉巴	UN-LB08aR	1390	X85964	1
8	扣碼墊巴	LBW-01a	52	X85964	4	16	窗佔墊巴	LBW-02a	25	X85964	1
9	扇撐墊巴	LBW-09aR	233.5	X85964	1	18	G2-05A	32mm中空玻璃438x1576.5			1
10											

名稱	生窗玉組裝圖	制圖	方強	2022.06.25	修改			
材料	-	復核	謝永林	2022.08.17	日期			
顏色	JMQ213457(三塗)	批準	胡哥		圖號	CW-SH05aR		

美特鋁質 有限公司
MIDI Aluminium Fabricator Ltd.

工程號	J853	地盤	延坪道住宅

圖號	層數	數量	總數	使用位置	樓層
CW-SH-05bR	1	1	1	CW-PRMG05b	23F

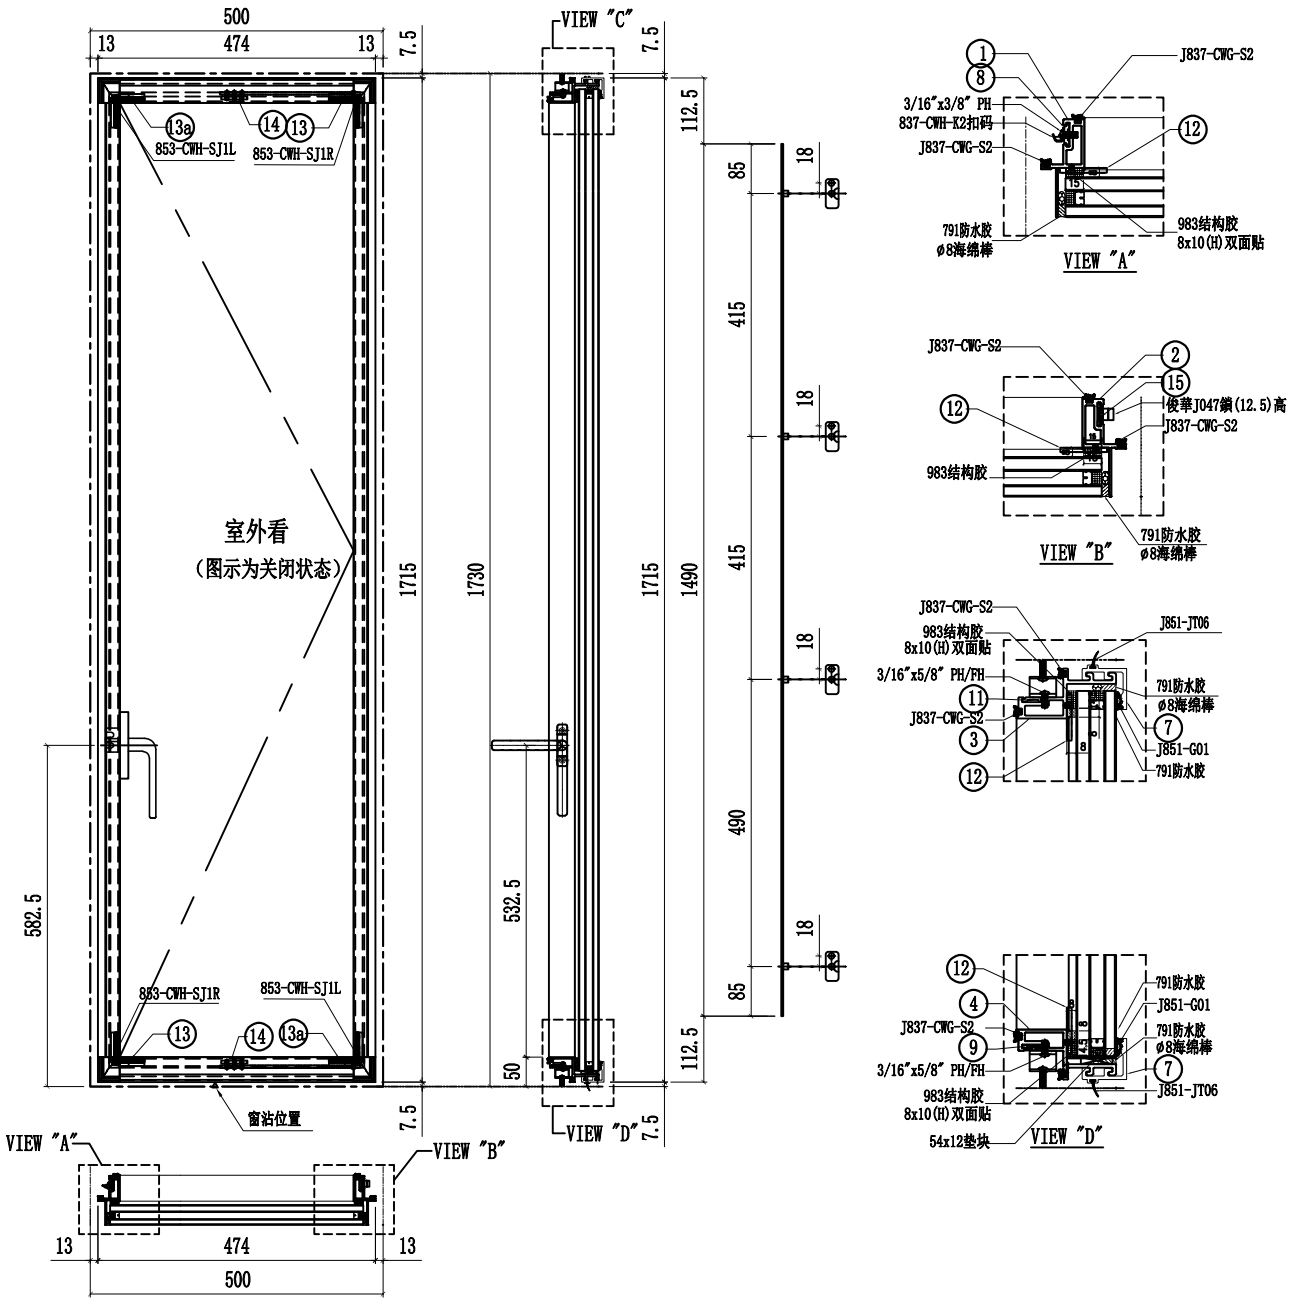


序號	名稱	加工圖號	長度	模號	數量	序號	名稱	加工圖號	長度	模號	數量
1	窗玉企料	X86167-02R-01b	1630	X86167	1	11	扇撐墊巴	LBW-09R	233.5	X85964	1
2	窗玉企料	X86167-02R-01bR	1630	X86167	1	12	SH窗玉角碼用鋁角	CW-AG07	20.5	50*50*4mm鋁角	4
3	窗玉橫料	X86169-02R-05T	400	X86169	1	13	飛機碼	CW-LB07	40	4mm鋁巴	4
4	窗玉橫料	X86169-02R-05D	400	X86169	1	14	扇撐加力巴	SS-02	51.5	12*3mm鋁巴	2
7	扣蓋	X85988-02-05	445	X85988	2	15	拉巴	UN-LB08bR	1490	X85964	1
8	扣碼墊巴	LBW-01a	52	X85964	4	16	窗佔墊巴	LBW-02a	25	X85964	1
9	扇撐墊巴	LBW-09aR	233.5	X85964	1	18	G2-05B	32mm中空玻璃438x1676.5			1
10											


名稱	生窗玉組裝圖	制圖	方強	2022.06.25	修改			
材料	-	復核	謝永林	2022.08.17	日期			
顏色	JMQ213457(三塗)	批準	胡哥		圖號	CW-SH05bR		

美特鋁質 有限公司
MIDI Aluminium Fabricator Ltd.

工程號	J853	地盤	延坪道住宅

圖號	層數	數量	總數	使用位置	樓層
CW-SH-06R	13	1	13	CW-PRMB06	6F-15F,17F-21F
	1	1	1	CW-PRMB06d	22F

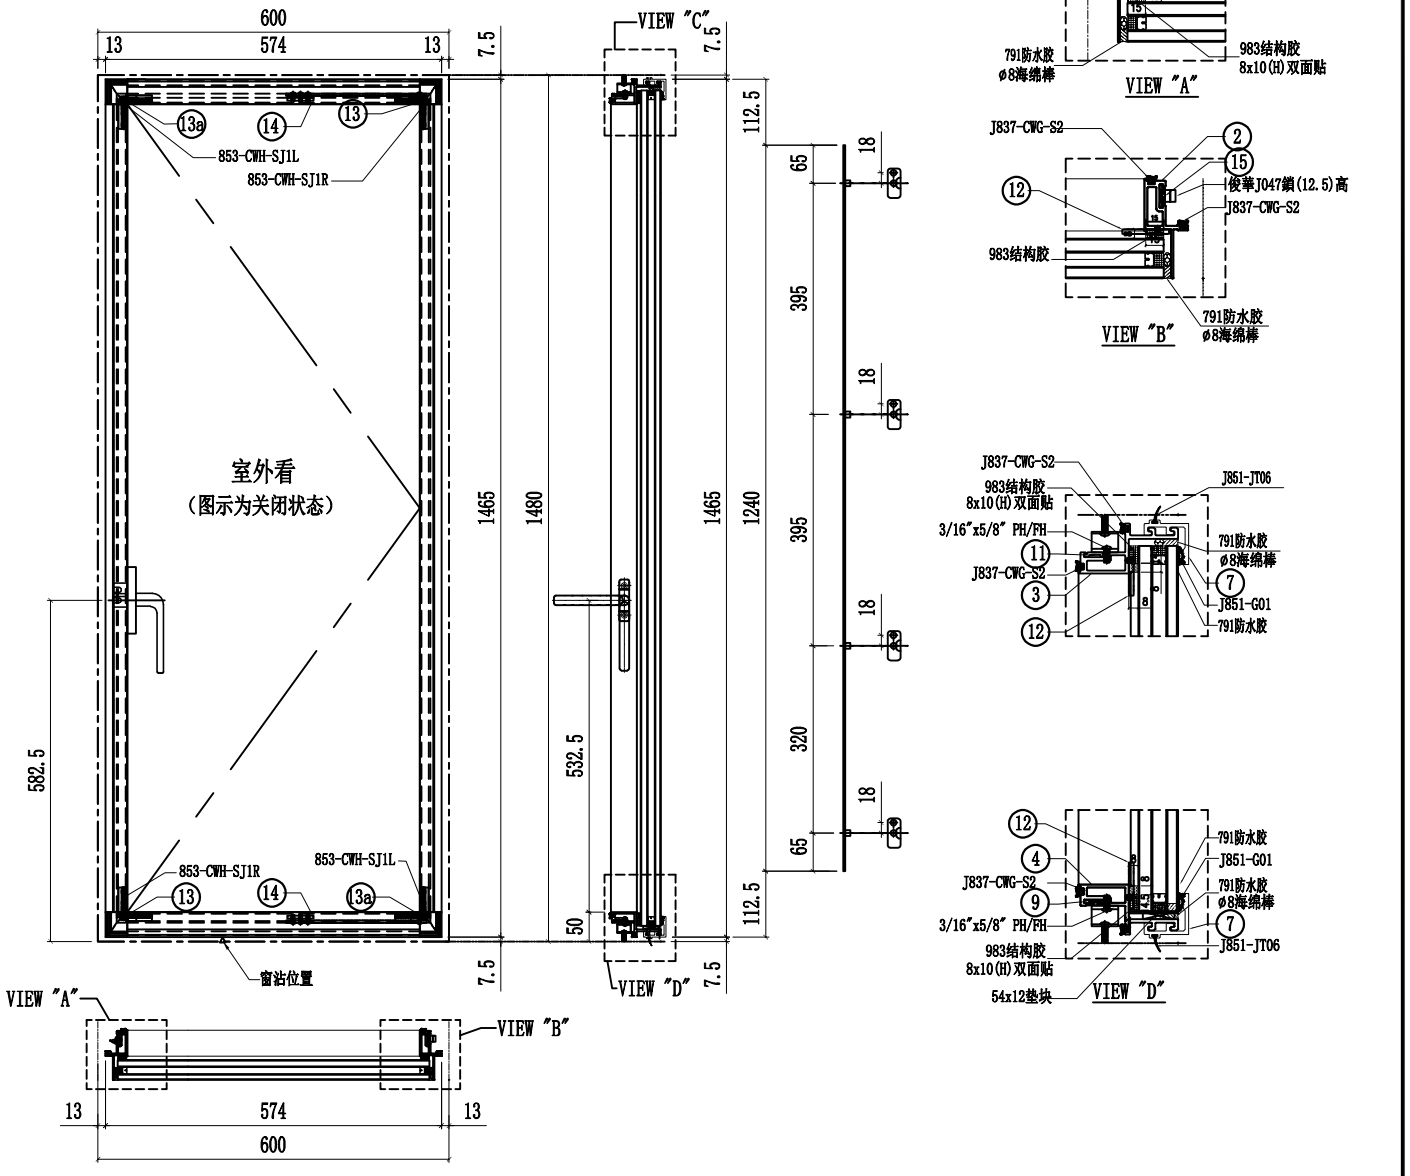

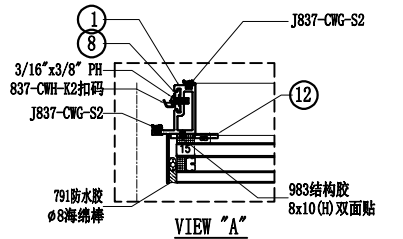


序號	名稱	加工圖號	長度	模號	數量	序號	名稱	加工圖號	長度	模號	數量
1	窗玉企料	X86167-02R-01L	1380	X86167	1	11	扇撐墊巴	LBW-09R	233.5	X85964	1
2	窗玉企料	X86167-02R-01R	1380	X86167	1	12	SH窗玉角碼用鋁角	CW-AG07	20.5	50*50*4mm鋁角	4
3	窗玉橫料	X86169-02R-06T	500	X86169	1	13	飛機碼	CW-LB07	40	4mm鋁巴	4
4	窗玉橫料	X86169-02R-06D	500	X86169	1	14	扇撐加力巴	SS-02	51.5	12*3mm鋁巴	2
7	扣蓋	X85988-02-06	545	X85988	2	15	拉巴	UN-LB08R	1240	X85964	1
8	扣碼墊巴	LBW-01a	52	X85964	4	16	窗佔墊巴	LBW-02a	25	X85964	1
9	扇撐墊巴	LBW-09aR	233.5	X85964	1	18	G2-06	32mm中空玻璃538x1426.5			1

名稱	生窗玉組裝圖	制圖	方強	2022.06.25	修改			
材料	-	復核	謝永林	2022.08.17	日期			
顏色	JMQ213457(三塗)	批準	胡哥		圖號	CW-SH06R		

美特鋁質 有限公司
MIDI Aluminium Fabricator Ltd.

工程號	J853	地盤	延坪道住宅

圖號	層數	數量	總數	使用位置	樓層
CW-SH-06aR	2	1	2	CW-PRMB06a	5F,25F
	1	1	1	CW-PRMB06c	16F

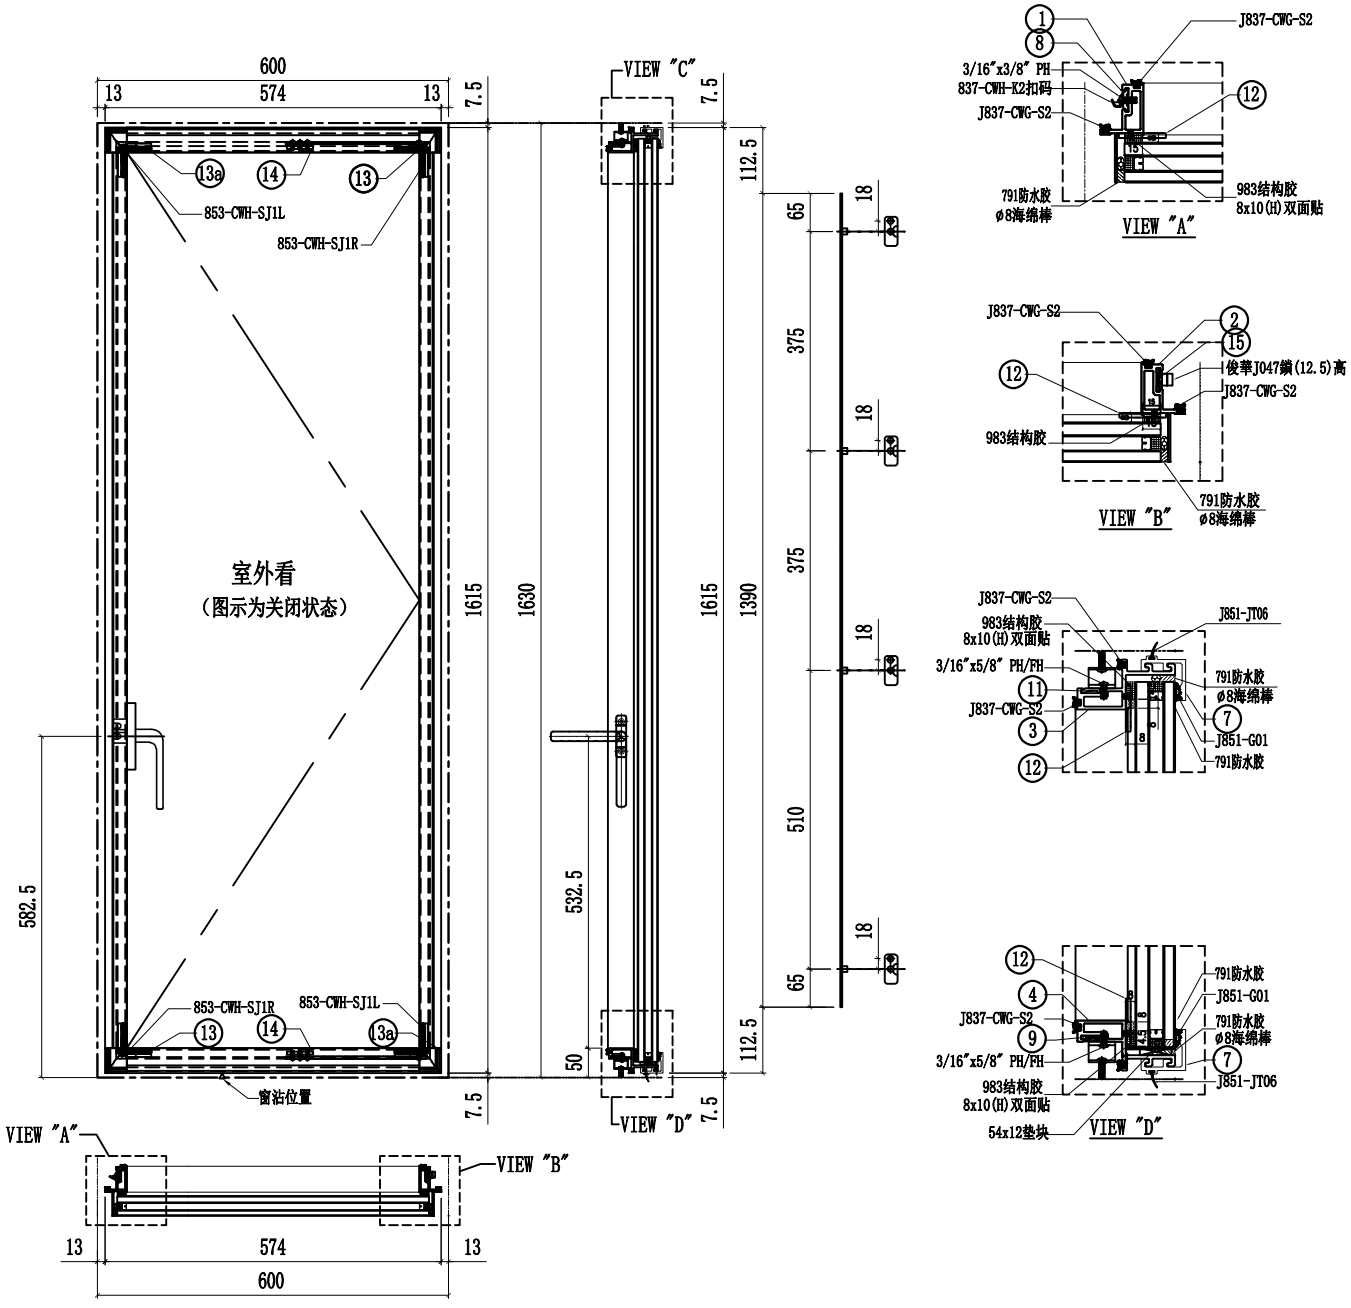


序號	名稱	加工圖號	長度	模號	數量	序號	名稱	加工圖號	長度	模號	數量
1	窗玉企料	X86167-02R-01aL	1530	X86167	1	11	扇撐墊巴	LBW-09R	233.5	X85964	1
2	窗玉企料	X86167-02R-01aR	1530	X86167	1	12	SH窗玉角碼用鋁角	CW-AG07	20.5	50*50*4mm鋁角	4
3	窗玉橫料	X86169-02R-06T	500	X86169	1	13	飛機碼	CW-LB07	40	4mm鋁巴	4
4	窗玉橫料	X86169-02R-06D	500	X86169	1	14	扇撐加力巴	SS-02	51.5	12*3mm鋁巴	2
7	扣蓋	X85988-02-06	545	X85988	2	15	拉巴	UN-LB08aR	1390	X85964	1
8	扣碼墊巴	LBW-01a	52	X85964	4	16	窗佔墊巴	LBW-02a	25	X85964	1
9	扇撐墊巴	LBW-09aR	233.5	X85964	1	18	G2-06A	32mm中空玻璃538x1576.5			1
10											

名稱	生窗玉組裝圖	制圖	方強	2022.06.25	修改			
材料	-	復核	謝永林	2022.08.17	日期			
顏色	JMQ213457(三塗)	批準	胡哥		圖號	CW-SH06aR		

美特鋁質 有限公司
MIDI Aluminium Fabricator Ltd.

工程號	J853	地盤	延坪道住宅


圖號	層數	數量	總數	使用位置	樓層
CW-SH-06bR	1	1	1	CW-PRMB06b	23F

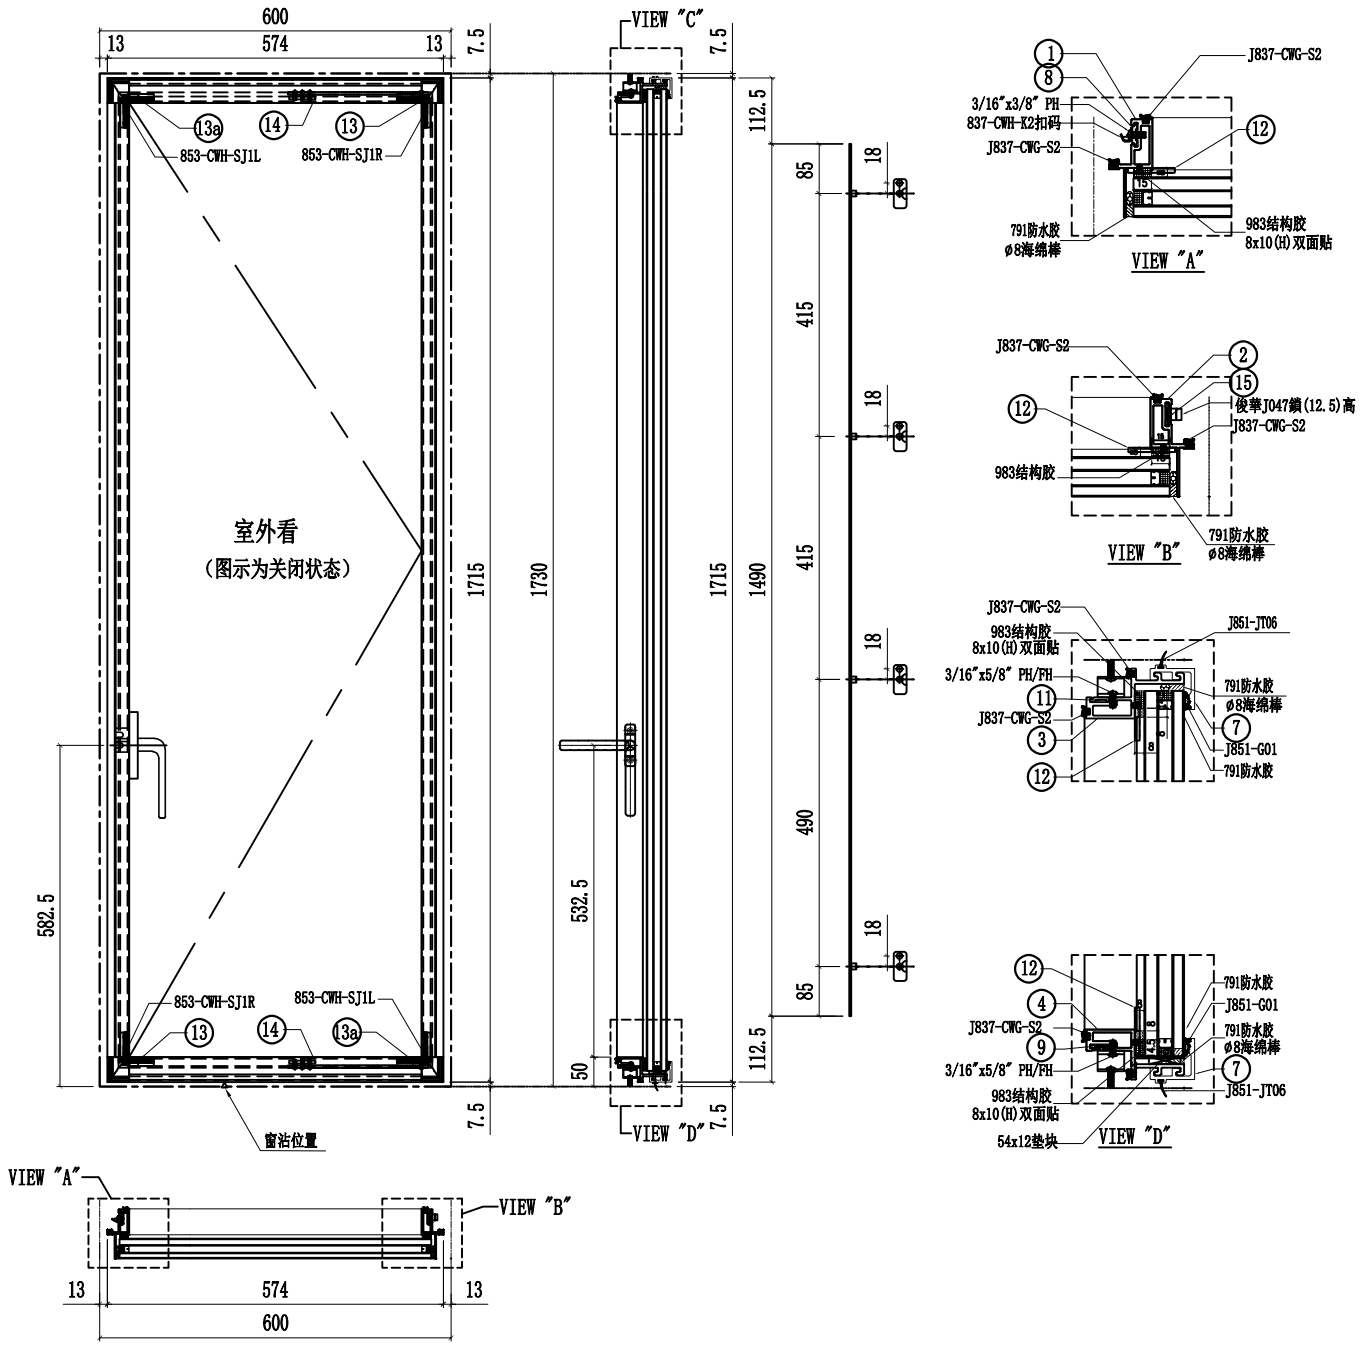


序號	名稱	加工圖號	長度	模號	數量	序號	名稱	加工圖號	長度	模號	數量
1	窗玉企料	X86167-02R-01bL	1630	X86167	1	11	扇撐墊巴	LBW-09R	233.5	X85964	1
2	窗玉企料	X86167-02R-01bR	1630	X86167	1	12	SH窗玉角碼用鋁角	CW-AG07	20.5	50*50*4mm鋁角	4
3	窗玉橫料	X86169-02R-06T	500	X86169	1	13	飛機碼	CW-LB07	40	4mm鋁巴	4
4	窗玉橫料	X86169-02R-06D	500	X86169	1	14	扇撐加力巴	SS-02	51.5	12*3mm鋁巴	2
7	扣蓋	X85988-02-06	545	X85988	2	15	拉巴	UN-LB08bR	1490	X85964	1
8	扣碼墊巴	LBW-01a	52	X85964	4	16	窗佔墊巴	LBW-02a	25	X85964	1
9	扇撐墊巴	LBW-09aR	233.5	X85964	1	18	G2-06B	32mm中空玻璃538x1676.5			1
10											


名稱	生窗玉組裝圖	制圖	方強	2022.06.25	修改			
材料	-	復核	謝永林	2022.08.17	日期			
顏色	JMQ213457(三塗)	批準	胡哥		圖號	CW-SH06bR		

圖號	層數	數量	總數	L	A	分格尺寸	使用位置	樓層
X86169-02T-01T	8	1	8	299.0	61	400	CW-TH01	6F-15F
	1	1	1	299.0	61	400	CW-TH01a	16F
X86169-02T-06T	8	1	8	499.0	142.5	600	CW-TH06	6F-15F
	2	1	2	499.0	142.5	600	CW-TH06a	5F,16F
X86169-02T-09T	8	1	8	486.5	142.5	587.5	CW-TH09	6F-15F
	2	1	2	486.5	142.5	587.5	CW-TH09a	5F,16F
X86169-02T-16T	14	2	28	616.5	142.5	717.5	CW-TH16	6F-15F,17F-22F
	3	2	6	616.5	142.5	717.5	CW-TH16a	5F,16F,25F
	1	2	2	616.5	142.5	717.5	CW-TH16b	23F
X86169-02T-18T	1	2	2	649.0	142.5	750	CW-TH18a	25F
X86169-02T-50	14	1	14	1099.0	212.5	1200	CW-TH50	6F-15F,17F-22F
	3	1	3	1099.0	212.5	1200	CW-TH50a	5F,16F,25F
	1	1	1	1099.0	212.5	1200	CW-TH50b	23F
X86169-02T-30T	8	1	8	849.0	142.5	950	CW-TH30	6F-15F
	1	1	1	849.0	142.5	950	CW-TH30a	16F
	14	2	28	849.0	142.5	950	CW-TH30	6F-15F,17F-22F
	3	2	6	849.0	142.5	950	CW-TH30a	5F,16F,25F
	1	2	2	849.0	142.5	950	CW-TH30b	23F
合計：			130					

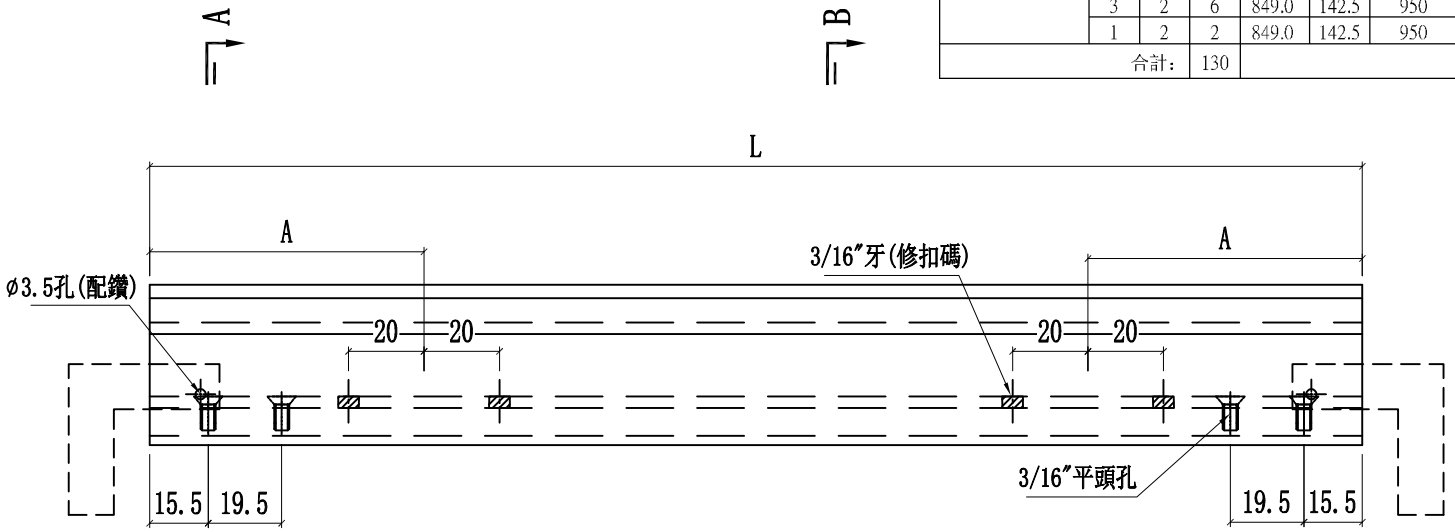

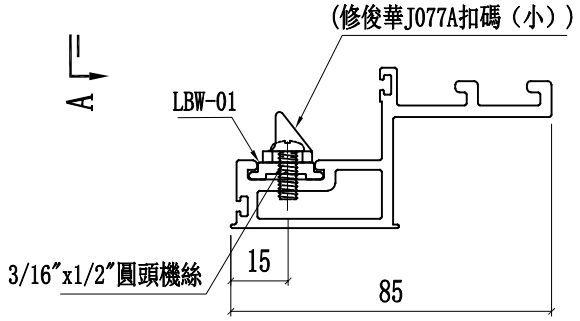

SECTION B-B

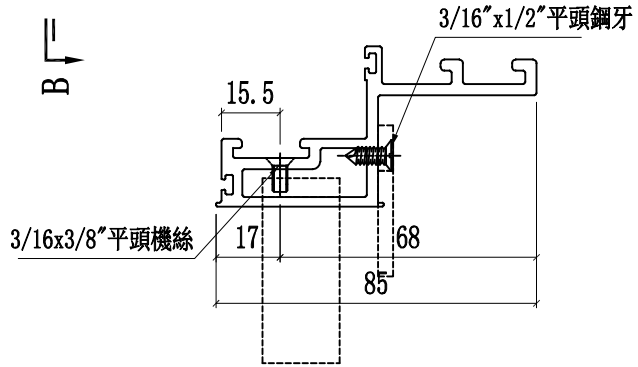

SECTION A-A

名稱	頂橫料
材料	X86169
顏色	JMQ213457(三塗)


制圖	方強	2022.06.25
復核	謝永林	2022.08.17
批準	胡哥	


修改	
日期	
圖號	X86169-02T-01T

工程號	J853	地盤	延坪道住宅


美特鋁質 有限公司
MIDI Aluminium Fabricator Ltd.

圖號	層數	數量	總數	分格尺寸	使用位置	樓層
X86169-02T-22T	14	1	14	815	CW-TH22Z	6F-15F,17F-22F
	2	1	2	815	CW-TH22aZ	5F,16F

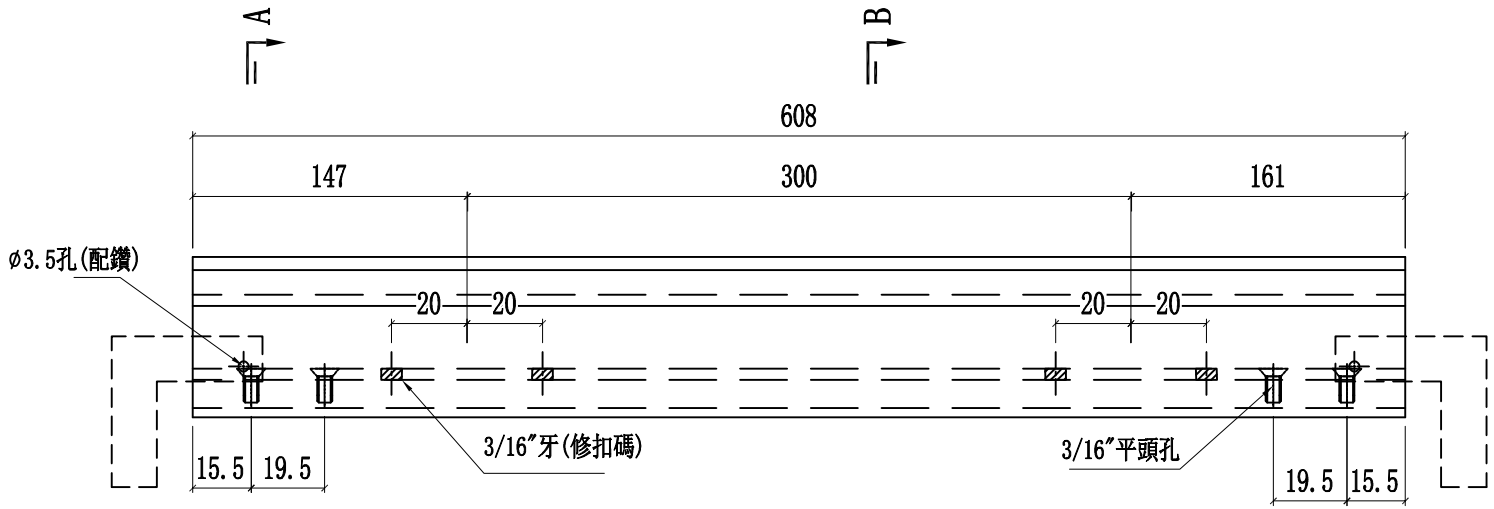

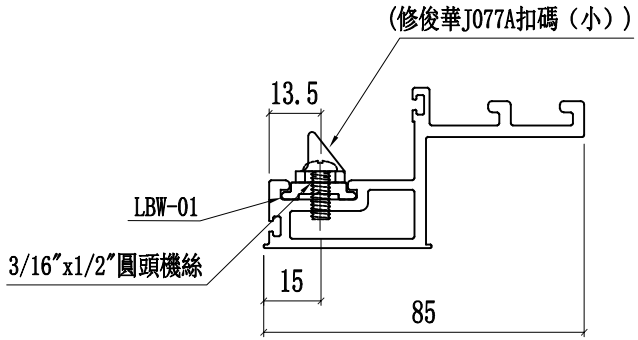

SECTION B-B

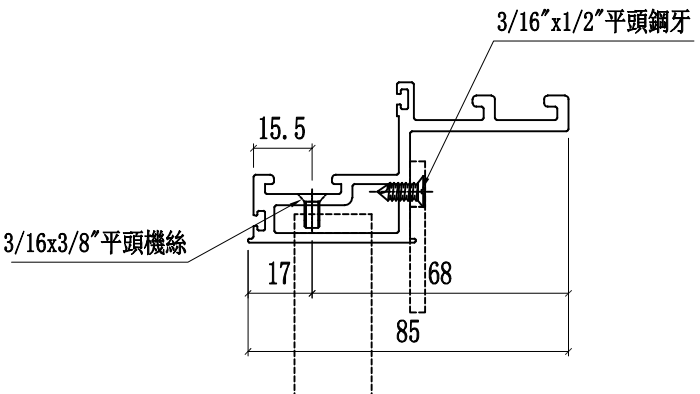


SECTION A-A


工程號	J853	地盤	延坪道住宅

美特鋁質 有限公司
MIDI Aluminium Fabricator Ltd.


名稱	頂橫料	制圖	方強	2022.06.25	修改	
材料	X86169	復核	謝永林	2022.08.17	日期	
顏色	JMQ213457(三塗)	批準	胡哥		圖號	X86169-02T-22T

圖號	層數	數量	總數	L	分格尺寸	使用位置	樓層
X86169-02L-05T	14	1	14	400	500	CW-SH05L	6F-15F,17F-22F
	3	1	3	400	500	CW-SH05aL	5F,16F,25F
	1	1	1	400	500	CWSH05bL	23F
X86169-02L-06T	6	1	6	500	600	CW-SH06L	17F-22F
	14	1	14	500	600		6F-15F,17F-22F
	14	1	14	500	600		6F-15F,17F-22F
	2	1	2	500	600	CW-SH06aL	5F,16F
	3	1	3	500	600		5F,16F,25F
	1	1	1	500	600	CW-SH06bL	23F
X86169-02L-09T	6	1	6	487.5	587.5	CW-SH09L	17F-22F
	1	1	1	487.5	587.5	CW-SH09bL	23F
合計：			65				

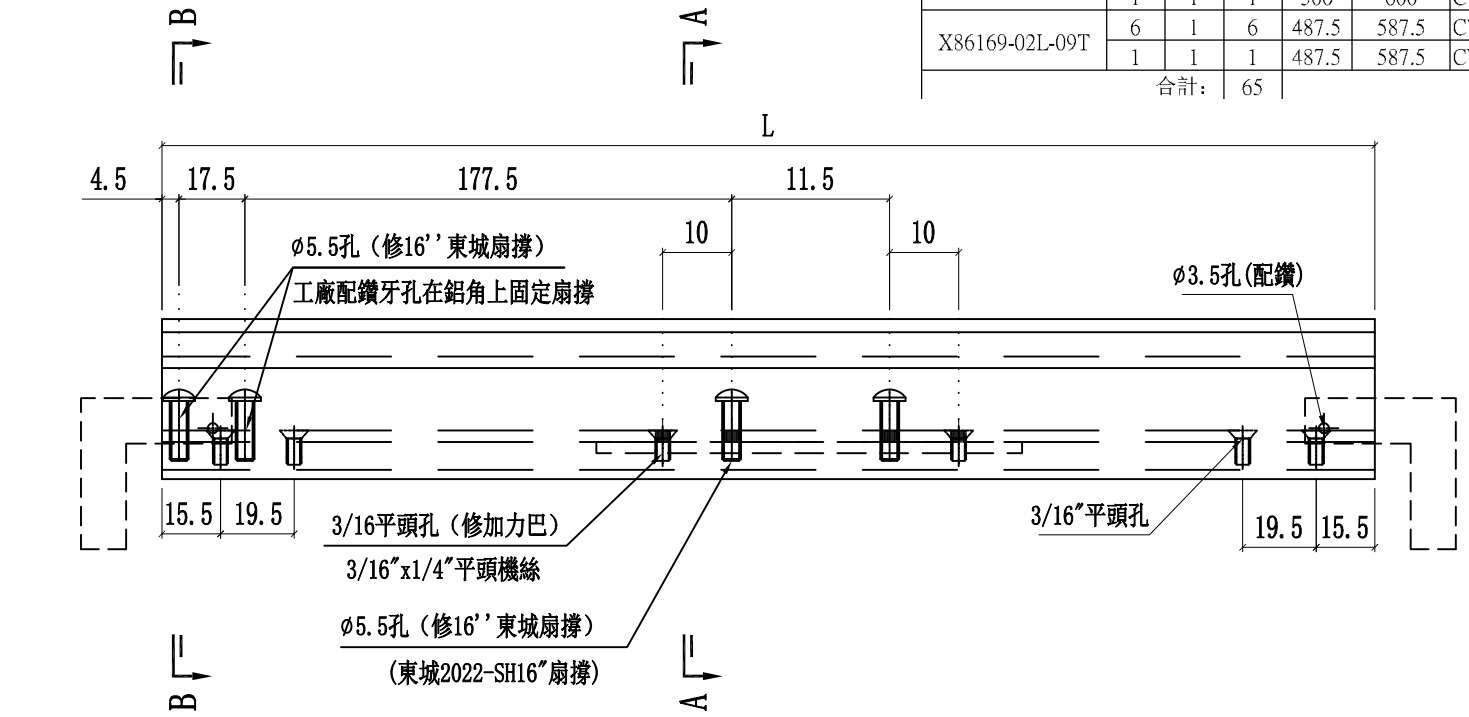

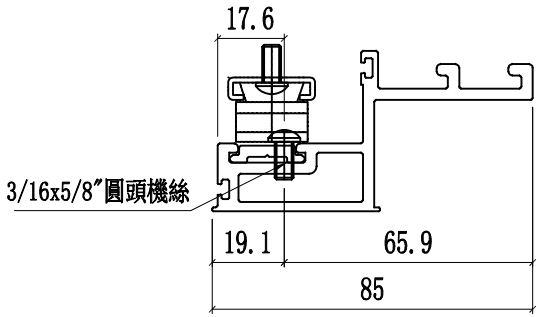

SECTION A-A

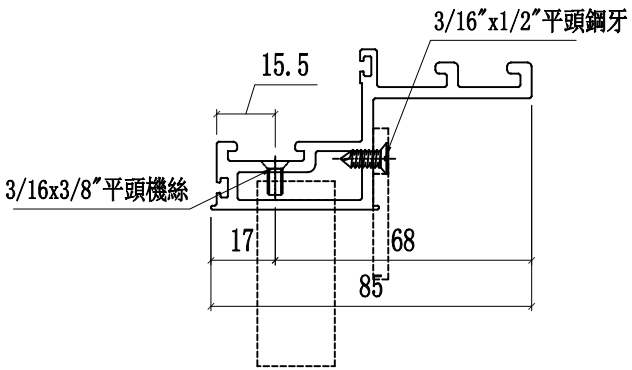

SECTION B-B

工程號	J853
地盤	延坪道住宅


美特鋁質 有限公司
MIDI Aluminium Fabricator Ltd.


修改	日期	圖號
		X86169-02L-05T

制圖	方強	2022.06.25	
復核	謝永林	2022.08.17	
批準	胡哥		


名稱	窗玉橫料
材料	X86169
顏色	JMQ213457(三塗)

圖號	層數	數量	總數	L	分格尺寸	使用位置	樓層
X85985-02R-05T	14	1	14	400.0	500	CW-SH05R	6F-15F,17F-22F
	3	1	3	400.0	500	CW-SH05aR	5F,16F,25F
	1	1	1	400.0	500	CW-SH05bR	23F
X85985-02R-06T	14	1	14	500.0	600	CW-SH06R	6F-15F,17F-22F
	3	1	3	500.0	600	CW-SH06aR	5F,16F,25F
	1	1	1	500.0	600	CW-SH06bR	23F
總計：			36				

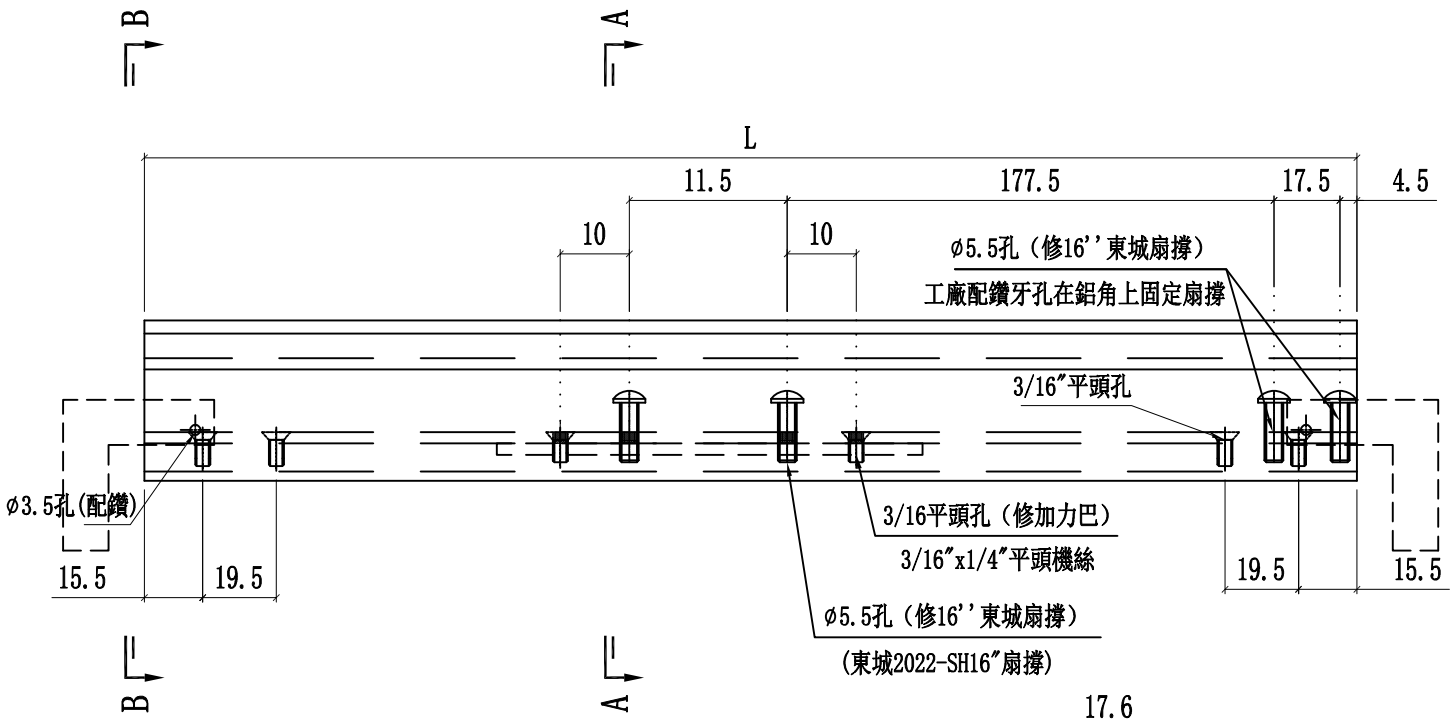

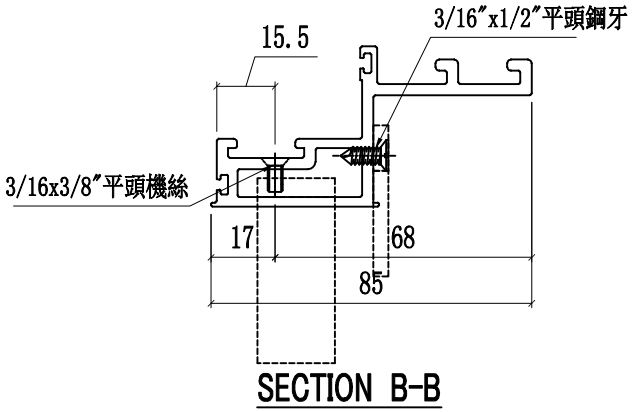

SECTION B-B

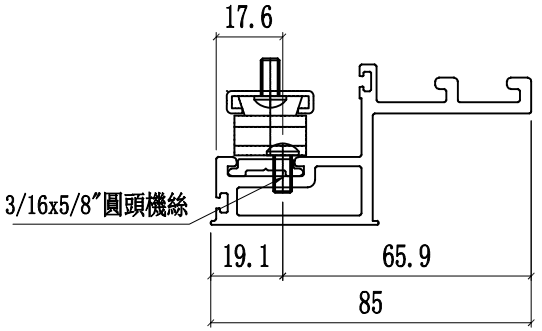


SECTION A-A


工程號	J853	地盤	延坪道住宅

美特鋁質 有限公司
MIDI Aluminium Fabricator Ltd.


名稱	窗玉橫料	制圖	方強	2022.06.25	修改		X86169-02R-05T
材料	X86169	復核	謝永林	2022.08.17	日期		
顏色	JMQ213457(三塗)	批準	胡哥		圖號		

圖號	層數	數量	總數	L	A	L1	使用位置	樓層
X86169-02T-01D	8	1	8	299.0	149.5	400	CW-TH01	6F-15F
	1	1	1	299.0	149.5	400	CW-TH01a	16F
X86169-02T-06D	8	1	8	499.0	249.5	600	CW-TH06	6F-15F
	2	1	2	499.0	249.5	600	CW-TH06a	5F,16F
X86169-02T-09D	8	1	8	486.5	243.3	587.5	CW-TH09	6F-15F
	2	1	2	486.5	243.3	587.5	CW-TH09a	5F,16F
X86169-02T-16D	14	2	28	616.5	308.3	717.5	CW-TH16	6F-15F,17F-22F
	3	2	6	616.5	308.3	717.5	CW-TH16a	5F,16F,25F
	1	2	2	616.5	308.3	717.5	CW-TH16b	23F
X86169-02T-18D	1	2	2	649.0	324.5	750	CW-TH18a	25F
X86169-02T-50D	14	1	14	1099.0	549.5	1200	CW-TH50	6F-15F,17F-22F
	3	1	3	1099.0	549.5	1200	CW-TH50a	5F,16F,25F
	1	1	1	1099.0	549.5	1200	CW-TH50b	23F
X86169-02T-30D	8	1	8	849.0	424.5	950	CW-TH30	6F-15F
	1	1	1	849.0	424.5	950	CW-TH30a	6F-15F
	14	2	28	849.0	424.5	950	CW-TH30	6F-15F,17F-22F
	3	2	6	849.0	424.5	950	CW-TH30a	5F,16F,25F
	1	2	2	849.0	424.5	950	CW-TH30b	23F
合計：			130					

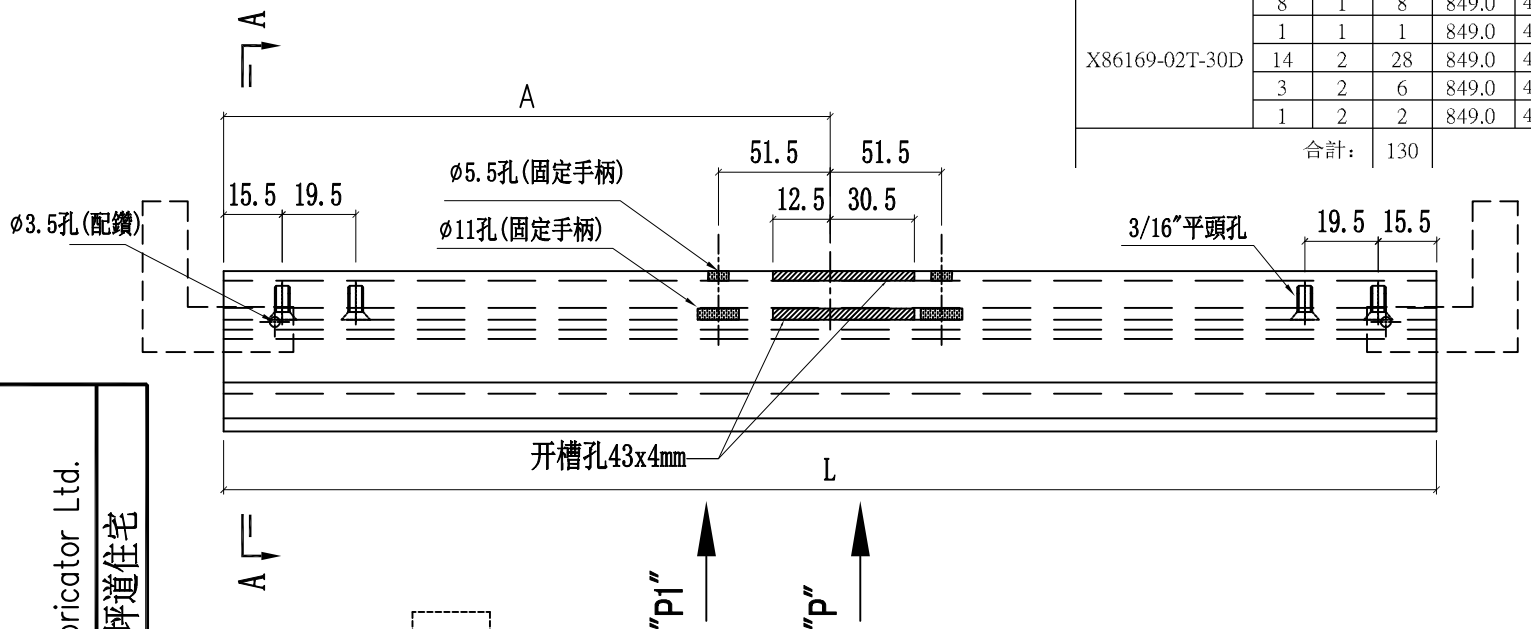


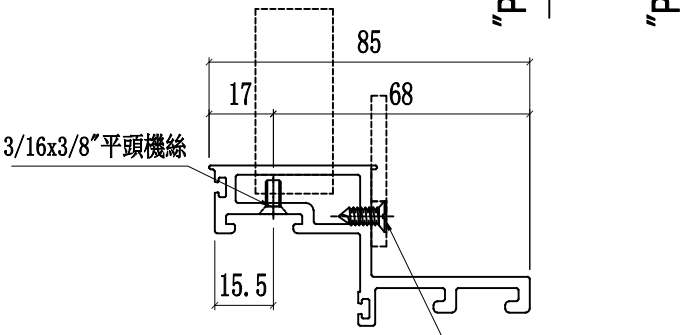

SECTION A-A

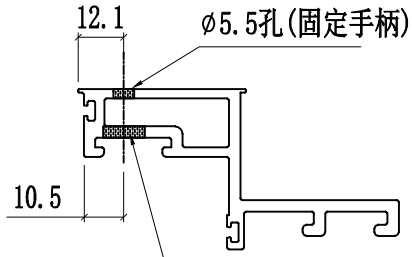

VIEW "P1"

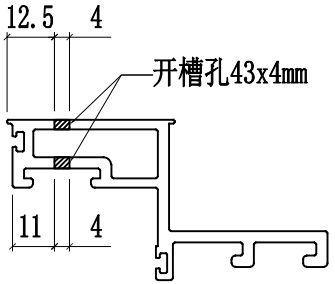


VIEW "P"


美特鋁質 有限公司
MIDI Aluminium Fabricator Ltd.

工程號	J853
地盤	延坪道住宅


修改				
日期	2022.06.25	2022.08.17		
圖號				X86169-02T-01D
制圖	方強			
復核	謝永林			
批準	胡哥			
名稱	頂橫料			
材料	X86169			
顏色	JMQ213457(三塗)			

圖號	樓層	數量	總數	分格尺寸	使用位置	樓層
X86169-02T-22D	14	1	14	815.0	CW-TH22Z	6F-15F,17F-22F
	2	1	2	815.0	CW-TH22aZ	5F,16F

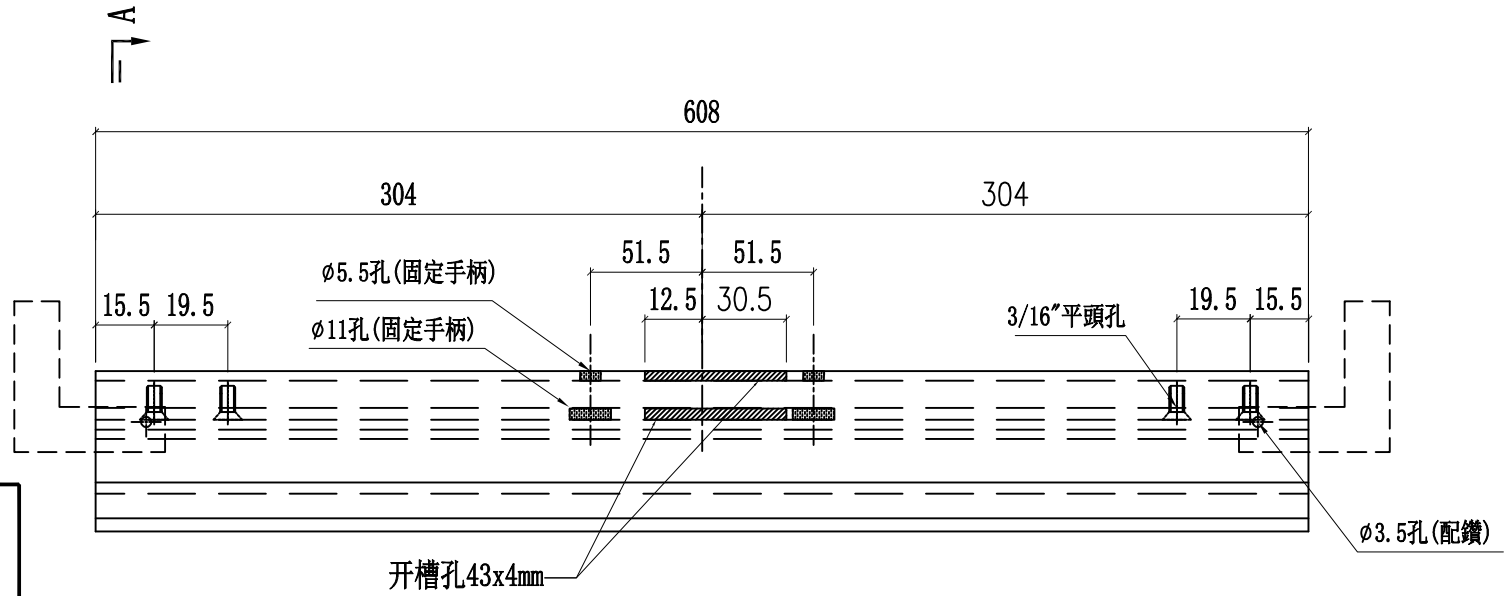


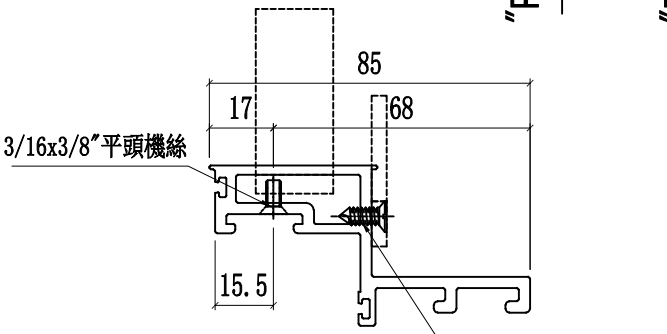

SECTION A-A

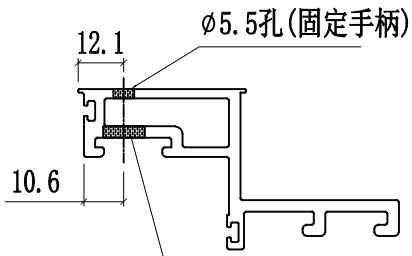

VIEW "P1"

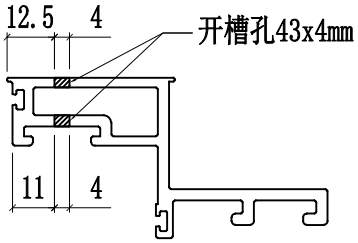


VIEW "P"

美特鋁質 有限公司
MIDI Aluminium Fabricator Ltd.

工程號	J853	地盤	延坪道住宅


名稱	頂橫料				
材料	X86169				
顏色	JMQ213457(三塗)	批準	胡哥		
圖號	X86169-02T-22D	復核	謝永林	2022.08.17	
日期		制圖	方強	2022.06.25	
修改					


安裝示意圖

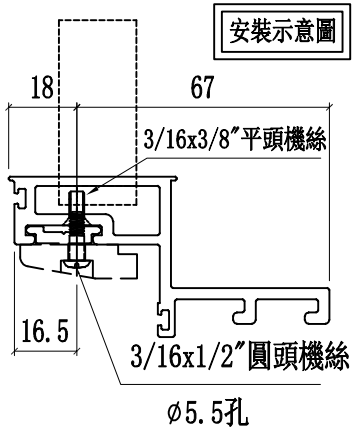


雲線處尺寸，窗佔與碼仔共用一個孔

圖號	層數	數量	總數	L	A	分格尺寸	使用位置	樓層
X86169-02L-05D	14	1	14	400	13	500	CW-SH05L	6F-15F,17F-22F
	3	1	3	400	13	500	CW-SH05aL	5F,16F,25F
	1	1	1	400	13	500	CWSH05bL	23F
X86169-02L-06D	6	1	6	500	83	600	CW-SH06L	17F-22F
	14	1	14	500	83	600		6F-15F,17F-22F
	14	1	14	500	83	600		6F-15F,17F-22F
	2	1	2	500	83	600	CW-SH06aL	5F,16F
	3	1	3	500	83	600		5F,16F,25F
	1	1	1	500	83	600	CW-SH06bL	23F
X86169-02L-09D	6	1	6	487.5	83	587.5	CW-SH09L	17F-22F
	1	1	1	487.5	83	587.5	CW-SH09bL	23F
合計：			65					

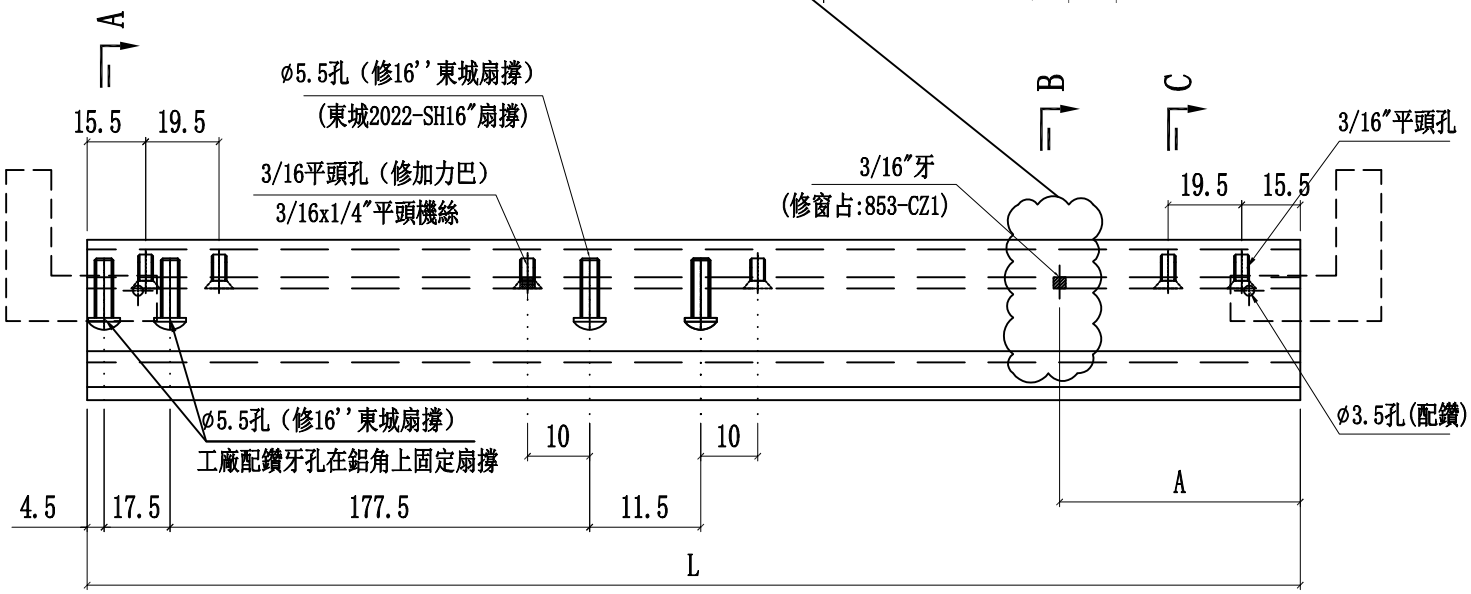


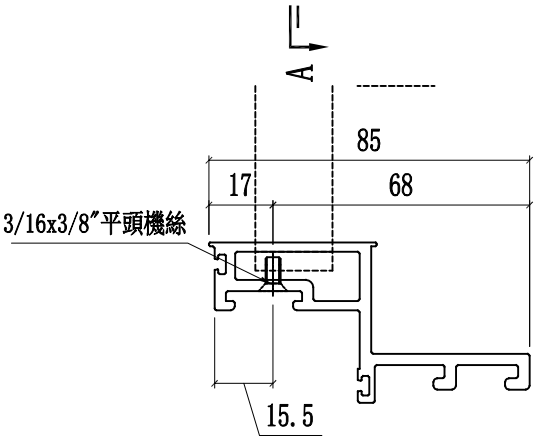

SECTION C-C

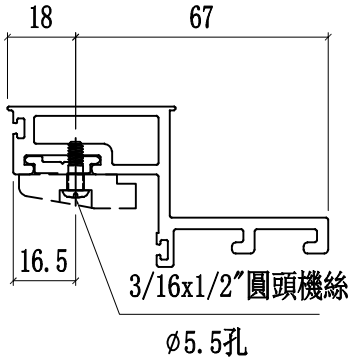

SECTION B-B

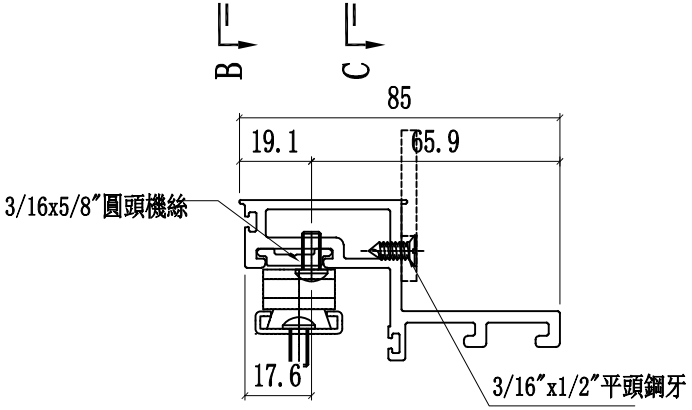


SECTION A-A

美特鋁質 有限公司
MIDI Aluminium Fabricator Ltd.


工程號	J853	地盤	延坪道住宅


名稱	窗玉橫料	制圖	方強	2022.06.25	修改	X86169-02L-05D
材料	X86169	復核	蕭永林	2022.08.17	日期	
顏色	JMQ213457(三塗)	批準	胡哥		圖號	

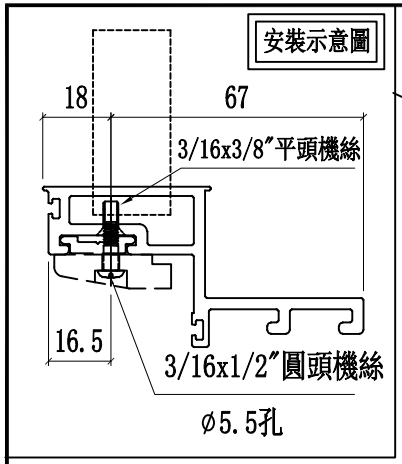


雲線處尺寸，窗佔與碼仔共用一個孔

圖號	層數	數量	總數	L	A	分格尺寸	使用位置	樓層
X85985-02R-05D	14	1	14	400.0	13.0	500	CW-SH05R	6F-15F,17F-22F
	3	1	3	400.0	13.0	500	CW-SH05aR	5F,16F,25F
	1	1	1	400.0	13.0	500	CW-SH05bR	23F
X85985-02R-06D	14	1	14	500.0	83.0	600	CW-SH06R	6F-15F,17F-22F
	3	1	3	500.0	83.0	600	CW-SH06aR	5F,16F,25F
	1	1	1	500.0	83.0	600	CW-SH06bR	23F
總計：			36					

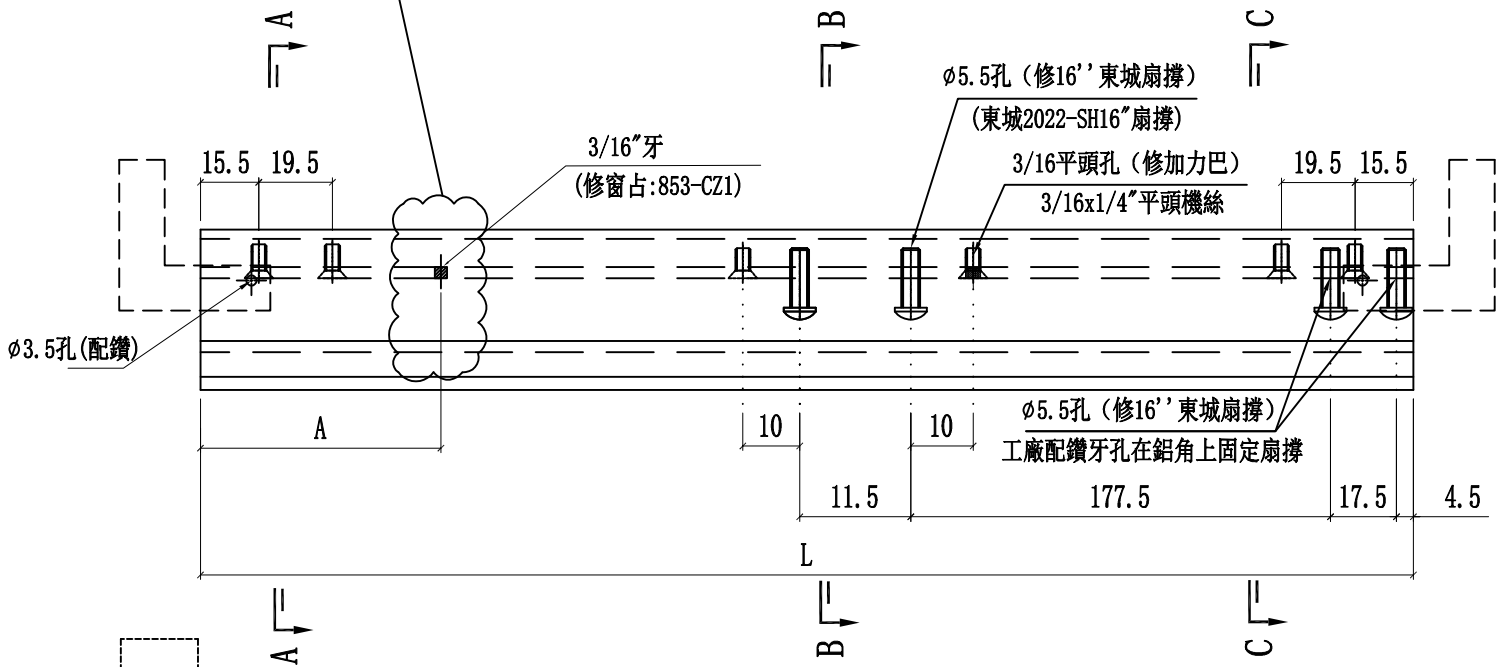

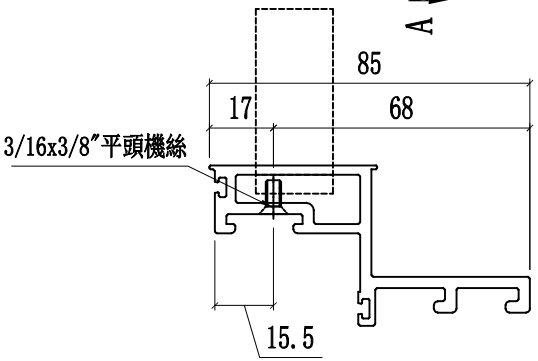


SECTION C-C

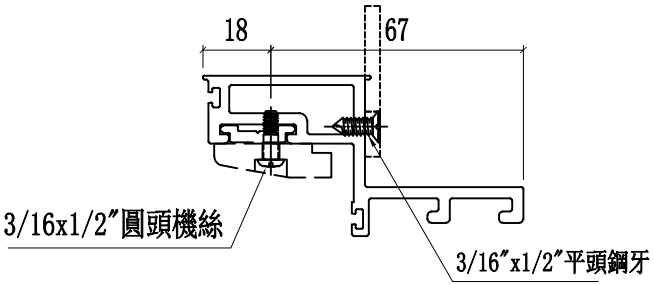

ø5.5孔

SECTION A-A

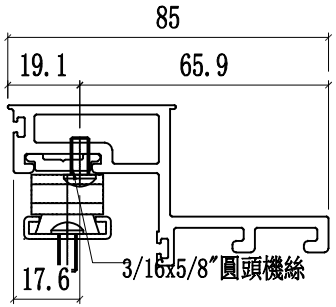

SECTION B-B

工程號	J853	地盤	延坪道住宅

美特鋁質 有限公司
MIDI Aluminium Fabricator Ltd.

名稱	窗玉橫料
材料	X86169
顏色	JMQ213457(三塗)


制圖	方強	2022.06.25
復核	蕭永林	2022.08.17
批準	胡哥	


修改	
日期	
圖號	X86169-02R-05D

美特鋁質 有限公司
MIDI Aluminium Fabricator Ltd.


工程號	J853	地盤	延坪道住宅

圖號	樓層	數量	總數	L	A	使用位置	樓層
X86168-02T-022	14	1	14	1380.0	670.0	CW-TH22Z	6F-15F,17F-22F
X86168-02T-022a	2	1	2	1530.0	930.0	CW-TH22aZ	5F,16F

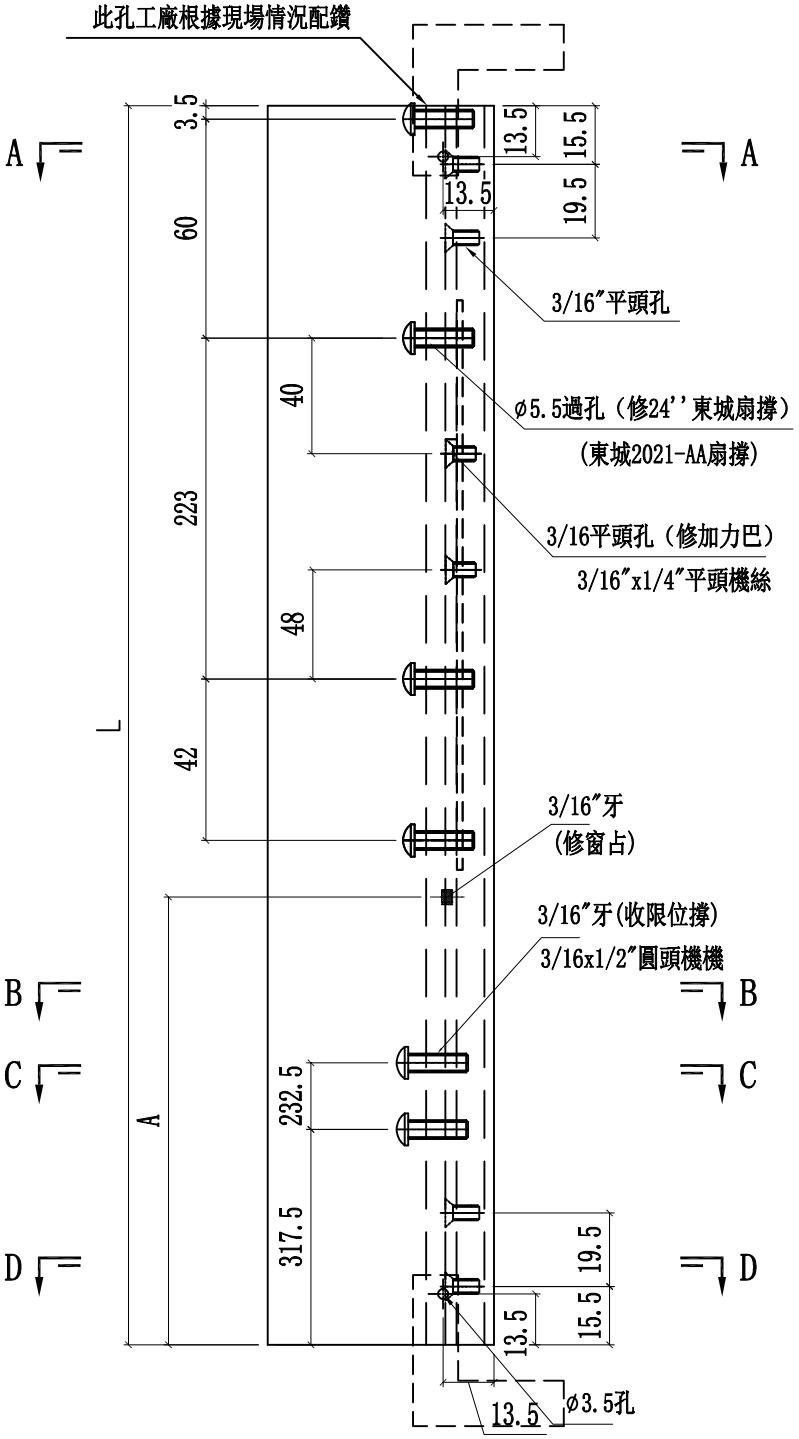


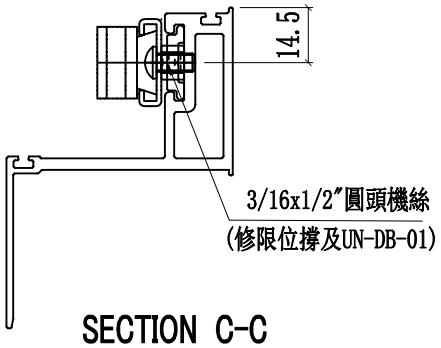


SECTION C-C

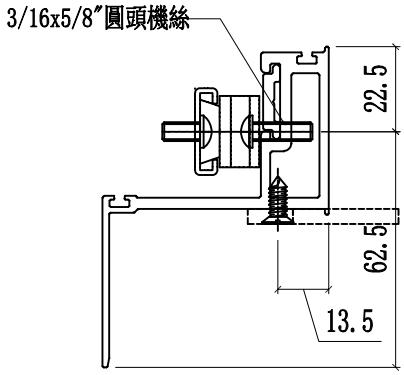

SECTION A-A

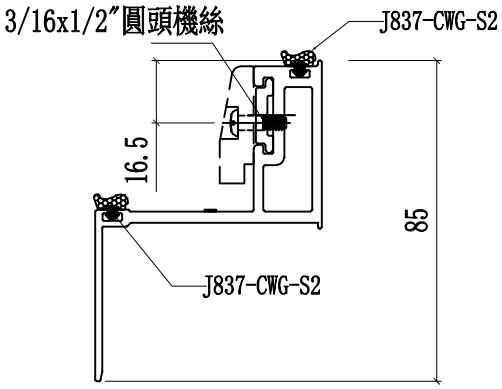

SECTION B-B

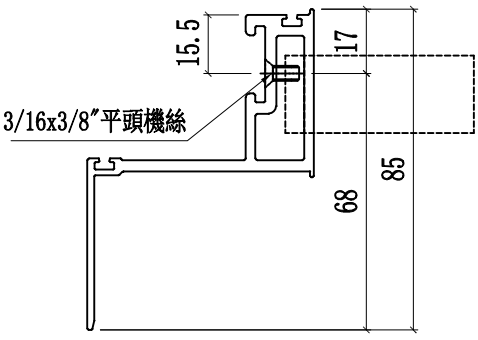


SECTION D-D

名稱	窗玉企	制圖	方強	2022.06.25	修改			
材料	X86168	復核	謝永林	2022.08.17	日期			
顏色	JMQ213457(三塗)	批準	胡哥		圖號	X86168-02T-22		


美特鋁質 有限公司
MIDI Aluminium Fabricator Ltd.

工程號	J853	地盤	延坪道住宅


圖號	層數	數量	總數	L	A	使用位置	樓層
X86167-02T-02L	8	1	8	1380.0	670.0	CW-TH01	6F-15F
	8	1	8	1380.0	670.0	CW-TH06	6F-15F
	8	1	8	1380.0	670.0	CW-TH09	6F-15F
	14	2	28	1380.0	670.0	CW-TH16	6F-15F,17F-22F
	14	1	14	1380.0	670.0	CW-TH50	6F-15F,17-22F
	8	1	8	1380.0	670.0	CW-TH30	6F-15F
	14	2	28	1380.0	670.0	CW-TH30	6F-15F,17F-22F
合計：			102				
X86167-02T-02aL	1	1	1	1530.0	930.0	CW-TH01a	16F
	2	1	2	1530.0	930.0	CW-TH06a	5F,16F
	2	1	2	1530.0	930.0	CW-TH09a	5F,16F
	3	2	6	1530.0	930.0	CW-TH16a	5F,16F,25F
	1	2	2	1530.0	930.0	CW-TH18a	25F
	3	1	3	1530.0	930.0	CW-TH50a	5F,16F,25F
	1	1	1	1530.0	930.0	CW-TH30a	16F
	3	2	6	1530.0	930.0	CW-TH30a	5F,16F,25F
合計：			23				
X86167-02T-02bL	1	2	2	1630.0	930.0	CW-TH16b	23F
	1	1	1	1630.0	930.0	CW-TH50b	23F
	1	2	2	1630.0	930.0	CW-TH30b	23F
合計：			5				

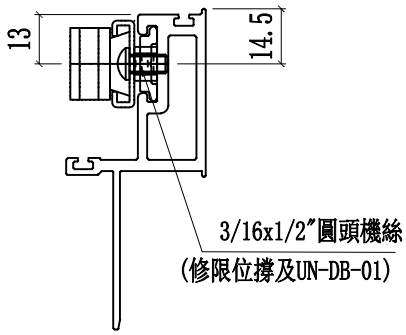


SECTION C-C

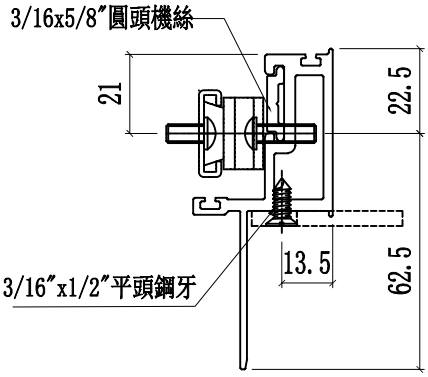


SECTION A-A

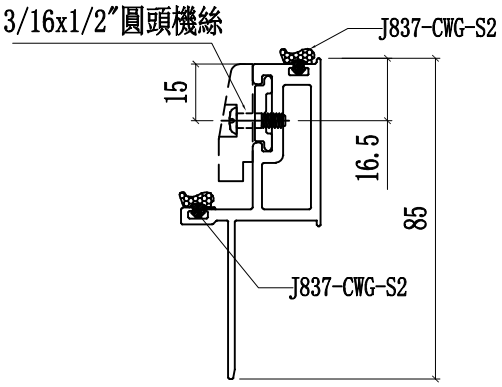

SECTION B-B

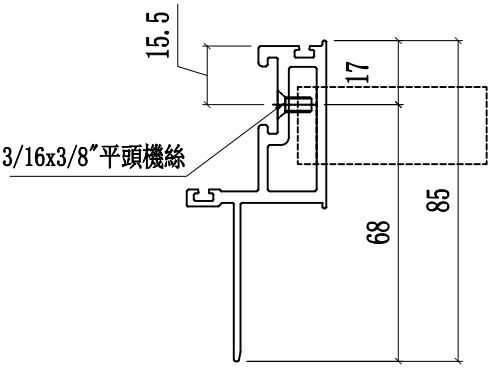

SECTION D-D

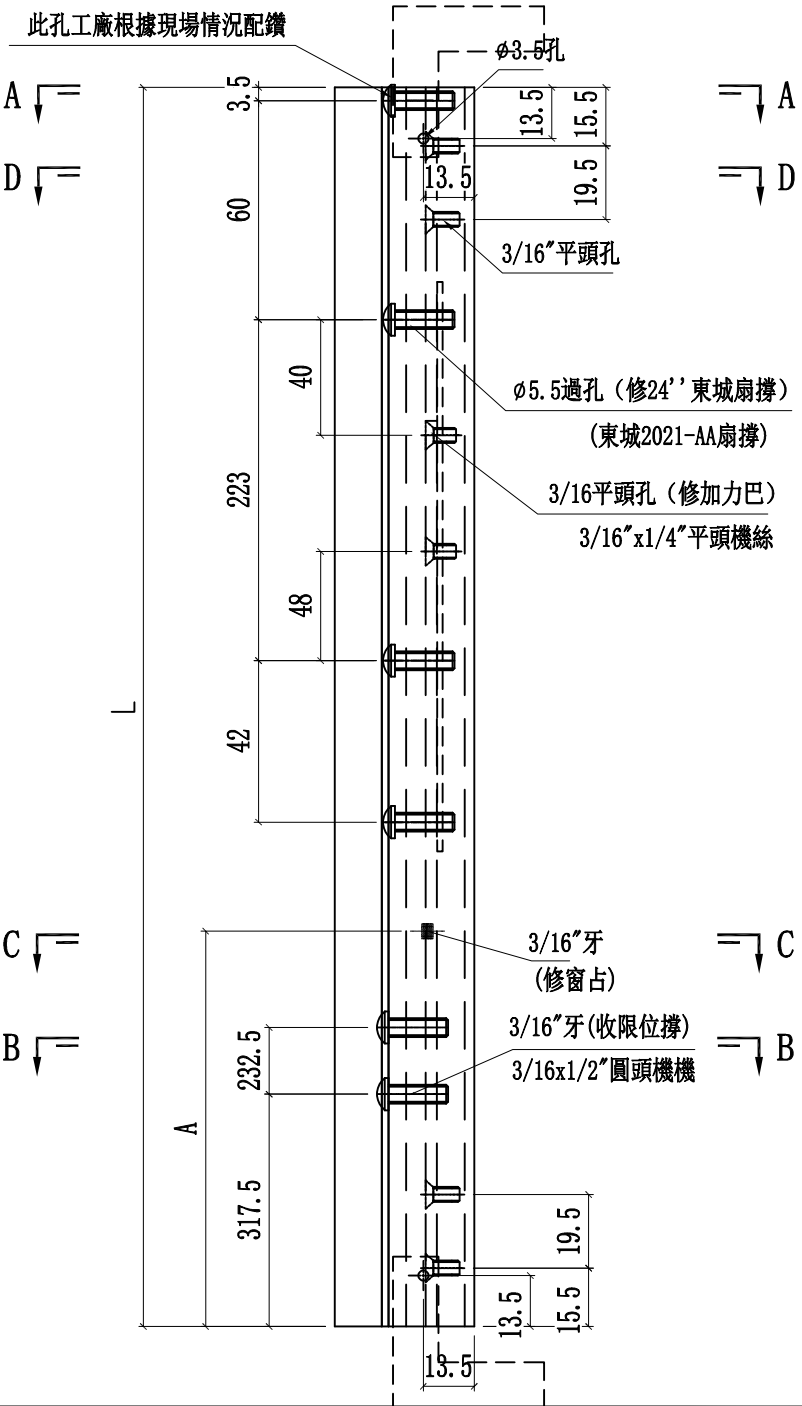



名稱	窗玉企	制圖	方強	2022.06.25	修改			
材料	X86167	復核	謝永林	2022.08.17	日期			
顏色	JMQ213457(三塗)	批準	胡哥		圖號	X86167-02T-02L		

美特鋁質 有限公司
MIDI Aluminium Fabricator Ltd.


工程號	J853	地盤	延坪道住宅

圖號	層數	數早	總數	L	A	使用位置	樓層
X86167-02T-02R	8	1	8	1380.0	670.0	CW-TH01	6F-15F
	8	1	8	1380.0	670.0	CW-TH06	6F-15F
	8	1	8	1380.0	670.0	CW-TH09	6F-15F
	14	2	28	1380.0	670.0	CW-TH16	6F-15F,17F-22F
	14	1	14	1380.0	670.0	CW-TH22Z	6F-15F,17F-22F
	14	1	14	1380.0	670.0	CW-TH50	6F-15F，17-22F
	8	1	8	1380.0	670.0	CW-TH30	6F-15F
	14	2	28	1380.0	670.0	CW-TH30	6F-15F,17F-22F
合計：			116				
X86167-02T-02aR	1	1	1	1530.0	930.0	CW-TH01a	16F
	2	1	2	1530.0	930.0	CW-TH06a	5F,16F
	2	1	2	1530.0	930.0	CW-TH09a	5F,16F
	3	2	6	1530.0	930.0	CW-TH16a	5F,16F,25F
	1	2	2	1530.0	930.0	CW-TH18a	25F
	2	1	2	1530.0	930.0	CW-TH22aZ	5F,16F
	3	1	3	1530.0	930.0	CW-TH50a	5F,16F，25F
	1	1	1	1530.0	930.0	CW-TH30a	16F
	3	2	6	1530.0	930.0	CW-TH30a	5F,16F,25F
合計：			25				
X86167-02T-02bR	1	2	2	1630.0	930.0	CW-TH16b	23F
	1	1	1	1630.0	930.0	CW-TH50b	23F
	1	2	2	1630.0	930.0	CW-TH30b	23F
合計：			5				

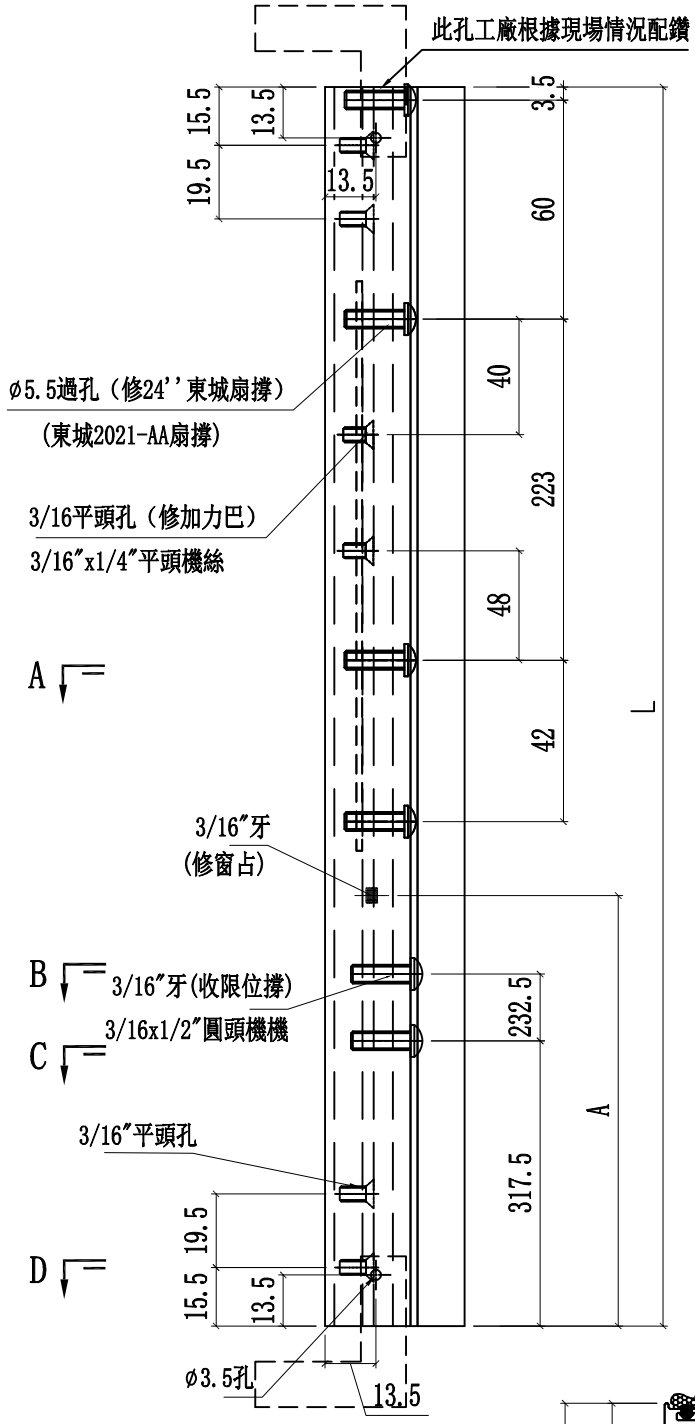


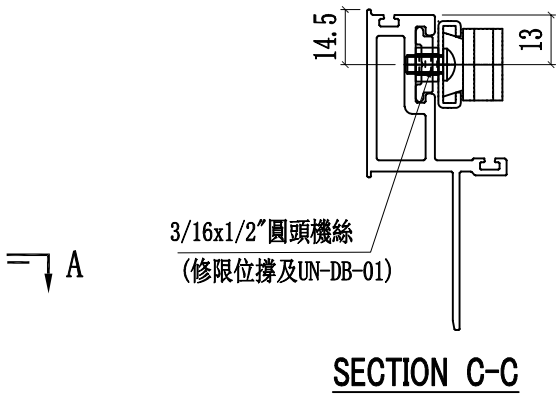


SECTION C-C

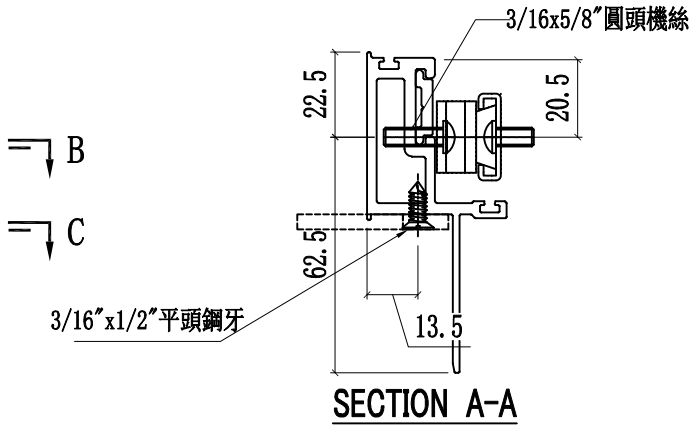

SECTION A-A

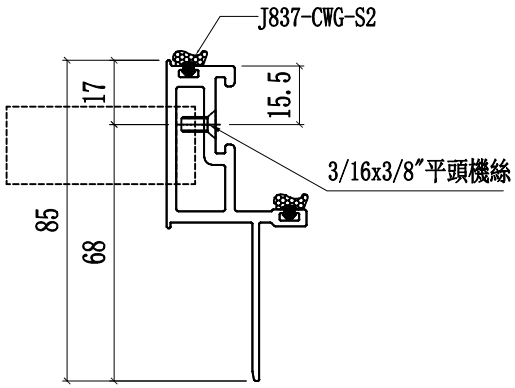

SECTION D-D

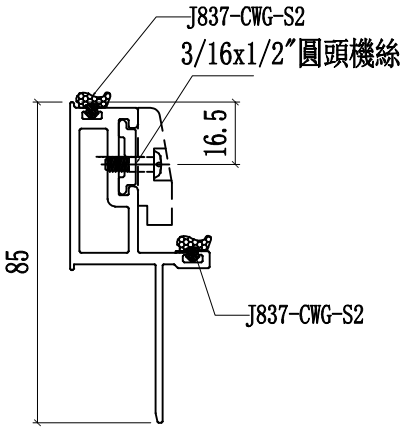


SECTION B-B

名稱	窗玉企	制圖	方強	2022.06.25	修改			
材料	X86167	復核	謝永林	2022.08.17	日期			
顏色	JMQ213457(三塗)	批準	胡哥		圖號	X86167-02T-02R		


美特鋁質 有限公司
MIDI Aluminium Fabricator Ltd.

工程號	J853	地盤	延坪道住宅


圖號	層數	數量	總數	L	使用位置	樓層
X86167-02L-01	14	1	14	1380	CW-SH05L	6F-15F,17F-22F
	6	1	6	1380	CW-SH06L	17F-22F
	14	1	14	1380	CW-SH06L	6F-15F,17F-22F
	14	1	14	1380	CW-SH06L	6F-15F,17F-22F
	6	1	6	1380	CW-SH09L	17F-22F
合計：			54			
X86167-02L-01a	3	1	3	1530	CW-SH05aL	5F,16F,25F
	2	1	2	1530	CW-SH06aL	5F，16F
	3	1	3	1530	CW-SH06aL	5F,16F,25F
合計：			8			
X86167-02L-01b	1	1	1	1630	CW-SH05bL	23F
	1	1	1	1630	CW-SH06bL	23F
	1	1	1	1630	CW-SH09bL	23F
合計：			3			

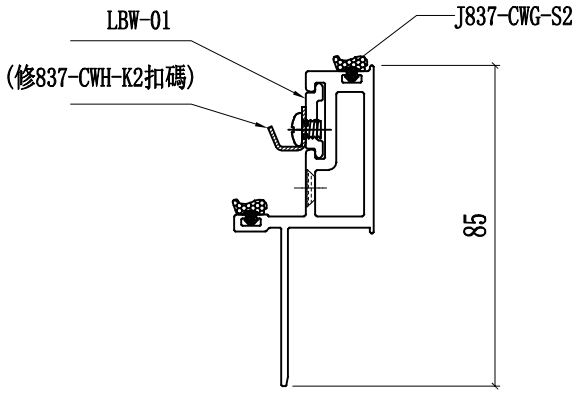


B-B

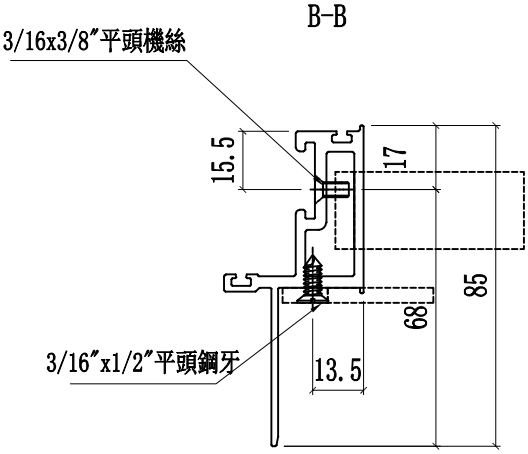

A-A

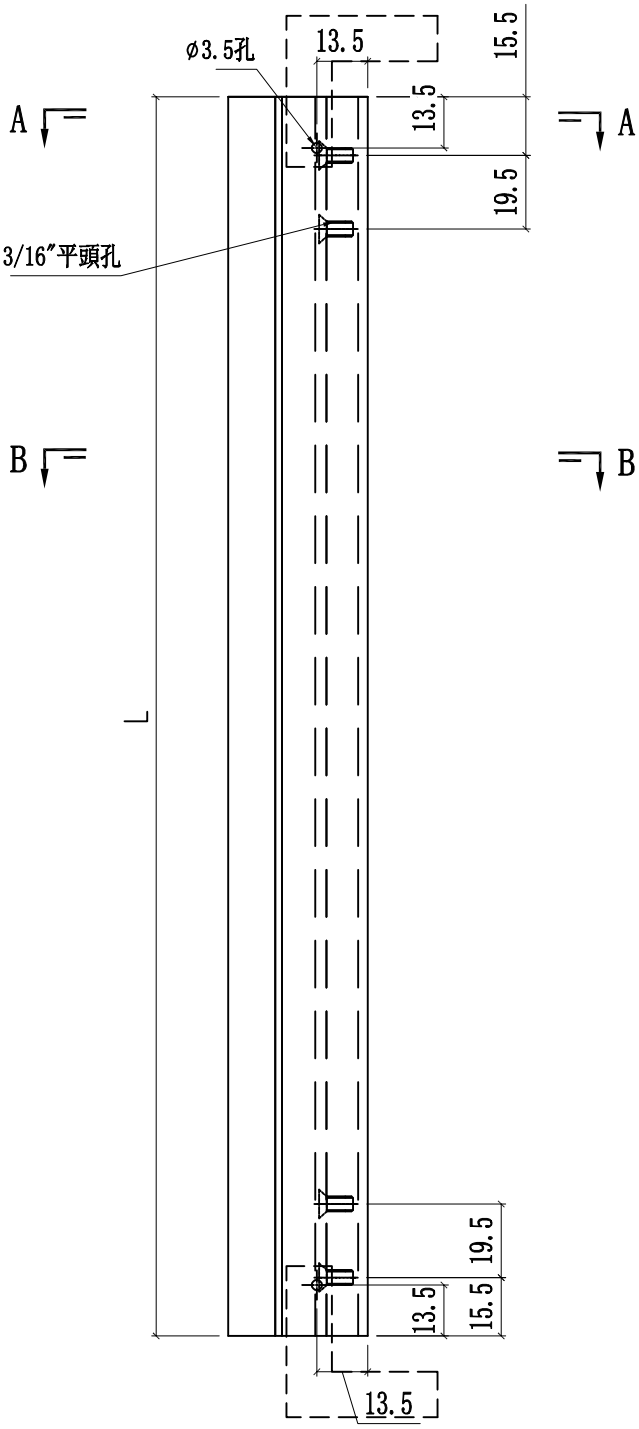

窗玉安裝示意圖

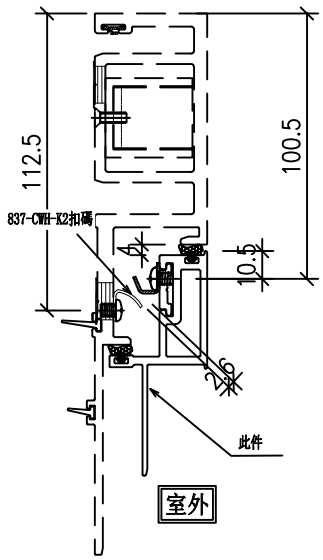



名稱	窗玉企料	制圖	方強	2022.06.25	修改			
材料	X86167	復核	謝永林	2022.08.17	日期			
顏色	JMQ213457(三塗)	批準	胡哥		圖號	X86167-02L-01		


美特鋁質 有限公司
MIDI Aluminium Fabricator Ltd.


工程號	J853	地盤	延坪道住宅

圖號	層數	數量	總數	L	使用位置	樓層
X86167-02L-01R	14	1	14	1380	CW-SH05L	6F-15F,17F-22F
	6	1	6	1380	CW-SH06L	17F-22F
	14	1	14	1380	CW-SH06L	6F-15F,17F-22F
	14	1	14	1380	CW-SH06L	6F-15F,17F-22F
	6	1	6	1380	CW-SH09L	17F-22F
合計:			54			
X86167-02L-01aR	3	1	3	1530	CW-SH05aL	5F,16F,25F
	2	1	2	1530	CW-SH06aL	5F，16F
	3	1	3	1530	CW-SH06aL	5F,16F,25F
合計:			8			
X86167-02L-01bR	1	1	1	1630	CW-SH05bL	23F
	1	1	1	1630	CW-SH06bL	23F
	1	1	1	1630	CW-SH09bL	23F
合計:			3			

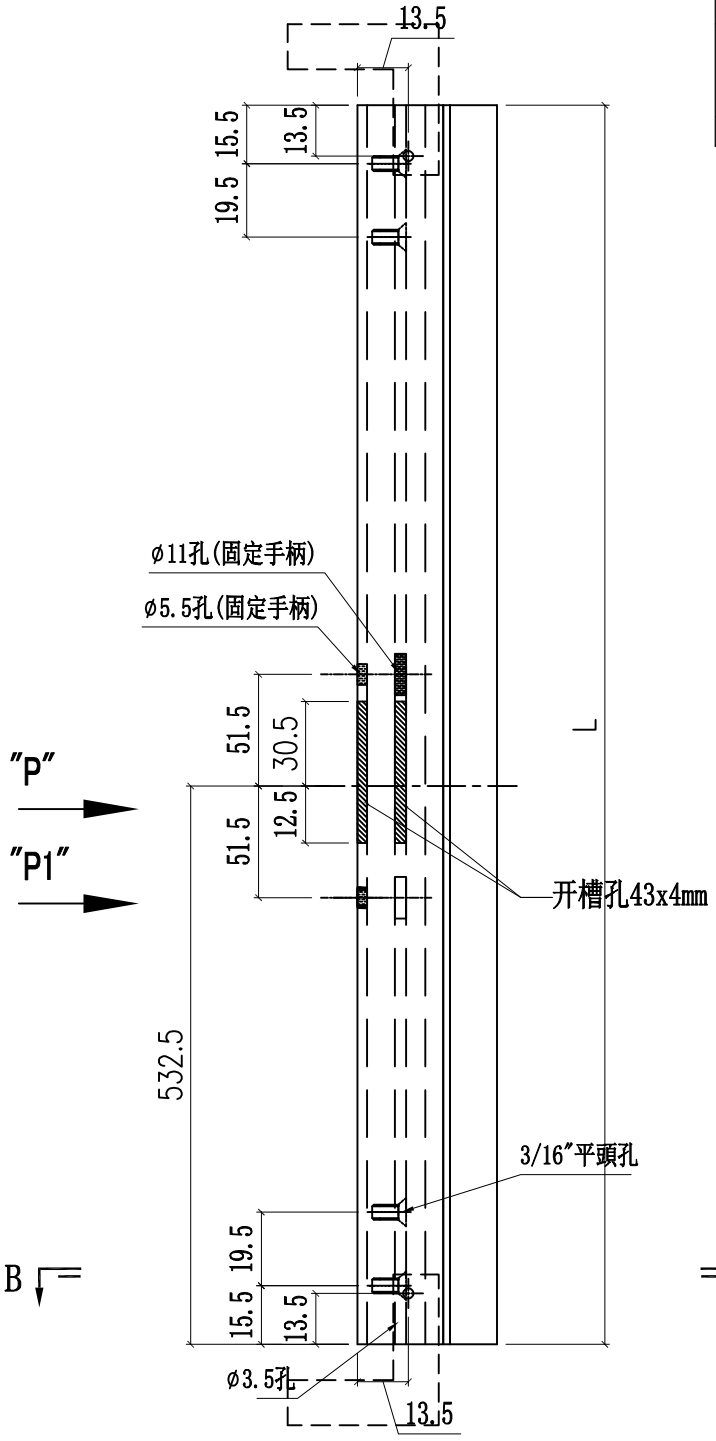

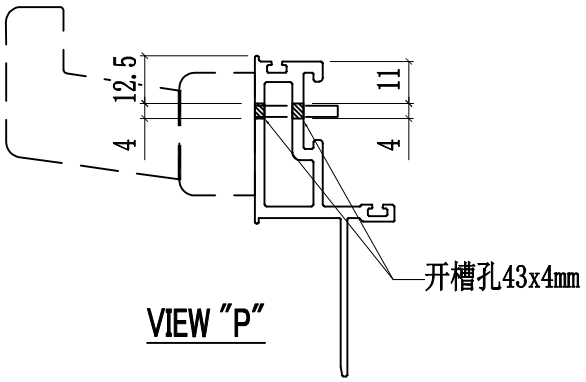

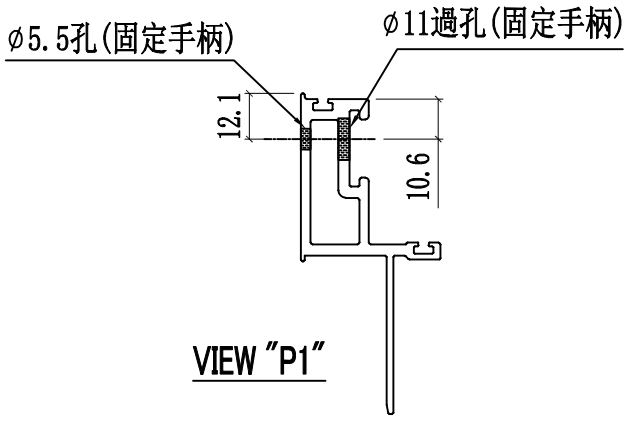

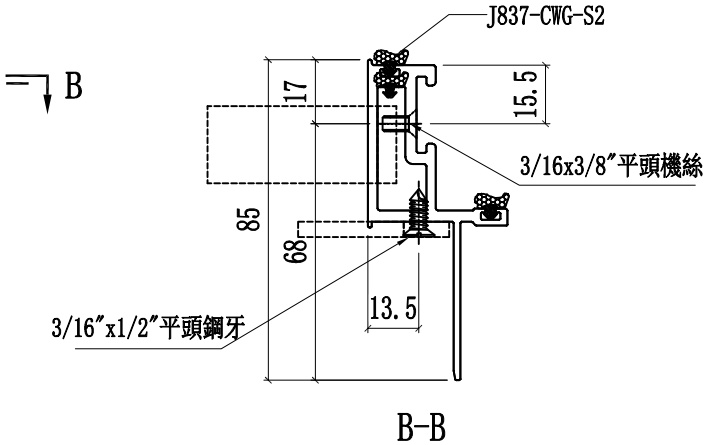



名稱	窗玉企料	制圖	方強	2022.06.25	修改			
材料	X86167	復核	謝永林	2022.08.17	日期			
顏色	JMQ213457(三塗)	批準	胡哥		圖號	X86167-02L-01R		


美特鋁質 有限公司
MIDI Aluminium Fabricator Ltd.

工程號	J853	地盤	延坪道住宅


圖號	層數	數量	總數	L	使用位置	樓層
X86167-02R-01	14	1	14	1380	CW-SH05R	6F-15F,17F-22F
	14	1	14	1380	CW-SH06R	6F-15F,17F-22F
合計：			28			
X86167-02R-01a	3	1	3	1530	CW-SH05aR	5F,16F,25F
	3	1	3	1530	CW-SH06aR	5F,16F,25F
合計：			6			
X86167-02R-01b	1	1	1	1630	CW-SH05bR	23F
	1	1	1	1630	CW-SH06bR	23F
合計：			2			

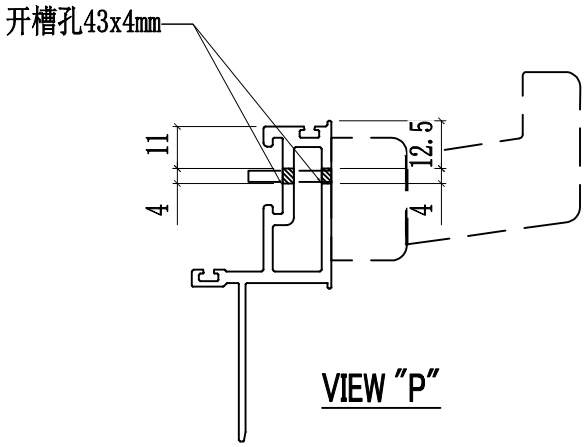

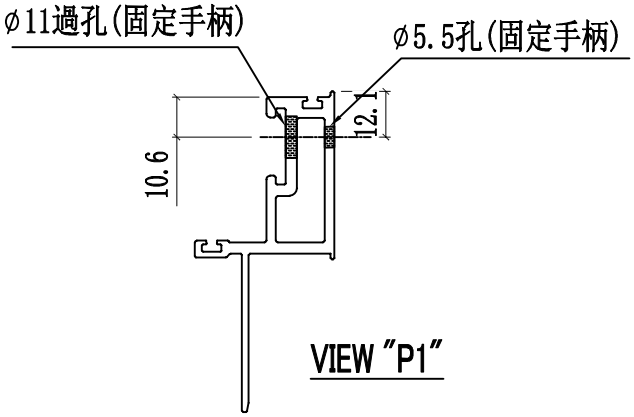

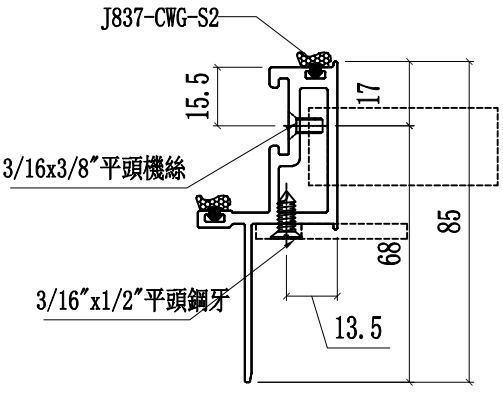

B-B

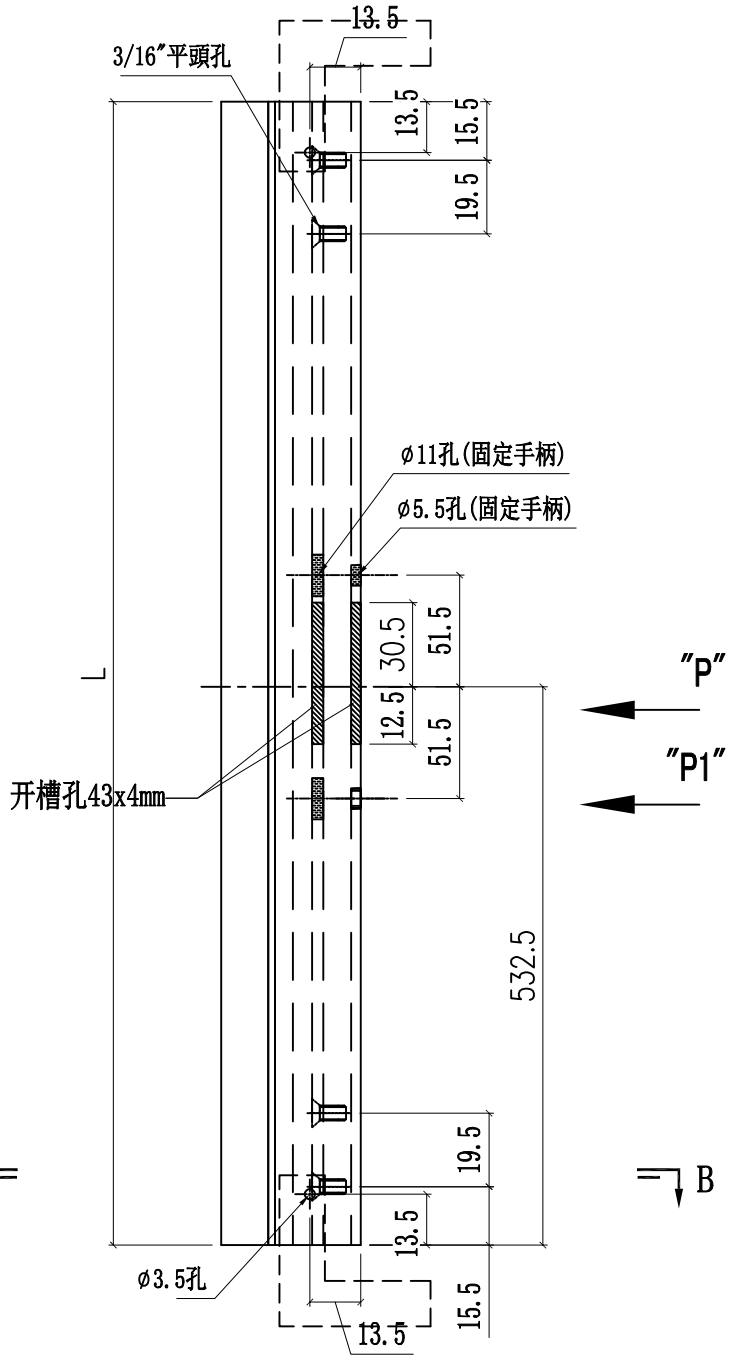



名稱	窗玉企料	制圖	方強	2022.06.25	修改			
材料	X86167	復核	謝永林	2022.08.17	日期			
顏色	JMQ213457(三塗)	批準	胡哥		圖號	X86167-02R-01		

美特鋁質 有限公司
MIDI Aluminium Fabricator Ltd.


工程號	J853	地盤	延坪道住宅

圖號	層數	數量	總數	L	使用位置	樓層
X86167-02R-01R	14	1	14	1380	CW-SH05R	6F-15F,17F-22F
	14	1	14	1380	CW-SH06R	6F-15F,17F-22F
合計：			28			
X86167-02R-01aR	3	1	3	1530	CW-SH05aR	5F,16F,25F
	3	1	3	1530	CW-SH06aR	5F,16F,25F
合計：			6			
X86167-02R-01bR	1	1	1	1630	CW-SH05bR	23F
	1	1	1	1630	CW-SH06bR	23F
合計：			2			

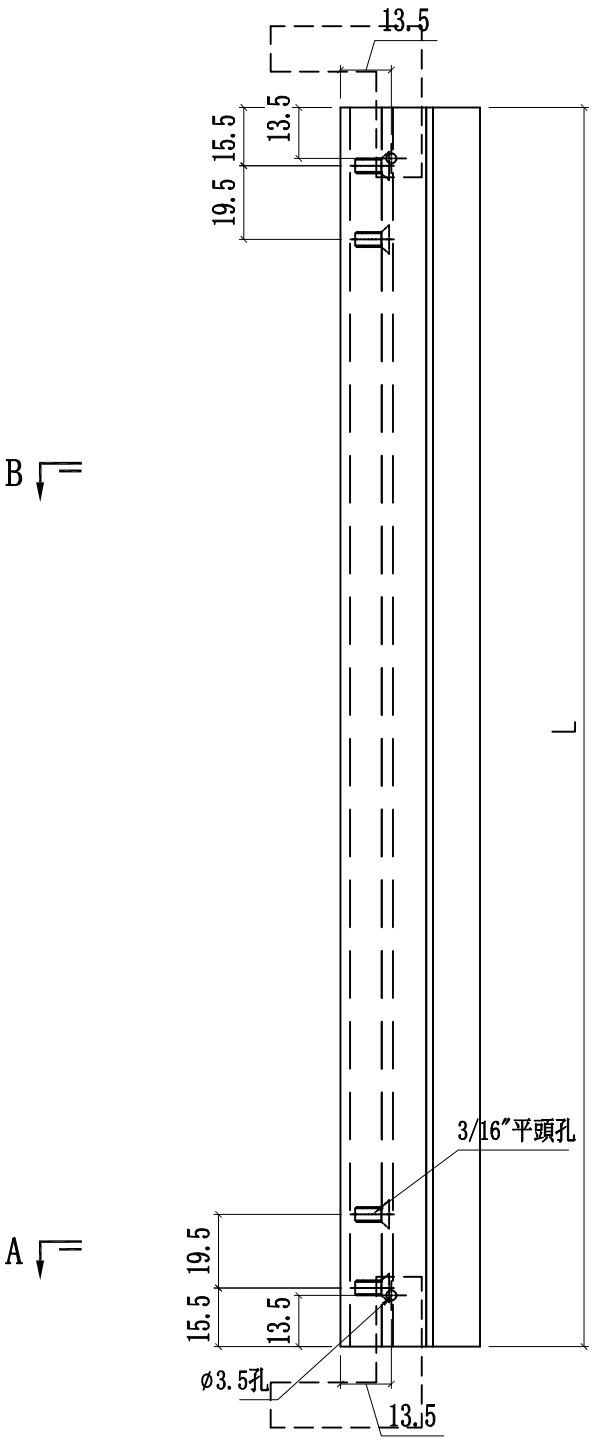

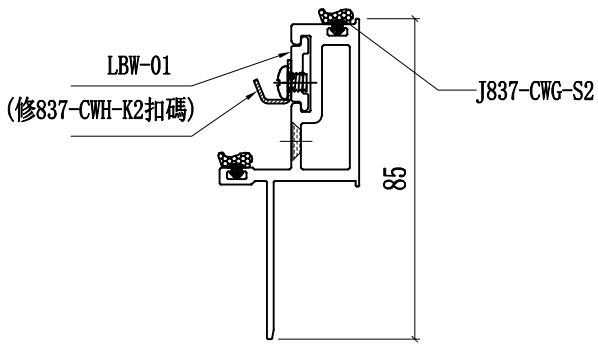


B-B

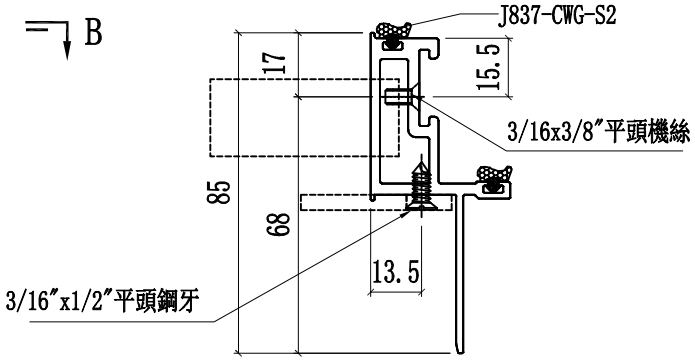



A-A

窗玉安裝示意圖

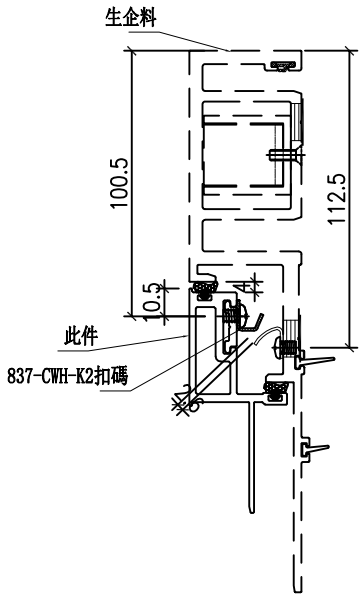

名稱	窗玉企料	制圖	方強	2022.06.25	修改			
材料	X86167	復核	謝永林	2022.08.17	日期			
顏色	JMQ213457(三塗)	批準	胡哥		圖號	X86167-02R-01R		

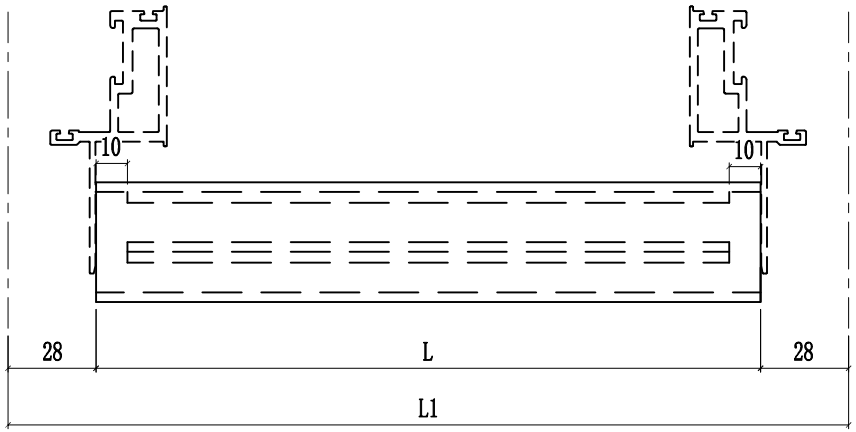

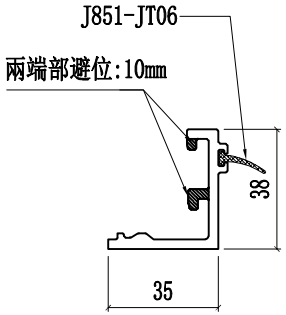

圖號	樓層	數量	總數	L	L1	使用位置	樓層
X85988-02-01T	8	2	16	344.0	400	CW-TH01	6F-15F
	1	2	2	344.0	400	CW-TH01a	6F-15F
X85988-02-06T	8	2	16	544.0	600	CW-TH06	6F-15F
	2	2	4	544.0	600	CW-TH06a	5F,16F
X85988-02-09T	8	2	16	531.5	587.5	CW-TH09	6F-15F
	2	2	4	531.5	587.5	CW-TH09a	5F,16F
X85988-02-16T	14	4	56	661.5	717.5	CW-TH16	6F-15F,17F-22F
	3	4	12	661.5	717.5	CW-TH16a	5F,16F,25F
	1	4	4	661.5	717.5	CW-TH16b	23F
X85988-02-18T	1	4	4	694.0	750	CW-TH18a	25F
X85988-02-50T	14	2	28	1144.0	1200	CW-TH50	6F-15F,17F-22F
	3	2	6	1144.0	1200	CW-TH50a	5F,16F,25F
	1	2	2	1144.0	1200	CW-TH50b	23F
X85988-02-30T	8	2	16	894.0	950	CW-TH30	6F-15F
	1	2	2	894.0	950	CW-TH30a	6F-15F
	3	4	12	894.0	950	CW-TH30a	5F,16F,25F
	1	4	4	894.0	950	CW-TH30b	23F
	14	4	56	894.0	950	CW-TH30	6F-15F,17F-22F
合計：			260				

修改	日期	圖號
		X85988-02-01T
2022.06.25	2022.08.17	

制圖	方強
復核	謝永林
批準	胡哥


名稱	玻璃扣盖(带胶条位)
材料	X85988
顏色	JMQ213457(三塗)


工程號	J853	地盤	延坪道住宅

美特鋁質 有限公司
MIDI Aluminium Fabricator Ltd.

美特鋁質 有限公司
MIDI Aluminium Fabricator Ltd.


工程號	J853	地盤	延坪道住宅

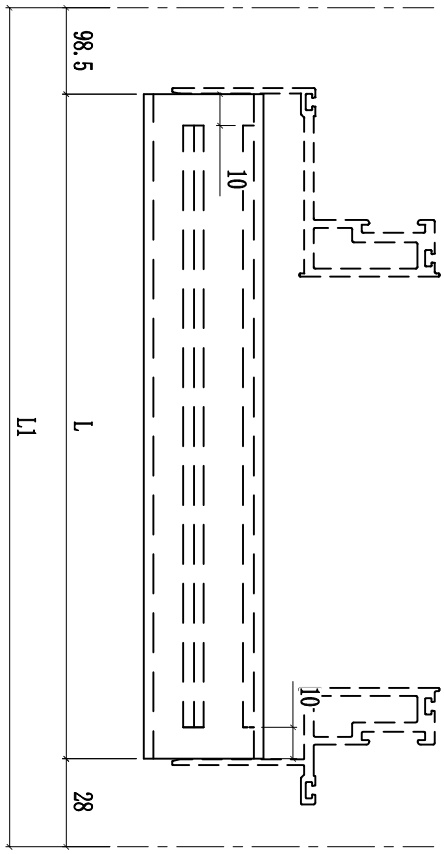


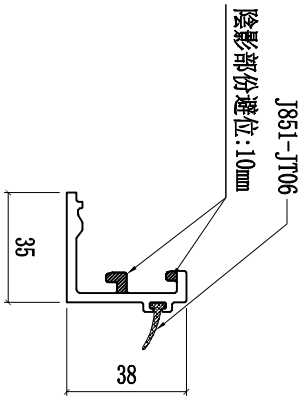

圖號	樓層	數量	總數	L	L1	使用位置	樓層
X85988-02-22T	14	2	28	688.5	815	CW-TH22Z	6F-15F,17F-22F
	2	2	4	688.5	815	CW-TH22aZ	5F,16F
合計:			32				

名稱	玻璃扣盖(带胶条位)	制圖	方強	2022.06.25	修改			
材料	X85988	復核	謝永林	2022.08.17	日期			
顏色	JMQ213457(三塗)	批準	胡哥		圖號	X85988-02-22T		

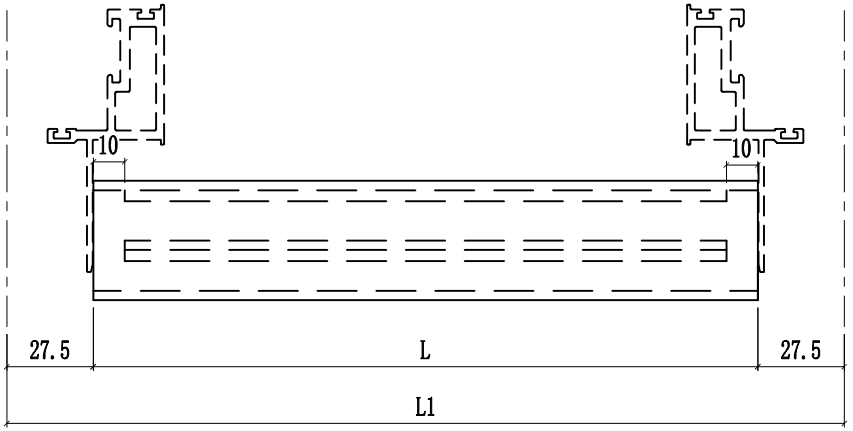

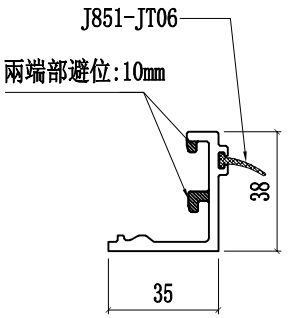

圖號	樓層	數量	總數	L	L1	使用位置	樓層
X85988-02-05	14	2	28	445.0	500	CW-SH05L	6F-15F,17F-22F
	3	2	6	445.0	500	CW-SH05aL	5F,16F,25F
	1	2	2	445.0	500	CWSH05bL	23F
	14	2	28	445.0	500	CW-SH05R	6F-15F,17F-22F
	3	2	6	445.0	500	CW-SH05aR	5F,16F,25F
	1	2	2	445.0	500	CW-SH05bR	23F
X85988-02-06	6	2	12	545.0	600	CW-SH06L	17F-22F
	14	2	28	545.0	600	CW-SH06L	6F-15F,17F-22F
	14	2	28	545.0	600	CW-SH06L	6F-15F,17F-22F
	2	2	4	545.0	600	CW-SH06aL	5F,16F
	1	2	2	545.0	600	CW-SH06bL	23F
	14	2	28	545.0	600	CW-SH06R	6F-15F,17F-22F
	3	2	6	545.0	600	CW-SH06aR	5F,16F,25F
	1	2	2	545.0	600	CW-SH06bR	23F
X85988-02-09	6	2	12	532.5	587.5	CW-SH09L	17F-22F
	3	2	6	532.5	587.5	CW-SH09aL	5F,16F,25F
	1	2	2	532.5	587.5	CW-SH09bL	23F
合計:			202				

修改			
日期	2022.06.25	2022.08.17	
圖號			X85988-02-05
制圖	方強	蕭永林	胡哥
復核			
批準			
名稱	玻璃扣盖(带胶条位)		
材料	X85988		
顏色	JMQ213457(三塗)		


美特鋁質 有限公司
MIDI Aluminium Fabricator Ltd.

工程號	J853	地盤	延坪道住宅

美特鋁質 有限公司
MIDI Aluminium Fabricator Ltd.

工程號	J853	地盤	延坪道住宅

層數	數量	總數	使用位置	樓層
8	1	8	CW-TH01	6F-15F
8	1	8	CW-TH06	6F-15F
8	1	8	CW-TH09	6F-15F
14	2	28	CW-TH16	6F-15F,17F-22F
14	1	14	CW-TH22Z	6F-15F,17F-22F
14	1	14	CW-TH50	6F-15F,17F-22F
8	1	8	CW-TH30	6F-15F
14	2	28	CW-TH30	6F-15F,17F-22F
合計:		116		

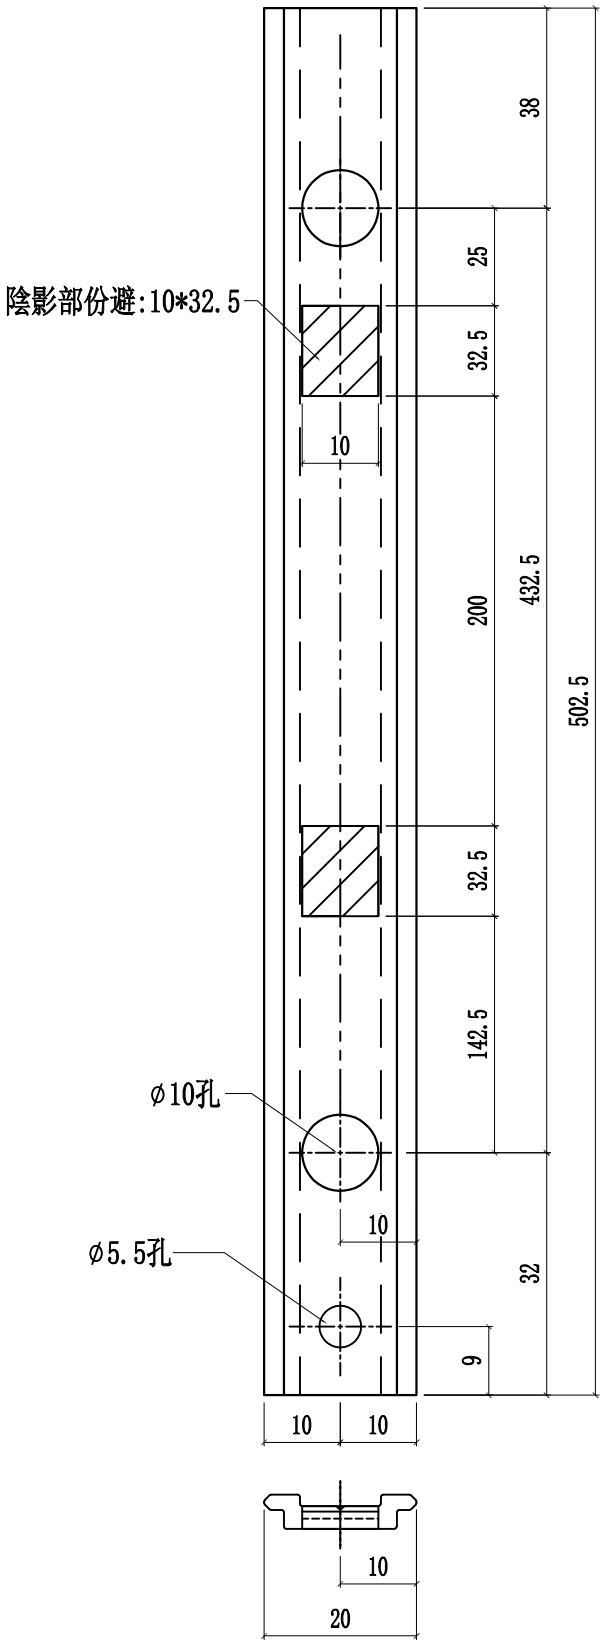


名稱	T窗玉拉巴	制圖	方強	2022.06.25	修改			
材料	X85964	復核	謝永林	2022.08.17	日期			
顏色	JMQ213457(三塗)	批準	胡哥		圖號	UN-LB05L		

美特鋁質 有限公司
MIDI Aluminium Fabricator Ltd.

工程號	J853	地盤	延坪道住宅

層數	數量	總數	使用位置	樓層
8	1	8	CW-TH01	6F-15F
8	1	8	CW-TH06	6F-15F
8	1	8	CW-TH09	6F-15F
14	2	28	CW-TH16	6F-15F,17F-22F
14	1	14	CW-TH22Z	6F-15F,17F-22F
14	1	14	CW-TH50	6F-15F,17F-22F
8	1	8	CW-TH30	6F-15F
14	2	28	CW-TH30	6F-15F,17F-22F
合計:		116		

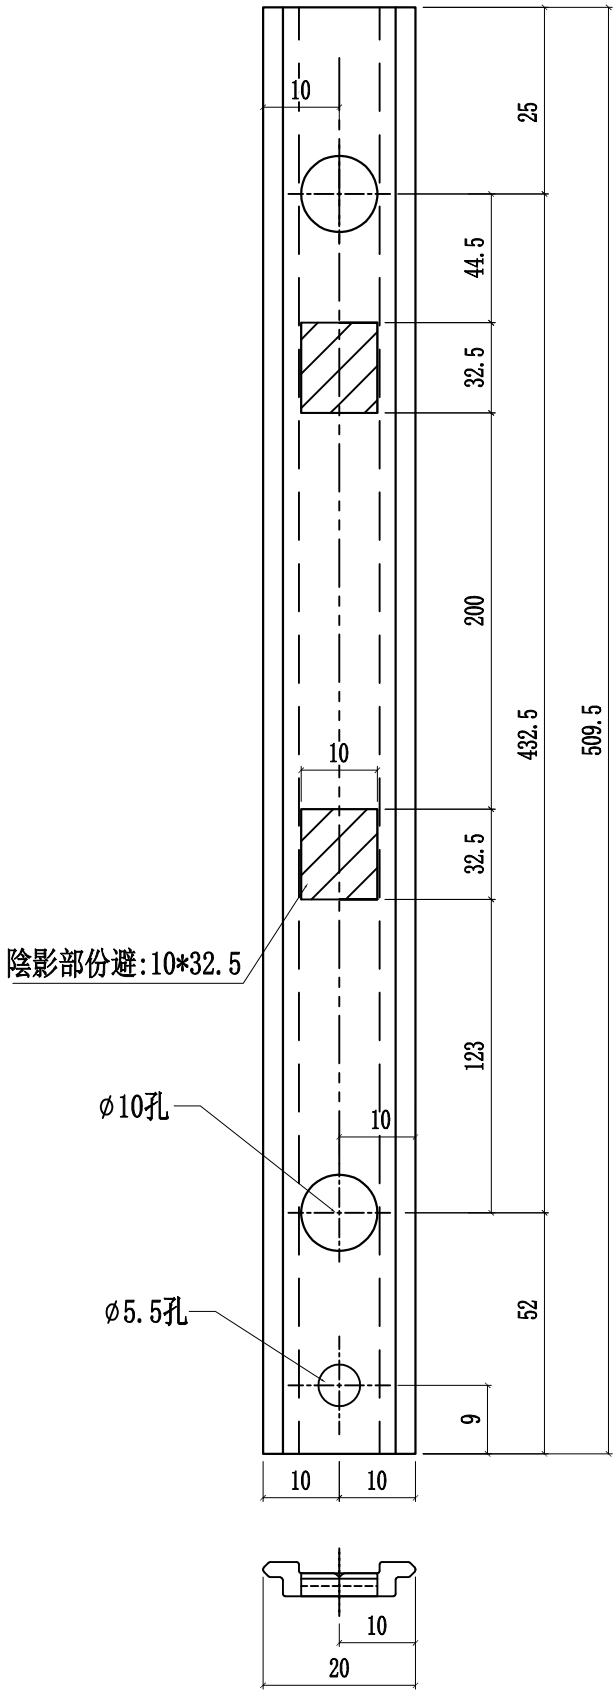


名稱	窗玉拉巴	制圖	方強	2022.06.25	修改			
材料	X85964	復核	謝永林	2022.08.17	日期			
顏色	JMQ213457(三塗)	批準	胡哥		圖號	UN-LB05R		

美特鋁質 有限公司
MIDI Aluminium Fabricator Ltd.

工程號	J853	地盤	延坪道住宅

層數	數量	總數	使用位置	樓層
1	1	1	CW-TH01a	16F
2	1	2	CW-TH06a	5F,16F
2	1	2	CW-TH09a	5F,16F
3	2	6	CW-TH16a	5F,16F,25F
1	2	2	CW-TH16b	23F
1	2	2	CW-TH18a	25F
2	1	2	CW-TH22aZ	5F,16F
3	1	3	CW-TH50a	5F,16F,25F
1	1	1	CW-TH50b	23F
1	1	1	CW-TH30a	16F
3	2	6	CW-TH30a	5F,16F,25F
1	2	2	CW-TH30b	23F
合計：		30		

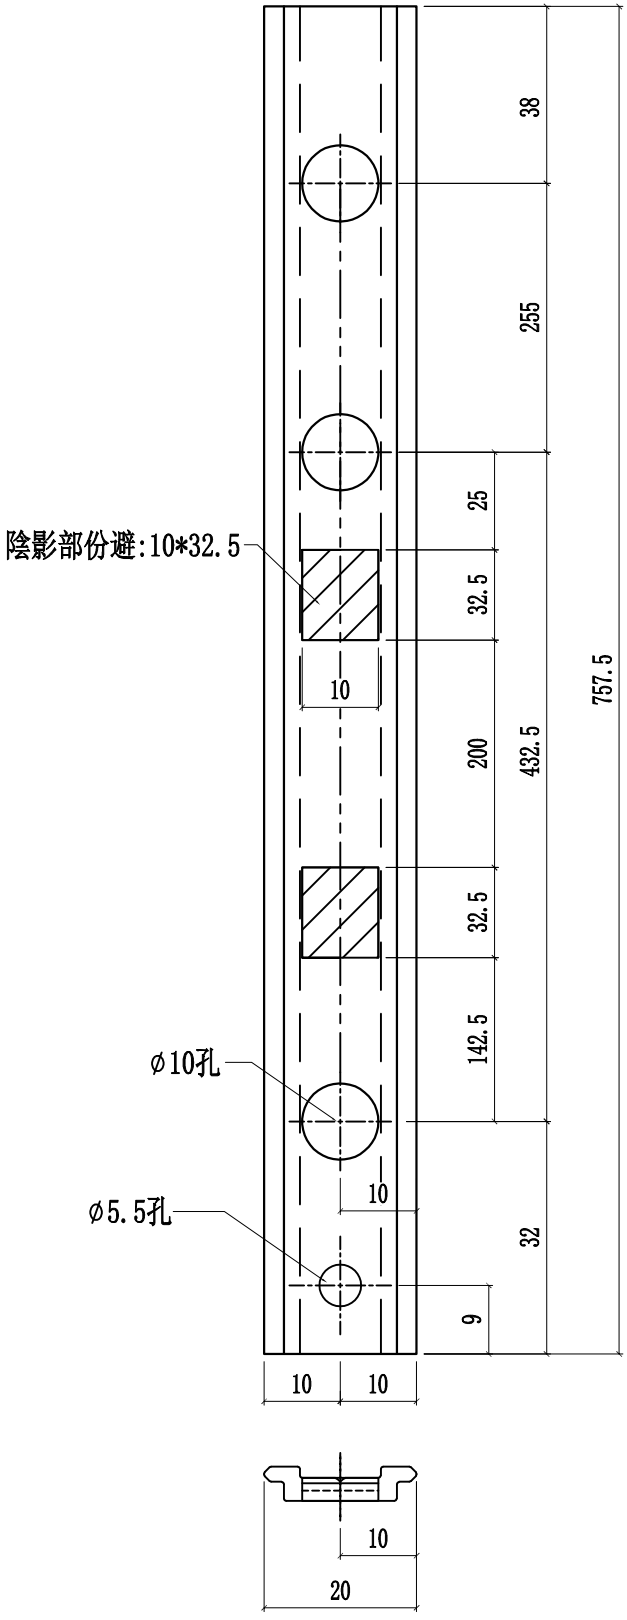


名稱	T窗玉拉巴	制圖	方強	2022.06.25	修改			
材料	X85964	復核	謝永林	2022.08.17	日期			
顏色	JMQ213457(三塗)	批準	胡哥		圖號	UN-LB05aL		

美特鋁質 有限公司
MIDI Aluminium Fabricator Ltd.

工程號	J853	地盤	延坪道住宅

層數	數量	總數	使用位置	樓層
1	1	1	CW-TH01a	16F
2	1	2	CW-TH06a	5F,16F
2	1	2	CW-TH09a	5F,16F
3	2	6	CW-TH16a	5F,16F,25F
1	2	2	CW-TH16b	23F
1	2	2	CW-TH18a	25F
2	1	2	CW-TH22aZ	5F,16F
3	1	3	CW-TH50a	5F,16F,25F
1	1	1	CW-TH50b	23F
1	1	1	CW-TH30a	16F
3	2	6	CW-TH30a	5F,16F,25F
1	2	2	CW-TH30b	23F
合計：		30		

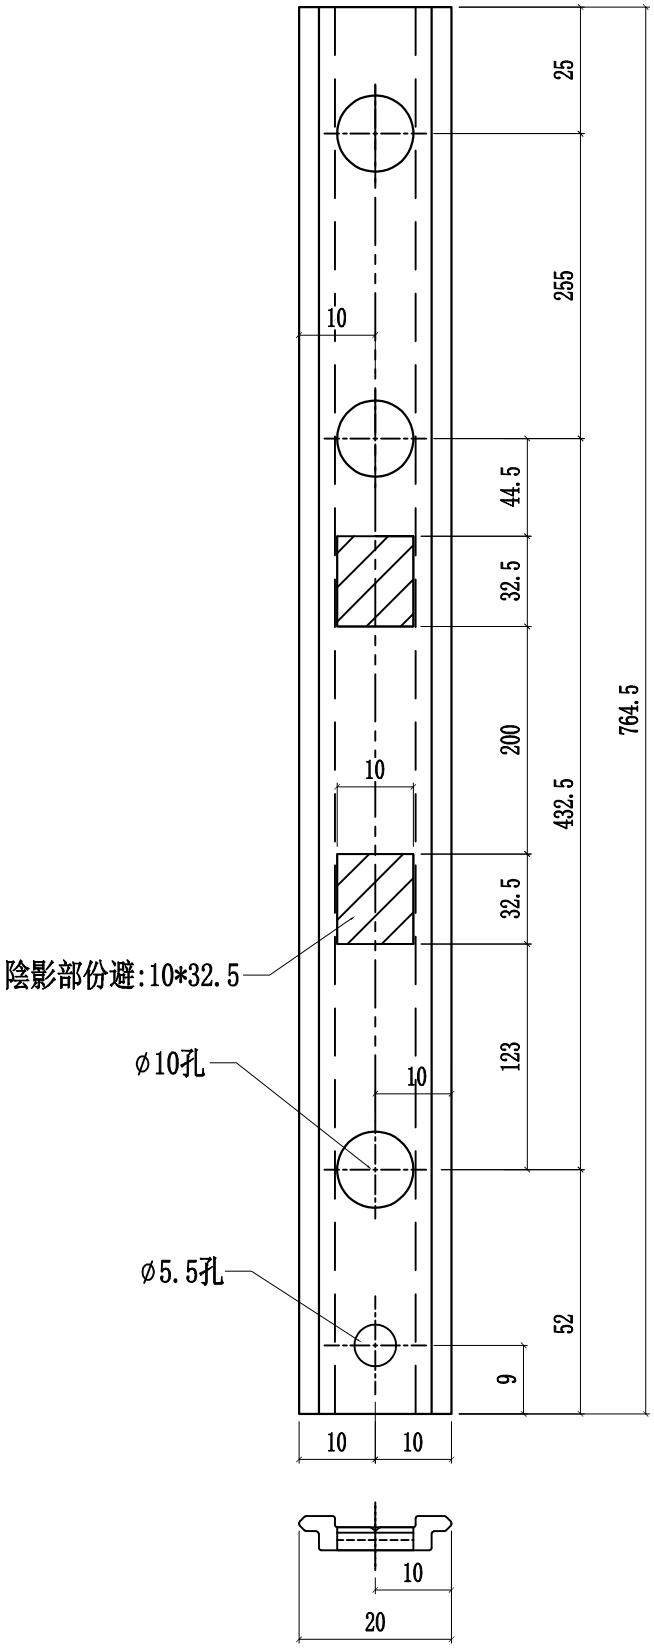


名稱	窗玉拉巴	制圖	方強	2022.06.25	修改			
材料	X85964	復核	謝永林	2022.08.17	日期			
顏色	JMQ213457(三塗)	批準	胡哥		圖號	UN-LB05aR		

美特鋁質 有限公司
MIDI Aluminium Fabricator Ltd.

工程號	J853	地盤	延坪道住宅


圖號	層數	數量	總數	使用位置	樓層
UN-LB05-01	8	1	8	CW-TH01	6F-15F
	1	1	1	CW-TH01a	16F

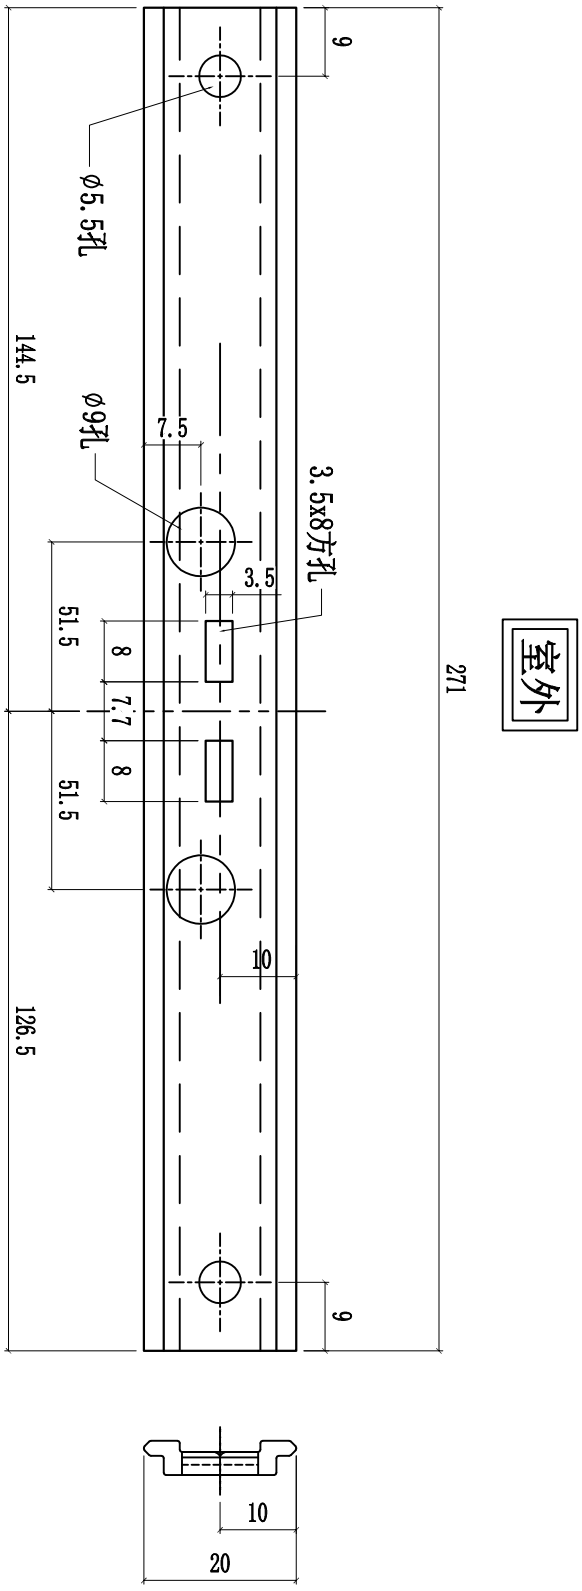

名稱	TH窗玉拉巴	制圖	方強	2022.06.25	修改			
材料	X85964	復核	謝永林	2022.08.17	日期			
顏色	JMQ213457(三塗)	批準	胡哥		圖號	UN-LB05-01		

圖號	樓層	數量	總數	L	A	B	C	使用位置	樓層
UN-LB05-06	8	1	8	471.0	214.0	244.5	226.5	CW-TH06	6F-15F
	2	1	2	471.0	214.0	244.5	226.5	CW-TH06a	5F,16F
UN-LB05-09	8	1	8	458.5	201.5	238.25	220.25	CW-TH09	6F-15F
	2	1	2	458.5	201.5	238.25	220.25	CW-TH09a	5F,16F
UN-LB05-16	14	2	28	588.5	331.5	303.25	285.25	CW-TH16	6F-15F,17F-22F
	3	2	6	588.5	331.5	303.25	285.25	CW-TH16a	5F,16F,25F
	1	2	2	588.5	331.5	303.25	285.25	CW-TH16b	23F
UN-LB05-18	1	2	2	621.0	364.0	319.5	301.5	CW-TH18a	25F
UN-LB05-30	8	1	8	821.0	564.0	419.5	401.5	CW-TH30	6F-15F
	14	2	28	821.0	564.0	419.5	401.5		6F-15F,17F-22F
	1	1	1	821.0	564.0	419.5	401.5	CW-TH30a	16F
	3	2	6	821.0	564.0	419.5	401.5		5F,16F,25F
	1	2	2	821.0	564.0	419.5	401.5	CW-TH30b	23F
合計：			103						

室外

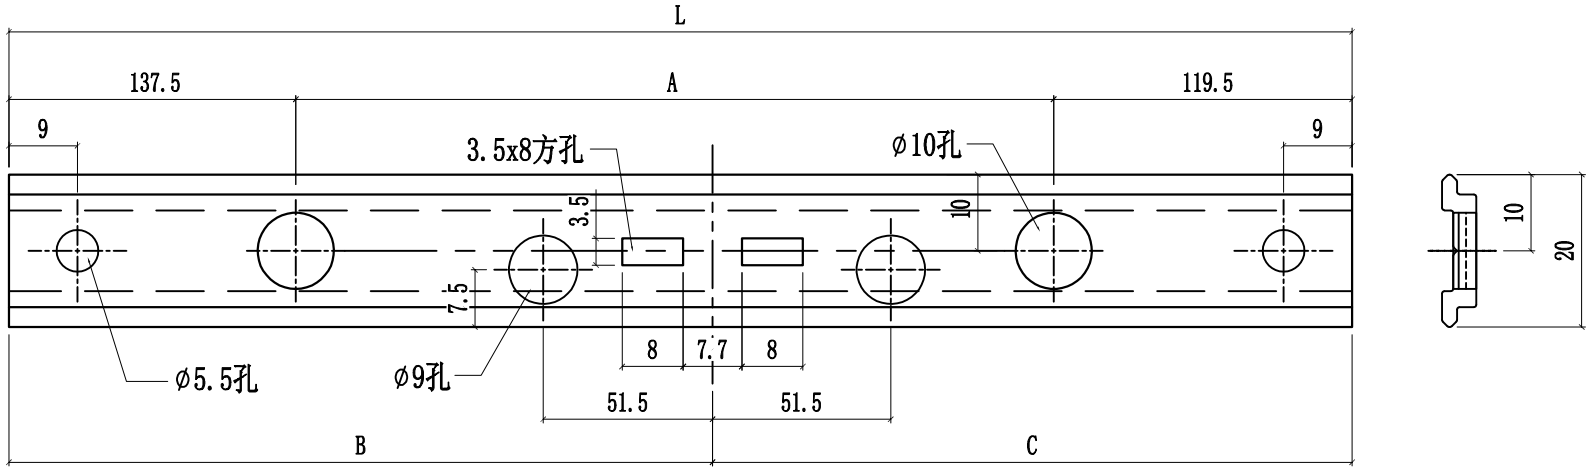

美特鋁質 有限公司 MIDI Aluminium Fabricator Ltd.			
工程號	J853	地盤	延坪道住宅


修改	日期	圖號
		UN-LB05-06

制圖	方強	2022.06.25	
復核	謝永林	2022.08.17	
批準	胡哥		

名稱	TH窗玉拉巴
材料	X85964
顏色	JMQ213457(三塗)

圖號	層數	數量	總數	使用位置	樓層
UN-LB05-22	14	1	14	CW-TH22Z	6F-15F,17F-22F
	2	1	2	CW-TH22aZ	5F,16F

室外

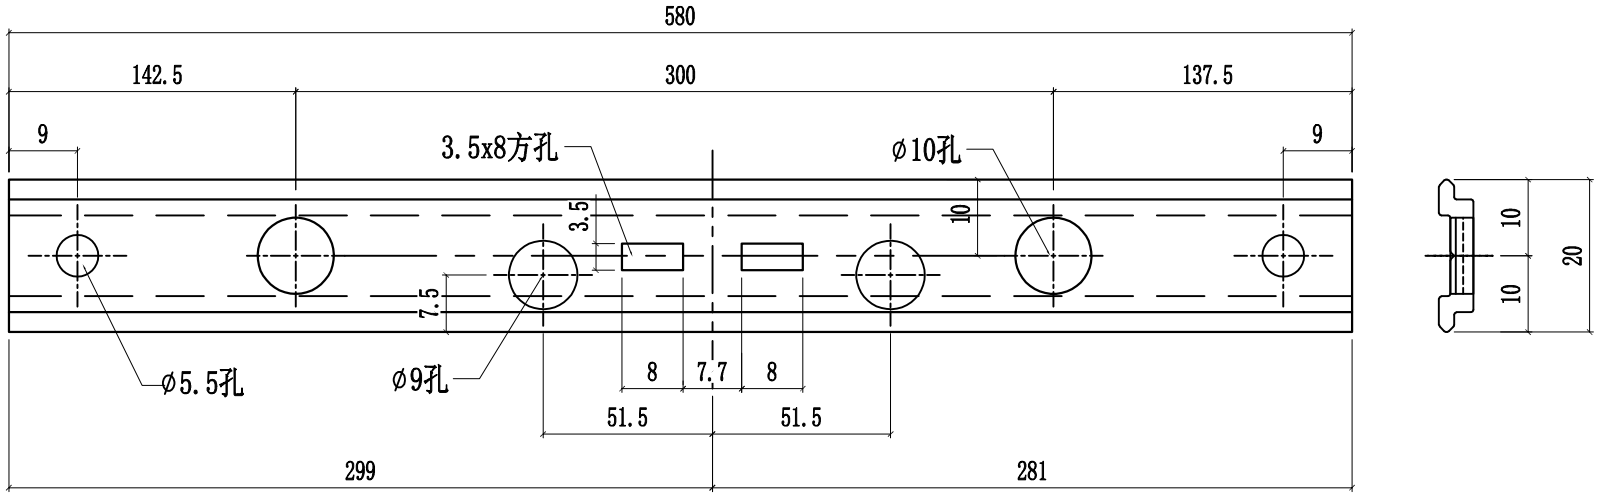

工程號	J853	地盤	延坪道住宅


美特鋁質 有限公司
MIDI Aluminium Fabricator Ltd.

名稱	TH窗玉拉巴	制圖	方強	2022.06.25	修改		UN-LB05-22
材料	X85964	復核	謝永林	2022.08.17	日期		
顏色	JMQ213457(三塗)	批準	胡哥		圖號		

美特鋁質 有限公司
MIDI Aluminium Fabricator Ltd.

工程號	J853	地盤	延坪道住宅

圖號	層數	數量	總數	使用位置	樓層
UN-LB05-50	14	1	14	CW-TH50	6F-15F,17F-22F
	3	1	3	CW-TH50a	5F,16F,25F
	1	1	1	CW-TH50b	23F

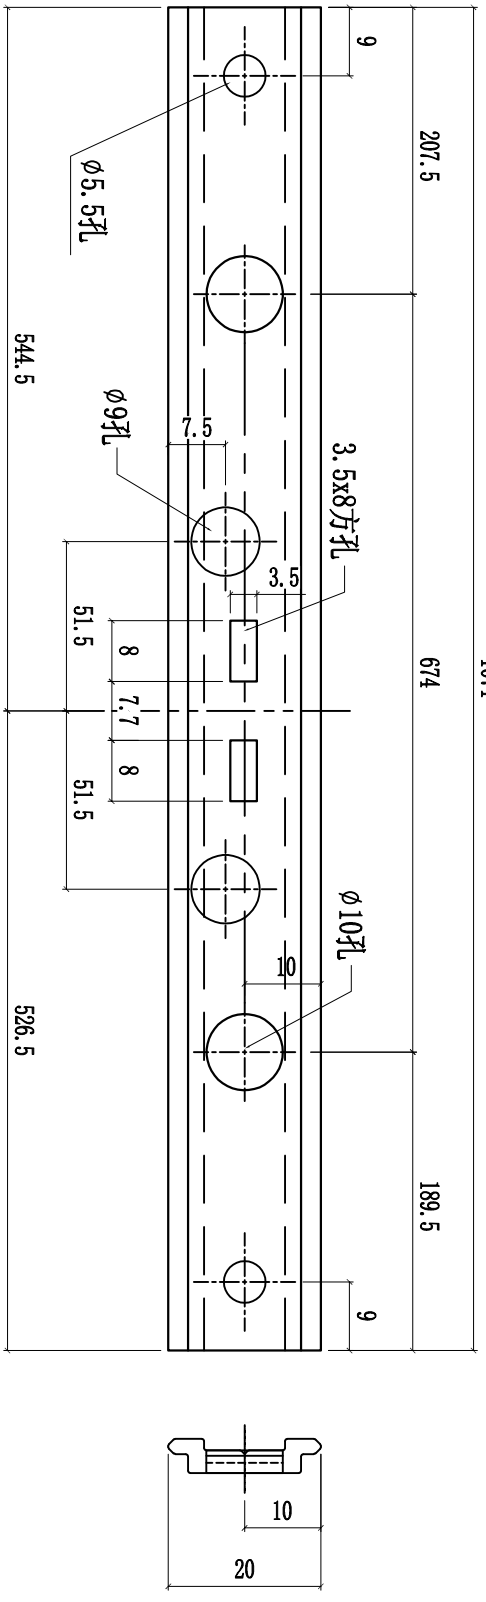


室外

名稱	TH窗玉拉巴	制圖	方強	2022.06.25	修改			
材料	X85964	復核	謝永林	2022.08.17	日期			
顏色	JMQ213457(三塗)	批準	胡哥		圖號	UN-LB05-50		


美特鋁質 有限公司
MIDI Aluminium Fabricator Ltd.

工程號	J853	地盤	延坪道住宅

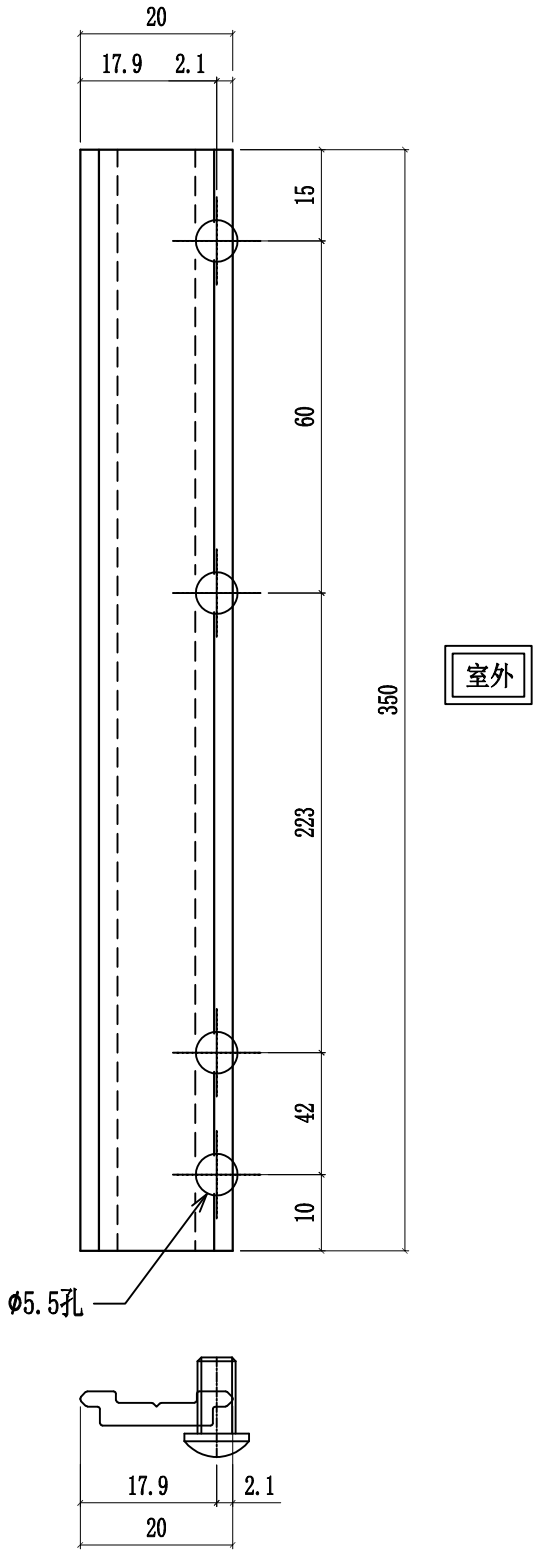

層數	數量	總數	使用位置	樓層
8	1	8	CW-TH01	6F-15F
1	1	1	CW-TH01a	6F-15F
8	1	8	CW-TH06	6F-15F
2	1	2	CW-TH06a	5F,16F
8	1	8	CW-TH09	6F-15F
2	1	2	CW-TH09a	5F,16F
14	2	28	CW-TH16	6F-15F,17F-22F
3	2	6	CW-TH16a	5F,16F,25F
1	2	2	CW-TH16b	23F
1	2	2	CW-TH18a	25F
14	1	14	CW-TH22Z	6F-15F,17F-22F
2	1	2	CW-TH22aZ	5F,16F
14	1	14	CW-TH50	6F-15F,17F-22F
3	1	3	CW-TH50a	5F,16F,25F
1	1	1	CW-TH50b	23F
8	1	8	CW-TH30	6F-15F
1	1	1	CW-TH30a	6F-15F
14	2	28	CW-TH30	6F-15F,17F-22F
3	2	6	CW-TH30a	5F,16F,25F
1	2	2	CW-TH30b	23F
合計：		146		


安裝示意圖

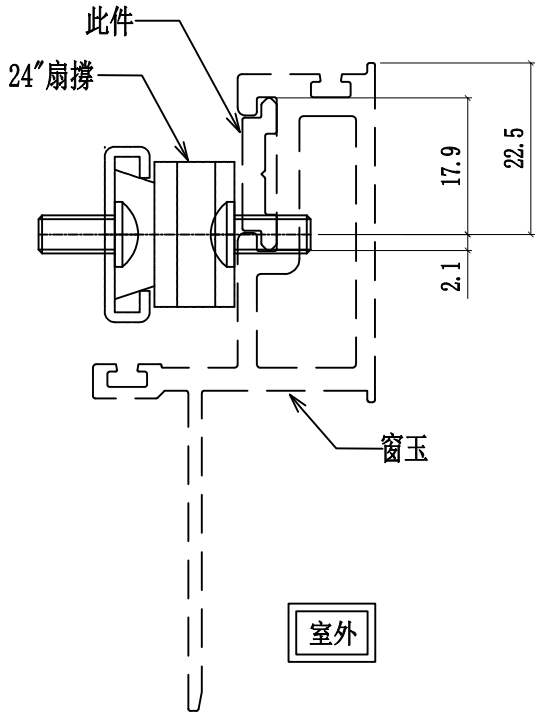

名稱	24″扇撐墊巴	制圖	方強	2022.06.25	修改			
材料	X85964	復核	謝永林	2022.08.17	日期			
顏色	JMQ213457(三塗)	批準	胡哥		圖號	LBW-03a		


美特鋁質 有限公司
MIDI Aluminium Fabricator Ltd.

工程號	J853	地盤	延坪道住宅

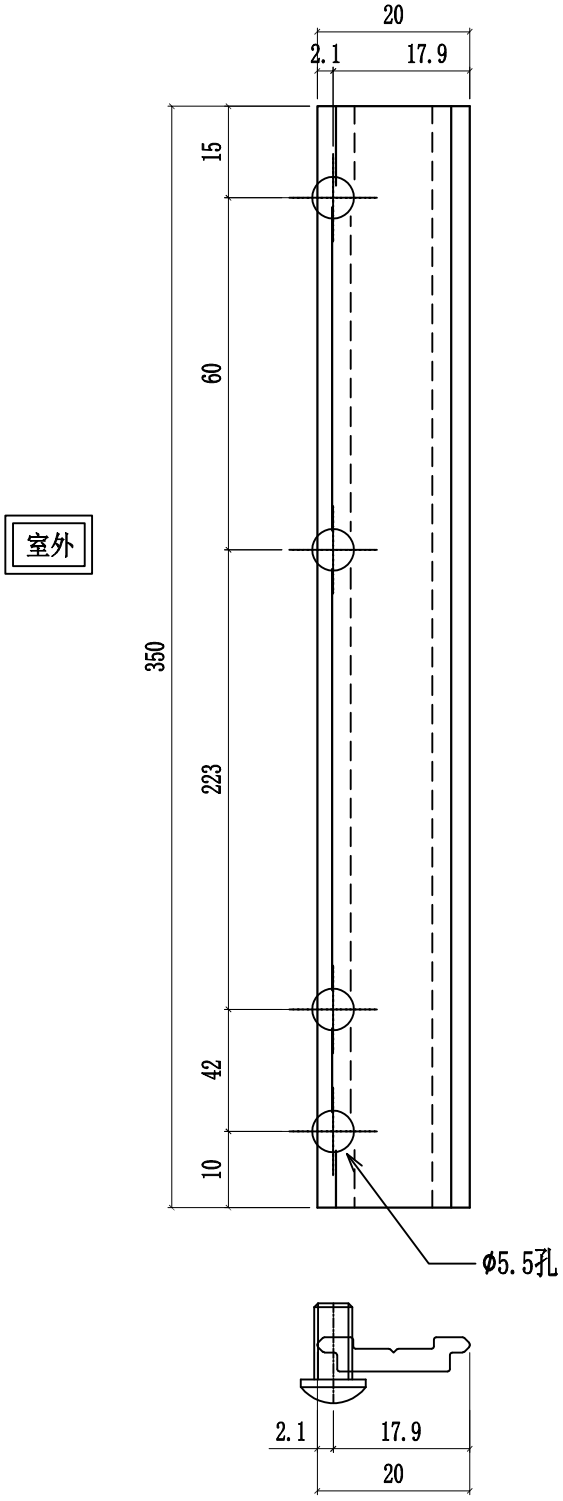

層數	數量	總數	使用位置	樓層
8	1	8	CW-TH01	6F-15F
1	1	1	CW-TH01a	6F-15F
8	1	8	CW-TH06	6F-15F
2	1	2	CW-TH06a	5F,16F
8	1	8	CW-TH09	6F-15F
2	1	2	CW-TH09a	5F,16F
14	2	28	CW-TH16	6F-15F,17F-22F
3	2	6	CW-TH16a	5F,16F,25F
1	2	2	CW-TH16b	23F
1	2	2	CW-TH18a	25F
14	1	14	CW-TH22Z	6F-15F,17F-22F
2	1	2	CW-TH22aZ	5F,16F
14	1	14	CW-TH50	6F-15F,17F-22F
3	1	3	CW-TH50a	5F,16F,25F
1	1	1	CW-TH50b	23F
8	1	8	CW-TH30	6F-15F
1	1	1	CW-TH30a	6F-15F
14	2	28	CW-TH30	6F-15F,17F-22F
3	2	6	CW-TH30a	5F,16F,25F
1	2	2	CW-TH30b	23F
合計：		146		

安裝示意圖

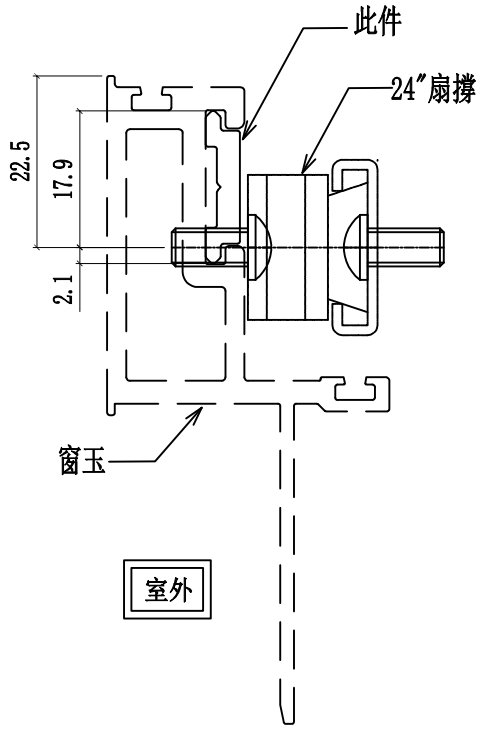



名稱	24"扇撐墊巴	制圖	方強	2022.06.25	修改			
材料	X85964	復核	謝永林	2022.08.17	日期			
顏色	JMQ213457(三塗)	批準	胡哥		圖號	LBW-04a		

美特鋁質 有限公司
MIDI Aluminium Fabricator Ltd.

工程號	J853	地盤	延坪道住宅

圖號	樓層	數量	總數	L	N	X	M	A	EQ	使用位置	樓層
UN-LB08L	14	1	14	1240.0	2.0	x	395.0	320	65	CW-SH05L	6F-15F,17F-22F
	6	1	6	1240.0	2.0	x	395.0	320	65	CW-SH06L	17F-22F
	14	1	14	1240.0	2.0	x	395.0	320	65		6F-15F,17F-22F
	14	1	14	1240.0	2.0	x	395.0	320	65		6F-15F,17F-22F
	6	1	6	1240.0	2.0	x	395.0	320	65	CW-SH09L	17F-22F
合計:			54								
UN-LB08aL	3	1	3	1390.0	2.0	x	375.0	510	65	CW-SH05aL	5F,16F,25F
	2	1	2	1390.0	2.0	x	375.0	510	65	CW-SH06aL	5F，16F
	3	1	3	1390.0	2.0	x	375.0	510	65		5F,16F,25F
合計:			8								
UN-LB08bL	1	1	1	1490.0	2.0	x	415.0	490	85	CW-SH05bL	23F
	1	1	1	1490.0	2.0	x	415.0	490	85	CW-SH06bL	23F
	1	1	1	1490.0	2.0	x	415.0	490	85	CW-SH09bL	23F
合計:			3								

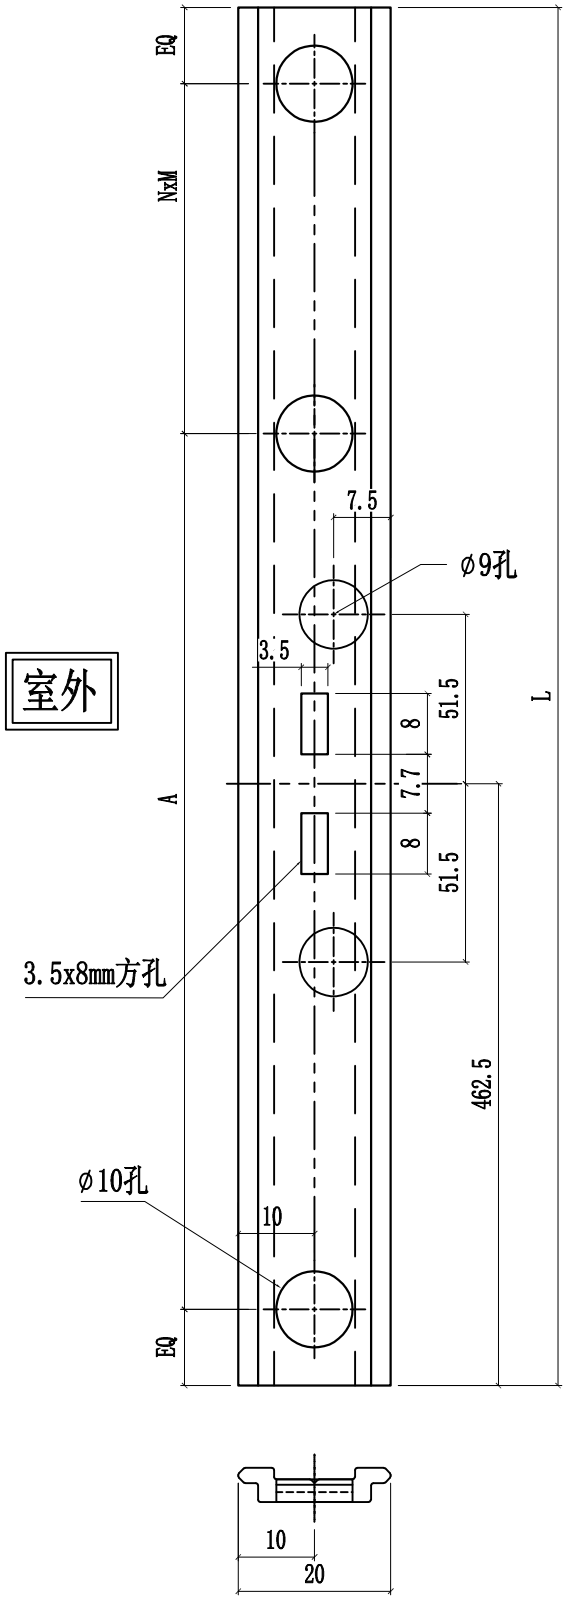

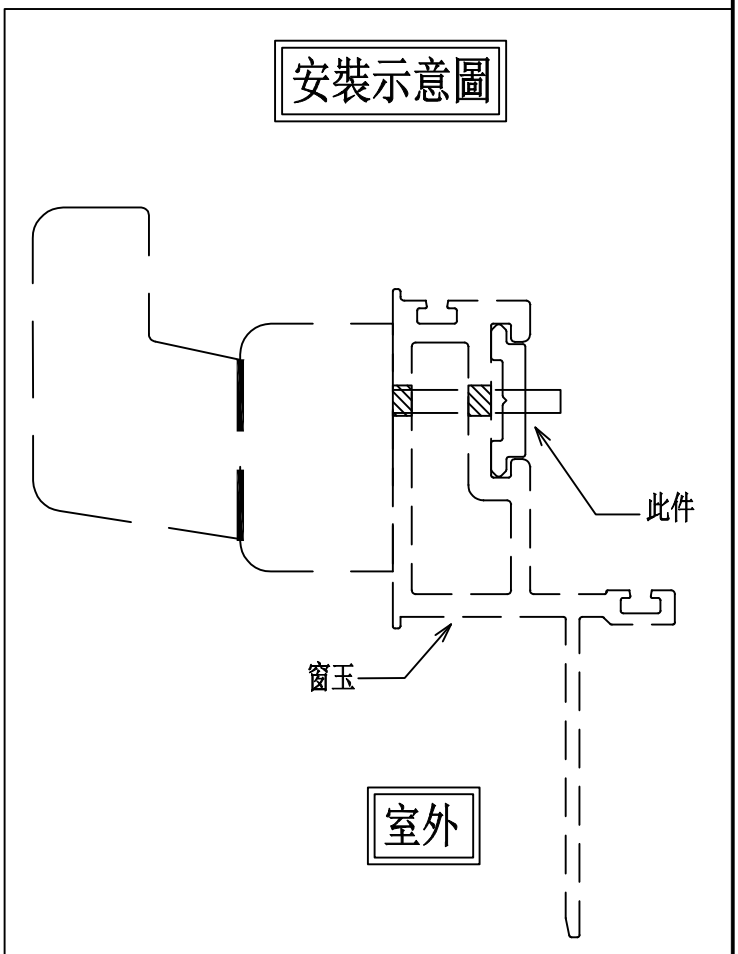



名稱	窗玉拉巴	制圖	方強	2022.06.25	修改			
材料	X85964	復核	謝永林	2022.08.17	日期			
顏色	JMQ213457(三塗)	批準	胡哥		圖號	UN-LB08L		

美特鋁質 有限公司
MIDI Aluminium Fabricator Ltd.

工程號	J853	地盤	延坪道住宅

圖號	樓層	數量	總數	L	N	X	M	A	EQ	使用位置	樓層
UN-LB08R	14	1	14	1240	2	X	395	320	65	CW-SH05R	6F-15F,17F-22F
	14	1	14	1240	2	X	395	320	65	CW-SH06R	6F-15F,17F-22F
合計:			28								
UN-LB08aR	3	1	3	1390	2	X	375	510	65	CW-SH05aR	5F,16F,25F
	3	1	3	1390	2	X	375	510	65	CW-SH06aR	5F,16F,25F
合計:			6								
UN-LB08bR	1	1	1	1490	2	X	415	490	85	CW-SH05bR	23F
	1	1	1	1490	2	X	415	490	85	CW-SH06bR	23F
合計:			2								

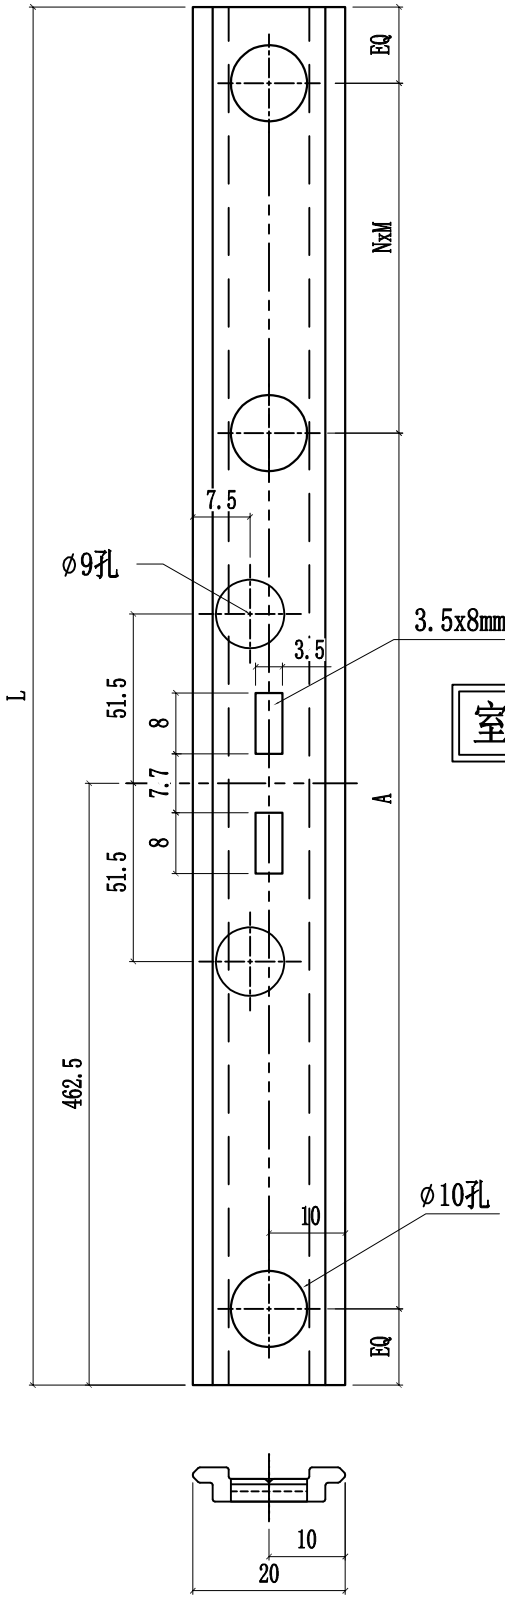


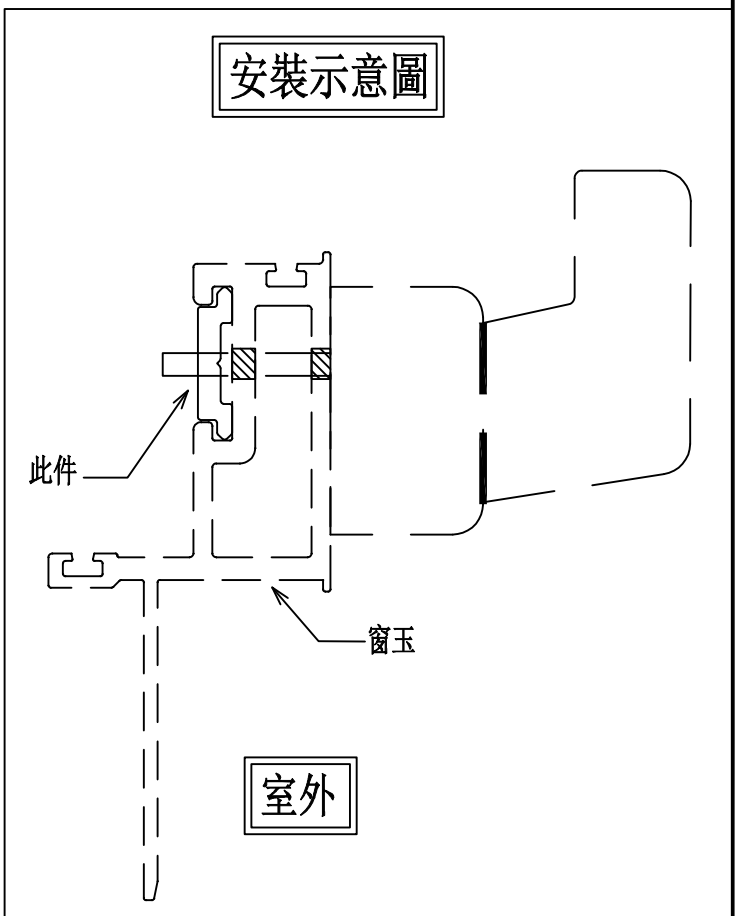


名稱	窗玉拉巴	制圖	方強	2022.06.25	修改			
材料	X85964	復核	謝永林	2022.08.17	日期			
顏色	JMQ213457(三塗)	批準	胡哥		圖號	UN-LB08R		

層數	數量	總數	使用位置	樓層
14	1	14	CW-SH05L	6F-15F,17F-22F
3	1	3	CW-SH05aL	5F,16F,25F
1	1	1	CWSH05bL	23F
6	1	6	CW-SH06L	17F-22F
14	1	14		6F-15F,17F-22F
14	1	14		6F-15F,17F-22F
2	1	2	CW-SH06aL	5F,16F
3	1	3		5F,16F,25F
1	1	1	CW-SH06bL	23F
6	1	6	CW-SH09L	17F-22F
1	1	1	CW-SH09bL	23F
合計：		65		

安裝示意圖

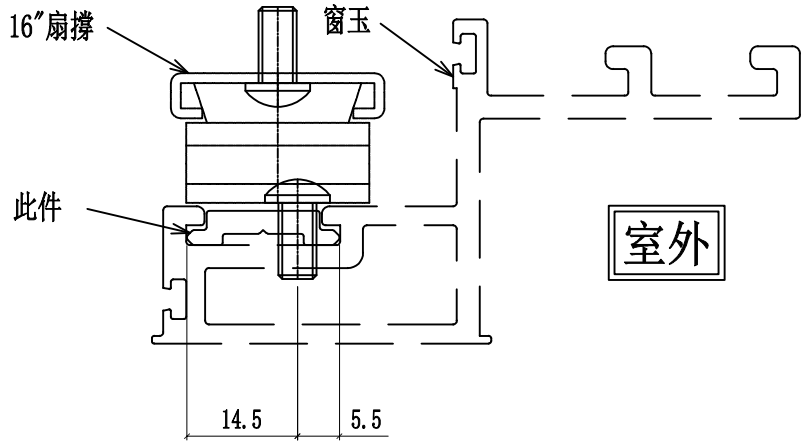

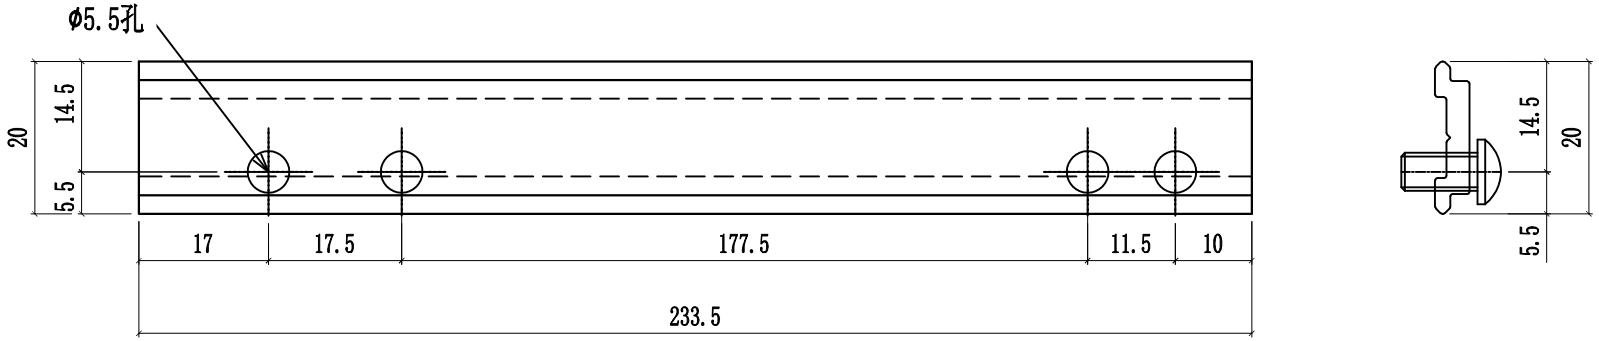


美特鋁質 有限公司
MIDI Aluminium Fabricator Ltd.


工程號	J853	地盤	延坪道住宅


名稱	16″扇撐墊巴	制圖	方強	2022.06.25	修改	LBW-09
材料	X85964	復核	謝永林	2022.08.17	日期	
顏色	JMQ213457(三塗)	批準	胡哥		圖號	

層數	數量	總數	使用位置	樓層
14	1	14	CW-SH05L	6F-15F,17F-22F
3	1	3	CW-SH05aL	5F,16F,25F
1	1	1	CWSH05bL	23F
6	1	6	CW-SH06L	17F-22F
14	1	14		6F-15F,17F-22F
14	1	14		6F-15F,17F-22F
2	1	2	CW-SH06aL	5F,16F
3	1	3		5F,16F,25F
1	1	1	CW-SH06bL	23F
6	1	6	CW-SH09L	17F-22F
1	1	1	CW-SH09bL	23F
合計：		65		

安裝示意圖

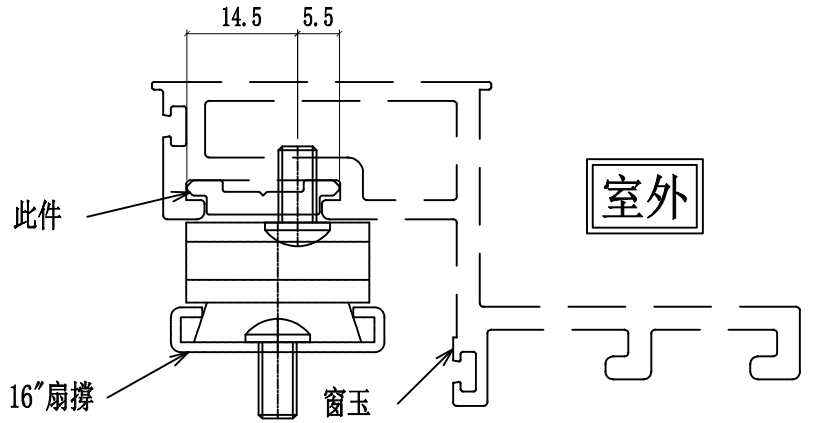

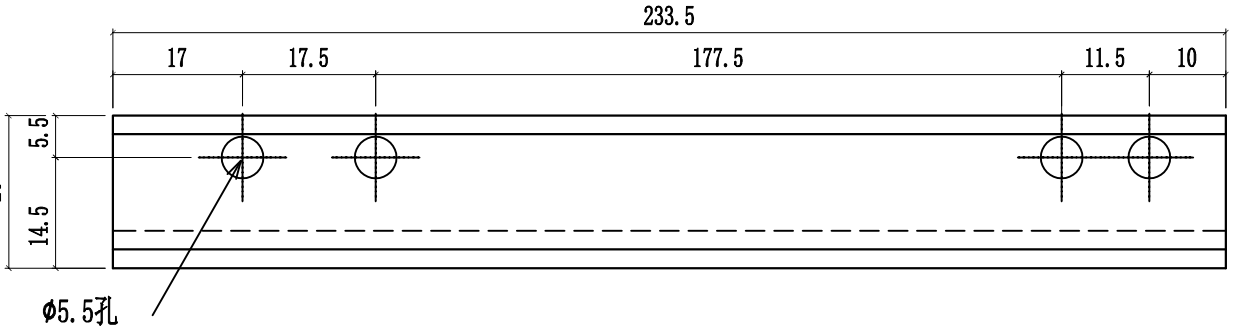

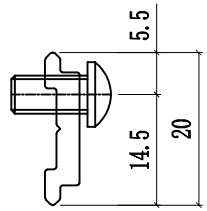

美特鋁質 有限公司
MIDI Aluminium Fabricator Ltd.


工程號	J853	地盤	延坪道住宅


名稱	16″扇撐墊巴	制圖	方強	2022.06.25	修改	LBW-09a
材料	X85964	復核	謝永林	2022.08.17	日期	
顏色	JMQ213457(三塗)	批準	胡哥		圖號	

美特鋁質 有限公司
MIDI Aluminium Fabricator Ltd.


工程號	J853	地盤	延坪道住宅

層數	數量	總數	使用位置	樓層
14	1	14	CW-SH05R	6F-15F,17F-22F
3	1	3	CW-SH05aR	5F,16F,25F
1	1	1	CW-SH05bR	23F
14	1	14	CW-SH06R	6F-15F,17F-22F
3	1	3	CW-SH06aR	5F,16F,25F
1	1	1	CW-SH06bR	23F
總計：		36		

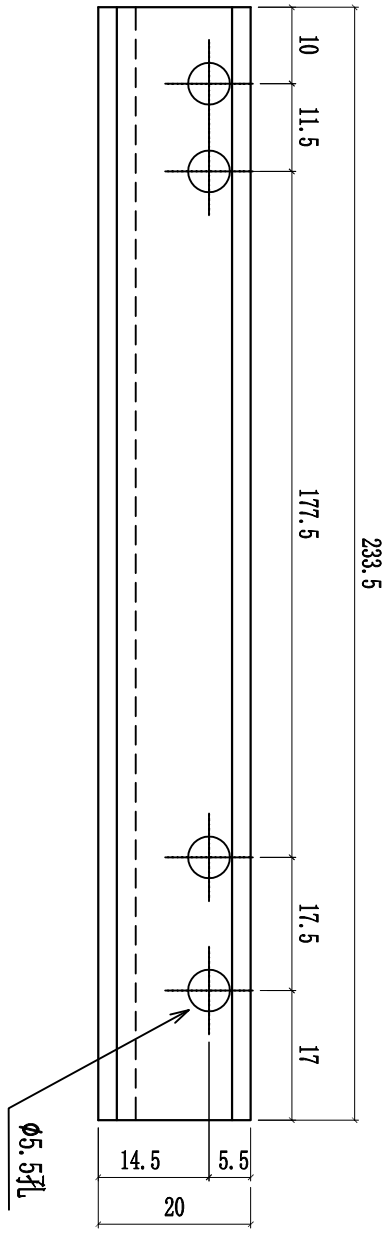

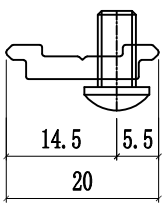


安裝示意圖

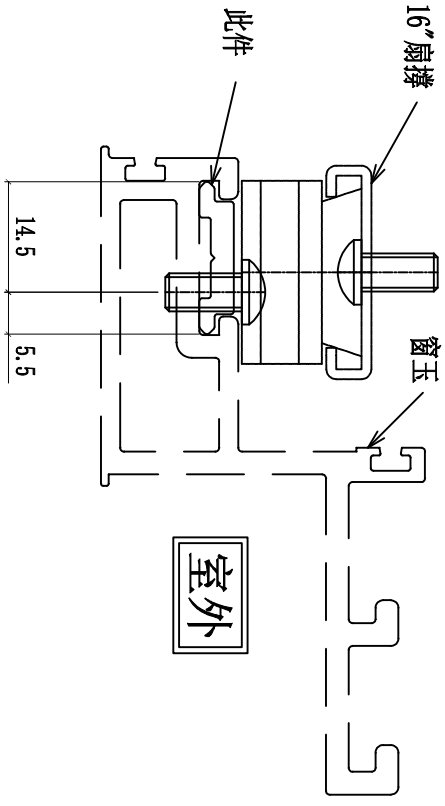


名稱	16"扇撐墊巴	制圖	方強	2022.06.25	修改			
材料	X85964	復核	謝永林	2022.08.17	日期			
顏色	JMQ213457(三塗)	批準	胡哥		圖號	LBW-09R		

層數	數量	總數	使用位置	樓層
14	1	14	CW-SH05R	6F-15F,17F-22F
3	1	3	CW-SH05aR	5F,16F,25F
1	1	1	CW-SH05bR	23F
14	1	14	CW-SH06R	6F-15F,17F-22F
3	1	3	CW-SH06aR	5F,16F,25F
1	1	1	CW-SH06bR	23F
總計：		36		

安裝示意圖

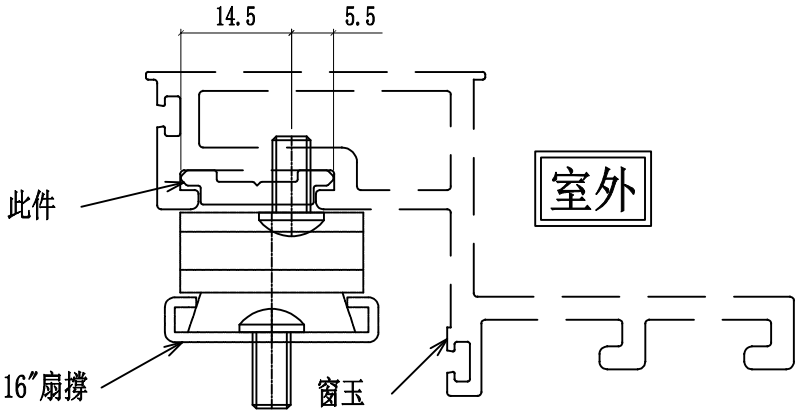

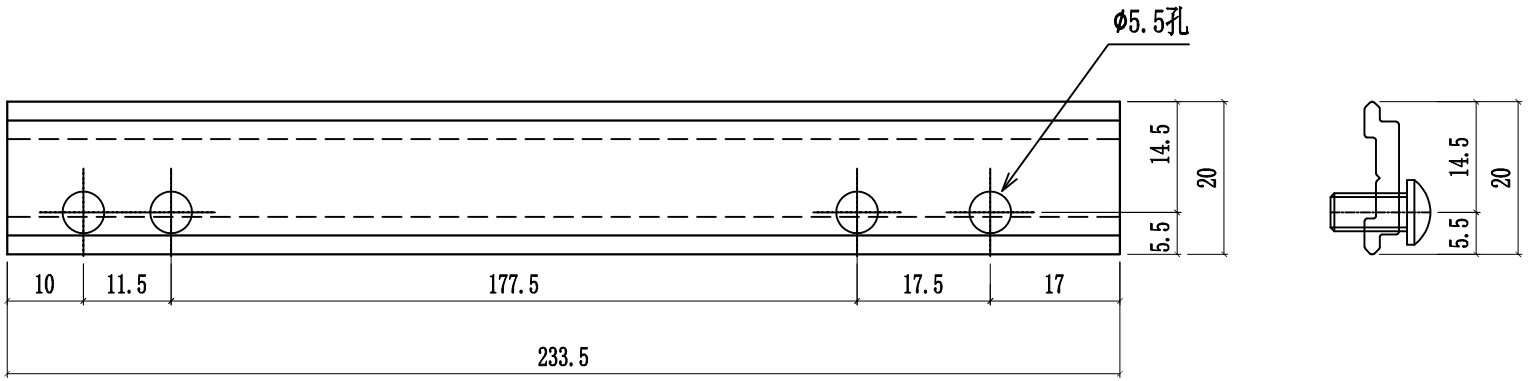

美特鋁質 有限公司 MIDI Aluminium Fabricator Ltd.			
工程號	J853	地盤	延坪道住宅


名稱	16″扇撐墊巴	制圖	方強	2022.06.25	修改		LBW-09aR
材料	X85964	復核	謝永林	2022.08.17	日期		
顏色	JMQ213457(三塗)	批準	胡哥		圖號		


美特鋁質 有限公司
MIDI Aluminium Fabricator Ltd.

TH窗用


工程號	J853	地盤	延坪道住宅

層數	數量	總數	使用位置	樓層
8	1	8	CW-TH01	6F-15F
1	1	1	CW-TH01a	16F
8	2	16	CW-TH06	6F-15F
2	2	4	CW-TH06a	5F,16F
8	2	16	CW-TH09	6F-15F
2	2	4	CW-TH09a	5F,16F
14	4	56	CW-TH16	6F-15F,17F-22F
3	4	12	CW-TH16a	5F,16F,25F
1	4	4	CW-TH16b	23F
1	4	4	CW-TH18a	25F
14	2	28	CW-TH22Z	6F-15F,17F-22F
2	2	4	CW-TH22aZ	5F,16F
14	2	28	CW-TH50	6F-15F,17F-22F
3	2	6	CW-TH50a	5F,16F,25F
1	2	2	CW-TH50b	23F
8	2	16	CW-TH30	6F-15F
14	4	56		6F-15F,17F-22F
1	2	2	CW-TH30a	16F
3	4	12		5F,16F,25F
1	4	4	CW-TH30b	23F
合計：		283		

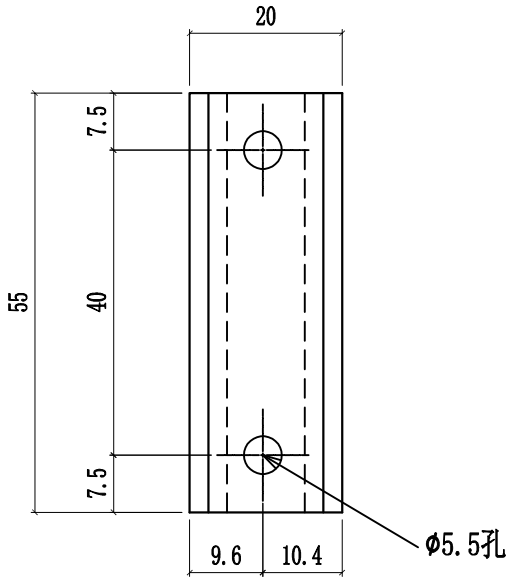

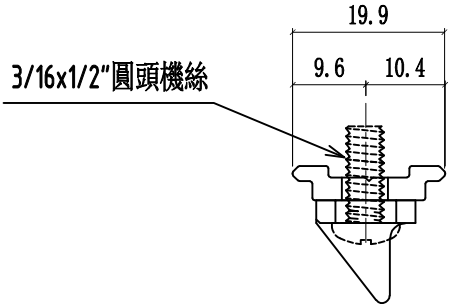

安裝示意圖

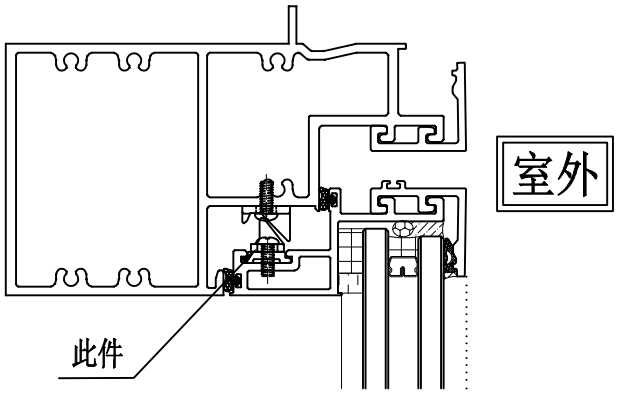

名稱	T窗扣碼墊巴	制圖	方強	2022.06.25	修改			
材料	X85964	復核	謝永林	2022.08.17	日期			
顏色	JMQ213457(三塗)	批準	胡哥		圖號	LBW-01		


美特鋁質 有限公司
MIDI Aluminium Fabricator Ltd.


工程號	J853	地盤	延坪道住宅


SH窗用

層數	數量	總數	使用位置	樓層
14	4	56	CW-SH05L	6F-15F,17F-22F
3	4	12	CW-SH05aL	5F,16F,25F
1	4	4	CW-SH05bL	23F
6	4	24	CW-SH06L	17F-22F
14	4	56		6F-15F,17F-22F
14	4	56		6F-15F,17F-22F
2	4	8	CW-SH06aL	5F,16F
1	4	4	CW-SH06bL	23F
6	4	24	CW-SH09L	17F-22F
3	4	12	CW-SH09aL	5F,16F,25F
1	4	4	CW-SH09bL	23F
14	4	56	CW-SH05R	6F-15F,17F-22F
3	4	12	CW-SH05aR	5F,16F,25F
1	4	4	CW-SH05bR	23F
14	4	56	CW-SH06R	6F-15F,17F-22F
3	4	12	CW-SH06aR	5F,16F,25F
1	4	4	CW-SH06bR	23F
合計：		404		

安裝示意圖

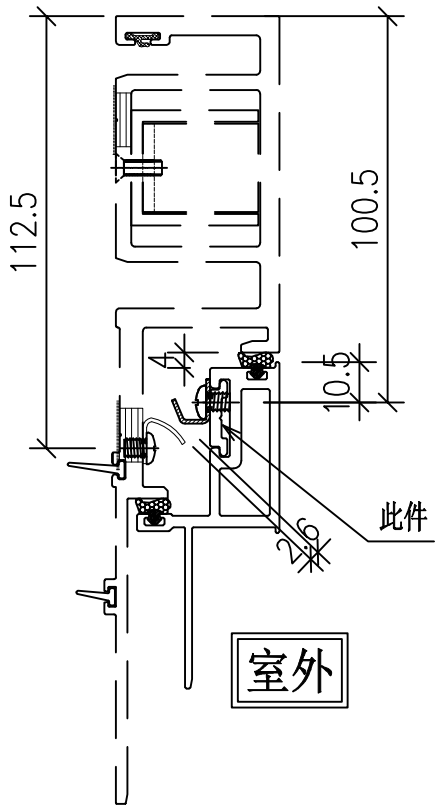

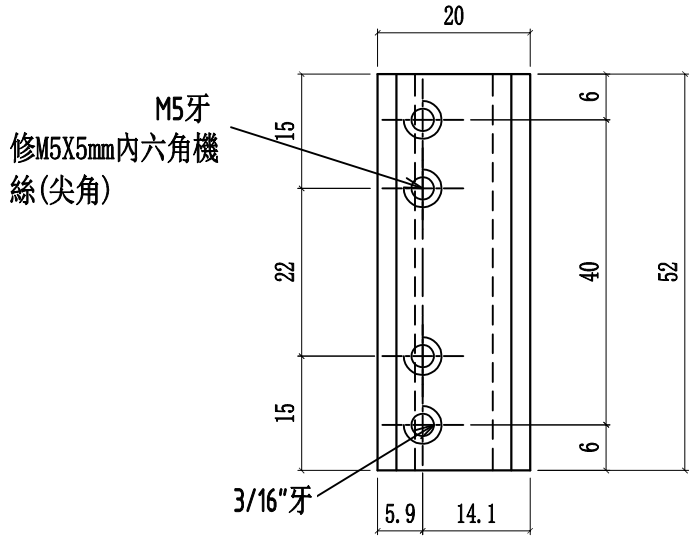

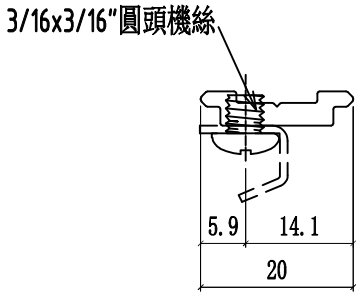

名稱	SH窗扣碼墊巴	制圖	方強	2022.06.25	修改			
材料	X85964	復核	謝永林	2022.08.17	日期			
顏色	JMQ213457(三塗)	批準	胡哥		圖號	LBW-01a		


美特鋁質 有限公司
MIDI Aluminium Fabricator Ltd.


工程號	J853	地盤	延坪道住宅

TH窗用

層數	數量	總數	使用位置	樓層
8	2	16	CW-TH01	6F-15F
1	2	2	CW-TH01a	16F
8	2	16	CW-TH06	6F-15F
2	2	4	CW-TH06a	5F,16F
8	2	16	CW-TH09	6F-15F
2	2	4	CW-TH09a	5F,16F
14	4	56	CW-TH16	6F-15F,17F-22F
3	4	12	CW-TH16a	5F,16F,25F
1	4	4	CW-TH16b	23F
1	4	4	CW-TH18a	25F
14	2	28	CW-TH22Z	6F-15F,17F-22F
2	2	4	CW-TH22aZ	5F,16F
8	2	16	CW-TH30	6F-15F
14	4	56		6F-15F,17F-22F
1	2	2	CW-TH30a	16F
3	4	12		5F,16F,25F
1	4	4	CW-TH30b	23F
14	2	28	CW-TH50	6F-15F,17F-22F
3	2	6	CW-TH50a	5F,16F,25F
1	2	2	CW-TH50b	23F
合計：		292		

安裝示意圖

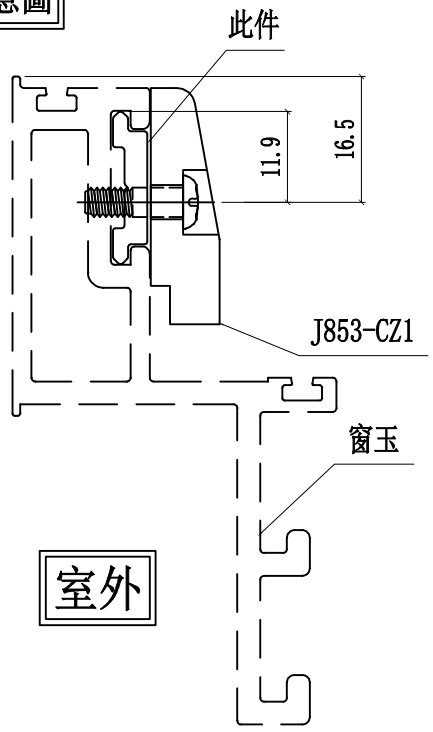

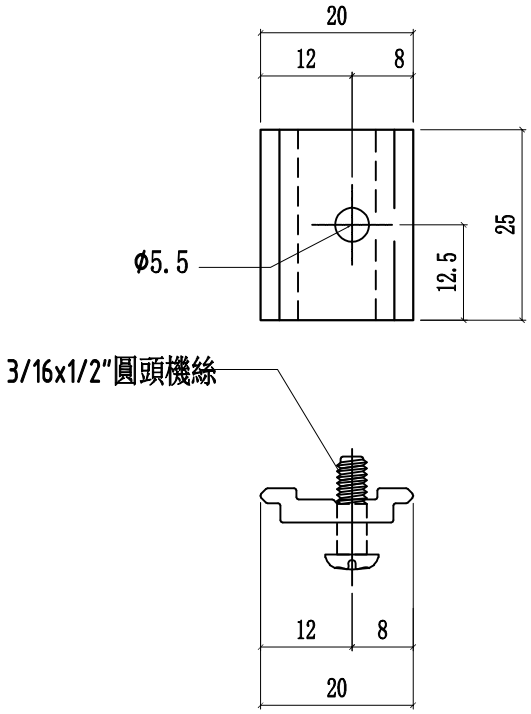

名稱	TH窗佔墊巴	制圖	方強	2022.06.25	修改			
材料	X85964	復核	謝永林	2022.08.17	日期			
顏色	JMQ213457(三塗)	批準	胡哥		圖號	LBW-02		


美特鋁質 有限公司
MIDI Aluminium Fabricator Ltd.


工程號	J853	地盤	延坪道住宅


SH窗用

層數	數量	總數	使用位置	樓層
14	1	14	CW-SH05L	6F-15F,17F-22F
6	1	6	CW-SH06L	17F-22F
14	1	14	CW-SH06L	6F-15F,17F-22F
14	1	14	CW-SH06L	6F-15F,17F-22F
6	1	6	CW-SH09L	17F-22F
3	1	3	CW-SH05aL	5F,16F,25F
2	1	2	CW-SH06aL	5F,16F
3	1	3	CW-SH09aL	5F,16F,25F
1	1	1	CWSH05bL	23F
1	1	1	CW-SH06bL	23F
1	1	1	CW-SH09bL	23F
14	1	14	CW-SH05R	6F-15F,17F-22F
14	1	14	CW-SH06R	6F-15F,17F-22F
3	1	3	CW-SH05aR	5F,16F,25F
3	1	3	CW-SH06aR	5F,16F,25F
1	1	1	CW-SH05bR	23F
1	1	1	CW-SH06bR	23F
合計：		101		

安裝示意圖

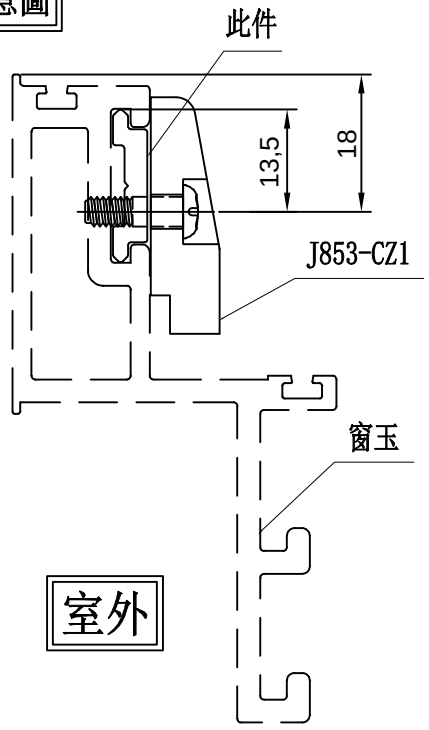

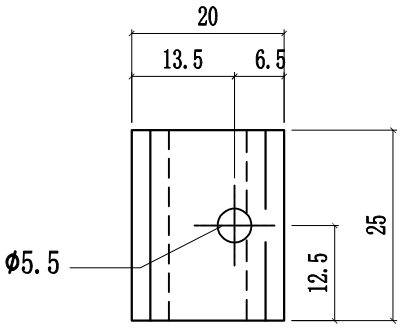

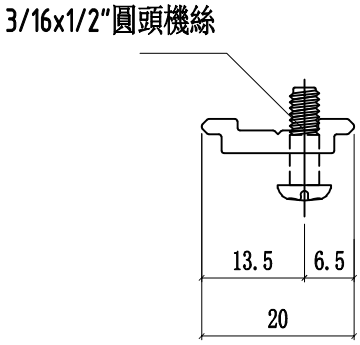

名稱	SH窗佔墊巴	制圖	方強	2022.06.25	修改			
材料	X85964	復核	謝永林	2022.08.17	日期			
顏色	JMQ213457(三塗)	批準	胡哥		圖號	LBW-02a		


美特鋁質 有限公司
MIDI Aluminium Fabricator Ltd.

TH窗用


292+8(後備)=300


工程號	J853	地盤	延坪道住宅


安裝示意圖

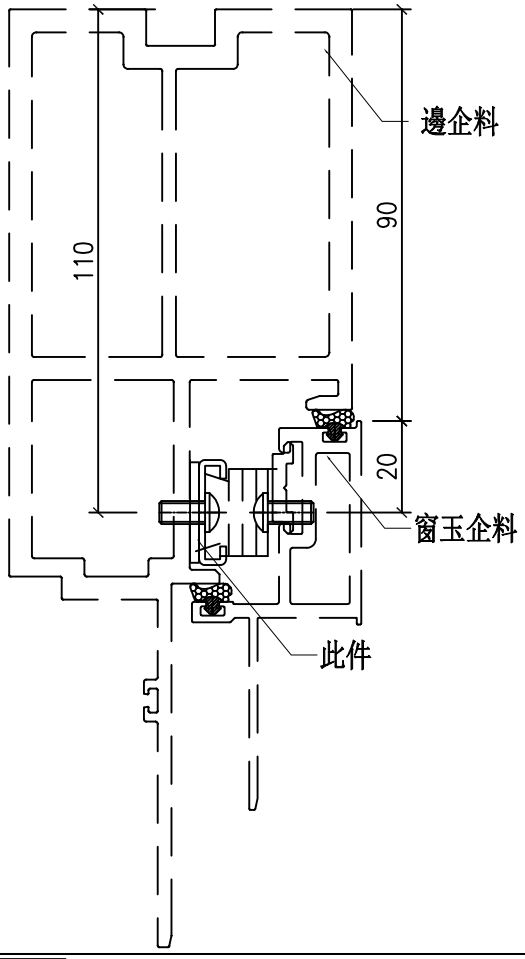

安裝示意圖

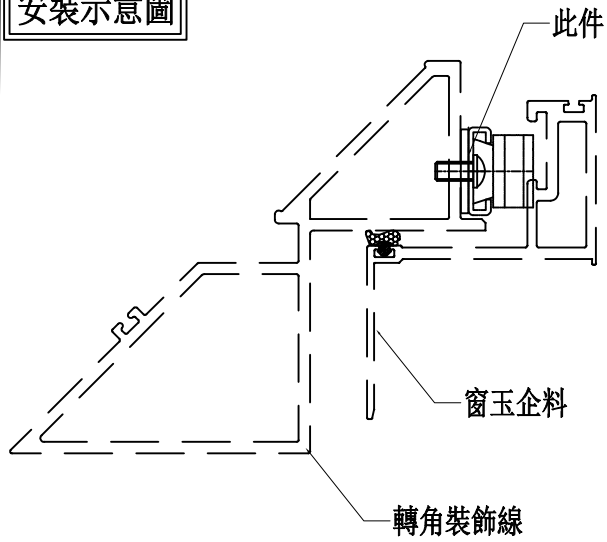

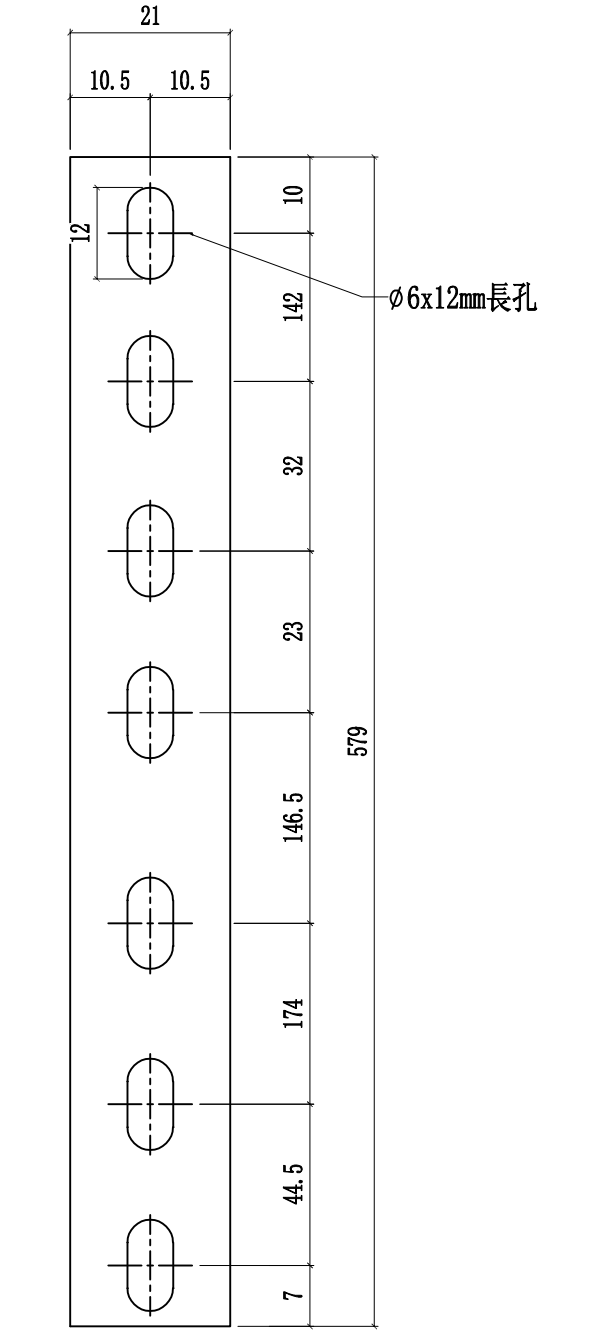

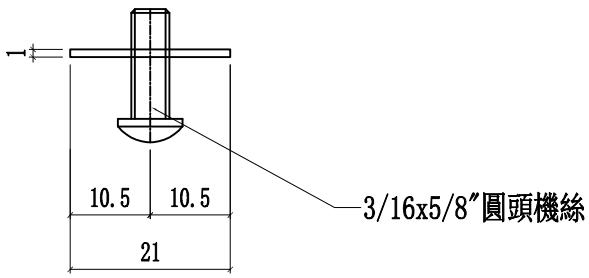

名稱	扇撐墊巴(24"用)	制圖	方強	2022.06.25	修改	A		
材料	1mm鋁巴	復核	謝永林	2022.08.17	日期	2022.08.16		
顏色	鉻化	批準	胡哥		圖號	SS-04-02		


美特鋁質 有限公司
MIDI Aluminium Fabricator Ltd.


工程號	J853	地盤	延坪道住宅

數量：584+16(後備)=600


用庫存料鏜成

用於TH窗玉

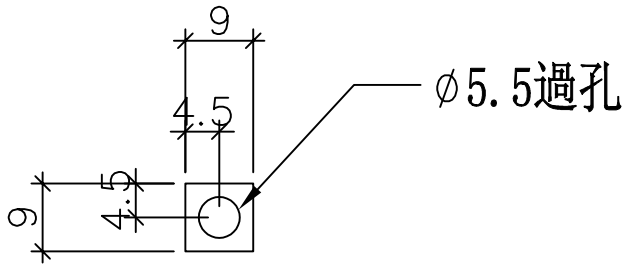

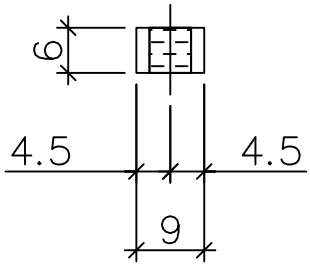


安裝示意圖

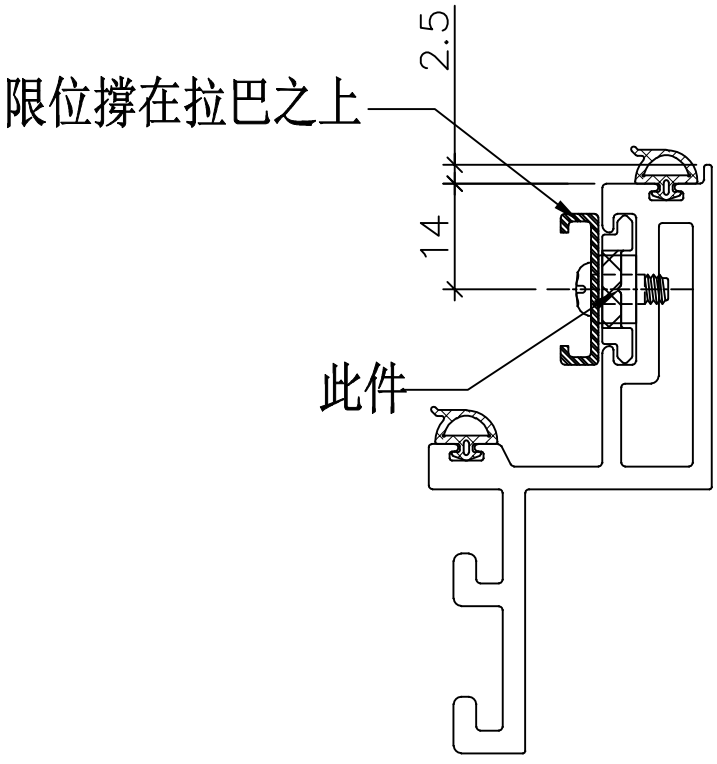


名稱	限位撐墊巴	制圖	方強	2022.06.25	修改			
材料	-	復核	謝永林	2022.08.17	日期			
顏色	鉻化	批準	胡哥		圖號	UN-DB-01		


層數	數量	總數	使用位置	樓層
14	2	28	CW-SH05L	6F-15F,17F-22F
3	2	6	CW-SH05aL	5F,16F,25F
1	2	2	CWSH05bL	23F
6	2	12	CW-SH06L	17F-22F
14	2	28		6F-15F,17F-22F
14	2	28		6F-15F,17F-22F
2	2	4	CW-SH06aL	5F,16F
1	2	2	CW-SH06bL	23F
6	2	12	CW-SH09L	17F-22F
3	2	6	CW-SH09aL	5F,16F,25F
1	2	2	CW-SH09bL	23F
14	2	28	CW-SH05R	6F-15F,17F-22F
3	2	6	CW-SH05aR	5F,16F,25F
1	2	2	CW-SH05bR	23F
14	2	28	CW-SH06R	6F-15F,17F-22F
3	2	6	CW-SH06aR	5F,16F,25F
1	2	2	CW-SH06bR	23F
合計：		202		

SH窗玉用

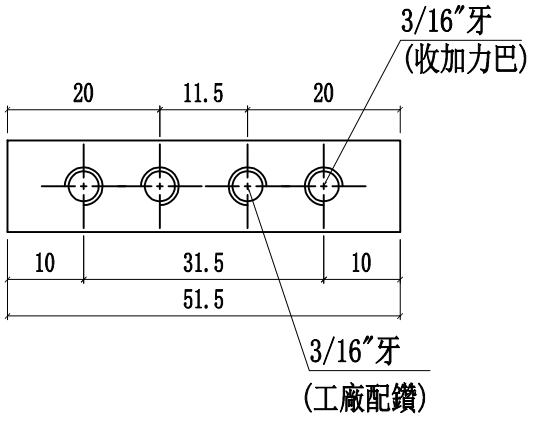

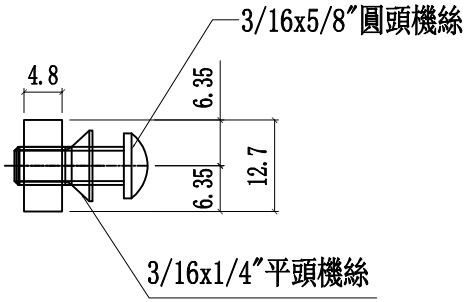

安裝示意圖

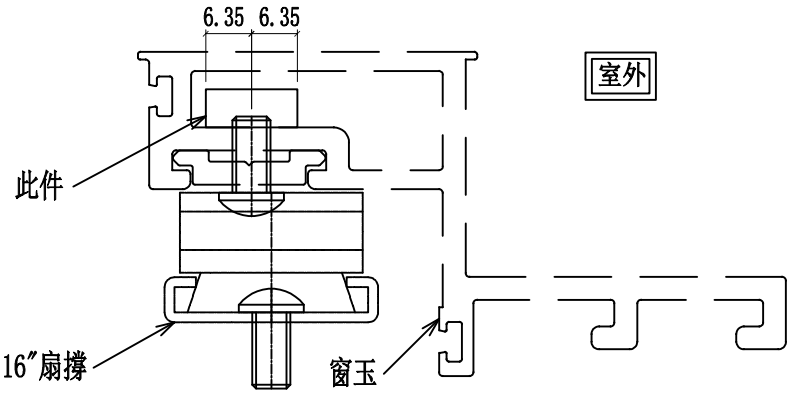


美特鋁質 有限公司 MIDI Aluminium Fabricator Ltd.	工程號	J853	地盤	延坪道住宅		
	名稱	16″扇撐加力巴	制圖	方強	2022.06.25	修改
	材料	12.7*4.8mm鋁巴	復核	謝永林	2022.08.17	日期
	顏色	銘化	批準	胡哥		圖號 SS-02


美特鋁質 有限公司
MIDI Aluminium Fabricator Ltd.

工程號	J853	地盤	延坪道住宅


TH窗玉用

層數	數量	總數	使用位置	樓層
8	2	16	CW-TH01	6F-15F
1	2	2	CW-TH01a	16F
8	2	16	CW-TH06	6F-15F
2	2	4	CW-TH06a	5F,16F
8	2	16	CW-TH09	6F-15F
2	2	4	CW-TH09a	5F,16F
14	4	56	CW-TH16	6F-15F,17F-22F
3	4	12	CW-TH16a	5F,16F,25F
1	4	4	CW-TH16b	23F
1	4	4	CW-TH18a	25F
14	2	28	CW-TH22Z	6F-15F,17F-22F
2	2	4	CW-TH22aZ	5F,16F
14	2	28	CW-TH50	6F-15F,17F-22F
3	2	6	CW-TH50a	5F,16F,25F
1	2	2	CW-TH50b	23F
8	2	16	CW-TH30	6F-15F
1	2	2	CW-TH30a	16F
14	4	56	CW-TH30	6F-15F,17F-22F
3	4	12	CW-TH30a	5F,16F,25F
1	4	4	CW-TH30b	23F
合計：		292		

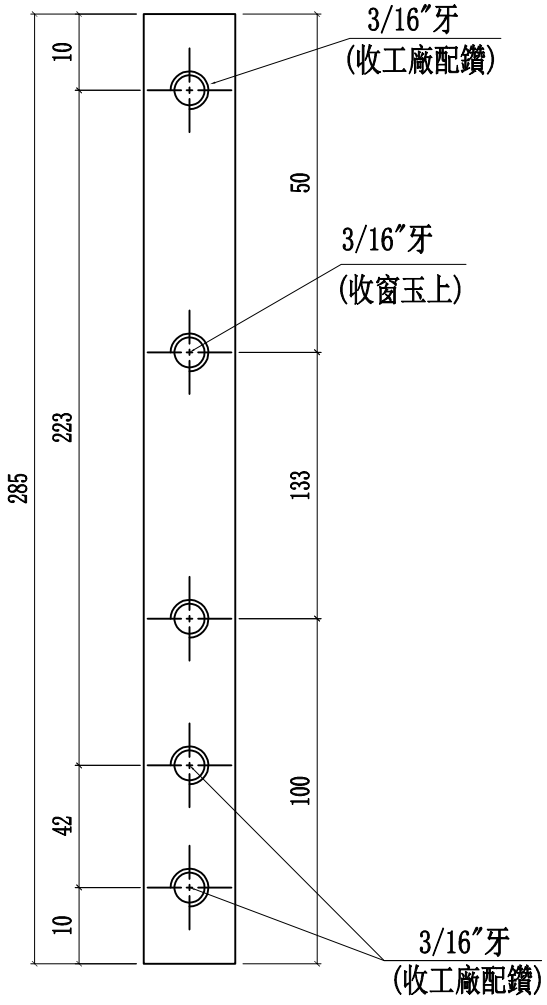

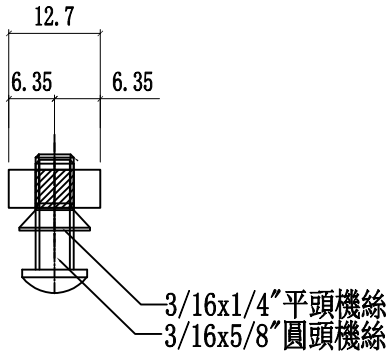

安裝示意圖

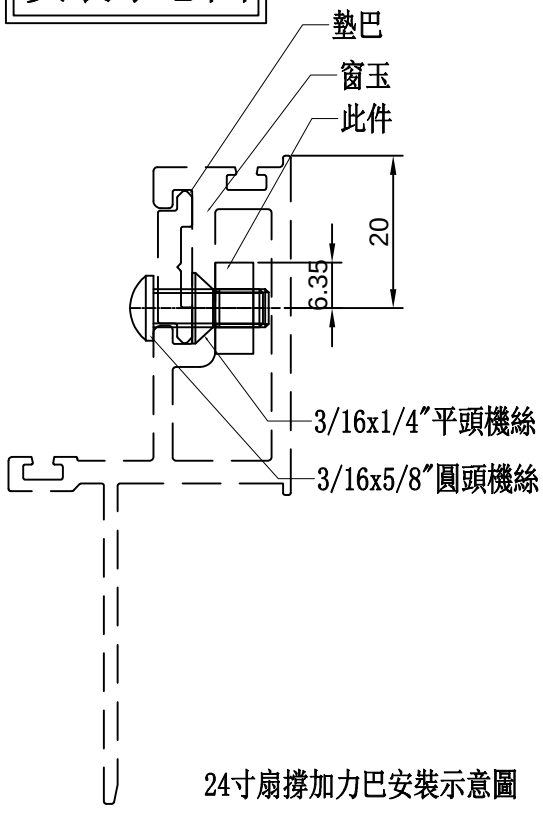


24寸扇撐加力巴安裝示意圖


名稱	24″扇撐加力巴	制圖	方強	2022.06.25	修改			
材料	12.7*4.8㎜鋁巴	復核	謝永林	2022.08.17	日期			
顏色	鉻化	批準	胡哥		圖號	SS-03		

美特鋁質 有限公司
MIDI Aluminium Fabricator Ltd.


工程號	J853	地盤	延坪道住宅

數量:988+12(後備)=1000

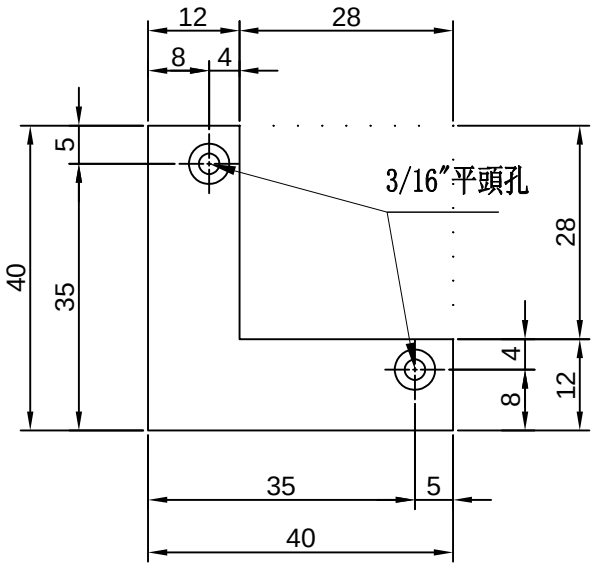


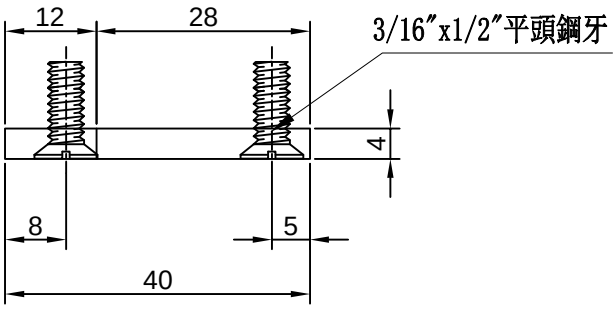


安裝示意圖

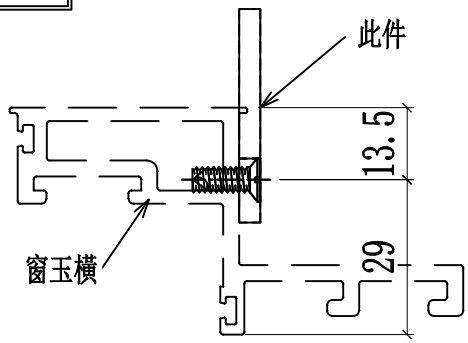

安裝示意圖

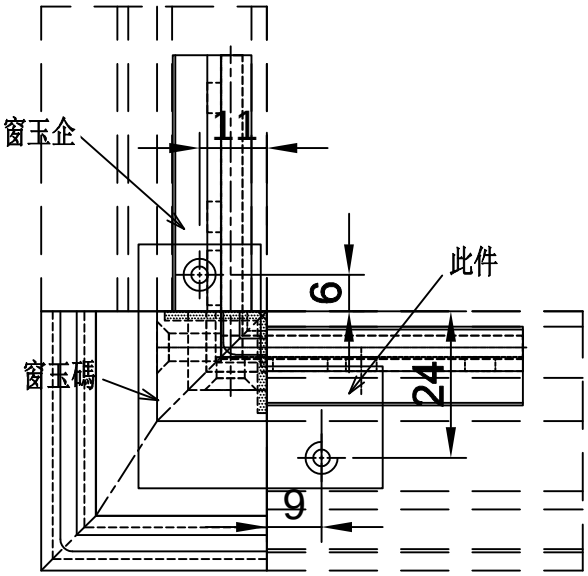

安裝示意圖

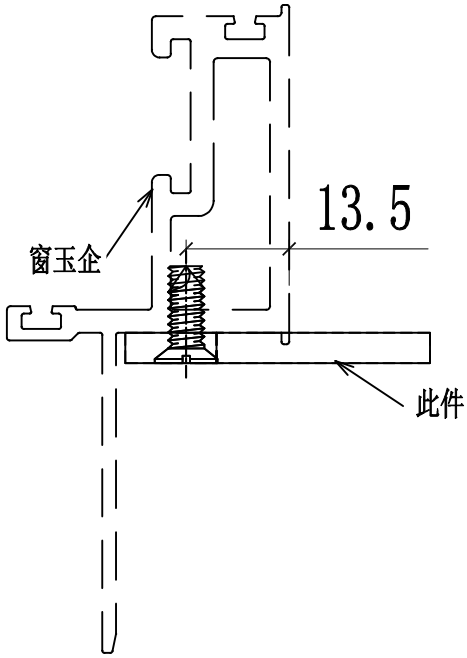


名稱	幕牆飛機碼	制圖	方強	2022.06.25	修改			
材料	4mm鋁巴	復核	謝永林	2022.08.17	日期			
顏色	鉻化	批準	胡哥		圖號	CW-LB07		


美特鋁質 有限公司
MIDI Aluminium Fabricator Ltd.


工程號	J853	地盤	延坪道住宅


SH窗玉碼用

數量:404+6（後備)=410

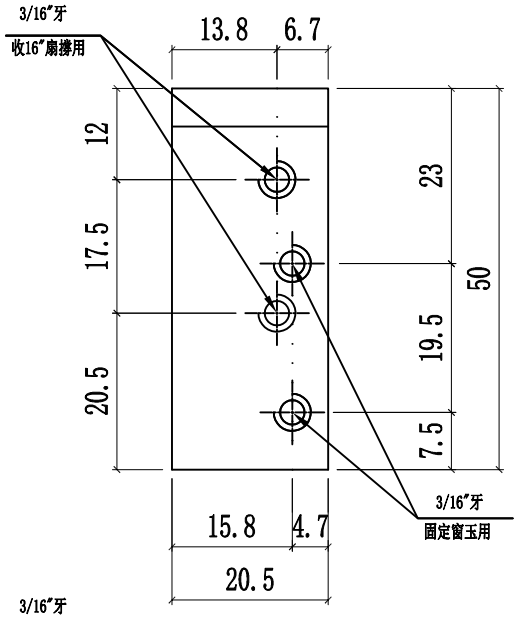


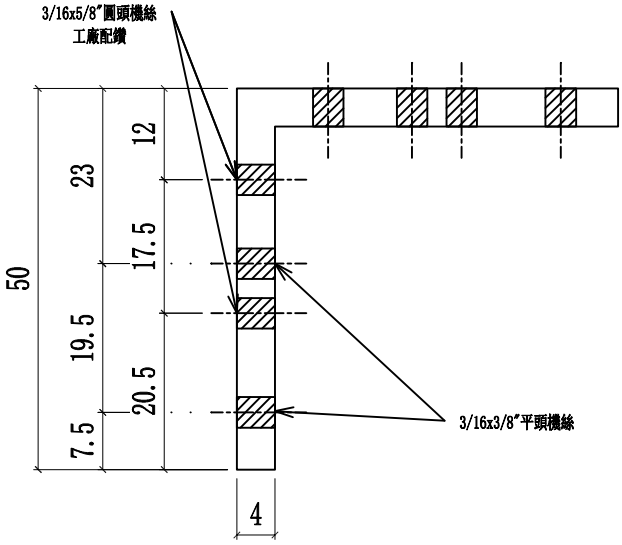

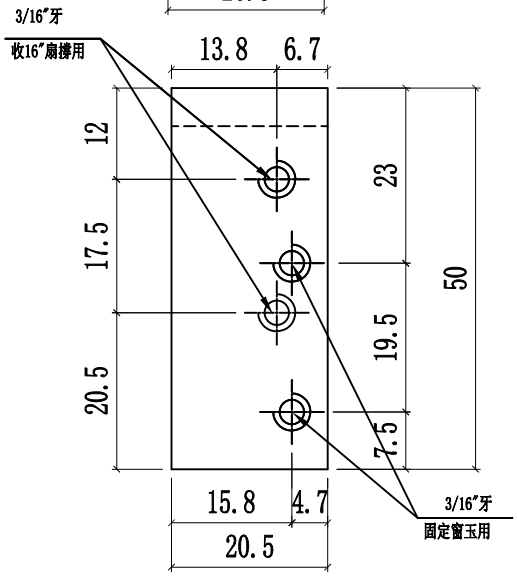


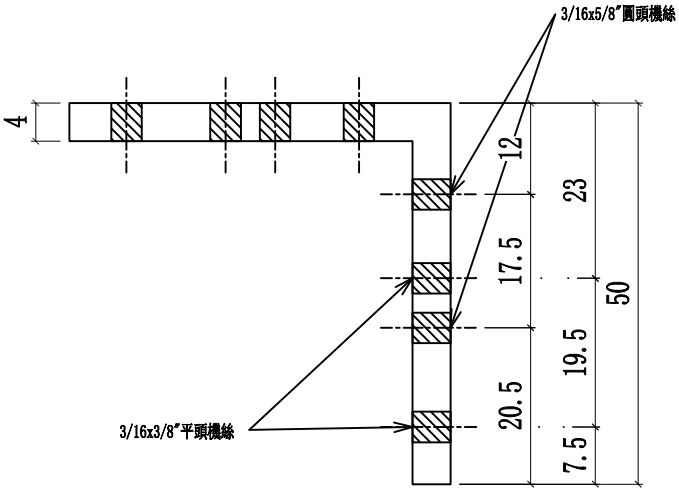

安裝示意圖

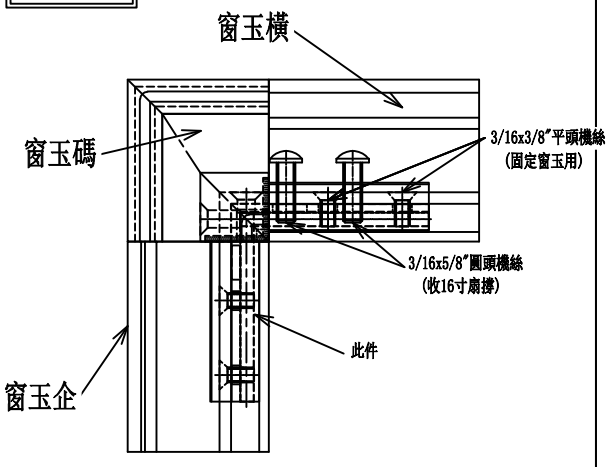

安裝示意圖

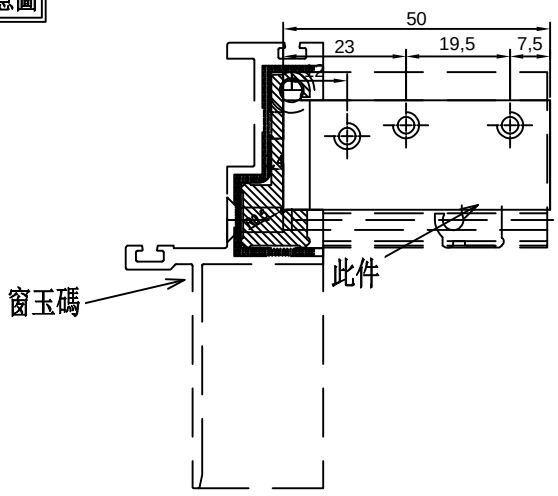


名稱	SH窗玉角碼用鋁角	制圖	方強	2022.06.25	修改			
材料	50*50*4mm鋁角	復核	謝永林	2022.08.17	日期			
顏色	MILL	批準	胡哥		圖號	CW-AG07		


美特鋁質 有限公司
MIDI Aluminium Fabricator Ltd.


TH窗玉碼用


數量:584+6(後備)=590

工程號	J853	地盤	延坪道住宅

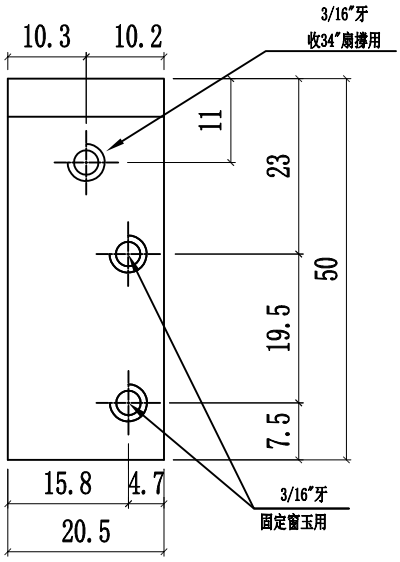


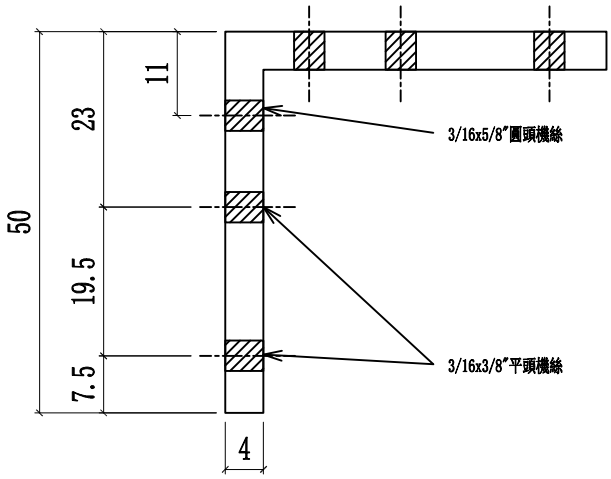

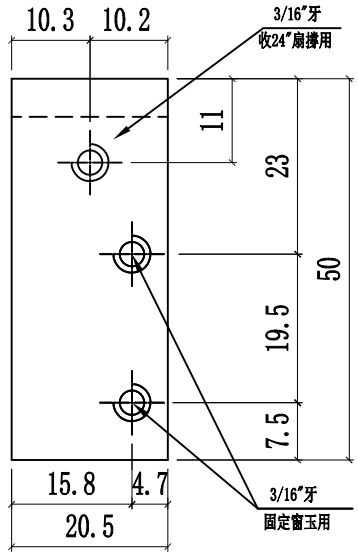


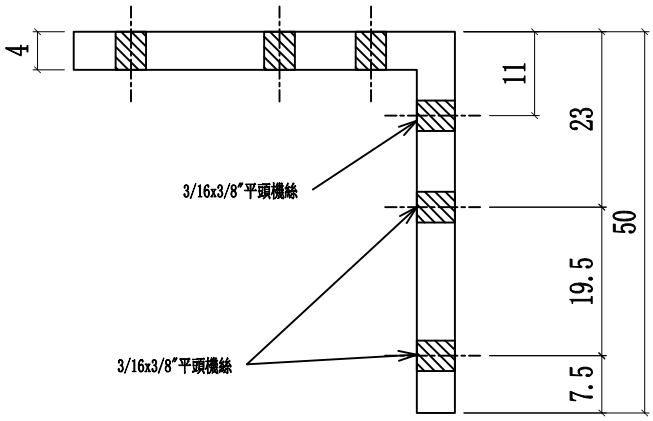

安裝示意圖

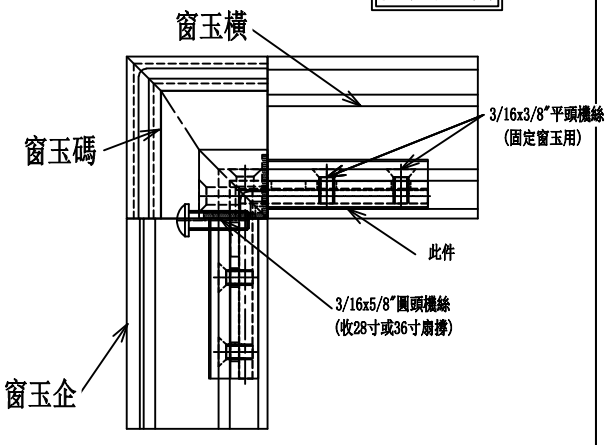

安裝示意圖

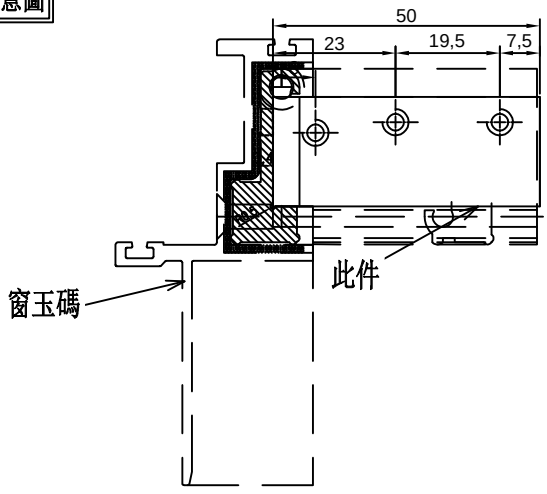


名稱	TH窗玉角碼用鋁角	制圖	方強	2022.06.25	修改			
材料	50*50*4mm鋁角	復核	謝永林	2022.08.17	日期			
顏色	MILL	批準	胡哥		圖號	CW-AG07a		

美特鋁質 有限公司
MIDI Aluminium Fabricator Ltd.

工程號	J853	地盤	延坪道住宅

圖號	層數	數量	總數	使用位置	樓層
853-T22Z	14	1	14	CW-TH22Z	6F-15F,17F-22F

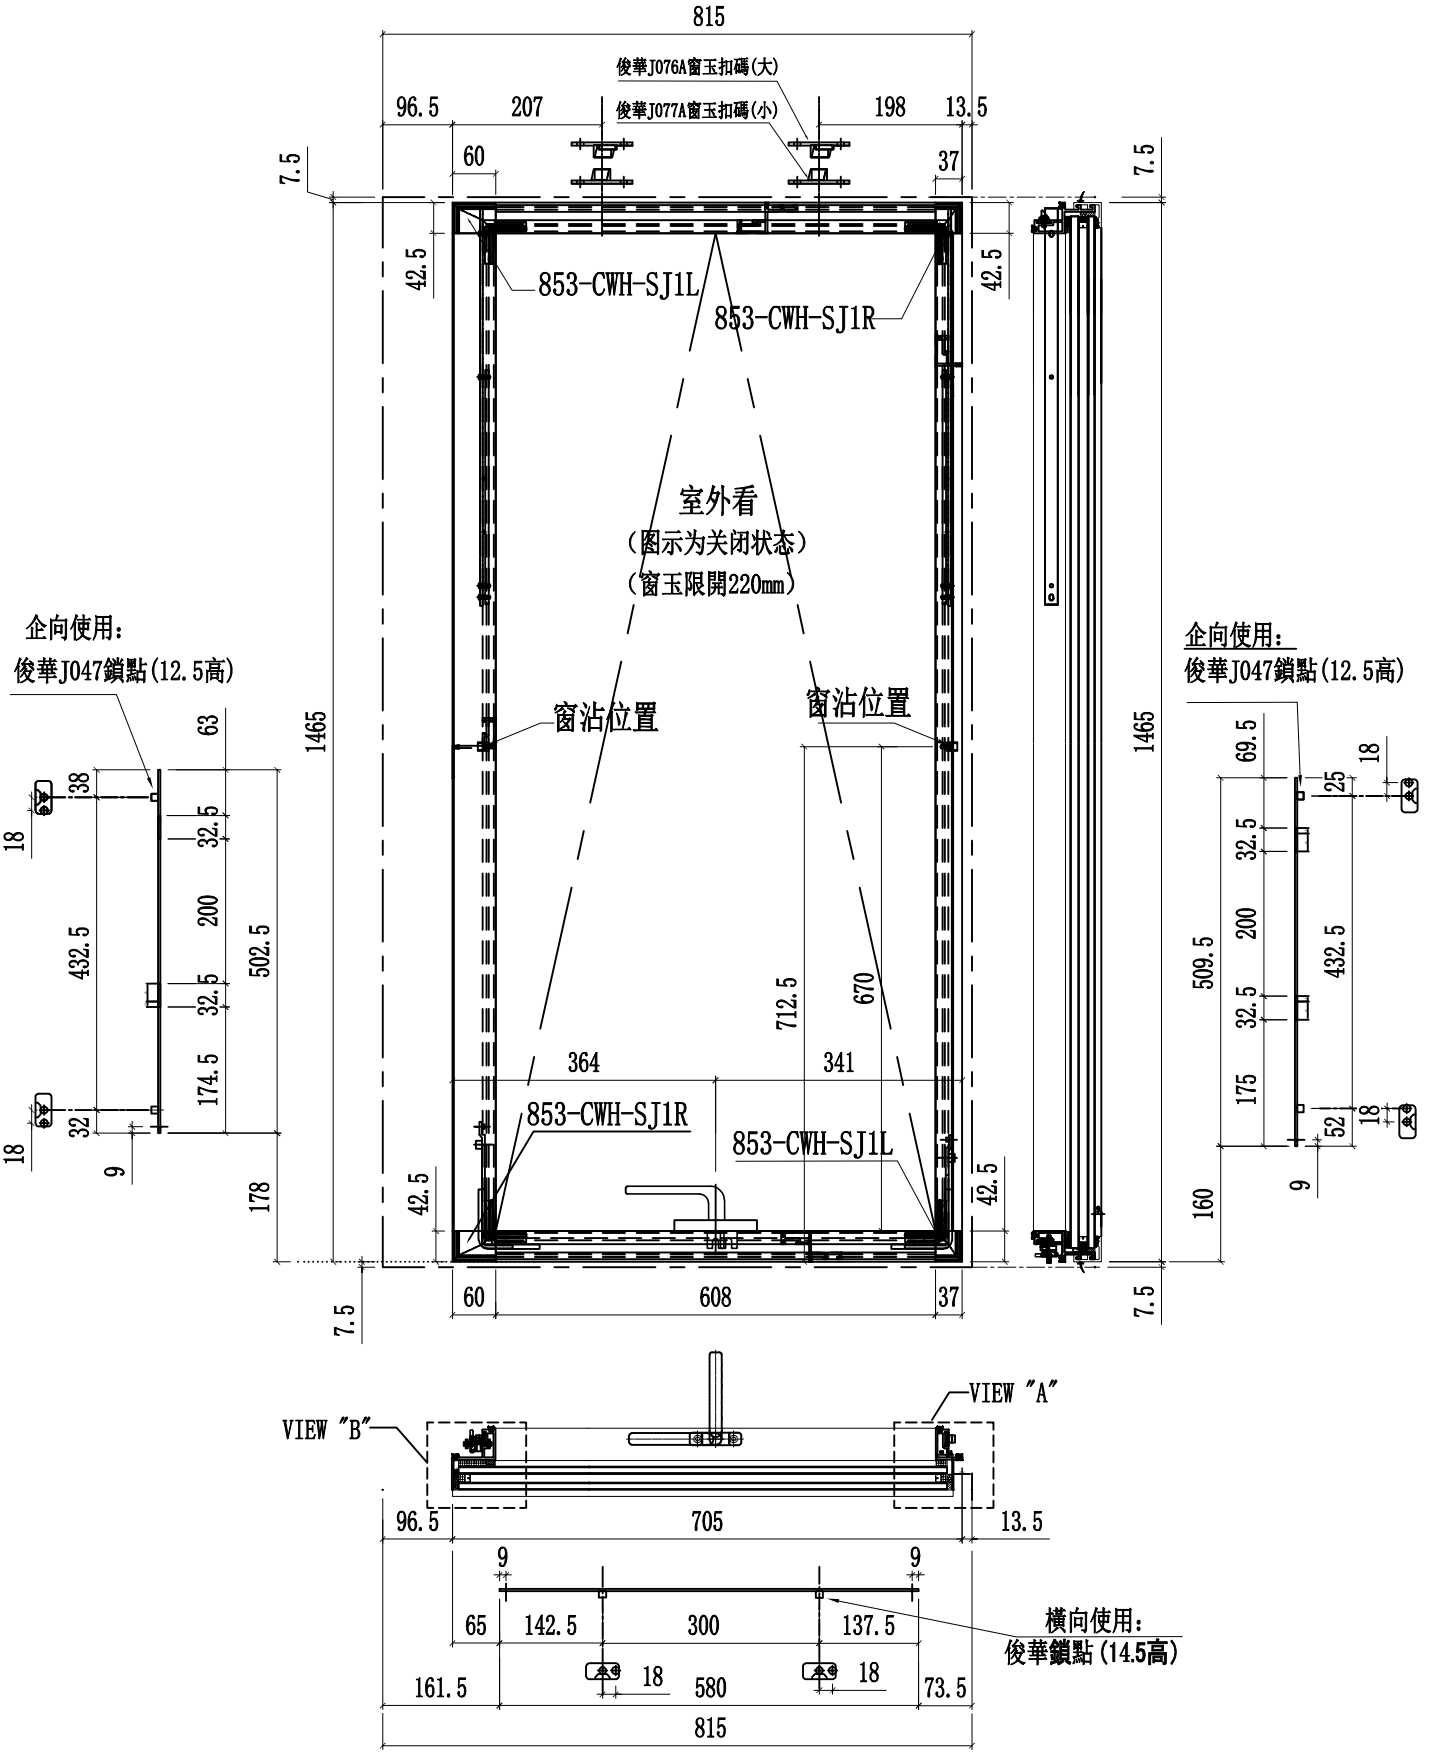


名稱	多點鎖放樣圖	制圖	方強	2022.06.25	修改			
材料	-	復核	謝永林	2022.08.17	日期			
顏色	JMQ213457(三塗)	批準	胡哥		圖號	J853-T22Z		

美特鋁質 有限公司
MIDI Aluminium Fabricator Ltd.

工程號	J853	地盤	延坪道住宅

圖號	層數	數量	總數	使用位置	樓層
853-T22aZ	2	1	2	CW-TH22aZ	5F,16F

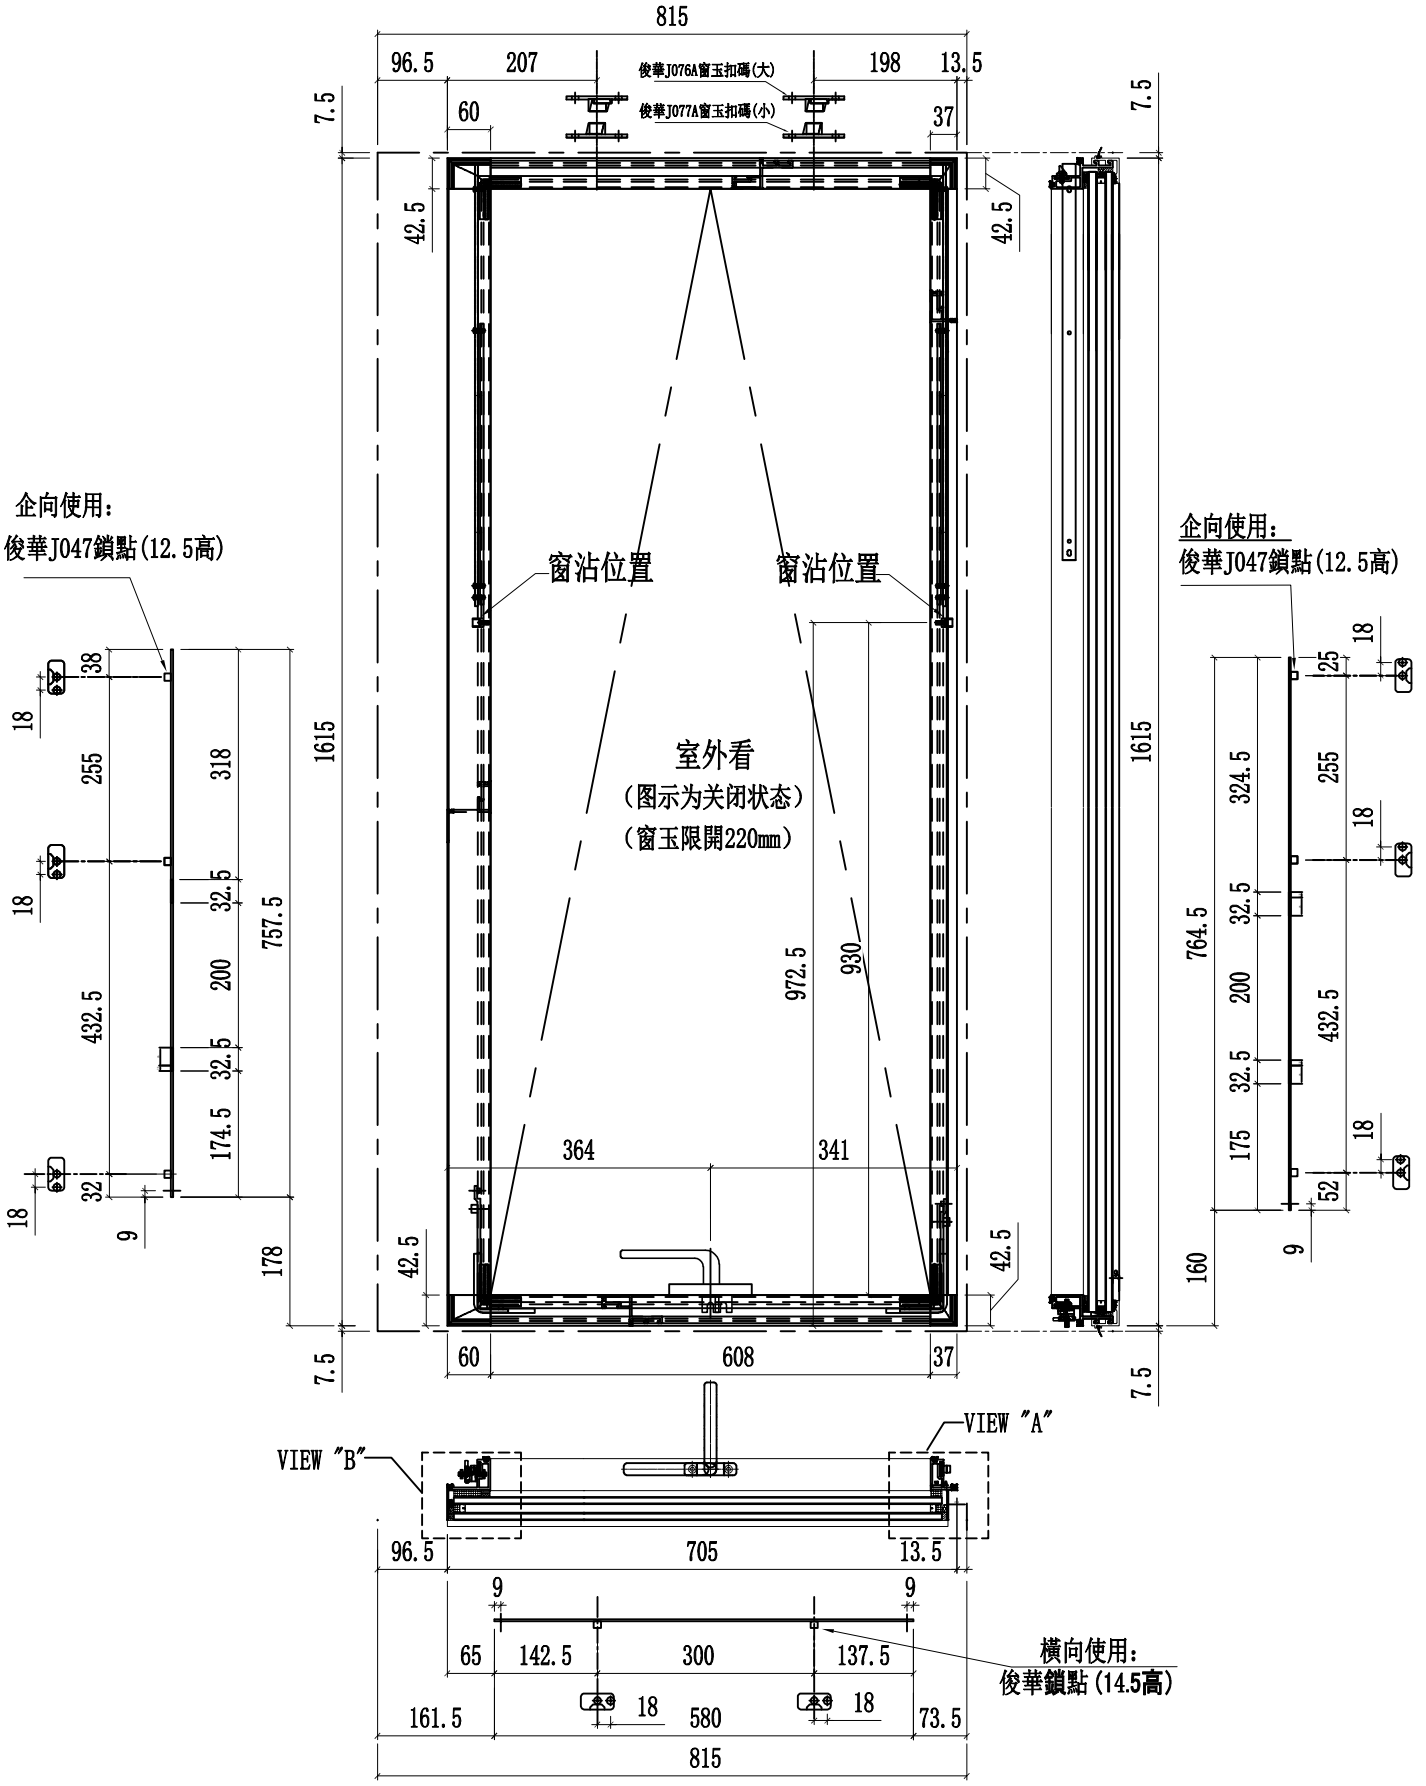


名稱	多點鎖放樣圖	制圖	方強	2022.06.25	修改			
材料	-	復核	謝永林	2022.08.17	日期			
顏色	JMQ213457(三塗)	批準	胡哥		圖號	J853-T22aZ		

美特鋁質 有限公司
MIDI Aluminium Fabricator Ltd.

工程號	J853	地盤	延坪道住宅

圖號	樓層	數量	總數	L	L1	A	B	K	使用位置	樓層
J853-T01	8	1	8	373	400	271		98	CW-TH01	6F-15F
J853-T06	8	1	8	573	600	471	214	179.5	CW-TH06	6F-15F
J853-T09	8	1	8	560.5	587.5	458.5	201.5	179.5	CW-TH09	6F-15F
J853-T16	14	1	14	690.5	717.5	588.5	331.5	179.5	CW-TH16	6F-15F,17F-22F
	14	1	14	788	815	686	429	179.5		6F-15F,17F-22F
J853-T50	8	1	8	1173	1200	1071	814	249.5	CW-TH50	6F-15F
	6	1	6	1173	1200	1071	814	249.5		17F-22F
J853-T30	8	1	8	923	950	821	564	179.5	CW-TH30	6F-15F
	14	1	14	923	950	821	564	179.5		11F-15F,17F-22F
	14	1	14	923	950	821	564	179.5		11F-15F,17F-22F
合計:			102							

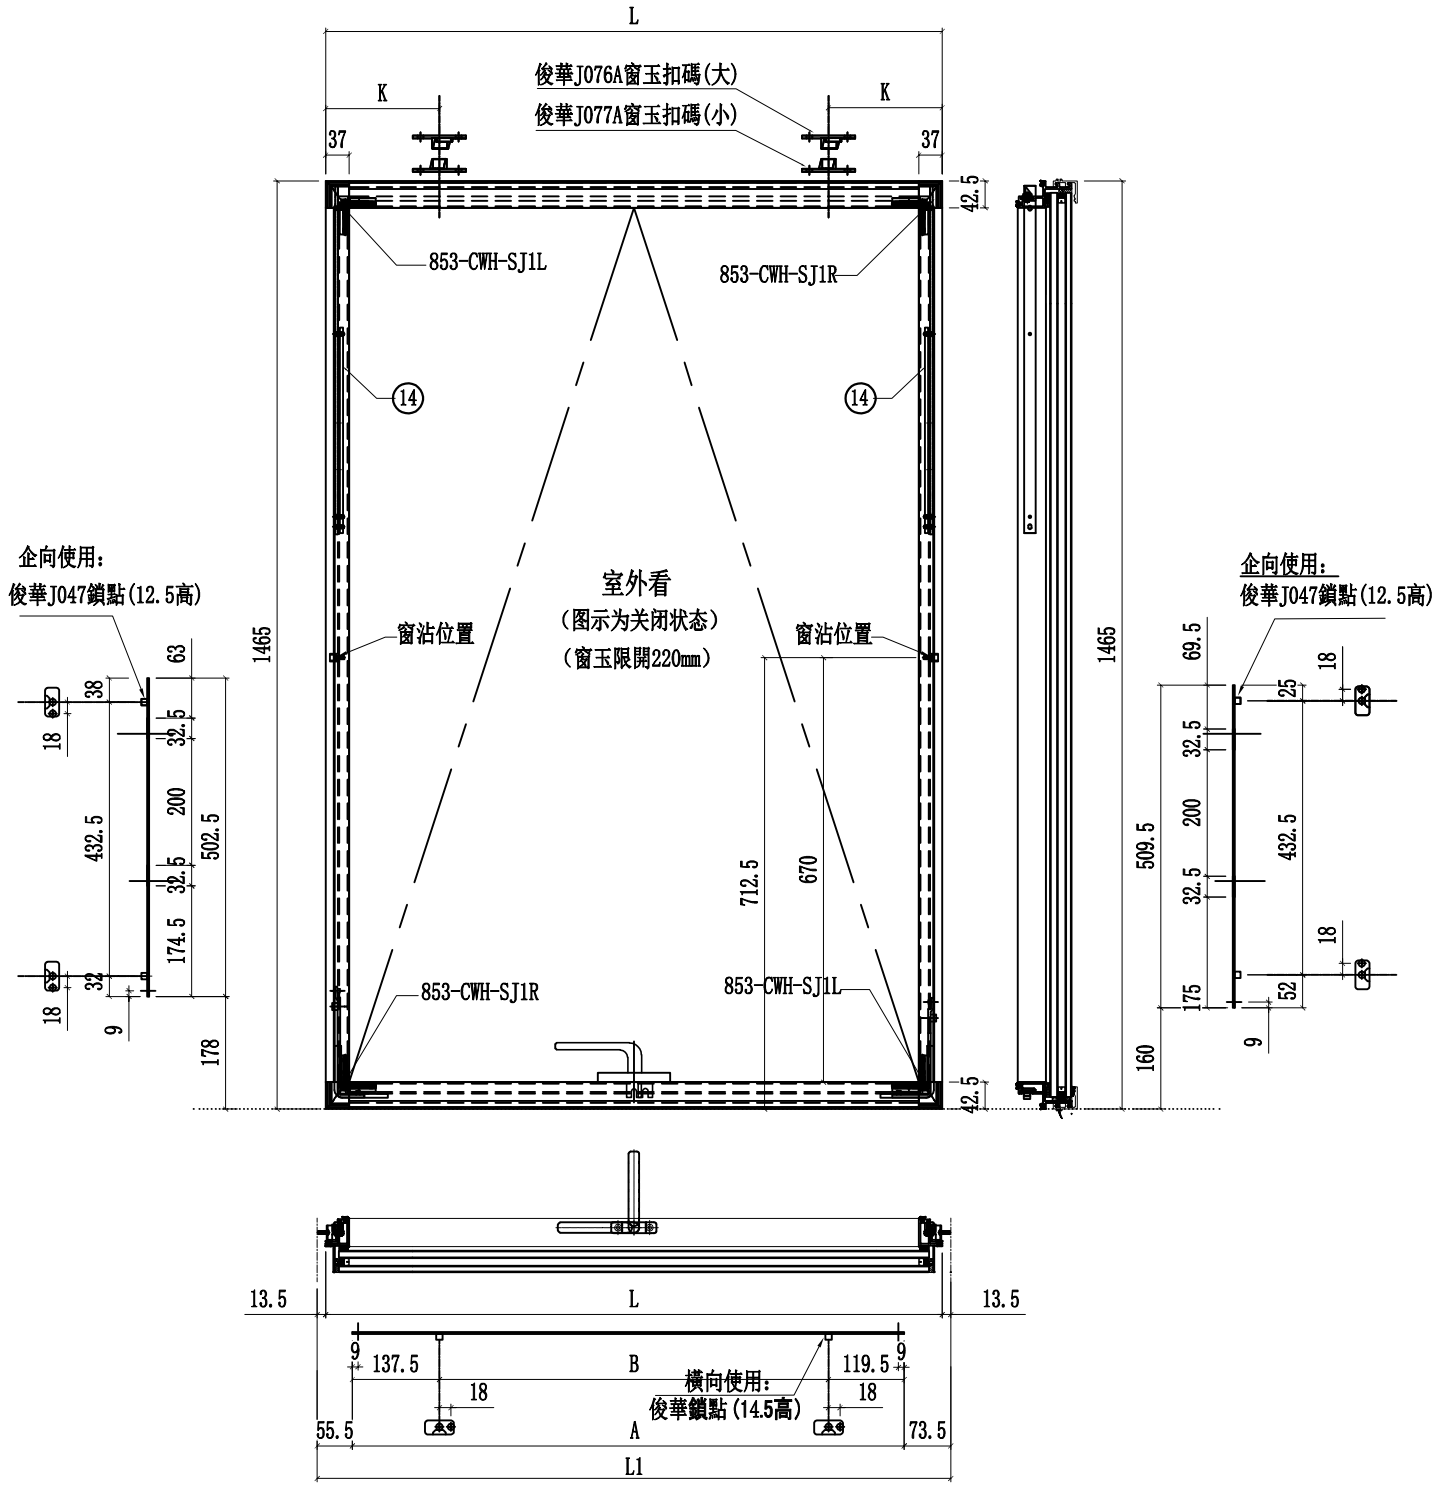


名稱	多點鎖放樣圖	制圖	方強	2022.06.25	修改			
材料	-	復核	謝永林	2022.08.17	日期			
顏色	JMQ213457(三塗)	批準	胡哥		圖號	J853-T01		

美特鋁質 有限公司
MIDI Aluminium Fabricator Ltd.

工程號	J853-T37a	地盤	延坪道住宅

圖號	樓層	數量	總數	L	L1	A	B	K	使用位置	樓層
J853-T01a	1	1	1	373	400	271		98	CW-TH01a	16F
J853-T06a	2	1	2	573	600	471	214	179.5	CW-TH06a	5F, 16F
J853-T09a	2	1	2	560.5	587.5	458.5	201.5	179.5	CW-TH09a	5F, 16F
J853-T16a	3	1	3	690.5	717.5	588.5	331.5	179.5	CW-TH16a	5F, 16F, 25F
	3	1	3	690.5	717.5	588.5	331.5	179.5		5F, 16F, 25F
J853-T18a	1	1	1	723	750	621	364	179.5	CW-TH18a	25F
	1	1	1	723	750	621	364	179.5		25F
J853-T50a	2	1	2	1173	1200	1071	814	249	CW-TH50a	5F, 16F
	1	1	1	1173	1200	1071	814	249		25F
J853-T30a	1	1	1	923	950	821	564	179.5	CW-TH30a	16F
	3	1	3	923	950	821	564	179.5		5F, 16F, 25F
	3	1	3	923	950	821	564	179.5		5F, 16F, 25F
合計:			23							

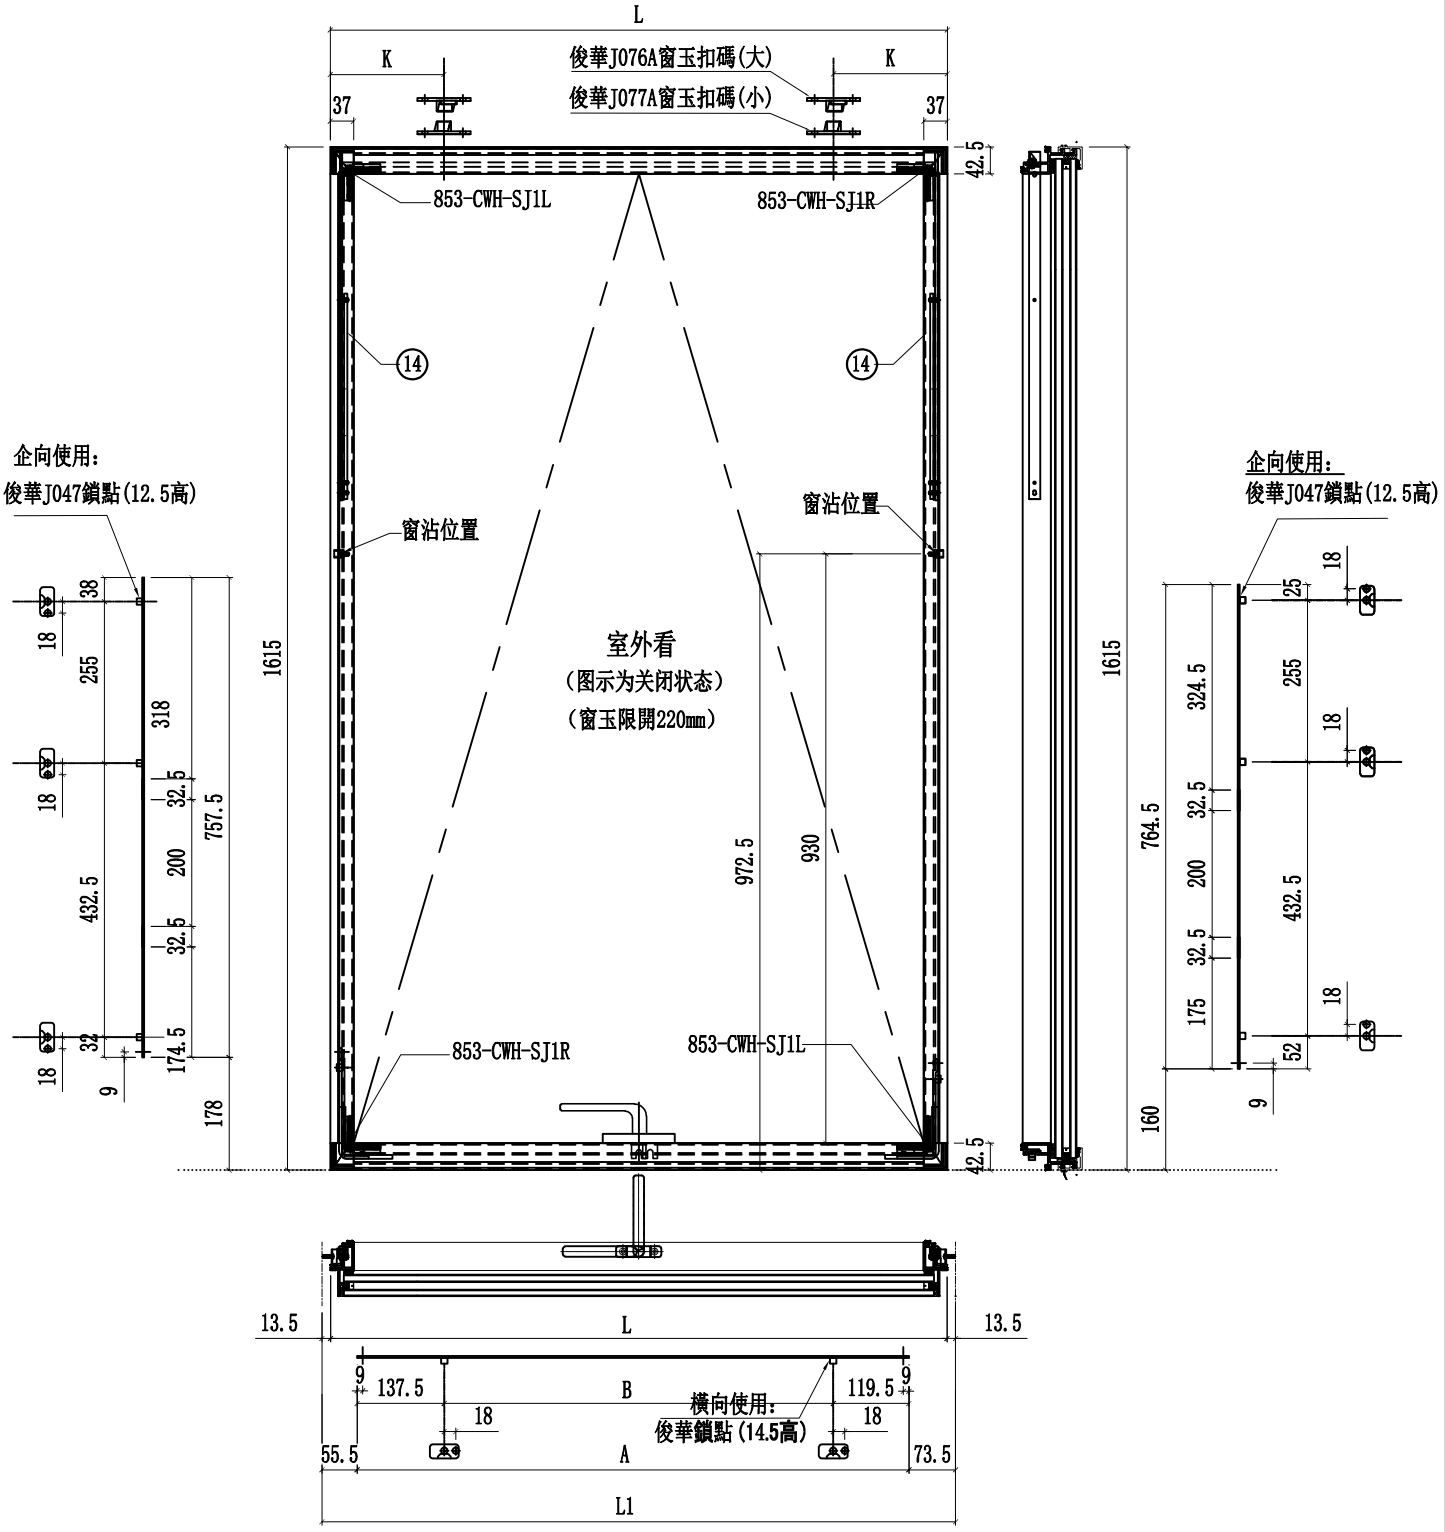


名稱	多點鎖放樣圖	制圖	方強	2022.06.25	修改			
材料	-	復核	謝永林	2022.08.17	日期			
顏色	JMQ213457(三塗)	批準	胡哥		圖號	J853-T01a		

美特鋁質 有限公司
MIDI Aluminium Fabricator Ltd.

工程號	J853	地盤	延坪道住宅

圖號	樓層	數量	總數	L	L1	A	B	K	使用位置	樓層
J853-T06b	1	1	1	573	600	471	214	179.5	CW-TH06b	23F
	1	1	1	573	600	471	214	179.5		23F
J853-T50b	1	1	1	1173	1200	1071	814	249.5	CW-TH50b	23F
J853-T30b	1	1	1	923	950	821	674	179.5	CW-TH30b	23F
	1	1	1	923	950	821	674	179.5		23F
合計：		5								

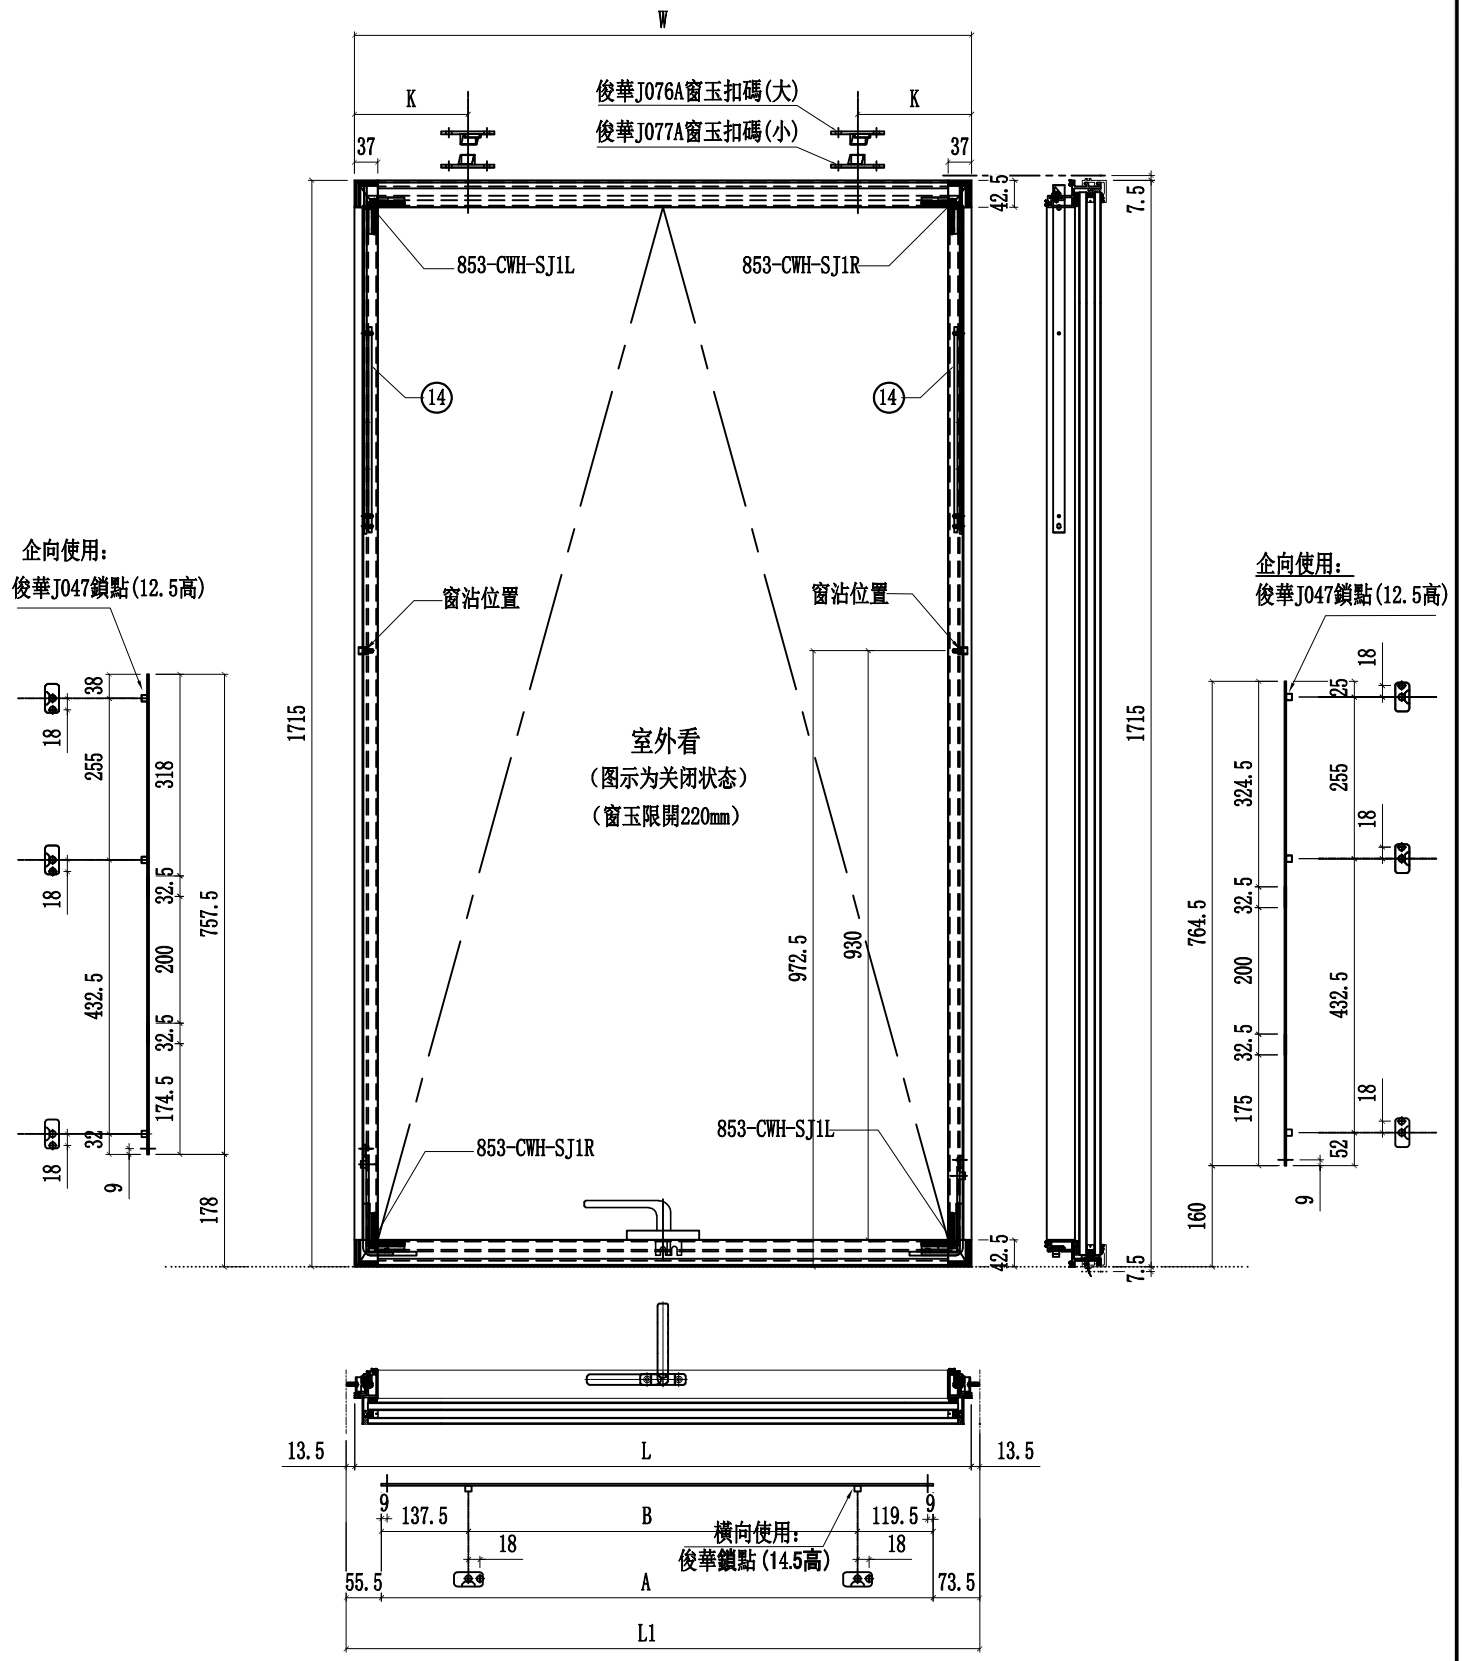


名稱	多點鎖放樣圖	制圖	方強	2022.06.25	修改			
材料	-	復核	謝永林	2022.08.17	日期			
顏色	JMQ213457(三塗)	批準	胡哥		圖號	J853-T06b		

美特鋁質 有限公司
MIDI Aluminium Fabricator Ltd.

工程號	J853	地盤	延坪道住宅

圖號	層數	數量	總數	L	L1	使用位置	樓層
J853-SL05	14	1	14	474	500	CW-SH-05L	6F-15F,17F-22F
J853-SL06	6	1	6	574	600	CW-SH-06L	17F-22F
	14	1	14	574	600		6F-15F,17F-22F
	14	1	14	574	600		6F-15F,17F-22F
J853-SL09	6	1	6	562	588	CW-SH-09L	17F-22F
合計：			54				

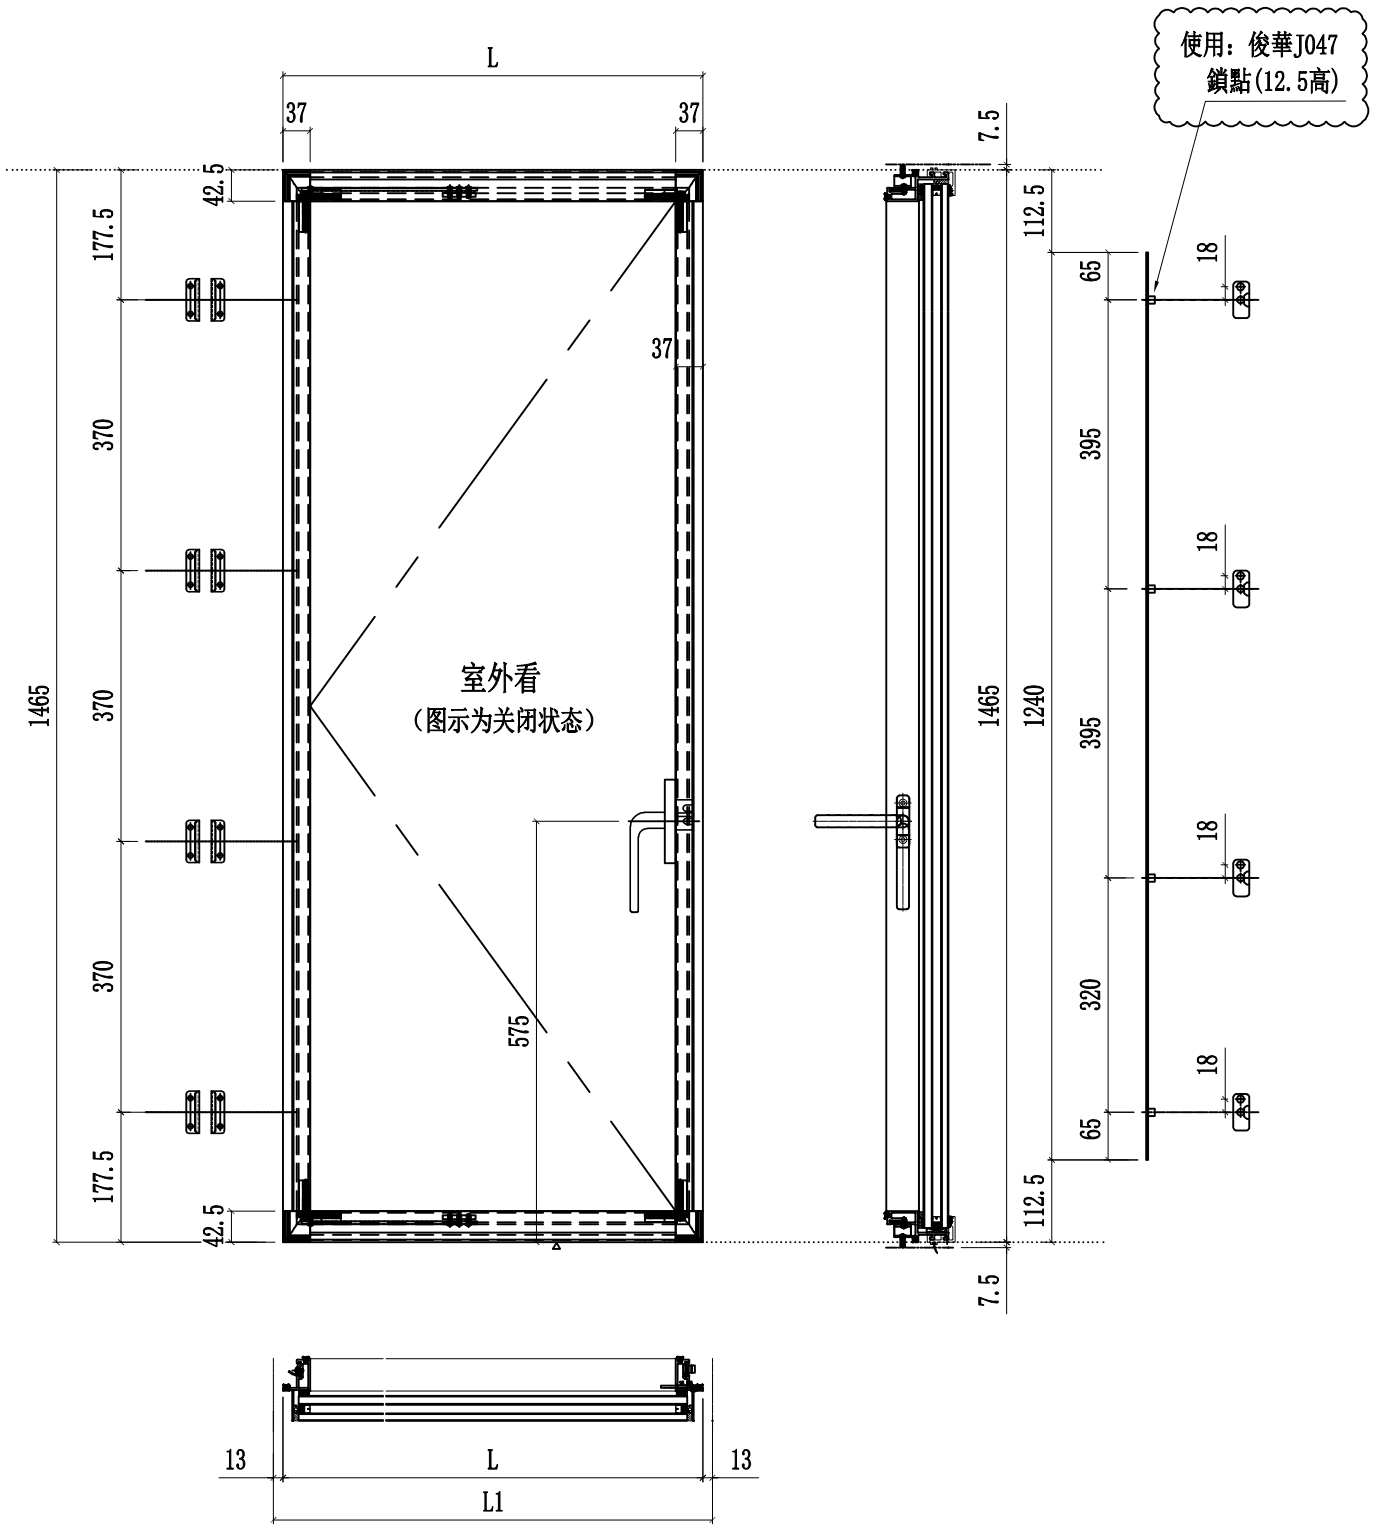


名稱	多點鎖放樣圖	制圖	方強	2022.06.25	修改			
材料	-	復核	謝永林	2022.08.17	日期			
顏色	JMQ213457(三塗)	批準	胡哥		圖號	J853-SL05		

美特鋁質 有限公司
MIDI Aluminium Fabricator Ltd.

工程號	J853	地盤	延坪道住宅

圖號	層數	數量	總數	L	L1	使用位置	樓層
J853-SL05a	3	1	3	474	500	CW-SH-05aL	5F,16F,25F
J853-SL06a	2	1	2	574	600	CW-SH-06aL	5F,16F
	3	1	3	574	600		5F,16F,25F
合計：			8				

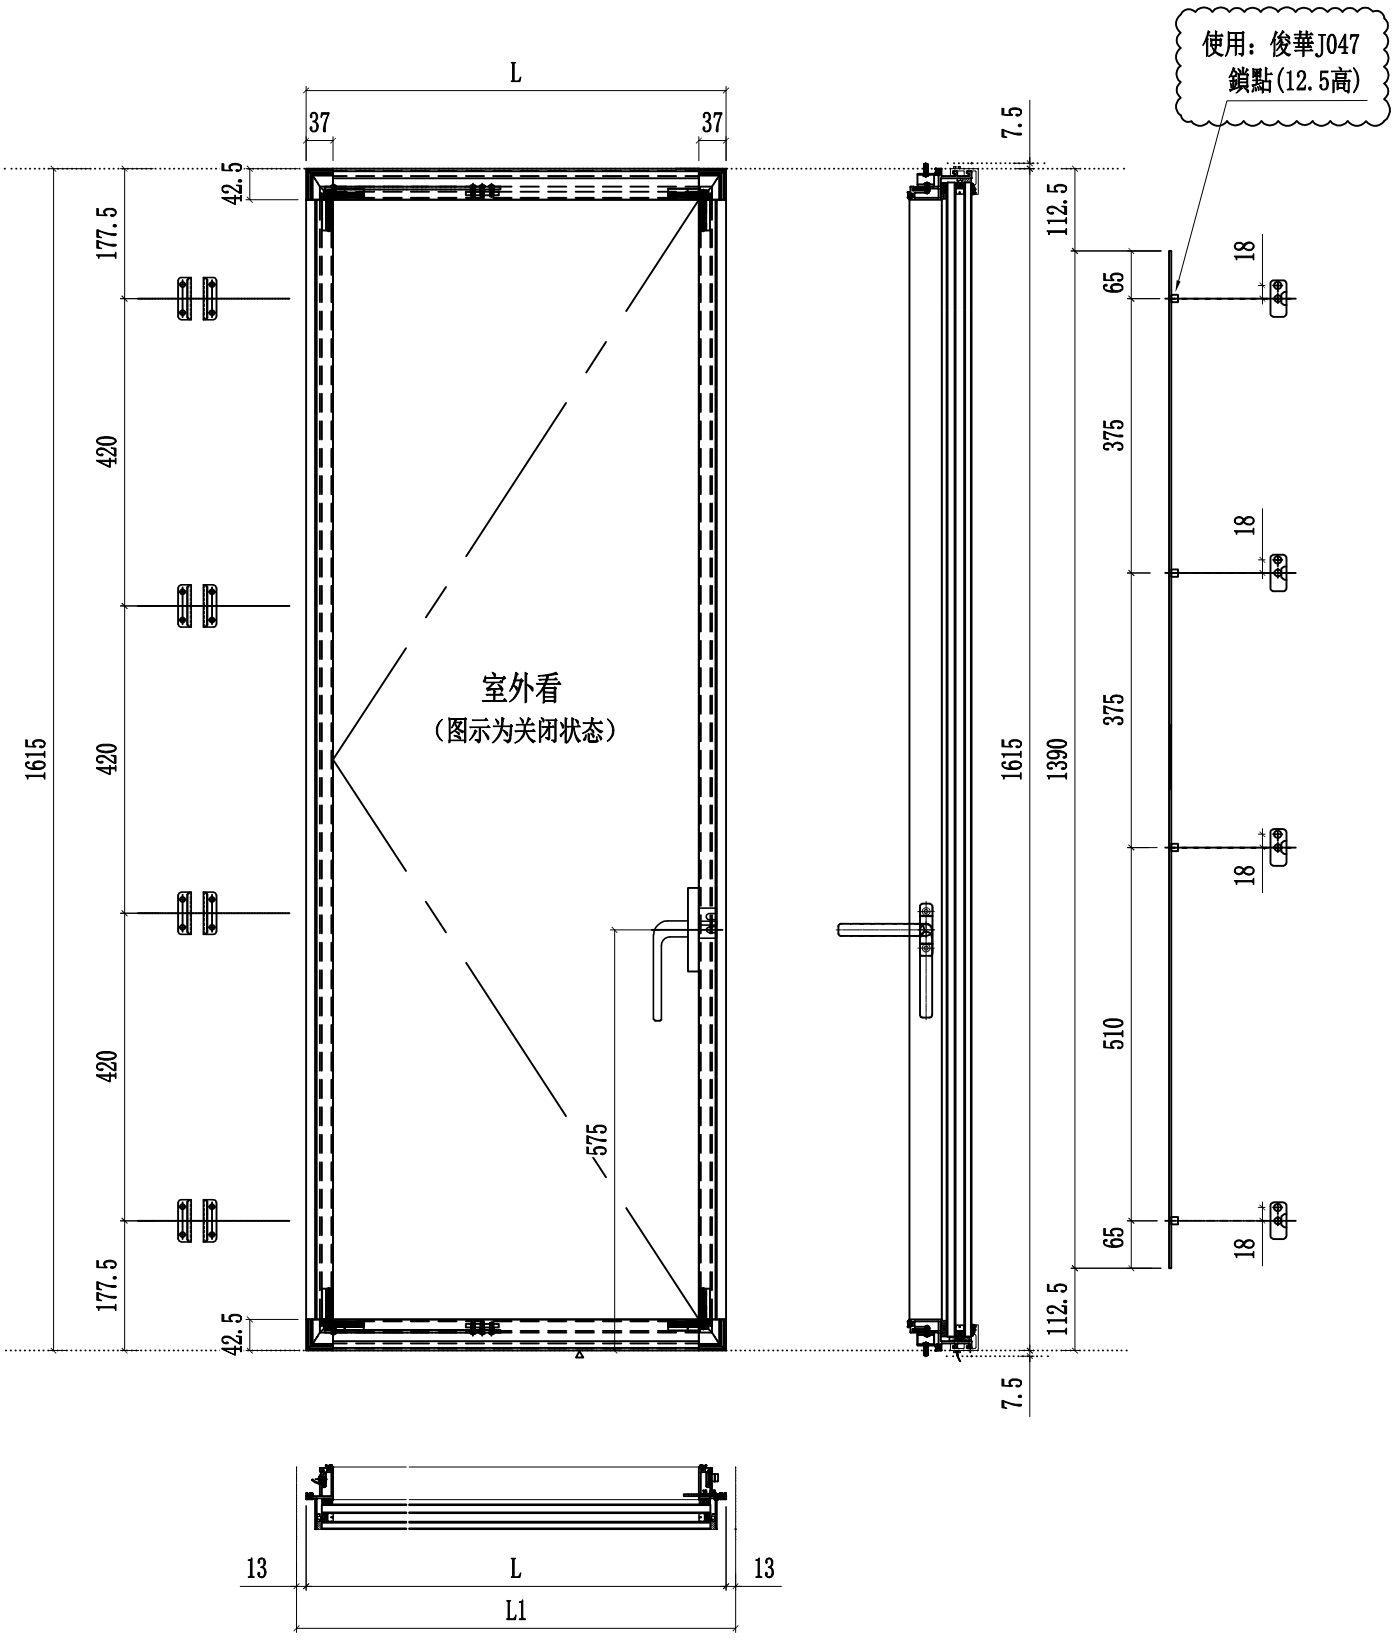


名稱	多點鎖放樣圖	制圖	方強	2022.06.25	修改			
材料	-	復核	謝永林	2022.08.17	日期			
顏色	JMQ213457(三塗)	批準	胡哥		圖號	J853-SL05a		

美特鋁質 有限公司
MIDI Aluminium Fabricator Ltd.

工程號	J853	地盤	延坪道住宅

圖號	層數	數量	總數	L	L1	使用位置	樓層
853-SL05b	1	1	1	474	500	CW-SH-05bL	23F
853-SL06b	1	1	1	574	600	CW-SH-06bL	23F
853-SL09b	1	1	1	562	588	CW-SH-09bL	23F
		合計：	3				

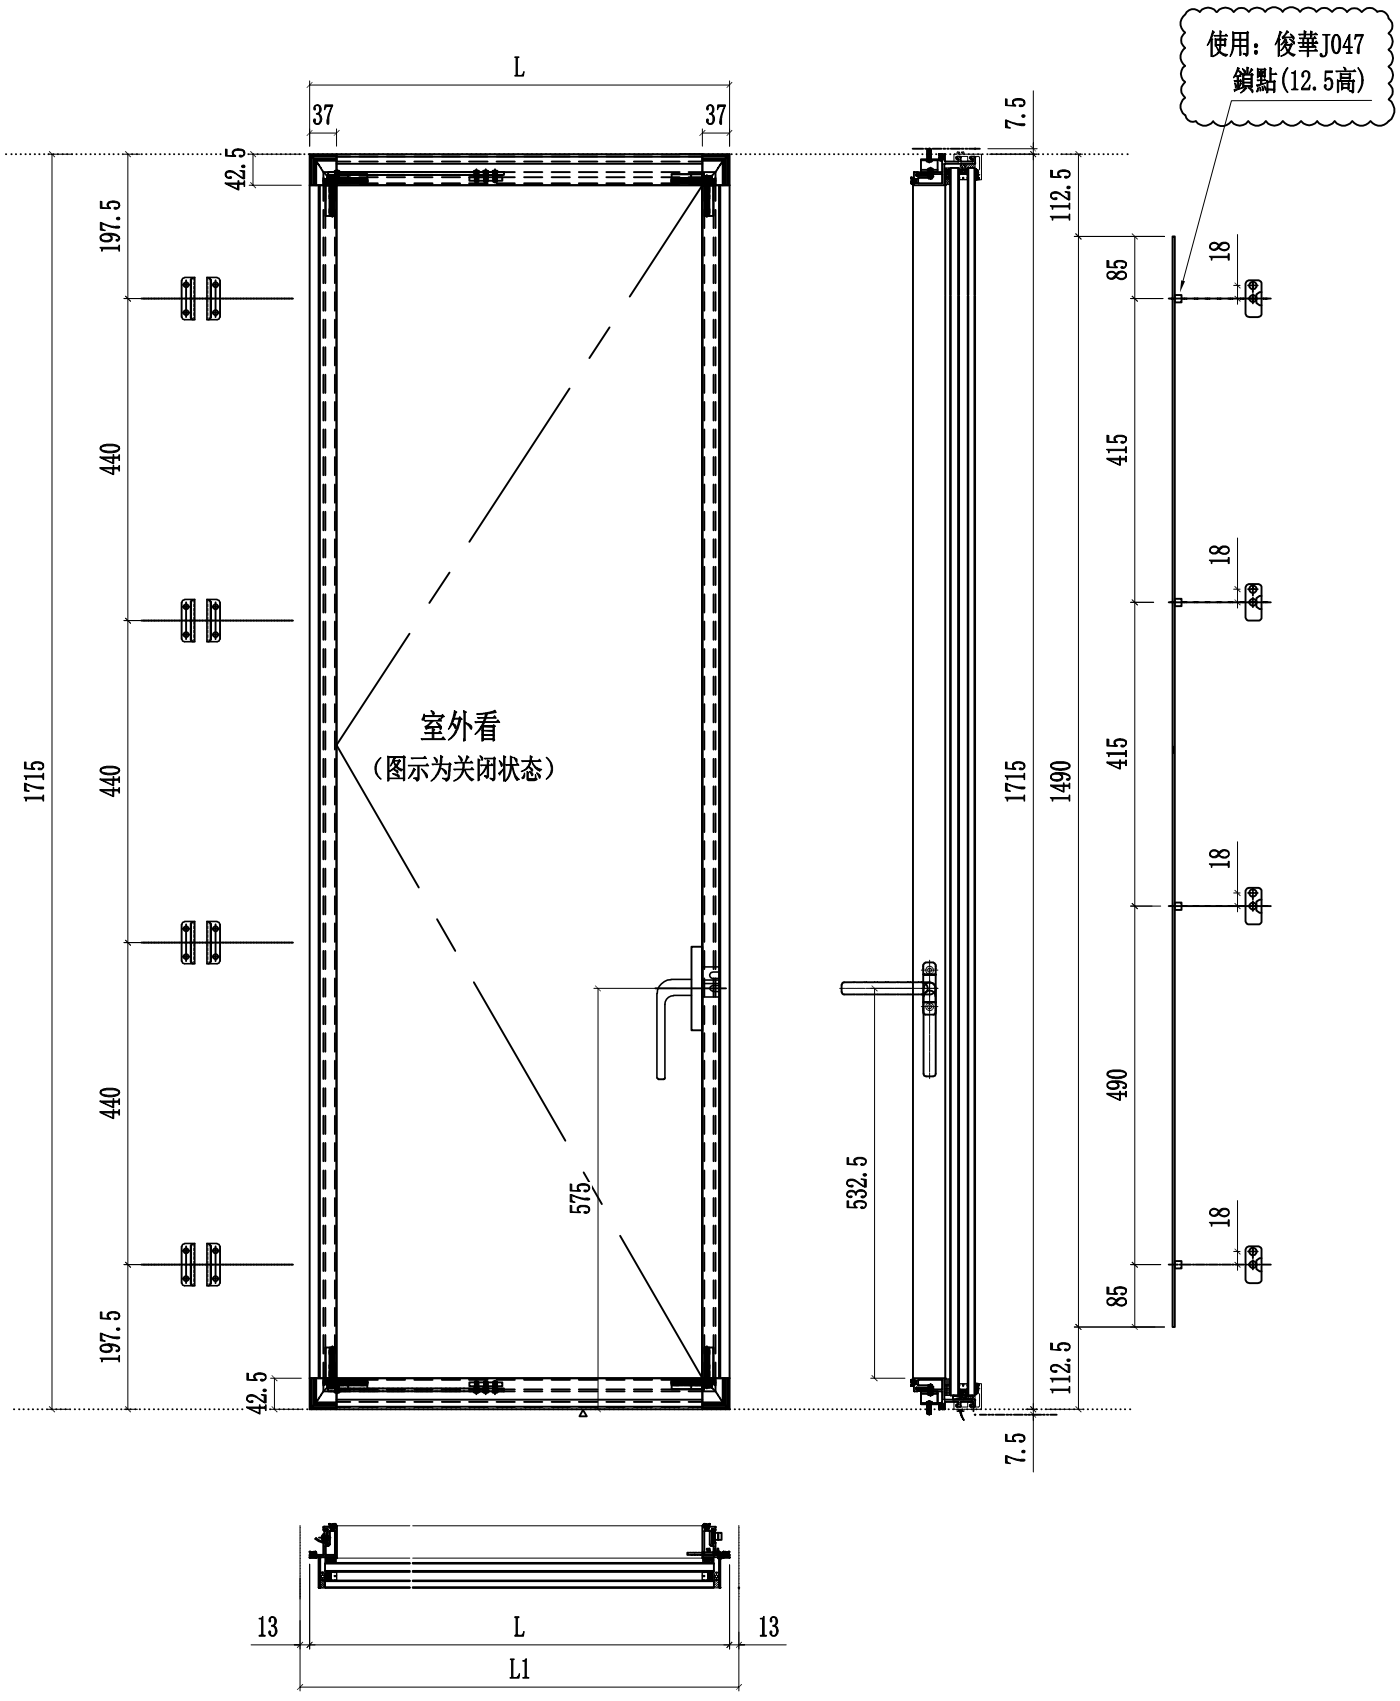


名稱	多點鎖放樣圖	制圖	方強	2022.06.25	修改			
材料	-	復核	謝永林	2022.08.17	日期			
顏色	JMQ213457(三塗)	批準	胡哥		圖號	J853-SL05b		

美特鋁質 有限公司
MIDI Aluminium Fabricator Ltd.

工程號	J853	地盤	延坪道住宅

圖號	層數	數量	總數	L	L1	使用位置	樓層
J853-SR05	14	1	14	474	500	CW-SH-05R	6F-15F,17F-22F
J853-SR06	14	1	14	574	600	CW-SH-06R	6F-15F,17F-22F
		合計:	28				

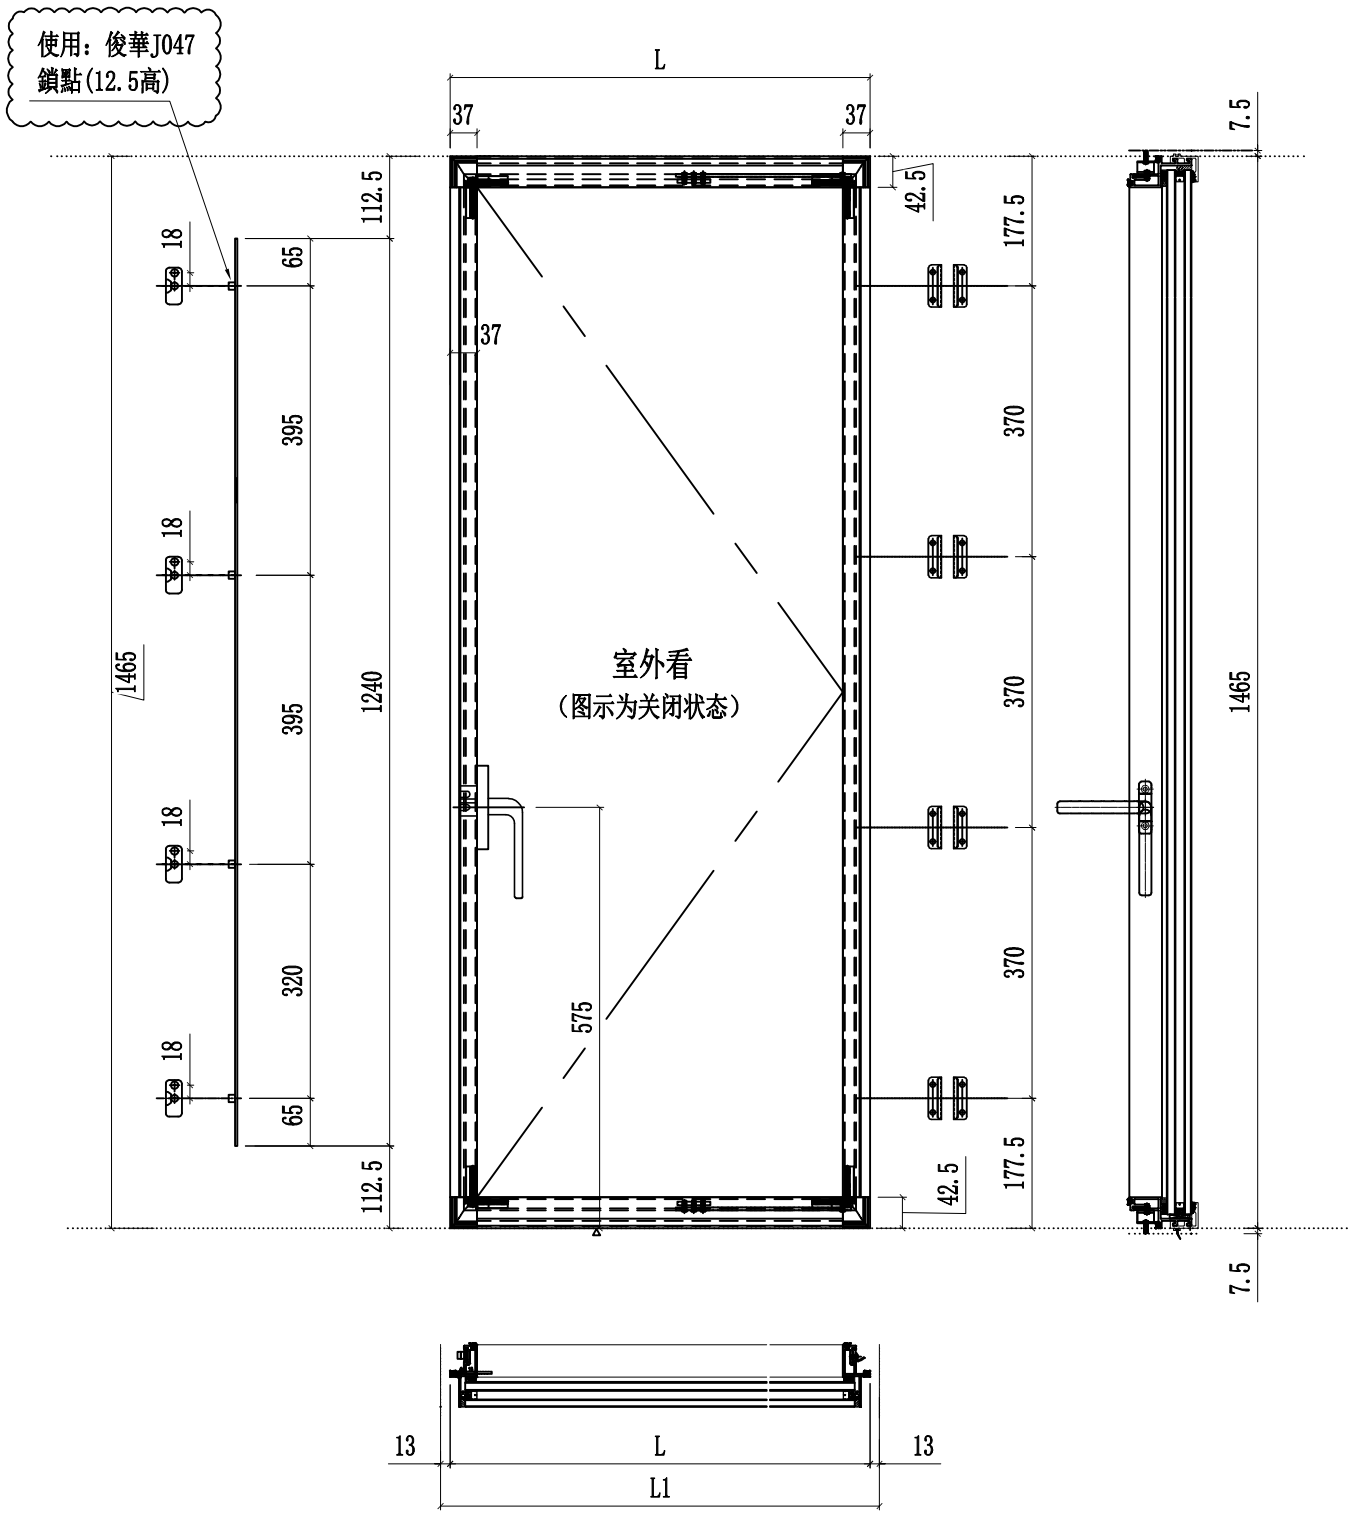


名稱	多點鎖放樣圖	制圖	方強	2022.06.25	修改			
材料	-	復核	謝永林	2022.08.17	日期			
顏色	JMQ213457(三塗)	批準	胡哥		圖號	J853-SR05		

美特鋁質 有限公司
MIDI Aluminium Fabricator Ltd.

工程號	J853	地盤	延坪道住宅

圖號	層數	數量	總數	L	L1	使用位置	樓層
853-SR05a	3	1	3	474	500	CW-SH-05aR	5F,16F,25F
853-SR06a	3	1	3	574	600	CW-SH-06aR	5F,16F,25F
		合計：	6				

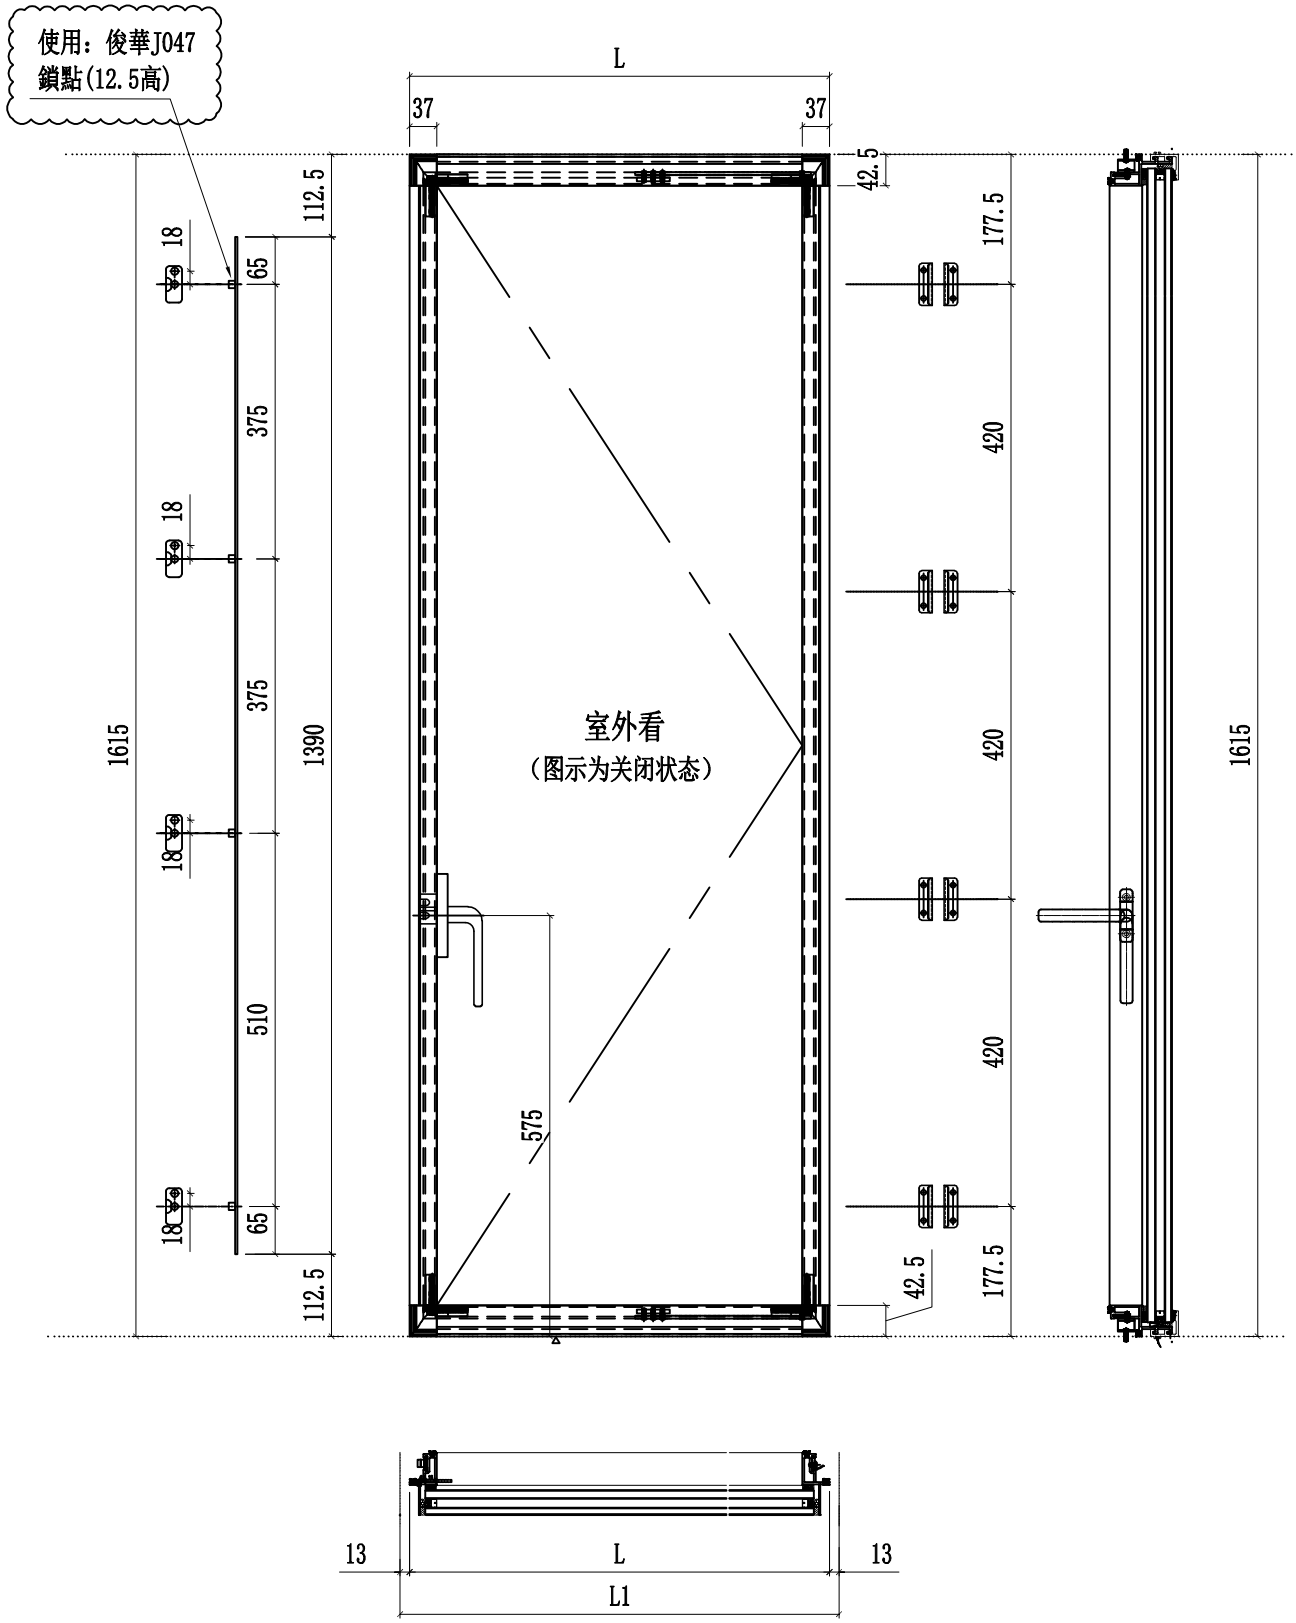


名稱	多點鎖放樣圖	制圖	方強	2022.06.25	修改			
材料	-	復核	謝永林	2022.08.17	日期			
顏色	JMQ213457(三塗)	批準	胡哥		圖號	J853-SR05a		

美特鋁質 有限公司
MIDI Aluminium Fabricator Ltd.

工程號	J853	地盤	延坪道住宅

圖號	層數	數量	總數	L	L1	使用位置	樓層
853-SR05b	1	1	1	474	500	CW-SH-05bR	23F
853-SR06b	1	1	1	574	600	CW-SH-06bR	23F

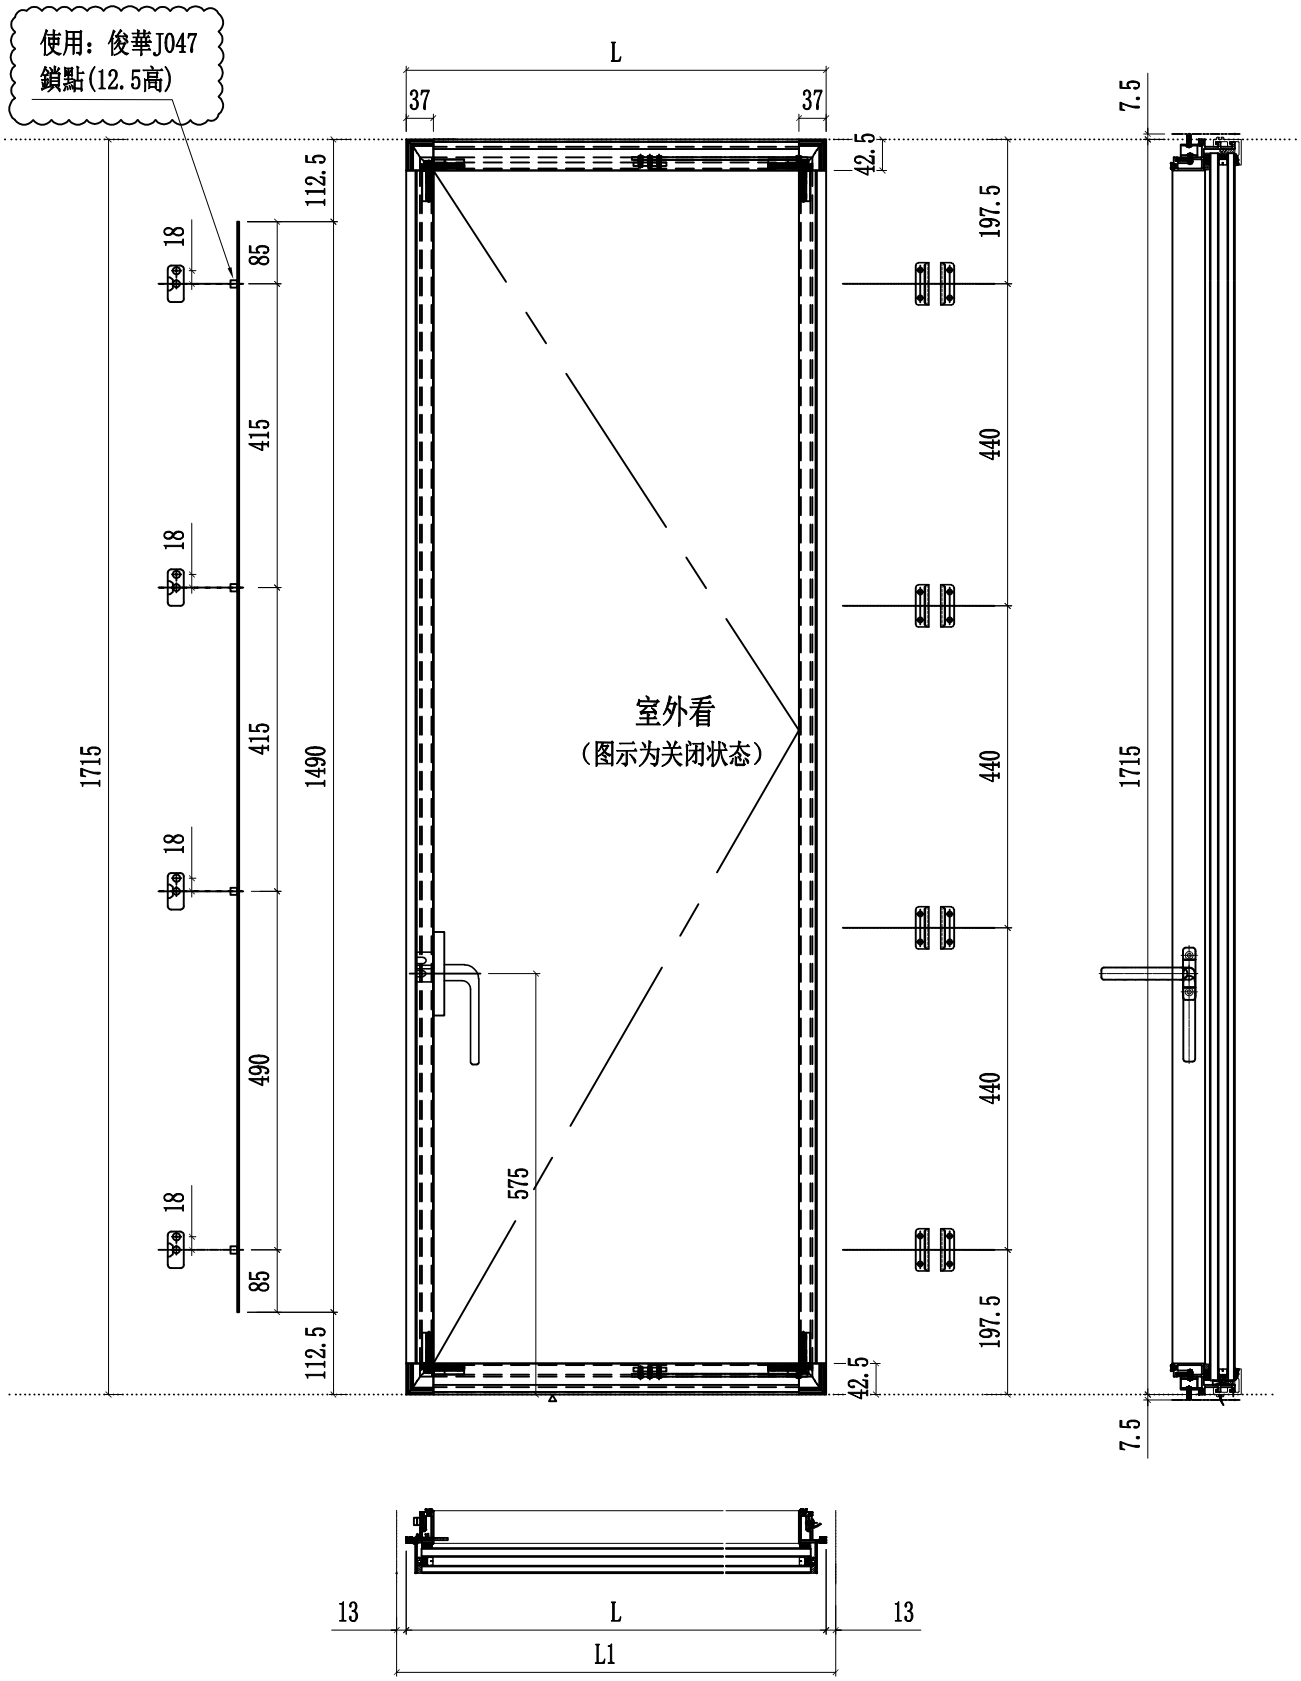

名稱	多點鎖放樣圖	制圖	方強	2022.06.25	修改			
材料	-	復核	謝永林	2022.08.17	日期			
顏色	JMQ213457(三塗)	批準	胡哥		圖號	J853-SR05b		