美特鋁質有限公司
MIDI ALUMINIUM FABRICATOR LTD.

工程指示 / 要求簡箋 ENGINEER INSTRUCTIONS(E.I.)

工程指示編號:	EI- 5548	**修改版本:**	-
	~~EIC~~		
工程編號:	J 853	**工程名稱:**	延坪道
收件人:	Maggie Lor	**發件人:**	Lai Sik Hung
工程項目:	地盤用 T1-T7頂底橫向收口用鐵件生產	**日期:**	29/12/2022

☐ 原合約工程包	☐ 原合約工程加 / 減賬 QT-	☐ 新工程報價 QT-

信件批核號碼/圖紙參考編號:	**批核模具圖紙編號:**
客戶指示附件:	**管理內部批簽署:**

☐ 初步鋁料 B.M.	☐ 加工拆圖，然後生產	☐ 尺寸表
☐ 正式鋁料 B.M.	☐ 技術上資料／指示	☐ 報價
☐ 配件 B.M.	☐ 樣辦或貨品說明書	☐ 分判合約
☐ 其他:		

內容: 地盤用T1-T7頂底橫向收口用鐵件生產 需分座包裝	鐵角及鐵板需符合BS EN 10025 Grade S275J0或以上及CS2:2005或(最新版); 方通及扁通需符合BS EN 10210 Grade S275J0或以上及CS2:2005或(最新版); 若是6mm厚度或以上者，需有沖擊測試數據(Impact Test Data); 若要求熱浸者，需符合BS EN ISO 1461:1999或(最新版)(=85 Micro);
完成上列要求日期: 09/01/2023	

國內

☐ 生產技術總監	☐ 連附件	☐ 技術部	☐ 連附件	☐ 生產部	☐ 連附件
☐ 採購部	☐ 連附件	☐ 生產統籌部	☐ 連附件	☐ 報關組	☐ 連附件
☐ 質檢部	☐ 連附件	☐ 會計部	☐ 連附件	☐ 機械設計部	☐ 連附件
☐ 香港辦	☐ 連附件	☐ 其他:			

☐ 行政部	☐ 連附件	☐ 會計部	☐ 連附件	☐ 統籌部	☐ 連附件	☐ 工程部	☐ 連附件
☑ 採購部	☑ 連附件	☐ QS部	☐ 連附件	☐ 地盤管理	☐ 連附件	☐ 維修部	☐ 連附件

*發件人簽署：	*組別成員批核簽署：
傳遞編號：	項目經理簽署：

圖則登記表
DRAWING REGISTER

工程名稱 Project Title:	九龍延坪道（大货）
T1-T7地盤頂底橫向收口用鐵件拆圖	
工程編號 Project No:	**J-853**

接收日期 Receiving Date (適用於客戶圖則)

年										
月										
日										

分發予 Distributed To

發出日期 Issued Date

年	22									
月	12									
日	26									

	圖則編號 Drg. No.	圖則名稱 Drawing Title	修訂編號 Revision No.									
1	WTJ1-1	50x30x5mm鐵角	-									
2	WTJ2	100x50x6mm鐵角	-									
3	WTJ3	100x75x6mm鐵角	-									
4	WTJ4-1	50x50x5mm鐵角	-									
5	WTJ4-2	50x50x5mm鐵角	-									
6	WTJ4	60x40x5mm鐵通/50x50x5mm鐵角	-									
7	WTJ5-1	50x50x5mm鐵角	-									
8	TJ101	50x50x5mm鐵角	-									
9	TJ102	50x50x5mm鐵角	-									
10	TJ103	50x50x5mm鐵角	-									
11	TJ104	50x50x5mm鐵角	-									
12	TJ105	50x50x5mm鐵角	-									
13	TJ106	50x50x5mm鐵角	-									
14	TJ107	50x50x5mm鐵角	-									
15	TJ108a	50x50x5mm鐵角	-									
16	TJ108b	50x50x5mm鐵角	-									
17	TJ109	50x50x5mm鐵角	-									
18	TJ110a	50x50x5mm鐵角	-									
19	TJ110b	50x50x5mm鐵角	-									
20	TJ111	50x50x5mm鐵角	-									
21	TJ112	50x50x5mm鐵角	-									
22	TJ113	50x50x5mm鐵角	-									
23	TJ201	50x50x5mm鐵角	-									
24	TJ202	50x50x5mm鐵角	-									
25	TJ203	50x50x5mm鐵角	-									

圖則登記表
DRAWING REGISTER

工程名稱 Project Title:	九龍延坪道（大货）
T1-T7地盤頂底橫向收口用鐵件拆圖	
工程編號 Project No:	**J-853**

分發予 Distributed To

接收日期 Receiving Date (適用於客戶圖則)

年										
月										
日										

發出日期 Issued Date

年	22									
月	12									
日	26									

圖則編號 Drg. No.	圖則名稱 Drawing Title		修訂編號 Revision No.									
TJ204	50x50x5mm鐵角	26	-									
TJ205	50x50x5mm鐵角	27	-									
TJ206	50x50x5mm鐵角	28	-									
TJ207	50x50x5mm鐵角	29	-									
TJ208	50x50x5mm鐵角	30	-									
TJ209	50x50x5mm鐵角	31	-									
TJ210	50x50x5mm鐵角	32	-									
TJ211	50x50x5mm鐵角	33	-									
TJ212	50x50x5mm鐵角	34	-									
TJ213a	50x50x5mm鐵角	35	-									
TJ213b	50x50x5mm鐵角	36	-									
TJ301	50x50x5mm鐵角	37	-									
TJ302	50x50x5mm鐵角	38	-									
TJ303	50x50x5mm鐵角	39	-									
TJ304	50x50x5mm鐵角	40	-									
TJ305	50x50x5mm鐵角	41	-									
TJ306	50x50x5mm鐵角	42	-									
TJ307	50x50x5mm鐵角	43	-									
TJ308	50x50x5mm鐵角	44	-									
TJ309	50x50x5mm鐵角	45	-									
TJ310	50x50x5mm鐵角	46	-									
TJ311	50x50x5mm鐵角	47	-									
TJ312a	50x50x5mm鐵角	48	-									
TJ312b	50x50x5mm鐵角	49	-									
TJ501	50x50x5mm鐵角	50	-									

圖則登記表
DRAWING REGISTER

工程名稱 Project Title:	九龍延坪道（大货）
T1-T7地盤頂底橫向收口用鐵件拆圖	
工程編號 Project No:	**J-853**

分發予 Distributed To

接收日期 Receiving Date (適用於客戶圖則)

年										
月										
日										

發出日期 Issued Date

年	22									
月	12									
日	26									

	圖則編號 Drg. No.	圖則名稱 Drawing Title	修訂編號 Revision No.
51	TJ502	50x50x5mm鐵角	-
52	TJ503	50x50x5mm鐵角	-
53	TJ504	50x50x5mm鐵角	-
54	TJ505	50x50x5mm鐵角	-
55	TJ506	50x50x5mm鐵角	-
56	TJ507	50x50x5mm鐵角	-
57	TJ508	50x50x5mm鐵角	-
58	TJ509	50x50x5mm鐵角	-
59	TJ510	50x50x5mm鐵角	-
60	TJ511	50x50x5mm鐵角	-
61	TJ512	50x50x5mm鐵角	-
62	TJ513	25x65x5mm鐵角	-
63	TJ514	25x65x5mm鐵角	-
64	TJ515	50x50x5mm鐵角	-
65	TJ516	50x50x5mm鐵角	-
66	TJ517	50x50x5mm鐵角	-
67	TJ518	50x50x5mm鐵角	-
68	TJ519a	50x50x5mm鐵角	-
69	TJ519b	50x50x5mm鐵角	-
70	TJ520	50x50x5mm鐵角	-
71	TJ521	50x50x5mm鐵角	-
72	TJ601	50x50x5mm鐵角	-
73	TJ602	50x50x5mm鐵角	-
74	TJ603	50x50x5mm鐵角	-
75	TJ604	50x50x5mm鐵角	-

圖則登記表
DRAWING REGISTER

工程名稱 Project Title:	九龍延坪道（大货）
T1-T7地盤頂底橫向收口用鐵件拆圖	
工程編號 Project No:	**J-853**

接收日期 Receiving Date (適用於客戶圖則)

年										
月										
日										

分發予 Distributed To

發出日期 Issued Date

年	22									
月	12									
日	26									

圖則編號 Drg. No.	圖則名稱 Drawing Title		修訂編號 Revision No.								
TJ605	50x50x5mm鐵角	76	-								
TJ606	50x50x5mm鐵角	77	-								
TJ607	50x50x5mm鐵角	78	-								
TJ608	50x50x5mm鐵角	79	-								
TJ701	50x50x5mm鐵角	80	-								
TJ702a	50x50x5mm鐵角	81	-								
TJ702b	50x50x5mm鐵角	82	-								
TJ703	50x50x5mm鐵角	83	-								
TJ704a	50x50x5mm鐵角	84	-								
TJ704b	50x50x5mm鐵角	85	-								
TJ705	50x50x5mm鐵角	86	-								
TJ706	50x50x5mm鐵角	87	-								
TJ707	50x50x5mm鐵角	88	-								
J853-SD-CW-4101	位置圖	89	-								
J853-SD-CW-4102	位置圖	90	-								
J853-SD-CW-4103	位置圖	91	-								
J853-SD-CW-4104	位置圖	92	-								
J853-SD-CW-4106	位置圖	93	-								
J853-SD-CW-4201	位置圖	94	-								
J853-SD-CW-4202	位置圖	95	-								
J853-SD-CW-4203	位置圖	96	-								
J853-SD-CW-4204	位置圖	97	-								
J853-SD-CW-4204A	位置圖	98	-								
J853-SD-CW-4205	位置圖	99	-								
J853-SD-CW-4206	位置圖	100	-								

圖則登記表
DRAWING REGISTER

工程名稱 Project Title:	九龍延坪道（大货）
T1-T7地盤頂底橫向收口用鐵件拆圖	
工程編號 Project No:	**J-853**

接收日期 Receiving Date (適用於客戶圖則)

年										
月										
日										

分發予 Distributed To

發出日期 Issued Date

年	22									
月	12									
日	26									

圖則編號 Drg. No.	圖則名稱 Drawing Title		修訂編號 Revision No.								
J853-SD-CW-4301	位置圖	101	-								
J853-SD-CW-4302	位置圖	102	-								
J853-SD-CW-4303	位置圖	103	-								
J853-SD-CW-4304	位置圖	104	-								
J853-SD-CW-4304A	位置圖	105	-								
J853-SD-CW-4305	位置圖	106	-								
J853-SD-CW-4306	位置圖	107	-								
J853-SD-CW-4501	位置圖	108	-								
J853-SD-CW-4502	位置圖	109	-								
J853-SD-CW-4503	位置圖	110	-								
J853-SD-CW-4504	位置圖	111	-								
J853-SD-CW-4505	位置圖	112	-								
J853-SD-CW-4506	位置圖	113	-								
J853-SD-CW-4507	位置圖	114	-								
J853-SD-CW-4508	位置圖	115	-								
J853-SD-CW-4509	位置圖	116	-								
J853-SD-CW-4601	位置圖	117	-								
J853-SD-CW-4602	位置圖	118	-								
J853-SD-CW-4602A	位置圖	119	-								
J853-SD-CW-4606	位置圖	120	-								
J853-SD-CW-4607	位置圖	121	-								
J853-SD-CW-4603	位置圖	122	-								
J853-SD-CW-4604	位置圖	123	-								
J853-SD-CW-4605	位置圖	124	-								
J853-SD-CW-4608	位置圖	125	-								

美特鋁質有限公司 MIDI Aluminium Fabricator Ltd.	工程號：J-853	計算：方強	日期:2022.12.22	送呈: 胡哥
	地盤名稱：延坪道	核對：謝永林	日期:2022.12.26	副本:
地盤用鐵件B.M.表	項目類別:頂底橫向收口用鐵件(T1-T7)	批准：	日期:	總重量： 793.9 KG
	A/C Code：			此BM依據拆圖資料計算

序號	修改標示	鐵件圖號	物料編號	配件名稱	顏色	實用	後備	總數	單位	單件重量 KG	總重量 KG	備注
1		WTJ1-1		50x30x5mm鐵角(L=565mm)	熱浸鋅/塗澱青油	4	0	4	件	1.676	6.704	
2		WTJ1-2		50x30x5mm鐵角(L=2077.5mm)	熱浸鋅/塗澱青油	2	0	2	件	6.163	12.326	
3		WTJ1-1		50x30x5mm鐵角(L=565mm)	熱浸鋅/塗澱青油	2	0	2	件	1.676	3.352	
4		WTJ1-3		50x30x5mm鐵角(L=1527.5mm)	熱浸鋅/塗澱青油	2	0	2	件	4.531	9.063	
5		WTJ1-4		50x30x5mm鐵角(L=1080mm)	熱浸鋅/塗澱青油	1	0	1	件	3.204	3.204	
6		WTJ1-5		50x30x5mm鐵角(L=1095mm)	熱浸鋅/塗澱青油	1	0	1	件	3.248	3.248	
7		WTJ1-6		50x30x5mm鐵角(L=1505mm)	熱浸鋅/塗澱青油	1	0	1	件	4.465	4.465	
8		WTJ1-7		50x30x5mm鐵角(L=1605mm)	熱浸鋅/塗澱青油	1	0	1	件	4.761	4.761	
9		WTJ1-8		50x30x5mm鐵角(L=980mm)	熱浸鋅/塗澱青油	1	0	1	件	2.907	2.907	
10		WTJ2		100x50x6mm鐵角(L=300mm)	熱浸鋅/塗澱青油	22	0	22	件	2.039	44.864	
11		WTJ3		100x75x6mm鐵角(L=300mm)	熱浸鋅/塗澱青油	16	0	16	件	2.393	38.280	
12		WTJ4-1		50x50x5mm鐵角(L=637.5mm)	熱浸鋅/塗澱青油	1	0	1	件	2.384	2.384	
13		WTJ4-2		50x50x5mm鐵角(L=1012.5mm)	熱浸鋅/塗澱青油	1	0	1	件	3.786	3.786	
14		WTJ4		50x40x5mm鐵通/50x50x5mm鐵角(L=245mm	熱浸鋅/塗澱青油	4	0	4	件	3.456	13.823	
15		WTJ5-1		50x50x5mm鐵角(L=565mm)	熱浸鋅/塗澱青油	1	0	1	件	2.139	2.139	
16		WTJ5-2		50x50x5mm鐵角(L=765mm)	熱浸鋅/塗澱青油	1	0	1	件	2.897	2.897	
17		WTJ5-3		50x50x5mm鐵角(L=902.5mm)	熱浸鋅/塗澱青油	1	0	1	件	3.417	3.417	
18		WTJ5-4		50x50x5mm鐵角(L=2067.5mm)	熱浸鋅/塗澱青油	1	0	1	件	7.828	7.828	
19		TJ101		50x50x5mm鐵角(L=2142.5mm)	熱浸鋅/塗澱青油	1	0	1	件	8.011	8.011	
20		TJ102		50x50x5mm鐵角(L=3292.5mm)	熱浸鋅/塗澱青油	1	0	1	件	12.312	12.312	
21		TJ103		50x50x5mm鐵角(L=580mm)	熱浸鋅/塗澱青油	2	0	2	件	2.169	4.338	
22		TJ104		50x50x5mm鐵角(L=2142.5mm)	熱浸鋅/塗澱青油	1	0	1	件	8.011	8.011	
23		TJ105		50x50x5mm鐵角(L=1095mm)	熱浸鋅/塗澱青油	1	0	1	件	4.095	4.095	
24		TJ106		50x50x5mm鐵角(L=1215mm)	熱浸鋅/塗澱青油	1	0	1	件	4.543	4.543	
25		TJ107		50x50x5mm鐵角(L=3265mm)	熱浸鋅/塗澱青油	1	0	1	件	12.209	12.209	
26		TJ108a		50x50x5mm鐵角(L=2400mm)	熱浸鋅/塗澱青油	1	0	1	件	8.974	8.974	

美特鋁質有限公司 MIDI Aluminium Fabricator Ltd.	工程號：J-853	計算：方強	日期:2022.12.22	送呈: 胡哥
	地盤名稱：延坪道	核對：謝永林	日期:2022.12.26	副本:
地盤用鐵件B.M.表	項目類別:頂底橫向收口用鐵件(T1-T7)	批准：	日期:	總重量： 793.9 KG
	A/C Code：			此BM依據拆圖資料計算

序號	修改標示	鐵件圖號	物料編號	配件名稱	顏色	實用	後備	總數	單位	單件重量	總重量	備注
										KG		
27		TJ108b		50x50x5mm鐵角(L=240mm)	熱浸鋅/塗瀝青油	1	0	1	件	0.897	0.897	
28		TJ109		50x50x5mm鐵角(L=830mm)	熱浸鋅/塗瀝青油	1	0	1	件	3.104	3.104	
29		TJ110a		50x50x5mm鐵角(L=2990mm)	熱浸鋅/塗瀝青油	1	0	1	件	11.180	11.180	
30		TJ110b		50x50x5mm鐵角(L=2990mm)	熱浸鋅/塗瀝青油	1	0	1	件	11.180	11.180	
31		TJ111		50x50x5mm鐵角(L=2855mm)	熱浸鋅/塗瀝青油	1	0	1	件	10.676	10.676	
32		TJ112		50x50x5mm鐵角(L=2420mm)	熱浸鋅/塗瀝青油	1	0	1	件	9.049	9.049	
33		TJ113		50x50x5mm鐵角(L=1530mm)	熱浸鋅/塗瀝青油	1	0	1	件	5.721	5.721	
34		TJ201		50x50x5mm鐵角(L=1180mm)	熱浸鋅/塗瀝青油	1	0	1	件	4.412	4.412	
35		TJ202		50x50x5mm鐵角(L=1180mm)	熱浸鋅/塗瀝青油	1	0	1	件	4.412	4.412	
36		TJ203		50x50x5mm鐵角(L=1280mm)	熱浸鋅/塗瀝青油	1	0	1	件	4.786	4.786	
37		TJ204		50x50x5mm鐵角(L=3080mm)	熱浸鋅/塗瀝青油	1	0	1	件	11.517	11.517	
38		TJ205		50x50x5mm鐵角(L=1167.5mm)	熱浸鋅/塗瀝青油	1	0	1	件	4.366	4.366	
39		TJ206		50x50x5mm鐵角(L=1309mm)	熱浸鋅/塗瀝青油	1	0	1	件	4.895	4.895	
40		TJ207		50x50x5mm鐵角(L=724mm)	熱浸鋅/塗瀝青油	1	0	1	件	2.707	2.707	
41		TJ208		50x50x5mm鐵角(L=1180mm)	熱浸鋅/塗瀝青油	1	0	1	件	4.412	4.412	
42		TJ209		50x50x5mm鐵角(L=2855mm)	熱浸鋅/塗瀝青油	1	0	1	件	10.676	10.676	
43		TJ210		50x50x5mm鐵角(L=2900mm)	熱浸鋅/塗瀝青油	1	0	1	件	10.844	10.844	
44		TJ211		50x50x5mm鐵角(L=2900mm)	熱浸鋅/塗瀝青油	1	0	1	件	10.844	10.844	
45		TJ212		50x50x5mm鐵角(L=3005mm)	熱浸鋅/塗瀝青油	1	0	1	件	11.237	11.237	
46		TJ213a		50x50x5mm鐵角(L=1577.5mm)	熱浸鋅/塗瀝青油	1	0	1	件	5.899	5.899	
47		TJ213b		50x50x5mm鐵角(L=2602.5mm)	熱浸鋅/塗瀝青油	1	0	1	件	9.731	9.731	
48		TJ301		50x50x5mm鐵角(L=1309mm)	熱浸鋅/塗瀝青油	1	0	1	件	4.895	4.895	
49		TJ302		50x50x5mm鐵角(L=724mm)	熱浸鋅/塗瀝青油	1	0	1	件	2.707	2.707	
50		TJ303		50x50x5mm鐵角(L=1180mm)	熱浸鋅/塗瀝青油	2	0	2	件	4.412	8.825	
51		TJ304		50x50x5mm鐵角(L=1180mm)	熱浸鋅/塗瀝青油	1	0	1	件	4.412	4.412	
52		TJ305		50x50x5mm鐵角(L=1205mm)	熱浸鋅/塗瀝青油	1	0	1	件	4.506	4.506	

美特鋁質有限公司 MIDI Aluminium Fabricator Ltd.	工程號：J-853	計算：方強	日期:2022.12.22	送呈: 胡哥
	地盤名稱：延坪道	核對：謝永林	日期:2022.12.26	副本:
地盤用鐵件B.M.表	項目類別:頂底橫向收口用鐵件(T1-T7)	批准：	日期:	總重量： 793.9 KG
	A/C Code：			此BM依據拆圖資料計算

序號	修改標示	鐵件圖號	物料編號	配件名稱	顏色	實用	後備	總數	單位	單件重量 KG	總重量 KG	備注
53		TJ306		50x50x5mm鐵角(L=1280mm)	熱浸鋅/塗澱青油	1	0	1	件	4.786	4.786	
54		TJ307		50x50x5mm鐵角(L=3105mm)	熱浸鋅/塗澱青油	1	0	1	件	11.610	11.610	
55		TJ308		50x50x5mm鐵角(L=3005mm)	熱浸鋅/塗澱青油	1	0	1	件	11.237	11.237	
56		TJ309		50x50x5mm鐵角(L=2900mm)	熱浸鋅/塗澱青油	1	0	1	件	10.844	10.844	
57		TJ310		50x50x5mm鐵角(L=2900mm)	熱浸鋅/塗澱青油	1	0	1	件	10.844	10.844	
58		TJ311		50x50x5mm鐵角(L=3055mm)	熱浸鋅/塗澱青油	1	0	1	件	11.423	11.423	
59		TJ312a		50x50x5mm鐵角(L=1552.5mm)	熱浸鋅/塗澱青油	1	0	1	件	5.805	5.805	
60		TJ312b		50x50x5mm鐵角(L=2602.5mm)	熱浸鋅/塗澱青油	1	0	1	件	9.731	9.731	
61		TJ501		50x50x5mm鐵角(L=1180mm)	熱浸鋅/塗澱青油	1	0	1	件	4.412	4.412	
62		TJ502		50x50x5mm鐵角(L=1017.5mm)	熱浸鋅/塗澱青油	1	0	1	件	3.805	3.805	
63		TJ503		50x50x5mm鐵角(L=3145mm)	熱浸鋅/塗澱青油	1	0	1	件	11.760	11.760	
64		TJ504		50x50x5mm鐵角(L=3242.5mm)	熱浸鋅/塗澱青油	1	0	1	件	12.125	12.125	
65		TJ505		50x50x5mm鐵角(L=1280mm)	熱浸鋅/塗澱青油	1	0	1	件	4.786	4.786	
66		TJ506		50x50x5mm鐵角(L=1570mm)	熱浸鋅/塗澱青油	1	0	1	件	5.871	5.871	
67		TJ507		50x50x5mm鐵角(L=845mm)	熱浸鋅/塗澱青油	1	0	1	件	3.160	3.160	
68		TJ508		50x50x5mm鐵角(L=1180mm)	熱浸鋅/塗澱青油	1	0	1	件	4.412	4.412	
69		TJ509		50x50x5mm鐵角(L=645mm)	熱浸鋅/塗澱青油	1	0	1	件	2.412	2.412	
70		TJ510		50x50x5mm鐵角(L=2352.5mm)	熱浸鋅/塗澱青油	1	0	1	件	8.797	8.797	
71		TJ511		50x50x5mm鐵角(L=925mm)	熱浸鋅/塗澱青油	1	0	1	件	3.459	3.459	
72		TJ512		50x50x5mm鐵角(L=915mm)	熱浸鋅/塗澱青油	1	0	1	件	3.421	3.421	
73		TJ513		25x65x5mm鐵角(L=2770mm)	熱浸鋅/塗澱青油	1	0	1	件	9.387	9.387	
74		TJ514		25x65x5mm鐵角(L=2345mm)	熱浸鋅/塗澱青油	1	0	1	件	7.947	7.947	
75		TJ515		50x50x5mm鐵角(L=3980mm)	熱浸鋅/塗澱青油	1	0	1	件	14.882	14.882	
76		TJ516		50x50x5mm鐵角(L=1180mm)	熱浸鋅/塗澱青油	1	0	1	件	4.412	4.412	
77		TJ517		50x50x5mm鐵角(L=3555mm)	熱浸鋅/塗澱青油	1	0	1	件	13.293	13.293	
78		TJ518		50x50x5mm鐵角(L=3480mm)	熱浸鋅/塗澱青油	1	0	1	件	13.013	13.013	

美特鋁質有限公司 MIDI Aluminium Fabricator Ltd.	工程號：J-853	計算：方強	日期:2022.12.22	送呈: 胡哥
	地盤名稱：延坪道	核對：謝永林	日期:2022.12.26	副本:
地盤用鐵件B.M.表	項目類別:頂底橫向收口用鐵件(T1-T7)	批准：	日期:	總重量： 793.9 KG
	A/C Code：			此BM依據拆圖資料計算


序號	修改標示	鐵件圖號	物料編號	配件名稱	顏色	實用	後備	總數	單位	單件重量 KG	總重量 KG	備注
79		TJ519a		50x50x5mm鐵角(L=2077.5mm)	熱浸鋅/塗澱青油	1	0	1	件	7.768	7.768	
80		TJ519b		50x50x5mm鐵角(L=3602.5mm)	熱浸鋅/塗澱青油	1	0	1	件	13.471	13.471	
81		TJ520		50x50x5mm鐵角(L=2170mm)	熱浸鋅/塗澱青油	1	0	1	件	8.114	8.114	
82		TJ521		50x50x5mm鐵角(L=1195mm)	熱浸鋅/塗澱青油	1	0	1	件	4.468	4.468	
83		TJ601		50x50x5mm鐵角(L=1705mm)	熱浸鋅/塗澱青油	1	0	1	件	6.375	6.375	
84		TJ602		50x50x5mm鐵角(L=1705mm)	熱浸鋅/塗澱青油	1	0	1	件	6.375	6.375	
85		TJ603		50x50x5mm鐵角(L=3100mm)	熱浸鋅/塗澱青油	1	0	1	件	11.592	11.592	
86		TJ604		50x50x5mm鐵角(L=3100mm)	熱浸鋅/塗澱青油	1	0	1	件	11.592	11.592	
87		TJ605		50x50x5mm鐵角(L=3580mm)	熱浸鋅/塗澱青油	1	0	1	件	13.387	13.387	
88		TJ606		50x50x5mm鐵角(L=1180mm)	熱浸鋅/塗澱青油	2	0	2	件	4.412	8.825	
89		TJ607		50x50x5mm鐵角(L=3580mm)	熱浸鋅/塗澱青油	1	0	1	件	13.387	13.387	
90		TJ608		50x50x5mm鐵角(L=1305mm)	熱浸鋅/塗澱青油	1	0	1	件	4.880	4.880	
91		TJ701		50x50x5mm鐵角(L=2775mm)	熱浸鋅/塗澱青油	1	0	1	件	10.376	10.376	
92		TJ702a		50x50x5mm鐵角(L=1877.5mm)	熱浸鋅/塗澱青油	1	0	1	件	7.020	7.020	
93		TJ702b		50x50x5mm鐵角(L=2152.5mm)	熱浸鋅/塗澱青油	1	0	1	件	8.049	8.049	
94		TJ703		50x50x5mm鐵角(L=765mm)	熱浸鋅/塗澱青油	1	0	1	件	2.861	2.861	
95		TJ704a		50x50x5mm鐵角(L=2252.5mm)	熱浸鋅/塗澱青油	1	0	1	件	8.423	8.423	
96		TJ704b		50x50x5mm鐵角(L=2492.5mm)	熱浸鋅/塗澱青油	1	0	1	件	9.320	9.320	
97		TJ705		50x50x5mm鐵角(L=2225mm)	熱浸鋅/塗澱青油	1	0	1	件	8.320	8.320	
98		TJ706		50x50x5mm鐵角(L=1000mm)	熱浸鋅/塗澱青油	1	0	1	件	3.739	3.739	
99		TJ707		50x50x5mm鐵角(L=2170mm)	熱浸鋅/塗澱青油	1	0	1	件	8.114	8.114	
100					總計	147	0	147	件		793.9	


EG－DWG3


美特鋁質 有限公司
MIDI Aluminium Fabricator Ltd.

工程號	J-853	地盤	延坪道

座数	物料編號	L	分格尺寸	位置	樓層	数量
T1	WTJ1-1	565	600	J853-SD-CW-4101	23/F頂	4
T1	WTJ1-2	2077.5	2112.5	J853-SD-CW-4101	23/F頂	2
T1	WTJ1-1	565	600	J853-SD-CW-4101	22/F頂	2
T1	WTJ1-3	1527.5	1562.5	J853-SD-CW-4101	22/F頂	2
T1	WTJ1-4	1080	1115	J853-SD-CW-4102	22/F頂	1
T1	WTJ1-5	1095	1315	J853-SD-CW-4103	22/F頂	1
T1	WTJ1-6	1505	1725	J853-SD-CW-4103	22/F頂	1
T1	WTJ1-7	1605	1640	J853-SD-CW-4103	22/F頂	1
T1	WTJ1-8	980	1015	J853-SD-CW-4104	22/F頂	1
					合計	15

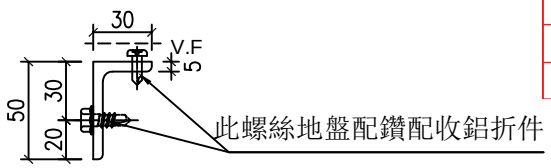

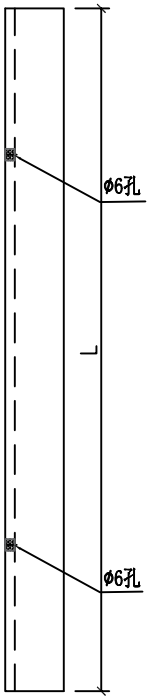

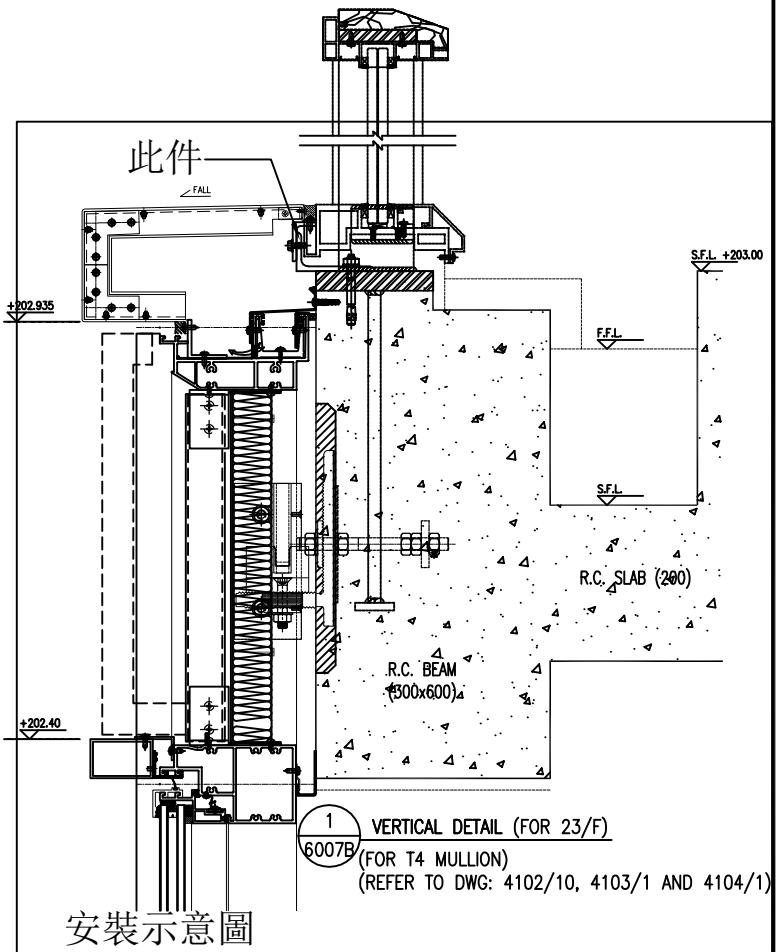

安裝示意圖


名稱	頂部橫收口用鐵角	制圖	方強	2022.12.14	修改日期			
材料	50x30x5mm鐵角	復核	謝永林	2022.12.16				
顏色	熱浸鋅/塗澠青油	批准			圖號	WTJ1-1		


EG－DWG3


美特鋁質有限公司
MIDI Aluminium Fabricator Ltd.

工程號	J-853	地盤	延坪道

座数	位置	樓層	数量
T1	J853-SD-CW-4101	22/F頂	10
T1	J853-SD-CW-4102	22/F頂	2
T1	J853-SD-CW-4103	22/F頂	8
T1	J853-SD-CW-4104	22/F頂	2
		合計	22

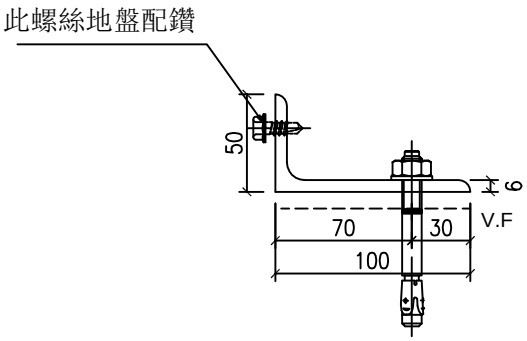

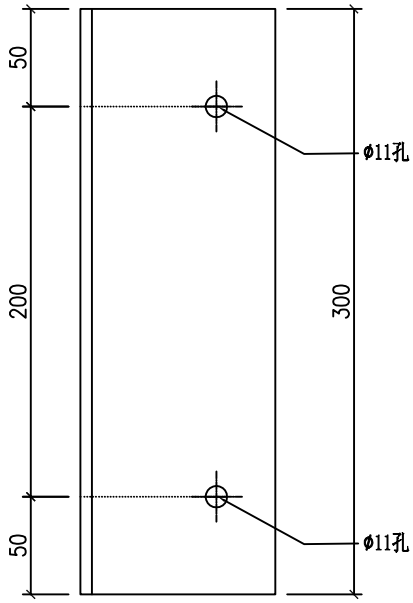

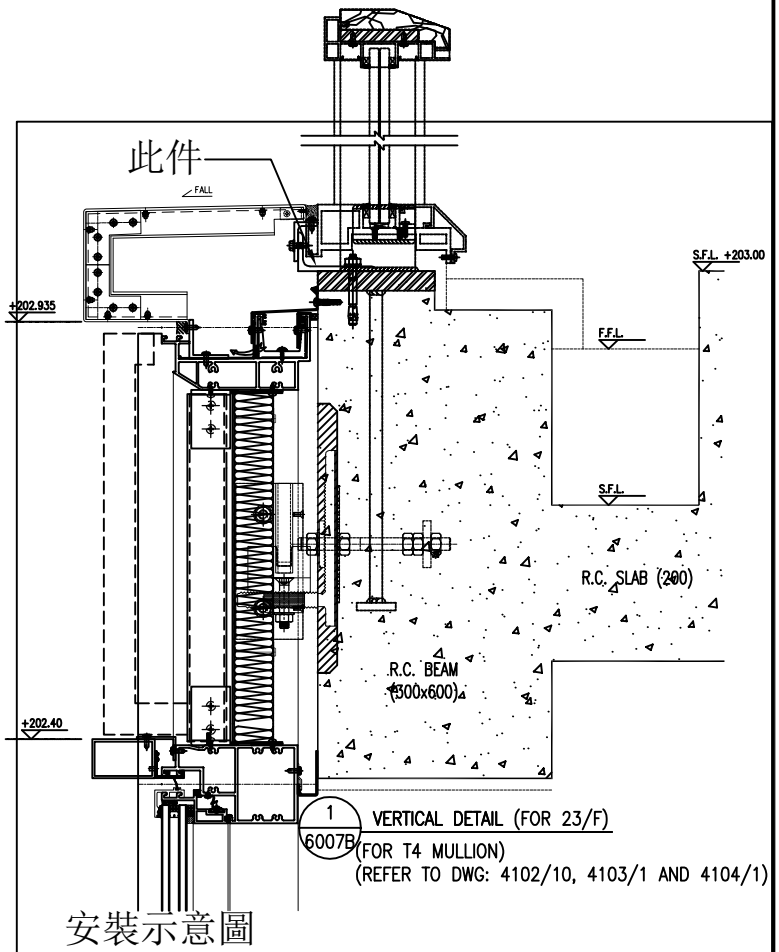

安裝示意圖

名稱	頂橫收口用鐵角	制圖	方強	2022.12.14	修改			
材料	100x50x6㎜鐵角	復核	謝永林	2022.12.16	日期			
顏色	熱浸鋅/塗澀青油	批准			圖號	WTJ2		


EG－DWG3


美特鋁質 有限公司
MIDI Aluminium Fabricator Ltd.


座数	位置	樓層	数量
T1	J853-SD-CW-4101	23/F頂	16

工程號	J-853	地盤	延坪道

此螺絲地盤配鑽

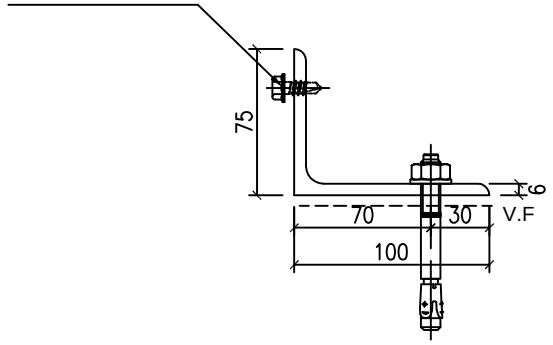

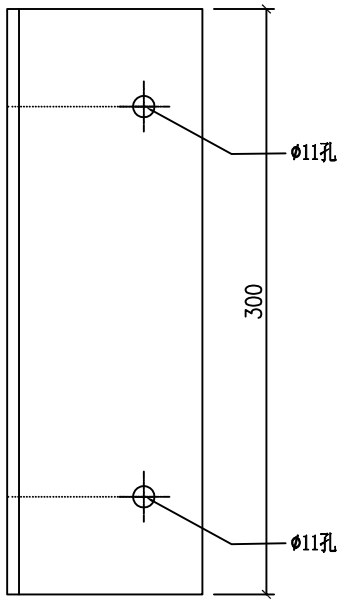

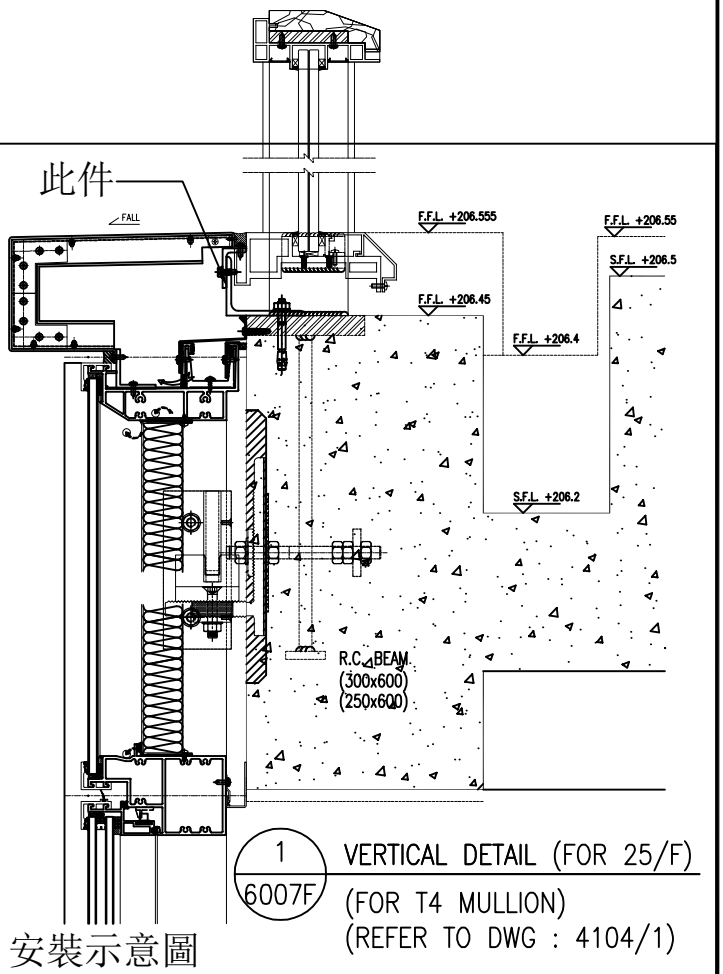

1
6007F
VERTICAL DETAIL (FOR 25/F)
(FOR T4 MULLION)
(REFER TO DWG : 4104/1)

安裝示意圖


名稱	頂部橫收口用鐵角	制圖	方強	2022.12.14	修改			
材料	100x75x6㎜鐵角	復核	謝永林	2022.12.16	日期			
顏色	熱浸鋅/塗澱青油	批准			圖號	WTJ3		


EG－DWG3

美特鋁質 有限公司
MIDI Aluminium Fabricator Ltd.

工程號	J-853	地盤	延坪道

座数	物料編號	L	分格尺寸	位置	樓層	数量
T5	WTJ4-1	637.5	600	J853-SD-CW-4504	16/F頂	1

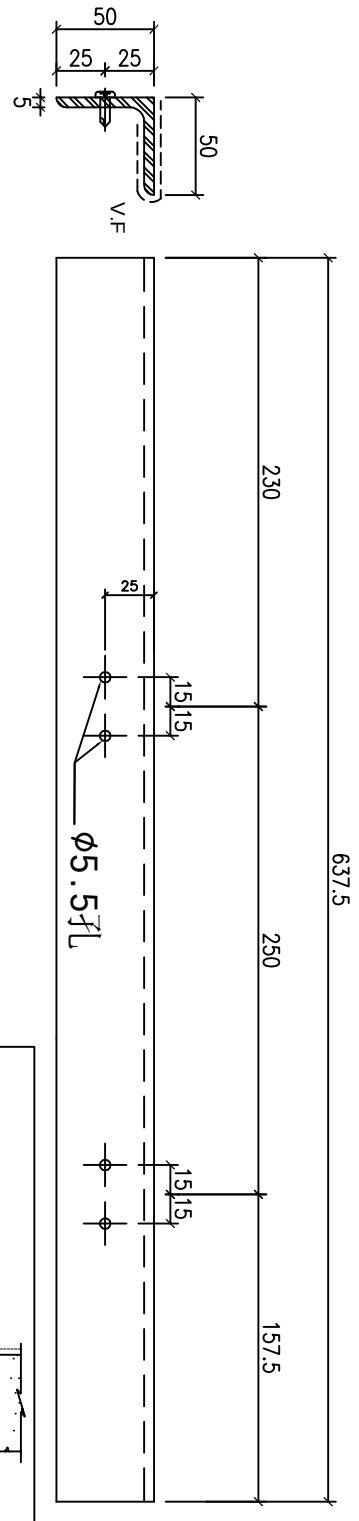

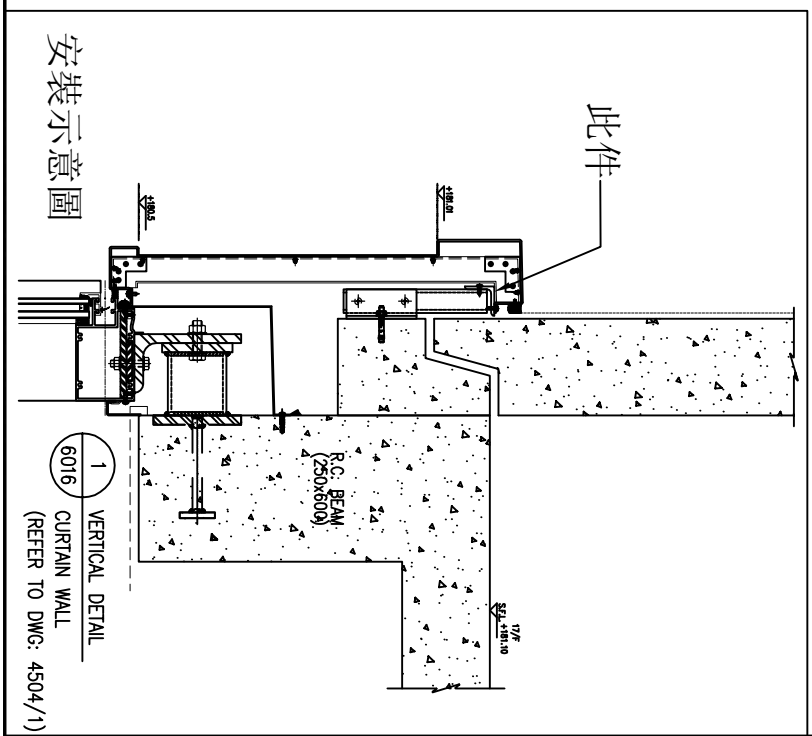


名稱	頂部橫收口用鐵角	制圖	方強	2022.12.14	修改			
材料	50x50x5mm鐵角	復核	謝永林	2022.12.16	日期			
顏色	熱浸鋅/塗澱青油	批准			圖號	WTJ4-1		

EG－DWG3


美特鋁質 有限公司
MIDI Aluminium Fabricator Ltd.

工程號	J-853	地盤	延坪道

座数	物料編號	L	分格尺寸	位置	樓層	数量
T5	WTJ4-2	1012.5	990	J853-SD-CW-4504	16/F頂	1

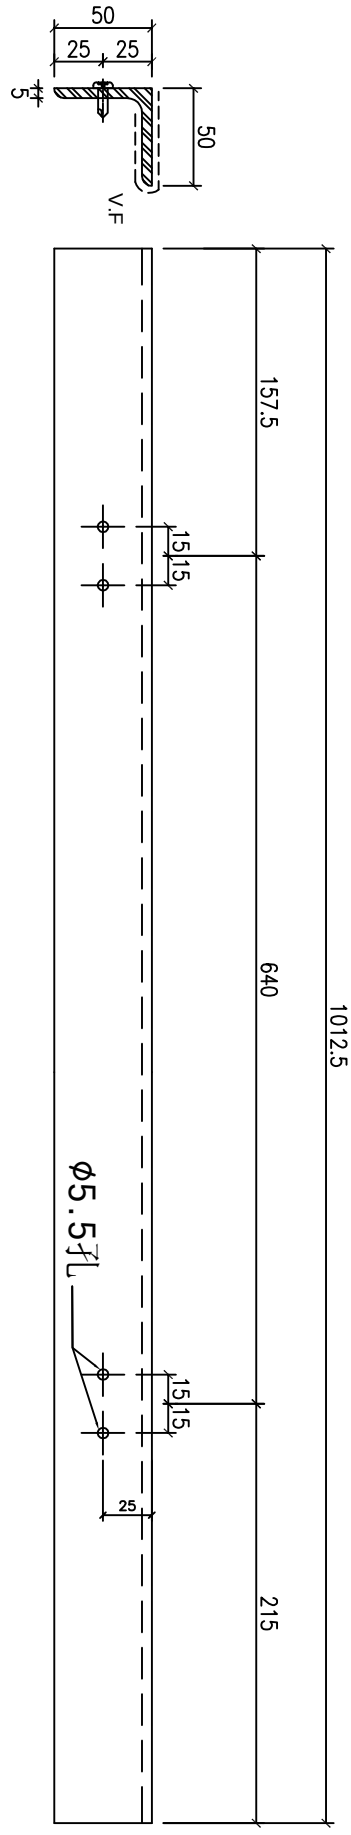

安裝示意圖

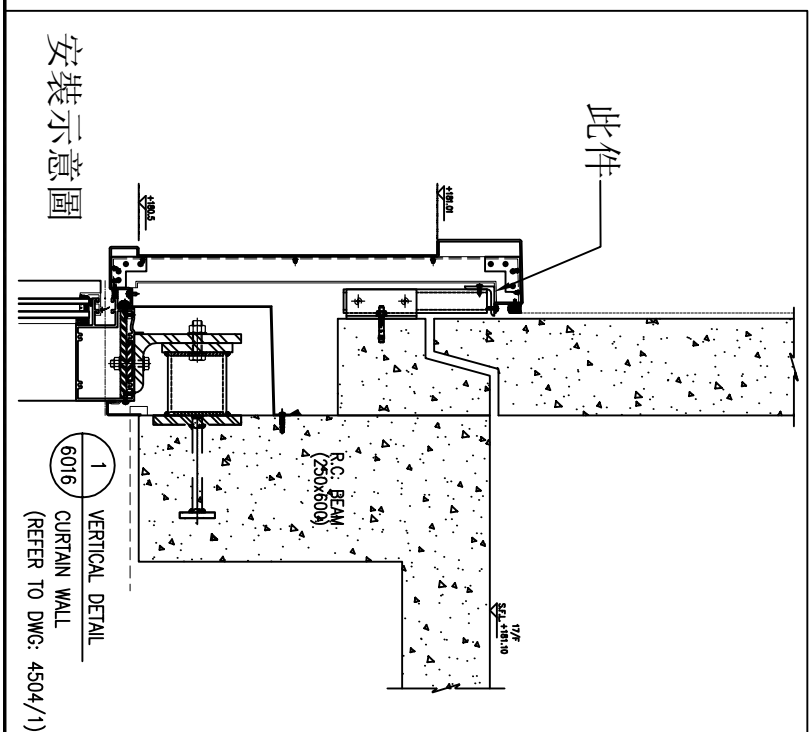


名稱	頂部橫收口用鐵角	制圖	方強	2022.12.14	修改			
材料	50x50x5mm鐵角	復核	謝永林	2022.12.16	日期			
顏色	熱浸鋅/塗澱青油	批准			圖號	WTJ4-2		


EG－DWG3


美特鋁質 有限公司
MIDI Aluminium Fabricator Ltd.

座数	位置	樓層	数量
T5	J853-SD-CW-4504	16/F頂	4

工程號	J-853	地盤	延坪道

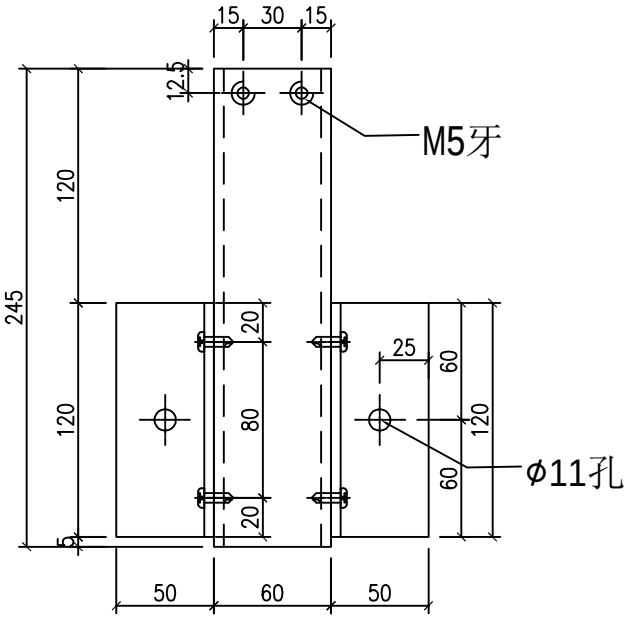

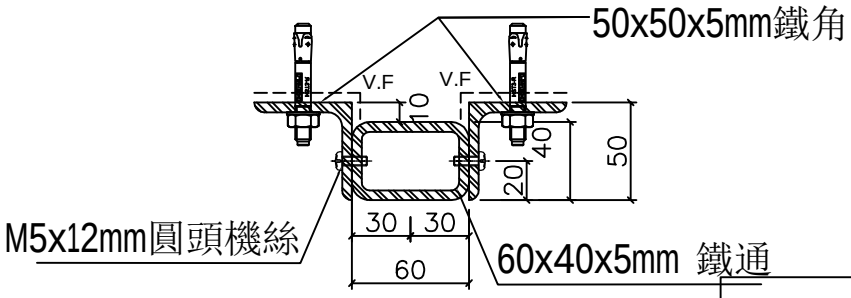

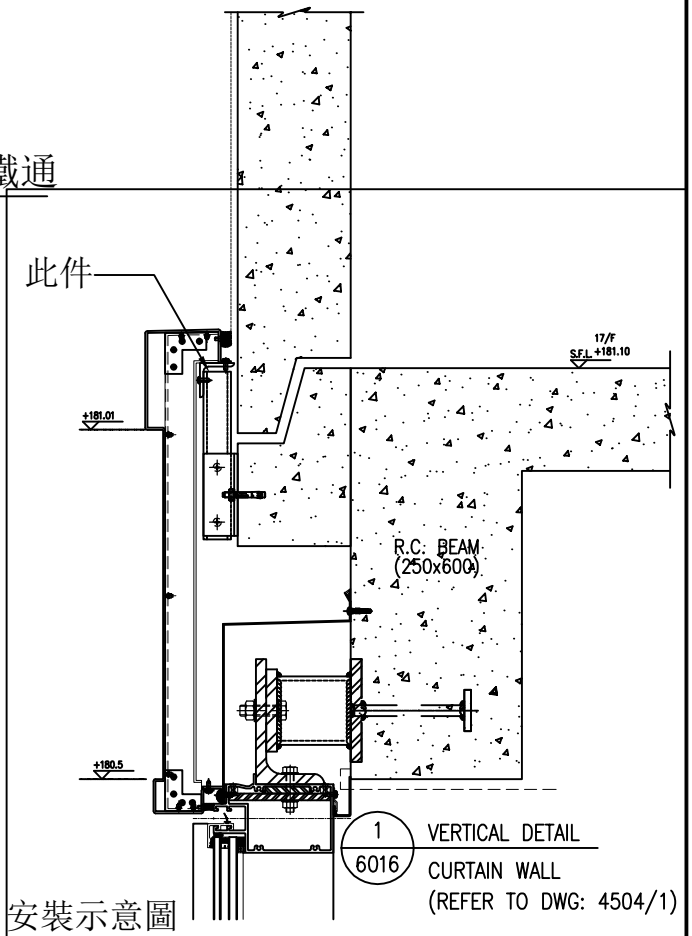

安裝示意圖


名稱	頂部橫收口用鐵角	制圖	方強	2022.12.14	修改			
材料	60x40x5mm鐵通/50x50x5mm鐵角	復核	謝永林	2022.12.16	日期			
顏色	熱浸鋅/塗澀青油	批准			圖號	WTJ4		


EG－DWG3


美特鋁質 有限公司
MIDI Aluminium Fabricator Ltd.

工程號	J-853	地盤	延坪道

座数	物料編號	L	EQ	M	x	N	分格尺寸	位置	樓層	数量
T7	WTJ5-1	565	132.5	300	x	1	600	J853-SD-CW-4608	23/F頂	1
T7	WTJ5-2	765	82.5	300	x	2	800	J853-SD-CW-4608	23/F頂	1
T7	WTJ5-3	902.5	151.3	300	x	2	937.5	J853-SD-CW-4608	23/F頂	1
T7	WTJ5-4	2067.5	133.8	300	x	6	2102.5	J853-SD-CW-4608	23/F頂	1
									合計	4

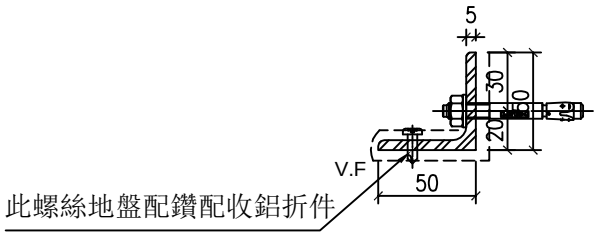

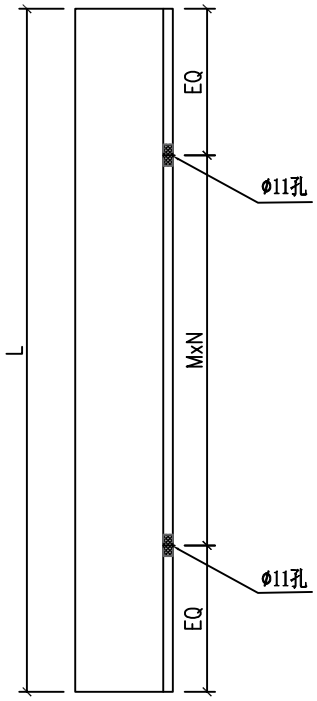

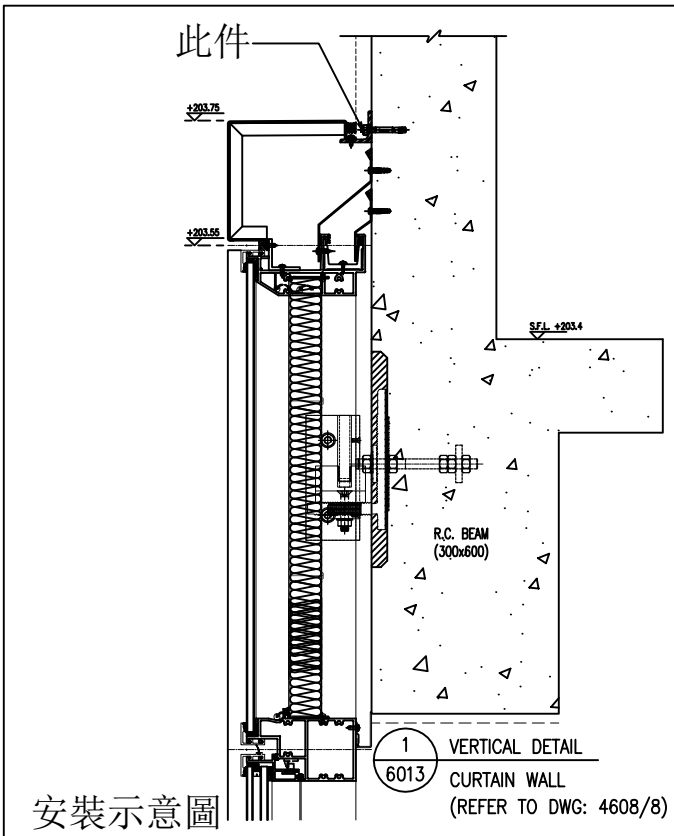

安裝示意圖


名稱	頂部橫收口用鐵角	制圖	方強	2022.12.14	修改			
材料	50x50x5mm鐵角	復核	謝永林	2022.12.16	日期			
顏色	熱浸鋅/塗澀青油	批准			圖號	WTJ5-1		


EG－DWG3

美特鋁質 有限公司
MIDI Aluminium Fabricator Ltd.

工程號	J-853	地盤	延坪道

物料編號	L	數量	位置	分格尺寸	樓層
TJ101	2142.5	1	J853-SD-CW-4101	2162.5	5/F底

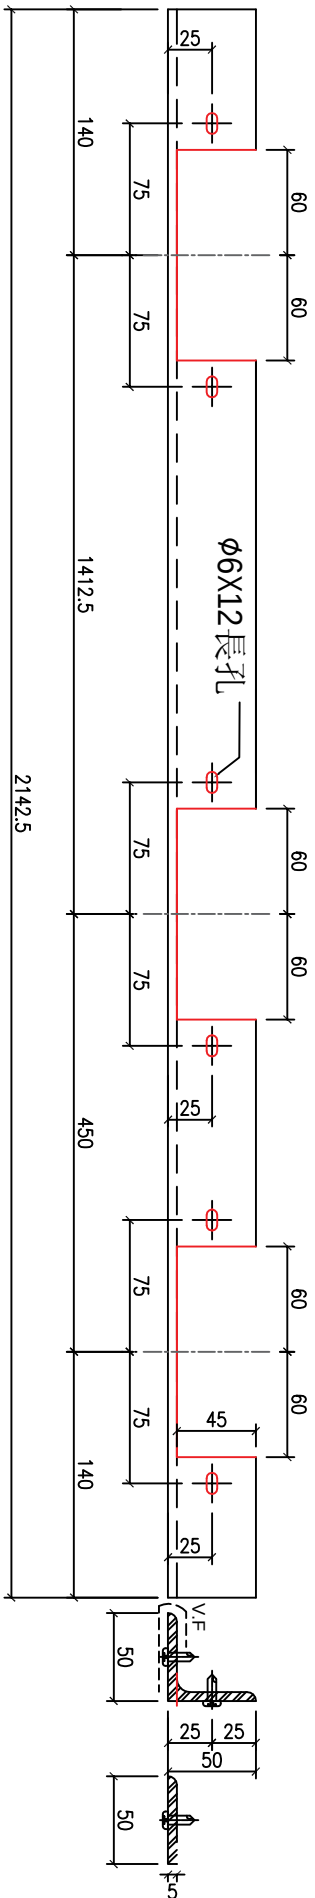

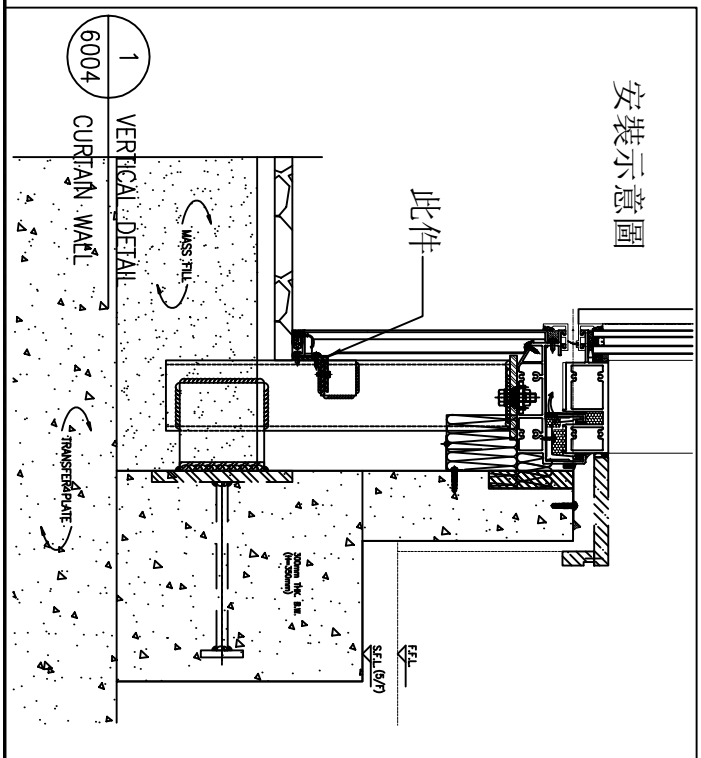


名稱	底部橫收口用鐵件	制圖	方強	2022.12.22	修改			
材料	50x50x5mm鐵角	復核	謝永林	2022.12.26	日期			
顏色	熱浸鋅/塗澀青油	批准			圖號	TJ101		

EG－DWG3


美特鋁質 有限公司
MIDI Aluminium Fabricator Ltd.

工程號	J-853	地盤	延坪道

物料編號	L	數量	位置	分格尺寸	樓層
TJ102	3292.5	1	J853-SD-CW-4101	3312.5	5/F底

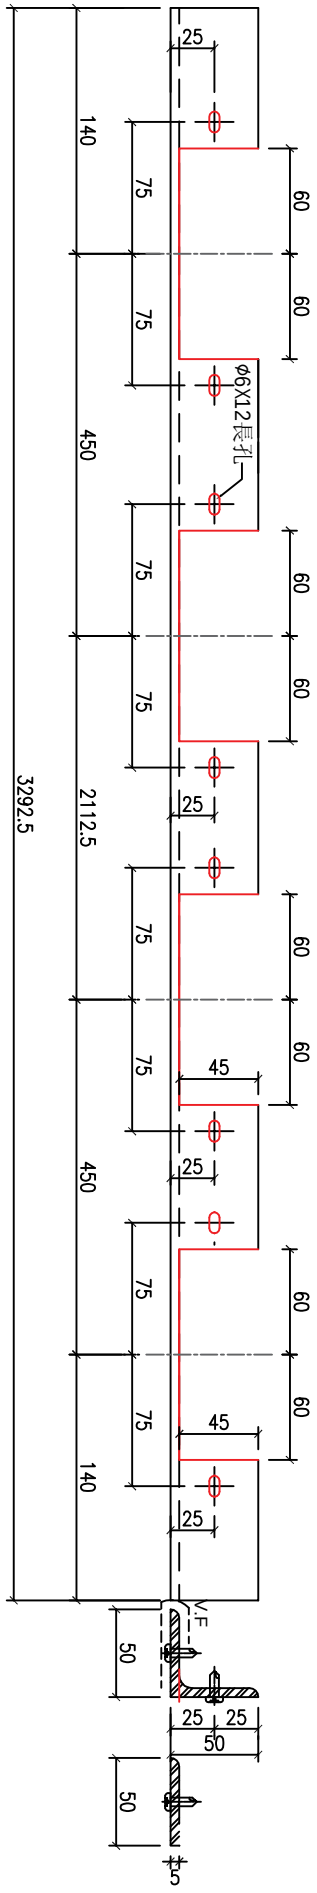

安裝示意圖

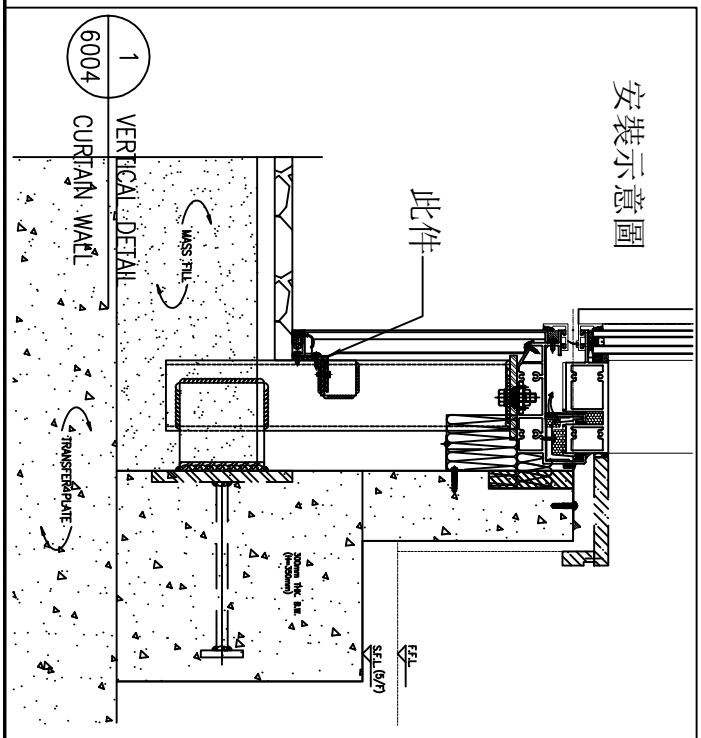


名稱	底部橫收口用鐵件	制圖	方強	2022.12.22	修改			
材料	50x50x5mm鐵角	復核	謝永林	2022.12.26	日期			
顏色	熱浸鋅/塗澀青油	批准			圖號	TJ102		


EG－DWG3

美特鋁質 有限公司
MIDI Aluminium Fabricator Ltd.

工程號	J-853	地盤	延坪道

物料編號	L	數量	位置	分格尺寸	樓層
TJ103	580.0	2	J853-SD-CW-4101	600	5/F底

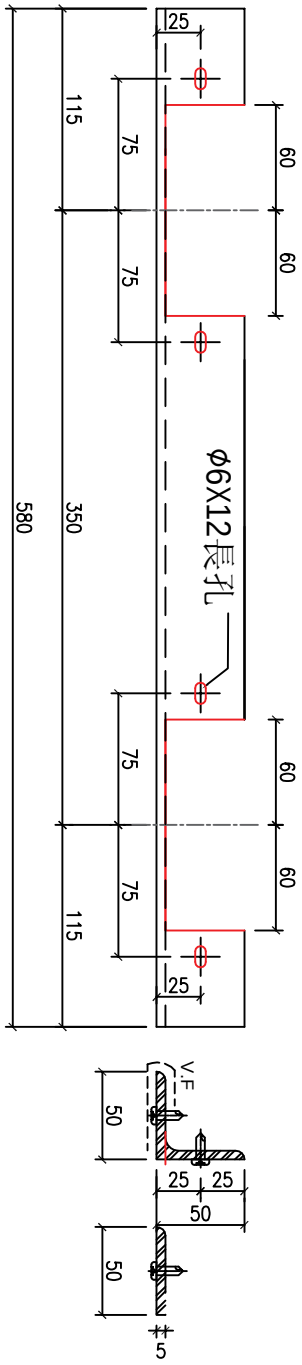

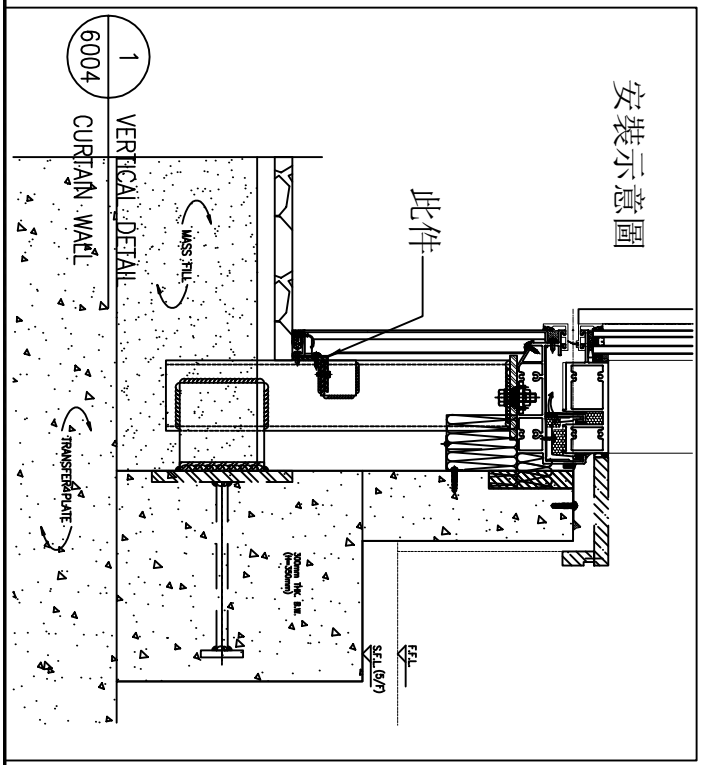


名稱	底部橫收口用鐵件	制圖	方強	2022.12.22	修改			
材料	50x50x5mm鐵角	復核	謝永林	2022.12.26	日期			
顏色	熱浸鋅/塗澀青油	批准			圖號	TJ103		


EG－DWG3

美特鋁質 有限公司
MIDI Aluminium Fabricator Ltd.

工程號	J-853	地盤	延坪道

物料編號	L	數量	位置	分格尺寸	樓層
TJ104	2142.5	1	J853-SD-CW-4101	2162.5	5/F底

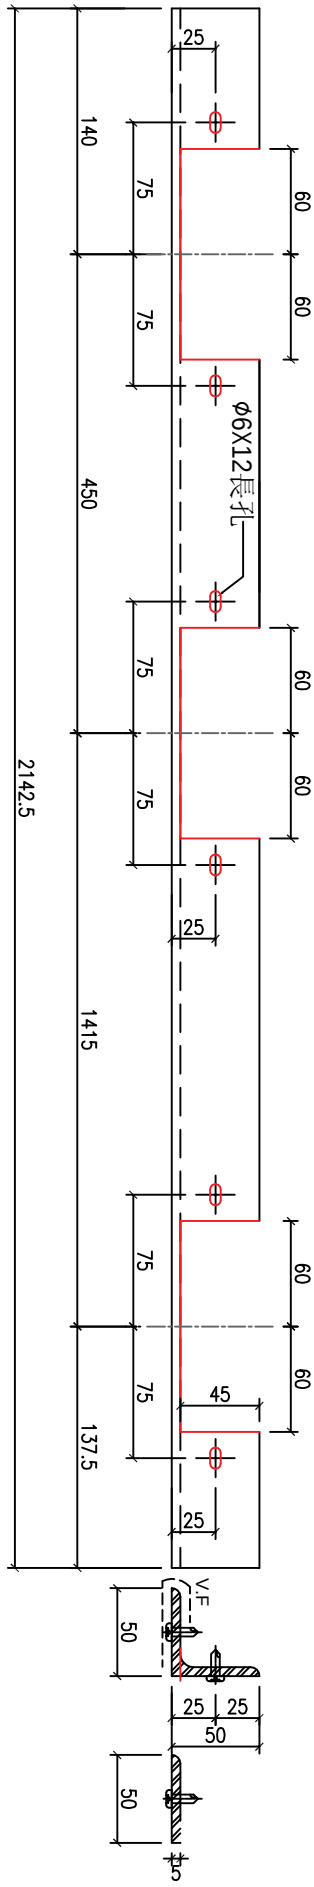

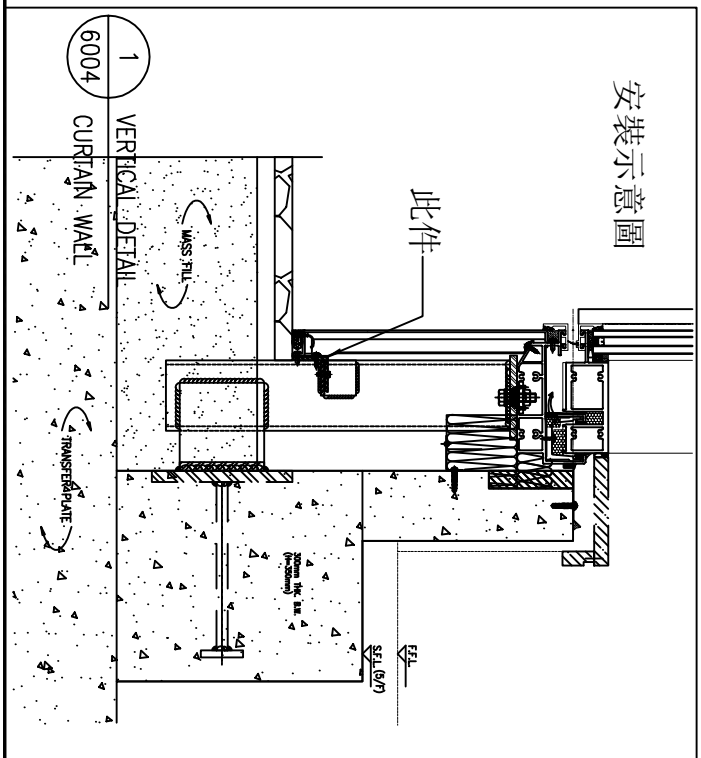


名稱	底部橫收口用鐵件	制圖	方強	2022.12.22	修改			
材料	50x50x5mm鐵角	復核	謝永林	2022.12.26	日期			
顏色	熱浸鋅/塗澀青油	批准			圖號	TJ104		


EG－DWG3

美特鋁質 有限公司
MIDI Aluminium Fabricator Ltd.

工程號	J-853	地盤	延坪道

物料編號	L	數量	位置	分格尺寸	樓層
TJ105	1095.0	1	J853-SD-CW-4102	1115	5/F底

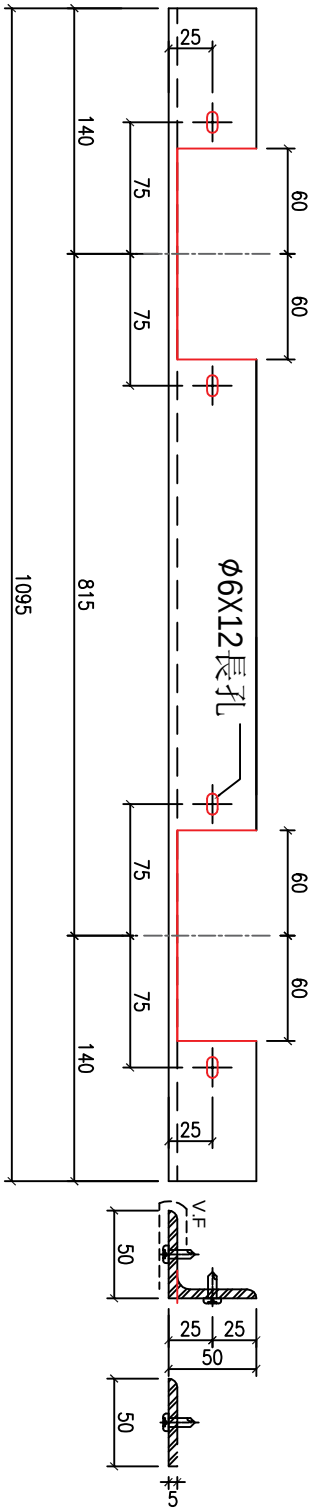

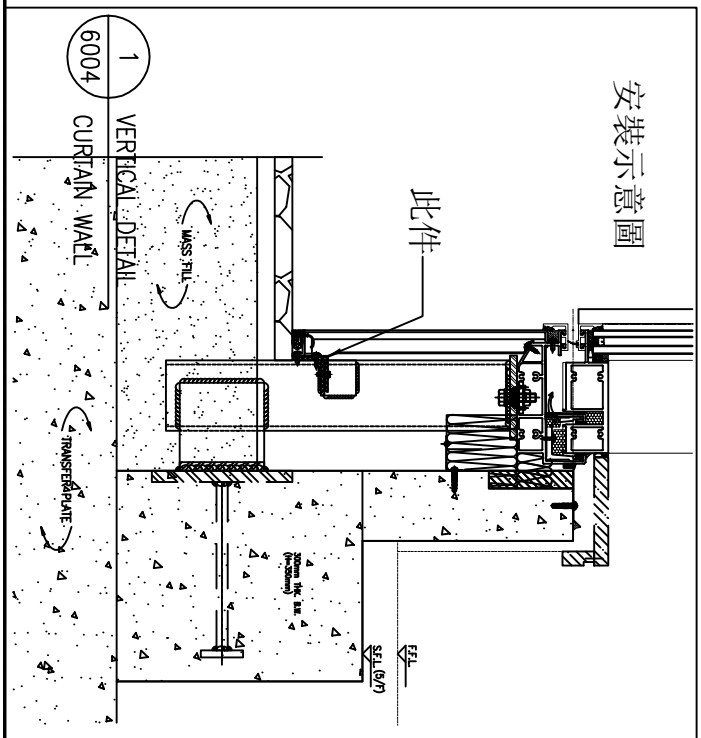


名稱	底部橫收口用鐵件	制圖	方強	2022.12.22	修改			
材料	50x50x5mm鐵角	復核	謝永林	2022.12.26	日期			
顏色	熱浸鋅/塗澀青油	批准			圖號	TJ105		


EG－DWG3

美特鋁質 有限公司
MIDI Aluminium Fabricator Ltd.

工程號	J-853	地盤	延坪道

物料編號	L	數量	位置	分格尺寸	樓層
TJ106	1215.0	1	J853-SD-CW-4103	1315	5/F底

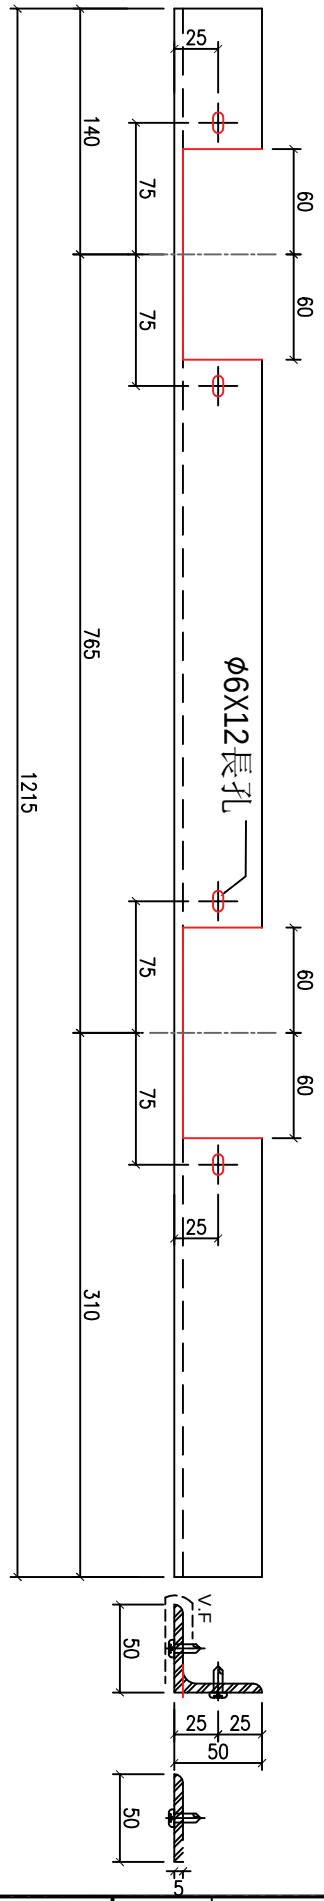

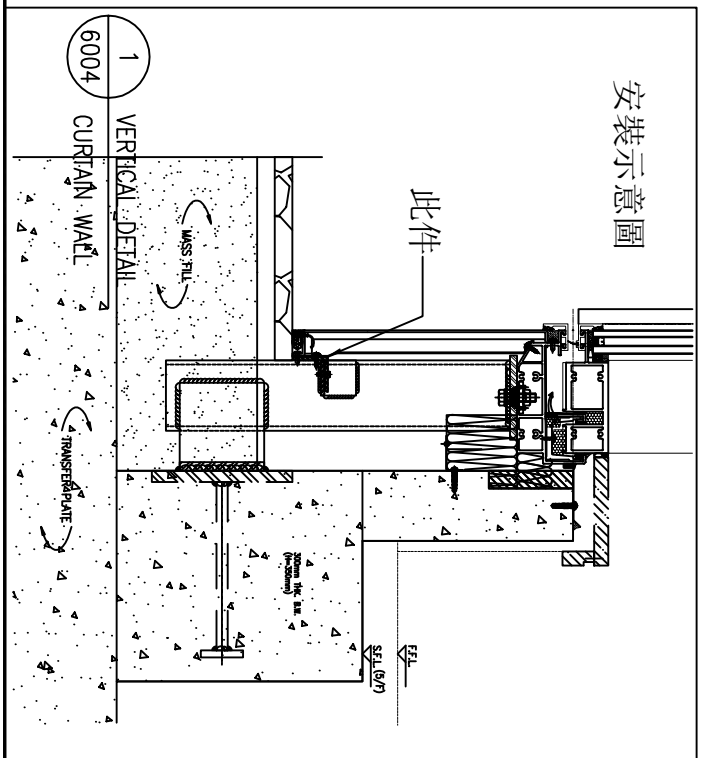


名稱	底部橫收口用鐵件	制圖	方強	2022.12.22	修改			
材料	50x50x5mm鐵角	復核	謝永林	2022.12.26	日期			
顏色	熱浸鋅/塗澀青油	批准			圖號	TJ106		


EG－DWG3

美特鋁質 有限公司
MIDI Aluminium Fabricator Ltd.

工程號	J-853	地盤	延坪道

物料編號	L	數量	位置	分格尺寸	樓層
TJ107	3265.0	1	J853-SD-CW-4103	3365	5/F底

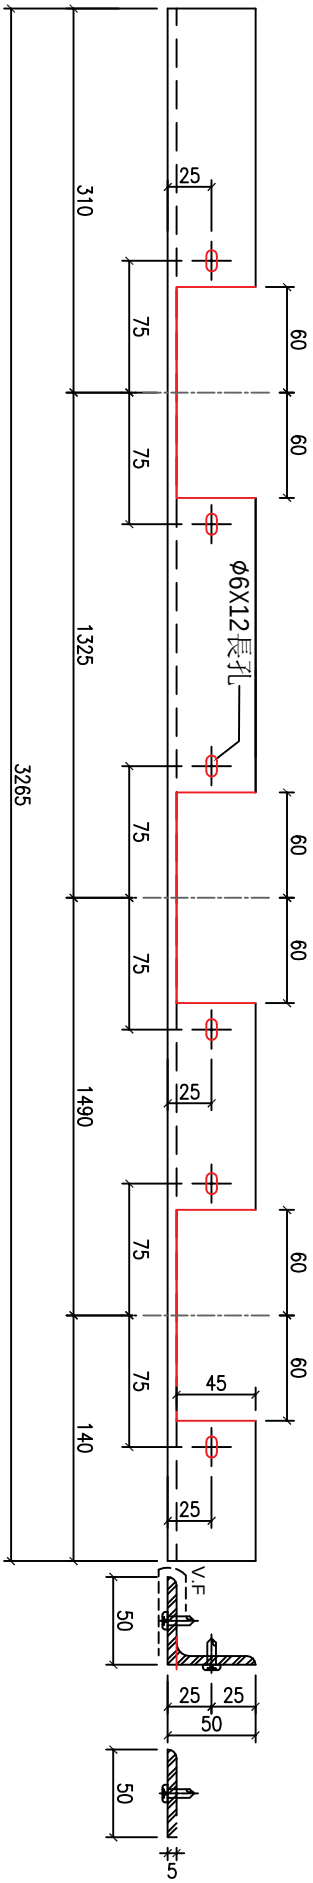

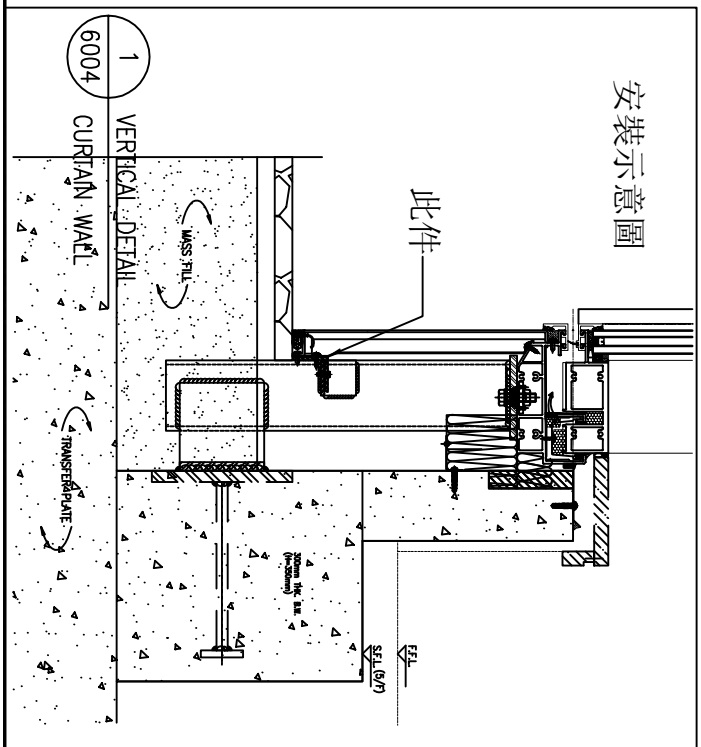


名稱	底部橫收口用鐵件	制圖	方強	2022.12.22	修改			
材料	50x50x5mm鐵角	復核	謝永林	2022.12.26	日期			
顏色	熱浸鋅/塗澀青油	批准			圖號	TJ107		


EG－DWG3

美特鋁質 有限公司
MIDI Aluminium Fabricator Ltd.

工程號	J-853	地盤	延坪道

物料編號	L	數量	位置	分格尺寸	樓層
TJ108a	2400.0	1	J853-SD-CW-4103	2500	23/F底

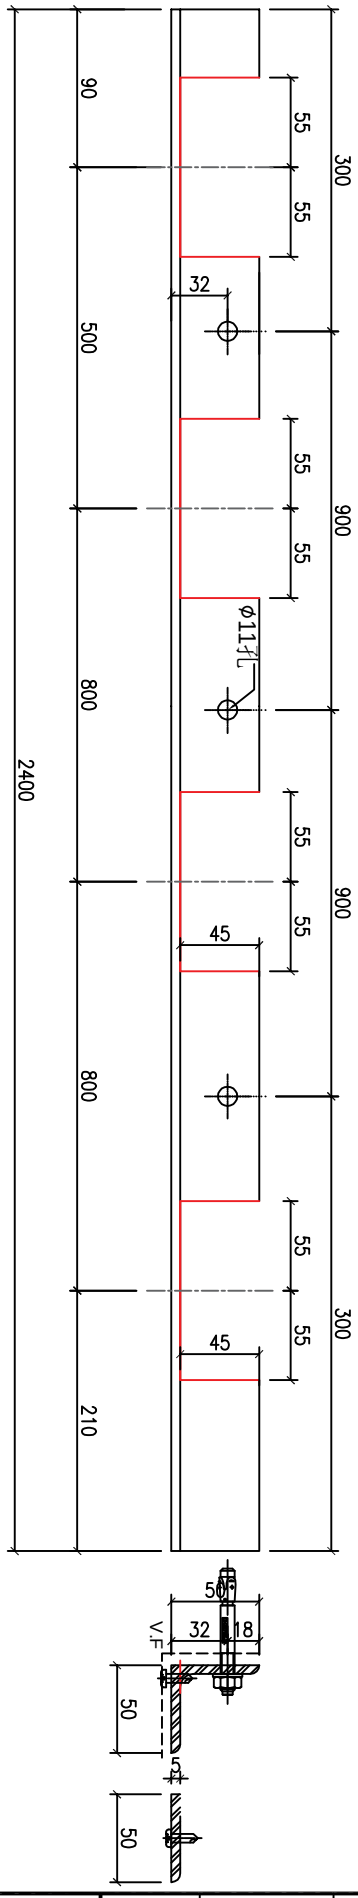

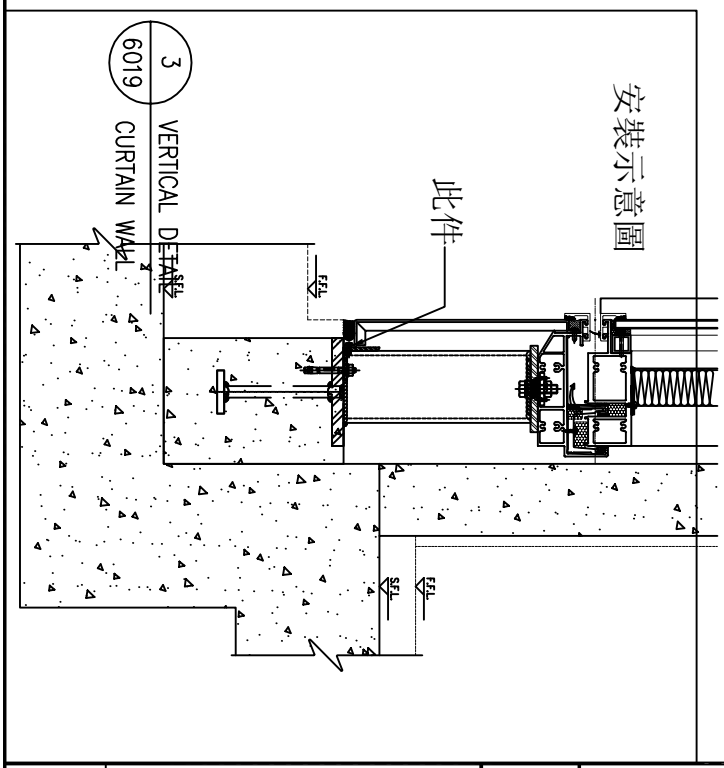


名稱	底部橫收口用鐵件	制圖	方強	2022.12.22	修改			
材料	50x50x5mm鐵角	復核	謝永林	2022.12.26	日期			
顏色	熱浸鋅/塗澀青油	批准			圖號	TJ108a		


EG－DWG3


美特鋁質 有限公司
MIDI Aluminium Fabricator Ltd.

工程號	J-853	地盤	延坪道

物料編號	L	數量	位置	分格尺寸	樓層
TJ108b	240.0	1	J853-SD-CW-4103	250	23/F底

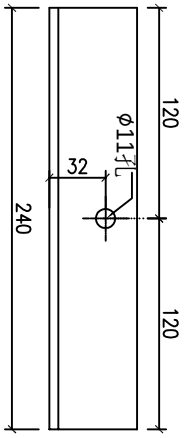

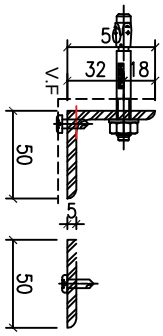

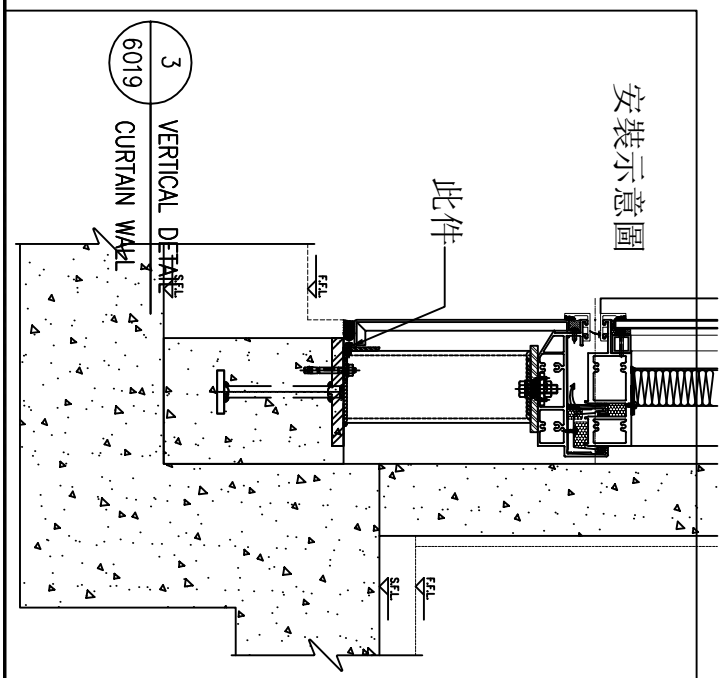


名稱	底部橫收口用鐵件	制圖	方強	2022.12.22	修改			
材料	50x50x5mm鐵角	復核	謝永林	2022.12.26	日期			
顏色	熱浸鋅/塗澀青油	批准			圖號	TJ108b		


EG－DWG3

美特鋁質 有限公司
MIDI Aluminium Fabricator Ltd.

工程號	J-853	地盤	延坪道

物料編號	L	數量	位置	分格尺寸	樓層
TJ109	830.0	1	J853-SD-CW-4103	850	5/F底

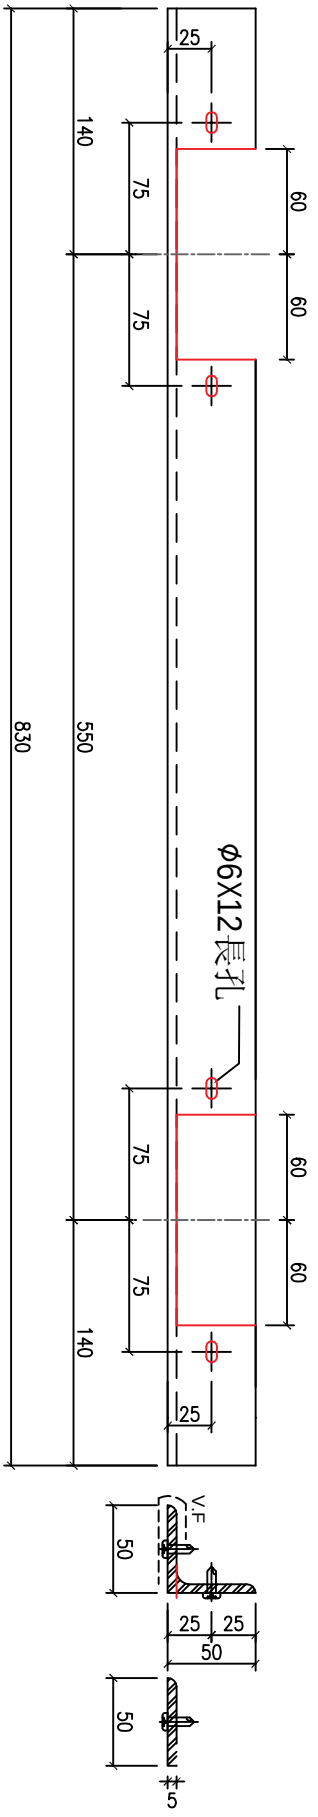

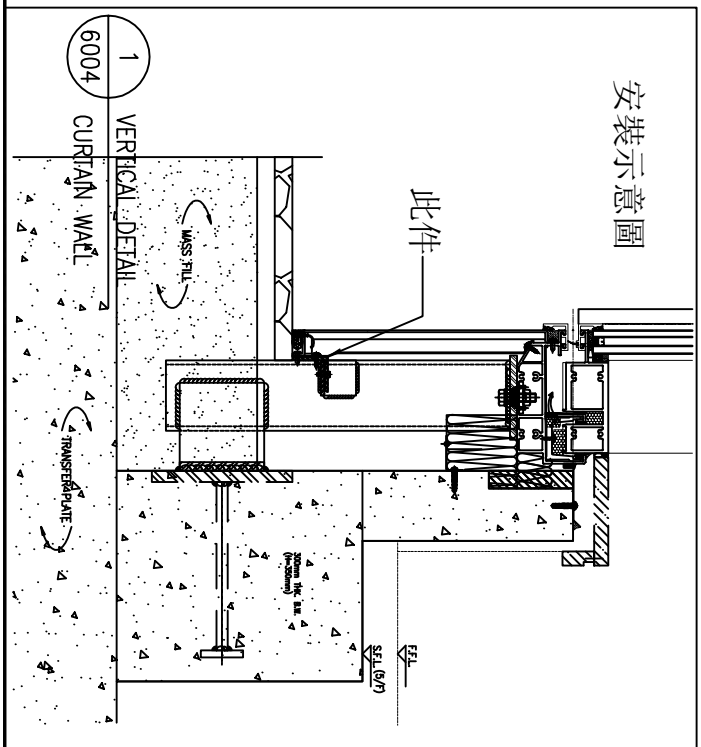


名稱	底部橫收口用鐵件	制圖	方強	2022.12.22	修改			
材料	50x50x5mm鐵角	復核	謝永林	2022.12.26	日期			
顏色	熱浸鋅/塗澀青油	批准			圖號	TJ109		


EG－DWG3

美特鋁質 有限公司
MIDI Aluminium Fabricator Ltd.

工程號	J-853	地 盤	延坪道

物料編號	L	數量	位置	分格尺寸	樓層
TJ110a	2990.0	1	J853-SD-CW-4104	3000	5/F底

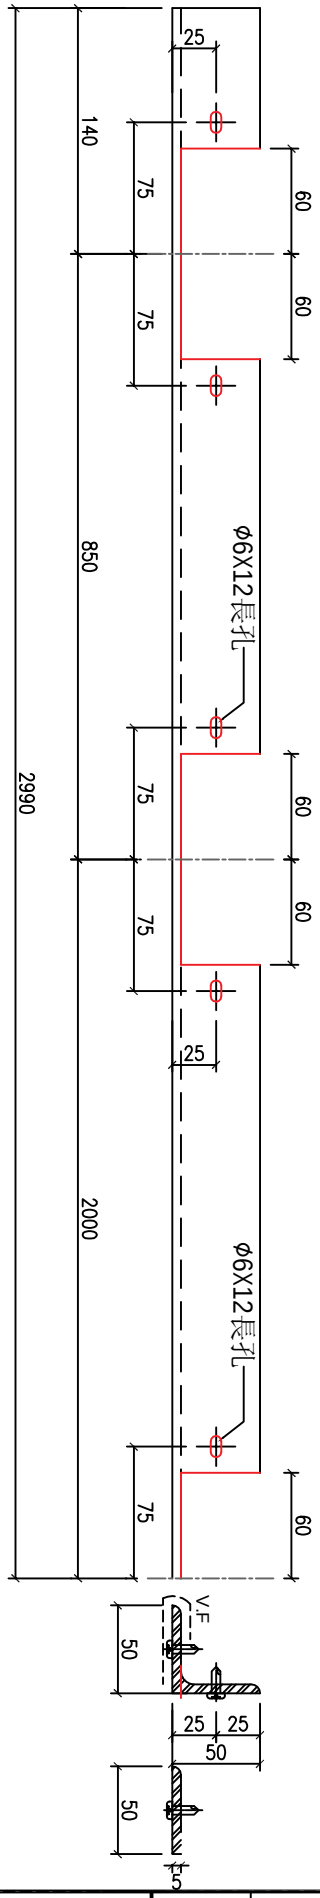

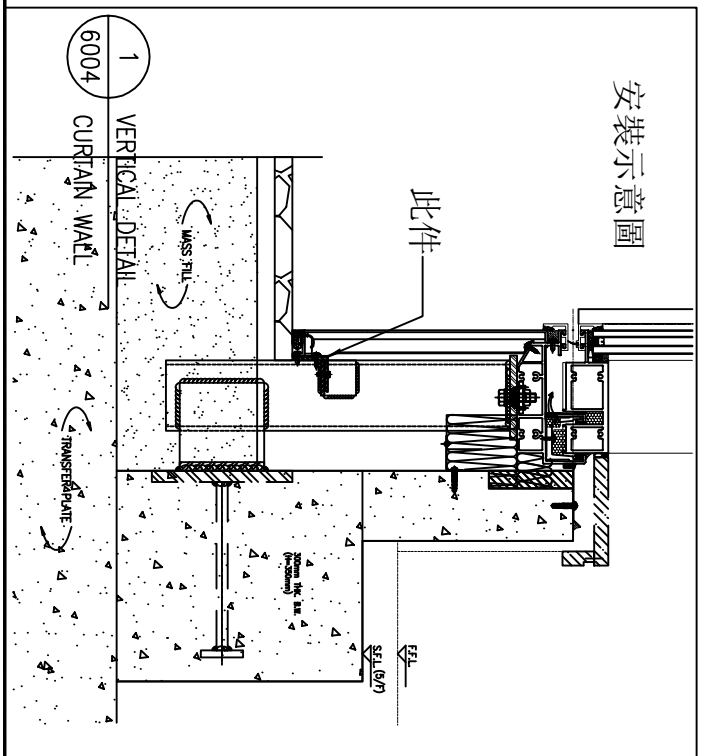


名 稱	底部橫收口用鐵件	制 圖	方強	2022.12.22	修 改			
材 料	50x50x5mm鐵角	復 核	謝永林	2022.12.26	日 期			
顏 色	熱浸鋅/塗澀青油	批 准			圖 號	TJ110a		


EG－DWG3

美特鋁質 有限公司
MIDI Aluminium Fabricator Ltd.

工程號	J-853	地盤	延坪道

物料編號	L	數量	位置	分格尺寸	樓層
TJ110b	2990.0	1	J853-SD-CW-4104	3000	5/F底

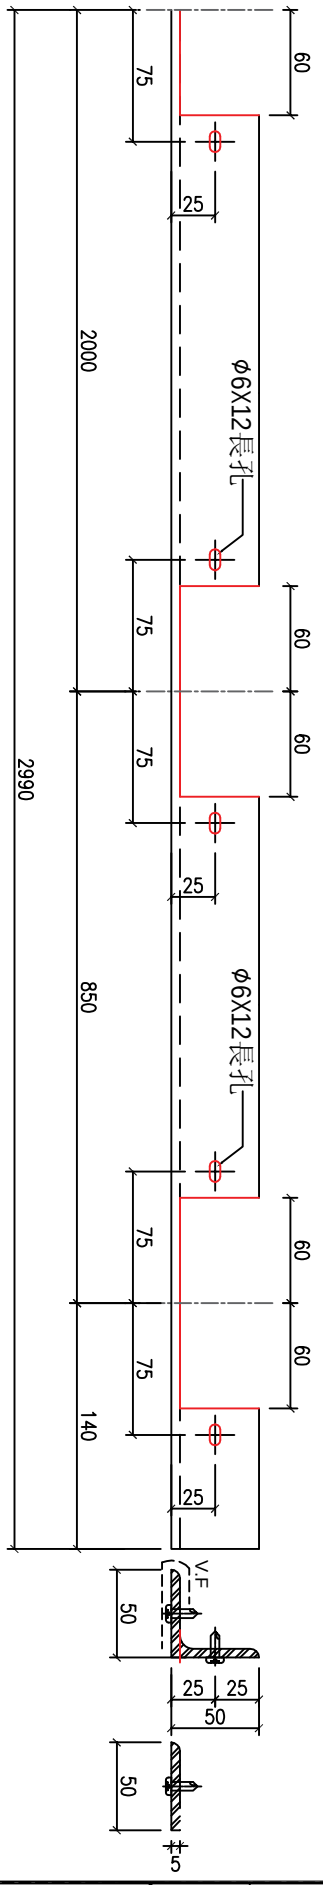

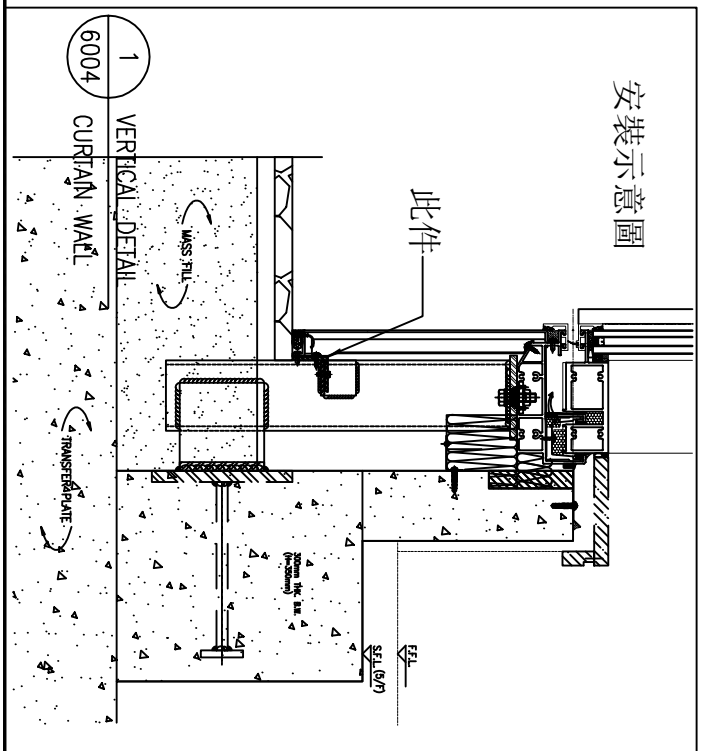


名稱	底部橫收口用鐵件	制圖	方強	2022.12.22	修改			
材料	50x50x5mm鐵角	復核	謝永林	2022.12.26	日期			
顏色	熱浸鋅/塗澀青油	批准			圖號	TJ110b		


EG－DWG3

美特鋁質 有限公司
MIDI Aluminium Fabricator Ltd.

工程號	J-853	地盤	延坪道

物料編號	L	數量	位置	分格尺寸	樓層
TJ111	2855.0	1	J853-SD-CW-4104	2875	5/F底

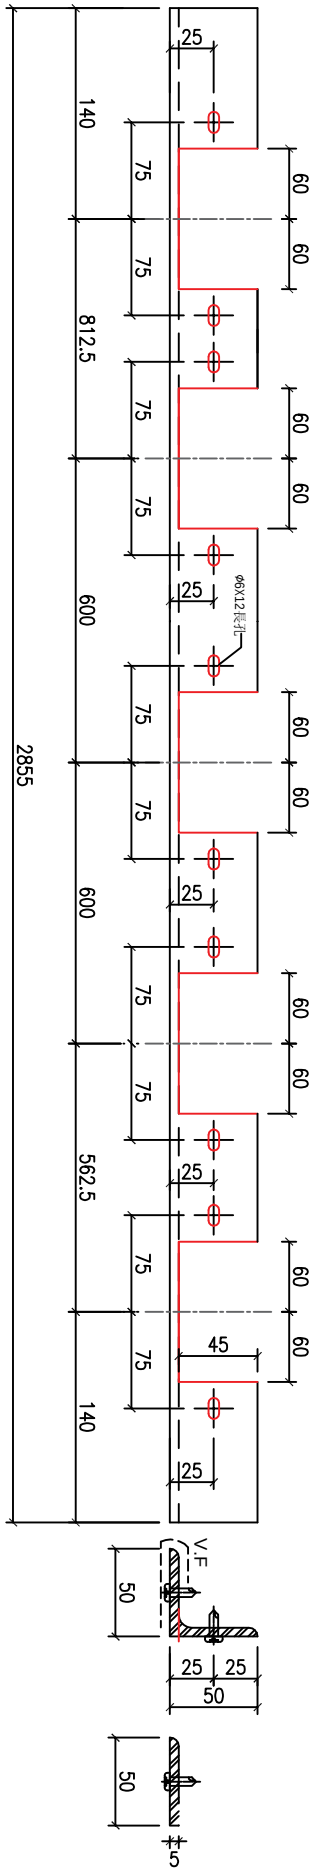

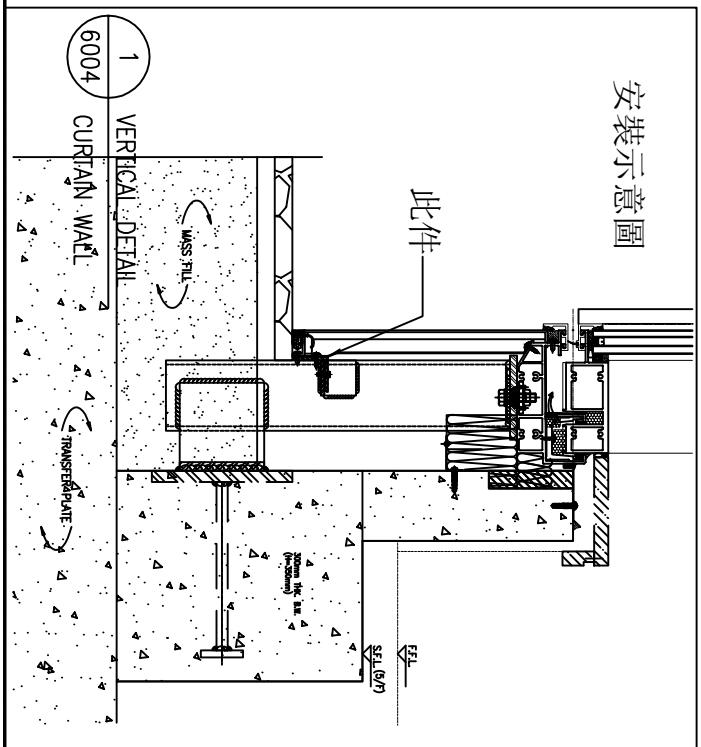


名稱	底部橫收口用鐵件	制圖	方強	2022.12.22	修改			
材料	50x50x5mm鐵角	復核	謝永林	2022.12.26	日期			
顏色	熱浸鋅/塗澀青油	批准			圖號	TJ111		


EG－DWG3

美特鋁質 有限公司
MIDI Aluminium Fabricator Ltd.

工程號	J-853	地盤	延坪道

物料編號	L	數量	位置	分格尺寸	樓層
TJ112	2420.0	1	J853-SD-CW-4106	2440	23/F底

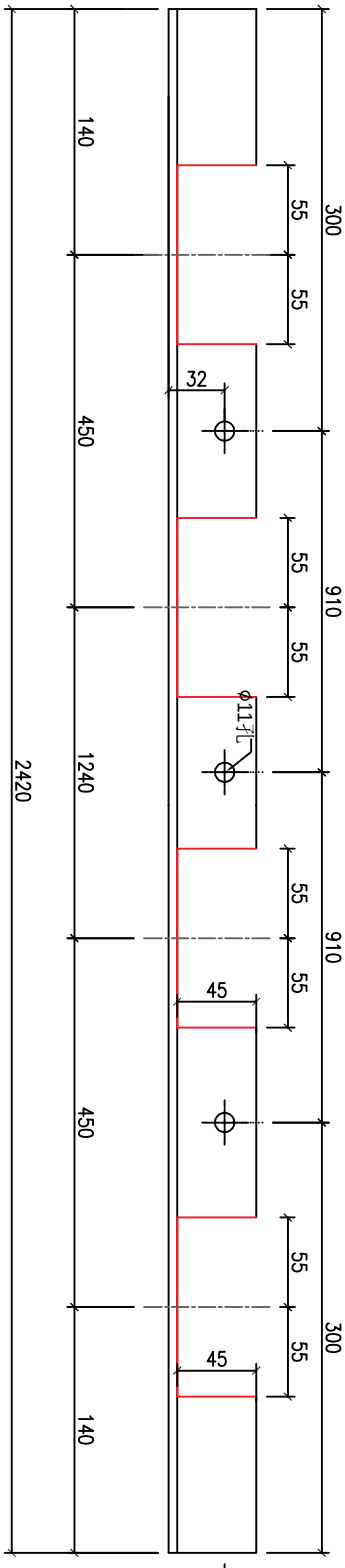

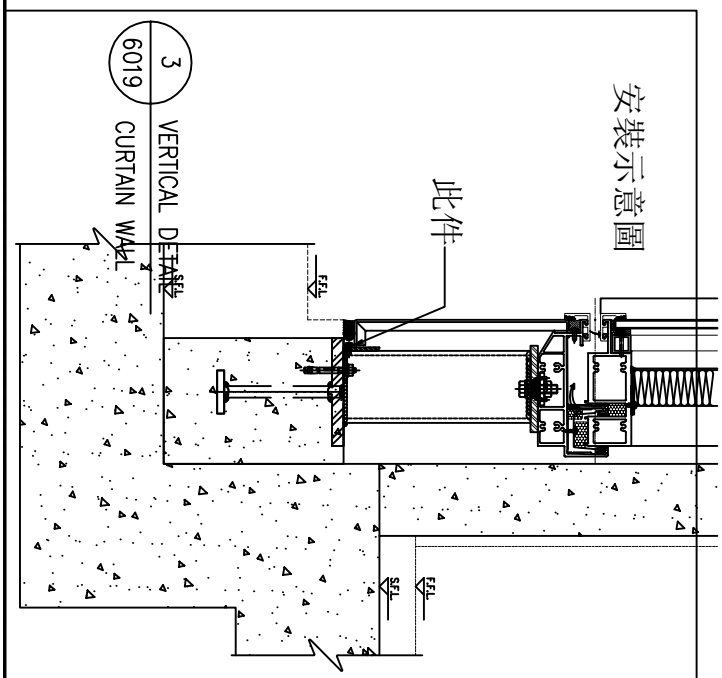


名稱	底部橫收口用鐵件	制圖	方強	2022.12.22	修改			
材料	50x50x5mm鐵角	復核	謝永林	2022.12.26	日期			
顏色	熱浸鋅/塗澀青油	批准			圖號	TJ112		


EG－DWG3

美特鋁質 有限公司
MIDI Aluminium Fabricator Ltd.

工程號	J-853	地盤	延坪道

物料編號	L	數量	位置	分格尺寸	樓層
TJ113	1530.0	1	J853-SD-CW-4106	1550	23/F底

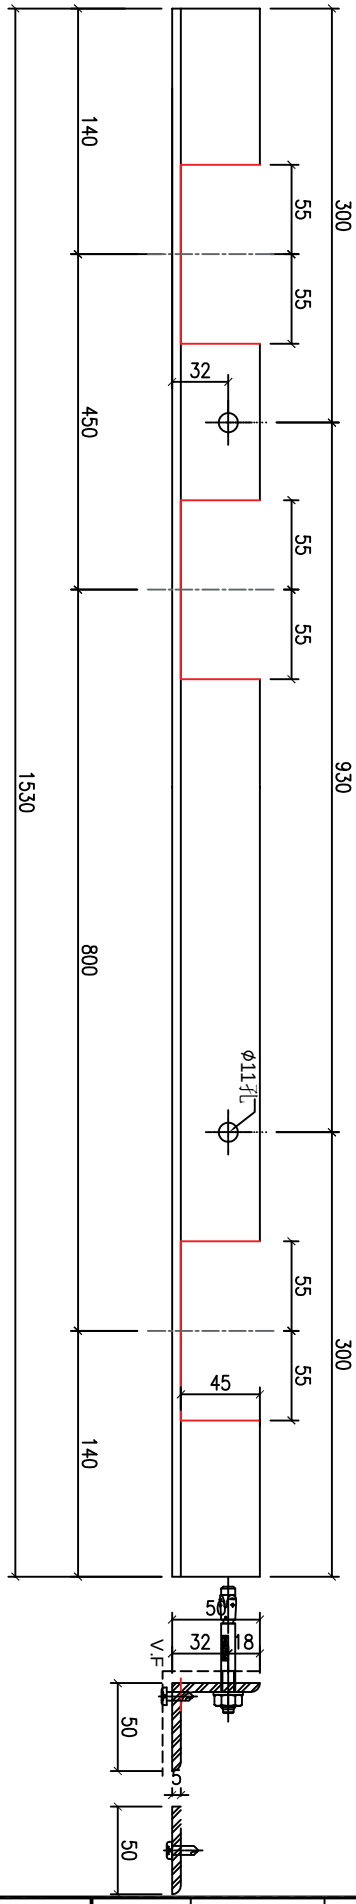

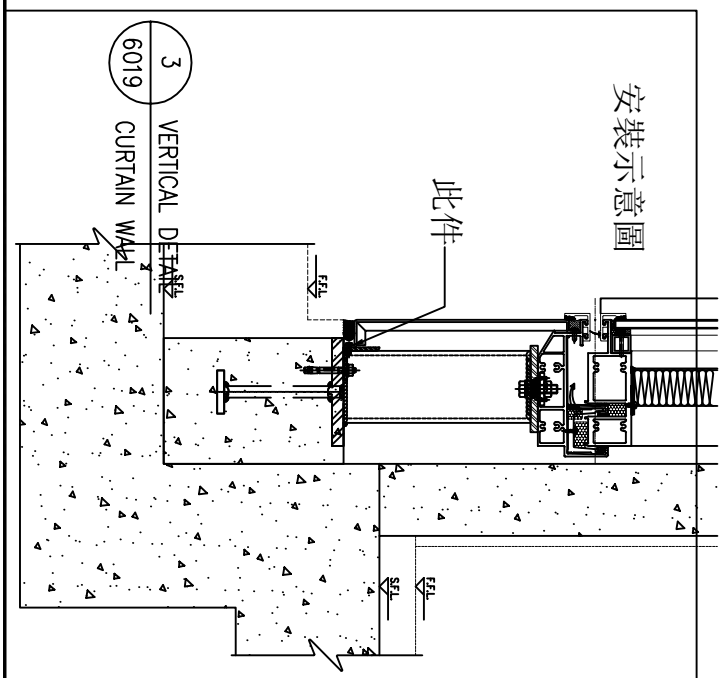


名稱	底部橫收口用鐵件	制圖	方強	2022.12.22	修改			
材料	50x50x5mm鐵角	復核	謝永林	2022.12.26	日期			
顏色	熱浸鋅/塗澀青油	批准			圖號	TJ113		


EG－DWG3

美特鋁質 有限公司
MIDI Aluminium Fabricator Ltd.

工程號	J-853	地盤	延坪道

物料編號	L	數量	位置	分格尺寸	樓層
TJ201	1180.0	1	J853-SD-CW-4201	1200	17F底

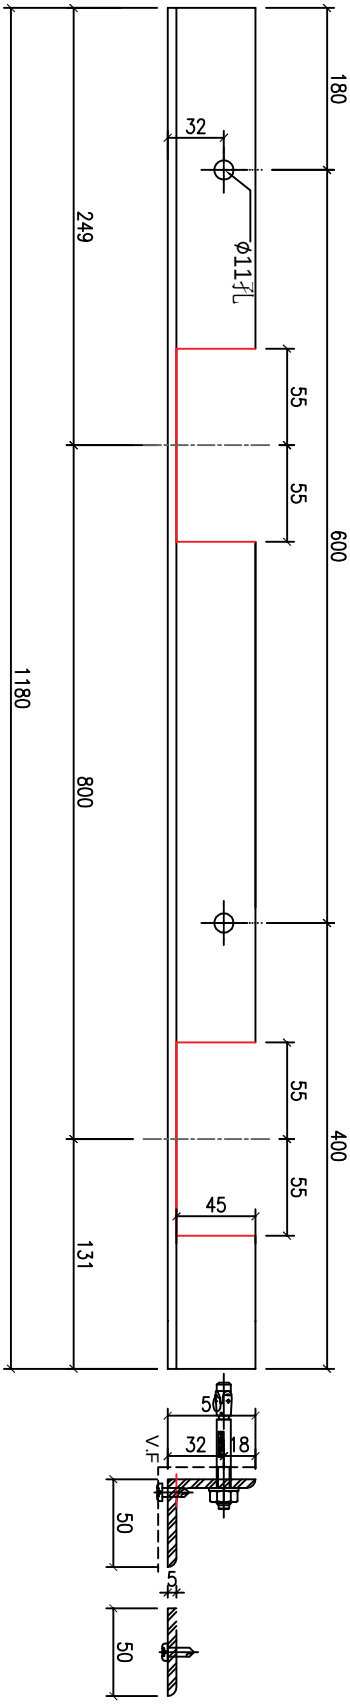

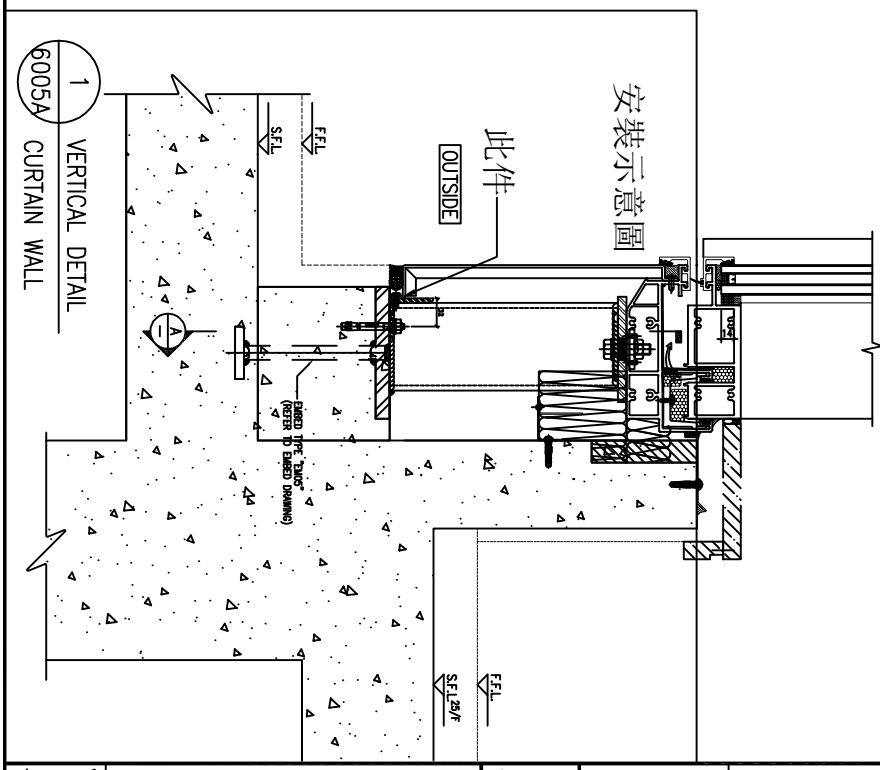


名稱	底部橫收口用鐵件	制圖	方強	2022.12.22	修改			
材料	50x50x5mm鐵角	復核	謝永林	2022.12.26	日期			
顏色	熱浸鋅/塗澀青油	批准			圖號	TJ201		


EG－DWG3


美特鋁質 有限公司
MIDI Aluminium Fabricator Ltd.

工程號	J-853	地盤	延坪道

物料編號	L	數量	位置	分格尺寸	樓層
TJ202	1180.0	1	J853-SD-CW-4201	1200	5/F底

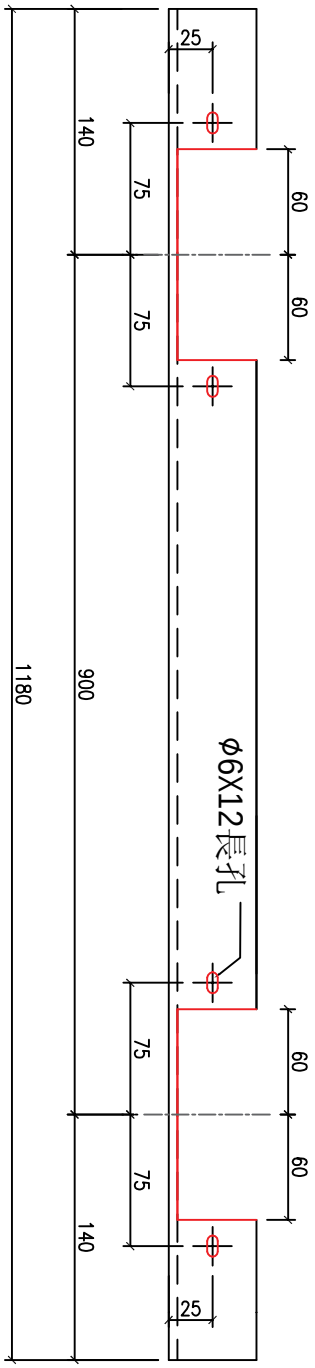

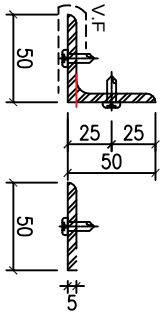

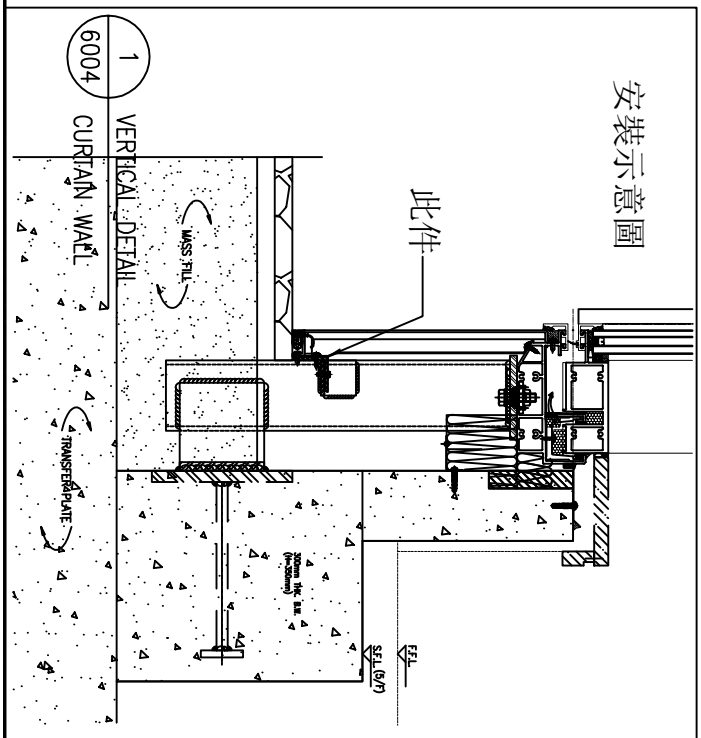


名稱	底部橫收口用鐵件	制圖	方強	2022.12.22	修改			
材料	50x50x5mm鐵角	復核	謝永林	2022.12.26	日期			
顏色	熱浸鋅/塗澀青油	批准			圖號	TJ202		


EG－DWG3

美特鋁質 有限公司
MIDI Aluminium Fabricator Ltd.

工程號	J-853	地盤	延坪道

物料編號	L	數量	位置	分格尺寸	樓層
TJ203	1280.0	1	J853-SD-CW-4201	1300	5/F底

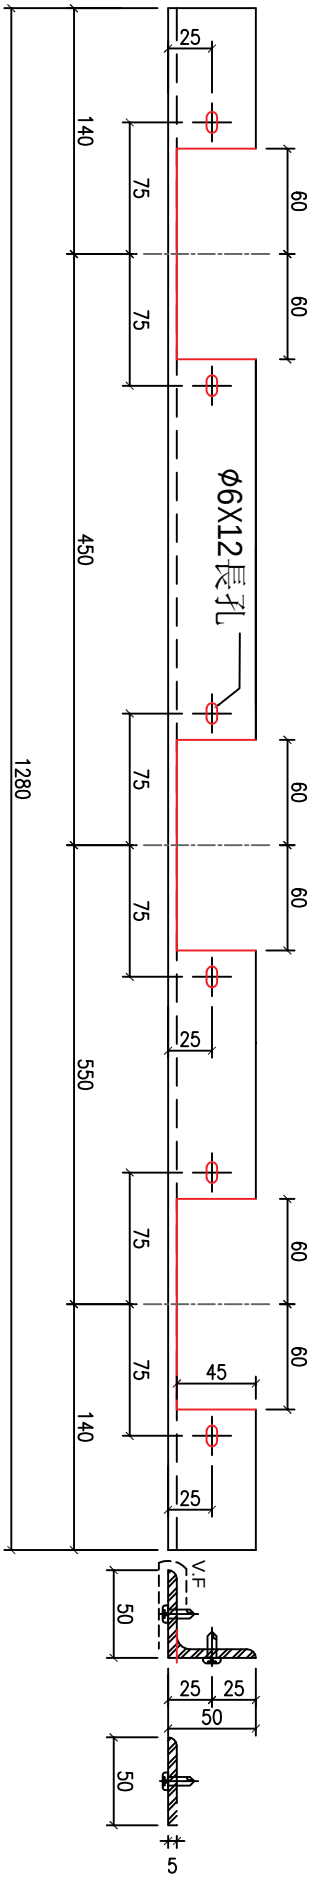

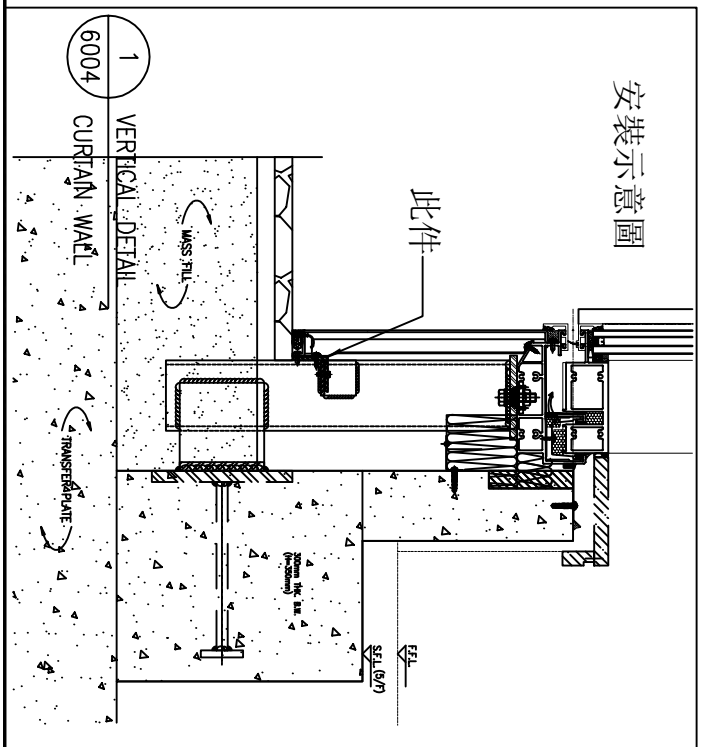


名稱	底部橫收口用鐵件	制圖	方強	2022.12.22	修改			
材料	50x50x5mm鐵角	復核	謝永林	2022.12.26	日期			
顏色	熱浸鋅/塗澀青油	批准			圖號	TJ203		


EG－DWG3

美特鋁質 有限公司
MIDI Aluminium Fabricator Ltd.

工程號	J-853	地盤	延坪道

物料編號	L	數量	位置	分格尺寸	樓層
TJ204	3080.0	1	J853-SD-CW-4202	3100	5/F底

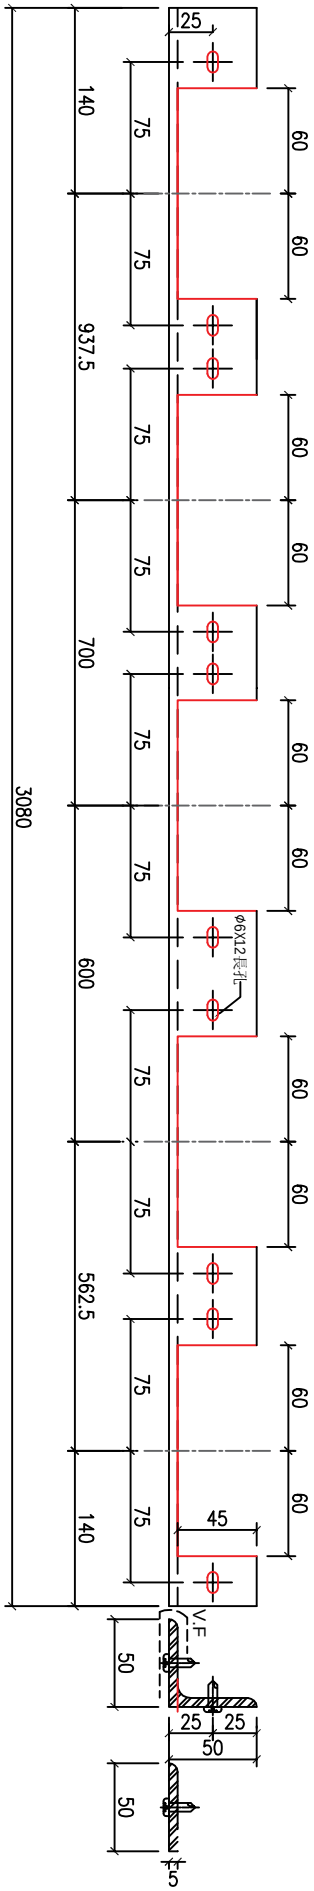

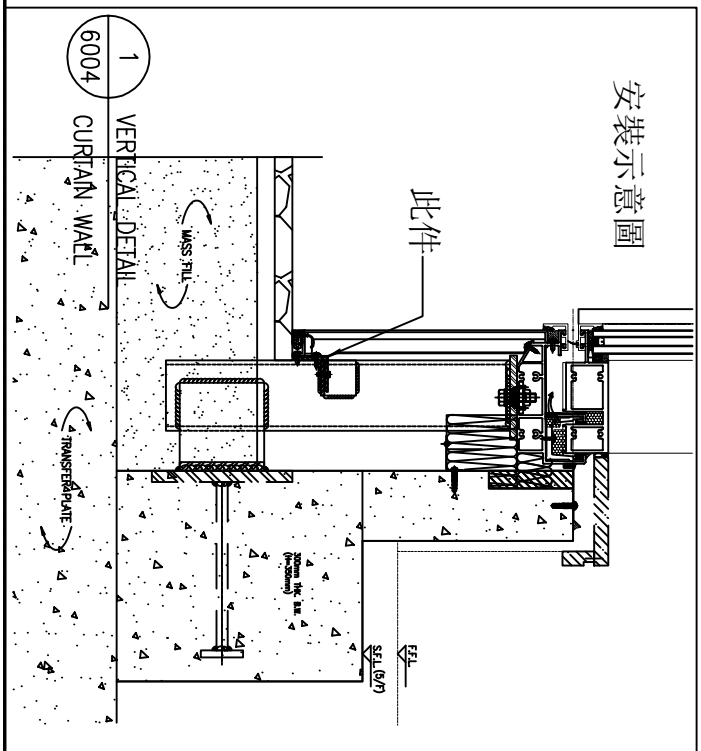


名稱	底部橫收口用鐵件	制圖	方強	2022.12.22	修改			
材料	50x50x5mm鐵角	復核	謝永林	2022.12.26	日期			
顏色	熱浸鋅/塗澀青油	批准			圖號	TJ204		

EG－DWG3

美特鋁質 有限公司
MIDI Aluminium Fabricator Ltd.

工程號	J-853	地盤	延坪道

物料編號	L	數量	位置	分格尺寸	樓層
TJ205	1167.5	1	J853-SD-CW-4202	1187.5	25/F底

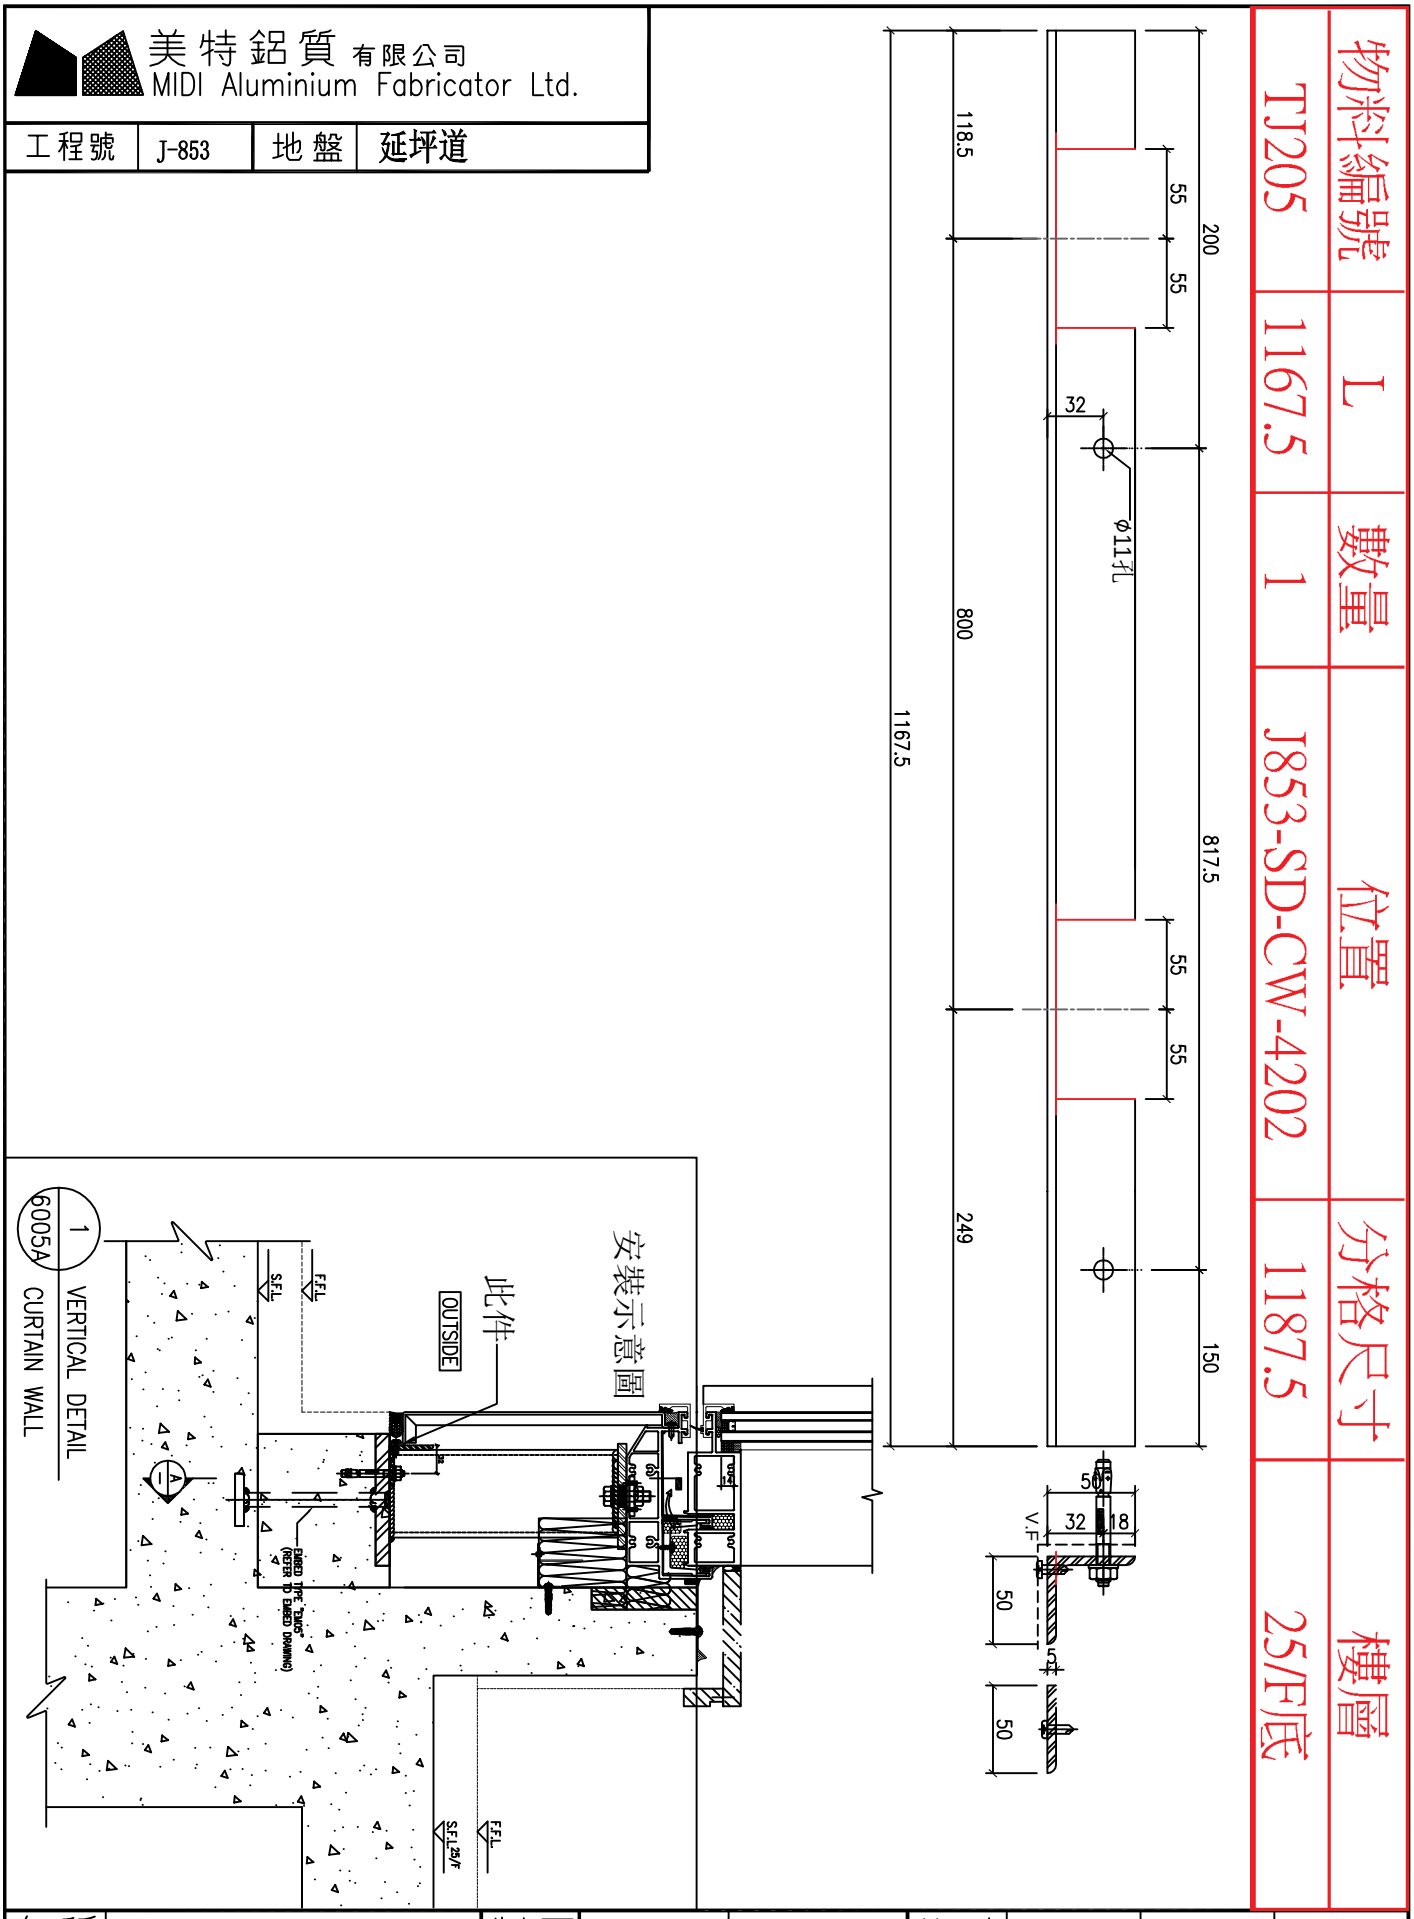


名稱	底部橫收口用鐵件	制圖	方強	2022.12.22	修改			
材料	50x50x5mm鐵角	復核	謝永林	2022.12.26	日期			
顏色	熱浸鋅/塗澱青油	批准			圖號	TJ205		


EG－DWG3

美特鋁質 有限公司
MIDI Aluminium Fabricator Ltd.

工程號	J-853	地 盤	延坪道

物料編號	L	數量	位置	分格尺寸	樓層
TJ206	1309.0	1	J853-SD-CW-4203	1409	5/F底

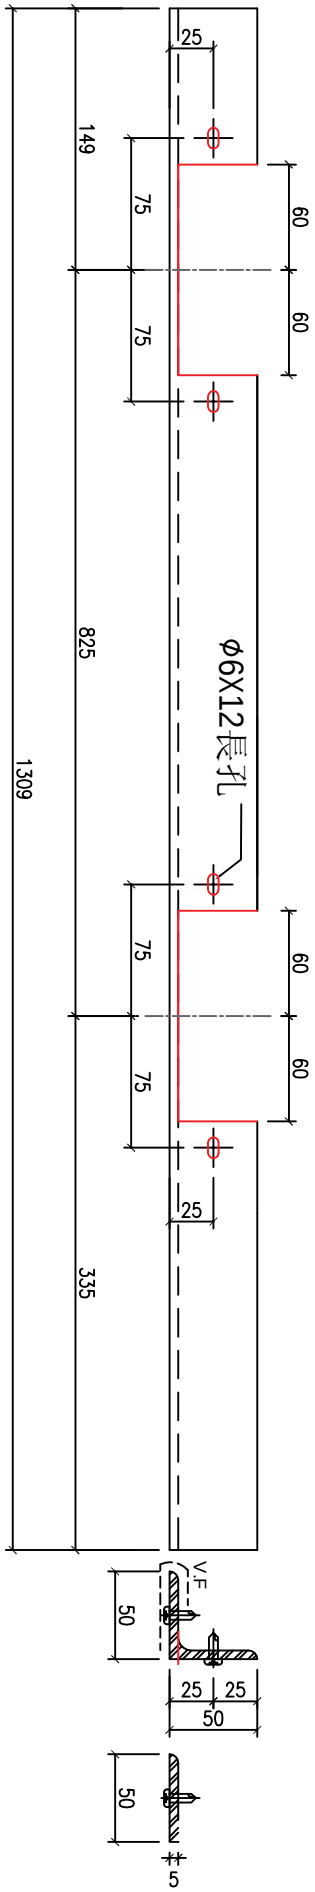

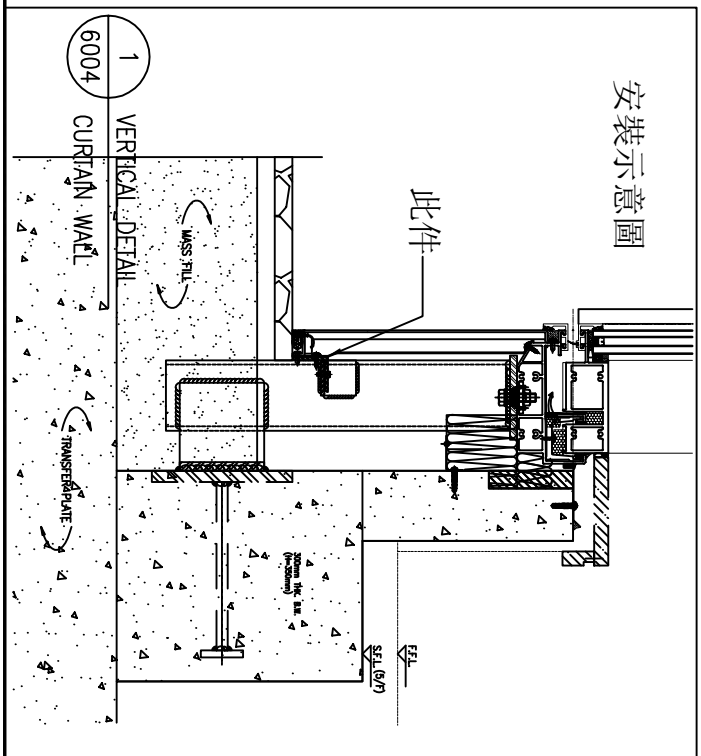


名 稱	底部橫收口用鐵件	制 圖	方強	2022.12.22	修 改			
材 料	50x50x5mm鐵角	復 核	謝永林	2022.12.26	日 期			
顏 色	熱浸鋅/塗澀青油	批 准			圖 號	TJ206		


EG－DWG3

美特鋁質 有限公司
MIDI Aluminium Fabricator Ltd.


工程號	J-853	地盤	延坪道

物料編號	L	數量	位置	分格尺寸	樓層
TJ207	724.0	1	J853-SD-CW-4203	824	5/F底

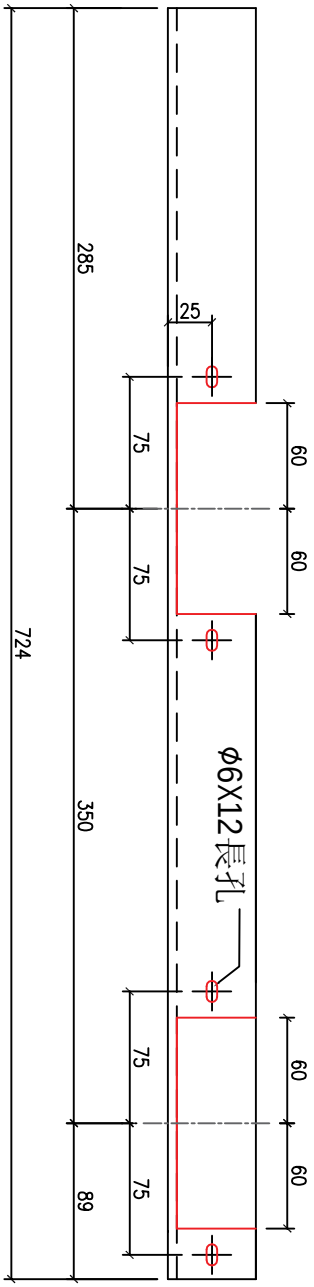

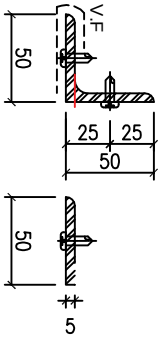

安裝示意圖

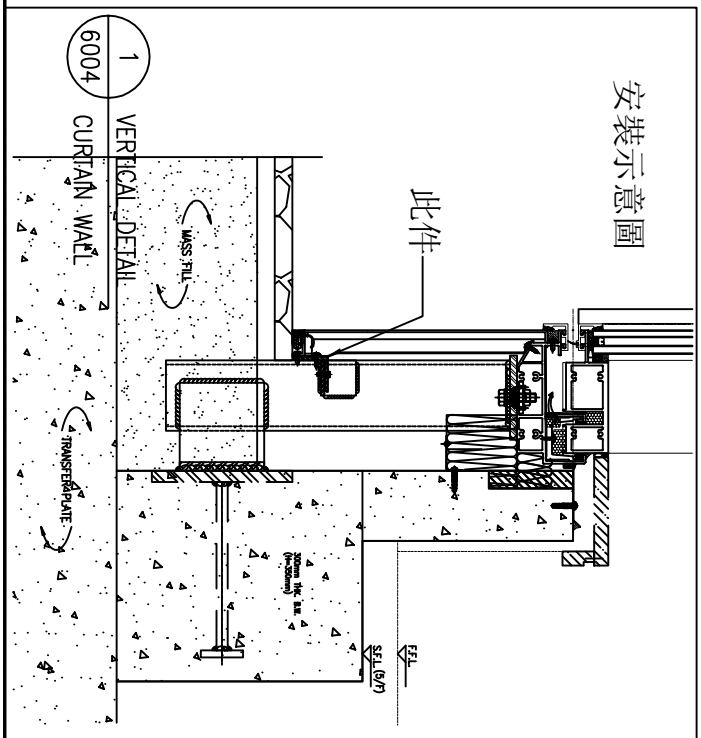


名稱	底部橫收口用鐵件	制圖	方強	2022.12.22	修改			
材料	50x50x5mm鐵角	復核	謝永林	2022.12.26	日期			
顏色	熱浸鋅/塗澀青油	批准			圖號	TJ207		

EG－DWG3

美特鋁質 有限公司
MIDI Aluminium Fabricator Ltd.

工程號	J-853	地盤	延坪道

物料編號	L	數量	位置	分格尺寸	樓層
TJ208	1180.0	1	J853-SD-CW-4203	1200	17/F底

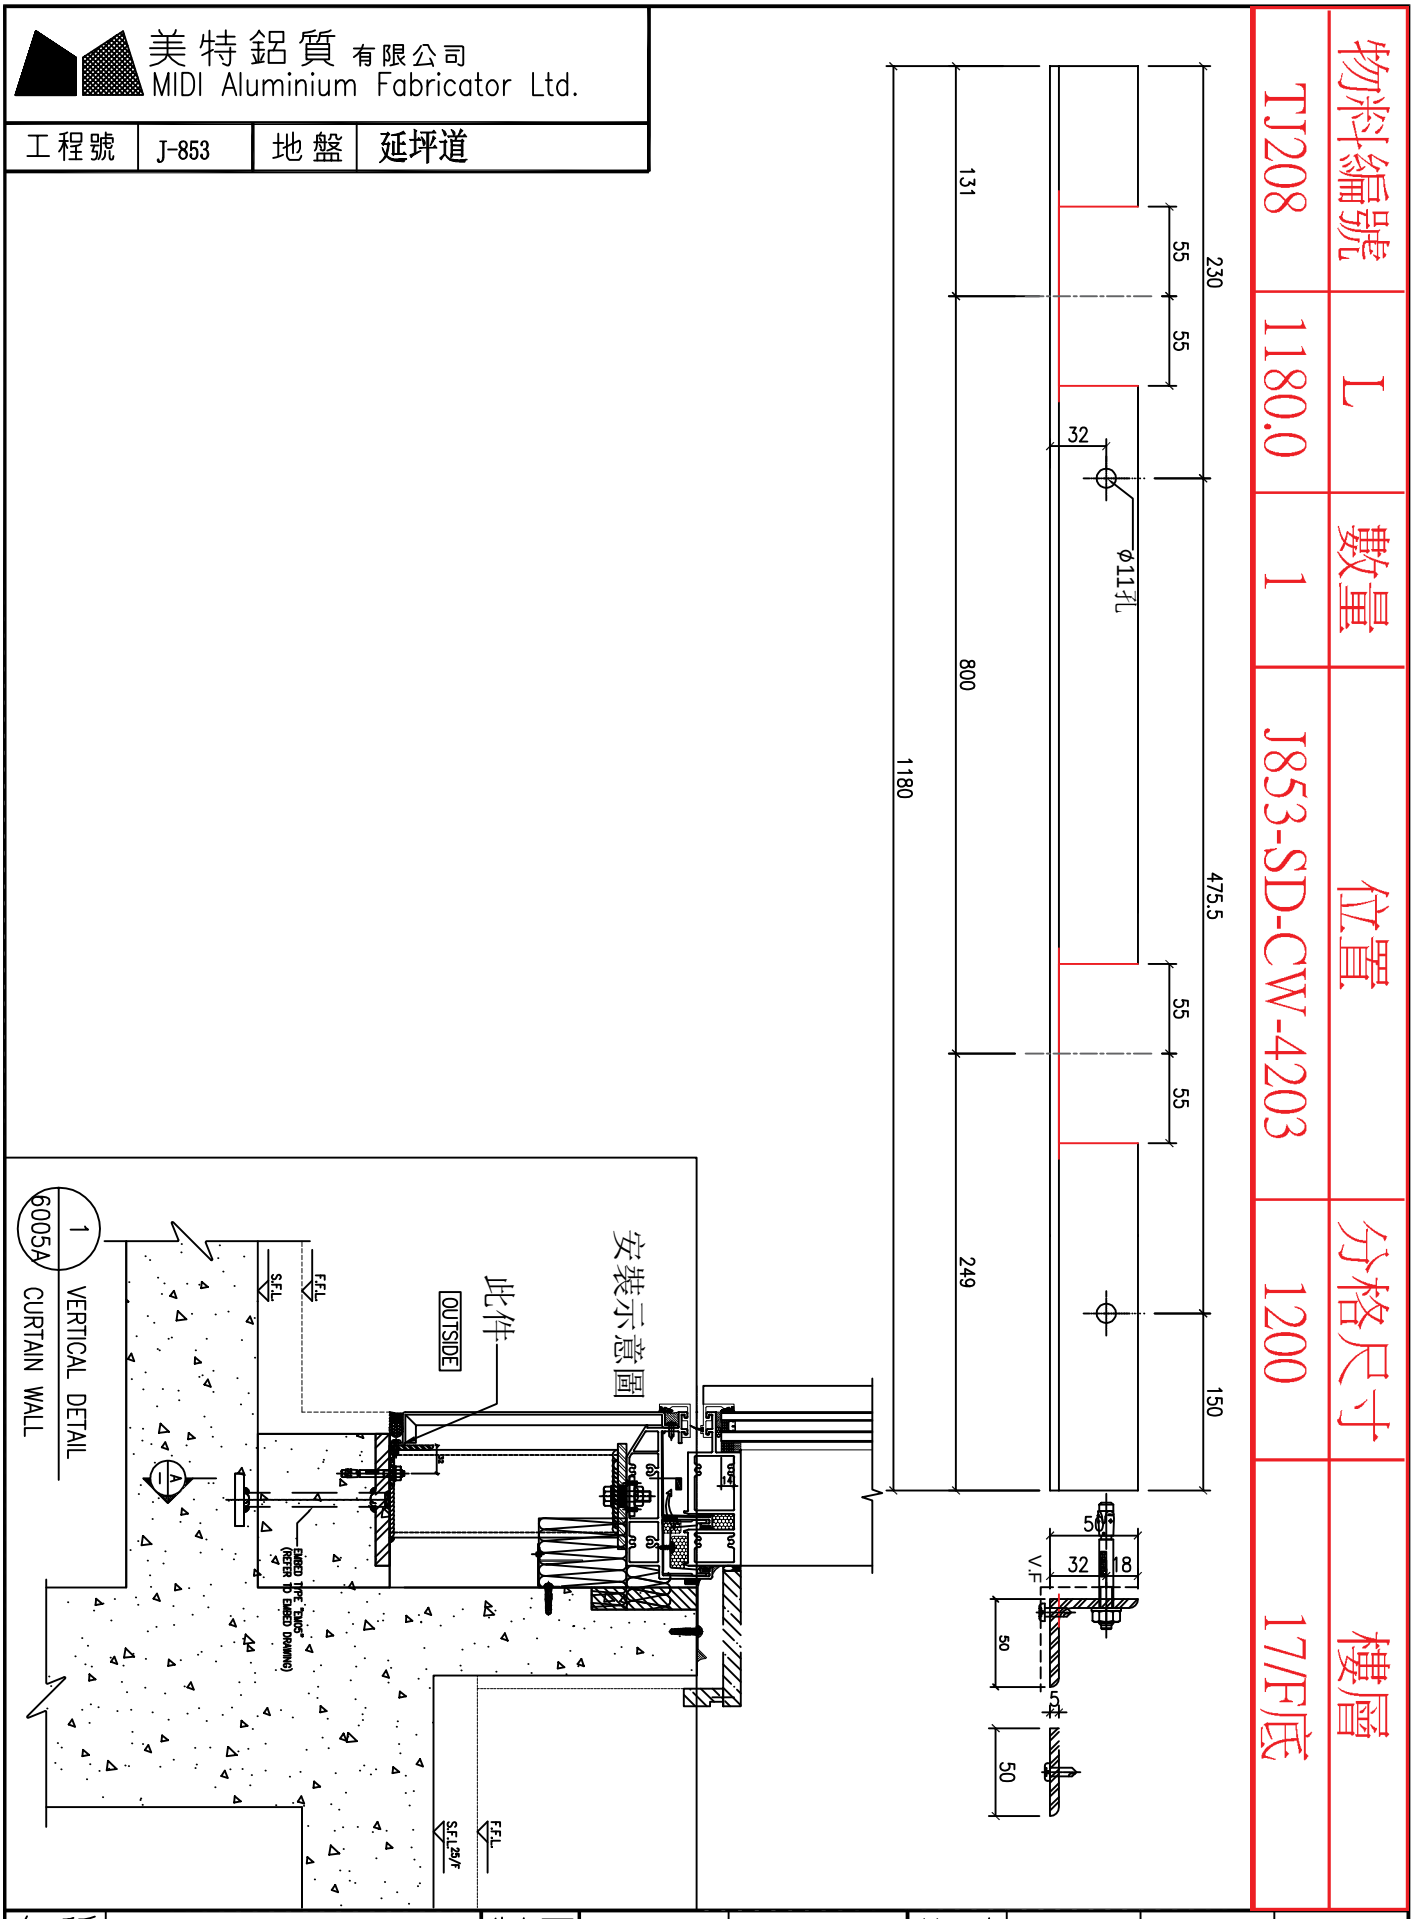


名稱	底部橫收口用鐵件	制圖	方強	2022.12.22	修改			
材料	50x50x5mm鐵角	復核	謝永林	2022.12.26	日期			
顏色	熱浸鋅/塗澀青油	批准			圖號	TJ208		


EG－DWG3

美特鋁質 有限公司
MIDI Aluminium Fabricator Ltd.

工程號	J-853	地盤	延坪道

物料編號	L	數量	位置	分格尺寸	樓層
TJ209	2855.0	1	J853-SD-CW-4204	2875	5/F底

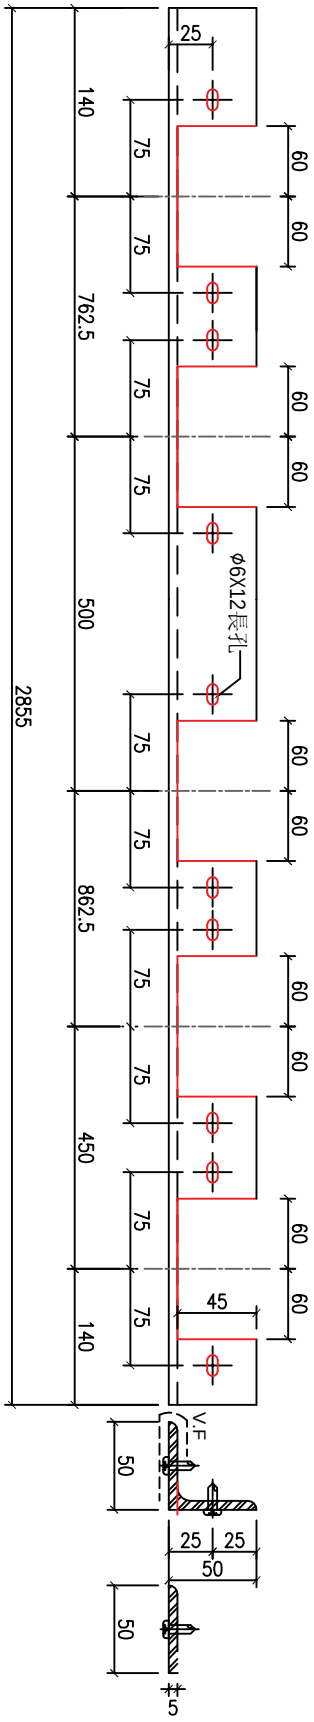

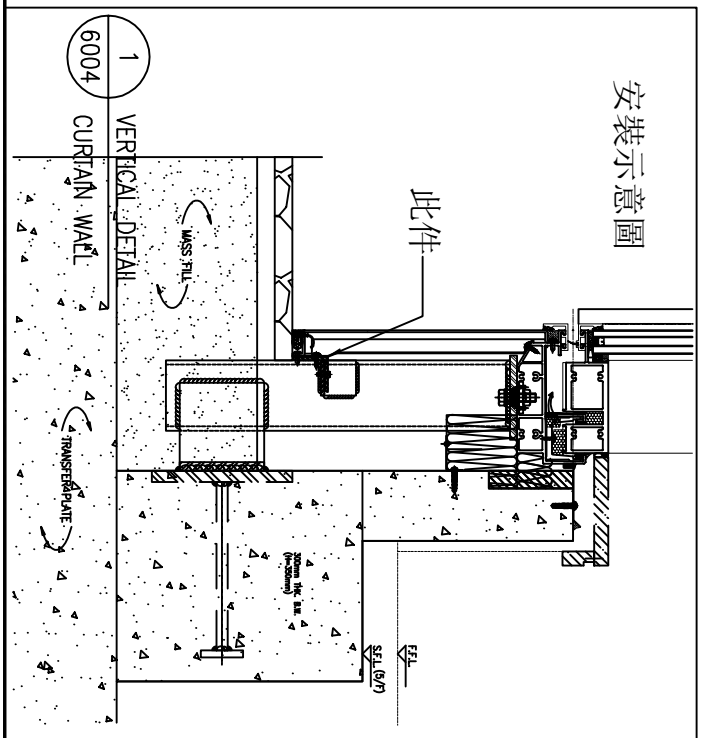


名稱	底部橫收口用鐵件	制圖	方強	2022.12.22	修改			
材料	50x50x5mm鐵角	復核	謝永林	2022.12.26	日期			
顏色	熱浸鋅/塗澀青油	批准			圖號	TJ209		


EG－DWG3

美特鋁質 有限公司
MIDI Aluminium Fabricator Ltd.

工程號	J-853	地 盤	延坪道

物料編號	L	數量	位置	分格尺寸	樓層
TJ210	2900.0	1	J853-SD-CW-4204A	2920	5/F底

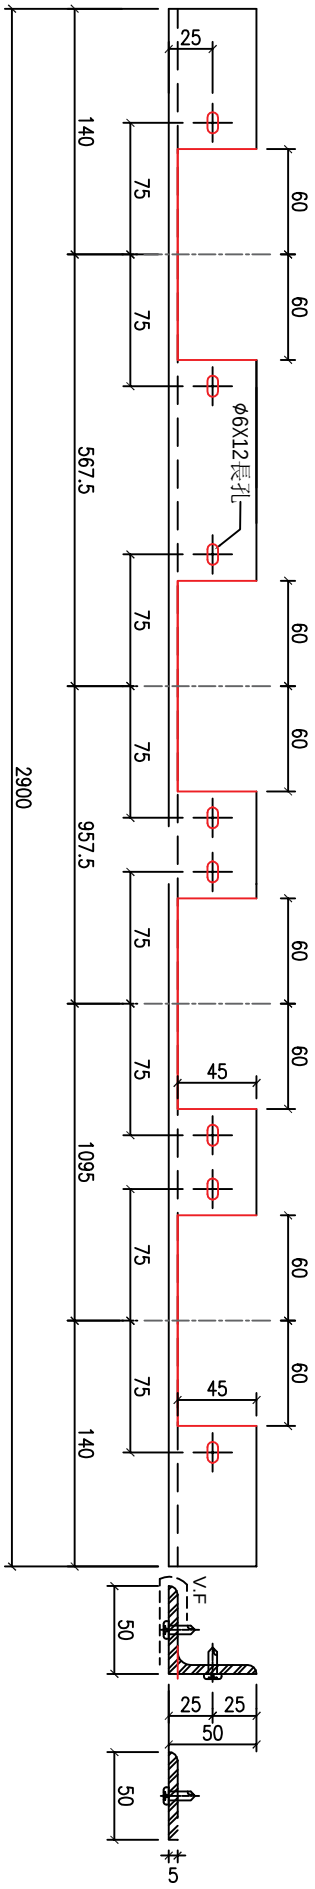

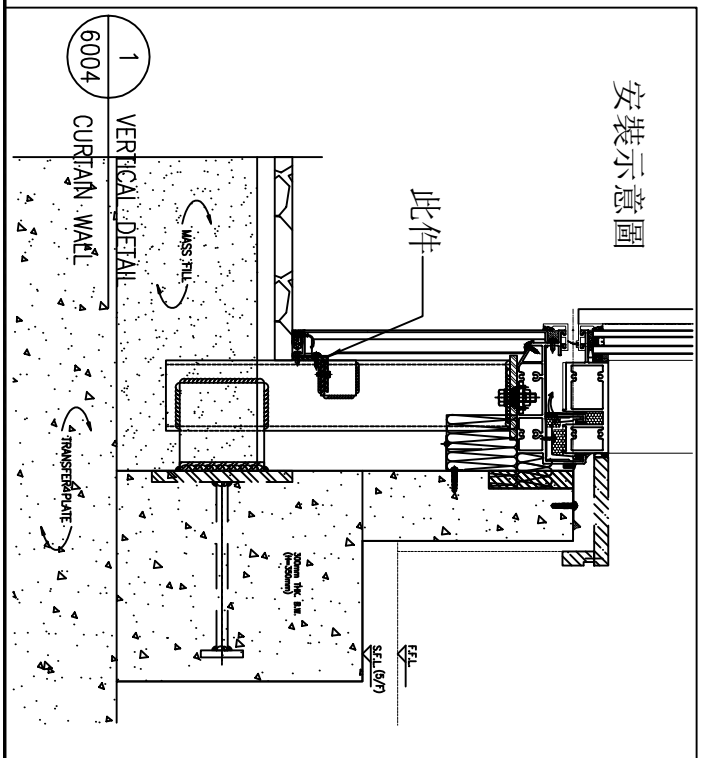


名 稱	底部橫收口用鐵件	制 圖	方強	2022.12.22	修 改			
材 料	50x50x5mm鐵角	復 核	謝永林	2022.12.26	日 期			
顏 色	熱浸鋅/塗澀青油	批 准			圖 號	TJ210		


EG－DWG3

美特鋁質 有限公司
MIDI Aluminium Fabricator Ltd.

工程號	J-853	地盤	延坪道

物料編號	L	數量	位置	分格尺寸	樓層
TJ211	2900.0	1	J853-SD-CW-4204A	2920	5/F底

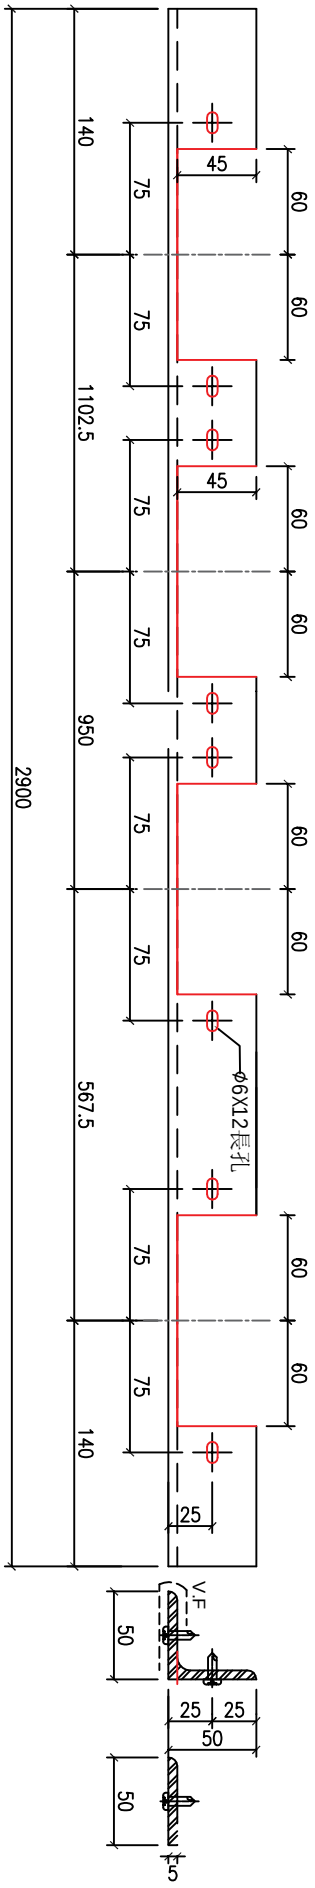

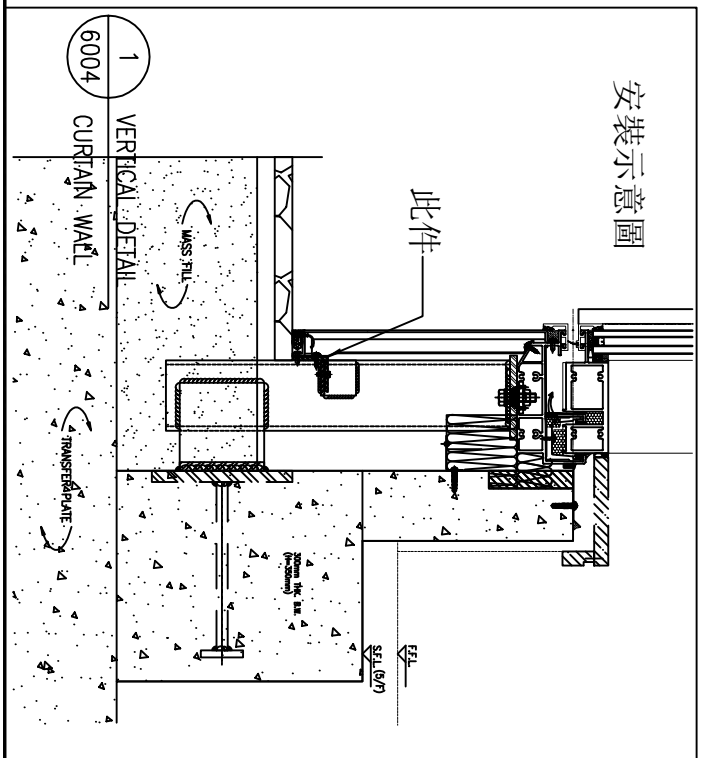


名稱	底部橫收口用鐵件	制圖	方強	2022.12.22	修改			
材料	50x50x5mm鐵角	復核	謝永林	2022.12.26	日期			
顏色	熱浸鋅/塗澀青油	批准			圖號	TJ211		


EG－DWG3

美特鋁質 有限公司
MIDI Aluminium Fabricator Ltd.

工程號	J-853	地 盤	延坪道

物料編號	L	數量	位置	分格尺寸	樓層
TJ212	3005.5	1	J853-SD-CW-4205	3025.5	5/F底

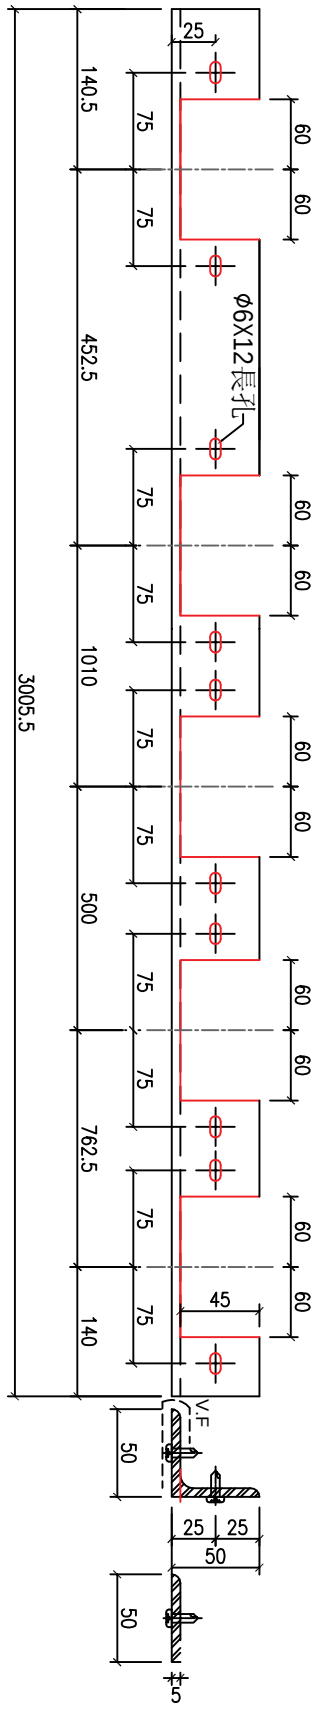

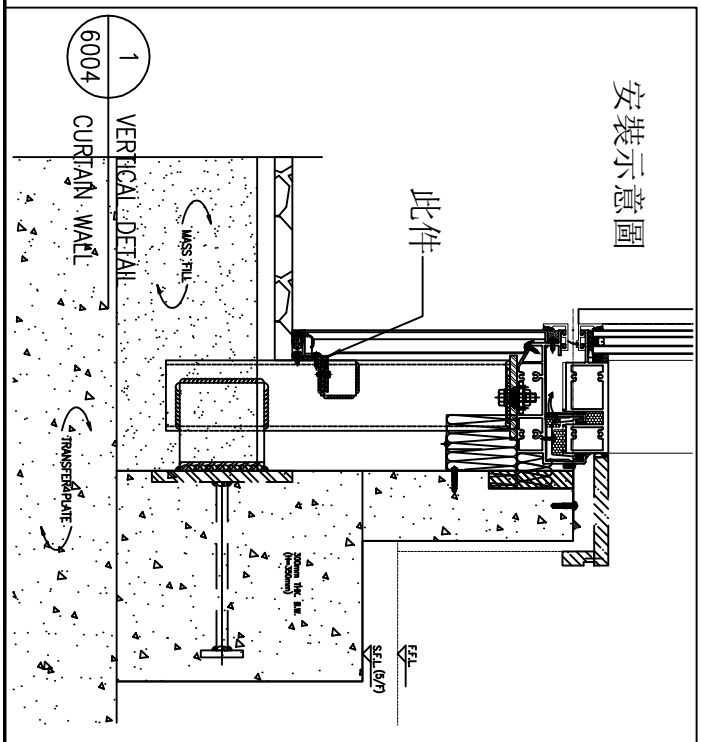


名 稱	底部橫收口用鐵件	制 圖	方強	2022.12.22	修 改			
材 料	50x50x5㎜鐵角	復 核	謝永林	2022.12.26	日 期			
顏 色	熱浸鋅/塗澀青油	批 准			圖 號	TJ212		

EG－DWG3

美特鋁質 有限公司
MIDI Aluminium Fabricator Ltd.

工程號	J-853	地盤	延坪道

物料編號	L	數量	位置	分格尺寸	樓層
TJ213a	1577.5	1	J853-SD-CW-4206	1587.5	26/F底

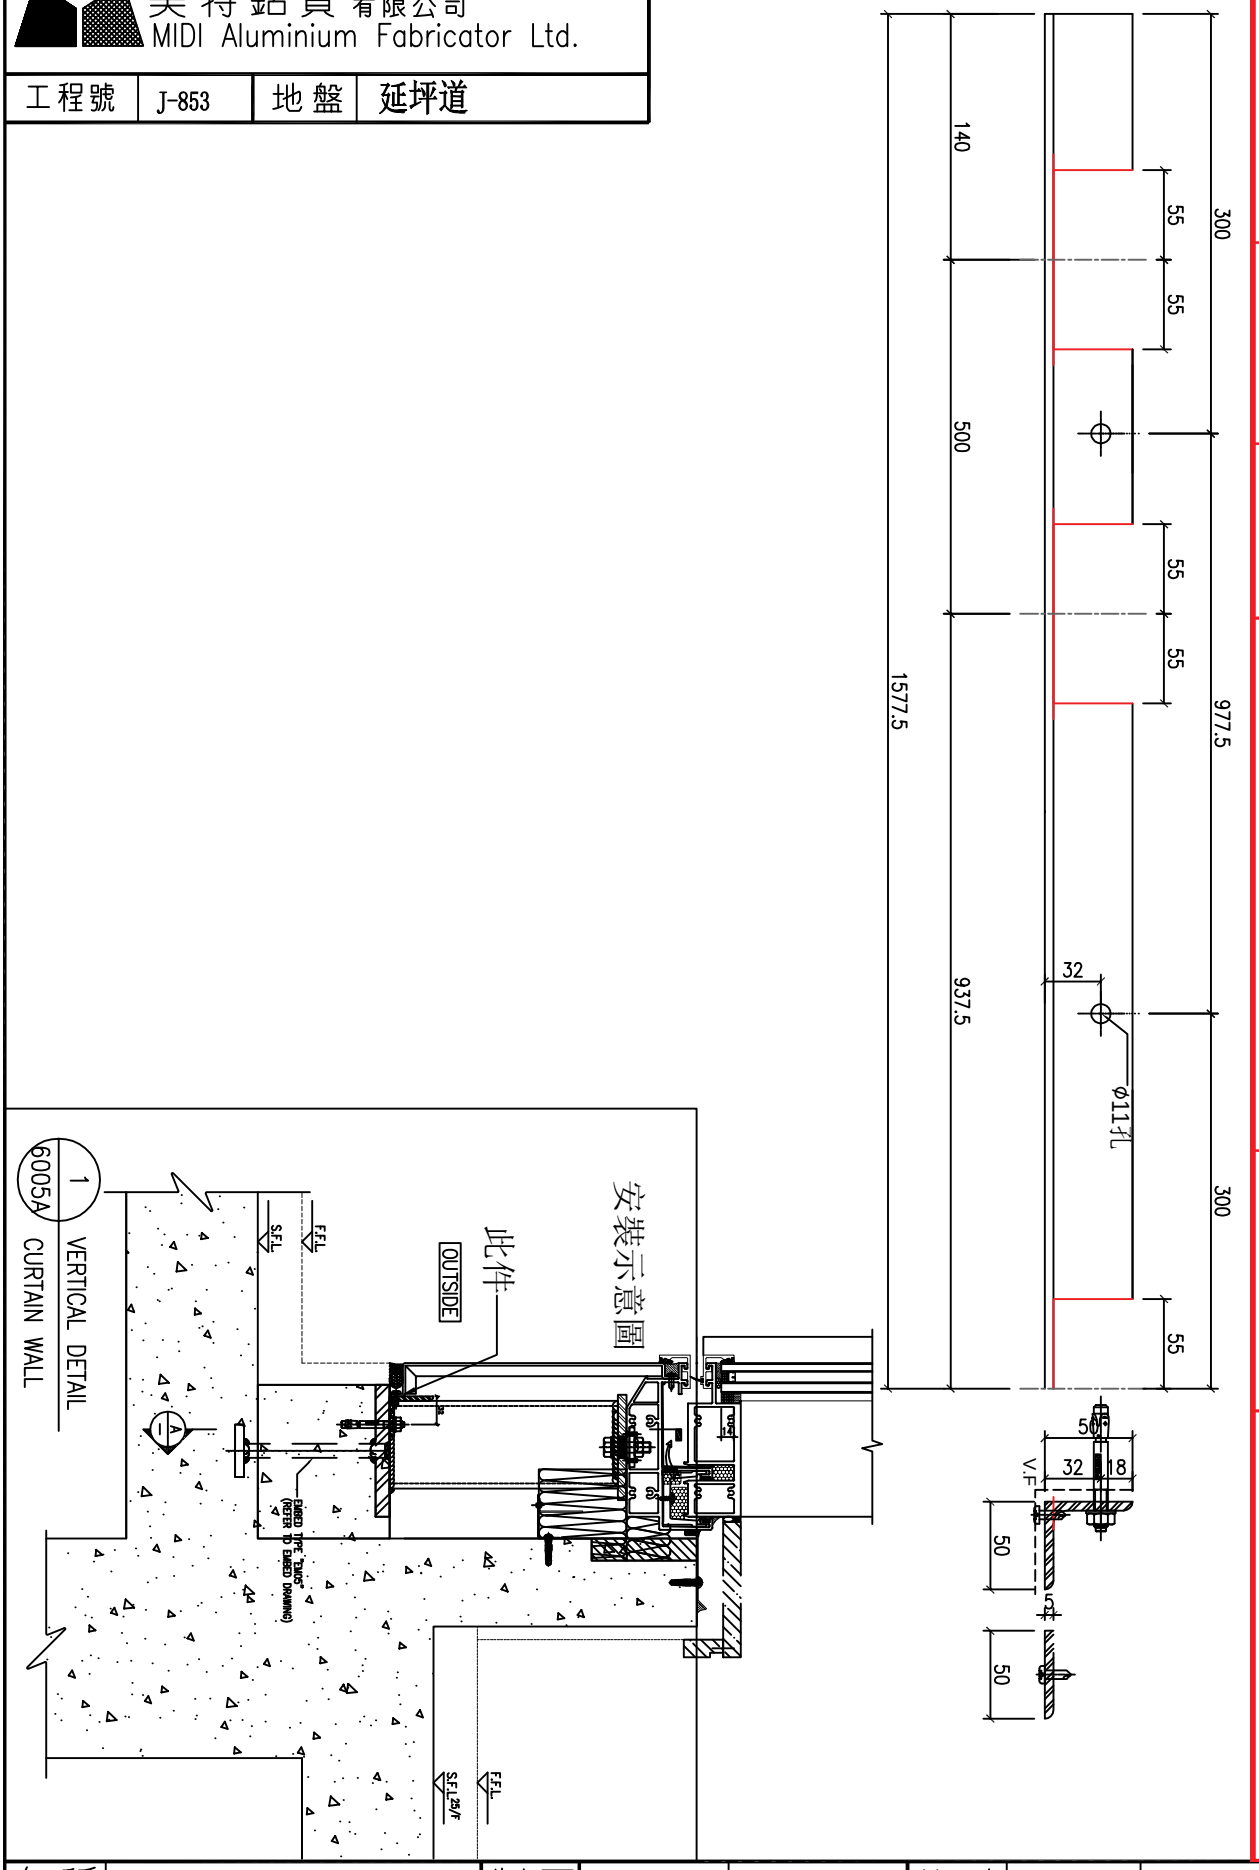


名稱	底部橫收口用鐵件	制圖	方強	2022.12.22	修改			
材料	50x50x5mm鐵角	復核	謝永林	2022.12.26	日期			
顏色	熱浸鋅/塗澀青油	批准			圖號	TJ213a		

EG－DWG3

美特鋁質 有限公司
MIDI Aluminium Fabricator Ltd.

工程號	J-853	地盤	延坪道

物料編號	L	數量	位置	分格尺寸	樓層
TJ213b	2602.5	1	J853-SD-CW-4206	2612.5	26/F底

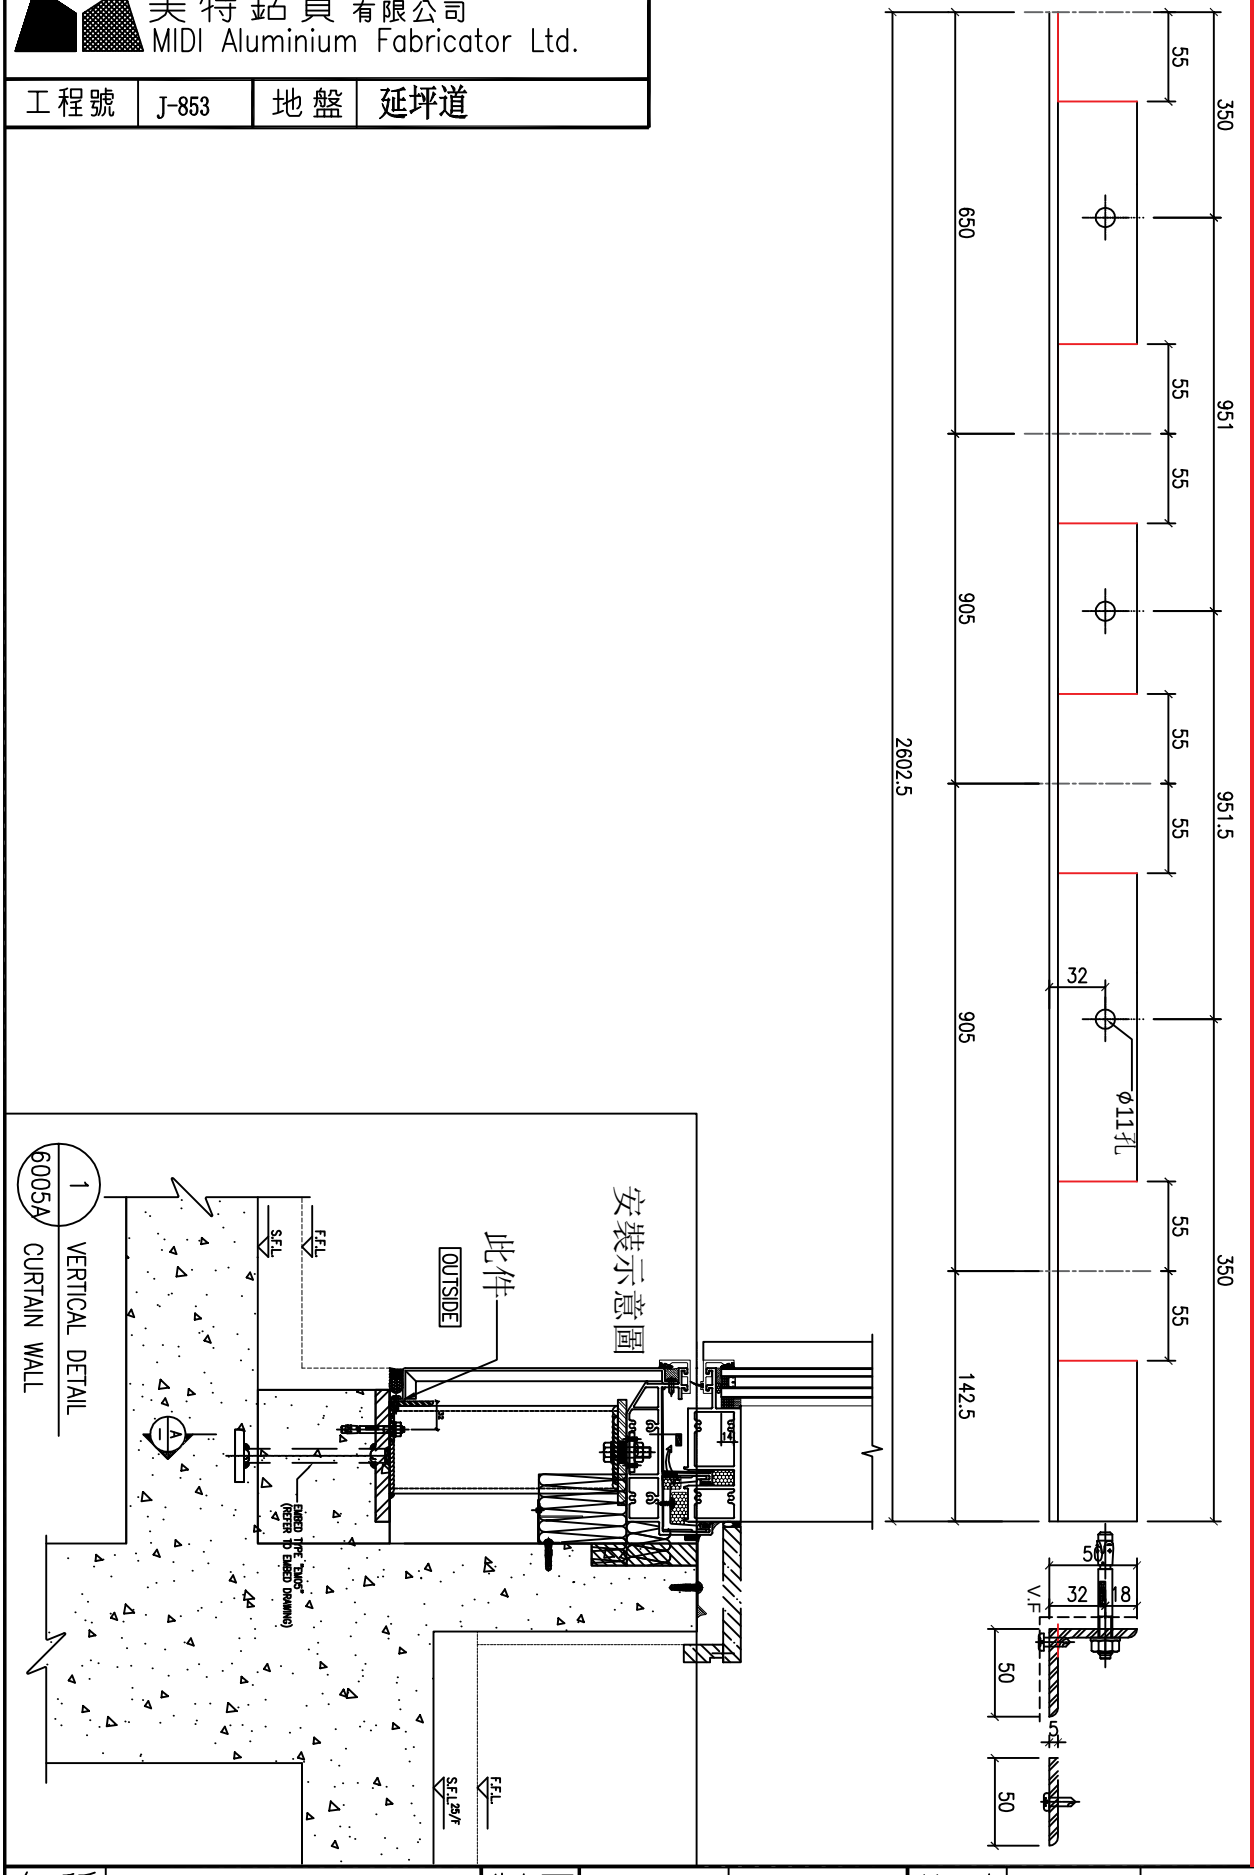


名稱	底部橫收口用鐵件	制圖	方強	2022.12.22	修改			
材料	50x50x5mm鐵角	復核	謝永林	2022.12.26	日期			
顏色	熱浸鋅/塗澀青油	批准			圖號	TJ213b		


EG－DWG3

美特鋁質 有限公司
MIDI Aluminium Fabricator Ltd.

工程號	J-853	地盤	延坪道

物料編號	L	數量	位置	分格尺寸	樓層
TJ301	1309.0	1	J853-SD-CW-4301	1409	5/F底

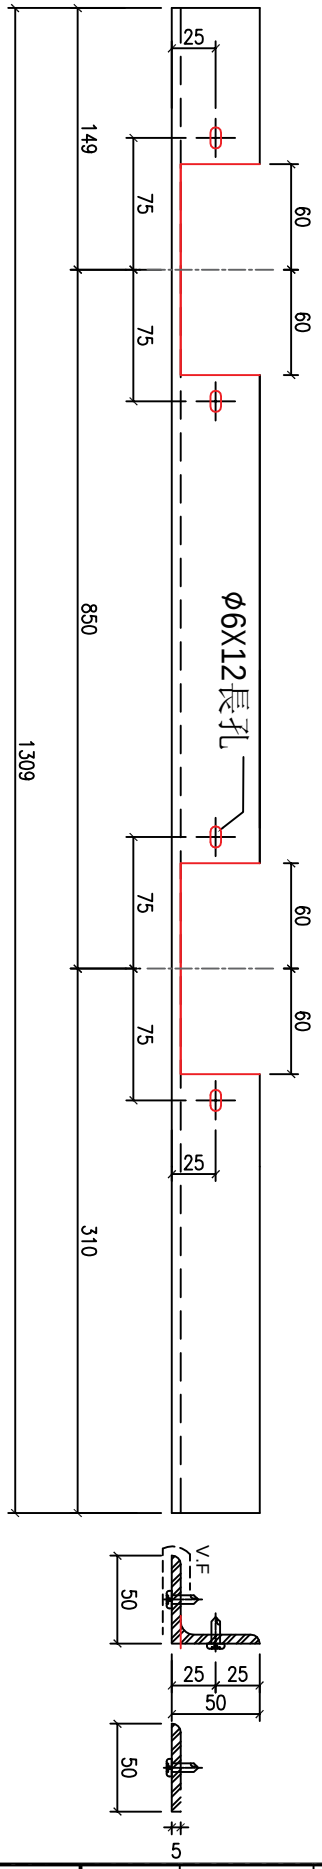

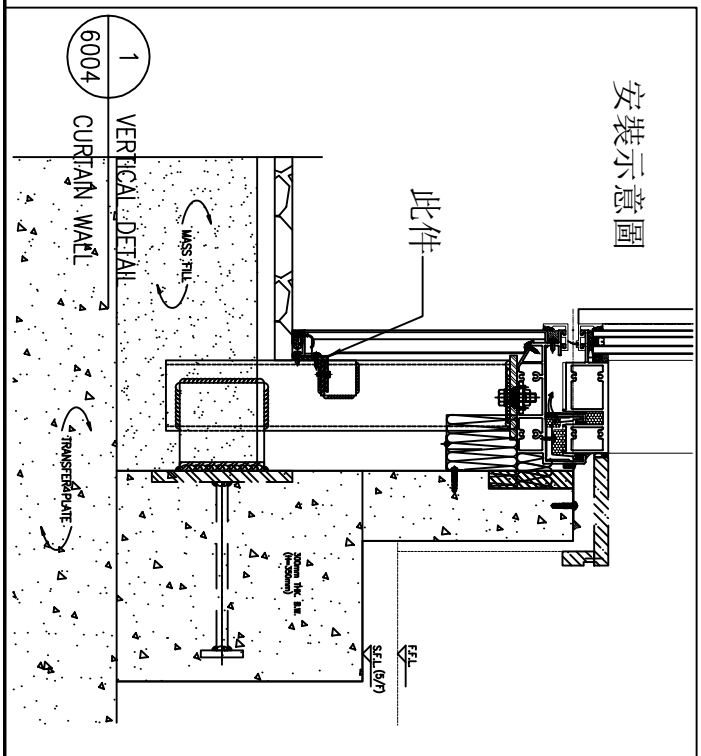


名稱	底部橫收口用鐵件	制圖	方強	2022.12.22	修改			
材料	50x50x5mm鐵角	復核	謝永林	2022.12.26	日期			
顏色	熱浸鋅/塗澀青油	批准			圖號	TJ301		


EG－DWG3

美特鋁質 有限公司
MIDI Aluminium Fabricator Ltd.

工程號	J-853	地盤	延坪道

物料編號	L	數量	位置	分格尺寸	樓層
TJ302	724.0	1	J853-SD-CW-4301	824	5/F底

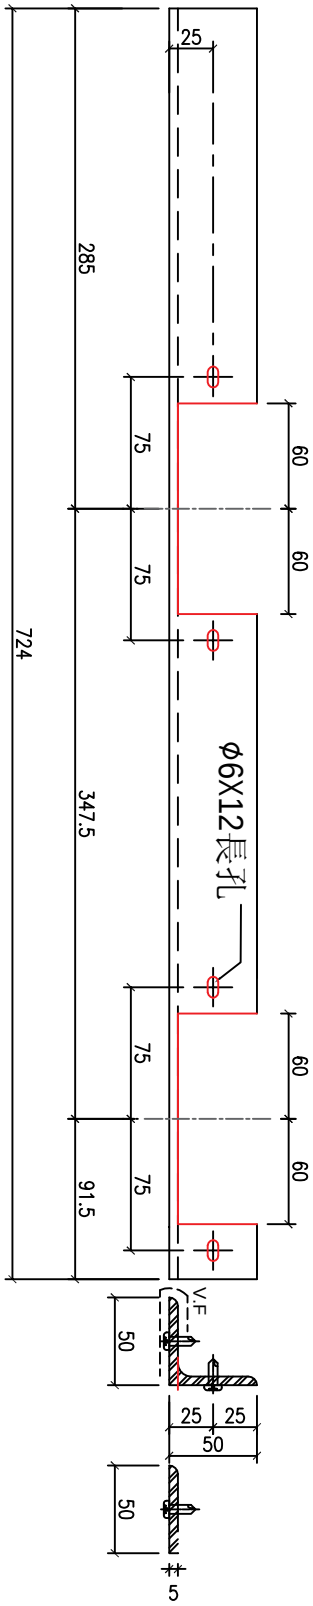

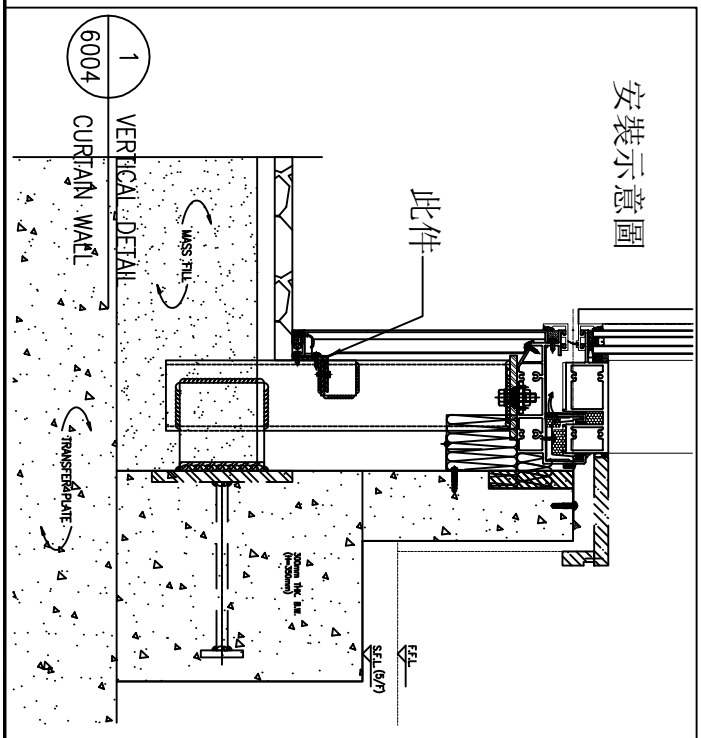


名稱	底部橫收口用鐵件	制圖	方強	2022.12.22	修改			
材料	50x50x5mm鐵角	復核	謝永林	2022.12.26	日期			
顏色	熱浸鋅/塗澀青油	批准			圖號	TJ302		

EG－DWG3

美特鋁質 有限公司
MIDI Aluminium Fabricator Ltd.

工程號	J-853	地盤	延坪道

物料編號	L	數量	位置	分格尺寸	樓層
TJ303	1180.0	2	J853-SD-CW-4301/4303	1200	17/F底/25/F底

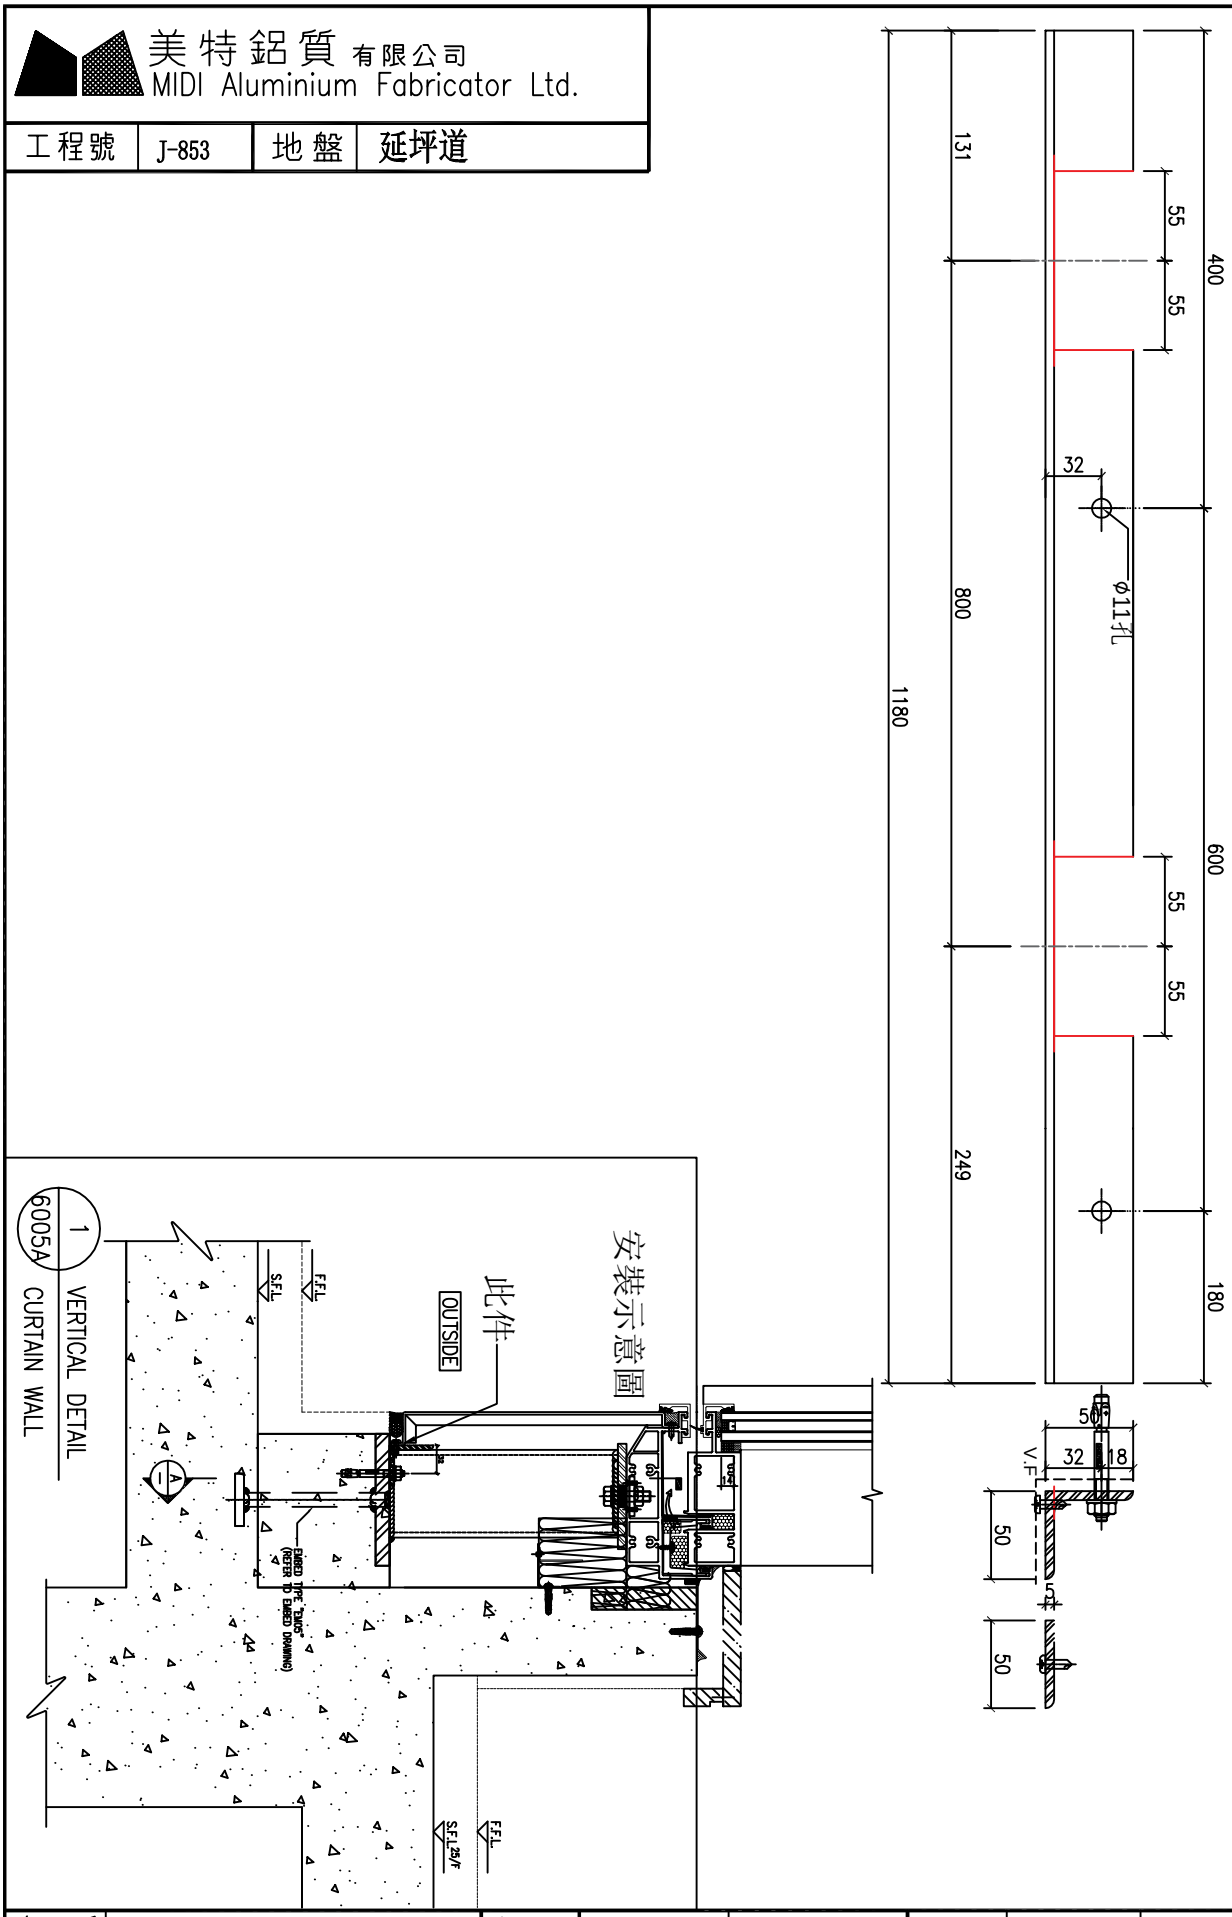


名稱	底部橫收口用鐵件	制圖	方強	2022.12.22	修改			
材料	50x50x5mm鐵角	復核	謝永林	2022.12.26	日期			
顏色	熱浸鋅/塗澀青油	批准			圖號	TJ303		

EG－DWG3

美特鋁質 有限公司
MIDI Aluminium Fabricator Ltd.

工程號	J-853	地盤	延坪道

物料編號	L	數量	位置	分格尺寸	樓層
TJ304	1180.0	1	J853-SD-CW-4302	1200	17/F底

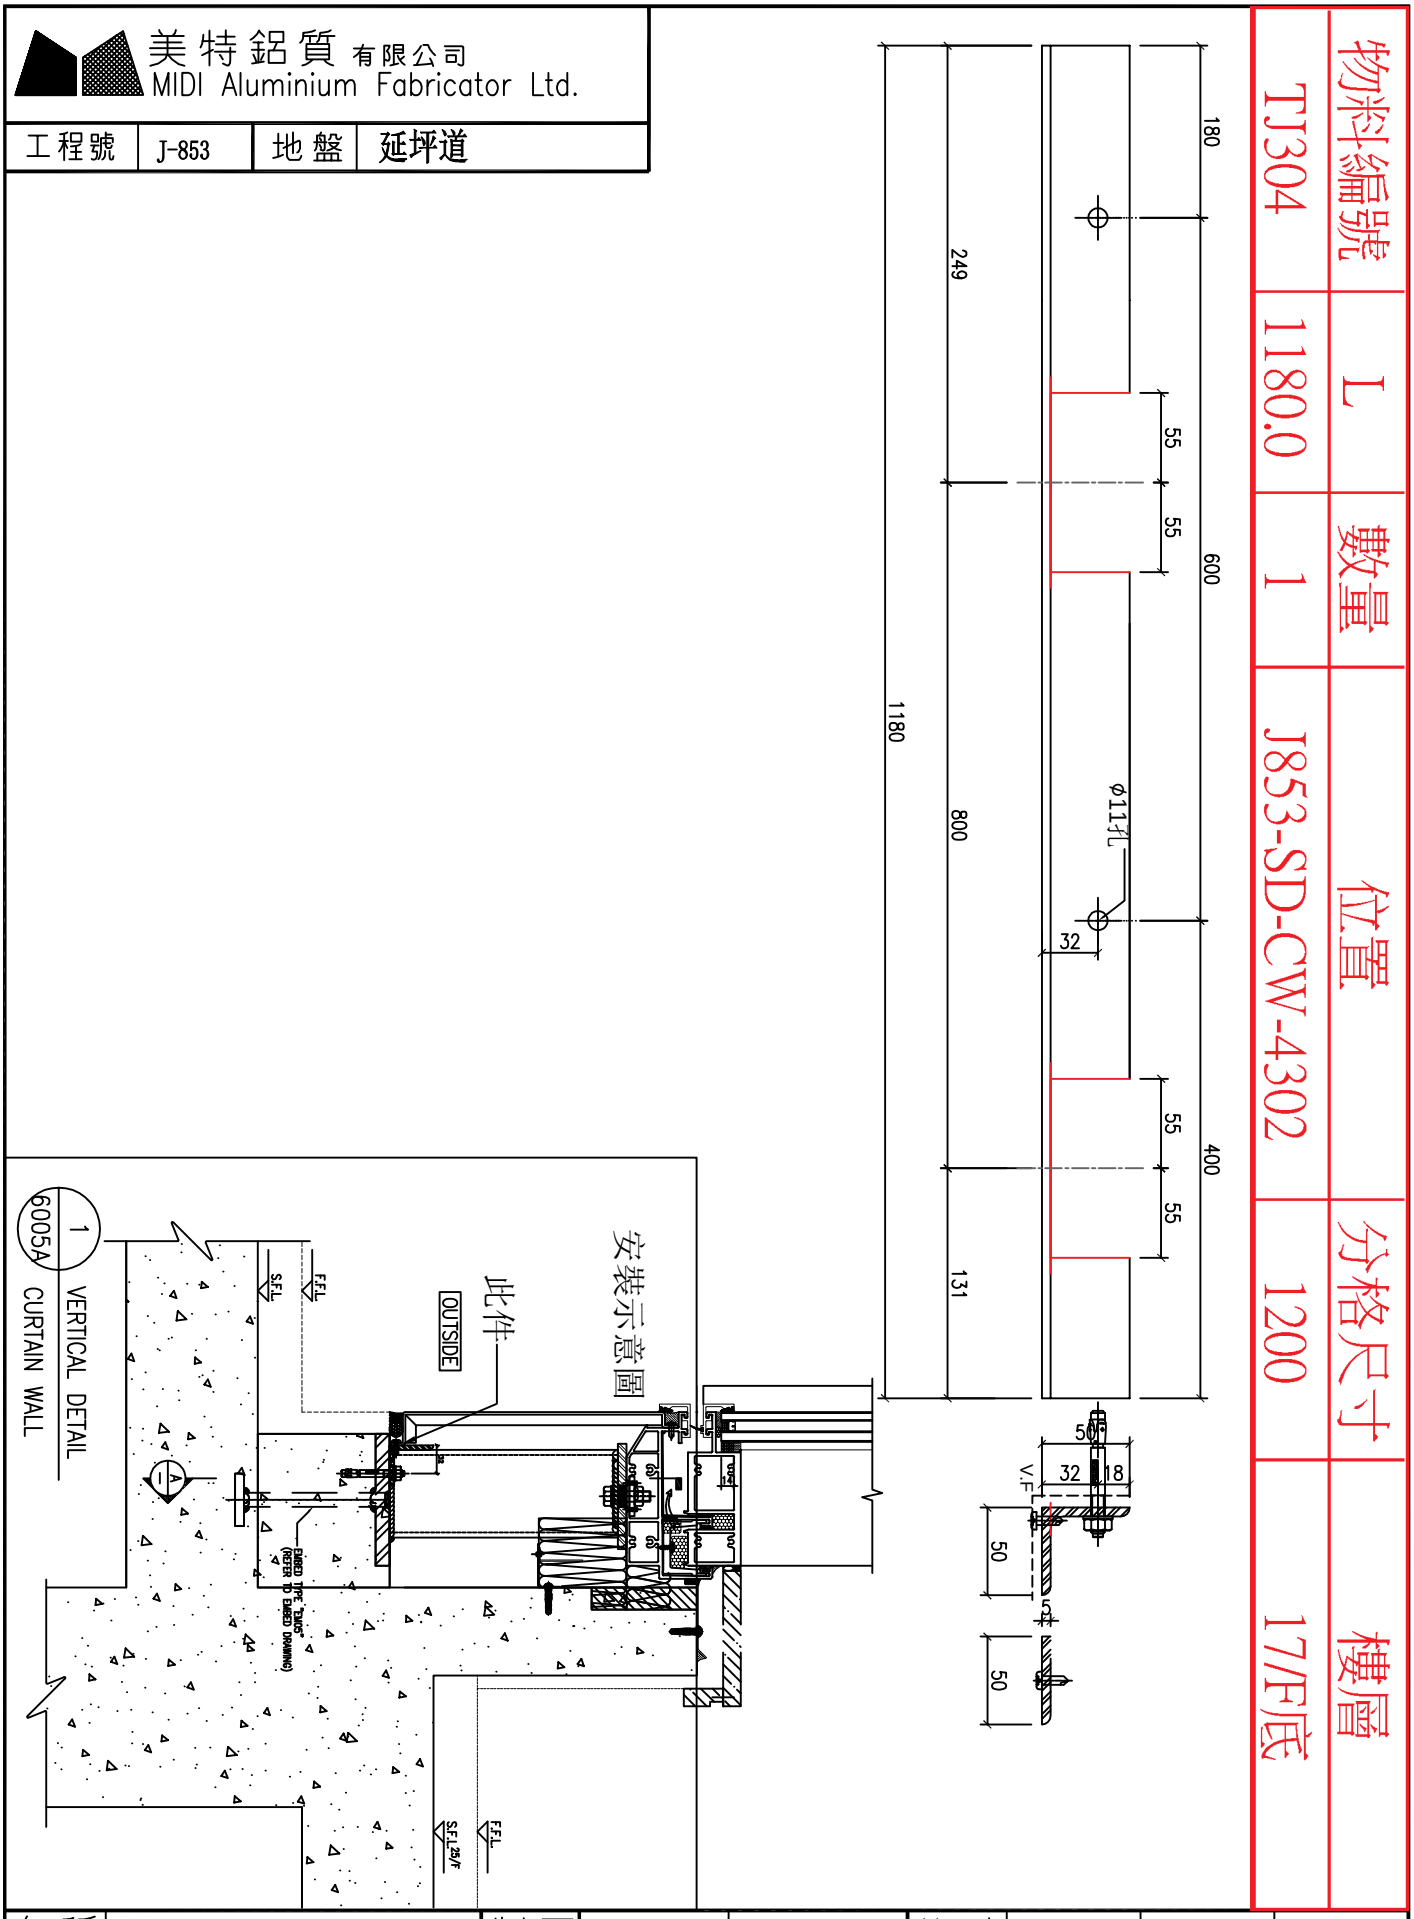


名稱	底部橫收口用鐵件	制圖	方強	2022.12.22	修改			
材料	50x50x5mm鐵角	復核	謝永林	2022.12.26	日期			
顏色	熱浸鋅/塗澀青油	批准			圖號	TJ304		


EG－DWG3


美特鋁質 有限公司
MIDI Aluminium Fabricator Ltd.

工程號	J-853	地盤	延坪道

物料編號	L	數量	位置	分格尺寸	樓層
TJ305	1205.0	1	J853-SD-CW-4302	1225	5/F底

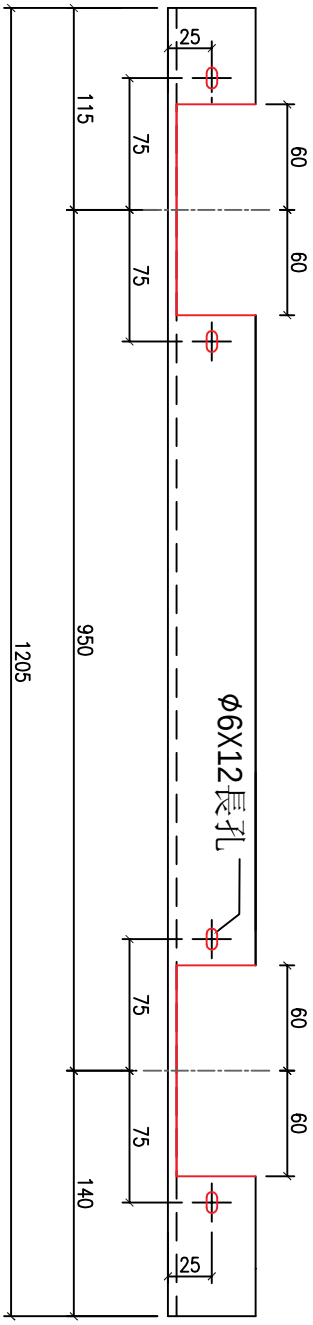

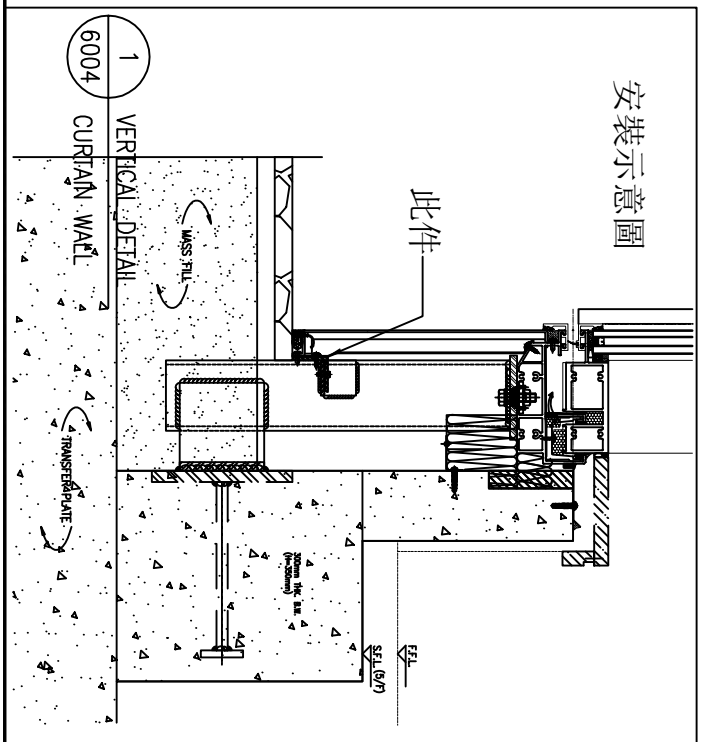

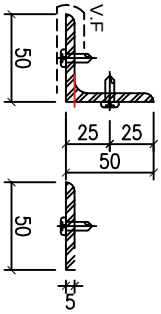


名稱	底部橫收口用鐵件	制圖	方強	2022.12.22	修改			
材料	50x50x5mm鐵角	復核	謝永林	2022.12.26	日期			
顏色	熱浸鋅/塗澀青油	批准			圖號	TJ305		


EG－DWG3

美特鋁質 有限公司
MIDI Aluminium Fabricator Ltd.

工程號	J-853	地 盤	延坪道

物料編號	L	數量	位置	分格尺寸	樓層
TJ306	1280.0	1	J853-SD-CW-4302	1300	5/F底

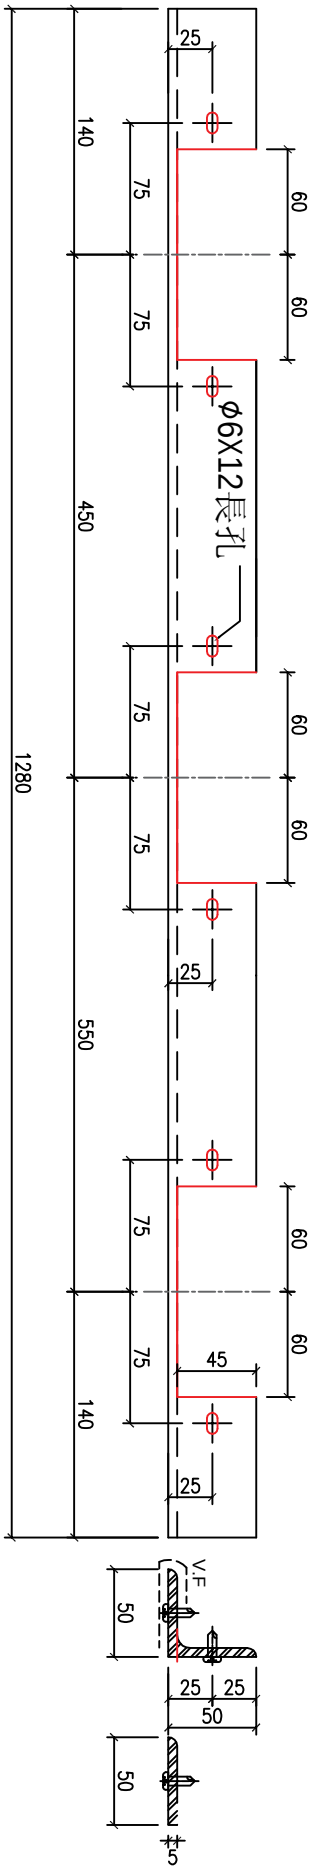

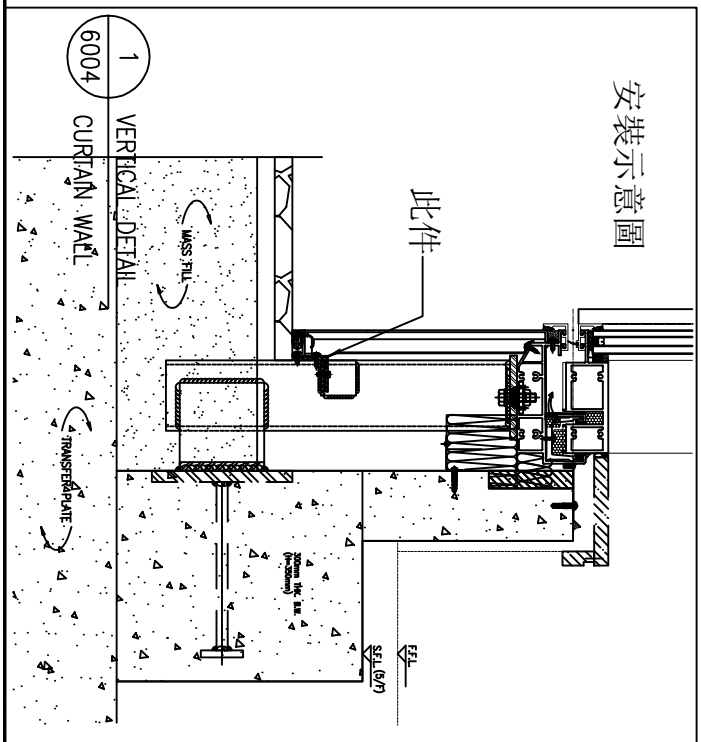


名 稱	底部橫收口用鐵件	制 圖	方強	2022.12.22	修 改			
材 料	50x50x5mm鐵角	復 核	謝永林	2022.12.26	日 期			
顏 色	熱浸鋅/塗澀青油	批 准			圖 號	TJ306		


EG－DWG3

美特鋁質 有限公司
MIDI Aluminium Fabricator Ltd.

工程號	J-853	地盤	延坪道

物料編號	L	數量	位置	分格尺寸	樓層
TJ307	3105.0	1	J853-SD-CW-4303	3125	5/F底

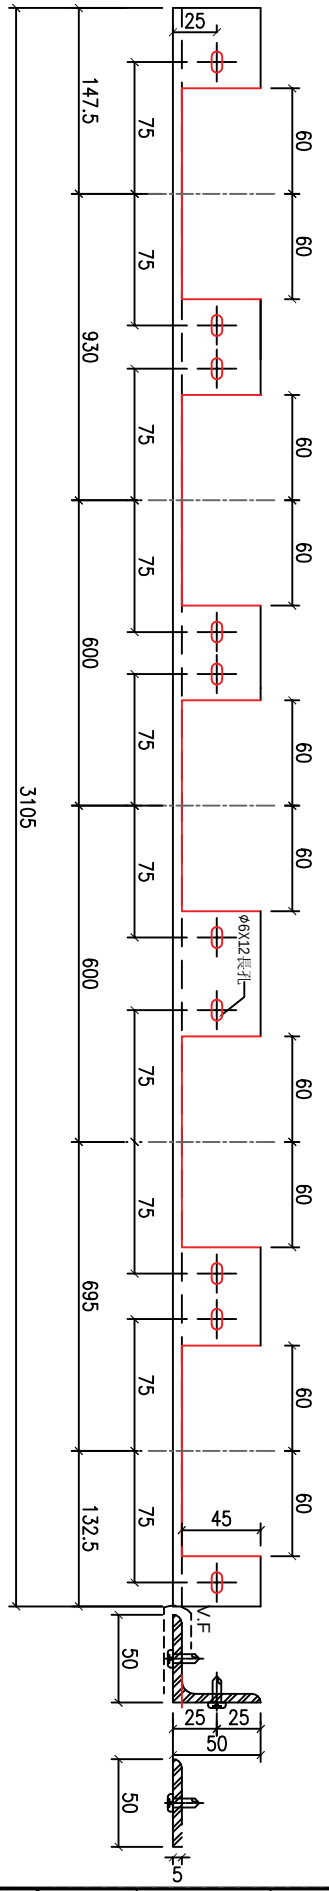

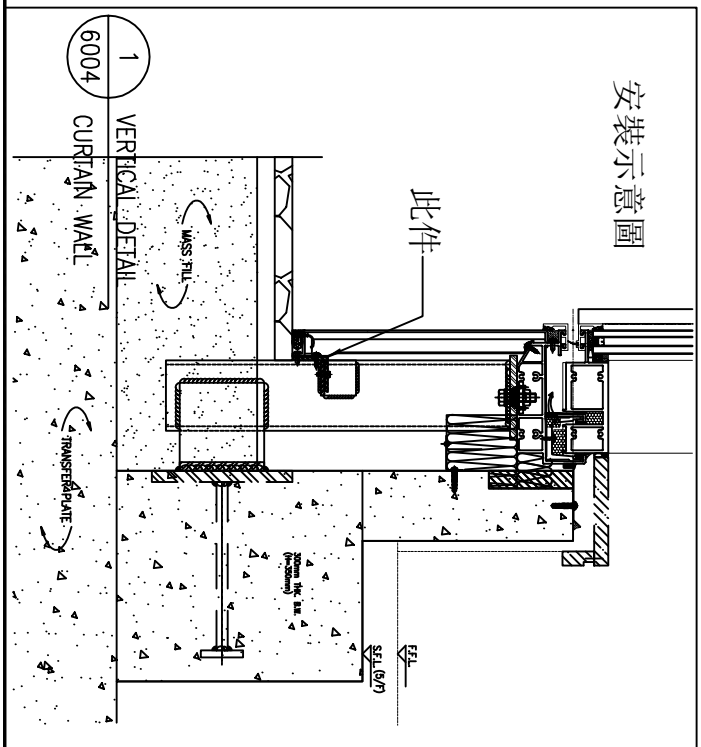


名稱	底部橫收口用鐵件	制圖	方強	2022.12.22	修改			
材料	50x50x5mm鐵角	復核	謝永林	2022.12.26	日期			
顏色	熱浸鋅/塗澀青油	批准			圖號	TJ307		


EG－DWG3

美特鋁質 有限公司
MIDI Aluminium Fabricator Ltd.

工程號	J-853	地盤	延坪道

物料編號	L	數量	位置	分格尺寸	樓層
TJ308	3005.0	1	J853-SD-CW-4304	3025	5/F底

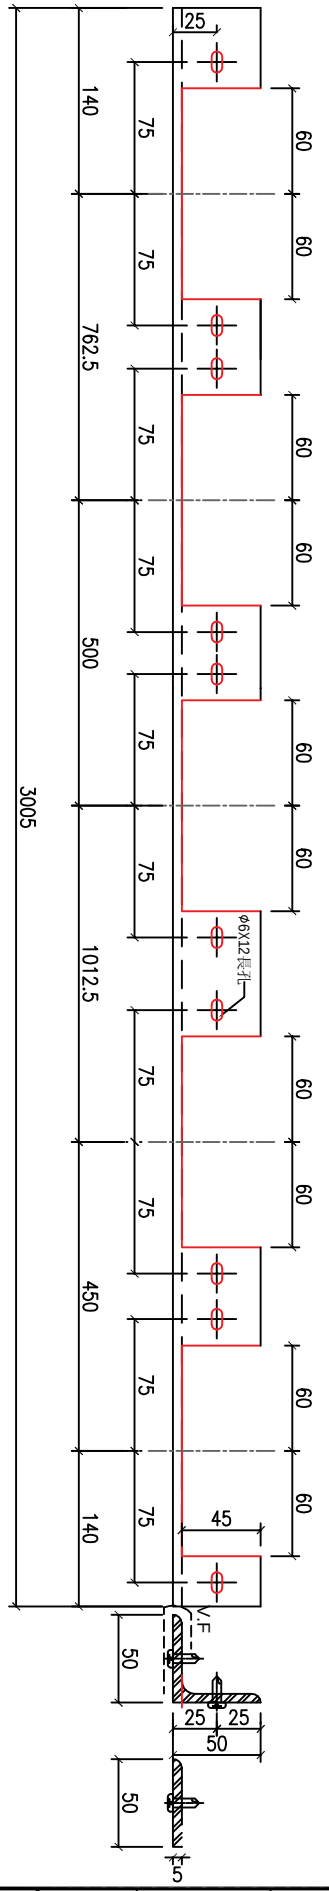

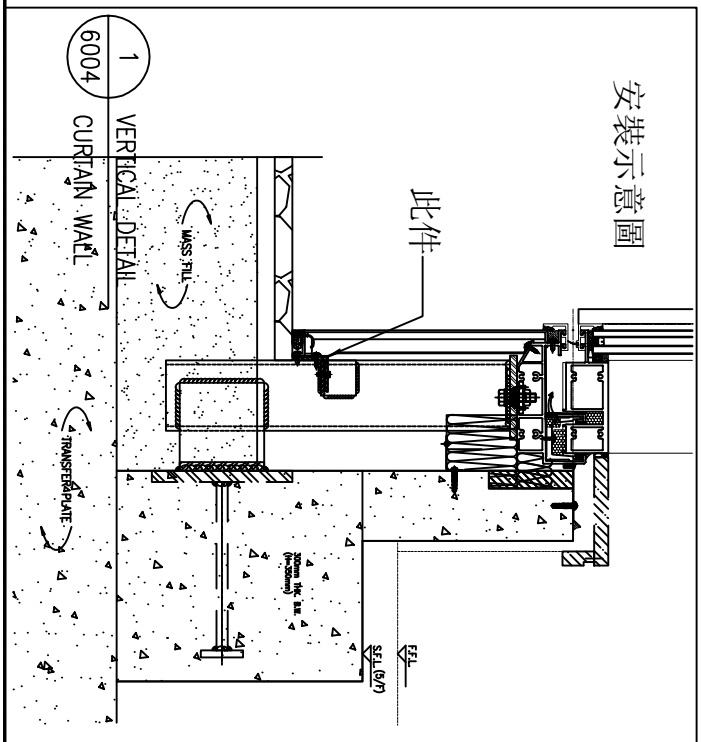


名稱	底部橫收口用鐵件	制圖	方強	2022.12.22	修改			
材料	50x50x5mm鐵角	復核	謝永林	2022.12.26	日期			
顏色	熱浸鋅/塗澀青油	批准			圖號	TJ308		

EG－DWG3


美特鋁質 有限公司
MIDI Aluminium Fabricator Ltd.

工程號	J-853	地 盤	延坪道

物料編號	L	數量	位置	分格尺寸	樓層
TJ309	2900.0	1	J853-SD-CW-4304A	2920	5/F底

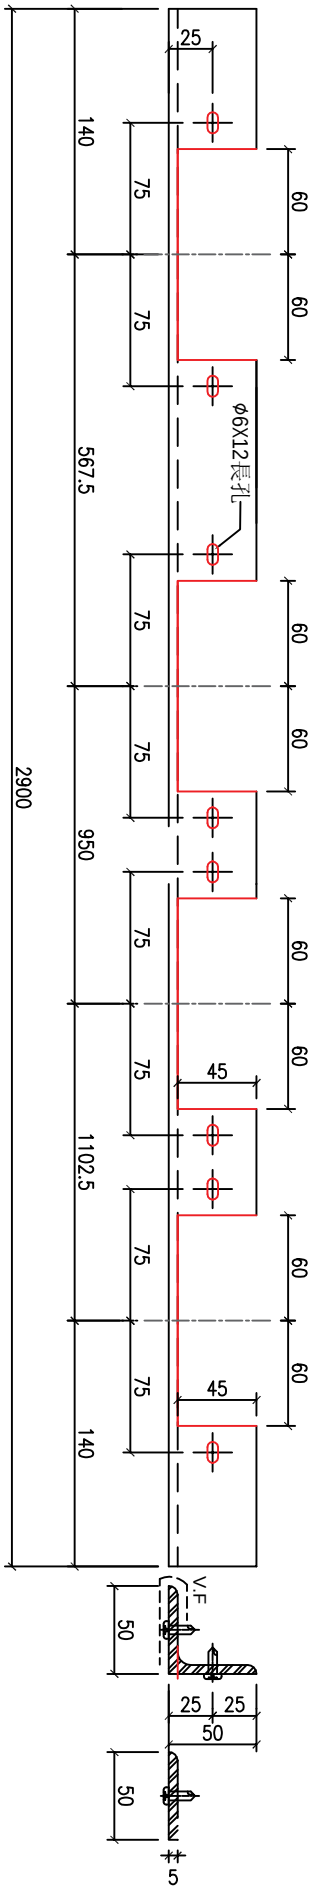

安裝示意圖

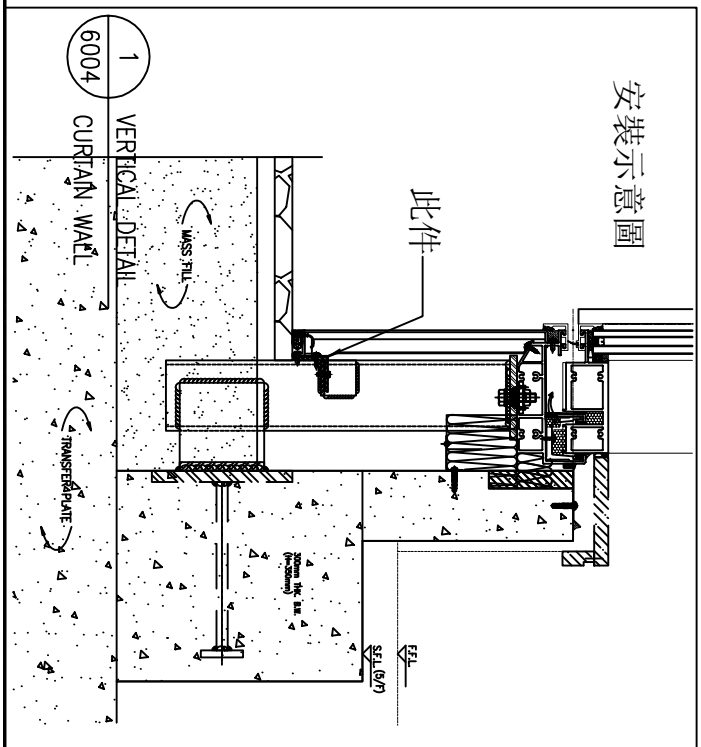


名 稱	底部橫收口用鐵件	制 圖	方強	2022.12.22	修 改			
材 料	50x50x5mm鐵角	復 核	謝永林	2022.12.26	日 期			
顏 色	熱浸鋅/塗澀青油	批 准			圖 號	TJ309		


EG－DWG3

美特鋁質 有限公司
MIDI Aluminium Fabricator Ltd.

工程號	J-853	地盤	延坪道

物料編號	L	數量	位置	分格尺寸	樓層
TJ310	2900.0	1	J853-SD-CW-4304A	2920	5/F底

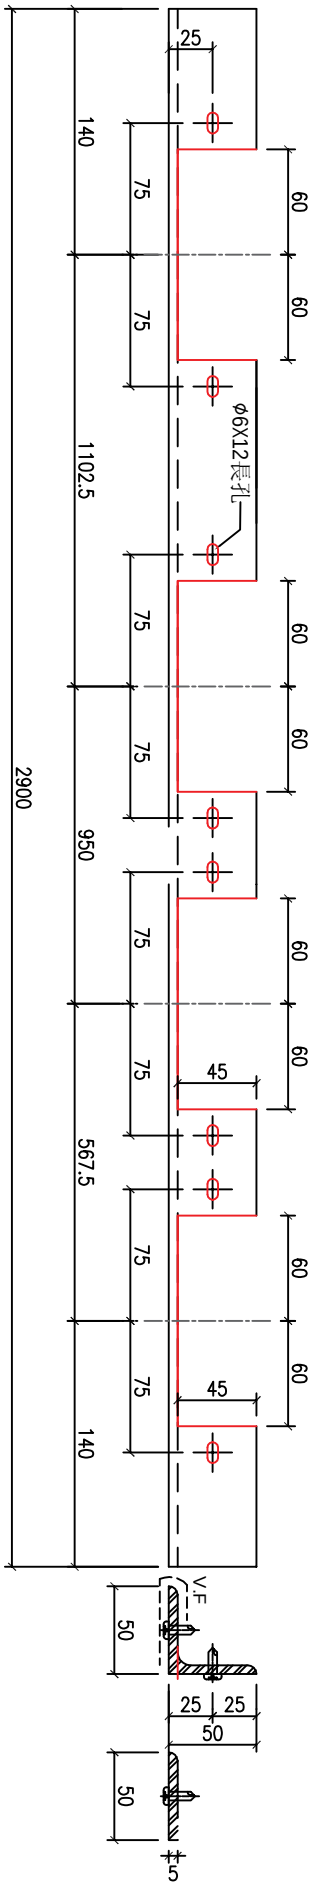

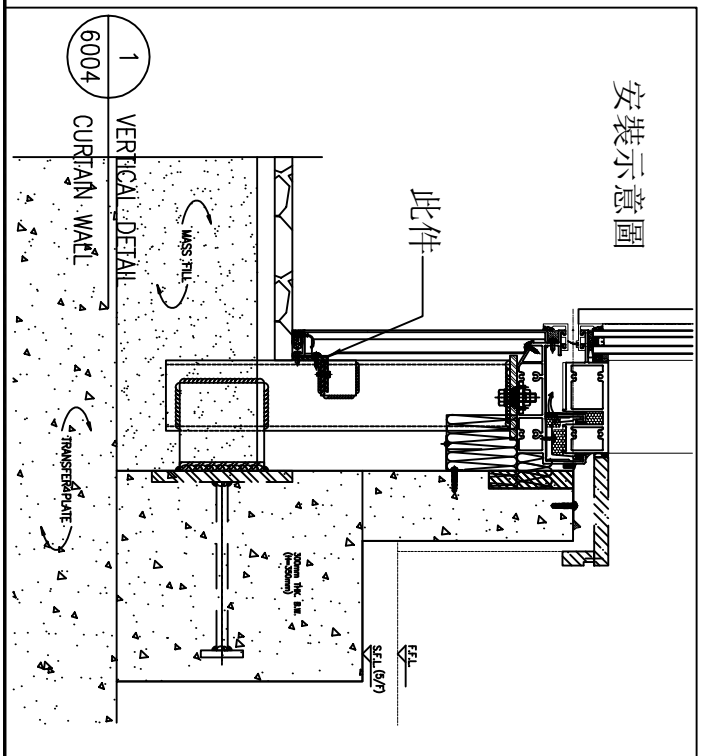


名稱	底部橫收口用鐵件	制圖	方強	2022.12.22	修改			
材料	50x50x5mm鐵角	復核	謝永林	2022.12.26	日期			
顏色	熱浸鋅/塗澀青油	批准			圖號	TJ310		


EG－DWG3

美特鋁質 有限公司
MIDI Aluminium Fabricator Ltd.

工程號	J-853	地盤	延坪道

物料編號	L	數量	位置	分格尺寸	樓層
TJ311	3055.0	1	J853-SD-CW-4305	3075	5/F底

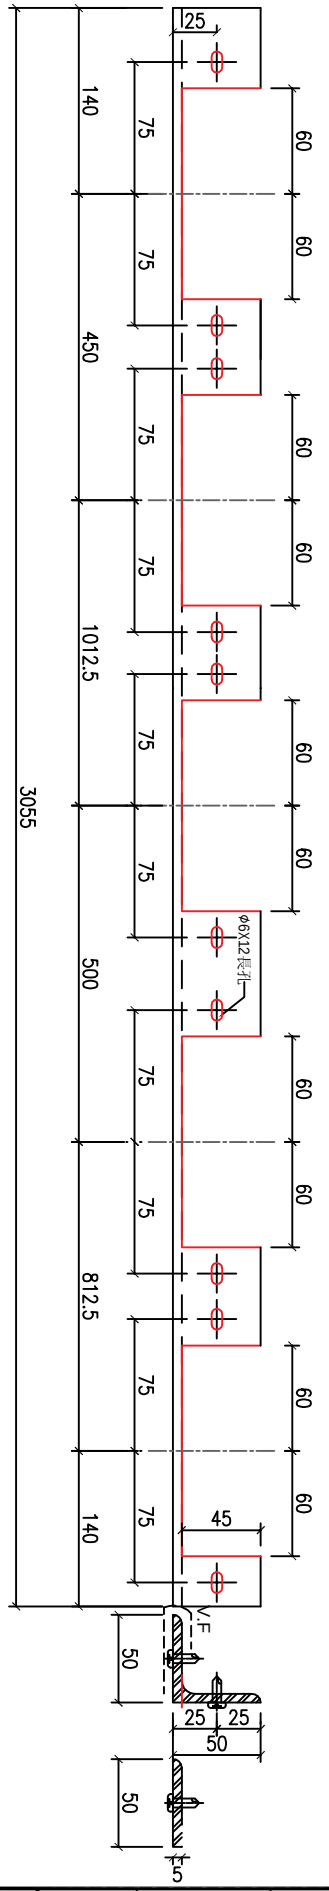

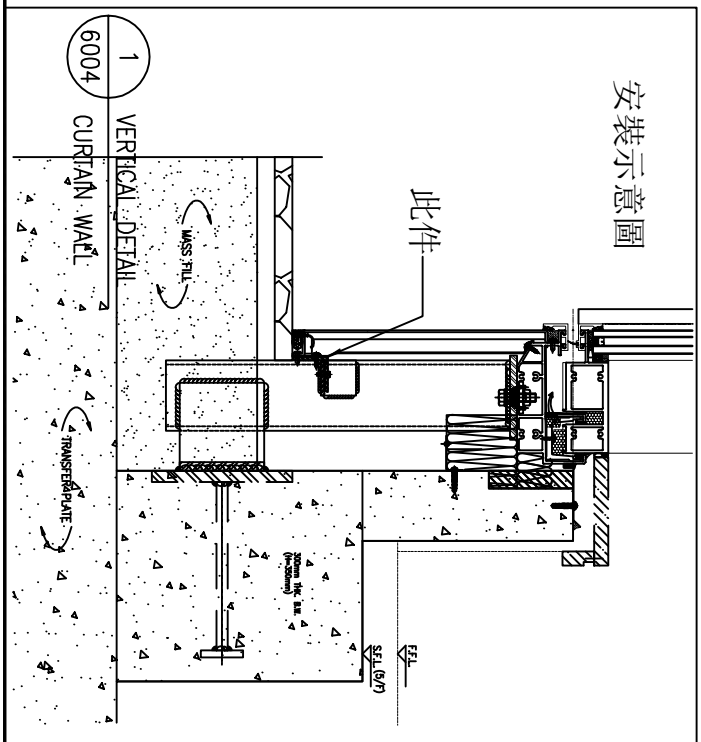


名稱	底部橫收口用鐵件	制圖	方強	2022.12.22	修改			
材料	50x50x5mm鐵角	復核	謝永林	2022.12.26	日期			
顏色	熱浸鋅/塗澀青油	批准			圖號	TJ311		

EG－DWG3

美特鋁質 有限公司
MIDI Aluminium Fabricator Ltd.

工程號	J-853	地盤	延坪道

物料編號	L	數量	位置	分格尺寸	樓層
TJ312a	1552.5	1	J853-SD-CW-4306	1562.5	26/F底

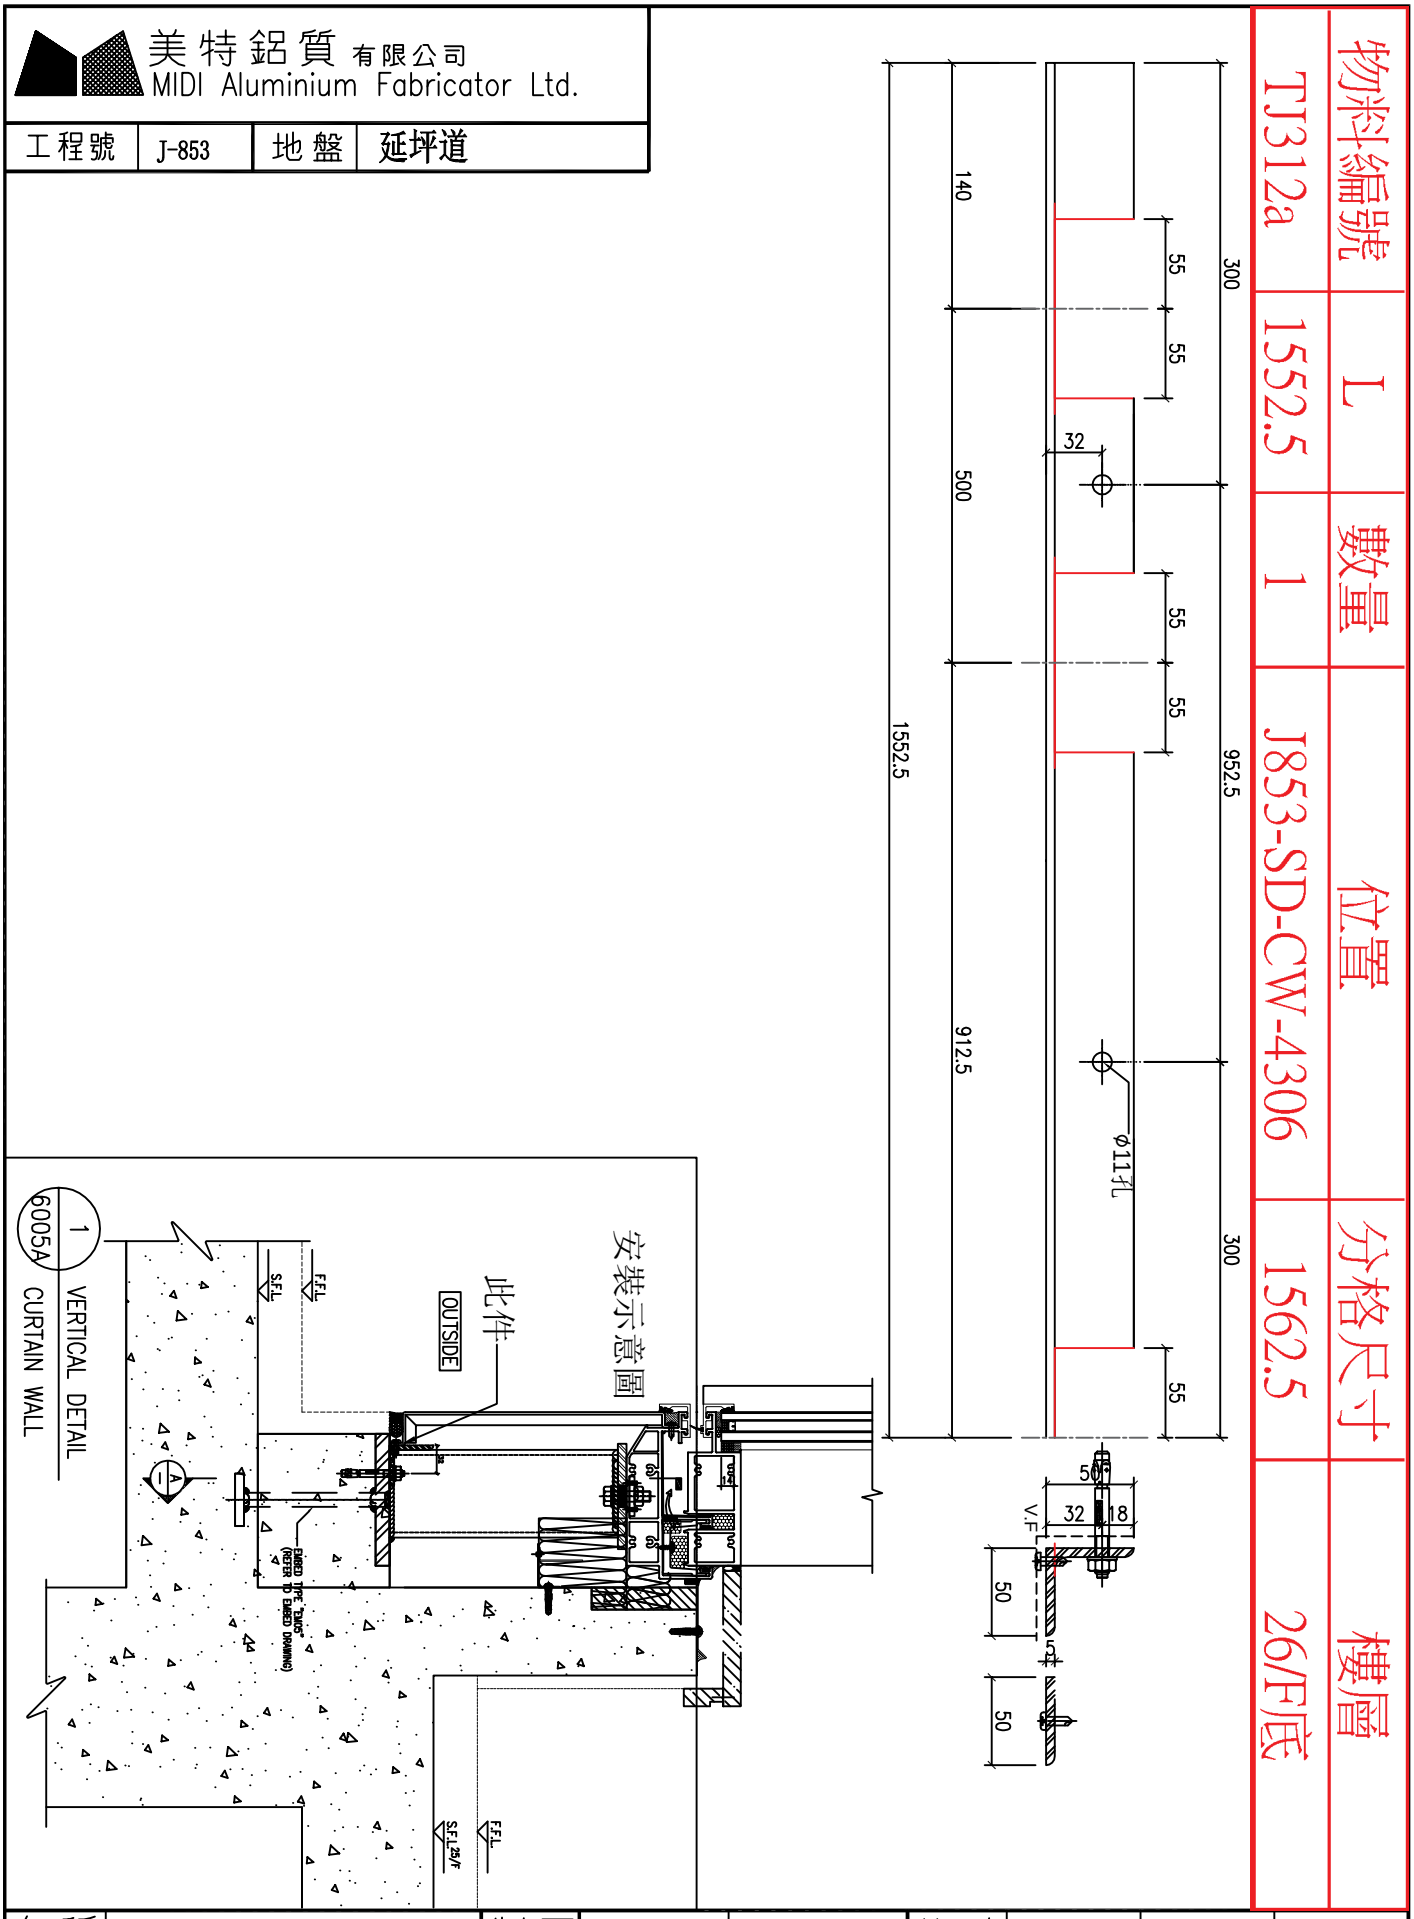


名稱	底部橫收口用鐵件	制圖	方強	2022.12.22	修改			
材料	50x50x5mm鐵角	復核	謝永林	2022.12.26	日期			
顏色	熱浸鋅/塗澠青油	批准			圖號	TJ312a		


EG－DWG3

美特鋁質 有限公司
MIDI Aluminium Fabricator Ltd.

工程號	J-853	地盤	延坪道

物料編號	L	數量	位置	分格尺寸	樓層
TJ312b	2602.5	1	J853-SD-CW-4306	2612.5	26/F底

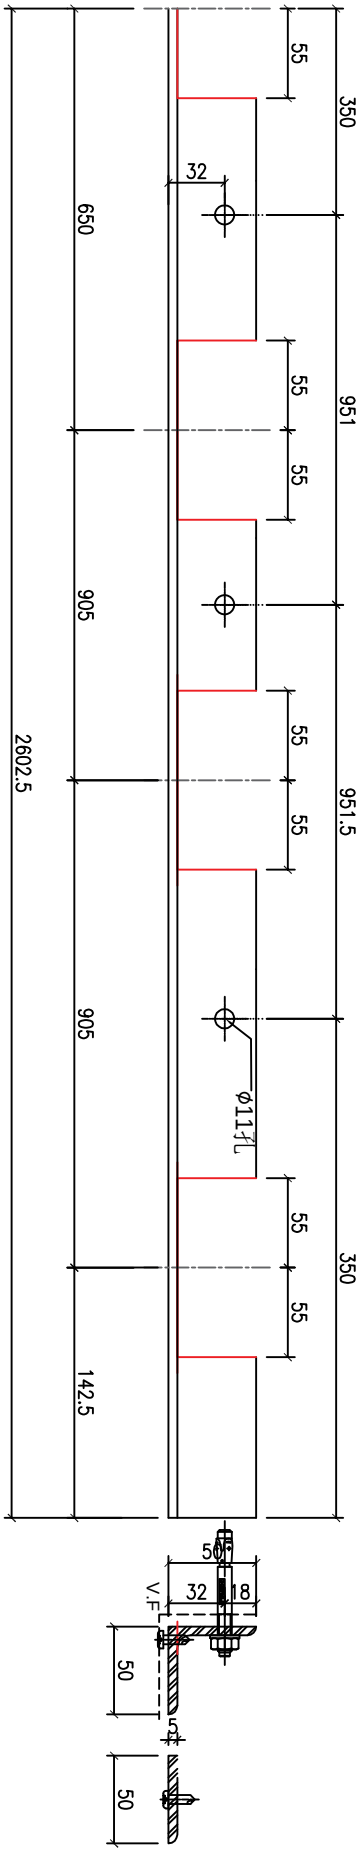

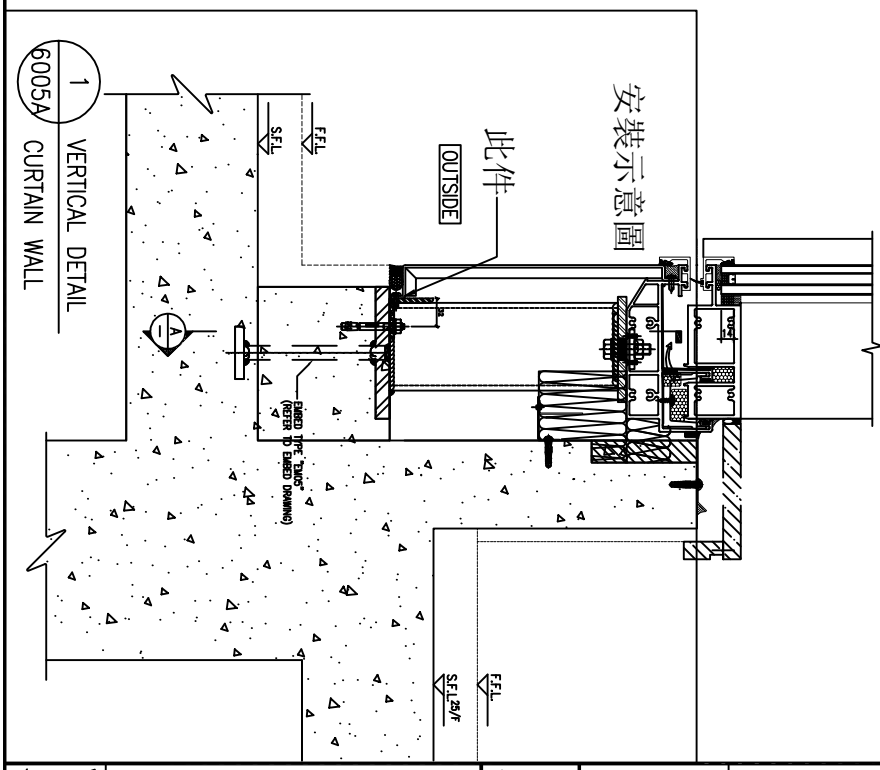


名稱	底部橫收口用鐵件	制圖	方強	2022.12.22	修改			
材料	50x50x5mm鐵角	復核	謝永林	2022.12.26	日期			
顏色	熱浸鋅/塗澀青油	批准			圖號	TJ312b		


EG－DWG3

美特鋁質 有限公司
MIDI Aluminium Fabricator Ltd.

工程號	J-853	地盤	延坪道

物料編號	L	數量	位置	分格尺寸	樓層
TJ501	1180.0	1	J853-SD-CW-4501	1200	17/F底

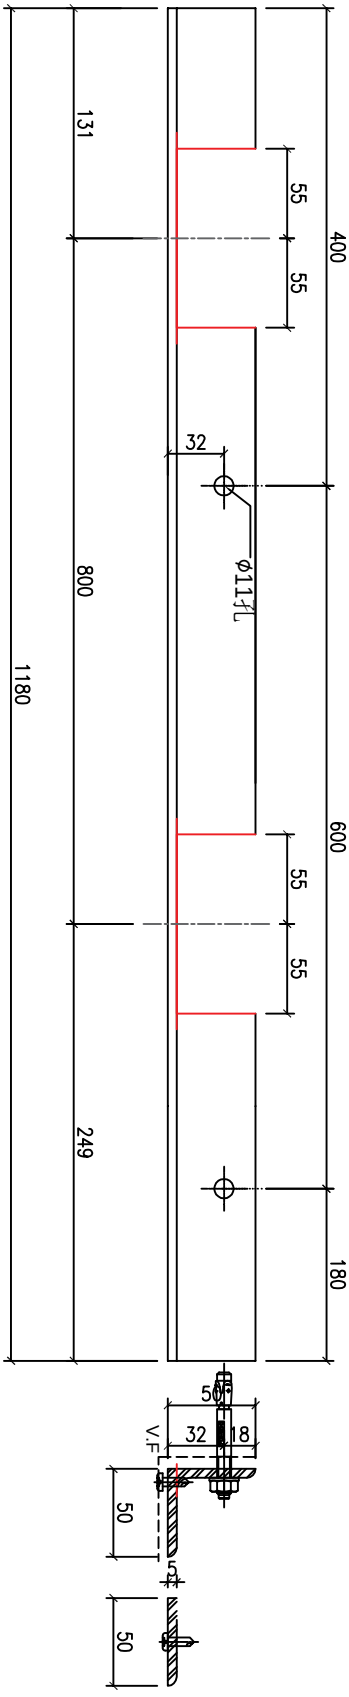

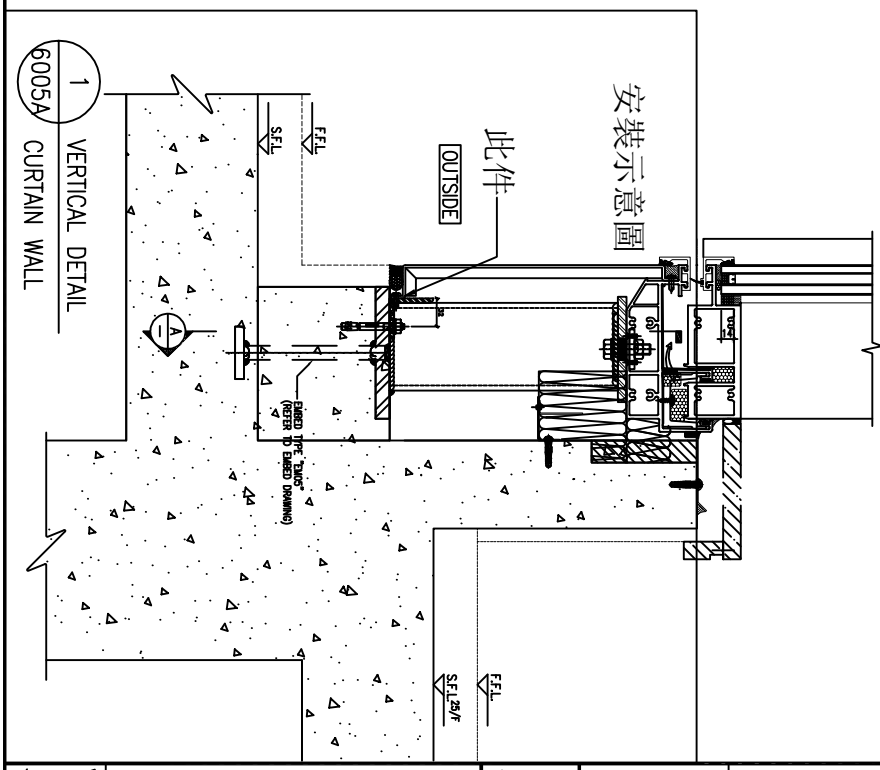


名稱	底部橫收口用鐵件	制圖	方強	2022.12.22	修改			
材料	50x50x5mm鐵角	復核	謝永林	2022.12.26	日期			
顏色	熱浸鋅/塗澀青油	批准			圖號	TJ501		


EG－DWG3

美特鋁質 有限公司
MIDI Aluminium Fabricator Ltd.


工程號	J-853	地盤	延坪道

物料編號	L	數量	位置	分格尺寸	樓層
TJ502	1017.5	1	J853-SD-CW-4501	1037.5	5/F底

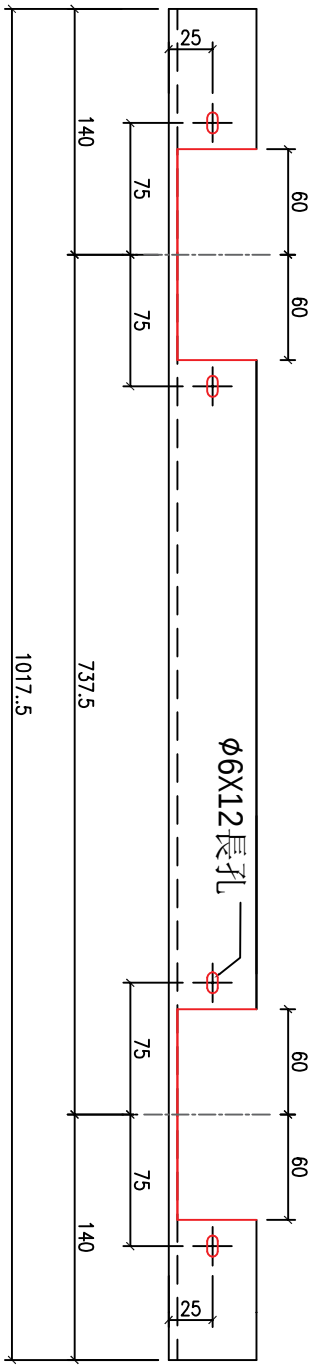

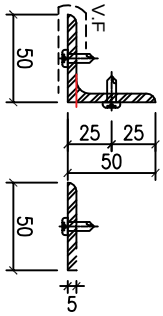

安裝示意圖

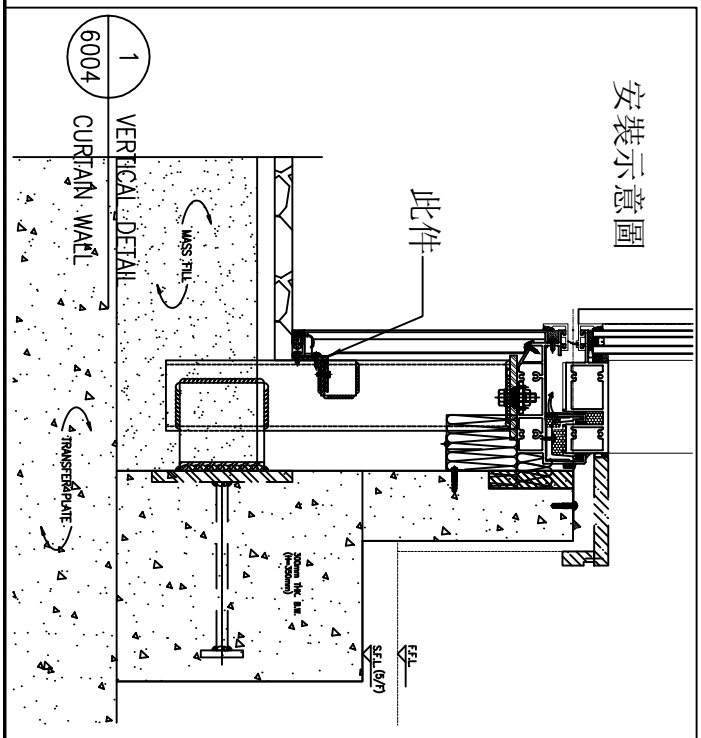


名稱	底部橫收口用鐵件	制圖	方強	2022.12.22	修改			
材料	50x50x5mm鐵角	復核	謝永林	2022.12.26	日期			
顏色	熱浸鋅/塗澀青油	批准			圖號	TJ502		

EG－DWG3


美特鋁質 有限公司
MIDI Aluminium Fabricator Ltd.

工程號	J-853	地盤	延坪道

物料編號	L	數量	位置	分格尺寸	樓層
TJ503	3145.0	1	J853-SD-CW-4501	3165	11/F底

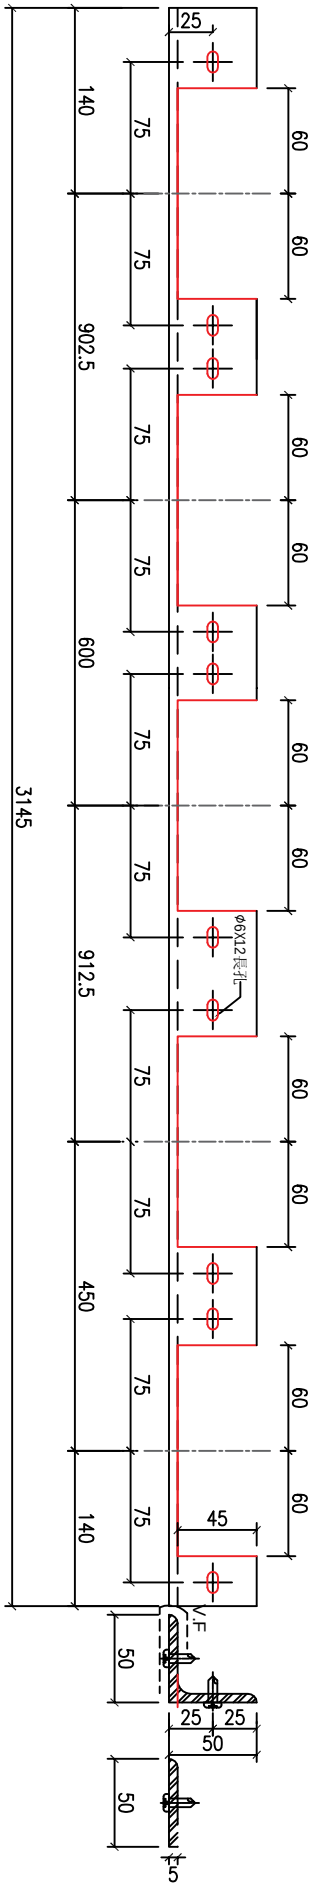

安裝示意圖

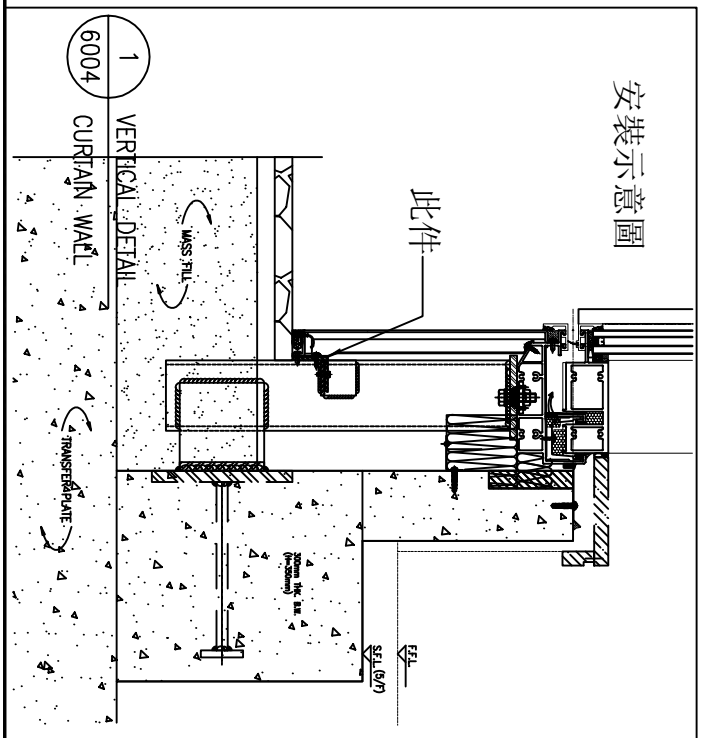


名稱	底部橫收口用鐵件	制圖	方強	2022.12.22	修改			
材料	50x50x5mm鐵角	復核	謝永林	2022.12.26	日期			
顏色	熱浸鋅/塗澀青油	批准			圖號	TJ503		


EG－DWG3

美特鋁質 有限公司
MIDI Aluminium Fabricator Ltd.

工程號	J-853	地 盤	延坪道

物料編號	L	數量	位置	分格尺寸	樓層
TJ504	3242.5	1	J853-SD-CW-4502	3262.5	5/F底

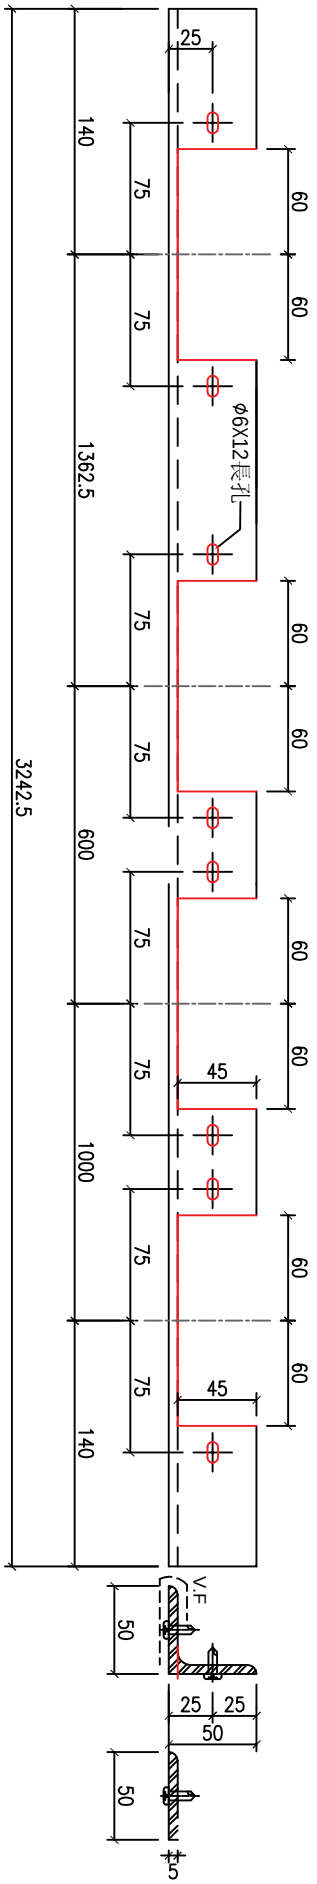

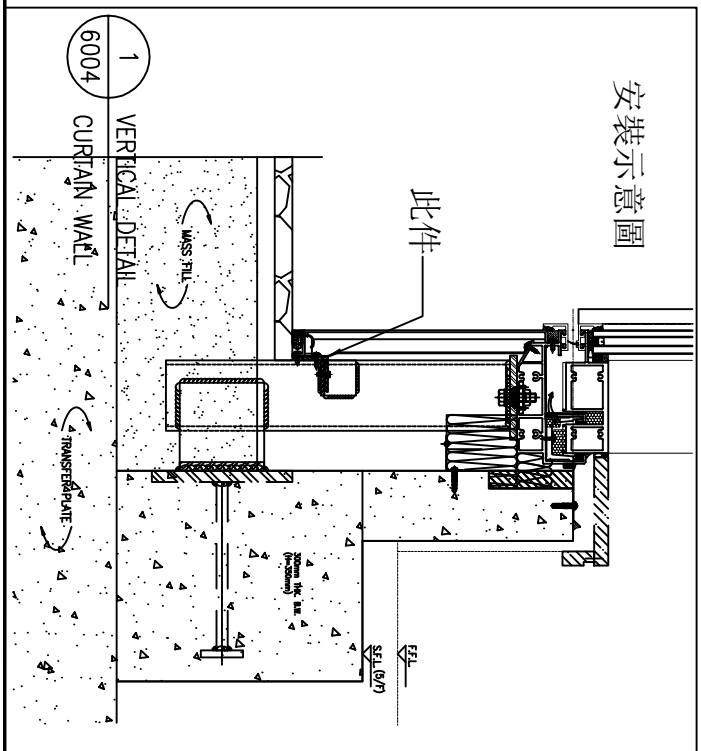


名 稱	底部橫收口用鐵件	制 圖	方強	2022.12.22	修 改			
材 料	50x50x5mm鐵角	復 核	謝永林	2022.12.26	日 期			
顏 色	熱浸鋅/塗澀青油	批 准			圖 號	TJ504		


EG－DWG3

美特鋁質 有限公司
MIDI Aluminium Fabricator Ltd.

工程號	J-853	地 盤	延坪道

物料編號	L	數量	位置	分格尺寸	樓層
TJ505	1280.0	1	J853-SD-CW-4503	1300	5/F底

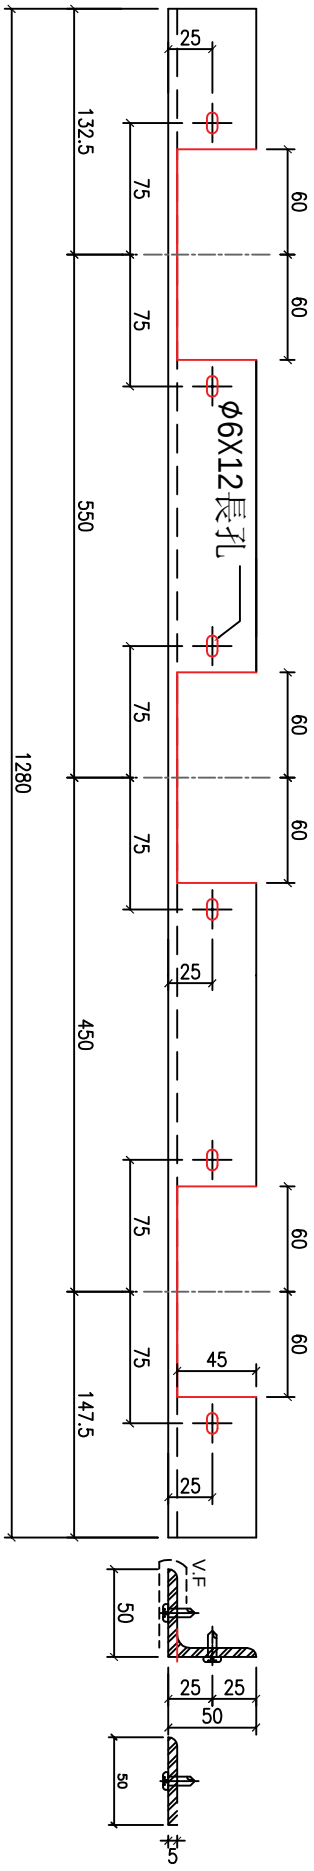

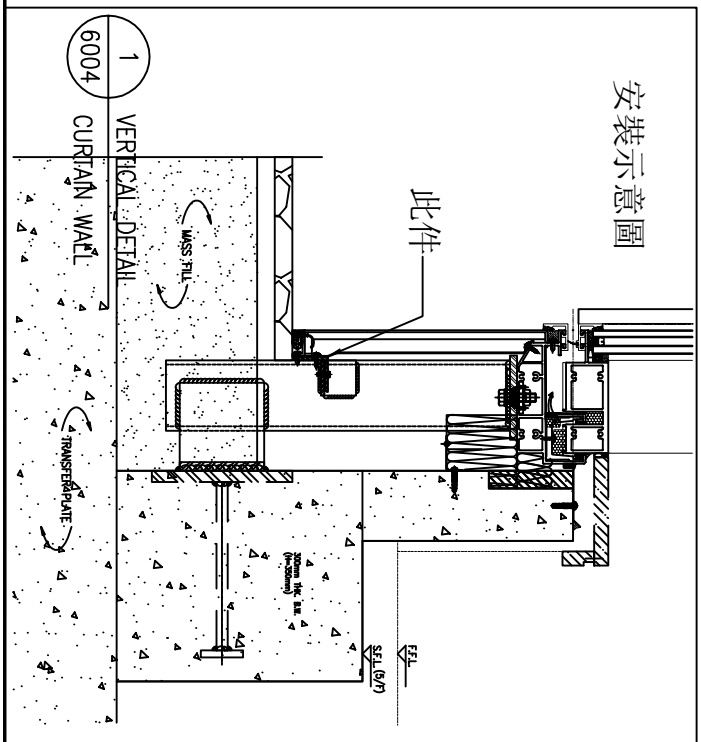


名 稱	底部橫收口用鐵件	制 圖	方強	2022.12.22	修 改			
材 料	50x50x5mm鐵角	復 核	謝永林	2022.12.26	日 期			
顏 色	熱浸鋅/塗澀青油	批 准			圖 號	TJ505		


EG－DWG3

美特鋁質 有限公司
MIDI Aluminium Fabricator Ltd.

工程號	J-853	地盤	延坪道

物料編號	L	數量	位置	分格尺寸	樓層
TJ506	1570.0	1	J853-SD-CW-4504	1590	11/F底

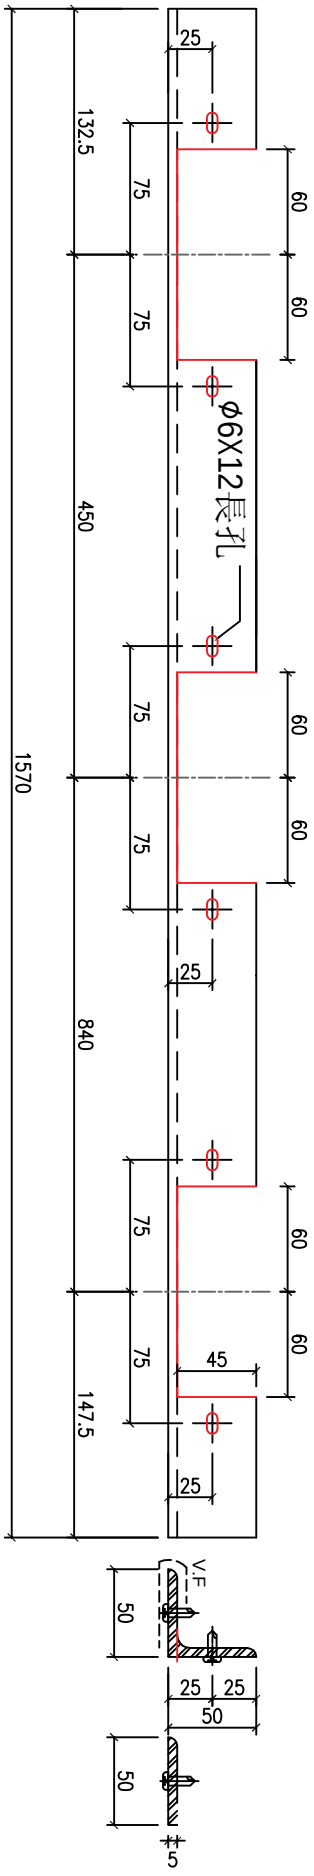

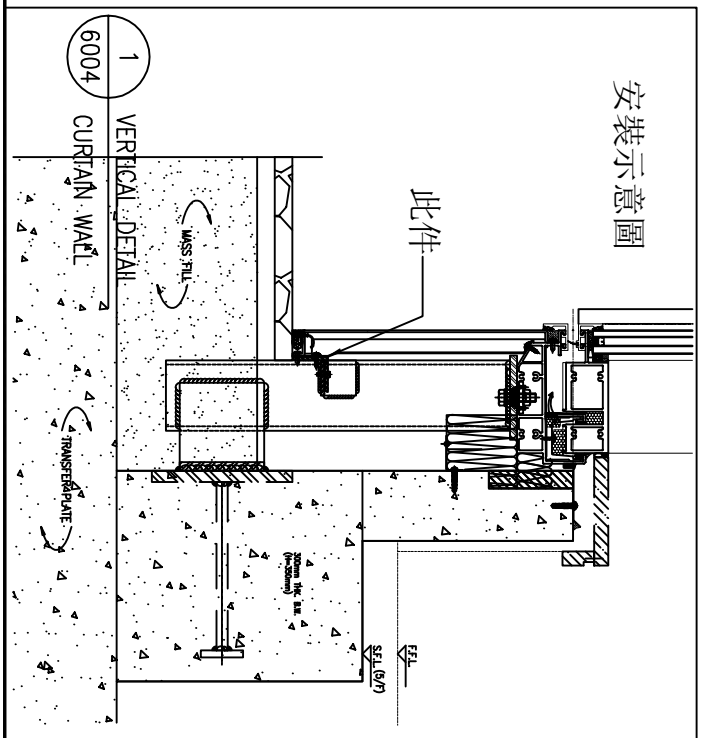


名稱	底部橫收口用鐵件	制圖	方強	2022.12.22	修改			
材料	50x50x5mm鐵角	復核	謝永林	2022.12.26	日期			
顏色	熱浸鋅/塗澀青油	批准			圖號	TJ506		


EG－DWG3


美特鋁質 有限公司
MIDI Aluminium Fabricator Ltd.

工程號	J-853	地盤	延坪道

物料編號	L	數量	位置	分格尺寸	樓層
TJ507	845.0	1	J853-SD-CW-4504	865	5/F底

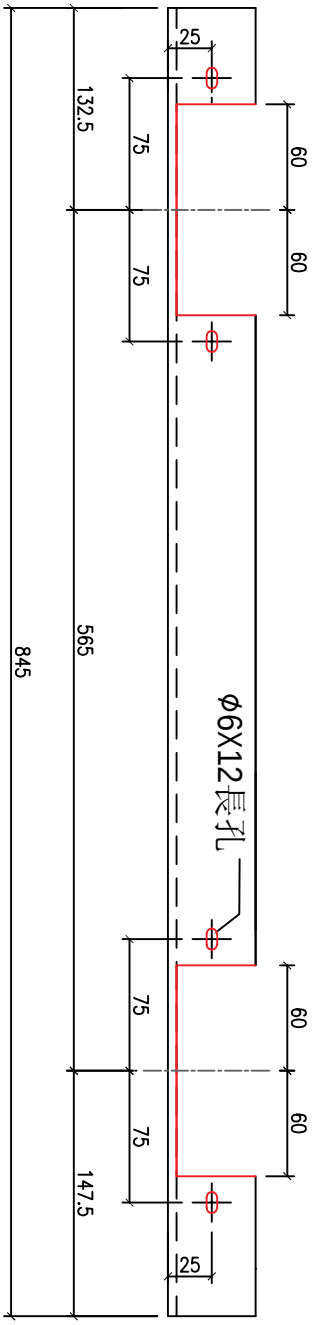

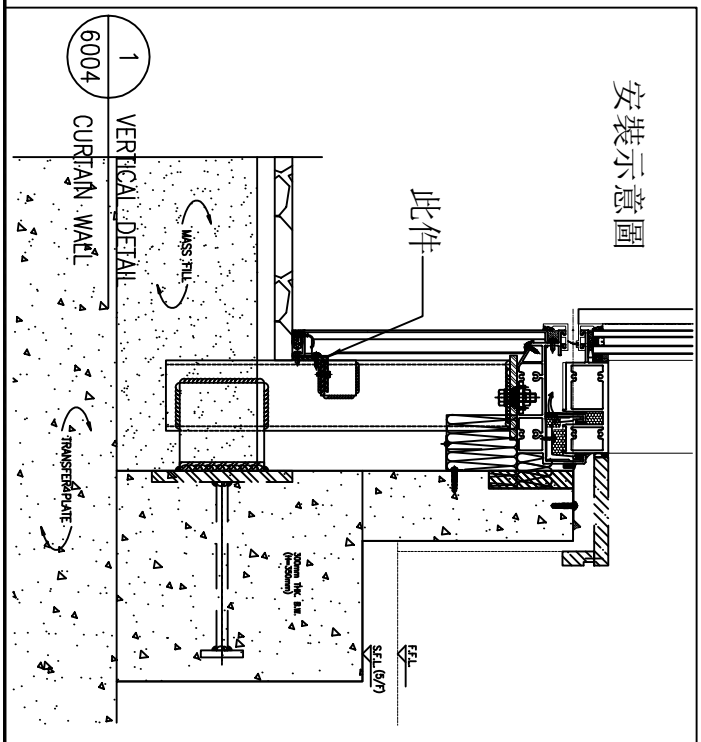

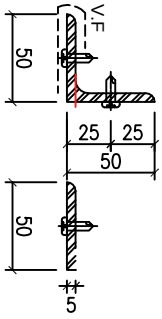


名稱	底部橫收口用鐵件	制圖	方強	2022.12.22	修改			
材料	50x50x5mm鐵角	復核	謝永林	2022.12.26	日期			
顏色	熱浸鋅/塗澀青油	批准			圖號	TJ507		


EG－DWG3

美特鋁質 有限公司
MIDI Aluminium Fabricator Ltd.

工程號	J-853	地盤	延坪道

物料編號	L	數量	位置	分格尺寸	樓層
TJ508	1180.0	1	J853-SD-CW-4504	1200	17/F底

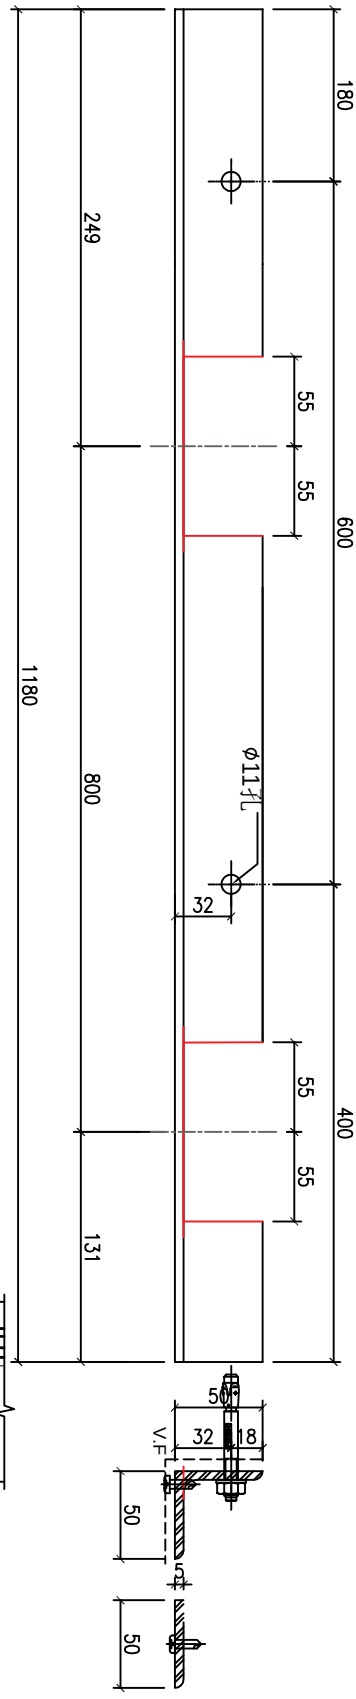

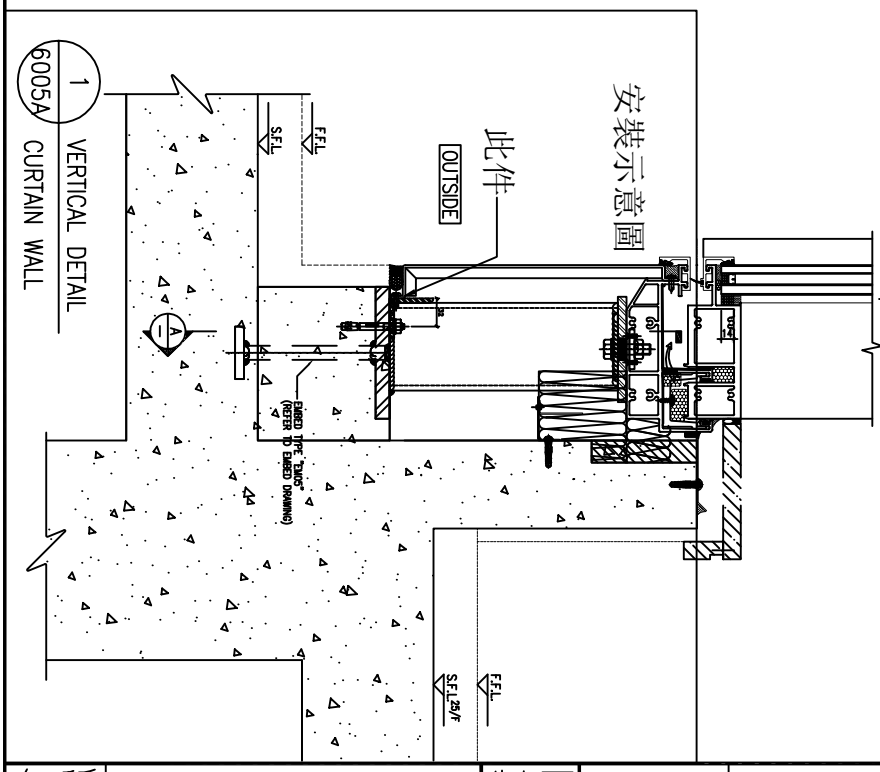


名稱	底部橫收口用鐵件	制圖	方強	2022.12.22	修改			
材料	50x50x5mm鐵角	復核	謝永林	2022.12.26	日期			
顏色	熱浸鋅/塗澀青油	批准			圖號	TJ508		


EG－DWG3


美特鋁質 有限公司
MIDI Aluminium Fabricator Ltd.

工程號	J-853	地盤	延坪道

物料編號	L	數量	位置	分格尺寸	樓層
TJ509	645.0	1	J853-SD-CW-4505	665	11/F底

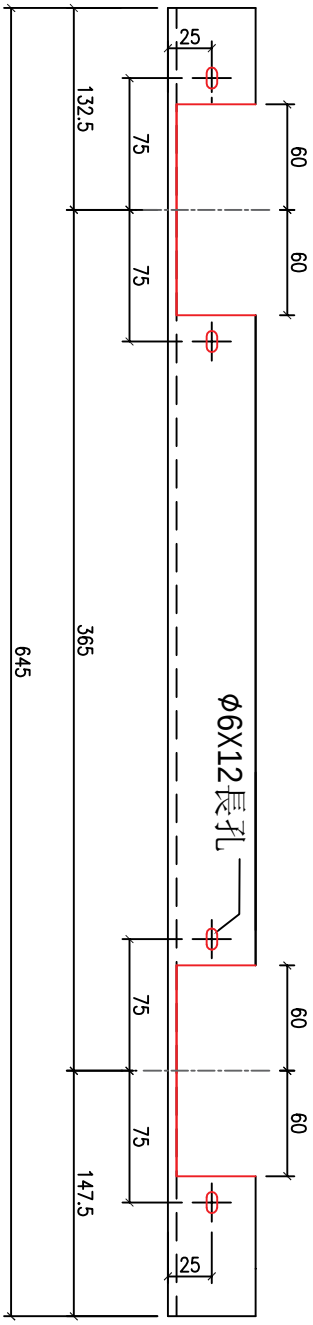

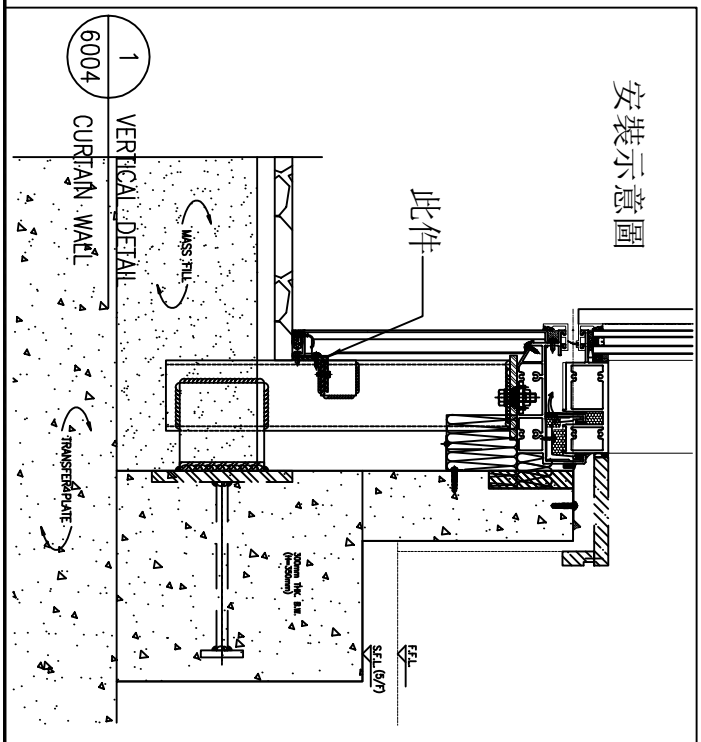

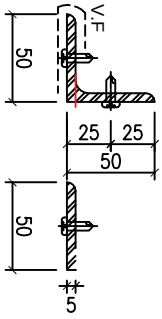


名稱	底部橫收口用鐵件	制圖	方強	2022.12.22	修改			
材料	50x50x5mm鐵角	復核	謝永林	2022.12.26	日期			
顏色	熱浸鋅/塗澀青油	批准			圖號	TJ509		

EG－DWG3

美特鋁質 有限公司
MIDI Aluminium Fabricator Ltd.

工程號	J-853	地盤	延坪道

物料編號	L	數量	位置	分格尺寸	樓層
TJ510	2352.5	1	J853-SD-CW-4505	2372.5	17/F底

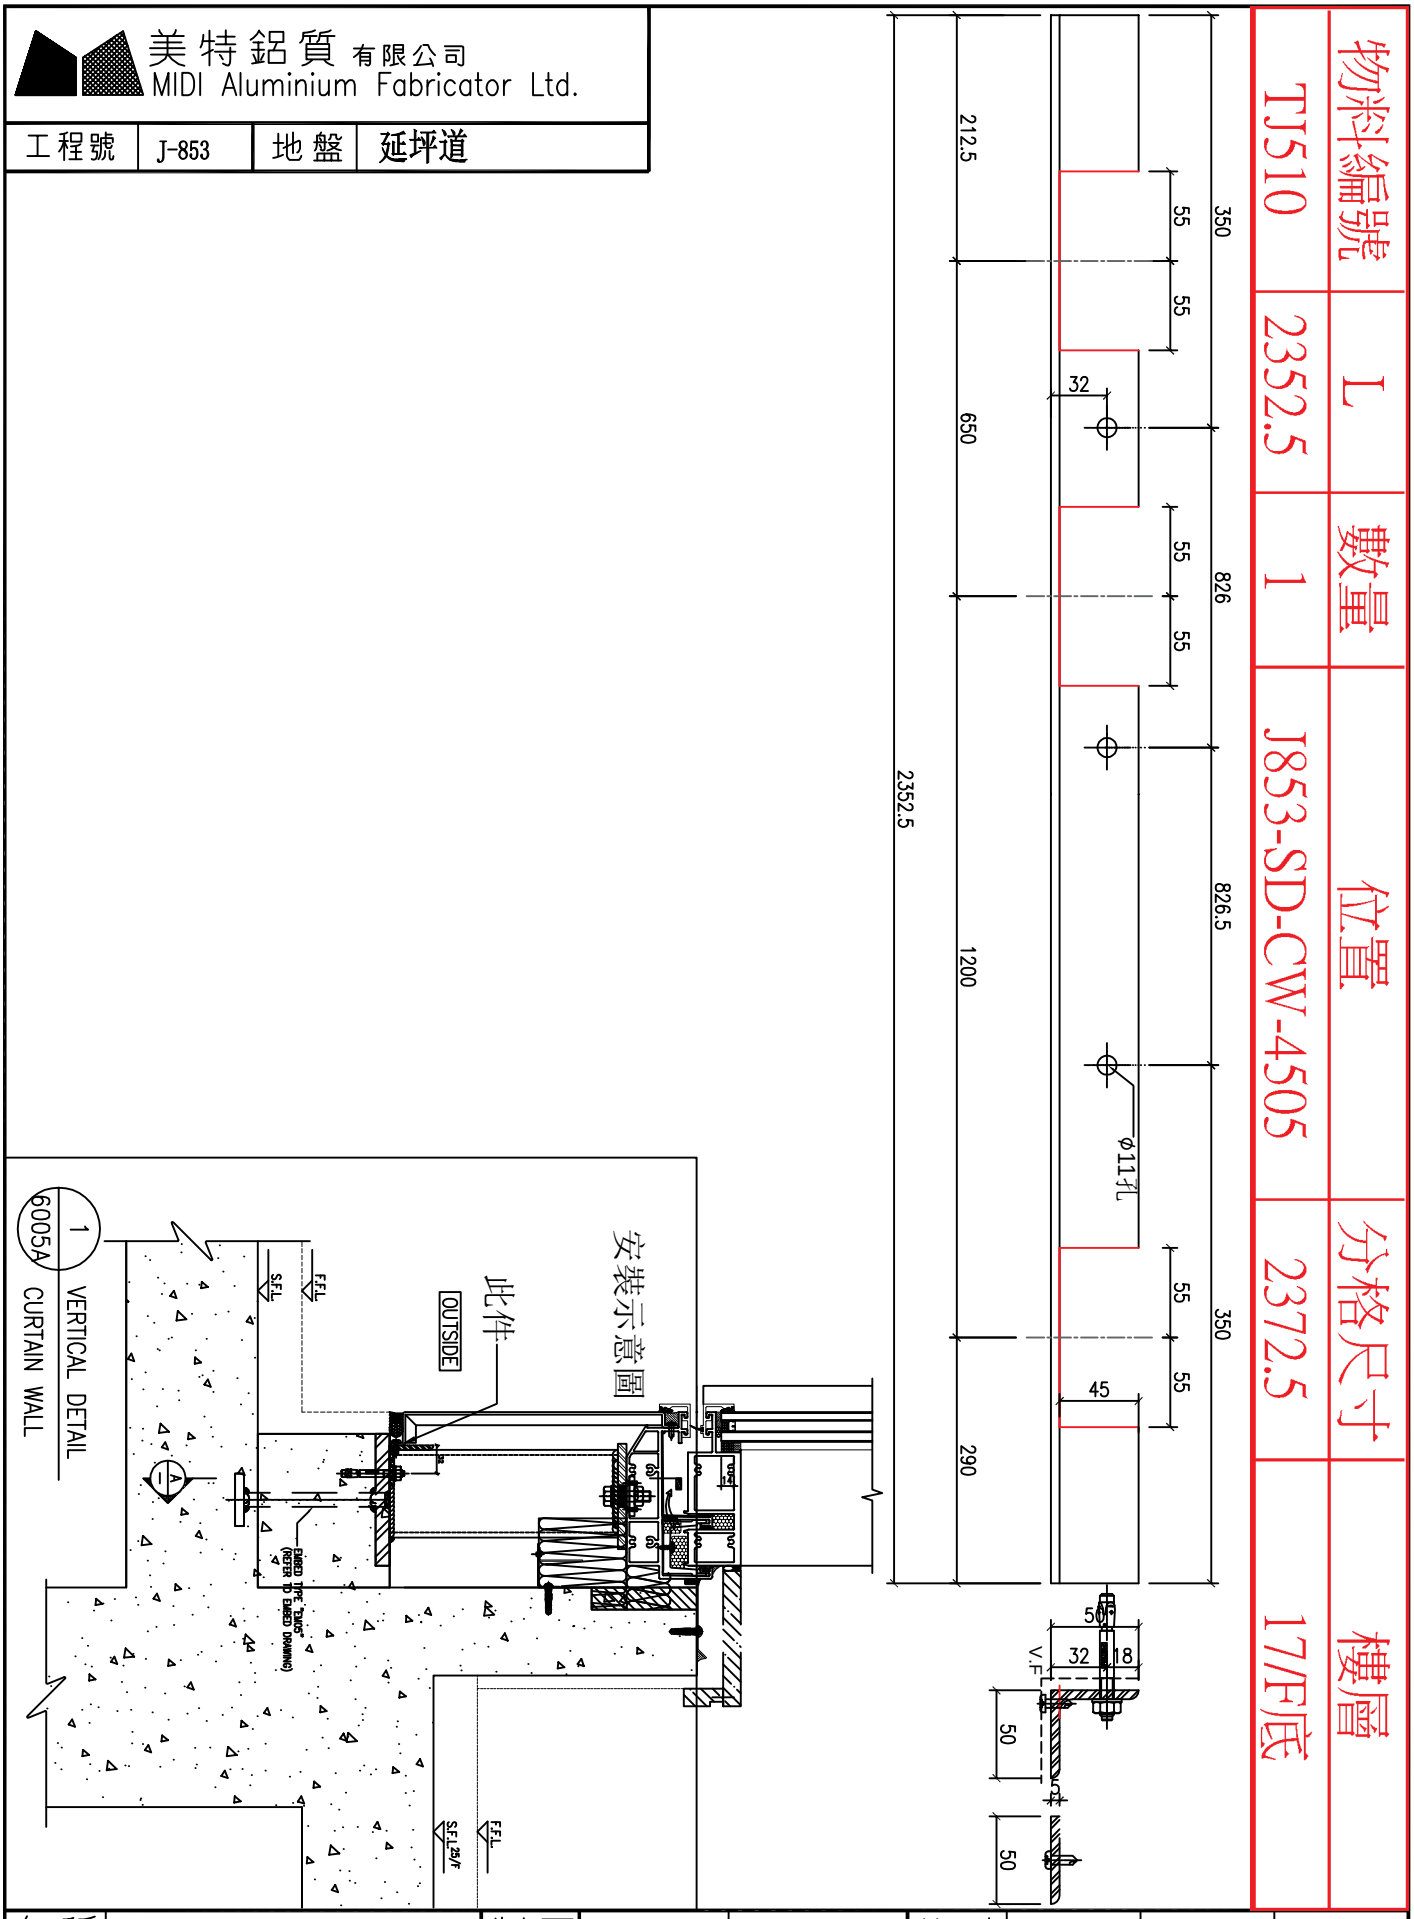


名稱	底部橫收口用鐵件	制圖	方強	2022.12.22	修改			
材料	50x50x5mm鐵角	復核	謝永林	2022.12.26	日期			
顏色	熱浸鋅/塗澀青油	批准			圖號	TJ510		


EG－DWG3

美特鋁質 有限公司
MIDI Aluminium Fabricator Ltd.

工程號	J-853	地盤	延坪道

物料編號	L	數量	位置	分格尺寸	樓層
TJ511	925.0	1	J853-SD-CW-4506	1025	11/F底

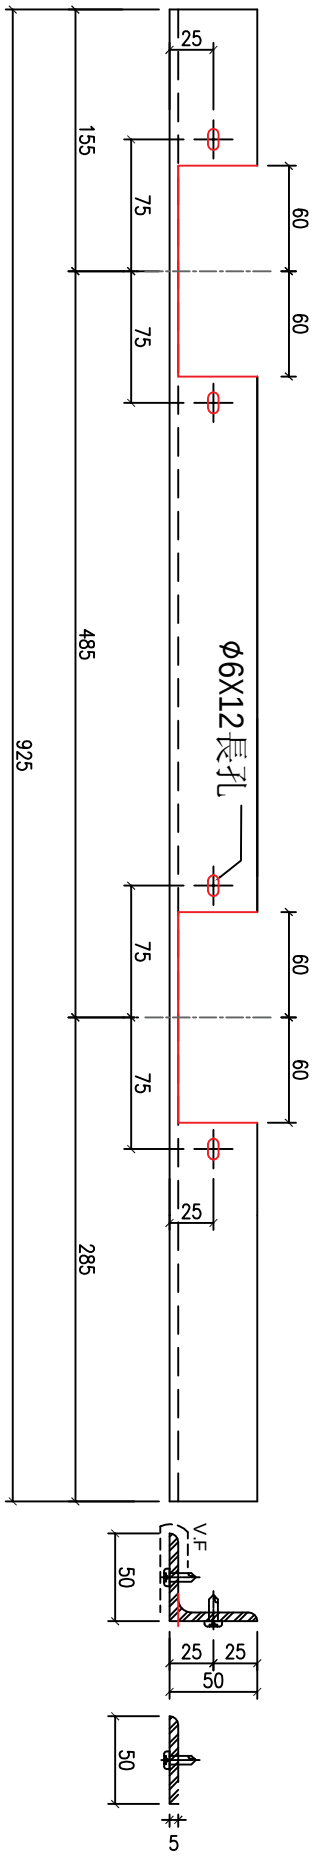

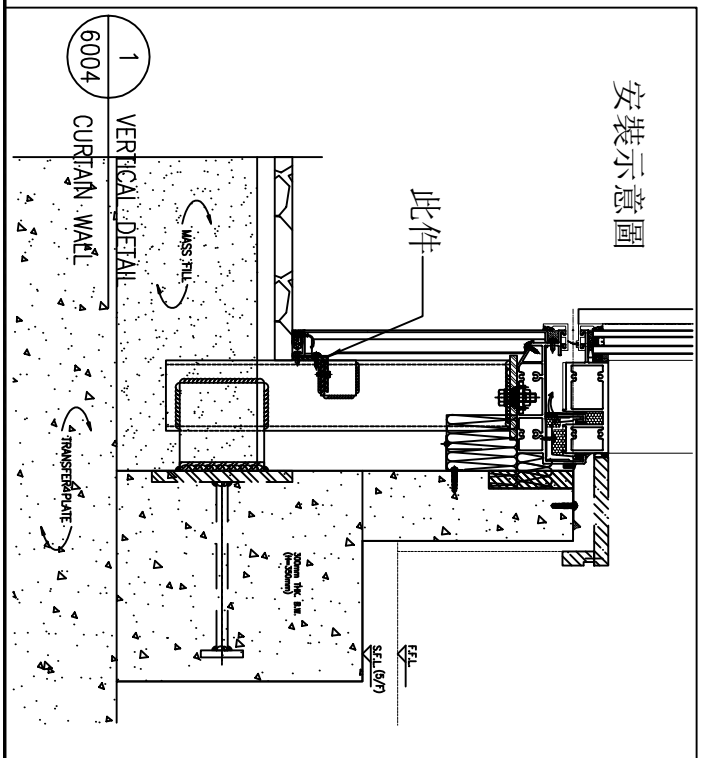


名稱	底部橫收口用鐵件	制圖	方強	2022.12.22	修改			
材料	50x50x5mm鐵角	復核	謝永林	2022.12.26	日期			
顏色	熱浸鋅/塗澀青油	批准			圖號	TJ511		


EG－DWG3

美特鋁質 有限公司
MIDI Aluminium Fabricator Ltd.

工程號	J-853	地盤	延坪道

物料編號	L	數量	位置	分格尺寸	樓層
TJ512	915.0	1	J853-SD-CW-4506	1015	11/F底

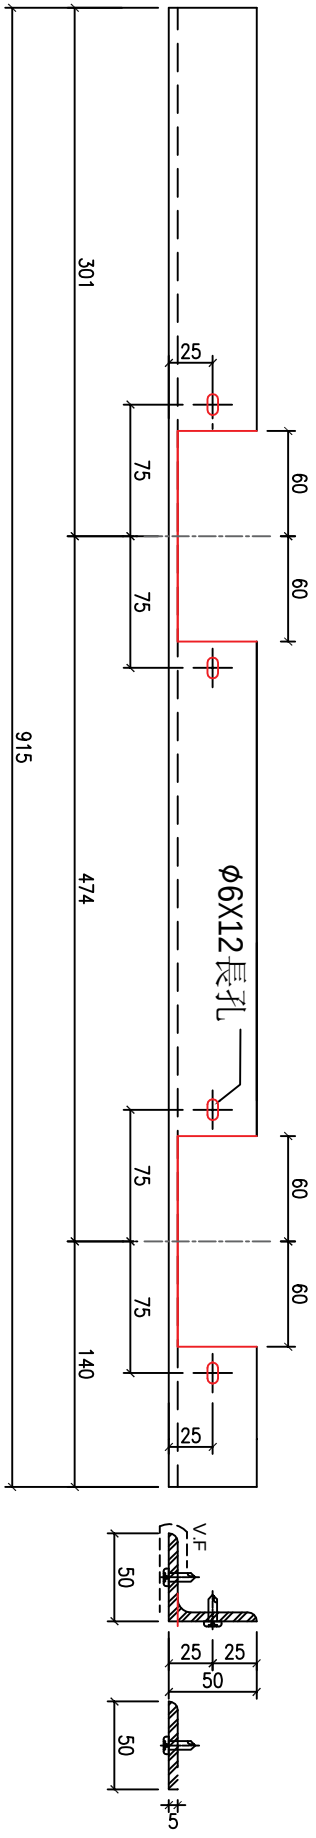

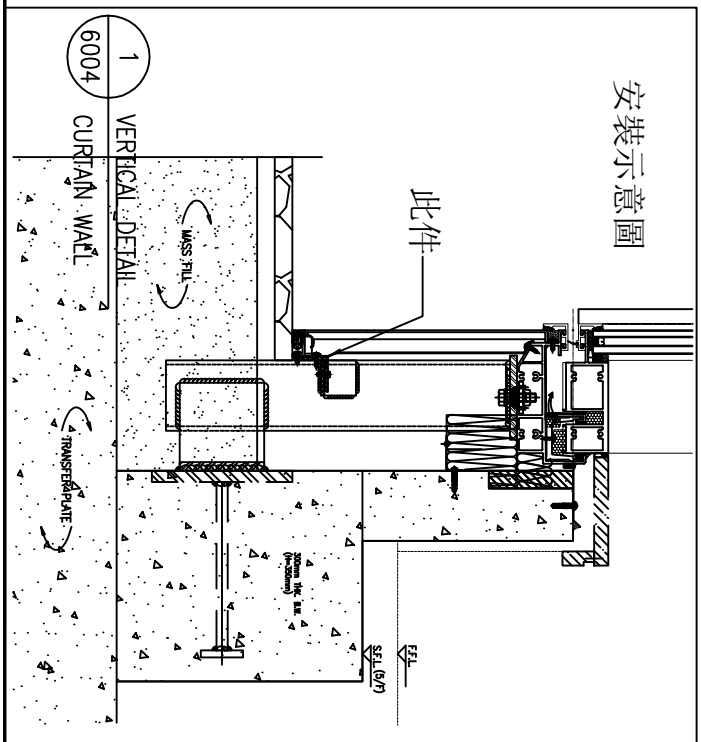


名稱	底部橫收口用鐵件	制圖	方強	2022.12.22	修改			
材料	50x50x5mm鐵角	復核	謝永林	2022.12.26	日期			
顏色	熱浸鋅/塗澀青油	批准			圖號	TJ512		

EG－DWG3


美特鋁質 有限公司
MIDI Aluminium Fabricator Ltd.

工程號	J-853	地盤	延坪道

物料編號	L	數量	位置	分格尺寸	樓層
TJ513	2770.0	1	J853-SD-CW-4506	2805	17F底

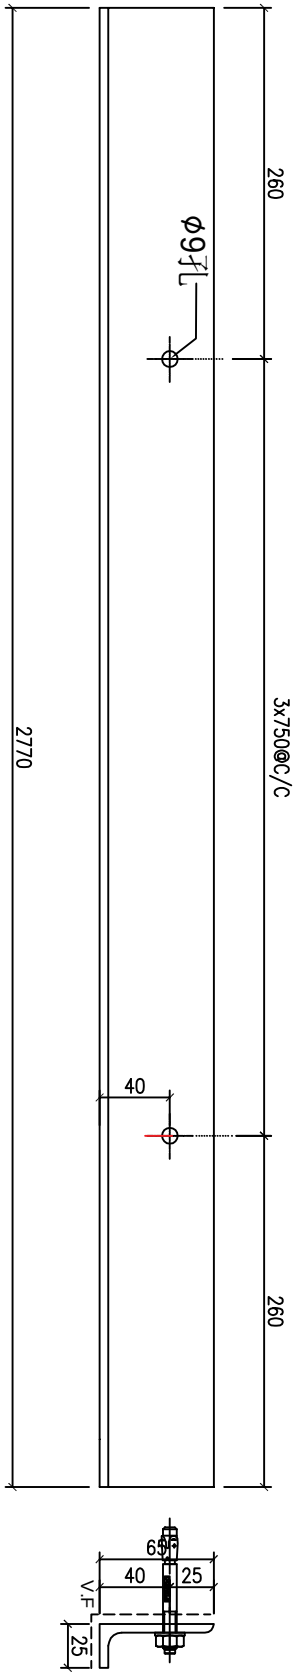

安裝示意圖

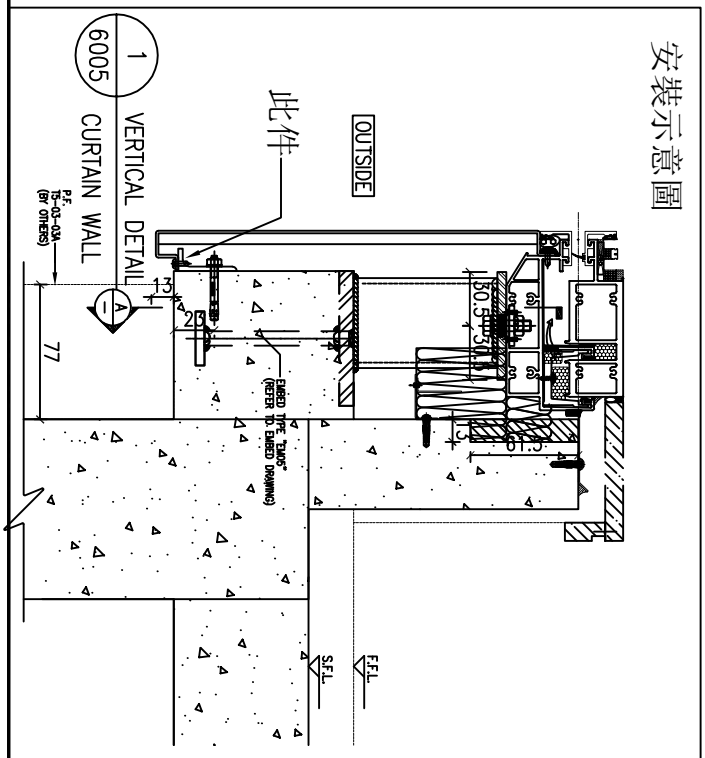


名稱	底部橫收口用鐵件	制圖	方強	2022.12.22	修改			
材料	25x65x5mm鐵角	復核	謝永林	2022.12.26	日期			
顏色	熱浸鋅/塗澀青油	批准			圖號	TJ513		

EG－DWG3


美特鋁質 有限公司
MIDI Aluminium Fabricator Ltd.

工程號	J-853	地盤	延坪道

物料編號	L	數量	位置	分格尺寸	樓層
TJ514	2345.0	1	J853-SD-CW-4506	2380	17/F底

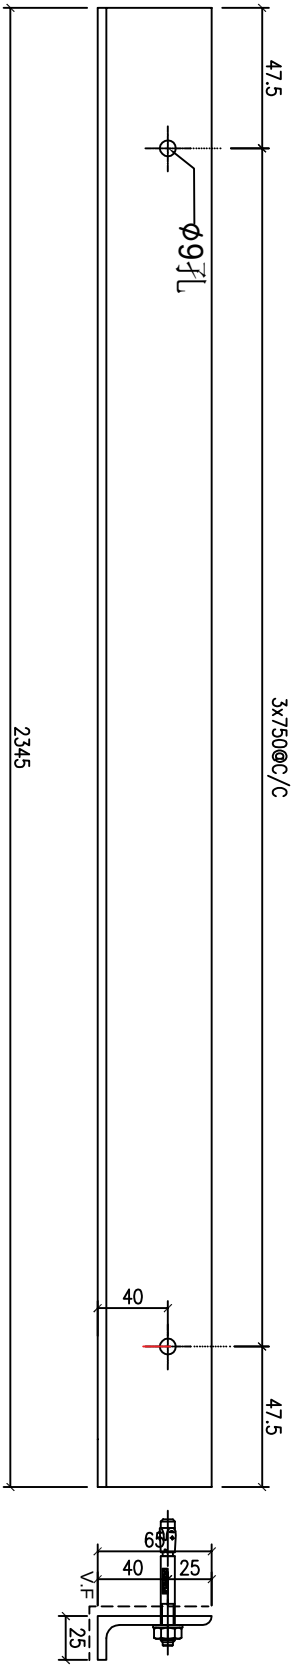

安裝示意圖

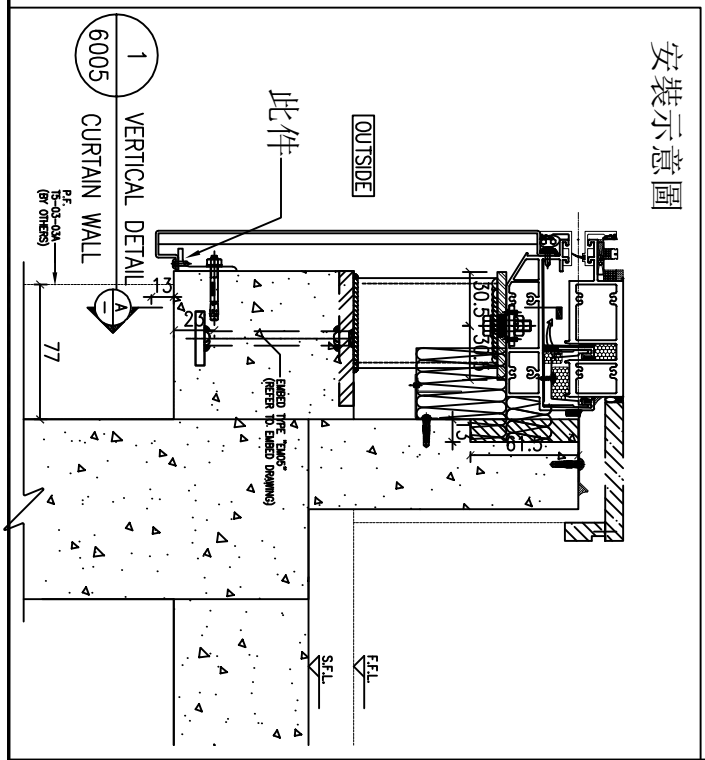


名稱	底部橫收口用鐵件	制圖	方強	2022.12.22	修改			
材料	25x65x5mm鐵角	復核	謝永林	2022.12.26	日期			
顏色	熱浸鋅/塗澀青油	批准			圖號	TJ514		


EG－DWG3

美特鋁質 有限公司
MIDI Aluminium Fabricator Ltd.

工程號	J-853	地盤	延坪道

物料編號	L	數量	位置	分格尺寸	樓層
TJ515	3980.0	1	J853-SD-CW-4507	4000	11/F底

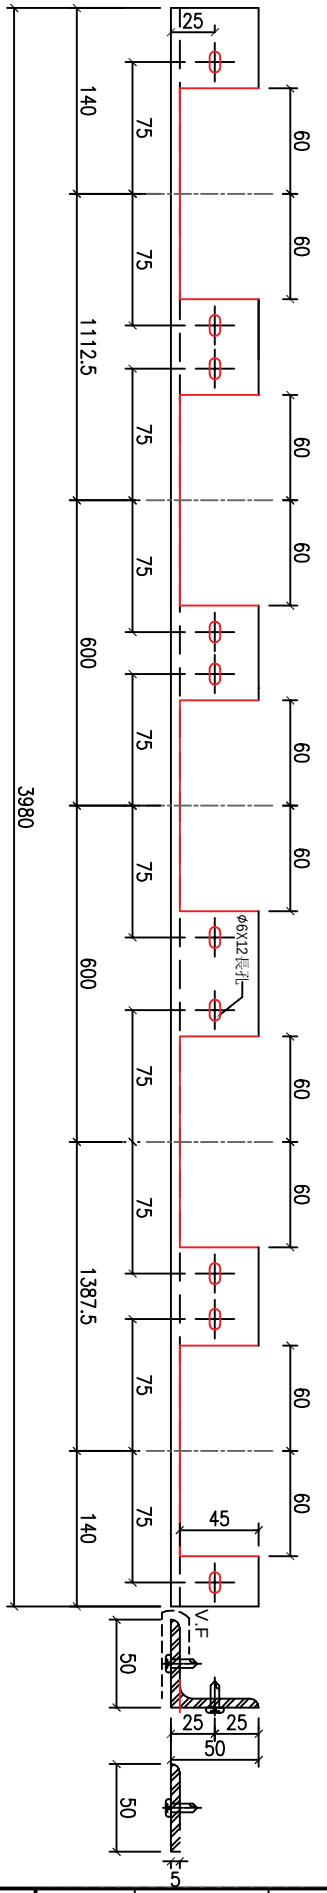

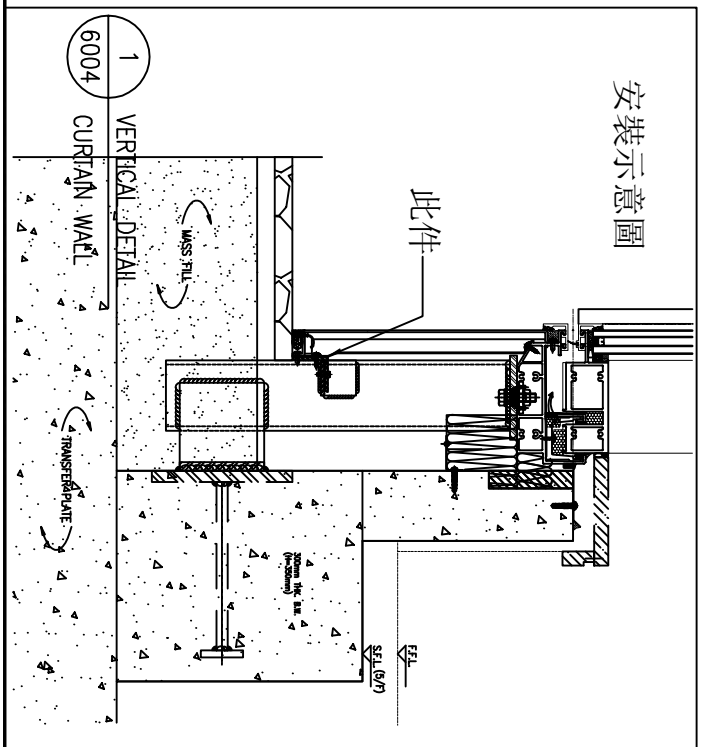


名稱	底部橫收口用鐵件	制圖	方強	2022.12.22	修改			
材料	50x50x5mm鐵角	復核	謝永林	2022.12.26	日期			
顏色	熱浸鋅/塗澀青油	批准			圖號	TJ515		


EG－DWG3

美特鋁質 有限公司
MIDI Aluminium Fabricator Ltd.

工程號	J-853	地盤	延坪道

物料編號	L	數量	位置	分格尺寸	樓層
TJ516	1180.0	1	J853-SD-CW-4508	1200	11/F底

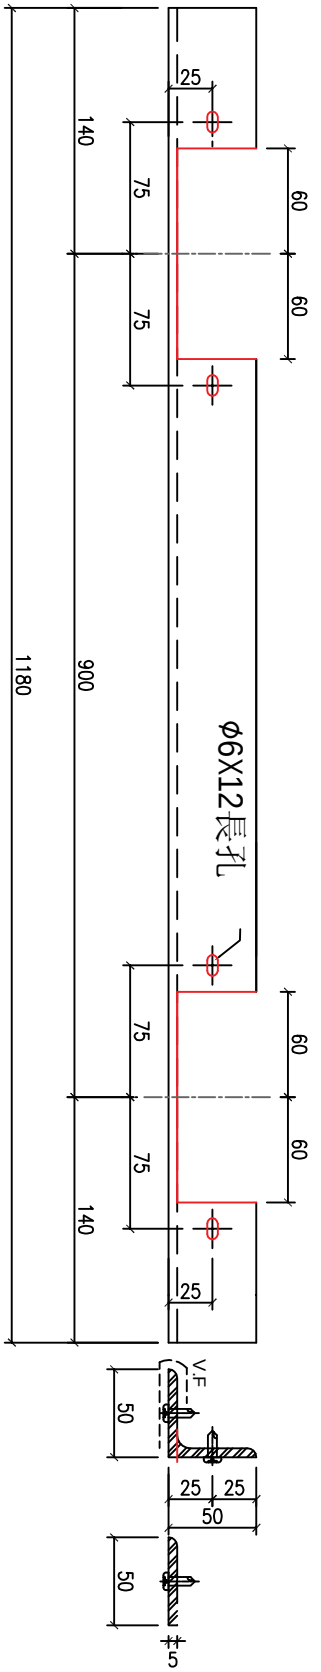

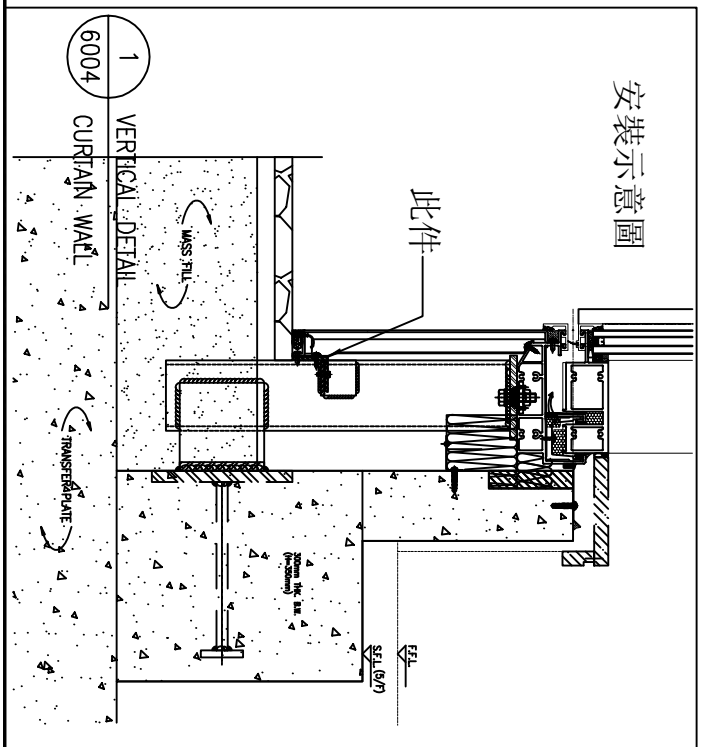


名稱	底部橫收口用鐵件	制圖	方強	2022.12.22	修改			
材料	50x50x5mm鐵角	復核	謝永林	2022.12.26	日期			
顏色	熱浸鋅/塗澀青油	批准			圖號	TJ516		

EG－DWG3


美特鋁質 有限公司
MIDI Aluminium Fabricator Ltd.

工程號	J-853	地盤	延坪道

物料編號	L	數量	位置	分格尺寸	樓層
TJ517	3555.0	1	J853-SD-CW-4508	3575	11/F底

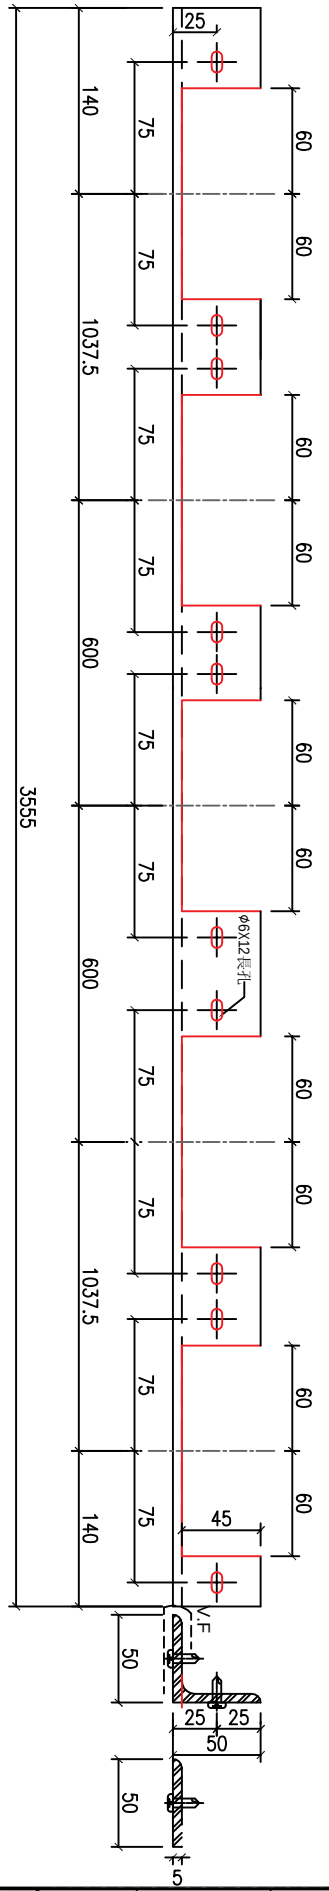

安裝示意圖

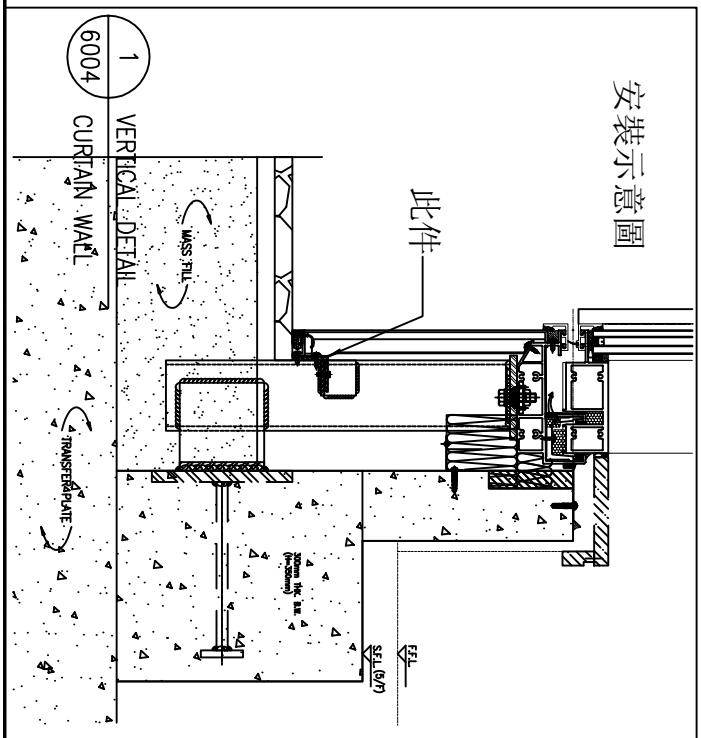


名稱	底部橫收口用鐵件	制圖	方強	2022.12.22	修改			
材料	50x50x5mm鐵角	復核	謝永林	2022.12.26	日期			
顏色	熱浸鋅/塗澀青油	批准			圖號	TJ517		

EG－DWG3


美特鋁質 有限公司
MIDI Aluminium Fabricator Ltd.

工程號	J-853	地盤	延坪道

物料編號	L	數量	位置	分格尺寸	樓層
TJ518	3480.0	1	J853-SD-CW-4508	3500	11/F底

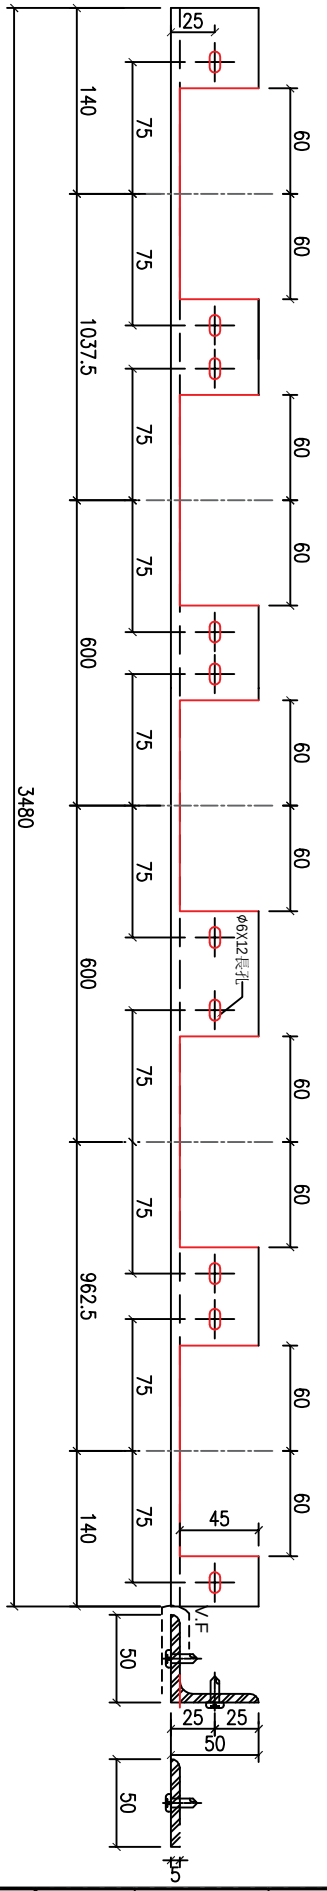

安裝示意圖

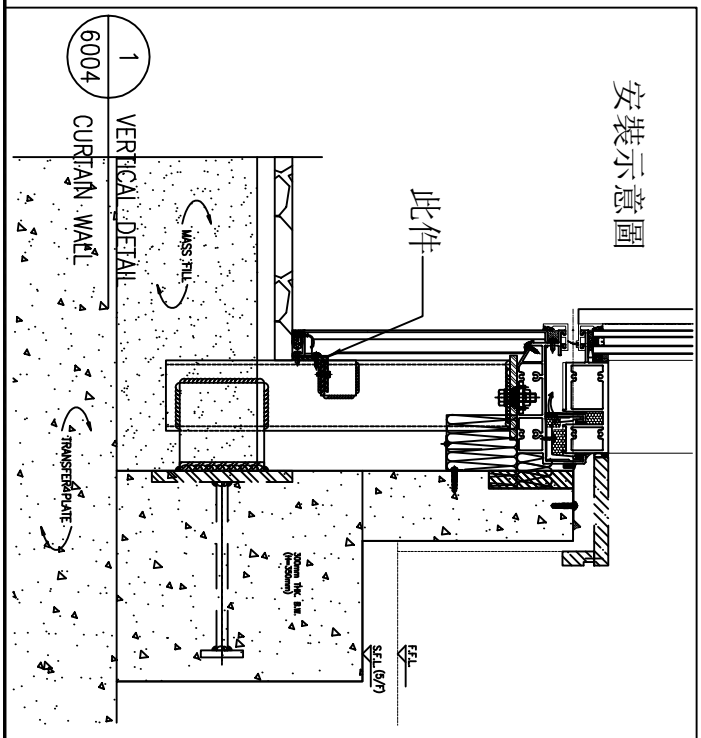


名稱	底部橫收口用鐵件	制圖	方強	2022.12.22	修改			
材料	50x50x5mm鐵角	復核	謝永林	2022.12.26	日期			
顏色	熱浸鋅/塗澀青油	批准			圖號	TJ518		

EG－DWG3

美特鋁質 有限公司
MIDI Aluminium Fabricator Ltd.

工程號	J-853	地盤	延坪道

物料編號	L	數量	位置	分格尺寸	樓層
TJ519a	2077.5	1	J853-SD-CW-4509	2087.5	26/F底

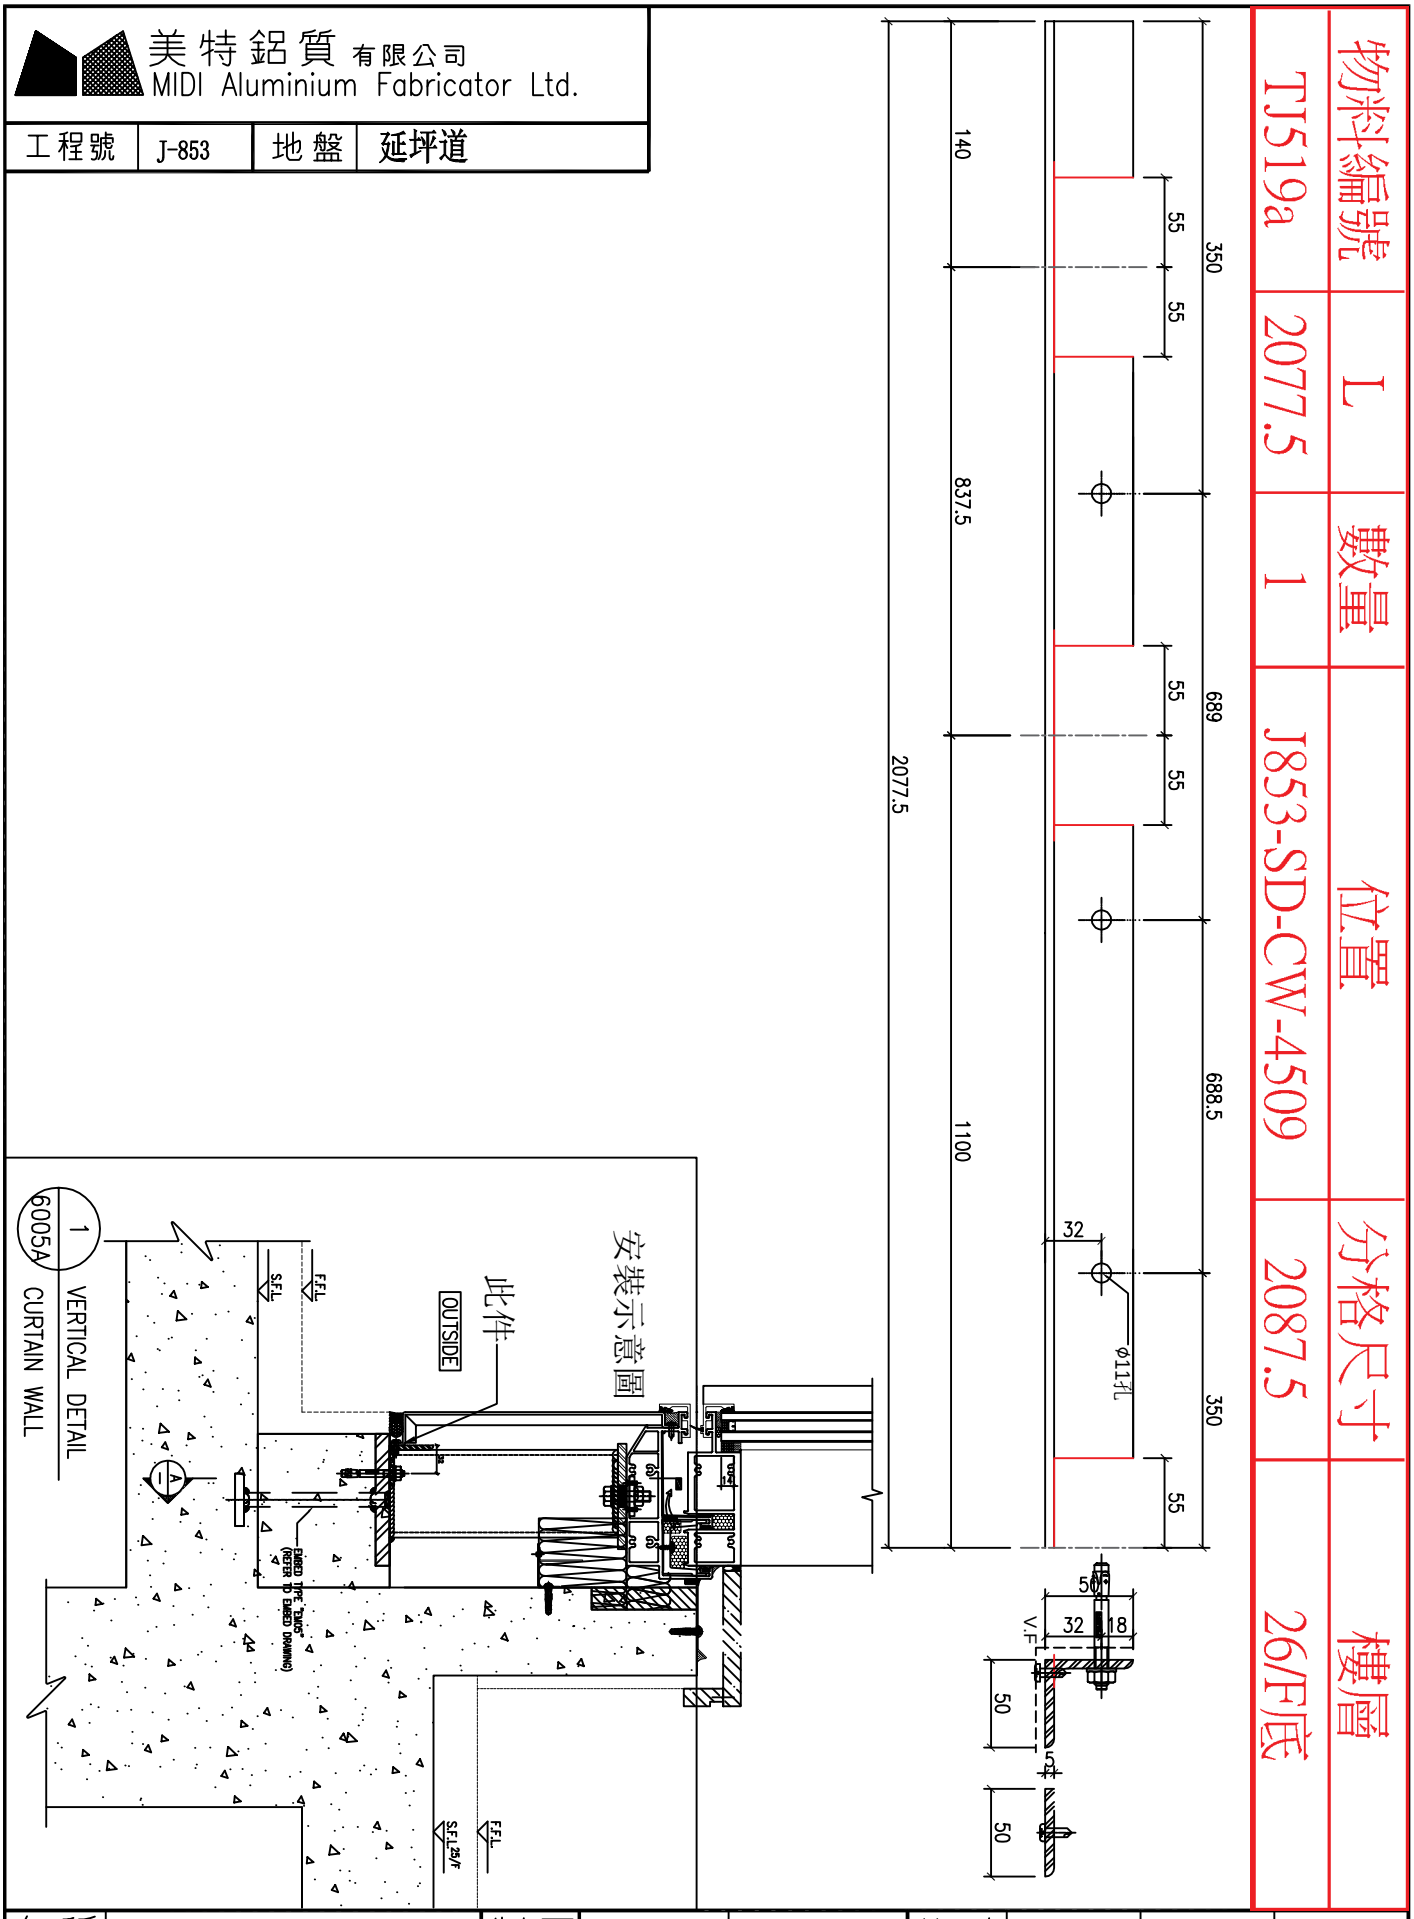


名稱	底部橫收口用鐵件	制圖	方強	2022.12.22	修改			
材料	50x50x5mm鐵角	復核	謝永林	2022.12.26	日期			
顏色	熱浸鋅/塗澀青油	批准			圖號	TJ519a		

EG－DWG3

美特鋁質 有限公司
MIDI Aluminium Fabricator Ltd.

工程號	J-853	地盤	延坪道

物料編號	L	數量	位置	分格尺寸	樓層
TJ519b	3602.5	1	J853-SD-CW-4509	3612.5	26/F底

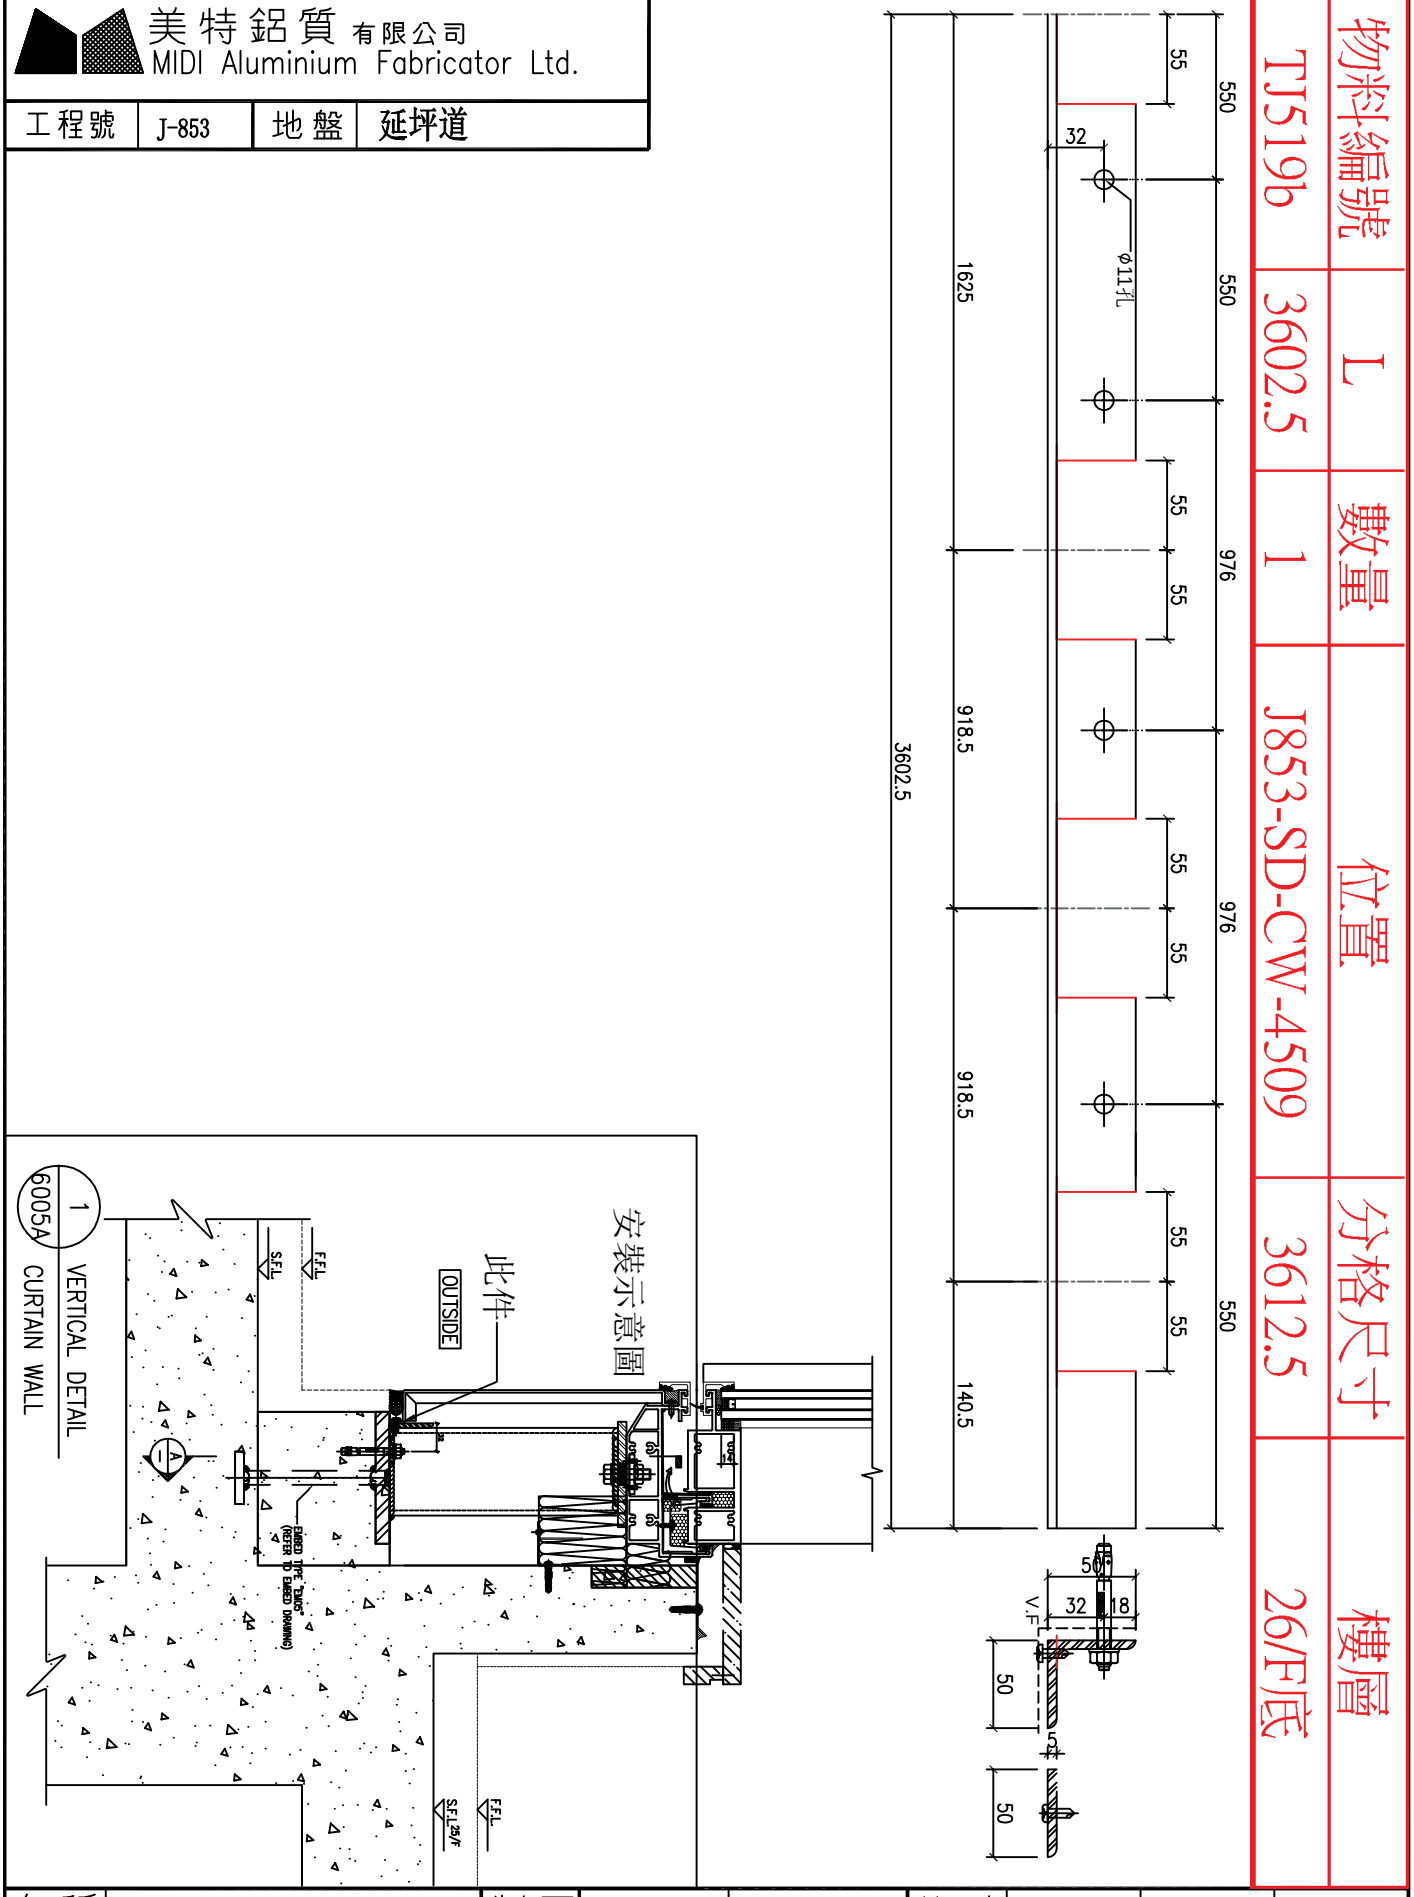


名稱	底部橫收口用鐵件	制圖	方強	2022.12.22	修改			
材料	50x50x5mm鐵角	復核	謝永林	2022.12.26	日期			
顏色	熱浸鋅/塗澀青油	批准			圖號	TJ519b		


EG－DWG3

美特鋁質 有限公司
MIDI Aluminium Fabricator Ltd.

工程號	J-853	地盤	延坪道

物料編號	L	數量	位置	分格尺寸	樓層
TJ520	2170.0	1	J853-SD-CW-4509	2190	25/F底

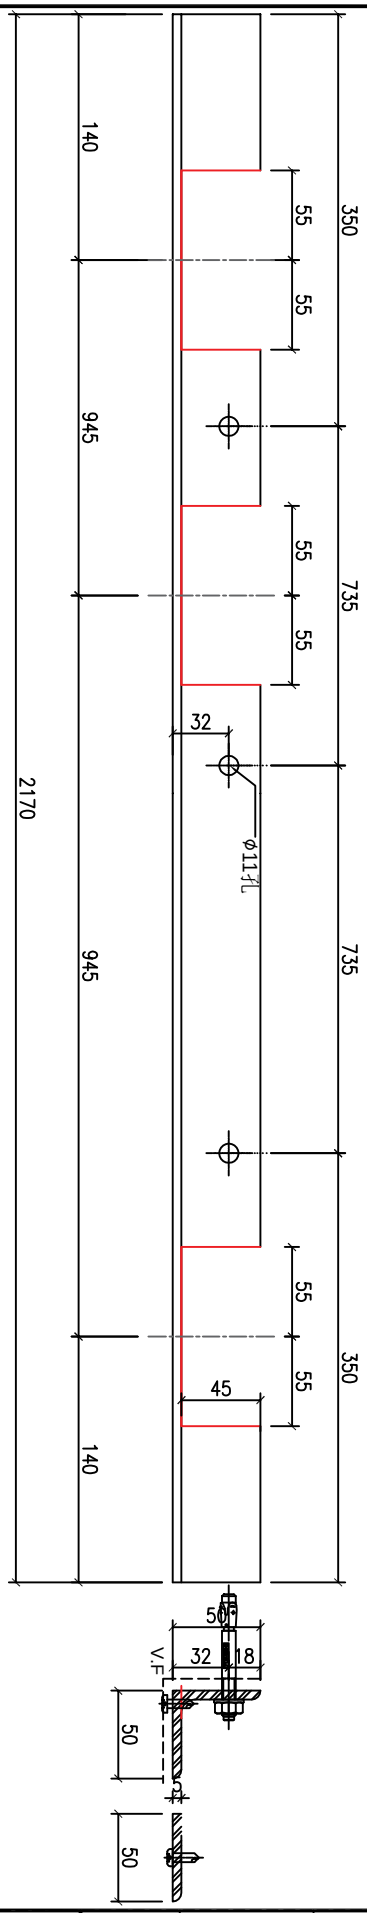

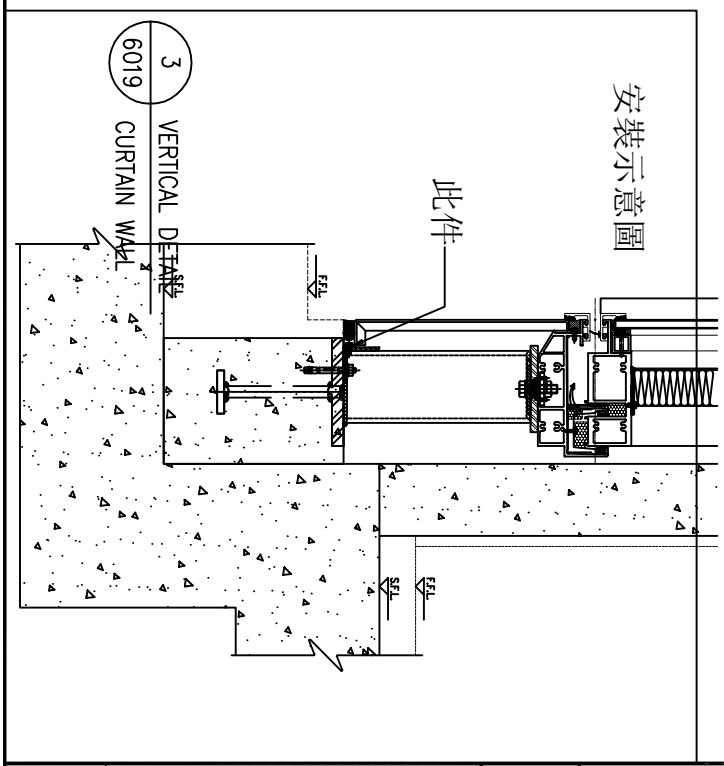


名稱	底部橫收口用鐵件	制圖	方強	2022.12.22	修改			
材料	50x50x5mm鐵角	復核	謝永林	2022.12.26	日期			
顏色	熱浸鋅/塗澀青油	批准			圖號	TJ520		


EG－DWG3

美特鋁質 有限公司
MIDI Aluminium Fabricator Ltd.

工程號	J-853	地盤	延坪道

物料編號	L	數量	位置	分格尺寸	樓層
TJ521	1195.0	1	J853-SD-CW-4509	1215	25/F底

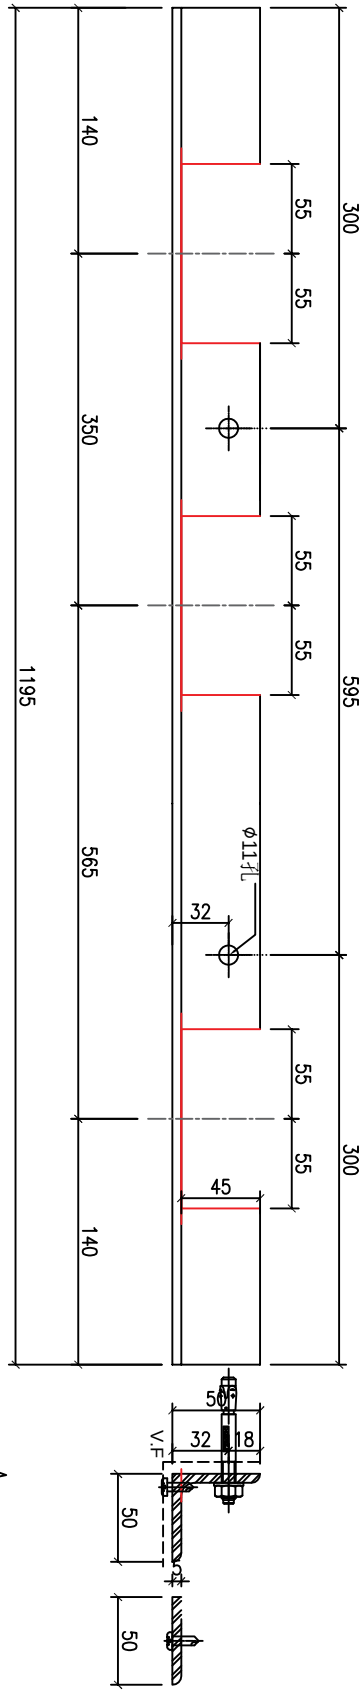

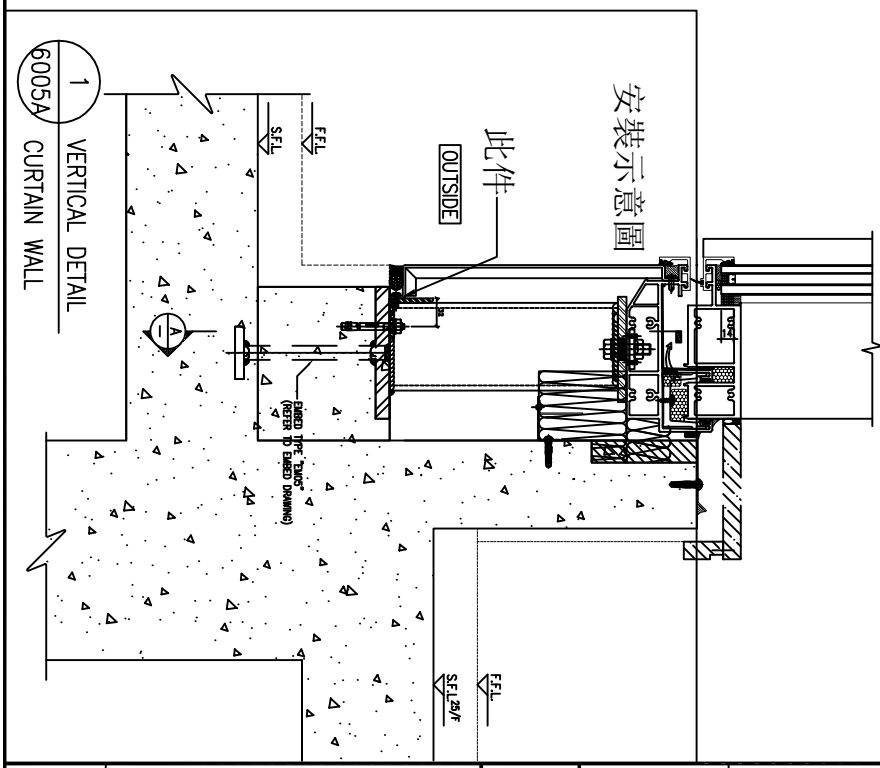


名稱	底部橫收口用鐵件	制圖	方強	2022.12.22	修改			
材料	50x50x5mm鐵角	復核	謝永林	2022.12.26	日期			
顏色	熱浸鋅/塗澀青油	批准			圖號	TJ521		


EG－DWG3

美特鋁質 有限公司
MIDI Aluminium Fabricator Ltd.

工程號	J-853	地盤	延坪道

物料編號	L	數量	位置	分格尺寸	樓層
TJ601	1705.0	1	J853-SD-CW-4601	1725	5/F底

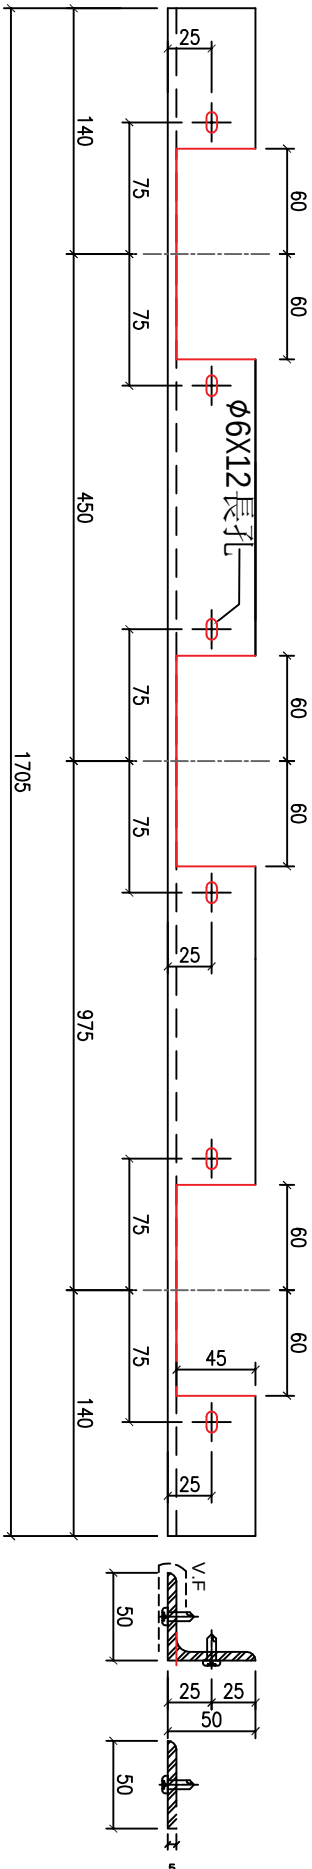

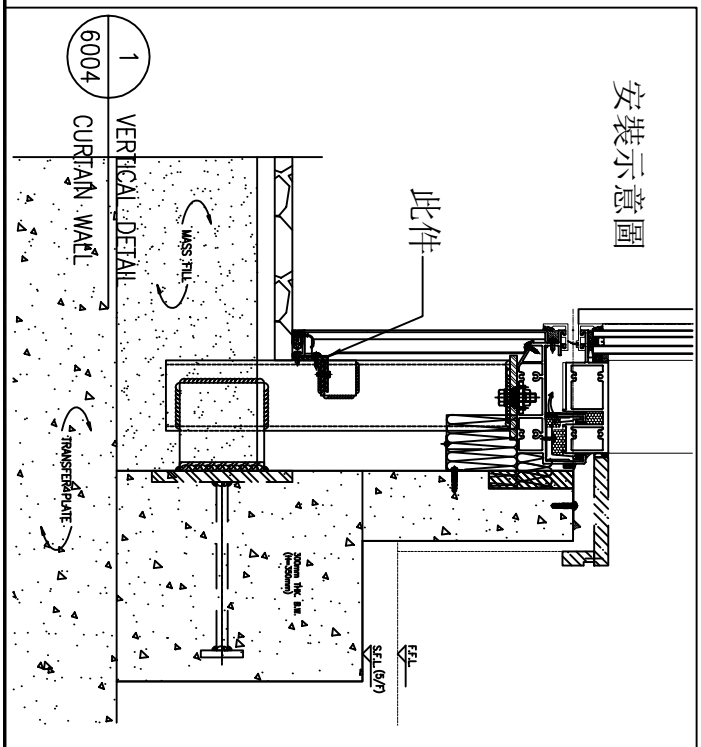


名稱	底部橫收口用鐵件	制圖	方強	2022.12.22	修改			
材料	50x50x5mm鐵角	復核	謝永林	2022.12.26	日期			
顏色	熱浸鋅/塗澀青油	批准			圖號	TJ601		


EG－DWG3

美特鋁質 有限公司
MIDI Aluminium Fabricator Ltd.

工程號	J-853	地盤	延坪道

物料編號	L	數量	位置	分格尺寸	樓層
TJ602	1705.0	1	J853-SD-CW-4601	1725	5/F底

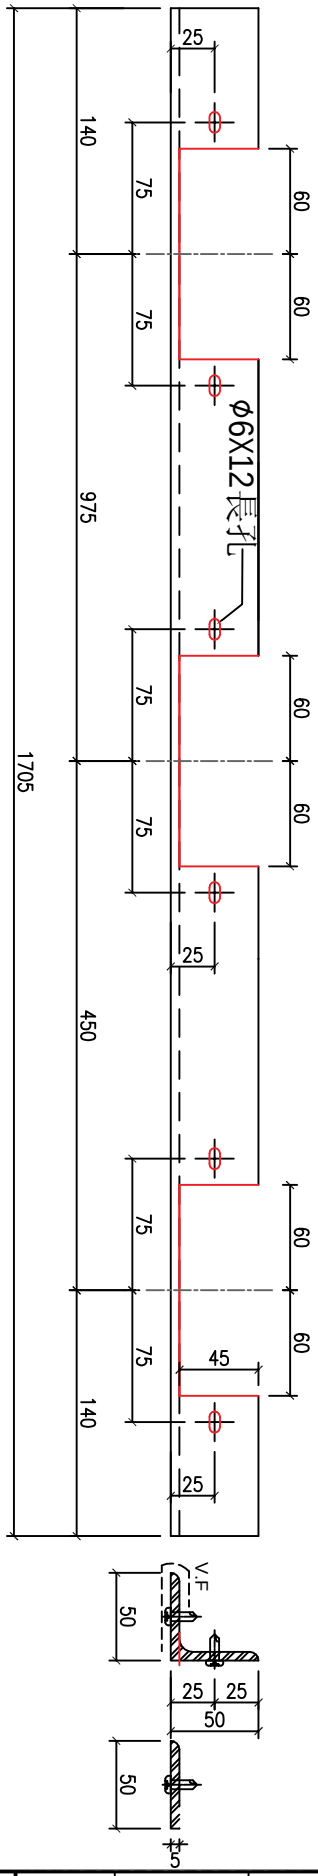

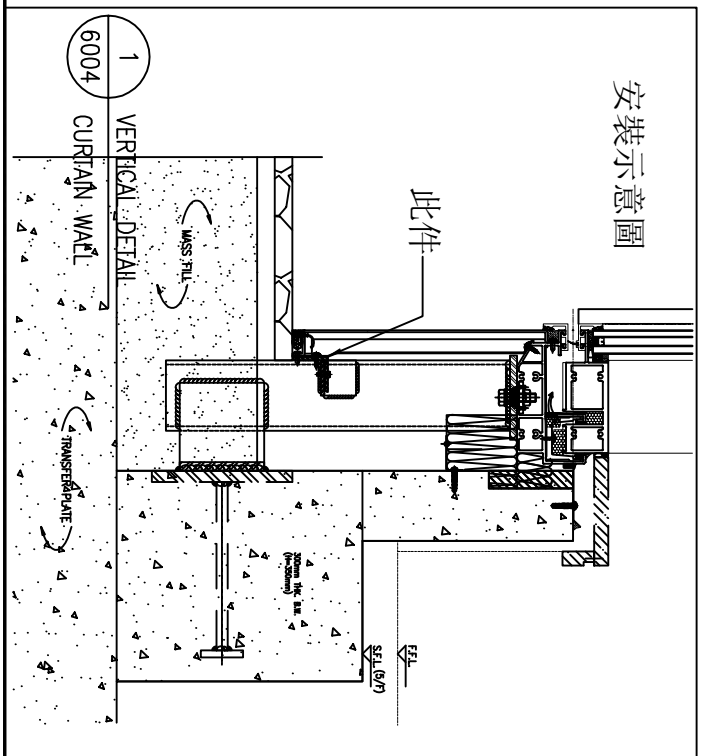


名稱	底部橫收口用鐵件	制圖	方強	2022.12.22	修改			
材料	50x50x5mm鐵角	復核	謝永林	2022.12.26	日期			
顏色	熱浸鋅/塗澀青油	批准			圖號	TJ602		


EG－DWG3

美特鋁質 有限公司
MIDI Aluminium Fabricator Ltd.

工程號	J-853	地 盤	延坪道

物料編號	L	數量	位置	分格尺寸	樓層
TJ603	3100.0	1	J853-SD-CW-4602	3120	5/F底

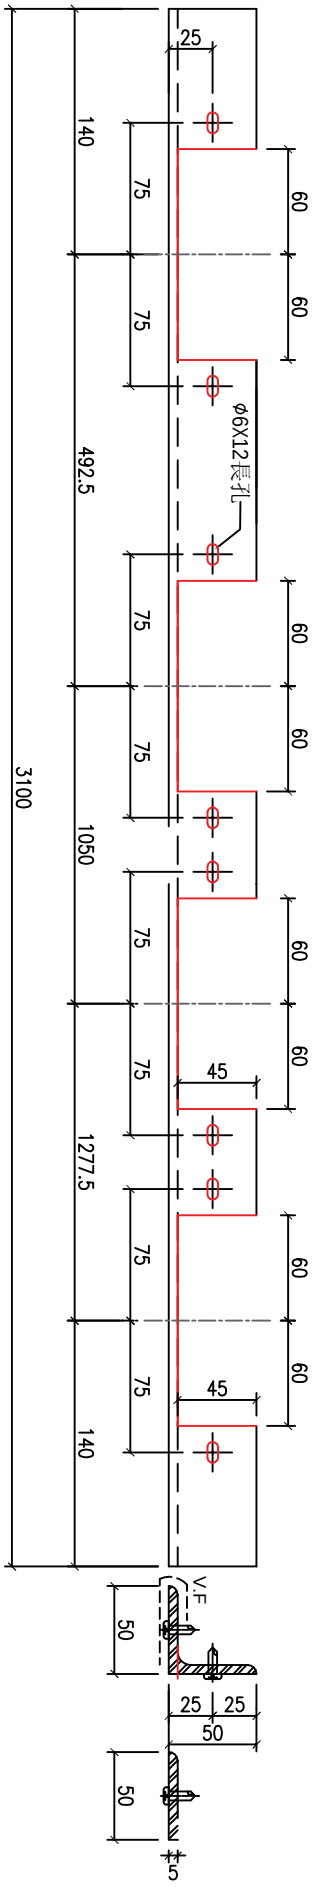

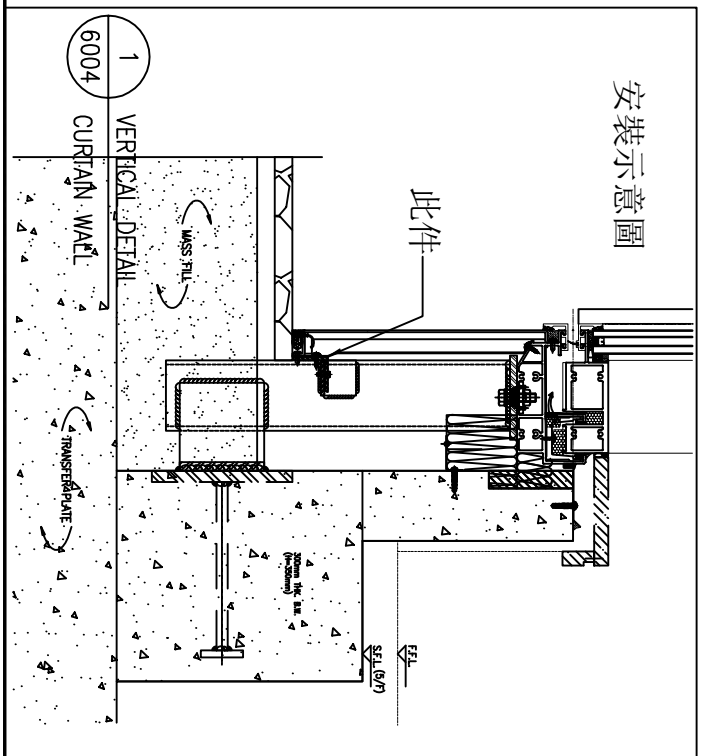


名 稱	底部橫收口用鐵件	制 圖	方強	2022.12.22	修 改			
材 料	50x50x5mm鐵角	復 核	謝永林	2022.12.26	日 期			
顏 色	熱浸鋅/塗澀青油	批 准			圖 號	TJ603		


EG－DWG3

美特鋁質 有限公司
MIDI Aluminium Fabricator Ltd.

工程號	J-853	地 盤	延坪道

物料編號	L	數量	位置	分格尺寸	樓層
TJ604	3100.0	1	J853-SD-CW-4602	3120	5/F底

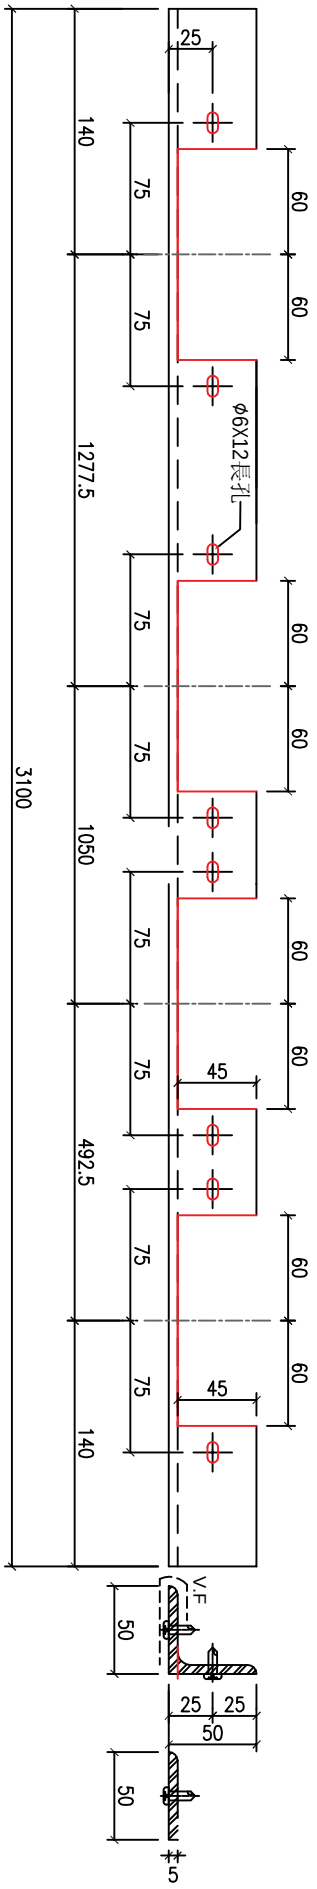

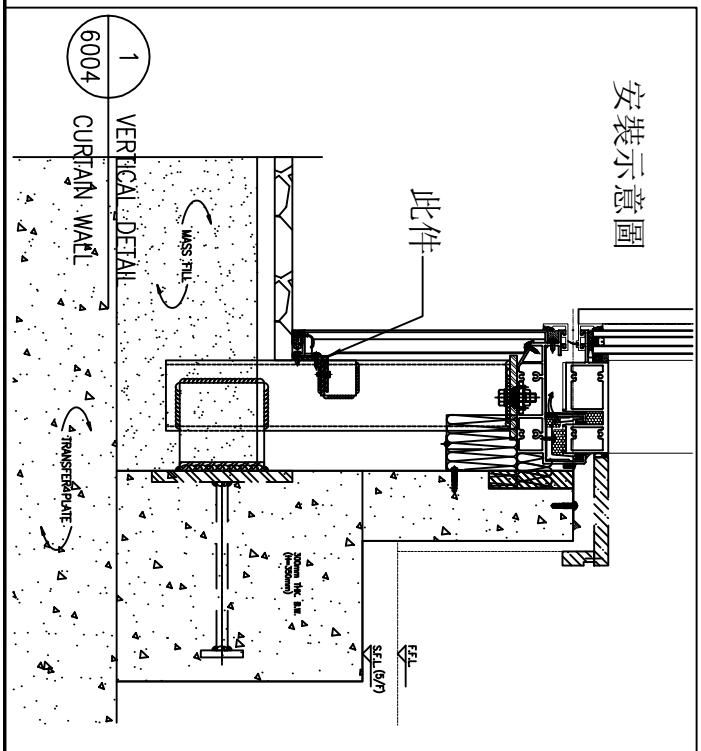


名 稱	底部橫收口用鐵件	制 圖	方強	2022.12.22	修 改			
材 料	50x50x5mm鐵角	復 核	謝永林	2022.12.26	日 期			
顏 色	熱浸鋅/塗澀青油	批 准			圖 號	TJ604		


EG－DWG3

美特鋁質 有限公司
MIDI Aluminium Fabricator Ltd.

工程號	J-853	地盤	延坪道

物料編號	L	數量	位置	分格尺寸	樓層
TJ605	3580.0	1	J853-SD-CW-4602A	3600	5/F底

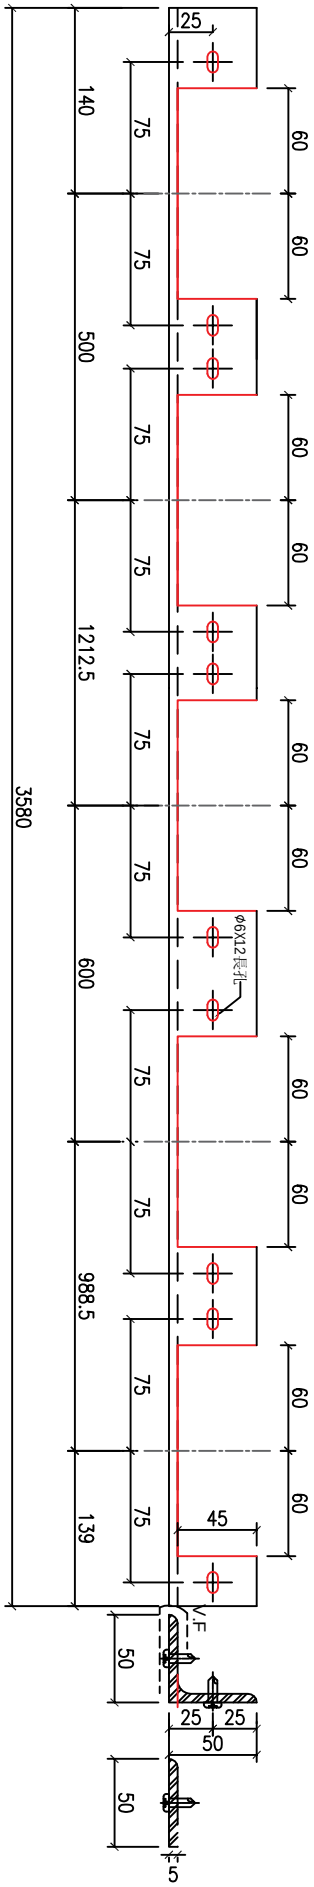

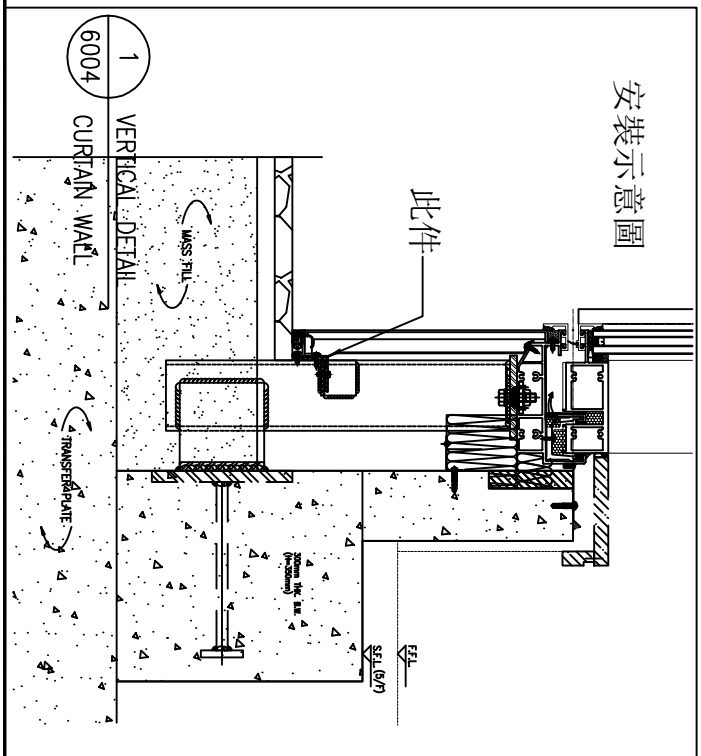


名稱	底部橫收口用鐵件	制圖	方強	2022.12.22	修改			
材料	50x50x5mm鐵角	復核	謝永林	2022.12.26	日期			
顏色	熱浸鋅/塗澀青油	批准			圖號	TJ605		


EG－DWG3


美特鋁質 有限公司
MIDI Aluminium Fabricator Ltd.

工程號	J-853	地盤	延坪道

物料編號	L	數量	位置	分格尺寸	樓層
TJ606	1180.0	2	J853-SD-CW-4606/4607	1200	10/F底

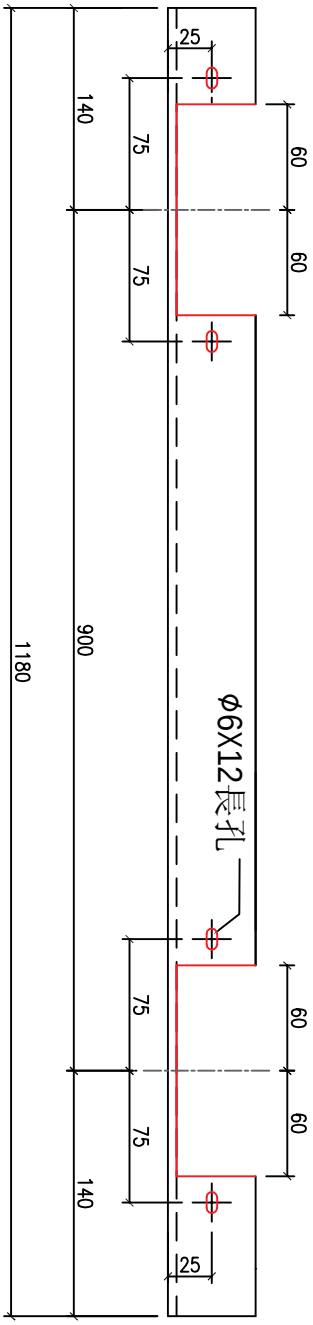

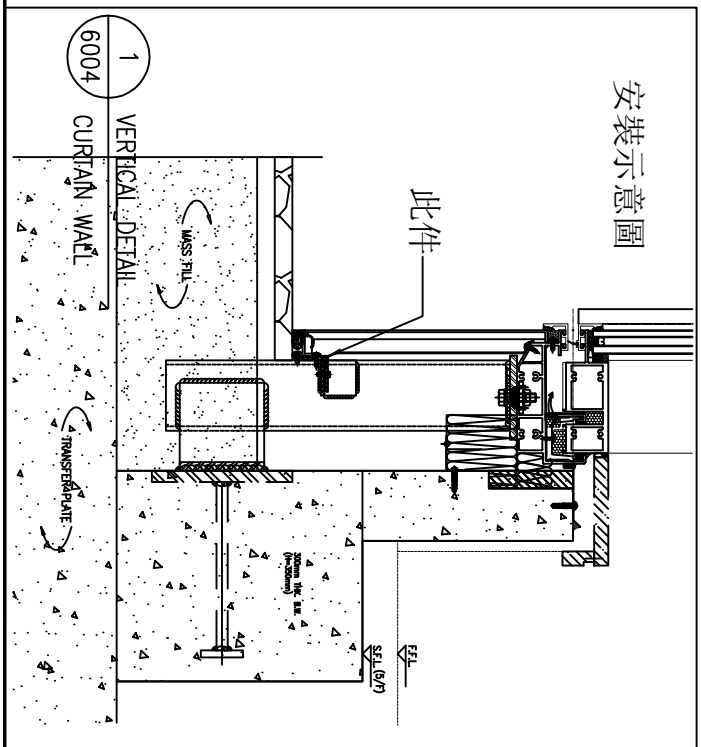

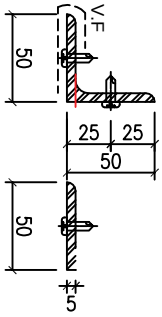


名稱	底部橫收口用鐵件	制圖	方強	2022.12.22	修改			
材料	50x50x5mm鐵角	復核	謝永林	2022.12.26	日期			
顏色	熱浸鋅/塗澀青油	批准			圖號	TJ606		


EG－DWG3

美特鋁質 有限公司
MIDI Aluminium Fabricator Ltd.

工程號	J-853	地盤	延坪道

物料編號	L	數量	位置	分格尺寸	樓層
TJ607	3580.0	1	J853-SD-CW-4606	3600	10/F底

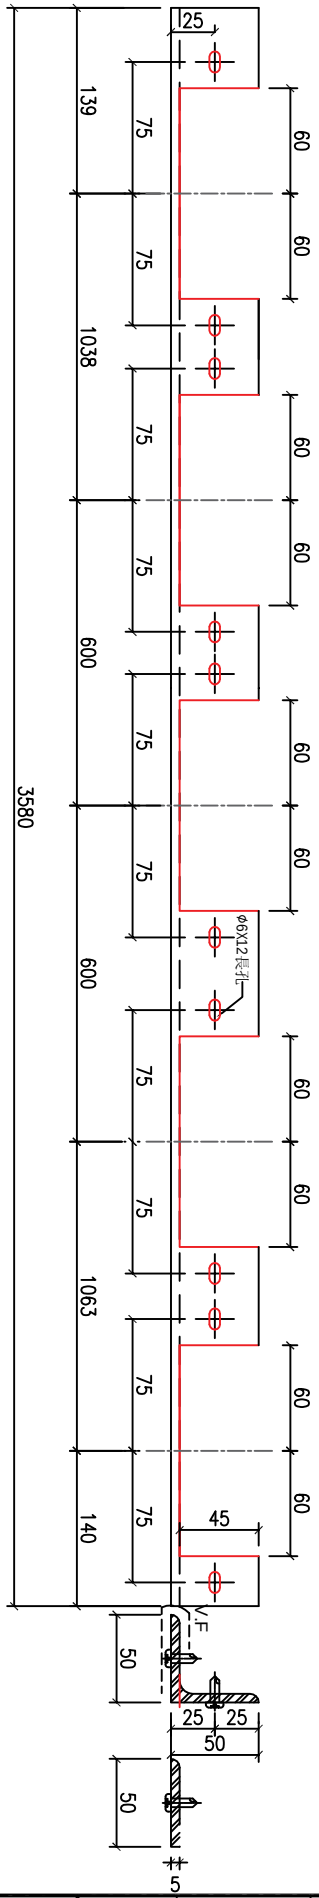

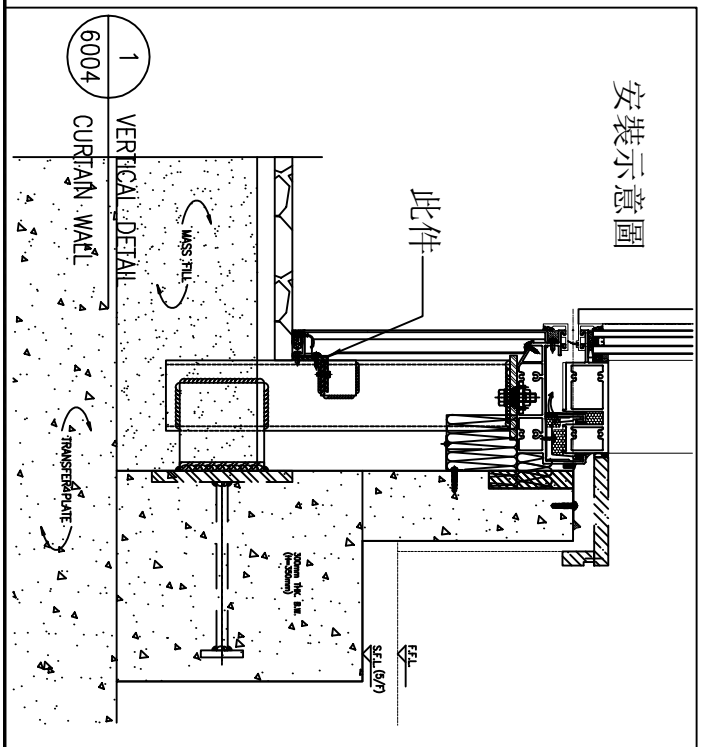


名稱	底部橫收口用鐵件	制圖	方強	2022.12.22	修改			
材料	50x50x5mm鐵角	復核	謝永林	2022.12.26	日期			
顏色	熱浸鋅/塗澀青油	批准			圖號	TJ607		


EG－DWG3

美特鋁質 有限公司
MIDI Aluminium Fabricator Ltd.

工程號	J-853	地盤	延坪道

物料編號	L	數量	位置	分格尺寸	樓層
TJ608	1305.0	1	J853-SD-CW-4607	1325	10/F底

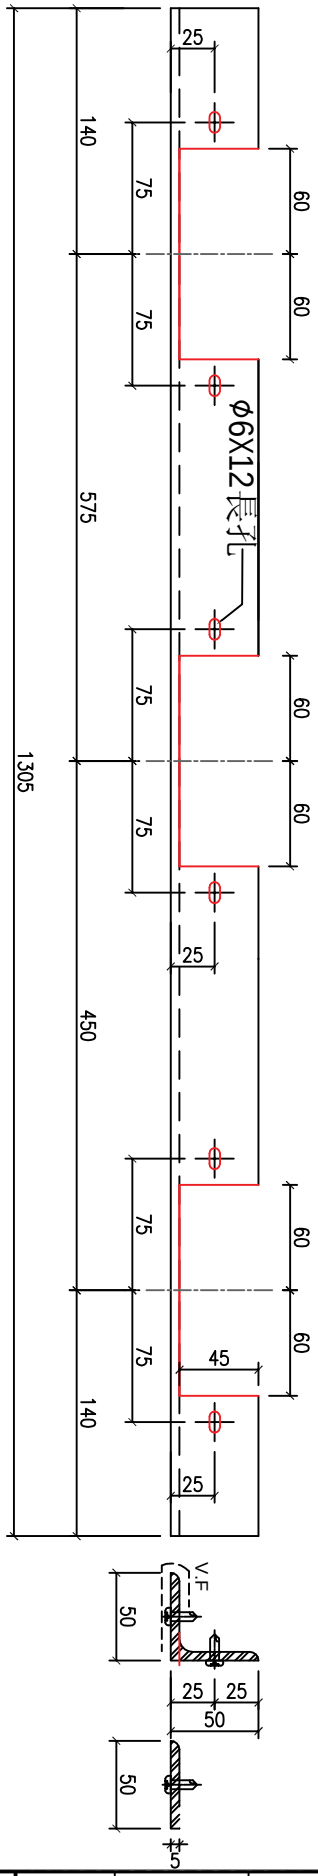

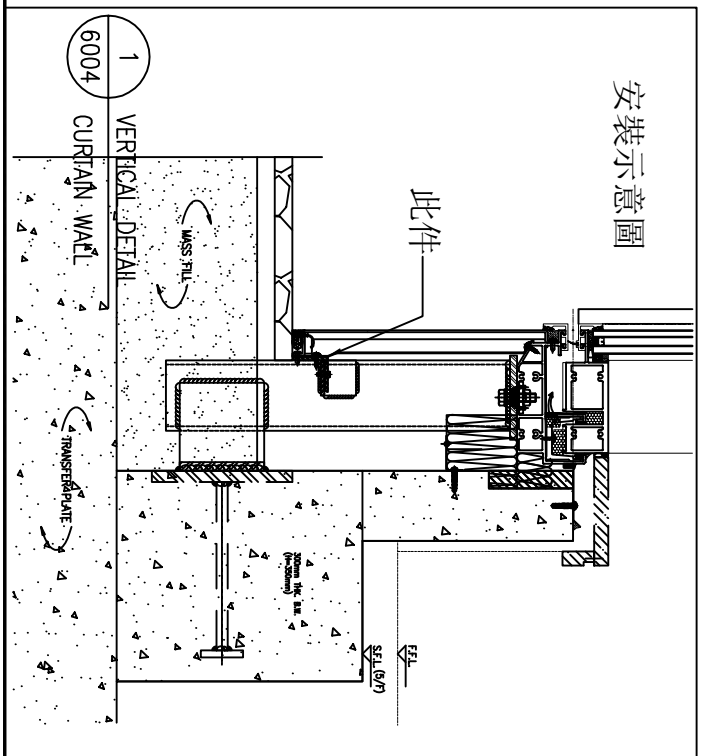


名稱	底部橫收口用鐵件	制圖	方強	2022.12.22	修改			
材料	50x50x5mm鐵角	復核	謝永林	2022.12.26	日期			
顏色	熱浸鋅/塗澀青油	批准			圖號	TJ608		


EG－DWG3

美特鋁質 有限公司
MIDI Aluminium Fabricator Ltd.

工程號	J-853	地 盤	延坪道

物料編號	L	數量	位置	分格尺寸	樓層
TJ701	2775.0	1	J853-SD-CW-4603	2795	7/F底

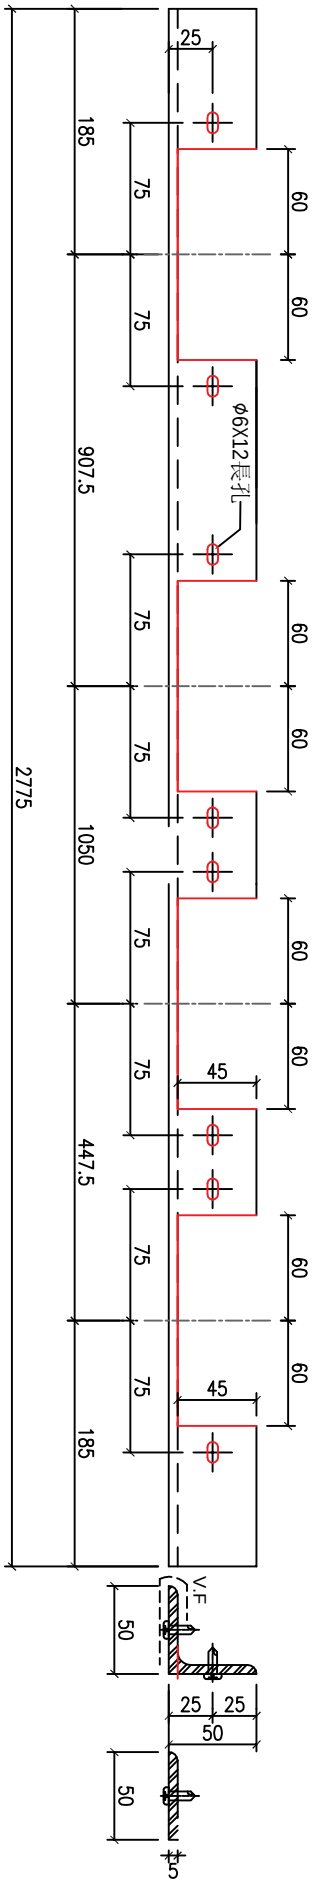

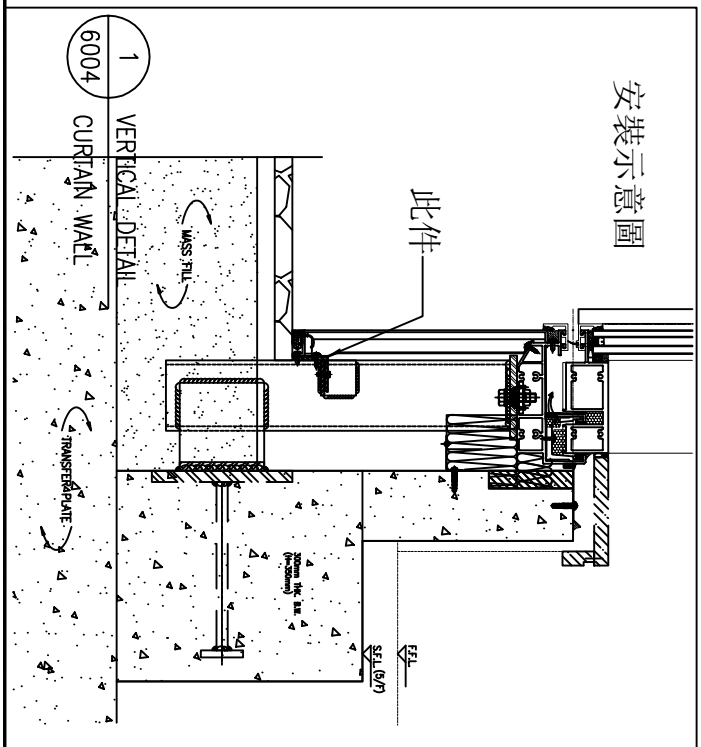


名 稱	底部橫收口用鐵件	制 圖	方強	2022.12.22	修 改			
材 料	50x50x5mm鐵角	復 核	謝永林	2022.12.26	日 期			
顏 色	熱浸鋅/塗澀青油	批 准			圖 號	TJ701		


EG－DWG3

美特鋁質 有限公司
MIDI Aluminium Fabricator Ltd.

工程號	J-853	地盤	延坪道

物料編號	L	數量	位置	分格尺寸	樓層
TJ702a	1877.5	1	J853-SD-CW-4603	1887.5	7/F底

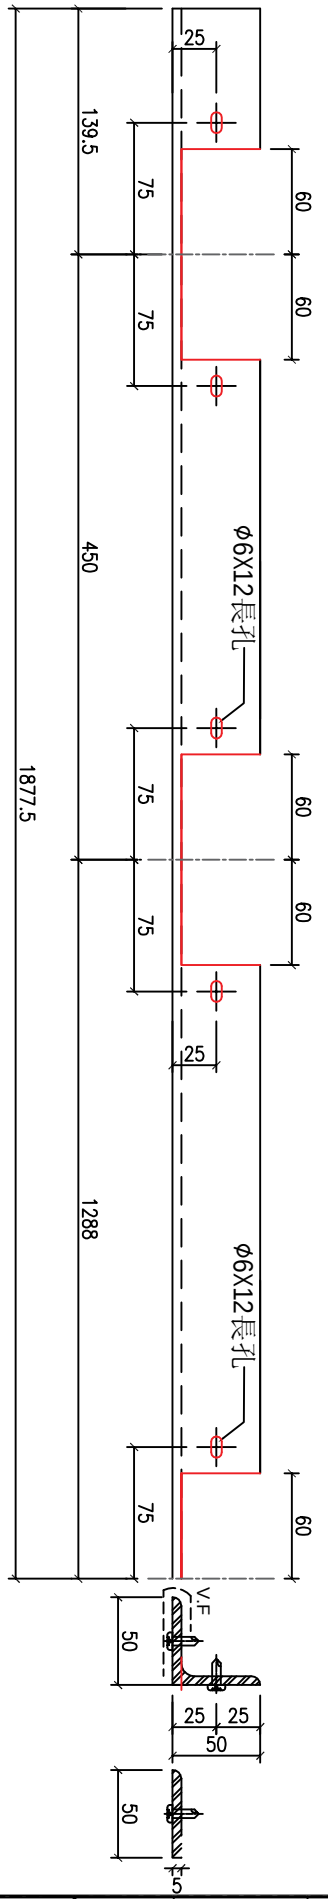

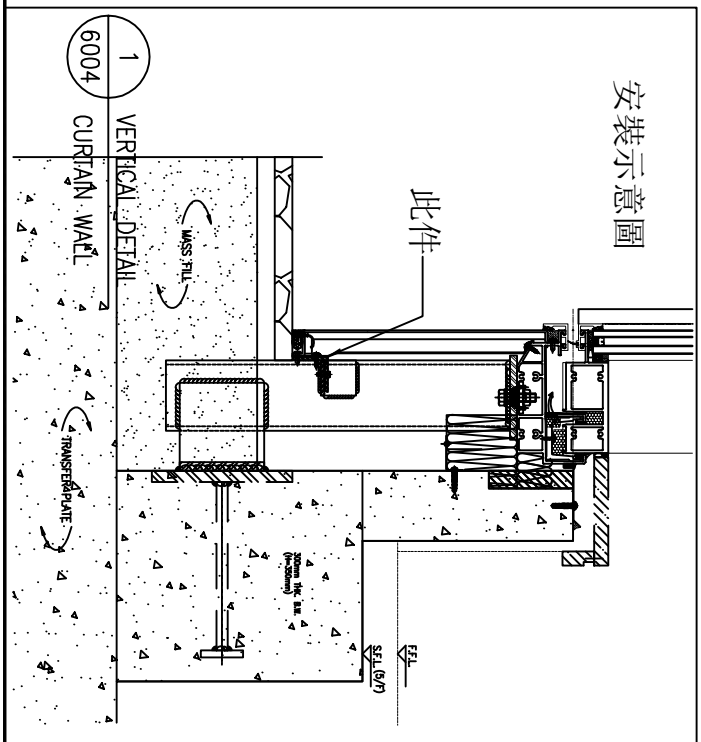


名稱	底部橫收口用鐵件	制圖	方強	2022.12.22	修改			
材料	50x50x5mm鐵角	復核	謝永林	2022.12.26	日期			
顏色	熱浸鋅/塗澀青油	批准			圖號	TJ702a		


EG－DWG3

美特鋁質 有限公司
MIDI Aluminium Fabricator Ltd.

工程號	J-853	地 盤	延坪道

物料編號	L	數量	位置	分格尺寸	樓層
TJ702b	2152.5	1	J853-SD-CW-4603	2162.5	7/F底

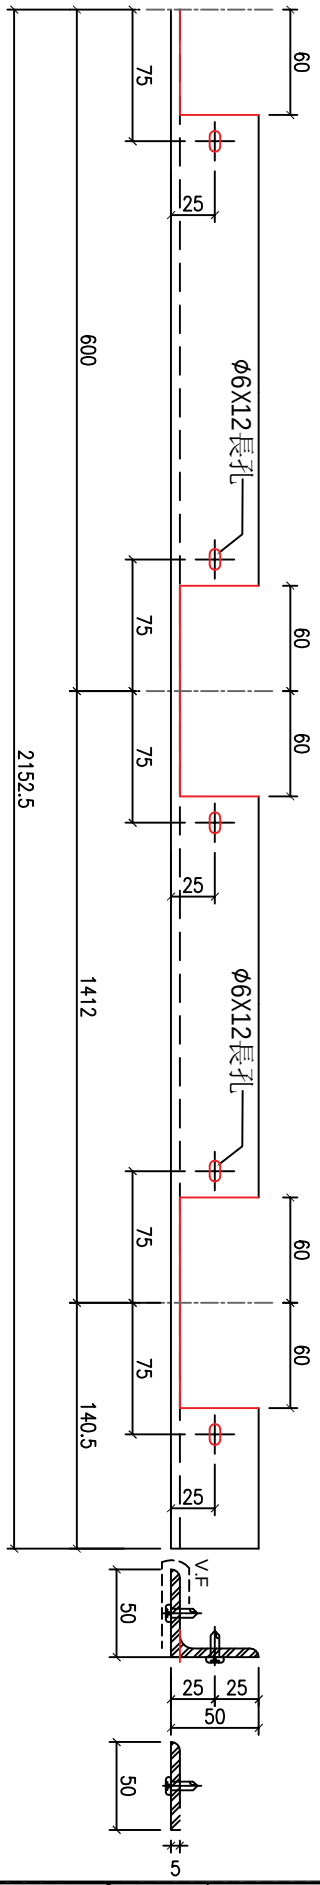

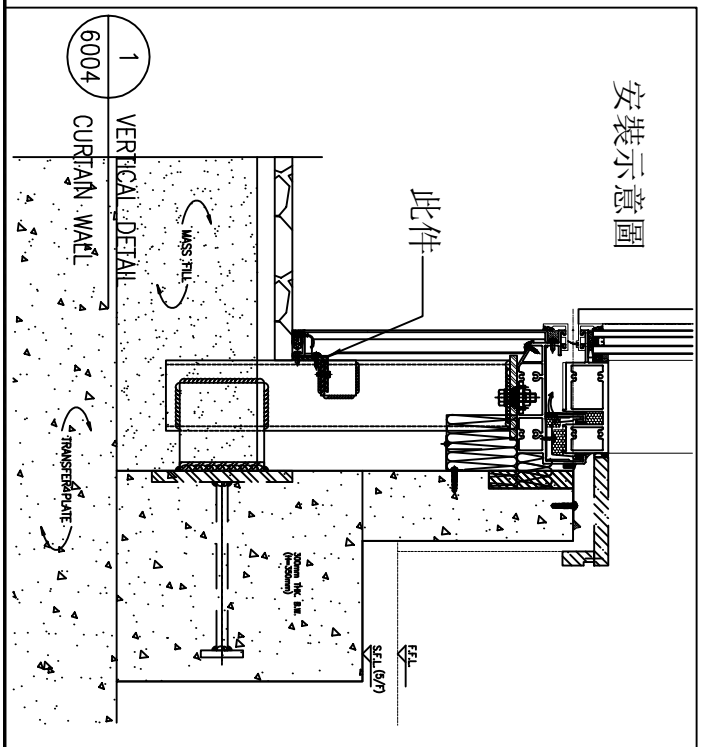


名 稱	底部橫收口用鐵件	制 圖	方強	2022.12.22	修 改			
材 料	50x50x5mm鐵角	復 核	謝永林	2022.12.26	日 期			
顏 色	熱浸鋅/塗澀青油	批 准			圖 號	TJ702b		


EG－DWG3


美特鋁質 有限公司
MIDI Aluminium Fabricator Ltd.

工程號	J-853	地盤	延坪道

物料編號	L	數量	位置	分格尺寸	樓層
TJ703	765.0	1	J853-SD-CW-4604	785	7/F底

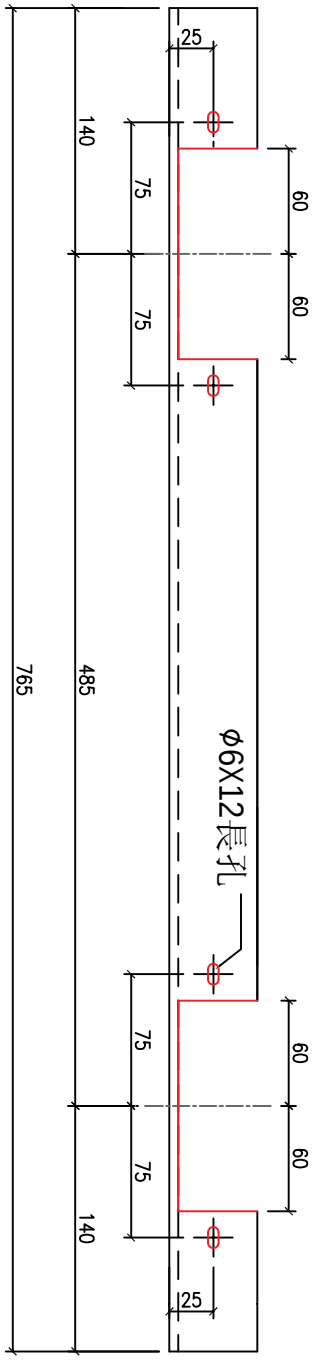

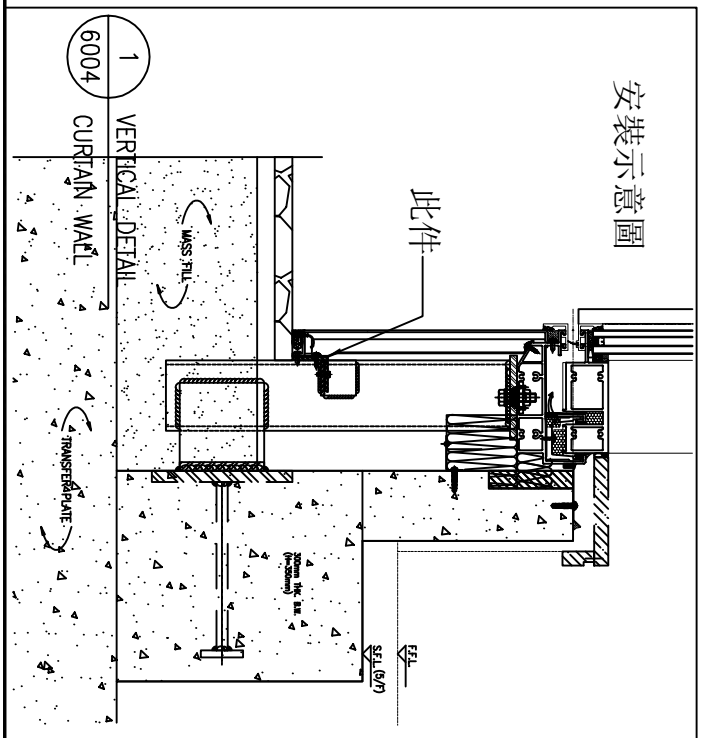

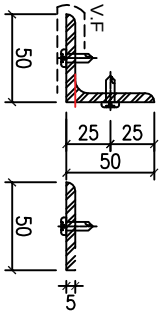


名稱	底部橫收口用鐵件	制圖	方強	2022.12.22	修改			
材料	50x50x5mm鐵角	復核	謝永林	2022.12.26	日期			
顏色	熱浸鋅/塗澀青油	批准			圖號	TJ703		


EG－DWG3

美特鋁質 有限公司
MIDI Aluminium Fabricator Ltd.

工程號	J-853	地 盤	延坪道

物料編號	L	數量	位置	分格尺寸	樓層
TJ704a	2252.5	1	J853-SD-CW-4604	2262.5	7/F底

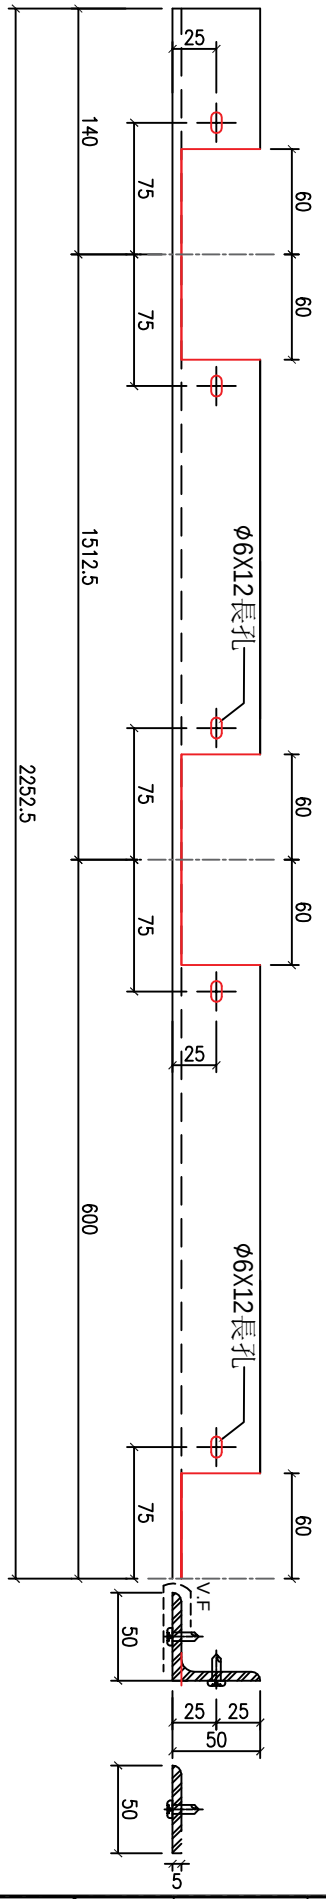

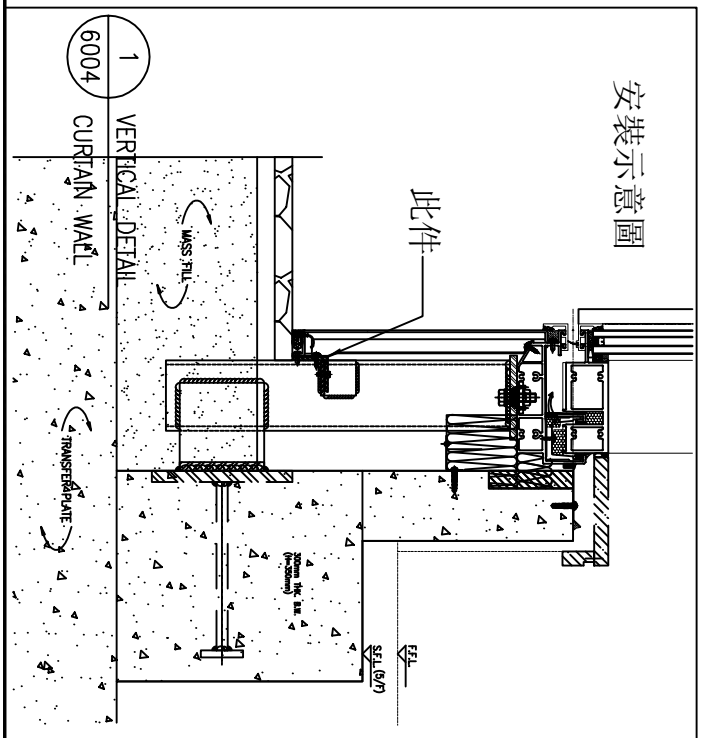


名 稱	底部橫收口用鐵件	制 圖	方強	2022.12.22	修 改			
材 料	50x50x5mm鐵角	復 核	謝永林	2022.12.26	日 期			
顏 色	熱浸鋅/塗澀青油	批 准			圖 號	TJ704a		


EG－DWG3

美特鋁質 有限公司
MIDI Aluminium Fabricator Ltd.

工程號	J-853	地盤	延坪道

物料編號	L	數量	位置	分格尺寸	樓層
TJ704b	2492.0	1	J853-SD-CW-4604	2502	7/F底

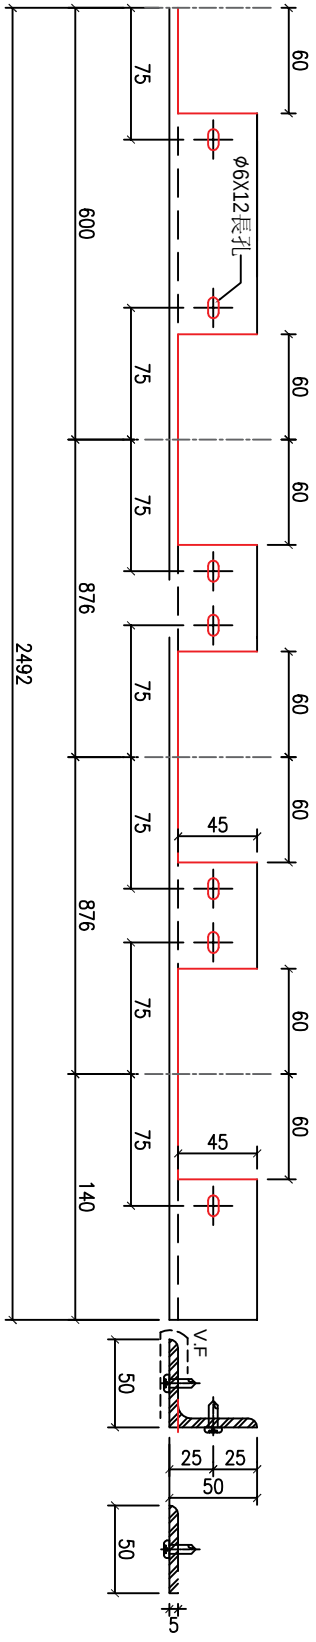

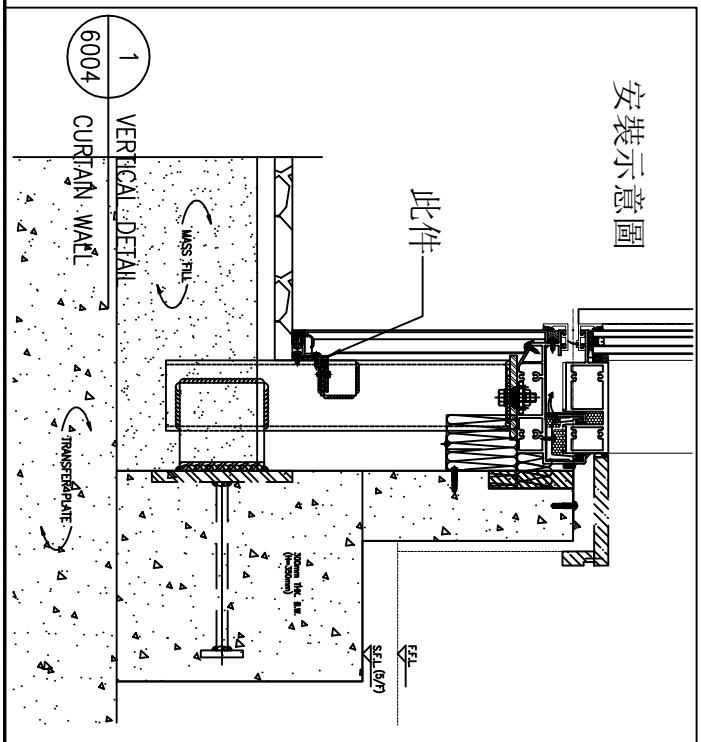


名稱	底部橫收口用鐵件	制圖	方強	2022.12.22	修改			
材料	50x50x5mm鐵角	復核	謝永林	2022.12.26	日期			
顏色	熱浸鋅/塗澀青油	批准			圖號	TJ704b		


EG－DWG3

美特鋁質 有限公司
MIDI Aluminium Fabricator Ltd.

工程號	J-853	地盤	延坪道

物料編號	L	數量	位置	分格尺寸	樓層
TJ705	2225.0	1	J853-SD-CW-4605	2325	7/F底

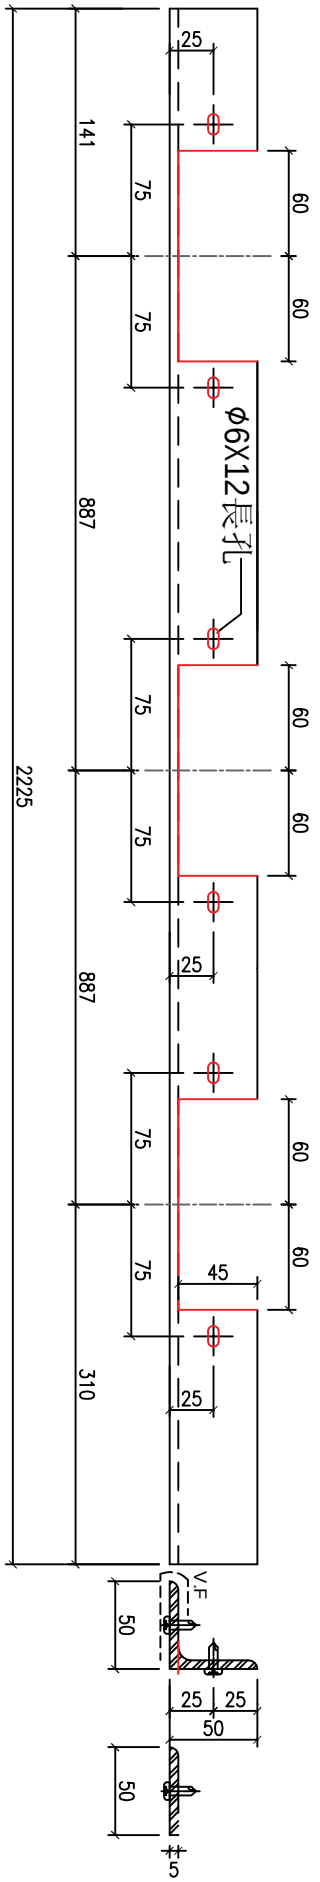

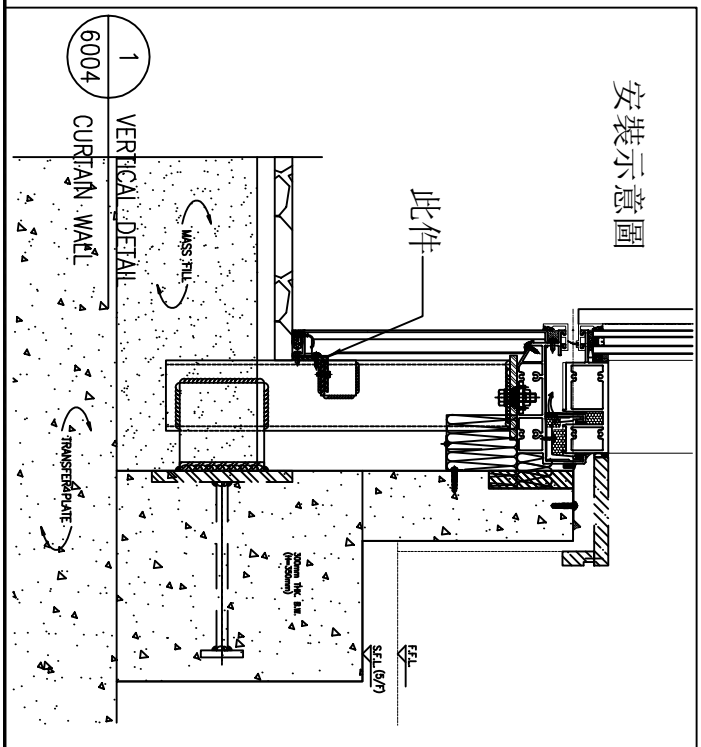


名稱	底部橫收口用鐵件	制圖	方強	2022.12.22	修改			
材料	50x50x5mm鐵角	復核	謝永林	2022.12.26	日期			
顏色	熱浸鋅/塗澀青油	批准			圖號	TJ705		


EG－DWG3

美特鋁質 有限公司
MIDI Aluminium Fabricator Ltd.

工程號	J-853	地盤	延坪道

物料編號	L	數量	位置	分格尺寸	樓層
TJ706	1000.0	1	J853-SD-CW-4605	1100	7/F底

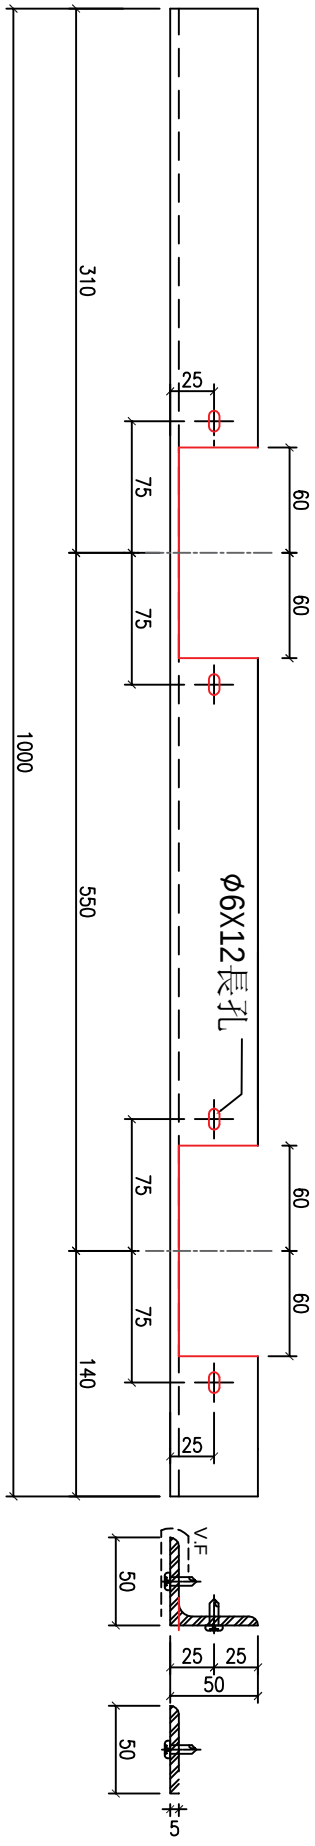

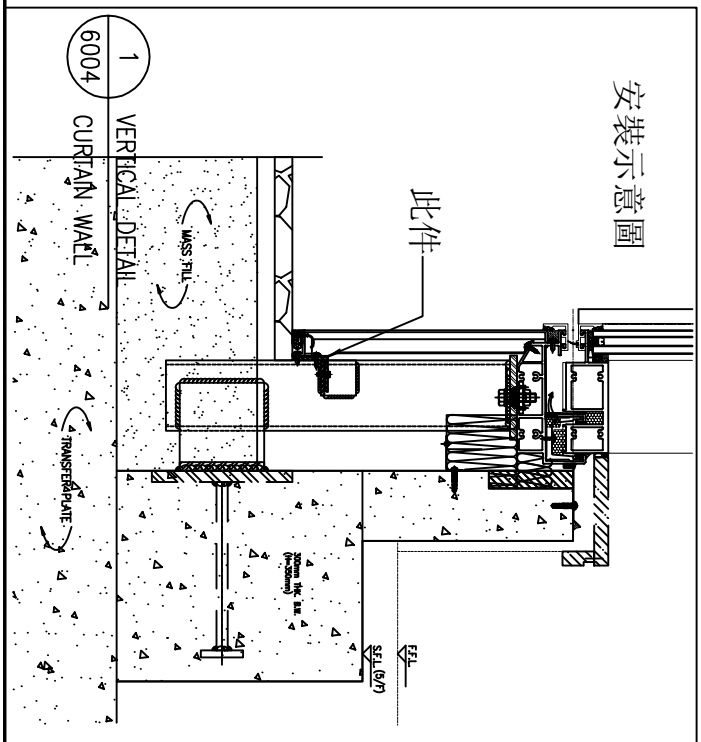


名稱	底部橫收口用鐵件	制圖	方強	2022.12.22	修改			
材料	50x50x5mm鐵角	復核	謝永林	2022.12.26	日期			
顏色	熱浸鋅/塗澀青油	批准			圖號	TJ706		


EG－DWG3

美特鋁質 有限公司
MIDI Aluminium Fabricator Ltd.

工程號	J-853	地盤	延坪道

物料編號	L	數量	位置	分格尺寸	樓層
TJ707	2170.0	1	J853-SD-CW-4608	2190	7/F底

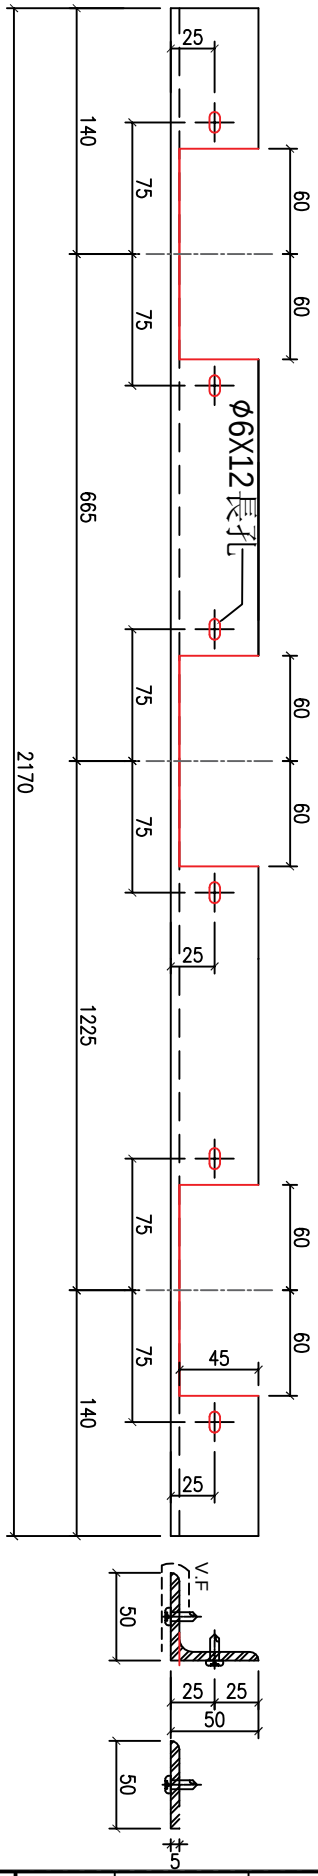


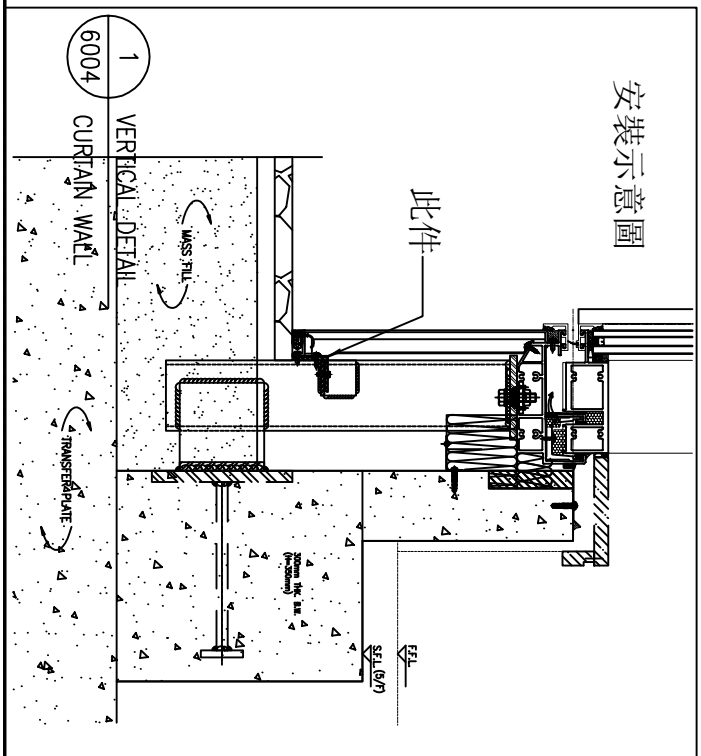


名稱	底部橫收口用鐵件	制圖	方強	2022.12.22	修改			
材料	50x50x5mm鐵角	復核	謝永林	2022.12.26	日期			
顏色	熱浸鋅/塗澀青油	批准			圖號	TJ707		

LEGEND :

R.S. = RESTRAINT SOCKET

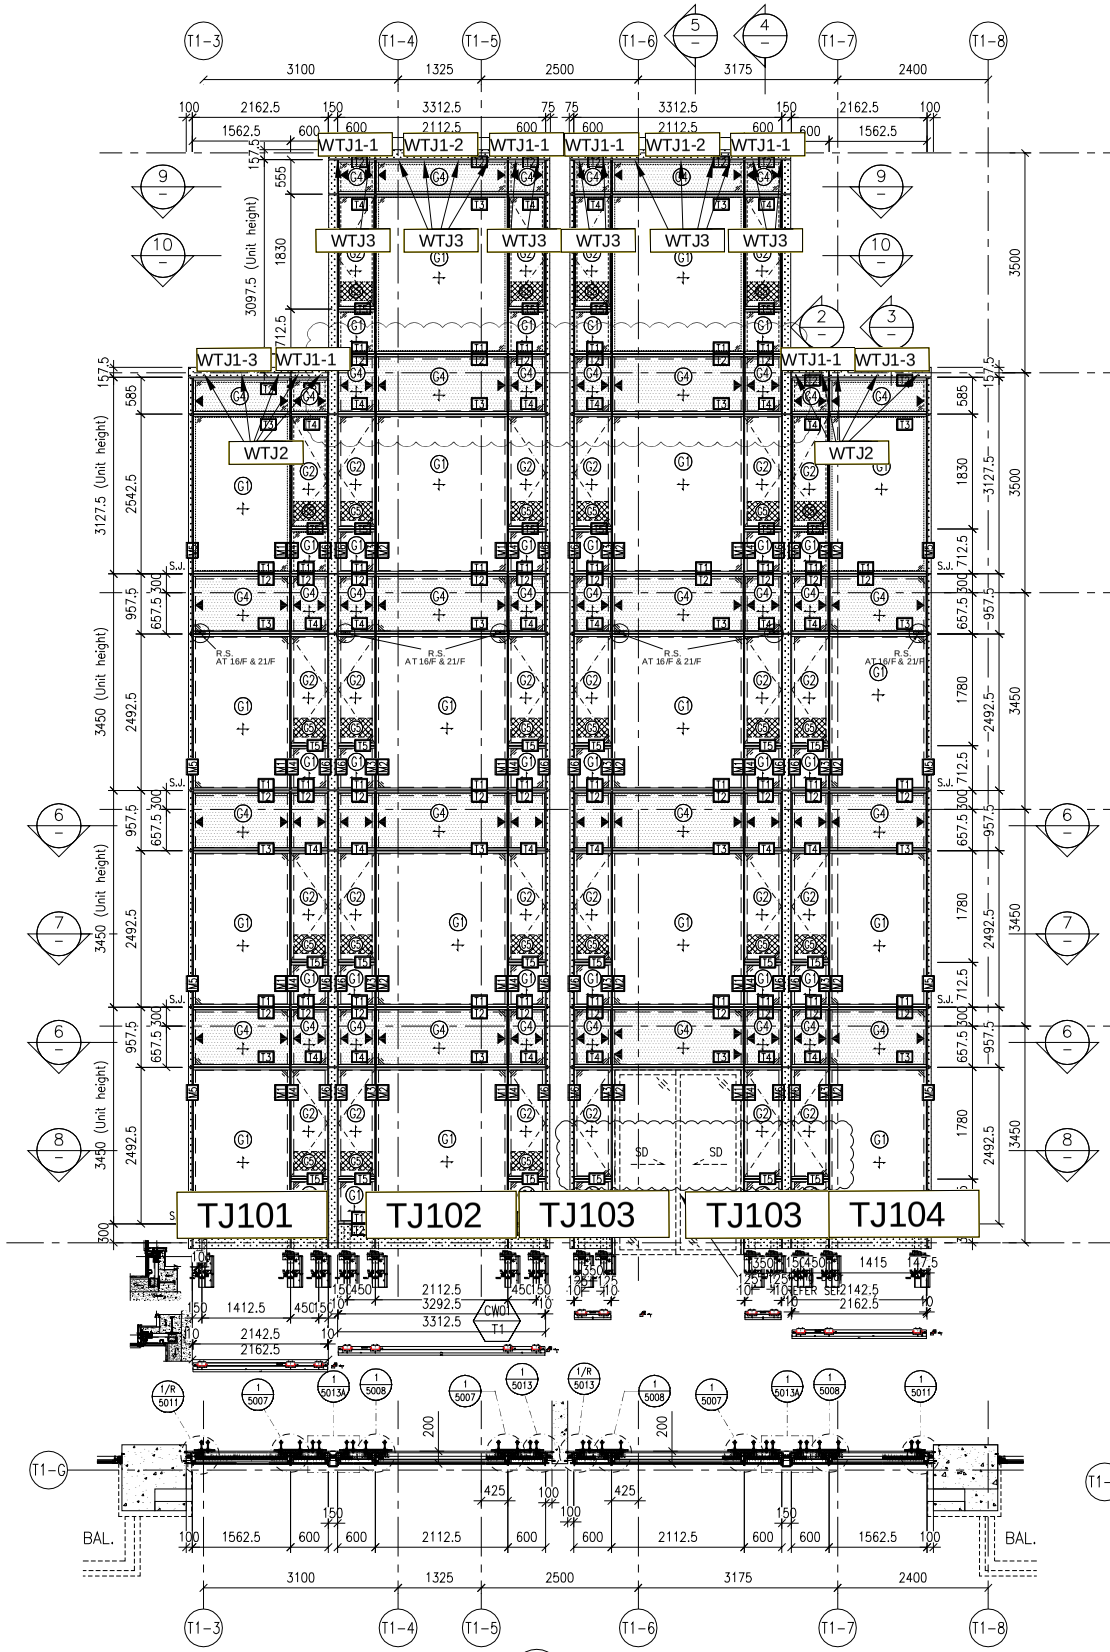

6 PART PLAN FOR CURTAIN WALL

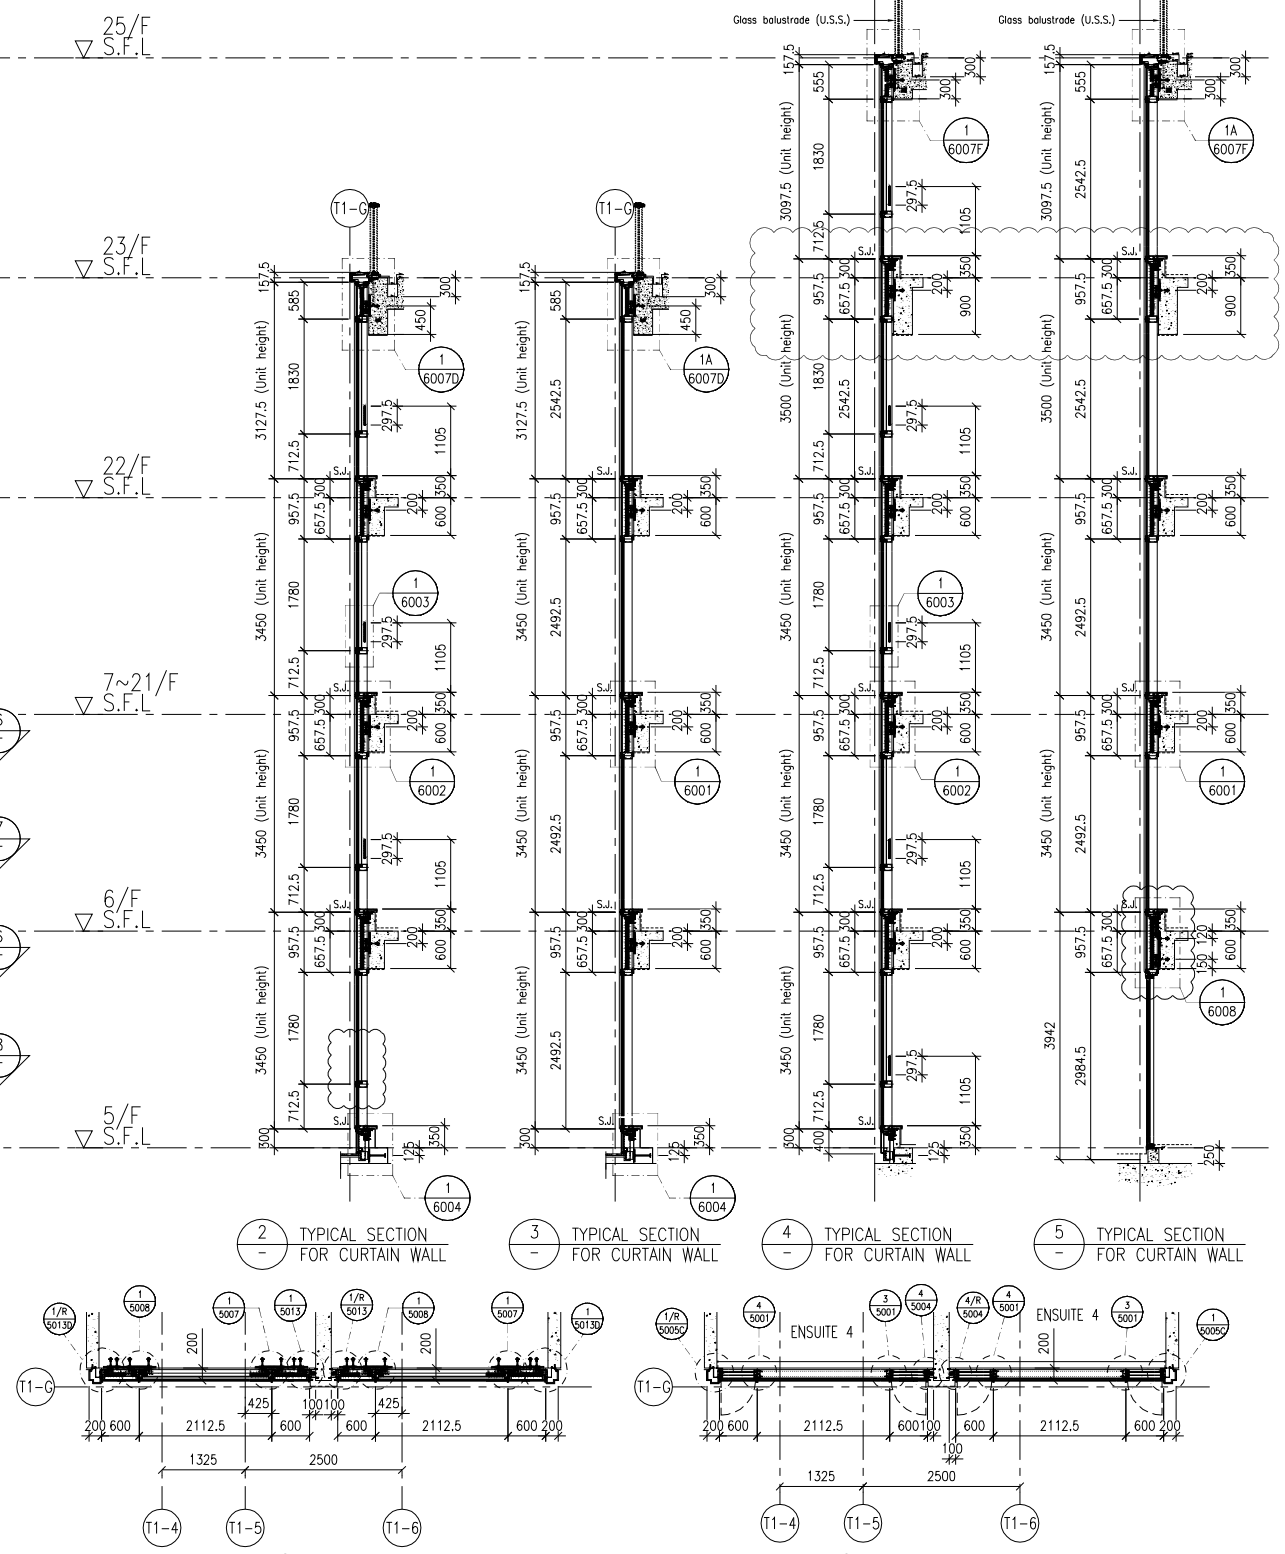

2 TYPICAL SECTION FOR CURTAIN WALL


3 TYPICAL SECTION FOR CURTAIN WALL

4 TYPICAL SECTION FOR CURTAIN WALL


5 TYPICAL SECTION FOR CURTAIN WALL

9 PART PLAN FOR CURTAIN WALL

10 PART PLAN FOR CURTAIN WALL

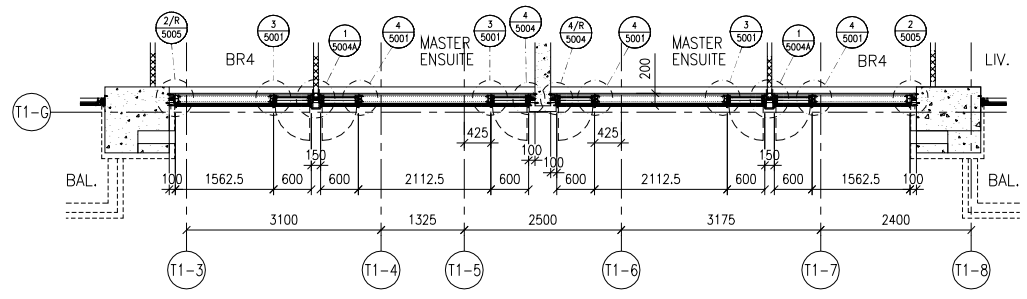

7 PART PLAN FOR CURTAIN WALL

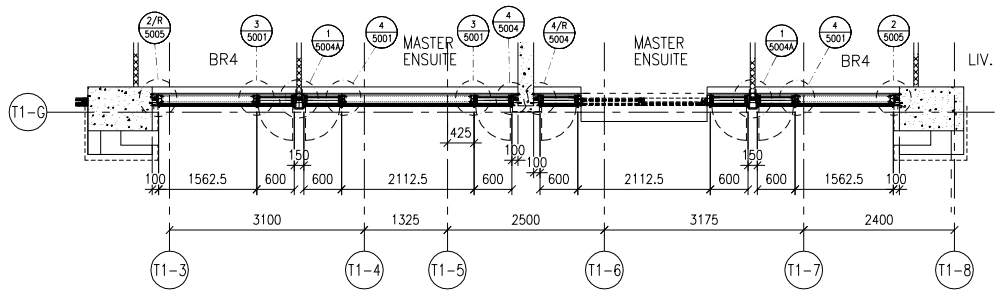

8 PART PLAN FOR CURTAIN WALL

FLOOR LEVEL (S.F.L.)

FLOOR	LEVEL
R/F	+210.00
25/F	+206.50
23/F	+203.00
22/F	+199.50
21/F	+196.05
20/F	+192.60
19/F	+189.15
18/F	+185.70
17/F	+182.25
16/F	+178.80
15/F	+175.35
12/F	+171.90
11/F	+168.45
10/F	+165.00
9/F	+161.55
8/F	+158.10
7/F	+154.65
6/F	+151.20
5/F	+147.75

- STONE CLADDING (BY OTHERS)

LEGEND:

- C01 – 10mm HEAT STRENGTHENED GLASS (OUTER) + 12mm AIR SPACE +12mm THK. TEMPERED CLEAR GLASS (INNER)
- C02 – 10mm HEAT STRENGTHENED GLASS (OUTER) + 12mm AIR SPACE +10mm THK. TEMPERED CLEAR GLASS (INNER)
- C04 – 12mm THK. HEAT STRENGTHENED GLASS & 2mm THK. ALUM. BACKPAN (SPANDREL GLASS)
- C05 – 12mm THK. CLEAR TEMPERED GLASS (INTERNAL PROTECTIVE BARRIER)
- 3mm THK. ALUM. CLADDING
- S.J. – STACK JOINT (WIND LOAD)
- AE01 – ALUM. EXTRUSION DIE NO.
- ▲ – SUPPORT POINT (WIND LOAD + DEAD LOAD)
- ● – SUPPORT POINT (WIND LOAD)

B.D. REF :

CLIENT :

SHIMAO GROUP HOLDINGS LIMITED

ARCHITECT :

WONG TUNG & PARTNERS LIMITED
ARCHITECTS & PLANNERS

MAIN CONTRACTOR :

協興建築有限公司
HIP HING CONSTRUCTION CO LTD

STRUCTURAL ENGINEER :

C M WONG & ASSOCIATES LTD
黃志明建築工程師有限公司

FACADE CONSULTANT:

MEINHARDT

NOTE :

1. ALL DIMENSIONS ARE IN mm.
2. ALL ELEVATIONS ARE VIEWED FROM OUTSIDE.
3. ALL DIMENSIONS TO BE VERIFIED ON SITE BEFORE FABRICATION.

LEGEND :

X1 / X001 — DETAIL MARK NO. / REFER SHEET NO.

1. F.F.L. -- FINISHED FLOOR LEVEL
2. S.F.L. -- STRUCTURAL FLOOR LEVEL
3. /R -- HANDED DETAIL

NO.	DATE	REVISED	BY
A	02-10-2021	REVISION SUBJECT TO ARCH. COMMENT	

JOB NO. : J-853

PROJECT :

PROPOSED RESIDENTIAL DEVELOPMENT AT N.K.I.L. 6542 YIN PING ROAD KOWLOON

TITLE :

PART ELEVATION OF CURTAIN WALL AT TOWER 1


DATE : 18-MAR-21 | SCALE : 1:60 (A1)

DRAWN BY : LHR | CHECKED BY : -


美特鋁質有限公司
MIDI ALUMINIUM FABRICATOR LTD.
Units 6-8, Sunray Industrial Centre, 1/F
610 Cha Kwo Ling Road, Kowloon
Tel:23489211-4 Fax:(852)27727666

DWG NO. : J853-BD-CW-4101 | REV. : C

LEGEND :
R.S. = RESTRAINT SOCKET

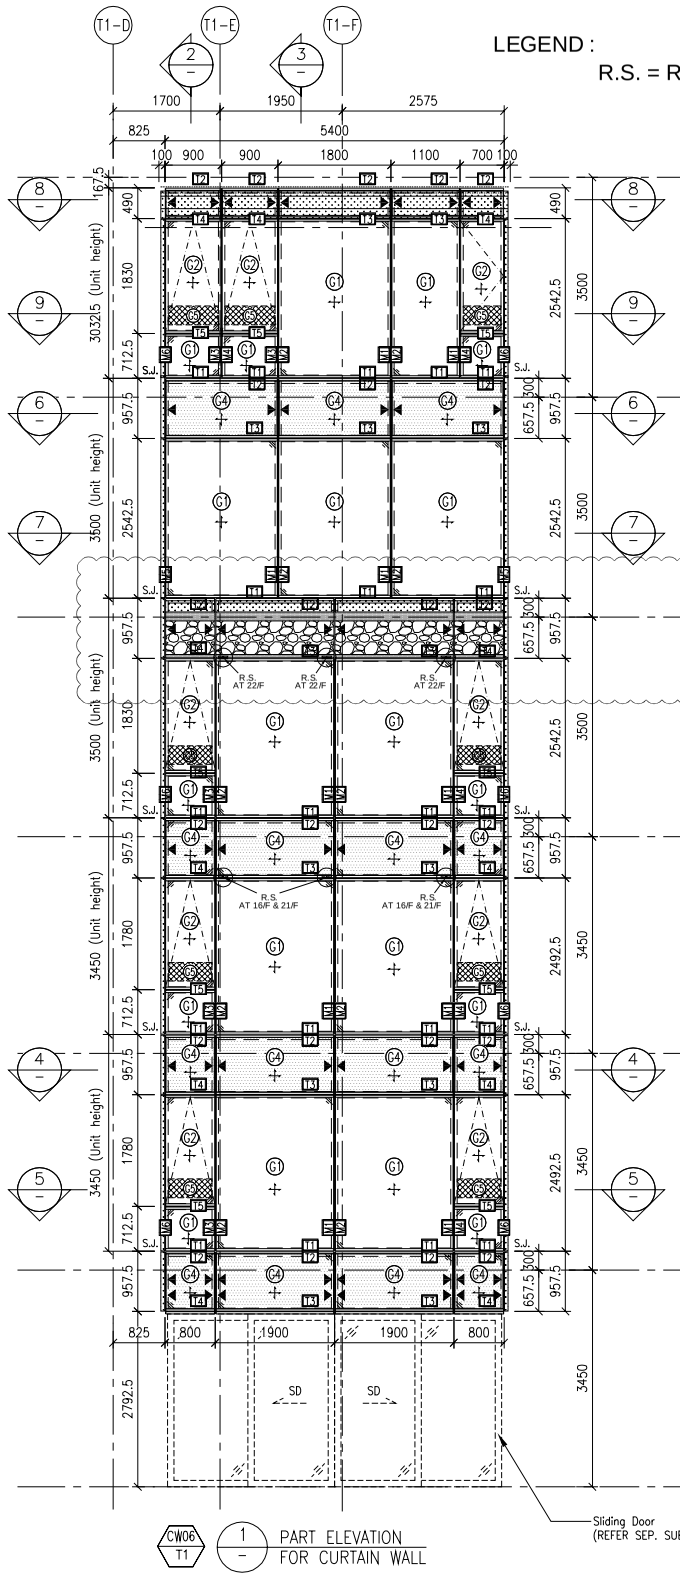


CW06 T1 — 1 — PART ELEVATION FOR CURTAIN WALL

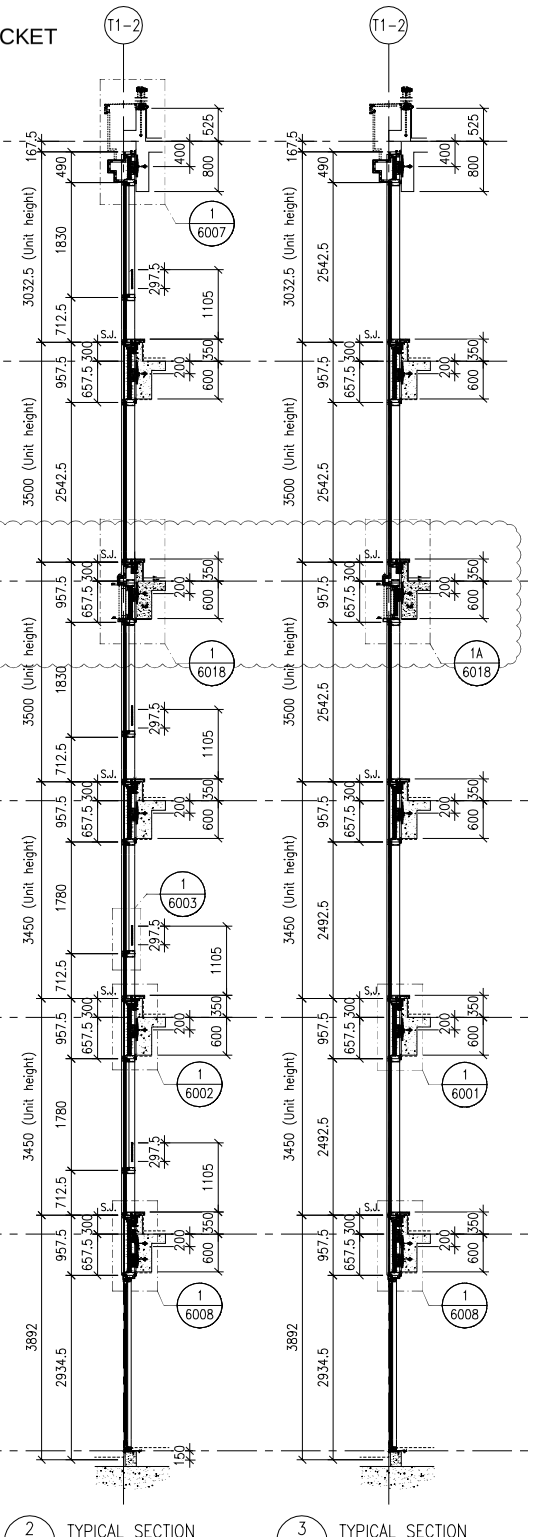


2 — TYPICAL SECTION FOR CURTAIN WALL


3 — TYPICAL SECTION FOR CURTAIN WALL

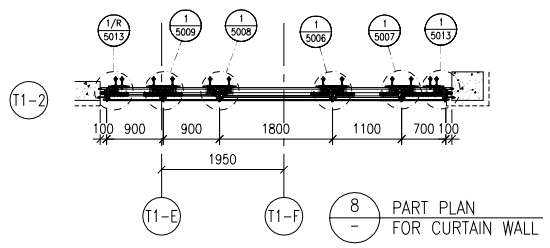


8 — PART PLAN FOR CURTAIN WALL

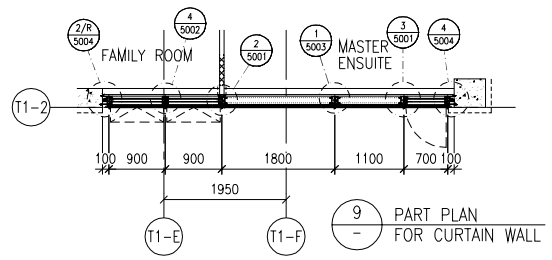


9 — PART PLAN FOR CURTAIN WALL

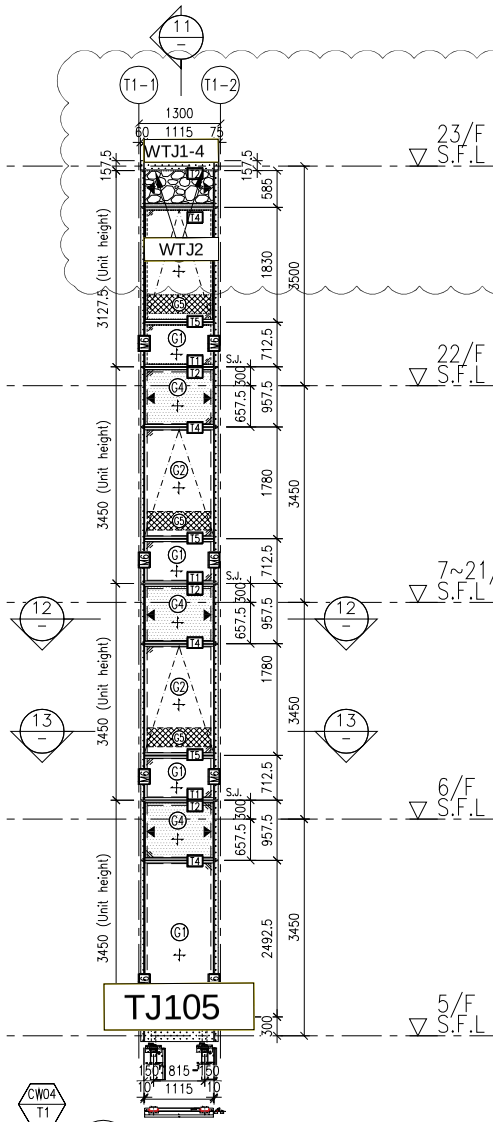


CW04 T1 — 10 — PART ELEVATION FOR CURTAIN WALL

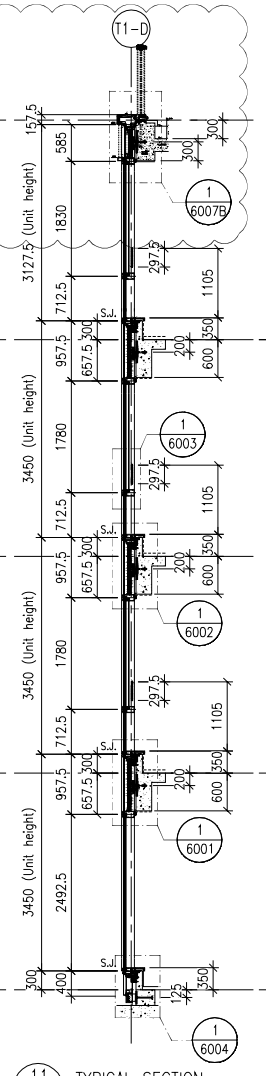


11 — TYPICAL SECTION FOR CURTAIN WALL

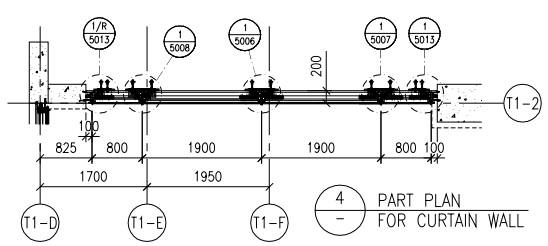


4 — PART PLAN FOR CURTAIN WALL

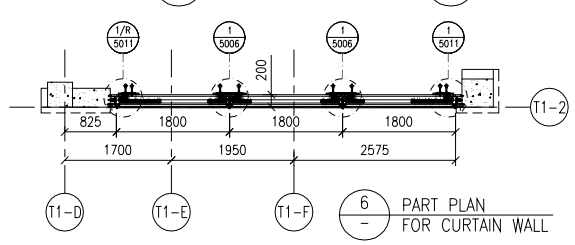


6 — PART PLAN FOR CURTAIN WALL

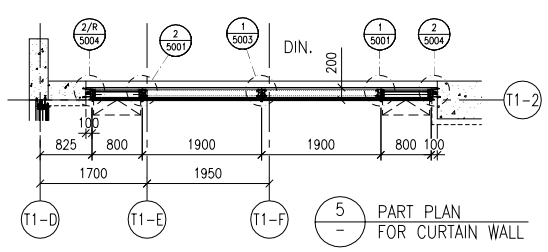


5 — PART PLAN FOR CURTAIN WALL

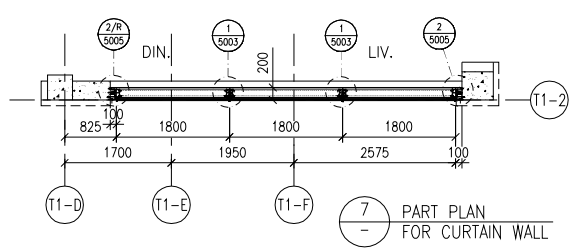

7 — PART PLAN FOR CURTAIN WALL

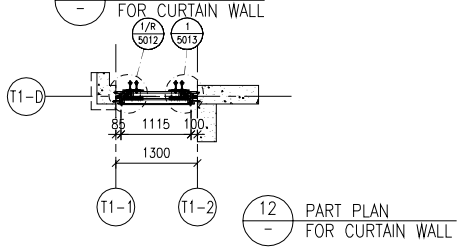

12 — PART PLAN FOR CURTAIN WALL

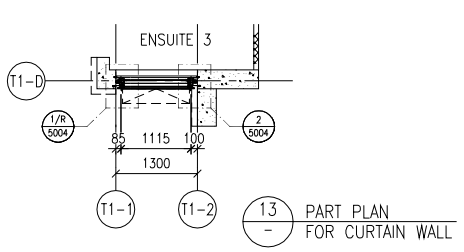

13 — PART PLAN FOR CURTAIN WALL

FLOOR LEVEL (S.F.L.)

FLOOR	LEVEL
ROOF	+210.00
25/F	+206.50
23/F	+203.00
22/F	+199.50
21/F	+196.05
20/F	+192.60
19/F	+189.15
18/F	+185.70
17/F	+182.25
16/F	+178.80
15/F	+175.35
12/F	+171.90
11/F	+168.45
10/F	+165.00
9/F	+161.55
8/F	+158.10
7/F	+154.65
6/F	+151.20
5/F	+147.75

- STONE CLADDING (BY OTHERS)

LEGEND:
- G1 — 10mm HEAT STRENGTHENED GLASS (OUTER) + 12mm AIR SPACE +12mm THK. TEMPERED CLEAR GLASS (INNER)
- G2 — 10mm HEAT STRENGTHENED GLASS (OUTER) + 12mm AIR SPACE +10mm THK. TEMPERED CLEAR GLASS (INNER)
- G4 — 12mm THK. HEAT STRENGTHENED GLASS & 2mm THK. ALUM. BACKPAN (SPANDREL GLASS)
- G5 — 12mm THK. CLEAR TEMPERED GLASS (INTERNAL PROTECTIVE BARRIER)
- 3mm THK. ALUM. CLADDING
- S.J. — STACK JOINT (WIND LOAD)
- AE01 — ALUM. EXTRUSION DIE NO.
- ▲ — SUPPORT POINT (WIND LOAD + DEAD LOAD)
- ● — SUPPORT POINT (WIND LOAD)

B.D. REF :

CLIENT :
SHIMAO GROUP HOLDINGS LIMITED

ARCHITECT :
WONG TUNG & PARTNERS LIMITED
ARCHITECTS & PLANNERS

MAIN CONTRACTOR :
協興建築有限公司
HIP HING CONSTRUCTION CO LTD

STRUCTURAL ENGINEER :
C M WONG & ASSOCIATES LTD
黃志明建築工程師有限公司

FACADE CONSULTANT:
MEINHARDT

NOTE :
1. ALL DIMENSIONS ARE IN mm.
2. ALL ELEVATIONS ARE VIEWED FROM OUTSIDE.
3. ALL DIMENSIONS TO BE VERIFIED ON SITE BEFORE FABRICATION.

LEGEND :
- X1 / X001 — DETAIL MARK NO. / REFER SHEET NO.
1. F.F.L. -- FINISHED FLOOR LEVEL
2. S.F.L. -- STRUCTURAL FLOOR LEVEL
3. /R -- REVERSED DETAIL

NO.	DATE	REVISED	BY
A	02-10-2021	REVISION SUBJECT TO ARCH. COMMENT	

JOB NO. : J-853

PROJECT :
PROPOSED RESIDENTIAL DEVELOPMENT AT N.K.I.L. 6542 YIN PING ROAD KOWLOON

TITLE :
PART ELEVATION FOR CURTAIN WALL AT TOWER 1


DATE : 18-MAR-21 | SCALE : 1:60 (A1)

DRAWN BY : LHR | CHECKED BY :


美特鋁質有限公司
MIDI ALUMINIUM FABRICATOR LTD.
Units 6-8, Sunray Industrial Centre, 1/F
610 Cha Kwo Ling Road, Kowloon
Tel:23489211-4 Fax:(852)27727666

DWG NO. : J853-SD-CW-4102 | REV. : B


LEGEND :
R.S. = RESTRAINT SOCKET

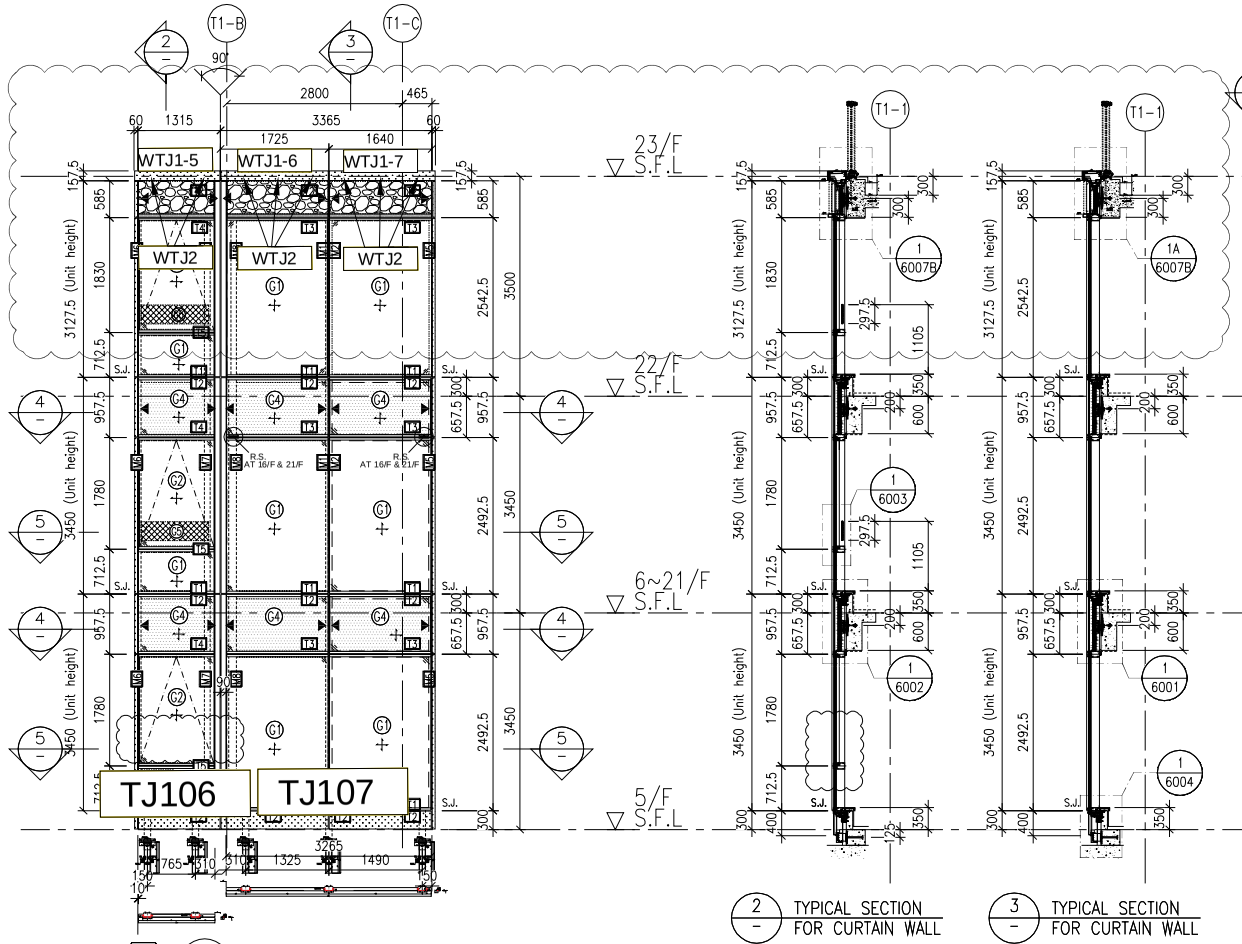

1 PART ELEVATION FOR CURTAIN WALL

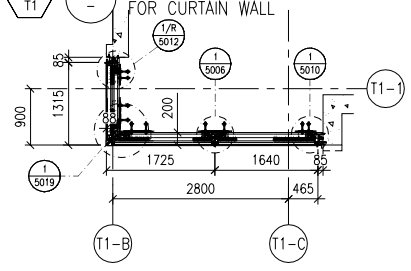


4 PART PLAN FOR CURTAIN WALL

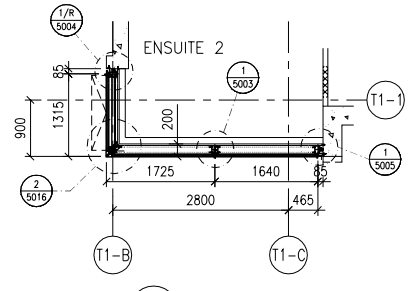


5 PART PLAN FOR CURTAIN WALL

2 TYPICAL SECTION FOR CURTAIN WALL


3 TYPICAL SECTION FOR CURTAIN WALL

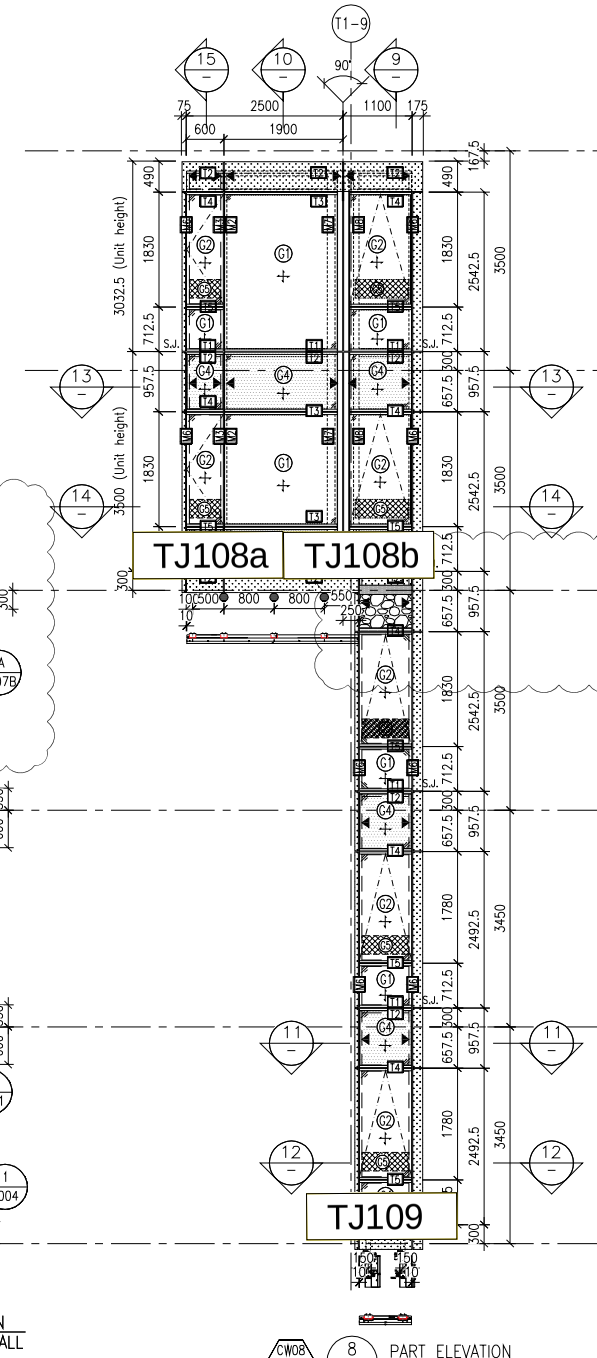


CW08 T1 8 PART ELEVATION FOR CURTAIN WALL

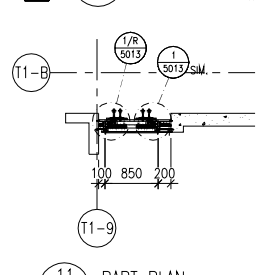


11 PART PLAN FOR CURTAIN WALL

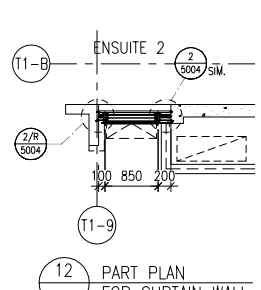


12 PART PLAN FOR CURTAIN WALL

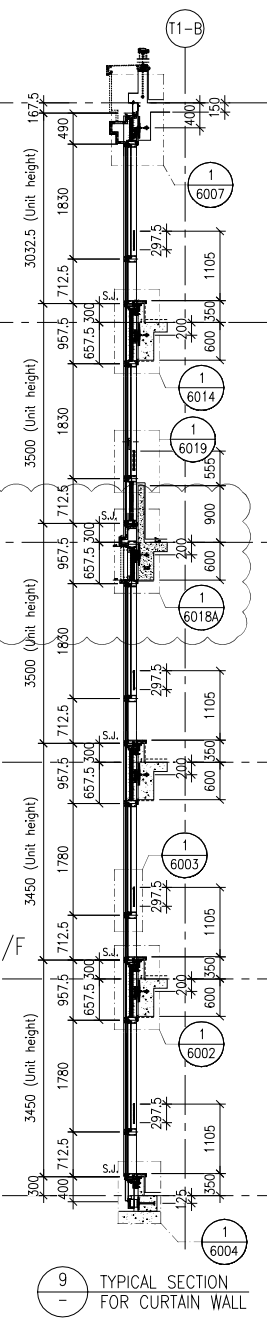


9 TYPICAL SECTION FOR CURTAIN WALL

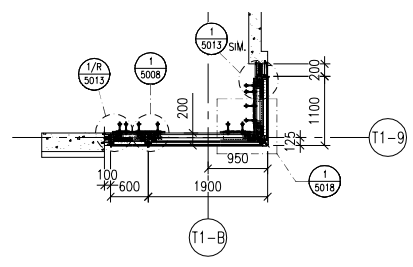


13 PART PLAN FOR CURTAIN WALL

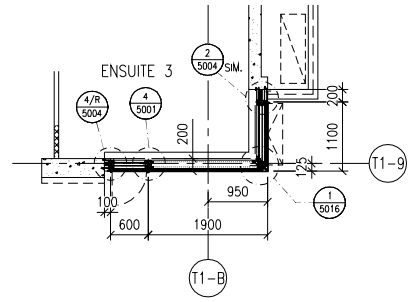

14 PART PLAN FOR CURTAIN WALL

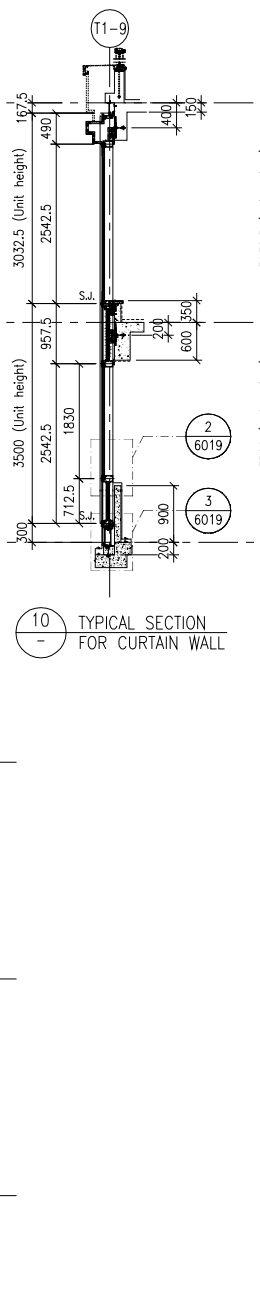

10 TYPICAL SECTION FOR CURTAIN WALL

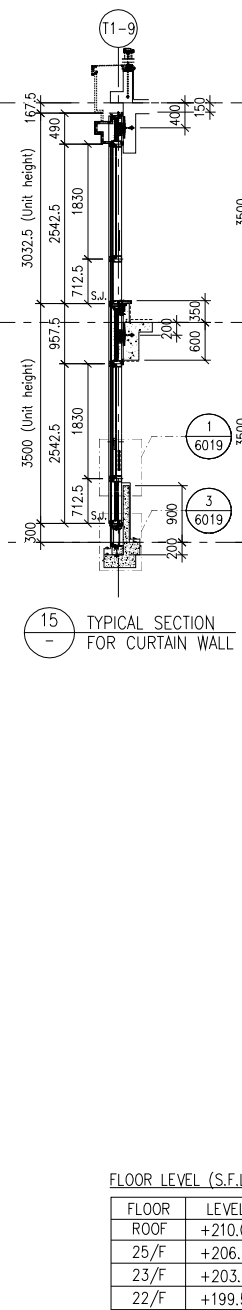

15 TYPICAL SECTION FOR CURTAIN WALL

FLOOR LEVEL (S.F.L.)

FLOOR	LEVEL
ROOF	+210.00
25/F	+206.50
23/F	+203.00
22/F	+199.50
21/F	+196.05
20/F	+192.60
19/F	+189.15
18/F	+185.70
17/F	+182.25
16/F	+178.80
15/F	+175.35
12/F	+171.90
11/F	+168.45
10/F	+165.00
9/F	+161.55
8/F	+158.10
7/F	+154.65
6/F	+151.20
5/F	+147.75

- STONE CLADDING (BY OTHERS)

LEGEND:
- G1+ – 10mm HEAT STRENGTHENED GLASS (OUTER) + 12mm AIR SPACE +12mm THK. TEMPERED CLEAR GLASS (INNER)
- G2+ – 10mm HEAT STRENGTHENED GLASS (OUTER) + 12mm AIR SPACE +10mm THK. TEMPERED CLEAR GLASS (INNER)
- G4+ – 12mm THK. HEAT STRENGTHENED GLASS & 2mm THK. ALUM. BACKPAN (SPANDREL GLASS)
- G5 – 12mm THK. CLEAR TEMPERED GLASS (INTERNAL PROTECTIVE BARRIER)
- 3mm THK. ALUM. CLADDING
- S.J. – STACK JOINT (WIND LOAD)
- AE01 – ALUM. EXTRUSION DIE NO.
- ▲ – SUPPORT POINT (WIND LOAD + DEAD LOAD)
- ● – SUPPORT POINT (WIND LOAD)

B.D. REF :

CLIENT :
SHIMAO GROUP HOLDINGS LIMITED

ARCHITECT :
WONG TUNG & PARTNERS LIMITED
ARCHITECTS & PLANNERS

MAIN CONTRACTOR :
協興建築有限公司
HIP HING CONSTRUCTION CO LTD

STRUCTURAL ENGINEER :
C M WONG & ASSOCIATES LTD
黃志明建築工程師有限公司

FACADE CONSULTANT:
MEINHARDT

NOTE :
1. ALL DIMENSIONS ARE IN mm.
2. ALL ELEVATIONS ARE VIEWED FROM OUTSIDE.
3. ALL DIMENSIONS TO BE VERIFIED ON SITE BEFORE FABRICATION.

LEGEND :
X1 / X001 — DETAIL MARK NO. / REFER SHEET NO.
1. F.F.L. -- FINISHED FLOOR LEVEL
2. S.F.L. -- STRUCTURAL FLOOR LEVEL
3. /R -- REVERSED DETAIL

NO.	DATE	REVISED	BY
A	02-10-2021	REVISION SUBJECT TO ARCH. COMMENT	

JOB NO. : J-853

PROJECT :
PROPOSED RESIDENTIAL DEVELOPMENT AT N.K.I.L. 6542 YIN PING ROAD KOWLOON

TITLE :
PART ELEVATION FOR CURTAIN WALL AT TOWER 1

DATE : 18-MAR-21 | SCALE : 1:60 (A1)
DRAWN BY : LHR | CHECKED BY :

美特鋁質有限公司
MIDI ALUMINIUM FABRICATOR LTD.
Units 6-8, Sunray Industrial Centre, 1/F
610 Cha Kwo Ling Road, Kowloon
Tel:23489211-4 Fax:(852)27727666

DWG NO. : J853-SD-CW-4103 | REV. : B

LEGEND :

R.S. = RESTRAINT SOCKET

WTJ1-8

WTJ2

TJ110a

TJ110b

TJ111

1 PART ELEVATION FOR CURTAIN WALL

2 TYPICAL SECTION FOR CURTAIN WALL

3 TYPICAL SECTION FOR CURTAIN WALL

4 TYPICAL SECTION FOR CURTAIN WALL

5 PART PLAN FOR CURTAIN WALL

6 PART PLAN FOR CURTAIN WALL

7 PART PLAN FOR CURTAIN WALL

8 PART PLAN FOR CURTAIN WALL

9 PART PLAN FOR CURTAIN WALL

10 PART PLAN FOR CURTAIN WALL

11 TYPICAL SECTION FOR CURTAIN WALL

FLOOR LEVEL (S.F.L.)

FLOOR	LEVEL
ROOF	+210.00
25/F	+206.50
23/F	+203.00
22/F	+199.50
21/F	+196.05
20/F	+192.60
19/F	+189.15
18/F	+185.70
17/F	+182.25
16/F	+178.80
15/F	+175.35
12/F	+171.90
11/F	+168.45
10/F	+165.00
9/F	+161.55
8/F	+158.10
7/F	+154.65
6/F	+151.20
5/F	+147.75

- STONE CLADDING (BY OTHERS)

LEGEND:

- G1 – 10mm HEAT STRENGTHENED GLASS (OUTER) + 12mm AIR SPACE +12mm THK. TEMPERED CLEAR GLASS (INNER)
- G2 – 10mm HEAT STRENGTHENED GLASS (OUTER) + 12mm AIR SPACE +10mm THK. TEMPERED CLEAR GLASS (INNER)
- G4 – 12mm THK. HEAT STRENGTHENED GLASS & 2mm THK. ALUM. BACKPAN (SPANDREL GLASS)
- 12mm THK. CLEAR TEMPERED GLASS (INTERNAL PROTECTIVE BARRIER)
- 3mm THK. ALUM. CLADDING
- S.J. – STACK JOINT (WIND LOAD)
- AE01 – ALUM. EXTRUSION DIE NO.
- ▲ – SUPPORT POINT (WIND LOAD + DEAD LOAD)
- ● – SUPPORT POINT (WIND LOAD)

B.D. REF :

CLIENT :

SHIMAO GROUP HOLDINGS LIMITED

ARCHITECT : WONG TUNG & PARTNERS LIMITED ARCHITECTS & PLANNERS

MAIN CONTRACTOR : 協興建築有限公司 HIP HING CONSTRUCTION CO LTD

STRUCTURAL ENGINEER : C M WONG & ASSOCIATES LTD 黃志明建築工程師有限公司

FACADE CONSULTANT: MEINHARDT

NOTE :

1. ALL DIMENSIONS ARE IN mm.
2. ALL ELEVATIONS ARE VIEWED FROM OUTSIDE.
3. ALL DIMENSIONS TO BE VERIFIED ON SITE BEFORE FABRICATION.

LEGEND :

X1 – DETAIL MARK NO.
X001 – REFER SHEET NO.

1. F.F.L. -- FINISHED FLOOR LEVEL
2. S.F.L. -- STRUCTURAL FLOOR LEVEL
3. (/R) -- REVERSED DETAIL

NO.	DATE	REVISED	BY
A	02-10-2021	REVISION SUBJECT TO ARCH. COMMENT	

JOB NO. : J-853

PROJECT :
PROPOSED RESIDENTIAL DEVELOPMENT AT N.K.I.L. 6542 YIN PING ROAD KOWLOON


TITLE :
PART ELEVATION FOR CURTAIN WALL AT TOWER 1

DATE : 18-MAR-21 | SCALE : 1:60 (A1)


DRAWN BY : LHR | CHECKED BY :

美特鋁質有限公司 MIDI ALUMINIUM FABRICATOR LTD.
Units 6-8, Sunray Industrial Centre, 1/F
610 Cha Kwo Ling Road, Kowloon
Tel:23489211-4 Fax:(852)27727666


DWG NO. : J853-SD-CW-4104 | REV. : B

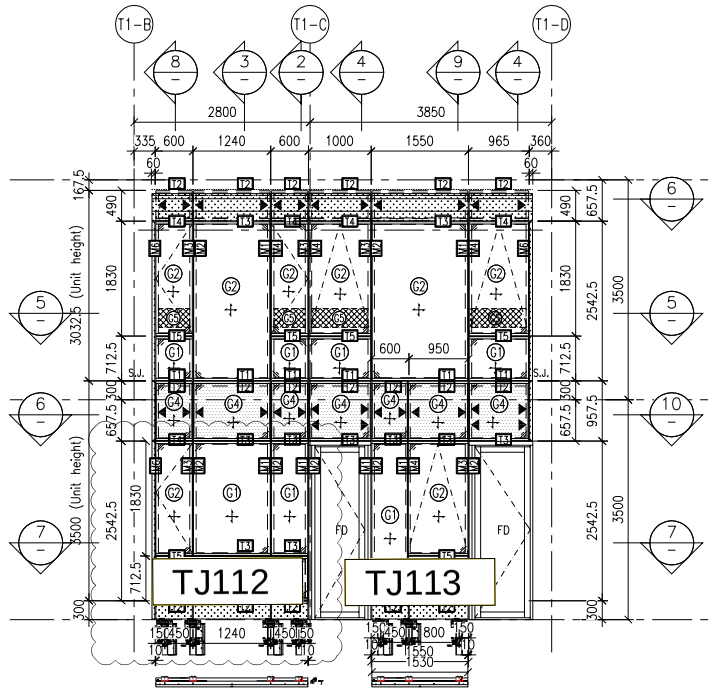


CW07 T1 — 1 — PART ELEVATION FOR CURTAIN WALL

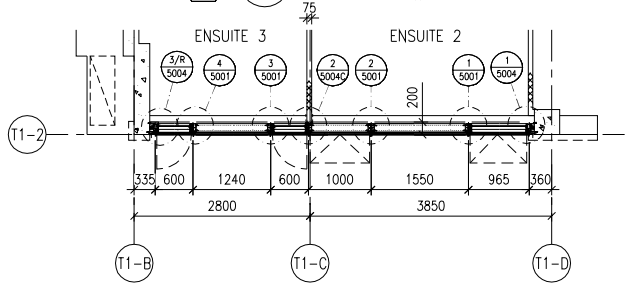


5 — PART PLAN FOR CURTAIN WALL

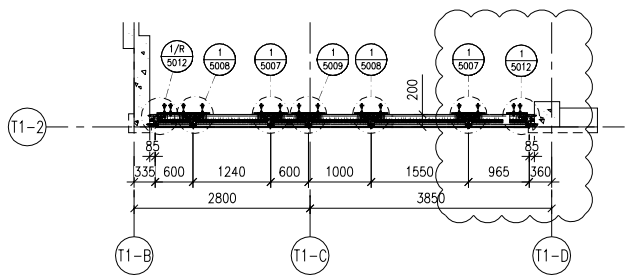


6 — PART PLAN FOR CURTAIN WALL

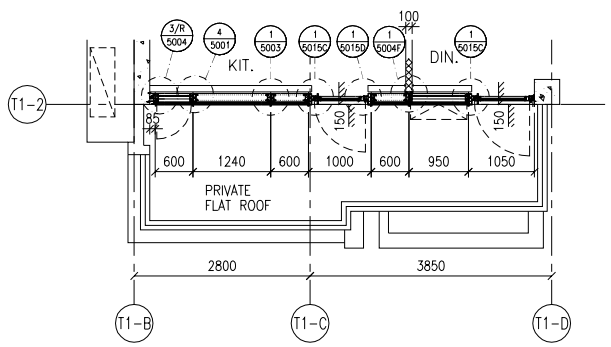

7 — PART PLAN FOR CURTAIN WALL

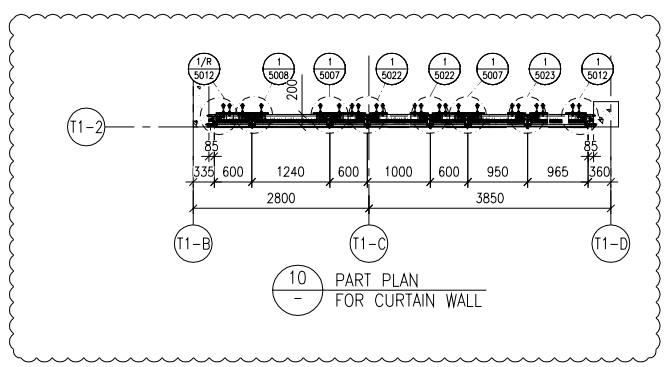

10 — PART PLAN FOR CURTAIN WALL

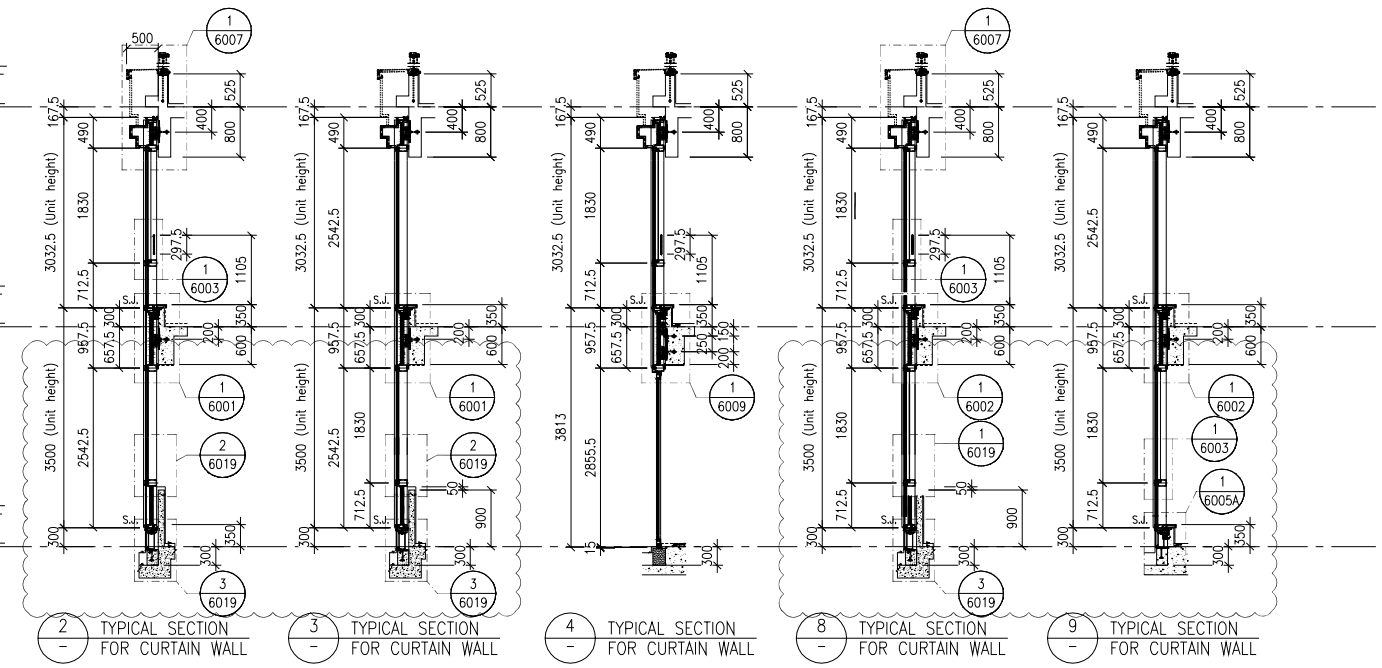

2 — TYPICAL SECTION FOR CURTAIN WALL
3 — TYPICAL SECTION FOR CURTAIN WALL
4 — TYPICAL SECTION FOR CURTAIN WALL
8 — TYPICAL SECTION FOR CURTAIN WALL
9 — TYPICAL SECTION FOR CURTAIN WALL

FLOOR LEVEL (S.F.L.)

FLOOR	LEVEL
ROOF	+210.00
25/F	+206.50
23/F	+203.00

LEGEND:

- G1 — 10mm HEAT STRENGTHENED GLASS (OUTER) + 12mm AIR SPACE +12mm THK. TEMPERED CLEAR GLASS (INNER)
- G2 — 10mm HEAT STRENGTHENED GLASS (OUTER) + 12mm AIR SPACE +10mm THK. TEMPERED CLEAR GLASS (INNER)
- G4 — 12mm THK. HEAT STRENGTHENED GLASS & 2mm THK. ALUM. BACKPAN (SPANDREL GLASS)
- G5 — 12mm THK. CLEAR TEMPERED GLASS (INTERNAL PROTECTIVE BARRIER)
- 3mm THK. ALUM. CLADDING
- S.J. — STACK JOINT (WIND LOAD)
- AE01 — ALUM. EXTRUSION DIE NO.
- ▲ — SUPPORT POINT (WIND LOAD + DEAD LOAD)
- ● — SUPPORT POINT (WIND LOAD)

B.D. REF :

CLIENT :
SHIMAO GROUP HOLDINGS LIMITED

ARCHITECT :
WONG TUNG & PARTNERS LIMITED
ARCHITECTS & PLANNERS

MAIN CONTRACTOR :
協興建築有限公司
HIP HING CONSTRUCTION CO LTD

STRUCTURAL ENGINEER :
C M WONG & ASSOCIATES LTD
黃志明建築工程師有限公司

FACADE CONSULTANT:
MEINHARDT

NOTE :
1. ALL DIMENSIONS ARE IN mm.
2. ALL ELEVATIONS ARE VIEWED FROM OUTSIDE.
3. ALL DIMENSIONS TO BE VERIFIED ON SITE BEFORE FABRICATION.

LEGEND :
- X1 / X001 — DETAIL MARK NO. / REFER SHEET NO.
1. F.F.L. -- FINISHED FLOOR LEVEL
2. S.F.L. -- STRUCTURAL FLOOR LEVEL
3. /R -- REVERSED DETAIL

NO.	DATE	REVISED	BY

JOB NO. : J-853

PROJECT :
PROPOSED RESIDENTIAL DEVELOPMENT AT N.K.I.L. 6542 YIN PING ROAD KOWLOON


TITLE :
PART ELEVATION FOR CURTAIN WALL AT TOWER 1

DATE : 02-OCT-21 | SCALE : 1:60 (A1)


DRAWN BY : LHR | CHECKED BY :

美特鋁質有限公司
MIDI ALUMINIUM FABRICATOR LTD.
Units 6-8, Sunray Industrial Centre, 1/F
610 Cha Kwo Ling Road, Kowloon
Tel:23489211-4 Fax:(852)27727666

DWG NO. : J853-SD-CW-4106 | REV. : B

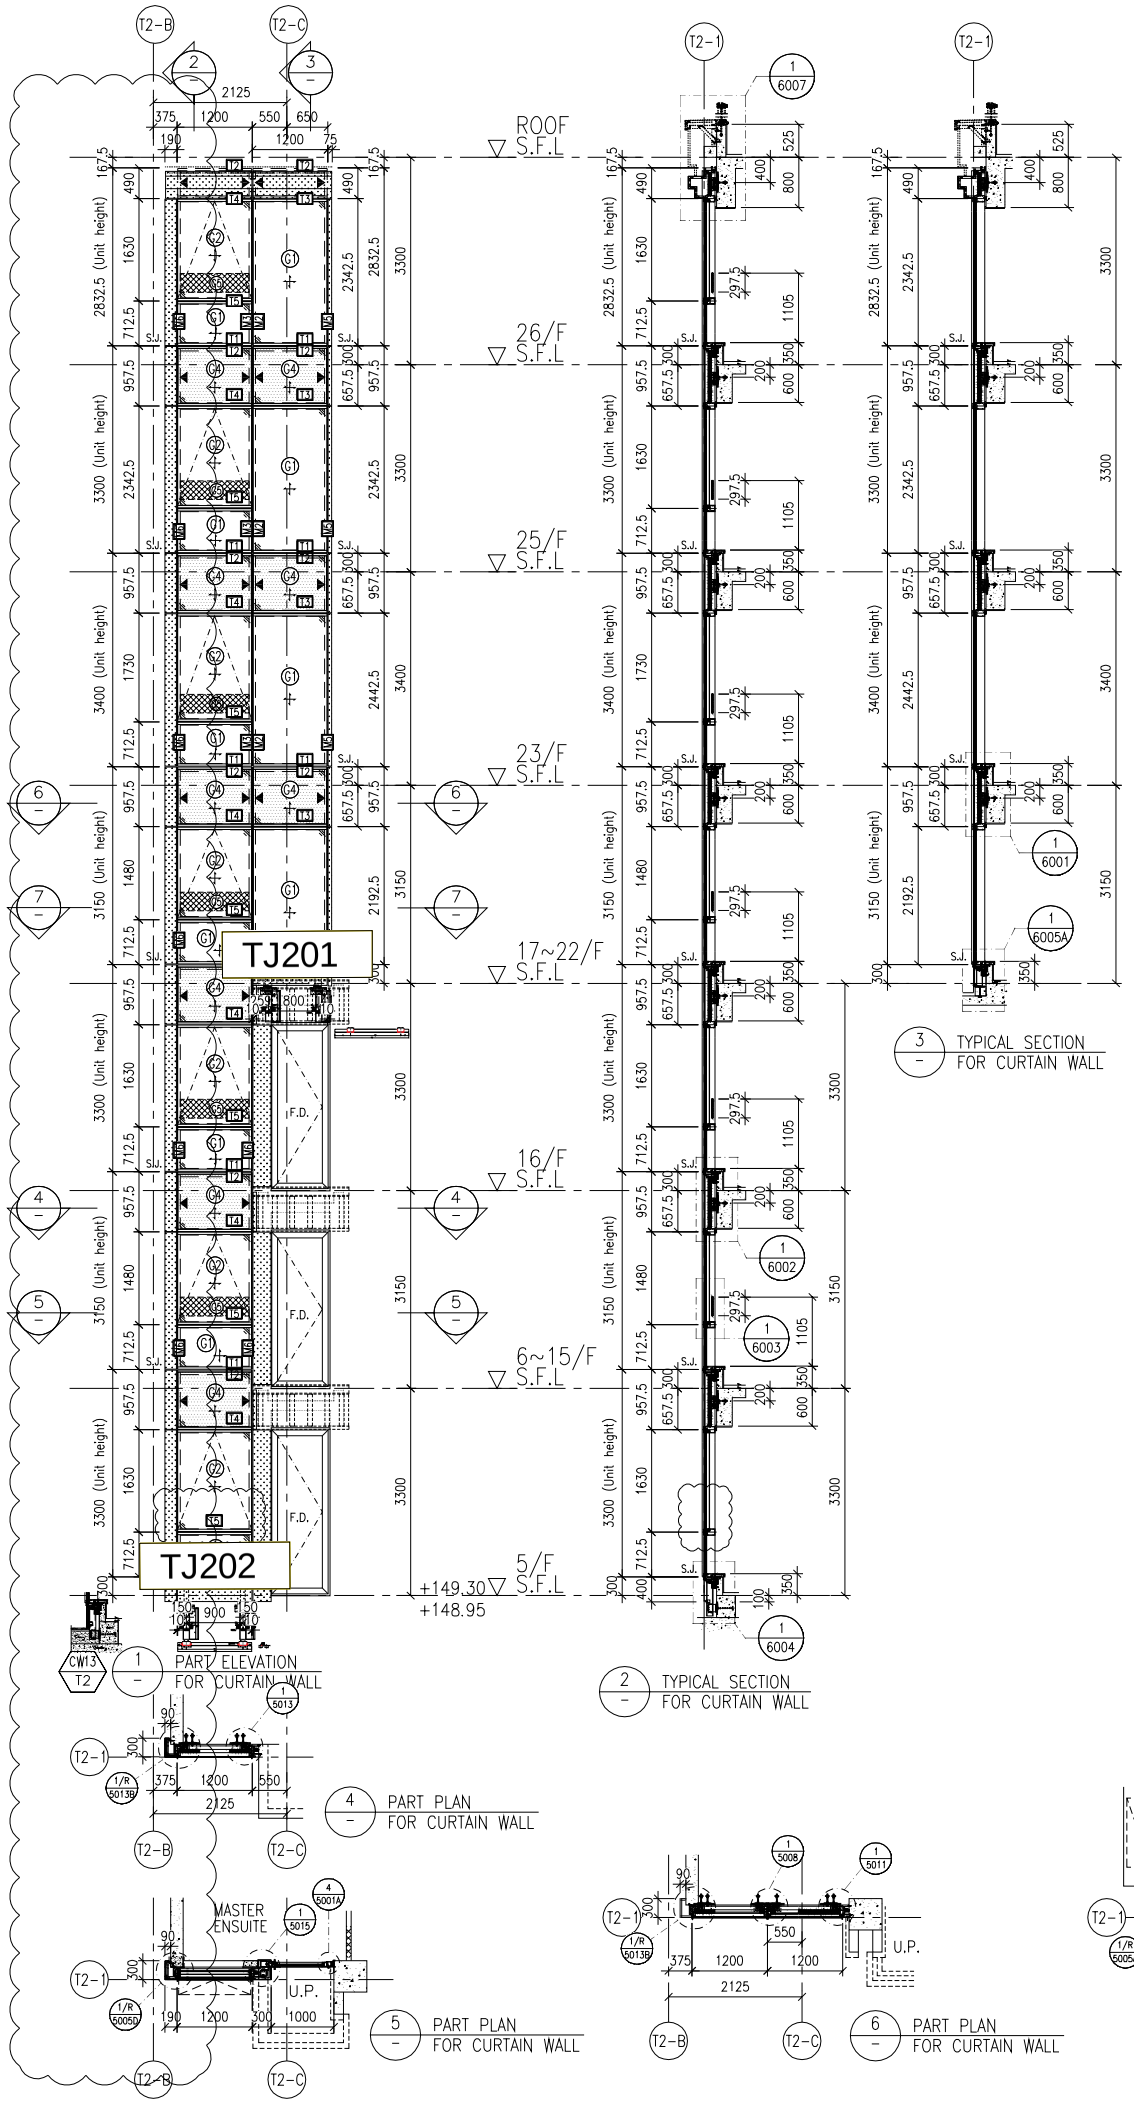


3 — TYPICAL SECTION FOR CURTAIN WALL

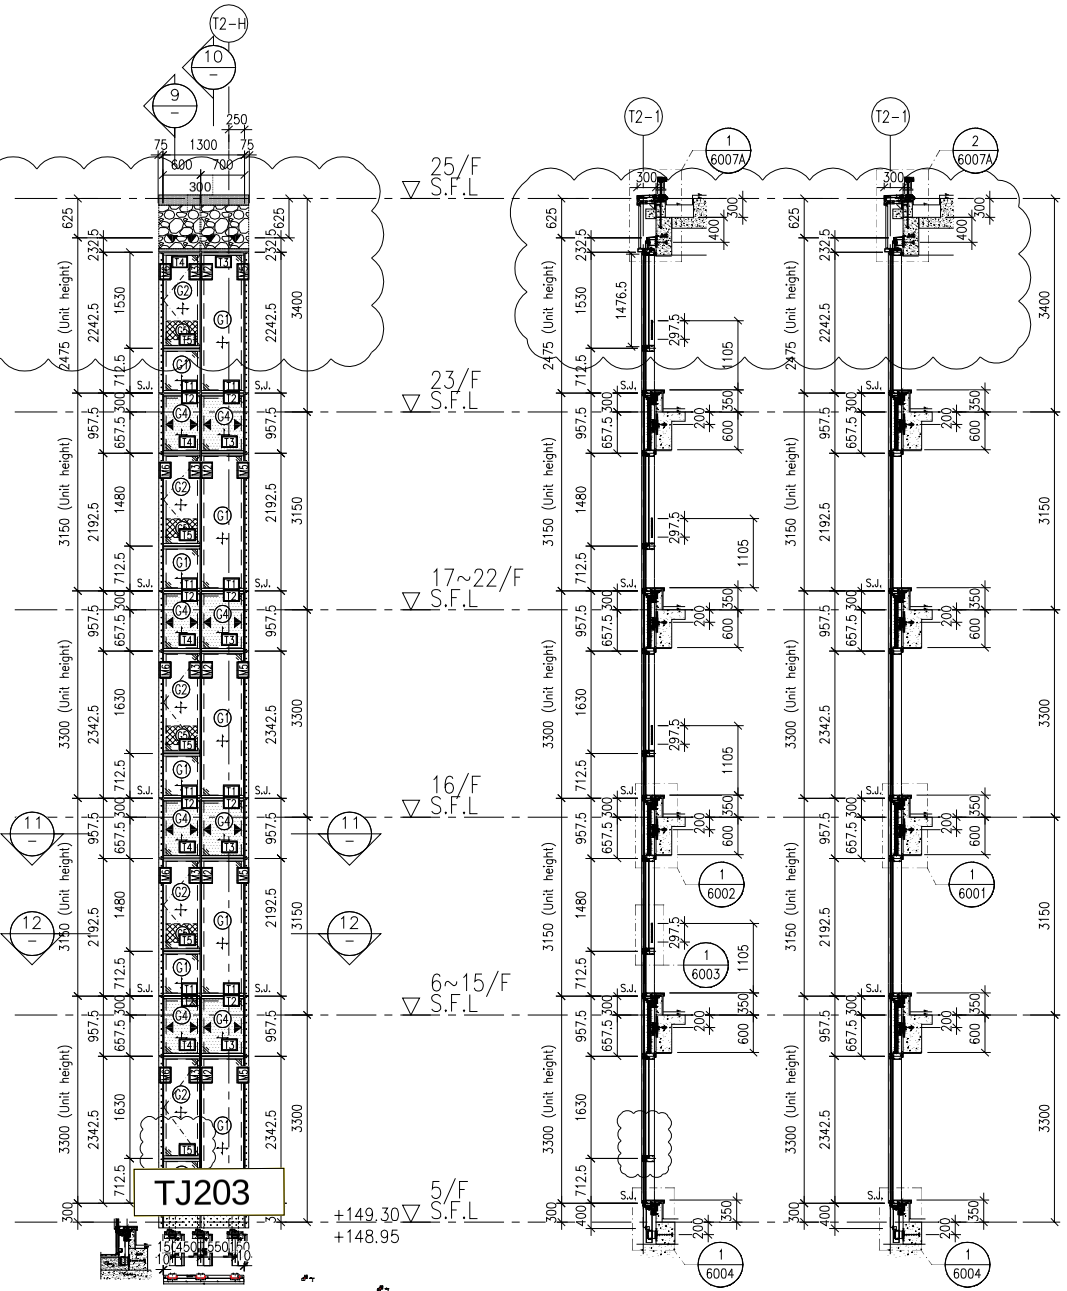


9 — TYPICAL SECTION FOR CURTAIN WALL

10 — TYPICAL SECTION FOR CURTAIN WALL

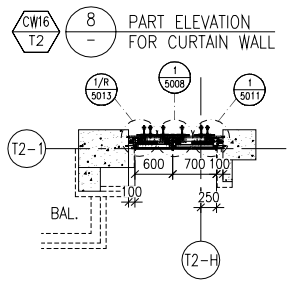

8 — PART ELEVATION FOR CURTAIN WALL

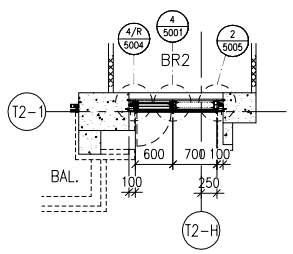

11 — PART PLAN FOR CURTAIN WALL

12 — PART PLAN FOR CURTAIN WALL


1 — PART ELEVATION FOR CURTAIN WALL

2 — TYPICAL SECTION FOR CURTAIN WALL

4 — PART PLAN FOR CURTAIN WALL

5 — PART PLAN FOR CURTAIN WALL

6 — PART PLAN FOR CURTAIN WALL

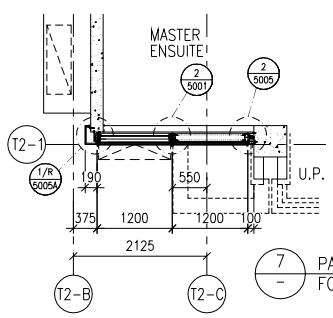

7 — PART PLAN FOR CURTAIN WALL

T2 FLOOR LEVEL (S.F.L.)

FLOOR	LEVEL
R/F	+210.00
26/F	+206.70
25/F	+203.40
23/F	+200.00
22/F	+196.85
21/F	+193.70
20/F	+190.55
19/F	+187.40
18/F	+184.25
17/F	+181.10
16/F	+177.80
15/F	+174.65
12/F	+171.50
11/F	+168.35
10/F	+165.20
9/F	+162.05
8/F	+158.90
7/F	+155.75
6/F	+152.60
5/F	+149.30

LEGEND:

- G1 — 10mm HEAT STRENGTHENED GLASS (OUTER) + 12mm AIR SPACE +12mm THK. TEMPERED CLEAR GLASS (INNER)
- G2 — 10mm HEAT STRENGTHENED GLASS (OUTER) + 12mm AIR SPACE +10mm THK. TEMPERED CLEAR GLASS (INNER)
- G4 — 12mm THK. HEAT STRENGTHENED GLASS & 2mm THK. ALUM. BACKPAN (SPANDREL GLASS)
- G5 — 12mm THK. CLEAR TEMPERED GLASS (INTERNAL PROTECTIVE BARRIER)
- 3mm THK. ALUM. CLADDING
- S.J. — STACK JOINT (WIND LOAD)
- AE01 — ALUM. EXTRUSION DIE NO.
- ▲ — SUPPORT POINT (WIND LOAD + DEAD LOAD)
- ● — SUPPORT POINT (WIND LOAD)

B.D. REF :

CLIENT :

SHIMAO GROUP HOLDINGS LIMITED

ARCHITECT :

WONG TUNG & PARTNERS LIMITED
ARCHITECTS & PLANNERS

MAIN CONTRACTOR :

協興建築有限公司
HIP HING CONSTRUCTION CO LTD

STRUCTURAL ENGINEER :

C M WONG & ASSOCIATES LTD
黃志明建築工程師有限公司

FACADE CONSULTANT:

MEINHARDT

NOTE :

1. ALL DIMENSIONS ARE IN mm.
2. ALL ELEVATIONS ARE VIEWED FROM OUTSIDE.
3. ALL DIMENSIONS TO BE VERIFIED ON SITE BEFORE FABRICATION.

LEGEND :

X1 / X001 — DETAIL MARK NO. / REFER SHEET NO.

1. F.F.L. --FINISHED FLOOR LEVEL
2. S.F.L. --STRUCTURAL FLOOR LEVEL
3. /R --REVERSED DETAIL

NO.	DATE	REVISED	BY
A	05-10-2021	REVISION SUBJECT TO ARCH. COMMENT	

JOB NO. : J-853

PROJECT :
PROPOSED RESIDENTIAL DEVELOPMENT AT N.K.I.L. 6542
YIN PING ROAD
KOWLOON

TITLE :
PART ELEVATION FOR CURTAIN WALL AT TOWER 2

DATE : 26-MAR-21 | SCALE : 1:60 (A1)


DRAWN BY : LHR | CHECKED BY :

美特鋁質有限公司
MIDI ALUMINIUM FABRICATOR LTD.
Units 6-8, Sunray Industrial Centre, 1/F
610 Cha Kwo Ling Road, Kowloon
Tel:23489211-4 Fax:(852)27727666


DWG NO. : J853-SD-CW-4201 | REV. : C

LEGEND :

R.S. = RESTRAINT SOCKET

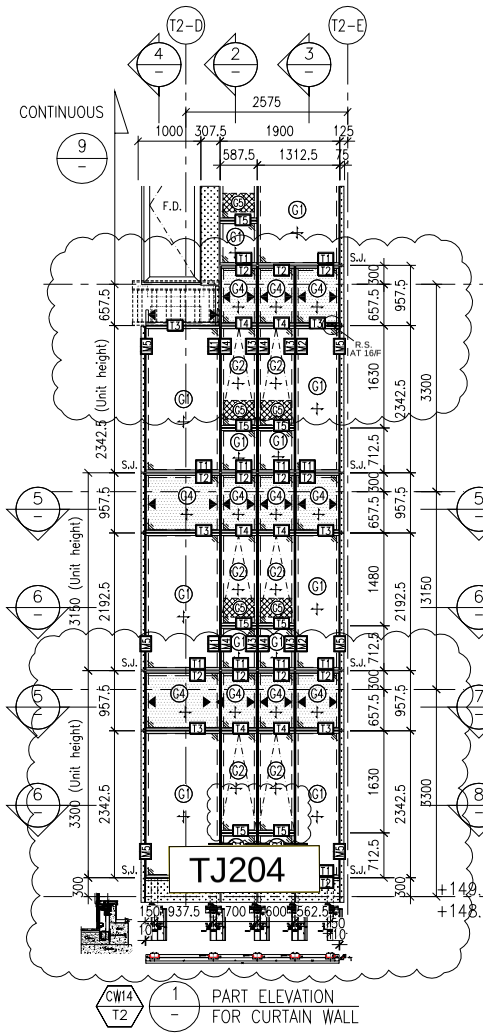


CW14 T2 — 1 — PART ELEVATION FOR CURTAIN WALL

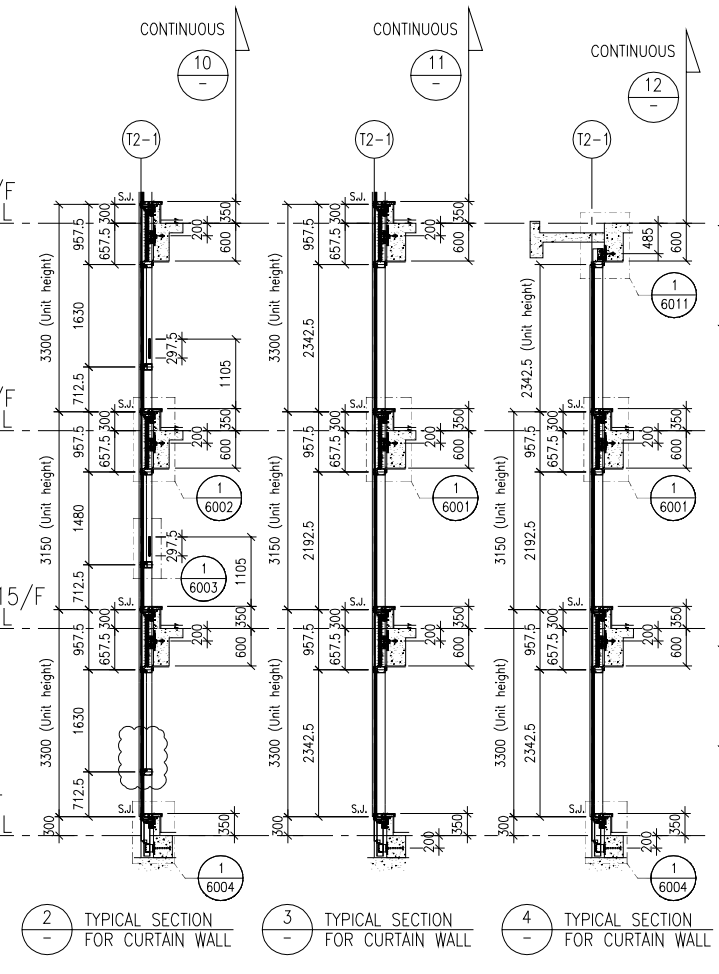


2 — TYPICAL SECTION FOR CURTAIN WALL

3 — TYPICAL SECTION FOR CURTAIN WALL


4 — TYPICAL SECTION FOR CURTAIN WALL

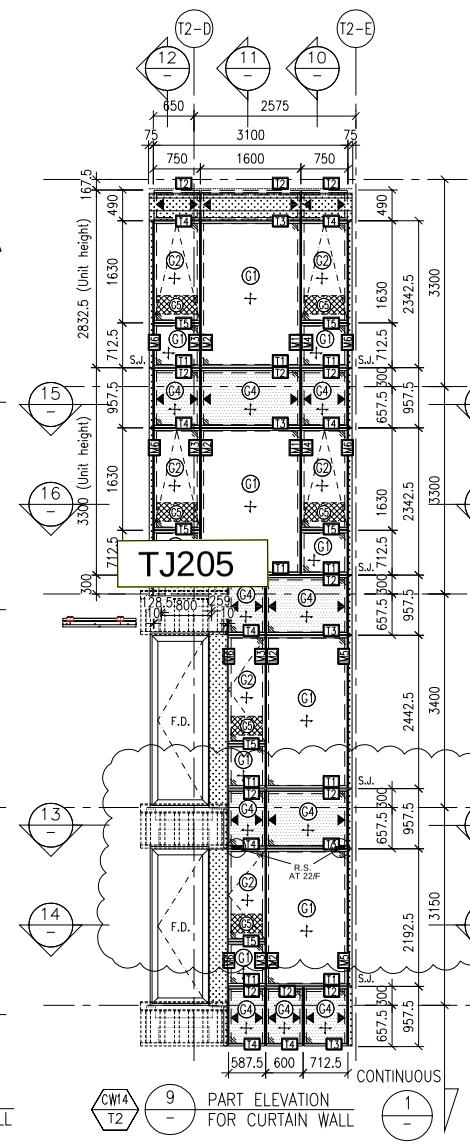

CW14 T2 — 9 — PART ELEVATION FOR CURTAIN WALL

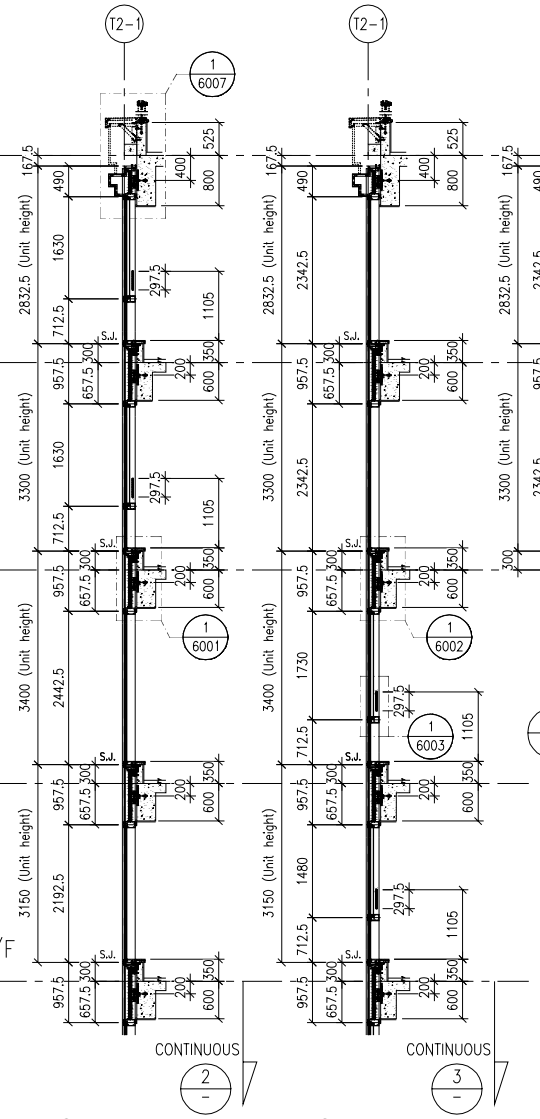


10 — TYPICAL SECTION FOR CURTAIN WALL

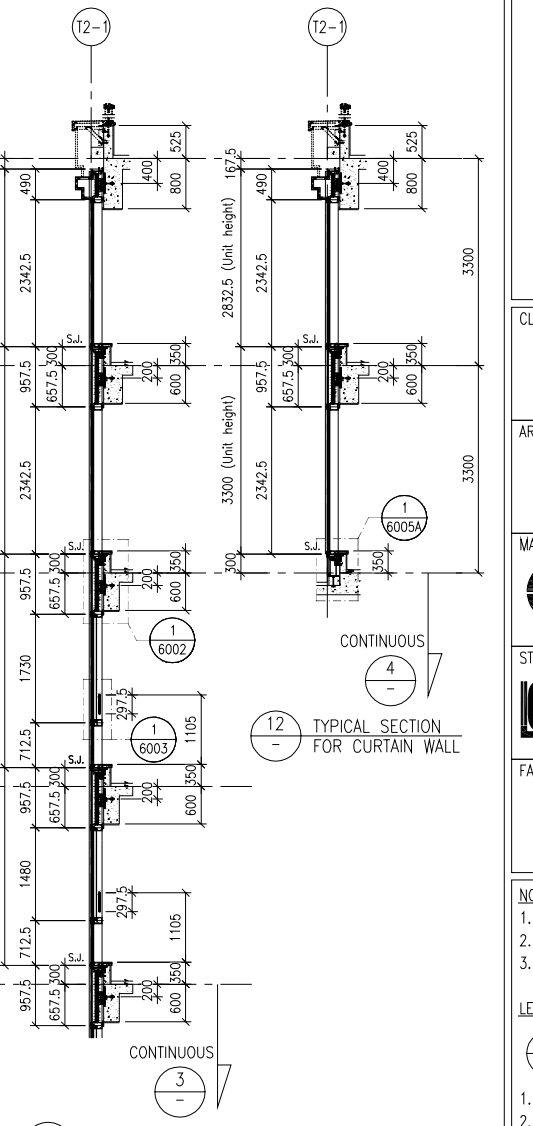


11 — TYPICAL SECTION FOR CURTAIN WALL


12 — TYPICAL SECTION FOR CURTAIN WALL

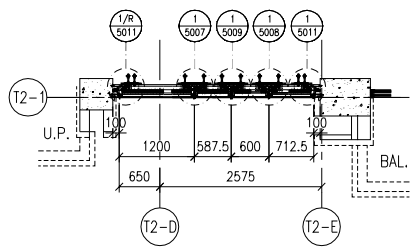


5 — PART PLAN FOR CURTAIN WALL

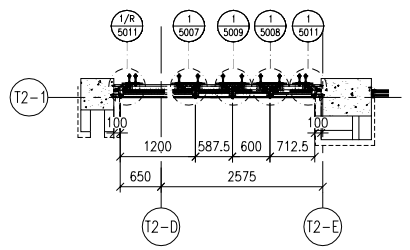


7 — PART PLAN FOR CURTAIN WALL

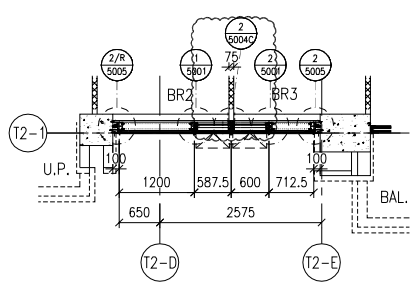


6 — PART PLAN FOR CURTAIN WALL

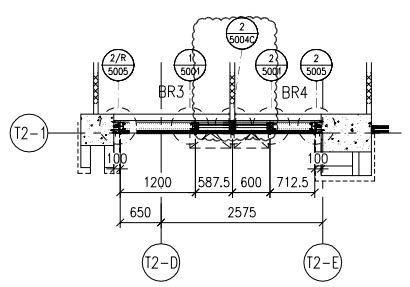


8 — PART PLAN FOR CURTAIN WALL

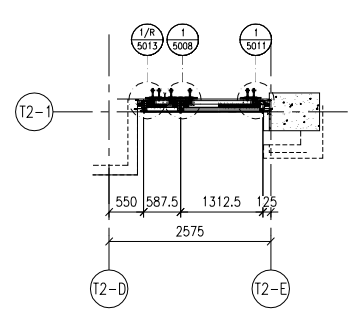


13 — PART PLAN FOR CURTAIN WALL

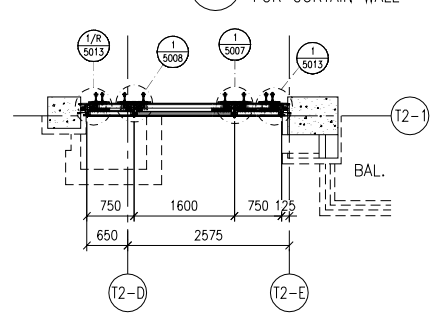

15 — PART PLAN FOR CURTAIN WALL

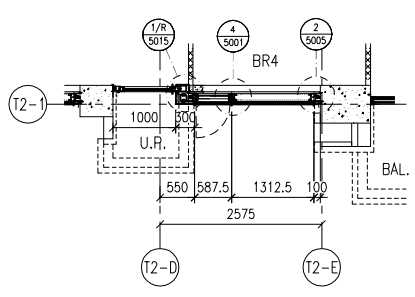

14 — PART PLAN FOR CURTAIN WALL

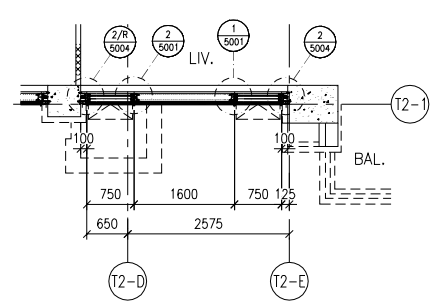

16 — PART PLAN FOR CURTAIN WALL

T2 FLOOR LEVEL (S.F.L.)

FLOOR	LEVEL
R/F	+210.00
26/F	+206.70
25/F	+203.40
23/F	+200.00
22/F	+196.85
21/F	+193.70
20/F	+190.55
19/F	+187.40
18/F	+184.25
17/F	+181.10
16/F	+177.80
15/F	+174.65
12/F	+171.50
11/F	+168.35
10/F	+165.20
9/F	+162.05
8/F	+158.90
7/F	+155.75
6/F	+152.60
5/F	+149.30

LEGEND:

- G1+ — 10mm HEAT STRENGTHENED GLASS (OUTER) + 12mm AIR SPACE +12mm THK. TEMPERED CLEAR GLASS (INNER)
- G2+ — 10mm HEAT STRENGTHENED GLASS (OUTER) + 12mm AIR SPACE +10mm THK. TEMPERED CLEAR GLASS (INNER)
- G4+ — 12mm THK. HEAT STRENGTHENED GLASS & 2mm THK. ALUM. BACKPAN (SPANDREL GLASS)
- G5 — 12mm THK. CLEAR TEMPERED GLASS (INTERNAL PROTECTIVE BARRIER)
- 3mm THK. ALUM. CLADDING
- S.J. — STACK JOINT (WIND LOAD)
- AE01 — ALUM. EXTRUSION DIE NO.
- ▲ — SUPPORT POINT (WIND LOAD + DEAD LOAD)
- ● — SUPPORT POINT (WIND LOAD)

B.D. REF :

CLIENT :

SHIMAO GROUP HOLDINGS LIMITED

ARCHITECT : WONG TUNG & PARTNERS LIMITED ARCHITECTS & PLANNERS

MAIN CONTRACTOR : 協興建築有限公司 HIP HING CONSTRUCTION CO LTD

STRUCTURAL ENGINEER : C M WONG & ASSOCIATES LTD 黃志明建築工程師有限公司

FACADE CONSULTANT: MEINHARDT

NOTE :

1. ALL DIMENSIONS ARE IN mm.
2. ALL ELEVATIONS ARE VIEWED FROM OUTSIDE.
3. ALL DIMENSIONS TO BE VERIFIED ON SITE BEFORE FABRICATION.

LEGEND :

X1 / X001 — DETAIL MARK NO. / REFER SHEET NO.

1. F.F.L. -- FINISHED FLOOR LEVEL
2. S.F.L. -- STRUCTURAL FLOOR LEVEL
3. (/R) -- REVERSED DETAIL

NO.	DATE	REVISED	BY
A	05-10-2021	REVISION SUBJECT TO ARCH. COMMENT	

JOB NO. : J-853

PROJECT :
PROPOSED RESIDENTIAL DEVELOPMENT AT N.K.I.L. 6542
YIN PING ROAD
KOWLOON

TITLE :
PART ELEVATION FOR CURTAIN WALL AT TOWER 2


DATE : 26-MAR-21 | SCALE : 1:60 (A1)

DRAWN BY : LHR | CHECKED BY :

美特鋁質有限公司 MIDI ALUMINIUM FABRICATOR LTD.
Units 6-8, Sunray Industrial Centre, 1/F
610 Cha Kwo Ling Road, Kowloon
Tel:23489211-4 Fax:(852)27727666

DWG NO. : J853-SD-CW-4202 | REV. : B

LEGEND :
R.S. = RESTRAINT SOCKET

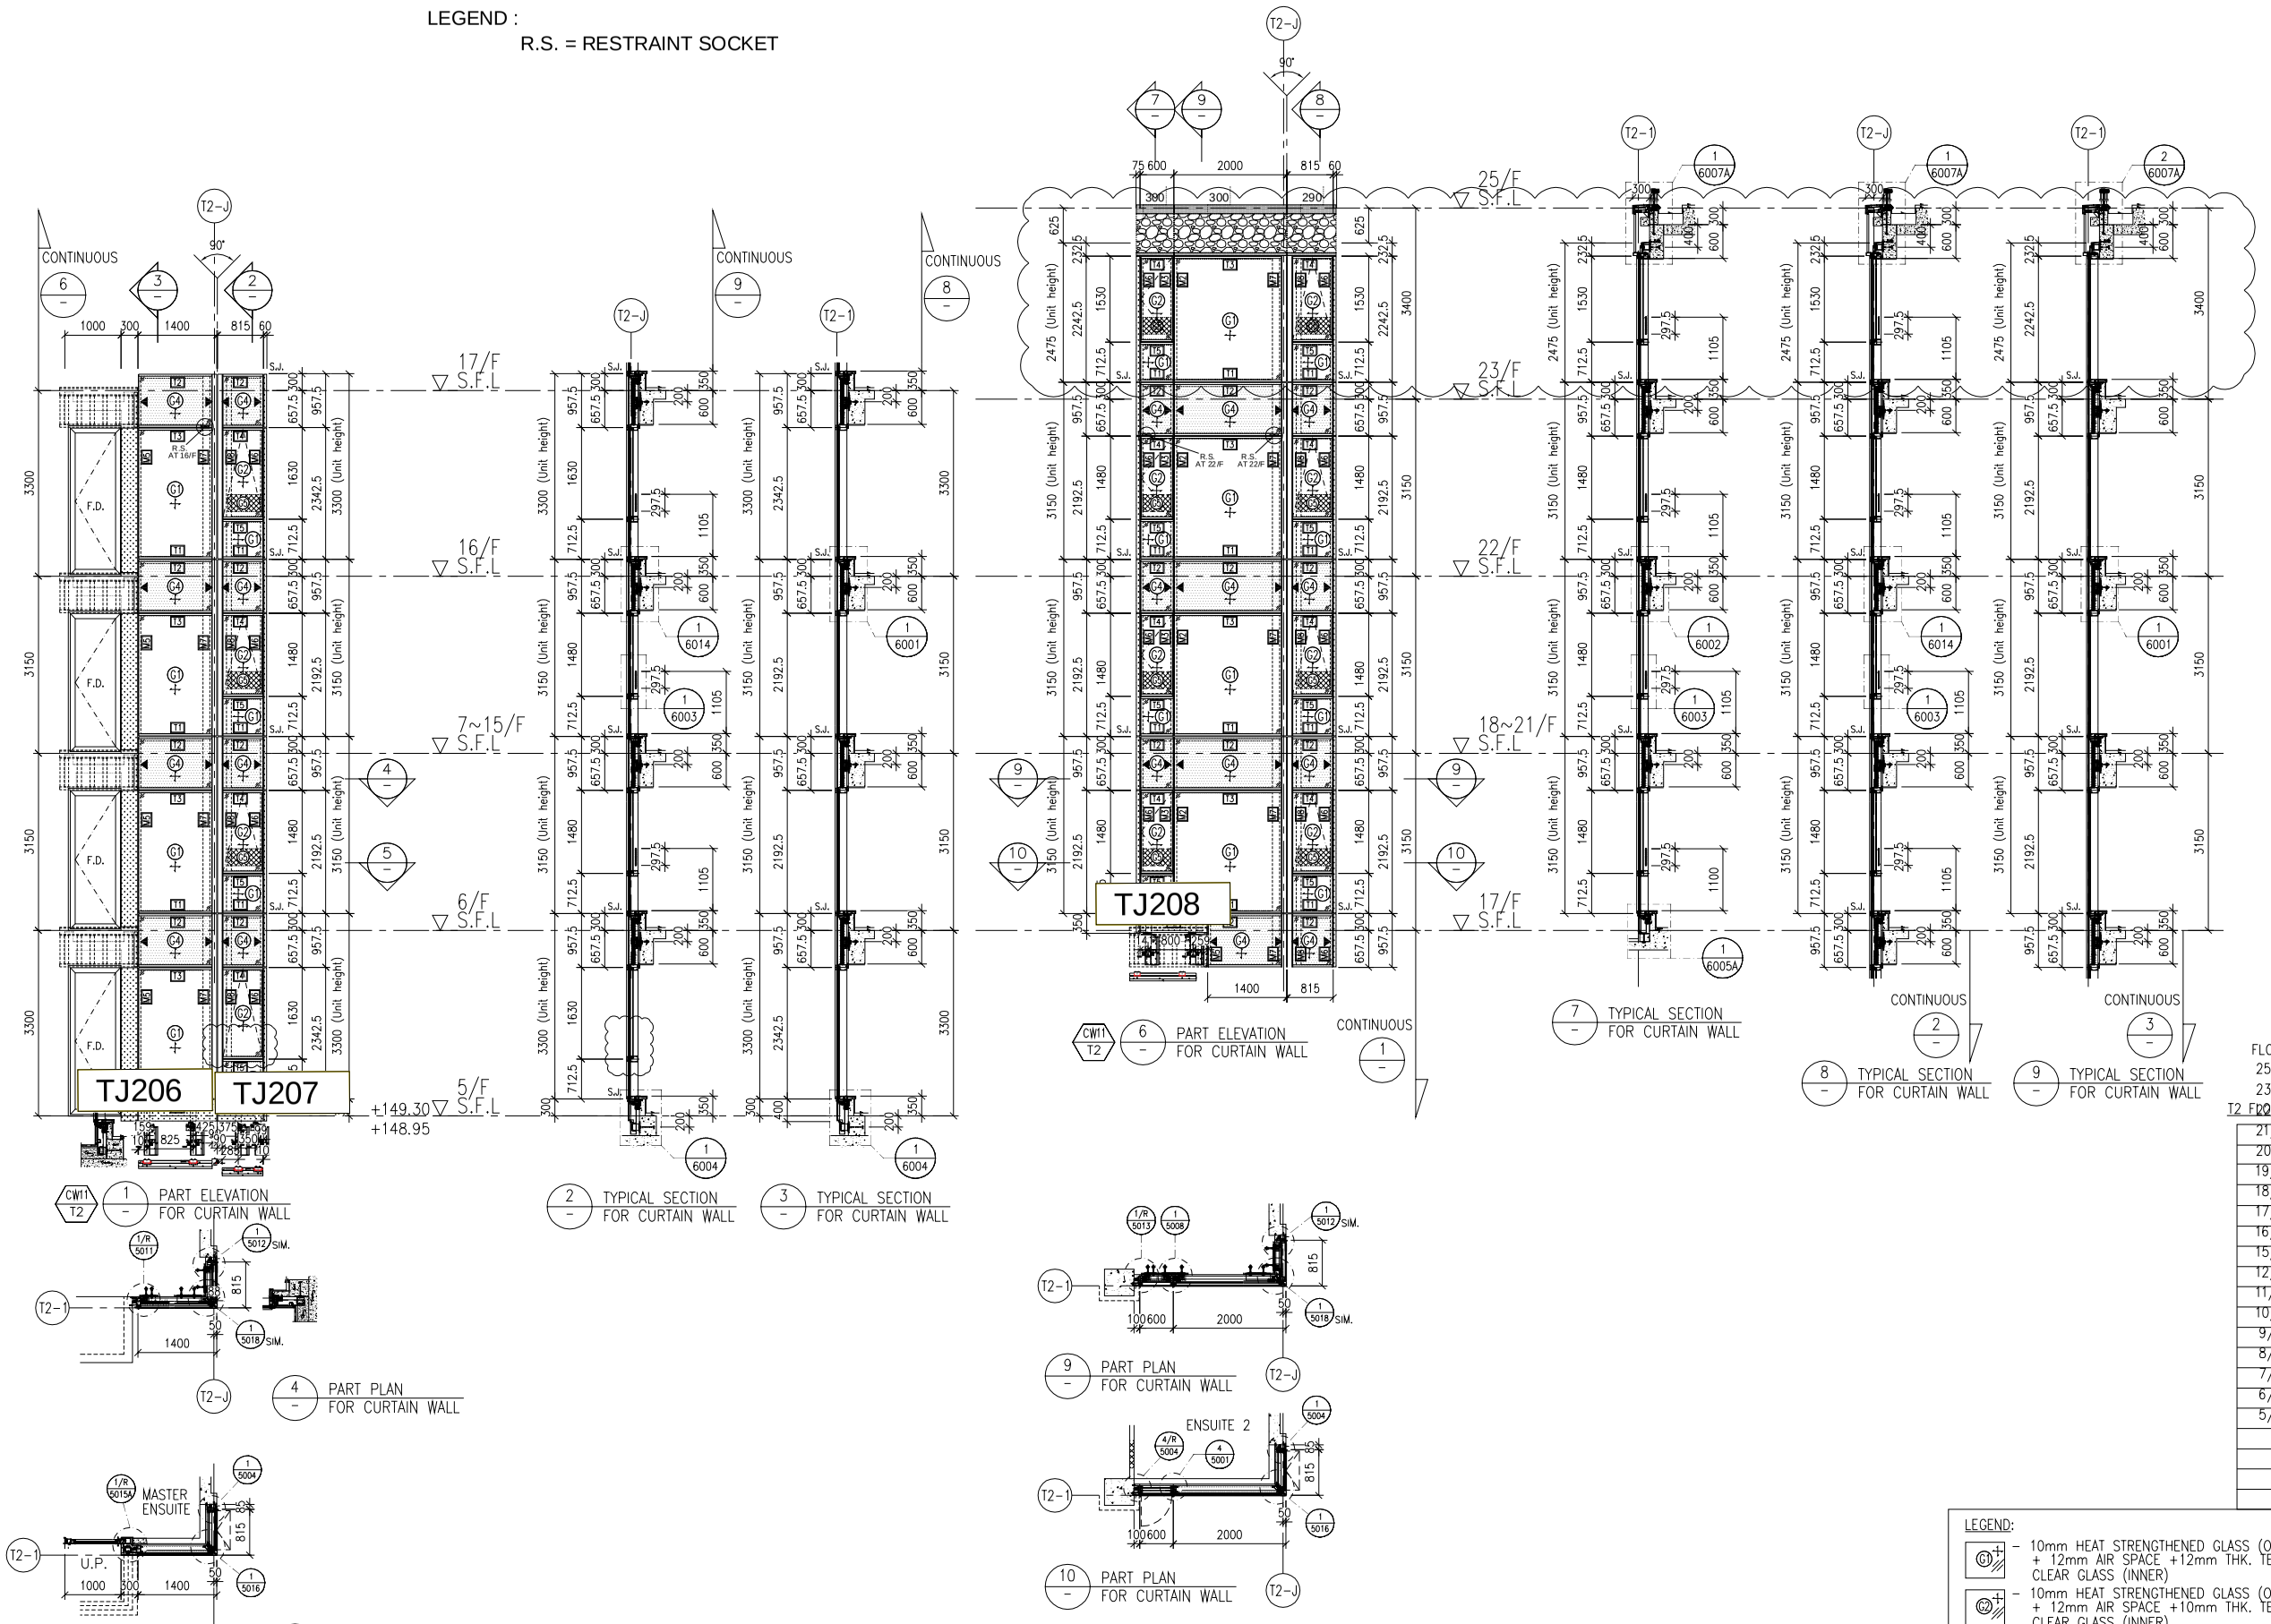

FLOOR	T2 FLOOR LEVEL (S.F.L.)
21/F	LEVEL
20/F	+203.40
19/F	+200.00
18/F	+196.85
17/F	+193.70
16/F	+190.55
15/F	+187.40
12/F	+184.25
11/F	+181.10
10/F	+177.80
9/F	+174.65
8/F	+171.50
7/F	+168.35
6/F	+165.20
5/F	+162.05
	+158.90
	+155.75
	+152.60
	+149.30

LEGEND:
- G1+ – 10mm HEAT STRENGTHENED GLASS (OUTER) + 12mm AIR SPACE +12mm THK. TEMPERED CLEAR GLASS (INNER)
- G2+ – 10mm HEAT STRENGTHENED GLASS (OUTER) + 12mm AIR SPACE +10mm THK. TEMPERED CLEAR GLASS (INNER)
- G4+ – 12mm THK. HEAT STRENGTHENED GLASS & 2mm THK. ALUM. BACKPAN (SPANDREL GLASS)
- G5 – 12mm THK. CLEAR TEMPERED GLASS (INTERNAL PROTECTIVE BARRIER)
- 3mm THK. ALUM. CLADDING
- S.J. – STACK JOINT (WIND LOAD)
- AE01 – ALUM. EXTRUSION DIE NO.
- ▲ – SUPPORT POINT (WIND LOAD + DEAD LOAD)
- ● – SUPPORT POINT (WIND LOAD)

B.D. REF :

CLIENT :
SHIMAO GROUP HOLDINGS LIMITED

ARCHITECT :
WONG TUNG & PARTNERS LIMITED
ARCHITECTS & PLANNERS

MAIN CONTRACTOR :
協興建築有限公司
HIP HING CONSTRUCTION CO LTD

STRUCTURAL ENGINEER :
C M WONG & ASSOCIATES LTD
黃志明建築工程師有限公司

FACADE CONSULTANT:
MEINHARDT

NOTE :
1. ALL DIMENSIONS ARE IN mm.
2. ALL ELEVATIONS ARE VIEWED FROM OUTSIDE.
3. ALL DIMENSIONS TO BE VERIFIED ON SITE BEFORE FABRICATION.

LEGEND :
- X1 / X001 — DETAIL MARK NO. / REFER SHEET NO.
1. F.F.L. -- FINISHED FLOOR LEVEL
2. S.F.L. -- STRUCTURAL FLOOR LEVEL
3. /R -- HANDED DETAIL

NO.	DATE	REVISED	BY
A	05-10-2021	REVISION SUBJECT TO ARCH. COMMENT	

JOB NO. : J-853

PROJECT :
PROPOSED RESIDENTIAL DEVELOPMENT AT N.K.I.L. 6542 YIN PING ROAD KOWLOON

TITLE :
PART ELEVATION OF CURTAIN WALL AT TOWER 2

DATE : 26-MAR-21 | SCALE : 1:60 (A1)


DRAWN BY : LHR | CHECKED BY : –

美特鋁質有限公司
MIDI ALUMINIUM FABRICATOR LTD.
Units 6-8, Sunray Industrial Centre, 1/F
610 Cha Kwo Ling Road, Kowloon
Tel:23489211-4 Fax:(852)27727666

DWG NO. : J853-BD-CW-4203 | REV. : C

LEGEND :


R.S. = RESTRAINT SOCKET

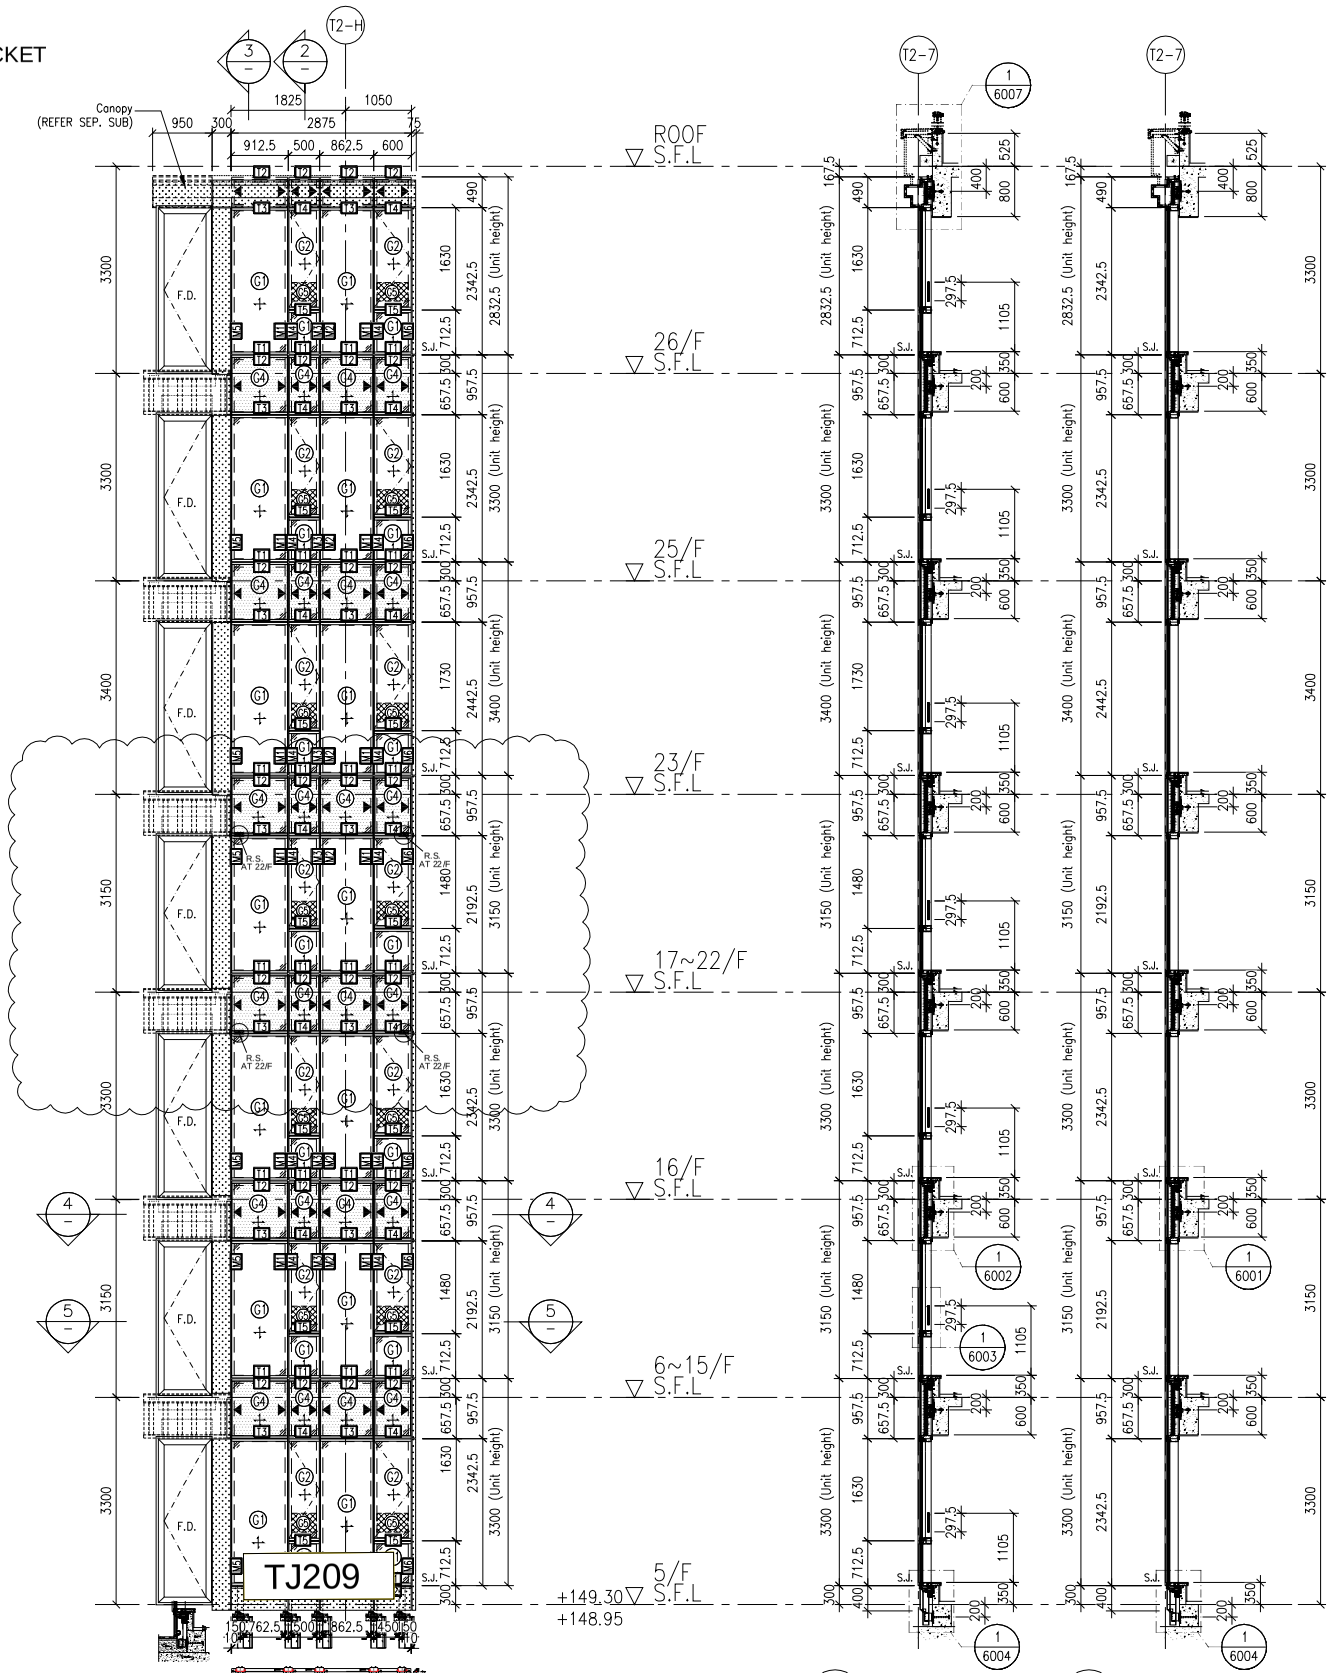


2 TYPICAL SECTION FOR CURTAIN WALL

3 TYPICAL SECTION FOR CURTAIN WALL

CW18 T2 1 PART ELEVATION FOR CURTAIN WALL

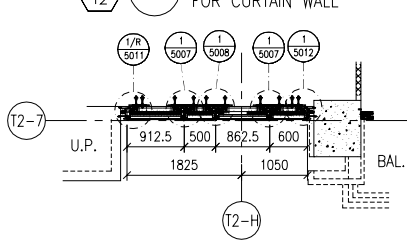

4 PART PLAN FOR CURTAIN WALL

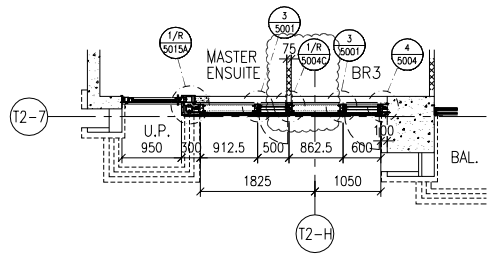

5 PART PLAN FOR CURTAIN WALL

FLOOR LEVEL (S.F.L.)

FLOOR	LEVEL
ROOF	+210.00
26/F	+206.70
25/F	+203.40
23/F	+200.00
22/F	+196.85
21/F	+193.70
20/F	+190.55
19/F	+187.40
18/F	+184.25
17/F	+181.10
16/F	+177.80
15/F	+174.65
12/F	+171.50
11/F	+168.35
10/F	+165.20
9/F	+162.05
8/F	+158.90
7/F	+155.75
6/F	+152.60
5/F	+149.30

LEGEND:

- G1 – 10mm HEAT STRENGTHENED GLASS (OUTER) + 12mm AIR SPACE +12mm THK. TEMPERED CLEAR GLASS (INNER)
- G2 – 10mm HEAT STRENGTHENED GLASS (OUTER) + 12mm AIR SPACE +10mm THK. TEMPERED CLEAR GLASS (INNER)
- G4 – 12mm THK. HEAT STRENGTHENED GLASS & 2mm THK. ALUM. BACKPAN (SPANDREL GLASS)
- G10 – 12mm THK. CLEAR TEMPERED GLASS (INTERNAL PROTECTIVE BARRIER)
- 3mm THK. ALUM. CLADDING
- S.J. – STACK JOINT (WIND LOAD)
- AE01 – ALUM. EXTRUSION DIE NO.
- ▲ – SUPPORT POINT (WIND LOAD + DEAD LOAD)
- ● – SUPPORT POINT (WIND LOAD)

B.D. REF :

CLIENT :

SHIMAO GROUP HOLDINGS LIMITED

ARCHITECT :

WONG TUNG & PARTNERS LIMITED
ARCHITECTS & PLANNERS

MAIN CONTRACTOR :

協興建築有限公司
HIP HING CONSTRUCTION CO LTD

STRUCTURAL ENGINEER :

C M WONG & ASSOCIATES LTD
黃志明建築工程師有限公司

FACADE CONSULTANT:

MEINHARDT

NOTE :

1. ALL DIMENSIONS ARE IN mm.
2. ALL ELEVATIONS ARE VIEWED FROM OUTSIDE.
3. ALL DIMENSIONS TO BE VERIFIED ON SITE BEFORE FABRICATION.

LEGEND :

X1 — DETAIL MARK NO.
X001 — REFER SHEET NO.

1. F.F.L. -- FINISHED FLOOR LEVEL
2. S.F.L. -- STRUCTURAL FLOOR LEVEL
3. /R -- REVERSED DETAIL

NO.	DATE	REVISED	BY
A	05-10-2021	REVISION SUBJECT TO ARCH. COMMENT	

JOB NO. : J-853

PROJECT :

PROPOSED RESIDENTIAL DEVELOPMENT AT N.K.I.L. 6542 YIN PING ROAD KOWLOON

TITLE :

PART ELEVATION FOR CURTAIN WALL AT TOWER 2

DATE : 26-MAR-21 | SCALE : 1:60 (A1)

DRAWN BY : LHR | CHECKED BY :

美特鋁質有限公司
MIDI ALUMINIUM FABRICATOR LTD.
Units 6-8, Sunray Industrial Centre, 1/F
610 Cha Kwo Ling Road, Kowloon
Tel:23489211-4 Fax:(852)27727666

DWG NO. : J853-SD-CW-4204 | REV. : B

LEGEND :
R.S. = RESTRAINT SOCKET

1 PART ELEVATION FOR CURTAIN WALL

2 TYPICAL SECTION FOR CURTAIN WALL

3 TYPICAL SECTION FOR CURTAIN WALL

4 PART PLAN FOR CURTAIN WALL

5 PART PLAN FOR CURTAIN WALL

6 PART PLAN FOR CURTAIN WALL

7 PART PLAN FOR CURTAIN WALL

FLOOR LEVEL (S.F.L.)

FLOOR	LEVEL
ROOF	+210.00
26/F	+206.70
25/F	+203.40
23/F	+200.00
22/F	+196.85
21/F	+193.70
20/F	+190.55
19/F	+187.40
18/F	+184.25
17/F	+181.10
16/F	+177.80
15/F	+174.65
12/F	+171.50
11/F	+168.35
10/F	+165.20
9/F	+162.05
8/F	+158.90
7/F	+155.75
6/F	+152.60
5/F	+149.30

LEGEND:

- G1 – 10mm HEAT STRENGTHENED GLASS (OUTER) + 12mm AIR SPACE +12mm THK. TEMPERED CLEAR GLASS (INNER)
- G2 – 10mm HEAT STRENGTHENED GLASS (OUTER) + 12mm AIR SPACE +10mm THK. TEMPERED CLEAR GLASS (INNER)
- G4 – 12mm THK. HEAT STRENGTHENED GLASS & 2mm THK. ALUM. BACKPAN (SPANDREL GLASS)
- G5 – 12mm THK. CLEAR TEMPERED GLASS (INTERNAL PROTECTIVE BARRIER)
- 3mm THK. ALUM. CLADDING
- S.J. – STACK JOINT (WIND LOAD)
- AE01 – ALUM. EXTRUSION DIE NO.
- ▲ – SUPPORT POINT (WIND LOAD + DEAD LOAD)
- ● – SUPPORT POINT (WIND LOAD)

B.D. REF :

CLIENT :
SHIMAO GROUP HOLDINGS LIMITED

ARCHITECT :
WONG TUNG & PARTNERS LIMITED
ARCHITECTS & PLANNERS

MAIN CONTRACTOR :
協興建築有限公司
HIP HING CONSTRUCTION CO LTD

STRUCTURAL ENGINEER :
C M WONG & ASSOCIATES LTD
黃志明建築工程師有限公司

FACADE CONSULTANT:
MEINHARDT

NOTE :
1. ALL DIMENSIONS ARE IN mm.
2. ALL ELEVATIONS ARE VIEWED FROM OUTSIDE.
3. ALL DIMENSIONS TO BE VERIFIED ON SITE BEFORE FABRICATION.

LEGEND :
X1 — DETAIL MARK NO.
X001 — REFER SHEET NO.

1. F.F.L. --FINISHED FLOOR LEVEL
2. S.F.L. --STRUCTURAL FLOOR LEVEL
3. /R --REVERSED DETAIL

NO.	DATE	REVISED	BY

JOB NO. : J-853

PROJECT :
PROPOSED RESIDENTIAL DEVELOPMENT AT N.K.I.L. 6542 YIN PING ROAD KOWLOON

TITLE :
PART ELEVATION FOR CURTAIN WALL AT TOWER 2

DATE : 22-OCT-21 | SCALE : 1:60 (A1)


DRAWN BY : LHR | CHECKED BY :

美特鋁質有限公司
MIDI ALUMINIUM FABRICATOR LTD.
Units 6-8, Sunray Industrial Centre, 1/F
610 Cha Kwo Ling Road, Kowloon
Tel:23489211-4 Fax:(852)27727666

DWG NO. : J853-SD-CW-4204A | REV. : B

LEGEND :

R.S. = RESTRAINT SOCKET

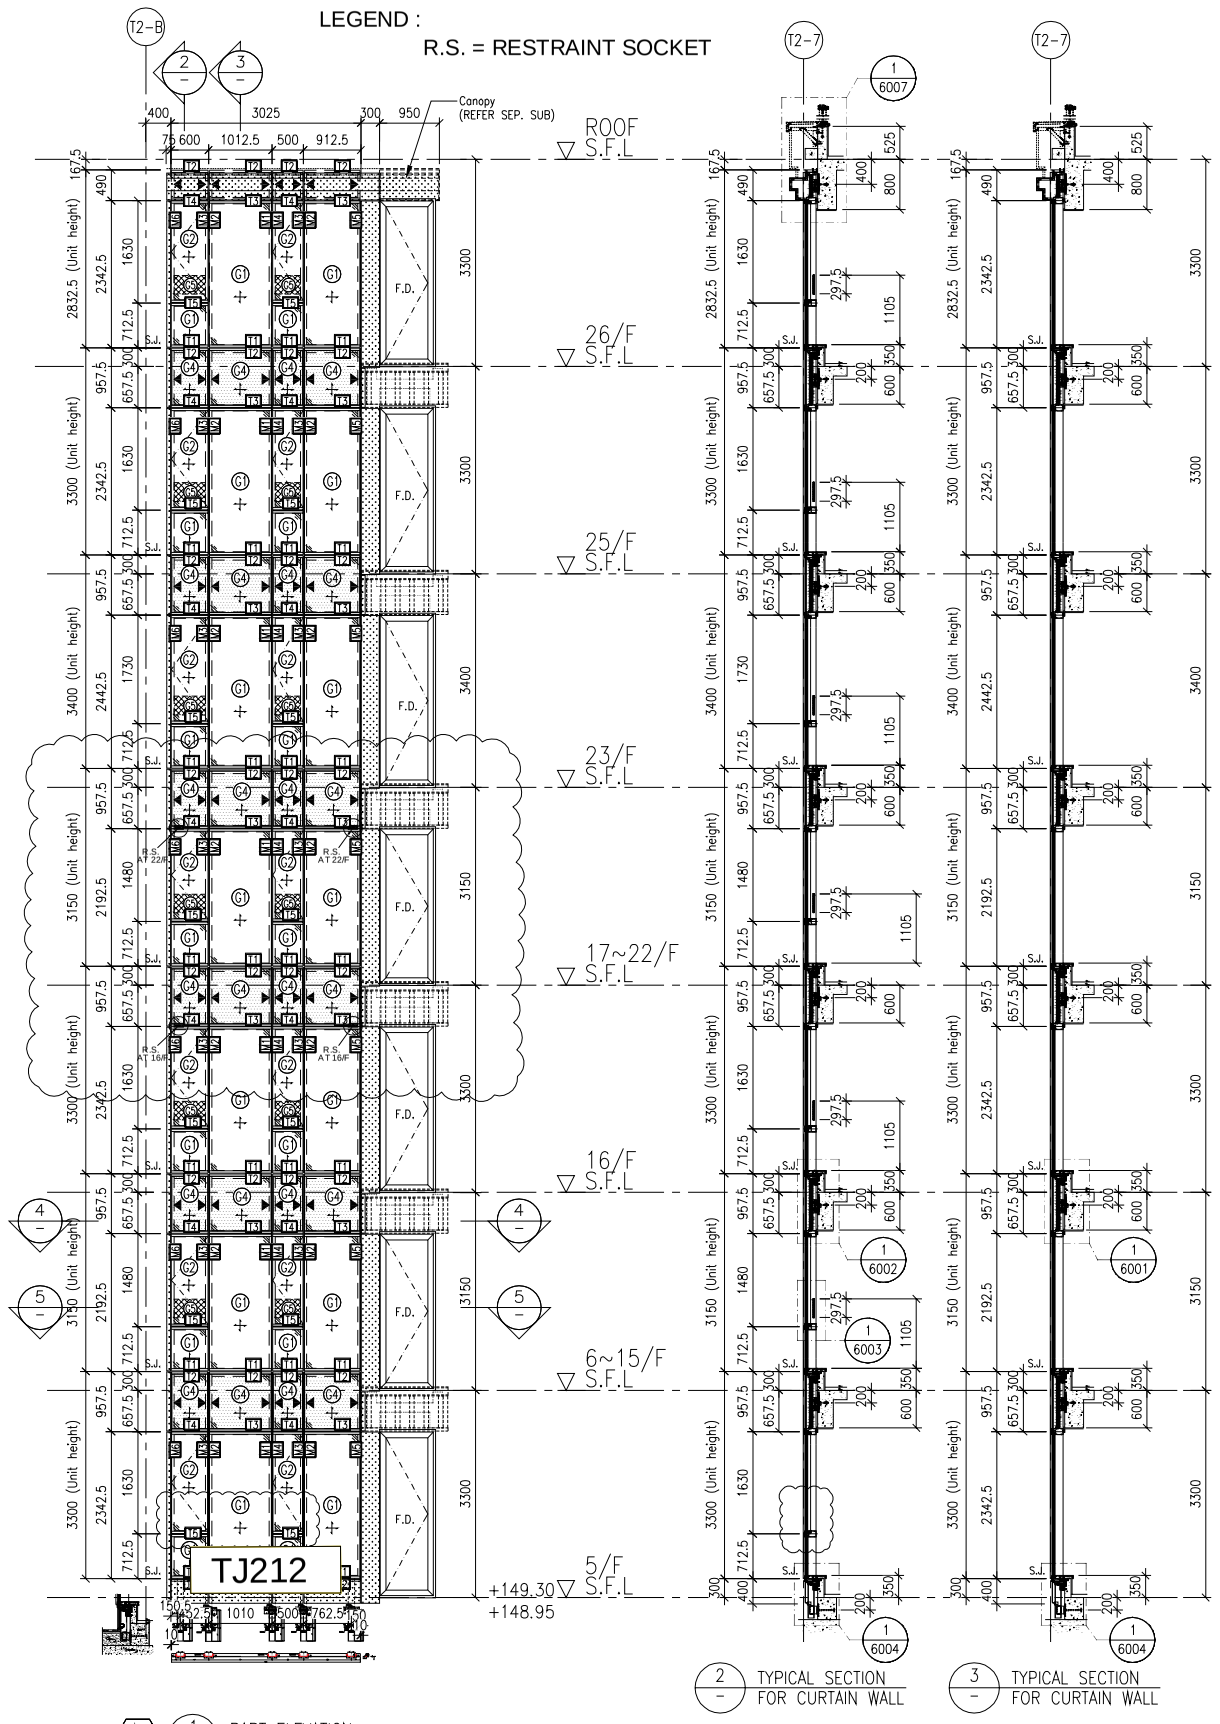


2 – TYPICAL SECTION FOR CURTAIN WALL


3 – TYPICAL SECTION FOR CURTAIN WALL

6 – PART ELEVATION FOR CURTAIN WALL


7 – TYPICAL SECTION FOR CURTAIN WALL

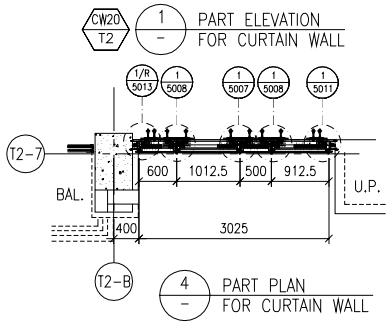


4 – PART PLAN FOR CURTAIN WALL

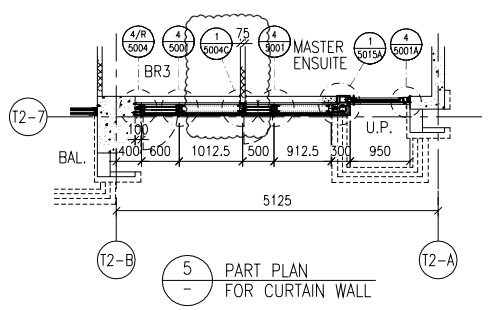

5 – PART PLAN FOR CURTAIN WALL

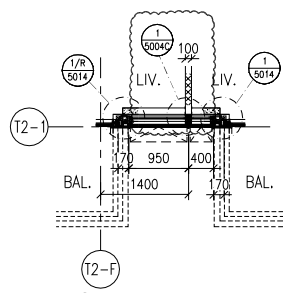

9 – PART PLAN FOR CURTAIN WALL

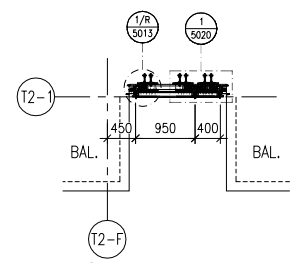

8 – PART PLAN FOR CURTAIN WALL

LEGEND:

- 10mm HEAT STRENGTHENED GLASS (OUTER) + 12mm AIR SPACE +12mm THK. TEMPERED CLEAR GLASS (INNER)
- 10mm HEAT STRENGTHENED GLASS (OUTER) + 12mm AIR SPACE +10mm THK. TEMPERED CLEAR GLASS (INNER)
- 12mm THK. HEAT STRENGTHENED GLASS & 2mm THK. ALUM. BACKPAN (SPANDREL GLASS)
- 12mm THK. CLEAR TEMPERED GLASS (INTERNAL PROTECTIVE BARRIER)
- 3mm THK. ALUM. CLADDING
- S.J. – STACK JOINT (WIND LOAD)
- AE01 – ALUM. EXTRUSION DIE NO.
- ▲ – SUPPORT POINT (WIND LOAD + DEAD LOAD)
- ● – SUPPORT POINT (WIND LOAD)

FLOOR LEVEL (S.F.L.)

FLOOR	LEVEL
ROOF	+210.00
26/F	+206.70
25/F	+203.40
23/F	+200.00
22/F	+196.85
21/F	+193.70
20/F	+190.55
19/F	+187.40
18/F	+184.25
17/F	+181.10
16/F	+177.80
15/F	+174.65
12/F	+171.50
11/F	+168.35
10/F	+165.20
9/F	+162.05
8/F	+158.90
7/F	+155.75
6/F	+152.60
5/F	+149.30

B.D. REF :

CLIENT :

SHIMAO GROUP HOLDINGS LIMITED

ARCHITECT :

WONG TUNG & PARTNERS LIMITED
ARCHITECTS & PLANNERS

MAIN CONTRACTOR :

協興建築有限公司
HIP HING CONSTRUCTION CO LTD

STRUCTURAL ENGINEER :

C M WONG & ASSOCIATES LTD
黃志明建築工程師有限公司

FACADE CONSULTANT:

MEINHARDT

NOTE :

1. ALL DIMENSIONS ARE IN mm.
2. ALL ELEVATIONS ARE VIEWED FROM OUTSIDE.
3. ALL DIMENSIONS TO BE VERIFIED ON SITE BEFORE FABRICATION.

LEGEND :

X1 – DETAIL MARK NO.
X001 – REFER SHEET NO.

1. F.F.L. --FINISHED FLOOR LEVEL
2. S.F.L. --STRUCTURAL FLOOR LEVEL
3. /R --REVERSED DETAIL

NO.	DATE	REVISED	BY
A	05-10-2021	REVISION SUBJECT TO ARCH. COMMENT	

JOB NO. : J-853

PROJECT :

PROPOSED RESIDENTIAL DEVELOPMENT AT N.K.I.L. 6542 YIN PING ROAD KOWLOON

TITLE :


PART ELEVATION FOR CURTAIN WALL AT TOWER 2

DATE : 26-MAR-21 | SCALE : 1:60 (A1)

DRAWN BY : LHR | CHECKED BY :

美特鋁質有限公司
MIDI ALUMINIUM FABRICATOR LTD.
Units 6-8, Sunray Industrial Centre, 1/F
610 Cha Kwo Ling Road, Kowloon
Tel:23489211-4 Fax:(852)27727666

DWG NO. : J853-SD-CW-4205 | REV. : B

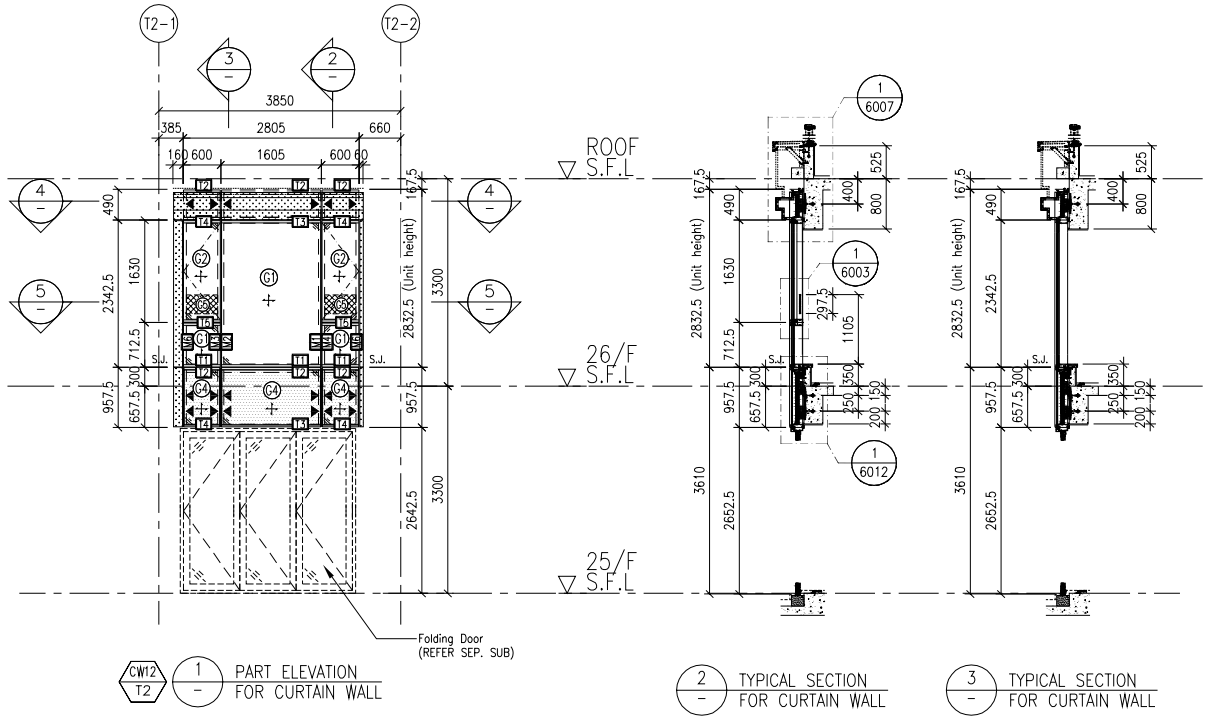


CW12 / T2 — 1 — PART ELEVATION FOR CURTAIN WALL

1
6007
1
6003
1
6012
1105
1
6005A

2 — TYPICAL SECTION FOR CURTAIN WALL

3 — TYPICAL SECTION FOR CURTAIN WALL

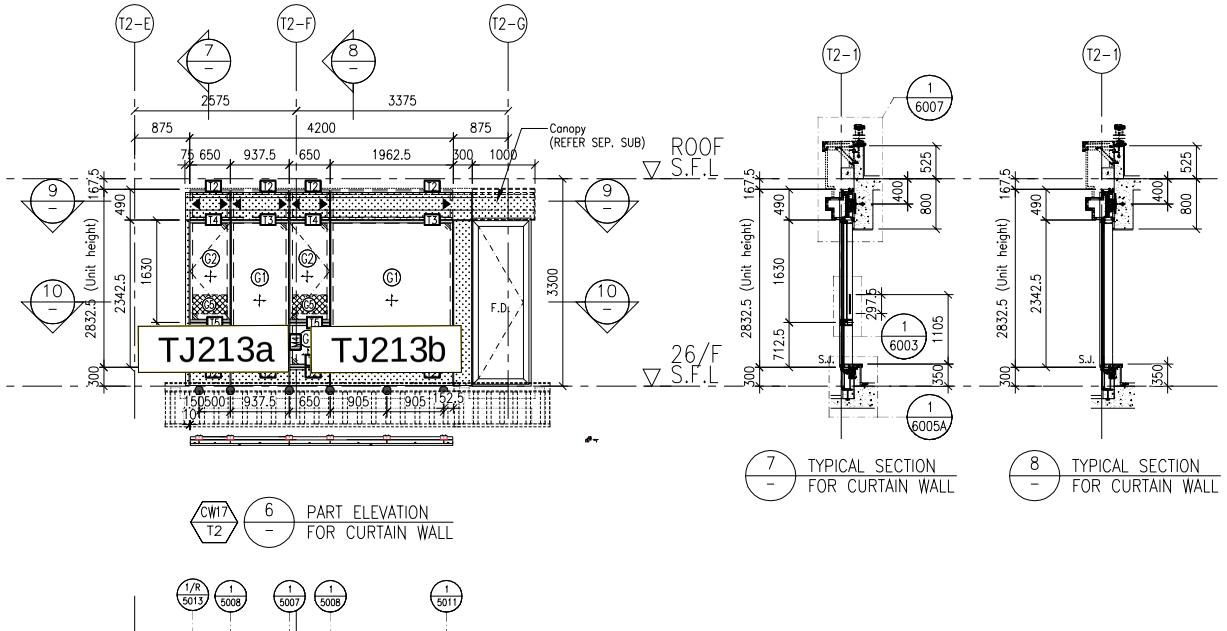


CW17 / T2 — 6 — PART ELEVATION FOR CURTAIN WALL


1
6007
1
6003
1105
1
6005A

7 — TYPICAL SECTION FOR CURTAIN WALL


8 — TYPICAL SECTION FOR CURTAIN WALL

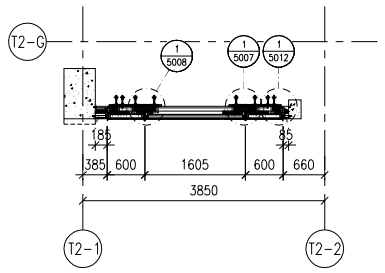


4 — PART PLAN FOR CURTAIN WALL

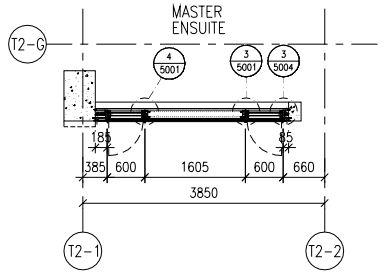

5 — PART PLAN FOR CURTAIN WALL

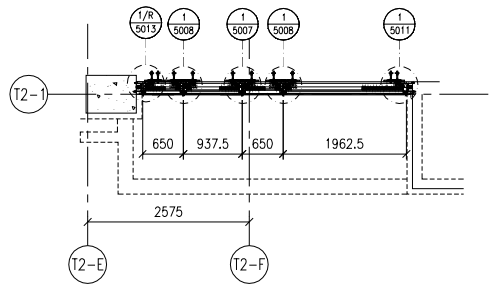

9 — PART PLAN FOR CURTAIN WALL

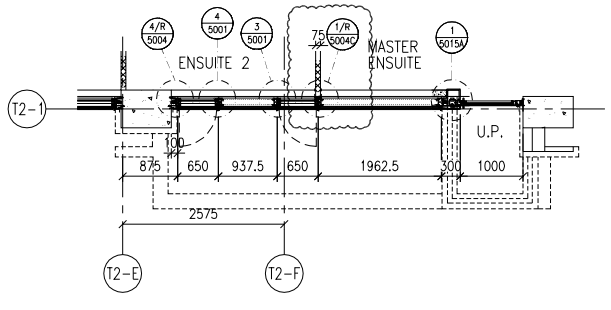

10 — PART PLAN FOR CURTAIN WALL

FLOOR LEVEL (S.F.L.)

FLOOR	LEVEL
ROOF	+210.00
26/F	+206.70
25/F	+203.40

LEGEND:

- G1+ — 10mm HEAT STRENGTHENED GLASS (OUTER) + 12mm AIR SPACE +12mm THK. TEMPERED CLEAR GLASS (INNER)
- G2+ — 10mm HEAT STRENGTHENED GLASS (OUTER) + 12mm AIR SPACE +10mm THK. TEMPERED CLEAR GLASS (INNER)
- CA+ — 12mm THK. HEAT STRENGTHENED GLASS & 2mm THK. ALUM. BACKPAN (SPANDREL GLASS)
- CG — 12mm THK. CLEAR TEMPERED GLASS (INTERNAL PROTECTIVE BARRIER)
- 3mm THK. ALUM. CLADDING
- S.J. — STACK JOINT (WIND LOAD)
- AE01 — ALUM. EXTRUSION DIE NO.
- ▲ — SUPPORT POINT (WIND LOAD + DEAD LOAD)
- ● — SUPPORT POINT (WIND LOAD)

B.D. REF :

CLIENT :
SHIMAO GROUP HOLDINGS LIMITED

ARCHITECT :
WONG TUNG & PARTNERS LIMITED
ARCHITECTS & PLANNERS

MAIN CONTRACTOR :
協興建築有限公司
HIP HING CONSTRUCTION CO LTD

STRUCTURAL ENGINEER :
C M WONG & ASSOCIATES LTD
黃志明建築工程師有限公司

FACADE CONSULTANT:
MEINHARDT

NOTE :
1. ALL DIMENSIONS ARE IN mm.
2. ALL ELEVATIONS ARE VIEWED FROM OUTSIDE.
3. ALL DIMENSIONS TO BE VERIFIED ON SITE BEFORE FABRICATION.

LEGEND :
- X1 / XO01 — DETAIL MARK NO. / REFER SHEET NO.
1. F.F.L. -- FINISHED FLOOR LEVEL
2. S.F.L. -- STRUCTURAL FLOOR LEVEL
3. /R -- REVERSED DETAIL

NO.	DATE	REVISED	BY

JOB NO. : J-853

PROJECT :
PROPOSED RESIDENTIAL DEVELOPMENT AT N.K.I.L. 6542 YIN PING ROAD KOWLOON

TITLE :
PART ELEVATION FOR CURTAIN WALL AT TOWER 2


DATE : 05-OCT-21 | SCALE : 1:60 (A1)

DRAWN BY : LHR | CHECKED BY :

美特鋁質有限公司
MIDI ALUMINIUM FABRICATOR LTD.
Units 6-8, Sunray Industrial Centre, 1/F
610 Cha Kwo Ling Road, Kowloon
Tel:23489211-4 Fax:(852)27727666

DWG NO. : J853-SD-CW-4206 | REV. : B

LEGEND :
R.S. = RESTRAINT SOCKET

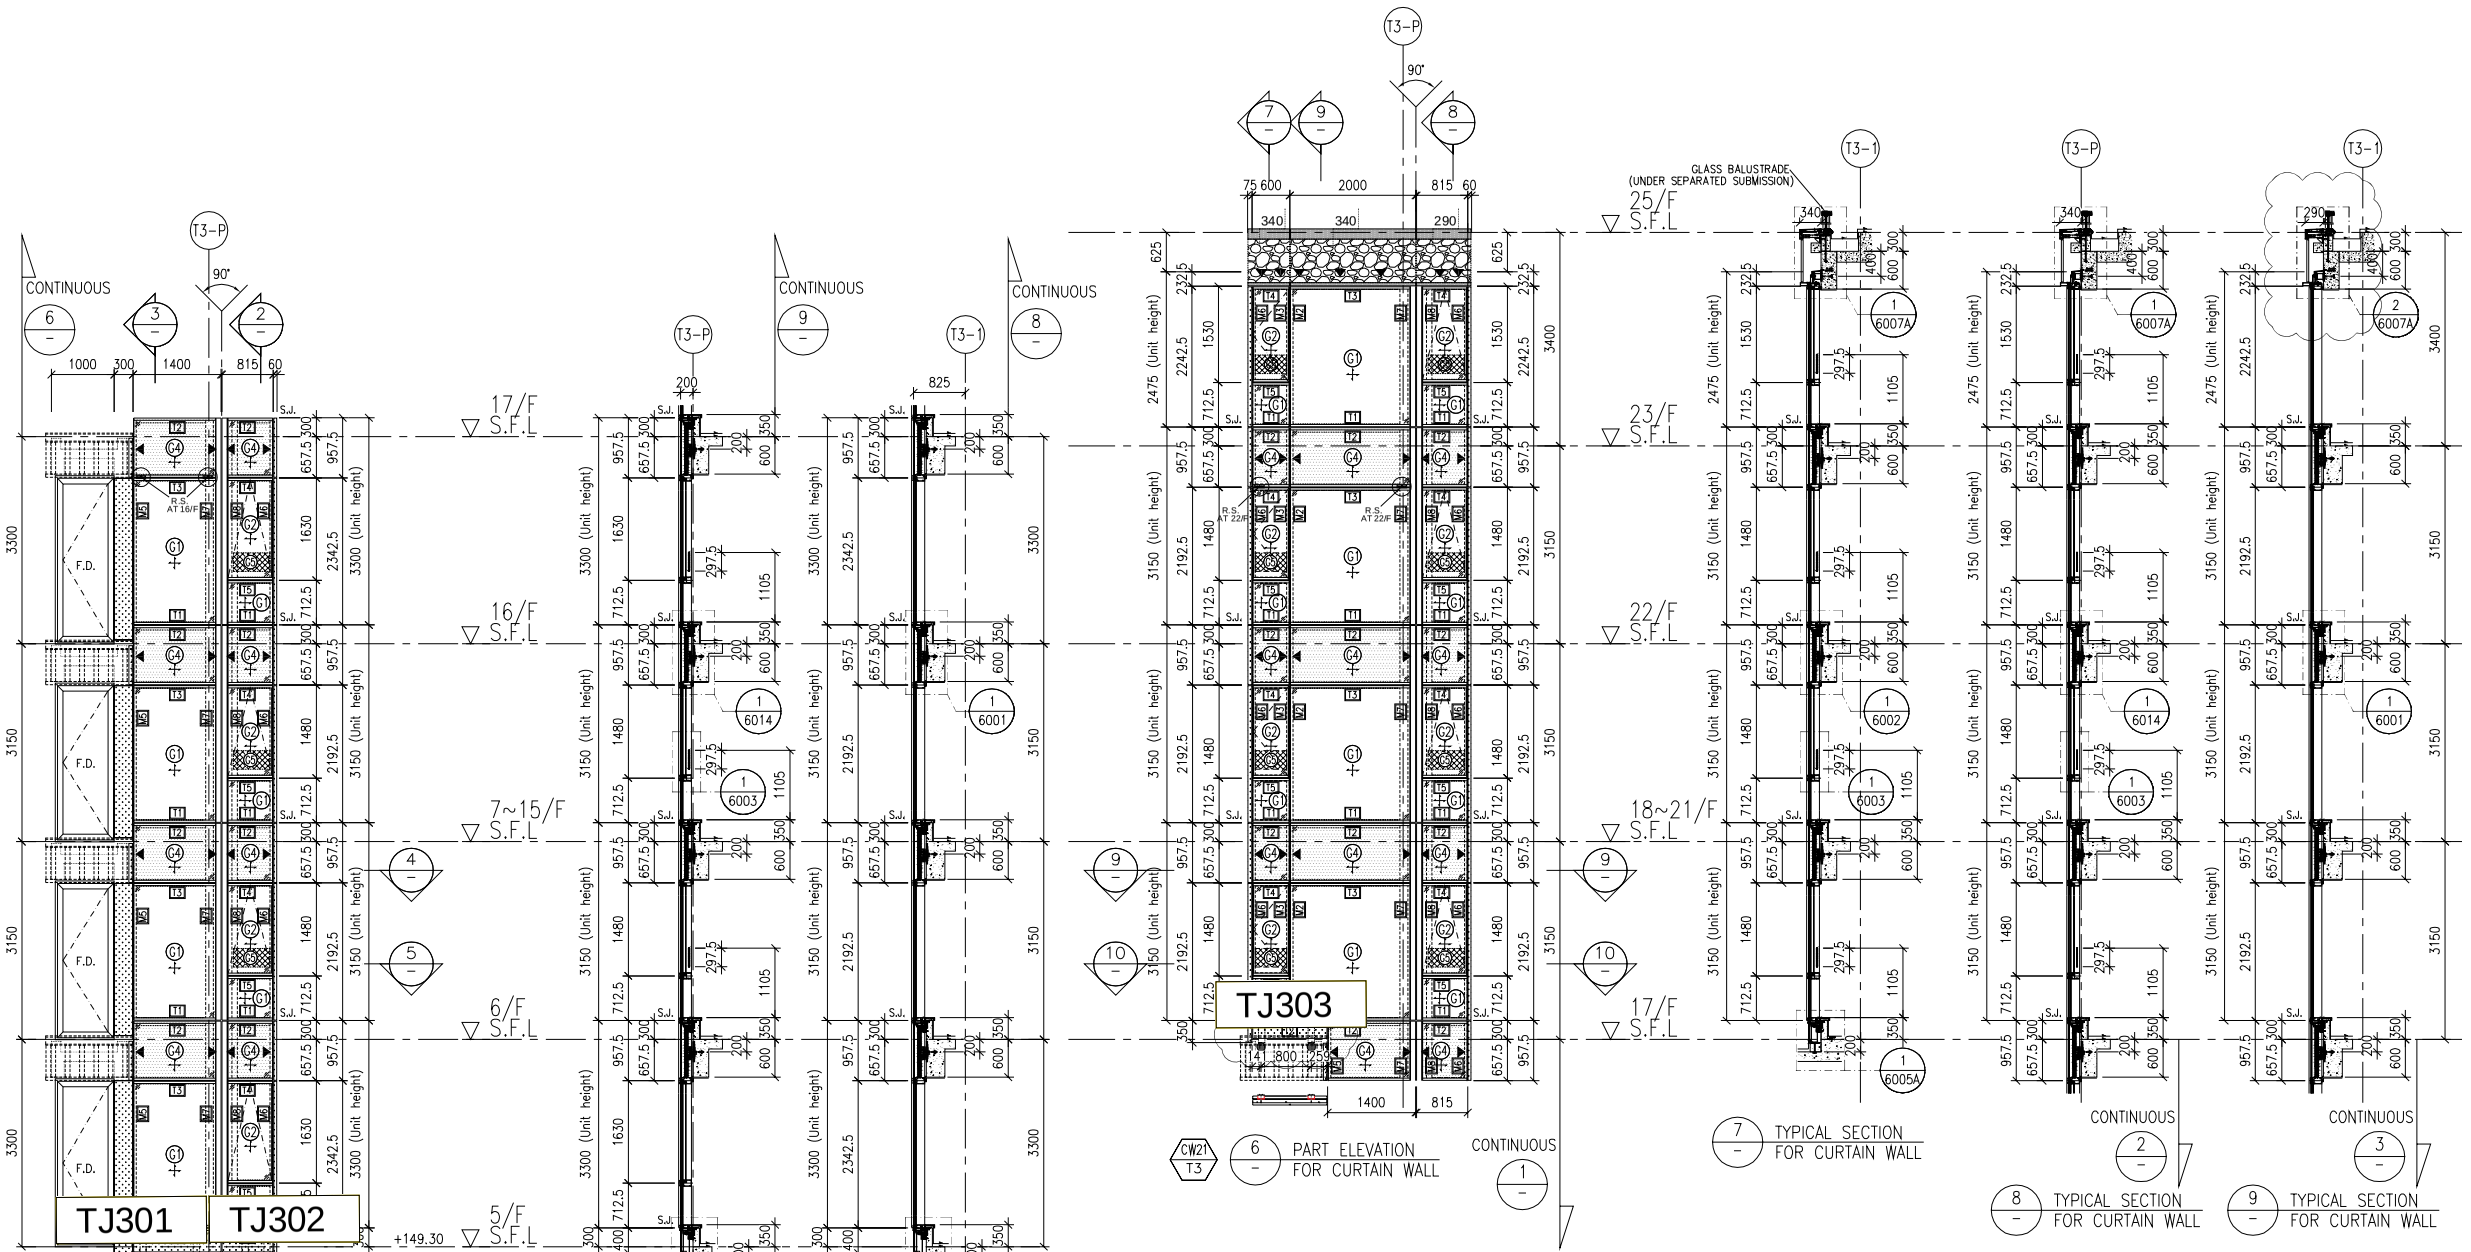

1 CW21 T3 — PART ELEVATION FOR CURTAIN WALL

2 — TYPICAL SECTION FOR CURTAIN WALL


3 — TYPICAL SECTION FOR CURTAIN WALL

6 CW21 T3 — PART ELEVATION FOR CURTAIN WALL


7 — TYPICAL SECTION FOR CURTAIN WALL

8 — TYPICAL SECTION FOR CURTAIN WALL


9 — TYPICAL SECTION FOR CURTAIN WALL

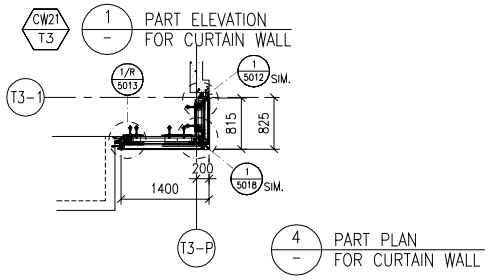


4 — PART PLAN FOR CURTAIN WALL

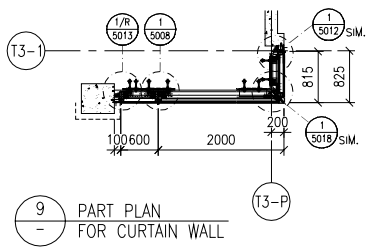

9 — PART PLAN FOR CURTAIN WALL

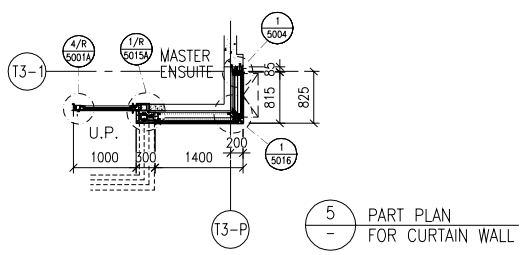

5 — PART PLAN FOR CURTAIN WALL

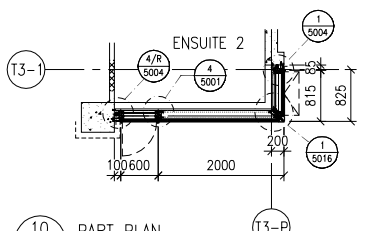

10 — PART PLAN FOR CURTAIN WALL

FLOOR LEVEL (S.F.L.)

FLOOR	LEVEL
25/F	+203.40
23/F	+200.00
22/F	+196.85
21/F	+193.70
20/F	+190.55
19/F	+187.40
18/F	+184.25
17/F	+181.10
16/F	+177.80
15/F	+174.65
12/F	+171.50
11/F	+168.35
10/F	+165.20
9/F	+162.05
8/F	+158.90
7/F	+155.75
6/F	+152.60
5/F	+149.30

LEGEND:
- G01 – 10mm HEAT STRENGTHENED GLASS (OUTER) + 12mm AIR SPACE +12mm THK. TEMPERED CLEAR GLASS (INNER)
- G02 – 10mm HEAT STRENGTHENED GLASS (OUTER) + 12mm AIR SPACE +10mm THK. TEMPERED CLEAR GLASS (INNER)
- G04 – 12mm THK. HEAT STRENGTHENED GLASS & 2mm THK. ALUM. BACKPAN (SPANDREL GLASS)
- G05 – 12mm THK. CLEAR TEMPERED GLASS (INTERNAL PROTECTIVE BARRIER)
- 3mm THK. ALUM. CLADDING
- S.J. – STACK JOINT (WIND LOAD)
- AE01 – ALUM. EXTRUSION DIE NO.
- ▲ – SUPPORT POINT (WIND LOAD + DEAD LOAD)
- ● – SUPPORT POINT (WIND LOAD)

B.D. REF :

CLIENT :
SHIMAO GROUP HOLDINGS LIMITED

ARCHITECT :
WONG TUNG & PARTNERS LIMITED
ARCHITECTS & PLANNERS

MAIN CONTRACTOR :
協興建築有限公司
HIP HING CONSTRUCTION CO LTD

STRUCTURAL ENGINEER :
C M WONG & ASSOCIATES LTD
黃志明建築工程師有限公司

FACADE CONSULTANT:
MEINHARDT

NOTE :
1. ALL DIMENSIONS ARE IN mm.
2. ALL ELEVATIONS ARE VIEWED FROM OUTSIDE.
3. ALL DIMENSIONS TO BE VERIFIED ON SITE BEFORE FABRICATION.

LEGEND :
- X1 / X001 — DETAIL MARK NO. / REFER SHEET NO.
1. F.F.L. --FINISHED FLOOR LEVEL
2. S.F.L. --STRUCTURAL FLOOR LEVEL
3. /R --REVERSED DETAIL

NO.	DATE	REVISED	BY
A	05-10-2021	REVISION SUBJECT TO ARCH. COMMENT	

JOB NO. : J-853

PROJECT :
PROPOSED RESIDENTIAL DEVELOPMENT AT N.K.I.L. 6542
YIN PING ROAD
KOWLOON

TITLE :
PART ELEVATION FOR CURTAIN WALL AT TOWER 3


DATE : 26-MAR-21 | SCALE : 1:60 (A1)

DRAWN BY : LHR | CHECKED BY :


美特鋁質有限公司
MIDI ALUMINIUM FABRICATOR LTD.
Units 6-8, Sunray Industrial Centre, 1/F
610 Cha Kwo Ling Road, Kowloon
Tel:23489211-4 Fax:(852)27727666

DWG NO. : J853-SD-CW-4301 | REV. : C

LEGEND :
R.S. = RESTRAINT SOCKET

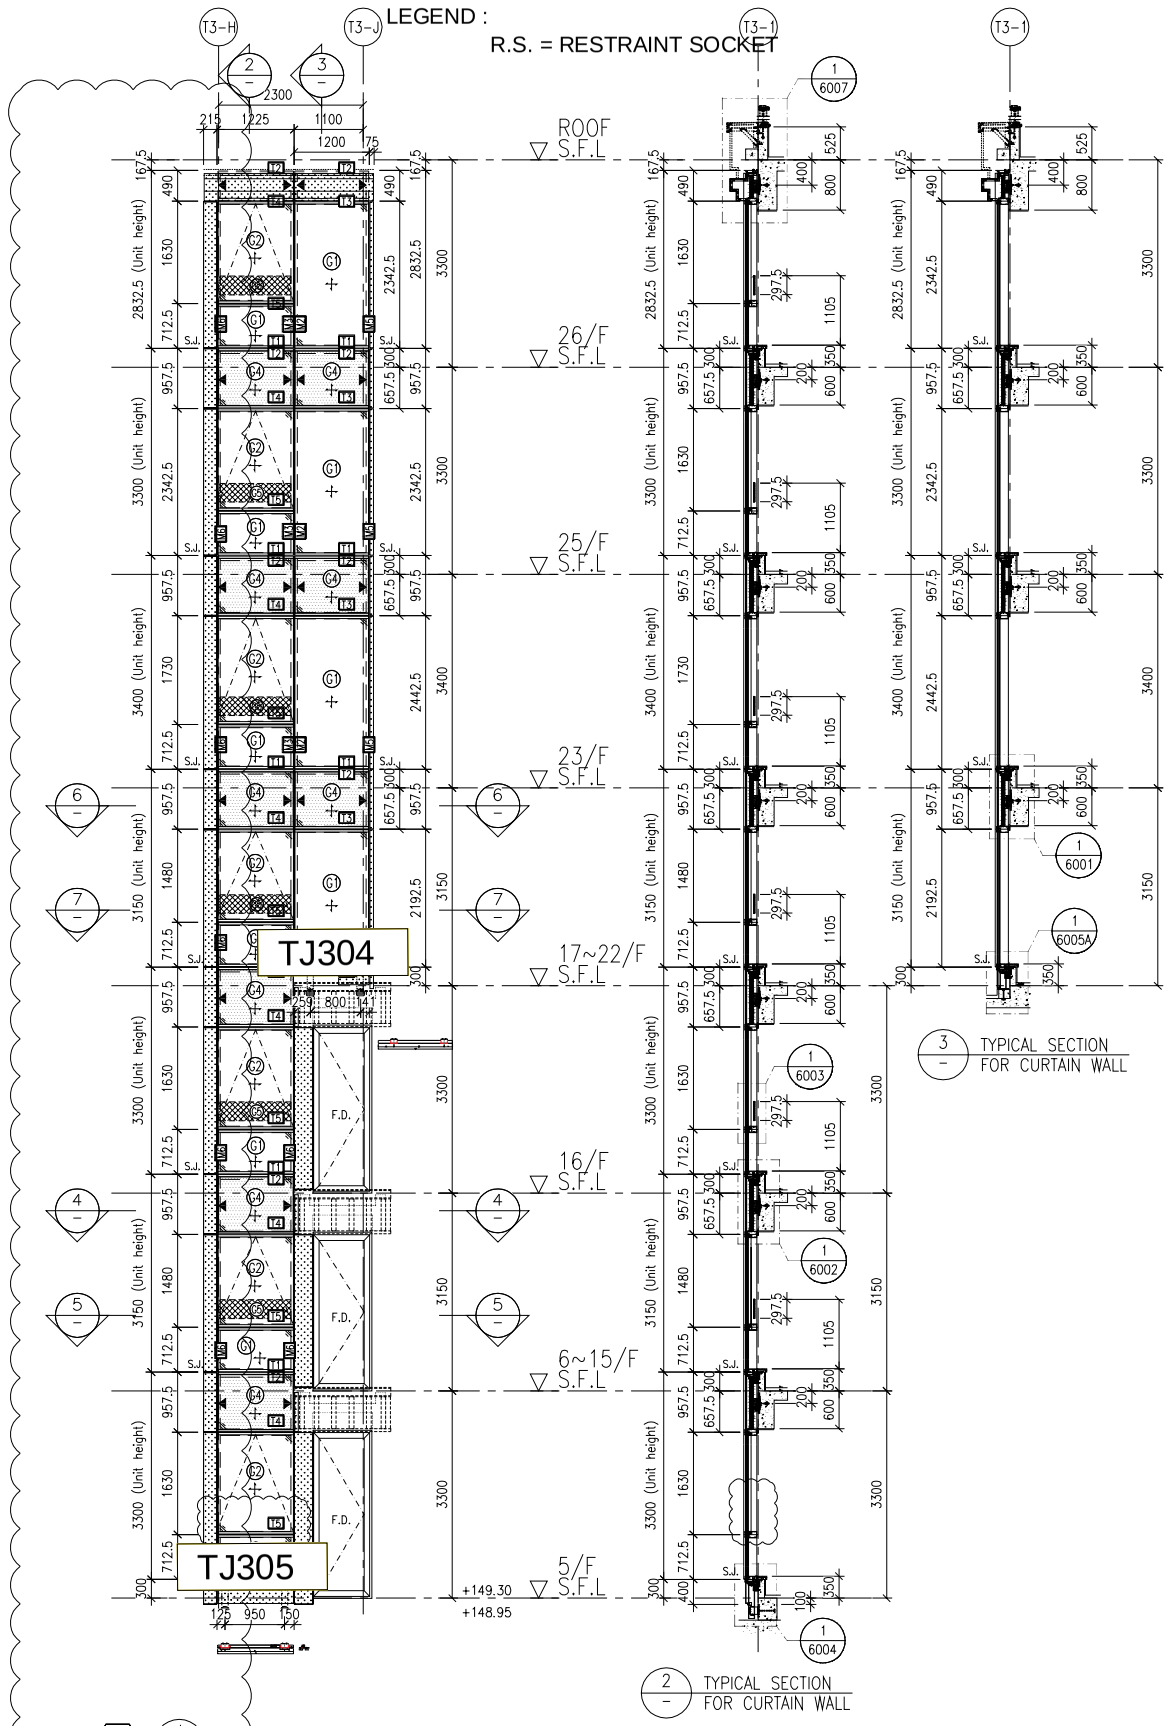

3 TYPICAL SECTION FOR CURTAIN WALL

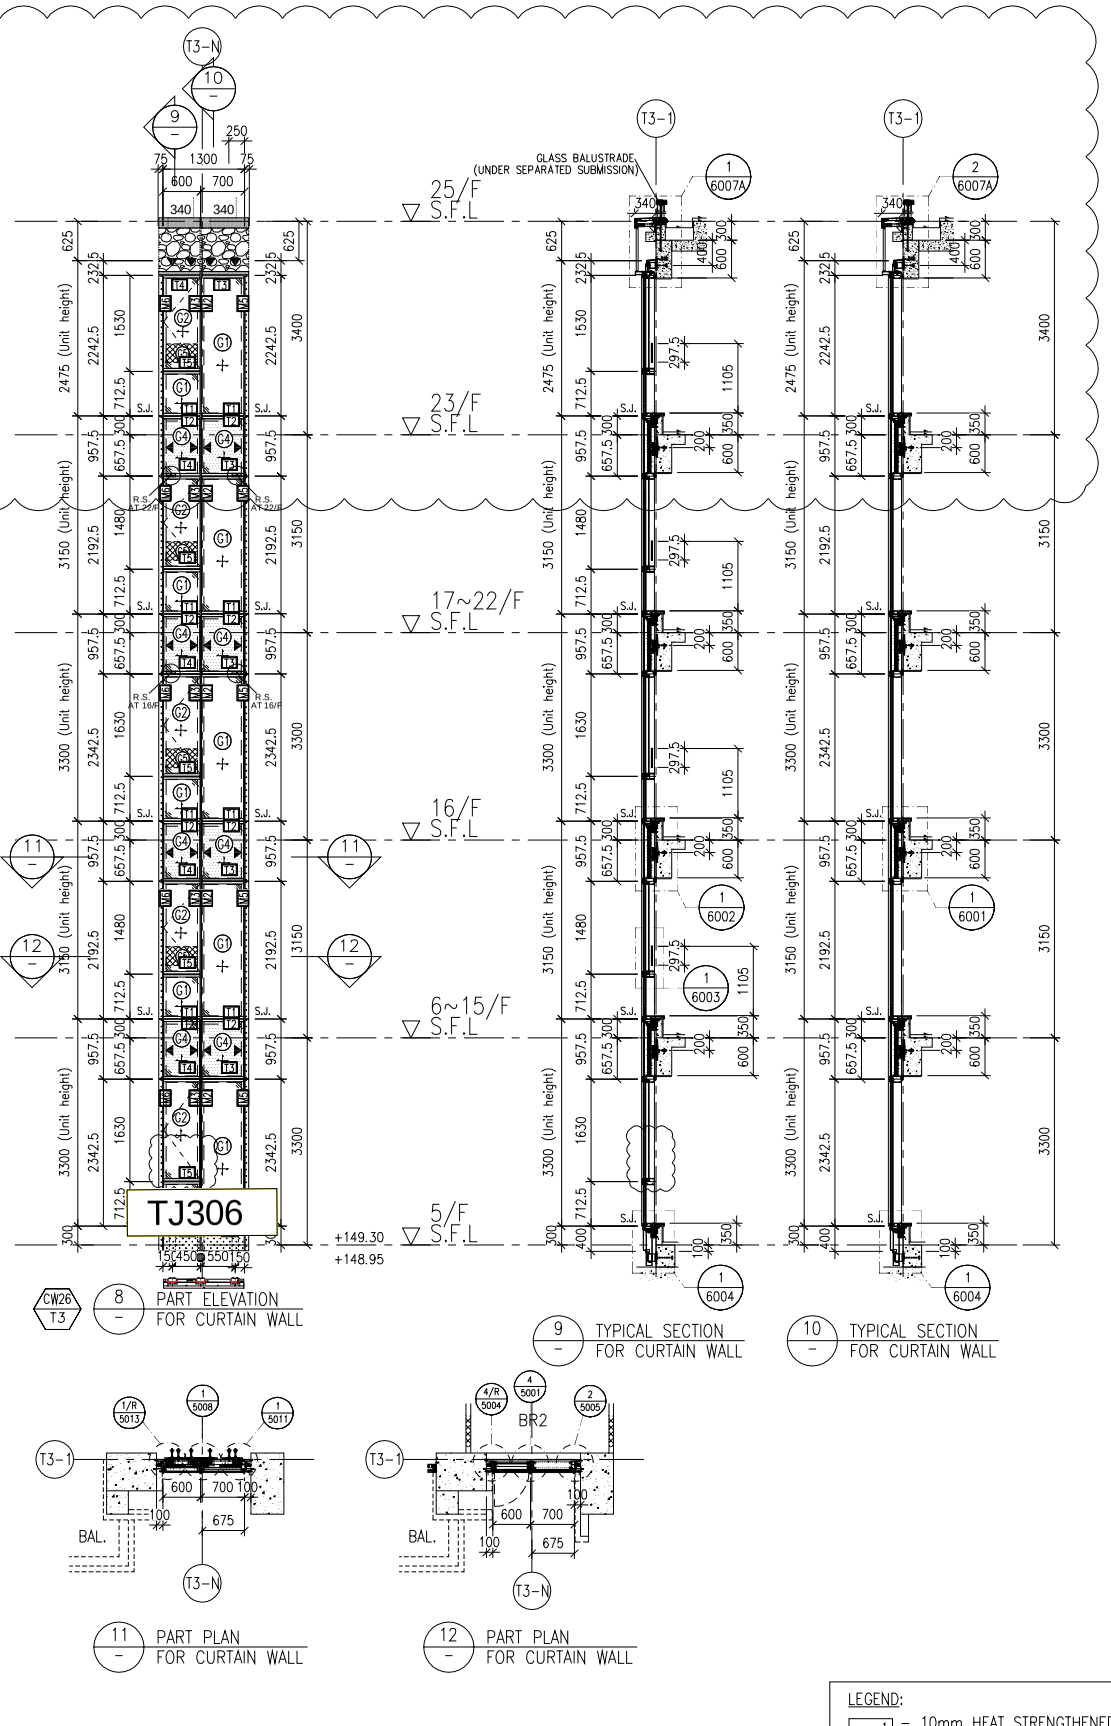


CW26 T3 — 8 PART ELEVATION FOR CURTAIN WALL

9 TYPICAL SECTION FOR CURTAIN WALL

10 TYPICAL SECTION FOR CURTAIN WALL


11 PART PLAN FOR CURTAIN WALL

12 PART PLAN FOR CURTAIN WALL

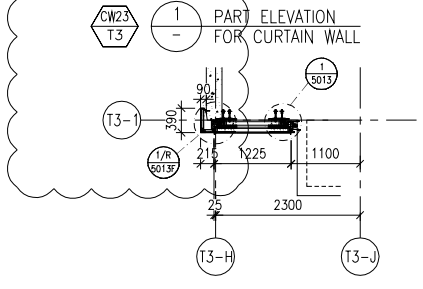


CW23 T3 — 1 PART ELEVATION FOR CURTAIN WALL


4 PART PLAN FOR CURTAIN WALL

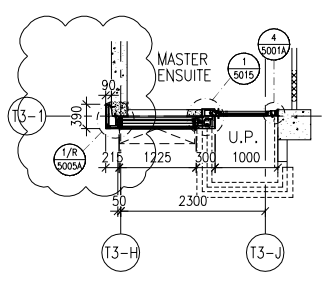

5 PART PLAN FOR CURTAIN WALL

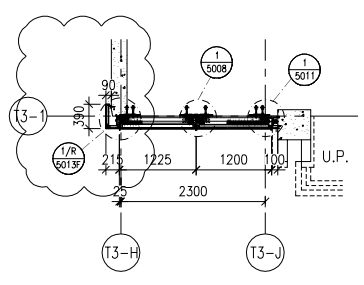

6 PART PLAN FOR CURTAIN WALL

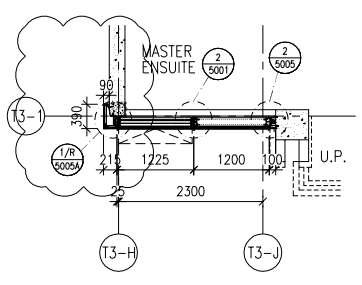

7 PART PLAN FOR CURTAIN WALL

T2 FLOOR LEVEL (S.F.L.)

FLOOR	LEVEL
R/F	+210.00
26/F	+206.70
25/F	+203.40
23/F	+200.00
22/F	+196.85
21/F	+193.70
20/F	+190.55
19/F	+187.40
18/F	+184.25
17/F	+181.10
16/F	+177.80
15/F	+174.65
12/F	+171.50
11/F	+168.35
10/F	+165.20
9/F	+162.05
8/F	+158.90
7/F	+155.75
6/F	+152.60
5/F	+149.30

LEGEND:
- C01 – 10mm HEAT STRENGTHENED GLASS (OUTER) + 12mm AIR SPACE +12mm THK. TEMPERED CLEAR GLASS (INNER)
- C02 – 10mm HEAT STRENGTHENED GLASS (OUTER) + 12mm AIR SPACE +10mm THK. TEMPERED CLEAR GLASS (INNER)
- C03 – 12mm THK. HEAT STRENGTHENED GLASS & 2mm THK. ALUM. BACKPAN (SPANDREL GLASS)
- C04 – 12mm THK. CLEAR TEMPERED GLASS (INTERNAL PROTECTIVE BARRIER)
- 3mm THK. ALUM. CLADDING
- S.J. – STACK JOINT (WIND LOAD)
- AE01 – ALUM. EXTRUSION DIE NO.
- ▲ – SUPPORT POINT (WIND LOAD + DEAD LOAD)
- ● – SUPPORT POINT (WIND LOAD)

B.D. REF :

CLIENT :
SHIMAO GROUP HOLDINGS LIMITED

ARCHITECT :
WONG TUNG & PARTNERS LIMITED
ARCHITECTS & PLANNERS

MAIN CONTRACTOR :
協興建築有限公司
HIP HING CONSTRUCTION CO LTD

STRUCTURAL ENGINEER :
C M WONG & ASSOCIATES LTD
黃志明建築工程師有限公司

FACADE CONSULTANT:
MEINHARDT

NOTE :
1. ALL DIMENSIONS ARE IN mm.
2. ALL ELEVATIONS ARE VIEWED FROM OUTSIDE.
3. ALL DIMENSIONS TO BE VERIFIED ON SITE BEFORE FABRICATION.

LEGEND :
- X1 / X001 — DETAIL MARK NO. / REFER SHEET NO.
1. F.F.L. --FINISHED FLOOR LEVEL
2. S.F.L. --STRUCTURAL FLOOR LEVEL
3. (/R) --REVERSED DETAIL

NO.	DATE	REVISED	BY
A	05-10-2021	REVISION SUBJECT TO ARCH. COMMENT	

JOB NO. : J-853

PROJECT :
PROPOSED RESIDENTIAL DEVELOPMENT AT N.K.I.L. 6542
YIN PING ROAD
KOWLOON

TITLE :
PART ELEVATION FOR CURTAIN WALL AT TOWER 3


DATE : 26-MAR-21 | SCALE : 1:60 (A1)

DRAWN BY : LHR | CHECKED BY :

美特鋁質有限公司
MIDI ALUMINIUM FABRICATOR LTD.
Units 6-8, Sunray Industrial Centre, 1/F
610 Cha Kwo Ling Road, Kowloon
Tel:23489211-4 Fax:(852)27727666

DWG NO. : J853-SD-CW-4302 | REV. : C


LEGEND :
R.S. = RESTRAINT SOCKET

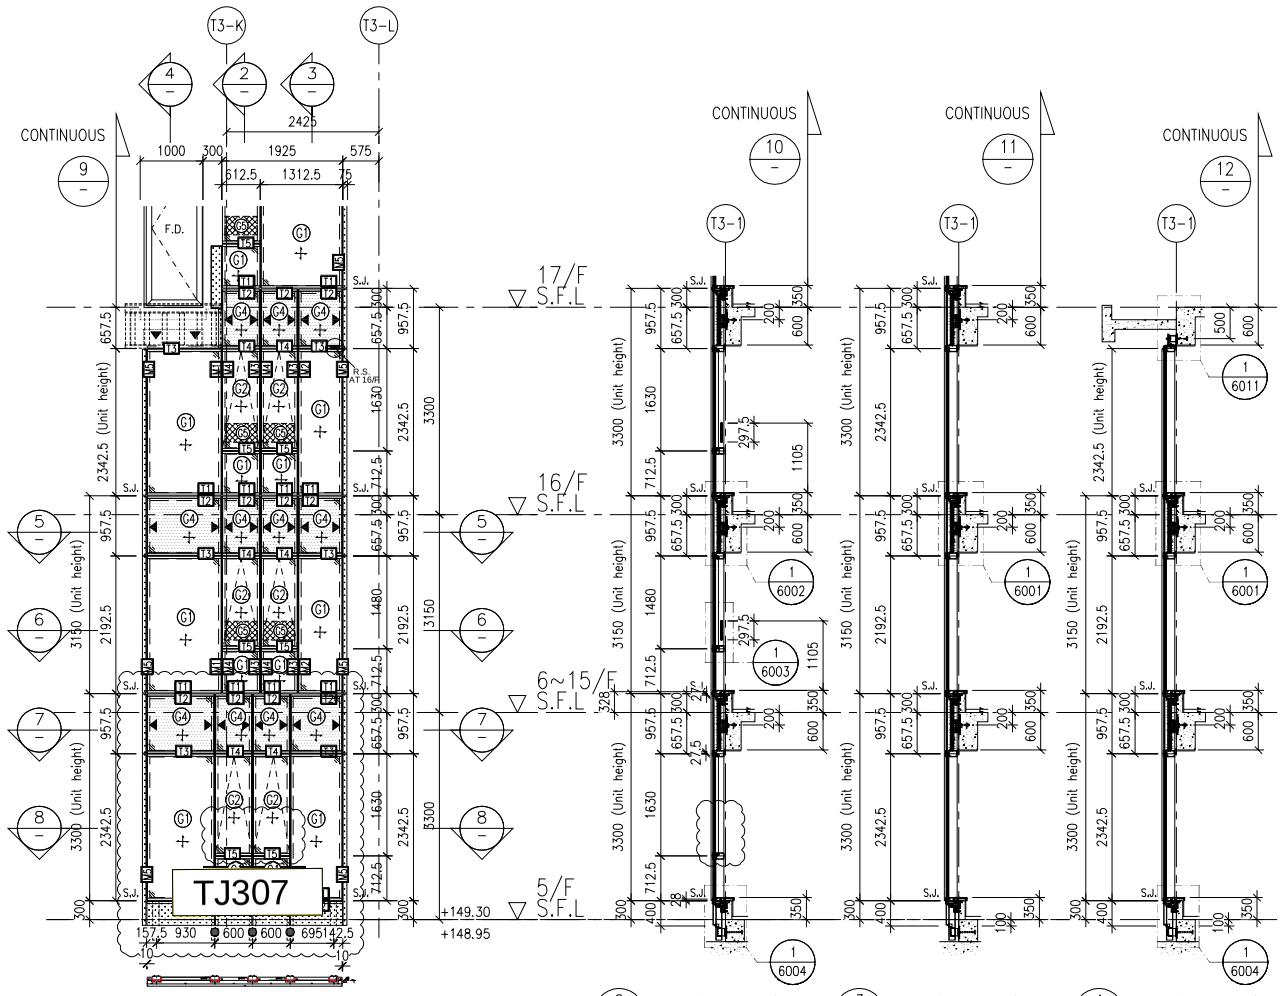

2 TYPICAL SECTION FOR CURTAIN WALL

3 TYPICAL SECTION FOR CURTAIN WALL

4 TYPICAL SECTION FOR CURTAIN WALL

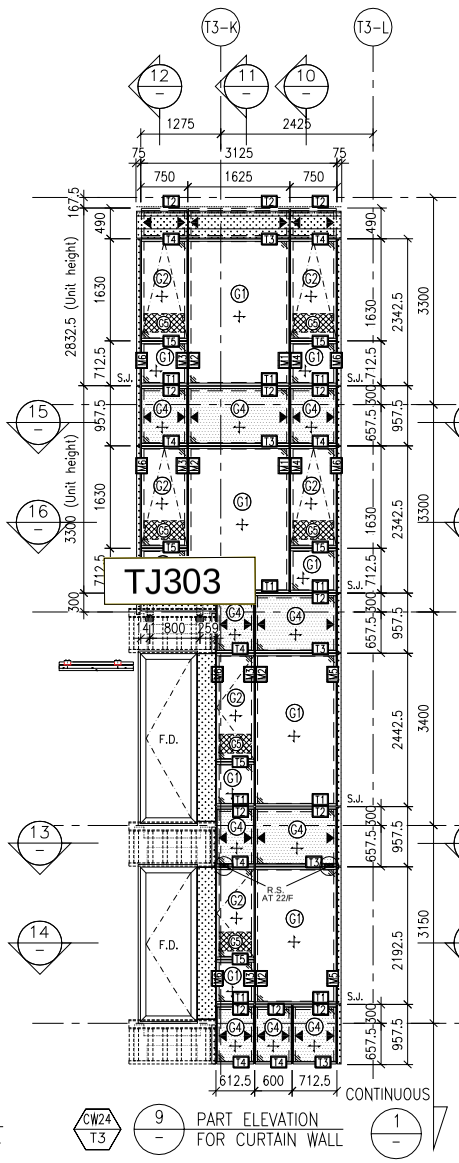


CW24 T3 9 PART ELEVATION FOR CURTAIN WALL

10 TYPICAL SECTION FOR CURTAIN WALL


11 TYPICAL SECTION FOR CURTAIN WALL

12 TYPICAL SECTION FOR CURTAIN WALL


CW24 T3 1 PART ELEVATION FOR CURTAIN WALL

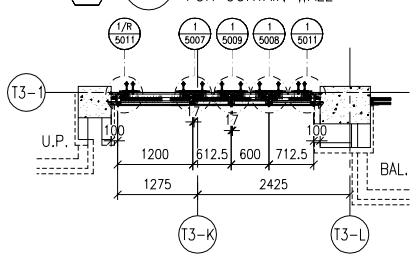


5 PART PLAN FOR CURTAIN WALL

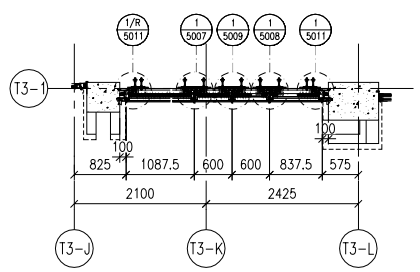


7 PART PLAN FOR CURTAIN WALL

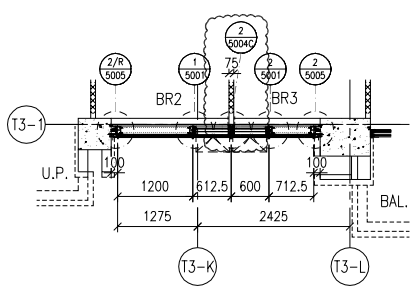


6 PART PLAN FOR CURTAIN WALL

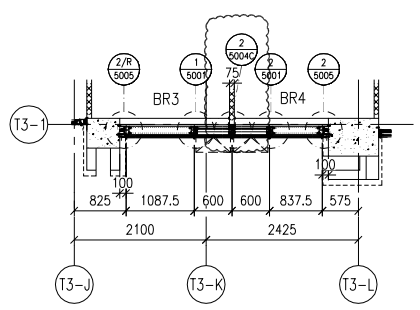


8 PART PLAN FOR CURTAIN WALL

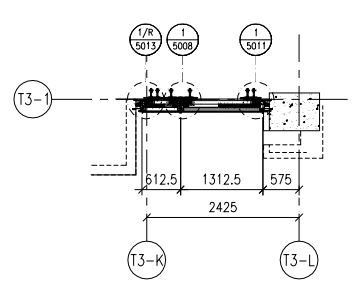


13 PART PLAN FOR CURTAIN WALL

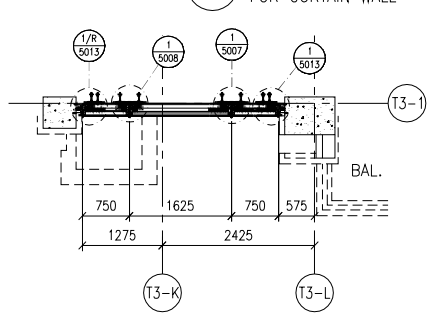

15 PART PLAN FOR CURTAIN WALL

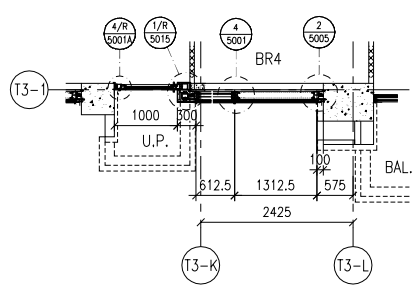

14 PART PLAN FOR CURTAIN WALL

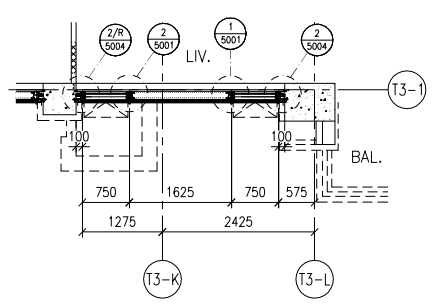

16 PART PLAN FOR CURTAIN WALL

T2 FLOOR LEVEL (S.F.L.)

FLOOR	LEVEL
R/F	+210.00
26/F	+206.70
25/F	+203.40
23/F	+200.00
22/F	+196.85
21/F	+193.70
20/F	+190.55
19/F	+187.40
18/F	+184.25
17/F	+181.10
16/F	+177.80
15/F	+174.65
12/F	+171.50
11/F	+168.35
10/F	+165.20
9/F	+162.05
8/F	+158.90
7/F	+155.75
6/F	+152.60
5/F	+149.30

LEGEND:
- G1 – 10mm HEAT STRENGTHENED GLASS (OUTER) + 12mm AIR SPACE +12mm THK. TEMPERED CLEAR GLASS (INNER)
- G2 – 10mm HEAT STRENGTHENED GLASS (OUTER) + 12mm AIR SPACE +10mm THK. TEMPERED CLEAR GLASS (INNER)
- G4 – 12mm THK. HEAT STRENGTHENED GLASS & 2mm THK. ALUM. BACKPAN (SPANDREL GLASS)
- G5 – 12mm THK. CLEAR TEMPERED GLASS (INTERNAL PROTECTIVE BARRIER)
- 3mm THK. ALUM. CLADDING
- S.J. – STACK JOINT (WIND LOAD)
- AE01 – ALUM. EXTRUSION DIE NO.
- ▲ – SUPPORT POINT (WIND LOAD + DEAD LOAD)
- ● – SUPPORT POINT (WIND LOAD)

B.D. REF :

CLIENT :
SHIMAO GROUP HOLDINGS LIMITED

ARCHITECT :
WONG TUNG & PARTNERS LIMITED
ARCHITECTS & PLANNERS

MAIN CONTRACTOR :
協興建築有限公司
HIP HING CONSTRUCTION CO LTD

STRUCTURAL ENGINEER :
C M WONG & ASSOCIATES LTD
黃志明建築工程師有限公司

FACADE CONSULTANT:
MEINHARDT

NOTE :
1. ALL DIMENSIONS ARE IN mm.
2. ALL ELEVATIONS ARE VIEWED FROM OUTSIDE.
3. ALL DIMENSIONS TO BE VERIFIED ON SITE BEFORE FABRICATION.

LEGEND :
X1 / X001 — DETAIL MARK NO. / REFER SHEET NO.
1. F.F.L. -- FINISHED FLOOR LEVEL
2. S.F.L. -- STRUCTURAL FLOOR LEVEL
3. /R -- REVERSED DETAIL

NO.	DATE	REVISED	BY
A	05-10-2021	REVISION SUBJECT TO ARCH. COMMENT	

JOB NO. : J-853

PROJECT :
PROPOSED RESIDENTIAL DEVELOPMENT AT N.K.I.L. 6542 YIN PING ROAD KOWLOON

TITLE :
PART ELEVATION FOR CURTAIN WALL AT TOWER 3

DATE : 26-MAR-21 | SCALE : 1:60 (A1)


DRAWN BY : LHR | CHECKED BY :


美特鋁質有限公司
MIDI ALUMINIUM FABRICATOR LTD.
Units 6-8, Sunray Industrial Centre, 1/F
610 Cha Kwo Ling Road, Kowloon
Tel:23489211-4 Fax:(852)27727666


DWG NO. : J853-SD-CW-4303 | REV. : B

LEGEND :

R.S. = RESTRAINT SOCKET

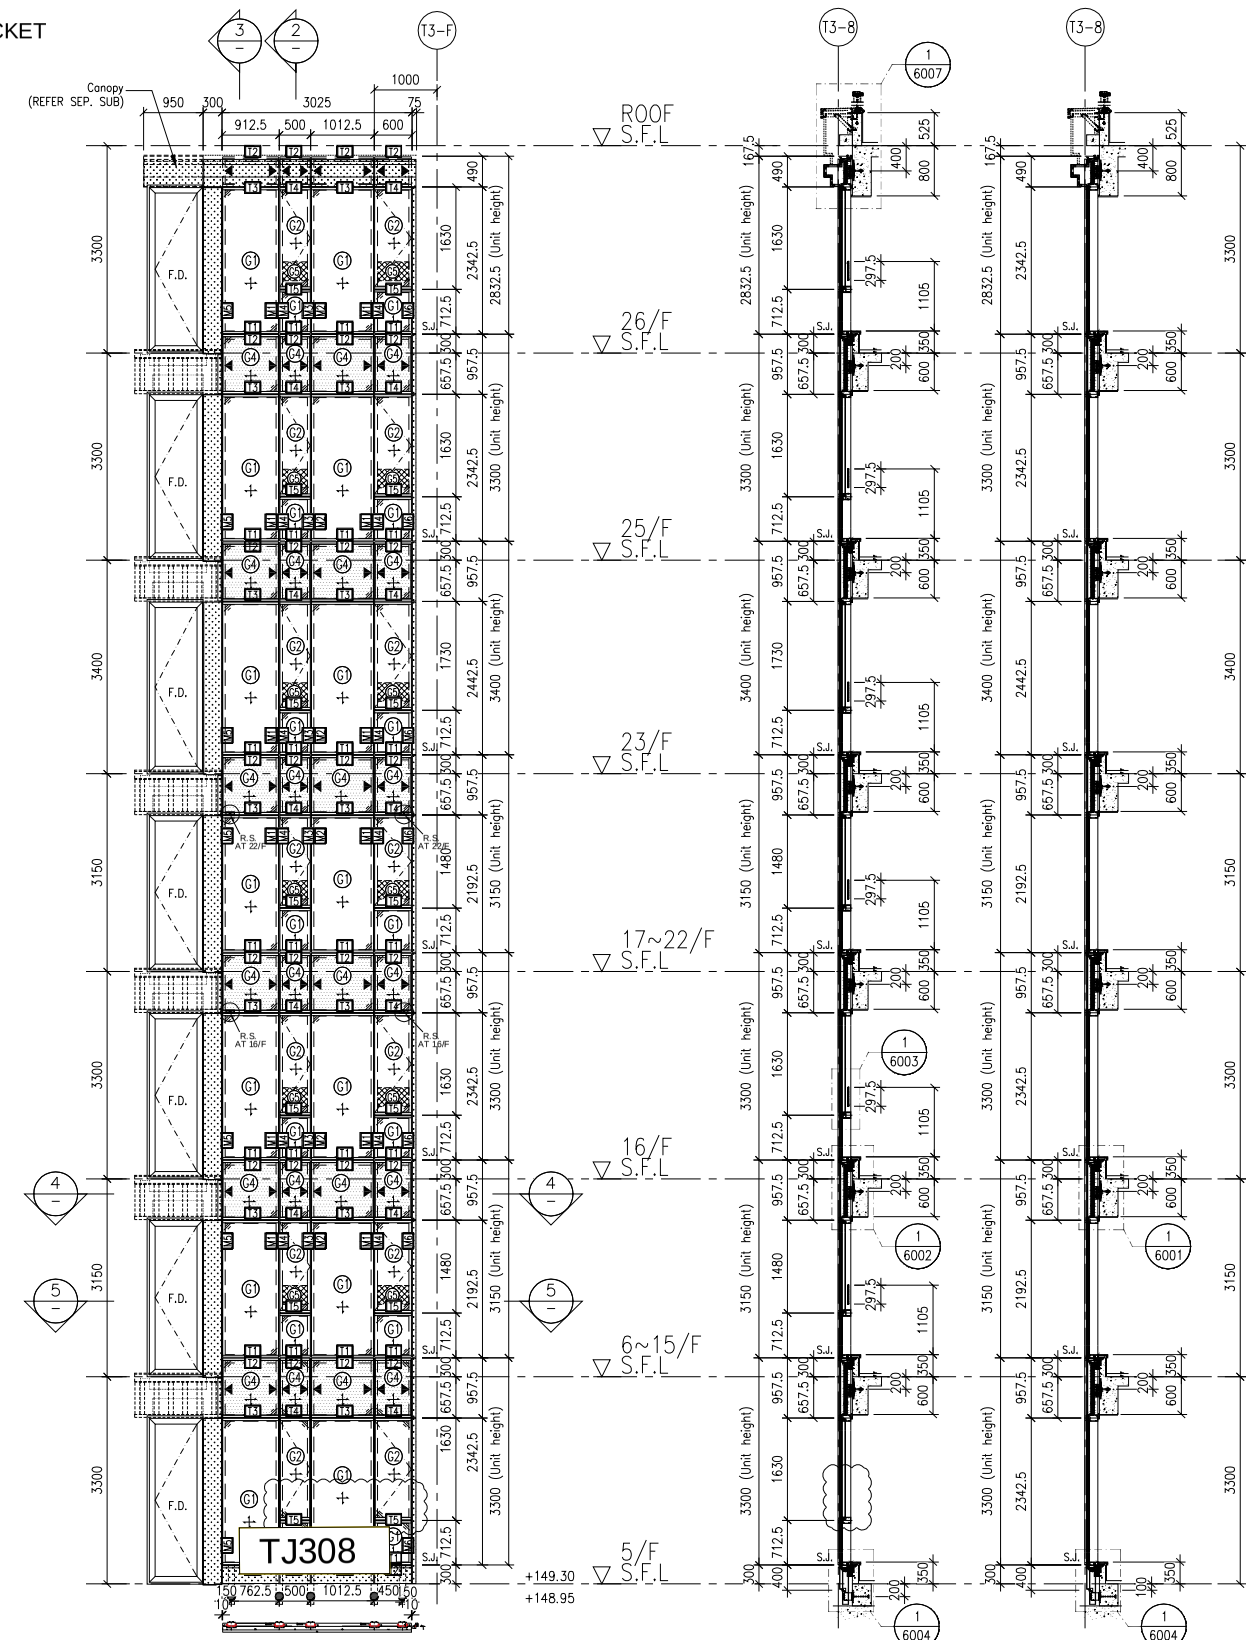

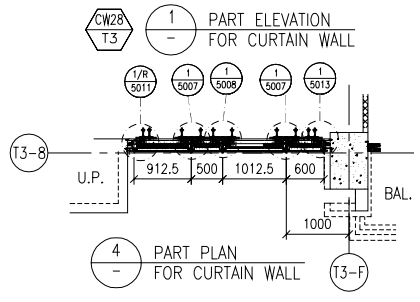

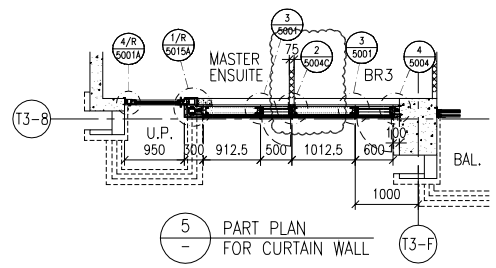

FLOOR LEVEL (S.F.L.)

FLOOR	LEVEL
ROOF	+210.00
26/F	+206.70
25/F	+203.40
23/F	+200.00
22/F	+196.85
21/F	+193.70
20/F	+190.55
19/F	+187.40
18/F	+184.25
17/F	+181.10
16/F	+177.80
15/F	+174.65
12/F	+171.50
11/F	+168.35
10/F	+165.20
9/F	+162.05
8/F	+158.90
7/F	+155.75
6/F	+152.60
5/F	+149.30

LEGEND:

- G1 – 10mm HEAT STRENGTHENED GLASS (OUTER) + 12mm AIR SPACE +12mm THK. TEMPERED CLEAR GLASS (INNER)
- G2 – 10mm HEAT STRENGTHENED GLASS (OUTER) + 12mm AIR SPACE +10mm THK. TEMPERED CLEAR GLASS (INNER)
- C4 – 12mm THK. HEAT STRENGTHENED GLASS & 2mm THK. ALUM. BACKPAN (SPANDREL GLASS)
- C5 – 12mm THK. CLEAR TEMPERED GLASS (INTERNAL PROTECTIVE BARRIER)
- 3mm THK. ALUM. CLADDING
- S.J. – STACK JOINT (WIND LOAD)
- AE01 – ALUM. EXTRUSION DIE NO.
- ▲ – SUPPORT POINT (WIND LOAD + DEAD LOAD)
- ● – SUPPORT POINT (WIND LOAD)

B.D. REF :

CLIENT :

SHIMAO GROUP HOLDINGS LIMITED

ARCHITECT :

WONG TUNG & PARTNERS LIMITED
ARCHITECTS & PLANNERS

MAIN CONTRACTOR :

協興建築有限公司
HIP HING CONSTRUCTION CO LTD

STRUCTURAL ENGINEER :

C M WONG & ASSOCIATES LTD
黃志明建築工程師有限公司

FACADE CONSULTANT:

MEINHARDT

NOTE :

1. ALL DIMENSIONS ARE IN mm.
2. ALL ELEVATIONS ARE VIEWED FROM OUTSIDE.
3. ALL DIMENSIONS TO BE VERIFIED ON SITE BEFORE FABRICATION.

LEGEND :

X1 / X001 – DETAIL MARK NO. / REFER SHEET NO.

1. F.F.L. -- FINISHED FLOOR LEVEL
2. S.F.L. -- STRUCTURAL FLOOR LEVEL
3. /R -- REVERSED DETAIL

NO.	DATE	REVISED	BY
A	05-10-2021	REVISION SUBJECT TO ARCH. COMMENT	

JOB NO. : J-853

PROJECT :

PROPOSED RESIDENTIAL DEVELOPMENT AT N.K.I.L. 6542 YIN PING ROAD KOWLOON

TITLE :

PART ELEVATION FOR CURTAIN WALL AT TOWER 3

DATE : 26-MAR-21 | SCALE : 1:60 (A1)


DRAWN BY : LHR | CHECKED BY :

美特鋁質有限公司
MIDI ALUMINIUM FABRICATOR LTD.
Units 6-8, Sunray Industrial Centre, 1/F
610 Cha Kwo Ling Road, Kowloon
Tel:23489211-4 Fax:(852)27727666

DWG NO. : J853-SD-CW-4304 | REV. : B


LEGEND :

R.S. = RESTRAINT SOCKET

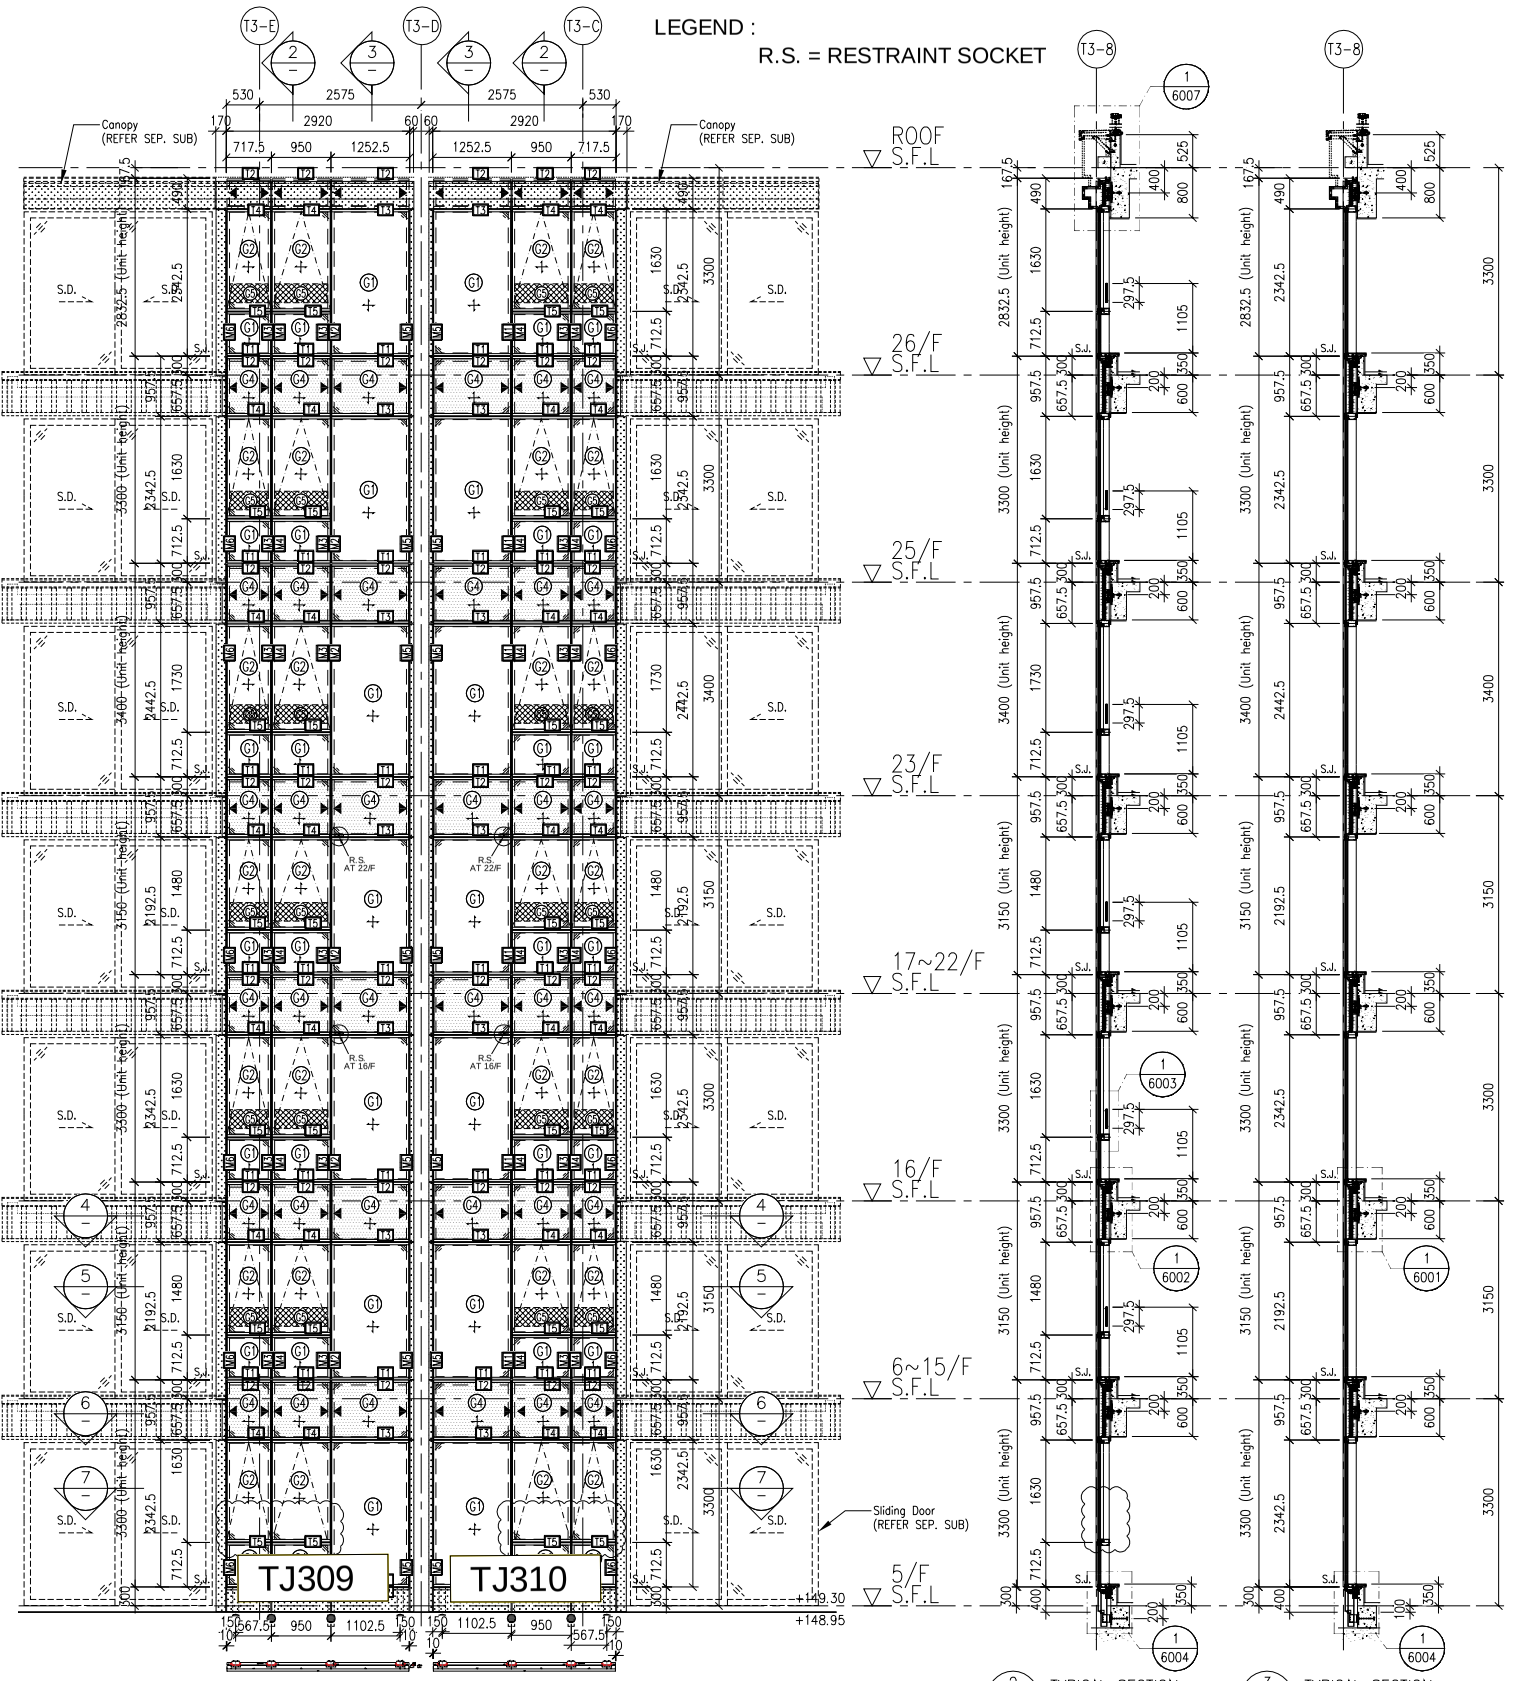


2 TYPICAL SECTION FOR CURTAIN WALL

3 TYPICAL SECTION FOR CURTAIN WALL

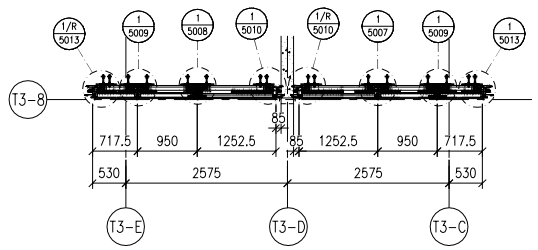


6 PART PLAN FOR CURTAIN WALL

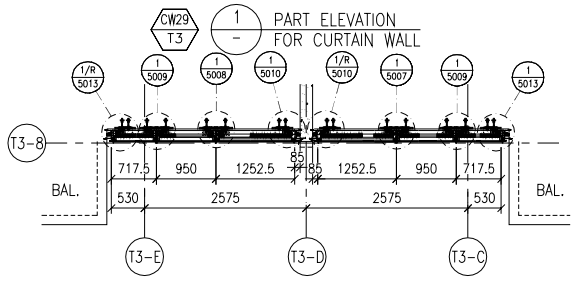


1 PART ELEVATION FOR CURTAIN WALL

4 PART PLAN FOR CURTAIN WALL

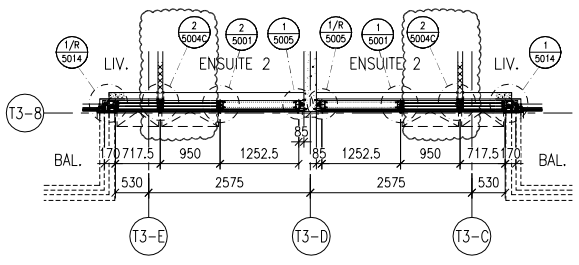

5 PART PLAN FOR CURTAIN WALL

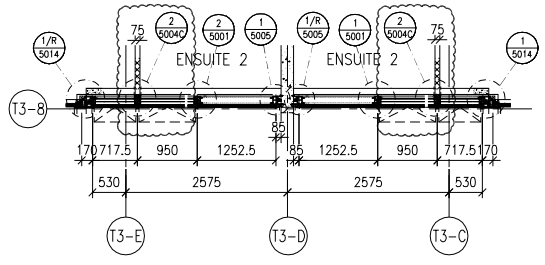

7 PART PLAN FOR CURTAIN WALL

FLOOR LEVEL (S.F.L.)

FLOOR	LEVEL
ROOF	+210.00
26/F	+206.70
25/F	+203.40
23/F	+200.00
22/F	+196.85
21/F	+193.70
20/F	+190.55
19/F	+187.40
18/F	+184.25
17/F	+181.10
16/F	+177.80
15/F	+174.65
12/F	+171.50
11/F	+168.35
10/F	+165.20
9/F	+162.05
8/F	+158.90
7/F	+155.75
6/F	+152.60
5/F	+149.30

LEGEND:

- G1 – 10mm HEAT STRENGTHENED GLASS (OUTER) + 12mm AIR SPACE +12mm THK. TEMPERED CLEAR GLASS (INNER)
- G2 – 10mm HEAT STRENGTHENED GLASS (OUTER) + 12mm AIR SPACE +10mm THK. TEMPERED CLEAR GLASS (INNER)
- CA – 12mm THK. HEAT STRENGTHENED GLASS & 2mm THK. ALUM. BACKPAN (SPANDREL GLASS)
- CG – 12mm THK. CLEAR TEMPERED GLASS (INTERNAL PROTECTIVE BARRIER)
- 3mm THK. ALUM. CLADDING
- S.J. – STACK JOINT (WIND LOAD)
- AE01 – ALUM. EXTRUSION DIE NO.
- ▲ – SUPPORT POINT (WIND LOAD + DEAD LOAD)
- ● – SUPPORT POINT (WIND LOAD)

B.D. REF :

CLIENT :

SHIMAO GROUP HOLDINGS LIMITED

ARCHITECT :

WONG TUNG & PARTNERS LIMITED
ARCHITECTS & PLANNERS

MAIN CONTRACTOR :

協興建築有限公司
HIP HING CONSTRUCTION CO LTD

STRUCTURAL ENGINEER :

C M WONG & ASSOCIATES LTD
黃志明建築工程師有限公司

FACADE CONSULTANT:

MEINHARDT

NOTE :

1. ALL DIMENSIONS ARE IN mm.
2. ALL ELEVATIONS ARE VIEWED FROM OUTSIDE.
3. ALL DIMENSIONS TO BE VERIFIED ON SITE BEFORE FABRICATION.

LEGEND :

- X1 / X001 – DETAIL MARK NO. / REFER SHEET NO.
1. F.F.L. --FINISHED FLOOR LEVEL
2. S.F.L. --STRUCTURAL FLOOR LEVEL
3. /R --REVERSED DETAIL

NO.	DATE	REVISED	BY
A	05-10-2021	REVISION SUBJECT TO ARCH. COMMENT	

JOB NO. : J-853

PROJECT :

PROPOSED RESIDENTIAL DEVELOPMENT AT N.K.I.L. 6542 YIN PING ROAD KOWLOON

TITLE :

PART ELEVATION FOR CURTAIN WALL AT TOWER 3

DATE : 23-OCT-21 | SCALE : 1:60 (A1)


DRAWN BY : LHR | CHECKED BY :

美特鋁質有限公司
MIDI ALUMINIUM FABRICATOR LTD.
Units 6-8, Sunray Industrial Centre, 1/F
610 Cha Kwo Ling Road, Kowloon
Tel:23489211-4 Fax:(852)27727666

DWG NO. : J853-SD-CW-4304A | REV. : B


LEGEND :

R.S. = RESTRAINT SOCKET

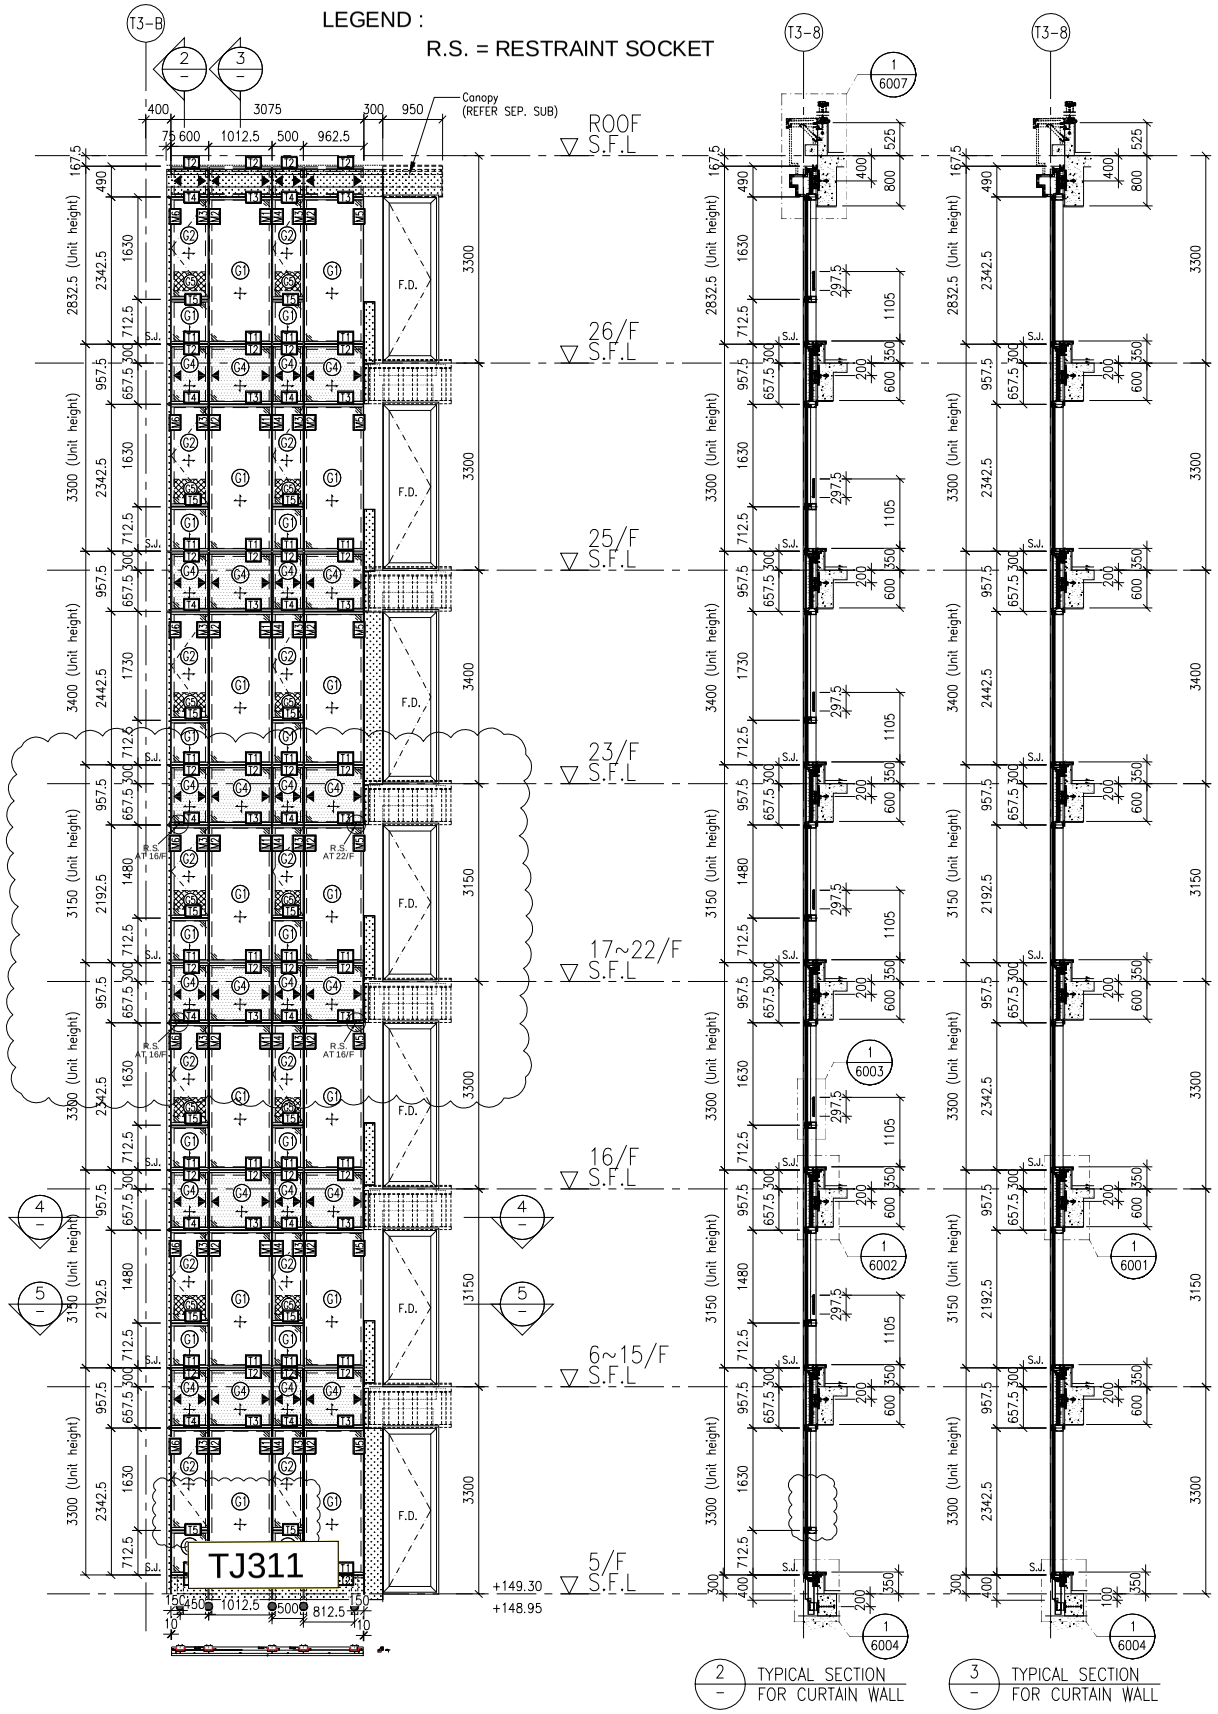


2 / – TYPICAL SECTION FOR CURTAIN WALL

3 / – TYPICAL SECTION FOR CURTAIN WALL

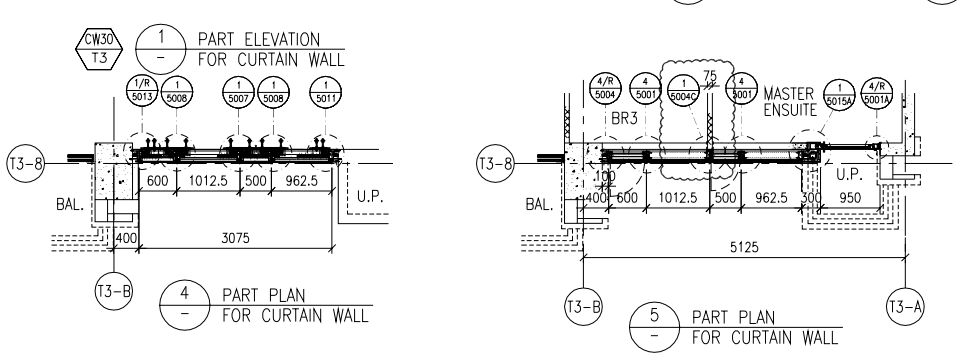


4 / – PART PLAN FOR CURTAIN WALL


5 / – PART PLAN FOR CURTAIN WALL

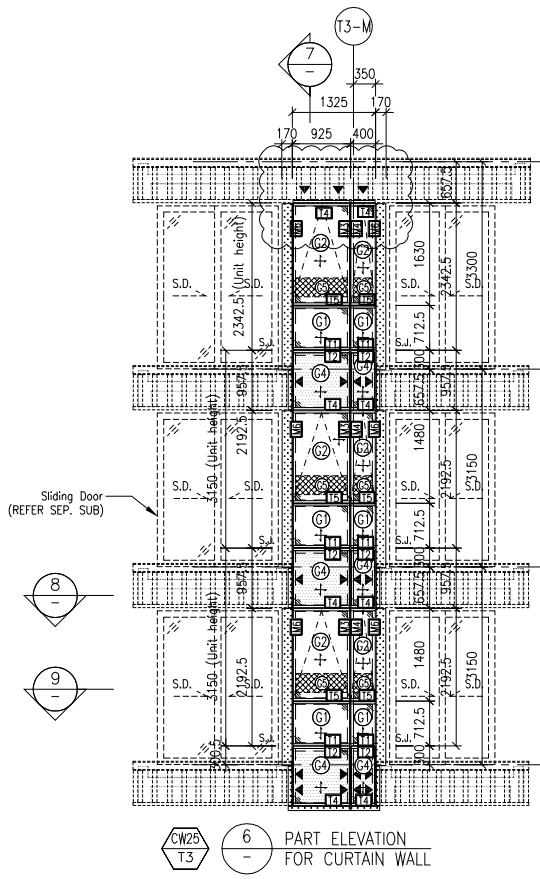


CW25
T3
6 / – PART ELEVATION FOR CURTAIN WALL

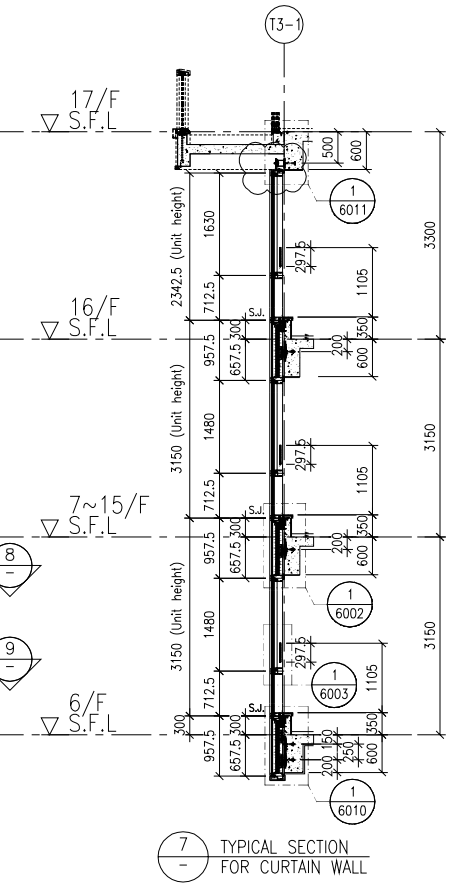

7 / – TYPICAL SECTION FOR CURTAIN WALL

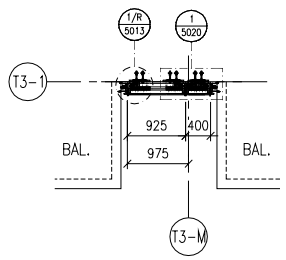

8 / – PART PLAN FOR CURTAIN WALL

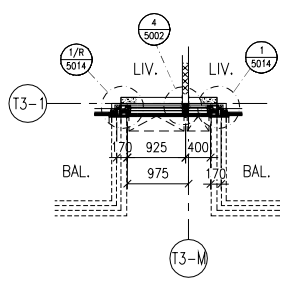

9 / – PART PLAN FOR CURTAIN WALL

FLOOR LEVEL (S.F.L.)

FLOOR	LEVEL
ROOF	+210.00
26/F	+206.70
25/F	+203.40
23/F	+200.00
22/F	+196.85
21/F	+193.70
20/F	+190.55
19/F	+187.40
18/F	+184.25
17/F	+181.10
16/F	+177.80
15/F	+174.65
12/F	+171.50
11/F	+168.35
10/F	+165.20
9/F	+162.05
8/F	+158.90
7/F	+155.75
6/F	+152.60
5/F	+149.30

LEGEND:

- G1 – 10mm HEAT STRENGTHENED GLASS (OUTER) + 12mm AIR SPACE +12mm THK. TEMPERED CLEAR GLASS (INNER)
- G2 – 10mm HEAT STRENGTHENED GLASS (OUTER) + 12mm AIR SPACE +10mm THK. TEMPERED CLEAR GLASS (INNER)
- G4 – 12mm THK. HEAT STRENGTHENED GLASS & 2mm THK. ALUM. BACKPAN (SPANDREL GLASS)
- G5 – 12mm THK. CLEAR TEMPERED GLASS (INTERNAL PROTECTIVE BARRIER)
- 3mm THK. ALUM. CLADDING
- S.J. – STACK JOINT (WIND LOAD)
- AE01 – ALUM. EXTRUSION DIE NO.
- ▲ – SUPPORT POINT (WIND LOAD + DEAD LOAD)
- ● – SUPPORT POINT (WIND LOAD)

B.D. REF :

CLIENT :

SHIMAO GROUP HOLDINGS LIMITED

ARCHITECT :

WONG TUNG & PARTNERS LIMITED
ARCHITECTS & PLANNERS

MAIN CONTRACTOR :

協興建築有限公司
HIP HING CONSTRUCTION CO LTD

STRUCTURAL ENGINEER :

C M WONG & ASSOCIATES LTD
黃志明建築工程師有限公司

FACADE CONSULTANT:

MEINHARDT

NOTE :

1. ALL DIMENSIONS ARE IN mm.
2. ALL ELEVATIONS ARE VIEWED FROM OUTSIDE.
3. ALL DIMENSIONS TO BE VERIFIED ON SITE BEFORE FABRICATION.

LEGEND :

X1 / X001 — DETAIL MARK NO. / REFER SHEET NO.

1. F.F.L. -- FINISHED FLOOR LEVEL
2. S.F.L. -- STRUCTURAL FLOOR LEVEL
3. /R -- REVERSED DETAIL

NO.	DATE	REVISED	BY

JOB NO. : J-853

PROJECT :

PROPOSED RESIDENTIAL DEVELOPMENT AT N.K.I.L. 6542 YIN PING ROAD KOWLOON


TITLE :

PART ELEVATION FOR CURTAIN WALL AT TOWER 3


DATE : 05-OCT-21	SCALE : 1:60 (A1)
DRAWN BY : LHR	CHECKED BY :

美特鋁質有限公司
MIDI ALUMINIUM FABRICATOR LTD.
Units 6-8, Sunray Industrial Centre, 1/F
610 Cha Kwo Ling Road, Kowloon
Tel:23489211-4 Fax:(852)27727666

DWG NO. : J853-SD-CW-4305 | REV. : C

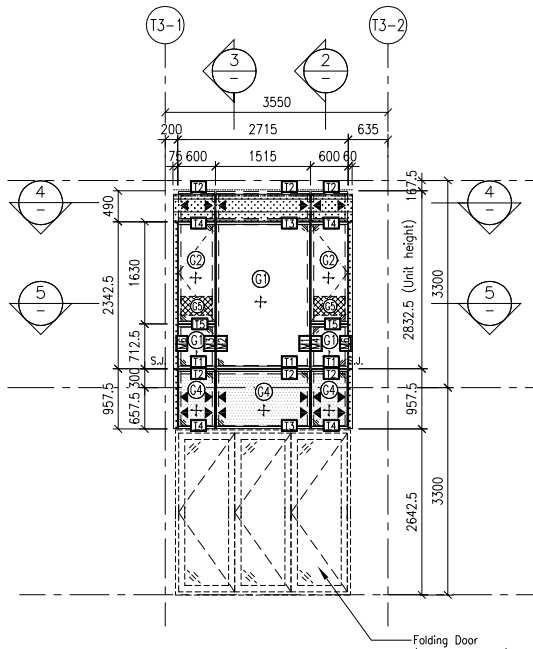



CW22 T3 — 1 — PART ELEVATION FOR CURTAIN WALL

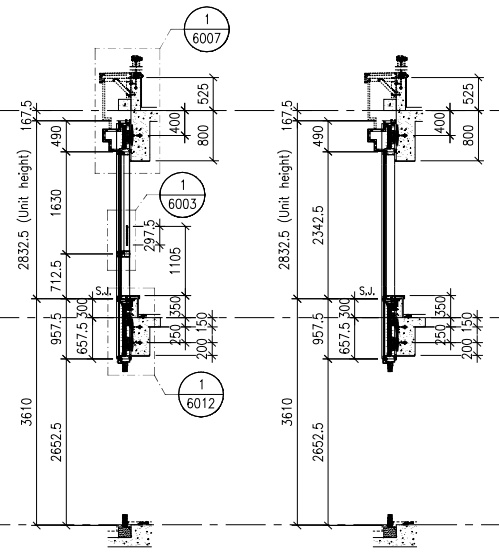

2 — TYPICAL SECTION FOR CURTAIN WALL

3 — TYPICAL SECTION FOR CURTAIN WALL

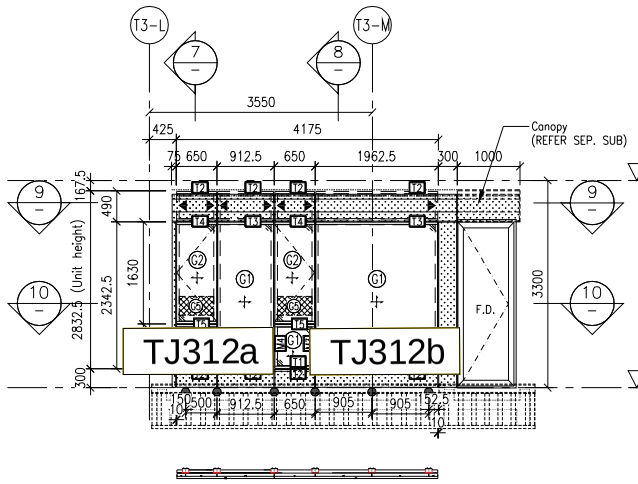


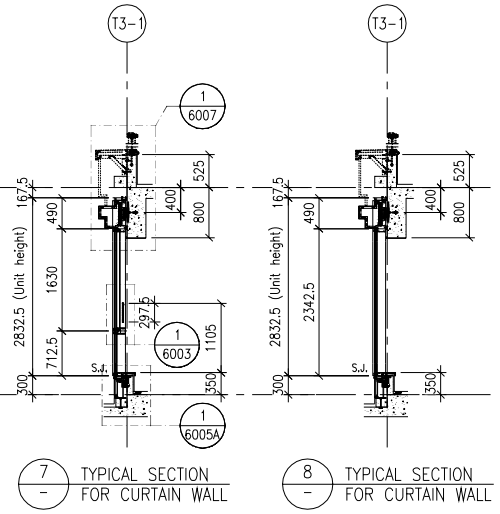


7 — TYPICAL SECTION FOR CURTAIN WALL

8 — TYPICAL SECTION FOR CURTAIN WALL


CW27 T3 — 6 — PART ELEVATION FOR CURTAIN WALL

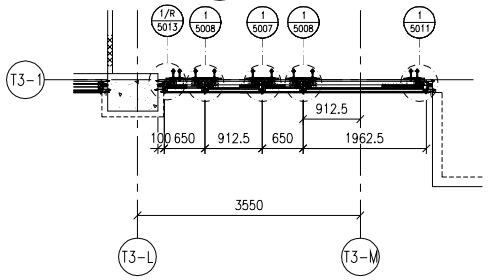


9 — PART PLAN FOR CURTAIN WALL

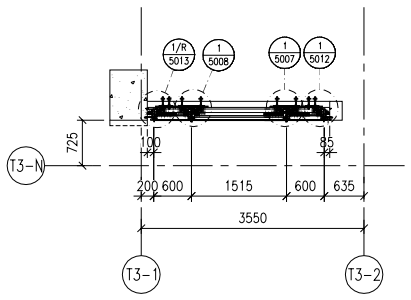

4 — PART PLAN FOR CURTAIN WALL

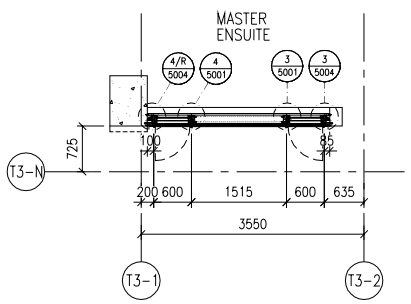

5 — PART PLAN FOR CURTAIN WALL

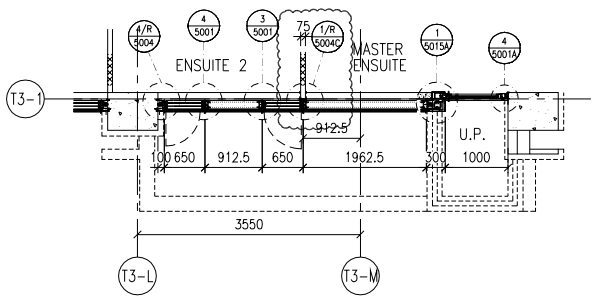

10 — PART PLAN FOR CURTAIN WALL

FLOOR LEVEL (S.F.L.)

FLOOR	LEVEL
ROOF	+210.00
26/F	+206.70
25/F	+203.40

LEGEND:

- C1 — 10mm HEAT STRENGTHENED GLASS (OUTER) + 12mm AIR SPACE +12mm THK. TEMPERED CLEAR GLASS (INNER)
- C2 — 10mm HEAT STRENGTHENED GLASS (OUTER) + 12mm AIR SPACE +10mm THK. TEMPERED CLEAR GLASS (INNER)
- C4 — 12mm THK. HEAT STRENGTHENED GLASS & 2mm THK. ALUM. BACKPAN (SPANDREL GLASS)
- C5 — 12mm THK. CLEAR TEMPERED GLASS (INTERNAL PROTECTIVE BARRIER)
- 3mm THK. ALUM. CLADDING
- S.J. — STACK JOINT (WIND LOAD)
- AE01 — ALUM. EXTRUSION DIE NO.
- ▲ — SUPPORT POINT (WIND LOAD + DEAD LOAD)
- ● — SUPPORT POINT (WIND LOAD)

B.D. REF :

CLIENT :

SHIMAO GROUP HOLDINGS LIMITED

ARCHITECT :

WONG TUNG & PARTNERS LIMITED
ARCHITECTS & PLANNERS

MAIN CONTRACTOR :

協興建築有限公司
HIP HING CONSTRUCTION CO LTD

STRUCTURAL ENGINEER :

C M WONG & ASSOCIATES LTD
黃志明建築工程師有限公司

FACADE CONSULTANT:

MEINHARDT

NOTE :

1. ALL DIMENSIONS ARE IN mm.
2. ALL ELEVATIONS ARE VIEWED FROM OUTSIDE.
3. ALL DIMENSIONS TO BE VERIFIED ON SITE BEFORE FABRICATION.

LEGEND :

X1 / X001 — DETAIL MARK NO. / REFER SHEET NO.

1. F.F.L. -- FINISHED FLOOR LEVEL
2. S.F.L. -- STRUCTURAL FLOOR LEVEL
3. (/R) -- REVERSED DETAIL

NO.	DATE	REVISED	BY

JOB NO. : J-853

PROJECT :
PROPOSED RESIDENTIAL DEVELOPMENT AT N.K.I.L. 6542 YIN PING ROAD KOWLOON

TITLE :
PART ELEVATION FOR CURTAIN WALL AT TOWER 3


DATE : 05-OCT-21 | SCALE : 1:60 (A1)

DRAWN BY : LHR | CHECKED BY :


美特鋁質有限公司
MIDI ALUMINIUM FABRICATOR LTD.
Units 6-8, Sunray Industrial Centre, 1/F
610 Cha Kwo Ling Road, Kowloon
Tel:23489211-4 Fax:(852)27727666

DWG NO. : J853-SD-CW-4306 | REV. : B

LEGEND :
R.S. = RESTRAINT SOCKET

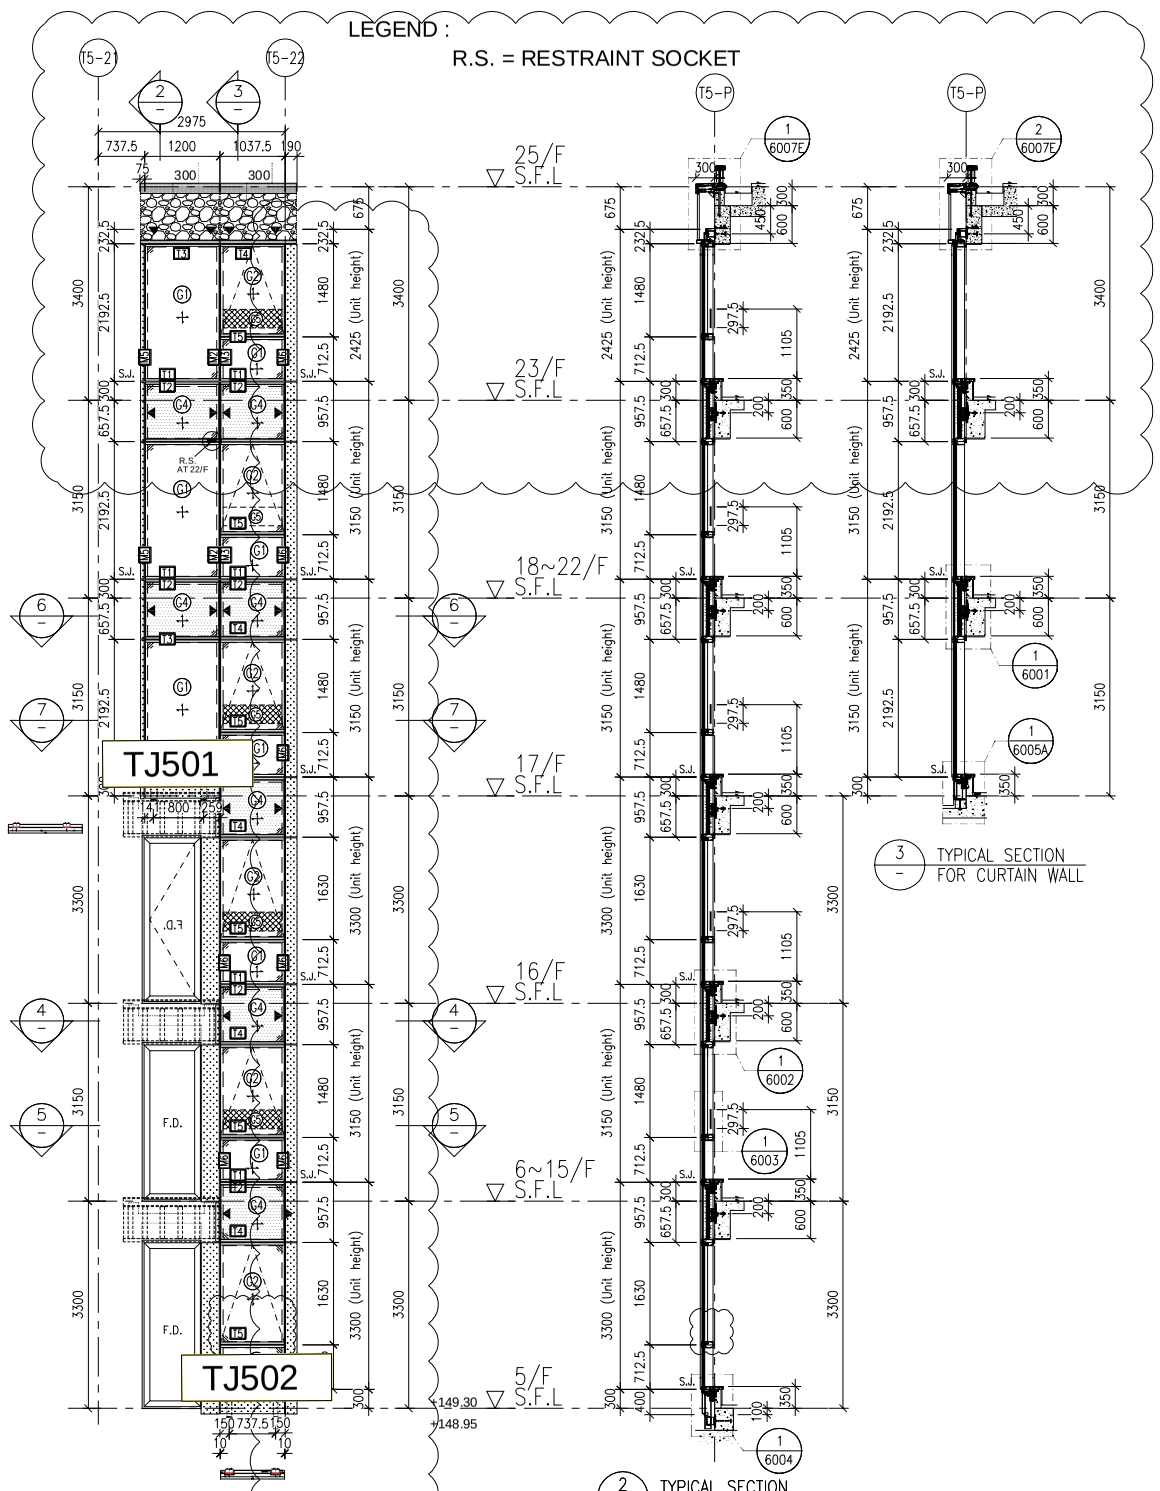


3 TYPICAL SECTION FOR CURTAIN WALL

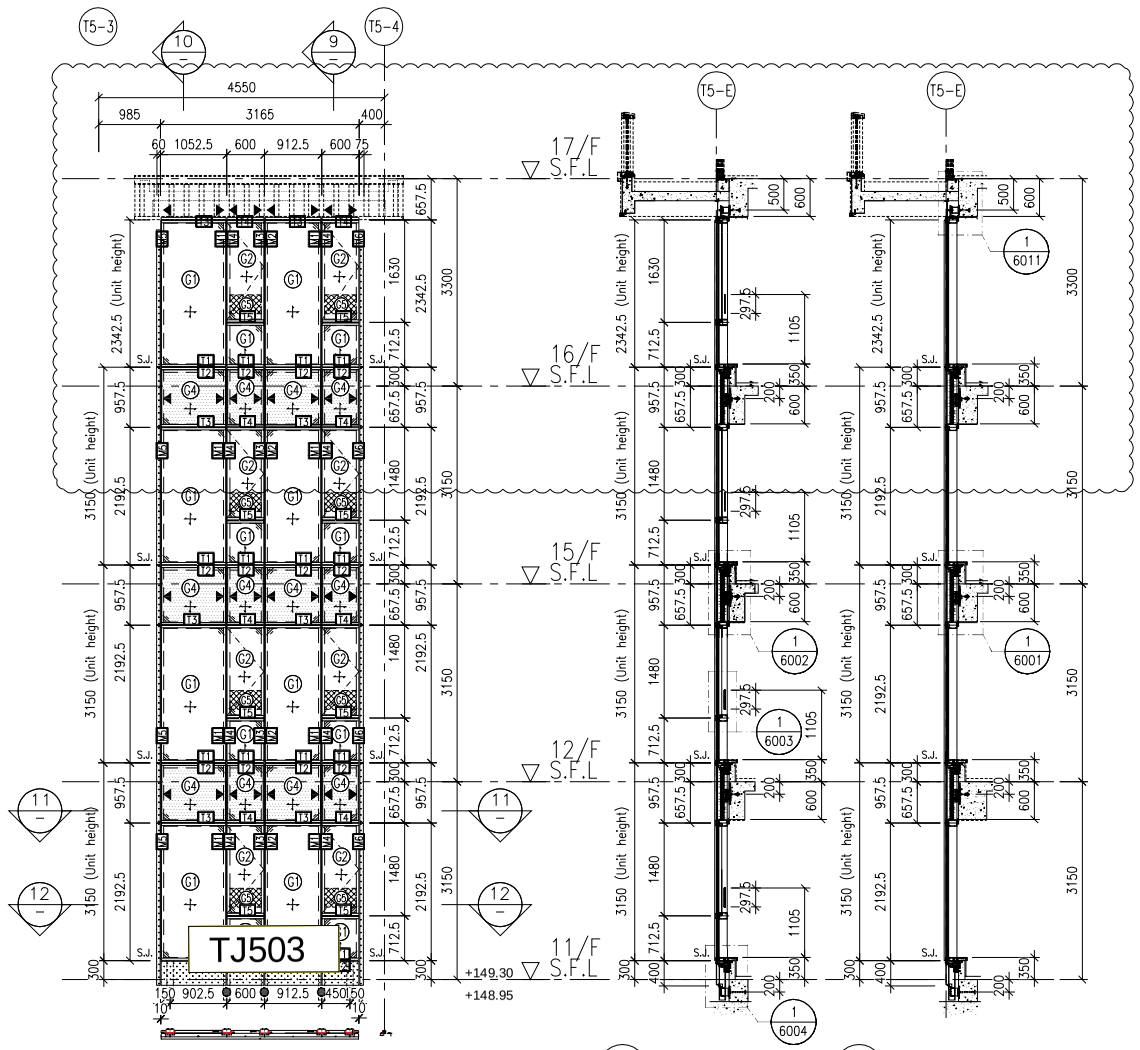


9 TYPICAL SECTION FOR CURTAIN WALL

10 TYPICAL SECTION FOR CURTAIN WALL

2 TYPICAL SECTION FOR CURTAIN WALL

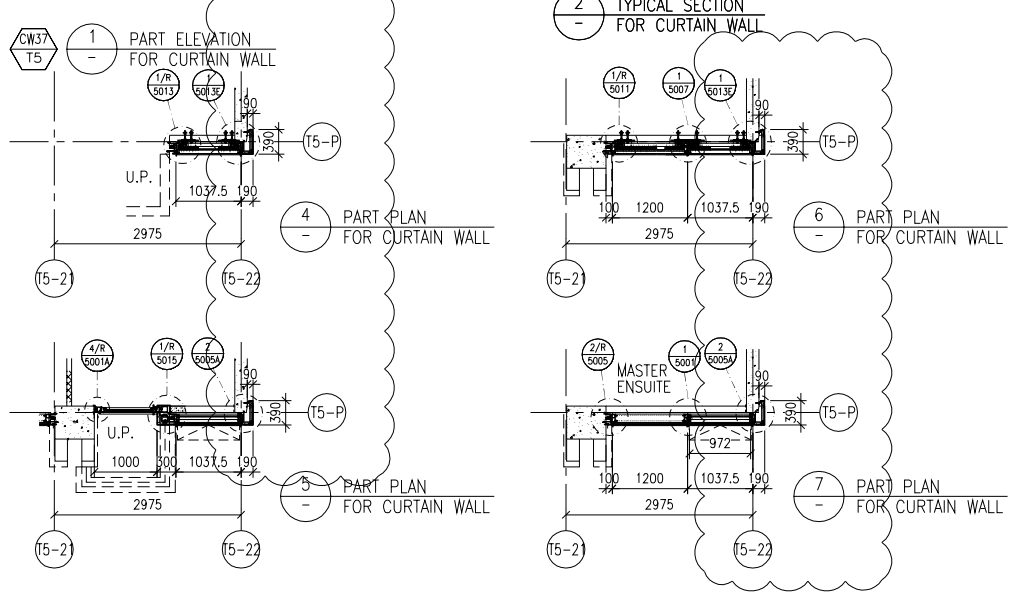

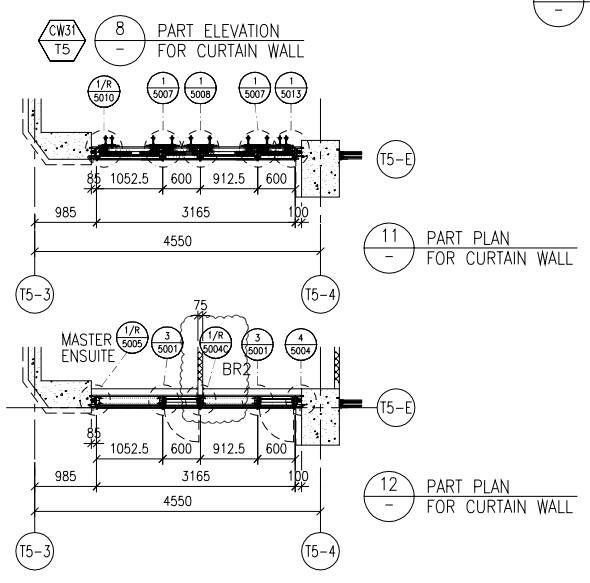

FLOOR LEVEL (S.F.L.)

FLOOR	LEVEL
25/F	+203.40
23/F	+200.00
22/F	+196.85
21/F	+193.70
20/F	+190.55
19/F	+187.40
18/F	+184.25
17/F	+181.10
16/F	+177.80
15/F	+174.65
12/F	+171.50
11/F	+168.35
10/F	+165.20
9/F	+162.05
8/F	+158.90
7/F	+155.75
6/F	+152.60
5/F	+149.30

LEGEND:

- G1 – 10mm HEAT STRENGTHENED GLASS (OUTER) + 12mm AIR SPACE +12mm THK. TEMPERED CLEAR GLASS (INNER)
- G2 – 10mm HEAT STRENGTHENED GLASS (OUTER) + 12mm AIR SPACE +10mm THK. TEMPERED CLEAR GLASS (INNER)
- G4 – 12mm THK. HEAT STRENGTHENED GLASS & 2mm THK. ALUM. BACKPAN (SPANDREL GLASS)
- G5 – 12mm THK. CLEAR TEMPERED GLASS (INTERNAL PROTECTIVE BARRIER)
- 3mm THK. ALUM. CLADDING
- S.J. – STACK JOINT (WIND LOAD)
- AE01 – ALUM. EXTRUSION DIE NO.
- ▲ – SUPPORT POINT (WIND LOAD + DEAD LOAD)
- ● – SUPPORT POINT (WIND LOAD)

B.D. REF :

CLIENT :
SHIMAO GROUP HOLDINGS LIMITED

ARCHITECT :
WONG TUNG & PARTNERS LIMITED
ARCHITECTS & PLANNERS

MAIN CONTRACTOR :
協興建築有限公司
HIP HING CONSTRUCTION CO LTD

STRUCTURAL ENGINEER :
C M WONG & ASSOCIATES LTD
黃志明建築工程師有限公司

FACADE CONSULTANT:
MEINHARDT

NOTE :
1. ALL DIMENSIONS ARE IN mm.
2. ALL ELEVATIONS ARE VIEWED FROM OUTSIDE.
3. ALL DIMENSIONS TO BE VERIFIED ON SITE BEFORE FABRICATION.

LEGEND :
- X1 / X001 — DETAIL MARK NO. / REFER SHEET NO.
1. F.F.L. --FINISHED FLOOR LEVEL
2. S.F.L. --STRUCTURAL FLOOR LEVEL
3. (/R) --REVERSED DETAIL

NO.	DATE	REVISED	BY
A	06-10-2021	REVISION SUBJECT TO ARCH. COMMENT	

JOB NO. : J-853

PROJECT :
PROPOSED RESIDENTIAL DEVELOPMENT AT N.K.I.L. 6542 YIN PING ROAD KOWLOON

TITLE :
PART ELEVATION FOR CURTAIN WALL AT TOWER 5


DATE : 31-MAR-21 | SCALE : 1:60 (A1)

DRAWN BY : LHR | CHECKED BY :


美特鋁質有限公司
MIDI ALUMINIUM FABRICATOR LTD.
Units 6-8, Sunray Industrial Centre, 1/F
610 Cha Kwo Ling Road, Kowloon
Tel:23489211-4 Fax:(852)27727666

DWG NO. : J853-SD-CW-4501 | REV. : B

LEGEND :
R.S. = RESTRAINT SOCKET

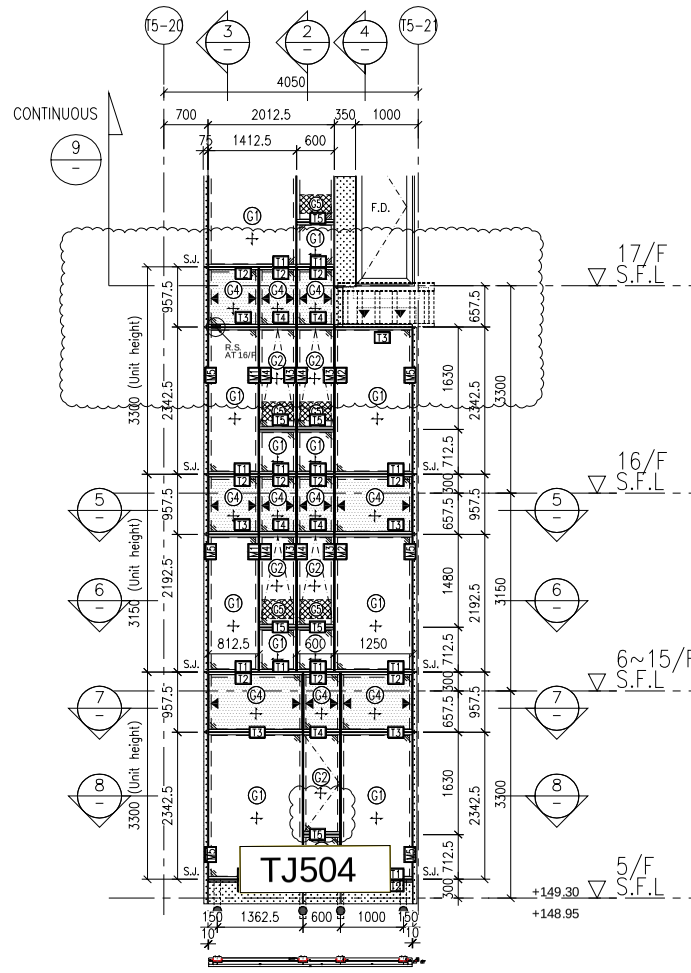


CW36 T5 — 1 — PART ELEVATION FOR CURTAIN WALL

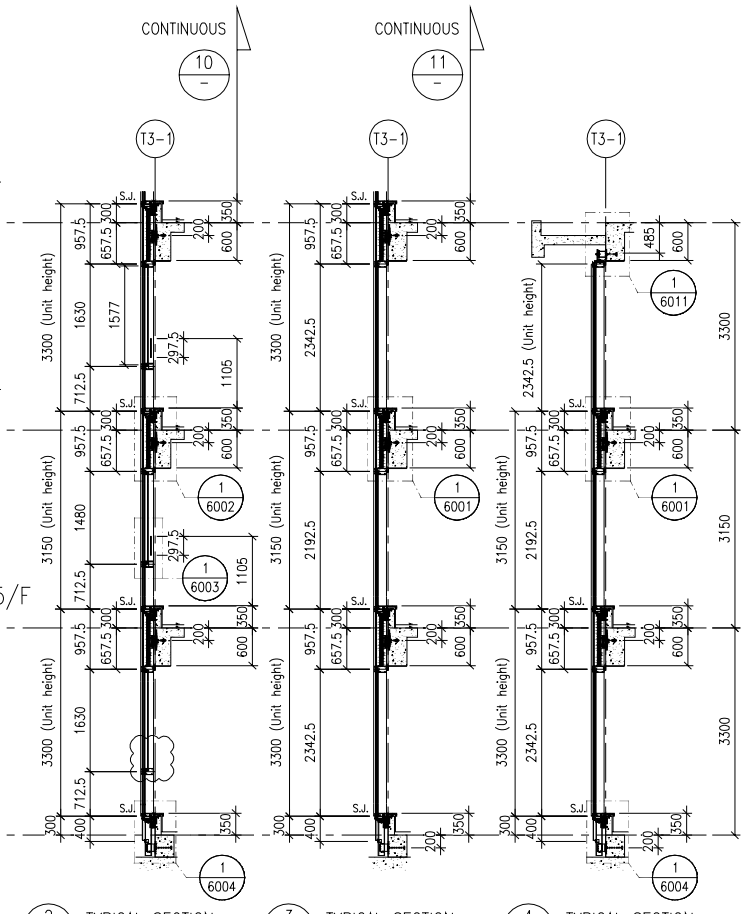

2 — TYPICAL SECTION FOR CURTAIN WALL

3 — TYPICAL SECTION FOR CURTAIN WALL


4 — TYPICAL SECTION FOR CURTAIN WALL

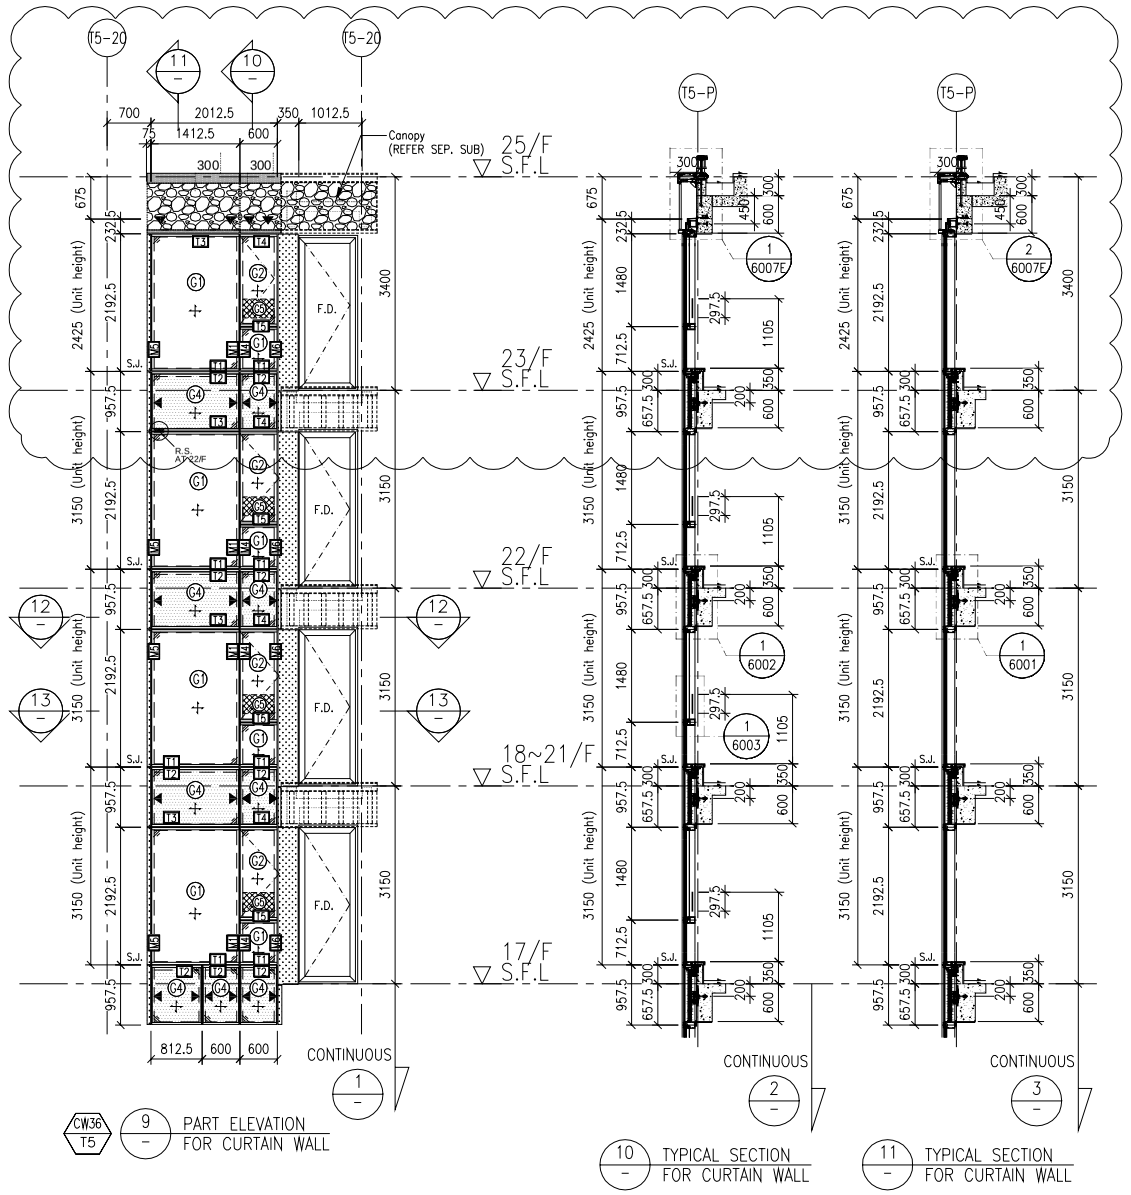


CW36 T5 — 9 — PART ELEVATION FOR CURTAIN WALL

10 — TYPICAL SECTION FOR CURTAIN WALL


11 — TYPICAL SECTION FOR CURTAIN WALL

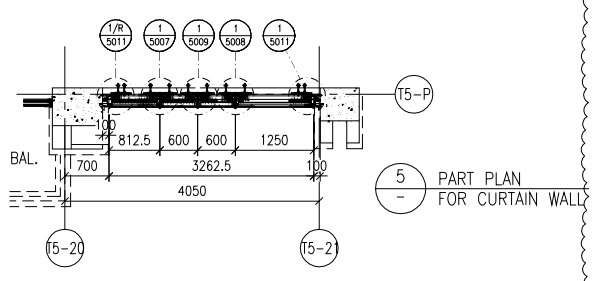


5 — PART PLAN FOR CURTAIN WALL

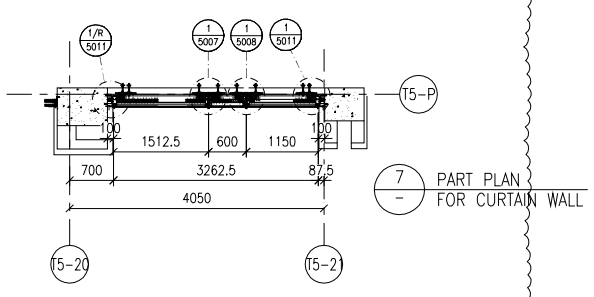


7 — PART PLAN FOR CURTAIN WALL

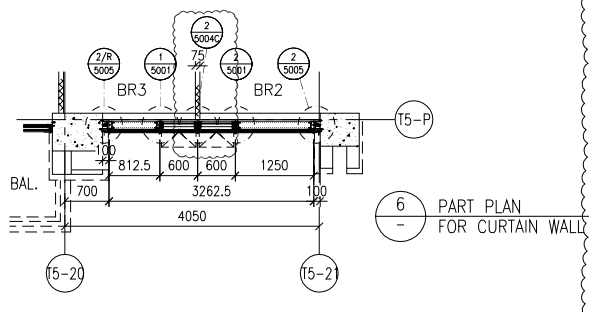


6 — PART PLAN FOR CURTAIN WALL

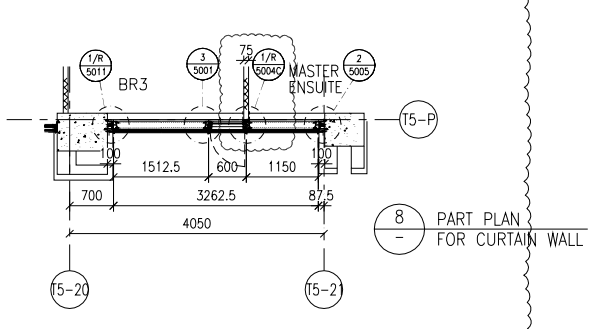

8 — PART PLAN FOR CURTAIN WALL

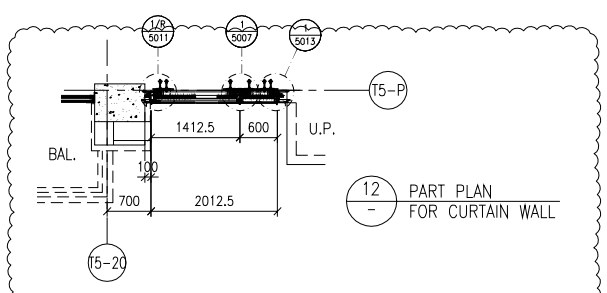

12 — PART PLAN FOR CURTAIN WALL

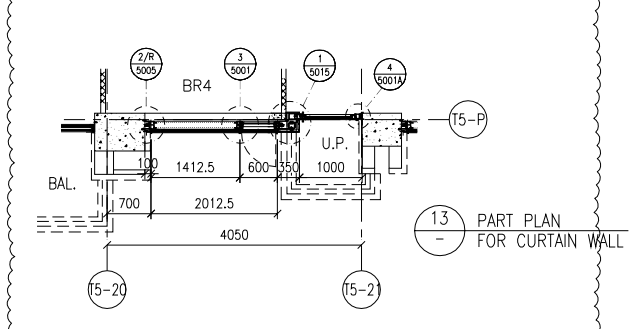

13 — PART PLAN FOR CURTAIN WALL

FLOOR LEVEL (S.F.L.)

FLOOR	LEVEL
25/F	+203.40
23/F	+200.00
22/F	+196.85
21/F	+193.70
20/F	+190.55
19/F	+187.40
18/F	+184.25
17/F	+181.10
16/F	+177.80
15/F	+174.65
12/F	+171.50
11/F	+168.35
10/F	+165.20
9/F	+162.05
8/F	+158.90
7/F	+155.75
6/F	+152.60
5/F	+149.30

LEGEND:
- G1 — 10mm HEAT STRENGTHENED GLASS (OUTER) + 12mm AIR SPACE +12mm THK. TEMPERED CLEAR GLASS (INNER)
- G2 — 10mm HEAT STRENGTHENED GLASS (OUTER) + 12mm AIR SPACE +10mm THK. TEMPERED CLEAR GLASS (INNER)
- G4 — 12mm THK. HEAT STRENGTHENED GLASS & 2mm THK. ALUM. BACKPAN (SPANDREL GLASS)
- G5 — 12mm THK. CLEAR TEMPERED GLASS (INTERNAL PROTECTIVE BARRIER)
- 3mm THK. ALUM. CLADDING
- S.J. — STACK JOINT (WIND LOAD)
- AE01 — ALUM. EXTRUSION DIE NO.
- ▲ — SUPPORT POINT (WIND LOAD + DEAD LOAD)
- ● — SUPPORT POINT (WIND LOAD)

B.D. REF :

CLIENT :
SHIMAO GROUP HOLDINGS LIMITED

ARCHITECT :
WONG TUNG & PARTNERS LIMITED
ARCHITECTS & PLANNERS

MAIN CONTRACTOR :
協興建築有限公司
HIP HING CONSTRUCTION CO LTD

STRUCTURAL ENGINEER :
C M WONG & ASSOCIATES LTD
黃志明建築工程師有限公司

FACADE CONSULTANT:
MEINHARDT

NOTE :
1. ALL DIMENSIONS ARE IN mm.
2. ALL ELEVATIONS ARE VIEWED FROM OUTSIDE.
3. ALL DIMENSIONS TO BE VERIFIED ON SITE BEFORE FABRICATION.

LEGEND :
X1 — DETAIL MARK NO.
X001 — REFER SHEET NO.

1. F.F.L. -- FINISHED FLOOR LEVEL
2. S.F.L. -- STRUCTURAL FLOOR LEVEL
3. /R -- REVERSED DETAIL

NO.	DATE	REVISED	BY
A	06-10-2021	REVISION SUBJECT TO ARCH. COMMENT	

JOB NO. : J-853

PROJECT :
PROPOSED RESIDENTIAL DEVELOPMENT AT N.K.I.L. 6542 YIN PING ROAD KOWLOON

TITLE :
PART ELEVATION FOR CURTAIN WALL AT TOWER 5

DATE : 31-MAR-21 | SCALE : 1:60 (A1)


DRAWN BY : LHR | CHECKED BY :

美特鋁質有限公司
MIDI ALUMINIUM FABRICATOR LTD.
Units 6-8, Sunray Industrial Centre, 1/F
610 Cha Kwo Ling Road, Kowloon
Tel:23489211-4 Fax:(852)27727666

DWG NO. : J853-SD-CW-4502 | REV. : B


LEGEND :

R.S. = RESTRAINT SOCKET

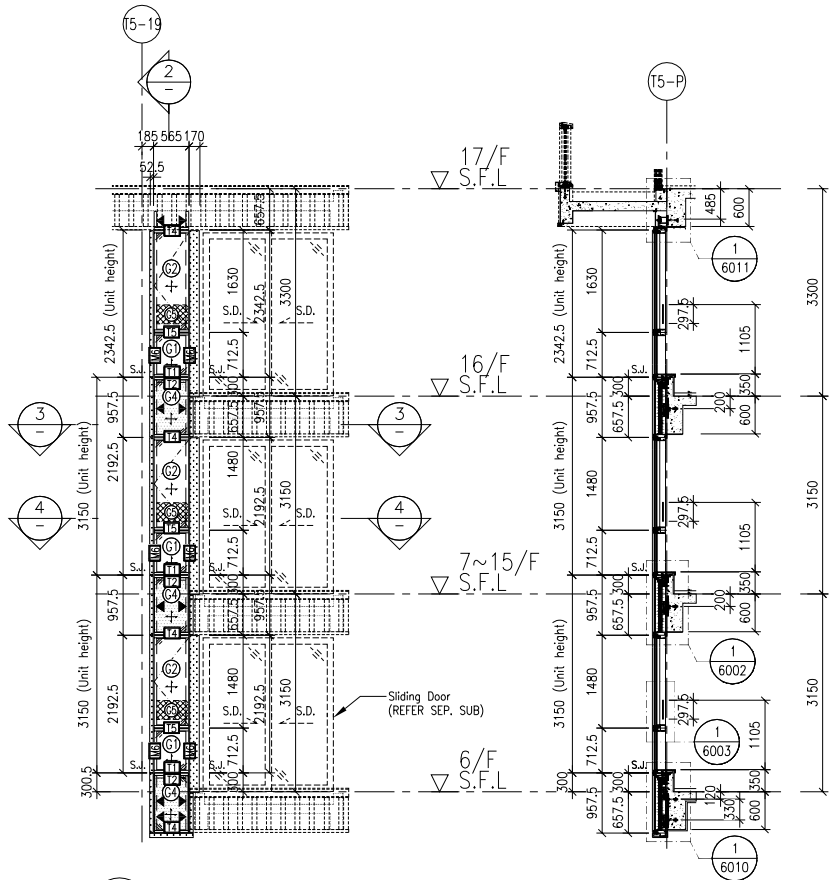


CW35 T5 — 1 — PART ELEVATION FOR CURTAIN WALL


2 — TYPICAL SECTION FOR CURTAIN WALL

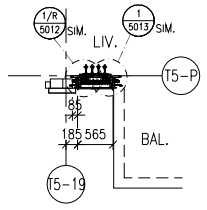


3 — PART PLAN FOR CURTAIN WALL

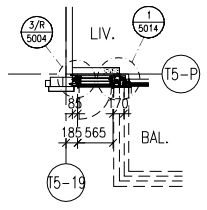


4 — PART PLAN FOR CURTAIN WALL

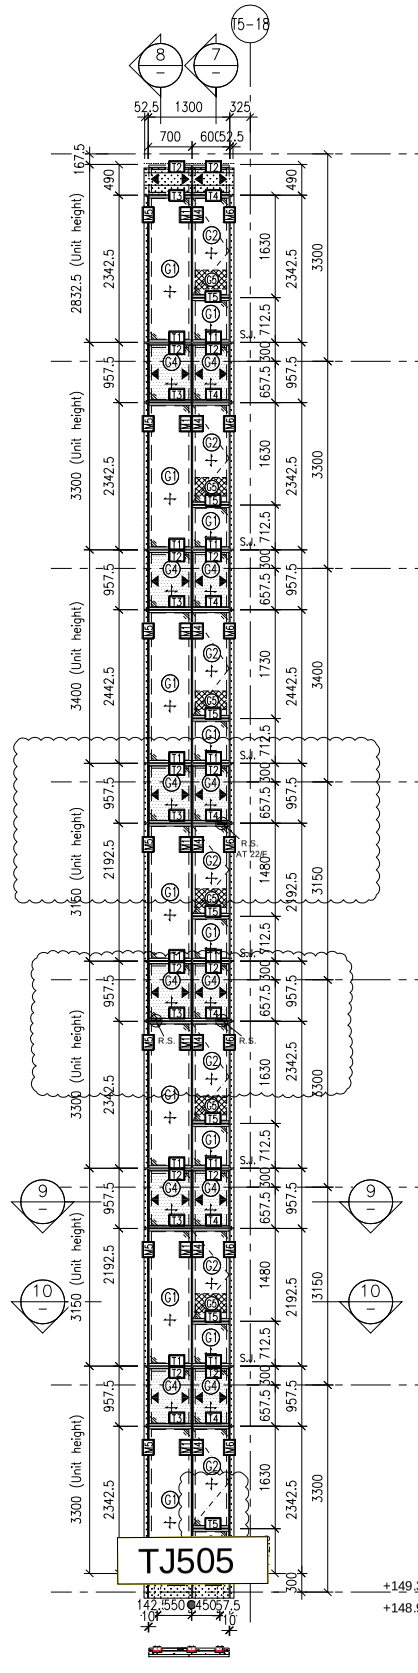

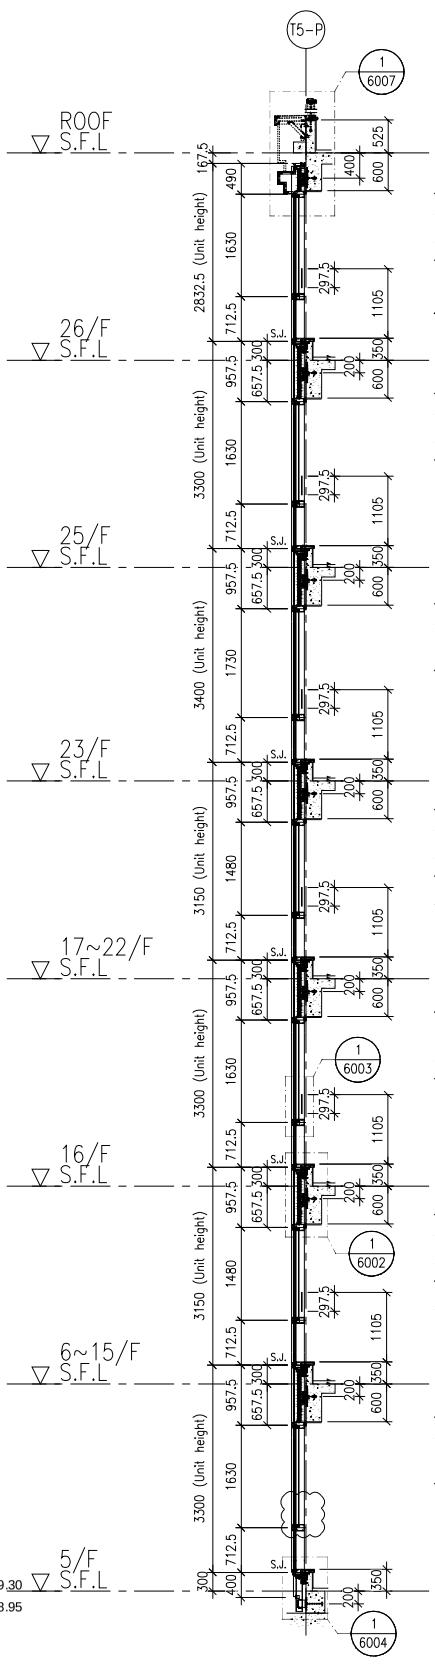


7 — TYPICAL SECTION FOR CURTAIN WALL

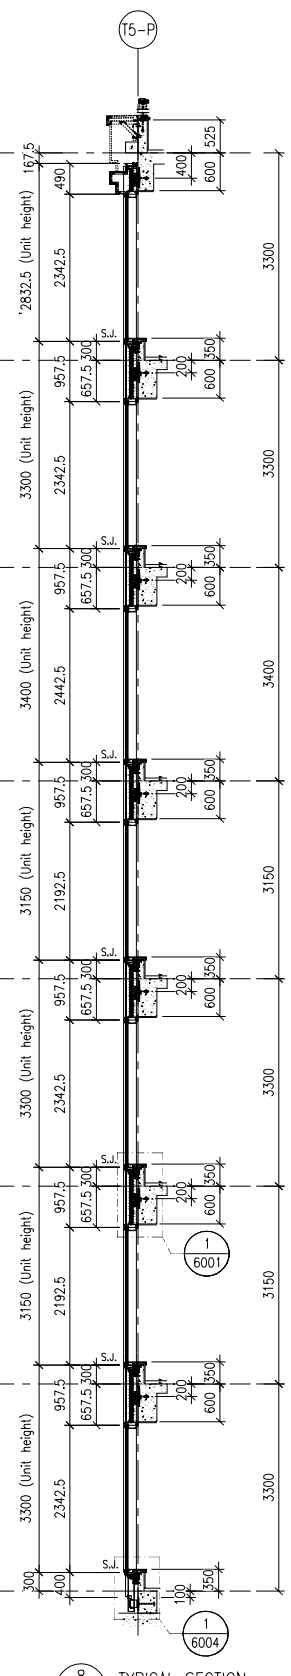


8 — TYPICAL SECTION FOR CURTAIN WALL

CW34 T5 — 6 — PART ELEVATION FOR CURTAIN WALL

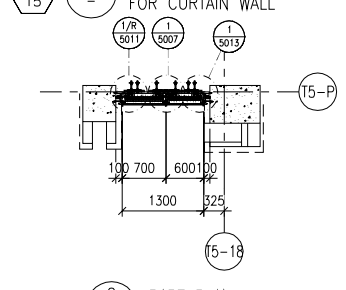

9 — PART PLAN FOR CURTAIN WALL

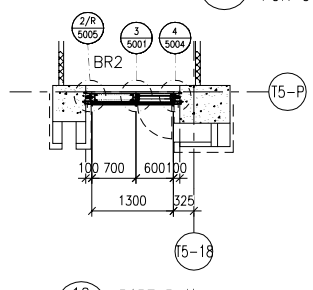

10 — PART PLAN FOR CURTAIN WALL

FLOOR LEVEL (S.F.L.)

FLOOR	LEVEL
ROOF	+210.00
26/F	+206.70
25/F	+203.40
23/F	+200.00
22/F	+196.85
21/F	+193.70
20/F	+190.55
19/F	+187.40
18/F	+184.25
17/F	+181.10
16/F	+177.80
15/F	+174.65
12/F	+171.50
11/F	+168.35
10/F	+165.20
9/F	+162.05
8/F	+158.90
7/F	+155.75
6/F	+152.60
5/F	+149.30

LEGEND:

- G1+ — 10mm HEAT STRENGTHENED GLASS (OUTER) + 12mm AIR SPACE +12mm THK. TEMPERED CLEAR GLASS (INNER)
- G2+ — 10mm HEAT STRENGTHENED GLASS (OUTER) + 12mm AIR SPACE +10mm THK. TEMPERED CLEAR GLASS (INNER)
- G4+ — 12mm THK. HEAT STRENGTHENED GLASS & 2mm THK. ALUM. BACKPAN (SPANDREL GLASS)
- G5 — 12mm THK. CLEAR TEMPERED GLASS (INTERNAL PROTECTIVE BARRIER)
- 3mm THK. ALUM. CLADDING
- S.J. — STACK JOINT (WIND LOAD)
- AE01 — ALUM. EXTRUSION DIE NO.
- ▲ — SUPPORT POINT (WIND LOAD + DEAD LOAD)
- ● — SUPPORT POINT (WIND LOAD)

B.D. REF :

CLIENT :

SHIMAO GROUP HOLDINGS LIMITED

ARCHITECT :

WONG TUNG & PARTNERS LIMITED
ARCHITECTS & PLANNERS

MAIN CONTRACTOR :

協興建築有限公司
HIP HING CONSTRUCTION CO LTD

STRUCTURAL ENGINEER :

C M WONG & ASSOCIATES LTD
黃志明建築工程師有限公司

FACADE CONSULTANT:

MEINHARDT

NOTE :

1. ALL DIMENSIONS ARE IN mm.
2. ALL ELEVATIONS ARE VIEWED FROM OUTSIDE.
3. ALL DIMENSIONS TO BE VERIFIED ON SITE BEFORE FABRICATION.

LEGEND :

X1 / X001 — DETAIL MARK NO. / REFER SHEET NO.

1. F.F.L. --FINISHED FLOOR LEVEL
2. S.F.L. --STRUCTURAL FLOOR LEVEL
3. /R --REVERSED DETAIL

NO.	DATE	REVISED	BY
A	06-10-2021	REVISION SUBJECT TO ARCH. COMMENT	

JOB NO. : J-853

PROJECT :
PROPOSED RESIDENTIAL DEVELOPMENT AT N.K.I.L. 6542 YIN PING ROAD KOWLOON

TITLE :
PART ELEVATION FOR CURTAIN WALL AT TOWER 5

DATE : 31-MAR-21 | SCALE : 1:60 (A1)

DRAWN BY : LHR | CHECKED BY :

美特鋁質有限公司
MIDI ALUMINIUM FABRICATOR LTD.
Units 6-8, Sunray Industrial Centre, 1/F
610 Cha Kwo Ling Road, Kowloon
Tel:23489211-4 Fax:(852)27727666

DWG NO. : J853-SD-CW-4503 | REV. : B

LEGEND :
R.S. = RESTRAINT SOCKET

TJ506

TJ507

TJ508

3 TYPICAL SECTION FOR CURTAIN WALL

4 TYPICAL SECTION FOR CURTAIN WALL

2 TYPICAL SECTION FOR CURTAIN WALL

CW33 T5 1 PART ELEVATION FOR CURTAIN WALL

5 PART PLAN FOR CURTAIN WALL

6 PART PLAN FOR CURTAIN WALL

7 PART PLAN FOR CURTAIN WALL

8 PART PLAN FOR CURTAIN WALL

CW33 T5 9 PART ELEVATION FOR CURTAIN WALL

10 TYPICAL SECTION FOR CURTAIN WALL

11 TYPICAL SECTION FOR CURTAIN WALL

12 PART PLAN FOR CURTAIN WALL

13 PART PLAN FOR CURTAIN WALL

14 PART PLAN FOR CURTAIN WALL

15 PART PLAN FOR CURTAIN WALL

FLOOR LEVEL (S.F.L.)

FLOOR	LEVEL
ROOF	+210.00
26/F	+206.70
25/F	+203.40
23/F	+200.00
22/F	+196.85
21/F	+193.70
20/F	+190.55
19/F	+187.40
18/F	+184.25
17/F	+181.10
16/F	+177.80
15/F	+174.65
12/F	+171.50
11/F	+168.35
10/F	+165.20
9/F	+162.05
8/F	+158.90
7/F	+155.75
6/F	+152.60
5/F	+149.30

LEGEND:

G1+ – 10mm HEAT STRENGTHENED GLASS (OUTER) + 12mm AIR SPACE +12mm THK. TEMPERED CLEAR GLASS (INNER)

G2+ – 10mm HEAT STRENGTHENED GLASS (OUTER) + 12mm AIR SPACE +10mm THK. TEMPERED CLEAR GLASS (INNER)

P4+ – 12mm THK. HEAT STRENGTHENED GLASS & 2mm THK. ALUM. BACKPAN (SPANDREL GLASS)

G3 – 12mm THK. CLEAR TEMPERED GLASS (INTERNAL PROTECTIVE BARRIER)

– 3mm THK. ALUM. CLADDING

S.J. – STACK JOINT (WIND LOAD)

AE01 – ALUM. EXTRUSION DIE NO.

▲ – SUPPORT POINT (WIND LOAD + DEAD LOAD)

● – SUPPORT POINT (WIND LOAD)

B.D. REF :

CLIENT :
SHIMAO GROUP HOLDINGS LIMITED

ARCHITECT :
WONG TUNG & PARTNERS LIMITED
ARCHITECTS & PLANNERS

MAIN CONTRACTOR :
協興建築有限公司
HIP HING CONSTRUCTION CO LTD

STRUCTURAL ENGINEER :
C M WONG & ASSOCIATES LTD
黃志明建築工程師有限公司

FACADE CONSULTANT:
MEINHARDT

NOTE :
1. ALL DIMENSIONS ARE IN mm.
2. ALL ELEVATIONS ARE VIEWED FROM OUTSIDE.
3. ALL DIMENSIONS TO BE VERIFIED ON SITE BEFORE FABRICATION.

LEGEND :
X1 — DETAIL MARK NO.
X001 — REFER SHEET NO.

1. F.F.L. --FINISHED FLOOR LEVEL
2. S.F.L. --STRUCTURAL FLOOR LEVEL
3. (/R) --REVERSED DETAIL

NO.	DATE	REVISED	BY
A	06-10-2021	REVISION SUBJECT TO ARCH. COMMENT	

JOB NO. : J-853

PROJECT :
PROPOSED RESIDENTIAL DEVELOPMENT AT N.K.I.L. 6542
YIN PING ROAD
KOWLOON

TITLE :
PART ELEVATION FOR CURTAIN WALL AT TOWER 5


DATE : 01-APR-21 | SCALE : 1:60 (A1)

DRAWN BY : LHR | CHECKED BY :


美特鋁質有限公司
MIDI ALUMINIUM FABRICATOR LTD.
Units 6-8, Sunray Industrial Centre, 1/F
610 Cha Kwo Ling Road, Kowloon
Tel:23489211-4 Fax:(852)27727666

DWG NO. : J853-SD-CW-4504 | REV. : C


LEGEND :
R.S. = RESTRAINT SOCKET

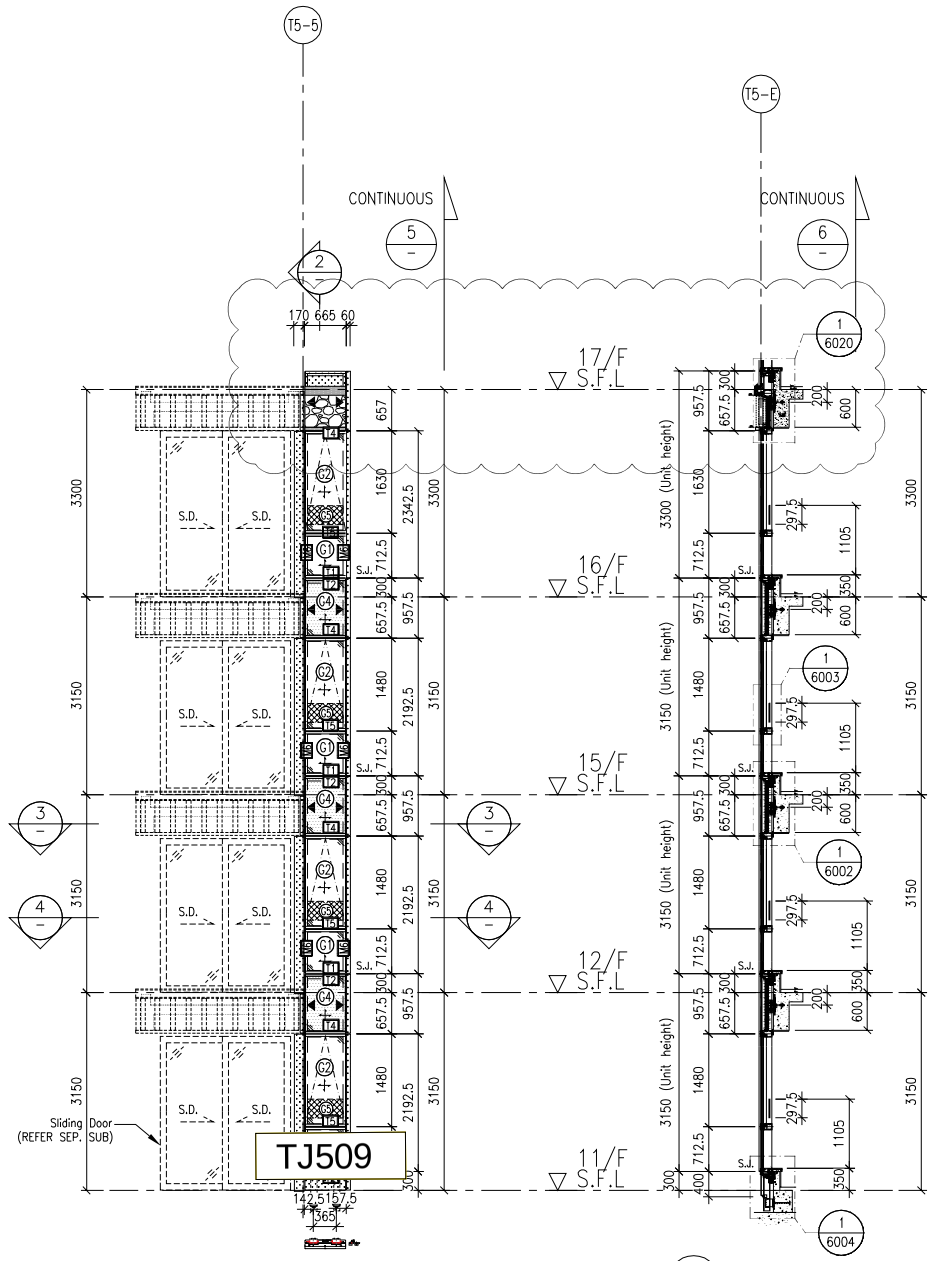

2 TYPICAL SECTION FOR CURTAIN WALL

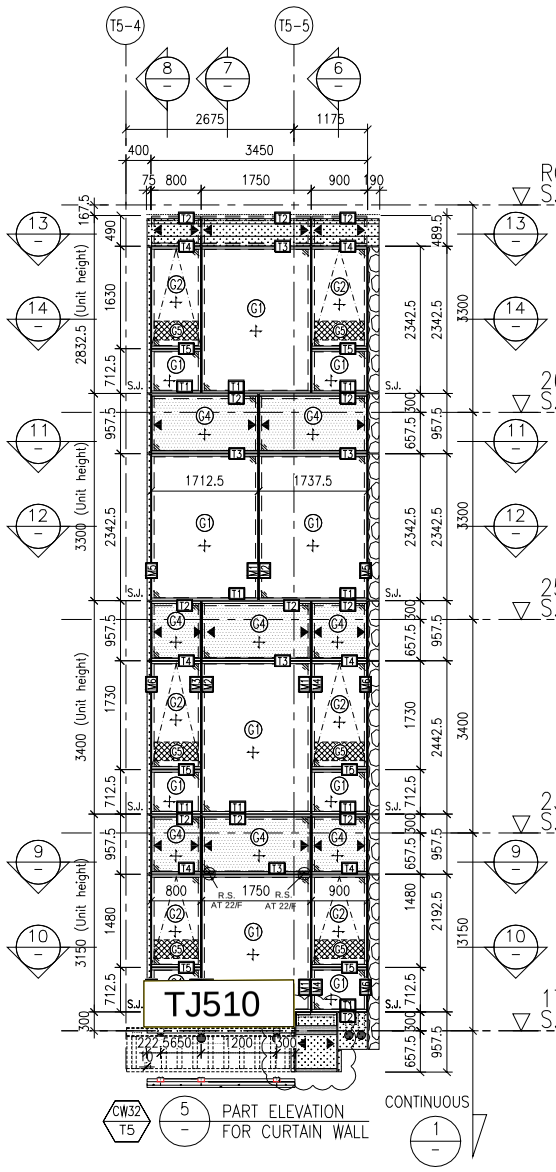


5 PART ELEVATION FOR CURTAIN WALL

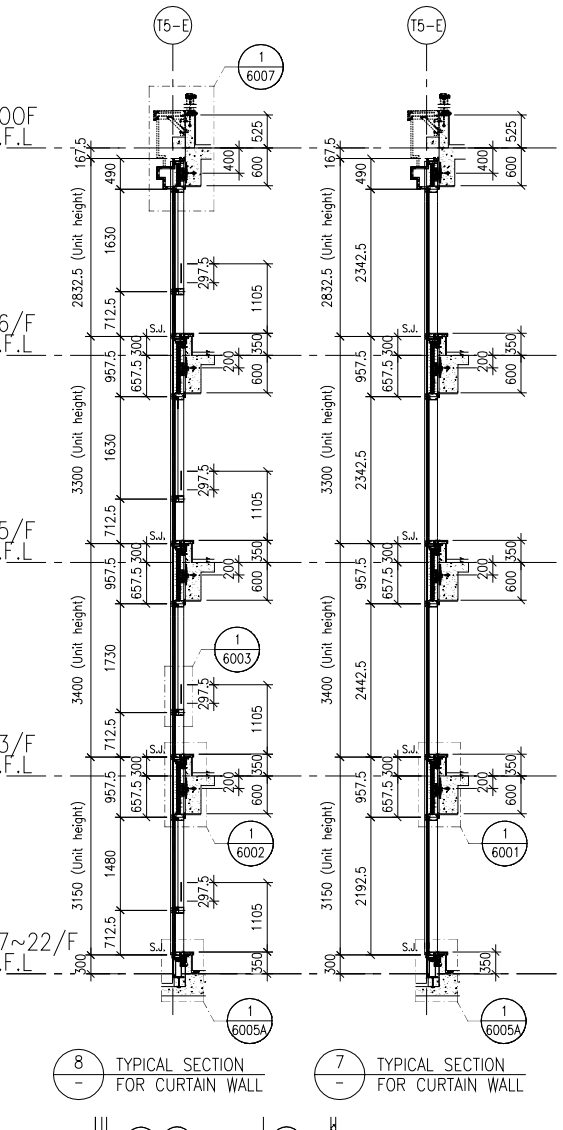



8 TYPICAL SECTION FOR CURTAIN WALL


7 TYPICAL SECTION FOR CURTAIN WALL

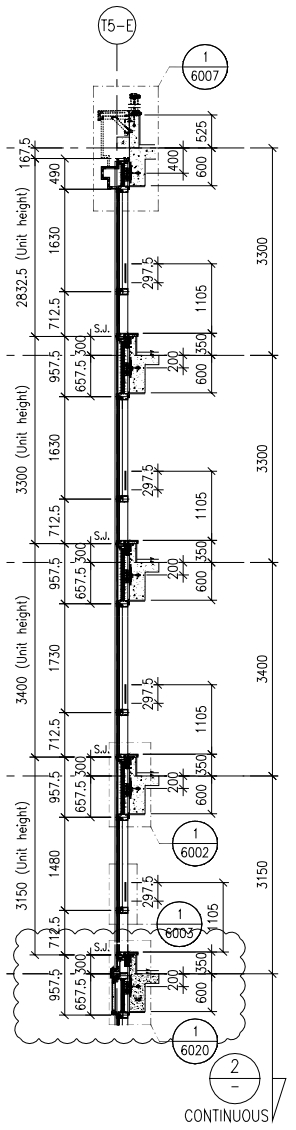

6 TYPICAL SECTION FOR CURTAIN WALL

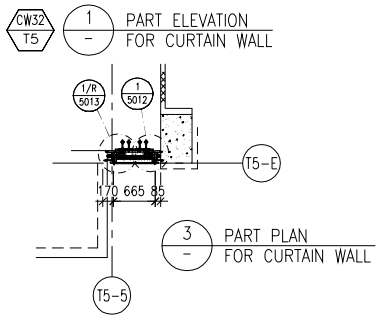

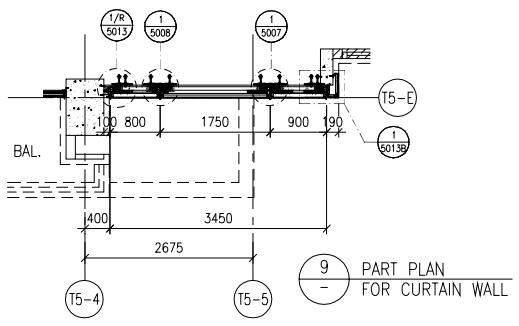

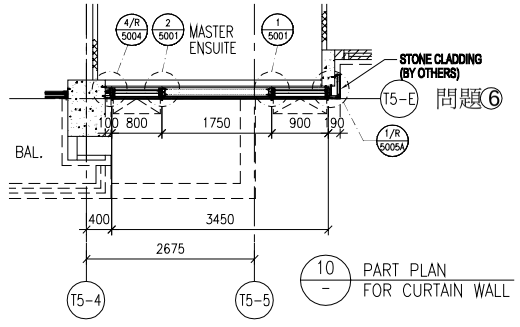

FLOOR LEVEL (S.F.L.)

FLOOR	LEVEL
ROOF	+210.00
26/F	+206.70
25/F	+203.40
23/F	+200.00
22/F	+196.85
21/F	+193.70
20/F	+190.55
19/F	+187.40
18/F	+184.25
17/F	+181.10
16/F	+177.80
15/F	+174.65
12/F	+171.50
11/F	+168.35

LEGEND:
- G1 – 10mm HEAT STRENGTHENED GLASS (OUTER) + 12mm AIR SPACE +12mm THK. TEMPERED CLEAR GLASS (INNER)
- G2 – 10mm HEAT STRENGTHENED GLASS (OUTER) + 12mm AIR SPACE +10mm THK. TEMPERED CLEAR GLASS (INNER)
- G4 – 12mm THK. HEAT STRENGTHENED GLASS & 2mm THK. ALUM. BACKPAN (SPANDREL GLASS)
- G5 – 12mm THK. CLEAR TEMPERED GLASS (INTERNAL PROTECTIVE BARRIER)
- 3mm THK. ALUM. CLADDING
- S.J. – STACK JOINT (WIND LOAD)
- AE01 – ALUM. EXTRUSION DIE NO.
- ▲ – SUPPORT POINT (WIND LOAD + DEAD LOAD)
- ● – SUPPORT POINT (WIND LOAD)

B.D. REF :

CLIENT :
SHIMAO GROUP HOLDINGS LIMITED

ARCHITECT :
WONG TUNG & PARTNERS LIMITED
ARCHITECTS & PLANNERS

MAIN CONTRACTOR :
協興建築有限公司
HIP HING CONSTRUCTION CO LTD

STRUCTURAL ENGINEER :
C M WONG & ASSOCIATES LTD
黃志明建築工程師有限公司

FACADE CONSULTANT:
MEINHARDT

NOTE :
1. ALL DIMENSIONS ARE IN mm.
2. ALL ELEVATIONS ARE VIEWED FROM OUTSIDE.
3. ALL DIMENSIONS TO BE VERIFIED ON SITE BEFORE FABRICATION.

LEGEND :
- X1 / X001 — DETAIL MARK NO. / REFER SHEET NO.
1. F.F.L. -- FINISHED FLOOR LEVEL
2. S.F.L. -- STRUCTURAL FLOOR LEVEL
3. /R -- REVERSED DETAIL

NO.	DATE	REVISED	BY
A	06-10-2021	REVISION SUBJECT TO ARCH. COMMENT	

JOB NO. : J-853

PROJECT :
PROPOSED RESIDENTIAL DEVELOPMENT AT N.K.I.L. 6542 YIN PING ROAD KOWLOON

TITLE :
PART ELEVATION FOR CURTAIN WALL AT TOWER 5


DATE : 01-APR-21 | SCALE : 1:60 (A1)

DRAWN BY : LHR | CHECKED BY :


美特鋁質有限公司
MIDI ALUMINIUM FABRICATOR LTD.
Units 6-8, Sunray Industrial Centre, 1/F
610 Cha Kwo Ling Road, Kowloon
Tel:23489211-4 Fax:(852)27727666

DWG NO. : J853-SD-CW-4505 | REV. : C


LEGEND :
R.S. = RESTRAINT SOCKET

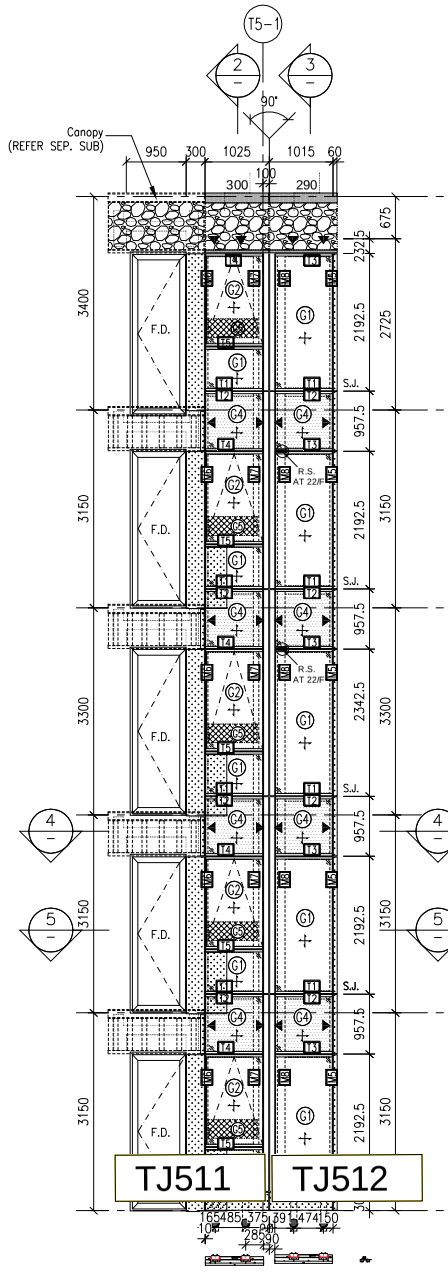


1 PART ELEVATION FOR CURTAIN WALL (CW40 / T5)

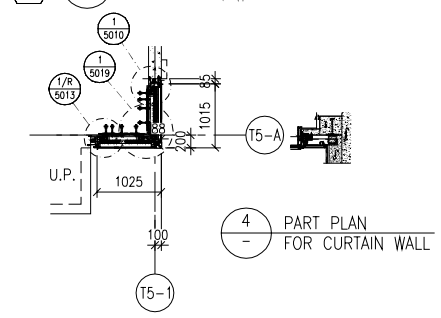

4 PART PLAN FOR CURTAIN WALL

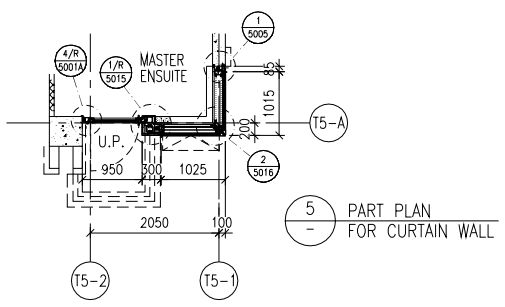


5 PART PLAN FOR CURTAIN WALL

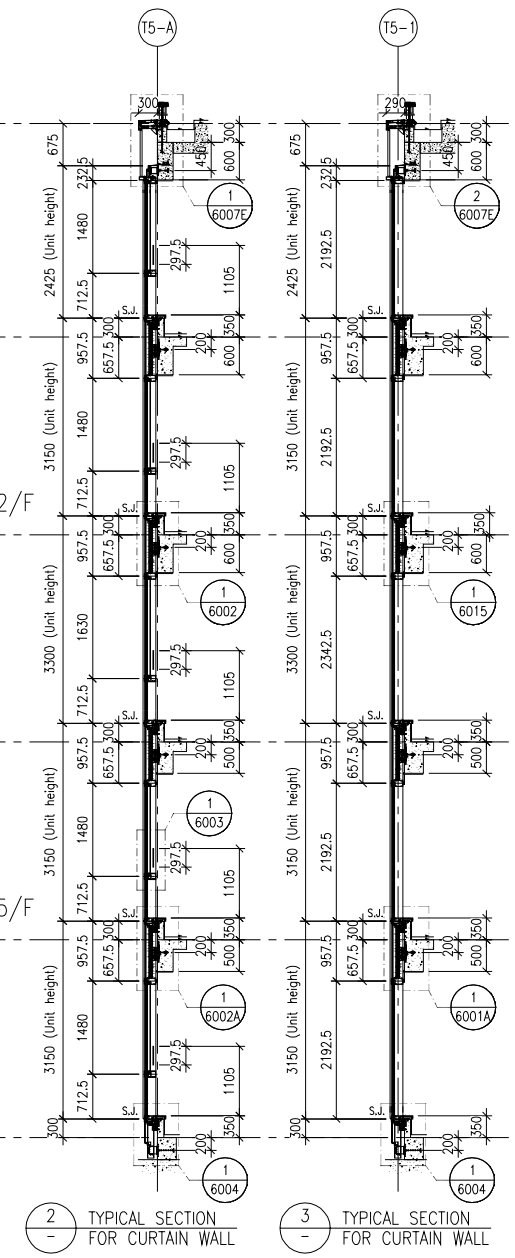


2 TYPICAL SECTION FOR CURTAIN WALL

3 TYPICAL SECTION FOR CURTAIN WALL

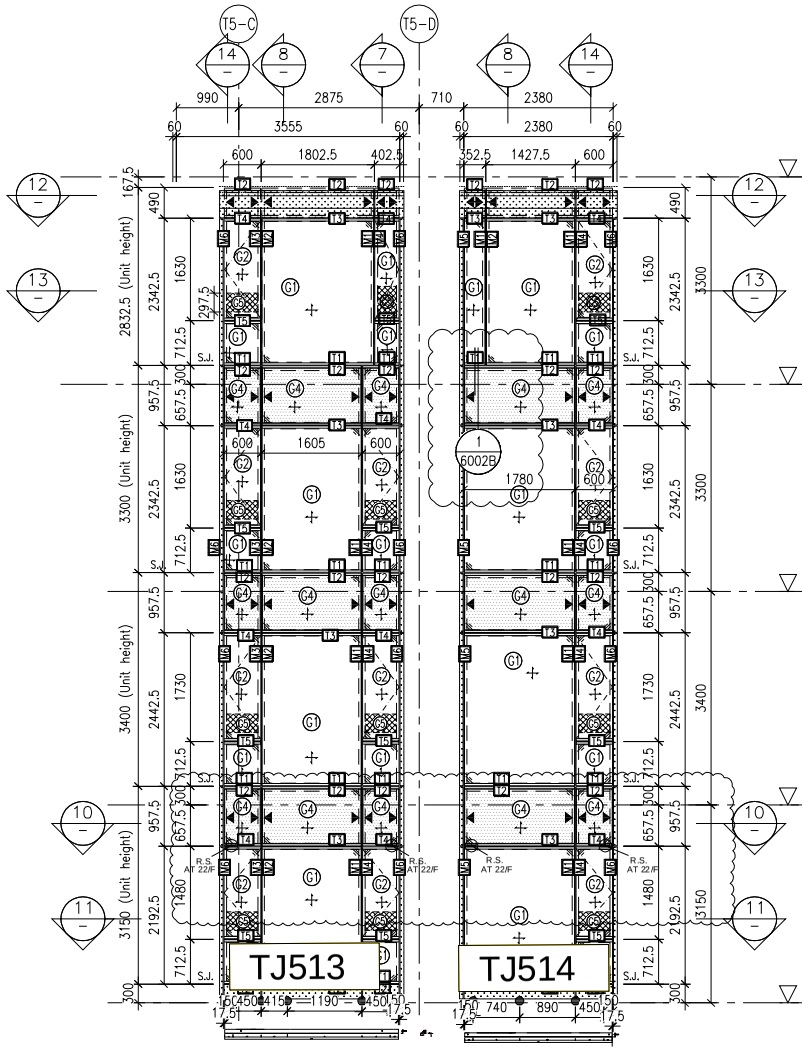


CW41 / T5 — 6 PART ELEVATION FOR CURTAIN WALL

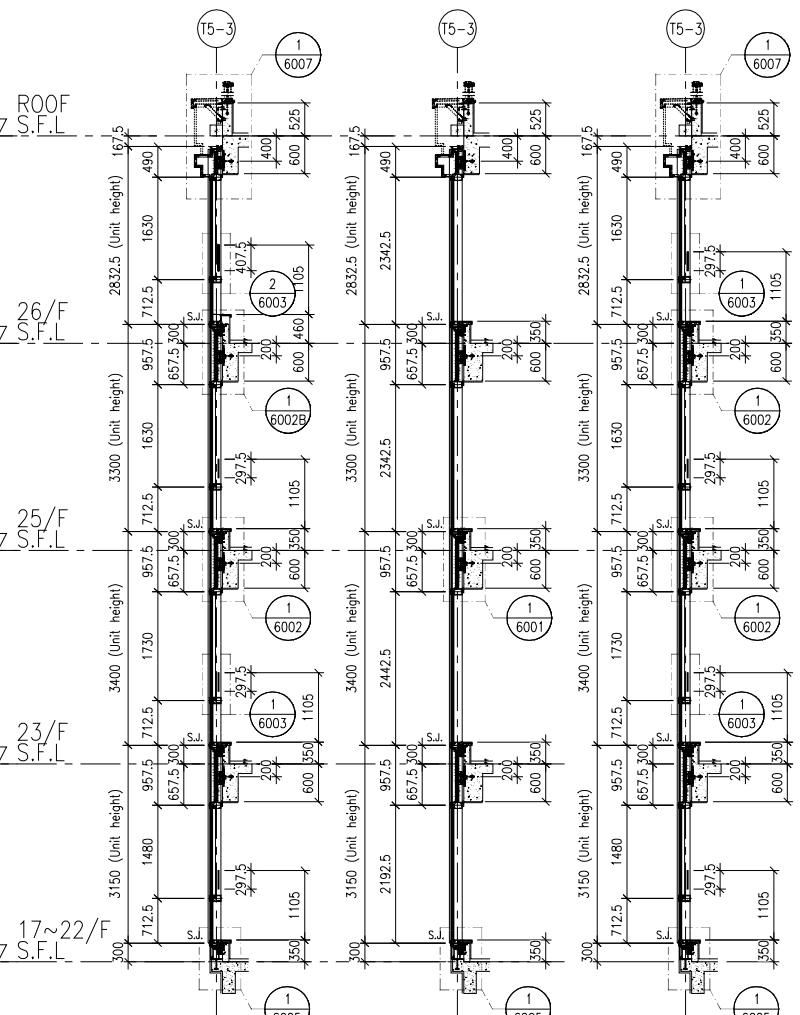


7 TYPICAL SECTION FOR CURTAIN WALL

8 TYPICAL SECTION FOR CURTAIN WALL


14 TYPICAL SECTION FOR CURTAIN WALL

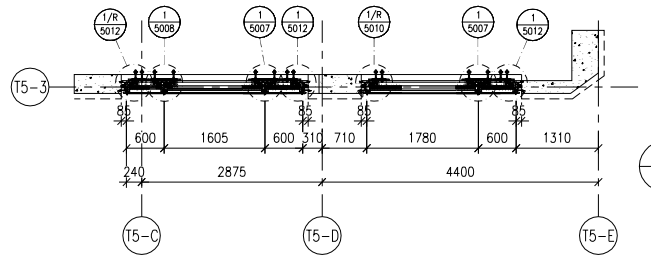


10 PART PLAN FOR CURTAIN WALL

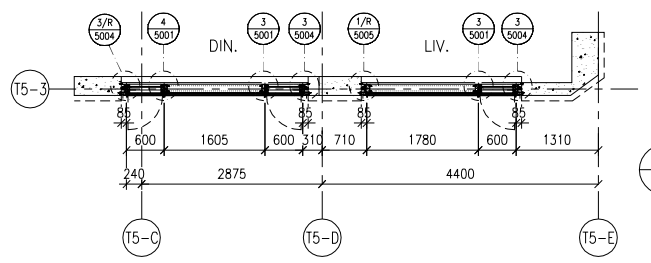

11 PART PLAN FOR CURTAIN WALL

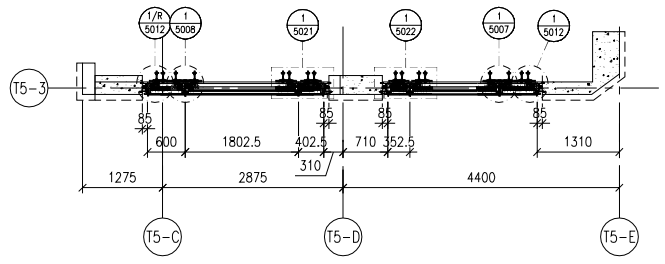

12 PART PLAN FOR CURTAIN WALL

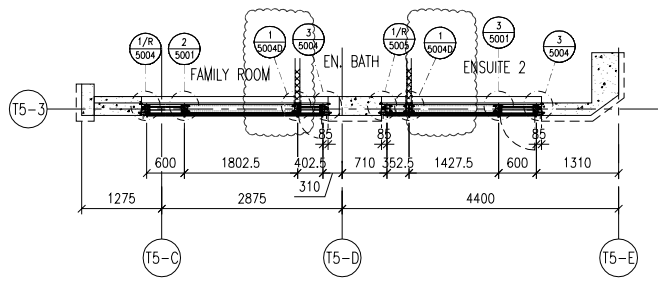

13 PART PLAN FOR CURTAIN WALL

FLOOR LEVEL (S.F.L.)

FLOOR	LEVEL
ROOF	+210.00
26/F	+206.70
25/F	+203.40
23/F	+200.00
22/F	+196.85
21/F	+193.70
20/F	+190.55
19/F	+187.40
18/F	+184.25
17/F	+181.10
16/F	+177.80
15/F	+174.65
12/F	+171.50
11/F	+168.35

LEGEND:
- C01 – 10mm HEAT STRENGTHENED GLASS (OUTER) + 12mm AIR SPACE +12mm THK. TEMPERED CLEAR GLASS (INNER)
- C02 – 10mm HEAT STRENGTHENED GLASS (OUTER) + 12mm AIR SPACE +10mm THK. TEMPERED CLEAR GLASS (INNER)
- C40 – 12mm THK. HEAT STRENGTHENED GLASS & 2mm THK. ALUM. BACKPAN (SPANDREL GLASS)
- 12mm THK. CLEAR TEMPERED GLASS (INTERNAL PROTECTIVE BARRIER)
- 3mm THK. ALUM. CLADDING
- S.J. – STACK JOINT (WIND LOAD)
- AE01 – ALUM. EXTRUSION DIE NO.
- ▲ – SUPPORT POINT (WIND LOAD + DEAD LOAD)
- ● – SUPPORT POINT (WIND LOAD)

B.D. REF :

CLIENT :
SHIMAO GROUP HOLDINGS LIMITED

ARCHITECT :
WONG TUNG & PARTNERS LIMITED
ARCHITECTS & PLANNERS

MAIN CONTRACTOR :
協興建築有限公司
HIP HING CONSTRUCTION CO LTD

STRUCTURAL ENGINEER :
C M WONG & ASSOCIATES LTD
黃志明建築工程師有限公司

FACADE CONSULTANT:
MEINHARDT

NOTE :
1. ALL DIMENSIONS ARE IN mm.
2. ALL ELEVATIONS ARE VIEWED FROM OUTSIDE.
3. ALL DIMENSIONS TO BE VERIFIED ON SITE BEFORE FABRICATION.

LEGEND :
- X1 / X001 — DETAIL MARK NO. / REFER SHEET NO.
1. F.F.L. -- FINISHED FLOOR LEVEL
2. S.F.L. -- STRUCTURAL FLOOR LEVEL
3. /R -- REVERSED DETAIL

NO.	DATE	REVISED	BY
A	06-10-2021	REVISION SUBJECT TO ARCH. COMMENT	

JOB NO. : J-853

PROJECT :
PROPOSED RESIDENTIAL DEVELOPMENT AT N.K.I.L. 6542 YIN PING ROAD KOWLOON

TITLE :
PART ELEVATION FOR CURTAIN WALL AT TOWER 5

DATE : 05-APR-21 | SCALE : 1:60 (A1)


DRAWN BY : LHR | CHECKED BY :

美特鋁質有限公司
MIDI ALUMINIUM FABRICATOR LTD.
Units 6-8, Sunray Industrial Centre, 1/F
610 Cha Kwo Ling Road, Kowloon
Tel:23489211-4 Fax:(852)27727666


DWG NO. : J853-SD-CW-4506 | REV. : C

LEGEND :


R.S. = RESTRAINT SOCKET

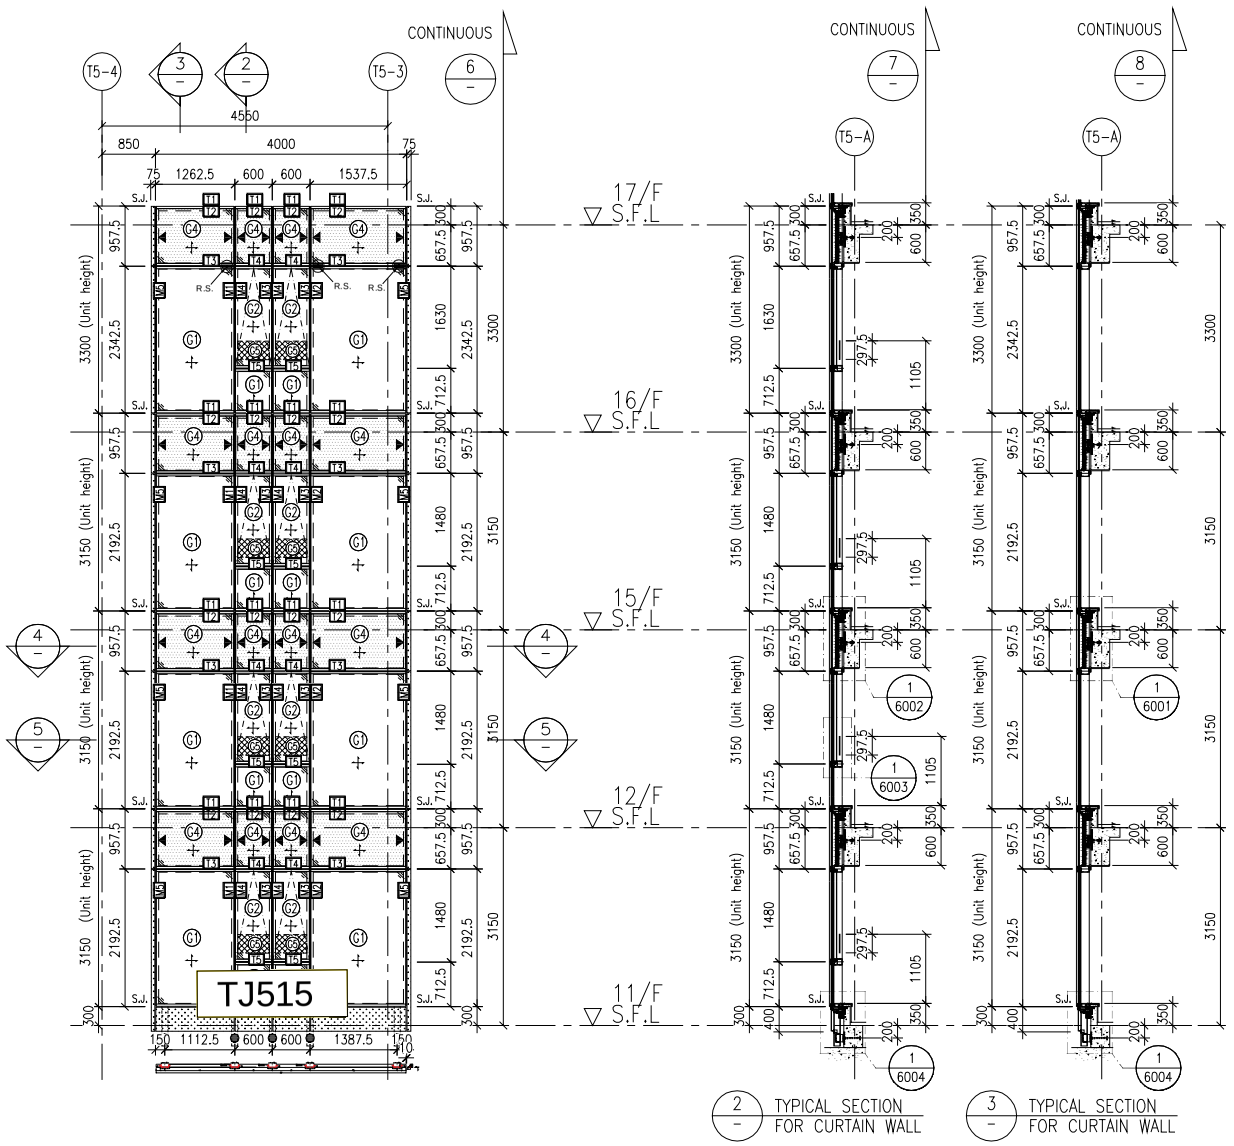

4 PART PLAN FOR CURTAIN WALL

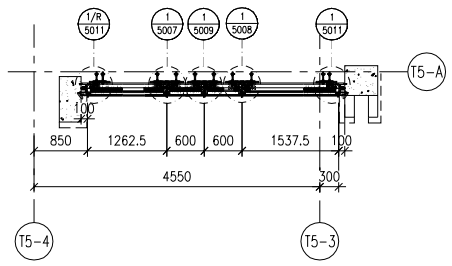


5 PART PLAN FOR CURTAIN WALL

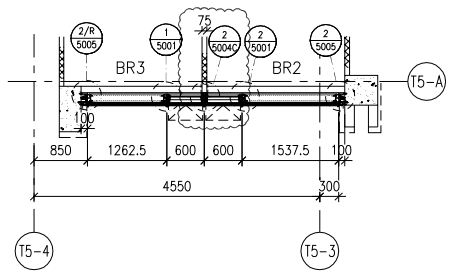

2 TYPICAL SECTION FOR CURTAIN WALL


3 TYPICAL SECTION FOR CURTAIN WALL

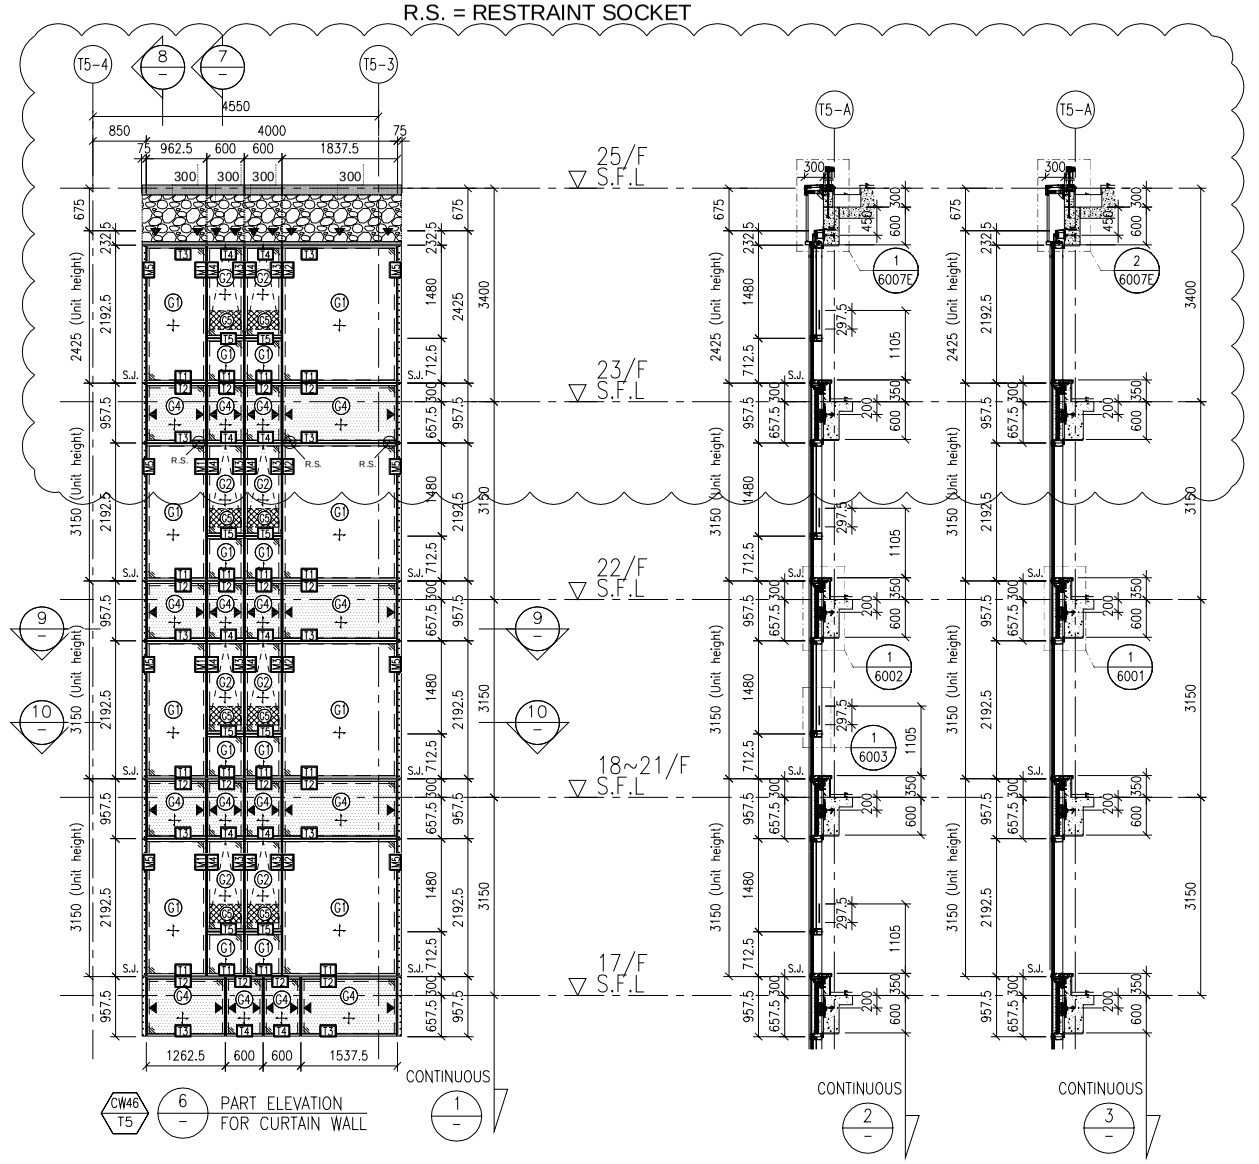


CW46 T5 6 PART ELEVATION FOR CURTAIN WALL

7 TYPICAL SECTION FOR CURTAIN WALL

8 TYPICAL SECTION FOR CURTAIN WALL

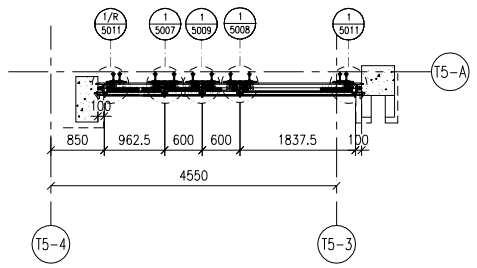

9 PART PLAN FOR CURTAIN WALL

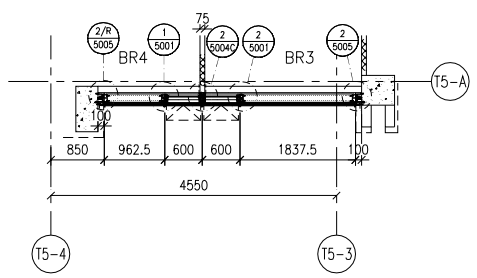

10 PART PLAN FOR CURTAIN WALL

FLOOR LEVEL (S.F.L.)

FLOOR	LEVEL
25/F	+203.40
23/F	+200.00
22/F	+196.85
21/F	+193.70
20/F	+190.55
19/F	+187.40
18/F	+184.25
17/F	+181.10
16/F	+177.80
15/F	+174.65
12/F	+171.50
11/F	+168.35

LEGEND:

- G1 – 10mm HEAT STRENGTHENED GLASS (OUTER) + 12mm AIR SPACE +12mm THK. TEMPERED CLEAR GLASS (INNER)
- G2 – 10mm HEAT STRENGTHENED GLASS (OUTER) + 12mm AIR SPACE +10mm THK. TEMPERED CLEAR GLASS (INNER)
- G4 – 12mm THK. HEAT STRENGTHENED GLASS & 2mm THK. ALUM. BACKPAN (SPANDREL GLASS)
- G3 – 12mm THK. CLEAR TEMPERED GLASS (INTERNAL PROTECTIVE BARRIER)
- 3mm THK. ALUM. CLADDING
- S.J. – STACK JOINT (WIND LOAD)
- AE01 – ALUM. EXTRUSION DIE NO.
- ▲ – SUPPORT POINT (WIND LOAD + DEAD LOAD)
- ● – SUPPORT POINT (WIND LOAD)

B.D. REF :

CLIENT :

SHIMAO GROUP HOLDINGS LIMITED

ARCHITECT :

WONG TUNG & PARTNERS LIMITED
ARCHITECTS & PLANNERS

MAIN CONTRACTOR :

協興建築有限公司
HIP HING CONSTRUCTION CO LTD

STRUCTURAL ENGINEER :

C M WONG & ASSOCIATES LTD
黃志明建築工程師有限公司

FACADE CONSULTANT:

MEINHARDT

NOTE :

1. ALL DIMENSIONS ARE IN mm.
2. ALL ELEVATIONS ARE VIEWED FROM OUTSIDE.
3. ALL DIMENSIONS TO BE VERIFIED ON SITE BEFORE FABRICATION.

LEGEND :

X1 / X001 — DETAIL MARK NO. / REFER SHEET NO.

1. F.F.L. -- FINISHED FLOOR LEVEL
2. S.F.L. -- STRUCTURAL FLOOR LEVEL
3. /R -- REVERSED DETAIL

NO.	DATE	REVISED	BY
A	06-10-2021	REVISION SUBJECT TO ARCH. COMMENT	

JOB NO. : J-853

PROJECT :

PROPOSED RESIDENTIAL DEVELOPMENT AT N.K.I.L. 6542 YIN PING ROAD KOWLOON

TITLE :

PART ELEVATION FOR CURTAIN WALL AT TOWER 5

DATE : 05-APR-21 | SCALE : 1:60 (A1)


DRAWN BY : LHR | CHECKED BY :

美特鋁質有限公司
MIDI ALUMINIUM FABRICATOR LTD.
Units 6-8, Sunray Industrial Centre, 1/F
610 Cha Kwo Ling Road, Kowloon
Tel:23489211-4 Fax:(852)27727666


DWG NO. : J853-SD-CW-4507 | REV. : C

LEGEND :


R.S. = RESTRAINT SOCKET

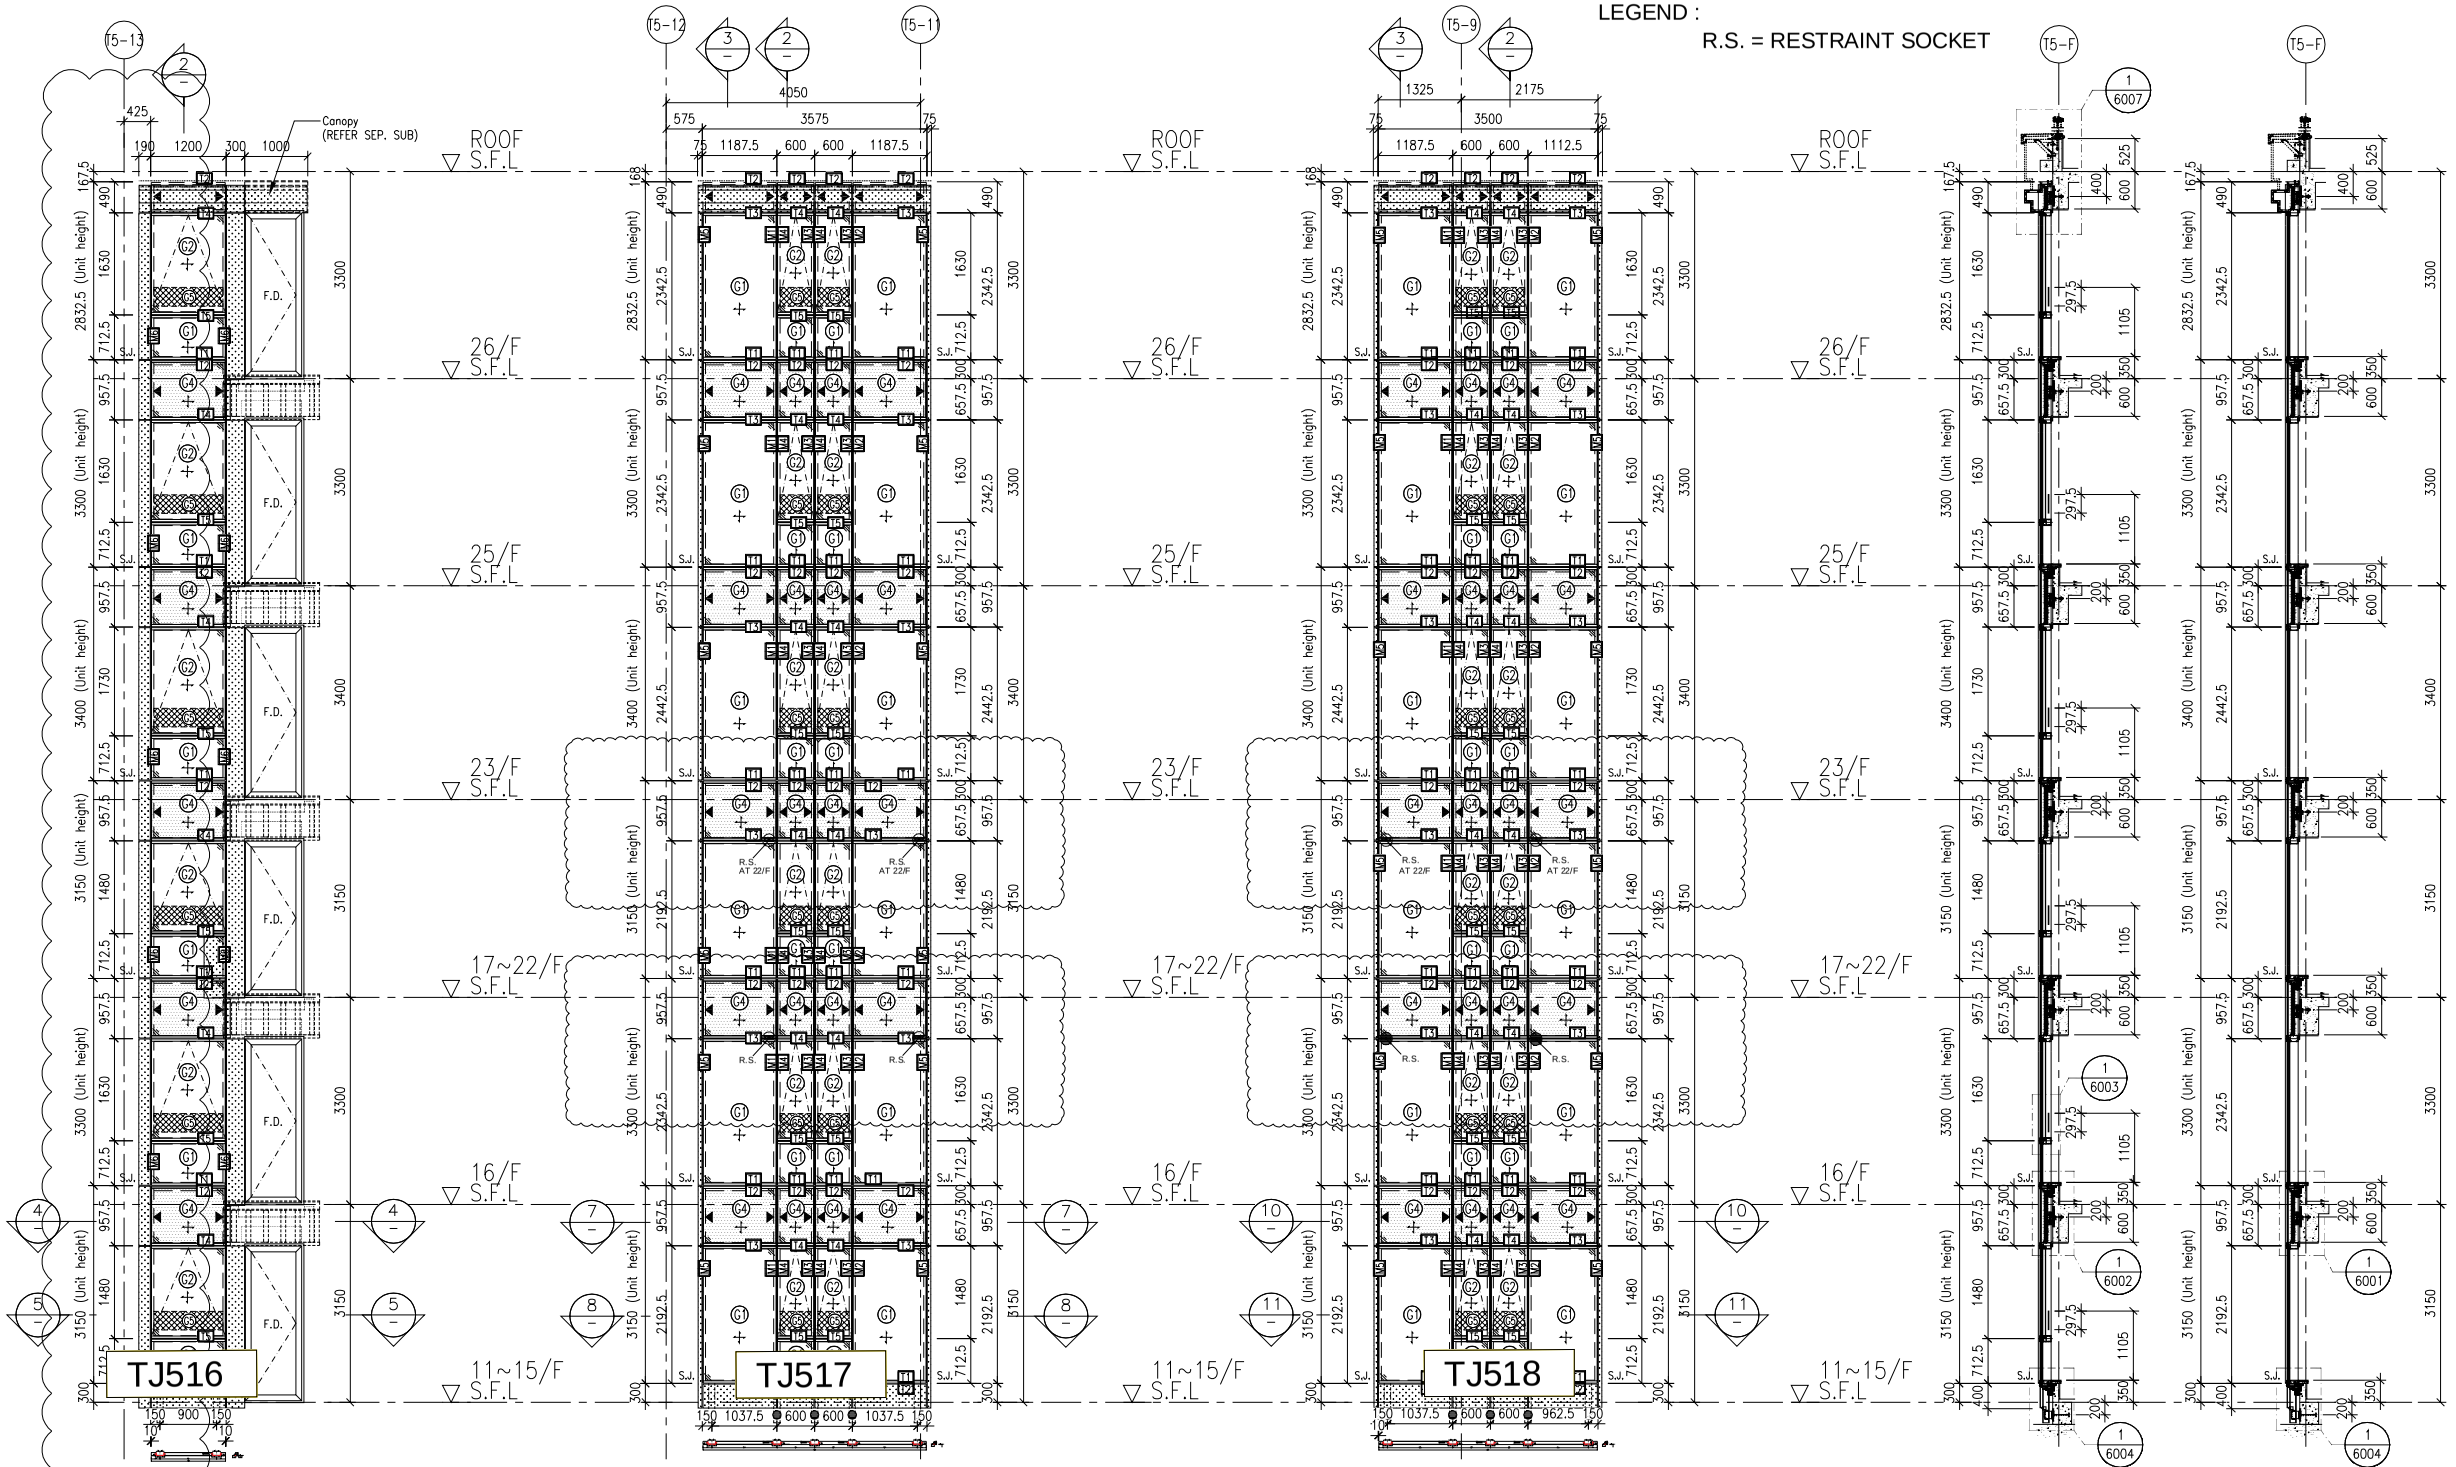

CW43 T5 1 – PART ELEVATION FOR CURTAIN WALL

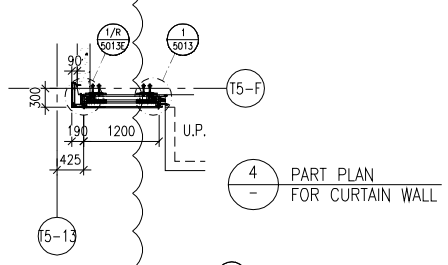


4 – PART PLAN FOR CURTAIN WALL

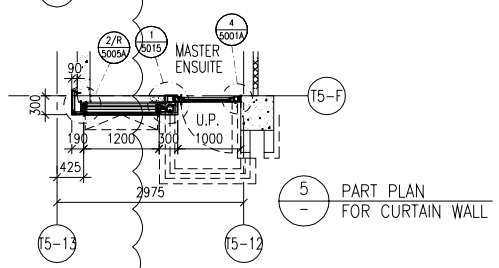


5 – PART PLAN FOR CURTAIN WALL

CW44 T5 6 – PART ELEVATION FOR CURTAIN WALL

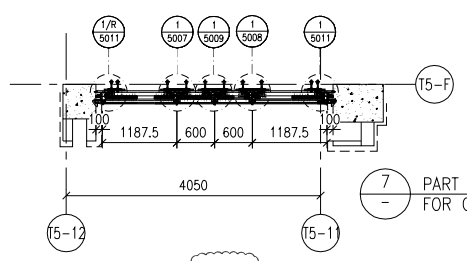


7 – PART PLAN FOR CURTAIN WALL

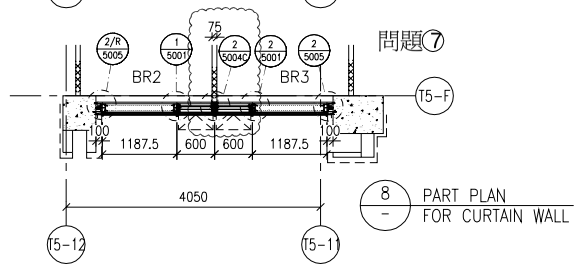


8 – PART PLAN FOR CURTAIN WALL

CW45 T5 9 – PART ELEVATION FOR CURTAIN WALL

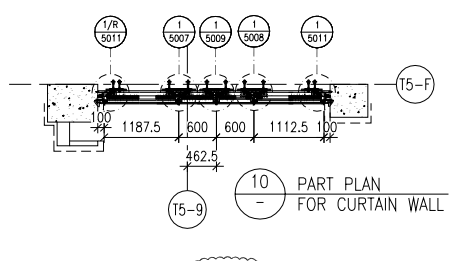

10 – PART PLAN FOR CURTAIN WALL

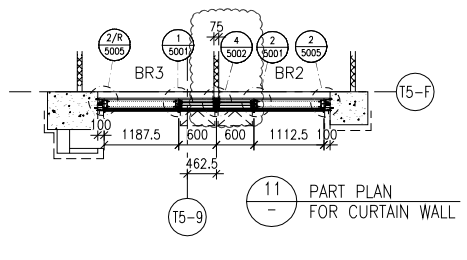

11 – PART PLAN FOR CURTAIN WALL

2 – TYPICAL SECTION FOR CURTAIN WALL

3 – TYPICAL SECTION FOR CURTAIN WALL

FLOOR LEVEL (S.F.L.)

FLOOR	LEVEL
ROOF	+210.00
26/F	+206.70
25/F	+203.40
23/F	+200.00
22/F	+196.85
21/F	+193.70
20/F	+190.55
19/F	+187.40
18/F	+184.25
17/F	+181.10
16/F	+177.80
15/F	+174.65
12/F	+171.50
11/F	+168.35

LEGEND:

- C1+ – 10mm HEAT STRENGTHENED GLASS (OUTER) + 12mm AIR SPACE +12mm THK. TEMPERED CLEAR GLASS (INNER)
- C2+ – 10mm HEAT STRENGTHENED GLASS (OUTER) + 12mm AIR SPACE +10mm THK. TEMPERED CLEAR GLASS (INNER)
- C4+ – 12mm THK. HEAT STRENGTHENED GLASS & 2mm THK. ALUM. BACKPAN (SPANDREL GLASS)
- C5 – 12mm THK. CLEAR TEMPERED GLASS (INTERNAL PROTECTIVE BARRIER)
- 3mm THK. ALUM. CLADDING
- S.J. – STACK JOINT (WIND LOAD)
- AE01 – ALUM. EXTRUSION DIE NO.
- ▲ – SUPPORT POINT (WIND LOAD + DEAD LOAD)
- ● – SUPPORT POINT (WIND LOAD)

B.D. REF :

CLIENT :

SHIMAO GROUP HOLDINGS LIMITED

ARCHITECT :

WONG TUNG & PARTNERS LIMITED
ARCHITECTS & PLANNERS

MAIN CONTRACTOR :

協興建築有限公司
HIP HING CONSTRUCTION CO LTD

STRUCTURAL ENGINEER :

C M WONG & ASSOCIATES LTD
黃志明建築工程師有限公司

FACADE CONSULTANT:

MEINHARDT

NOTE :

1. ALL DIMENSIONS ARE IN mm.
2. ALL ELEVATIONS ARE VIEWED FROM OUTSIDE.
3. ALL DIMENSIONS TO BE VERIFIED ON SITE BEFORE FABRICATION.

LEGEND :

X1 / X001 — DETAIL MARK NO. / REFER SHEET NO.

1. F.F.L. --FINISHED FLOOR LEVEL
2. S.F.L. --STRUCTURAL FLOOR LEVEL
3. (/R) --REVERSED DETAIL

NO.	DATE	REVISED	BY
A	06-10-2021	REVISION SUBJECT TO ARCH. COMMENT	

JOB NO. : J-853

PROJECT :
PROPOSED RESIDENTIAL DEVELOPMENT AT N.K.I.L. 6542
YIN PING ROAD
KOWLOON


TITLE :
PART ELEVATION FOR CURTAIN WALL AT TOWER 5

DATE : 05-APR-21 | SCALE : 1:60 (A1)

DRAWN BY : LHR | CHECKED BY :

美特鋁質有限公司
MIDI ALUMINIUM FABRICATOR LTD.
Units 6-8, Sunray Industrial Centre, 1/F
610 Cha Kwo Ling Road, Kowloon
Tel:23489211-4 Fax:(852)27727666


DWG NO. : J853-SD-CW-4508 | REV. : C

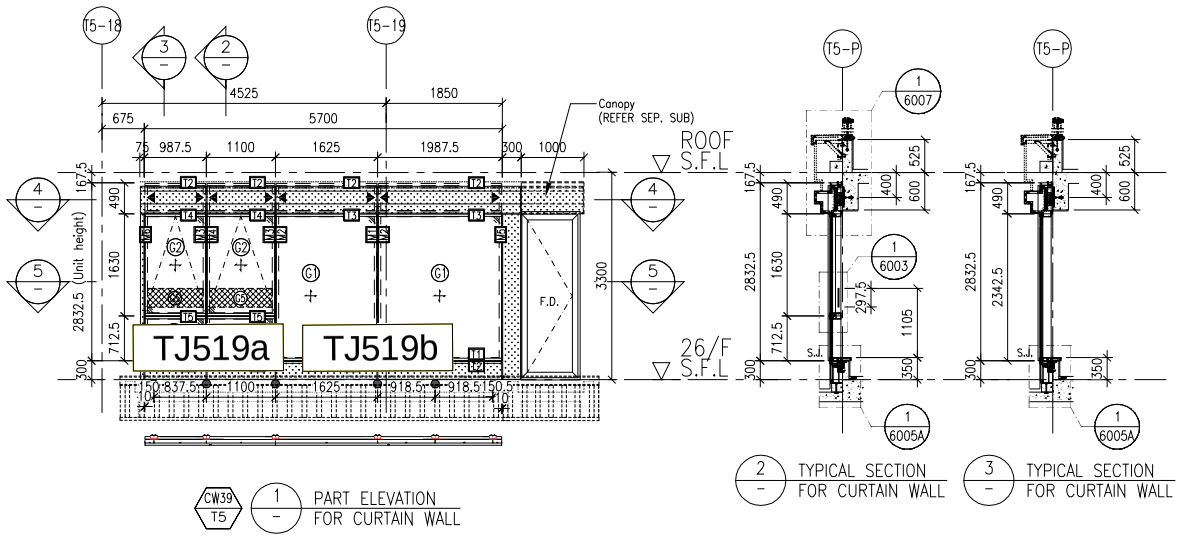


CW39 / T5 — 1 — PART ELEVATION FOR CURTAIN WALL

2 — TYPICAL SECTION FOR CURTAIN WALL


3 — TYPICAL SECTION FOR CURTAIN WALL

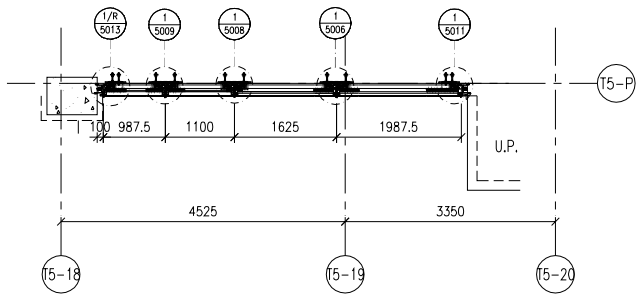


4 — PART PLAN FOR CURTAIN WALL

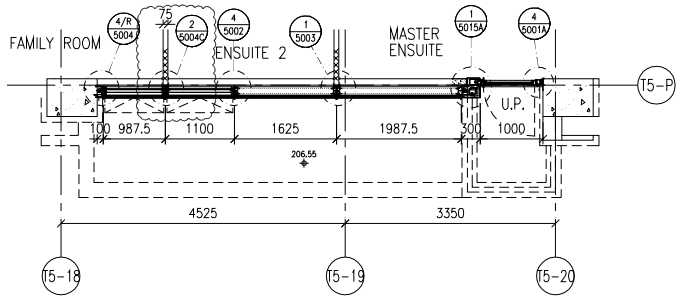


5 — PART PLAN FOR CURTAIN WALL

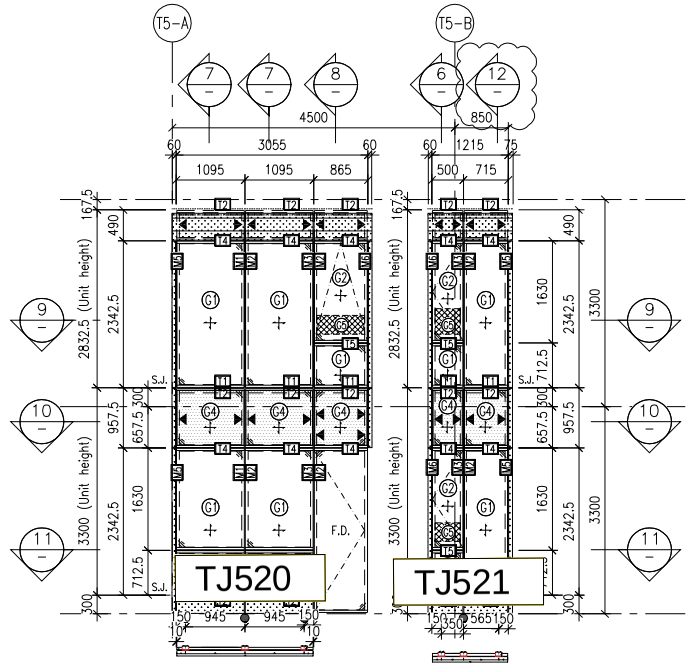


CW42 / T5 — 5 — PART ELEVATION FOR CURTAIN WALL

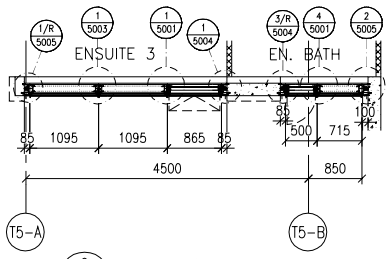


9 — PART PLAN FOR CURTAIN WALL

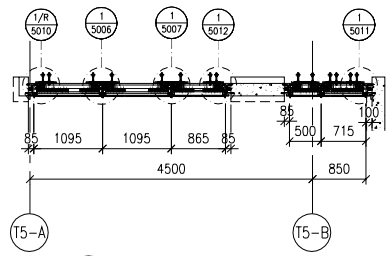

10 — PART PLAN FOR CURTAIN WALL

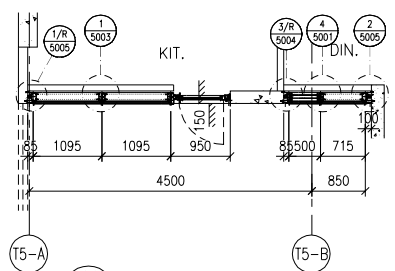


11 — PART PLAN FOR CURTAIN WALL

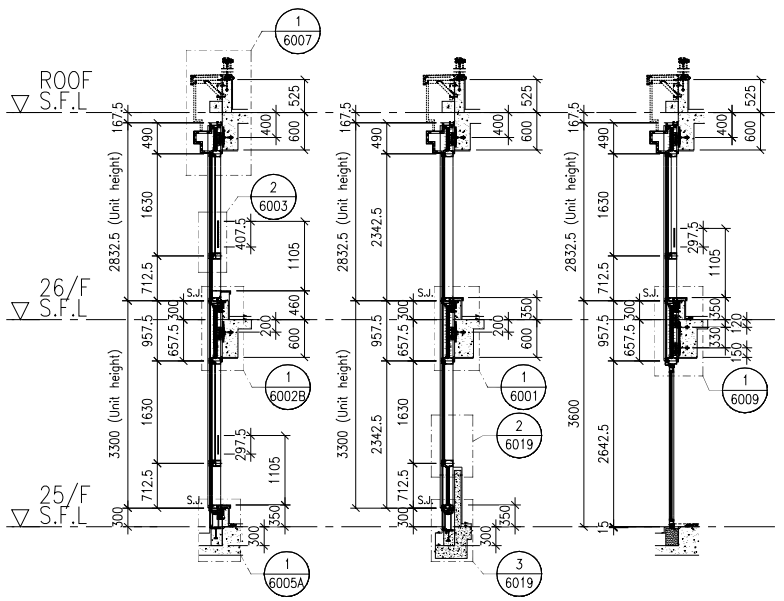

6 — TYPICAL SECTION FOR CURTAIN WALL

7 — TYPICAL SECTION FOR CURTAIN WALL

8 — TYPICAL SECTION FOR CURTAIN WALL

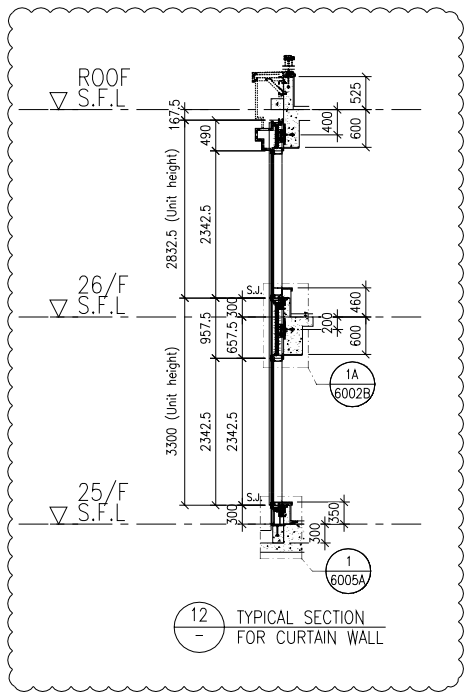

12 — TYPICAL SECTION FOR CURTAIN WALL

FLOOR LEVEL (S.F.L.)

FLOOR	LEVEL
ROOF	+210.00
26/F	+206.70
25/F	+203.40

LEGEND:

- G1 — 10mm HEAT STRENGTHENED GLASS (OUTER) + 12mm AIR SPACE +12mm THK. TEMPERED CLEAR GLASS (INNER)
- G2 — 10mm HEAT STRENGTHENED GLASS (OUTER) + 12mm AIR SPACE +10mm THK. TEMPERED CLEAR GLASS (INNER)
- G4 — 12mm THK. HEAT STRENGTHENED GLASS & 2mm THK. ALUM. BACKPAN (SPANDREL GLASS)
- G5 — 12mm THK. CLEAR TEMPERED GLASS (INTERNAL PROTECTIVE BARRIER)
- 3mm THK. ALUM. CLADDING
- S.J. — STACK JOINT (WIND LOAD)
- AF01 — ALUM. EXTRUSION DIE NO.
- ▲ — SUPPORT POINT (WIND LOAD + DEAD LOAD)
- ● — SUPPORT POINT (WIND LOAD)

B.D. REF :

CLIENT :

SHIMAO GROUP HOLDINGS LIMITED

ARCHITECT : WONG TUNG & PARTNERS LIMITED ARCHITECTS & PLANNERS

MAIN CONTRACTOR : 協興建築有限公司 HIP HING CONSTRUCTION CO LTD

STRUCTURAL ENGINEER : C M WONG & ASSOCIATES LTD 黃志明建築工程師有限公司

FACADE CONSULTANT: MEINHARDT

NOTE :

1. ALL DIMENSIONS ARE IN mm.
2. ALL ELEVATIONS ARE VIEWED FROM OUTSIDE.
3. ALL DIMENSIONS TO BE VERIFIED ON SITE BEFORE FABRICATION.

LEGEND :

X1 / X001 — DETAIL MARK NO. / REFER SHEET NO.

1. F.F.L. -- FINISHED FLOOR LEVEL
2. S.F.L. -- STRUCTURAL FLOOR LEVEL
3. /R -- REVERSED DETAIL

NO.	DATE	REVISED	BY

JOB NO. : J-853

PROJECT :
PROPOSED RESIDENTIAL DEVELOPMENT AT N.K.I.L. 6542 YIN PING ROAD KOWLOON

TITLE :
PART ELEVATION FOR CURTAIN WALL AT TOWER 5

DATE : 06-OCT-21 | SCALE : 1:60 (A1)


DRAWN BY : LHR | CHECKED BY :

美特鋁質有限公司 MIDI ALUMINIUM FABRICATOR LTD.
Units 6-8, Sunray Industrial Centre, 1/F
610 Cha Kwo Ling Road, Kowloon
Tel:23489211-4 Fax:(852)27727666

DWG NO. : J853-SD-CW-4509 | REV. : B

LEGEND :

R.S. = RESTRAINT SOCKET

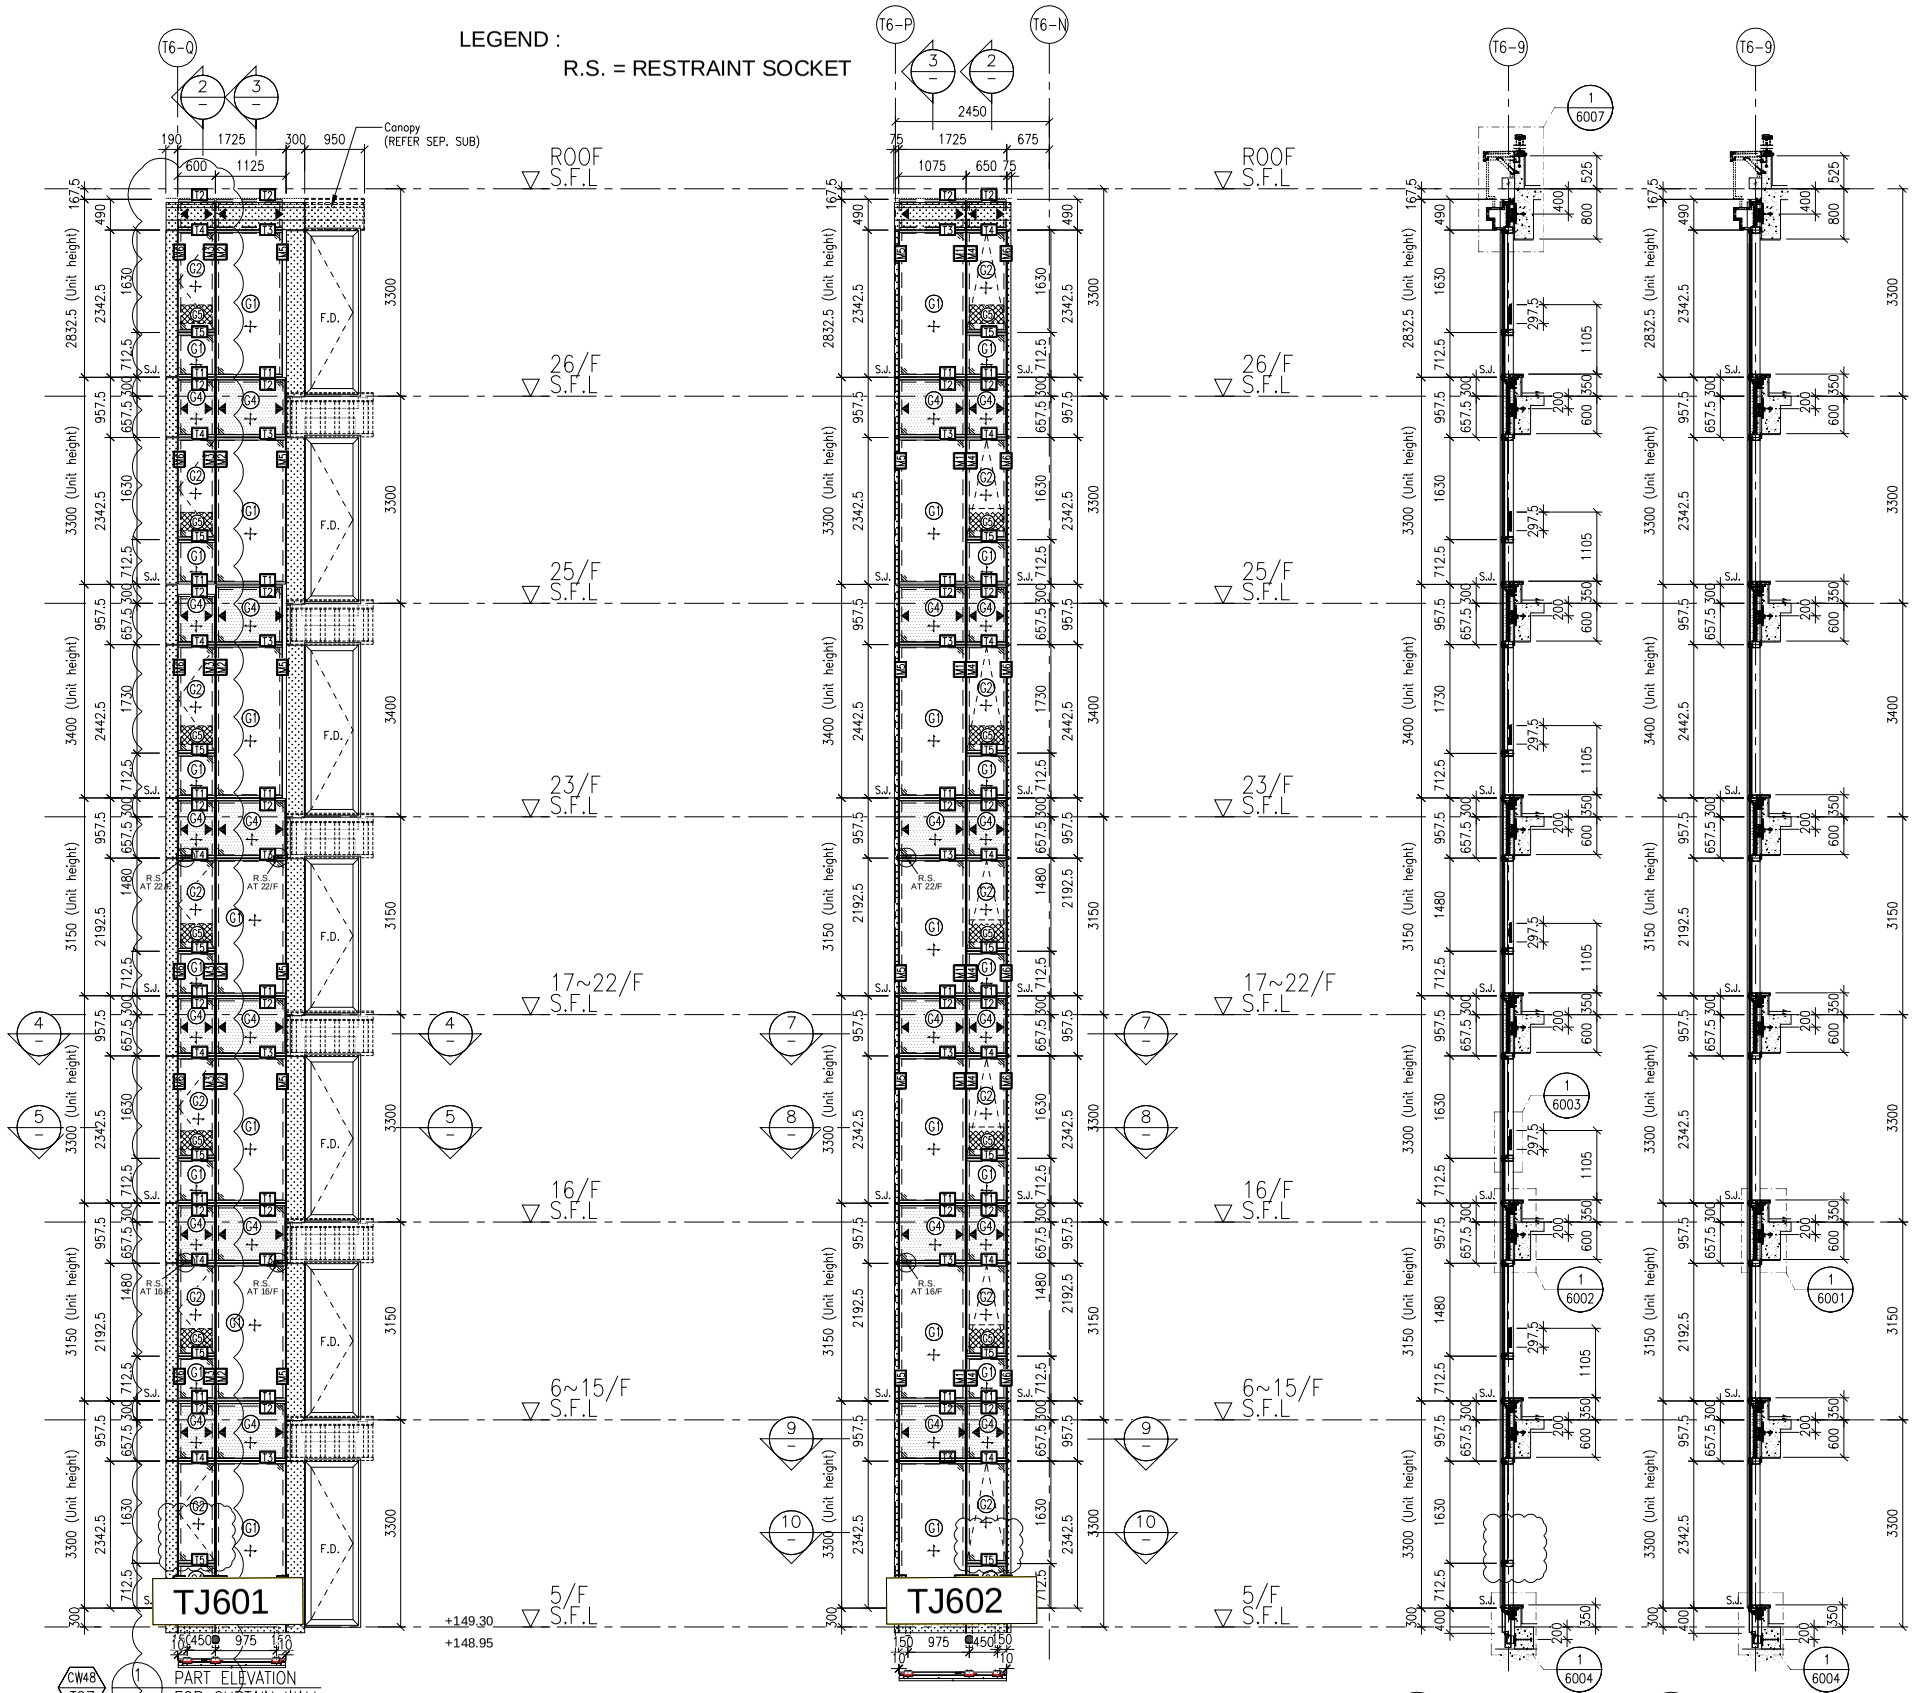


1 PART ELEVATION FOR CURTAIN WALL (CW48 T67)

6 PART ELEVATION FOR CURTAIN WALL (CW49 T67)


2 TYPICAL SECTION FOR CURTAIN WALL

3 TYPICAL SECTION FOR CURTAIN WALL

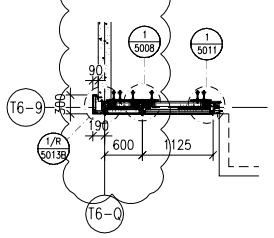


4 PART PLAN FOR CURTAIN WALL


5 PART PLAN FOR CURTAIN WALL

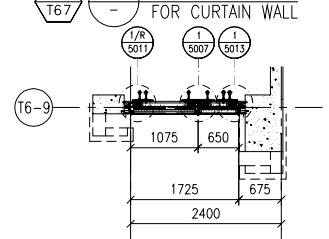


7 PART PLAN FOR CURTAIN WALL

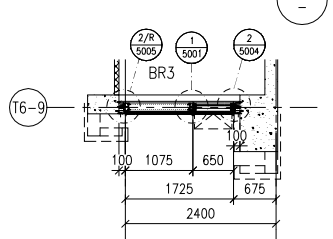

8 PART PLAN FOR CURTAIN WALL

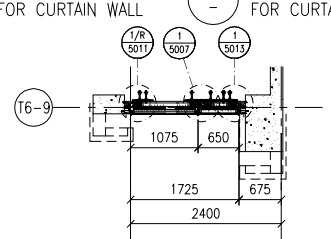

9 PART PLAN FOR CURTAIN WALL

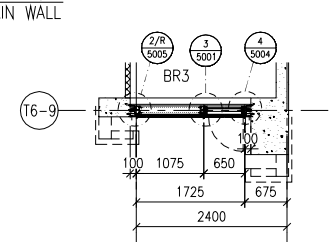

10 PART PLAN FOR CURTAIN WALL

FLOOR LEVEL (S.F.L.)

FLOOR	LEVEL
ROOF	+210.00
26/F	+206.70
25/F	+203.40
23/F	+200.00
22/F	+196.85
21/F	+193.70
20/F	+190.55
19/F	+187.40
18/F	+184.25
17/F	+181.10
16/F	+177.80
15/F	+174.65
12/F	+171.50
11/F	+168.35
10/F	+165.20
9/F	+162.05
8/F	+158.90
7/F	+155.75
6/F	+152.60
5/F	+149.30

LEGEND:

- G1 – 10mm HEAT STRENGTHENED GLASS (OUTER) + 12mm AIR SPACE +12mm THK. TEMPERED CLEAR GLASS (INNER)
- G2 – 10mm HEAT STRENGTHENED GLASS (OUTER) + 12mm AIR SPACE +10mm THK. TEMPERED CLEAR GLASS (INNER)
- G4 – 12mm THK. HEAT STRENGTHENED GLASS & 2mm THK. ALUM. BACKPAN (SPANDREL GLASS)
- G5 – 12mm THK. CLEAR TEMPERED GLASS (INTERNAL PROTECTIVE BARRIER)
- 3mm THK. ALUM. CLADDING
- S.J. – STACK JOINT (WIND LOAD)
- AE01 – ALUM. EXTRUSION DIE NO.
- ▲ – SUPPORT POINT (WIND LOAD + DEAD LOAD)
- ● – SUPPORT POINT (WIND LOAD)

B.D. REF :

CLIENT :

SHIMAO GROUP HOLDINGS LIMITED

ARCHITECT :

WONG TUNG & PARTNERS LIMITED
ARCHITECTS & PLANNERS

MAIN CONTRACTOR :

協興建築有限公司
HIP HING CONSTRUCTION CO LTD

STRUCTURAL ENGINEER :

C M WONG & ASSOCIATES LTD
黃志明建築工程師有限公司

FACADE CONSULTANT:

MEINHARDT

NOTE :

1. ALL DIMENSIONS ARE IN mm.
2. ALL ELEVATIONS ARE VIEWED FROM OUTSIDE.
3. ALL DIMENSIONS TO BE VERIFIED ON SITE BEFORE FABRICATION.

LEGEND :

X1 — DETAIL MARK NO.
X001 — REFER SHEET NO.

1. F.F.L. -- FINISHED FLOOR LEVEL
2. S.F.L. -- STRUCTURAL FLOOR LEVEL
3. (/R) -- REVERSED DETAIL

NO.	DATE	REVISED	BY
A	09-10-2021	REVISION SUBJECT TO ARCH. COMMENT	

JOB NO. : J-853

PROJECT :

PROPOSED RESIDENTIAL DEVELOPMENT AT N.K.I.L. 6542 YIN PING ROAD KOWLOON

TITLE :

PART ELEVATION FOR CURTAIN WALL AT TOWER 6 & 7

DATE : 12-APR-21 | SCALE : 1:60 (A1)


DRAWN BY : LHR | CHECKED BY :

美特鋁質有限公司
MIDI ALUMINIUM FABRICATOR LTD.
Units 6-8, Sunray Industrial Centre, 1/F
610 Cha Kwo Ling Road, Kowloon
Tel:23489211-4 Fax:(852)27727666

DWG NO. : J853-SD-CW-4601 | REV. : B

LEGEND :


R.S. = RESTRAINT SOCKET

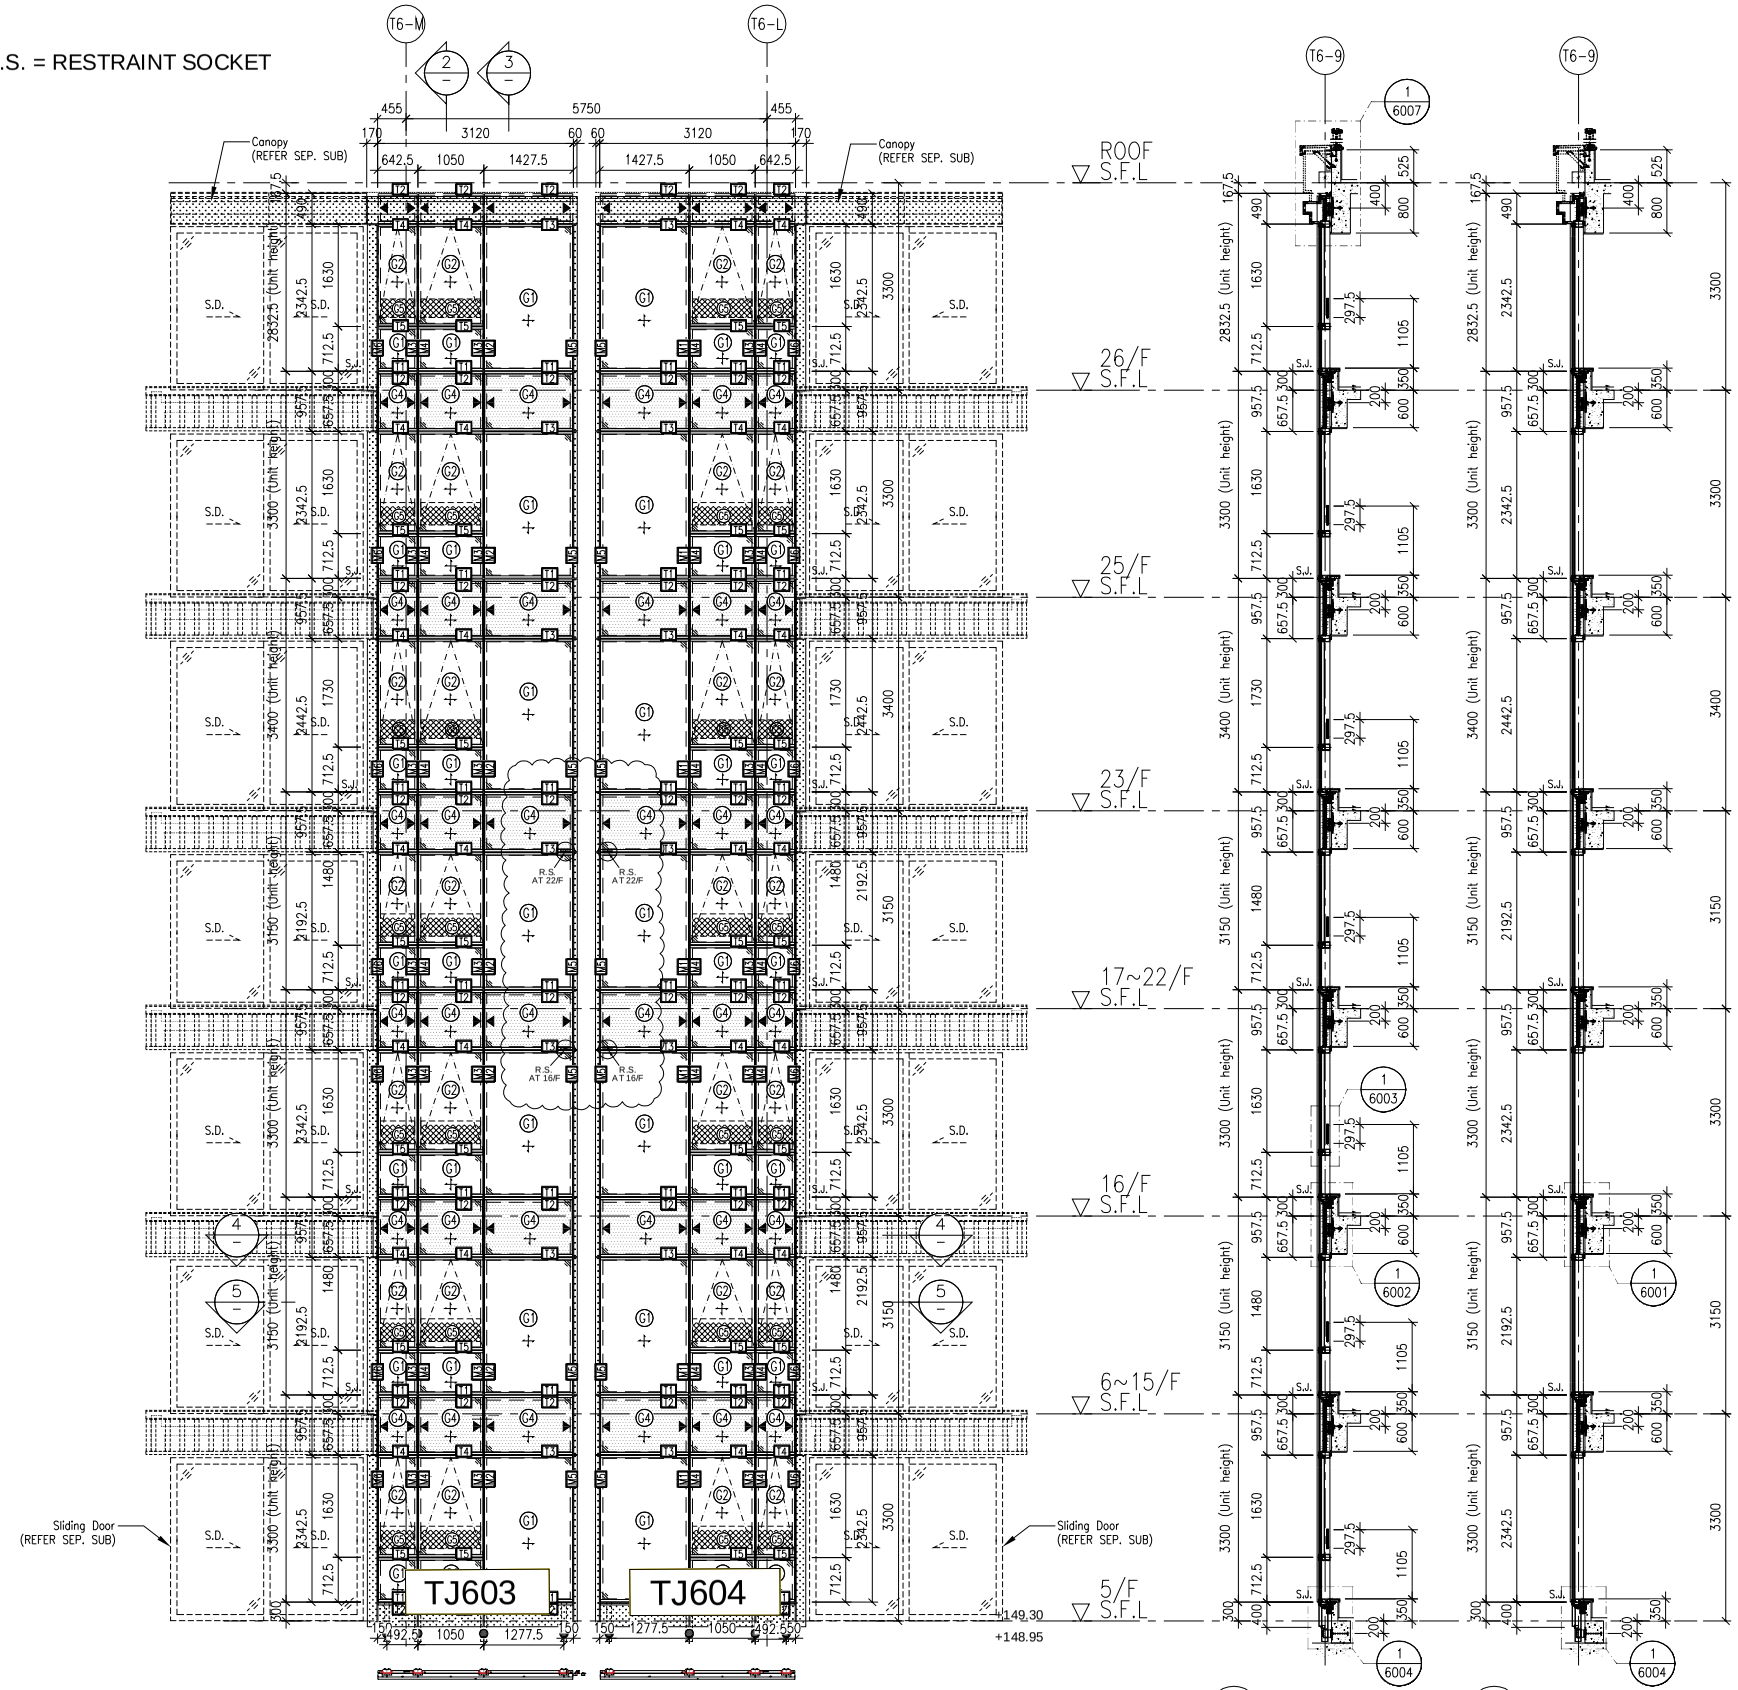


CW50 T67 / 1 — PART ELEVATION FOR CURTAIN WALL

2 — TYPICAL SECTION FOR CURTAIN WALL

3 — TYPICAL SECTION FOR CURTAIN WALL

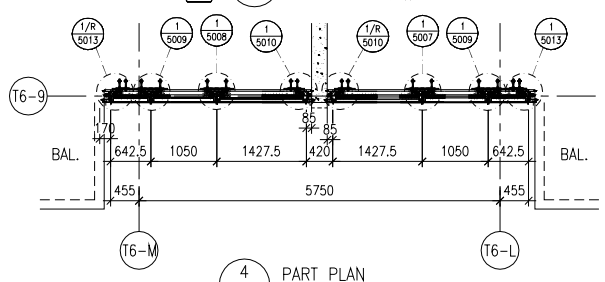

4 — PART PLAN FOR CURTAIN WALL

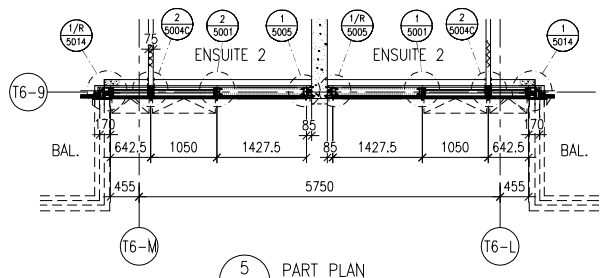

5 — PART PLAN FOR CURTAIN WALL

FLOOR LEVEL (S.F.L.)

FLOOR	LEVEL
ROOF	+210.00
26/F	+206.70
25/F	+203.40
23/F	+200.00
22/F	+196.85
21/F	+193.70
20/F	+190.55
19/F	+187.40
18/F	+184.25
17/F	+181.10
16/F	+177.80
15/F	+174.65
12/F	+171.50
11/F	+168.35
10/F	+165.20
9/F	+162.05
8/F	+158.90
7/F	+155.75
6/F	+152.60
5/F	+149.30

LEGEND:

- G1 – 10mm HEAT STRENGTHENED GLASS (OUTER) + 12mm AIR SPACE +12mm THK. TEMPERED CLEAR GLASS (INNER)
- G2 – 10mm HEAT STRENGTHENED GLASS (OUTER) + 12mm AIR SPACE +10mm THK. TEMPERED CLEAR GLASS (INNER)
- G4 – 12mm THK. HEAT STRENGTHENED GLASS & 2mm THK. ALUM. BACKPAN (SPANDREL GLASS)
- 12mm THK. CLEAR TEMPERED GLASS (INTERNAL PROTECTIVE BARRIER)
- 3mm THK. ALUM. CLADDING
- S.J. – STACK JOINT (WIND LOAD)
- AE01 – ALUM. EXTRUSION DIE NO.
- ▲ – SUPPORT POINT (WIND LOAD + DEAD LOAD)
- ● – SUPPORT POINT (WIND LOAD)

B.D. REF :

CLIENT :

SHIMAO GROUP HOLDINGS LIMITED

ARCHITECT : WONG TUNG & PARTNERS LIMITED ARCHITECTS & PLANNERS

MAIN CONTRACTOR : 協興建築有限公司 HIP HING CONSTRUCTION CO LTD

STRUCTURAL ENGINEER : C M WONG & ASSOCIATES LTD 黃志明建築工程師有限公司

FACADE CONSULTANT: MEINHARDT

NOTE :

1. ALL DIMENSIONS ARE IN mm.
2. ALL ELEVATIONS ARE VIEWED FROM OUTSIDE.
3. ALL DIMENSIONS TO BE VERIFIED ON SITE BEFORE FABRICATION.

LEGEND :

X1 / X001 — DETAIL MARK NO. / REFER SHEET NO.

1. F.F.L. --FINISHED FLOOR LEVEL
2. S.F.L. --STRUCTURAL FLOOR LEVEL
3. /R --REVERSED DETAIL

NO.	DATE	REVISED	BY
A	09-10-2021	REVISION SUBJECT TO ARCH. COMMENT	

JOB NO. : J-853

PROJECT :
PROPOSED RESIDENTIAL DEVELOPMENT AT N.K.I.L. 6542
YIN PING ROAD
KOWLOON

TITLE :
PART ELEVATION FOR CURTAIN WALL AT TOWER 6 & 7


DATE : 12-APR-21 | SCALE : 1:60 (A1)

DRAWN BY : LHR | CHECKED BY :

美特鋁質有限公司 MIDI ALUMINIUM FABRICATOR LTD.
Units 6-8, Sunray Industrial Centre, 1/F
610 Cha Kwo Ling Road, Kowloon
Tel:23489211-4 Fax:(852)27727666

DWG NO. : J853-SD-CW-4602 | REV. : B


LEGEND :
R.S. = RESTRAINT SOCKET

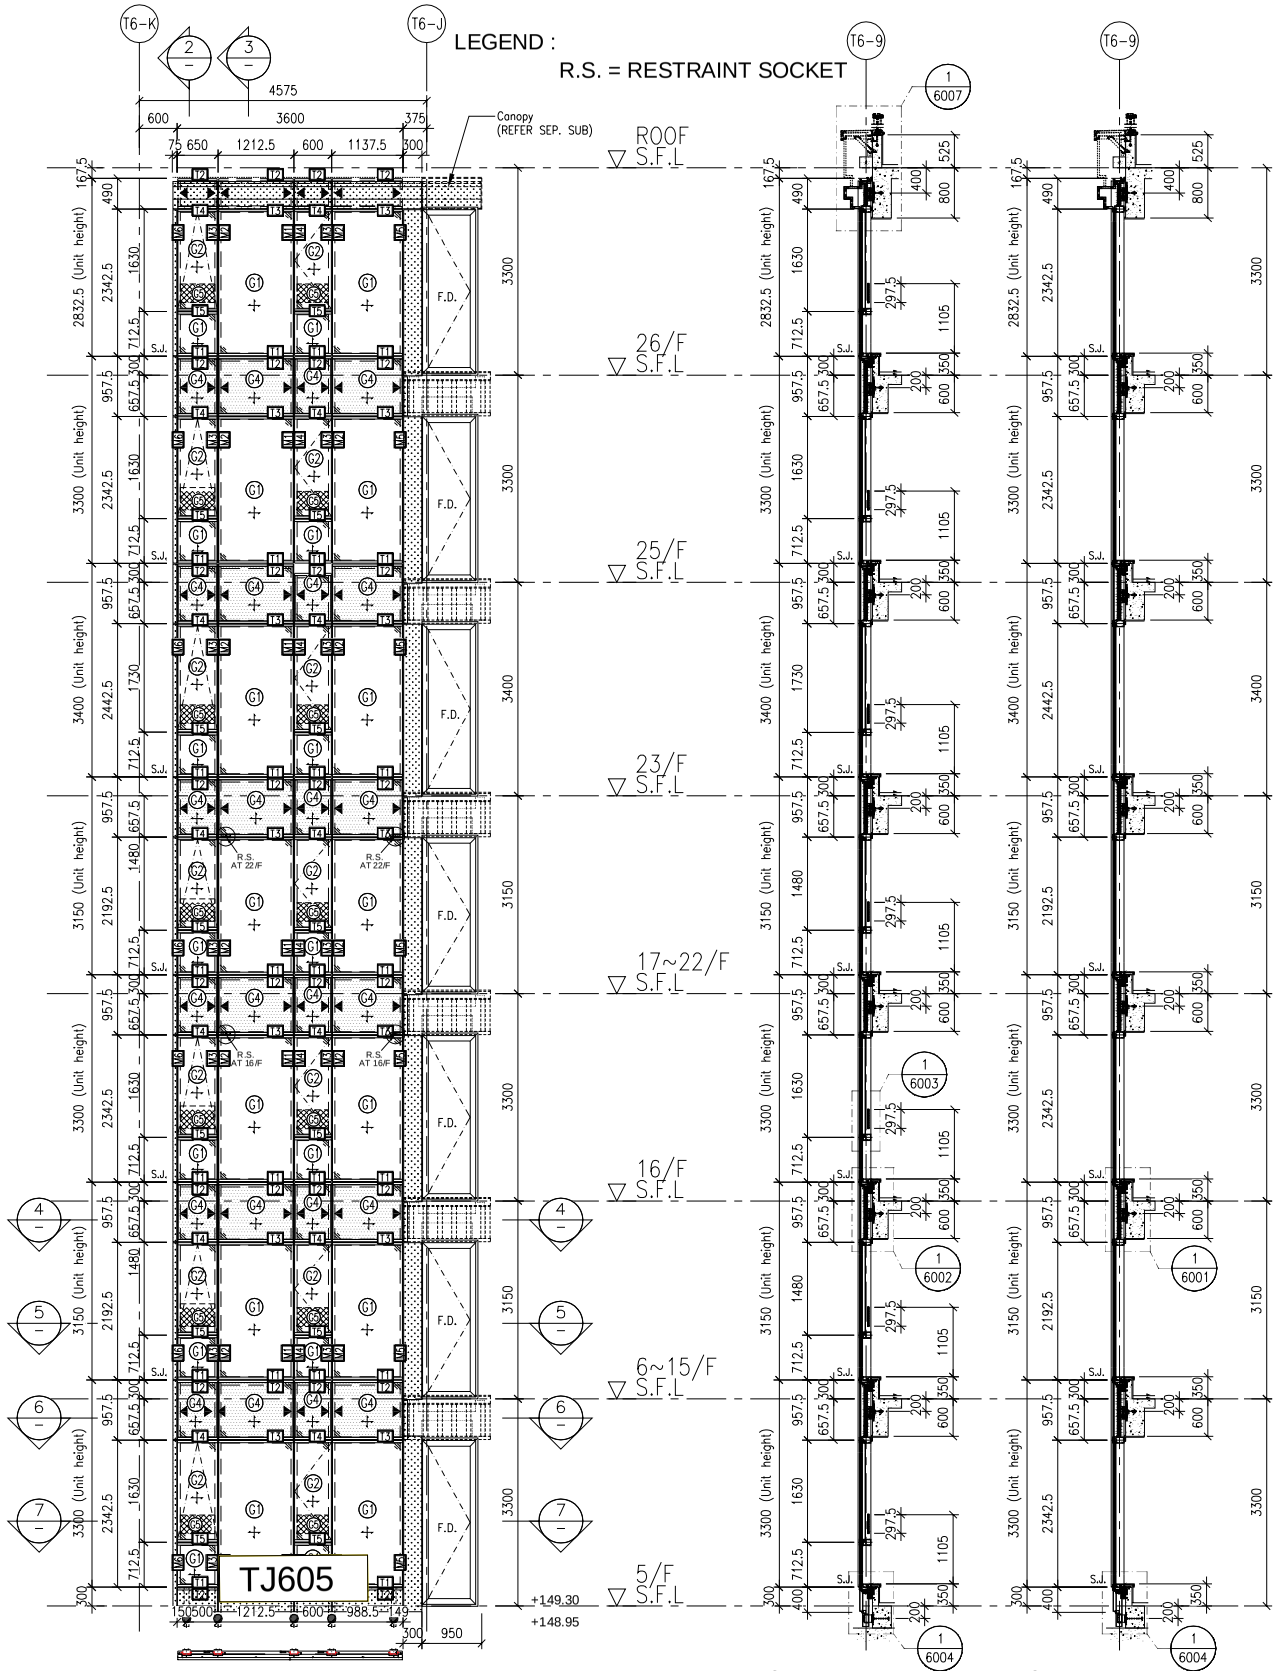


CW61 / T67 — 1 / – PART ELEVATION FOR CURTAIN WALL

2 / – TYPICAL SECTION FOR CURTAIN WALL


3 / – TYPICAL SECTION FOR CURTAIN WALL

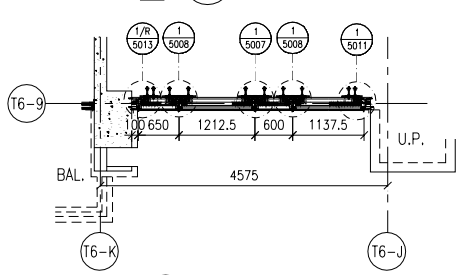


4 / – PART PLAN FOR CURTAIN WALL

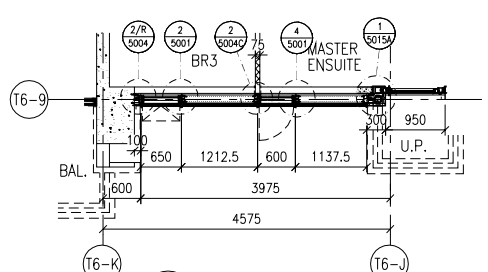

5 / – PART PLAN FOR CURTAIN WALL

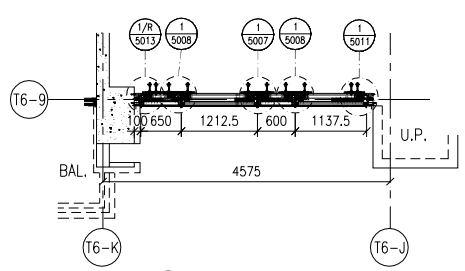

6 / – PART PLAN FOR CURTAIN WALL

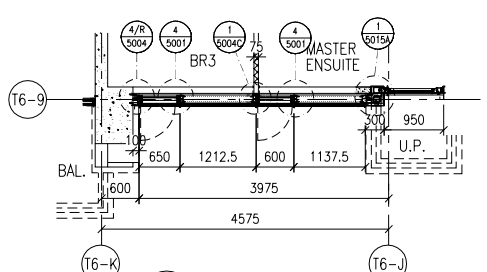

7 / – PART PLAN FOR CURTAIN WALL

FLOOR LEVEL (S.F.L.)

FLOOR	LEVEL
ROOF	+210.00
26/F	+206.70
25/F	+203.40
23/F	+200.00
22/F	+196.85
21/F	+193.70
20/F	+190.55
19/F	+187.40
18/F	+184.25
17/F	+181.10
16/F	+177.80
15/F	+174.65
12/F	+171.50
11/F	+168.35
10/F	+165.20
9/F	+162.05
8/F	+158.90
7/F	+155.75
6/F	+152.60
5/F	+149.30

LEGEND:
- G1 – 10mm HEAT STRENGTHENED GLASS (OUTER) + 12mm AIR SPACE +12mm THK. TEMPERED CLEAR GLASS (INNER)
- G2 – 10mm HEAT STRENGTHENED GLASS (OUTER) + 12mm AIR SPACE +10mm THK. TEMPERED CLEAR GLASS (INNER)
- G4 – 12mm THK. HEAT STRENGTHENED GLASS & 2mm THK. ALUM. BACKPAN (SPANDREL GLASS)
- G5 – 12mm THK. CLEAR TEMPERED GLASS (INTERNAL PROTECTIVE BARRIER)
- 3mm THK. ALUM. CLADDING
- S.J. – STACK JOINT (WIND LOAD)
- AE01 – ALUM. EXTRUSION DIE NO.
- ▲ – SUPPORT POINT (WIND LOAD + DEAD LOAD)
- ● – SUPPORT POINT (WIND LOAD)

B.D. REF :

CLIENT :
SHIMAO GROUP HOLDINGS LIMITED

ARCHITECT :
WONG TUNG & PARTNERS LIMITED
ARCHITECTS & PLANNERS

MAIN CONTRACTOR :
協興建築有限公司
HIP HING CONSTRUCTION CO LTD

STRUCTURAL ENGINEER :
C M WONG & ASSOCIATES LTD
黃志明建築工程師有限公司

FACADE CONSULTANT:
MEINHARDT

NOTE :
1. ALL DIMENSIONS ARE IN mm.
2. ALL ELEVATIONS ARE VIEWED FROM OUTSIDE.
3. ALL DIMENSIONS TO BE VERIFIED ON SITE BEFORE FABRICATION.

LEGEND :
- X1 / X001 — DETAIL MARK NO. / REFER SHEET NO.

1. F.F.L. -- FINISHED FLOOR LEVEL
2. S.F.L. -- STRUCTURAL FLOOR LEVEL
3. /R -- REVERSED DETAIL

NO.	DATE	REVISED	BY

JOB NO. : J-853

PROJECT :
PROPOSED RESIDENTIAL DEVELOPMENT AT N.K.I.L. 6542
YIN PING ROAD
KOWLOON

TITLE :
PART ELEVATION FOR CURTAIN WALL AT TOWER 6 & 7

DATE : 24-OCT-21 | SCALE : 1:60 (A1)


DRAWN BY : LHR | CHECKED BY :

美特鋁質有限公司
MIDI ALUMINIUM FABRICATOR LTD.
Units 6-8, Sunray Industrial Centre, 1/F
610 Cha Kwo Ling Road, Kowloon
Tel:23489211-4 Fax:(852)27727666

DWG NO. : J853-SD-CW-4602A | REV. : B

LEGEND :

R.S. = RESTRAINT SOCKET

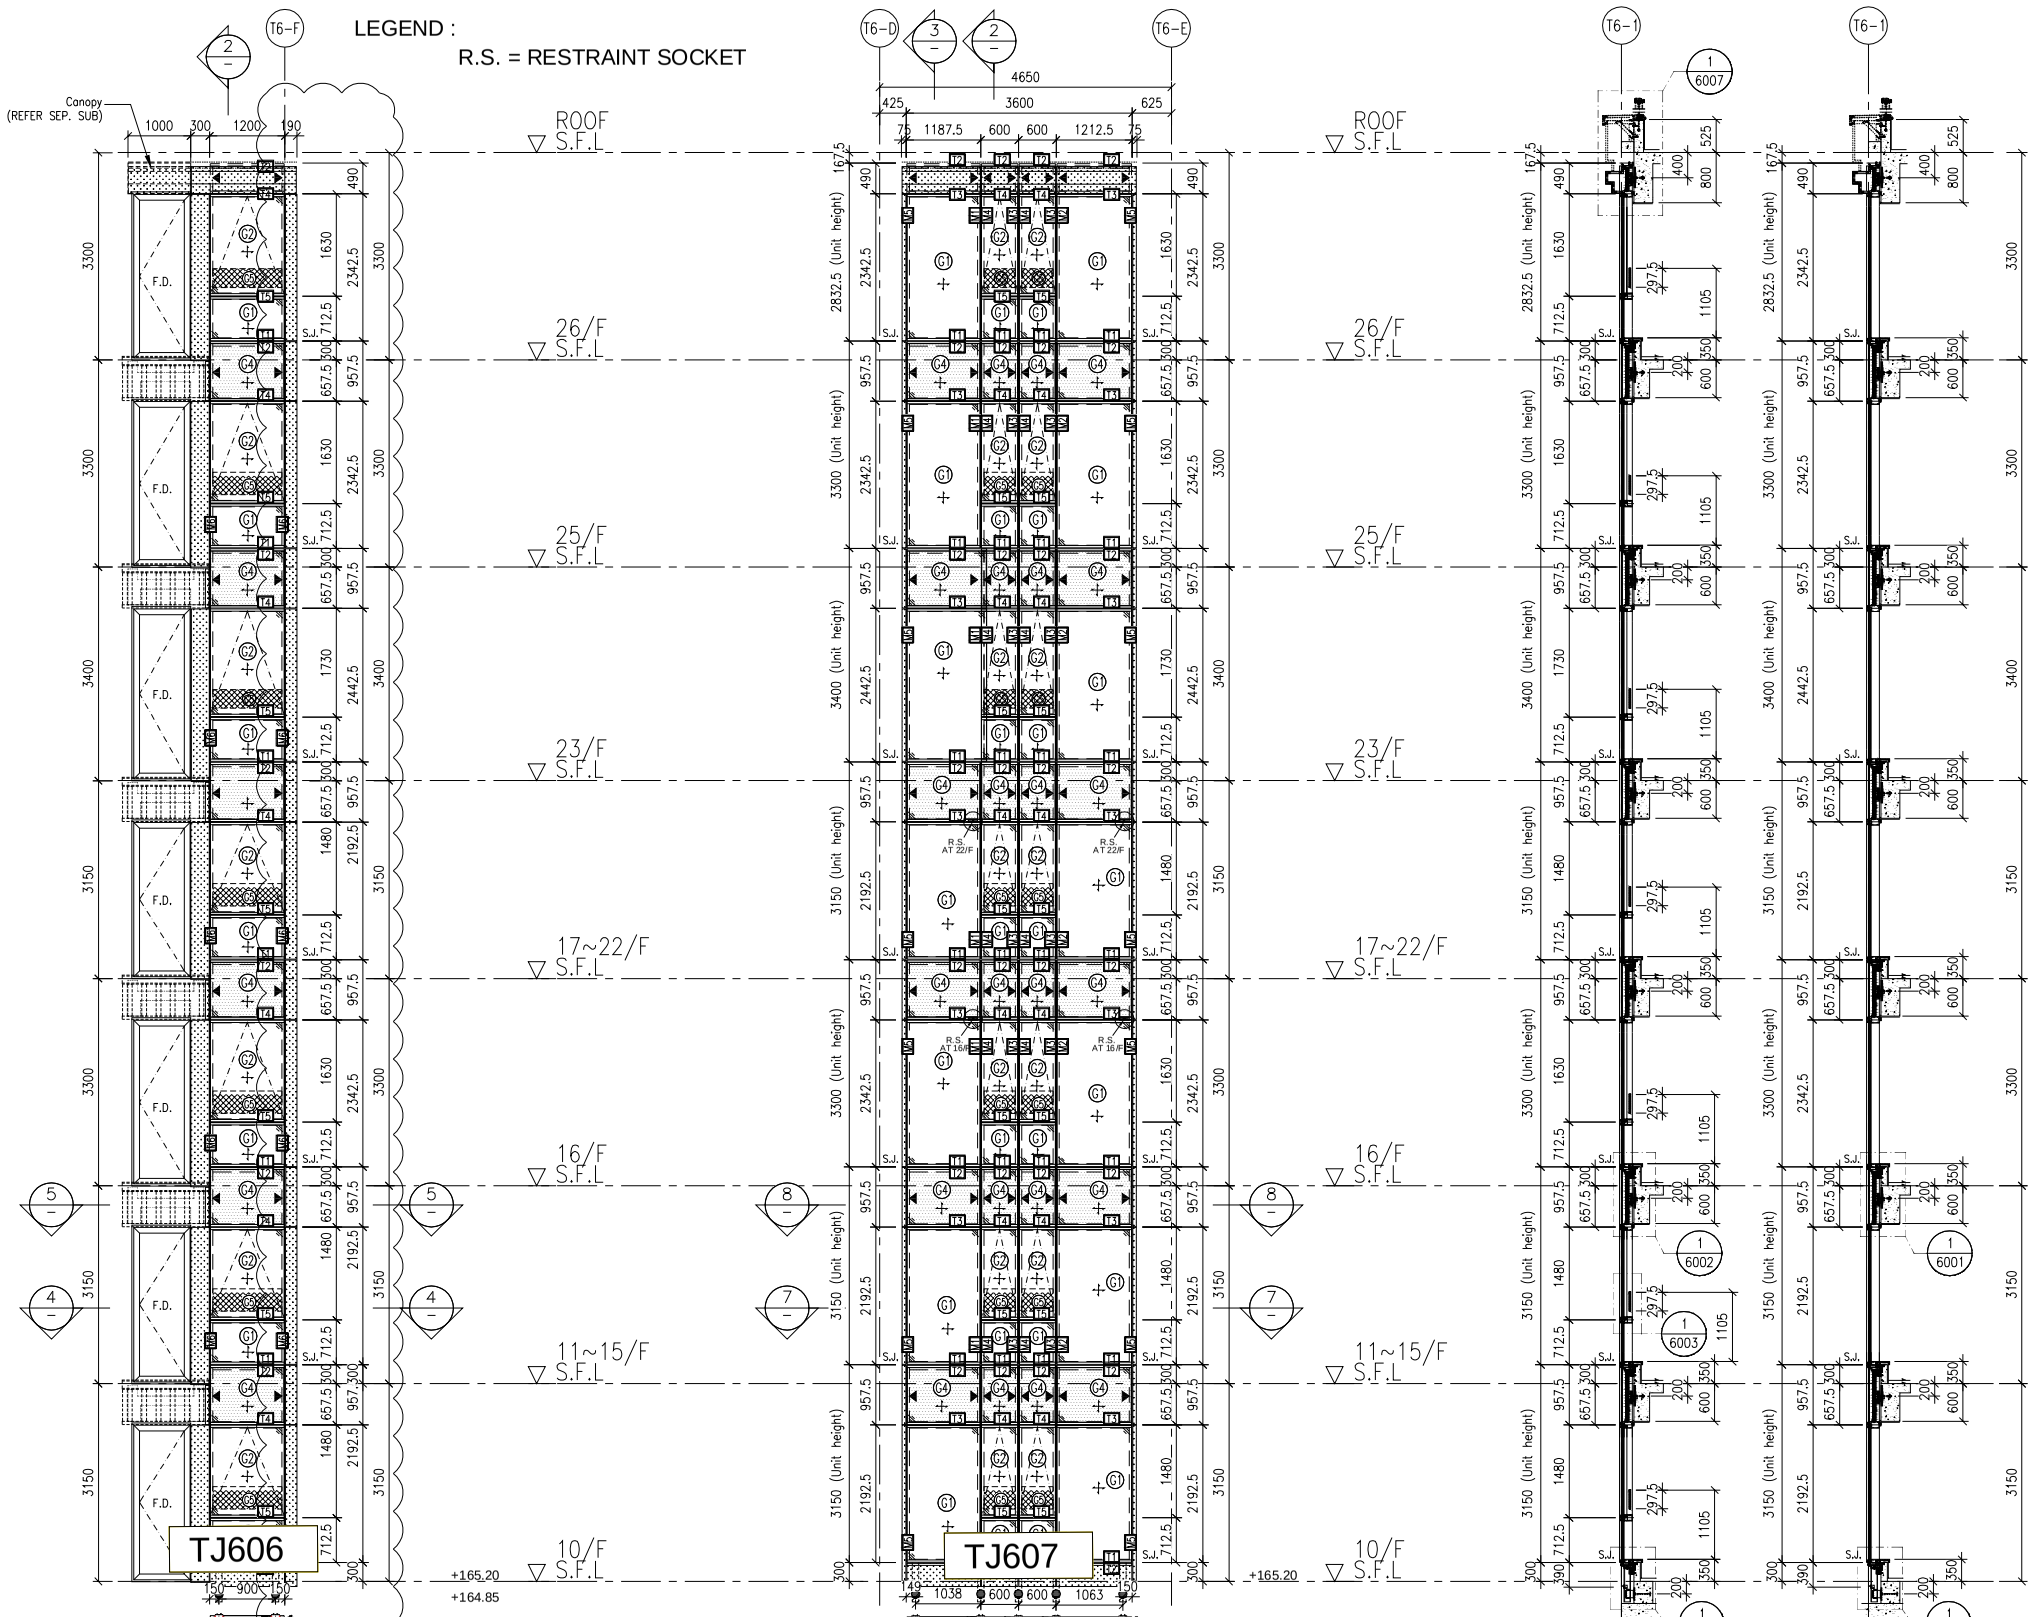


1 PART ELEVATION FOR CURTAIN WALL (CW62 / T67)


6 PART ELEVATION FOR CURTAIN WALL (CW61 / T67)

2 TYPICAL SECTION FOR CURTAIN WALL


3 TYPICAL SECTION FOR CURTAIN WALL

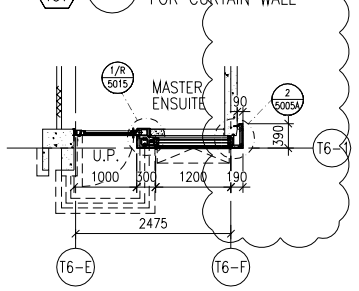


4 PART PLAN FOR CURTAIN WALL

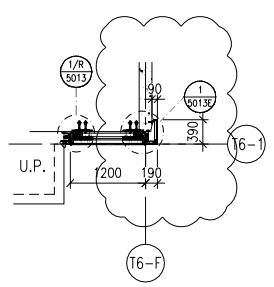

5 PART PLAN FOR CURTAIN WALL

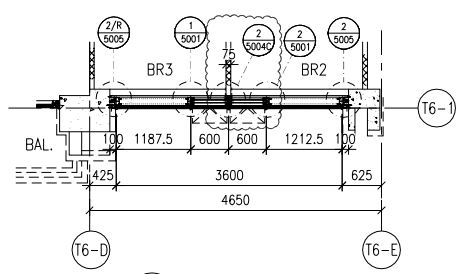

7 PART PLAN FOR CURTAIN WALL

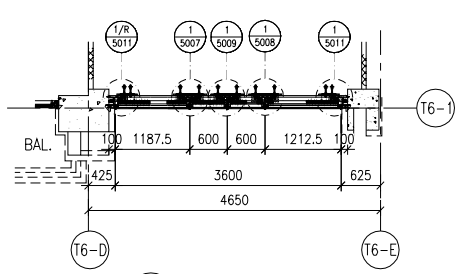

8 PART PLAN FOR CURTAIN WALL

FLOOR LEVEL (S.F.L.)

FLOOR	LEVEL
ROOF	+210.00
26/F	+206.70
25/F	+203.40
23/F	+200.00
22/F	+196.85
21/F	+193.70
20/F	+190.55
19/F	+187.40
18/F	+184.25
17/F	+181.10
16/F	+177.80
15/F	+174.65
12/F	+171.50
11/F	+168.35
10/F	+165.20

LEGEND:

- G1 – 10mm HEAT STRENGTHENED GLASS (OUTER) + 12mm AIR SPACE +12mm THK. TEMPERED CLEAR GLASS (INNER)
- G2 – 10mm HEAT STRENGTHENED GLASS (OUTER) + 12mm AIR SPACE +10mm THK. TEMPERED CLEAR GLASS (INNER)
- G4 – 12mm THK. HEAT STRENGTHENED GLASS & 2mm THK. ALUM. BACKPAN (SPANDREL GLASS)
- G5 – 12mm THK. CLEAR TEMPERED GLASS (INTERNAL PROTECTIVE BARRIER)
- 3mm THK. ALUM. CLADDING
- S.J. – STACK JOINT (WIND LOAD)
- AE01 – ALUM. EXTRUSION DIE NO.
- ▲ – SUPPORT POINT (WIND LOAD + DEAD LOAD)
- ● – SUPPORT POINT (WIND LOAD)

B.D. REF :

CLIENT :

SHIMAO GROUP HOLDINGS LIMITED

ARCHITECT :

WONG TUNG & PARTNERS LIMITED
ARCHITECTS & PLANNERS

MAIN CONTRACTOR :

協興建築有限公司
HIP HING CONSTRUCTION CO LTD

STRUCTURAL ENGINEER :

C M WONG & ASSOCIATES LTD
黃志明建築工程師有限公司

FACADE CONSULTANT:

MEINHARDT

NOTE :

1. ALL DIMENSIONS ARE IN mm.
2. ALL ELEVATIONS ARE VIEWED FROM OUTSIDE.
3. ALL DIMENSIONS TO BE VERIFIED ON SITE BEFORE FABRICATION.

LEGEND :

X1 / X001 – DETAIL MARK NO. / REFER SHEET NO.

1. F.F.L. -- FINISHED FLOOR LEVEL
2. S.F.L. -- STRUCTURAL FLOOR LEVEL
3. (/R) -- REVERSED DETAIL

NO.	DATE	REVISED	BY
A	09-10-2021	REVISION SUBJECT TO ARCH. COMMENT	

JOB NO. : J-853

PROJECT :

PROPOSED RESIDENTIAL DEVELOPMENT AT N.K.I.L. 6542 YIN PING ROAD KOWLOON

TITLE :

PART ELEVATION FOR CURTAIN WALL AT TOWER 6 & 7

DATE : 13-APR-21 | SCALE : 1:60 (A1)


DRAWN BY : LHR | CHECKED BY :


美特鋁質有限公司
MIDI ALUMINIUM FABRICATOR LTD.
Units 6-8, Sunray Industrial Centre, 1/F
610 Cha Kwo Ling Road, Kowloon
Tel:23489211-4 Fax:(852)27727666

DWG NO. : J853-SD-CW-4606 | REV. : C

LEGEND :

R.S. = RESTRAINT SOCKET

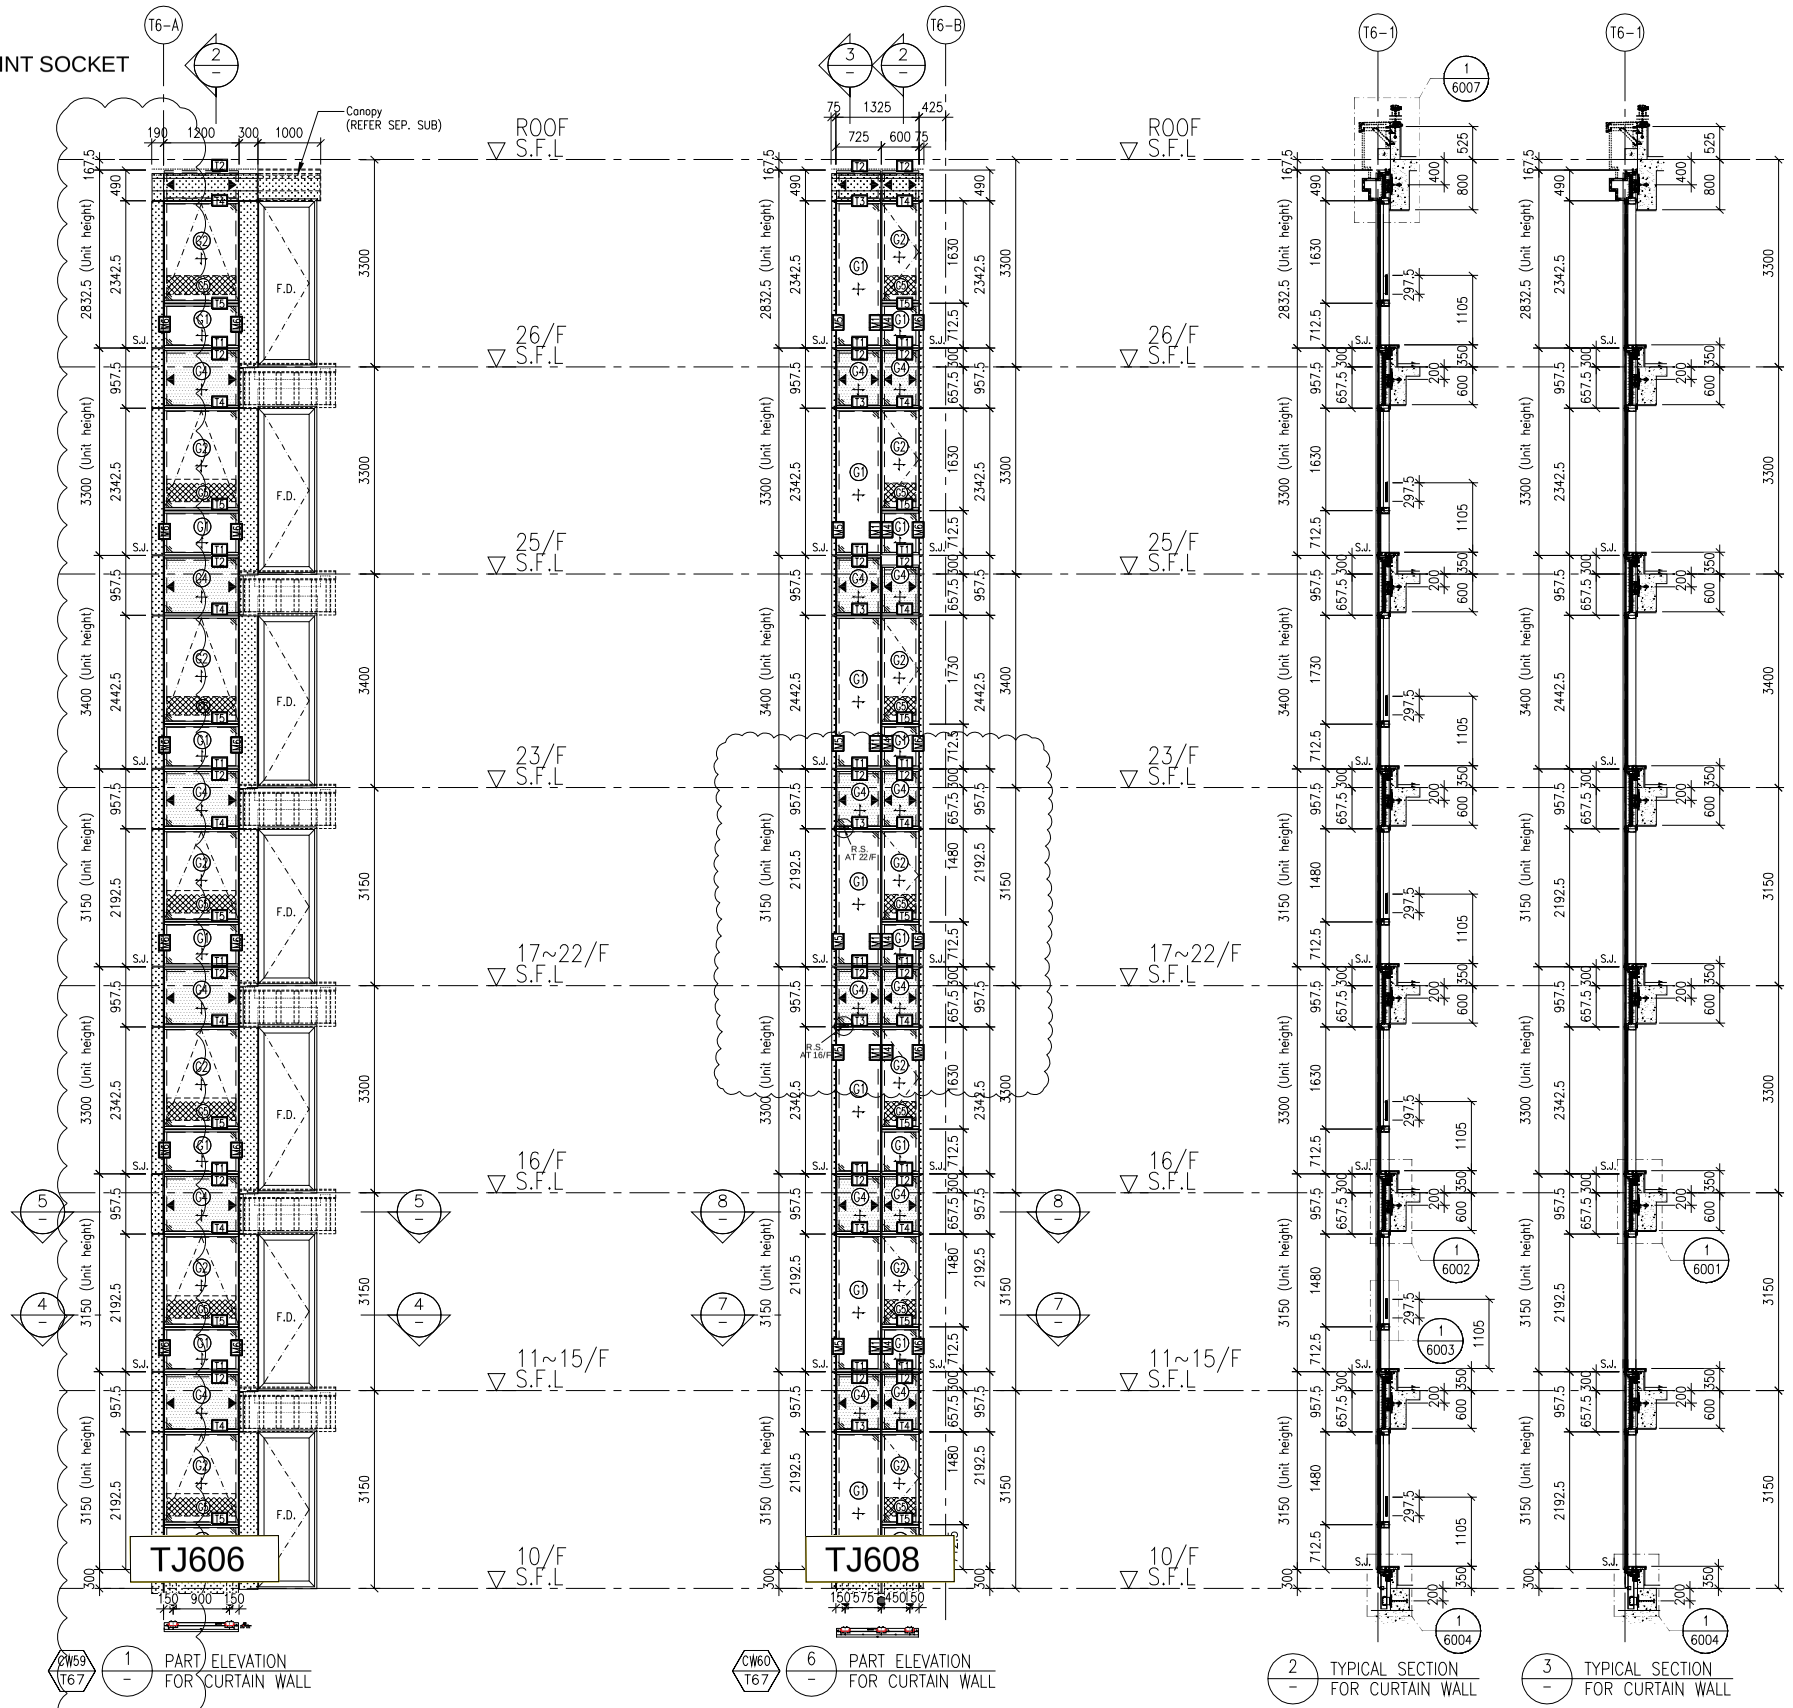

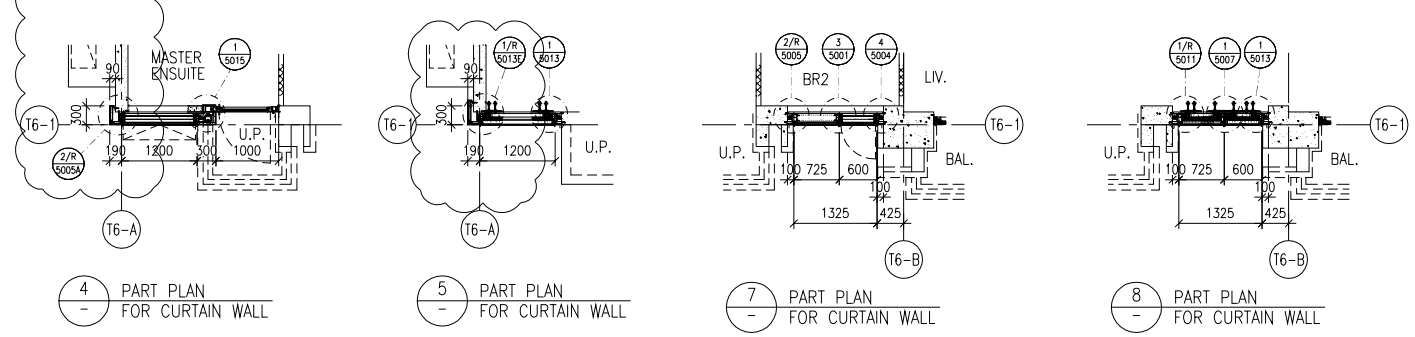

FLOOR LEVEL (S.F.L.)

FLOOR	LEVEL
ROOF	+210.00
26/F	+206.70
25/F	+203.40
23/F	+200.00
22/F	+196.85
21/F	+193.70
20/F	+190.55
19/F	+187.40
18/F	+184.25
17/F	+181.10
16/F	+177.80
15/F	+174.65
12/F	+171.50
11/F	+168.35
10/F	+165.20

LEGEND:

- G1+ – 10mm HEAT STRENGTHENED GLASS (OUTER) + 12mm AIR SPACE +12mm THK. TEMPERED CLEAR GLASS (INNER)
- G2+ – 10mm HEAT STRENGTHENED GLASS (OUTER) + 12mm AIR SPACE +10mm THK. TEMPERED CLEAR GLASS (INNER)
- G4+ – 12mm THK. HEAT STRENGTHENED GLASS & 2mm THK. ALUM. BACKPAN (SPANDREL GLASS)
- G5 – 12mm THK. CLEAR TEMPERED GLASS (INTERNAL PROTECTIVE BARRIER)
- 3mm THK. ALUM. CLADDING
- S.J. – STACK JOINT (WIND LOAD)
- AE01 – ALUM. EXTRUSION DIE NO.
- ▲ – SUPPORT POINT (WIND LOAD + DEAD LOAD)
- ● – SUPPORT POINT (WIND LOAD)

B.D. REF :

CLIENT :

SHIMAO GROUP HOLDINGS LIMITED

ARCHITECT :

WONG TUNG & PARTNERS LIMITED
ARCHITECTS & PLANNERS

MAIN CONTRACTOR :

協興建築有限公司
HIP HING CONSTRUCTION CO LTD

STRUCTURAL ENGINEER :

C M WONG & ASSOCIATES LTD
黃志明建築工程師有限公司

FACADE CONSULTANT:

MEINHARDT

NOTE :

1. ALL DIMENSIONS ARE IN mm.
2. ALL ELEVATIONS ARE VIEWED FROM OUTSIDE.
3. ALL DIMENSIONS TO BE VERIFIED ON SITE BEFORE FABRICATION.

LEGEND :

X1 / X001 – DETAIL MARK NO. / REFER SHEET NO.

1. F.F.L. --FINISHED FLOOR LEVEL
2. S.F.L. --STRUCTURAL FLOOR LEVEL
3. /R --REVERSED DETAIL

NO.	DATE	REVISED	BY
A	09-10-2021	REVISION SUBJECT TO ARCH. COMMENT	

JOB NO. : J-853

PROJECT :

PROPOSED RESIDENTIAL DEVELOPMENT AT N.K.I.L. 6542 YIN PING ROAD KOWLOON

TITLE :

PART ELEVATION FOR CURTAIN WALL AT TOWER 6 & 7

DATE : 13-APR-21 | SCALE : 1:60 (A1)


DRAWN BY : LHR | CHECKED BY :

美特鋁質有限公司
MIDI ALUMINIUM FABRICATOR LTD.
Units 6-8, Sunray Industrial Centre, 1/F
610 Cha Kwo Ling Road, Kowloon
Tel:23489211-4 Fax:(852)27727666

DWG NO. : J853-SD-CW-4607 | REV. : C

LEGEND :

R.S. = RESTRAINT SOCKET

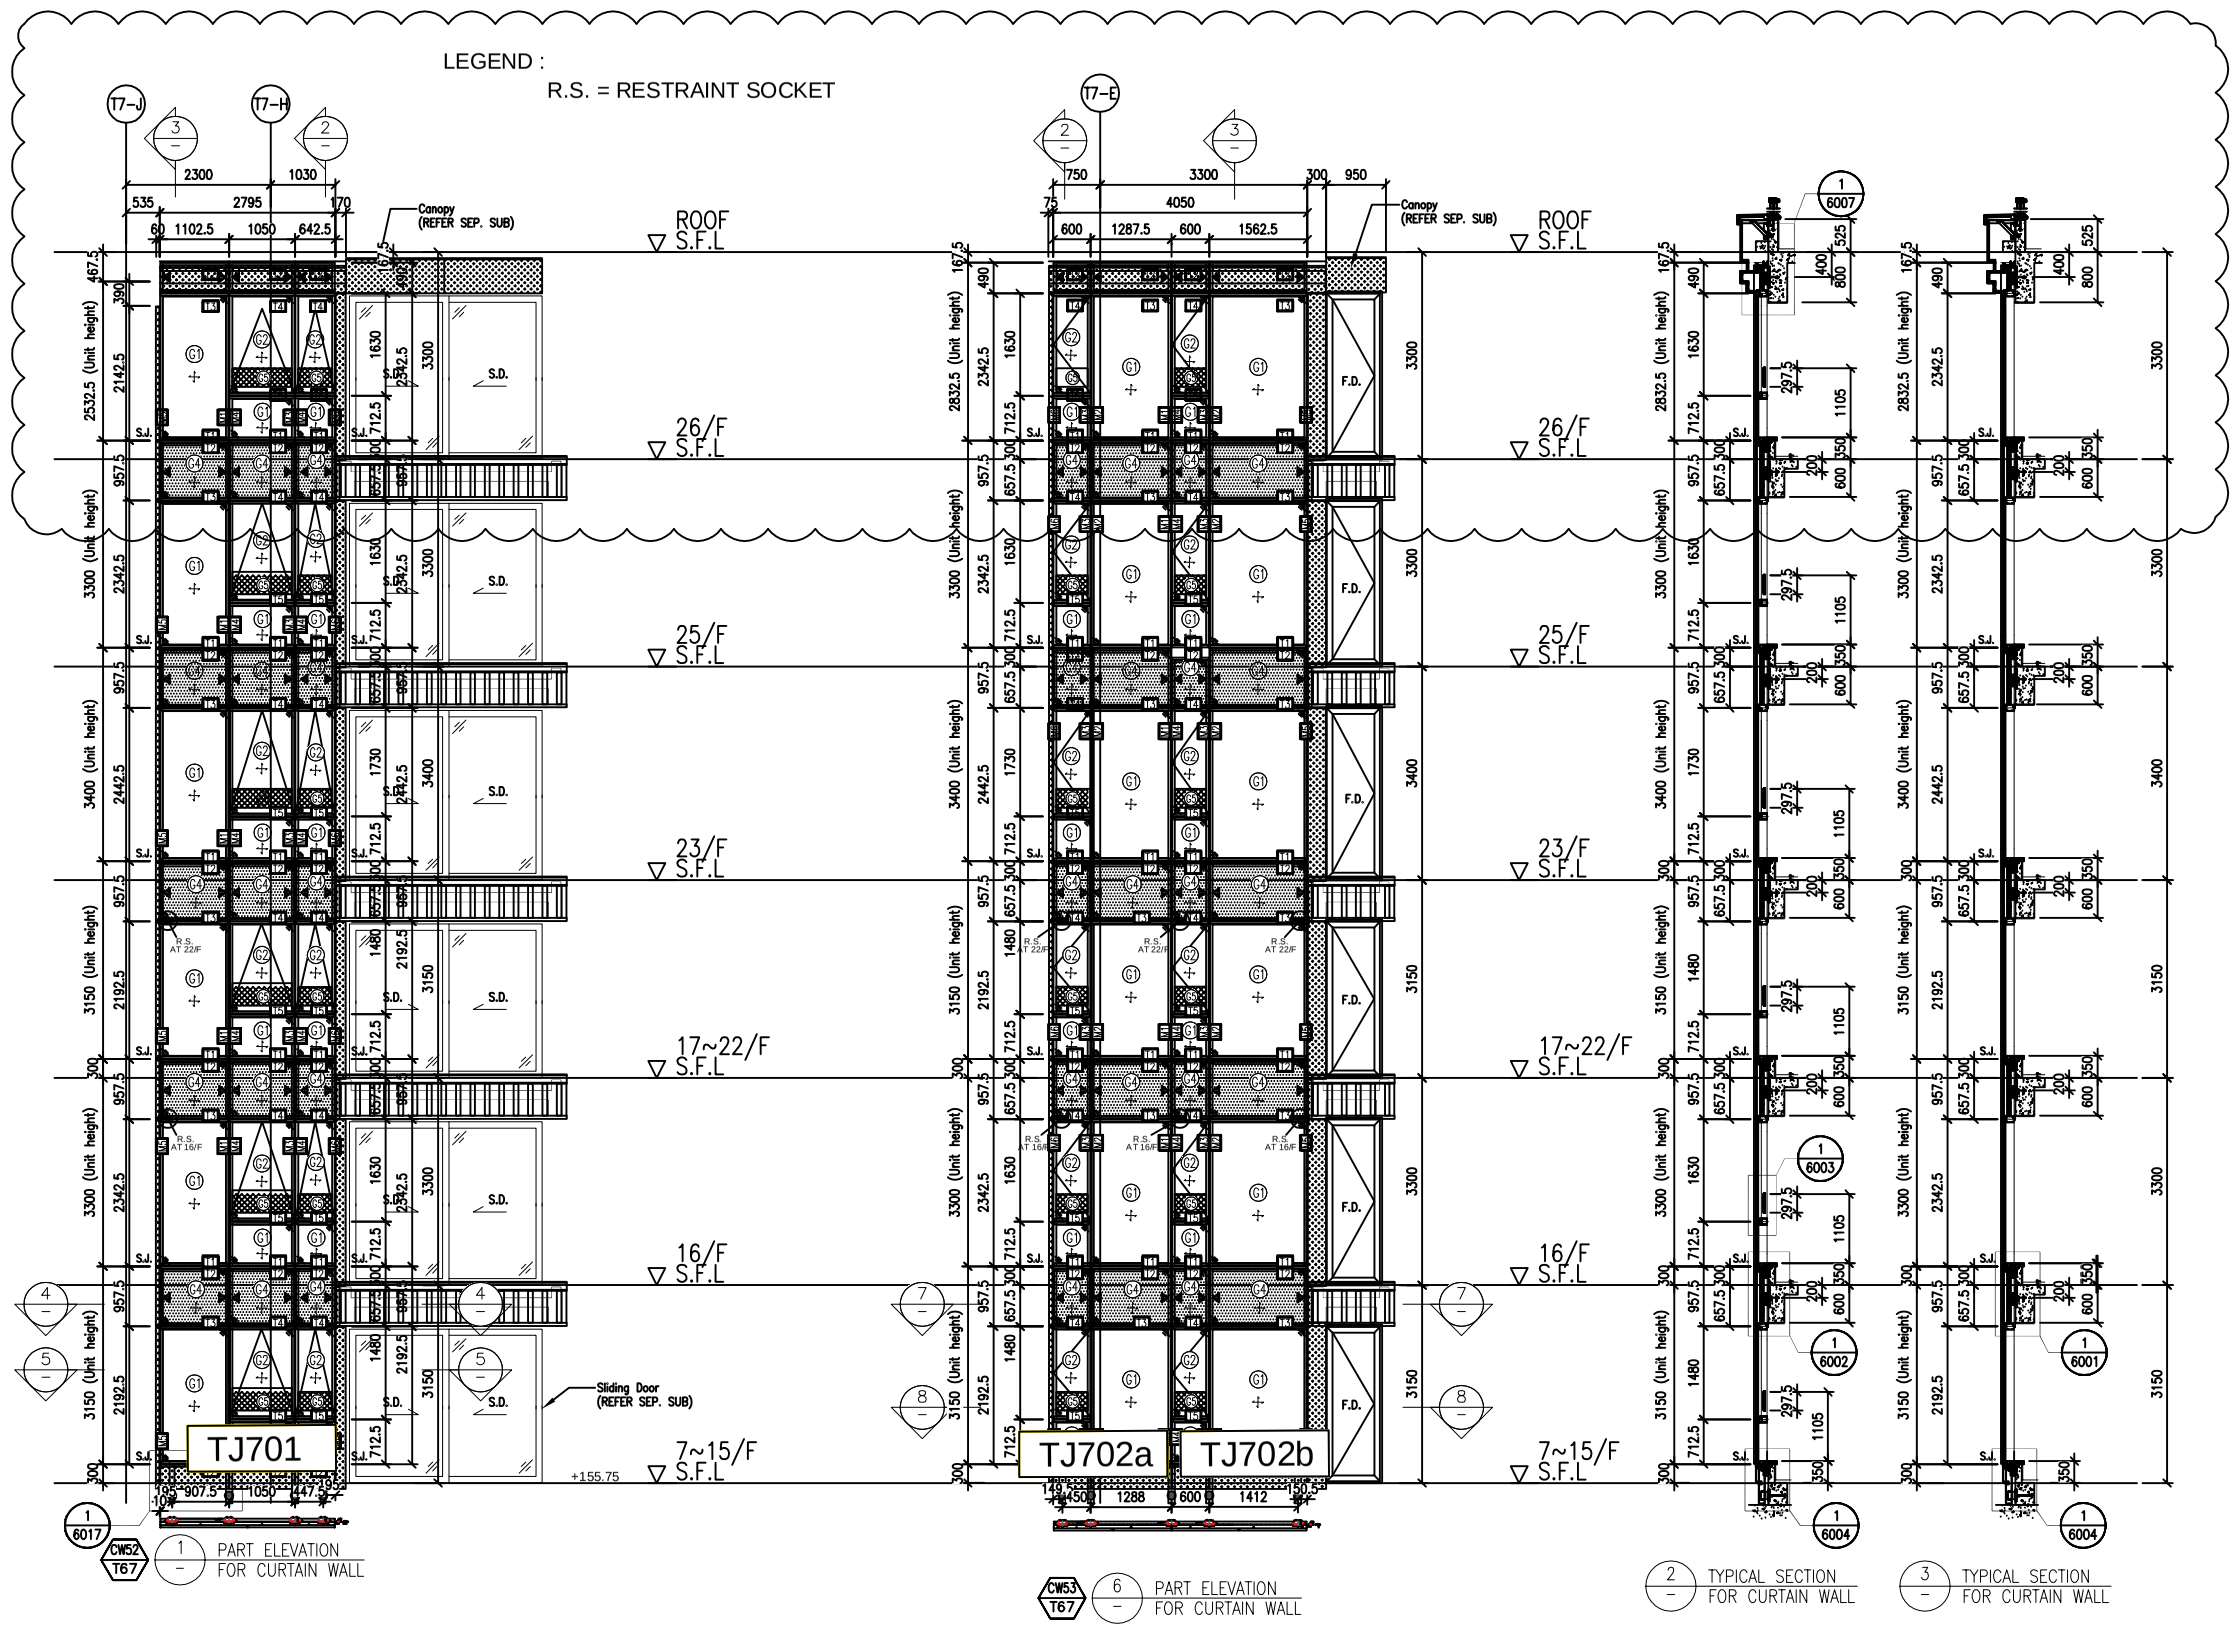


1 / 6017 — CW52 / T67 — 1 / – PART ELEVATION FOR CURTAIN WALL


6 / – PART ELEVATION FOR CURTAIN WALL

2 / – TYPICAL SECTION FOR CURTAIN WALL


3 / – TYPICAL SECTION FOR CURTAIN WALL

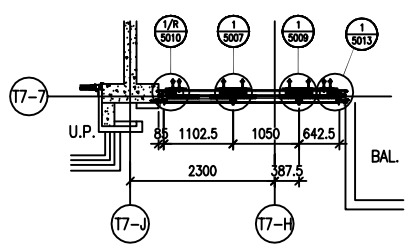


4 / – PART PLAN FOR CURTAIN WALL

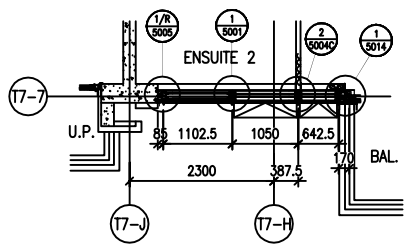

5 / – PART PLAN FOR CURTAIN WALL

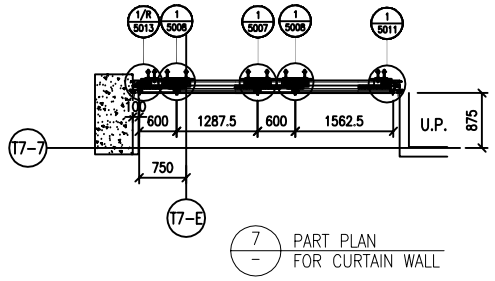

7 / – PART PLAN FOR CURTAIN WALL

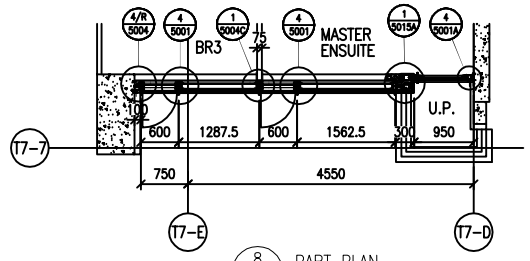

8 / – PART PLAN FOR CURTAIN WALL

FLOOR LEVEL (S.F.L.)

FLOOR	LEVEL
ROOF	+210.00
26/F	+206.70
25/F	+203.40
23/F	+200.00
22/F	+196.85
21/F	+193.70
20/F	+190.55
19/F	+187.40
18/F	+184.25
17/F	+181.10
16/F	+177.80
15/F	+174.65
12/F	+171.50
11/F	+168.35
10/F	+165.20
9/F	+162.05
8/F	+158.90
7/F	+155.75

LEGEND:

- G1 — 10mm HEAT STRENGTHENED GLASS (OUTER) + 12mm AIR SPACE +12mm THK. TEMPERED CLEAR GLASS (INNER)
- G2 — 10mm HEAT STRENGTHENED GLASS (OUTER) + 12mm AIR SPACE +10mm THK. TEMPERED CLEAR GLASS (INNER)
- 12mm THK. HEAT STRENGTHENED GLASS & 2mm THK. ALUM. BACKPAN (SPANDREL GLASS)
- 12mm THK. CLEAR TEMPERED GLASS (INTERNAL PROTECTIVE BARRIER)
- 3mm THK. ALUM. CLADDING
- S.J. — STACK JOINT (WIND LOAD)
- AE01 — ALUM. EXTRUSION DIE NO.
- ▲ — SUPPORT POINT (WIND LOAD + DEAD LOAD)
- ● — SUPPORT POINT (WIND LOAD)

B.D. REF :

CLIENT :

SHIMAO GROUP HOLDINGS LIMITED

ARCHITECT :

WONG TUNG & PARTNERS LIMITED
ARCHITECTS & PLANNERS

MAIN CONTRACTOR :

協興建築有限公司
HIP HING CONSTRUCTION CO LTD

STRUCTURAL ENGINEER :

C M WONG & ASSOCIATES LTD
黃志明建築工程師有限公司

FACADE CONSULTANT:

MEINHARDT

NOTE :

1. ALL DIMENSIONS ARE IN mm.
2. ALL ELEVATIONS ARE VIEWED FROM OUTSIDE.
3. ALL DIMENSIONS TO BE VERIFIED ON SITE BEFORE FABRICATION.

LEGEND :

X1 / X001 — DETAIL MARK NO. / REFER SHEET NO.

1. F.F.L. --FINISHED FLOOR LEVEL
2. S.F.L. --STRUCTURAL FLOOR LEVEL
3. /R — --REVERSED DETAIL

NO.	DATE	REVISED	BY
A	09-10-2021	REVISION SUBJECT TO ARCH. COMMENT	

JOB NO. : J-853

PROJECT :

PROPOSED RESIDENTIAL DEVELOPMENT AT N.K.I.L. 6542 YIN PING ROAD KOWLOON

TITLE :

PART ELEVATION FOR CURTAIN WALL AT TOWER 6 & 7

DATE : 12-APR-21 | SCALE : 1:60 (A1)


DRAWN BY : LHR | CHECKED BY :

美特鋁質有限公司
MIDI ALUMINIUM FABRICATOR LTD.
Units 6-8, Sunray Industrial Centre, 1/F
610 Cha Kwo Ling Road, Kowloon
Tel:23489211-4 Fax:(852)27727666

DWG NO. : J853-SD-CW-4603 | REV. : C

LEGEND :

R.S. = RESTRAINT SOCKET

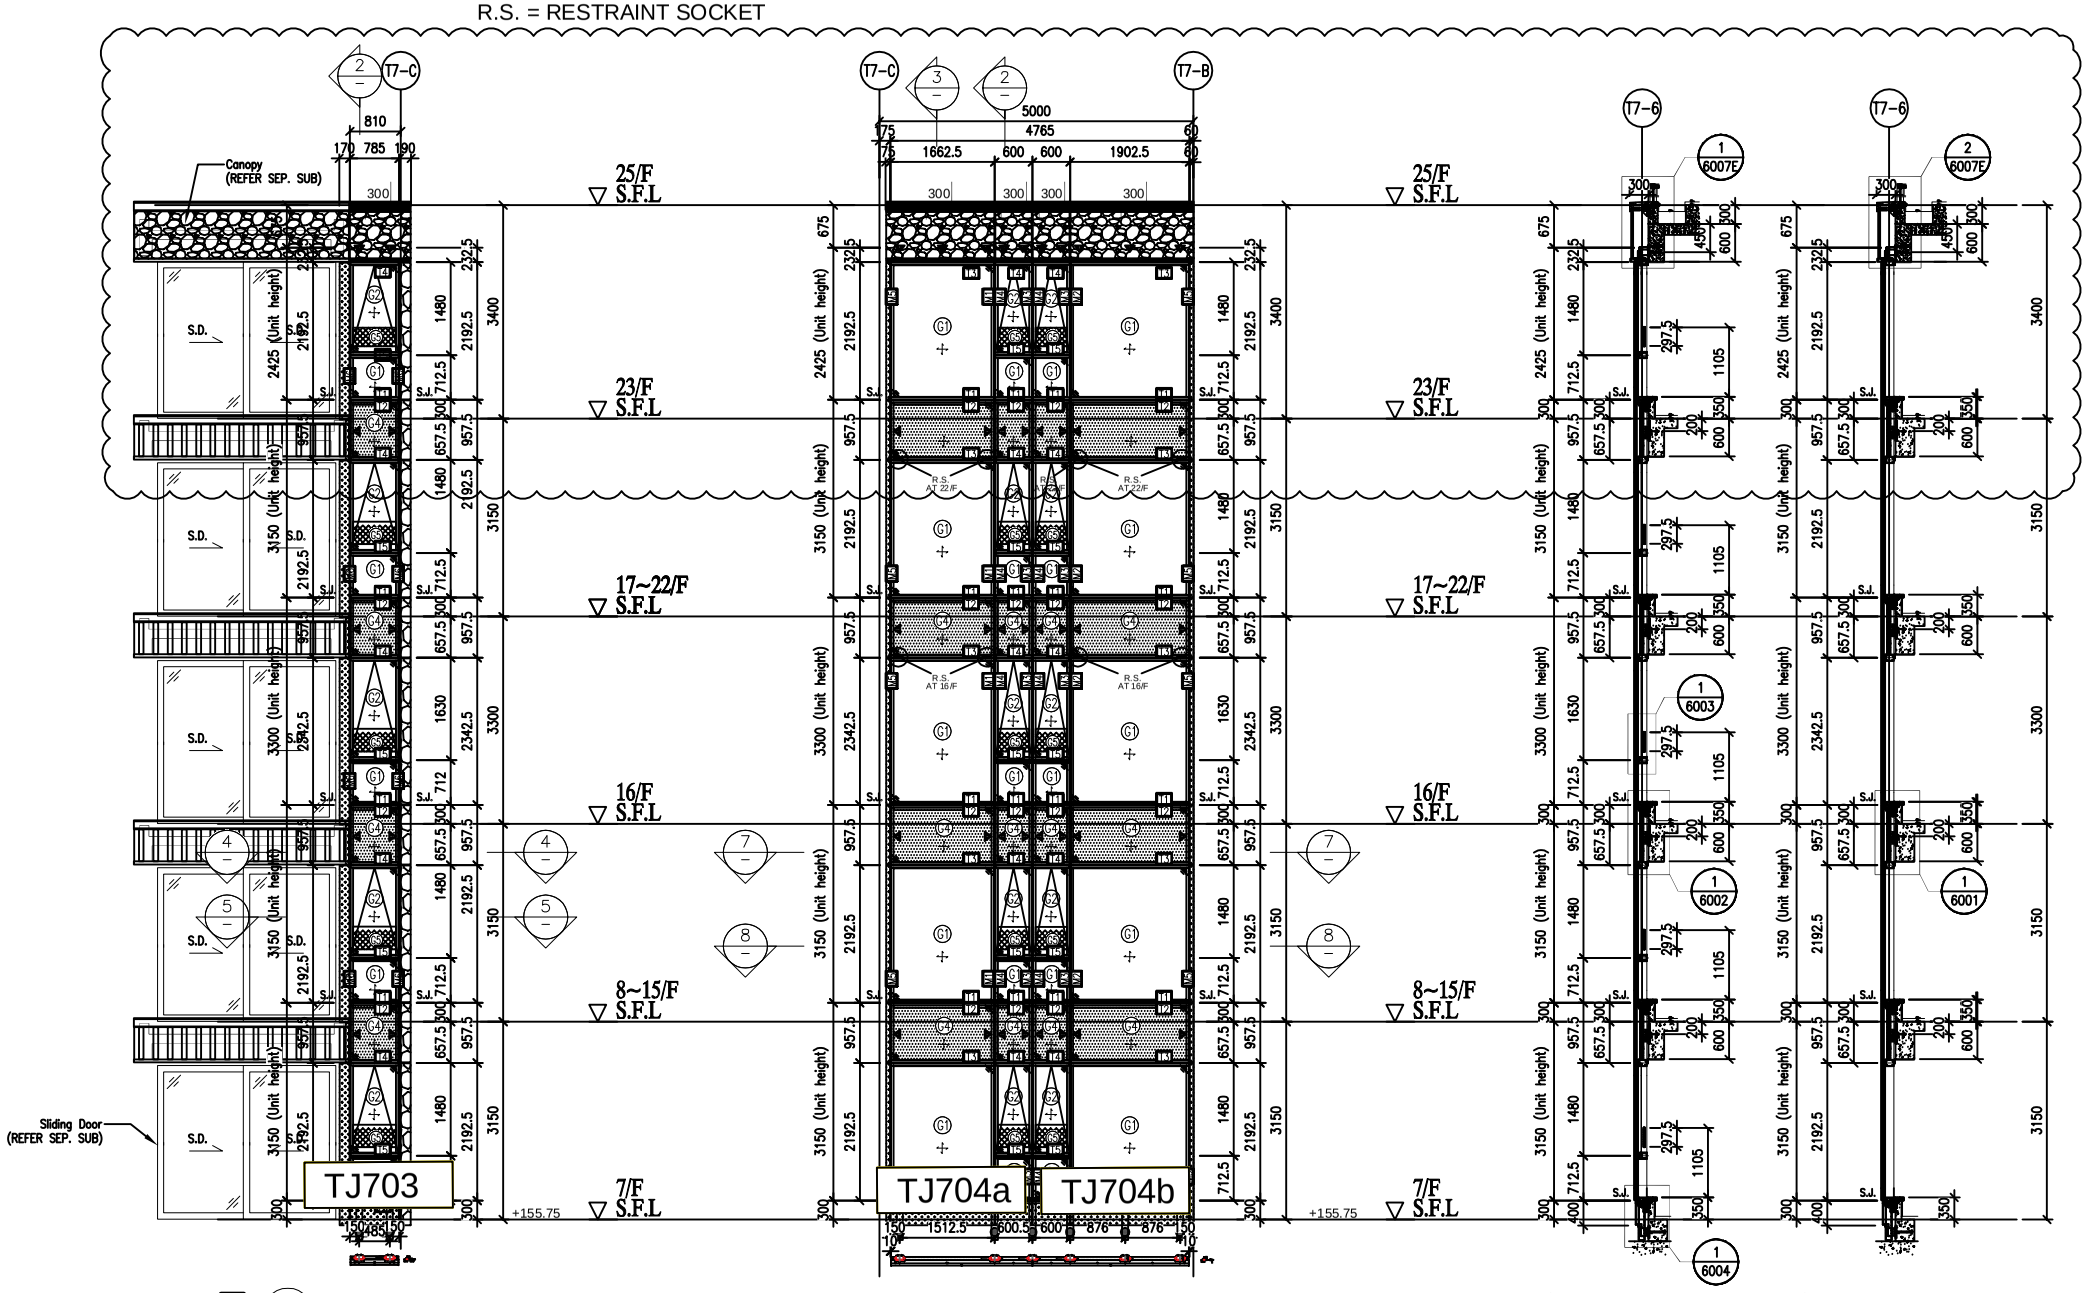


1 PART ELEVATION FOR CURTAIN WALL (CW54a T67)


6 PART ELEVATION FOR CURTAIN WALL (CW54 T67)

2 TYPICAL SECTION FOR CURTAIN WALL


3 TYPICAL SECTION FOR CURTAIN WALL

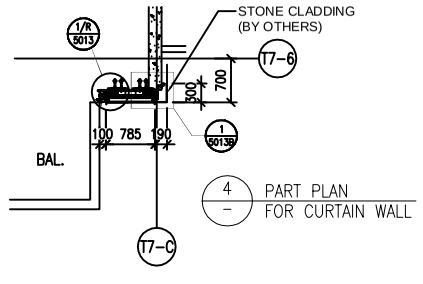


4 PART PLAN FOR CURTAIN WALL

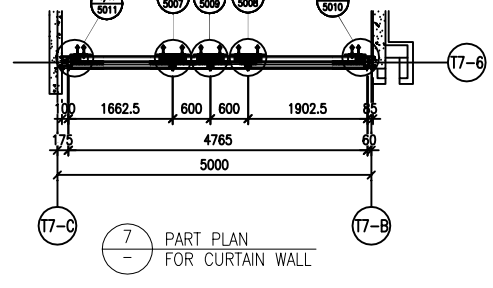

7 PART PLAN FOR CURTAIN WALL

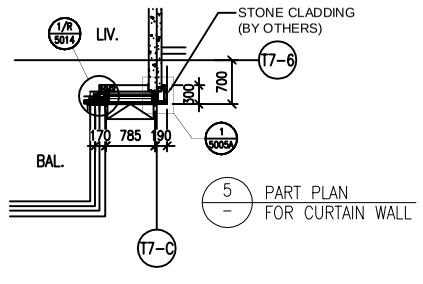

5 PART PLAN FOR CURTAIN WALL

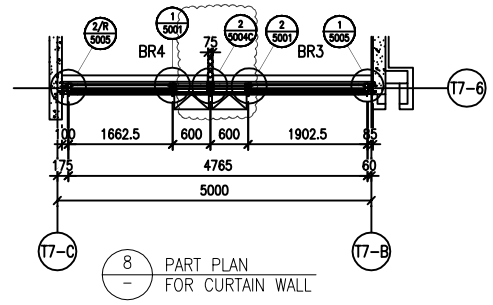

8 PART PLAN FOR CURTAIN WALL

FLOOR LEVEL (S.F.L.)

FLOOR	LEVEL
25/F	+203.40
23/F	+200.00
22/F	+196.85
21/F	+193.70
20/F	+190.55
19/F	+187.40
18/F	+184.25
17/F	+181.10
16/F	+177.80
15/F	+174.65
12/F	+171.50
11/F	+168.35
10/F	+165.20
9/F	+162.05
8/F	+158.90
7/F	+155.75

LEGEND:

- G1+ – 10mm HEAT STRENGTHENED GLASS (OUTER) + 12mm AIR SPACE +12mm THK. TEMPERED CLEAR GLASS (INNER)
- G2+ – 10mm HEAT STRENGTHENED GLASS (OUTER) + 12mm AIR SPACE +10mm THK. TEMPERED CLEAR GLASS (INNER)
- G3 – 12mm THK. HEAT STRENGTHENED GLASS & 2mm THK. ALUM. BACKPAN (SPANDREL GLASS)
- G4 – 12mm THK. CLEAR TEMPERED GLASS (INTERNAL PROTECTIVE BARRIER)
- 3mm THK. ALUM. CLADDING
- S.J. – STACK JOINT (WIND LOAD)
- AE-01 – ALUM. EXTRUSION DIE NO.
- ▲ – SUPPORT POINT (WIND LOAD + DEAD LOAD)
- ● – SUPPORT POINT (WIND LOAD)

B.D. REF :

CLIENT :

SHIMAO GROUP HOLDINGS LIMITED

ARCHITECT :

WONG TUNG & PARTNERS LIMITED
ARCHITECTS & PLANNERS

MAIN CONTRACTOR :

協興建築有限公司
HIP HING CONSTRUCTION CO LTD

STRUCTURAL ENGINEER :

C M WONG & ASSOCIATES LTD
黃志明建築工程師有限公司

FACADE CONSULTANT:

MEINHARDT

NOTE :

1. ALL DIMENSIONS ARE IN mm.
2. ALL ELEVATIONS ARE VIEWED FROM OUTSIDE.
3. ALL DIMENSIONS TO BE VERIFIED ON SITE BEFORE FABRICATION.

LEGEND :

- X1 / X001 – DETAIL MARK NO. / REFER SHEET NO.
1. F.F.L. --FINISHED FLOOR LEVEL
2. S.F.L. --STRUCTURAL FLOOR LEVEL
3. /R --REVERSED DETAIL

NO.	DATE	REVISED	BY
A	09-10-2021	REVISION SUBJECT TO ARCH. COMMENT	

JOB NO. : J-853

PROJECT :

PROPOSED RESIDENTIAL DEVELOPMENT AT N.K.I.L. 6542 YIN PING ROAD KOWLOON

TITLE :

PART ELEVATION FOR CURTAIN WALL AT TOWER 6 & 7

DATE : 12-APR-21 | SCALE : 1:60 (A1)


DRAWN BY : LHR | CHECKED BY :

美特鋁質有限公司
MIDI ALUMINIUM FABRICATOR LTD.
Units 6-8, Sunray Industrial Centre, 1/F
610 Cha Kwo Ling Road, Kowloon
Tel:23489211-4 Fax:(852)27727666

DWG NO. : J853-SD-CW-4604 | REV. : C

LEGEND :


R.S. = RESTRAINT SOCKET

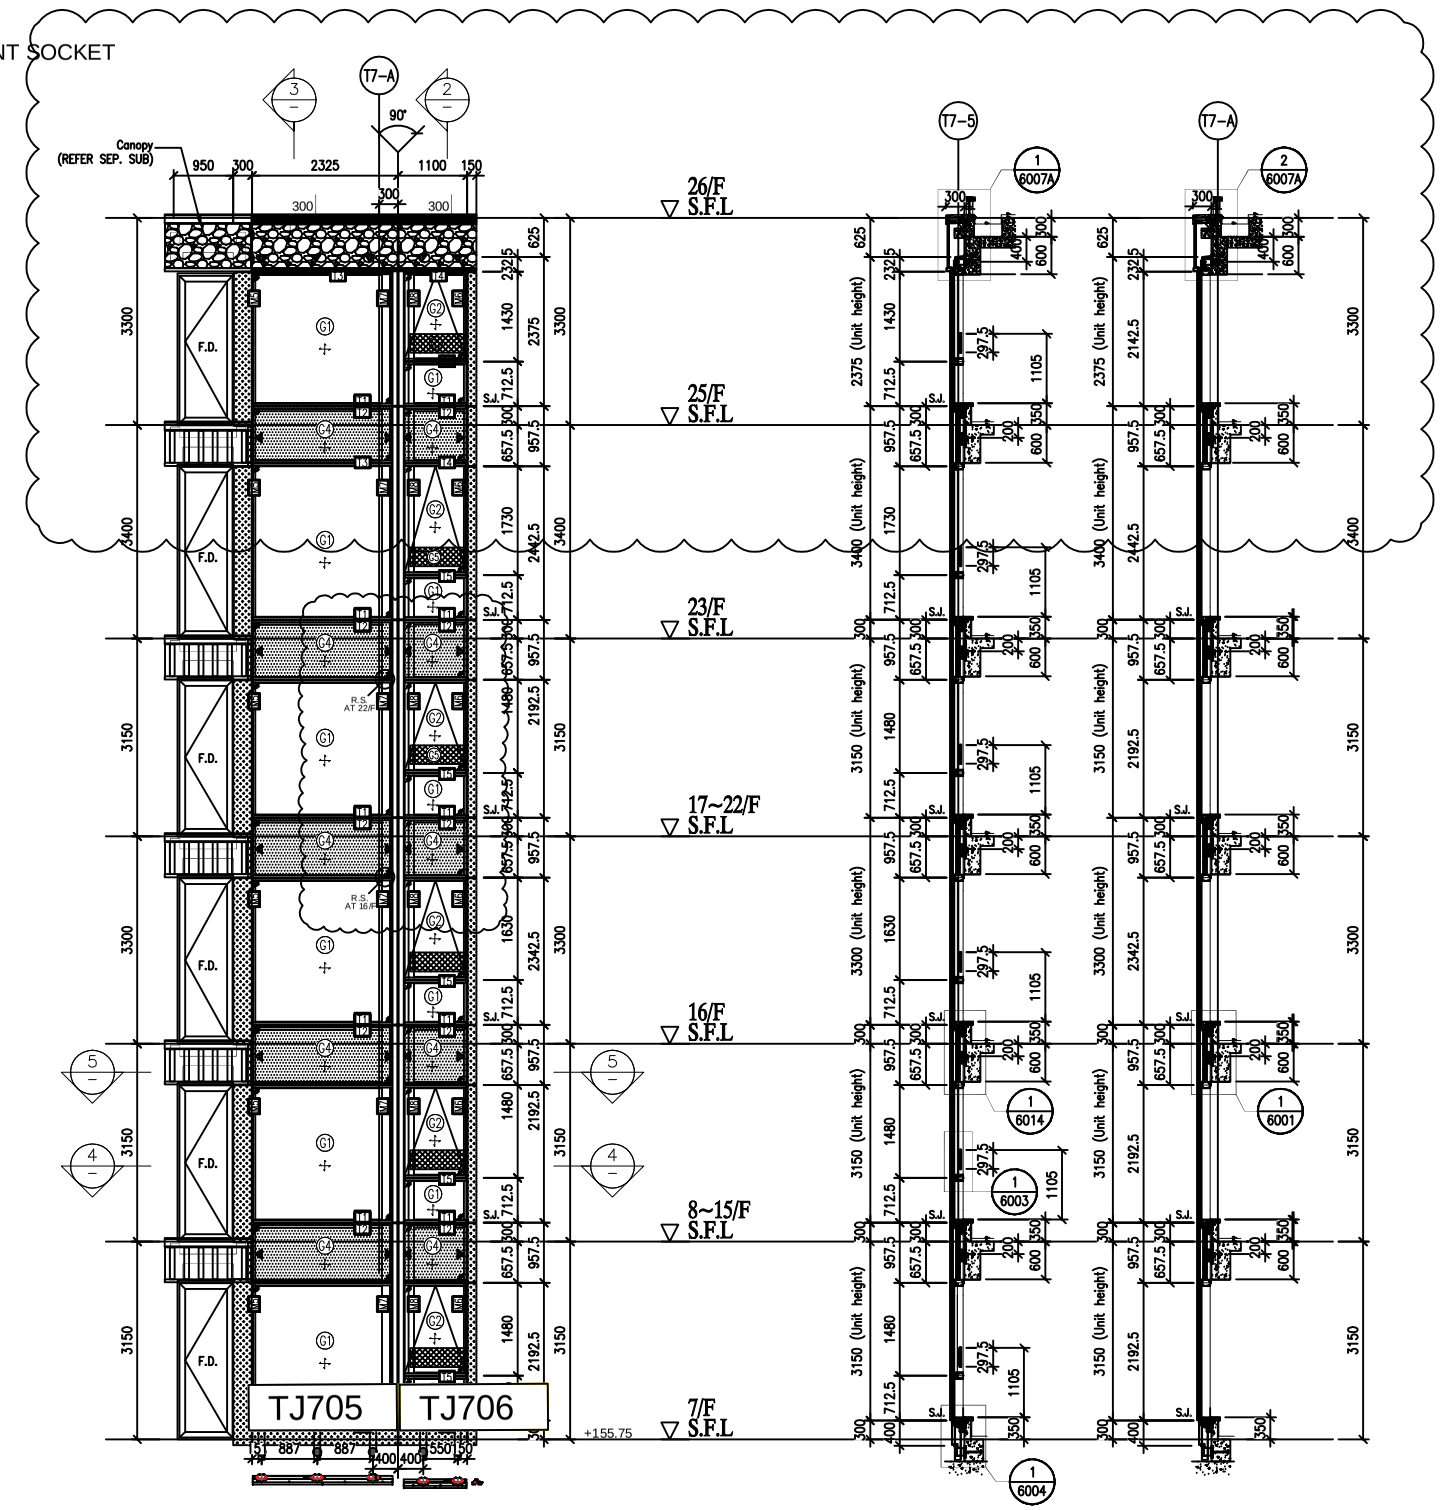


2 – TYPICAL SECTION FOR CURTAIN WALL

3 – TYPICAL SECTION FOR CURTAIN WALL

CW55 T67 1 – PART ELEVATION FOR CURTAIN WALL

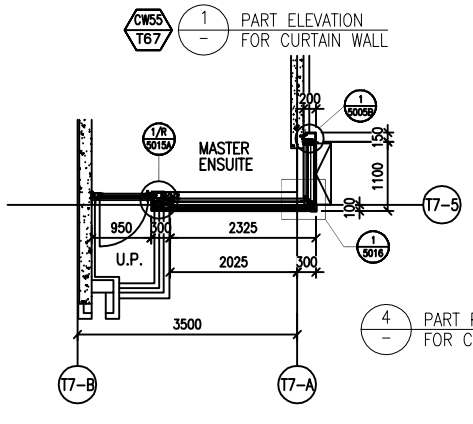

4 – PART PLAN FOR CURTAIN WALL

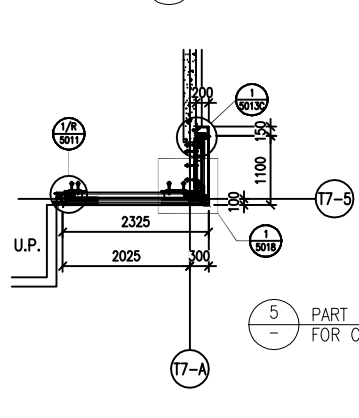

5 – PART PLAN FOR CURTAIN WALL

FLOOR LEVEL (S.F.L.)

FLOOR	LEVEL
26/F	+206.70
25/F	+203.40
23/F	+200.00
22/F	+196.85
21/F	+193.70
20/F	+190.55
19/F	+187.40
18/F	+184.25
17/F	+181.10
16/F	+177.80
15/F	+174.65
12/F	+171.50
11/F	+168.35
10/F	+165.20
9/F	+162.05
8/F	+158.90
7/F	+155.75

LEGEND:

- G1 – 10mm HEAT STRENGTHENED GLASS (OUTER) + 12mm AIR SPACE +12mm THK. TEMPERED CLEAR GLASS (INNER)
- G2 – 10mm HEAT STRENGTHENED GLASS (OUTER) + 12mm AIR SPACE +10mm THK. TEMPERED CLEAR GLASS (INNER)
- P1 – 12mm THK. HEAT STRENGTHENED GLASS & 2mm THK. ALUM. BACKPAN (SPANDREL GLASS)
- G3 – 12mm THK. CLEAR TEMPERED GLASS (INTERNAL PROTECTIVE BARRIER)
- 3mm THK. ALUM. CLADDING
- S.J. – STACK JOINT (WIND LOAD)
- AE01 – ALUM. EXTRUSION DIE NO.
- ▲ – SUPPORT POINT (WIND LOAD + DEAD LOAD)
- ● – SUPPORT POINT (WIND LOAD)

B.D. REF :

CLIENT :

SHIMAO GROUP HOLDINGS LIMITED

ARCHITECT :

WONG TUNG & PARTNERS LIMITED
ARCHITECTS & PLANNERS

MAIN CONTRACTOR :

協興建築有限公司
HIP HING CONSTRUCTION CO LTD

STRUCTURAL ENGINEER :

CMA C M WONG & ASSOCIATES LTD
黃志明建築工程師有限公司

FACADE CONSULTANT:

MEINHARDT

NOTE :

1. ALL DIMENSIONS ARE IN mm.
2. ALL ELEVATIONS ARE VIEWED FROM OUTSIDE.
3. ALL DIMENSIONS TO BE VERIFIED ON SITE BEFORE FABRICATION.

LEGEND :

X1 / X001 – DETAIL MARK NO. / REFER SHEET NO.

1. F.F.L. --FINISHED FLOOR LEVEL
2. S.F.L. --STRUCTURAL FLOOR LEVEL
3. /R --REVERSED DETAIL

NO.	DATE	REVISED	BY
A	09-10-2021	REVISION SUBJECT TO ARCH. COMMENT	

JOB NO. : J-853

PROJECT :

PROPOSED RESIDENTIAL DEVELOPMENT AT N.K.I.L. 6542 YIN PING ROAD KOWLOON

TITLE :


PART ELEVATION FOR CURTAIN WALL AT TOWER 6 & 7

DATE : 12-APR-21 | SCALE : 1:60 (A1)

DRAWN BY : LHR | CHECKED BY :

美特鋁質有限公司
MIDI ALUMINIUM FABRICATOR LTD.
Units 6-8, Sunray Industrial Centre, 1/F
610 Cha Kwo Ling Road, Kowloon
Tel:23489211-4 Fax:(852)27727666

DWG NO. : J853-SD-CW-4605 | REV. : C

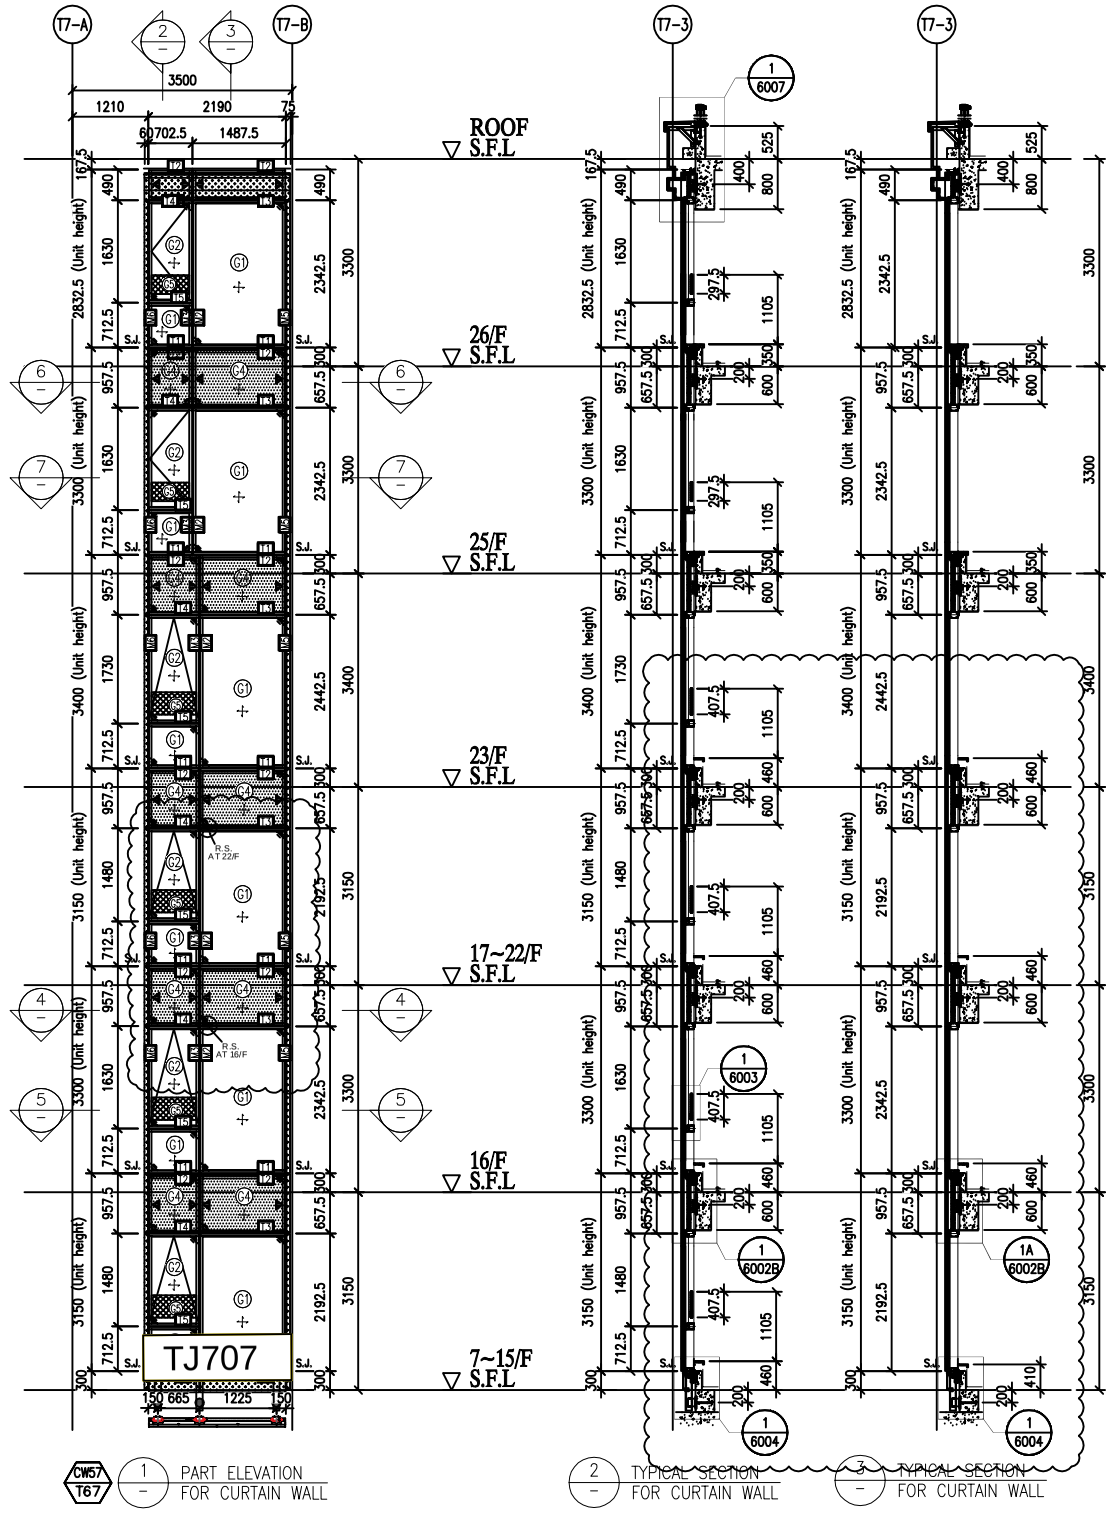


CW57 T67 1 – PART ELEVATION FOR CURTAIN WALL

2 – TYPICAL SECTION FOR CURTAIN WALL


3 – TYPICAL SECTION FOR CURTAIN WALL

4 – PART PLAN FOR CURTAIN WALL

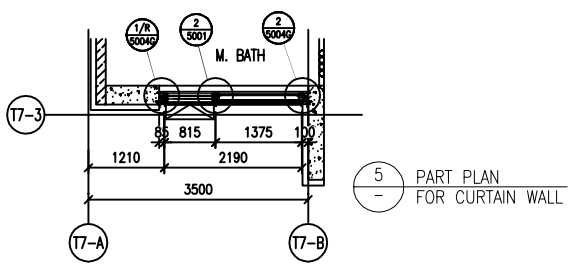


5 – PART PLAN FOR CURTAIN WALL

6 – PART PLAN FOR CURTAIN WALL

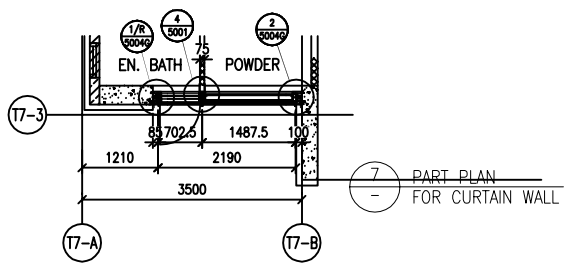

7 – PART PLAN FOR CURTAIN WALL

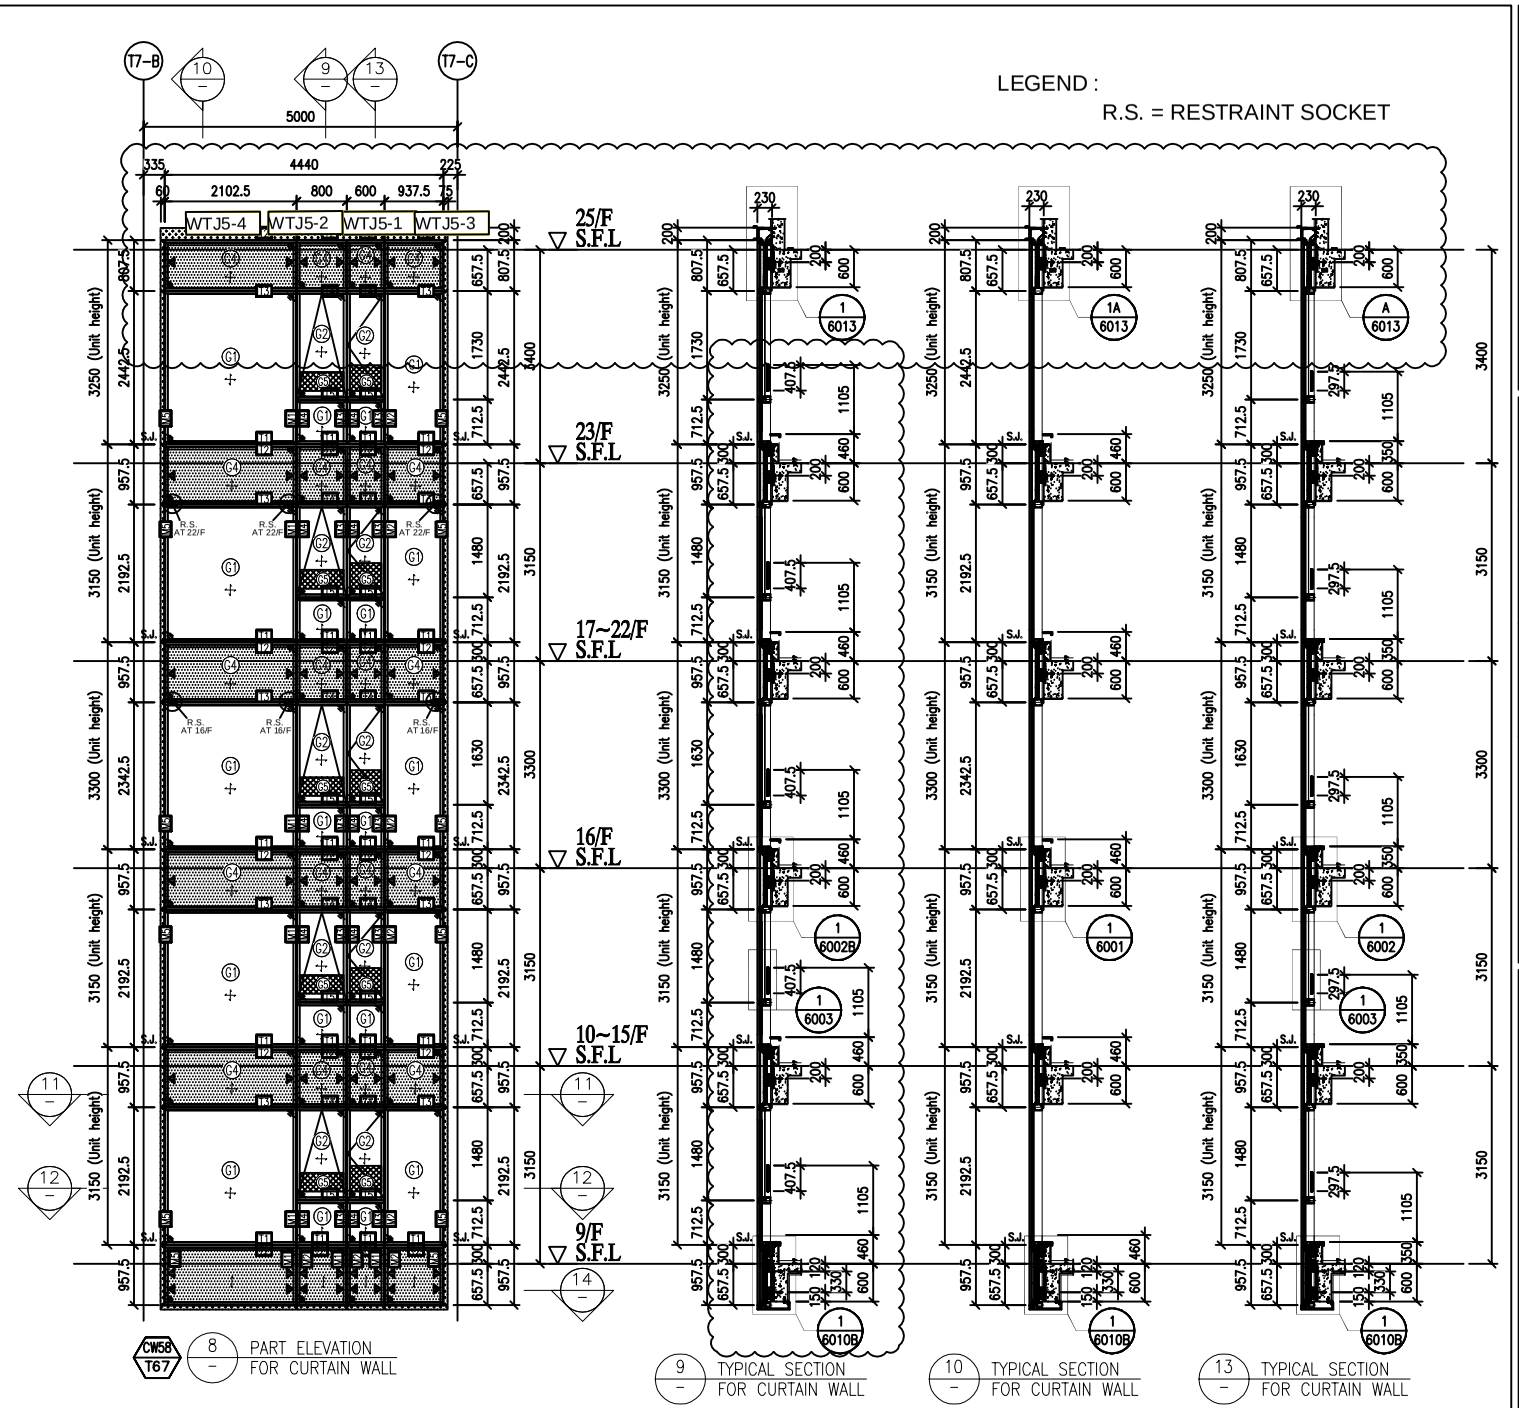


CW58 T67 8 – PART ELEVATION FOR CURTAIN WALL


9 – TYPICAL SECTION FOR CURTAIN WALL

10 – TYPICAL SECTION FOR CURTAIN WALL


13 – TYPICAL SECTION FOR CURTAIN WALL

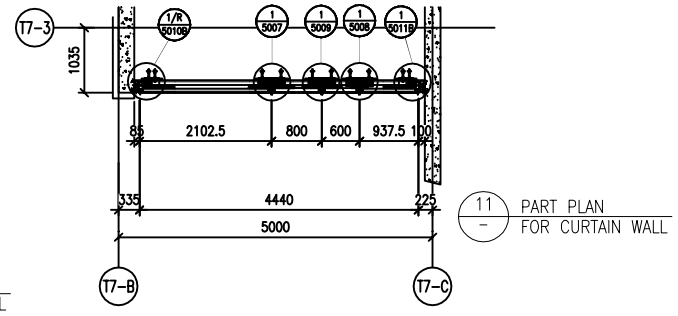

11 – PART PLAN FOR CURTAIN WALL

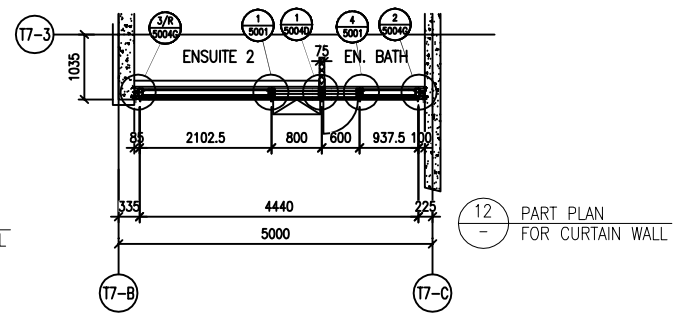

12 – PART PLAN FOR CURTAIN WALL

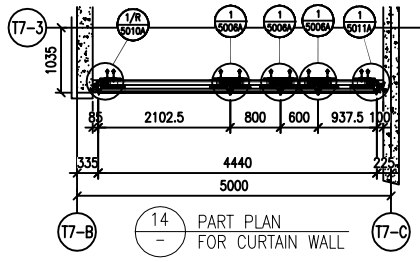

14 – PART PLAN FOR CURTAIN WALL

FLOOR LEVEL (S.F.L.)

FLOOR	LEVEL	FLOOR	LEVEL
25/F	+203.40	16/F	+177.80
23/F	+200.00	15/F	+174.65
22/F	+196.85	12/F	+171.50
21/F	+193.70	11/F	+168.35
20/F	+190.55	10/F	+165.20
19/F	+187.40	9/F	+162.05
18/F	+184.25	8/F	+158.90
17/F	+181.10	7/F	+155.75

LEGEND:

- G1 – 10mm HEAT STRENGTHENED GLASS (OUTER) + 12mm AIR SPACE +12mm THK. TEMPERED CLEAR GLASS (INNER)
- G2 – 10mm HEAT STRENGTHENED GLASS (OUTER) + 12mm AIR SPACE +10mm THK. TEMPERED CLEAR GLASS (INNER)
- P1 – 12mm THK. HEAT STRENGTHENED GLASS & 2mm THK. ALUM. BACKPAN (SPANDREL GLASS)
- P2 – 12mm THK. CLEAR TEMPERED GLASS (INTERNAL PROTECTIVE BARRIER)
- 3mm THK. ALUM. CLADDING
- S.J. – STACK JOINT (WIND LOAD)
- AE01 – ALUM. EXTRUSION DIE NO.
- ▲ – SUPPORT POINT (WIND LOAD + DEAD LOAD)
- ● – SUPPORT POINT (WIND LOAD)

B.D. REF :

CLIENT :

SHIMAO GROUP HOLDINGS LIMITED

ARCHITECT :

WONG TUNG & PARTNERS LIMITED
ARCHITECTS & PLANNERS

MAIN CONTRACTOR :

協興建築有限公司
HIP HING CONSTRUCTION CO LTD

STRUCTURAL ENGINEER :

C M WONG & ASSOCIATES LTD
黃志明建築工程師有限公司

FACADE CONSULTANT:

MEINHARDT

NOTE :

1. ALL DIMENSIONS ARE IN mm.
2. ALL ELEVATIONS ARE VIEWED FROM OUTSIDE.
3. ALL DIMENSIONS TO BE VERIFIED ON SITE BEFORE FABRICATION.

LEGEND :

- X1 / X001 – DETAIL MARK NO. / REFER SHEET NO.
1. F.F.L. --FINISHED FLOOR LEVEL
2. S.F.L. --STRUCTURAL FLOOR LEVEL
3. (R) --REVERSED DETAIL

NO.	DATE	REVISED	BY
A	09-10-2021	REVISION SUBJECT TO ARCH. COMMENT	

JOB NO. : J-853

PROJECT :

PROPOSED RESIDENTIAL DEVELOPMENT AT N.K.I.L. 6542 YIN PING ROAD KOWLOON

TITLE :

PART ELEVATION FOR CURTAIN WALL AT TOWER 6 & 7

DATE : 13-APR-21 | SCALE : 1:60 (A1)

DRAWN BY : LHR | CHECKED BY :

美特鋁質有限公司
MIDI ALUMINIUM FABRICATOR LTD.
Units 6-8, Sunray Industrial Centre, 1/F
610 Cha Kwo Ling Road, Kowloon
Tel:23489211-4 Fax:(852)27727666

DWG NO. : J853-SD-CW-4608 | REV. : B