美 特 鋁 質 有 限 公 司
MIDI ALUMINIUM FABRICATOR LTD.

工程指示 / 要求簡箋(E.I.)

工程指示編號：**EI /0657 / 19** 修改版次：**-**

工程編號 ：**J - 837** 工程名稱 ：觀塘裕民坊

工程項目 ：**Glass Cladding 鋁料(大貨)(T1-T5)**

收件人 ：生統/ 永林 發件人 ： **Eric Liu** 日 期 ：**03/06/2019**

☐要求提供 / ☐確認 事項 ：

( ) 初步鋁料 B.M. ( ) 加工拆圖，然後生產 ( ) 尺寸表

( ) 正式鋁料 B.M. ( ) 技術上資料 / 指示 ( ) 報價

( ) 配件 B.M. ( ) 樣辦或貨品說明書 ( ) 分判合約

( ) 其他 ：_____

內容 ：

請按加工圖生產 Glass Cladding 用鋁料在廠打膠送地盤安裝

請留意 ：1) 企身打 983 結構膠，橫向打 791 防水膠

2) 結構膠有分 15 厚及 23 厚，按加工圖上已標

- 闊度小於 940，打 15mm 厚 983 結構膠

- 闊度大於或等於 940，打 23mm 厚 983 結構膠

分批生產，每 5 層一批，第一批 6 月中尾到地盤

請在 **2019/ 07 / 30** 前完成上列要求。 包裝方位,

附： **5 頁圖登，123 加工圖，7 頁位置圖**

以上項目為:

☐ 原合約工程包 ☐ 原合約工程加 / 減賬 ☐ 新工程報價

原因 ：-

分發東莞各部門 ：

( )生產技術總監☐連附件 ( )技術部 ☐連附件 永林 ( )生產部 ☐連附件 ( )機械設計部☐連附件

( )採購部 ☐連附件 ( )生產統籌部☐連附件 梅

( )質檢部 ☐連附件 ( )會計部 ☐連附件 ( )報關組 ☐連附件 ( )其他 楊榮輝 ☐連附件

分發香港各部門 ：

( )行政部☐連附件 ( )會計部☐連附件 ( )統籌部☐連附件 ( )工程部地盤科文 ☐連附件 炳哥 / 民 / 豪

( )採購部☐連附件 ( )QS 部 ☐連附件 ( )維修部☐連附件 ( )其他 _____☐連附件

傳遞編號：

HK 1298 /19

發件人簽署：

項目經理簽署：

美特鋁質有限公司
MIDI Aluminium Fabricator Ltd.

QF005/8

圖則登記表
DRAWING REGISTER

工程名稱 Project Title:	觀塘裕民坊(6F~7F,9F~RF)
	Glass Cladding死墻小單元拆圖
工程編號 Project No:	J-837

分發予 Distributed To	接收日期 Receiving Date (適用於客戶圖則)									
	年									
	月									
	日									

	發出日期 Issued Date									
年	19	19								
月	04	05								
日	30	28								

	圖則編號 Drg. No.	圖則名稱 Drawing Title	修訂編號 Revision No.									
1	G4-U001 (1 of 12)	小单元组装图	-	A								
2	G4-U001 (2 of 12)	小单元组装图(数据表)	-									
3	G4-U001 (3 of 12)	小单元组装图(数据表)	-									
4	G4-U001 (4 of 12)	小单元组装图(数据表)	-									
5	G4-U001 (5 of 12)	小单元组装图(数据表)	-									
6	G4-U001 (6 of 12)	小单元组装图(数据表)	-									
7	G4-U001 (7 of 12)	小单元组装图(数据表)	-									
8	G4-U001 (8 of 12)	小单元组装图(数据表)	-									
9	G4-U001 (9 of 12)	小单元组装图(数据表)	-									
10	G4-U001 (10 of 12)	小单元组装图(数据表)	-									
11	G4-U001 (11 of 12)	小单元组装图(数据表)	-									
12	G4-U001 (12 of 12)	小单元组装图(数据表)	-									
13	G4-U014 (1 of 2)	小单元组装图	-									
14	G4-U014 (2 of 2)	小单元组装图(数据表)	-									
15	G4-U226	小单元组装图	-									
16	G5-U001 (1 of 5)	小单元组装图	-	A								
17	G5-U001 (2 of 5)	小单元组装图(数据表)	-									
18	G5-U001 (3 of 5)	小单元组装图(数据表)	-									
19	G5-U001 (4 of 5)	小单元组装图(数据表)	-									
20	G5-U001 (5 of 5)	小单元组装图(数据表)	-									
21	AG201 (1 of 4)	角码拆图 (固定小单元)	-									
22	AG201 (2 of 4)	角码拆图 (数据表)	-									
23	AG201 (3 of 4)	角码拆图 (数据表)	-									
24	AG201 (4 of 4)	角码拆图 (数据表)	-									
25	AG202	角码拆图 (固定小单元)	-									
26	AG203	角码拆图 (固定小单元)	-									
27	H292B	底横拆图	-									

圖則登記表
DRAWING REGISTER

工程名稱 Project Title:	觀塘裕民坊(6F~7F,9F~RF)
	Glass Cladding死墻小單元拆圖
工程編號 Project No:	J-837

分發予 Distributed To	年	發出日期 Issued Date
	月	19 04 30
	日	19 05 28

圖則編號 Drg. No.	圖則名稱 Drawing Title		接收日期 Receiving Date (適用於客戶圖則) 修訂編號 Revision No.
H292T	顶横拆图	28	-
H412B	底横拆图	29	-
H412T	顶横拆图	30	-
H634B	底横拆图	31	-
H634T	顶横拆图	32	-
H662B	底横拆图	33	-
H662T	顶横拆图	34	-
H676B	底横拆图	35	-
H676T	顶横拆图	36	-
H685B (1 of 2)	底横拆图	37	-
H685B (2 of 2)	底横拆图 (数据表)	38	-
H685T (1 of 2)	顶横拆图	39	-
H685T (2 of 2)	顶横拆图 (数据表)	40	-
H697B	底横拆图	41	-
H697T	顶横拆图	42	-
H700B (1 of 2)	底横拆图	43	-
H700B (2 of 2)	底横拆图 (数据表)	44	-
H700T (1 of 2)	顶横拆图	45	-
H700T (2 of 2)	顶横拆图 (数据表)	46	-
H717B (1 of 2)	底横拆图	47	-
H717B (2 of 2)	底横拆图 (数据表)	48	-
H717T (1 of 2)	顶横拆图	49	-
H717T (2 of 2)	顶横拆图 (数据表)	50	-
H750B	底横拆图	51	-
H750T	顶横拆图	52	-
H816B	底横拆图	53	-
H816T	顶横拆图	54	-

美特鋁質有限公司
MIDI Aluminium Fabricator Ltd.

QF005/8

圖則登記表
DRAWING REGISTER

工程名稱 Project Title:	觀塘裕民坊(6F~7F,9F~RF)
	Glass Cladding死墻小單元拆圖
工程編號 Project No:	J-837

分發予 Distributed To	接收日期 Receiving Date (適用於客戶圖則)									
	年									
	月									
	日									

分發予 Distributed To	發出日期 Issued Date									
	年	19	19							
	月	04	05							
	日	30	28							

圖則編號 Drg. No.	圖則名稱 Drawing Title		修訂編號 Revision No.								
H826B	底横拆图	55	-								
H826T	顶横拆图	56	-								
H850B	底横拆图	57	-								
H850T	顶横拆图	58	-								
H862B	底横拆图	59	-								
H862T	顶横拆图	60	-								
H865B	底横拆图	61	-								
H865T	顶横拆图	62	-								
H917B	底横拆图	63	-								
H917T	顶横拆图	64	-								
H1010B	底横拆图	65	-								
H1010T	顶横拆图	66	-								
H1088B	底横拆图	67	-								
H1088T	顶横拆图	68	-								
H1122B	底横拆图	69	-								
H1122T	顶横拆图	70	-								
H1130B	底横拆图	71	-								
H1130T	顶横拆图	72	-								
H1177B	底横拆图	73	-								
H1177T	顶横拆图	74	-								
H1275B	底横拆图	75	-								
H1275T	顶横拆图	76	-								
H1370B	底横拆图	77	-								
H1370T	顶横拆图	78	-								
M280L	左企拆图	79	-								
M280R	右企拆图	80	-								
M295L	左企拆图	81	-								

圖則登記表
DRAWING REGISTER

工程名稱 Project Title:	觀塘裕民坊(6F~7F,9F~RF)
	Glass Cladding死墻小單元拆圖
工程編號 Project No:	J-837

分發予 Distributed To	年	發出日期 Issued Date
	月	19 19
	日	04 05
		30 28

圖則編號 Drg. No.	圖則名稱 Drawing Title		修訂編號 Revision No.
M295R	右企拆图	82	-
M335AL	左企拆图	83	-
M335AR	右企拆图	84	-
M335L	左企拆图	85	-
M335R	右企拆图	86	-
M485L（1 of 2）	左企拆图	87	-
M485L（2 of 2）	左企拆图（数据表）	88	-
M485R（1 of 2）	右企拆图	89	-
M485R（2 of 2）	右企拆图（数据表）	90	-
M565L	左企拆图	91	-
M565R	右企拆图	92	-
M650L（1 of 2）	左企拆图	93	-
M650L（2 of 2）	左企拆图（数据表）	94	-
M650R（1 of 2）	右企拆图	95	-
M650R（2 of 2）	右企拆图（数据表）	96	-
M715L（1 of 2）	左企拆图	97	-
M715L（2 of 2）	左企拆图（数据表）	98	-
M715R（1 of 2）	右企拆图	99	-
M715R（2 of 2）	右企拆图（数据表）	100	-
M850L	左企拆图	101	-
M850R	右企拆图	102	-
M862R	右企拆图	103	-
M900L（1 of 2）	左企拆图	104	-
M900L（2 of 2）	左企拆图（数据表）	105	-
M900R（1 of 2）	右企拆图	106	-
M900R（2 of 2）	右企拆图（数据表）	107	-
M1115L（1 of 2）	左企拆图	108	-

美特鋁質有限公司
MIDI Aluminium Fabricator Ltd.

QF005/8

圖則登記表
DRAWING REGISTER

工程名稱 Project Title:	觀塘裕民坊(6F~7F,9F~RF)
	Glass Cladding死墙小單元拆圖
工程編號 Project No:	J-837

分發予 Distributed To	年	發出日期 Issued Date
	月	19 19 04 05 30 28
	日	

圖則編號 Drg. No.	圖則名稱 Drawing Title	接收日期 Receiving Date (適用於客戶圖則) 年 月 日	修訂編號 Revision No.
M1115L (2 of 2)	左企拆图 (数据表)	109	-
M1115R (1 of 2)	右企拆图	110	-
M1115R (2 of 2)	右企拆图 (数据表)	111	-
M1200L	左企拆图	112	-
M1200R	右企拆图	113	-
M120R	右企拆图	114	-
M1387R	右企拆图	115	-
M165L	左企拆图	116	-
M165R	右企拆图	117	-
M2002L	左企拆图	118	-
M2002R	右企拆图	119	-
M2250L (1 of 2)	左企拆图	120	-
M2250L (2 of 2)	左企拆图 (数据表)	121	-
M2250R (1 of 2)	右企拆图	122	-
M2250R (2 of 2)	右企拆图 (数据表)	123	-
J837-GC-PT-2101	小單元位置圖	124	-
J837-GC-PT-2102	小單元位置圖	125	-
J837-GC-PT-2201	小單元位置圖	126	-
J837-GC-PT-2202	小單元位置圖	127	-
J837-GC-PT-2301	小單元位置圖	128	-
J837-GC-PT-2501	小單元位置圖	129	-
J837-GC-PT-2502	小單元位置圖	130	-

EG-DWG3

美特铝质有限公司 MIDI Aluminium Fabricator Ltd.			
工程号	J-837	地 盘	观塘裕民坊

图纸空间有限，尺寸数量见附页

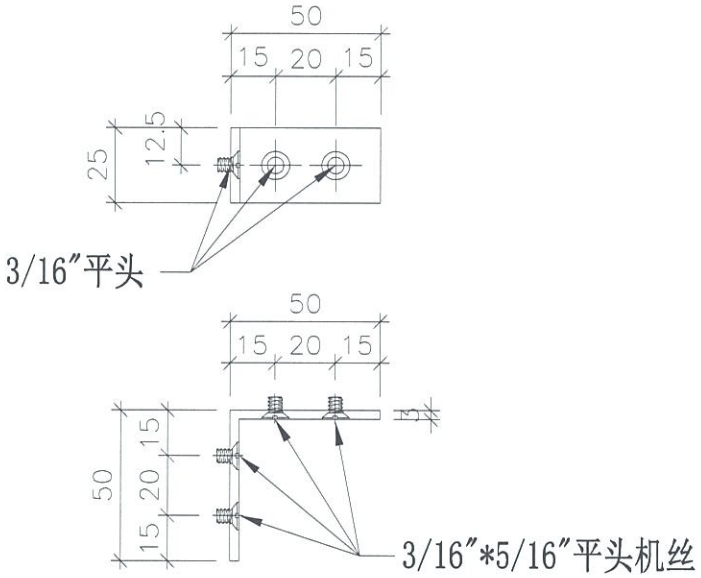

安装示意图

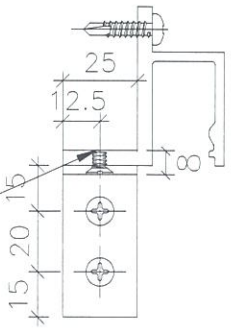

*平头不能剥太平！保证丝杆不凸出铝料面

名 称	角码拆图 （固定小单元）	制 图	JH	2019.3.21	修 改			
材 料	荣阳ME0001961	复 核	DL	2019.3.21	日 期			
颜 色	MILL	批 准			图 号	AG201 (1 of 4)		

EG-DWG3

美特铝质 有限公司
MIDI Aluminium Fabricator Ltd.

工程号	J-837	地盘	观塘裕民坊

物料编号	总数	使用位置
AG201	296	G4-U001
AG201	8	G4-U002
AG201	8	G4-U003
AG201	8	G4-U004
AG201	304	G4-U005
AG201	296	G4-U006
AG201	8	G4-U007
AG201	8	G4-U008
AG201	8	G4-U009
AG201	8	G4-U010
AG201	4	G4-U011
AG201	4	G4-U012
AG201	152	G4-U013
AG201	148	G4-U015
AG201	4	G4-U016
AG201	4	G4-U017
AG201	4	G4-U018
AG201	4	G4-U019
AG201	148	G4-U020
AG201	4	G4-U021
AG201	4	G4-U022
AG201	4	G4-U023
AG201	4	G4-U024
AG201	4	G4-U025
AG201	4	G4-U026
AG201	4	G4-U027
AG201	4	G4-U028
AG201	4	G4-U029
AG201	148	G4-U030
AG201	4	G4-U031
AG201	4	G4-U032
AG201	4	G4-U033
AG201	4	G4-U034
AG201	4	G4-U035
AG201	152	G4-U036
AG201	148	G4-U037
AG201	4	G4-U038
AG201	4	G4-U039
AG201	4	G4-U040
AG201	4	G4-U041
AG201	4	G4-U042
AG201	152	G4-U043
AG201	148	G4-U044
AG201	4	G4-U045
AG201	4	G4-U046
AG201	4	G4-U047
AG201	4	G4-U048
AG201	4	G4-U049
AG201	148	G4-U050
AG201	4	G4-U051
AG201	4	G4-U052
AG201	4	G4-U053

物料编号	总数	使用位置
AG201	4	G4-U054
AG201	296	G4-U055
AG201	8	G4-U056
AG201	8	G4-U057
AG201	8	G4-U058
AG201	8	G4-U059
AG201	152	G4-U060
AG201	148	G4-U061
AG201	4	G4-U062
AG201	4	G4-U063
AG201	4	G4-U064
AG201	4	G4-U065
AG201	148	G4-U066
AG201	4	G4-U067
AG201	4	G4-U068
AG201	4	G4-U069
AG201	4	G4-U070
AG201	168	G4-U071
AG201	164	G4-U072
AG201	4	G4-U073
AG201	4	G4-U074
AG201	4	G4-U075
AG201	4	G4-U076
AG201	164	G4-U077
AG201	4	G4-U078
AG201	4	G4-U079
AG201	4	G4-U080
AG201	328	G4-U081
AG201	8	G4-U082
AG201	8	G4-U083
AG201	8	G4-U084
AG201	8	G4-U085
AG201	336	G4-U086
AG201	328	G4-U087
AG201	8	G4-U088
AG201	8	G4-U089
AG201	296	G4-U001
AG201	8	G4-U002
AG201	8	G4-U003
AG201	8	G4-U004
AG201	304	G4-U005
AG201	296	G4-U006
AG201	8	G4-U007
AG201	8	G4-U008
AG201	8	G4-U009
AG201	8	G4-U010
AG201	4	G4-U011
AG201	4	G4-U012
AG201	152	G4-U013
AG201	148	G4-U015
AG201	4	G4-U016
AG201	4	G4-U017
AG201	4	G4-U018
AG201	4	G4-U019
AG201	148	G4-U020
AG201	4	G4-U021
AG201	4	G4-U022

物料编号	总数	使用位置
AG201	4	G4-U023
AG201	4	G4-U024
AG201	4	G4-U025
AG201	4	G4-U026
AG201	4	G4-U027
AG201	4	G4-U028
AG201	4	G4-U029
AG201	148	G4-U030
AG201	4	G4-U031
AG201	4	G4-U032
AG201	4	G4-U033
AG201	4	G4-U034
AG201	4	G4-U035
AG201	152	G4-U036
AG201	148	G4-U037
AG201	4	G4-U038
AG201	4	G4-U039
AG201	4	G4-U040
AG201	4	G4-U041
AG201	4	G4-U042
AG201	152	G4-U043
AG201	148	G4-U044
AG201	4	G4-U045
AG201	4	G4-U046
AG201	4	G4-U047
AG201	4	G4-U048
AG201	4	G4-U049
AG201	148	G4-U050
AG201	4	G4-U051
AG201	4	G4-U052
AG201	4	G4-U053
AG201	4	G4-U054
AG201	296	G4-U055
AG201	8	G4-U056
AG201	8	G4-U057
AG201	8	G4-U058
AG201	8	G4-U059
AG201	152	G4-U060
AG201	148	G4-U061
AG201	4	G4-U062
AG201	4	G4-U063
AG201	4	G4-U064
AG201	4	G4-U065
AG201	148	G4-U066
AG201	4	G4-U067
AG201	4	G4-U068
AG201	4	G4-U069
AG201	4	G4-U070
AG201	168	G4-U071
AG201	164	G4-U072
AG201	4	G4-U073
AG201	4	G4-U074
AG201	4	G4-U075
AG201	4	G4-U076
AG201	164	G4-U077
AG201	4	G4-U078
AG201	4	G4-U079

名称	角码拆图 （数据表）	制图	JH	2019.3.21	修改			
材料	荣阳ME0001961	复核	DL	2019.3.21	日期			
颜色	MILL	批准			图号	AG201 (2 of 4)		

EG-DWG3

美特铝质有限公司
MIDI Aluminium Fabricator Ltd.

工程号	J-837	地盘	观塘裕民坊

物料编号	总数	使用位置
AG201	4	G4-U080
AG201	328	G4-U081
AG201	8	G4-U082
AG201	8	G4-U083
AG201	8	G4-U084
AG201	8	G4-U085
AG201	336	G4-U086
AG201	328	G4-U087
AG201	8	G4-U088
AG201	8	G4-U089
AG201	8	G4-U090
AG201	8	G4-U091
AG201	8	G4-U092
AG201	328	G4-U093
AG201	8	G4-U094
AG201	8	G4-U095
AG201	8	G4-U096
AG201	8	G4-U097
AG201	4	G4-U098
AG201	168	G4-U099
AG201	164	G4-U100
AG201	4	G4-U101
AG201	4	G4-U102
AG201	4	G4-U103
AG201	4	G4-U104
AG201	4	G4-U105
AG201	164	G4-U106
AG201	4	G4-U107
AG201	4	G4-U108
AG201	4	G4-U109
AG201	4	G4-U110
AG201	4	G4-U111
AG201	168	G4-U112
AG201	164	G4-U113
AG201	4	G4-U114
AG201	4	G4-U115
AG201	4	G4-U116
AG201	4	G4-U117
AG201	8	G4-U118
AG201	492	G4-U119
AG201	12	G4-U120
AG201	12	G4-U121
AG201	12	G4-U122
AG201	12	G4-U123
AG201	168	G4-U124
AG201	164	G4-U125
AG201	4	G4-U126
AG201	4	G4-U127
AG201	4	G4-U128
AG201	8	G4-U084
AG201	8	G4-U085
AG201	336	G4-U086

物料编号	总数	使用位置
AG201	328	G4-U087
AG201	8	G4-U088
AG201	8	G4-U089
AG201	8	G4-U090
AG201	8	G4-U091
AG201	8	G4-U092
AG201	328	G4-U093
AG201	8	G4-U094
AG201	8	G4-U095
AG201	8	G4-U096
AG201	8	G4-U097
AG201	4	G4-U098
AG201	168	G4-U099
AG201	164	G4-U100
AG201	4	G4-U101
AG201	4	G4-U102
AG201	4	G4-U103
AG201	4	G4-U104
AG201	4	G4-U105
AG201	164	G4-U106
AG201	4	G4-U107
AG201	4	G4-U108
AG201	4	G4-U109
AG201	4	G4-U110
AG201	4	G4-U111
AG201	168	G4-U112
AG201	164	G4-U113
AG201	4	G4-U114
AG201	4	G4-U115
AG201	4	G4-U116
AG201	4	G4-U117
AG201	8	G4-U118
AG201	492	G4-U119
AG201	12	G4-U120
AG201	12	G4-U121
AG201	12	G4-U122
AG201	12	G4-U123
AG201	168	G4-U124
AG201	164	G4-U125
AG201	4	G4-U126
AG201	4	G4-U127
AG201	4	G4-U128
AG201	4	G4-U129
AG201	164	G4-U130
AG201	4	G4-U131
AG201	4	G4-U132
AG201	4	G4-U133
AG201	4	G4-U134
AG201	312	G4-U135
AG201	8	G4-U136
AG201	8	G4-U137
AG201	8	G4-U138
AG201	8	G4-U139
AG201	312	G4-U140
AG201	8	G4-U141
AG201	8	G4-U142
AG201	8	G4-U143

物料编号	总数	使用位置
AG201	8	G4-U144
AG201	12	G4-U145
AG201	468	G4-U146
AG201	12	G4-U147
AG201	12	G4-U148
AG201	12	G4-U149
AG201	12	G4-U150
AG201	160	G4-U151
AG201	156	G4-U152
AG201	4	G4-U153
AG201	4	G4-U154
AG201	4	G4-U155
AG201	4	G4-U156
AG201	160	G4-U157
AG201	156	G4-U158
AG201	4	G4-U159
AG201	4	G4-U160
AG201	4	G4-U161
AG201	4	G4-U162
AG201	156	G4-U163
AG201	4	G4-U164
AG201	4	G4-U165
AG201	4	G4-U166
AG201	4	G4-U167
AG201	296	G4-U168
AG201	8	G4-U169
AG201	8	G4-U170
AG201	8	G4-U171
AG201	8	G4-U172
AG201	304	G4-U173
AG201	296	G4-U174
AG201	8	G4-U175
AG201	8	G4-U176
AG201	8	G4-U177
AG201	8	G4-U178
AG201	148	G4-U179
AG201	4	G4-U180
AG201	4	G4-U181
AG201	4	G4-U182
AG201	4	G4-U183
AG201	4	G4-U184
AG201	156	G4-U185
AG201	148	G4-U186
AG201	4	G4-U187
AG201	4	G4-U188
AG201	4	G4-U189
AG201	4	G4-U190
AG201	4	G4-U191
AG201	592	G4-U192
AG201	16	G4-U193
AG201	16	G4-U194
AG201	16	G4-U195
AG201	16	G4-U196
AG201	16	G4-U197
AG201	152	G4-U198
AG201	148	G4-U199
AG201	4	G4-U201

名称	角码拆图 （数据表）	制图	JH	2019.3.21	修改			
材料	荣阳ME0001961	复核	DL	2019.3.21	日期			
颜色	MILL	批准			图号	AG201 (3 of 4)		

EG-DWG3

美特铝质有限公司
MIDI Aluminium Fabricator Ltd.

工程号	J-837	地盘	观塘裕民坊

物料编号	总数	使用位置
AG201	4	G4-U202
AG201	4	G4-U203
AG201	148	G4-U204
AG201	4	G4-U206
AG201	4	G4-U207
AG201	4	G4-U208
AG201	12	G4-U209
AG201	456	G4-U210
AG201	444	G4-U211
AG201	12	G4-U212
AG201	12	G4-U213
AG201	12	G4-U214
AG201	12	G4-U215
AG201	8	G4-U216
AG201	456	G4-U217
AG201	444	G4-U218
AG201	12	G4-U219
AG201	12	G4-U220
AG201	12	G4-U221
AG201	12	G4-U222
AG201	12	G4-U223
AG201	4	G4-U224
AG201	4	G4-U225
AG201	164	G4-U227
AG201	164	G4-U228
AG201	4	G4-U229
AG201	4	G4-U230
AG201	4	G4-U231
AG201	304	G5-U001
AG201	4	G5-U002
AG201	152	G5-U003
AG201	152	G5-U004
AG201	148	G5-U005
AG201	4	G5-U006
AG201	152	G5-U007
AG201	152	G5-U008
AG201	304	G5-U009
AG201	152	G5-U010
AG201	168	G5-U011
AG201	4	G5-U012
AG201	336	G5-U013
AG201	168	G5-U014
AG201	168	G5-U015
AG201	168	G5-U016
AG201	504	G5-U017
AG201	168	G5-U018
AG201	320	G5-U019
AG201	320	G5-U020
AG201	480	G5-U021
AG201	160	G5-U022
AG201	304	G5-U023
AG201	156	G5-U024

物料编号	总数	使用位置
AG201	624	G5-U025
AG201	152	G5-U026
AG201	4	G5-U027
AG201	4	G5-U028
AG201	4	G5-U029
AG201	5	G5-U226

物料编号	总数	使用位置

名称	角码拆图 （数据表）	制图	JH	2019.3.21	修改			
材料	荣阳ME0001961	复核	DL	2019.3.21	日期			
颜色	MILL	批准			图号	AG201 (4 of 4)		

EG-DWG3

美特铝质有限公司
MIDI Aluminium Fabricator Ltd.

工程号	J-837	地盘	观塘裕民坊

物料编号	总数	使用位置	物料编号	总数	使用位置
AG202	152	G4-U014			

*僅用於165高度分格小單元

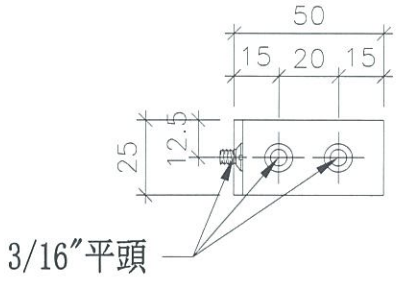

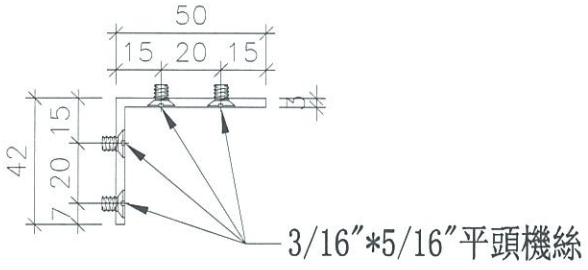

鏜料示意圖
用50*50*3鋁角鏜成

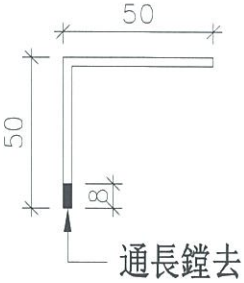

安裝示意圖

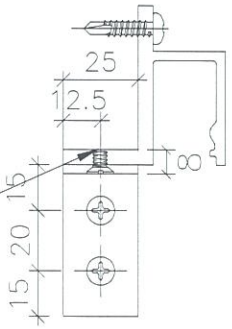

*平头不能剥太平！保证丝杆不凸出铝料面

名称	角码拆图 （固定小单元）	制图	JH	2019.3.21	修改			
材料	荣阳ME0001961	复核	DL	2019.3.21	日期			
颜色	MILL	批准			图号	AG202		

EG-DWG3

美特铝质有限公司
MIDI Aluminium Fabricator Ltd.

工程号	J-837	地盘	观塘裕民坊

物料编号	总数	使用位置	物料编号	总数	使用位置
AG203	1	G4-U226			

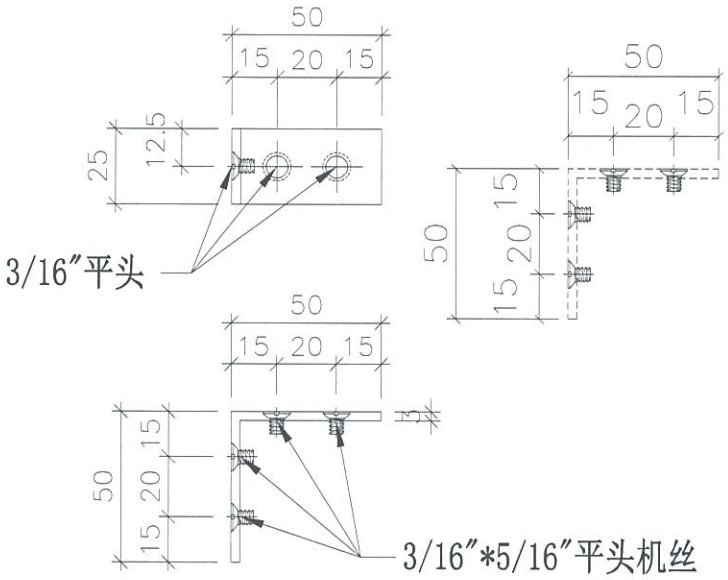

安装示意图

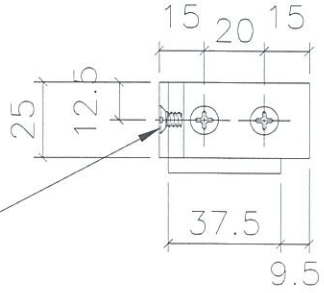

*平头不能剥太平！保证丝杆不凸出铝料面

名称	角码拆图 （固定小单元）	制图	JH	2019.3.21	修改			
材料	荣阳ME0001961	复核	DL	2019.3.21	日期			
颜色	MILL	批准			图号	AG203		

EG-DWG3

美特铝质有限公司
MIDI Aluminium Fabricator Ltd.

工程号	J-837	地盘	观塘裕民坊

图纸空间有限，尺寸数量见附页

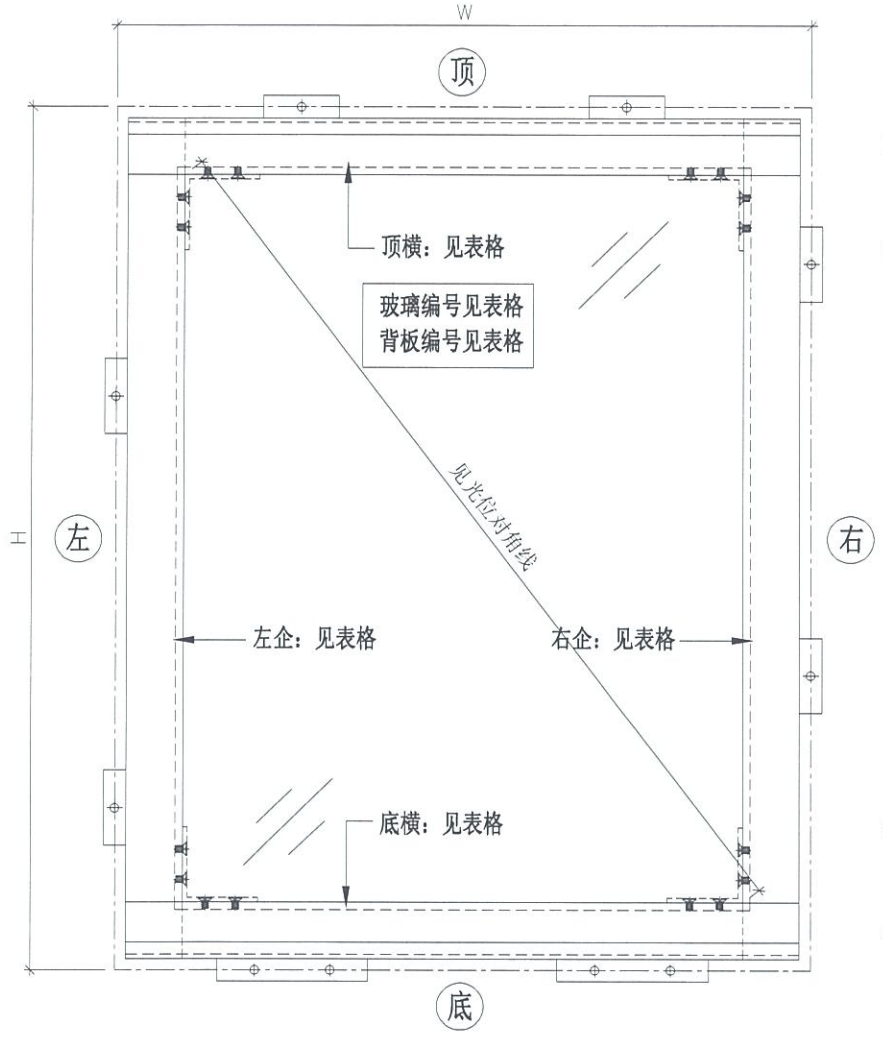

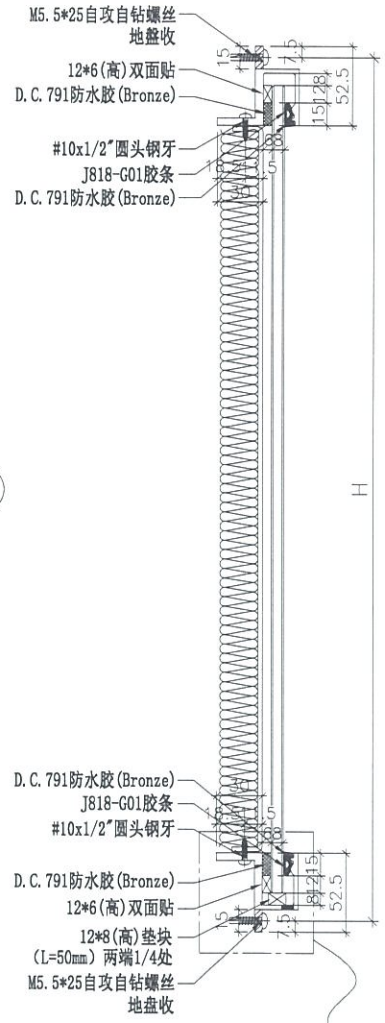

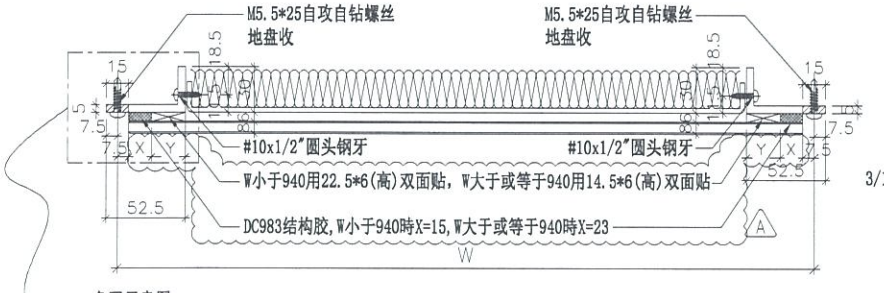

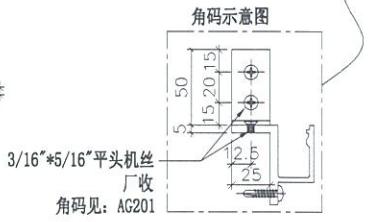

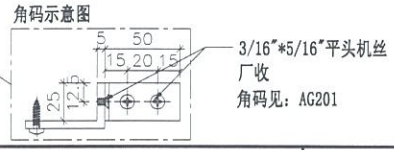

名称	小单元组装图	制图	JH	2019.4.22	修改	A		
材料	见组装编号	复核	DL	2019.4.23	日期	2019.5.28		
颜色		批准			图号	G4-U001 (1 of 12)		

EG-DWG3

美特铝质有限公司
MIDI Aluminium Fabricator Ltd.

工程号	J-837	地盘	观塘裕民坊

序号	组装编号	数量	W	H	见光位对角线	左企编号	右企编号	顶横编号	底横编号	背板编号	玻璃编号	玻璃宽度	玻璃高度	使用位置	楼层
1	G4-U001	1	717.5	900	1024.6	M900L	M900R	H717T	H717B	BP-001	G4-GC001	702.5	863	T1-G	06F
2	G4-U001	1	717.5	900	1024.6	M900L	M900R	H717T	H717B	BP-001	G4-GC001	702.5	863	T1-H	06F
3	G4-U001	15	717.5	900	1024.6	M900L	M900R	H717T	H717B	BP-001	G4-GC001	702.5	863	T1-G	09~26F
4	G4-U001	15	717.5	900	1024.6	M900L	M900R	H717T	H717B	BP-001	G4-GC001	702.5	863	T1-H	09~26F
5	G4-U001	1	717.5	900	1024.6	M900L	M900R	H717T	H717B	BP-001	G4-GC001	702.5	863	T1-G	27F
6	G4-U001	1	717.5	900	1024.6	M900L	M900R	H717T	H717B	BP-001	G4-GC001	702.5	863	T1-H	27F
7	G4-U001	1	717.5	900	1024.6	M900L	M900R	H717T	H717B	BP-001	G4-GC001	702.5	863	T1-G	28F
8	G4-U001	1	717.5	900	1024.6	M900L	M900R	H717T	H717B	BP-001	G4-GC001	702.5	863	T1-H	28F
9	G4-U001	19	717.5	900	1024.6	M900L	M900R	H717T	H717B	BP-001	G4-GC001	702.5	863	T1-G	29~49F
10	G4-U001	19	717.5	900	1024.6	M900L	M900R	H717T	H717B	BP-001	G4-GC001	702.5	863	T1-H	29~49F
11	G4-U002	1	717.5	1115	1201.8	M1115L	M1115R	H717T	H717B	BP-002	G4-GC002	702.5	1078	T1-G	27F
12	G4-U002	1	717.5	1115	1201.8	M1115L	M1115R	H717T	H717B	BP-002	G4-GC002	702.5	1078	T1-H	27F
13	G4-U003	1	717.5	485	741.5	M485L	M485R	H717T	H717B	BP-003	G4-GC003	702.5	448	T1-G	27F
14	G4-U003	1	717.5	485	741.5	M485L	M485R	H717T	H717B	BP-003	G4-GC003	702.5	448	T1-H	27F
15	G4-U004	1	717.5	715	885.7	M715L	M715R	H717T	H717B	BP-004	G4-GC004	702.5	678	T1-G	50F
16	G4-U004	1	717.5	715	885.7	M715L	M715R	H717T	H717B	BP-004	G4-GC004	702.5	678	T1-H	50F
17	G4-U005	1	700	2250	2244.5	M2250L	M2250R	H700T	H700B	BP-005	G4-GC005	685	2213	T1-G	06F
18	G4-U005	1	700	2250	2244.5	M2250L	M2250R	H700T	H700B	BP-005	G4-GC005	685	2213	T1-H	06F
19	G4-U005	1	700	2250	2244.5	M2250L	M2250R	H700T	H700B	BP-005	G4-GC005	685	2213	T1-G	07F
20	G4-U005	1	700	2250	2244.5	M2250L	M2250R	H700T	H700B	BP-005	G4-GC005	685	2213	T1-H	07F
21	G4-U005	15	700	2250	2244.5	M2250L	M2250R	H700T	H700B	BP-005	G4-GC005	685	2213	T1-G	09~26F
22	G4-U005	15	700	2250	2244.5	M2250L	M2250R	H700T	H700B	BP-005	G4-GC005	685	2213	T1-H	09~26F
23	G4-U005	1	700	2250	2244.5	M2250L	M2250R	H700T	H700B	BP-005	G4-GC005	685	2213	T1-G	28F
24	G4-U005	1	700	2250	2244.5	M2250L	M2250R	H700T	H700B	BP-005	G4-GC005	685	2213	T1-H	28F
25	G4-U005	19	700	2250	2244.5	M2250L	M2250R	H700T	H700B	BP-005	G4-GC005	685	2213	T1-G	29~49F
26	G4-U005	19	700	2250	2244.5	M2250L	M2250R	H700T	H700B	BP-005	G4-GC005	685	2213	T1-H	29~49F
27	G4-U005	1	700	2250	2244.5	M2250L	M2250R	H700T	H700B	BP-005	G4-GC005	685	2213	T1-G	50F
28	G4-U005	1	700	2250	2244.5	M2250L	M2250R	H700T	H700B	BP-005	G4-GC005	685	2213	T1-H	50F
29	G4-U006	1	700	900	1014	M900L	M900R	H700T	H700B	BP-006	G4-GC006	685	863	T1-G	06F
30	G4-U006	1	700	900	1014	M900L	M900R	H700T	H700B	BP-006	G4-GC006	685	863	T1-H	06F
31	G4-U006	15	700	900	1014	M900L	M900R	H700T	H700B	BP-006	G4-GC006	685	863	T1-G	09~26F
32	G4-U006	15	700	900	1014	M900L	M900R	H700T	H700B	BP-006	G4-GC006	685	863	T1-H	09~26F
33	G4-U006	1	700	900	1014	M900L	M900R	H700T	H700B	BP-006	G4-GC006	685	863	T1-G	27F
34	G4-U006	1	700	900	1014	M900L	M900R	H700T	H700B	BP-006	G4-GC006	685	863	T1-H	27F
35	G4-U006	1	700	900	1014	M900L	M900R	H700T	H700B	BP-006	G4-GC006	685	863	T1-G	28F
36	G4-U006	1	700	900	1014	M900L	M900R	H700T	H700B	BP-006	G4-GC006	685	863	T1-H	28F
37	G4-U006	19	700	900	1014	M900L	M900R	H700T	H700B	BP-006	G4-GC006	685	863	T1-G	29~49F
38	G4-U006	19	700	900	1014	M900L	M900R	H700T	H700B	BP-006	G4-GC006	685	863	T1-H	29~49F
39	G4-U007	1	700	650	828.1	M650L	M650R	H700T	H700B	BP-007	G4-GC007	685	613	T1-G	27F
40	G4-U007	1	700	650	828.1	M650L	M650R	H700T	H700B	BP-007	G4-GC007	685	613	T1-H	27F
41	G4-U008	1	700	1115	1192.8	M1115L	M1115R	H700T	H700B	BP-008	G4-GC008	685	1078	T1-G	27F
42	G4-U008	1	700	1115	1192.8	M1115L	M1115R	H700T	H700B	BP-008	G4-GC008	685	1078	T1-H	27F
43	G4-U009	1	700	485	726.7	M485L	M485R	H700T	H700B	BP-009	G4-GC009	685	448	T1-G	27F
44	G4-U009	1	700	485	726.7	M485L	M485R	H700T	H700B	BP-009	G4-GC009	685	448	T1-H	27F
45	G4-U010	1	700	715	873.3	M715L	M715R	H700T	H700B	BP-010	G4-GC010	685	678	T1-G	50F
46	G4-U010	1	700	715	873.3	M715L	M715R	H700T	H700B	BP-010	G4-GC010	685	678	T1-H	50F
47	G4-U011	1	717.5	650	841	M650L	M650R	H717T	H717B	BP-011	G4-GC011	702.5	613	T1-G	27F
48	G4-U012	1	865	335	812.8	M335L	M335R	H865T	H865B	BP-012	G4-GC012	850	298	T1-E	06F
49	G4-U013	1	865	850	1085.5	M850L	M850R	H865T	H865B	BP-013	G4-GC013	850	813	T1-E	06F
50	G4-U013	1	865	850	1085.5	M850L	M850R	H865T	H865B	BP-013	G4-GC013	850	813	T1-E	07F
51	G4-U013	15	865	850	1085.5	M850L	M850R	H865T	H865B	BP-013	G4-GC013	850	813	T1-E	09~26F
52	G4-U013	1	865	850	1085.5	M850L	M850R	H865T	H865B	BP-013	G4-GC013	850	813	T1-E	28F
53	G4-U013	19	865	850	1085.5	M850L	M850R	H865T	H865B	BP-013	G4-GC013	850	813	T1-E	29~49F

名称	小单元组装图 (数据表)	制图	JH	2019.4.22	修改			
材料	见组装编号	复核	DL	2019.4.23	日期			
颜色		批准			图号	G4-U001 (2 of 12)		

EG-DWG3

美特铝质有限公司
MIDI Aluminium Fabricator Ltd.

工程号	J-837	地盘	观塘裕民坊

序号	组装编号	数量	W	H	见光位对角线	左企编号	右企编号	顶横编号	底横编号	背板编号	玻璃编号	玻璃宽度	玻璃高度	使用位置	楼层
54	G4-U013	1	865	850	1085.5	M850L	M850R	H865T	H865B	BP-013	G4-GC013	850	813	T1-E	50F
55	G4-U015	1	865	900	1121	M900L	M900R	H865T	H865B	BP-015	G4-GC015	850	863	T1-E	06F
56	G4-U015	15	865	900	1121	M900L	M900R	H865T	H865B	BP-015	G4-GC015	850	863	T1-E	09~26F
57	G4-U015	1	865	900	1121	M900L	M900R	H865T	H865B	BP-015	G4-GC015	850	863	T1-E	27F
58	G4-U015	1	865	900	1121	M900L	M900R	H865T	H865B	BP-015	G4-GC015	850	863	T1-E	28F
59	G4-U015	19	865	900	1121	M900L	M900R	H865T	H865B	BP-015	G4-GC015	850	863	T1-E	29~49F
60	G4-U016	1	865	650	956.2	M650L	M650R	H865T	H865B	BP-016	G4-GC016	850	613	T1-E	27F
61	G4-U017	1	865	1115	1285	M1115L	M1115R	H865T	H865B	BP-017	G4-GC017	850	1078	T1-E	27F
62	G4-U018	1	865	485	869.9	M485L	M485R	H865T	H865B	BP-018	G4-GC018	850	448	T1-E	27F
63	G4-U019	1	1177.5	335	1114.8	M335L	M335R	H1177T	H1177B	BP-019	G4-GC019	1162.5	298	T1-E	06F
64	G4-U020	1	1177.5	900	1356	M900L	M900R	H1177T	H1177B	BP-020	G4-GC020	1162.5	863	T1-E	06F
65	G4-U020	15	1177.5	900	1356	M900L	M900R	H1177T	H1177B	BP-020	G4-GC020	1162.5	863	T1-E	09~26F
66	G4-U020	1	1177.5	900	1356	M900L	M900R	H1177T	H1177B	BP-020	G4-GC020	1162.5	863	T1-E	27F
67	G4-U020	1	1177.5	900	1356	M900L	M900R	H1177T	H1177B	BP-020	G4-GC020	1162.5	863	T1-E	28F
68	G4-U020	19	1177.5	900	1356	M900L	M900R	H1177T	H1177B	BP-020	G4-GC020	1162.5	863	T1-E	29~49F
69	G4-U021	1	1177.5	650	1223.2	M650L	M650R	H1177T	H1177B	BP-021	G4-GC021	1162.5	613	T1-E	27F
70	G4-U022	1	1177.5	1115	1494.4	M1115L	M1115R	H1177T	H1177B	BP-022	G4-GC022	1162.5	1078	T1-E	27F
71	G4-U023	1	1177.5	485	1157	M485L	M485R	H1177T	H1177B	BP-023	G4-GC023	1162.5	448	T1-E	27F
72	G4-U024	1	1177.5	715	1254.3	M715L	M715R	H1177T	H1177B	BP-024	G4-GC024	1162.5	678	T1-E	50F
73	G4-U025	1	1370	335	1303.2	M335L	M335R	H1370T	H1370B	BP-025	G4-GC025	1355	298	T1-E	06F
74	G4-U026	1	1370	650	1397.1	M650L	M650R	H1370T	H1370B	BP-026	G4-GC026	1355	613	T1-E	27F
75	G4-U027	1	1370	485	1339.6	M485L	M485R	H1370T	H1370B	BP-027	G4-GC027	1355	448	T1-E	27F
76	G4-U028	1	1370	715	1424.4	M715L	M715R	H1370T	H1370B	BP-028	G4-GC028	1355	678	T1-E	50F
77	G4-U029	1	1275	335	1210.1	M335L	M335R	H1275T	H1275B	BP-029	G4-GC029	1260	298	T1-E	06F
78	G4-U030	1	1275	900	1435.4	M900L	M900R	H1275T	H1275B	BP-030	G4-GC030	1260	863	T1-E	06F
79	G4-U030	15	1275	900	1435.4	M900L	M900R	H1275T	H1275B	BP-030	G4-GC030	1260	863	T1-E	09~26F
80	G4-U030	1	1275	900	1435.4	M900L	M900R	H1275T	H1275B	BP-030	G4-GC030	1260	863	T1-E	27F
81	G4-U030	1	1275	900	1435.4	M900L	M900R	H1275T	H1275B	BP-030	G4-GC030	1260	863	T1-E	28F
82	G4-U030	19	1275	900	1435.4	M900L	M900R	H1275T	H1275B	BP-030	G4-GC030	1260	863	T1-E	29~49F
83	G4-U031	1	1275	650	1310.7	M650L	M650R	H1275T	H1275B	BP-031	G4-GC031	1260	613	T1-E	27F
84	G4-U032	1	1275	1115	1566.8	M1115L	M1115R	H1275T	H1275B	BP-032	G4-GC032	1260	1078	T1-E	27F
85	G4-U033	1	1275	485	1249.1	M485L	M485R	H1275T	H1275B	BP-033	G4-GC033	1260	448	T1-E	27F
86	G4-U034	1	1275	715	1339.7	M715L	M715R	H1275T	H1275B	BP-034	G4-GC034	1260	678	T1-E	50F
87	G4-U035	1	412.5	335	405	M335L	M335R	H412T	H412B	BP-035	G4-GC035	397.5	298	T1-E	06F
88	G4-U036	1	412.5	2250	2183.9	M2250L	M2250R	H412T	H412B	BP-036	G4-GC036	397.5	2213	T1-E	06F
89	G4-U036	1	412.5	2250	2183.9	M2250L	M2250R	H412T	H412B	BP-036	G4-GC036	397.5	2213	T1-E	07F
90	G4-U036	15	412.5	2250	2183.9	M2250L	M2250R	H412T	H412B	BP-036	G4-GC036	397.5	2213	T1-E	09~26F
91	G4-U036	1	412.5	2250	2183.9	M2250L	M2250R	H412T	H412B	BP-036	G4-GC036	397.5	2213	T1-E	28F
92	G4-U036	19	412.5	2250	2183.9	M2250L	M2250R	H412T	H412B	BP-036	G4-GC036	397.5	2213	T1-E	29~49F
93	G4-U036	1	412.5	2250	2183.9	M2250L	M2250R	H412T	H412B	BP-036	G4-GC036	397.5	2213	T1-E	50F
94	G4-U037	1	412.5	900	871.8	M900L	M900R	H412T	H412B	BP-037	G4-GC037	397.5	863	T1-E	06F
95	G4-U037	15	412.5	900	871.8	M900L	M900R	H412T	H412B	BP-037	G4-GC037	397.5	863	T1-E	09~26F
96	G4-U037	1	412.5	900	871.8	M900L	M900R	H412T	H412B	BP-037	G4-GC037	397.5	863	T1-E	27F
97	G4-U037	1	412.5	900	871.8	M900L	M900R	H412T	H412B	BP-037	G4-GC037	397.5	863	T1-E	28F
98	G4-U037	19	412.5	900	871.8	M900L	M900R	H412T	H412B	BP-037	G4-GC037	397.5	863	T1-E	29~49F
99	G4-U038	1	412.5	650	646.2	M650L	M650R	H412T	H412B	BP-038	G4-GC038	397.5	613	T1-E	27F
100	G4-U039	1	412.5	1115	1074.5	M1115L	M1115R	H412T	H412B	BP-039	G4-GC039	397.5	1078	T1-E	27F
101	G4-U040	1	412.5	485	509.9	M485L	M485R	H412T	H412B	BP-040	G4-GC040	397.5	448	T1-E	27F
102	G4-U041	1	412.5	715	703.3	M715L	M715R	H412T	H412B	BP-041	G4-GC041	397.5	678	T1-E	50F
103	G4-U042	1	697.5	335	655	M335L	M335R	H697T	H697B	BP-042	G4-GC042	682.5	298	T1-E	06F
104	G4-U043	1	697.5	280	636.5	M280L	M280R	H697T	H697B	BP-043	G4-GC043	682.5	243	T1-E	06F
105	G4-U043	1	697.5	280	636.5	M280L	M280R	H697T	H697B	BP-043	G4-GC043	682.5	243	T1-E	07F
106	G4-U043	15	697.5	280	636.5	M280L	M280R	H697T	H697B	BP-043	G4-GC043	682.5	243	T1-E	09~26F

名称	小单元组装图 (数据表)	制图	JH	2019.4.22	修改			
材料	见组装编号	复核	DL	2019.4.23	日期			
颜色		批准			图号	G4-U001 (3 of 12)		

EG-DWG3

美特铝质有限公司
MIDI Aluminium Fabricator Ltd.

工程号	J-837	地盘	观塘裕民坊

序号	组装编号	数量	W	H	见光位对角线	左企编号	右企编号	顶横编号	底横编号	背板编号	玻璃编号	玻璃宽度	玻璃高度	使用位置	楼层
107	G4-U043	1	697.5	280	636.5	M280L	M280R	H697T	H697B	BP-043	G4-GC043	682.5	243	T1-E	28F
108	G4-U043	19	697.5	280	636.5	M280L	M280R	H697T	H697B	BP-043	G4-GC043	682.5	243	T1-E	29~49F
109	G4-U043	1	697.5	280	636.5	M280L	M280R	H697T	H697B	BP-043	G4-GC043	682.5	243	T1-E	50F
110	G4-U044	1	697.5	900	1012.5	M900L	M900R	H697T	H697B	BP-044	G4-GC044	682.5	863	T1-E	06F
111	G4-U044	15	697.5	900	1012.5	M900L	M900R	H697T	H697B	BP-044	G4-GC044	682.5	863	T1-E	09~26F
112	G4-U044	1	697.5	900	1012.5	M900L	M900R	H697T	H697B	BP-044	G4-GC044	682.5	863	T1-E	27F
113	G4-U044	1	697.5	900	1012.5	M900L	M900R	H697T	H697B	BP-044	G4-GC044	682.5	863	T1-E	28F
114	G4-U044	19	697.5	900	1012.5	M900L	M900R	H697T	H697B	BP-044	G4-GC044	682.5	863	T1-E	29~49F
115	G4-U045	1	697.5	650	826.2	M650L	M650R	H697T	H697B	BP-045	G4-GC045	682.5	613	T1-E	27F
116	G4-U046	1	697.5	1115	1191.5	M1115L	M1115R	H697T	H697B	BP-046	G4-GC046	682.5	1078	T1-E	27F
117	G4-U047	1	697.5	485	724.6	M485L	M485R	H697T	H697B	BP-047	G4-GC047	682.5	448	T1-E	27F
118	G4-U048	1	697.5	715	871.6	M715L	M715R	H697T	H697B	BP-048	G4-GC048	682.5	678	T1-E	50F
119	G4-U049	1	717.5	335	673.6	M335L	M335R	H717T	H717B	BP-049	G4-GC049	702.5	298	T1-E	06F
120	G4-U050	1	717.5	900	1024.6	M900L	M900R	H717T	H717B	BP-050	G4-GC050	702.5	863	T1-E	06F
121	G4-U050	15	717.5	900	1024.6	M900L	M900R	H717T	H717B	BP-050	G4-GC050	702.5	863	T1-E	09~26F
122	G4-U050	1	717.5	900	1024.6	M900L	M900R	H717T	H717B	BP-050	G4-GC050	702.5	863	T1-E	27F
123	G4-U050	1	717.5	900	1024.6	M900L	M900R	H717T	H717B	BP-050	G4-GC050	702.5	863	T1-E	28F
124	G4-U050	19	717.5	900	1024.6	M900L	M900R	H717T	H717B	BP-050	G4-GC050	702.5	863	T1-E	29~49F
125	G4-U051	1	717.5	650	841	M650L	M650R	H717T	H717B	BP-051	G4-GC051	702.5	613	T1-E	27F
126	G4-U052	1	717.5	1115	1201.8	M1115L	M1115R	H717T	H717B	BP-052	G4-GC052	702.5	1078	T1-E	27F
127	G4-U053	1	717.5	485	741.5	M485L	M485R	H717T	H717B	BP-053	G4-GC053	702.5	448	T1-E	27F
128	G4-U054	1	717.5	715	885.7	M715L	M715R	H717T	H717B	BP-054	G4-GC054	702.5	678	T1-E	50F
129	G4-U055	1	717.5	900	1024.6	M900L	M900R	H717T	H717B	BP-055	G4-GC055	702.5	863	T1-A	06F
130	G4-U055	1	717.5	900	1024.6	M900L	M900R	H717T	H717B	BP-055	G4-GC055	702.5	863	T1-B	06F
131	G4-U055	15	717.5	900	1024.6	M900L	M900R	H717T	H717B	BP-055	G4-GC055	702.5	863	T1-A	09~26F
132	G4-U055	15	717.5	900	1024.6	M900L	M900R	H717T	H717B	BP-055	G4-GC055	702.5	863	T1-B	09~26F
133	G4-U055	1	717.5	900	1024.6	M900L	M900R	H717T	H717B	BP-055	G4-GC055	702.5	863	T1-A	27F
134	G4-U055	1	717.5	900	1024.6	M900L	M900R	H717T	H717B	BP-055	G4-GC055	702.5	863	T1-B	27F
135	G4-U055	1	717.5	900	1024.6	M900L	M900R	H717T	H717B	BP-055	G4-GC055	702.5	863	T1-A	28F
136	G4-U055	1	717.5	900	1024.6	M900L	M900R	H717T	H717B	BP-055	G4-GC055	702.5	863	T1-B	28F
137	G4-U055	19	717.5	900	1024.6	M900L	M900R	H717T	H717B	BP-055	G4-GC055	702.5	863	T1-A	29~49F
138	G4-U055	19	717.5	900	1024.6	M900L	M900R	H717T	H717B	BP-055	G4-GC055	702.5	863	T1-B	29~49F
139	G4-U056	1	717.5	650	841	M650L	M650R	H717T	H717B	BP-056	G4-GC056	702.5	613	T1-A	27F
140	G4-U056	1	717.5	650	841	M650L	M650R	H717T	H717B	BP-056	G4-GC056	702.5	613	T1-B	27F
141	G4-U057	1	717.5	1115	1201.8	M1115L	M1115R	H717T	H717B	BP-057	G4-GC057	702.5	1078	T1-A	27F
142	G4-U057	1	717.5	1115	1201.8	M1115L	M1115R	H717T	H717B	BP-057	G4-GC057	702.5	1078	T1-B	27F
143	G4-U058	1	717.5	485	741.5	M485L	M485R	H717T	H717B	BP-058	G4-GC058	702.5	448	T1-A	27F
144	G4-U058	1	717.5	485	741.5	M485L	M485R	H717T	H717B	BP-058	G4-GC058	702.5	448	T1-B	27F
145	G4-U059	1	717.5	715	885.7	M715L	M715R	H717T	H717B	BP-059	G4-GC059	702.5	678	T1-A	50F
146	G4-U059	1	717.5	715	885.7	M715L	M715R	H717T	H717B	BP-059	G4-GC059	702.5	678	T1-B	50F
147	G4-U060	1	685	2250	2240.5	M2250L	M2250R	H685T	H685B	BP-060	G4-GC060	670	2213	T1-A	06F
148	G4-U060	1	685	2250	2240.5	M2250L	M2250R	H685T	H685B	BP-060	G4-GC060	670	2213	T1-A	07F
149	G4-U060	15	685	2250	2240.5	M2250L	M2250R	H685T	H685B	BP-060	G4-GC060	670	2213	T1-A	09~26F
150	G4-U060	1	685	2250	2240.5	M2250L	M2250R	H685T	H685B	BP-060	G4-GC060	670	2213	T1-A	28F
151	G4-U060	19	685	2250	2240.5	M2250L	M2250R	H685T	H685B	BP-060	G4-GC060	670	2213	T1-A	29~49F
152	G4-U060	1	685	2250	2240.5	M2250L	M2250R	H685T	H685B	BP-060	G4-GC060	670	2213	T1-A	50F
153	G4-U061	1	685	900	1005	M900L	M900R	H685T	H685B	BP-061	G4-GC061	670	863	T1-A	06F
154	G4-U061	15	685	900	1005	M900L	M900R	H685T	H685B	BP-061	G4-GC061	670	863	T1-A	09~26F
155	G4-U061	1	685	900	1005	M900L	M900R	H685T	H685B	BP-061	G4-GC061	670	863	T1-A	27F
156	G4-U061	1	685	900	1005	M900L	M900R	H685T	H685B	BP-061	G4-GC061	670	863	T1-A	28F
157	G4-U061	19	685	900	1005	M900L	M900R	H685T	H685B	BP-061	G4-GC061	670	863	T1-A	29~49F
158	G4-U062	1	685	650	817.1	M650L	M650R	H685T	H685B	BP-062	G4-GC062	670	613	T1-A	27F
159	G4-U063	1	685	1115	1185.2	M1115L	M1115R	H685T	H685B	BP-063	G4-GC063	670	1078	T1-A	27F

名称	小单元组装图 (数据表)	制图	JH	2019.4.22	修改			
材料	见组装编号	复核	DL	2019.4.23	日期			
颜色		批准			图号	G4-U001 (4 of 12)		

EG-DWG3

美特铝质有限公司
MIDI Aluminium Fabricator Ltd.

工程号	J-837	地盘	观塘裕民坊

序号	组装编号	数量	W	H	见光位对角线	左企编号	右企编号	顶横编号	底横编号	背板编号	玻璃编号	玻璃宽度	玻璃高度	使用位置	楼层
160	G4-U064	1	685	485	714.2	M485L	M485R	H685T	H685B	BP-064	G4-GC064	670	448	T1-A	27F
161	G4-U065	1	685	715	862.9	M715L	M715R	H685T	H685B	BP-065	G4-GC065	670	678	T1-A	50F
162	G4-U066	1	750	900	1044.8	M900L	M900R	H750T	H750B	BP-066	G4-GC066	735	863	T1-B	06F
163	G4-U066	15	750	900	1044.8	M900L	M900R	H750T	H750B	BP-066	G4-GC066	735	863	T1-B	09~26F
164	G4-U066	1	750	900	1044.8	M900L	M900R	H750T	H750B	BP-066	G4-GC066	735	863	T1-B	27F
165	G4-U066	1	750	900	1044.8	M900L	M900R	H750T	H750B	BP-066	G4-GC066	735	863	T1-B	28F
166	G4-U066	19	750	900	1044.8	M900L	M900R	H750T	H750B	BP-066	G4-GC066	735	863	T1-B	29~49F
167	G4-U067	1	750	650	865.6	M650L	M650R	H750T	H750B	BP-067	G4-GC067	735	613	T1-B	27F
168	G4-U068	1	750	1115	1219.1	M1115L	M1115R	H750T	H750B	BP-068	G4-GC068	735	1078	T1-B	27F
169	G4-U069	1	750	485	769.2	M485L	M485R	H750T	H750B	BP-069	G4-GC069	735	448	T1-B	27F
170	G4-U070	1	750	715	909	M715L	M715R	H750T	H750B	BP-070	G4-GC070	735	678	T1-B	50F
171	G4-U071	1	662.5	2250	2234.6	M2250L	M2250R	H662T	H662B	BP-071	G4-GC071	647.5	2213	T2-H	06F
172	G4-U071	1	662.5	2250	2234.6	M2250L	M2250R	H662T	H662B	BP-071	G4-GC071	647.5	2213	T2-H	07F
173	G4-U071	15	662.5	2250	2234.6	M2250L	M2250R	H662T	H662B	BP-071	G4-GC071	647.5	2213	T2-H	09~26F
174	G4-U071	1	662.5	2250	2234.6	M2250L	M2250R	H662T	H662B	BP-071	G4-GC071	647.5	2213	T2-H	28F
175	G4-U071	23	662.5	2250	2234.6	M2250L	M2250R	H662T	H662B	BP-071	G4-GC071	647.5	2213	T2-H	29~53F
176	G4-U071	1	662.5	2250	2234.6	M2250L	M2250R	H662T	H662B	BP-071	G4-GC071	647.5	2213	T2-H	55F
177	G4-U072	1	662.5	900	991.9	M900L	M900R	H662T	H662B	BP-072	G4-GC072	647.5	863	T2-H	06F
178	G4-U072	15	662.5	900	991.9	M900L	M900R	H662T	H662B	BP-072	G4-GC072	647.5	863	T2-H	09~26F
179	G4-U072	1	662.5	900	991.9	M900L	M900R	H662T	H662B	BP-072	G4-GC072	647.5	863	T2-H	27F
180	G4-U072	1	662.5	900	991.9	M900L	M900R	H662T	H662B	BP-072	G4-GC072	647.5	863	T2-H	28F
181	G4-U072	23	662.5	900	991.9	M900L	M900R	H662T	H662B	BP-072	G4-GC072	647.5	863	T2-H	29~53F
182	G4-U073	1	662.5	650	800.8	M650L	M650R	H662T	H662B	BP-073	G4-GC073	647.5	613	T2-H	27F
183	G4-U074	1	662.5	1115	1174	M1115L	M1115R	H662T	H662B	BP-074	G4-GC074	647.5	1078	T2-H	27F
184	G4-U075	1	662.5	485	695.5	M485L	M485R	H662T	H662B	BP-075	G4-GC075	647.5	448	T2-H	27F
185	G4-U076	1	662.5	715	847.6	M715L	M715R	H662T	H662B	BP-076	G4-GC076	647.5	678	T2-H	55F
186	G4-U077	1	862.5	900	1119.3	M900L	M900R	H862T	H862B	BP-077	G4-GC077	847.5	863	T2-H	06F
187	G4-U077	15	862.5	900	1119.3	M900L	M900R	H862T	H862B	BP-077	G4-GC077	847.5	863	T2-H	09~26F
188	G4-U077	1	862.5	900	1119.3	M900L	M900R	H862T	H862B	BP-077	G4-GC077	847.5	863	T2-H	27F
189	G4-U077	1	862.5	900	1119.3	M900L	M900R	H862T	H862B	BP-077	G4-GC077	847.5	863	T2-H	28F
190	G4-U077	23	862.5	900	1119.3	M900L	M900R	H862T	H862B	BP-077	G4-GC077	847.5	863	T2-H	29~53F
191	G4-U078	1	862.5	1115	1283.5	M1115L	M1115R	H862T	H862B	BP-078	G4-GC078	847.5	1078	T2-H	27F
192	G4-U079	1	862.5	485	867.6	M485L	M485R	H862T	H862B	BP-079	G4-GC079	847.5	448	T2-H	27F
193	G4-U080	1	862.5	715	993.7	M715L	M715R	H862T	H862B	BP-080	G4-GC080	847.5	678	T2-H	55F
194	G4-U081	1	717.5	900	1024.6	M900L	M900R	H717T	H717B	BP-081	G4-GC081	702.5	863	T2-A	06F
195	G4-U081	1	717.5	900	1024.6	M900L	M900R	H717T	H717B	BP-081	G4-GC081	702.5	863	T2-B	06F
196	G4-U081	15	717.5	900	1024.6	M900L	M900R	H717T	H717B	BP-081	G4-GC081	702.5	863	T2-A	09~26F
197	G4-U081	15	717.5	900	1024.6	M900L	M900R	H717T	H717B	BP-081	G4-GC081	702.5	863	T2-B	09~26F
198	G4-U081	1	717.5	900	1024.6	M900L	M900R	H717T	H717B	BP-081	G4-GC081	702.5	863	T2-A	27F
199	G4-U081	1	717.5	900	1024.6	M900L	M900R	H717T	H717B	BP-081	G4-GC081	702.5	863	T2-B	27F
200	G4-U081	1	717.5	900	1024.6	M900L	M900R	H717T	H717B	BP-081	G4-GC081	702.5	863	T2-A	28F
201	G4-U081	1	717.5	900	1024.6	M900L	M900R	H717T	H717B	BP-081	G4-GC081	702.5	863	T2-B	28F
202	G4-U081	23	717.5	900	1024.6	M900L	M900R	H717T	H717B	BP-081	G4-GC081	702.5	863	T2-A	29~53F
203	G4-U081	23	717.5	900	1024.6	M900L	M900R	H717T	H717B	BP-081	G4-GC081	702.5	863	T2-B	29~53F
204	G4-U082	1	717.5	650	841	M650L	M650R	H717T	H717B	BP-082	G4-GC082	702.5	613	T2-A	27F
205	G4-U082	1	717.5	650	841	M650L	M650R	H717T	H717B	BP-082	G4-GC082	702.5	613	T2-B	27F
206	G4-U083	1	717.5	1115	1201.8	M1115L	M1115R	H717T	H717B	BP-083	G4-GC083	702.5	1078	T2-A	27F
207	G4-U083	1	717.5	1115	1201.8	M1115L	M1115R	H717T	H717B	BP-083	G4-GC083	702.5	1078	T2-B	27F
208	G4-U084	1	717.5	485	741.5	M485L	M485R	H717T	H717B	BP-084	G4-GC084	702.5	448	T2-A	27F
209	G4-U084	1	717.5	485	741.5	M485L	M485R	H717T	H717B	BP-084	G4-GC084	702.5	448	T2-B	27F
210	G4-U085	1	717.5	715	885.7	M715L	M715R	H717T	H717B	BP-085	G4-GC085	702.5	678	T2-A	55F
211	G4-U085	1	717.5	715	885.7	M715L	M715R	H717T	H717B	BP-085	G4-GC085	702.5	678	T2-B	55F
212	G4-U086	1	700	2250	2244.5	M2250L	M2250R	H700T	H700B	BP-086	G4-GC086	685	2213	T2-A	06F

名称	小单元组装图 (数据表)	制图	JH	2019.4.22	修改			
材料	见组装编号	复核	DL	2019.4.23	日期			
颜色		批准			图号	G4-U001 (5 of 12)		

EG-DWG3

美特铝质有限公司
MIDI Aluminium Fabricator Ltd.

工程号	J-837	地盘	观塘裕民坊

序号	组装编号	数量	W	H	见光位对角线	左企编号	右企编号	顶横编号	底横编号	背板编号	玻璃编号	玻璃宽度	玻璃高度	使用位置	楼层
213	G4-U086	1	700	2250	2244.5	M2250L	M2250R	H700T	H700B	BP-086	G4-GC086	685	2213	T2-B	06F
214	G4-U086	1	700	2250	2244.5	M2250L	M2250R	H700T	H700B	BP-086	G4-GC086	685	2213	T2-A	07F
215	G4-U086	1	700	2250	2244.5	M2250L	M2250R	H700T	H700B	BP-086	G4-GC086	685	2213	T2-B	07F
216	G4-U086	15	700	2250	2244.5	M2250L	M2250R	H700T	H700B	BP-086	G4-GC086	685	2213	T2-A	09~26F
217	G4-U086	15	700	2250	2244.5	M2250L	M2250R	H700T	H700B	BP-086	G4-GC086	685	2213	T2-B	09~26F
218	G4-U086	1	700	2250	2244.5	M2250L	M2250R	H700T	H700B	BP-086	G4-GC086	685	2213	T2-A	28F
219	G4-U086	1	700	2250	2244.5	M2250L	M2250R	H700T	H700B	BP-086	G4-GC086	685	2213	T2-B	28F
220	G4-U086	23	700	2250	2244.5	M2250L	M2250R	H700T	H700B	BP-086	G4-GC086	685	2213	T2-A	29~53F
221	G4-U086	23	700	2250	2244.5	M2250L	M2250R	H700T	H700B	BP-086	G4-GC086	685	2213	T2-B	29~53F
222	G4-U086	1	700	2250	2244.5	M2250L	M2250R	H700T	H700B	BP-086	G4-GC086	685	2213	T2-A	55F
223	G4-U086	1	700	2250	2244.5	M2250L	M2250R	H700T	H700B	BP-086	G4-GC086	685	2213	T2-B	55F
224	G4-U087	1	700	900	1014	M900L	M900R	H700T	H700B	BP-087	G4-GC087	685	863	T2-A	06F
225	G4-U087	1	700	900	1014	M900L	M900R	H700T	H700B	BP-087	G4-GC087	685	863	T2-B	06F
226	G4-U087	15	700	900	1014	M900L	M900R	H700T	H700B	BP-087	G4-GC087	685	863	T2-A	09~26F
227	G4-U087	15	700	900	1014	M900L	M900R	H700T	H700B	BP-087	G4-GC087	685	863	T2-B	09~26F
228	G4-U087	1	700	900	1014	M900L	M900R	H700T	H700B	BP-087	G4-GC087	685	863	T2-A	27F
229	G4-U087	1	700	900	1014	M900L	M900R	H700T	H700B	BP-087	G4-GC087	685	863	T2-B	27F
230	G4-U087	1	700	900	1014	M900L	M900R	H700T	H700B	BP-087	G4-GC087	685	863	T2-A	28F
231	G4-U087	1	700	900	1014	M900L	M900R	H700T	H700B	BP-087	G4-GC087	685	863	T2-B	28F
232	G4-U087	23	700	900	1014	M900L	M900R	H700T	H700B	BP-087	G4-GC087	685	863	T2-A	29~53F
233	G4-U087	23	700	900	1014	M900L	M900R	H700T	H700B	BP-087	G4-GC087	685	863	T2-B	29~53F
234	G4-U088	1	700	650	828.1	M650L	M650R	H700T	H700B	BP-088	G4-GC088	685	613	T2-A	27F
235	G4-U088	1	700	650	828.1	M650L	M650R	H700T	H700B	BP-088	G4-GC088	685	613	T2-B	27F
236	G4-U089	1	700	1115	1192.8	M1115L	M1115R	H700T	H700B	BP-089	G4-GC089	685	1078	T2-A	27F
237	G4-U089	1	700	1115	1192.8	M1115L	M1115R	H700T	H700B	BP-089	G4-GC089	685	1078	T2-B	27F
238	G4-U090	1	700	485	726.7	M485L	M485R	H700T	H700B	BP-090	G4-GC090	685	448	T2-A	27F
239	G4-U090	1	700	485	726.7	M485L	M485R	H700T	H700B	BP-090	G4-GC090	685	448	T2-B	27F
240	G4-U091	1	700	715	873.3	M715L	M715R	H700T	H700B	BP-091	G4-GC091	685	678	T2-A	55F
241	G4-U091	1	700	715	873.3	M715L	M715R	H700T	H700B	BP-091	G4-GC091	685	678	T2-B	55F
242	G4-U092	2	1088.7	335	1028.3	M335L	M335R	H1088T	H1088B	BP-092	G4-GC092	1073.7	298	T2-M	06F
243	G4-U093	2	1088.7	900	1285.9	M900L	M900R	H1088T	H1088B	BP-093	G4-GC093	1073.7	863	T2-M	06F
244	G4-U093	30	1088.7	900	1285.9	M900L	M900R	H1088T	H1088B	BP-093	G4-GC093	1073.7	863	T2-M	09~26F
245	G4-U093	2	1088.7	900	1285.9	M900L	M900R	H1088T	H1088B	BP-093	G4-GC093	1073.7	863	T2-M	27F
246	G4-U093	2	1088.7	900	1285.9	M900L	M900R	H1088T	H1088B	BP-093	G4-GC093	1073.7	863	T2-M	28F
247	G4-U093	46	1088.7	900	1285.9	M900L	M900R	H1088T	H1088B	BP-093	G4-GC093	1073.7	863	T2-M	53F
248	G4-U094	2	1088.7	650	1145	M650L	M650R	H1088T	H1088B	BP-094	G4-GC094	1073.7	613	T2-M	27F
249	G4-U095	2	1088.7	1115	1431.1	M1115L	M1115R	H1088T	H1088B	BP-095	G4-GC095	1073.7	1078	T2-M	27F
250	G4-U096	2	1088.7	485	1074	M485L	M485R	H1088T	H1088B	BP-096	G4-GC096	1073.7	448	T2-M	27F
251	G4-U097	2	1088.7	715	1178.1	M715L	M715R	H1088T	H1088B	BP-097	G4-GC097	1073.7	678	T2-M	55F
252	G4-U098	1	1010	335	952.1	M335L	M335R	H1010T	H1010B	BP-098	G4-GC098	995	298	T2-M	06F
253	G4-U099	1	1010	850	1193.3	M850L	M850R	H1010T	H1010B	BP-099	G4-GC099	995	813	T2-M	06F
254	G4-U099	1	1010	850	1193.3	M850L	M850R	H1010T	H1010B	BP-099	G4-GC099	995	813	T2-M	07F
255	G4-U099	15	1010	850	1193.3	M850L	M850R	H1010T	H1010B	BP-099	G4-GC099	995	813	T2-M	09~26F
256	G4-U099	1	1010	850	1193.3	M850L	M850R	H1010T	H1010B	BP-099	G4-GC099	995	813	T2-M	28F
257	G4-U099	23	1010	850	1193.3	M850L	M850R	H1010T	H1010B	BP-099	G4-GC099	995	813	T2-M	53F
258	G4-U099	1	1010	850	1193.3	M850L	M850R	H1010T	H1010B	BP-099	G4-GC099	995	813	T2-M	55F
259	G4-U100	1	1010	900	1225.8	M900L	M900R	H1010T	H1010B	BP-100	G4-GC100	995	863	T2-M	06F
260	G4-U100	15	1010	900	1225.8	M900L	M900R	H1010T	H1010B	BP-100	G4-GC100	995	863	T2-M	09~26F
261	G4-U100	1	1010	900	1225.8	M900L	M900R	H1010T	H1010B	BP-100	G4-GC100	995	863	T2-M	27F
262	G4-U100	1	1010	900	1225.8	M900L	M900R	H1010T	H1010B	BP-100	G4-GC100	995	863	T2-M	28F
263	G4-U100	23	1010	900	1225.8	M900L	M900R	H1010T	H1010B	BP-100	G4-GC100	995	863	T2-M	53F
264	G4-U101	1	1010	650	1077	M650L	M650R	H1010T	H1010B	BP-101	G4-GC101	995	613	T2-M	27F
265	G4-U102	1	1010	1115	1377.3	M1115L	M1115R	H1010T	H1010B	BP-102	G4-GC102	995	1078	T2-M	27F

名称	小单元组装图 (数据表)	制图	JH	2019.4.22	修改		
材料	见组装编号	复核	DL	2019.4.23	日期		
颜色		批准			图号	G4-U001 (6 of 12)	

美特铝质 有限公司
MIDI Aluminium Fabricator Ltd.

工程号	J-837	地盘	观塘裕民坊

序号	组装编号	数量	W	H	见光位对角线	左企编号	右企编号	顶横编号	底横编号	背板编号	玻璃编号	玻璃宽度	玻璃高度	使用位置	楼层
266	G4-U103	1	1010	485	1001.2	M485L	M485R	H1010T	H1010B	BP-103	G4-GC103	995	448	T2-M	27F
267	G4-U104	1	1010	715	1112.2	M715L	M715R	H1010T	H1010B	BP-104	G4-GC104	995	678	T2-M	55F
268	G4-U105	1	1122.5	335	1061.2	M335L	M335R	H1122T	H1122B	BP-105	G4-GC105	1107.5	298	T2-M	06F
269	G4-U106	1	1122.5	900	1312.3	M900L	M900R	H1122T	H1122B	BP-106	G4-GC106	1107.5	863	T2-M	06F
270	G4-U106	15	1122.5	900	1312.3	M900L	M900R	H1122T	H1122B	BP-106	G4-GC106	1107.5	863	T2-M	09~26F
271	G4-U106	1	1122.5	900	1312.3	M900L	M900R	H1122T	H1122B	BP-106	G4-GC106	1107.5	863	T2-M	27F
272	G4-U106	1	1122.5	900	1312.3	M900L	M900R	H1122T	H1122B	BP-106	G4-GC106	1107.5	863	T2-M	28F
273	G4-U106	23	1122.5	900	1312.3	M900L	M900R	H1122T	H1122B	BP-106	G4-GC106	1107.5	863	T2-M	53F
274	G4-U107	1	1122.5	650	1174.6	M650L	M650R	H1122T	H1122B	BP-107	G4-GC107	1107.5	613	T2-M	27F
275	G4-U108	1	1122.5	1115	1454.9	M1115L	M1115R	H1122T	H1122B	BP-108	G4-GC108	1107.5	1078	T2-M	27F
276	G4-U109	1	1122.5	485	1105.5	M485L	M485R	H1122T	H1122B	BP-109	G4-GC109	1107.5	448	T2-M	27F
277	G4-U110	1	1122.5	715	1206.9	M715L	M715R	H1122T	H1122B	BP-110	G4-GC110	1107.5	678	T2-M	55F
278	G4-U111	1	700	335	657.4	M335L	M335R	H700T	H700B	BP-111	G4-GC111	685	298	T2-M	06F
279	G4-U112	1	700	295	643.5	M295L	M295R	H700T	H700B	BP-112	G4-GC112	685	258	T2-M	06F
280	G4-U112	1	700	295	643.5	M295L	M295R	H700T	H700B	BP-112	G4-GC112	685	258	T2-M	07F
281	G4-U112	15	700	295	643.5	M295L	M295R	H700T	H700B	BP-112	G4-GC112	685	258	T2-M	09~26F
282	G4-U112	1	700	295	643.5	M295L	M295R	H700T	H700B	BP-112	G4-GC112	685	258	T2-M	28F
283	G4-U112	23	700	295	643.5	M295L	M295R	H700T	H700B	BP-112	G4-GC112	685	258	T2-M	53F
284	G4-U112	1	700	295	643.5	M295L	M295R	H700T	H700B	BP-112	G4-GC112	685	258	T2-M	55F
285	G4-U113	1	700	900	1014	M900L	M900R	H700T	H700B	BP-113	G4-GC113	685	863	T2-M	06F
286	G4-U113	15	700	900	1014	M900L	M900R	H700T	H700B	BP-113	G4-GC113	685	863	T2-M	09~26F
287	G4-U113	1	700	900	1014	M900L	M900R	H700T	H700B	BP-113	G4-GC113	685	863	T2-M	27F
288	G4-U113	1	700	900	1014	M900L	M900R	H700T	H700B	BP-113	G4-GC113	685	863	T2-M	28F
289	G4-U113	23	700	900	1014	M900L	M900R	H700T	H700B	BP-113	G4-GC113	685	863	T2-M	53F
290	G4-U114	1	700	650	828.1	M650L	M650R	H700T	H700B	BP-114	G4-GC114	685	613	T2-M	27F
291	G4-U115	1	700	1115	1192.8	M1115L	M1115R	H700T	H700B	BP-115	G4-GC115	685	1078	T2-M	27F
292	G4-U116	1	700	485	726.7	M485L	M485R	H700T	H700B	BP-116	G4-GC116	685	448	T2-M	27F
293	G4-U117	1	700	715	873.3	M715L	M715R	H700T	H700B	BP-117	G4-GC117	685	678	T2-M	55F
294	G4-U118	2	1130.8	335	1069.2	M335L	M335R	H1130T	H1130B	BP-118	G4-GC118	1115.8	298	T2-M	06F
295	G4-U119	3	1130.8	900	1318.8	M900L	M900R	H1130T	H1130B	BP-119	G4-GC119	1115.8	863	T2-M	06F
296	G4-U119	45	1130.8	900	1318.8	M900L	M900R	H1130T	H1130B	BP-119	G4-GC119	1115.8	863	T2-M	09~26F
297	G4-U119	3	1130.8	900	1318.8	M900L	M900R	H1130T	H1130B	BP-119	G4-GC119	1115.8	863	T2-M	27F
298	G4-U119	3	1130.8	900	1318.8	M900L	M900R	H1130T	H1130B	BP-119	G4-GC119	1115.8	863	T2-M	28F
299	G4-U119	69	1130.8	900	1318.8	M900L	M900R	H1130T	H1130B	BP-119	G4-GC119	1115.8	863	T2-M	53F
300	G4-U120	3	1130.8	650	1181.9	M650L	M650R	H1130T	H1130B	BP-120	G4-GC120	1115.8	613	T2-M	27F
301	G4-U121	3	1130.8	1115	1460.8	M1115L	M1115R	H1130T	H1130B	BP-121	G4-GC121	1115.8	1078	T2-M	27F
302	G4-U122	3	1130.8	485	1113.2	M485L	M485R	H1130T	H1130B	BP-122	G4-GC122	1115.8	448	T2-M	27F
303	G4-U123	3	1130.8	715	1214	M715L	M715R	H1130T	H1130B	BP-123	G4-GC123	1115.8	678	T2-M	55F
304	G4-U124	1	685	2250	2240.5	M2250L	M2250R	H685T	H685B	BP-124	G4-GC124	670	2213	T2-M	06F
305	G4-U124	1	685	2250	2240.5	M2250L	M2250R	H685T	H685B	BP-124	G4-GC124	670	2213	T2-M	07F
306	G4-U124	15	685	2250	2240.5	M2250L	M2250R	H685T	H685B	BP-124	G4-GC124	670	2213	T2-M	09~26F
307	G4-U124	1	685	2250	2240.5	M2250L	M2250R	H685T	H685B	BP-124	G4-GC124	670	2213	T2-M	28F
308	G4-U124	23	685	2250	2240.5	M2250L	M2250R	H685T	H685B	BP-124	G4-GC124	670	2213	T2-M	53F
309	G4-U124	1	685	2250	2240.5	M2250L	M2250R	H685T	H685B	BP-124	G4-GC124	670	2213	T2-M	55F
310	G4-U125	1	685	900	1005	M900L	M900R	H685T	H685B	BP-125	G4-GC125	670	863	T2-M	06F
311	G4-U125	15	685	900	1005	M900L	M900R	H685T	H685B	BP-125	G4-GC125	670	863	T2-M	09~26F
312	G4-U125	1	685	900	1005	M900L	M900R	H685T	H685B	BP-125	G4-GC125	670	863	T2-M	27F
313	G4-U125	1	685	900	1005	M900L	M900R	H685T	H685B	BP-125	G4-GC125	670	863	T2-M	28F
314	G4-U125	23	685	900	1005	M900L	M900R	H685T	H685B	BP-125	G4-GC125	670	863	T2-M	53F
315	G4-U126	1	685	650	817.1	M650L	M650R	H685T	H685B	BP-126	G4-GC126	670	613	T2-M	27F
316	G4-U127	1	685	1115	1185.2	M1115L	M1115R	H685T	H685B	BP-127	G4-GC127	670	1078	T2-M	27F
317	G4-U128	1	685	485	714.2	M485L	M485R	H685T	H685B	BP-128	G4-GC128	670	448	T2-M	27F
318	G4-U129	1	685	715	862.9	M715L	M715R	H685T	H685B	BP-129	G4-GC129	670	678	T2-M	55F

名称	小单元组装图 (数据表)	制图	JH	2019.4.22	修改			
材料	见组装编号	复核	DL	2019.4.23	日期			
颜色		批准			图号	G4-U001 (7 of 12)		

美特铝质有限公司
MIDI Aluminium Fabricator Ltd.

工程号	J-837	地盘	观塘裕民坊

序号	组装编号	数量	W	H	见光位对角线	左企编号	右企编号	顶横编号	底横编号	背板编号	玻璃编号	玻璃宽度	玻璃高度	使用位置	楼层
319	G4-U130	1	717.5	900	1024.6	M900L	M900R	H717T	H717B	BP-130	G4-GC130	702.5	863	T2-M	06F
320	G4-U130	15	717.5	900	1024.6	M900L	M900R	H717T	H717B	BP-130	G4-GC130	702.5	863	T2-M	09~26F
321	G4-U130	1	717.5	900	1024.6	M900L	M900R	H717T	H717B	BP-130	G4-GC130	702.5	863	T2-M	27F
322	G4-U130	1	717.5	900	1024.6	M900L	M900R	H717T	H717B	BP-130	G4-GC130	702.5	863	T2-M	28F
323	G4-U130	23	717.5	900	1024.6	M900L	M900R	H717T	H717B	BP-130	G4-GC130	702.5	863	T2-M	53F
324	G4-U131	1	717.5	650	841	M650L	M650R	H717T	H717B	BP-131	G4-GC131	702.5	613	T2-M	27F
325	G4-U132	1	717.5	1115	1201.8	M1115L	M1115R	H717T	H717B	BP-132	G4-GC132	702.5	1078	T2-M	27F
326	G4-U133	1	717.5	485	741.5	M485L	M485R	H717T	H717B	BP-133	G4-GC133	702.5	448	T2-M	27F
327	G4-U134	1	717.5	715	885.7	M715L	M715R	H717T	H717B	BP-134	G4-GC134	702.5	678	T2-M	55F
328	G4-U135	1	717.5	900	1024.6	M900L	M900R	H717T	H717B	BP-135	G4-GC135	702.5	863	T3-A	06F
329	G4-U135	1	717.5	900	1024.6	M900L	M900R	H717T	H717B	BP-135	G4-GC135	702.5	863	T3-B	06F
330	G4-U135	15	717.5	900	1024.6	M900L	M900R	H717T	H717B	BP-135	G4-GC135	702.5	863	T3-A	09~26F
331	G4-U135	15	717.5	900	1024.6	M900L	M900R	H717T	H717B	BP-135	G4-GC135	702.5	863	T3-B	09~26F
332	G4-U135	1	717.5	900	1024.6	M900L	M900R	H717T	H717B	BP-135	G4-GC135	702.5	863	T3-A	27F
333	G4-U135	1	717.5	900	1024.6	M900L	M900R	H717T	H717B	BP-135	G4-GC135	702.5	863	T3-B	27F
334	G4-U135	1	717.5	900	1024.6	M900L	M900R	H717T	H717B	BP-135	G4-GC135	702.5	863	T3-A	28F
335	G4-U135	1	717.5	900	1024.6	M900L	M900R	H717T	H717B	BP-135	G4-GC135	702.5	863	T3-B	28F
336	G4-U135	21	717.5	900	1024.6	M900L	M900R	H717T	H717B	BP-135	G4-GC135	702.5	863	T3-A	29~51F
337	G4-U135	21	717.5	900	1024.6	M900L	M900R	H717T	H717B	BP-135	G4-GC135	702.5	863	T3-B	29~51F
338	G4-U136	1	717.5	650	841	M650L	M650R	H717T	H717B	BP-136	G4-GC136	702.5	613	T3-A	27F
339	G4-U136	1	717.5	650	841	M650L	M650R	H717T	H717B	BP-136	G4-GC136	702.5	613	T3-B	27F
340	G4-U137	1	717.5	1115	1201.8	M1115L	M1115R	H717T	H717B	BP-137	G4-GC137	702.5	1078	T3-A	27F
341	G4-U137	1	717.5	1115	1201.8	M1115L	M1115R	H717T	H717B	BP-137	G4-GC137	702.5	1078	T3-B	27F
342	G4-U138	1	717.5	485	741.5	M485L	M485R	H717T	H717B	BP-138	G4-GC138	702.5	448	T3-A	27F
343	G4-U138	1	717.5	485	741.5	M485L	M485R	H717T	H717B	BP-138	G4-GC138	702.5	448	T3-B	27F
344	G4-U139	1	717.5	715	885.7	M715L	M715R	H717T	H717B	BP-139	G4-GC139	702.5	678	T3-A	52F
345	G4-U139	1	717.5	715	885.7	M715L	M715R	H717T	H717B	BP-139	G4-GC139	702.5	678	T3-B	52F
346	G4-U140	1	850	900	1110.7	M900L	M900R	H850T	H850B	BP-140	G4-GC140	835	863	T3-A	06F
347	G4-U140	1	850	900	1110.7	M900L	M900R	H850T	H850B	BP-140	G4-GC140	835	863	T3-B	06F
348	G4-U140	15	850	900	1110.7	M900L	M900R	H850T	H850B	BP-140	G4-GC140	835	863	T3-A	09~26F
349	G4-U140	15	850	900	1110.7	M900L	M900R	H850T	H850B	BP-140	G4-GC140	835	863	T3-B	09~26F
350	G4-U140	1	850	900	1110.7	M900L	M900R	H850T	H850B	BP-140	G4-GC140	835	863	T3-A	27F
351	G4-U140	1	850	900	1110.7	M900L	M900R	H850T	H850B	BP-140	G4-GC140	835	863	T3-B	27F
352	G4-U140	1	850	900	1110.7	M900L	M900R	H850T	H850B	BP-140	G4-GC140	835	863	T3-A	28F
353	G4-U140	1	850	900	1110.7	M900L	M900R	H850T	H850B	BP-140	G4-GC140	835	863	T3-B	28F
354	G4-U140	21	850	900	1110.7	M900L	M900R	H850T	H850B	BP-140	G4-GC140	835	863	T3-A	29~51F
355	G4-U140	21	850	900	1110.7	M900L	M900R	H850T	H850B	BP-140	G4-GC140	835	863	T3-B	29~51F
356	G4-U141	1	850	650	944	M650L	M650R	H850T	H850B	BP-141	G4-GC141	835	613	T3-A	27F
357	G4-U141	1	850	650	944	M650L	M650R	H850T	H850B	BP-141	G4-GC141	835	613	T3-B	27F
358	G4-U142	1	850	1115	1276	M1115L	M1115R	H850T	H850B	BP-142	G4-GC142	835	1078	T3-A	27F
359	G4-U142	1	850	1115	1276	M1115L	M1115R	H850T	H850B	BP-142	G4-GC142	835	1078	T3-B	27F
360	G4-U143	1	850	485	856.5	M485L	M485R	H850T	H850B	BP-143	G4-GC143	835	448	T3-A	27F
361	G4-U143	1	850	485	856.5	M485L	M485R	H850T	H850B	BP-143	G4-GC143	835	448	T3-B	27F
362	G4-U144	1	850	715	984	M715L	M715R	H850T	H850B	BP-144	G4-GC144	835	678	T3-A	52F
363	G4-U144	1	850	715	984	M715L	M715R	H850T	H850B	BP-144	G4-GC144	835	678	T3-B	52F
364	G4-U145	3	826.6	335	776.3	M335L	M335R	H826T	H826B	BP-145	G4-GC145	811.6	298	T3-F	06F
365	G4-U146	3	826.6	900	1094.8	M900L	M900R	H826T	H826B	BP-146	G4-GC146	811.6	863	T3-F	06F
366	G4-U146	45	826.6	900	1094.8	M900L	M900R	H826T	H826B	BP-146	G4-GC146	811.6	863	T3-F	09~26F
367	G4-U146	3	826.6	900	1094.8	M900L	M900R	H826T	H826B	BP-146	G4-GC146	811.6	863	T3-F	27F
368	G4-U146	3	826.6	900	1094.8	M900L	M900R	H826T	H826B	BP-146	G4-GC146	811.6	863	T3-F	28F
369	G4-U146	63	826.6	900	1094.8	M900L	M900R	H826T	H826B	BP-146	G4-GC146	811.6	863	T3-F	29~51F
370	G4-U147	3	826.6	650	925.3	M650L	M650R	H826T	H826B	BP-147	G4-GC147	811.6	613	T3-F	27F
371	G4-U148	3	826.6	1115	1262.2	M1115L	M1115R	H826T	H826B	BP-148	G4-GC148	811.6	1078	T3-F	27F

名称	小单元组装图 (数据表)	制图	JH	2019.4.22	修改			
材料	见组装编号	复核	DL	2019.4.23	日期			
颜色		批准			图号	G4-U001 (8 of 12)		

EG-DWG3

美特铝质 有限公司
MIDI Aluminium Fabricator Ltd.

工程号	J-837	地盘	观塘裕民坊

序号	组装编号	数量	W	H	见光位对角线	左企编号	右企编号	顶横编号	底横编号	背板编号	玻璃编号	玻璃宽度	玻璃高度	使用位置	楼层
372	G4-U149	3	826.6	485	835.8	M485L	M485R	H826T	H826B	BP-149	G4-GC149	811.6	448	T3-F	27F
373	G4-U150	3	826.6	715	966	M715L	M715R	H826T	H826B	BP-150	G4-GC150	811.6	678	T3-F	52F
374	G4-U151	1	700	2250	2244.5	M2250L	M2250R	H700T	H700B	BP-151	G4-GC151	685	2213	T3-F	06F
375	G4-U151	1	700	2250	2244.5	M2250L	M2250R	H700T	H700B	BP-151	G4-GC151	685	2213	T3-F	07F
376	G4-U151	15	700	2250	2244.5	M2250L	M2250R	H700T	H700B	BP-151	G4-GC151	685	2213	T3-F	09~26F
377	G4-U151	1	700	2250	2244.5	M2250L	M2250R	H700T	H700B	BP-151	G4-GC151	685	2213	T3-F	28F
378	G4-U151	21	700	2250	2244.5	M2250L	M2250R	H700T	H700B	BP-151	G4-GC151	685	2213	T3-F	29~51F
379	G4-U151	1	700	2250	2244.5	M2250L	M2250R	H700T	H700B	BP-151	G4-GC151	685	2213	T3-F	52F
380	G4-U152	1	700	900	1014	M900L	M900R	H700T	H700B	BP-152	G4-GC152	685	863	T3-F	06F
381	G4-U152	15	700	900	1014	M900L	M900R	H700T	H700B	BP-152	G4-GC152	685	863	T3-F	09~26F
382	G4-U152	1	700	900	1014	M900L	M900R	H700T	H700B	BP-152	G4-GC152	685	863	T3-F	27F
383	G4-U152	1	700	900	1014	M900L	M900R	H700T	H700B	BP-152	G4-GC152	685	863	T3-F	28F
384	G4-U152	21	700	900	1014	M900L	M900R	H700T	H700B	BP-152	G4-GC152	685	863	T3-F	29~51F
385	G4-U153	1	700	650	828.1	M650L	M650R	H700T	H700B	BP-153	G4-GC153	685	613	T3-F	27F
386	G4-U154	1	700	1115	1192.8	M1115L	M1115R	H700T	H700B	BP-154	G4-GC154	685	1078	T3-F	27F
387	G4-U155	1	700	485	726.7	M485L	M485R	H700T	H700B	BP-155	G4-GC155	685	448	T3-F	27F
388	G4-U156	1	700	715	873.3	M715L	M715R	H700T	H700B	BP-156	G4-GC156	685	678	T3-F	52F
389	G4-U157	1	685	2250	2240.5	M2250L	M2250R	H685T	H685B	BP-157	G4-GC157	670	2213	T3-F	06F
390	G4-U157	1	685	2250	2240.5	M2250L	M2250R	H685T	H685B	BP-157	G4-GC157	670	2213	T3-F	07F
391	G4-U157	15	685	2250	2240.5	M2250L	M2250R	H685T	H685B	BP-157	G4-GC157	670	2213	T3-F	09~26F
392	G4-U157	1	685	2250	2240.5	M2250L	M2250R	H685T	H685B	BP-157	G4-GC157	670	2213	T3-F	28F
393	G4-U157	21	685	2250	2240.5	M2250L	M2250R	H685T	H685B	BP-157	G4-GC157	670	2213	T3-F	29~51F
394	G4-U157	1	685	2250	2240.5	M2250L	M2250R	H685T	H685B	BP-157	G4-GC157	670	2213	T3-F	52F
395	G4-U158	1	685	900	1005	M900L	M900R	H685T	H685B	BP-158	G4-GC158	670	863	T3-F	06F
396	G4-U158	15	685	900	1005	M900L	M900R	H685T	H685B	BP-158	G4-GC158	670	863	T3-F	09~26F
397	G4-U158	1	685	900	1005	M900L	M900R	H685T	H685B	BP-158	G4-GC158	670	863	T3-F	27F
398	G4-U158	1	685	900	1005	M900L	M900R	H685T	H685B	BP-158	G4-GC158	670	863	T3-F	28F
399	G4-U158	21	685	900	1005	M900L	M900R	H685T	H685B	BP-158	G4-GC158	670	863	T3-F	29~51F
400	G4-U159	1	685	650	817.1	M650L	M650R	H685T	H685B	BP-159	G4-GC159	670	613	T3-F	27F
401	G4-U160	1	685	1115	1185.2	M1115L	M1115R	H685T	H685B	BP-160	G4-GC160	670	1078	T3-F	27F
402	G4-U161	1	685	485	714.2	M485L	M485R	H685T	H685B	BP-161	G4-GC161	670	448	T3-F	27F
403	G4-U162	1	685	715	862.9	M715L	M715R	H685T	H685B	BP-162	G4-GC162	670	678	T3-F	52F
404	G4-U163	1	717.5	900	1024.6	M900L	M900R	H717T	H717B	BP-163	G4-GC163	702.5	863	T3-F	06F
405	G4-U163	15	717.5	900	1024.6	M900L	M900R	H717T	H717B	BP-163	G4-GC163	702.5	863	T3-F	09~26F
406	G4-U163	1	717.5	900	1024.6	M900L	M900R	H717T	H717B	BP-163	G4-GC163	702.5	863	T3-F	27F
407	G4-U163	1	717.5	900	1024.6	M900L	M900R	H717T	H717B	BP-163	G4-GC163	702.5	863	T3-F	28F
408	G4-U163	21	717.5	900	1024.6	M900L	M900R	H717T	H717B	BP-163	G4-GC163	702.5	863	T3-F	29~51F
409	G4-U164	1	717.5	650	841	M650L	M650R	H717T	H717B	BP-164	G4-GC164	702.5	613	T3-F	27F
410	G4-U165	1	717.5	1115	1201.8	M1115L	M1115R	H717T	H717B	BP-165	G4-GC165	702.5	1078	T3-F	27F
411	G4-U166	1	717.5	485	741.5	M485L	M485R	H717T	H717B	BP-166	G4-GC166	702.5	448	T3-F	27F
412	G4-U167	1	717.5	715	885.7	M715L	M715R	H717T	H717B	BP-167	G4-GC167	702.5	678	T3-F	52F
413	G4-U168	1	917.5	900	1158	M900L	M900R	H917T	H917B	BP-168	G4-GC168	902.5	863	T5-L	06F
414	G4-U168	1	917.5	900	1158	M900L	M900R	H917T	H917B	BP-168	G4-GC168	902.5	863	T5-M	06F
415	G4-U168	15	917.5	900	1158	M900L	M900R	H917T	H917B	BP-168	G4-GC168	902.5	863	T5-L	09~26F
416	G4-U168	15	917.5	900	1158	M900L	M900R	H917T	H917B	BP-168	G4-GC168	902.5	863	T5-M	09~26F
417	G4-U168	1	917.5	900	1158	M900L	M900R	H917T	H917B	BP-168	G4-GC168	902.5	863	T5-L	27F
418	G4-U168	1	917.5	900	1158	M900L	M900R	H917T	H917B	BP-168	G4-GC168	902.5	863	T5-M	27F
419	G4-U168	1	917.5	900	1158	M900L	M900R	H917T	H917B	BP-168	G4-GC168	902.5	863	T5-L	28F
420	G4-U168	1	917.5	900	1158	M900L	M900R	H917T	H917B	BP-168	G4-GC168	902.5	863	T5-M	28F
421	G4-U168	19	917.5	900	1158	M900L	M900R	H917T	H917B	BP-168	G4-GC168	902.5	863	T5-L	29~49F
422	G4-U168	19	917.5	900	1158	M900L	M900R	H917T	H917B	BP-168	G4-GC168	902.5	863	T5-M	29~49F
423	G4-U169	1	917.5	650	999.2	M650L	M650R	H917T	H917B	BP-169	G4-GC169	902.5	613	T5-L	27F
424	G4-U169	1	917.5	650	999.2	M650L	M650R	H917T	H917B	BP-169	G4-GC169	902.5	613	T5-M	27F

名称	小单元组装图 (数据表)	制图	JH	2019.4.22	修改			
材料	见组装编号	复核	DL	2019.4.23	日期			
颜色		批准			图号	G4-U001 (9 of 12)		

EG-DWG3

美特铝质有限公司
MIDI Aluminium Fabricator Ltd.

工程号	J-837	地盘	观塘裕民坊

序号	组装编号	数量	W	H	见光位对角线	左企编号	右企编号	顶横编号	底横编号	背板编号	玻璃编号	玻璃宽度	玻璃高度	使用位置	楼层
425	G4-U170	1	917.5	1115	1317.3	M1115L	M1115R	H917T	H917B	BP-170	G4-GC170	902.5	1078	T5-L	27F
426	G4-U170	1	917.5	1115	1317.3	M1115L	M1115R	H917T	H917B	BP-170	G4-GC170	902.5	1078	T5-M	27F
427	G4-U171	1	917.5	485	916.9	M485L	M485R	H917T	H917B	BP-171	G4-GC171	902.5	448	T5-L	27F
428	G4-U171	1	917.5	485	916.9	M485L	M485R	H917T	H917B	BP-171	G4-GC171	902.5	448	T5-M	27F
429	G4-U172	1	917.5	565	954.1	M565L	M565R	H917T	H917B	BP-172	G4-GC172	902.5	528	T5-L	50F
430	G4-U172	1	917.5	565	954.1	M565L	M565R	H917T	H917B	BP-172	G4-GC172	902.5	528	T5-M	50F
431	G4-U173	1	700	2250	2244.5	M2250L	M2250R	H700T	H700B	BP-173	G4-GC173	685	2213	T5-L	06F
432	G4-U173	1	700	2250	2244.5	M2250L	M2250R	H700T	H700B	BP-173	G4-GC173	685	2213	T5-M	06F
433	G4-U173	1	700	2250	2244.5	M2250L	M2250R	H700T	H700B	BP-173	G4-GC173	685	2213	T5-L	07F
434	G4-U173	1	700	2250	2244.5	M2250L	M2250R	H700T	H700B	BP-173	G4-GC173	685	2213	T5-M	07F
435	G4-U173	15	700	2250	2244.5	M2250L	M2250R	H700T	H700B	BP-173	G4-GC173	685	2213	T5-L	09~26F
436	G4-U173	15	700	2250	2244.5	M2250L	M2250R	H700T	H700B	BP-173	G4-GC173	685	2213	T5-M	09~26F
437	G4-U173	1	700	2250	2244.5	M2250L	M2250R	H700T	H700B	BP-173	G4-GC173	685	2213	T5-L	28F
438	G4-U173	1	700	2250	2244.5	M2250L	M2250R	H700T	H700B	BP-173	G4-GC173	685	2213	T5-M	28F
439	G4-U173	19	700	2250	2244.5	M2250L	M2250R	H700T	H700B	BP-173	G4-GC173	685	2213	T5-L	29~49F
440	G4-U173	19	700	2250	2244.5	M2250L	M2250R	H700T	H700B	BP-173	G4-GC173	685	2213	T5-M	29~49F
441	G4-U173	1	700	2250	2244.5	M2250L	M2250R	H700T	H700B	BP-173	G4-GC173	685	2213	T5-L	50F
442	G4-U173	1	700	2250	2244.5	M2250L	M2250R	H700T	H700B	BP-173	G4-GC173	685	2213	T5-M	50F
443	G4-U174	1	700	900	1014	M900L	M900R	H700T	H700B	BP-174	G4-GC174	685	863	T5-L	06F
444	G4-U174	1	700	900	1014	M900L	M900R	H700T	H700B	BP-174	G4-GC174	685	863	T5-M	06F
445	G4-U174	15	700	900	1014	M900L	M900R	H700T	H700B	BP-174	G4-GC174	685	863	T5-L	09~26F
446	G4-U174	15	700	900	1014	M900L	M900R	H700T	H700B	BP-174	G4-GC174	685	863	T5-M	09~26F
447	G4-U174	1	700	900	1014	M900L	M900R	H700T	H700B	BP-174	G4-GC174	685	863	T5-L	27F
448	G4-U174	1	700	900	1014	M900L	M900R	H700T	H700B	BP-174	G4-GC174	685	863	T5-M	27F
449	G4-U174	1	700	900	1014	M900L	M900R	H700T	H700B	BP-174	G4-GC174	685	863	T5-L	28F
450	G4-U174	1	700	900	1014	M900L	M900R	H700T	H700B	BP-174	G4-GC174	685	863	T5-M	28F
451	G4-U174	19	700	900	1014	M900L	M900R	H700T	H700B	BP-174	G4-GC174	685	863	T5-L	29~49F
452	G4-U174	19	700	900	1014	M900L	M900R	H700T	H700B	BP-174	G4-GC174	685	863	T5-M	29~49F
453	G4-U175	1	700	650	828.1	M650L	M650R	H700T	H700B	BP-175	G4-GC175	685	613	T5-L	27F
454	G4-U175	1	700	650	828.1	M650L	M650R	H700T	H700B	BP-175	G4-GC175	685	613	T5-M	27F
455	G4-U176	1	700	1115	1192.8	M1115L	M1115R	H700T	H700B	BP-176	G4-GC176	685	1078	T5-L	27F
456	G4-U176	1	700	1115	1192.8	M1115L	M1115R	H700T	H700B	BP-176	G4-GC176	685	1078	T5-M	27F
457	G4-U177	1	700	485	726.7	M485L	M485R	H700T	H700B	BP-177	G4-GC177	685	448	T5-L	27F
458	G4-U177	1	700	485	726.7	M485L	M485R	H700T	H700B	BP-177	G4-GC177	685	448	T5-M	27F
459	G4-U178	1	700	565	773.1	M565L	M565R	H700T	H700B	BP-178	G4-GC178	685	528	T5-L	50F
460	G4-U178	1	700	565	773.1	M565L	M565R	H700T	H700B	BP-178	G4-GC178	685	528	T5-M	50F
461	G4-U179	1	717.5	900	1024.6	M900L	M900R	H717T	H717B	BP-179	G4-GC179	702.5	863	T5-A	06F
462	G4-U179	15	717.5	900	1024.6	M900L	M900R	H717T	H717B	BP-179	G4-GC179	702.5	863	T5-A	09~26F
463	G4-U179	1	717.5	900	1024.6	M900L	M900R	H717T	H717B	BP-179	G4-GC179	702.5	863	T5-A	27F
464	G4-U179	1	717.5	900	1024.6	M900L	M900R	H717T	H717B	BP-179	G4-GC179	702.5	863	T5-A	28F
465	G4-U179	19	717.5	900	1024.6	M900L	M900R	H717T	H717B	BP-179	G4-GC179	702.5	863	T5-A	29~49F
466	G4-U180	1	717.5	650	841	M650L	M650R	H717T	H717B	BP-180	G4-GC180	702.5	613	T5-A	27F
467	G4-U181	1	717.5	1115	1201.8	M1115L	M1115R	H717T	H717B	BP-181	G4-GC181	702.5	1078	T5-A	27F
468	G4-U182	1	717.5	485	741.5	M485L	M485R	H717T	H717B	BP-182	G4-GC182	702.5	448	T5-A	27F
469	G4-U183	1	717.5	1200	1275.1	M1200L	M1200R	H717T	H717B	BP-183	G4-GC183	702.5	1163	T5-A	50F
470	G4-U184	1	717.5	715	885.7	M715L	M715R	H717T	H717B	BP-184	G4-GC184	702.5	678	T5-A	51F
471	G4-U185	1	685	2250	2240.5	M2250L	M2250R	H685T	H685B	BP-185	G4-GC185	670	2213	T5-A	06F
472	G4-U185	1	685	2250	2240.5	M2250L	M2250R	H685T	H685B	BP-185	G4-GC185	670	2213	T5-A	07F
473	G4-U185	15	685	2250	2240.5	M2250L	M2250R	H685T	H685B	BP-185	G4-GC185	670	2213	T5-A	09~26F
474	G4-U185	1	685	2250	2240.5	M2250L	M2250R	H685T	H685B	BP-185	G4-GC185	670	2213	T5-A	28F
475	G4-U185	19	685	2250	2240.5	M2250L	M2250R	H685T	H685B	BP-185	G4-GC185	670	2213	T5-A	29~49F
476	G4-U185	1	685	2250	2240.5	M2250L	M2250R	H685T	H685B	BP-185	G4-GC185	670	2213	T5-A	50F
477	G4-U185	1	685	2250	2240.5	M2250L	M2250R	H685T	H685B	BP-185	G4-GC185	670	2213	T5-A	51F

名称	小单元组装图 (数据表)	制图	JH	2019.4.22	修改			
材料	见组装编号	复核	DL	2019.4.23	日期			
颜色		批准			图号	G4-U001 (10 of 12)		

美特铝质 有限公司
MIDI Aluminium Fabricator Ltd.

工程号	J-837	地盘	观塘裕民坊

序号	组装编号	数量	W	H	见光位对角线	左企编号	右企编号	顶横编号	底横编号	背板编号	玻璃编号	玻璃宽度	玻璃高度	使用位置	楼层
478	G4-U186	1	685	900	1005	M900L	M900R	H685T	H685B	BP-186	G4-GC186	670	863	T5-A	06F
479	G4-U186	15	685	900	1005	M900L	M900R	H685T	H685B	BP-186	G4-GC186	670	863	T5-A	09~26F
480	G4-U186	1	685	900	1005	M900L	M900R	H685T	H685B	BP-186	G4-GC186	670	863	T5-A	27F
481	G4-U186	1	685	900	1005	M900L	M900R	H685T	H685B	BP-186	G4-GC186	670	863	T5-A	28F
482	G4-U186	19	685	900	1005	M900L	M900R	H685T	H685B	BP-186	G4-GC186	670	863	T5-A	29~49F
483	G4-U187	1	685	650	817.1	M650L	M650R	H685T	H685B	BP-187	G4-GC187	670	613	T5-A	27F
484	G4-U188	1	685	1115	1185.2	M1115L	M1115R	H685T	H685B	BP-188	G4-GC188	670	1078	T5-A	27F
485	G4-U189	1	685	485	714.2	M485L	M485R	H685T	H685B	BP-189	G4-GC189	670	448	T5-A	27F
486	G4-U190	1	685	1200	1259.4	M1200L	M1200R	H685T	H685B	BP-190	G4-GC190	670	1163	T5-A	50F
487	G4-U191	1	685	715	862.9	M715L	M715R	H685T	H685B	BP-191	G4-GC191	670	678	T5-A	51F
488	G4-U192	4	816.8	900	1088.3	M900L	M900R	H816T	H816B	BP-192	G4-GC192	801.8	863	T5-A	06F
489	G4-U192	60	816.8	900	1088.3	M900L	M900R	H816T	H816B	BP-192	G4-GC192	801.8	863	T5-A	09~26F
490	G4-U192	4	816.8	900	1088.3	M900L	M900R	H816T	H816B	BP-192	G4-GC192	801.8	863	T5-A	27F
491	G4-U192	4	816.8	900	1088.3	M900L	M900R	H816T	H816B	BP-192	G4-GC192	801.8	863	T5-A	28F
492	G4-U192	76	816.8	900	1088.3	M900L	M900R	H816T	H816B	BP-192	G4-GC192	801.8	863	T5-A	29~49F
493	G4-U193	4	816.8	650	917.5	M650L	M650R	H816T	H816B	BP-193	G4-GC193	801.8	613	T5-A	27F
494	G4-U194	4	816.8	1115	1256.5	M1115L	M1115R	H816T	H816B	BP-194	G4-GC194	801.8	1078	T5-A	27F
495	G4-U195	4	816.8	485	827.2	M485L	M485R	H816T	H816B	BP-195	G4-GC195	801.8	448	T5-A	27F
496	G4-U196	4	816.8	1200	1326.8	M1200L	M1200R	H816T	H816B	BP-196	G4-GC196	801.8	1163	T5-A	50F
497	G4-U197	4	816.8	715	958.6	M715L	M715R	H816T	H816B	BP-197	G4-GC197	801.8	678	T5-A	51F
498	G4-U198	1	685	2250	2240.5	M2250L	M2250R	H685T	H685B	BP-198	G4-GC198	670	2213	T5-H	06F
499	G4-U198	1	685	2250	2240.5	M2250L	M2250R	H685T	H685B	BP-198	G4-GC198	670	2213	T5-H	07F
500	G4-U198	15	685	2250	2240.5	M2250L	M2250R	H685T	H685B	BP-198	G4-GC198	670	2213	T5-H	09~26F
501	G4-U198	1	685	2250	2240.5	M2250L	M2250R	H685T	H685B	BP-198	G4-GC198	670	2213	T5-H	28F
502	G4-U198	19	685	2250	2240.5	M2250L	M2250R	H685T	H685B	BP-198	G4-GC198	670	2213	T5-H	29~49F
503	G4-U198	1	685	2250	2240.5	M2250L	M2250R	H685T	H685B	BP-198	G4-GC198	670	2213	T5-H	50F
504	G4-U199	1	685	900	1005	M900L	M900R	H685T	H685B	BP-199	G4-GC199	670	863	T5-H	06F
505	G4-U199	15	685	900	1005	M900L	M900R	H685T	H685B	BP-199	G4-GC199	670	863	T5-H	09~26F
506	G4-U199	1	685	900	1005	M900L	M900R	H685T	H685B	BP-199	G4-GC199	670	863	T5-H	27F
507	G4-U199	1	685	900	1005	M900L	M900R	H685T	H685B	BP-199	G4-GC199	670	863	T5-H	28F
508	G4-U199	19	685	900	1005	M900L	M900R	H685T	H685B	BP-199	G4-GC199	670	863	T5-H	29~49F
509	G4-U201	1	685	1115	1185.2	M1115L	M1115R	H685T	H685B	BP-201	G4-GC201	670	1078	T5-H	27F
510	G4-U202	1	685	485	714.2	M485L	M485R	H685T	H685B	BP-202	G4-GC202	670	448	T5-H	27F
511	G4-U203	1	685	565	761.3	M565L	M565R	H685T	H685B	BP-203	G4-GC203	670	528	T5-H	50F
512	G4-U204	1	862.5	900	1119.3	M900L	M900R	H862T	H862B	BP-204	G4-GC204	847.5	863	T5-H	06F
513	G4-U204	15	862.5	900	1119.3	M900L	M900R	H862T	H862B	BP-204	G4-GC204	847.5	863	T5-H	09~26F
514	G4-U204	1	862.5	900	1119.3	M900L	M900R	H862T	H862B	BP-204	G4-GC204	847.5	863	T5-H	27F
515	G4-U204	1	862.5	900	1119.3	M900L	M900R	H862T	H862B	BP-204	G4-GC204	847.5	863	T5-H	28F
516	G4-U204	19	862.5	900	1119.3	M900L	M900R	H862T	H862B	BP-204	G4-GC204	847.5	863	T5-H	29~49F
517	G4-U206	1	862.5	1115	1283.5	M1115L	M1115R	H862T	H862B	BP-206	G4-GC206	847.5	1078	T5-H	27F
518	G4-U207	1	862.5	485	867.6	M485L	M485R	H862T	H862B	BP-207	G4-GC207	847.5	448	T5-H	27F
519	G4-U208	1	862.5	565	906.9	M565L	M565R	H862T	H862B	BP-208	G4-GC208	847.5	528	T5-H	50F
520	G4-U209	3	676	335	635.2	M335L	M335R	H676T	H676B	BP-209	G4-GC209	661	298	T5-H	06F
521	G4-U210	3	676	2250	2238.1	M2250L	M2250R	H676T	H676B	BP-210	G4-GC210	661	2213	T5-H	06F
522	G4-U210	3	676	2250	2238.1	M2250L	M2250R	H676T	H676B	BP-210	G4-GC210	661	2213	T5-H	07F
523	G4-U210	45	676	2250	2238.1	M2250L	M2250R	H676T	H676B	BP-210	G4-GC210	661	2213	T5-H	09~26F
524	G4-U210	3	676	2250	2238.1	M2250L	M2250R	H676T	H676B	BP-210	G4-GC210	661	2213	T5-H	28F
525	G4-U210	57	676	2250	2238.1	M2250L	M2250R	H676T	H676B	BP-210	G4-GC210	661	2213	T5-H	29~49F
526	G4-U210	3	676	2250	2238.1	M2250L	M2250R	H676T	H676B	BP-210	G4-GC210	661	2213	T5-H	50F
527	G4-U211	3	676	900	999.7	M900L	M900R	H676T	H676B	BP-211	G4-GC211	661	863	T5-H	06F
528	G4-U211	45	676	900	999.7	M900L	M900R	H676T	H676B	BP-211	G4-GC211	661	863	T5-H	09~26F
529	G4-U211	3	676	900	999.7	M900L	M900R	H676T	H676B	BP-211	G4-GC211	661	863	T5-H	27F
530	G4-U211	3	676	900	999.7	M900L	M900R	H676T	H676B	BP-211	G4-GC211	661	863	T5-H	28F

名称	小单元组装图 (数据表)	制图	JH	2019.4.22	修改			
材料	见组装编号	复核	DL	2019.4.23	日期			
颜色		批准			图号	G4-U001 (11 of 12)		

EG-DWG3

美特铝质有限公司
MIDI Aluminium Fabricator Ltd.

工程号	J-837	地盘	观塘裕民坊

序号	组装编号	数量	W	H	见光位对角线	左企编号	右企编号	顶横编号	底横编号	背板编号	玻璃编号	玻璃宽度	玻璃高度	使用位置	楼层
531	G4-U211	57	676	900	999.7	M900L	M900R	H676T	H676B	BP-211	G4-GC211	661	863	T5-H	29~49F
532	G4-U212	3	676	650	810.6	M650L	M650R	H676T	H676B	BP-212	G4-GC212	661	613	T5-H	27F
533	G4-U213	3	676	1115	1180.7	M1115L	M1115R	H676T	H676B	BP-213	G4-GC213	661	1078	T5-H	27F
534	G4-U214	3	676	485	706.7	M485L	M485R	H676T	H676B	BP-214	G4-GC214	661	448	T5-H	27F
535	G4-U215	3	676	565	754.3	M565L	M565R	H676T	H676B	BP-215	G4-GC215	661	528	T5-H	50F
536	G4-U216	2	634	335	596.6	M335L	M335R	H634T	H634B	BP-216	G4-GC216	619	298	T5-H	06F
537	G4-U217	3	634	2250	2227.5	M2250L	M2250R	H634T	H634B	BP-217	G4-GC217	619	2213	T5-H	06F
538	G4-U217	3	634	2250	2227.5	M2250L	M2250R	H634T	H634B	BP-217	G4-GC217	619	2213	T5-H	07F
539	G4-U217	45	634	2250	2227.5	M2250L	M2250R	H634T	H634B	BP-217	G4-GC217	619	2213	T5-H	09~26F
540	G4-U217	3	634	2250	2227.5	M2250L	M2250R	H634T	H634B	BP-217	G4-GC217	619	2213	T5-H	28F
541	G4-U217	57	634	2250	2227.5	M2250L	M2250R	H634T	H634B	BP-217	G4-GC217	619	2213	T5-H	29~49F
542	G4-U217	3	634	2250	2227.5	M2250L	M2250R	H634T	H634B	BP-217	G4-GC217	619	2213	T5-H	50F
543	G4-U218	3	634	900	975.7	M900L	M900R	H634T	H634B	BP-218	G4-GC218	619	863	T5-H	06F
544	G4-U218	45	634	900	975.7	M900L	M900R	H634T	H634B	BP-218	G4-GC218	619	863	T5-H	09~26F
545	G4-U218	3	634	900	975.7	M900L	M900R	H634T	H634B	BP-218	G4-GC218	619	863	T5-H	27F
546	G4-U218	3	634	900	975.7	M900L	M900R	H634T	H634B	BP-218	G4-GC218	619	863	T5-H	28F
547	G4-U218	57	634	900	975.7	M900L	M900R	H634T	H634B	BP-218	G4-GC218	619	863	T5-H	29~49F
548	G4-U219	3	634	650	780.7	M650L	M650R	H634T	H634B	BP-219	G4-GC219	619	613	T5-H	27F
549	G4-U220	3	634	1115	1160.4	M1115L	M1115R	H634T	H634B	BP-220	G4-GC220	619	1078	T5-H	27F
550	G4-U221	3	634	485	672.3	M485L	M485R	H634T	H634B	BP-221	G4-GC221	619	448	T5-H	27F
551	G4-U222	3	634	565	722.2	M565L	M565R	H634T	H634B	BP-222	G4-GC222	619	528	T5-H	50F
552	G4-U223	3	816.8	335	767	M335L	M335R	H816T	H816B	BP-223	G4-GC223	801.8	298	T5-A	06F
553	G4-U224	1	865	715	995.6	M715L	M715R	H865T	H865B	BP-224	G4-GC224	850	678	T1-E	50F
554	G4-U225	1	292.5	335	317.9	M335L	M335R	H292T	H292B	BP-225	G4-GC225	277.5	298	T2-J	06F
555	G4-U227	1	412.5	900	871.8	M900L	M900R	H412T	H412B	BP-227	G4-GC227	397.5	863	T2-J	06F
556	G4-U227	15	412.5	900	871.8	M900L	M900R	H412T	H412B	BP-227	G4-GC227	397.5	863	T2-J	08~26F
557	G4-U227	1	412.5	900	871.8	M900L	M900R	H412T	H412B	BP-227	G4-GC227	397.5	863	T2-J	27F
558	G4-U227	1	412.5	900	871.8	M900L	M900R	H412T	H412B	BP-227	G4-GC227	397.5	863	T2-J	28F
559	G4-U227	23	412.5	900	871.8	M900L	M900R	H412T	H412B	BP-227	G4-GC227	397.5	863	T2-J	29~53F
560	G4-U228	1	412.5	2250	2183.9	M2250L	M2250R	H412T	H412B	BP-228	G4-GC228	397.5	2213	T2-J	07F
561	G4-U228	15	412.5	2250	2183.9	M2250L	M2250R	H412T	H412B	BP-228	G4-GC228	397.5	2213	T2-J	08~26F
562	G4-U228	1	412.5	2250	2183.9	M2250L	M2250R	H412T	H412B	BP-228	G4-GC228	397.5	2213	T2-J	28F
563	G4-U228	23	412.5	2250	2183.9	M2250L	M2250R	H412T	H412B	BP-228	G4-GC228	397.5	2213	T2-J	29~53F
564	G4-U228	1	412.5	2250	2183.9	M2250L	M2250R	H412T	H412B	BP-228	G4-GC228	397.5	2213	T2-J	55F
565	G4-U229	1	412.5	1115	1074.5	M1115L	M1115R	H412T	H412B	BP-229	G4-GC229	397.5	1078	T2-J	27F
566	G4-U230	1	412.5	485	509.9	M485L	M485R	H412T	H412B	BP-230	G4-GC230	397.5	448	T2-J	27F
567	G4-U231	1	412.5	715	703.3	M715L	M715R	H412T	H412B	BP-231	G4-GC231	397.5	678	T2-J	55F

名称	小单元组装图 (数据表)	制图	JH	2019.4.22	修改			
材料	见组装编号	复核	DL	2019.4.23	日期			
颜色		批准			图号	G4-U001 (12 of 12)		

EG-DWG3

美特铝质有限公司
MIDI Aluminium Fabricator Ltd.

工程号	J-837	地盘	观塘裕民坊

图纸空间有限，尺寸数量见附页

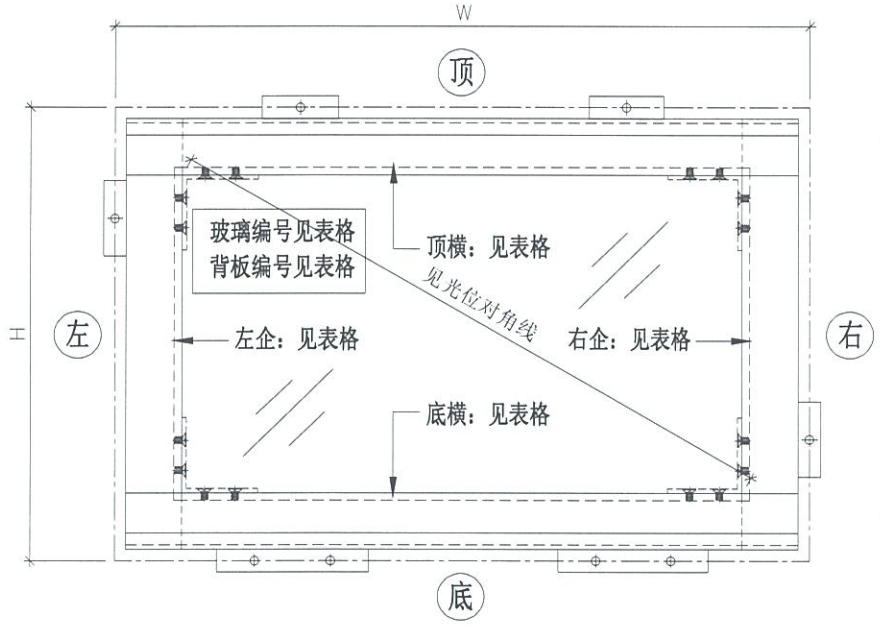

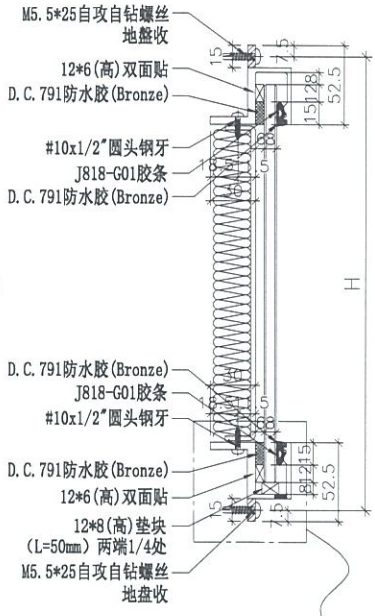

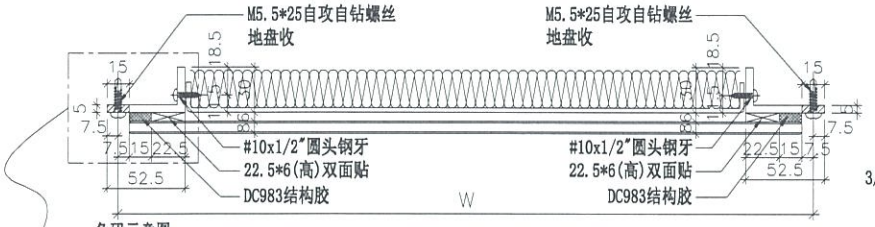

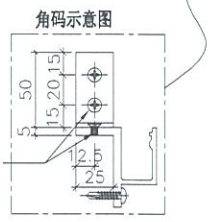

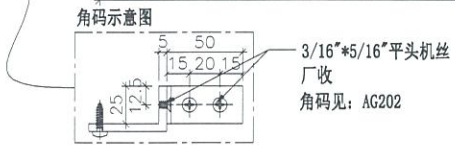

名称	小单元组装图	制图	JH	2019.4.22	修改			
材料	见组装编号	复核	DL	2019.4.23	日期			
颜色		批准			图号	G4-U014 (1 of 2)		

EG-DWG3

美特铝质有限公司
MIDI Aluminium Fabricator Ltd.

工程号	J-837	地盘	观塘裕民坊

序号	组装编号	数量	W	H	见光位对角线	左企编号	右企编号	顶横编号	底横编号	背板编号	玻璃编号	玻璃宽度	玻璃高度	使用位置	楼层
1	G4-U014	1	865	165	778.6	M165L	M165R	H865T	H865B	BP-014	G4-GC014	850	128	T1-E	06F
2	G4-U014	1	865	165	778.6	M165L	M165R	H865T	H865B	BP-014	G4-GC014	850	128	T1-E	07F
3	G4-U014	15	865	165	778.6	M165L	M165R	H865T	H865B	BP-014	G4-GC014	850	128	T1-E	09~26F
4	G4-U014	1	865	165	778.6	M165L	M165R	H865T	H865B	BP-014	G4-GC014	850	128	T1-E	28F
5	G4-U014	19	865	165	778.6	M165L	M165R	H865T	H865B	BP-014	G4-GC014	850	128	T1-E	29~49F
6	G4-U014	1	865	165	778.6	M165L	M165R	H865T	H865B	BP-014	G4-GC014	850	128	T1-E	50F

名称	小单元组装图 (数据表)	制图	JH	2019.4.22	修改			
材料	见组装编号	复核	DL	2019.4.23	日期			
颜色		批准			图号	G4-U014 (2 of 2)		

EG-DWG3

美特铝质有限公司
MIDI Aluminium Fabricator Ltd.

工程号	J-837	地盘	观塘裕民坊

组装编号	数量	使用位置	楼层	备注
G4-U226	1	T2-J	06F	

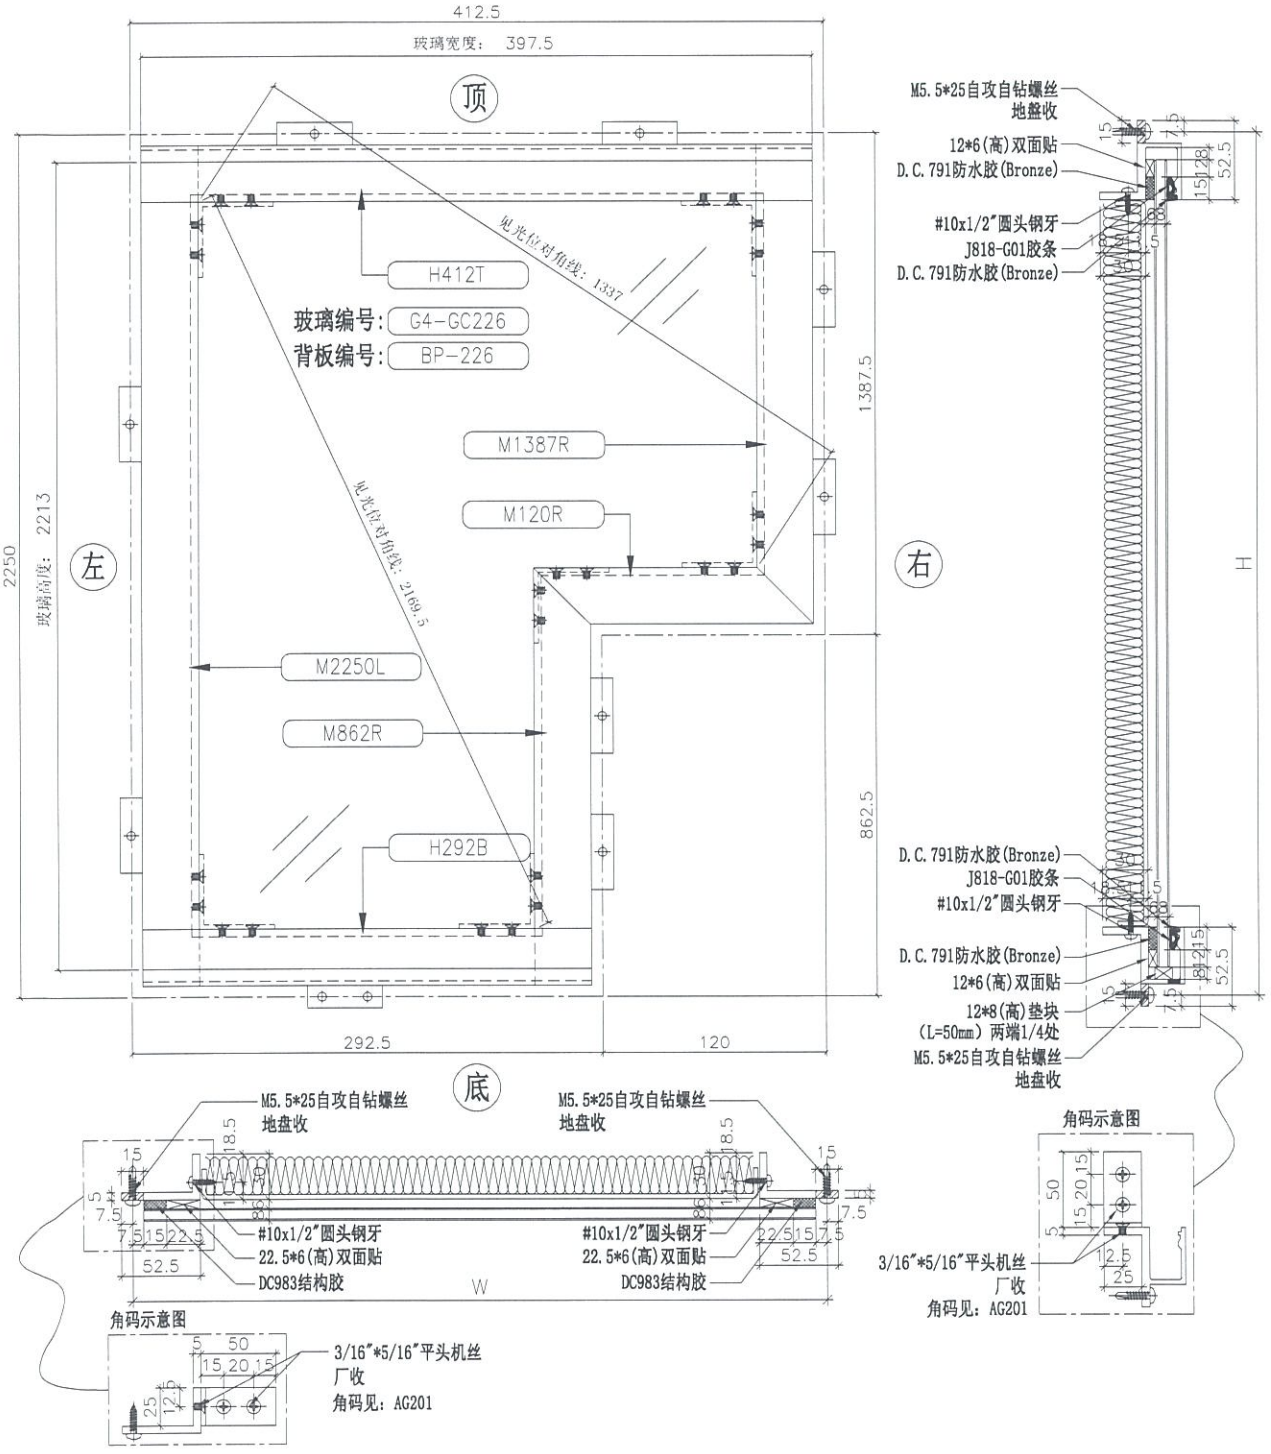

名称	小单元组装图	制图	JH	2019.4.22	修改			
材料	见组装编号	复核	DL	2019.4.23	日期			
颜色		批准			图号	G4-U226		

EG-DWG3

美特铝质有限公司
MIDI Aluminium Fabricator Ltd.

工程号	J-837	地盘	观塘裕民坊

图纸空间有限，尺寸数量见附页

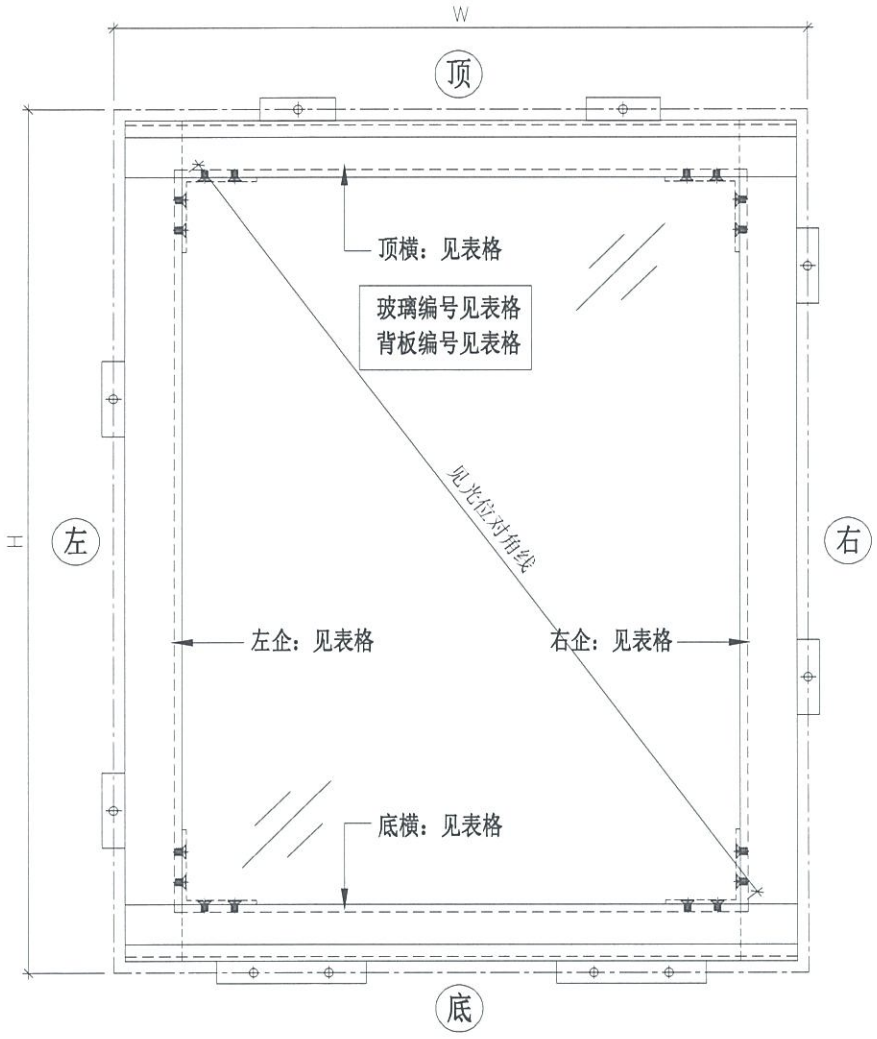

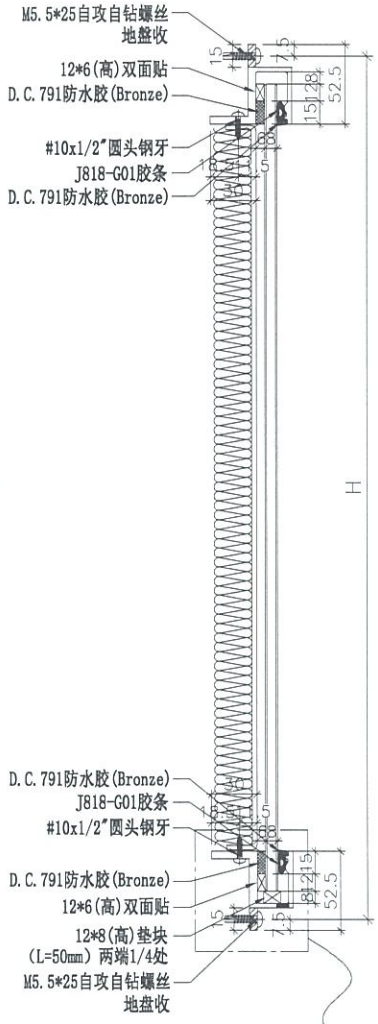

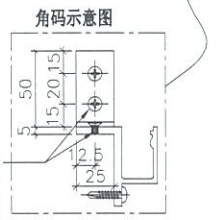

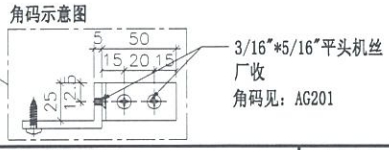

名称	小单元组装图	制图	JH	2019.4.22	修改	A		
材料	见组装编号	复核	DL	2019.4.23	日期	2019.5.28		
颜色		批准			图号	G5-U001 (1 of 5)		

EG-DWG3

美特铝质有限公司
MIDI Aluminium Fabricator Ltd.

工程号	J-837	地盘	观塘裕民坊

序号	组装编号	数量	W	H	见光位对角线	左企编号	右企编号	顶横编号	底横编号	背板编号	玻璃编号	玻璃宽度	玻璃高度	使用位置	楼层
1	G5-U001	1	717.5	2250	2249.3	M2250L	M2250R	H717T	H717B	BK-001	G5-U001	702.5	2213	T1-G	06F
2	G5-U001	1	717.5	2250	2249.3	M2250L	M2250R	H717T	H717B	BK-001	G5-U001	702.5	2213	T1-H	06F
3	G5-U001	1	717.5	2250	2249.3	M2250L	M2250R	H717T	H717B	BK-001	G5-U001	702.5	2213	T1-G	07F
4	G5-U001	1	717.5	2250	2249.3	M2250L	M2250R	H717T	H717B	BK-001	G5-U001	702.5	2213	T1-H	07F
5	G5-U001	15	717.5	2250	2249.3	M2250L	M2250R	H717T	H717B	BK-001	G5-U001	702.5	2213	T1-G	09~26F
6	G5-U001	15	717.5	2250	2249.3	M2250L	M2250R	H717T	H717B	BK-001	G5-U001	702.5	2213	T1-H	09~26F
7	G5-U001	1	717.5	2250	2249.3	M2250L	M2250R	H717T	H717B	BK-001	G5-U001	702.5	2213	T1-G	28F
8	G5-U001	1	717.5	2250	2249.3	M2250L	M2250R	H717T	H717B	BK-001	G5-U001	702.5	2213	T1-H	28F
9	G5-U001	19	717.5	2250	2249.3	M2250L	M2250R	H717T	H717B	BK-001	G5-U001	702.5	2213	T1-G	29~49F
10	G5-U001	19	717.5	2250	2249.3	M2250L	M2250R	H717T	H717B	BK-001	G5-U001	702.5	2213	T1-H	29~49F
11	G5-U001	1	717.5	2250	2249.3	M2250L	M2250R	H717T	H717B	BK-001	G5-U001	702.5	2213	T1-G	50F
12	G5-U001	1	717.5	2250	2249.3	M2250L	M2250R	H717T	H717B	BK-001	G5-U001	702.5	2213	T1-H	50F
13	G5-U002	1	717.5	650	841	M650L	M650R	H717T	H717B	BK-002	G5-U002	702.5	613	T1-H	27F
14	G5-U003	1	1177.5	2250	2418.3	M2250L	M2250R	H1177T	H1177B	BK-003	G5-U003	1162.5	2213	T1-E	06F
15	G5-U003	1	1177.5	2250	2418.3	M2250L	M2250R	H1177T	H1177B	BK-003	G5-U003	1162.5	2213	T1-E	07F
16	G5-U003	15	1177.5	2250	2418.3	M2250L	M2250R	H1177T	H1177B	BK-003	G5-U003	1162.5	2213	T1-E	09~26F
17	G5-U003	1	1177.5	2250	2418.3	M2250L	M2250R	H1177T	H1177B	BK-003	G5-U003	1162.5	2213	T1-E	28F
18	G5-U003	19	1177.5	2250	2418.3	M2250L	M2250R	H1177T	H1177B	BK-003	G5-U003	1162.5	2213	T1-E	29~49F
19	G5-U003	1	1177.5	2250	2418.3	M2250L	M2250R	H1177T	H1177B	BK-003	G5-U003	1162.5	2213	T1-E	50F
20	G5-U004	1	1370	2250	2510.8	M2250L	M2250R	H1370T	H1370B	BK-004	G5-U004	1355	2213	T1-E	06F
21	G5-U004	1	1370	2250	2510.8	M2250L	M2250R	H1370T	H1370B	BK-004	G5-U004	1355	2213	T1-E	07F
22	G5-U004	15	1370	2250	2510.8	M2250L	M2250R	H1370T	H1370B	BK-004	G5-U004	1355	2213	T1-E	09~26F
23	G5-U004	1	1370	2250	2510.8	M2250L	M2250R	H1370T	H1370B	BK-004	G5-U004	1355	2213	T1-E	28F
24	G5-U004	19	1370	2250	2510.8	M2250L	M2250R	H1370T	H1370B	BK-004	G5-U004	1355	2213	T1-E	29~49F
25	G5-U004	1	1370	2250	2510.8	M2250L	M2250R	H1370T	H1370B	BK-004	G5-U004	1355	2213	T1-E	50F
26	G5-U005	1	1370	900	1514.8	M900L	M900R	H1370T	H1370B	BK-005	G5-U005	1355	863	T1-E	06F
27	G5-U005	15	1370	900	1514.8	M900L	M900R	H1370T	H1370B	BK-005	G5-U005	1355	863	T1-E	09~26F
28	G5-U005	1	1370	900	1514.8	M900L	M900R	H1370T	H1370B	BK-005	G5-U005	1355	863	T1-E	27F
29	G5-U005	1	1370	900	1514.8	M900L	M900R	H1370T	H1370B	BK-005	G5-U005	1355	863	T1-E	28F
30	G5-U005	19	1370	900	1514.8	M900L	M900R	H1370T	H1370B	BK-005	G5-U005	1355	863	T1-E	29~49F
31	G5-U006	1	1370	1115	1639.8	M1115L	M1115R	H1370T	H1370B	BK-006	G5-U006	1355	1078	T1-E	27F
32	G5-U007	1	1275	2250	2463.7	M2250L	M2250R	H1275T	H1275B	BK-007	G5-U007	1260	2213	T1-E	06F
33	G5-U007	1	1275	2250	2463.7	M2250L	M2250R	H1275T	H1275B	BK-007	G5-U007	1260	2213	T1-E	07F
34	G5-U007	15	1275	2250	2463.7	M2250L	M2250R	H1275T	H1275B	BK-007	G5-U007	1260	2213	T1-E	09~26F
35	G5-U007	1	1275	2250	2463.7	M2250L	M2250R	H1275T	H1275B	BK-007	G5-U007	1260	2213	T1-E	28F
36	G5-U007	19	1275	2250	2463.7	M2250L	M2250R	H1275T	H1275B	BK-007	G5-U007	1260	2213	T1-E	29~49F
37	G5-U007	1	1275	2250	2463.7	M2250L	M2250R	H1275T	H1275B	BK-007	G5-U007	1260	2213	T1-E	50F
38	G5-U008	1	717.5	2250	2249.3	M2250L	M2250R	H717T	H717B	BK-008	G5-U008	702.5	2213	T1-E	06F
39	G5-U008	1	717.5	2250	2249.3	M2250L	M2250R	H717T	H717B	BK-008	G5-U008	702.5	2213	T1-E	07F
40	G5-U008	15	717.5	2250	2249.3	M2250L	M2250R	H717T	H717B	BK-008	G5-U008	702.5	2213	T1-E	09~26F
41	G5-U008	1	717.5	2250	2249.3	M2250L	M2250R	H717T	H717B	BK-008	G5-U008	702.5	2213	T1-E	28F
42	G5-U008	19	717.5	2250	2249.3	M2250L	M2250R	H717T	H717B	BK-008	G5-U008	702.5	2213	T1-E	29~49F
43	G5-U008	1	717.5	2250	2249.3	M2250L	M2250R	H717T	H717B	BK-008	G5-U008	702.5	2213	T1-E	50F
44	G5-U009	1	717.5	2250	2249.3	M2250L	M2250R	H717T	H717B	BK-009	G5-U009	702.5	2213	T1-A	06F
45	G5-U009	1	717.5	2250	2249.3	M2250L	M2250R	H717T	H717B	BK-009	G5-U009	702.5	2213	T1-B	06F
46	G5-U009	1	717.5	2250	2249.3	M2250L	M2250R	H717T	H717B	BK-009	G5-U009	702.5	2213	T1-A	07F
47	G5-U009	1	717.5	2250	2249.3	M2250L	M2250R	H717T	H717B	BK-009	G5-U009	702.5	2213	T1-B	07F
48	G5-U009	15	717.5	2250	2249.3	M2250L	M2250R	H717T	H717B	BK-009	G5-U009	702.5	2213	T1-A	09~26F
49	G5-U009	15	717.5	2250	2249.3	M2250L	M2250R	H717T	H717B	BK-009	G5-U009	702.5	2213	T1-B	09~26F
50	G5-U009	1	717.5	2250	2249.3	M2250L	M2250R	H717T	H717B	BK-009	G5-U009	702.5	2213	T1-A	28F
51	G5-U009	1	717.5	2250	2249.3	M2250L	M2250R	H717T	H717B	BK-009	G5-U009	702.5	2213	T1-B	28F
52	G5-U009	19	717.5	2250	2249.3	M2250L	M2250R	H717T	H717B	BK-009	G5-U009	702.5	2213	T1-A	29~49F
53	G5-U009	19	717.5	2250	2249.3	M2250L	M2250R	H717T	H717B	BK-009	G5-U009	702.5	2213	T1-B	29~49F

名称	小单元组装图 (数据表)	制图	JH	2019.4.22	修改			
材料	见组装编号	复核	DL	2019.4.23	日期			
颜色		批准			图号	G5-U001 (2 of 5)		

EG-DWG3

美特铝质 有限公司
MIDI Aluminium Fabricator Ltd.

工程号	J-837	地盘	观塘裕民坊

序号	组装编号	数量	W	H	见光位对角线	左企编号	右企编号	顶横编号	底横编号	背板编号	玻璃编号	玻璃宽度	玻璃高度	使用位置	楼层
54	G5-U009	1	717.5	2250	2249.3	M2250L	M2250R	H717T	H717B	BK-009	G5-U009	702.5	2213	T1-A	50F
55	G5-U009	1	717.5	2250	2249.3	M2250L	M2250R	H717T	H717B	BK-009	G5-U009	702.5	2213	T1-B	50F
56	G5-U010	1	750	2250	2258.6	M2250L	M2250R	H750T	H750B	BK-010	G5-U010	735	2213	T1-B	06F
57	G5-U010	1	750	2250	2258.6	M2250L	M2250R	H750T	H750B	BK-010	G5-U010	735	2213	T1-B	07F
58	G5-U010	15	750	2250	2258.6	M2250L	M2250R	H750T	H750B	BK-010	G5-U010	735	2213	T1-B	09~26F
59	G5-U010	1	750	2250	2258.6	M2250L	M2250R	H750T	H750B	BK-010	G5-U010	735	2213	T1-B	28F
60	G5-U010	19	750	2250	2258.6	M2250L	M2250R	H750T	H750B	BK-010	G5-U010	735	2213	T1-B	29~49F
61	G5-U010	1	750	2250	2258.6	M2250L	M2250R	H750T	H750B	BK-010	G5-U010	735	2213	T1-B	50F
62	G5-U011	1	862.5	2250	2294	M2250L	M2250R	H862T	H862B	BK-011	G5-U011	847.5	2213	T2-H	06F
63	G5-U011	1	862.5	2250	2294	M2250L	M2250R	H862T	H862B	BK-011	G5-U011	847.5	2213	T2-H	07F
64	G5-U011	15	862.5	2250	2294	M2250L	M2250R	H862T	H862B	BK-011	G5-U011	847.5	2213	T2-H	09~26F
65	G5-U011	1	862.5	2250	2294	M2250L	M2250R	H862T	H862B	BK-011	G5-U011	847.5	2213	T2-H	28F
66	G5-U011	23	862.5	2250	2294	M2250L	M2250R	H862T	H862B	BK-011	G5-U011	847.5	2213	T2-H	29~53F
67	G5-U011	1	862.5	2250	2294	M2250L	M2250R	H862T	H862B	BK-011	G5-U011	847.5	2213	T2-H	55F
68	G5-U012	1	862.5	650	954.1	M650L	M650R	H862T	H862B	BK-012	G5-U012	847.5	613	T2-H	27F
69	G5-U013	1	717.5	2250	2249.3	M2250L	M2250R	H717T	H717B	BK-013	G5-U013	702.5	2213	T2-A	06F
70	G5-U013	1	717.5	2250	2249.3	M2250L	M2250R	H717T	H717B	BK-013	G5-U013	702.5	2213	T2-B	06F
71	G5-U013	1	717.5	2250	2249.3	M2250L	M2250R	H717T	H717B	BK-013	G5-U013	702.5	2213	T2-A	07F
72	G5-U013	1	717.5	2250	2249.3	M2250L	M2250R	H717T	H717B	BK-013	G5-U013	702.5	2213	T2-B	07F
73	G5-U013	15	717.5	2250	2249.3	M2250L	M2250R	H717T	H717B	BK-013	G5-U013	702.5	2213	T2-A	09~26F
74	G5-U013	15	717.5	2250	2249.3	M2250L	M2250R	H717T	H717B	BK-013	G5-U013	702.5	2213	T2-B	09~26F
75	G5-U013	1	717.5	2250	2249.3	M2250L	M2250R	H717T	H717B	BK-013	G5-U013	702.5	2213	T2-A	28F
76	G5-U013	1	717.5	2250	2249.3	M2250L	M2250R	H717T	H717B	BK-013	G5-U013	702.5	2213	T2-B	28F
77	G5-U013	23	717.5	2250	2249.3	M2250L	M2250R	H717T	H717B	BK-013	G5-U013	702.5	2213	T2-A	29~53F
78	G5-U013	23	717.5	2250	2249.3	M2250L	M2250R	H717T	H717B	BK-013	G5-U013	702.5	2213	T2-B	29~53F
79	G5-U013	1	717.5	2250	2249.3	M2250L	M2250R	H717T	H717B	BK-013	G5-U013	702.5	2213	T2-A	55F
80	G5-U013	1	717.5	2250	2249.3	M2250L	M2250R	H717T	H717B	BK-013	G5-U013	702.5	2213	T2-B	55F
81	G5-U014	1	1088.7	2250	2379.7	M2250L	M2250R	H1088T	H1088B	BK-014	G5-U014	1073.7	2213	T2-M	06F
82	G5-U014	1	1088.7	2250	2379.7	M2250L	M2250R	H1088T	H1088B	BK-014	G5-U014	1073.7	2213	T2-M	07F
83	G5-U014	15	1088.7	2250	2379.7	M2250L	M2250R	H1088T	H1088B	BK-014	G5-U014	1073.7	2213	T2-M	09~26F
84	G5-U014	1	1088.7	2250	2379.7	M2250L	M2250R	H1088T	H1088B	BK-014	G5-U014	1073.7	2213	T2-M	28F
85	G5-U014	23	1088.7	2250	2379.7	M2250L	M2250R	H1088T	H1088B	BK-014	G5-U014	1073.7	2213	T2-M	53F
86	G5-U014	1	1088.7	2250	2379.7	M2250L	M2250R	H1088T	H1088B	BK-014	G5-U014	1073.7	2213	T2-M	55F
87	G5-U015	1	1088.7	2002.5	2157.6	M2002L	M2002R	H1088T	H1088B	BK-015	G5-U015	1073.7	1965.5	T2-M	06F
88	G5-U015	1	1088.7	2002.5	2157.6	M2002L	M2002R	H1088T	H1088B	BK-015	G5-U015	1073.7	1965.5	T2-M	07F
89	G5-U015	15	1088.7	2002.5	2157.6	M2002L	M2002R	H1088T	H1088B	BK-015	G5-U015	1073.7	1965.5	T2-M	09~26F
90	G5-U015	1	1088.7	2002.5	2157.6	M2002L	M2002R	H1088T	H1088B	BK-015	G5-U015	1073.7	1965.5	T2-M	28F
91	G5-U015	23	1088.7	2002.5	2157.6	M2002L	M2002R	H1088T	H1088B	BK-015	G5-U015	1073.7	1965.5	T2-M	53F
92	G5-U015	1	1088.7	2002.5	2157.6	M2002L	M2002R	H1088T	H1088B	BK-015	G5-U015	1073.7	1965.5	T2-M	55F
93	G5-U016	1	1122.5	2250	2394.1	M2250L	M2250R	H1122T	H1122B	BK-016	G5-U016	1107.5	2213	T2-M	06F
94	G5-U016	1	1122.5	2250	2394.1	M2250L	M2250R	H1122T	H1122B	BK-016	G5-U016	1107.5	2213	T2-M	07F
95	G5-U016	15	1122.5	2250	2394.1	M2250L	M2250R	H1122T	H1122B	BK-016	G5-U016	1107.5	2213	T2-M	09~26F
96	G5-U016	1	1122.5	2250	2394.1	M2250L	M2250R	H1122T	H1122B	BK-016	G5-U016	1107.5	2213	T2-M	28F
97	G5-U016	23	1122.5	2250	2394.1	M2250L	M2250R	H1122T	H1122B	BK-016	G5-U016	1107.5	2213	T2-M	53F
98	G5-U016	1	1122.5	2250	2394.1	M2250L	M2250R	H1122T	H1122B	BK-016	G5-U016	1107.5	2213	T2-M	55F
99	G5-U017	3	1130.8	2250	2397.7	M2250L	M2250R	H1130T	H1130B	BK-017	G5-U017	1115.8	2213	T2-M	06F
100	G5-U017	3	1130.8	2250	2397.7	M2250L	M2250R	H1130T	H1130B	BK-017	G5-U017	1115.8	2213	T2-M	07F
101	G5-U017	45	1130.8	2250	2397.7	M2250L	M2250R	H1130T	H1130B	BK-017	G5-U017	1115.8	2213	T2-M	09~26F
102	G5-U017	3	1130.8	2250	2397.7	M2250L	M2250R	H1130T	H1130B	BK-017	G5-U017	1115.8	2213	T2-M	28F
103	G5-U017	69	1130.8	2250	2397.7	M2250L	M2250R	H1130T	H1130B	BK-017	G5-U017	1115.8	2213	T2-M	53F
104	G5-U017	3	1130.8	2250	2397.7	M2250L	M2250R	H1130T	H1130B	BK-017	G5-U017	1115.8	2213	T2-M	55F
105	G5-U018	1	717.5	2250	2249.3	M2250L	M2250R	H717T	H717B	BK-018	G5-U018	702.5	2213	T2-M	06F
106	G5-U018	1	717.5	2250	2249.3	M2250L	M2250R	H717T	H717B	BK-018	G5-U018	702.5	2213	T2-M	07F

名称	小单元组装图 (数据表)	制图	JH	2019.4.22	修改			
材料	见组装编号	复核	DL	2019.4.23	日期			
颜色		批准			图号	G5-U001 (3 of 5)		

美特铝质 有限公司
MIDI Aluminium Fabricator Ltd.

工程号	J-837	地盘	观塘裕民坊

序号	组装编号	数量	W	H	见光位对角线	左企编号	右企编号	顶横编号	底横编号	背板编号	玻璃编号	玻璃宽度	玻璃高度	使用位置	楼层
107	G5-U018	15	717.5	2250	2249.3	M2250L	M2250R	H717T	H717B	BK-018	G5-U018	702.5	2213	T2-M	09~26F
108	G5-U018	1	717.5	2250	2249.3	M2250L	M2250R	H717T	H717B	BK-018	G5-U018	702.5	2213	T2-M	28F
109	G5-U018	23	717.5	2250	2249.3	M2250L	M2250R	H717T	H717B	BK-018	G5-U018	702.5	2213	T2-M	53F
110	G5-U018	1	717.5	2250	2249.3	M2250L	M2250R	H717T	H717B	BK-018	G5-U018	702.5	2213	T2-M	55F
111	G5-U019	1	717.5	2250	2249.3	M2250L	M2250R	H717T	H717B	BK-019	G5-U019	702.5	2213	T3-A	06F
112	G5-U019	1	717.5	2250	2249.3	M2250L	M2250R	H717T	H717B	BK-019	G5-U019	702.5	2213	T3-B	06F
113	G5-U019	1	717.5	2250	2249.3	M2250L	M2250R	H717T	H717B	BK-019	G5-U019	702.5	2213	T3-A	07F
114	G5-U019	1	717.5	2250	2249.3	M2250L	M2250R	H717T	H717B	BK-019	G5-U019	702.5	2213	T3-B	07F
115	G5-U019	15	717.5	2250	2249.3	M2250L	M2250R	H717T	H717B	BK-019	G5-U019	702.5	2213	T3-A	09~26F
116	G5-U019	15	717.5	2250	2249.3	M2250L	M2250R	H717T	H717B	BK-019	G5-U019	702.5	2213	T3-B	09~26F
117	G5-U019	1	717.5	2250	2249.3	M2250L	M2250R	H717T	H717B	BK-019	G5-U019	702.5	2213	T3-A	28F
118	G5-U019	1	717.5	2250	2249.3	M2250L	M2250R	H717T	H717B	BK-019	G5-U019	702.5	2213	T3-B	28F
119	G5-U019	21	717.5	2250	2249.3	M2250L	M2250R	H717T	H717B	BK-019	G5-U019	702.5	2213	T3-A	29~51F
120	G5-U019	21	717.5	2250	2249.3	M2250L	M2250R	H717T	H717B	BK-019	G5-U019	702.5	2213	T3-B	29~51F
121	G5-U019	1	717.5	2250	2249.3	M2250L	M2250R	H717T	H717B	BK-019	G5-U019	702.5	2213	T3-A	52F
122	G5-U019	1	717.5	2250	2249.3	M2250L	M2250R	H717T	H717B	BK-019	G5-U019	702.5	2213	T3-B	52F
123	G5-U020	1	850	2250	2289.8	M2250L	M2250R	H850T	H850B	BK-020	G5-U020	835	2213	T3-A	06F
124	G5-U020	1	850	2250	2289.8	M2250L	M2250R	H850T	H850B	BK-020	G5-U020	835	2213	T3-B	06F
125	G5-U020	1	850	2250	2289.8	M2250L	M2250R	H850T	H850B	BK-020	G5-U020	835	2213	T3-A	07F
126	G5-U020	1	850	2250	2289.8	M2250L	M2250R	H850T	H850B	BK-020	G5-U020	835	2213	T3-B	07F
127	G5-U020	15	850	2250	2289.8	M2250L	M2250R	H850T	H850B	BK-020	G5-U020	835	2213	T3-A	09~26F
128	G5-U020	15	850	2250	2289.8	M2250L	M2250R	H850T	H850B	BK-020	G5-U020	835	2213	T3-B	09~26F
129	G5-U020	1	850	2250	2289.8	M2250L	M2250R	H850T	H850B	BK-020	G5-U020	835	2213	T3-A	28F
130	G5-U020	1	850	2250	2289.8	M2250L	M2250R	H850T	H850B	BK-020	G5-U020	835	2213	T3-B	28F
131	G5-U020	21	850	2250	2289.8	M2250L	M2250R	H850T	H850B	BK-020	G5-U020	835	2213	T3-A	29~51F
132	G5-U020	21	850	2250	2289.8	M2250L	M2250R	H850T	H850B	BK-020	G5-U020	835	2213	T3-B	29~51F
133	G5-U020	1	850	2250	2289.8	M2250L	M2250R	H850T	H850B	BK-020	G5-U020	835	2213	T3-A	52F
134	G5-U020	1	850	2250	2289.8	M2250L	M2250R	H850T	H850B	BK-020	G5-U020	835	2213	T3-B	52F
135	G5-U021	3	826.6	2250	2282.1	M2250L	M2250R	H826T	H826B	BK-021	G5-U021	811.6	2213	T3-F	06F
136	G5-U021	3	826.6	2250	2282.1	M2250L	M2250R	H826T	H826B	BK-021	G5-U021	811.6	2213	T3-F	07F
137	G5-U021	45	826.6	2250	2282.1	M2250L	M2250R	H826T	H826B	BK-021	G5-U021	811.6	2213	T3-F	09~26F
138	G5-U021	3	826.6	2250	2282.1	M2250L	M2250R	H826T	H826B	BK-021	G5-U021	811.6	2213	T3-F	28F
139	G5-U021	63	826.6	2250	2282.1	M2250L	M2250R	H826T	H826B	BK-021	G5-U021	811.6	2213	T3-F	29~51F
140	G5-U021	3	826.6	2250	2282.1	M2250L	M2250R	H826T	H826B	BK-021	G5-U021	811.6	2213	T3-F	52F
141	G5-U022	1	717.5	2250	2249.3	M2250L	M2250R	H717T	H717B	BK-022	G5-U022	702.5	2213	T3-F	06F
142	G5-U022	1	717.5	2250	2249.3	M2250L	M2250R	H717T	H717B	BK-022	G5-U022	702.5	2213	T3-F	07F
143	G5-U022	15	717.5	2250	2249.3	M2250L	M2250R	H717T	H717B	BK-022	G5-U022	702.5	2213	T3-F	09~26F
144	G5-U022	1	717.5	2250	2249.3	M2250L	M2250R	H717T	H717B	BK-022	G5-U022	702.5	2213	T3-F	28F
145	G5-U022	21	717.5	2250	2249.3	M2250L	M2250R	H717T	H717B	BK-022	G5-U022	702.5	2213	T3-F	29~51F
146	G5-U022	1	717.5	2250	2249.3	M2250L	M2250R	H717T	H717B	BK-022	G5-U022	702.5	2213	T3-F	52F
147	G5-U023	1	917.5	2250	2313.1	M2250L	M2250R	H917T	H917B	BK-023	G5-U023	902.5	2213	T5-L	06F
148	G5-U023	1	917.5	2250	2313.1	M2250L	M2250R	H917T	H917B	BK-023	G5-U023	902.5	2213	T5-M	06F
149	G5-U023	1	917.5	2250	2313.1	M2250L	M2250R	H917T	H917B	BK-023	G5-U023	902.5	2213	T5-L	07F
150	G5-U023	1	917.5	2250	2313.1	M2250L	M2250R	H917T	H917B	BK-023	G5-U023	902.5	2213	T5-M	07F
151	G5-U023	15	917.5	2250	2313.1	M2250L	M2250R	H917T	H917B	BK-023	G5-U023	902.5	2213	T5-L	09~26F
152	G5-U023	15	917.5	2250	2313.1	M2250L	M2250R	H917T	H917B	BK-023	G5-U023	902.5	2213	T5-M	09~26F
153	G5-U023	1	917.5	2250	2313.1	M2250L	M2250R	H917T	H917B	BK-023	G5-U023	902.5	2213	T5-L	28F
154	G5-U023	1	917.5	2250	2313.1	M2250L	M2250R	H917T	H917B	BK-023	G5-U023	902.5	2213	T5-M	28F
155	G5-U023	19	917.5	2250	2313.1	M2250L	M2250R	H917T	H917B	BK-023	G5-U023	902.5	2213	T5-L	29~49F
156	G5-U023	19	917.5	2250	2313.1	M2250L	M2250R	H917T	H917B	BK-023	G5-U023	902.5	2213	T5-M	29~49F
157	G5-U023	1	917.5	2250	2313.1	M2250L	M2250R	H917T	H917B	BK-023	G5-U023	902.5	2213	T5-L	50F
158	G5-U023	1	917.5	2250	2313.1	M2250L	M2250R	H917T	H917B	BK-023	G5-U023	902.5	2213	T5-M	50F
159	G5-U024	1	717.5	2250	2249.3	M2250L	M2250R	H717T	H717B	BK-024	G5-U024	702.5	2213	T5-A	06F

名称	小单元组装图 (数据表)	制图	JH	2019.4.22	修改			
材料	见组装编号	复核	DL	2019.4.23	日期			
颜色		批准			图号	G5-U001 (4 of 5)		

EG-DWG3

美特铝质有限公司
MIDI Aluminium Fabricator Ltd.

工程号	J-837	地盘	观塘裕民坊

序号	组装编号	数量	W	H	见光位对角线	左企编号	右企编号	顶横编号	底横编号	背板编号	玻璃编号	玻璃宽度	玻璃高度	使用位置	楼层
160	G5-U024	1	717.5	2250	2249.3	M2250L	M2250R	H717T	H717B	BK-024	G5-U024	702.5	2213	T5-A	07F
161	G5-U024	15	717.5	2250	2249.3	M2250L	M2250R	H717T	H717B	BK-024	G5-U024	702.5	2213	T5-A	09~26F
162	G5-U024	1	717.5	2250	2249.3	M2250L	M2250R	H717T	H717B	BK-024	G5-U024	702.5	2213	T5-A	28F
163	G5-U024	19	717.5	2250	2249.3	M2250L	M2250R	H717T	H717B	BK-024	G5-U024	702.5	2213	T5-A	29~49F
164	G5-U024	1	717.5	2250	2249.3	M2250L	M2250R	H717T	H717B	BK-024	G5-U024	702.5	2213	T5-A	50F
165	G5-U024	1	717.5	2250	2249.3	M2250L	M2250R	H717T	H717B	BK-024	G5-U024	702.5	2213	T5-A	51F
166	G5-U025	4	816.8	2250	2279	M2250L	M2250R	H816T	H816B	BK-025	G5-U025	801.8	2213	T5-A	06F
167	G5-U025	4	816.8	2250	2279	M2250L	M2250R	H816T	H816B	BK-025	G5-U025	801.8	2213	T5-A	07F
168	G5-U025	60	816.8	2250	2279	M2250L	M2250R	H816T	H816B	BK-025	G5-U025	801.8	2213	T5-A	09~26F
169	G5-U025	4	816.8	2250	2279	M2250L	M2250R	H816T	H816B	BK-025	G5-U025	801.8	2213	T5-A	28F
170	G5-U025	76	816.8	2250	2279	M2250L	M2250R	H816T	H816B	BK-025	G5-U025	801.8	2213	T5-A	29~49F
171	G5-U025	4	816.8	2250	2279	M2250L	M2250R	H816T	H816B	BK-025	G5-U025	801.8	2213	T5-A	50F
172	G5-U025	4	816.8	2250	2279	M2250L	M2250R	H816T	H816B	BK-025	G5-U025	801.8	2213	T5-A	51F
173	G5-U026	1	862.5	2250	2294	M2250L	M2250R	H862T	H862B	BK-026	G5-U026	847.5	2213	T5-H	06F
174	G5-U026	1	862.5	2250	2294	M2250L	M2250R	H862T	H862B	BK-026	G5-U026	847.5	2213	T5-H	07F
175	G5-U026	15	862.5	2250	2294	M2250L	M2250R	H862T	H862B	BK-026	G5-U026	847.5	2213	T5-H	09~26F
176	G5-U026	1	862.5	2250	2294	M2250L	M2250R	H862T	H862B	BK-026	G5-U026	847.5	2213	T5-H	28F
177	G5-U026	19	862.5	2250	2294	M2250L	M2250R	H862T	H862B	BK-026	G5-U026	847.5	2213	T5-H	29~49F
178	G5-U026	1	862.5	2250	2294	M2250L	M2250R	H862T	H862B	BK-026	G5-U026	847.5	2213	T5-H	50F
179	G5-U027	1	685	650	817.1	M650L	M650R	H685T	H685B	BK-027	G5-U027	670	613	T5-H	27F
180	G5-U028	1	862.5	650	954.1	M650L	M650R	H862T	H862B	BK-028	G5-U028	847.5	613	T5-H	27F
181	G5-U029	1	412.5	650	646.2	M650L	M650R	H412T	H412B	BK-029	G5-U029	397.5	613	T2-J	27F

名称	小单元组装图 (数据表)	制图	JH	2019.4.22	修改			
材料	见组装编号	复核	DL	2019.4.23	日期			
颜色		批准			图号	G5-U001 (5 of 5)		

EG-DWG3

美特铝质 有限公司
MIDI Aluminium Fabricator Ltd.

工程号	J-837	地盘	观塘裕民坊

物料编号	总数	使用位置	物料编号	总数	使用位置
H292B	1	G4-U225			
H292B	1	G4-U226			

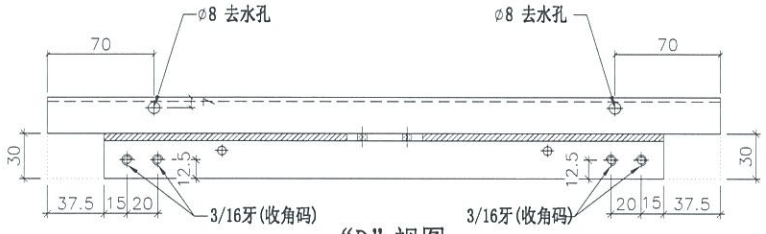

"D"视图

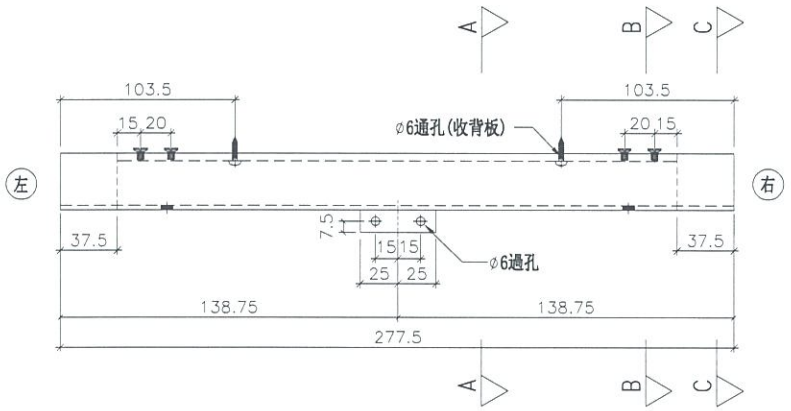

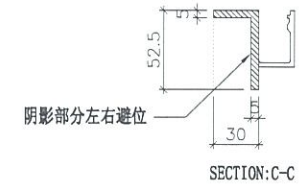

SECTION:C-C

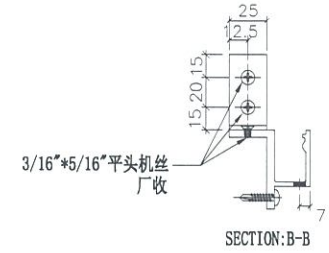

SECTION:B-B

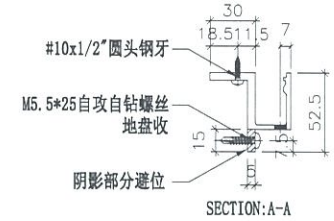

SECTION:A-A

Ⓓ

名称	底横拆图	制图	JH	2019.3.21	修改			
材料	X85606	复核	DL	2019.3.21	日期			
颜色	EC-DG-S332054 (3涂)	批准			图号	H292B		

EG-DWG3

美特铝质有限公司
MIDI Aluminium Fabricator Ltd.

工程号	J-837	地盘	观塘裕民坊

物料编号	总数	使用位置	物料编号	总数	使用位置
H292T	1	G4-U225			

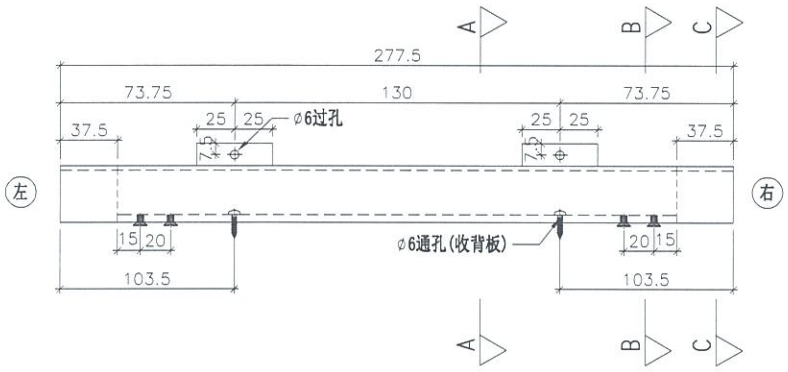

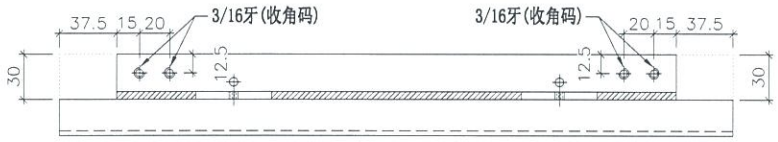

"D"视图

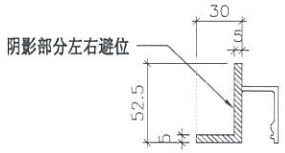

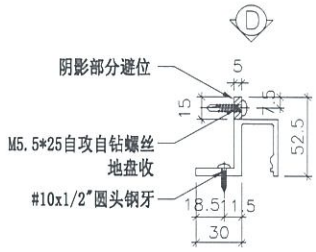

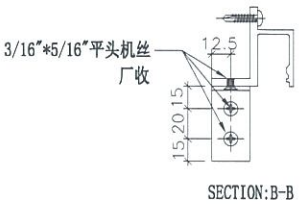

名称	顶横拆图	制图	JH	2019.3.21	修改			
材料	X85606	复核	DL	2019.3.21	日期			
颜色	EC-DG-S332054 (3涂)	批准			图号	H292T		

EG-DWG3

美特铝质有限公司
MIDI Aluminium Fabricator Ltd.

工程号	J-837	地盘	观塘裕民坊

物料编号	总数	使用位置
H412B	1	G4-U035
H412B	38	G4-U036
H412B	37	G4-U037
H412B	1	G4-U038

物料编号	总数	使用位置
H412B	1	G4-U039
H412B	1	G4-U040
H412B	1	G4-U041
H412B	41	G4-U227
H412B	41	G4-U228
H412B	1	G4-U229
H412B	1	G4-U230
H412B	1	G4-U231
H412B	1	G5-U029

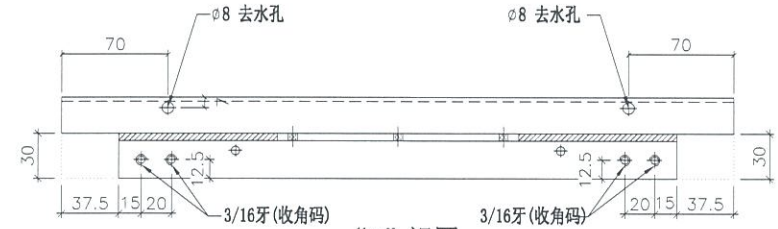

"D" 视图

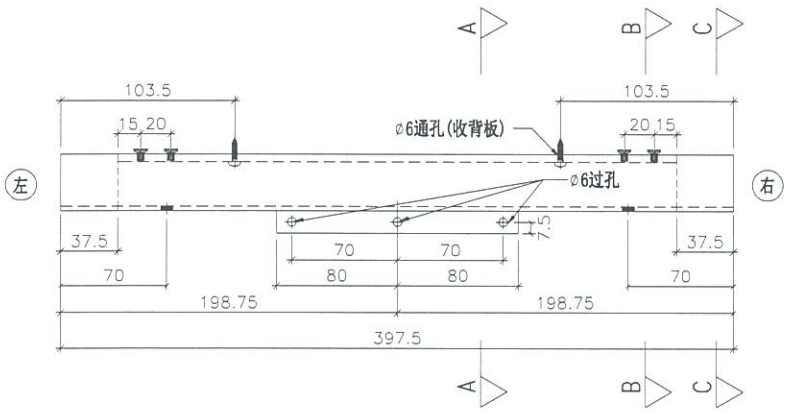

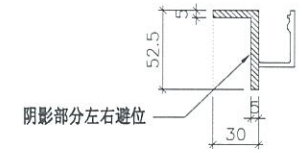

SECTION:C-C

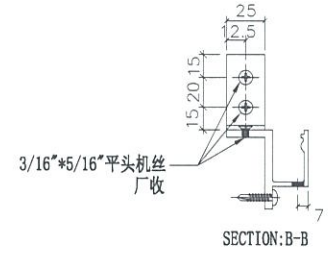

SECTION:B-B

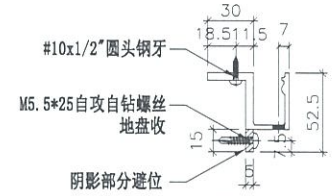

SECTION:A-A

D

名称	底横拆图	制图	JH	2019.3.21	修改			
材料	X85606	复核	DL	2019.3.21	日期			
颜色	EC-DG-S332054 (3涂)	批准			图号	H412B		

EG-DWG3

美特铝质有限公司
MIDI Aluminium Fabricator Ltd.

工程号	J-837	地盘	观塘裕民坊

物料编号	总数	使用位置
H412T	1	G4-U035
H412T	38	G4-U036
H412T	37	G4-U037
H412T	1	G4-U038

物料编号	总数	使用位置
H412T	1	G4-U039
H412T	1	G4-U040
H412T	1	G4-U041
H412T	1	G4-U226
H412T	41	G4-U227
H412T	41	G4-U228
H412T	1	G4-U229
H412T	1	G4-U230
H412T	1	G4-U231
H412T	1	G5-U029

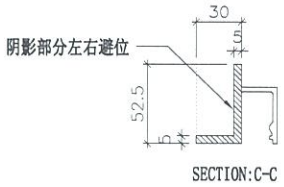

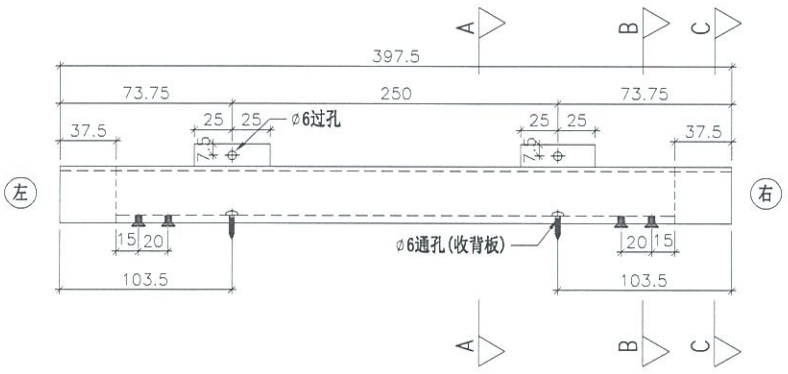

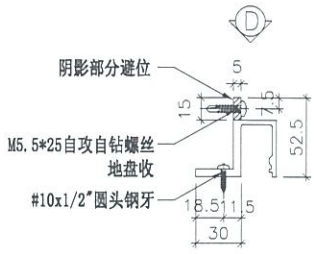

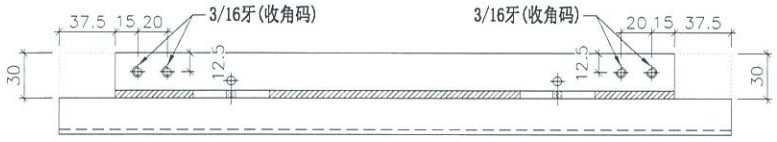

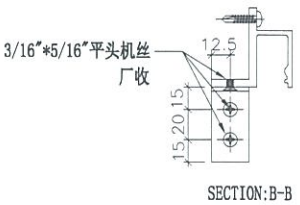

"D" 视图

名称	顶横拆图	制图	JH	2019.3.21	修改			
材料	X85606	复核	DL	2019.3.21	日期			
颜色	EC-DG-S332054 (3涂)	批准			图号	H412T		

EG-DWG3

美特铝质有限公司
MIDI Aluminium Fabricator Ltd.

工程号	J-837	地盘	观塘裕民坊

物料编号	总数	使用位置	物料编号	总数	使用位置
H634B	2	G4-U216	H634B	3	G4-U220
H634B	114	G4-U217	H634B	3	G4-U221
H634B	111	G4-U218	H634B	3	G4-U222
H634B	3	G4-U219			

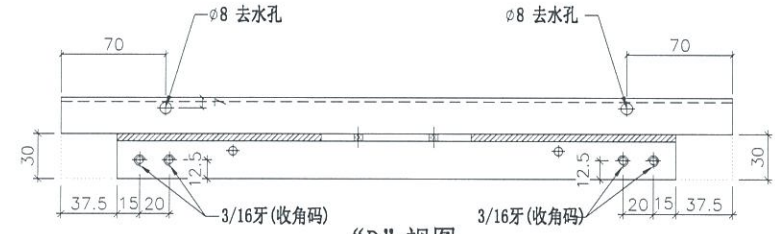

"D"视图

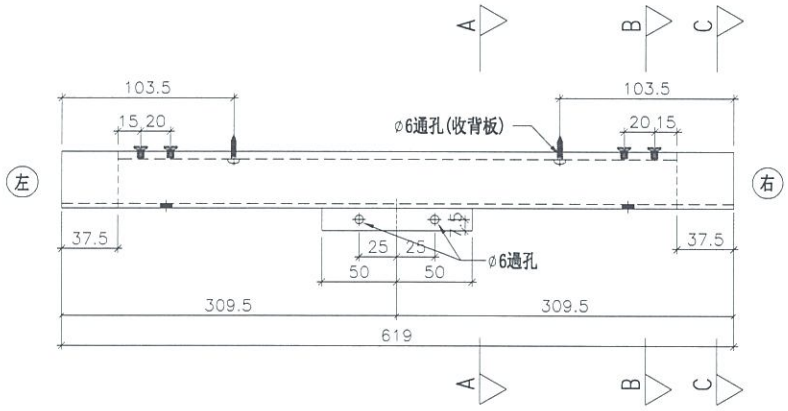

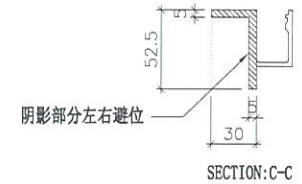

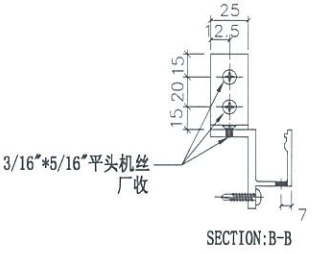

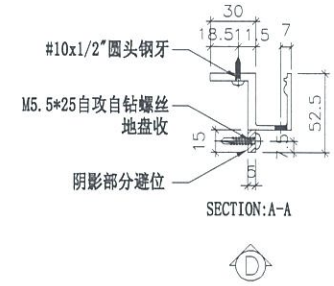

Ⓓ

名称	底横拆图	制图	JH	2019.3.21	修改			
材料	X85606	复核	DL	2019.3.21	日期			
颜色	EC-DG-S332054 (3涂)	批准			图号	H634B		

EG-DWG3

美特铝质有限公司
MIDI Aluminium Fabricator Ltd.

工程号	J-837	地盘	观塘裕民坊

物料编号	总数	使用位置	物料编号	总数	使用位置
H634T	2	G4-U216	H634T	3	G4-U220
H634T	114	G4-U217	H634T	3	G4-U221
H634T	111	G4-U218	H634T	3	G4-U222
H634T	3	G4-U219			

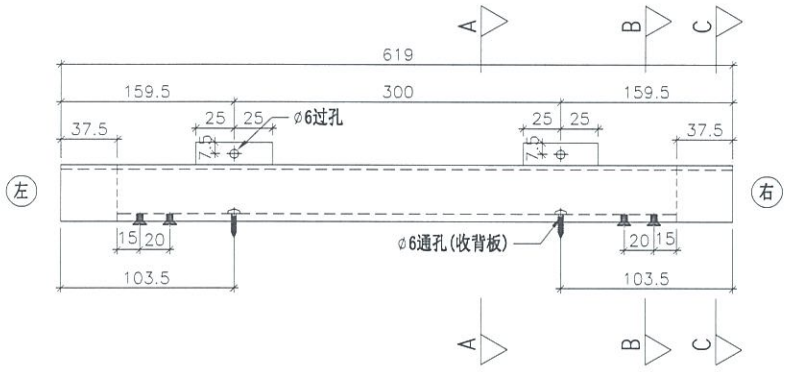

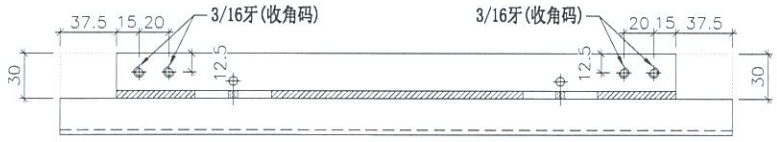

"D"视图

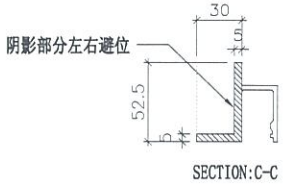

SECTION:C-C

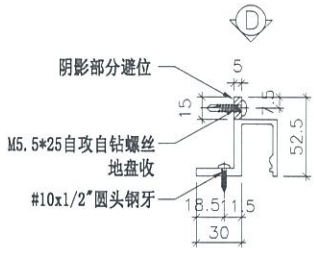

SECTION:A-A

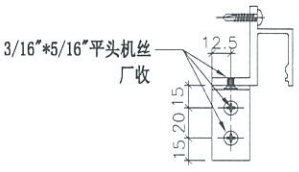

SECTION:B-B

名称	顶横拆图	制图	JH	2019.3.21	修改			
材料	X85606	复核	DL	2019.3.21	日期			
颜色	EC-DG-S332054 (3涂)	批准			图号	H634T		

EG-DWG3

美特铝质有限公司
MIDI Aluminium Fabricator Ltd.

工程号	J-837	地盘	观塘裕民坊

物料编号	总数	使用位置
H662B	42	G4-U071
H662B	41	G4-U072
H662B	1	G4-U073

物料编号	总数	使用位置
H662B	1	G4-U074
H662B	1	G4-U075
H662B	1	G4-U076

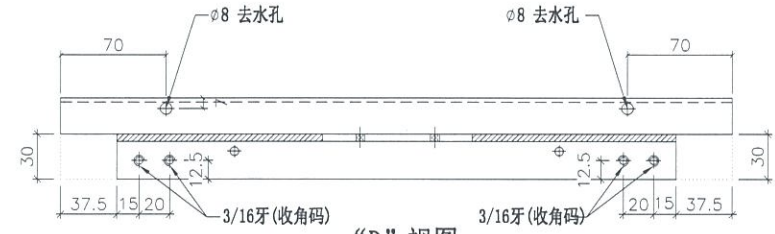

"D" 视图

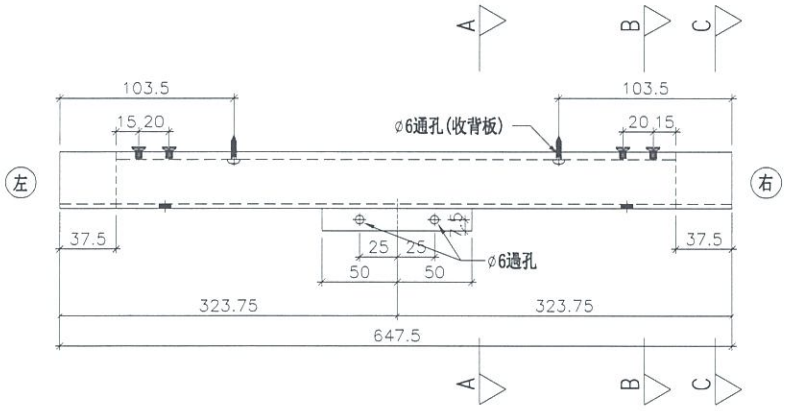

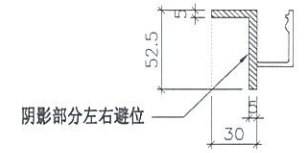

SECTION:C-C

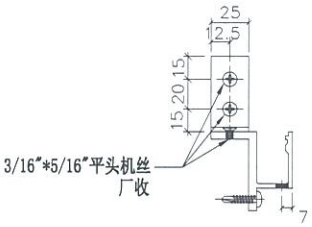

SECTION:B-B

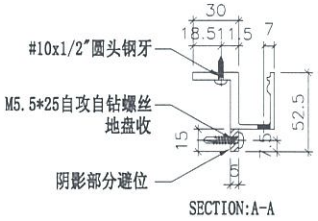

SECTION:A-A

Ⓓ

名称	底横拆图	制图	JH	2019.3.21	修改			
材料	X85606	复核	DL	2019.3.21	日期			
颜色	EC-DG-S332054 (3涂)	批准			图号	H662B		

EG-DWG3

美特铝质有限公司
MIDI Aluminium Fabricator Ltd.

工程号	J-837	地盘	观塘裕民坊

物料编号	总数	使用位置	物料编号	总数	使用位置
H662T	42	G4-U071	H662T	1	G4-U074
H662T	41	G4-U072	H662T	1	G4-U075
H662T	1	G4-U073	H662T	1	G4-U076

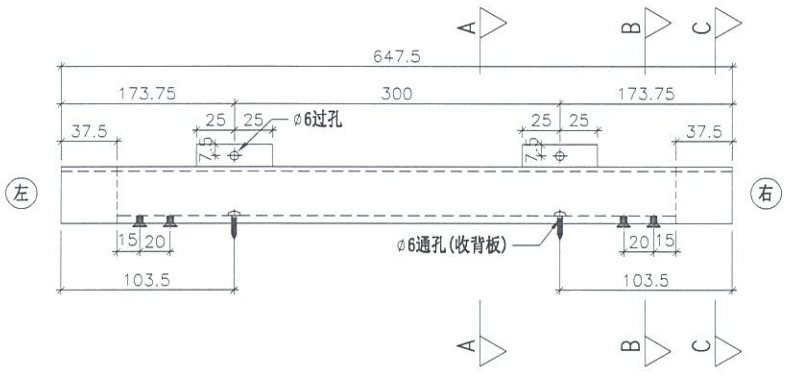

"D"视图

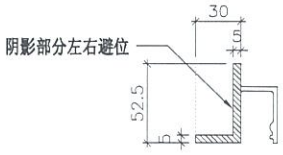

SECTION:C-C

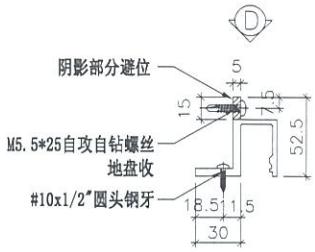

SECTION:A-A

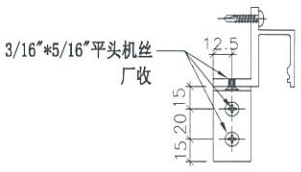

SECTION:B-B

名称	顶横拆图	制图	JH	2019.3.21	修改			
材料	X85606	复核	DL	2019.3.21	日期			
颜色	EC-DG-S332054 (3涂)	批准			图号	H662T		

EG-DWG3

美特铝质有限公司
MIDI Aluminium Fabricator Ltd.

工程号	J-837	地盘	观塘裕民坊

物料编号	总数	使用位置	物料编号	总数	使用位置
H676B	3	G4-U209	H676B	3	G4-U213
H676B	114	G4-U210	H676B	3	G4-U214
H676B	111	G4-U211	H676B	3	G4-U215
H676B	3	G4-U212			

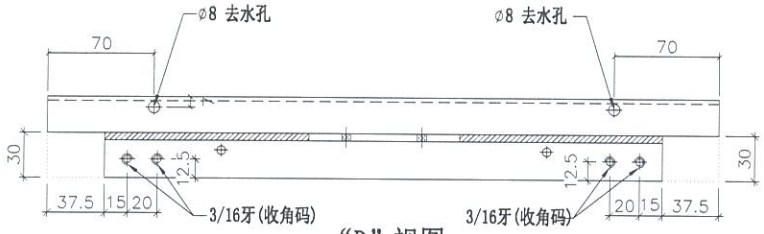

"D" 视图

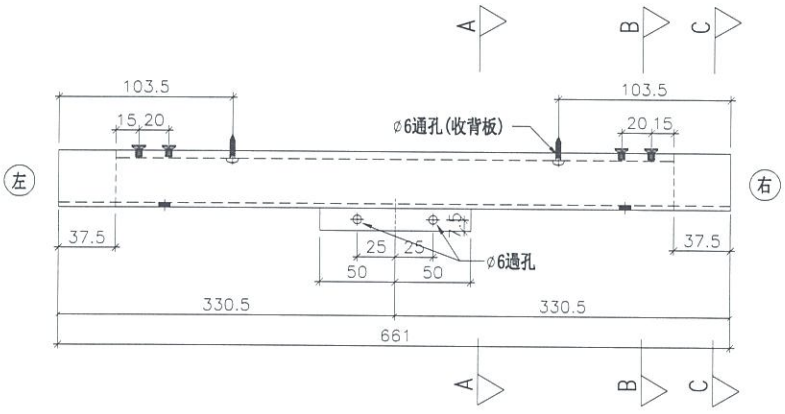

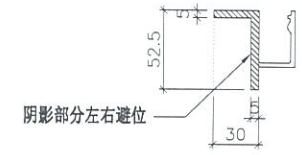

SECTION:C-C

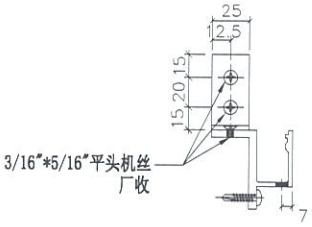

SECTION:B-B

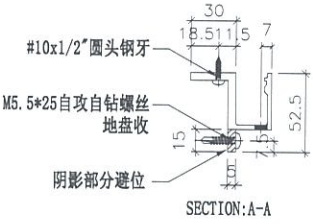

SECTION:A-A

Ⓓ

名称	底横拆图	制图	JH	2019.3.21	修改			
材料	X85606	复核	DL	2019.3.21	日期			
颜色	EC-DG-S332054 (3涂)	批准			图号	H676B		

EG-DWG3

美特铝质有限公司
MIDI Aluminium Fabricator Ltd.

工程号	J-837	地盘	观塘裕民坊

物料编号	总数	使用位置	物料编号	总数	使用位置
H676T	3	G4-U209	H676T	3	G4-U213
H676T	114	G4-U210	H676T	3	G4-U214
H676T	111	G4-U211	H676T	3	G4-U215
H676T	3	G4-U212			

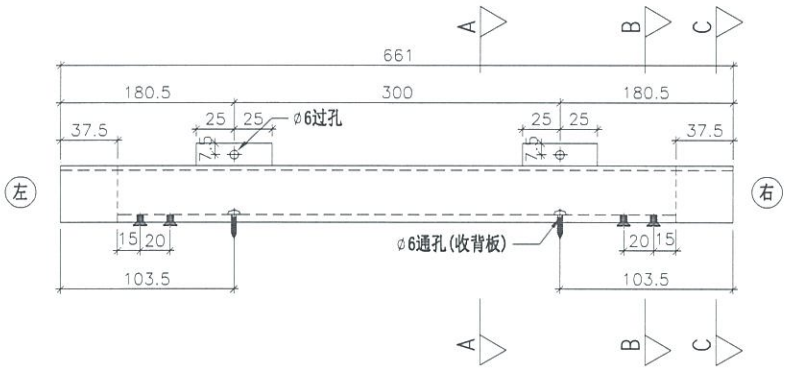

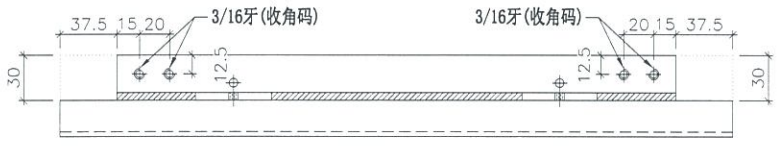

"D"视图

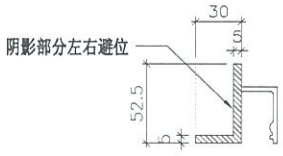

SECTION:C-C

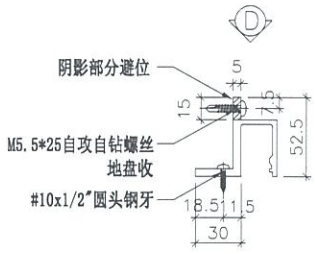

SECTION:A-A

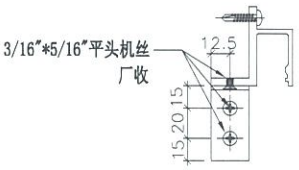

SECTION:B-B

名称	顶横拆图	制图	JH	2019.3.21	修改			
材料	X85606	复核	DL	2019.3.21	日期			
颜色	EC-DG-S332054 (3涂)	批准			图号	H676T		

EG-DWG3

美特铝质有限公司
MIDI Aluminium Fabricator Ltd.

工程号	J-837	地盘	观塘裕民坊

图纸空间有限，尺寸数量见附页

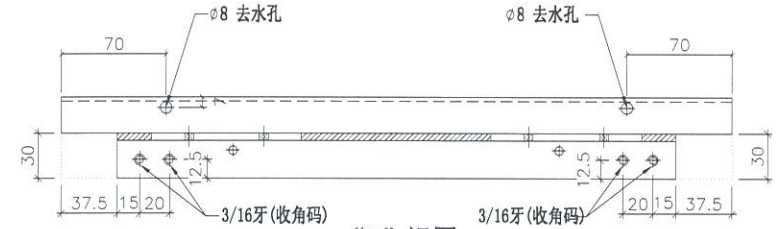

"D" 视图

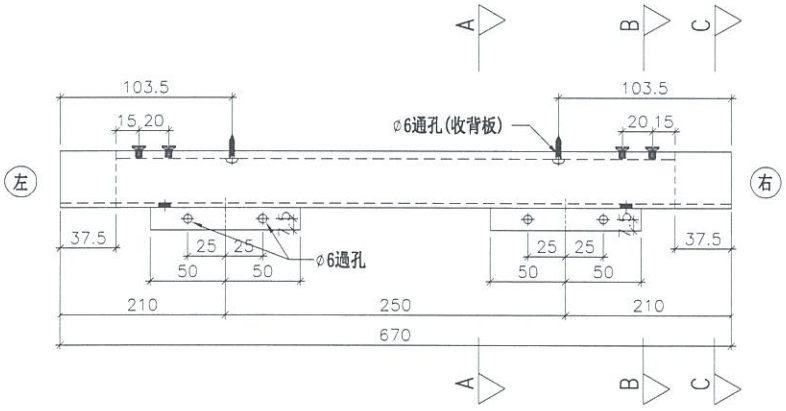

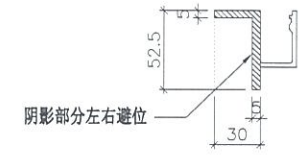

SECTION:C-C

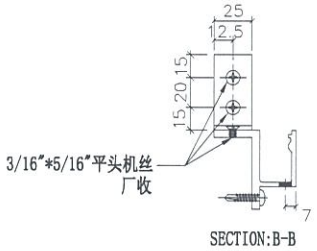

SECTION:B-B

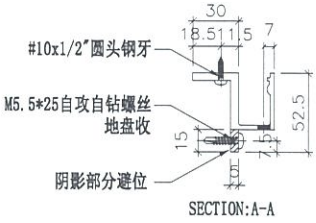

SECTION:A-A

Ⓓ

名称	底横拆图	制图	JH	2019.3.21	修改			
材料	X85606	复核	DL	2019.3.21	日期			
颜色	EC-DG-S332054 (3涂)	批准			图号	H685B (1 of 2)		

EG-DWG3

美特铝质有限公司
MIDI Aluminium Fabricator Ltd.

工程号	J-837	地盘	观塘裕民坊

物料编号	总数	使用位置	物料编号	总数	使用位置
H685B	38	G4-U060			
H685B	37	G4-U061			
H685B	1	G4-U062			
H685B	1	G4-U063			
H685B	1	G4-U064			
H685B	1	G4-U065			
H685B	42	G4-U124			
H685B	41	G4-U125			
H685B	1	G4-U126			
H685B	1	G4-U127			
H685B	1	G4-U128			
H685B	1	G4-U129			
H685B	40	G4-U157			
H685B	39	G4-U158			
H685B	1	G4-U159			
H685B	1	G4-U160			
H685B	1	G4-U161			
H685B	1	G4-U162			
H685B	39	G4-U185			
H685B	37	G4-U186			
H685B	1	G4-U187			
H685B	1	G4-U188			
H685B	1	G4-U189			
H685B	1	G4-U190			
H685B	1	G4-U191			
H685B	38	G4-U198			
H685B	37	G4-U199			
H685B	1	G4-U201			
H685B	1	G4-U202			
H685B	1	G4-U203			
H685B	1	G5-U027			

名称	底横拆图 (数据表)	制图	JH	2019.3.21	修改			
材料	X85606	复核	DL	2019.3.21	日期			
颜色	EC-DG-S332054 (3涂)	批准			图号	H685B (2 of 2)		

EG-DWG3

美特铝质有限公司
MIDI Aluminium Fabricator Ltd.

工程号	J-837	地盘	观塘裕民坊

图纸空间有限，尺寸数量见附页

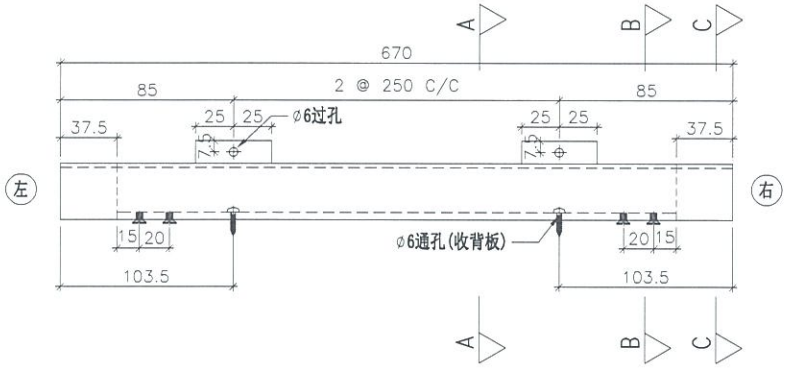

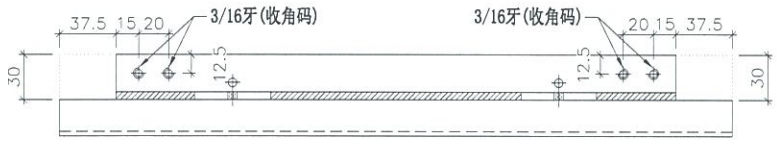

“D”视图

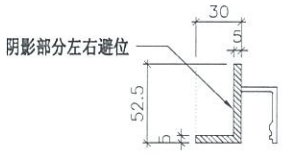

SECTION:C-C

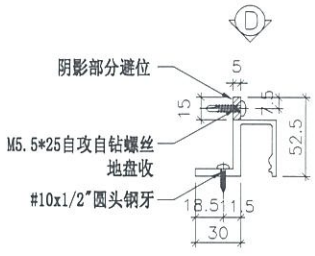

SECTION:A-A

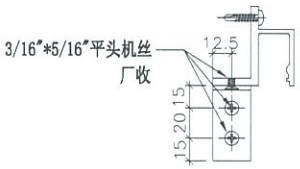

SECTION:B-B

名称	顶横拆图	制图	JH	2019.3.21	修改			
材料	X85606	复核	DL	2019.3.21	日期			
颜色	EC-DG-S332054 (3涂)	批准			图号	H685T (1 of 2)		

EG-DWG3

美特铝质 有限公司
MIDI Aluminium Fabricator Ltd.

工程号	J-837	地盘	观塘裕民坊

物料编号	总数	使用位置	物料编号	总数	使用位置
H685T	38	G4-U060			
H685T	37	G4-U061			
H685T	1	G4-U062			
H685T	1	G4-U063			
H685T	1	G4-U064			
H685T	1	G4-U065			
H685T	42	G4-U124			
H685T	41	G4-U125			
H685T	1	G4-U126			
H685T	1	G4-U127			
H685T	1	G4-U128			
H685T	1	G4-U129			
H685T	40	G4-U157			
H685T	39	G4-U158			
H685T	1	G4-U159			
H685T	1	G4-U160			
H685T	1	G4-U161			
H685T	1	G4-U162			
H685T	39	G4-U185			
H685T	37	G4-U186			
H685T	1	G4-U187			
H685T	1	G4-U188			
H685T	1	G4-U189			
H685T	1	G4-U190			
H685T	1	G4-U191			
H685T	38	G4-U198			
H685T	37	G4-U199			
H685T	1	G4-U201			
H685T	1	G4-U202			
H685T	1	G4-U203			
H685T	1	G5-U027			

名称	顶横拆图 (数据表)	制图	JH	2019.3.21	修改			
材料	X85606	复核	DL	2019.3.21	日期			
颜色	EC-DG-S332054 (3涂)	批准			图号	H685T (2 of 2)		

EG-DWG3

美特铝质有限公司
MIDI Aluminium Fabricator Ltd.

工程号	J-837	地盘	观塘裕民坊

物料编号	总数	使用位置	物料编号	总数	使用位置
H697B	1	G4-U042	H697B	1	G4-U046
H697B	38	G4-U043	H697B	1	G4-U047
H697B	37	G4-U044	H697B	1	G4-U048
H697B	1	G4-U045			

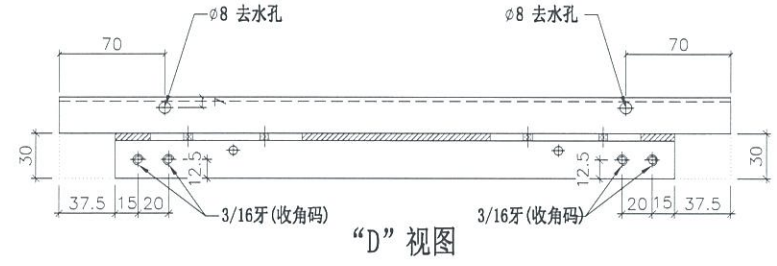

"D"视图

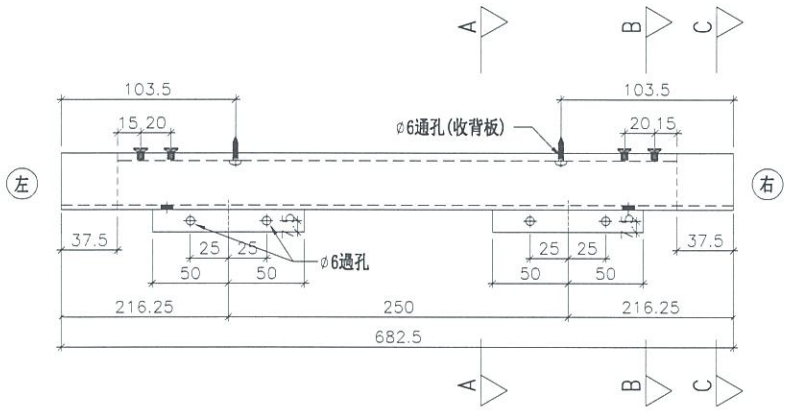

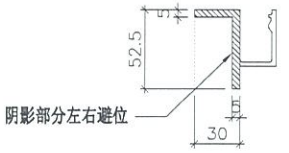

SECTION:C-C

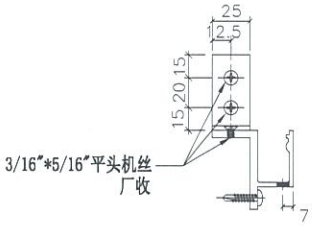

SECTION:B-B

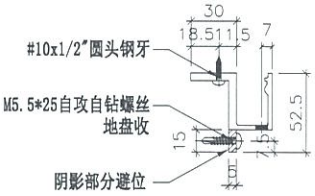

SECTION:A-A

Ⓓ

名称	底横拆图	制图	JH	2019.3.21	修改			
材料	X85606	复核	DL	2019.3.21	日期			
颜色	EC-DG-S332054 (3涂)	批准			图号	H697B		

EG-DWG3

美特铝质有限公司
MIDI Aluminium Fabricator Ltd.

工程号	J-837	地盘	观塘裕民坊

物料编号	总数	使用位置	物料编号	总数	使用位置
H697T	1	G4-U042	H697T	1	G4-U046
H697T	38	G4-U043	H697T	1	G4-U047
H697T	37	G4-U044	H697T	1	G4-U048
H697T	1	G4-U045			

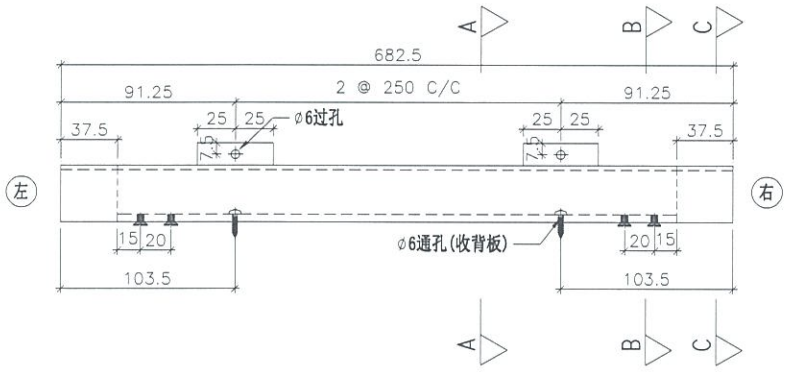

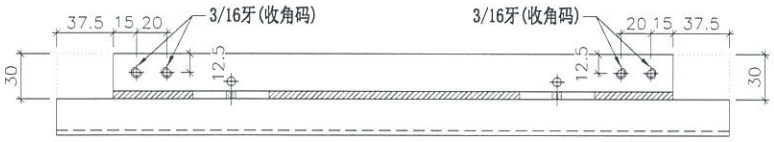

"D"视图

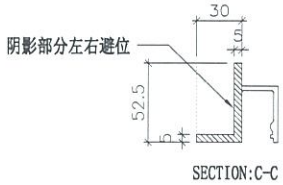

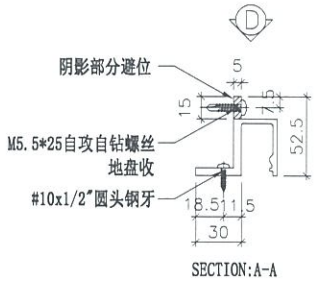

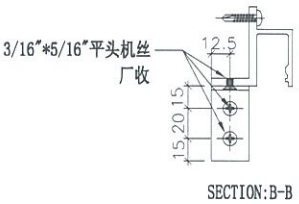

名称	顶横拆图	制图	JH	2019.3.21	修改			
材料	X85606	复核	DL	2019.3.21	日期			
颜色	EC-DG-S332054 (3涂)	批准			图号	H697T		

EG-DWG3

美特铝质有限公司
MIDI Aluminium Fabricator Ltd.

工程号	J-837	地盘	观塘裕民坊

图纸空间有限，尺寸数量见附页

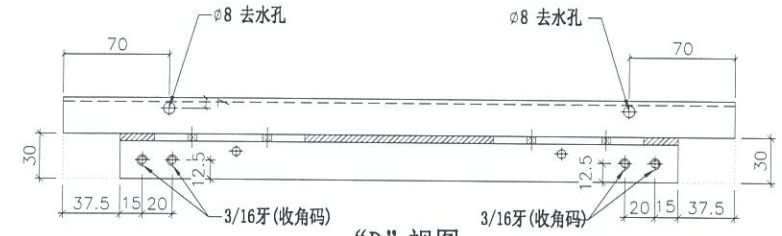

"D"视图

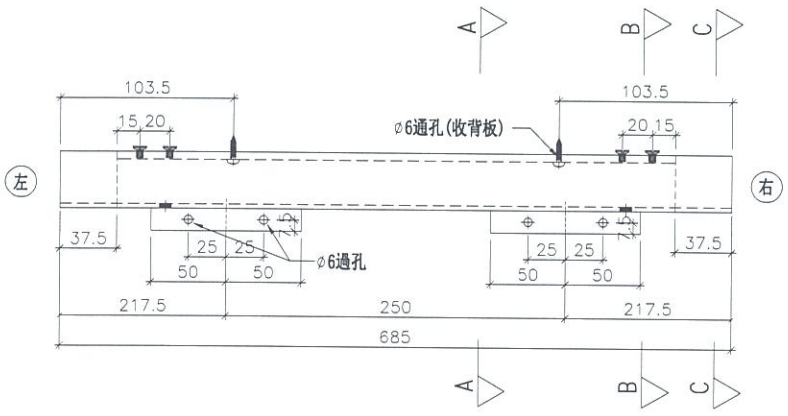

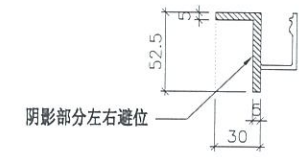

SECTION:C-C

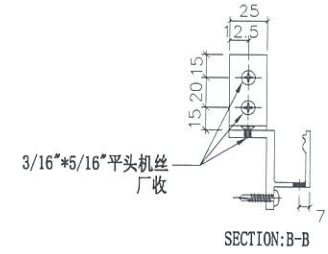

SECTION:B-B

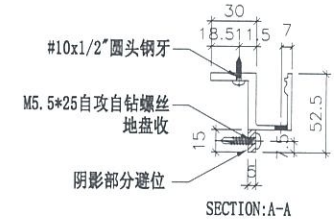

SECTION:A-A

D

名称	底横拆图	制图	JH	2019.3.21	修改			
材料	X85606	复核	DL	2019.3.21	日期			
颜色	EC-DG-S332054 (3涂)	批准			图号	H700B (1 of 2)		

EG-DWG3

美特铝质有限公司
MIDI Aluminium Fabricator Ltd.

工程号	J-837	地盘	观塘裕民坊

物料编号	总数	使用位置	物料编号	总数	使用位置
H700B	76	G4-U005			
H700B	74	G4-U006			
H700B	2	G4-U007			
H700B	2	G4-U008			
H700B	2	G4-U009			
H700B	2	G4-U010			
H700B	84	G4-U086			
H700B	82	G4-U087			
H700B	2	G4-U088			
H700B	2	G4-U089			
H700B	2	G4-U090			
H700B	2	G4-U091			
H700B	1	G4-U111			
H700B	42	G4-U112			
H700B	41	G4-U113			
H700B	1	G4-U114			
H700B	1	G4-U115			
H700B	1	G4-U116			
H700B	1	G4-U117			
H700B	40	G4-U151			
H700B	39	G4-U152			
H700B	1	G4-U153			
H700B	1	G4-U154			
H700B	1	G4-U155			
H700B	1	G4-U156			
H700B	76	G4-U173			
H700B	74	G4-U174			
H700B	2	G4-U175			
H700B	2	G4-U176			
H700B	2	G4-U177			
H700B	2	G4-U178			

名称	底横拆图 (数据表)	制图	JH	2019.3.21	修改			
材料	X85606	复核	DL	2019.3.21	日期			
颜色	EC-DG-S332054 (3涂)	批准			图号	H700B (2 of 2)		

EG-DWG3

美特铝质有限公司
MIDI Aluminium Fabricator Ltd.

工程号	J-837	地盘	观塘裕民坊

图纸空间有限，尺寸数量见附页

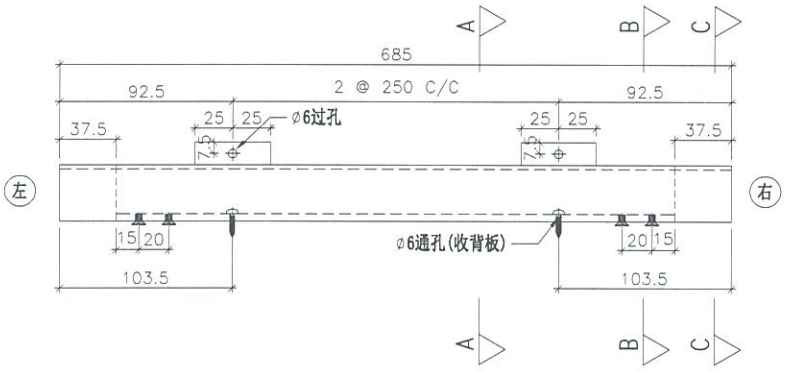

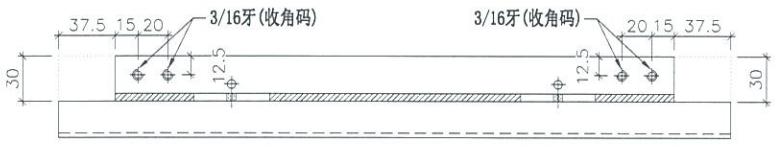

"D"视图

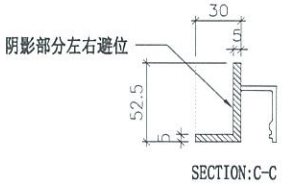

SECTION:C-C

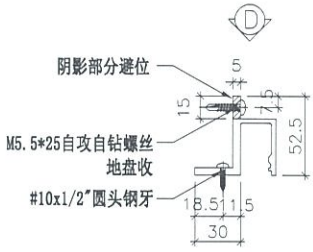

SECTION:A-A

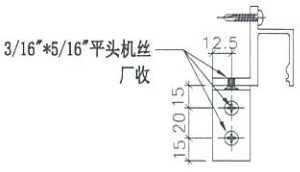

SECTION:B-B

名称	顶横拆图	制图	JH	2019.3.21	修改			
材料	X85606	复核	DL	2019.3.21	日期			
颜色	EC-DG-S332054 (3涂)	批准			图号	H700T (1 of 2)		

EG-DWG3

美特铝质有限公司
MIDI Aluminium Fabricator Ltd.

工程号	J-837	地盘	观塘裕民坊

物料编号	总数	使用位置
H700T	76	G4-U005
H700T	74	G4-U006
H700T	2	G4-U007
H700T	2	G4-U008
H700T	2	G4-U009
H700T	2	G4-U010
H700T	84	G4-U086
H700T	82	G4-U087
H700T	2	G4-U088
H700T	2	G4-U089
H700T	2	G4-U090
H700T	2	G4-U091
H700T	1	G4-U111
H700T	42	G4-U112
H700T	41	G4-U113
H700T	1	G4-U114
H700T	1	G4-U115
H700T	1	G4-U116
H700T	1	G4-U117
H700T	40	G4-U151
H700T	39	G4-U152
H700T	1	G4-U153
H700T	1	G4-U154
H700T	1	G4-U155
H700T	1	G4-U156
H700T	76	G4-U173
H700T	74	G4-U174
H700T	2	G4-U175
H700T	2	G4-U176
H700T	2	G4-U177
H700T	2	G4-U178

物料编号	总数	使用位置

名称	顶横拆图 (数据表)	制图	JH	2019.3.21	修改			
材料	X85606	复核	DL	2019.3.21	日期			
颜色	EC-DG-S332054 (3涂)	批准			图号	H700T (2 of 2)		

EG-DWG3

美特铝质有限公司
MIDI Aluminium Fabricator Ltd.

工程号	J-837	地盘	观塘裕民坊

物料编号	总数	使用位置	物料编号	总数	使用位置

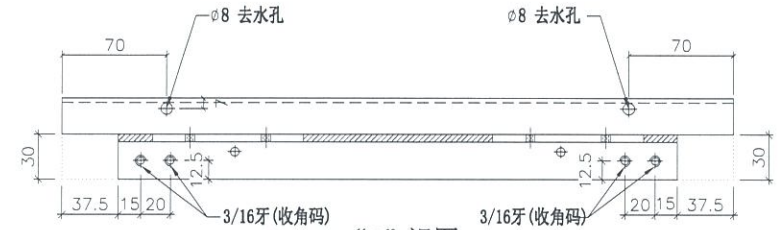

"D" 视图

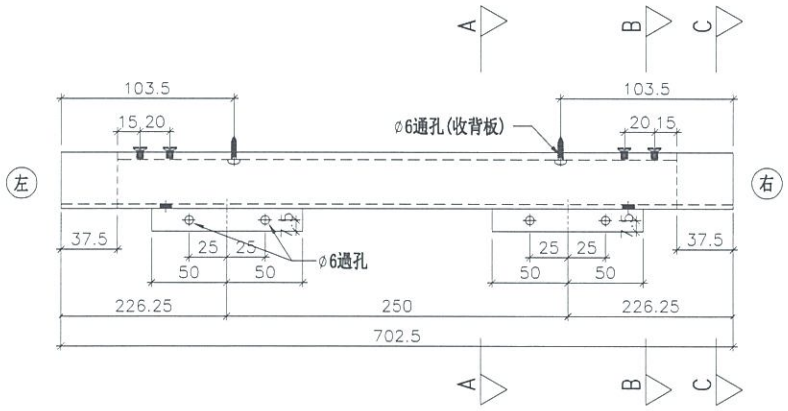

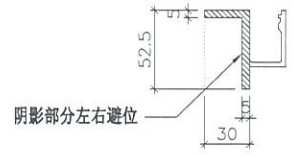

SECTION:C-C

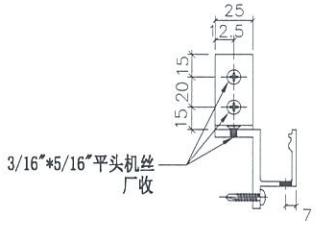

SECTION:B-B

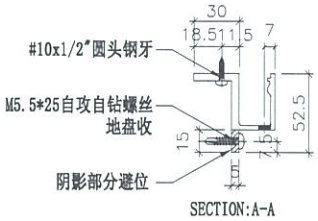

SECTION:A-A

Ⓓ

名称	底横拆图	制图	JH	2019.3.21	修改			
材料	X85606	复核	DL	2019.3.21	日期			
颜色	EC-DG-S332054 (3涂)	批准			图号	H717B (1 of 2)		

EG-DWG3

美特铝质有限公司
MIDI Aluminium Fabricator Ltd.

工程号	J-837	地盘	观塘裕民坊

物料编号	总数	使用位置	物料编号	总数	使用位置
H717B	74	G4-U001			
H717B	2	G4-U002			
H717B	2	G4-U003			
H717B	2	G4-U004			
H717B	1	G4-U011			
H717B	1	G4-U049			
H717B	37	G4-U050			
H717B	1	G4-U051			
H717B	1	G4-U052			
H717B	1	G4-U053			
H717B	1	G4-U054			
H717B	74	G4-U055			
H717B	2	G4-U056			
H717B	2	G4-U057			
H717B	2	G4-U058			
H717B	2	G4-U059			
H717B	82	G4-U081			
H717B	2	G4-U082			
H717B	2	G4-U083			
H717B	2	G4-U084			
H717B	2	G4-U085			
H717B	41	G4-U130			
H717B	1	G4-U131			
H717B	1	G4-U132			
H717B	1	G4-U133			
H717B	1	G4-U134			
H717B	78	G4-U135			
H717B	2	G4-U136			
H717B	2	G4-U137			
H717B	2	G4-U138			
H717B	2	G4-U139			
H717B	39	G4-U163			
H717B	1	G4-U164			
H717B	1	G4-U165			
H717B	1	G4-U166			
H717B	1	G4-U167			
H717B	37	G4-U179			
H717B	1	G4-U180			
H717B	1	G4-U181			
H717B	1	G4-U182			
H717B	1	G4-U183			
H717B	1	G4-U184			
H717B	76	G5-U001			
H717B	1	G5-U002			
H717B	38	G5-U008			
H717B	76	G5-U009			
H717B	84	G5-U013			
H717B	42	G5-U018			
H717B	80	G5-U019			
H717B	40	G5-U022			
H717B	39	G5-U024			

名称	底横拆图 (数据表)	制图	JH	2019.3.21	修改			
材料	X85606	复核	DL	2019.3.21	日期			
颜色	EC-DG-S332054 (3涂)	批准			图号	H717B (2 of 2)		

EG-DWG3

美特铝质有限公司
MIDI Aluminium Fabricator Ltd.

工程号	J-837	地盘	观塘裕民坊

图纸空间有限，尺寸数量见附页

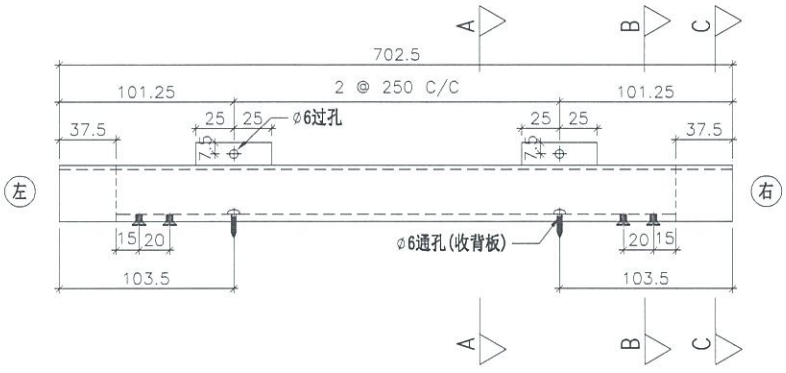

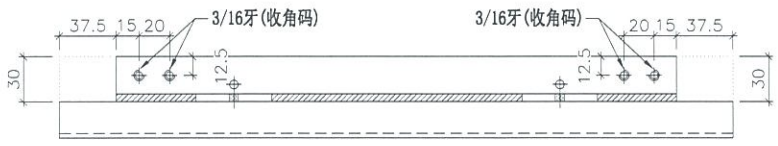

“D”视图

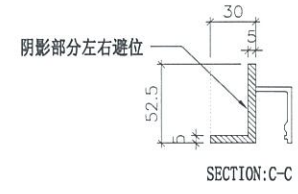

SECTION:C-C

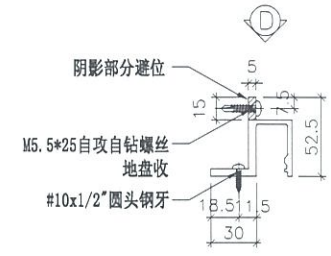

SECTION:A-A

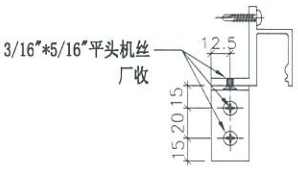

SECTION:B-B

名称	顶横拆图	制图	JH	2019.3.21	修改			
材料	X85606	复核	DL	2019.3.21	日期			
颜色	EC-DG-S332054 (3涂)	批准			图号	H717T (1 of 2)		

EG-DWG3

美特铝质有限公司
MIDI Aluminium Fabricator Ltd.

工程号	J-837	地盘	观塘裕民坊

物料编号	总数	使用位置	物料编号	总数	使用位置
H717T	74	G4-U001			
H717T	2	G4-U002			
H717T	2	G4-U003			
H717T	2	G4-U004			
H717T	1	G4-U011			
H717T	1	G4-U049			
H717T	37	G4-U050			
H717T	1	G4-U051			
H717T	1	G4-U052			
H717T	1	G4-U053			
H717T	1	G4-U054			
H717T	74	G4-U055			
H717T	2	G4-U056			
H717T	2	G4-U057			
H717T	2	G4-U058			
H717T	2	G4-U059			
H717T	82	G4-U081			
H717T	2	G4-U082			
H717T	2	G4-U083			
H717T	2	G4-U084			
H717T	2	G4-U085			
H717T	41	G4-U130			
H717T	1	G4-U131			
H717T	1	G4-U132			
H717T	1	G4-U133			
H717T	1	G4-U134			
H717T	78	G4-U135			
H717T	2	G4-U136			
H717T	2	G4-U137			
H717T	2	G4-U138			
H717T	2	G4-U139			
H717T	39	G4-U163			
H717T	1	G4-U164			
H717T	1	G4-U165			
H717T	1	G4-U166			
H717T	1	G4-U167			
H717T	37	G4-U179			
H717T	1	G4-U180			
H717T	1	G4-U181			
H717T	1	G4-U182			
H717T	1	G4-U183			
H717T	1	G4-U184			
H717T	76	G5-U001			
H717T	1	G5-U002			
H717T	38	G5-U008			
H717T	76	G5-U009			
H717T	84	G5-U013			
H717T	42	G5-U018			
H717T	80	G5-U019			
H717T	40	G5-U022			
H717T	39	G5-U024			

名称	顶横拆图 (数据表)	制图	JH	2019.3.21	修改			
材料	X85606	复核	DL	2019.3.21	日期			
颜色	EC-DG-S332054 (3涂)	批准			图号	H717T (2 of 2)		

EG-DWG3

美特铝质有限公司
MIDI Aluminium Fabricator Ltd.

工程号	J-837	地盘	观塘裕民坊

物料编号	总数	使用位置
H750B	37	G4-U066
H750B	1	G4-U067
H750B	1	G4-U068

物料编号	总数	使用位置
H750B	1	G4-U069
H750B	1	G4-U070
H750B	38	G5-U010

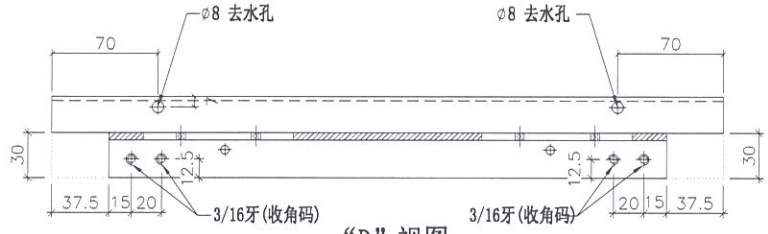

"D"视图

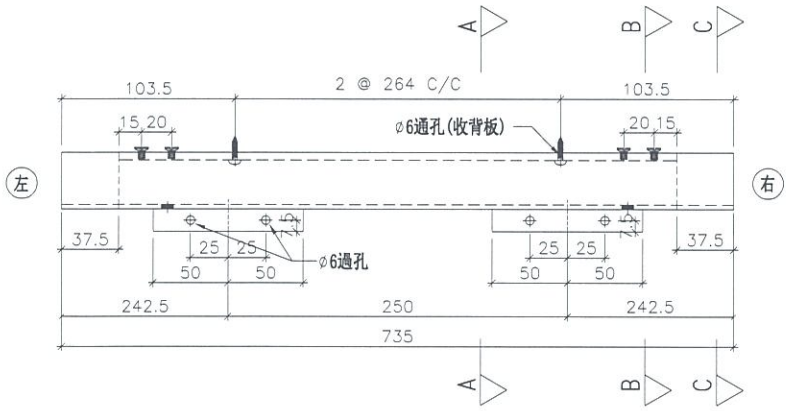

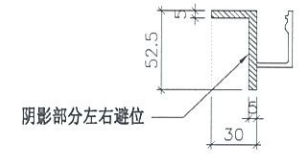

SECTION:C-C

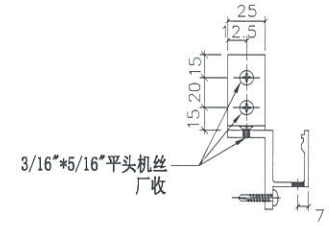

SECTION:B-B

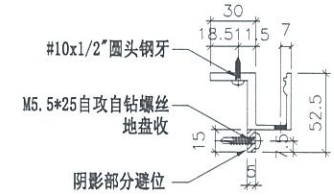

SECTION:A-A

Ⓓ

名称	底横拆图	制图	JH	2019.3.21	修改			
材料	X85606	复核	DL	2019.3.21	日期			
颜色	EC-DG-S332054 (3涂)	批准			图号	H750B		

EG-DWG3

美特铝质有限公司
MIDI Aluminium Fabricator Ltd.

工程号	J-837	地盘	观塘裕民坊

物料编号	总数	使用位置	物料编号	总数	使用位置
H750T	37	G4-U066	H750T	1	G4-U069
H750T	1	G4-U067	H750T	1	G4-U070
H750T	1	G4-U068	H750T	38	G5-U010

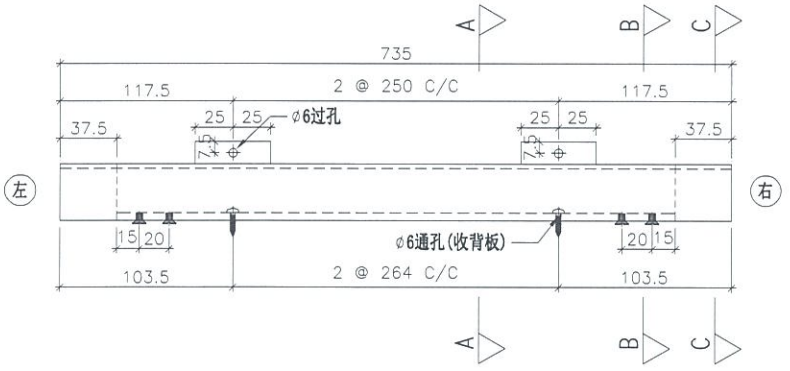

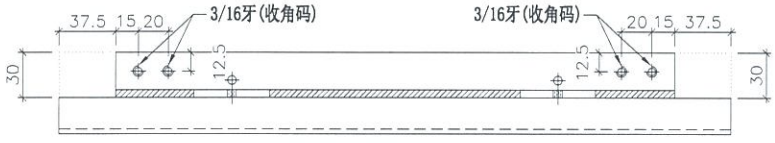

"D"视图

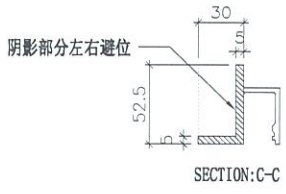

SECTION:C-C

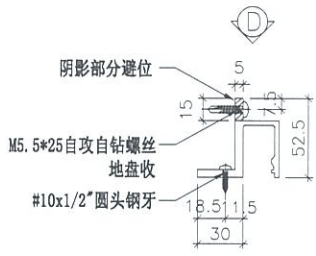

SECTION:A-A

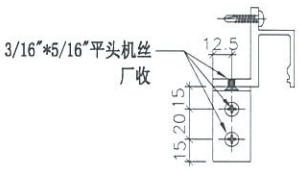

SECTION:B-B

名称	顶横拆图	制图	JH	2019.3.21	修改			
材料	X85606	复核	DL	2019.3.21	日期			
颜色	EC-DG-S332054 (3涂)	批准			图号	H750T		

EG-DWG3

美特铝质有限公司
MIDI Aluminium Fabricator Ltd.

工程号	J-837	地盘	观塘裕民坊

物料编号	总数	使用位置	物料编号	总数	使用位置
H816B	148	G4-U192	H816B	4	G4-U196
H816B	4	G4-U193	H816B	4	G4-U197
H816B	4	G4-U194	H816B	3	G4-U223
H816B	4	G4-U195	H816B	156	G5-U025

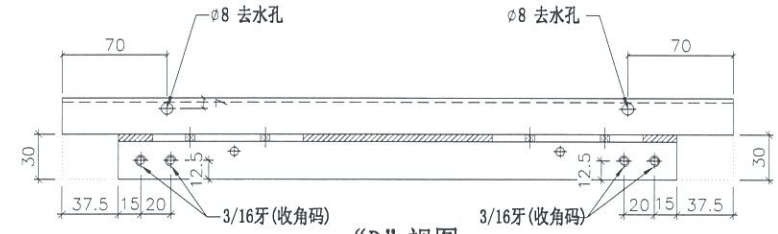

"D" 视图

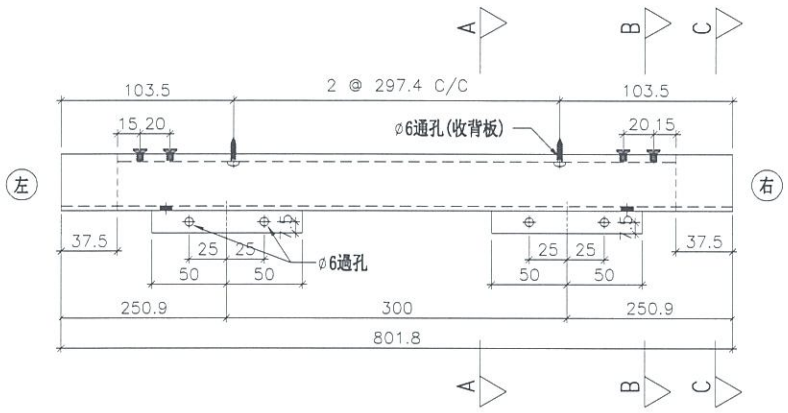

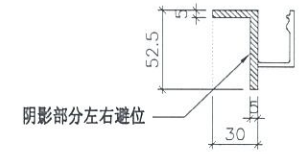

SECTION:C-C

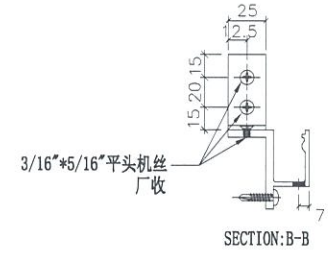

SECTION:B-B

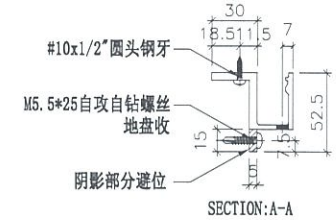

SECTION:A-A

Ⓓ

名称	底横拆图	制图	JH	2019.3.21	修改			
材料	X85606	复核	DL	2019.3.21	日期			
颜色	EC-DG-S332054 (3涂)	批准			图号	H816B		

EG-DWG3

美特铝质有限公司
MIDI Aluminium Fabricator Ltd.

工程号	J-837	地盘	观塘裕民坊

物料编号	总数	使用位置	物料编号	总数	使用位置
H816T	148	G4-U192	H816T	4	G4-U196
H816T	4	G4-U193	H816T	4	G4-U197
H816T	4	G4-U194	H816T	3	G4-U223
H816T	4	G4-U195	H816T	156	G5-U025

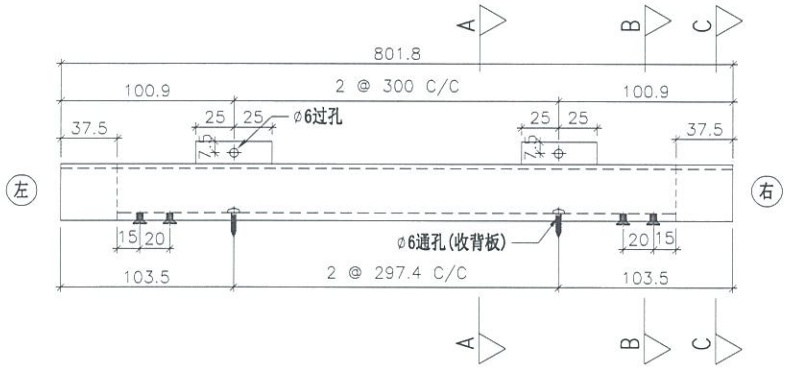

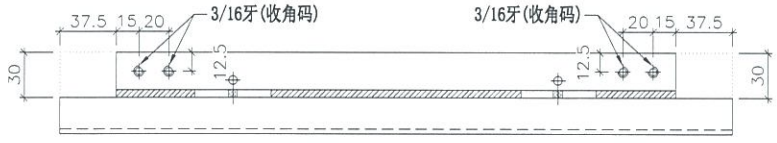

"D"视图

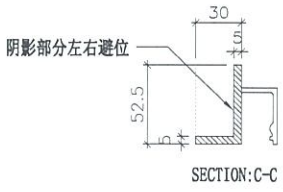

SECTION:C-C

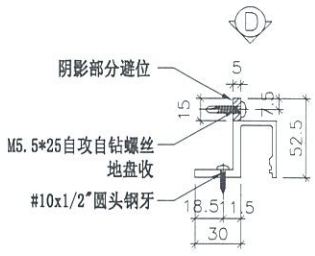

SECTION:A-A

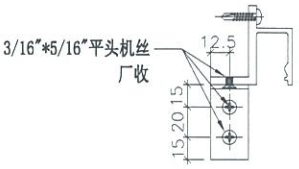

SECTION:B-B

名称	顶横拆图	制图	JH	2019.3.21	修改			
材料	X85606	复核	DL	2019.3.21	日期			
颜色	EC-DG-S332054 (3涂)	批准			图号	H816T		

EG-DWG3

美特铝质有限公司
MIDI Aluminium Fabricator Ltd.

工程号	J-837	地盘	观塘裕民坊

物料编号	总数	使用位置	物料编号	总数	使用位置
H826B	3	G4-U145	H826B	3	G4-U149
H826B	117	G4-U146	H826B	3	G4-U150
H826B	3	G4-U147	H826B	120	G5-U021
H826B	3	G4-U148			

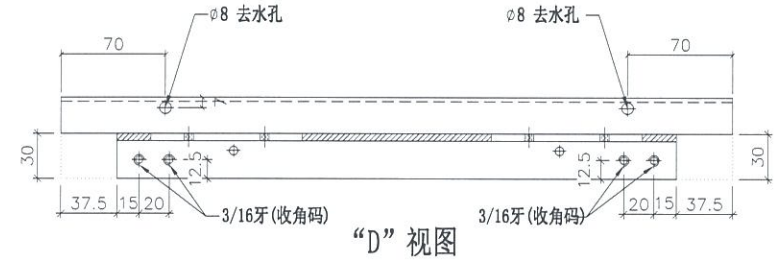

"D" 视图

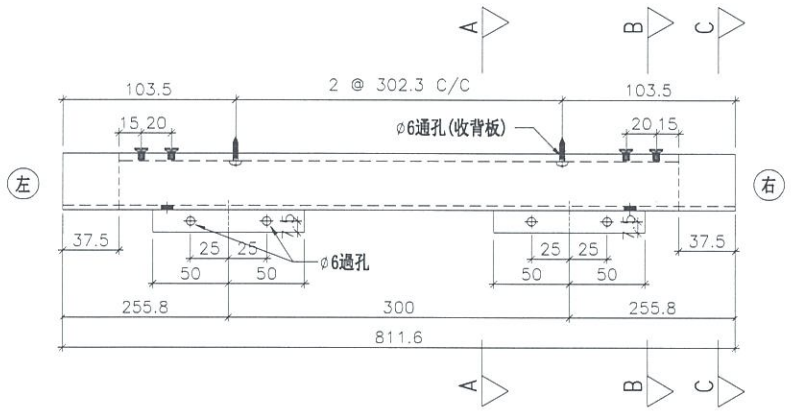

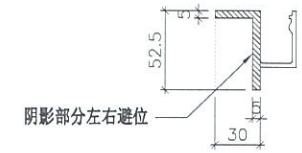

SECTION:C-C

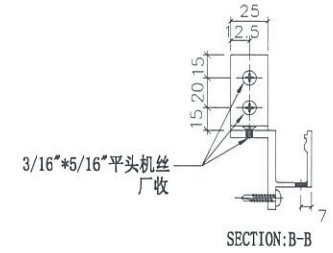

SECTION:B-B

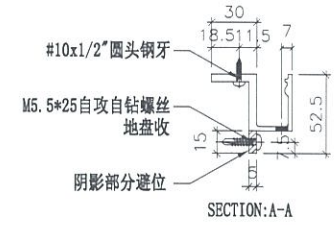

SECTION:A-A

Ⓓ

名称	底横拆图	制图	JH	2019.3.21	修改			
材料	X85606	复核	DL	2019.3.21	日期			
颜色	EC-DG-S332054 (3涂)	批准			图号	H826B		

EG-DWG3

美特铝质有限公司
MIDI Aluminium Fabricator Ltd.

工程号	J-837	地盘	观塘裕民坊

物料编号	总数	使用位置	物料编号	总数	使用位置
H826T	3	G4-U145	H826T	3	G4-U149
H826T	117	G4-U146	H826T	3	G4-U150
H826T	3	G4-U147	H826T	120	G5-U021
H826T	3	G4-U148			

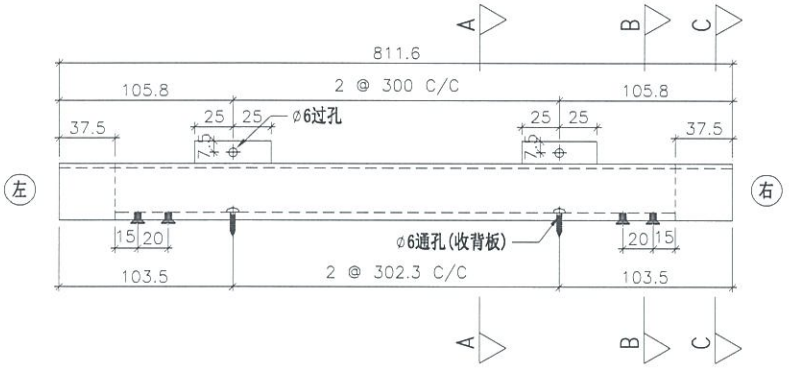

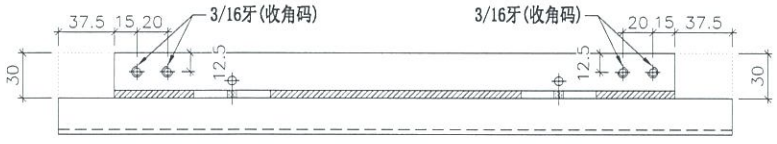

"D" 视图

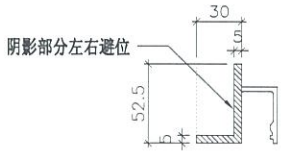

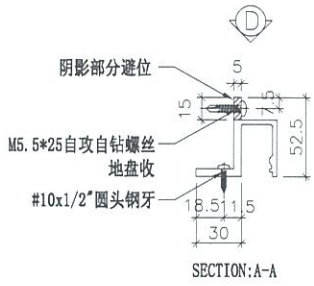

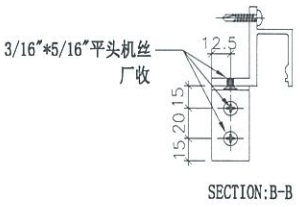

名称	顶横拆图	制图	JH	2019.3.21	修改			
材料	X85606	复核	DL	2019.3.21	日期			
颜色	EC-DG-S332054 (3涂)	批准			图号	H826T		

EG-DWG3

美特铝质有限公司
MIDI Aluminium Fabricator Ltd.

工程号	J-837	地盘	观塘裕民坊

物料编号	总数	使用位置	物料编号	总数	使用位置
H850B	78	G4-U140	H850B	2	G4-U143
H850B	2	G4-U141	H850B	2	G4-U144
H850B	2	G4-U142	H850B	80	G5-U020

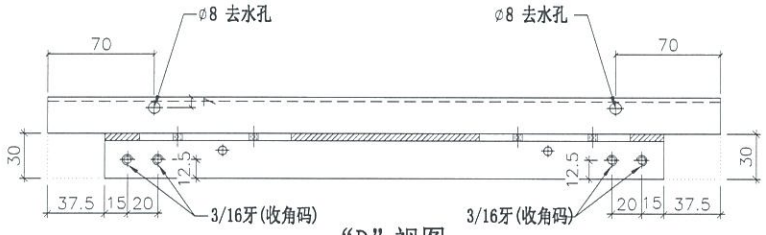

"D" 视图

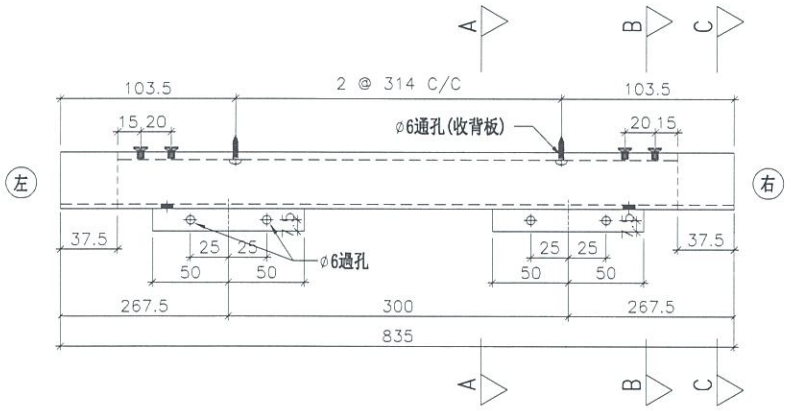

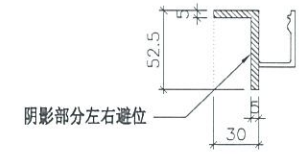

SECTION:C-C

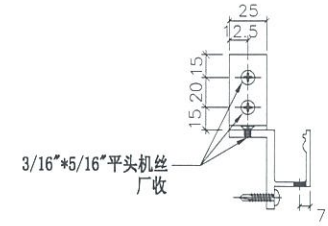

SECTION:B-B

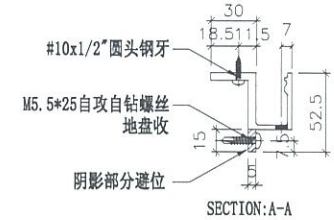

SECTION:A-A

Ⓓ

名称	底横拆图	制图	JH	2019.3.21	修改			
材料	X85606	复核	DL	2019.3.21	日期			
颜色	EC-DG-S332054 (3涂)	批准			图号	H850B		

EG-DWG3

美特铝质有限公司
MIDI Aluminium Fabricator Ltd.

工程号	J-837	地盘	观塘裕民坊

物料编号	总数	使用位置	物料编号	总数	使用位置
H850T	78	G4-U140	H850T	2	G4-U143
H850T	2	G4-U141	H850T	2	G4-U144
H850T	2	G4-U142	H850T	80	G5-U020

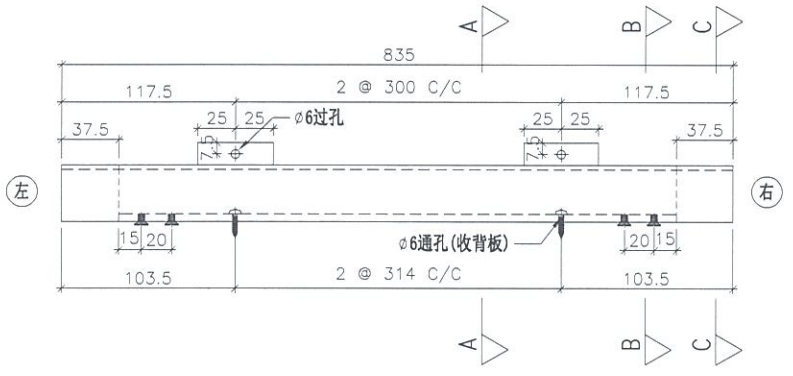

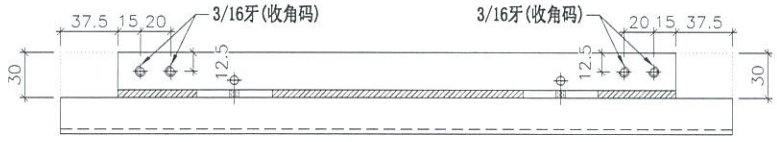

“D”视图

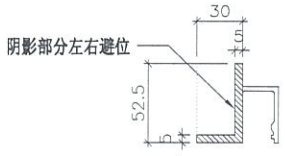

SECTION:C-C

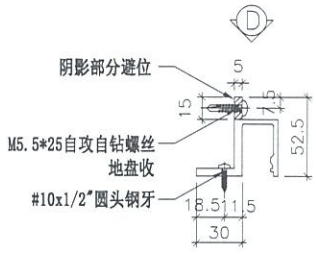

SECTION:A-A

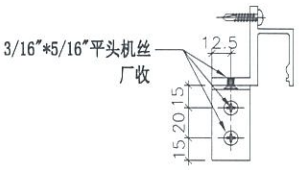

SECTION:B-B

名称	顶横拆图	制图	JH	2019.3.21	修改			
材料	X85606	复核	DL	2019.3.21	日期			
颜色	EC-DG-S332054 (3涂)	批准			图号	H850T		

EG-DWG3

美特铝质有限公司
MIDI Aluminium Fabricator Ltd.

工程号	J-837	地盘	观塘裕民坊

物料编号	总数	使用位置
H862B	41	G4-U077
H862B	1	G4-U078
H862B	1	G4-U079
H862B	1	G4-U080

物料编号	总数	使用位置
H862B	37	G4-U204
H862B	1	G4-U206
H862B	1	G4-U207
H862B	1	G4-U208
H862B	42	G5-U011
H862B	1	G5-U012
H862B	38	G5-U026
H862B	1	G5-U028

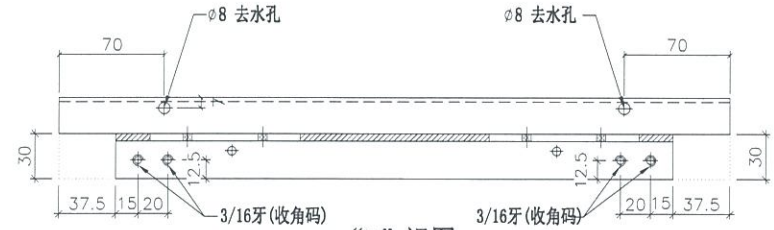

"D" 视图

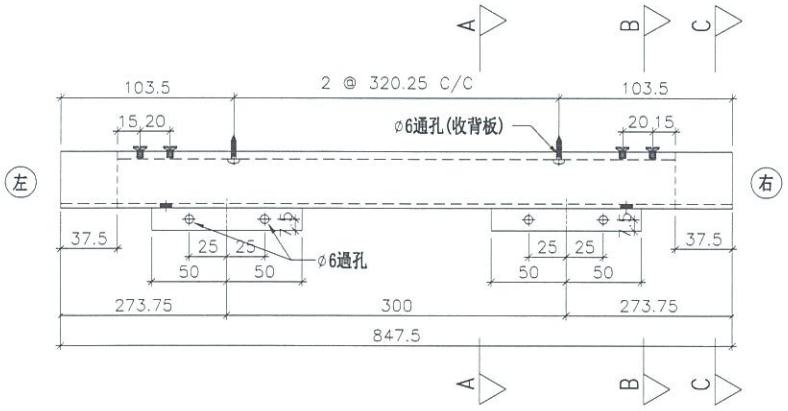

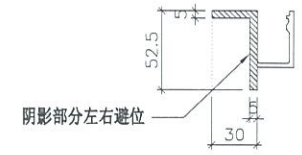

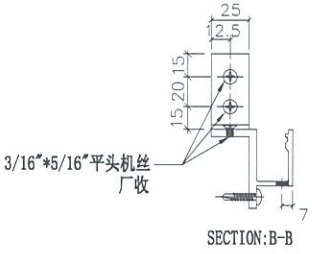

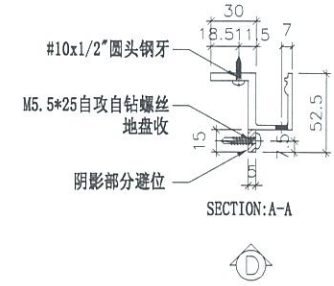

Ⓓ

名称	底横拆图	制图	JH	2019.3.21	修改			
材料	X85606	复核	DL	2019.3.21	日期			
颜色	EC-DG-S332054 (3涂)	批准			图号	H862B		

EG-DWG3

美特铝质有限公司
MIDI Aluminium Fabricator Ltd.

工程号	J-837	地盘	观塘裕民坊

物料编号	总数	使用位置
H862T	41	G4-U077
H862T	1	G4-U078
H862T	1	G4-U079
H862T	1	G4-U080

物料编号	总数	使用位置
H862T	37	G4-U204
H862T	1	G4-U206
H862T	1	G4-U207
H862T	1	G4-U208
H862T	42	G5-U011
H862T	1	G5-U012
H862T	38	G5-U026
H862T	1	G5-U028

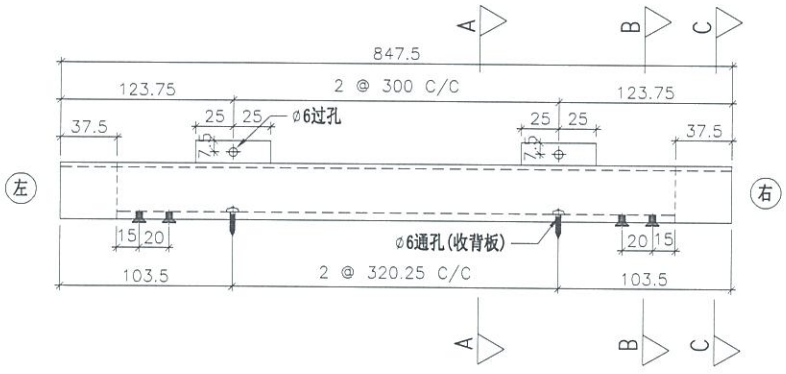

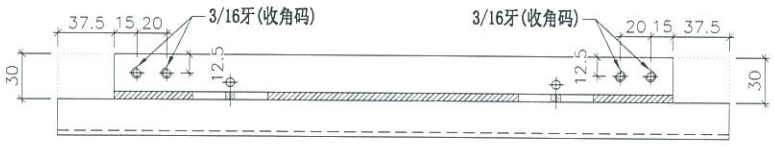

"D"视图

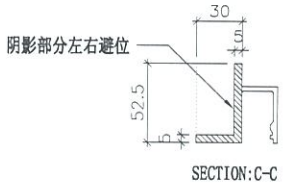

SECTION:C-C

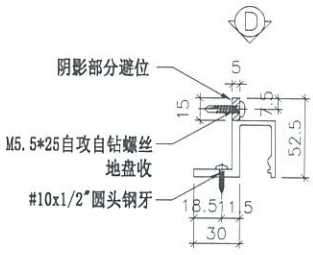

SECTION:A-A

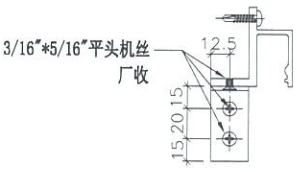

SECTION:B-B

名称	顶横拆图	制图	JH	2019.3.21	修改			
材料	X85606	复核	DL	2019.3.21	日期			
颜色	EC-DG-S332054 (3涂)	批准			图号	H862T		

EG-DWG3

美特铝质有限公司
MIDI Aluminium Fabricator Ltd.

工程号	J-837	地盘	观塘裕民坊

物料编号	总数	使用位置	物料编号	总数	使用位置
H865B	1	G4-U012	H865B	1	G4-U016
H865B	38	G4-U013	H865B	1	G4-U017
H865B	38	G4-U014	H865B	1	G4-U018
H865B	37	G4-U015	H865B	1	G4-U224

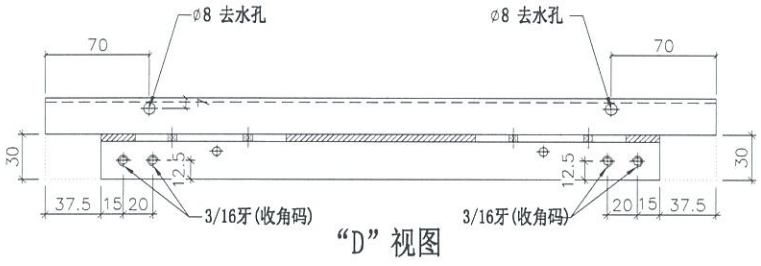

"D" 视图

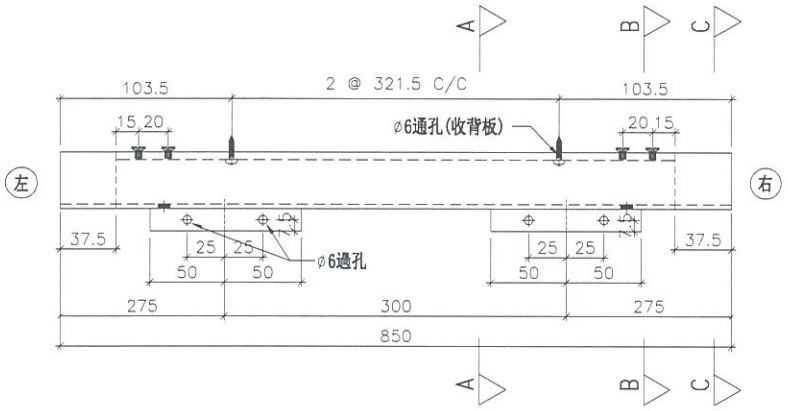

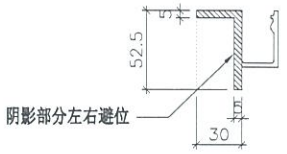

SECTION:C-C

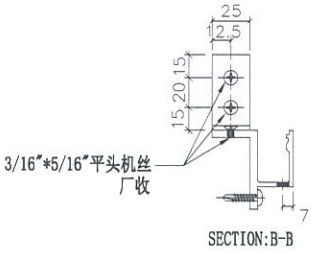

SECTION:B-B

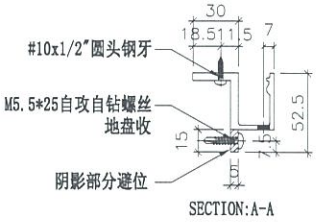

SECTION:A-A

Ⓓ

名称	底横拆图	制图	JH	2019.3.21	修改			
材料	X85606	复核	DL	2019.3.21	日期			
颜色	EC-DG-S332054 (3涂)	批准			图号	H865B		

EG-DWG3

美特铝质有限公司
MIDI Aluminium Fabricator Ltd.

工程号	J-837	地盘	观塘裕民坊

物料编号	总数	使用位置	物料编号	总数	使用位置
H865T	1	G4-U012	H865T	1	G4-U016
H865T	38	G4-U013	H865T	1	G4-U017
H865T	38	G4-U014	H865T	1	G4-U018
H865T	37	G4-U015	H865T	1	G4-U224

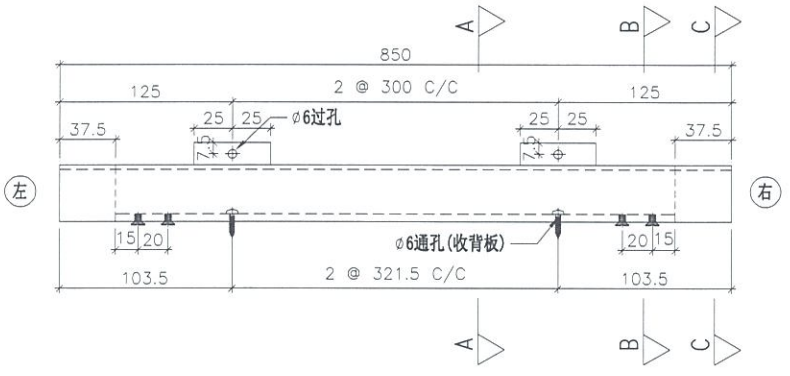

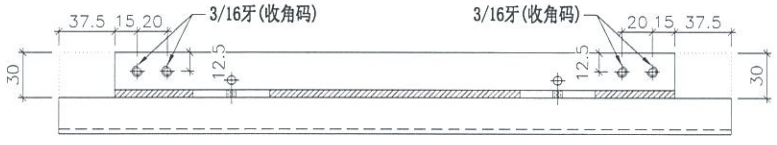

"D"视图

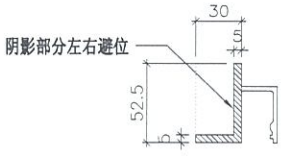

SECTION:C-C

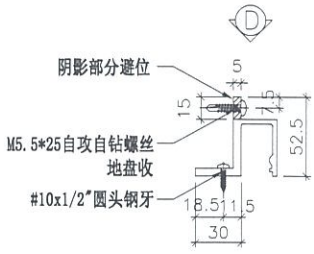

SECTION:A-A

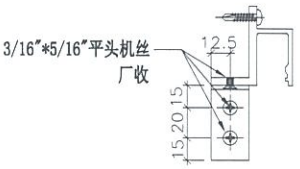

SECTION:B-B

名称	顶横拆图	制图	JH	2019.3.21	修改			
材料	X85606	复核	DL	2019.3.21	日期			
颜色	EC-DG-S332054 (3涂)	批准			图号	H865T		

EG-DWG3

美特铝质有限公司
MIDI Aluminium Fabricator Ltd.

工程号	J-837	地盘	观塘裕民坊

物料编号	总数	使用位置	物料编号	总数	使用位置
H917B	74	G4-U168	H917B	2	G4-U171
H917B	2	G4-U169	H917B	2	G4-U172
H917B	2	G4-U170	H917B	76	G5-U023

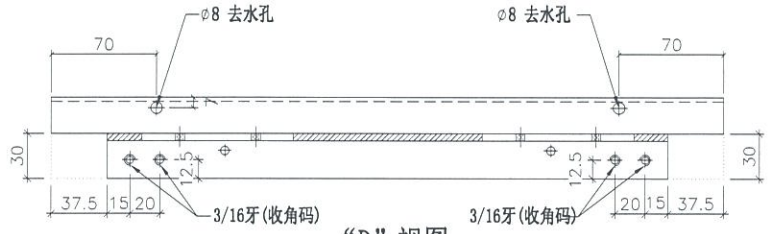

"D"视图

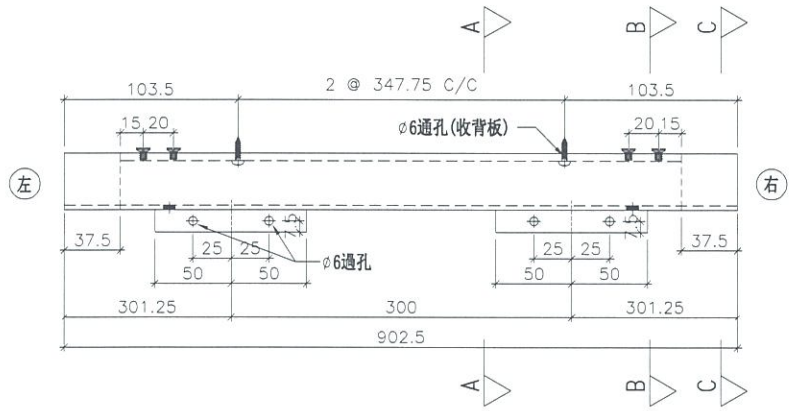

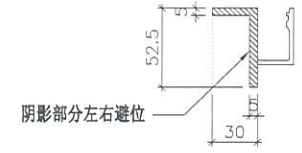

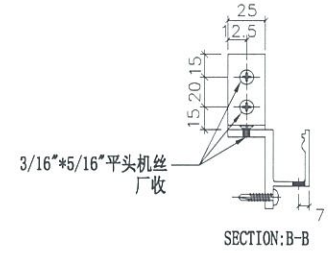

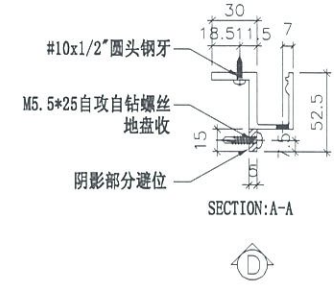

Ⓓ

名称	底横拆图	制图	JH	2019.3.21	修改			
材料	X85606	复核	DL	2019.3.21	日期			
颜色	EC-DG-S332054 (3涂)	批准			图号	H917B		

EG-DWG3

美特铝质有限公司
MIDI Aluminium Fabricator Ltd.

工程号	J-837	地盘	观塘裕民坊

物料编号	总数	使用位置	物料编号	总数	使用位置
H917T	74	G4-U168	H917T	2	G4-U171
H917T	2	G4-U169	H917T	2	G4-U172
H917T	2	G4-U170	H917T	76	G5-U023

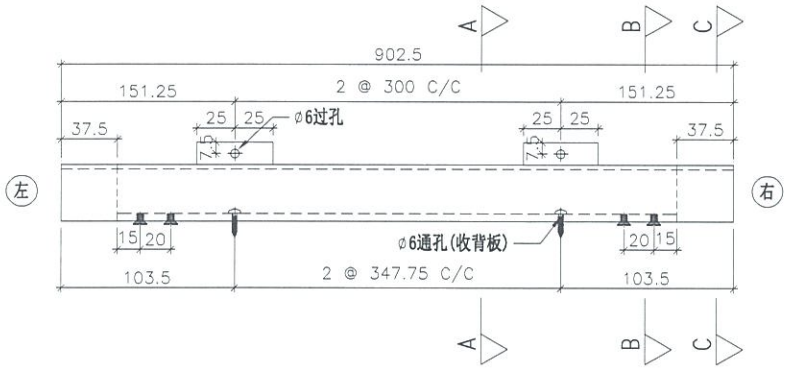

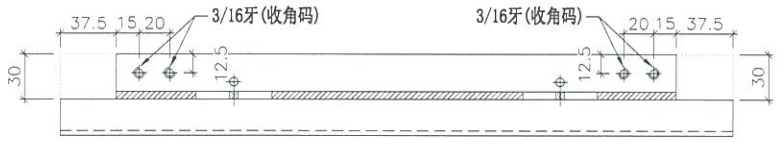

"D" 视图

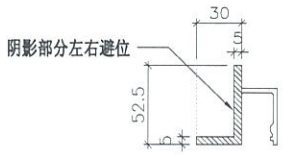

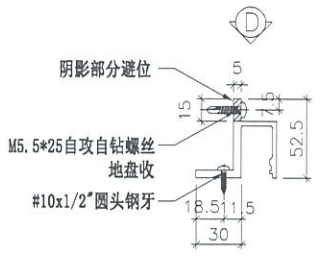

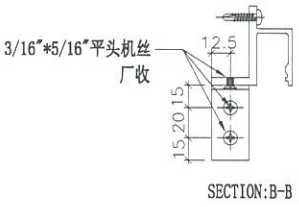

名称	顶横拆图	制图	JH	2019.3.21	修改			
材料	X85606	复核	DL	2019.3.21	日期			
颜色	EC-DG-S332054 (3涂)	批准			图号	H917T		

EG-DWG3

美特铝质有限公司
MIDI Aluminium Fabricator Ltd.

工程号	J-837	地盘	观塘裕民坊

物料编号	总数	使用位置	物料编号	总数	使用位置
H1010B	1	G4-U098	H1010B	1	G4-U102
H1010B	42	G4-U099	H1010B	1	G4-U103
H1010B	41	G4-U100	H1010B	1	G4-U104
H1010B	1	G4-U101			

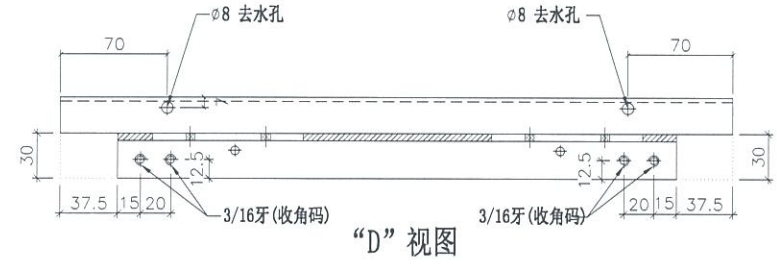

"D" 视图

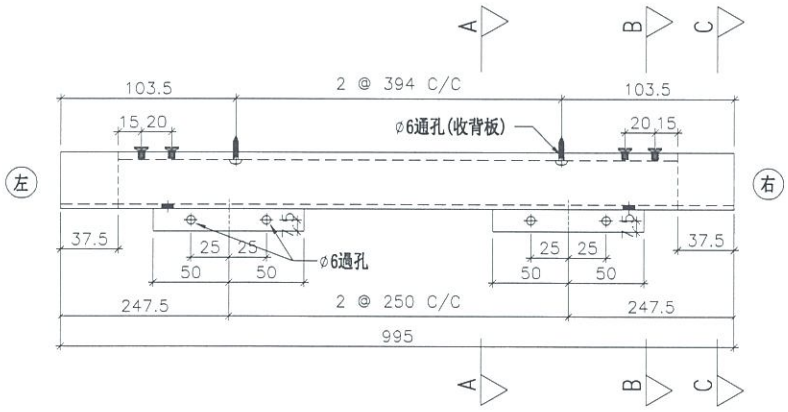

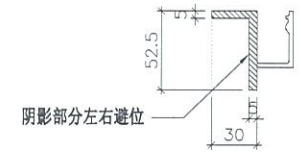

SECTION:C-C

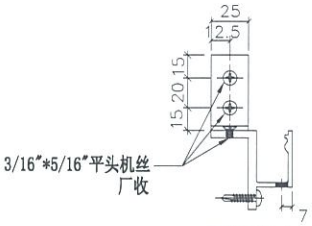

SECTION:B-B

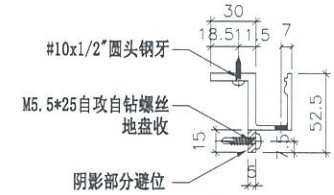

SECTION:A-A

Ⓓ

名称	底横拆图	制图	JH	2019.3.21	修改			
材料	X85606	复核	DL	2019.3.21	日期			
颜色	EC-DG-S332054 (3涂)	批准			图号	H1010B		

EG-DWG3

美特铝质有限公司
MIDI Aluminium Fabricator Ltd.

工程号	J-837	地盘	观塘裕民坊

物料编号	总数	使用位置	物料编号	总数	使用位置
H1010T	1	G4-U098	H1010T	1	G4-U102
H1010T	42	G4-U099	H1010T	1	G4-U103
H1010T	41	G4-U100	H1010T	1	G4-U104
H1010T	1	G4-U101			

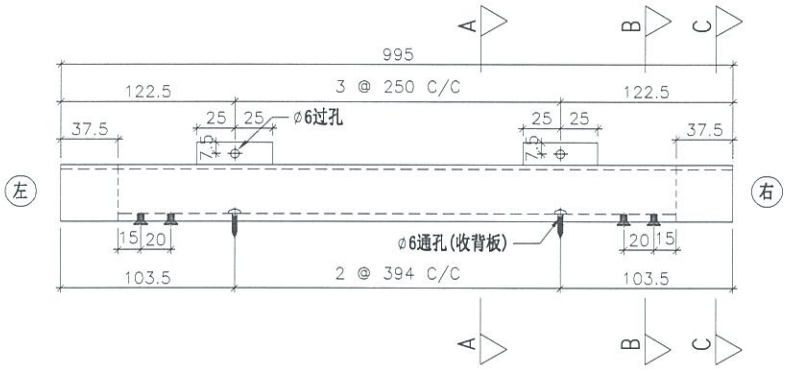

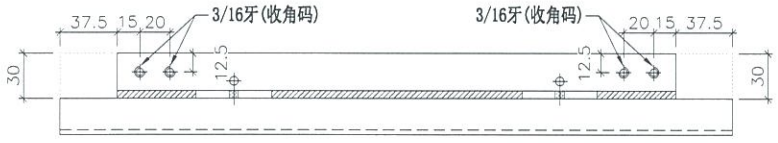

"D"视图

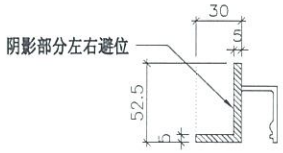

SECTION:C-C

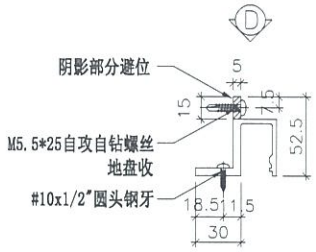

SECTION:A-A

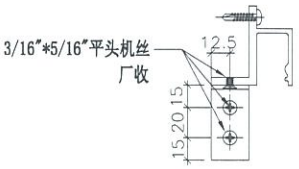

SECTION:B-B

名称	顶横拆图	制图	JH	2019.3.21	修改			
材料	X85606	复核	DL	2019.3.21	日期			
颜色	EC-DG-S332054 (3涂)	批准			图号	H1010T		

EG-DWG3

美特铝质有限公司
MIDI Aluminium Fabricator Ltd.

工程号	J-837	地盘	观塘裕民坊

物料编号	总数	使用位置	物料编号	总数	使用位置
H1088B	2	G4-U092	H1088B	2	G4-U096
H1088B	82	G4-U093	H1088B	2	G4-U097
H1088B	2	G4-U094	H1088B	42	G5-U014
H1088B	2	G4-U095	H1088B	42	G5-U015

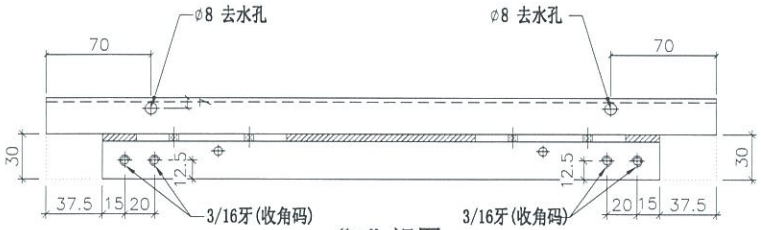

"D" 视图

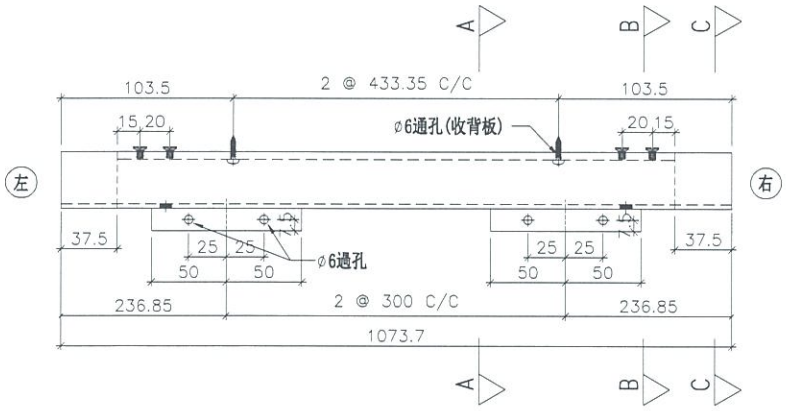

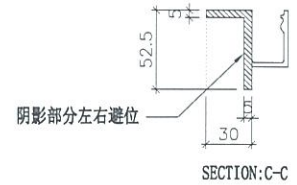

SECTION:C-C

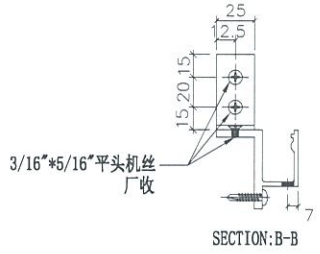

SECTION:B-B

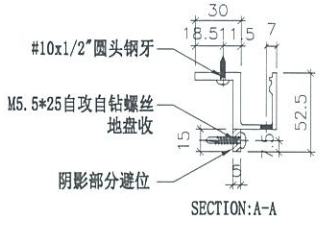

SECTION:A-A

Ⓓ

名称	底横拆图	制图	JH	2019.3.21	修改			
材料	X85606	复核	DL	2019.3.21	日期			
颜色	EC-DG-S332054 (3涂)	批准			图号	H1088B		

EG-DWG3

美特铝质有限公司
MIDI Aluminium Fabricator Ltd.

工程号	J-837	地盘	观塘裕民坊

物料编号	总数	使用位置	物料编号	总数	使用位置
H1088T	2	G4-U092	H1088T	2	G4-U096
H1088T	82	G4-U093	H1088T	2	G4-U097
H1088T	2	G4-U094	H1088T	42	G5-U014
H1088T	2	G4-U095	H1088T	42	G5-U015

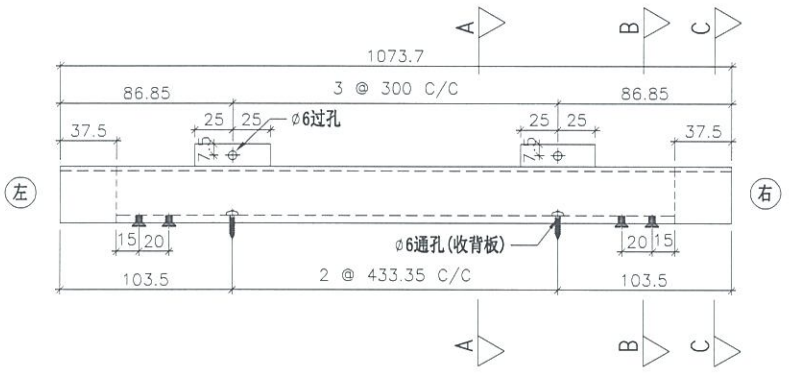

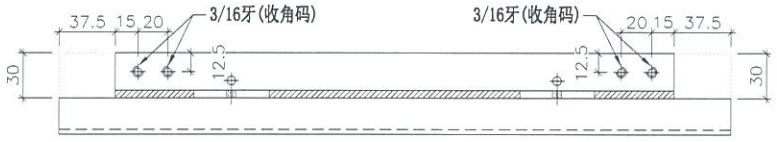

"D"视图

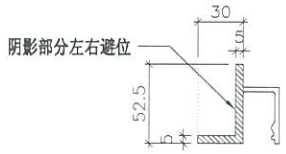

SECTION:C-C

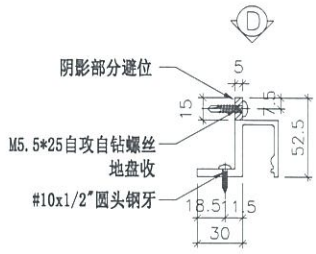

SECTION:A-A

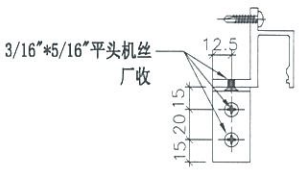

SECTION:B-B

名称	顶横拆图	制图	JH	2019.3.21	修改			
材料	X85606	复核	DL	2019.3.21	日期			
颜色	EC-DG-S332054 (3涂)	批准			图号	H1088T		

EG-DWG3

美特铝质有限公司
MIDI Aluminium Fabricator Ltd.

工程号	J-837	地盘	观塘裕民坊

物料编号	总数	使用位置	物料编号	总数	使用位置
H1122B	1	G4-U105	H1122B	1	G4-U109
H1122B	41	G4-U106	H1122B	1	G4-U110
H1122B	1	G4-U107	H1122B	42	G5-U016
H1122B	1	G4-U108			

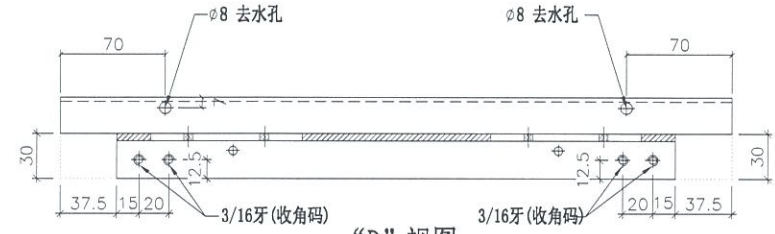

"D"视图

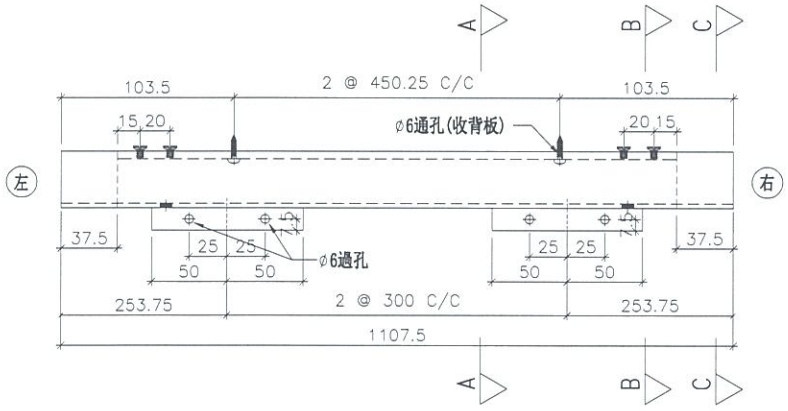

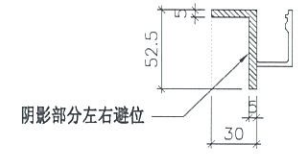

SECTION:C-C

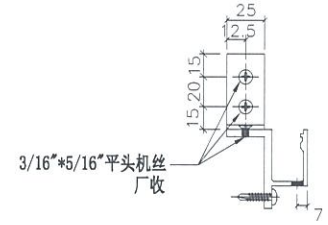

SECTION:B-B

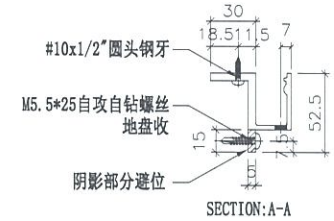

SECTION:A-A

Ⓓ

名称	底横拆图	制图	JH	2019.3.21	修改			
材料	X85606	复核	DL	2019.3.21	日期			
颜色	EC-DG-S332054 (3涂)	批准			图号	H1122B		

EG-DWG3

美特铝质有限公司
MIDI Aluminium Fabricator Ltd.

工程号	J-837	地盘	观塘裕民坊

物料编号	总数	使用位置	物料编号	总数	使用位置
H1122T	1	G4-U105	H1122T	1	G4-U109
H1122T	41	G4-U106	H1122T	1	G4-U110
H1122T	1	G4-U107	H1122T	42	G5-U016
H1122T	1	G4-U108			

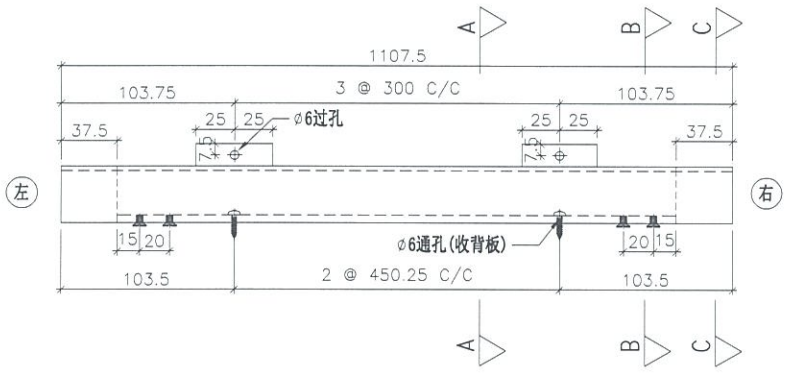

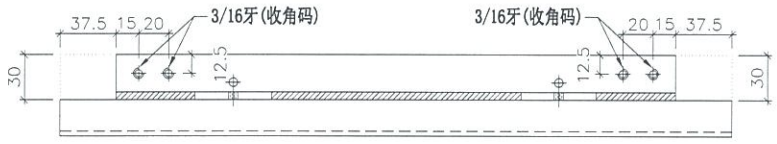

"D"视图

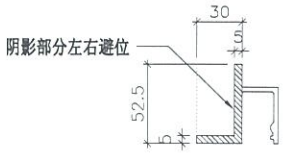

SECTION:C-C

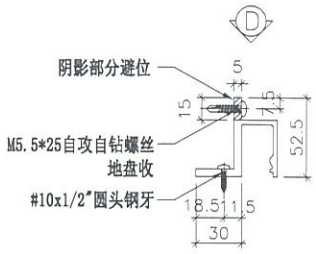

SECTION:A-A

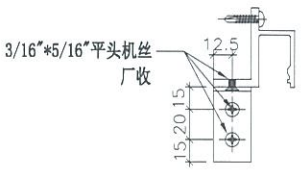

SECTION:B-B

名称	顶横拆图	制图	JH	2019.3.21	修改			
材料	X85606	复核	DL	2019.3.21	日期			
颜色	EC-DG-S332054 (3涂)	批准			图号	H1122T		

EG-DWG3

美特铝质有限公司
MIDI Aluminium Fabricator Ltd.

工程号	J-837	地盘	观塘裕民坊

物料编号	总数	使用位置	物料编号	总数	使用位置
H1130B	2	G4-U118	H1130B	3	G4-U122
H1130B	123	G4-U119	H1130B	3	G4-U123
H1130B	3	G4-U120	H1130B	126	G5-U017
H1130B	3	G4-U121			

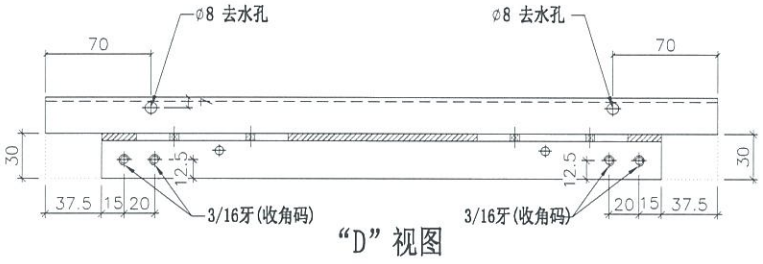

"D" 视图

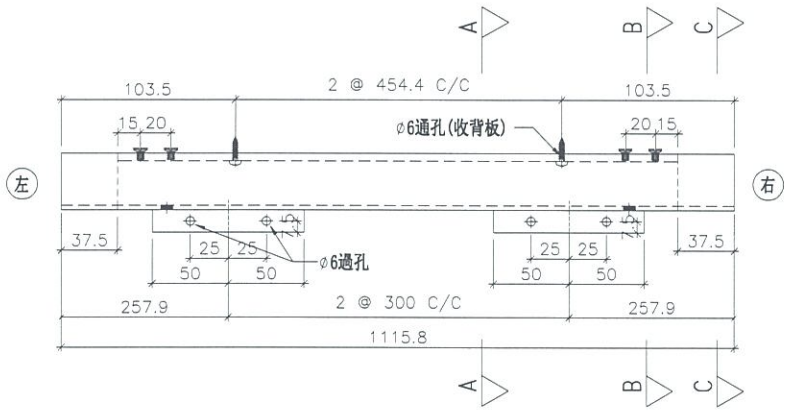

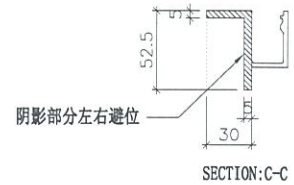

SECTION:C-C

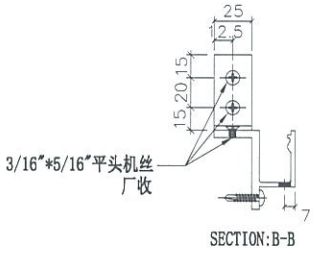

SECTION:B-B

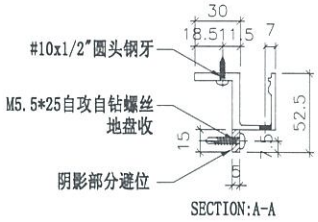

SECTION:A-A

Ⓓ

名称	底横拆图	制图	JH	2019.3.21	修改			
材料	X85606	复核	DL	2019.3.21	日期			
颜色	EC-DG-S332054 (3涂)	批准			图号	H1130B		

EG-DWG3

美特铝质有限公司
MIDI Aluminium Fabricator Ltd.

工程号	J-837	地盘	观塘裕民坊

物料编号	总数	使用位置	物料编号	总数	使用位置
H1130T	2	G4-U118	H1130T	3	G4-U122
H1130T	123	G4-U119	H1130T	3	G4-U123
H1130T	3	G4-U120	H1130T	126	G5-U017
H1130T	3	G4-U121			

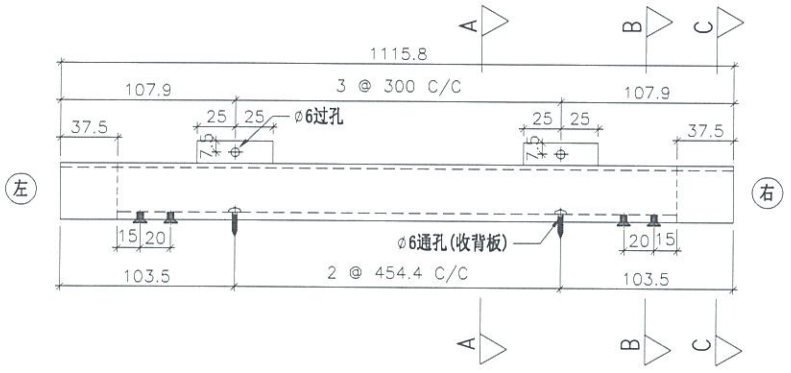

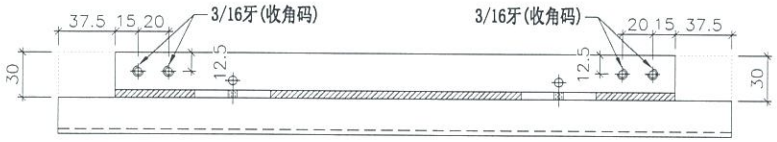

"D"视图

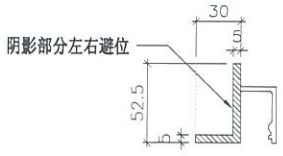

SECTION:C-C

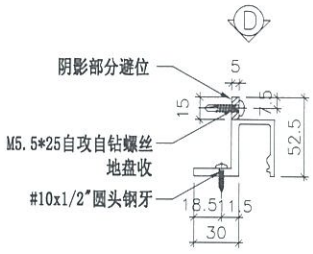

SECTION:A-A

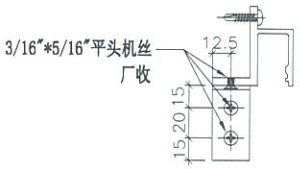

SECTION:B-B

名称	顶横拆图	制图	JH	2019.3.21	修改			
材料	X85606	复核	DL	2019.3.21	日期			
颜色	EC-DG-S332054 (3涂)	批准			图号	H1130T		

EG-DWG3

美特铝质有限公司
MIDI Aluminium Fabricator Ltd.

工程号	J-837	地盘	观塘裕民坊

物料编号	总数	使用位置	物料编号	总数	使用位置
H1177B	1	G4-U019	H1177B	1	G4-U023
H1177B	37	G4-U020	H1177B	1	G4-U024
H1177B	1	G4-U021	H1177B	38	G5-U003
H1177B	1	G4-U022			

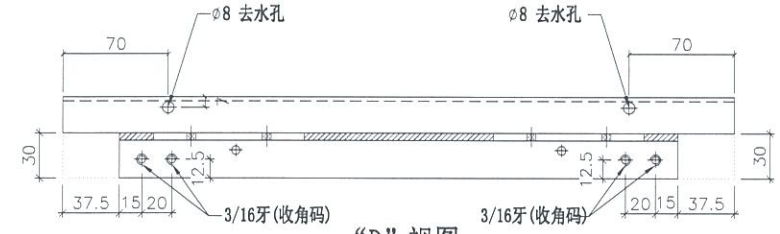

"D" 视图

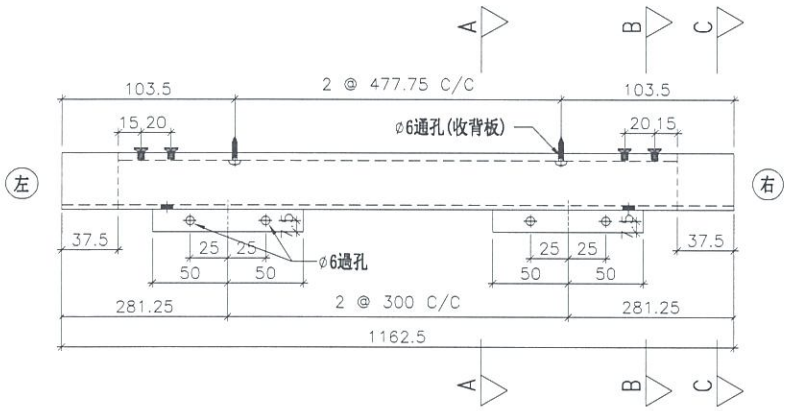

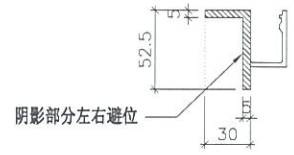

SECTION:C-C

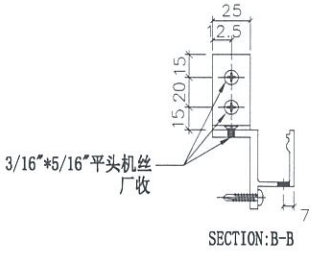

SECTION:B-B

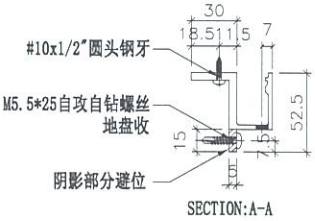

SECTION:A-A

名称	底横拆图	制图	JH	2019.3.21	修改			
材料	X85606	复核	DL	2019.3.21	日期			
颜色	EC-DG-S332054 (3涂)	批准			图号	H1177B		

EG-DWG3

美特铝质有限公司
MIDI Aluminium Fabricator Ltd.

工程号	J-837	地盘	观塘裕民坊

物料编号	总数	使用位置	物料编号	总数	使用位置
H1177T	1	G4-U019	H1177T	1	G4-U023
H1177T	37	G4-U020	H1177T	1	G4-U024
H1177T	1	G4-U021	H1177T	38	G5-U003
H1177T	1	G4-U022			

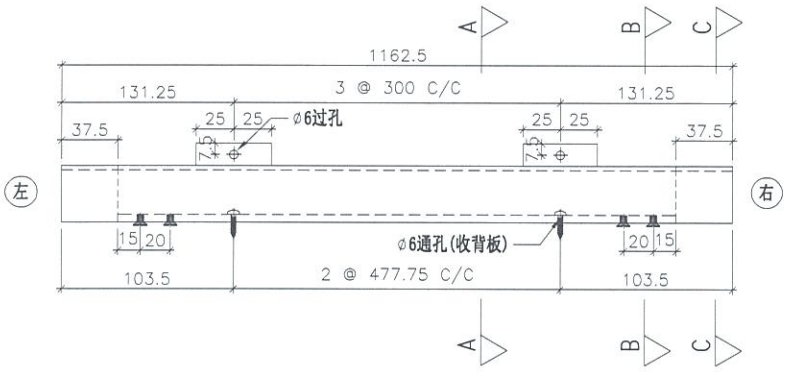

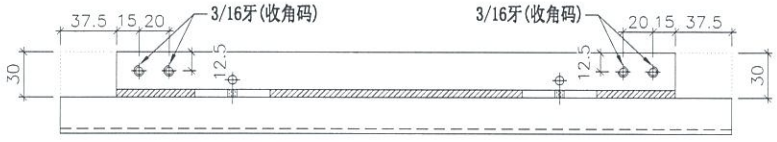

"D"视图

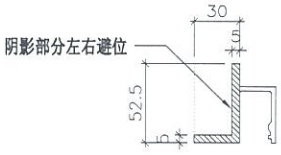

SECTION:C-C

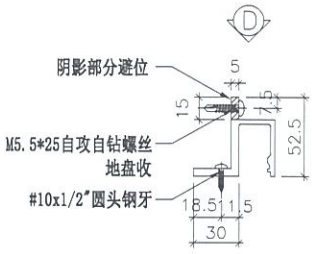

SECTION:A-A

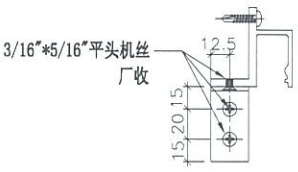

SECTION:B-B

名称	顶横拆图	制图	JH	2019.3.21	修改			
材料	X85606	复核	DL	2019.3.21	日期			
颜色	EC-DG-S332054 (3涂)	批准			图号	H1177T		

EG-DWG3

美特铝质有限公司
MIDI Aluminium Fabricator Ltd.

工程号	J-837	地盘	观塘裕民坊

物料编号	总数	使用位置	物料编号	总数	使用位置
H1275B	1	G4-U029	H1275B	1	G4-U033
H1275B	37	G4-U030	H1275B	1	G4-U034
H1275B	1	G4-U031	H1275B	38	G5-U007
H1275B	1	G4-U032			

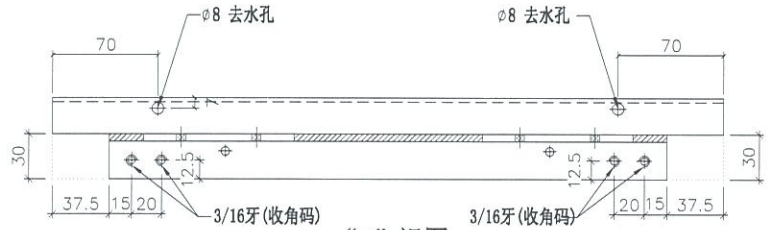

"D"视图

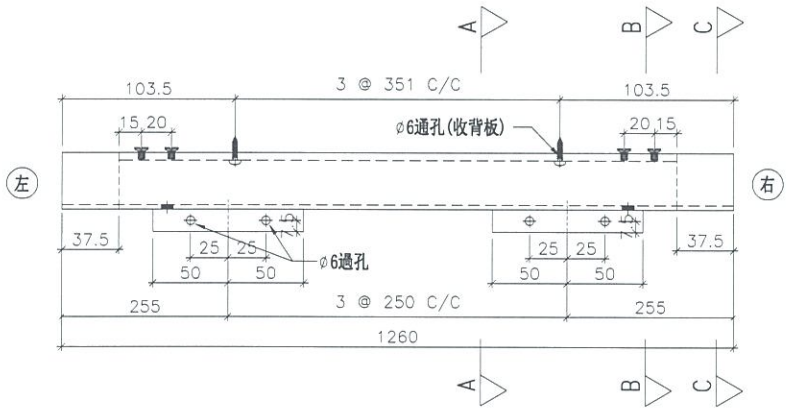

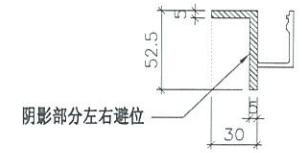

SECTION:C-C

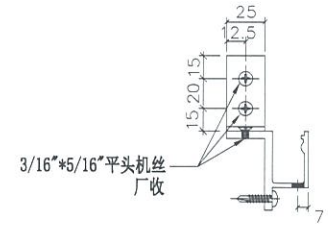

SECTION:B-B

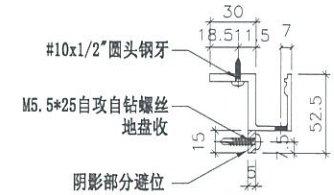

SECTION:A-A

Ⓓ

名称	底横拆图	制图	JH	2019.3.21	修改			
材料	X85606	复核	DL	2019.3.21	日期			
颜色	EC-DG-S332054 (3涂)	批准			图号	H1275B		

EG-DWG3

美特铝质有限公司
MIDI Aluminium Fabricator Ltd.

工程号	J-837	地盘	观塘裕民坊

物料编号	总数	使用位置	物料编号	总数	使用位置
H1275T	1	G4-U029	H1275T	1	G4-U033
H1275T	37	G4-U030	H1275T	1	G4-U034
H1275T	1	G4-U031	H1275T	38	G5-U007
H1275T	1	G4-U032			

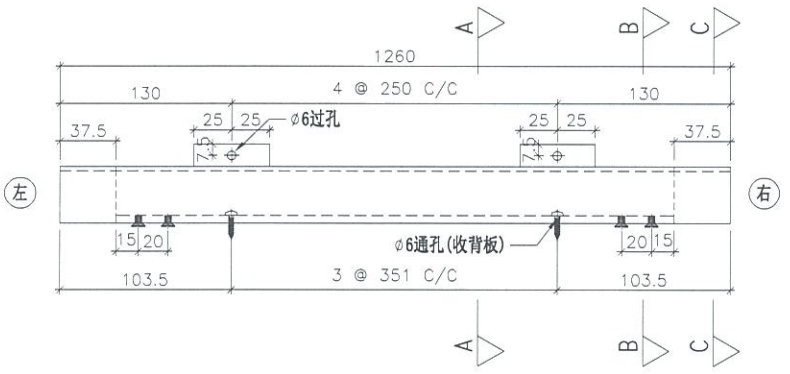

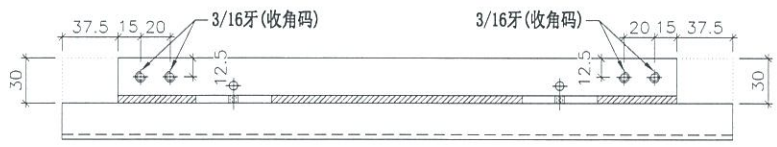

"D"视图

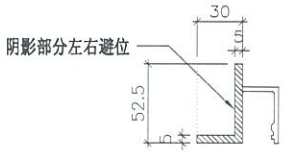

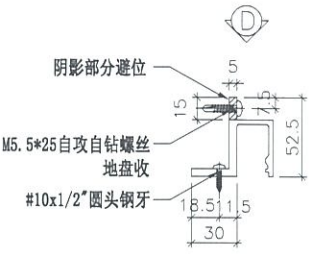

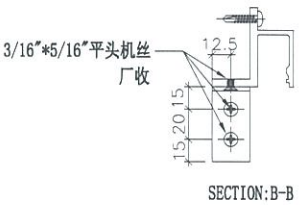

名称	顶横拆图	制图	JH	2019.3.21	修改			
材料	X85606	复核	DL	2019.3.21	日期			
颜色	EC-DG-S332054 (3涂)	批准			图号	H1275T		

EG-DWG3

美特铝质有限公司
MIDI Aluminium Fabricator Ltd.

工程号	J-837	地盘	观塘裕民坊

物料编号	总数	使用位置	物料编号	总数	使用位置
H1370B	1	G4-U025	H1370B	38	G5-U004
H1370B	1	G4-U026	H1370B	37	G5-U005
H1370B	1	G4-U027	H1370B	1	G5-U006
H1370B	1	G4-U028			

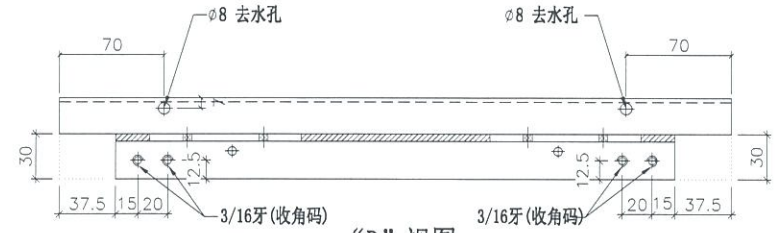

"D" 视图

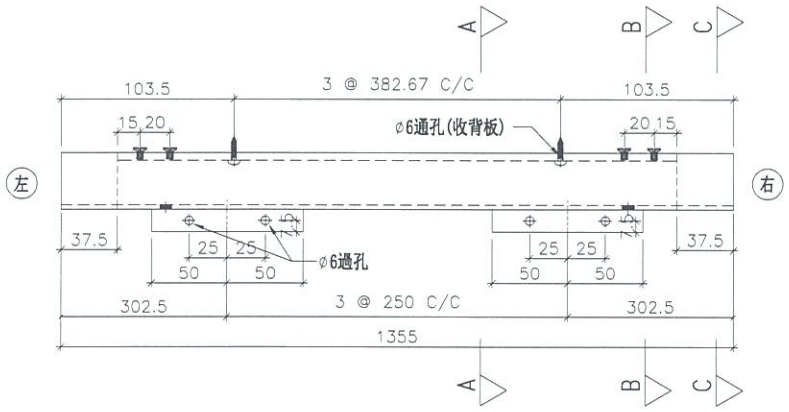

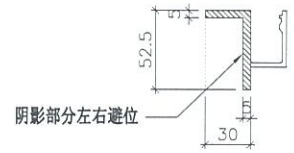

SECTION:C-C

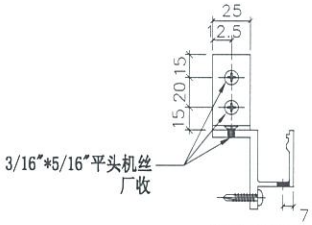

SECTION:B-B

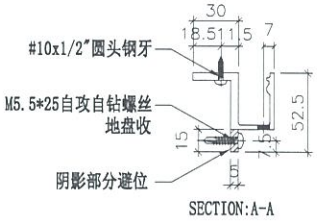

SECTION:A-A

Ⓓ

名称	底横拆图	制图	JH	2019.3.21	修改			
材料	X85606	复核	DL	2019.3.21	日期			
颜色	EC-DG-S332054 (3涂)	批准			图号	H1370B		

EG-DWG3

美特铝质有限公司
MIDI Aluminium Fabricator Ltd.

工程号	J-837	地盘	观塘裕民坊

物料编号	总数	使用位置	物料编号	总数	使用位置
H1370T	1	G4-U025	H1370T	38	G5-U004
H1370T	1	G4-U026	H1370T	37	G5-U005
H1370T	1	G4-U027	H1370T	1	G5-U006
H1370T	1	G4-U028			

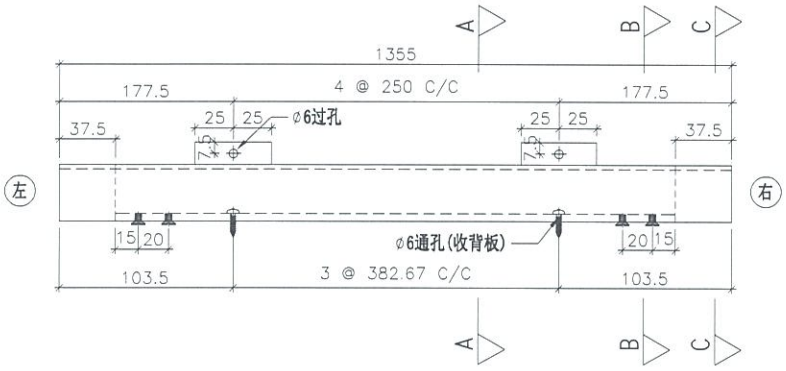

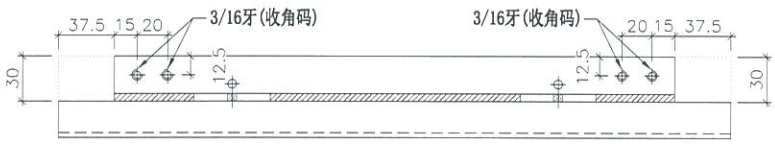

"D"视图

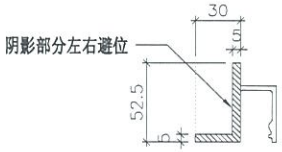

SECTION:C-C

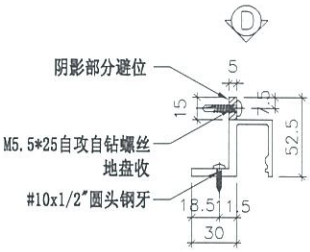

SECTION:A-A

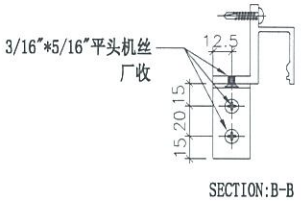

SECTION:B-B

名称	顶横拆图	制图	JH	2019.3.21	修改			
材料	X85606	复核	DL	2019.3.21	日期			
颜色	EC-DG-S332054 (3涂)	批准			图号	H1370T		

EG-DWG3

美特铝质有限公司
MIDI Aluminium Fabricator Ltd.

工程号	J-837	地盘	观塘裕民坊

物料编号	总数	使用位置	物料编号	总数	使用位置
M120R	1	G4-U226			

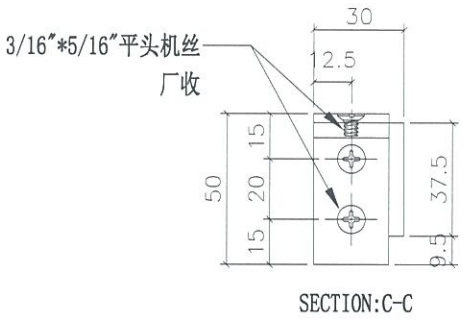

SECTION:C-C

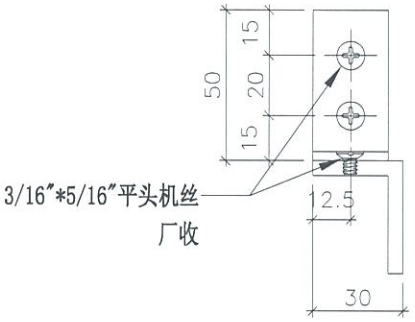

SECTION:A-A

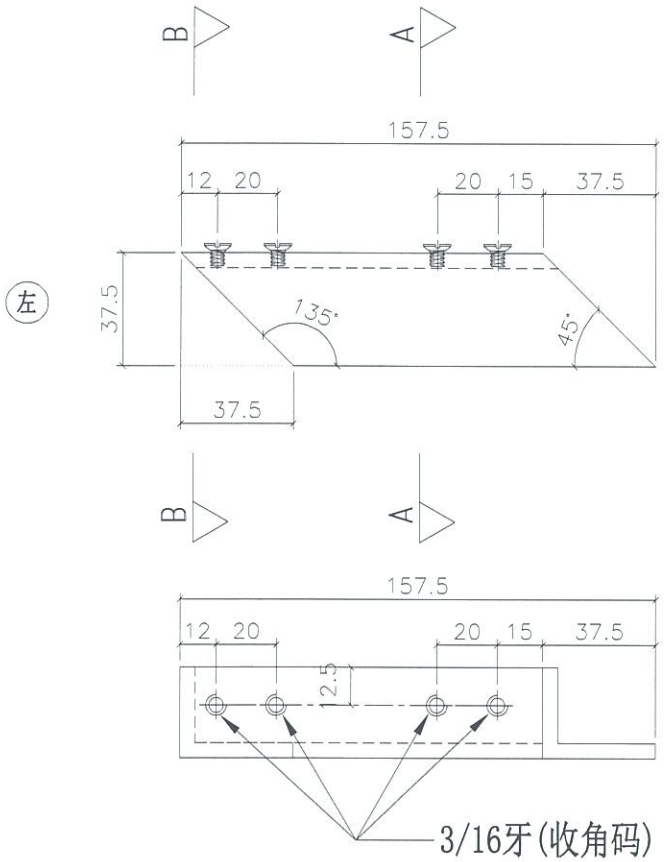

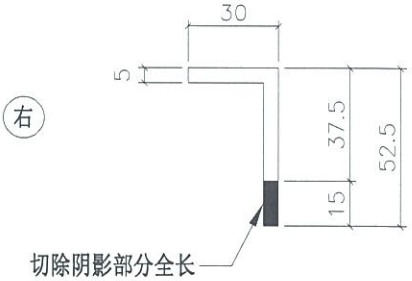

名称	右企拆图	制图	JH	2019.3.21	修改			
材料	X85607	复核	DL	2019.3.21	日期			
颜色	EC-DG-S332054 (3涂)	批准			图号	M120R		

EG-DWG3

美特铝质有限公司
MIDI Aluminium Fabricator Ltd.

工程号	J-837	地盘	观塘裕民坊

物料编号	总数	使用位置	物料编号	总数	使用位置
M165L	38	G4-U014			

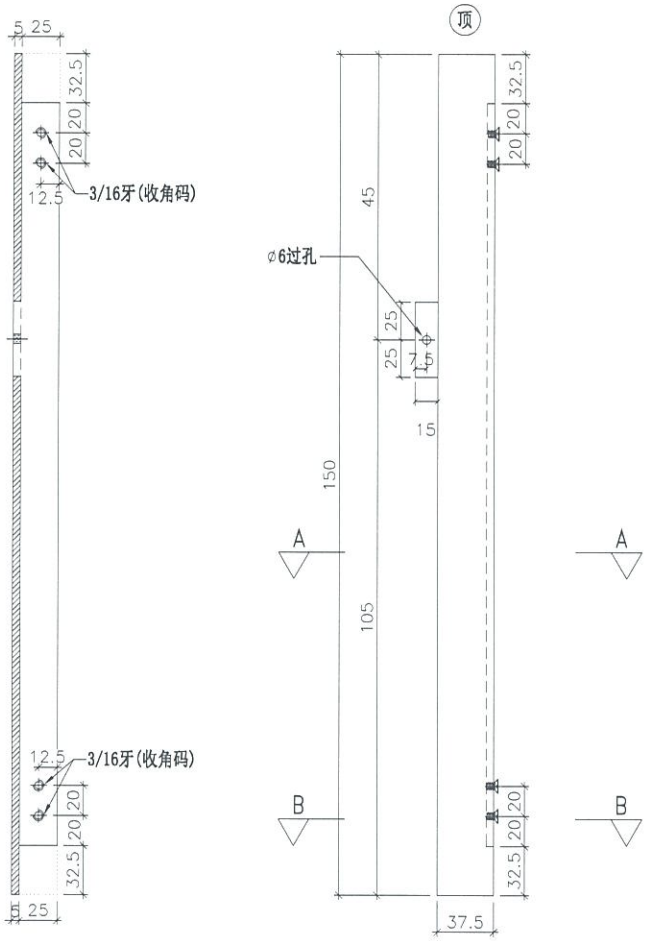

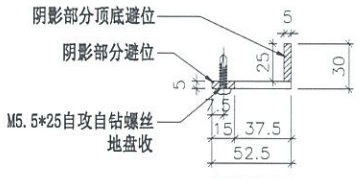

SECTION:A-A

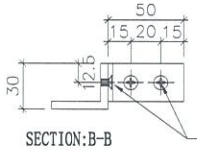

SECTION:B-B

3/16"*5/16"平头机丝
厂收

名称	左企拆图	制图	JH	2019.3.21	修改			
材料	X85607	复核	DL	2019.3.21	日期			
颜色	EC-DG-S332054 (3涂)	批准			图号	M165L		

EG-DWG3

美特铝质有限公司
MIDI Aluminium Fabricator Ltd.

工程号	J-837	地盘	观塘裕民坊

物料编号	总数	使用位置	物料编号	总数	使用位置
M165R	38	G4-U014			

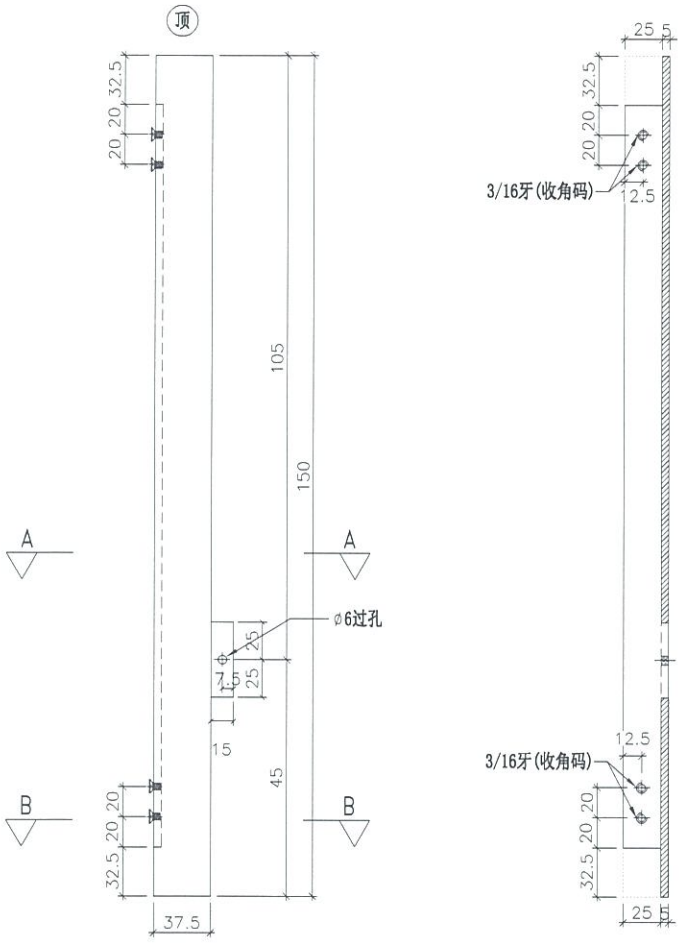

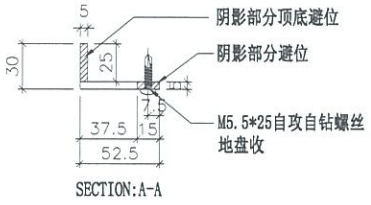

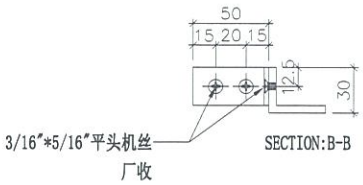

名称	右企拆图	制图	JH	2019.3.21	修改			
材料	X85607	复核	DL	2019.3.21	日期			
颜色	EC-DG-S332054 (3涂)	批准			图号	M165R		

EG-DWG3

美特铝质有限公司
MIDI Aluminium Fabricator Ltd.

工程号	J-837	地盘	观塘裕民坊

物料编号	总数	使用位置	物料编号	总数	使用位置
M280L	38	G4-U043			

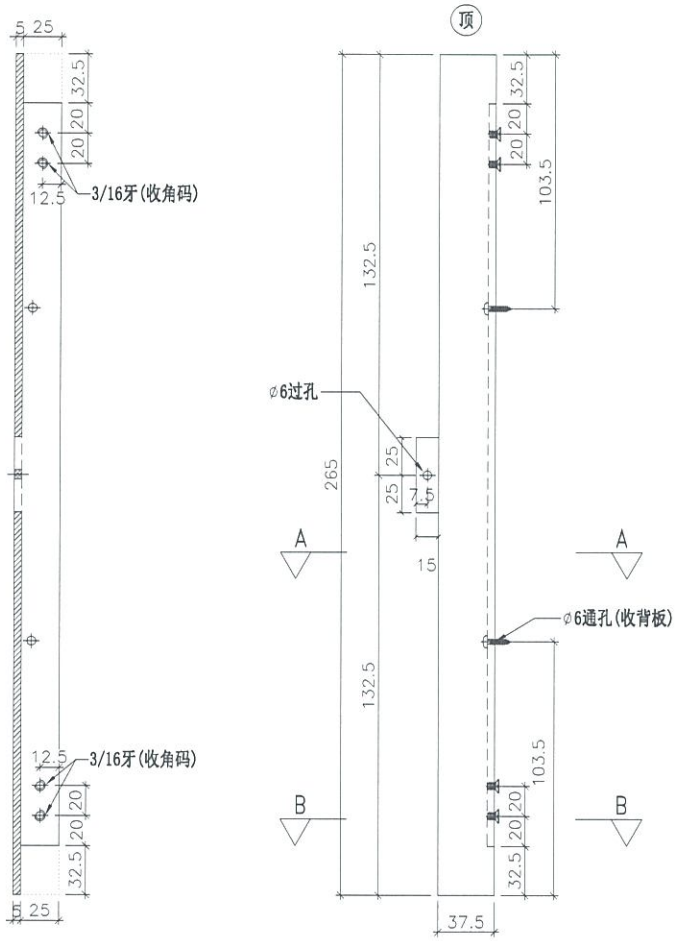

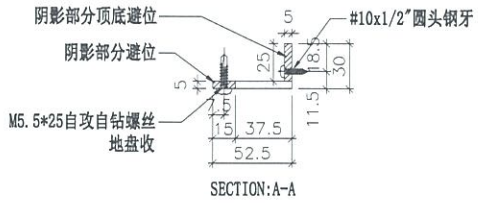

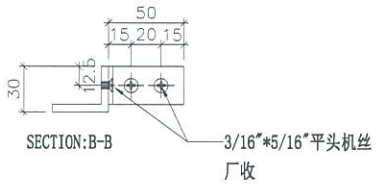

名称	左企拆图	制图	JH	2019.3.21	修改			
材料	X85607	复核	DL	2019.3.21	日期			
颜色	EC-DG-S332054 (3涂)	批准			图号	M280L		

EG-DWG3

美特铝质有限公司
MIDI Aluminium Fabricator Ltd.

工程号	J-837	地盘	观塘裕民坊

物料编号	总数	使用位置	物料编号	总数	使用位置
M280R	38	G4-U043			

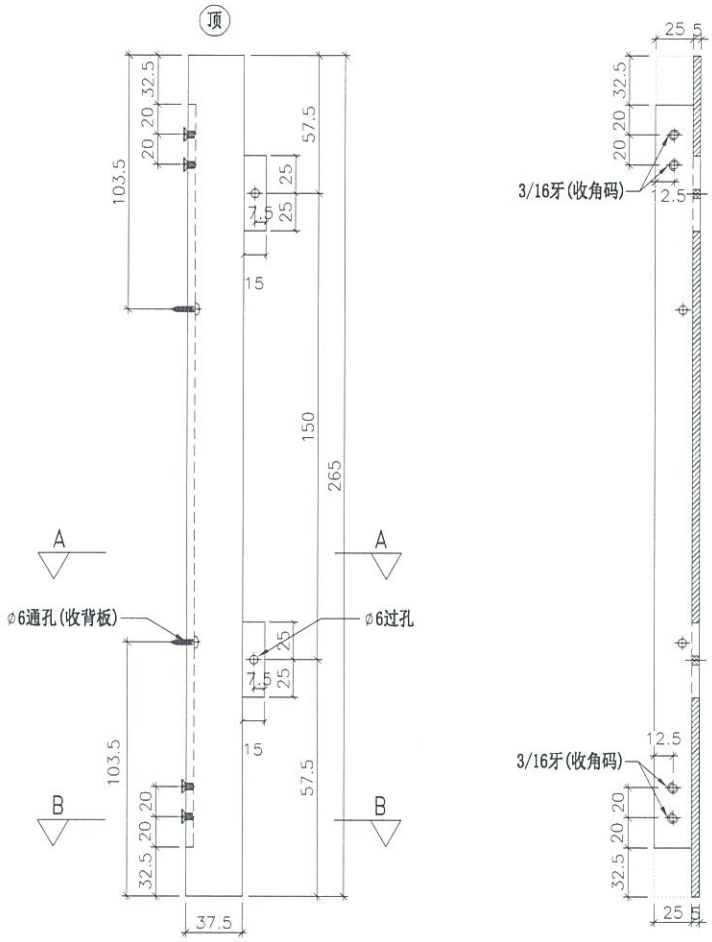

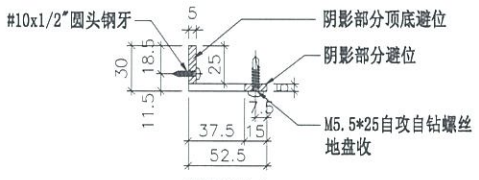

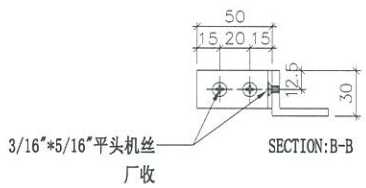

名称	右企拆图	制图	JH	2019.3.21	修改			
材料	X85607	复核	DL	2019.3.21	日期			
颜色	EC-DG-S332054 (3涂)	批准			图号	M280R		

EG-DWG3

美特铝质有限公司
MIDI Aluminium Fabricator Ltd.

工程号	J-837	地盘	观塘裕民坊

物料编号	总数	使用位置	物料编号	总数	使用位置
M295L	42	G4-U112			

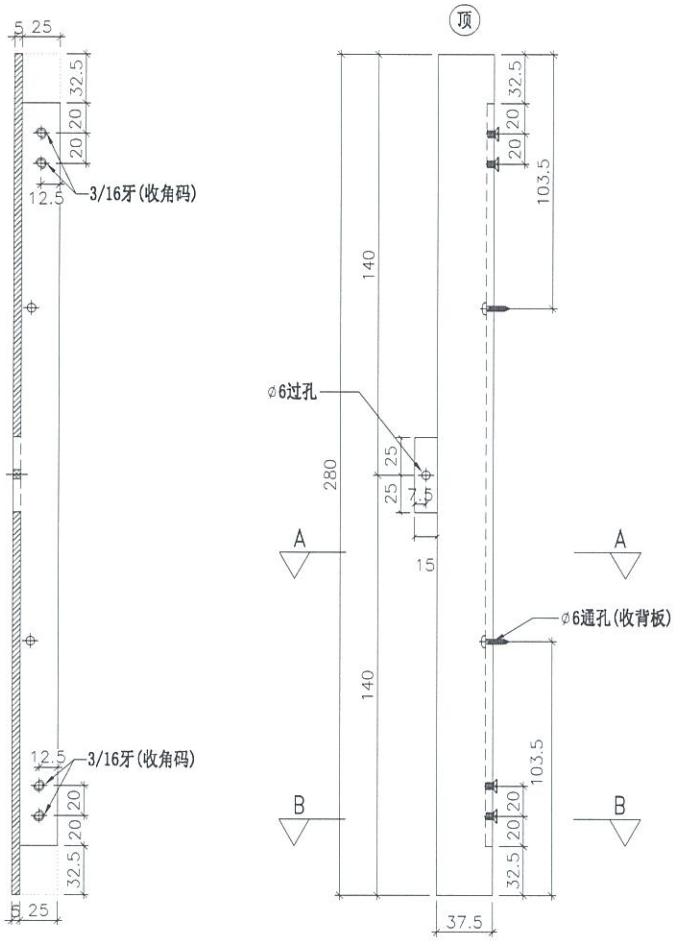

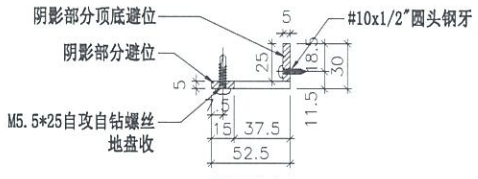

SECTION:A-A

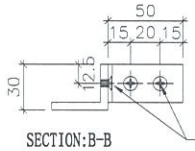

SECTION:B-B

3/16"*5/16"平头机丝
厂收

名称	左企拆图	制图	JH	2019.3.21	修改			
材料	X85607	复核	DL	2019.3.21	日期			
颜色	EC-DG-S332054 (3涂)	批准			图号	M295L		

EG-DWG3

美特铝质有限公司
MIDI Aluminium Fabricator Ltd.

工程号	J-837	地盘	观塘裕民坊

物料编号	总数	使用位置	物料编号	总数	使用位置
M295R	42	G4-U112			

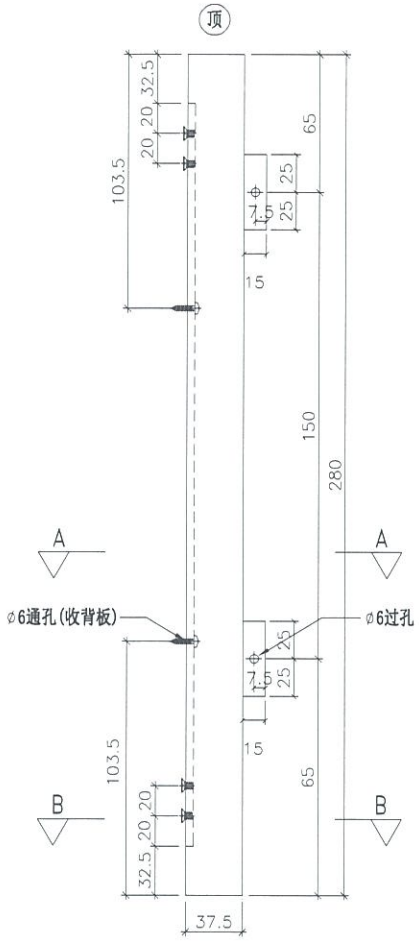

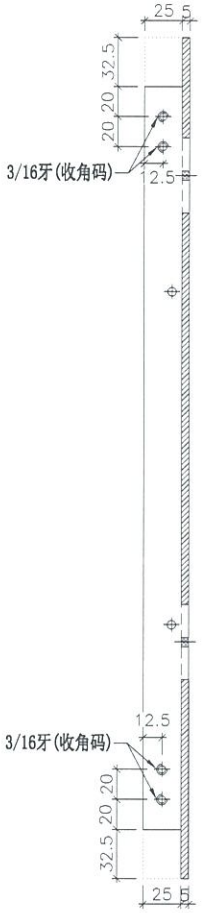

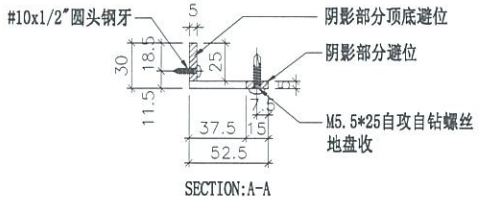

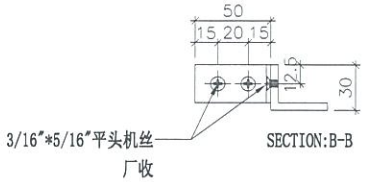

名称	右企拆图	制图	JH	2019.3.21	修改			
材料	X85607	复核	DL	2019.3.21	日期			
颜色	EC-DG-S332054 (3涂)	批准			图号	M295R		

EG-DWG3

美特铝质有限公司
MIDI Aluminium Fabricator Ltd.

工程号	J-837	地盘	观塘裕民坊

物料编号	总数	使用位置	物料编号	总数	使用位置
M335AL	1	G4-U225			

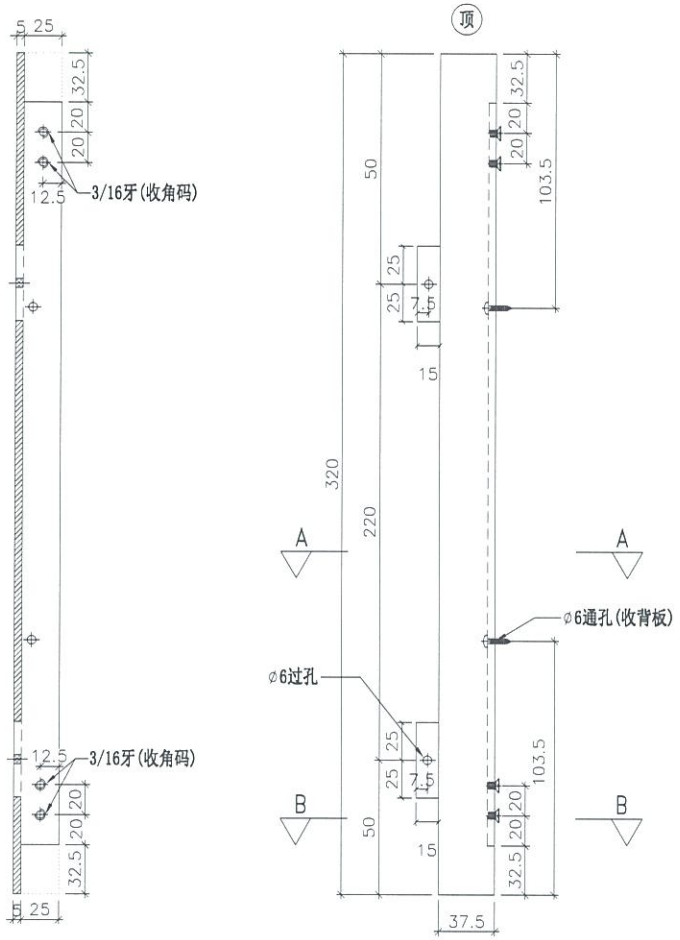

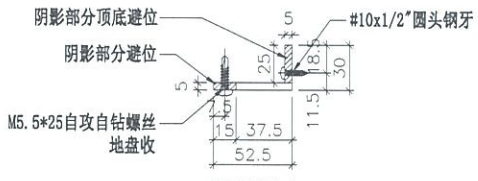

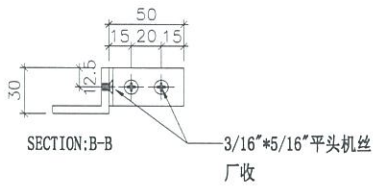

名称	左企拆图	制图	JH	2019.3.21	修改			
材料	X85607	复核	DL	2019.3.21	日期			
颜色	EC-DG-S332054 (3涂)	批准			图号	M335AL		

EG-DWG3

美特铝质有限公司
MIDI Aluminium Fabricator Ltd.

工程号	J-837	地盘	观塘裕民坊

物料编号	总数	使用位置	物料编号	总数	使用位置
M335AR	1	G4-U225			

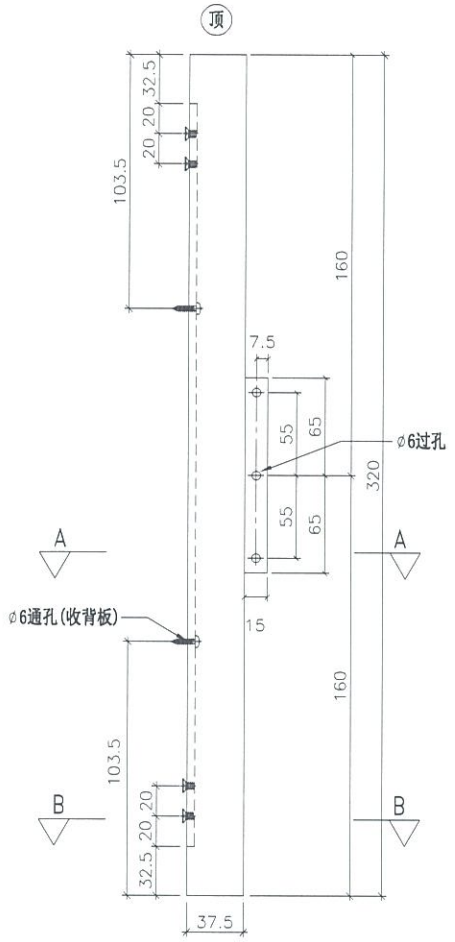

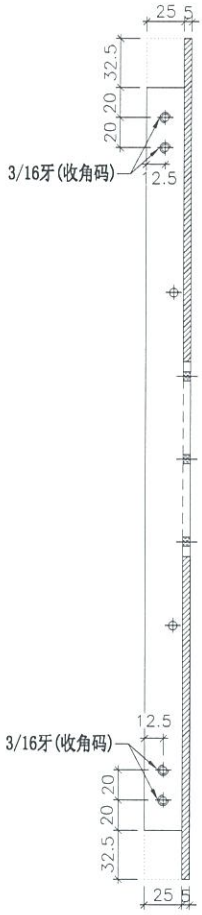

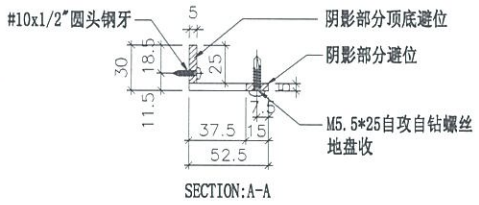

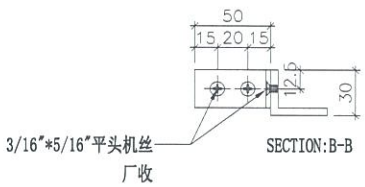

名称	右企拆图	制图	JH	2019.3.21	修改			
材料	X85607	复核	DL	2019.3.21	日期			
颜色	EC-DG-S332054 (3涂)	批准			图号	M335AR		

EG-DWG3

美特铝质有限公司
MIDI Aluminium Fabricator Ltd.

工程号	J-837	地盘	观塘裕民坊

物料编号	总数	使用位置
M335L	1	G4-U012
M335L	1	G4-U019
M335L	1	G4-U025
M335L	1	G4-U029

物料编号	总数	使用位置
M335L	1	G4-U035
M335L	1	G4-U042
M335L	1	G4-U049
M335L	2	G4-U092
M335L	1	G4-U098
M335L	1	G4-U105
M335L	1	G4-U111
M335L	2	G4-U118
M335L	3	G4-U145
M335L	3	G4-U209
M335L	2	G4-U216
M335L	3	G4-U223

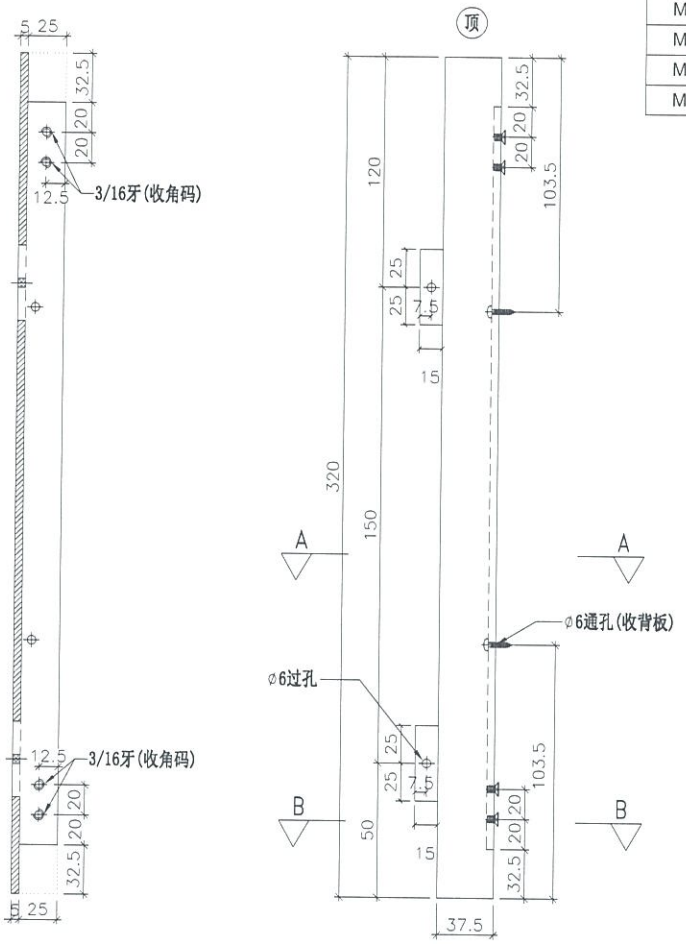

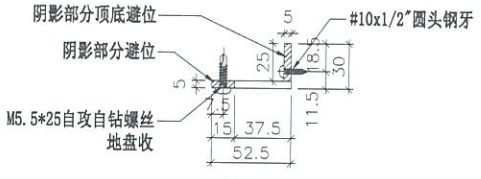

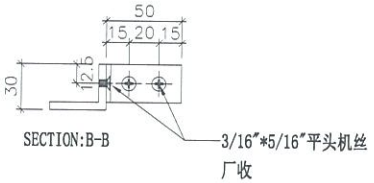

名称	左企拆图	制图	JH	2019.3.21	修改			
材料	X85607	复核	DL	2019.3.21	日期			
颜色	EC-DG-S332054 (3涂)	批准			图号	M335L		

EG-DWG3

美特铝质有限公司
MIDI Aluminium Fabricator Ltd.

工程号	J-837	地盘	观塘裕民坊

物料编号	总数	使用位置
M335R	1	G4-U012
M335R	1	G4-U019
M335R	1	G4-U025
M335R	1	G4-U029

物料编号	总数	使用位置
M335R	1	G4-U035
M335R	1	G4-U042
M335R	1	G4-U049
M335R	2	G4-U092
M335R	1	G4-U098
M335R	1	G4-U105
M335R	1	G4-U111
M335R	2	G4-U118
M335R	3	G4-U145
M335R	3	G4-U209
M335R	2	G4-U216
M335R	3	G4-U223

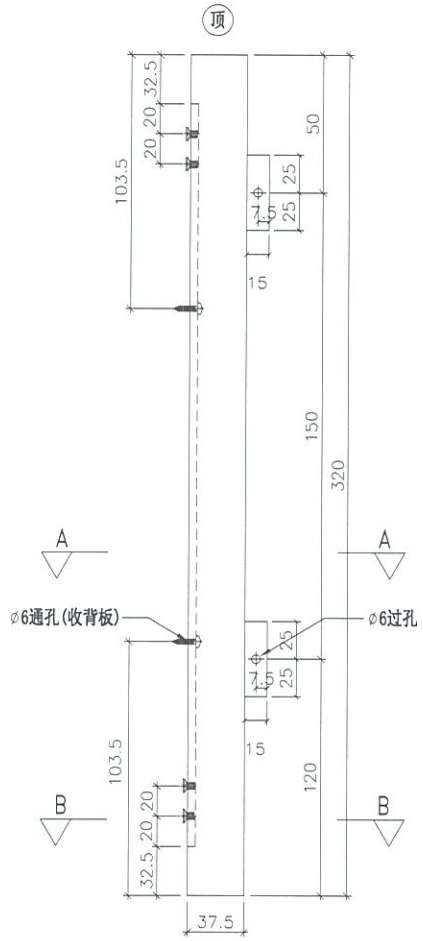

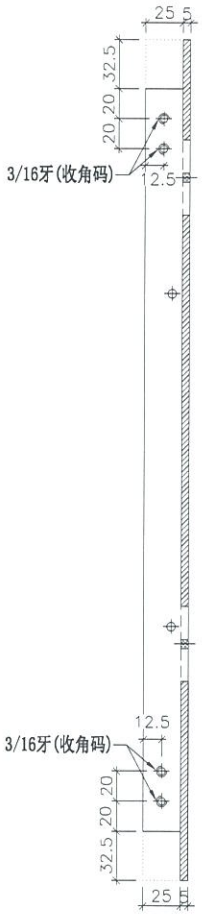

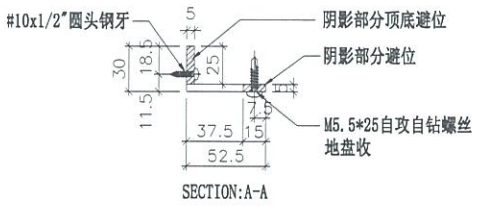

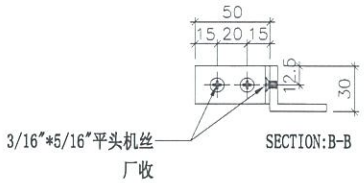

名称	右企拆图	制图	JH	2019.3.21	修改			
材料	X85607	复核	DL	2019.3.21	日期			
颜色	EC-DG-S332054 (3涂)	批准			图号	M335R		

EG-DWG3

美特铝质有限公司
MIDI Aluminium Fabricator Ltd.

工程号	J-837	地盘	观塘裕民坊

图纸空间有限，尺寸数量见附页

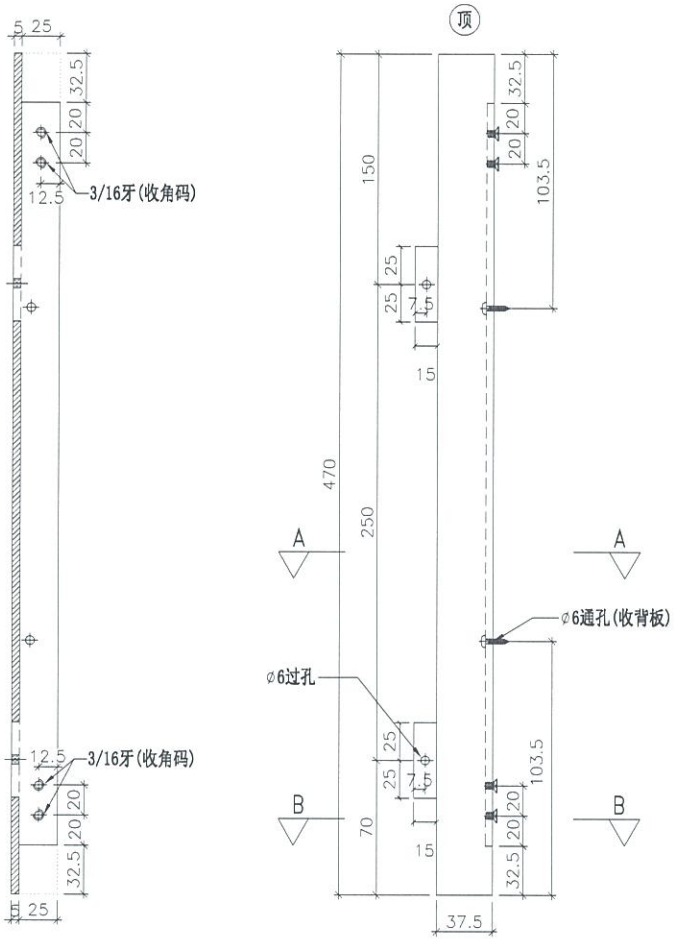

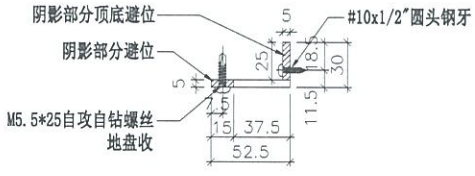

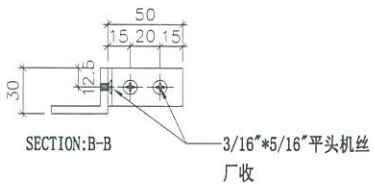

名称	左企拆图	制图	JH	2019.3.21	修改			
材料	X85607	复核	DL	2019.3.21	日期			
颜色	EC-DG-S332054 (3涂)	批准			图号	M485L	(1 of 2)	

EG-DWG3

美特铝质有限公司
MIDI Aluminium Fabricator Ltd.

工程号	J-837	地盘	观塘裕民坊

物料编号	总数	使用位置	物料编号	总数	使用位置
M485L	2	G4-U003			
M485L	2	G4-U009			
M485L	1	G4-U018			
M485L	1	G4-U023			
M485L	1	G4-U027			
M485L	1	G4-U033			
M485L	1	G4-U040			
M485L	1	G4-U047			
M485L	1	G4-U053			
M485L	2	G4-U058			
M485L	1	G4-U064			
M485L	1	G4-U069			
M485L	1	G4-U075			
M485L	1	G4-U079			
M485L	2	G4-U084			
M485L	2	G4-U090			
M485L	2	G4-U096			
M485L	1	G4-U103			
M485L	1	G4-U109			
M485L	1	G4-U116			
M485L	3	G4-U122			
M485L	1	G4-U128			
M485L	1	G4-U133			
M485L	2	G4-U138			
M485L	2	G4-U143			
M485L	3	G4-U149			
M485L	1	G4-U155			
M485L	1	G4-U161			
M485L	1	G4-U166			
M485L	2	G4-U171			
M485L	2	G4-U177			
M485L	1	G4-U182			
M485L	1	G4-U189			
M485L	4	G4-U195			
M485L	1	G4-U202			
M485L	1	G4-U207			
M485L	3	G4-U214			
M485L	3	G4-U221			
M485L	1	G4-U230			

名称	左企拆图 (数据表)	制图	JH	2019.3.21	修改			
材料	X85607	复核	DL	2019.3.21	日期			
颜色	EC-DG-S332054 (3涂)	批准			图号	M485L	(2 of 2)	

EG-DWG3

美特铝质有限公司
MIDI Aluminium Fabricator Ltd.

工程号	J-837	地 盘	观塘裕民坊

图纸空间有限，尺寸数量见附页

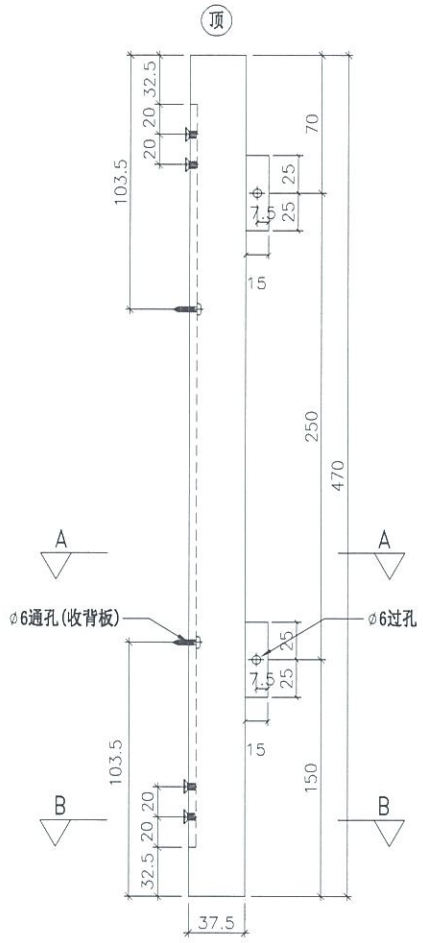

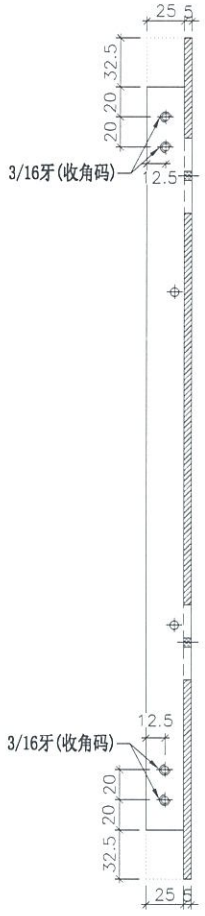

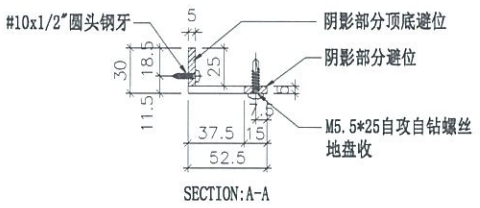

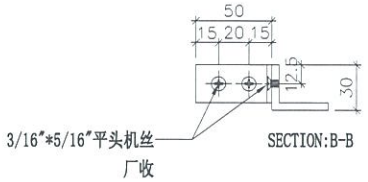

名 称	右企拆图	制 图	JH	2019.3.21	修 改			
材 料	X85607	复 核	DL	2019.3.21	日 期			
颜 色	EC-DG-S332054 (3涂)	批 准			图 号	M485R	(1 of 2)	

EG-DWG3

美特铝质有限公司
MIDI Aluminium Fabricator Ltd.

工程号	J-837	地盘	观塘裕民坊

物料编号	总数	使用位置
M485R	2	G4-U003
M485R	2	G4-U009
M485R	1	G4-U018
M485R	1	G4-U023
M485R	1	G4-U027
M485R	1	G4-U033
M485R	1	G4-U040
M485R	1	G4-U047
M485R	1	G4-U053
M485R	2	G4-U058
M485R	1	G4-U064
M485R	1	G4-U069
M485R	1	G4-U075
M485R	1	G4-U079
M485R	2	G4-U084
M485R	2	G4-U090
M485R	2	G4-U096
M485R	1	G4-U103
M485R	1	G4-U109
M485R	1	G4-U116
M485R	3	G4-U122
M485R	1	G4-U128
M485R	1	G4-U133
M485R	2	G4-U138
M485R	2	G4-U143
M485R	3	G4-U149
M485R	1	G4-U155
M485R	1	G4-U161
M485R	1	G4-U166
M485R	2	G4-U171
M485R	2	G4-U177
M485R	1	G4-U182
M485R	1	G4-U189
M485R	4	G4-U195
M485R	1	G4-U202
M485R	1	G4-U207
M485R	3	G4-U214
M485R	3	G4-U221
M485R	1	G4-U230

物料编号	总数	使用位置

名称	右企拆图 (数据表)	制图	JH	2019.3.21	修改			
材料	X85607	复核	DL	2019.3.21	日期			
颜色	EC-DG-S332054 (3涂)	批准			图号	M485R	(2 of 2)	

EG-DWG3

美特铝质有限公司
MIDI Aluminium Fabricator Ltd.

工程号	J-837	地盘	观塘裕民坊

物料编号	总数	使用位置	物料编号	总数	使用位置
M565L	2	G4-U172	M565L	1	G4-U208
M565L	2	G4-U178	M565L	3	G4-U215
M565L	1	G4-U203	M565L	3	G4-U222

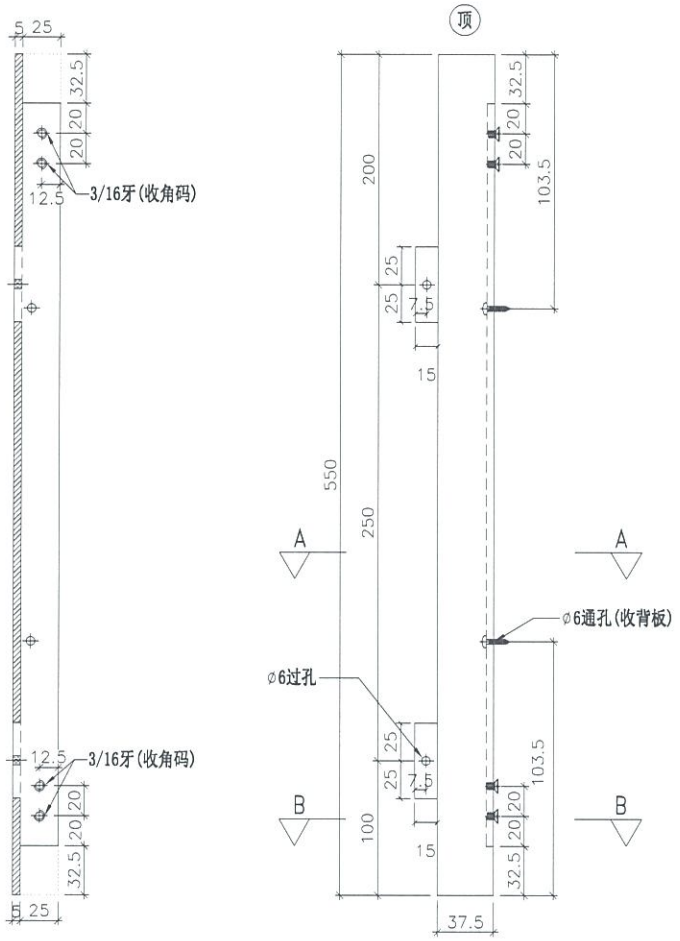

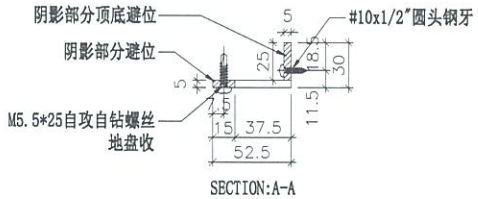

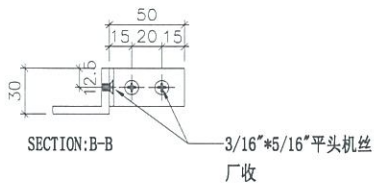

名称	左企拆图	制图	JH	2019.3.21	修改			
材料	X85607	复核	DL	2019.3.21	日期			
颜色	EC-DG-S332054 (3涂)	批准			图号	M565L		

EG-DWG3

美特铝质有限公司
MIDI Aluminium Fabricator Ltd.

工程号	J-837	地盘	观塘裕民坊

物料编号	总数	使用位置	物料编号	总数	使用位置
M565R	2	G4-U172	M565R	1	G4-U208
M565R	2	G4-U178	M565R	3	G4-U215
M565R	1	G4-U203	M565R	3	G4-U222

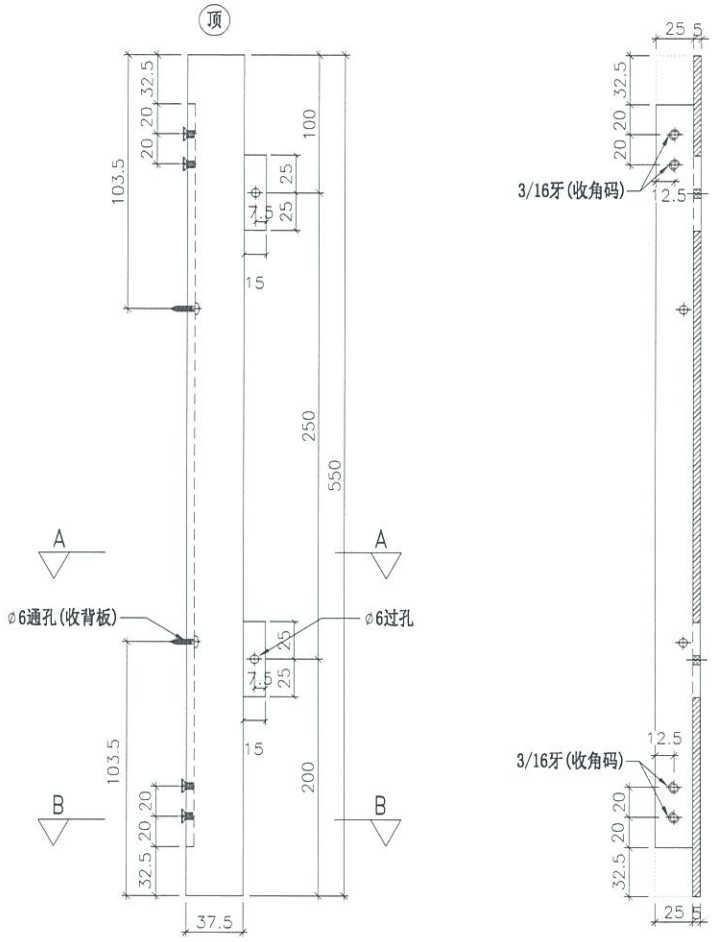

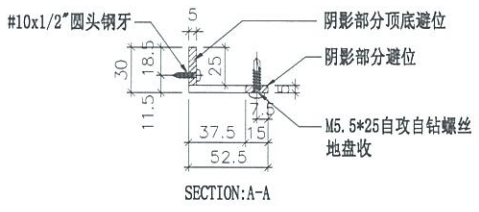

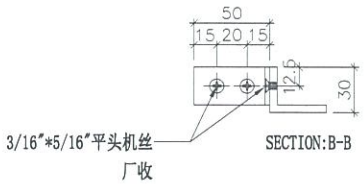

名称	右企拆图	制图	JH	2019.3.21	修改			
材料	X85607	复核	DL	2019.3.21	日期			
颜色	EC-DG-S332054 (3涂)	批准			图号	M565R		

EG-DWG3

美特铝质有限公司
MIDI Aluminium Fabricator Ltd.

工程号	J-837	地盘	观塘裕民坊

图纸空间有限，尺寸数量见附页

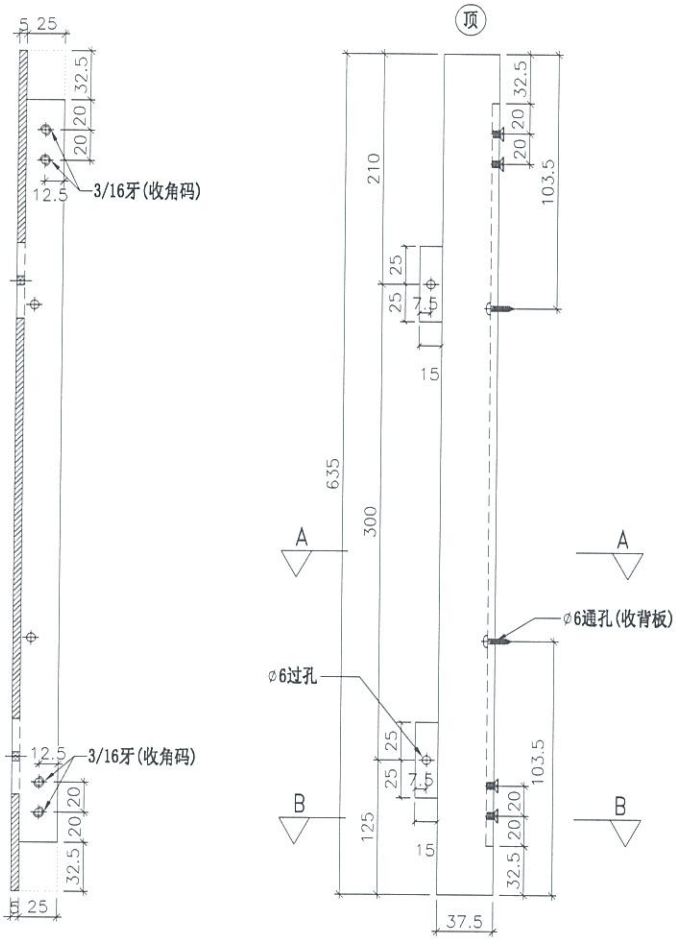

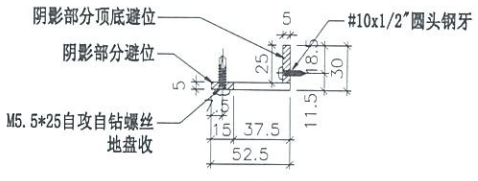

SECTION:A-A

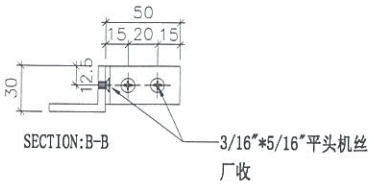

名称	左企拆图	制图	JH	2019.3.21	修改			
材料	X85607	复核	DL	2019.3.21	日期			
颜色	EC-DG-S332054 (3涂)	批准			图号	M650L	(1 of 2)	

EG-DWG3

美特铝质有限公司
MIDI Aluminium Fabricator Ltd.

工程号	J-837	地盘	观塘裕民坊

物料编号	总数	使用位置	物料编号	总数	使用位置
M650L	2	G4-U007			
M650L	1	G4-U011			
M650L	1	G4-U016			
M650L	1	G4-U021			
M650L	1	G4-U026			
M650L	1	G4-U031			
M650L	1	G4-U038			
M650L	1	G4-U045			
M650L	1	G4-U051			
M650L	2	G4-U056			
M650L	1	G4-U062			
M650L	1	G4-U067			
M650L	1	G4-U073			
M650L	2	G4-U082			
M650L	2	G4-U088			
M650L	2	G4-U094			
M650L	1	G4-U101			
M650L	1	G4-U107			
M650L	1	G4-U114			
M650L	3	G4-U120			
M650L	1	G4-U126			
M650L	1	G4-U131			
M650L	2	G4-U136			
M650L	2	G4-U141			
M650L	3	G4-U147			
M650L	1	G4-U153			
M650L	1	G4-U159			
M650L	1	G4-U164			
M650L	2	G4-U169			
M650L	2	G4-U175			
M650L	1	G4-U180			
M650L	1	G4-U187			
M650L	4	G4-U193			
M650L	3	G4-U212			
M650L	3	G4-U219			
M650L	1	G5-U002			
M650L	1	G5-U012			
M650L	1	G5-U027			
M650L	1	G5-U028			
M650L	1	G5-U029			

名称	左企拆图 (数据表)	制图	JH	2019.3.21	修改			
材料	X85607	复核	DL	2019.3.21	日期			
颜色	EC-DG-S332054 (3涂)	批准			图号	M650L	(2 of 2)	

EG-DWG3

美特铝质有限公司
MIDI Aluminium Fabricator Ltd.

工程号	J-837	地盘	观塘裕民坊

图纸空间有限，尺寸数量见附页

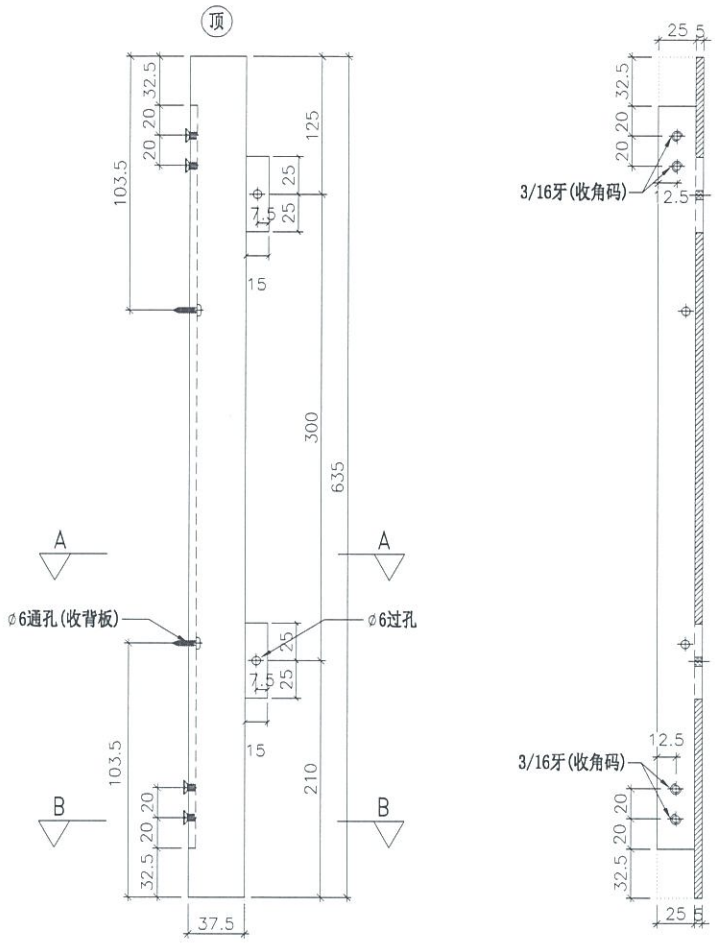

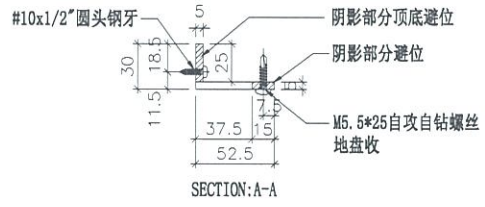

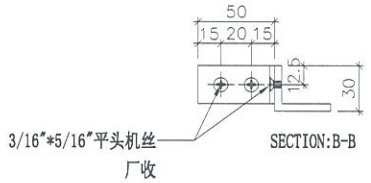

名称	右企拆图	制图	JH	2019.3.21	修改			
材料	X85607	复核	DL	2019.3.21	日期			
颜色	EC-DG-S332054 (3涂)	批准			图号	M650R	(1 of 2)	

EG-DWG3

美特铝质有限公司
MIDI Aluminium Fabricator Ltd.

工程号	J-837	地盘	观塘裕民坊

物料编号	总数	使用位置
M650R	2	G4-U007
M650R	1	G4-U011
M650R	1	G4-U016
M650R	1	G4-U021
M650R	1	G4-U026
M650R	1	G4-U031
M650R	1	G4-U038
M650R	1	G4-U045
M650R	1	G4-U051
M650R	2	G4-U056
M650R	1	G4-U062
M650R	1	G4-U067
M650R	1	G4-U073
M650R	2	G4-U082
M650R	2	G4-U088
M650R	2	G4-U094
M650R	1	G4-U101
M650R	1	G4-U107
M650R	1	G4-U114
M650R	3	G4-U120
M650R	1	G4-U126
M650R	1	G4-U131
M650R	2	G4-U136
M650R	2	G4-U141
M650R	3	G4-U147
M650R	1	G4-U153
M650R	1	G4-U159
M650R	1	G4-U164
M650R	2	G4-U169
M650R	2	G4-U175
M650R	1	G4-U180
M650R	1	G4-U187
M650R	4	G4-U193
M650R	3	G4-U212
M650R	3	G4-U219
M650R	1	G5-U002
M650R	1	G5-U012
M650R	1	G5-U027
M650R	1	G5-U028
M650R	1	G5-U029

物料编号	总数	使用位置

名称	右企拆图 (数据表)	制图	JH	2019.3.21	修改			
材料	X85607	复核	DL	2019.3.21	日期			
颜色	EC-DG-S332054 (3涂)	批准			图号	M650R	(2 of 2)	

EG-DWG3

美特铝质有限公司
MIDI Aluminium Fabricator Ltd.

图纸空间有限，尺寸数量见附页

工程号	J-837	地盘	观塘裕民坊

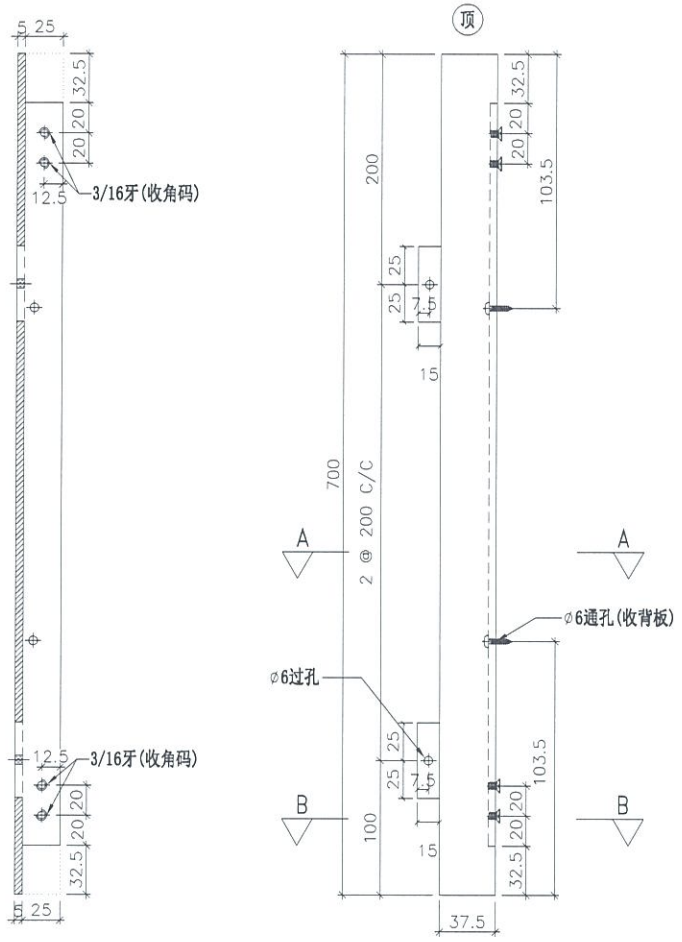

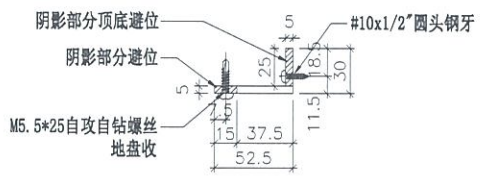

SECTION:A-A

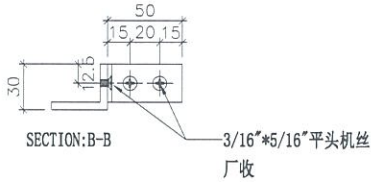

SECTION:B-B

名称	左企拆图	制图	JH	2019.3.21	修改			
材料	X85607	复核	DL	2019.3.21	日期			
颜色	EC-DG-S332054 (3涂)	批准			图号	M715L	(1 of 2)	

EG-DWG3

美特铝质有限公司
MIDI Aluminium Fabricator Ltd.

工程号	J-837	地盘	观塘裕民坊

物料编号	总数	使用位置	物料编号	总数	使用位置
M715L	2	G4-U004			
M715L	2	G4-U010			
M715L	1	G4-U024			
M715L	1	G4-U028			
M715L	1	G4-U034			
M715L	1	G4-U041			
M715L	1	G4-U048			
M715L	1	G4-U054			
M715L	2	G4-U059			
M715L	1	G4-U065			
M715L	1	G4-U070			
M715L	1	G4-U076			
M715L	1	G4-U080			
M715L	2	G4-U085			
M715L	2	G4-U091			
M715L	2	G4-U097			
M715L	1	G4-U104			
M715L	1	G4-U110			
M715L	1	G4-U117			
M715L	3	G4-U123			
M715L	1	G4-U129			
M715L	1	G4-U134			
M715L	2	G4-U139			
M715L	2	G4-U144			
M715L	3	G4-U150			
M715L	1	G4-U156			
M715L	1	G4-U162			
M715L	1	G4-U167			
M715L	1	G4-U184			
M715L	1	G4-U191			
M715L	4	G4-U197			
M715L	1	G4-U224			
M715L	1	G4-U231			

名称	左企拆图 (数据表)	制图	JH	2019.3.21	修改		
材料	X85607	复核	DL	2019.3.21	日期		
颜色	EC-DG-S332054 (3涂)	批准			图号	M715L	(2 of 2)

EG-DWG3

美特铝质有限公司
MIDI Aluminium Fabricator Ltd.

工程号	J-837	地盘	观塘裕民坊

图纸空间有限，尺寸数量见附页

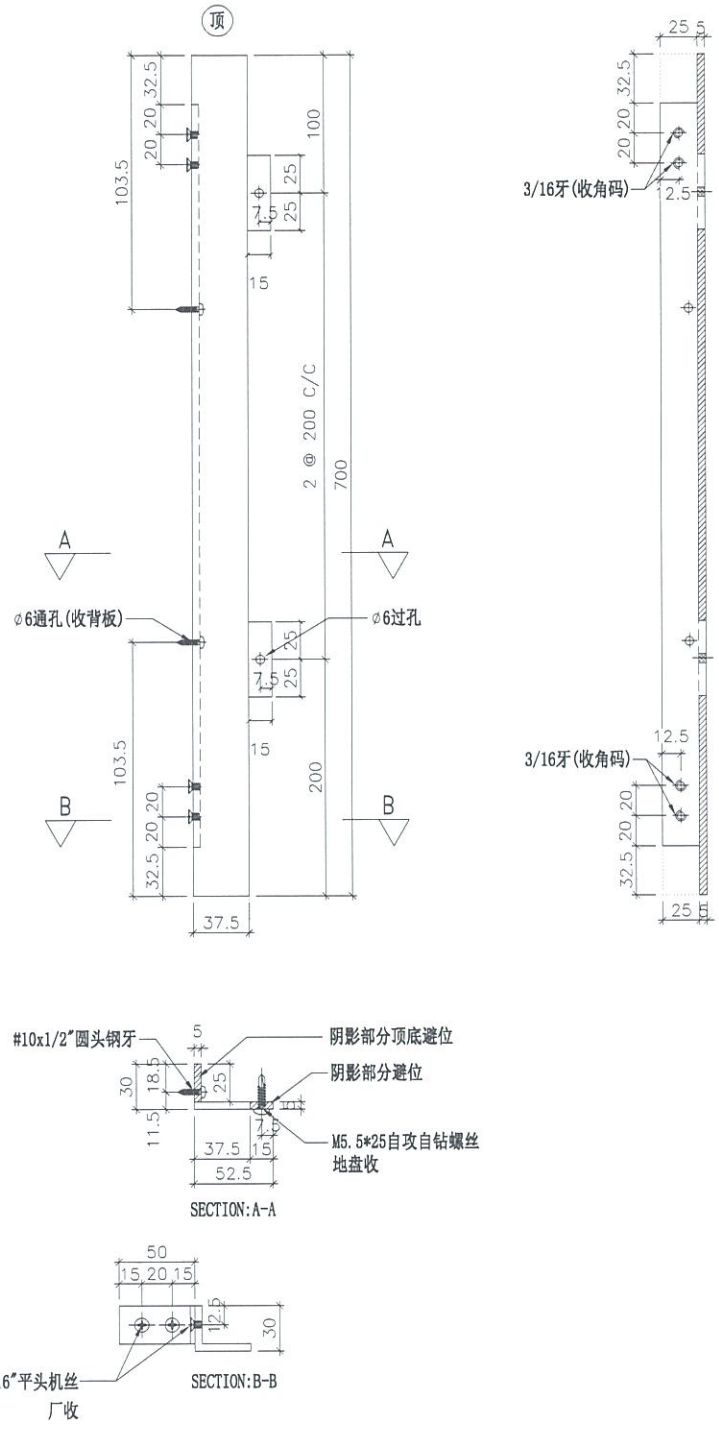

名称	右企拆图	制图	JH	2019.3.21	修改			
材料	X85607	复核	DL	2019.3.21	日期			
颜色	EC-DG-S332054 (3涂)	批准			图号	M715R	(1 of 2)	

EG-DWG3

美特铝质有限公司
MIDI Aluminium Fabricator Ltd.

工程号	J-837	地盘	观塘裕民坊

物料编号	总数	使用位置	物料编号	总数	使用位置
M715R	2	G4-U004			
M715R	2	G4-U010			
M715R	1	G4-U024			
M715R	1	G4-U028			
M715R	1	G4-U034			
M715R	1	G4-U041			
M715R	1	G4-U048			
M715R	1	G4-U054			
M715R	2	G4-U059			
M715R	1	G4-U065			
M715R	1	G4-U070			
M715R	1	G4-U076			
M715R	1	G4-U080			
M715R	2	G4-U085			
M715R	2	G4-U091			
M715R	2	G4-U097			
M715R	1	G4-U104			
M715R	1	G4-U110			
M715R	1	G4-U117			
M715R	3	G4-U123			
M715R	1	G4-U129			
M715R	1	G4-U134			
M715R	2	G4-U139			
M715R	2	G4-U144			
M715R	3	G4-U150			
M715R	1	G4-U156			
M715R	1	G4-U162			
M715R	1	G4-U167			
M715R	1	G4-U184			
M715R	1	G4-U191			
M715R	4	G4-U197			
M715R	1	G4-U224			
M715R	1	G4-U231			

名称	右企拆图 (数据表)	制图	JH	2019.3.21	修改			
材料	X85607	复核	DL	2019.3.21	日期			
颜色	EC-DG-S332054 (3涂)	批准			图号	M715R	(2 of 2)	

EG-DWG3

美特铝质有限公司
MIDI Aluminium Fabricator Ltd.

工程号	J-837	地盘	观塘裕民坊

物料编号	总数	使用位置	物料编号	总数	使用位置
M850L	38	G4-U013			
M850L	42	G4-U099			

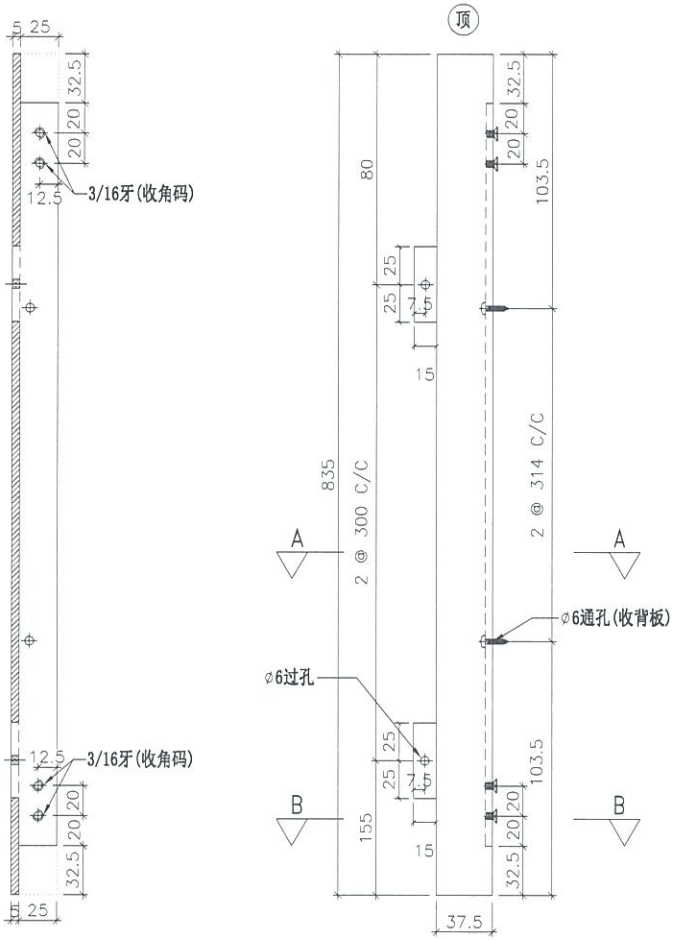

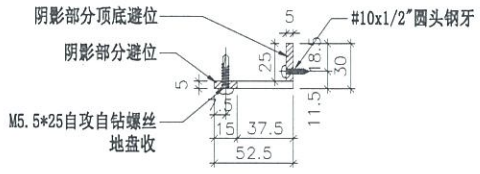

SECTION:A-A

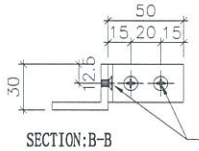

SECTION:B-B

3/16"*5/16"平头机丝
厂收

名称	左企拆图	制图	JH	2019.3.21	修改			
材料	X85607	复核	DL	2019.3.21	日期			
颜色	EC-DG-S332054 (3涂)	批准			图号	M850L		

EG-DWG3

美特铝质有限公司
MIDI Aluminium Fabricator Ltd.

工程号	J-837	地盘	观塘裕民坊

物料编号	总数	使用位置	物料编号	总数	使用位置
M850R	38	G4-U013			
M850R	42	G4-U099			

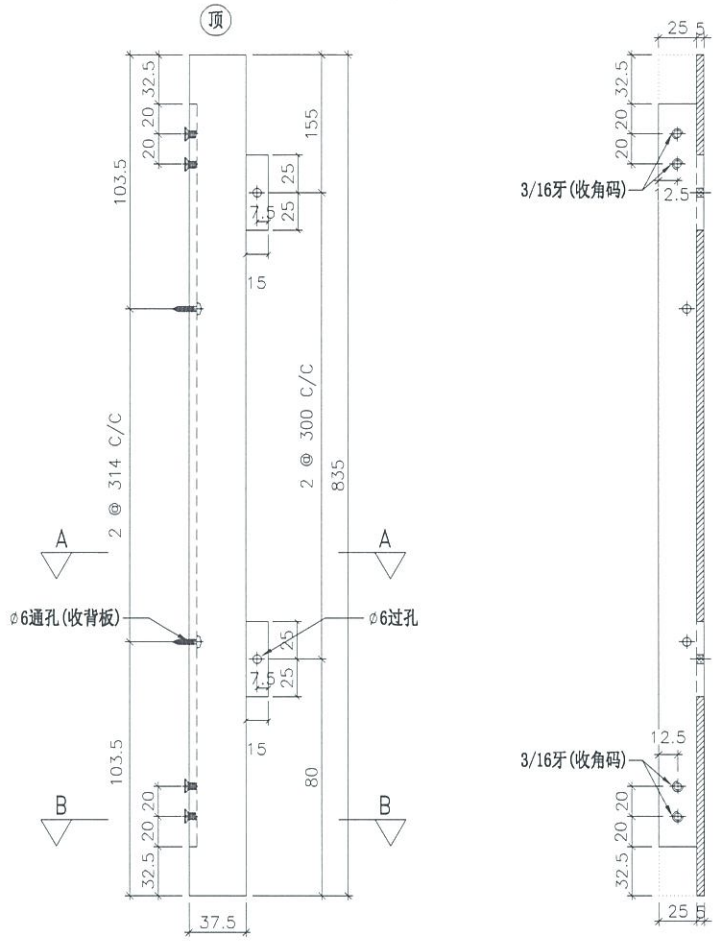

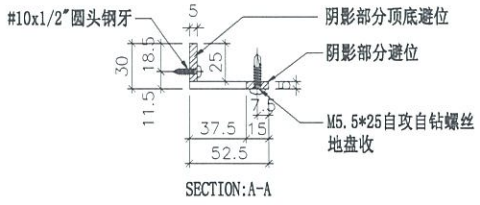

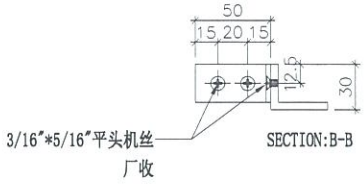

名称	右企拆图	制图	JH	2019.3.21	修改			
材料	X85607	复核	DL	2019.3.21	日期			
颜色	EC-DG-S332054 (3涂)	批准			图号	M850R		

EG-DWG3

美特铝质有限公司
MIDI Aluminium Fabricator Ltd.

工程号	J-837	地盘	观塘裕民坊

物料编号	总数	使用位置	物料编号	总数	使用位置
M862R	1	G4-U226			

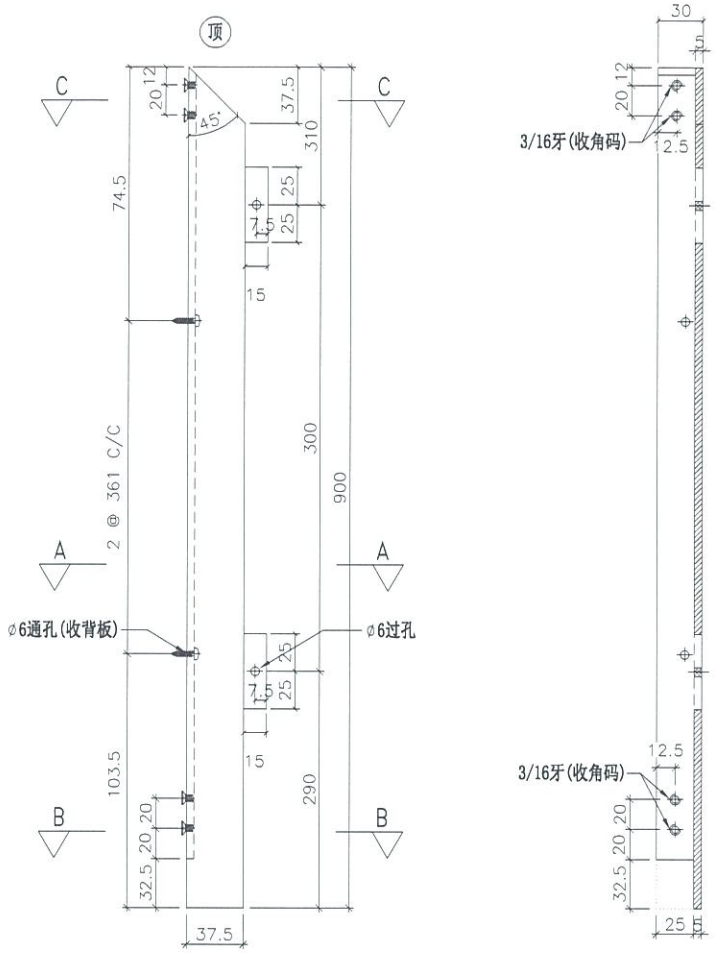

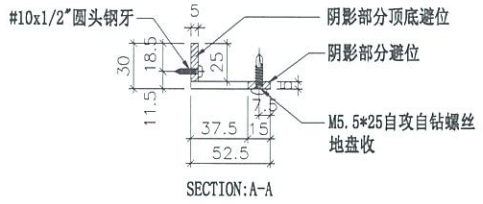

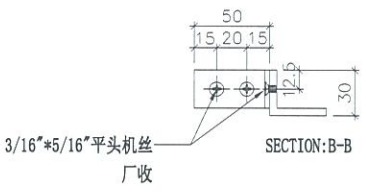

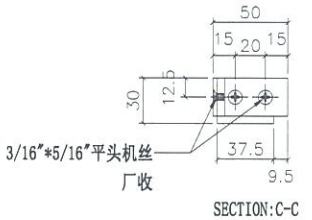

名称	右企拆图	制图	JH	2019.3.21	修改			
材料	X85607	复核	DL	2019.3.21	日期			
颜色	EC-DG-S332054 (3涂)	批准			图号	M862R		

EG-DWG3

美特铝质有限公司
MIDI Aluminium Fabricator Ltd.

工程号	J-837	地盘	观塘裕民坊

图纸空间有限，尺寸数量见附页

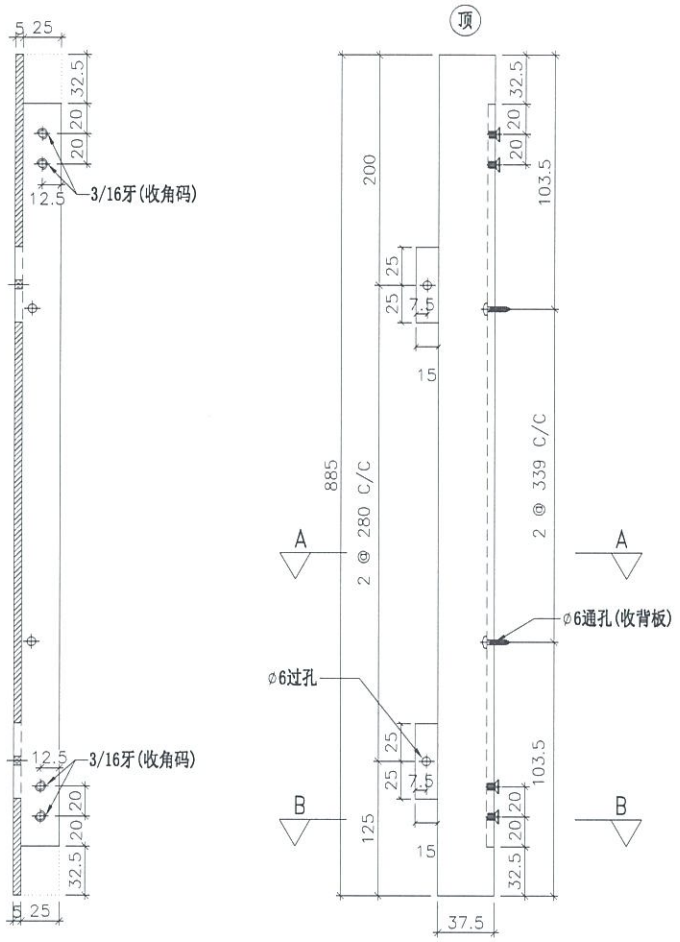

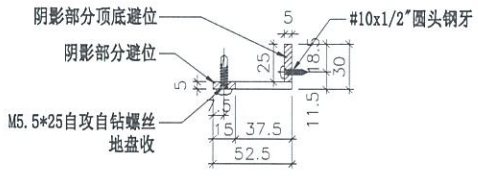

SECTION:A-A

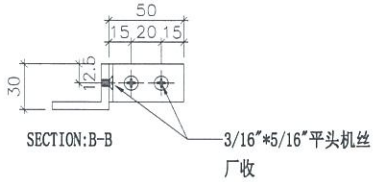

SECTION:B-B

名称	左企拆图	制图	JH	2019.3.21	修改			
材料	X85607	复核	DL	2019.3.21	日期			
颜色	EC-DG-S332054 (3涂)	批准			图号	M900L	(1 of 2)	

EG-DWG3

美特铝质有限公司
MIDI Aluminium Fabricator Ltd.

工程号	J-837	地盘	观塘裕民坊

物料编号	总数	使用位置	物料编号	总数	使用位置
M900L	74	G4-U001			
M900L	74	G4-U006			
M900L	37	G4-U015			
M900L	37	G4-U020			
M900L	37	G4-U030			
M900L	37	G4-U037			
M900L	37	G4-U044			
M900L	37	G4-U050			
M900L	74	G4-U055			
M900L	37	G4-U061			
M900L	37	G4-U066			
M900L	41	G4-U072			
M900L	41	G4-U077			
M900L	82	G4-U081			
M900L	82	G4-U087			
M900L	82	G4-U093			
M900L	41	G4-U100			
M900L	41	G4-U106			
M900L	41	G4-U113			
M900L	123	G4-U119			
M900L	41	G4-U125			
M900L	41	G4-U130			
M900L	78	G4-U135			
M900L	78	G4-U140			
M900L	117	G4-U146			
M900L	39	G4-U152			
M900L	39	G4-U158			
M900L	39	G4-U163			
M900L	74	G4-U168			
M900L	74	G4-U174			
M900L	37	G4-U179			
M900L	37	G4-U186			
M900L	148	G4-U192			
M900L	37	G4-U199			
M900L	37	G4-U204			
M900L	111	G4-U211			
M900L	111	G4-U218			
M900L	41	G4-U227			
M900L	37	G5-U005			

名称	左企拆图 (数据表)	制图	JH	2019.3.21	修改			
材料	X85607	复核	DL	2019.3.21	日期			
颜色	EC-DG-S332054 (3涂)	批准			图号	M900L	(2 of 2)	

EG-DWG3

美特铝质有限公司
MIDI Aluminium Fabricator Ltd.

工程号	J-837	地盘	观塘裕民坊

图纸空间有限，尺寸数量见附页

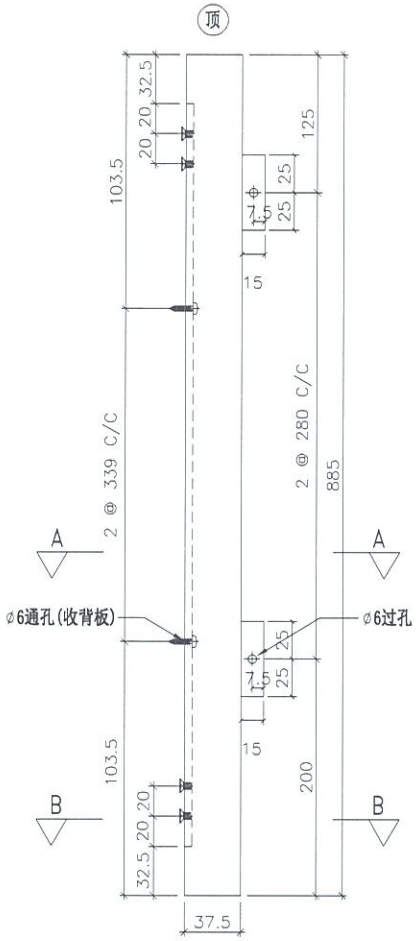

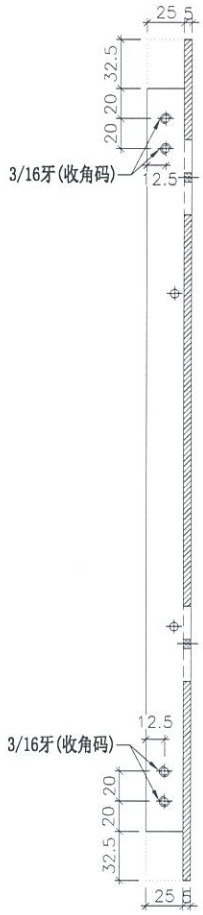

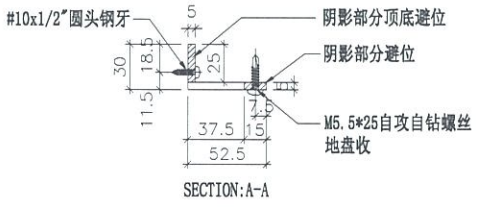

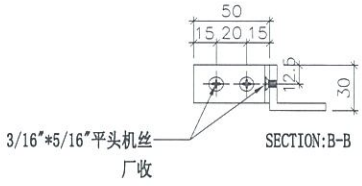

名称	右企拆图	制图	JH	2019.3.21	修改			
材料	X85607	复核	DL	2019.3.21	日期			
颜色	EC-DG-S332054 (3涂)	批准			图号	M900R	(1 of 2)	

EG-DWG3

美特铝质有限公司
MIDI Aluminium Fabricator Ltd.

工程号	J-837	地盘	观塘裕民坊

物料编号	总数	使用位置	物料编号	总数	使用位置
M900R	74	G4-U001			
M900R	74	G4-U006			
M900R	37	G4-U015			
M900R	37	G4-U020			
M900R	37	G4-U030			
M900R	37	G4-U037			
M900R	37	G4-U044			
M900R	37	G4-U050			
M900R	74	G4-U055			
M900R	37	G4-U061			
M900R	37	G4-U066			
M900R	41	G4-U072			
M900R	41	G4-U077			
M900R	82	G4-U081			
M900R	82	G4-U087			
M900R	82	G4-U093			
M900R	41	G4-U100			
M900R	41	G4-U106			
M900R	41	G4-U113			
M900R	123	G4-U119			
M900R	41	G4-U125			
M900R	41	G4-U130			
M900R	78	G4-U135			
M900R	78	G4-U140			
M900R	117	G4-U146			
M900R	39	G4-U152			
M900R	39	G4-U158			
M900R	39	G4-U163			
M900R	74	G4-U168			
M900R	74	G4-U174			
M900R	37	G4-U179			
M900R	37	G4-U186			
M900R	148	G4-U192			
M900R	37	G4-U199			
M900R	37	G4-U204			
M900R	111	G4-U211			
M900R	111	G4-U218			
M900R	41	G4-U227			
M900R	37	G5-U005			

名称	右企拆图 (数据表)	制图	JH	2019.3.21	修改			
材料	X85607	复核	DL	2019.3.21	日期			
颜色	EC-DG-S332054 (3涂)	批准			图号	M900R	(2 of 2)	

EG-DWG3

美特铝质有限公司
MIDI Aluminium Fabricator Ltd.

工程号	J-837	地盘	观塘裕民坊

图纸空间有限，尺寸数量见附页

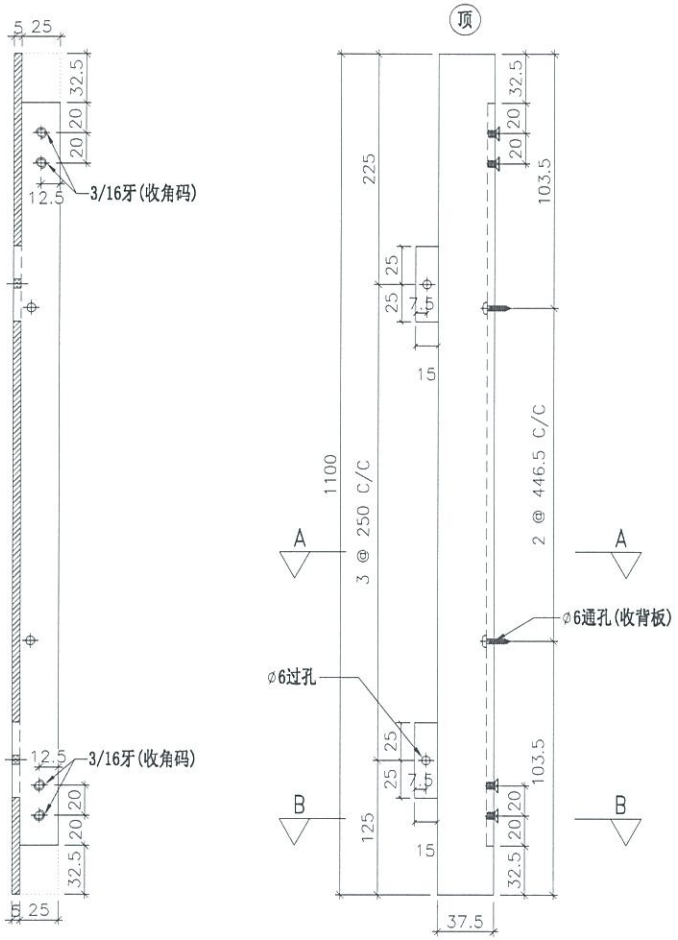

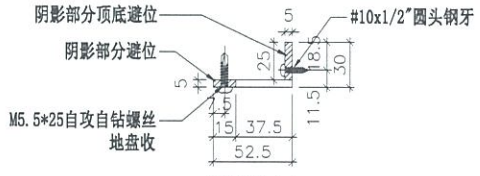

SECTION:A-A

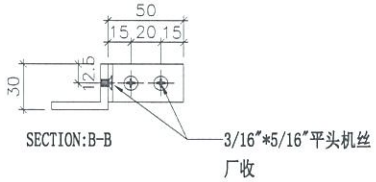

SECTION:B-B

名称	左企拆图	制图	JH	2019.3.21	修改			
材料	X85607	复核	DL	2019.3.21	日期			
颜色	EC-DG-S332054 (3涂)	批准			图号	M1115L	(1 of 2)	

EG-DWG3

美特铝质有限公司
MIDI Aluminium Fabricator Ltd.

工程号	J-837	地盘	观塘裕民坊

物料编号	总数	使用位置	物料编号	总数	使用位置
M1115L	2	G4-U002			
M1115L	2	G4-U008			
M1115L	1	G4-U017			
M1115L	1	G4-U022			
M1115L	1	G4-U032			
M1115L	1	G4-U039			
M1115L	1	G4-U046			
M1115L	1	G4-U052			
M1115L	2	G4-U057			
M1115L	1	G4-U063			
M1115L	1	G4-U068			
M1115L	1	G4-U074			
M1115L	1	G4-U078			
M1115L	2	G4-U083			
M1115L	2	G4-U089			
M1115L	2	G4-U095			
M1115L	1	G4-U102			
M1115L	1	G4-U108			
M1115L	1	G4-U115			
M1115L	3	G4-U121			
M1115L	1	G4-U127			
M1115L	1	G4-U132			
M1115L	2	G4-U137			
M1115L	2	G4-U142			
M1115L	3	G4-U148			
M1115L	1	G4-U154			
M1115L	1	G4-U160			
M1115L	1	G4-U165			
M1115L	2	G4-U170			
M1115L	2	G4-U176			
M1115L	1	G4-U181			
M1115L	1	G4-U188			
M1115L	4	G4-U194			
M1115L	1	G4-U201			
M1115L	1	G4-U206			
M1115L	3	G4-U213			
M1115L	3	G4-U220			
M1115L	1	G4-U229			
M1115L	1	G5-U006			

名称	左企拆图 (数据表)	制图	JH	2019.3.21	修改			
材料	X85607	复核	DL	2019.3.21	日期			
颜色	EC-DG-S332054 (3涂)	批准			图号	M1115L	(2 of 2)	

EG-DWG3

美特铝质有限公司
MIDI Aluminium Fabricator Ltd.

工程号	J-837	地盘	观塘裕民坊

图纸空间有限，尺寸数量见附页

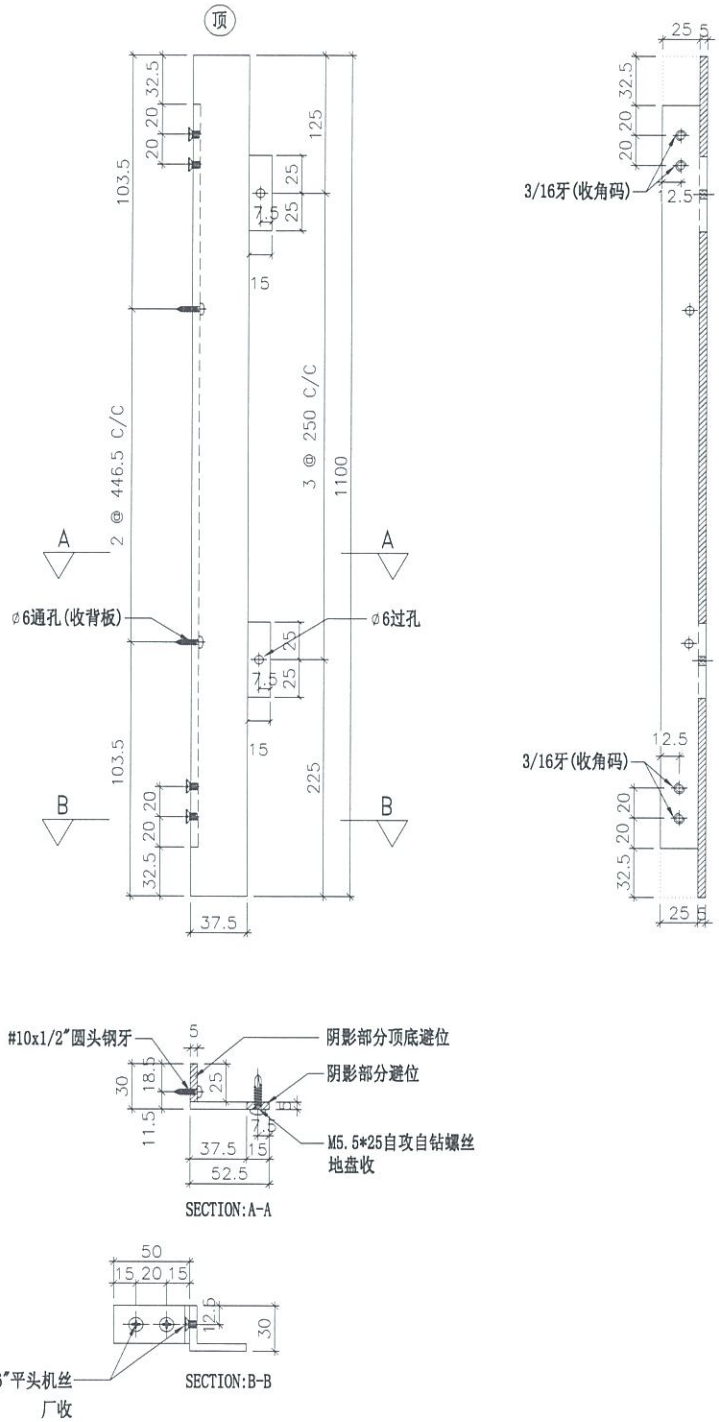

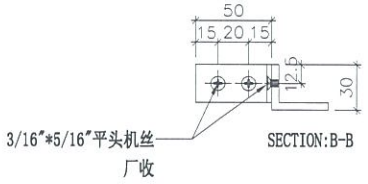

名称	右企拆图	制图	JH	2019.3.21	修改			
材料	X85607	复核	DL	2019.3.21	日期			
颜色	EC-DG-S332054 (3涂)	批准			图号	M1115R	(1 of 2)	

EG-DWG3

美特铝质有限公司
MIDI Aluminium Fabricator Ltd.

工程号	J-837	地盘	观塘裕民坊

物料编号	总数	使用位置	物料编号	总数	使用位置
M1115R	2	G4-U002			
M1115R	2	G4-U008			
M1115R	1	G4-U017			
M1115R	1	G4-U022			
M1115R	1	G4-U032			
M1115R	1	G4-U039			
M1115R	1	G4-U046			
M1115R	1	G4-U052			
M1115R	2	G4-U057			
M1115R	1	G4-U063			
M1115R	1	G4-U068			
M1115R	1	G4-U074			
M1115R	1	G4-U078			
M1115R	2	G4-U083			
M1115R	2	G4-U089			
M1115R	2	G4-U095			
M1115R	1	G4-U102			
M1115R	1	G4-U108			
M1115R	1	G4-U115			
M1115R	3	G4-U121			
M1115R	1	G4-U127			
M1115R	1	G4-U132			
M1115R	2	G4-U137			
M1115R	2	G4-U142			
M1115R	3	G4-U148			
M1115R	1	G4-U154			
M1115R	1	G4-U160			
M1115R	1	G4-U165			
M1115R	2	G4-U170			
M1115R	2	G4-U176			
M1115R	1	G4-U181			
M1115R	1	G4-U188			
M1115R	4	G4-U194			
M1115R	1	G4-U201			
M1115R	1	G4-U206			
M1115R	3	G4-U213			
M1115R	3	G4-U220			
M1115R	1	G4-U229			
M1115R	1	G5-U006			

名称	右企拆图 (数据表)	制图	JH	2019.3.21	修改			
材料	X85607	复核	DL	2019.3.21	日期			
颜色	EC-DG-S332054 (3涂)	批准			图号	M1115R (2 of 2)		

EG-DWG3

美特铝质有限公司
MIDI Aluminium Fabricator Ltd.

工程号	J-837	地盘	观塘裕民坊

物料编号	总数	使用位置	物料编号	总数	使用位置
M1200L	1	G4-U183			
M1200L	1	G4-U190			
M1200L	4	G4-U196			

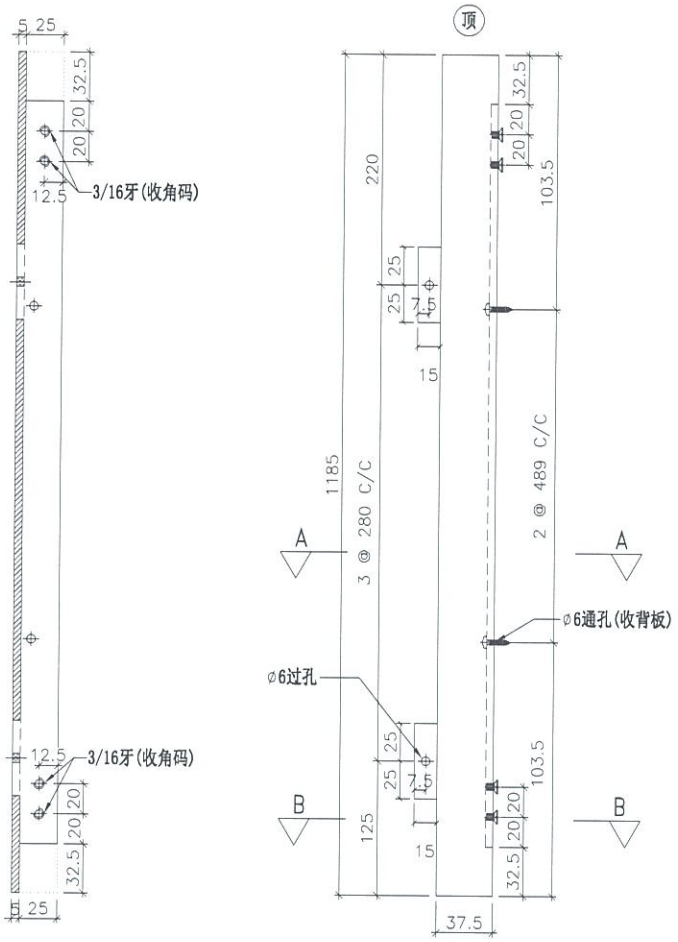

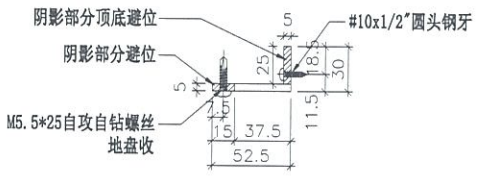

SECTION:A-A

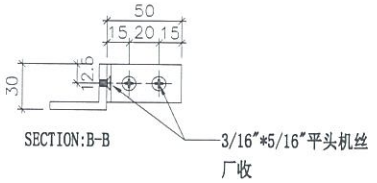

SECTION:B-B

名称	左企拆图	制图	JH	2019.3.21	修改			
材料	X85607	复核	DL	2019.3.21	日期			
颜色	EC-DG-S332054 (3涂)	批准			图号	M1200L		

EG-DWG3

美特铝质有限公司
MIDI Aluminium Fabricator Ltd.

工程号	J-837	地盘	观塘裕民坊

物料编号	总数	使用位置	物料编号	总数	使用位置
M1200R	1	G4-U183			
M1200R	1	G4-U190			
M1200R	4	G4-U196			

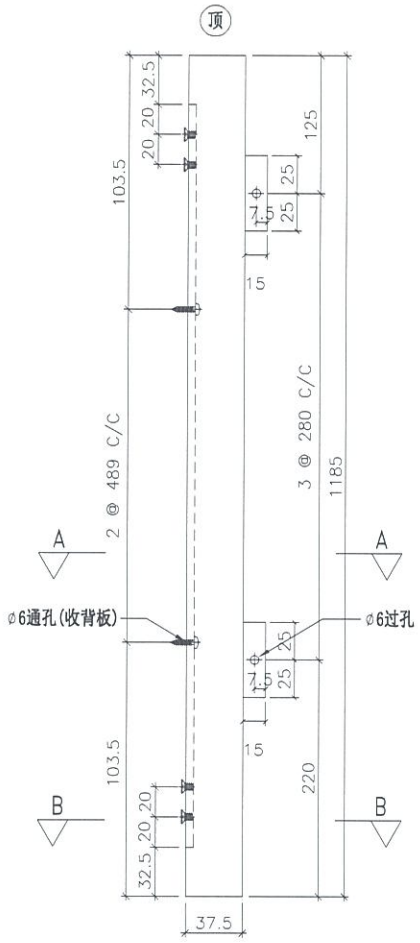

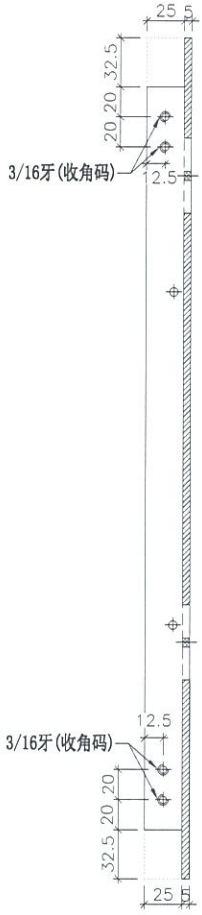

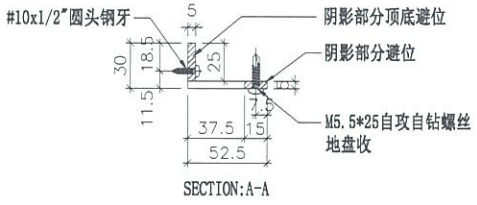

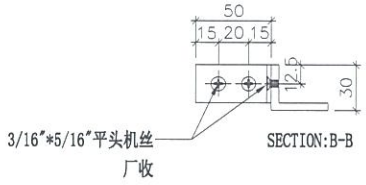

名称	右企拆图	制图	JH	2019.3.21	修改			
材料	X85607	复核	DL	2019.3.21	日期			
颜色	EC-DG-S332054 (3涂)	批准			图号	M1200R		

EG-DWG3

美特铝质有限公司
MIDI Aluminium Fabricator Ltd.

工程号	J-837	地盘	观塘裕民坊

物料编号	总数	使用位置	物料编号	总数	使用位置
M1387R	1	G4-U226			

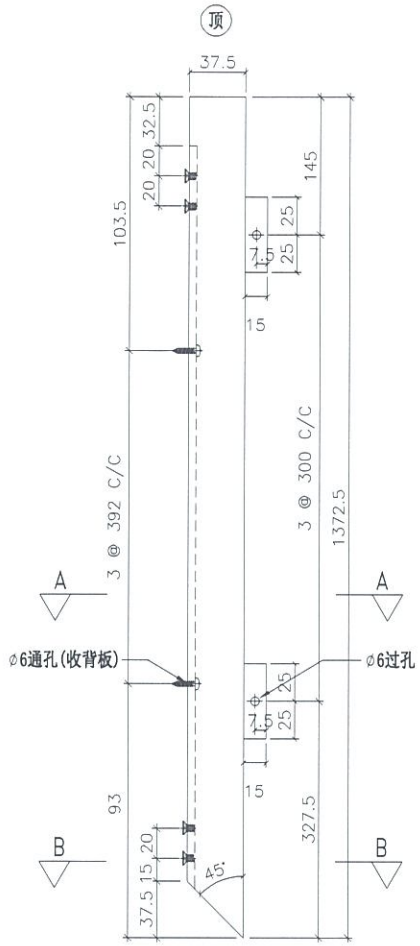

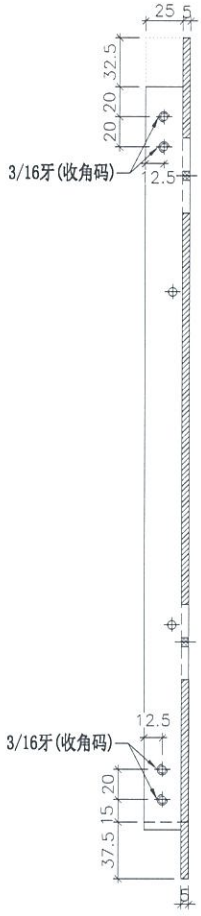

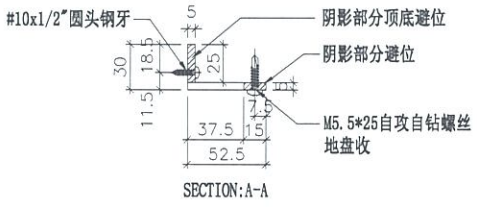

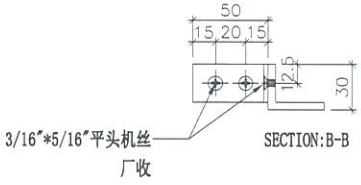

名称	右企拆图	制图	JH	2019.3.21	修改			
材料	X85607	复核	DL	2019.3.21	日期			
颜色	EC-DG-S332054 (3涂)	批准			图号	M1387R		

EG-DWG3

美特铝质有限公司
MIDI Aluminium Fabricator Ltd.

工程号	J-837	地盘	观塘裕民坊

物料编号	总数	使用位置	物料编号	总数	使用位置
M2002L	42	G5-U015			

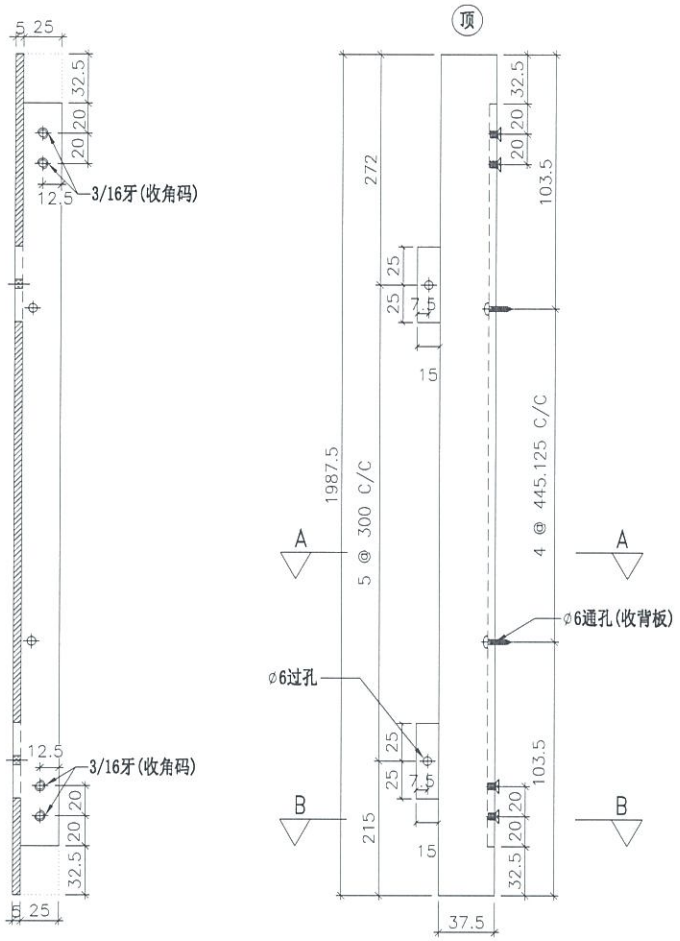

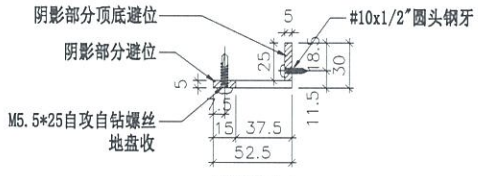

SECTION:A-A

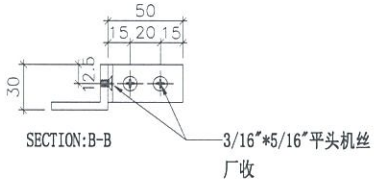

SECTION:B-B

名称	左企拆图	制图	JH	2019.3.21	修改			
材料	X85607	复核	DL	2019.3.21	日期			
颜色	EC-DG-S332054 (3涂)	批准			图号	M2002L		

EG-DWG3

美特铝质有限公司
MIDI Aluminium Fabricator Ltd.

工程号	J-837	地盘	观塘裕民坊

物料编号	总数	使用位置	物料编号	总数	使用位置
M2002R	42	G5-U015			

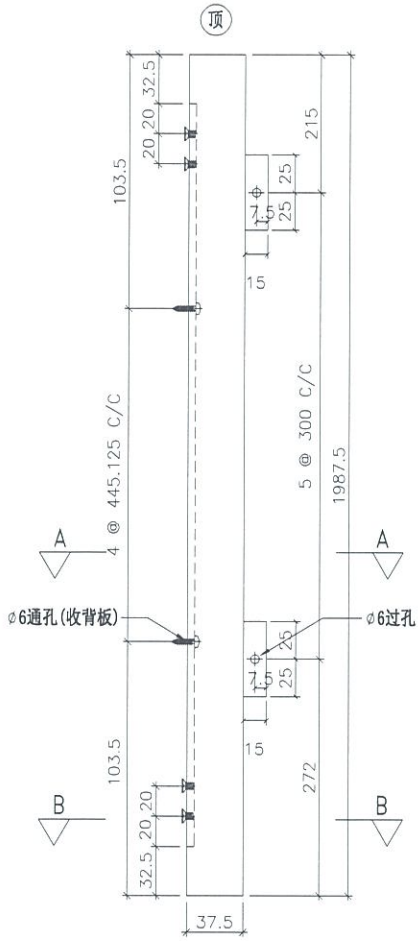

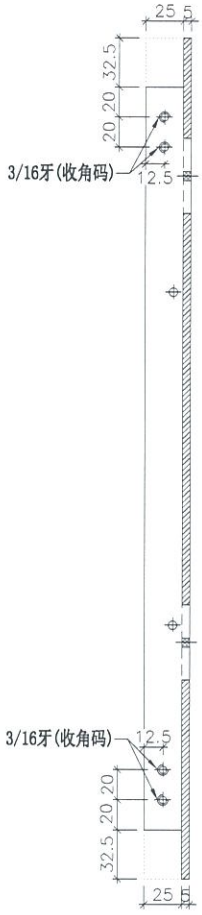

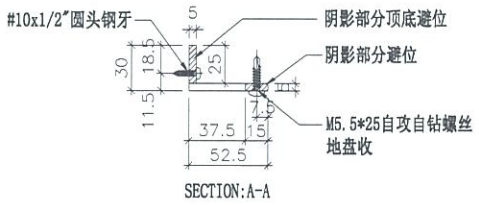

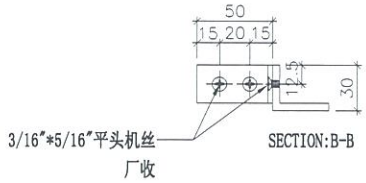

名称	右企拆图	制图	JH	2019.3.21	修改			
材料	X85607	复核	DL	2019.3.21	日期			
颜色	EC-DG-S332054 (3涂)	批准			图号	M2002R		

EG-DWG3

美特铝质有限公司
MIDI Aluminium Fabricator Ltd.

工程号	J-837	地盘	观塘裕民坊

图纸空间有限，尺寸数量见附页

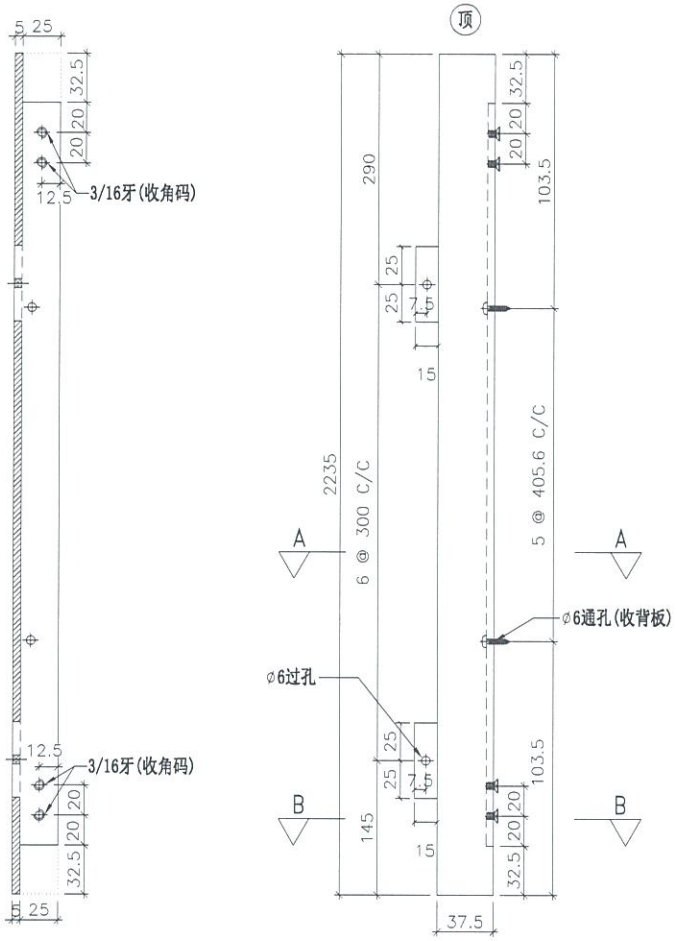

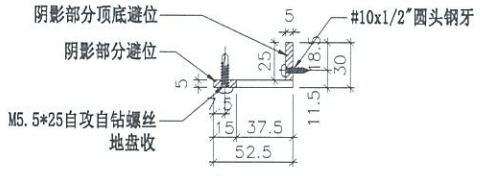

SECTION:A-A

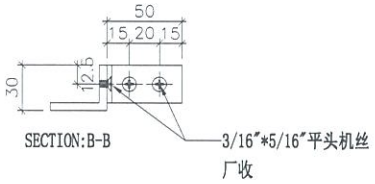

SECTION:B-B

名称	左企拆图	制图	JH	2019.3.21	修改			
材料	X85607	复核	DL	2019.3.21	日期			
颜色	EC-DG-S332054 (3涂)	批准			图号	M2250L	(1 of 2)	

EG-DWG3

美特铝质有限公司
MIDI Aluminium Fabricator Ltd.

工程号	J-837	地盘	观塘裕民坊

物料编号	总数	使用位置	物料编号	总数	使用位置
M2250L	76	G4-U005			
M2250L	38	G4-U036			
M2250L	38	G4-U060			
M2250L	42	G4-U071			
M2250L	84	G4-U086			
M2250L	42	G4-U124			
M2250L	40	G4-U151			
M2250L	40	G4-U157			
M2250L	76	G4-U173			
M2250L	39	G4-U185			
M2250L	38	G4-U198			
M2250L	114	G4-U210			
M2250L	114	G4-U217			
M2250L	1	G4-U226			
M2250L	41	G4-U228			
M2250L	76	G5-U001			
M2250L	38	G5-U003			
M2250L	38	G5-U004			
M2250L	38	G5-U007			
M2250L	38	G5-U008			
M2250L	76	G5-U009			
M2250L	38	G5-U010			
M2250L	42	G5-U011			
M2250L	84	G5-U013			
M2250L	42	G5-U014			
M2250L	42	G5-U016			
M2250L	126	G5-U017			
M2250L	42	G5-U018			
M2250L	80	G5-U019			
M2250L	80	G5-U020			
M2250L	120	G5-U021			
M2250L	40	G5-U022			
M2250L	76	G5-U023			
M2250L	39	G5-U024			
M2250L	156	G5-U025			
M2250L	38	G5-U026			

名称	左企拆图 (数据表)	制图	JH	2019.3.21	修改			
材料	X85607	复核	DL	2019.3.21	日期			
颜色	EC-DG-S332054 (3涂)	批准			图号	M2250L	(2 of 2)	

EG-DWG3

美特铝质有限公司
MIDI Aluminium Fabricator Ltd.

工程号	J-837	地盘	观塘裕民坊

图纸空间有限，尺寸数量见附页

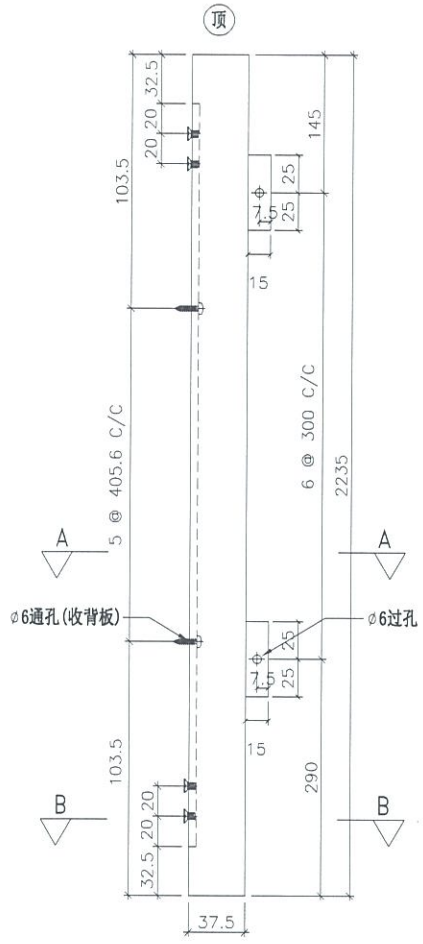

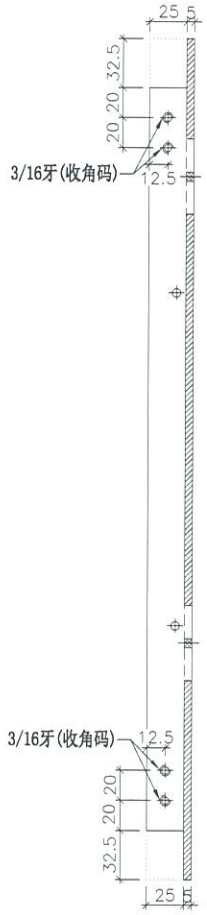

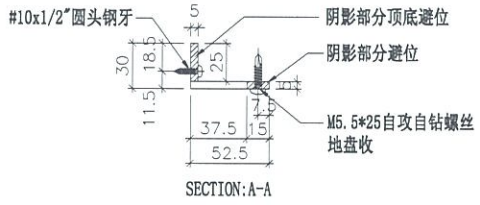

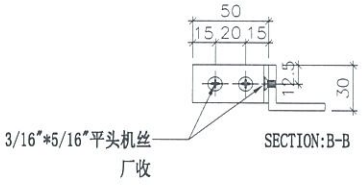

名称	右企拆图	制图	JH	2019.3.21	修改			
材料	X85607	复核	DL	2019.3.21	日期			
颜色	EC-DG-S332054 (3涂)	批准			图号	M2250R	(1 of 2)	

EG-DWG3

美特铝质有限公司
MIDI Aluminium Fabricator Ltd.

工程号	J-837	地盘	观塘裕民坊

物料编号	总数	使用位置	物料编号	总数	使用位置
M2250R	76	G4-U005			
M2250R	38	G4-U036			
M2250R	38	G4-U060			
M2250R	42	G4-U071			
M2250R	84	G4-U086			
M2250R	42	G4-U124			
M2250R	40	G4-U151			
M2250R	40	G4-U157			
M2250R	76	G4-U173			
M2250R	39	G4-U185			
M2250R	38	G4-U198			
M2250R	114	G4-U210			
M2250R	114	G4-U217			
M2250R	41	G4-U228			
M2250R	76	G5-U001			
M2250R	38	G5-U003			
M2250R	38	G5-U004			
M2250R	38	G5-U007			
M2250R	38	G5-U008			
M2250R	76	G5-U009			
M2250R	38	G5-U010			
M2250R	42	G5-U011			
M2250R	84	G5-U013			
M2250R	42	G5-U014			
M2250R	42	G5-U016			
M2250R	126	G5-U017			
M2250R	42	G5-U018			
M2250R	80	G5-U019			
M2250R	80	G5-U020			
M2250R	120	G5-U021			
M2250R	40	G5-U022			
M2250R	76	G5-U023			
M2250R	39	G5-U024			
M2250R	156	G5-U025			
M2250R	38	G5-U026			

名称	右企拆图 (数据表)	制图	JH	2019.3.21	修改			
材料	X85607	复核	DL	2019.3.21	日期			
颜色	EC-DG-S332054 (3涂)	批准			图号	M2250R (2 of 2)		

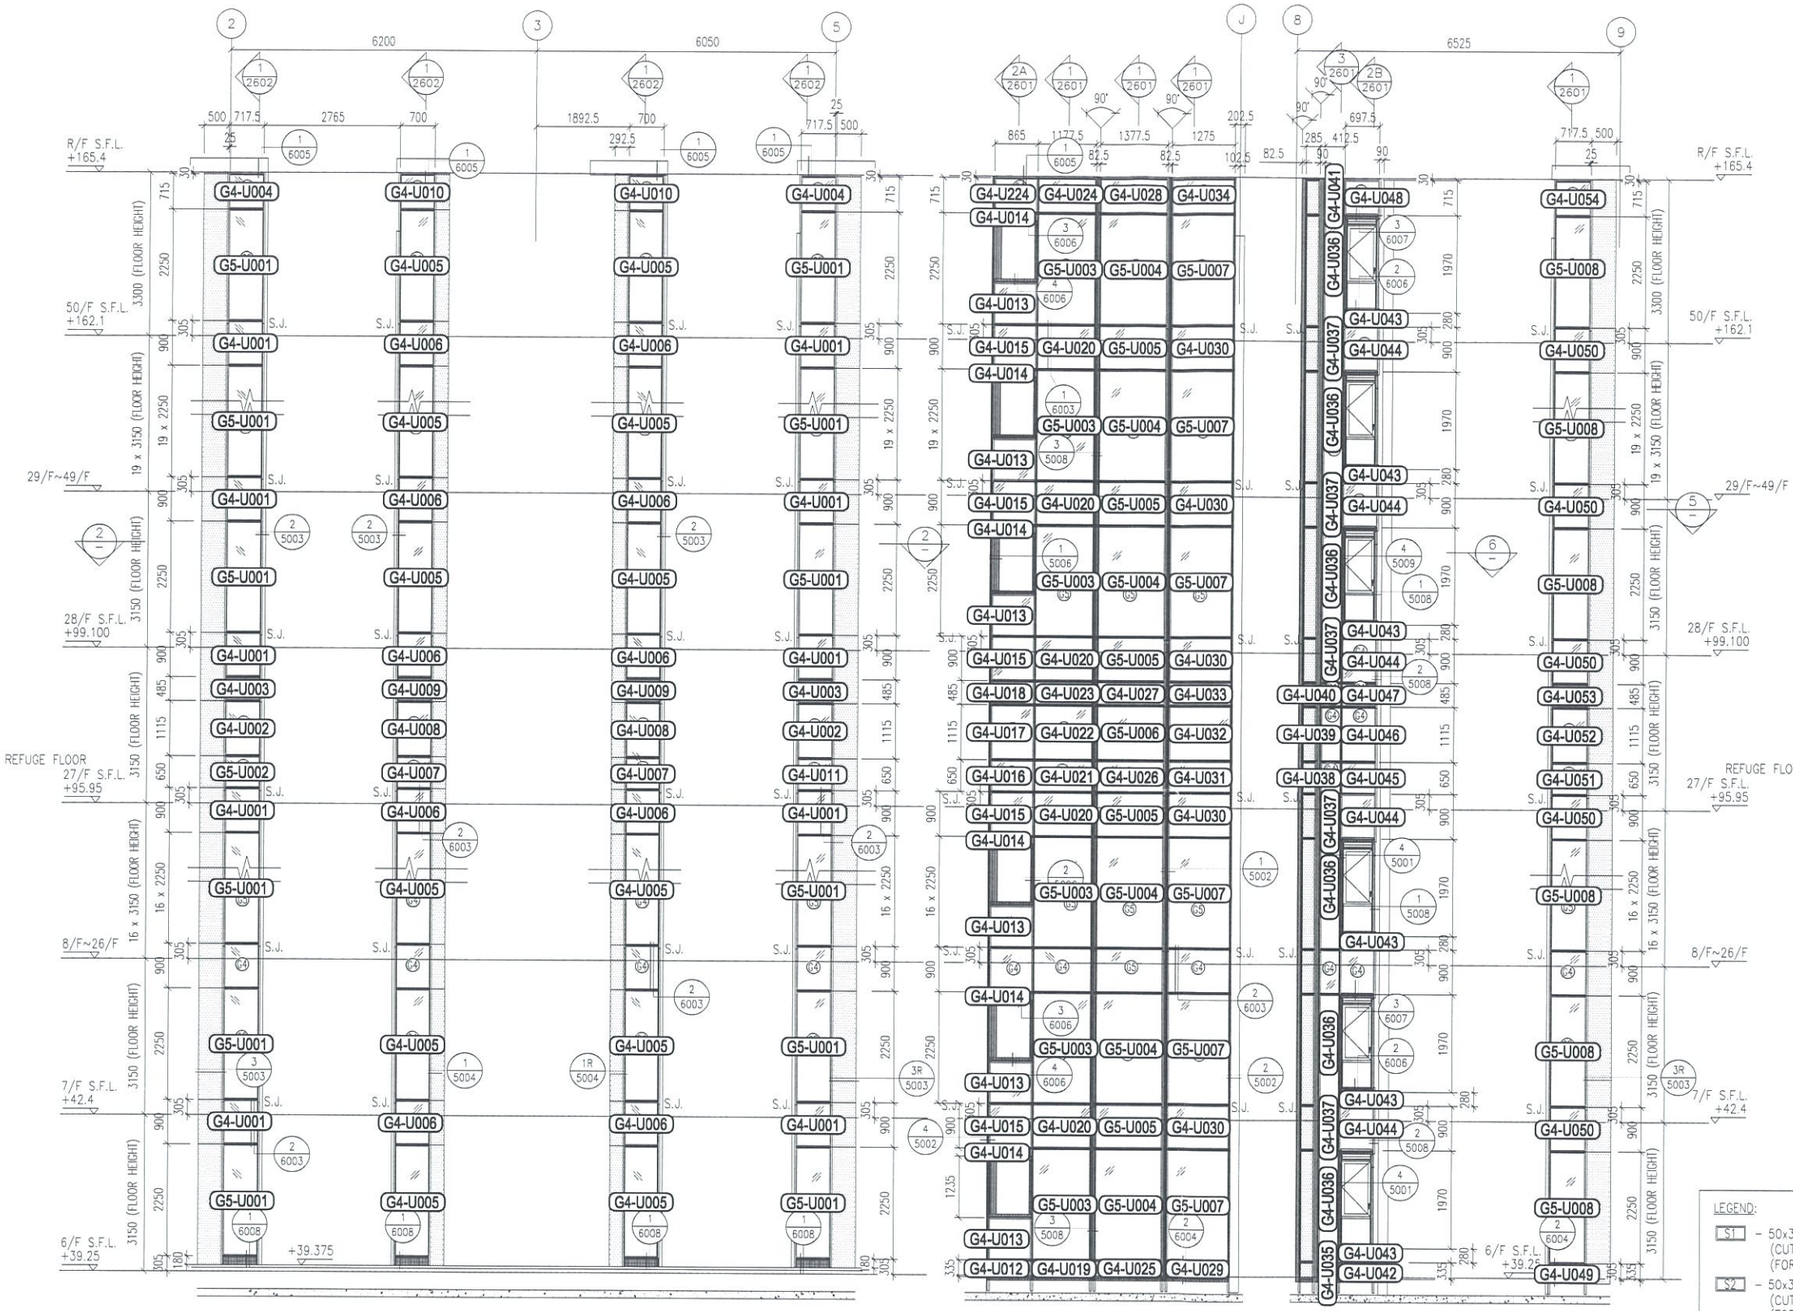

1 / – PART ELEVATION FOR GLASS CLADDING

3 / – PART ELEVATION FOR GLASS CLADDING

4 / – PART ELEVATION FOR GLASS CLADDING

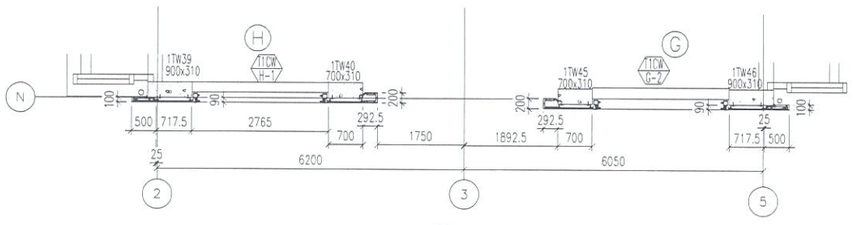

2 / – PART PLAN FOR GLASS CLADDING

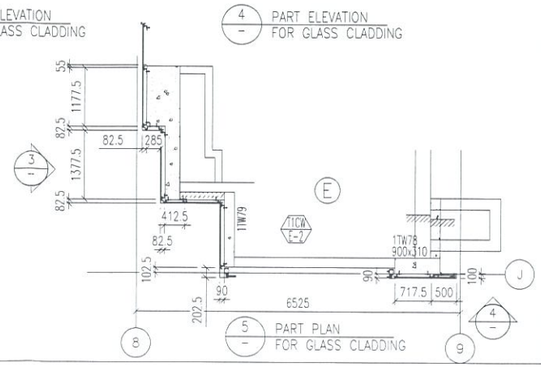

5 / – PART PLAN FOR GLASS CLADDING

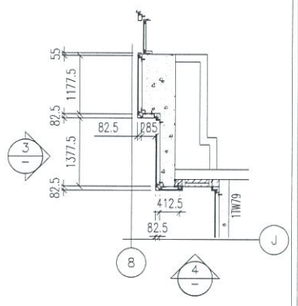

6 / – PART PLAN FOR GLASS CLADDING

LEGEND:

- S1 – 50x37x5mm THK. G.M.S. CHANNEL (CUT FROM 100x50x5mm THK. G.M.S. R.H.S.) (FOR LOAD WIDTH < 1131.)
- S2 – 50x37x8mm THK. G.M.S. CHANNEL (CUT FROM 100x50x8mm THK. G.M.S. R.H.S.) (FOR LOAD WIDTH > 1131 < 1370.)
- (24) – 8 mm THK. HEAT STRENGTHENED BLUE TINTED GLASS (SPANDREL GLASS)
- (25) – 8 mm THK. TEMPERED BLUE TINTED GLASS
- ▲ – 100x65x8mm THK. G.M.S. ANGLE BRACKET (L=250mm) W/ 2NOS-HILTI HST3-R M8 ANCHOR BOLT (MAX. @900c/c)
- △ – 100x65x8mm THK. G.M.S. ANGLE BRACKET (L=250mm) W/ 2NOS-HILTI HST3-R M12 ANCHOR BOLT (MAX. @900c/c)
- 100x65x8mm THK. G.M.S. ANGLE BRACKET (L=200mm) W/ 1NO-HILTI HST3-R M8 ANCHOR BOLT (MAX. @900c/c)
- 100x50x6mm THK. G.M.S ANGLE BRACKET (L=250mm) W/ 2NOS-HILTI HST3-R M8 ANCHOR BOLT (@900c/c)
- 100x50x6mm THK. G.M.S ANGLE BRACKET (L=250mm) W/ CAST IN EMBED(150x250x12mm THK. G.M.S. PLATE & ø12 G.M.S ROD (GR. 500B)
- S.J. – STACK JOINT
- 3 mm THK. ALUM. CLADDING

B.D. REF :

CLIENT :
信和置業有限公司
Sino Land Company Limited

ARCHITECT :
WONG TUNG & PARTNERS LIMITED
ARCHITECTS & PLANNERS

MAIN CONTRACTOR :
CR Construction Company Limited

STRUCTURAL ENGINEER :
AECOM

FACADE CONSULTANT:
AECOM

NOTE :
1. ALL DIMENSIONS ARE IN mm.
2. ALL ELEVATIONS ARE VIEWED FROM OUTSIDE.
3. ALL DIMENSIONS TO BE VERIFIED ON SITE BEFORE FABRICATION.

LEGEND :
- X1 — DETAIL MARK NO.
- X001 — REFER SHEET NO.

1. F.F.L. -- FINISHED FLOOR LEVEL
2. S.F.L. -- STRUCTURAL FLOOR LEVEL
3. /R -- REVERSED DETAIL

NO.	DATE	REVISED	BY

JOB NO. : J-837

PROJECT :
URA KWUN TONG TOWN CENTRE REDEVELOPMENT (AREA 2 & 3) AT NKIL 6514, KWUN TONG, KWLOON

TITLE :
PART ELEVATION OF GLASS CLADDING AT TOWER 1

DATE : 04-JUL-18 | SCALE : 1:60 (A1)

DRAWN BY : ASING | CHECKED BY : –

美特鋁製有限公司
MIDI ALUMINIUM FABRICATOR LTD.
Units 6-8, Sunray Industrial Centre, 1/F
610 Cha Kwo Ling Road, Kowloon
Tel:23489211-4 Fax:(852)27727666

DWG NO. : J837-GC-PT-2101 | REV. : –

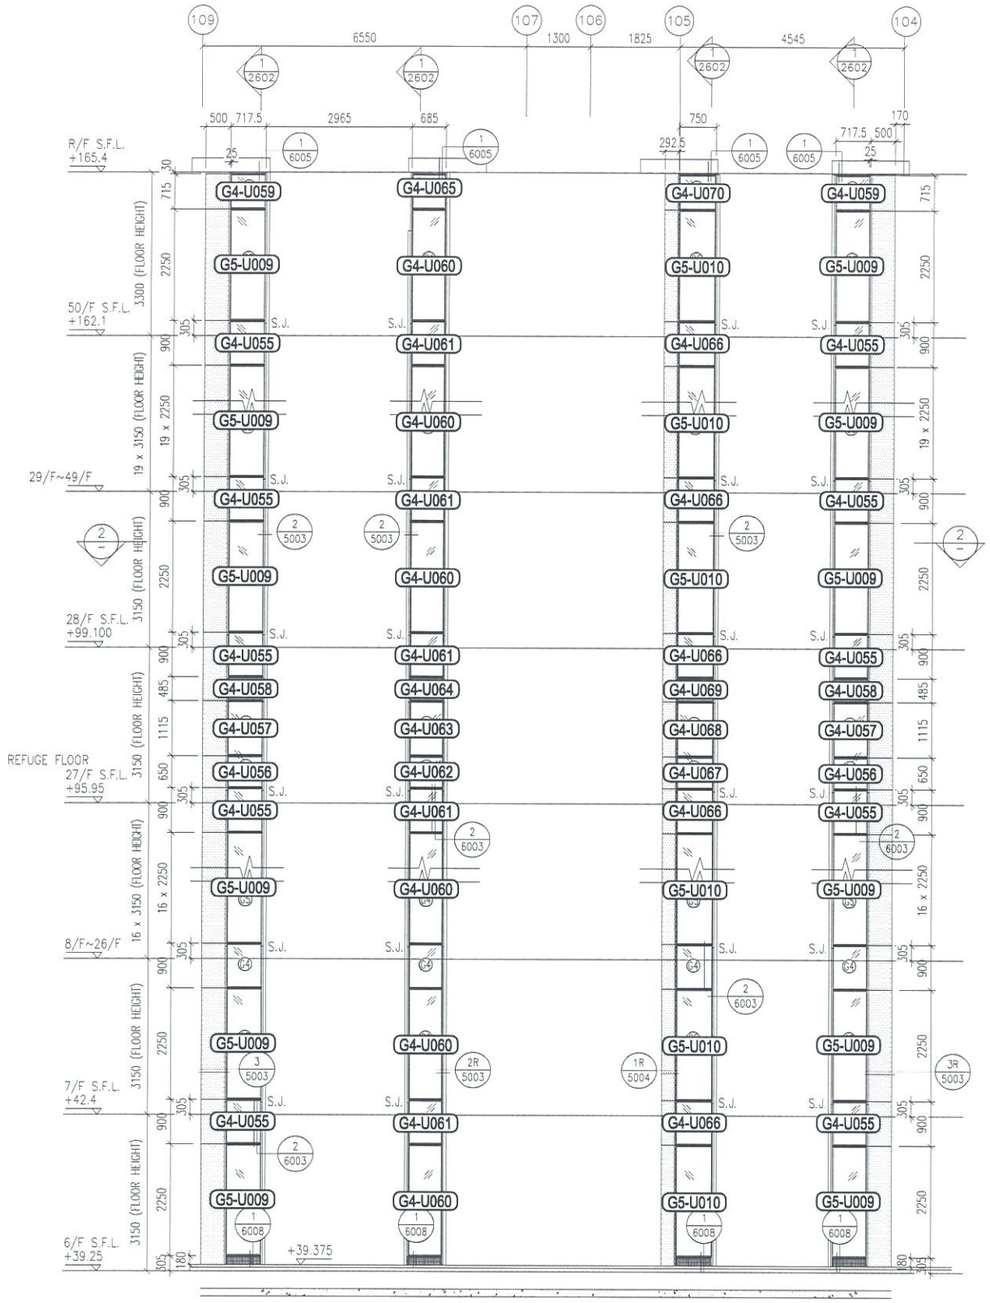

1 / – PART ELEVATION FOR GLASS CLADDING

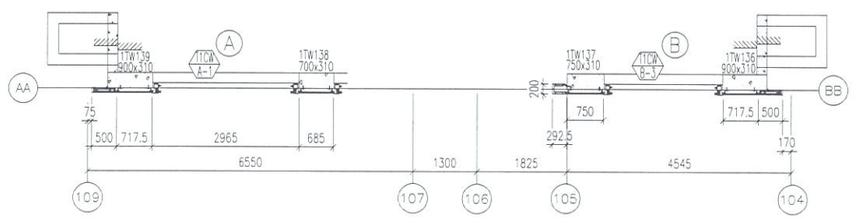

2 / – PART PLAN FOR GLASS CLADDING

LEGEND:

- S1 – 50x37x5mm THK. G.M.S. CHANNEL (CUT FROM 100x50x5mm THK. G.M.S. R.H.S.)
- G – 8 mm THK. HEAT STRENGTHENED BLUE TINTED GLASS (SPANDREL GLASS)
- G – 8 mm THK. TEMPERED BLUE TINTED GLASS
- ▲ –100x65x8mm THK. G.M.S. ANGLE BRACKET (L=250mm) W/ 2NOS–HILTI HST3–R M8 ANCHOR BOLT (MAX. @900c/c)
- △ –100x65x8mm THK. G.M.S. ANGLE BRACKET (L=250mm) W/ 2NOS–HILTI HST3–R M12 ANCHOR BOLT (MAX. @900c/c)
- S.J. – STACK JOINT
- – 3 mm THK. ALUM. CLADDING

B.D. REF :

CLIENT :
信和置業有限公司
Sino Land Company Limited

ARCHITECT :
WONG TUNG & PARTNERS LIMITED
ARCHITECTS & PLANNERS

MAIN CONTRACTOR :
CR Construction Company Limited

STRUCTURAL ENGINEER :
AECOM

FACADE CONSULTANT:
AECOM

NOTE :
1. ALL DIMENSIONS ARE IN mm.
2. ALL ELEVATIONS ARE VIEWED FROM OUTSIDE.
3. ALL DIMENSIONS TO BE VERIFIED ON SITE BEFORE FABRICATION.

LEGEND :
X1 — DETAIL MARK NO.
X001 — REFER SHEET NO.

1. F.F.L. -- FINISHED FLOOR LEVEL
2. S.F.L. -- STRUCTURAL FLOOR LEVEL
3. /R -- REVERSED DETAIL

NO.	DATE	REVISED	BY

JOB NO. : J–837

PROJECT :
URA KWUN TONG TOWN CENTRE REDEVELOPMENT (AREA 2 & 3) AT NKIL 6514, KWUN TONG, KWLOON

TITLE :
PART ELEVATION OF GLASS CLADDING AT TOWER 1

DATE : 04–JUL–18	SCALE : 1:60 (A1)
DRAWN BY : ASING	CHECKED BY : –

美特鋁質有限公司
MIDI ALUMINIUM FABRICATOR LTD.
Units 6–8, Sunray Industrial Centre, 1/F
610 Cha Kwo Ling Road, Kowloon
Tel:23489211–4 Fax:(852)27727666

DWG NO. : J837–GC–PT–2102 REV. : –

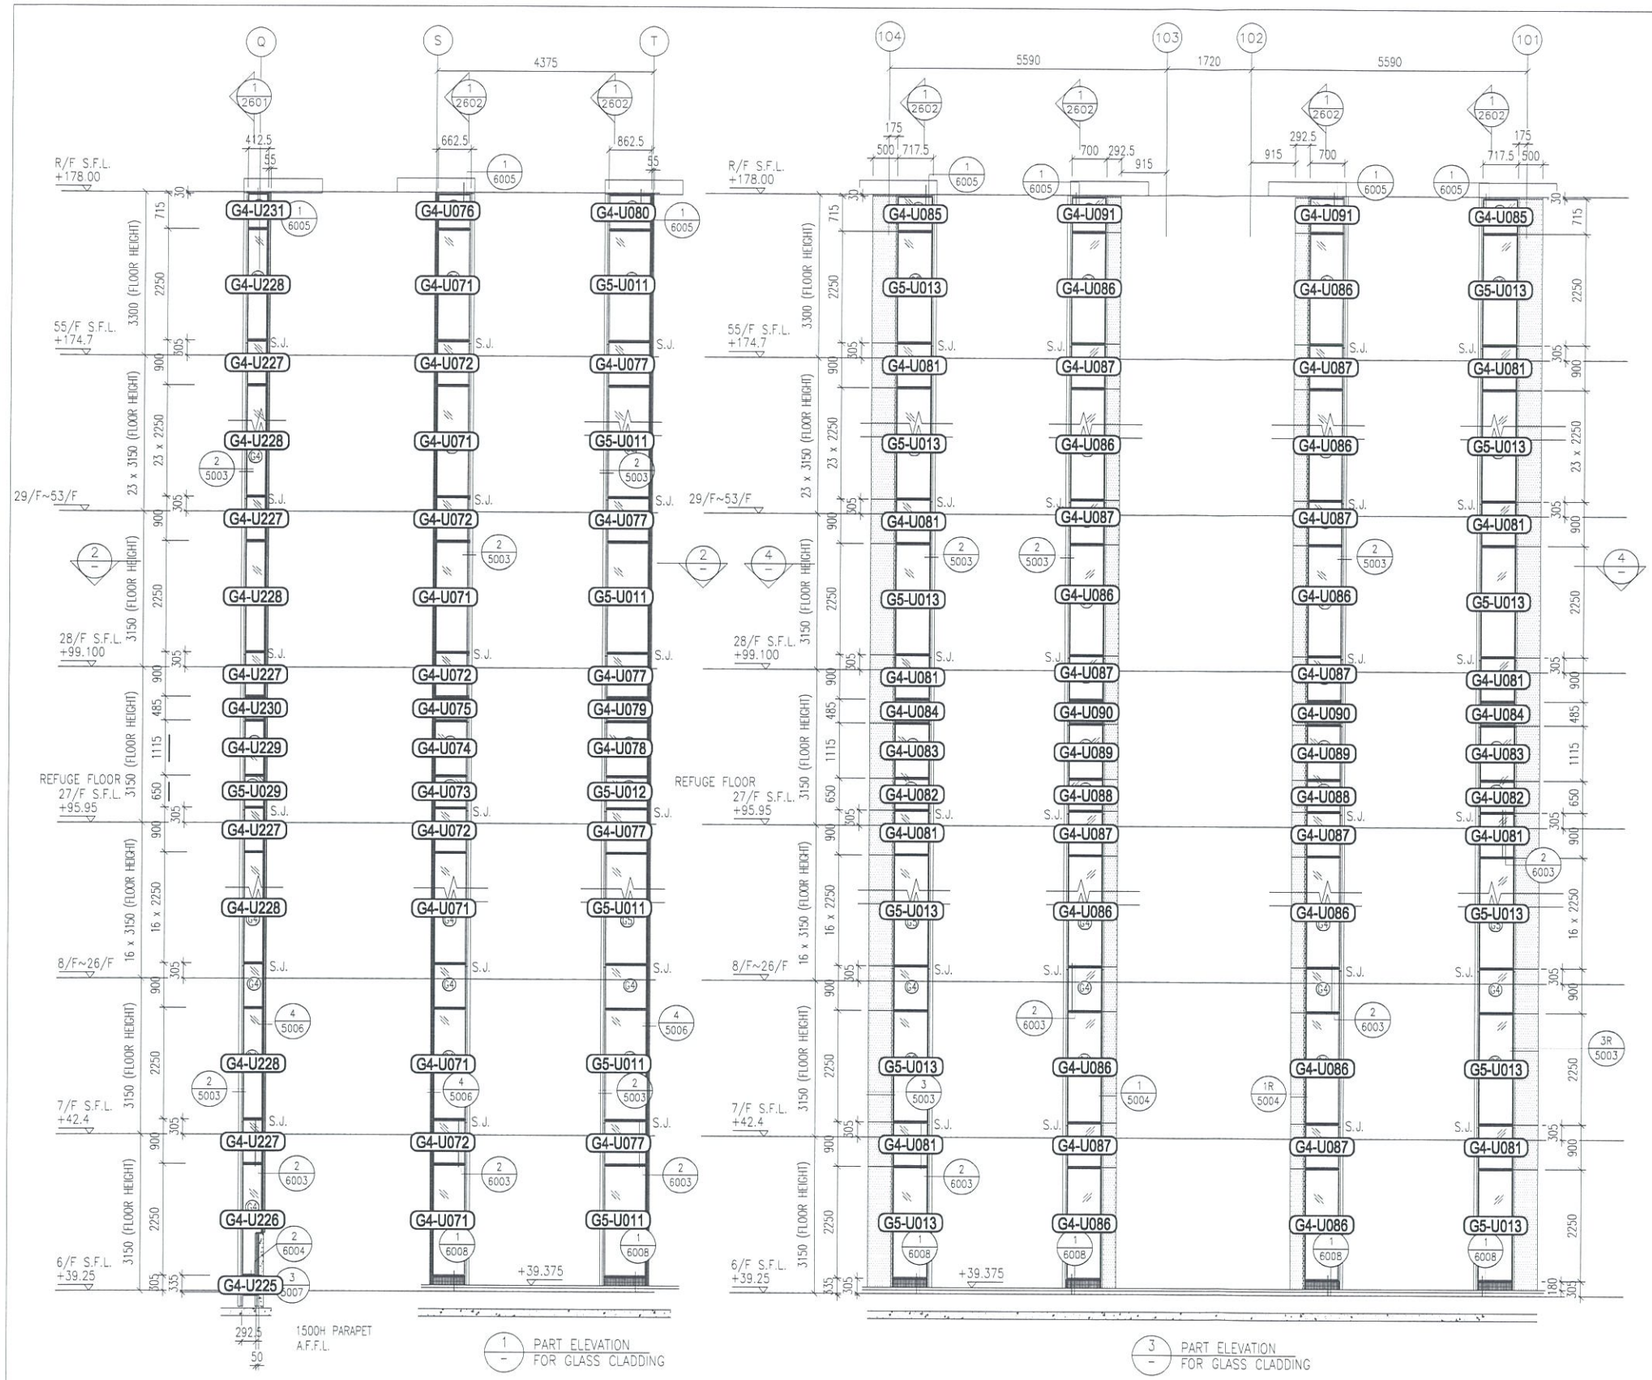

LEGEND:

- ST – 50x37x5mm THK. G.M.S. CHANNEL (CUT FROM 100x50x5mm THK. G.M.S. R.H.S.)
- 24 – 8 mm THK. HEAT STRENGTHENED BLUE TINTED GLASS (SPANDREL GLASS)
- 25 – 8 mm THK. TEMPERED BLUE TINTED GLASS
- ▲ – 100x65x8mm THK. G.M.S. ANGLE BRACKET (L=250mm) W/ 2NOS–HILTI HST3–R M8 ANCHOR BOLT (MAX. @900c/c)
- △ – 100x65x8mm THK. G.M.S. ANGLE BRACKET (L=250mm) W/ 2NOS–HILTI HST3–R M12 ANCHOR BOLT (MAX. @900c/c)
  100x65x8mm THK. G.M.S. ANGLE BRACKET (L=200mm) W/ 1NO–HILTI HST3–R M8 ANCHOR BOLT (MAX. @900c/c)
- S.J. – STACK JOINT
- 3 mm THK. ALUM. CLADDING

B.D. REF :

CLIENT :
信和置業有限公司
Sino Land Company Limited

ARCHITECT :
WONG TUNG & PARTNERS LIMITED
ARCHITECTS & PLANNERS

MAIN CONTRACTOR :
CR Construction Company Limited

STRUCTURAL ENGINEER :
AECOM

FACADE CONSULTANT:
AECOM

NOTE :
1. ALL DIMENSIONS ARE IN mm.
2. ALL ELEVATIONS ARE VIEWED FROM OUTSIDE.
3. ALL DIMENSIONS TO BE VERIFIED ON SITE BEFORE FABRICATION.

LEGEND :
- X1 — DETAIL MARK NO.
- XOO1 — REFER SHEET NO.

1. F.F.L. --FINISHED FLOOR LEVEL
2. S.F.L. --STRUCTURAL FLOOR LEVEL
3. /R --REVERSED DETAIL

NO.	DATE	REVISED	BY

JOB NO. : J–837

PROJECT :
URA KWUN TONG TOWN CENTRE REDEVELOPMENT (AREA 2 & 3) AT NKIL 6514, KWUN TONG, KWLOON

TITLE :
PART ELEVATION OF GLASS CLADDING AT TOWER 2

DATE : 04–JUL–18 | SCALE : 1:60 (A1)

DRAWN BY : ASING | CHECKED BY : –

美特鋁質有限公司
MIDI ALUMINIUM FABRICATOR LTD.
Units 6–8, Sunray Industrial Centre, 1/F
610 Cha Kwo Ling Road, Kowloon
Tel:23489211–4 Fax:(852)27727666

DWG NO. : J837–GC–PT–2201 | REV. : –

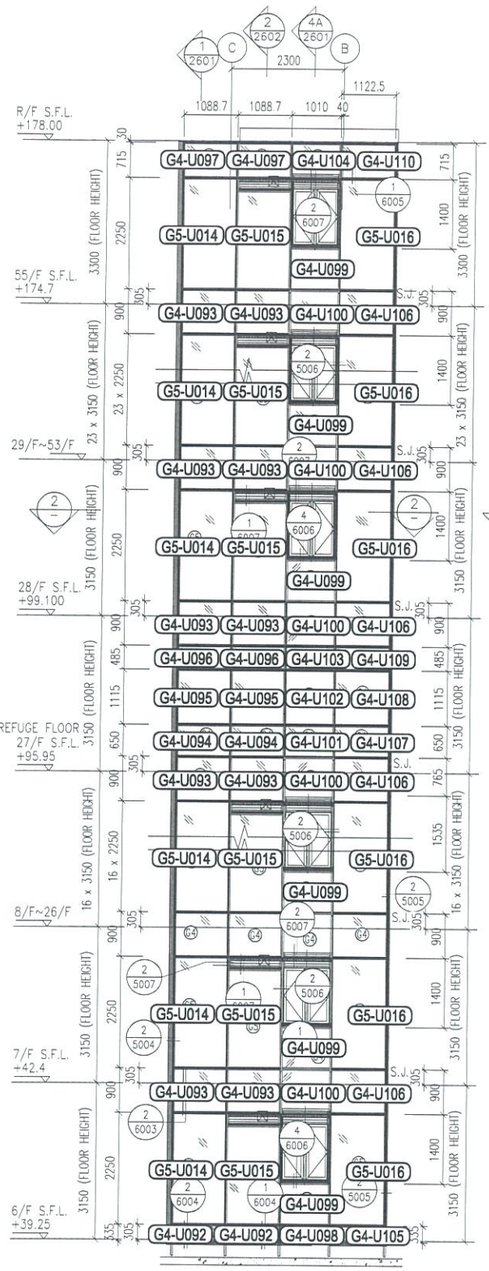

1 / – PART ELEVATION FOR GLASS CLADDING

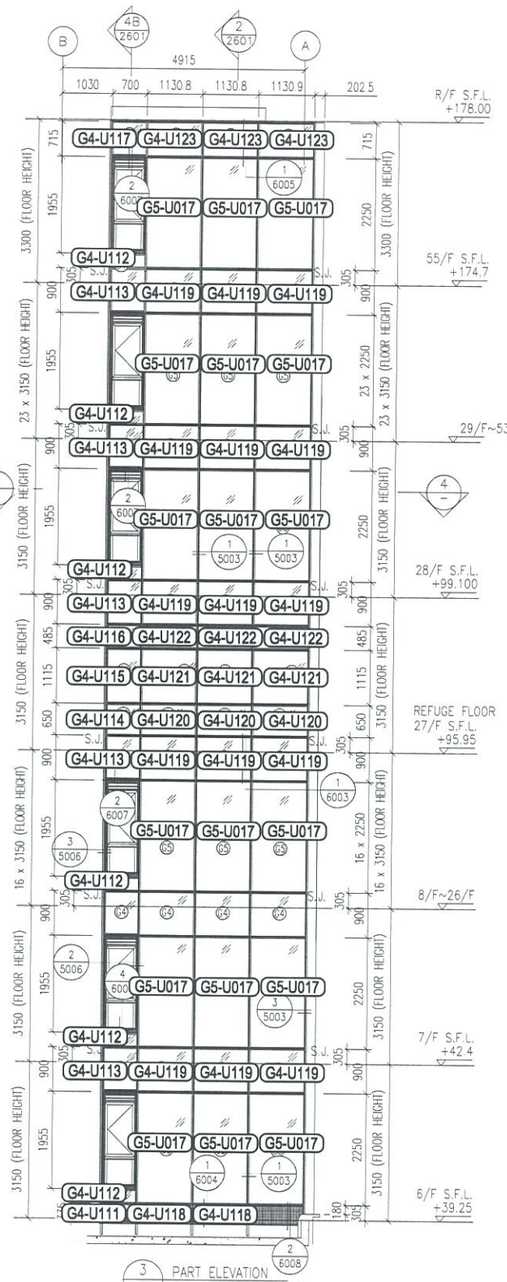

3 / – PART ELEVATION FOR GLASS CLADDING

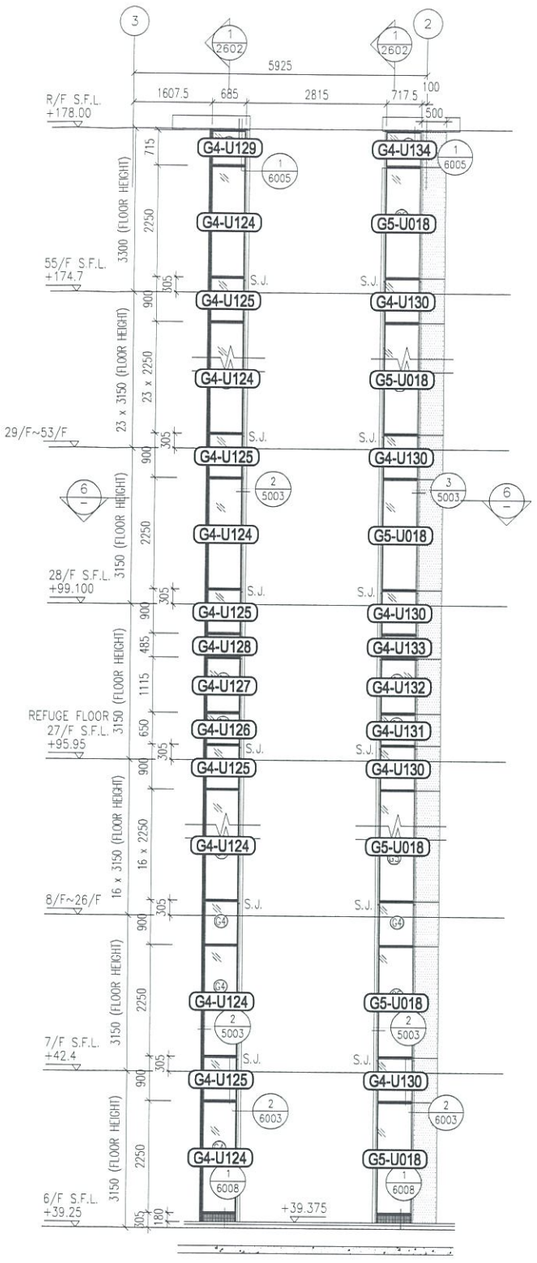

5 / – PART ELEVATION FOR GLASS CLADDING

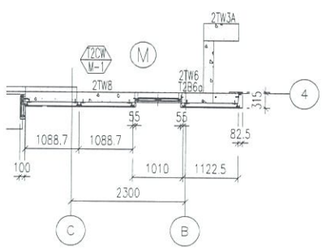

2 / – PART PLAN FOR GLASS CLADDING

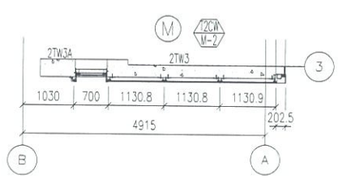

4 / – PART PLAN FOR GLASS CLADDING

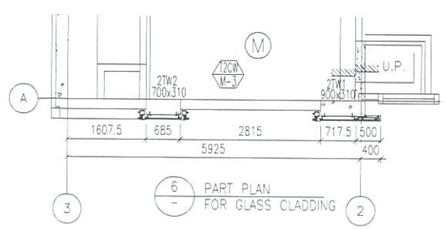

6 / – PART PLAN FOR GLASS CLADDING

LEGEND:

- S1 – 50x37x5mm THK. G.M.S. CHANNEL (CUT FROM 100x50x5mm THK. G.M.S. R.H.S.) (FOR LOAD WIDTH < 1131.)
- – 8 mm THK. HEAT STRENGTHENED BLUE TINTED GLASS (SPANDREL GLASS)
- – 8 mm THK. TEMPERED BLUE TINTED GLASS
- – 100x65x8mm THK. G.M.S. ANGLE BRACKET (L=250mm) W/ 2NOS-HILTI HST3-R M8 ANCHOR BOLT (MAX. @900c/c)
- – 100x65x8mm THK. G.M.S. ANGLE BRACKET (L=200mm) W/ 1NO-HILTI HST3-R M8 ANCHOR BOLT (MAX. @900c/c)
- SJ – STACK JOINT
- – 3 mm THK. ALUM. CLADDING

B.D. REF :

CLIENT :
信和置業有限公司
Sino Land Company Limited

ARCHITECT :
WONG TUNG & PARTNERS LIMITED
ARCHITECTS & PLANNERS

MAIN CONTRACTOR :
CR Construction Company Limited

STRUCTURAL ENGINEER :
AECOM

FACADE CONSULTANT:
AECOM

NOTE :
1. ALL DIMENSIONS ARE IN mm.
2. ALL ELEVATIONS ARE VIEWED FROM OUTSIDE.
3. ALL DIMENSIONS TO BE VERIFIED ON SITE BEFORE FABRICATION.

LEGEND :
- X1 / X001 – DETAIL MARK NO. / REFER SHEET NO.

1. F.F.L. --FINISHED FLOOR LEVEL
2. S.F.L. --STRUCTURAL FLOOR LEVEL
3. /R --REVERSED DETAIL

NO	DATE	REVISED	BY

JOB NO. : J-837

PROJECT :
URA KWUN TONG TOWN CENTRE REDEVELOPMENT (AREA 2 & 3) AT NKIL 6514, KWUN TONG, KWLOON

TITLE :
PART ELEVATION OF GLASS CLADDING AT TOWER 2

DATE : 04-JUL-18	SCALE : 1:60 (A1)
DRAWN BY : ASING	CHECKED BY : –

美特鋁製有限公司
MIDI ALUMINIUM FABRICATOR LTD.
Units 6-8, Sunray Industrial Centre, 1/F
610 Cha Kwo Ling Road, Kowloon
Tel:23489211-4 Fax:(852)27727666

DWG NO. : J837-GC-PT-2202 | REV. : –

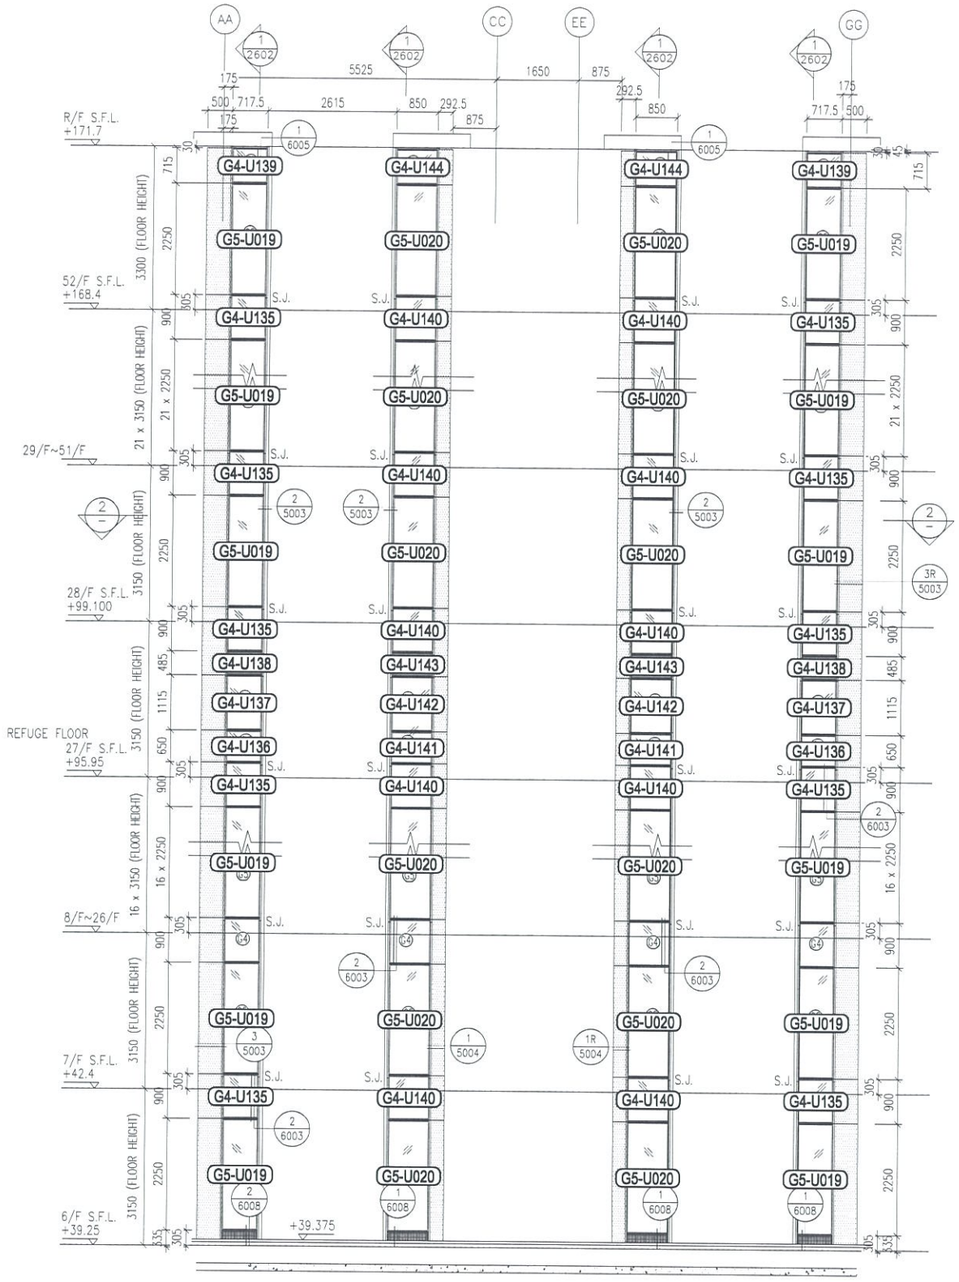

1 / – PART ELEVATION FOR GLASS CLADDING

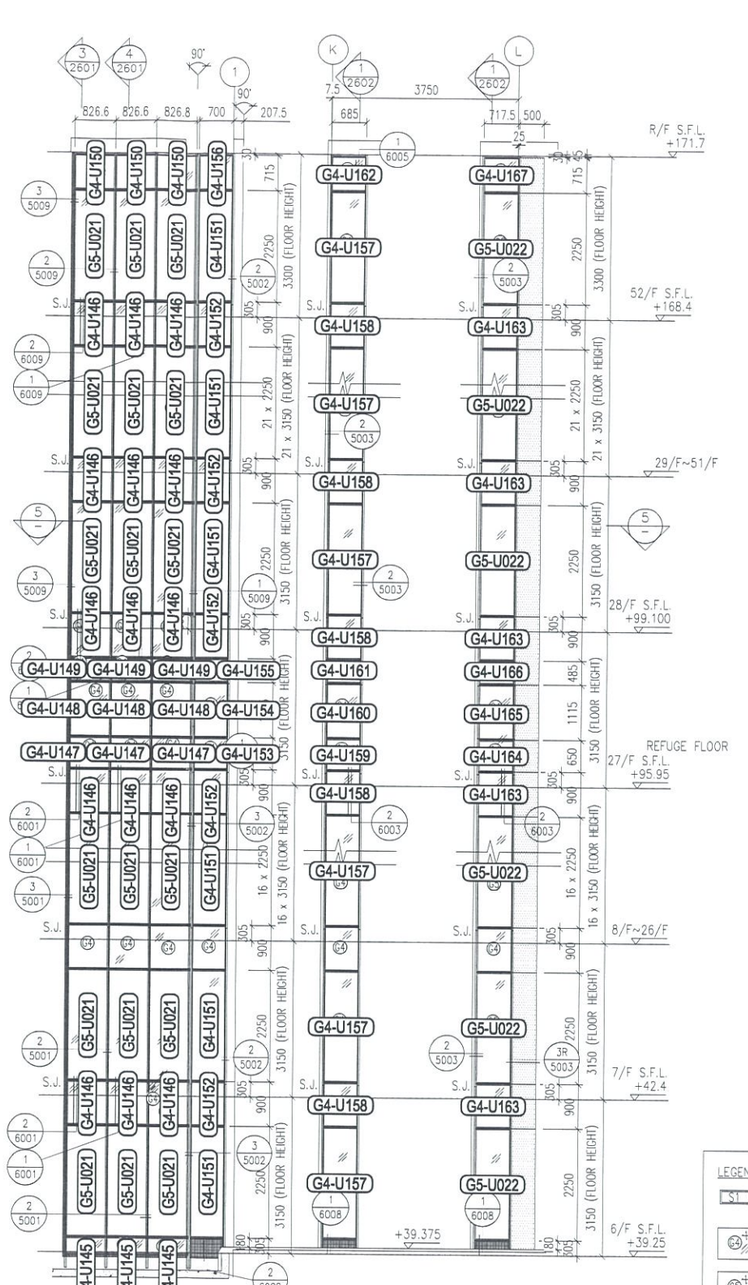

4 / – PART ELEVATION FOR GLASS CLADDING

5 / – PART ELEVATION FOR GLASS CLADDING

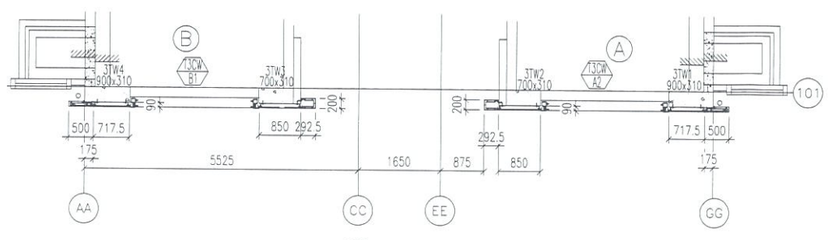

2 / – PART PLAN FOR GLASS CLADDING

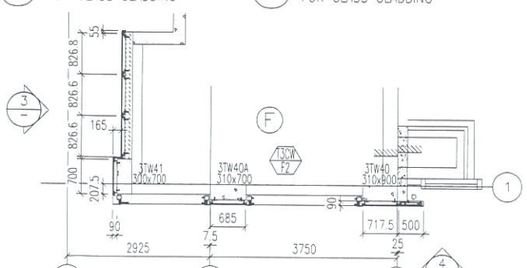

4 / – PART PLAN FOR GLASS CLADDING

LEGEND:

- S1 – 50x37x5mm THK. G.M.S. CHANNEL (CUT FROM 100x50x5mm THK. G.M.S. R.H.S.)
- G3 – 8 mm THK. HEAT STRENGTHENED BLUE TINTED GLASS (SPANDREL GLASS)
- G5 – 8 mm THK. TEMPERED BLUE TINTED GLASS
- ▲ –100x65x8mm THK. G.M.S. ANGLE BRACKET (L=250mm) W/ 2NOS-HILTI HST3-R M8 ANCHOR BOLT (MAX. @900c/c)
- △ –100x65x8mm THK. G.M.S. ANGLE BRACKET (L=250mm) W/ 2NOS-HILTI HST3-R M12 ANCHOR BOLT (MAX. @900c/c)
  –100x65x8mm THK. G.M.S. ANGLE BRACKET (L=200mm) W/ 1NO-HILTI HST3-R M8 ANCHOR BOLT (MAX. @900c/c)
  –100x50x6mm THK. G.M.S ANGLE BRACKET (L=250mm) W/ 2NOS-HILTI HST3-R M8 ANCHOR BOLT (@900c/c)
- △ –100x50x6mm THK. G.M.S ANGLE BRACKET (L=200mm) W/ 1NO-HILTI HST3-R M8 ANCHOR BOLT (@900c/c)
  –100x50x6mm THK. G.M.S ANGLE BRACKET (L=250mm) W/ CAST IN EMBED(250x150x12mm THK. G.M.S. PLATE & ø12 G.M.S. ROD (GR. 500B)
- △ –100x50x6mm THK. G.M.S ANGLE BRACKET (L=200mm) W/ CAST IN EMBED(300x250x12mm THK. G.M.S. PLATE & ø12 G.M.S. ROD (GR. 500B)
- S.J. – STACK JOINT
- – 3 mm THK. ALUM. CLADDING

B.D. REF :

CLIENT :
信和置業有限公司
Sino Land Company Limited

ARCHITECT :
WONG TUNG & PARTNERS LIMITED
ARCHITECTS & PLANNERS

MAIN CONTRACTOR :
CR Construction Company Limited

STRUCTURAL ENGINEER :
AECOM

FACADE CONSULTANT:
AECOM

NOTE :
1. ALL DIMENSIONS ARE IN mm.
2. ALL ELEVATIONS ARE VIEWED FROM OUTSIDE.
3. ALL DIMENSIONS TO BE VERIFIED ON SITE BEFORE FABRICATION.

LEGEND :
- X1 — DETAIL MARK NO.
- XOO1 — REFER SHEET NO.

1. F.F.L. -- FINISHED FLOOR LEVEL
2. S.F.L. -- STRUCTURAL FLOOR LEVEL
3. /R -- REVERSED DETAIL

NO.	DATE	REVISED	BY

JOB NO. : J-837

PROJECT :
URA KWUN TONG TOWN CENTRE REDEVELOPMENT (AREA 2 & 3) AT NKIL 6514, KWUN TONG, KWLOON

TITLE :
PART ELEVATION OF GLASS CLADDING AT TOWER 3

DATE : 04-JUL-18	SCALE : 1:60 (A1)
DRAWN BY : ASING	CHECKED BY : -

美特鋁質有限公司
MIDI ALUMINIUM FABRICATOR LTD.
Units 6-8, Sunray Industrial Centre, 1/F
610 Cha Kwo Ling Road, Kowloon
Tel:23489211-4 Fax:(852)27727666

DWG NO. : J837-GC-PT-2301 | REV. : -

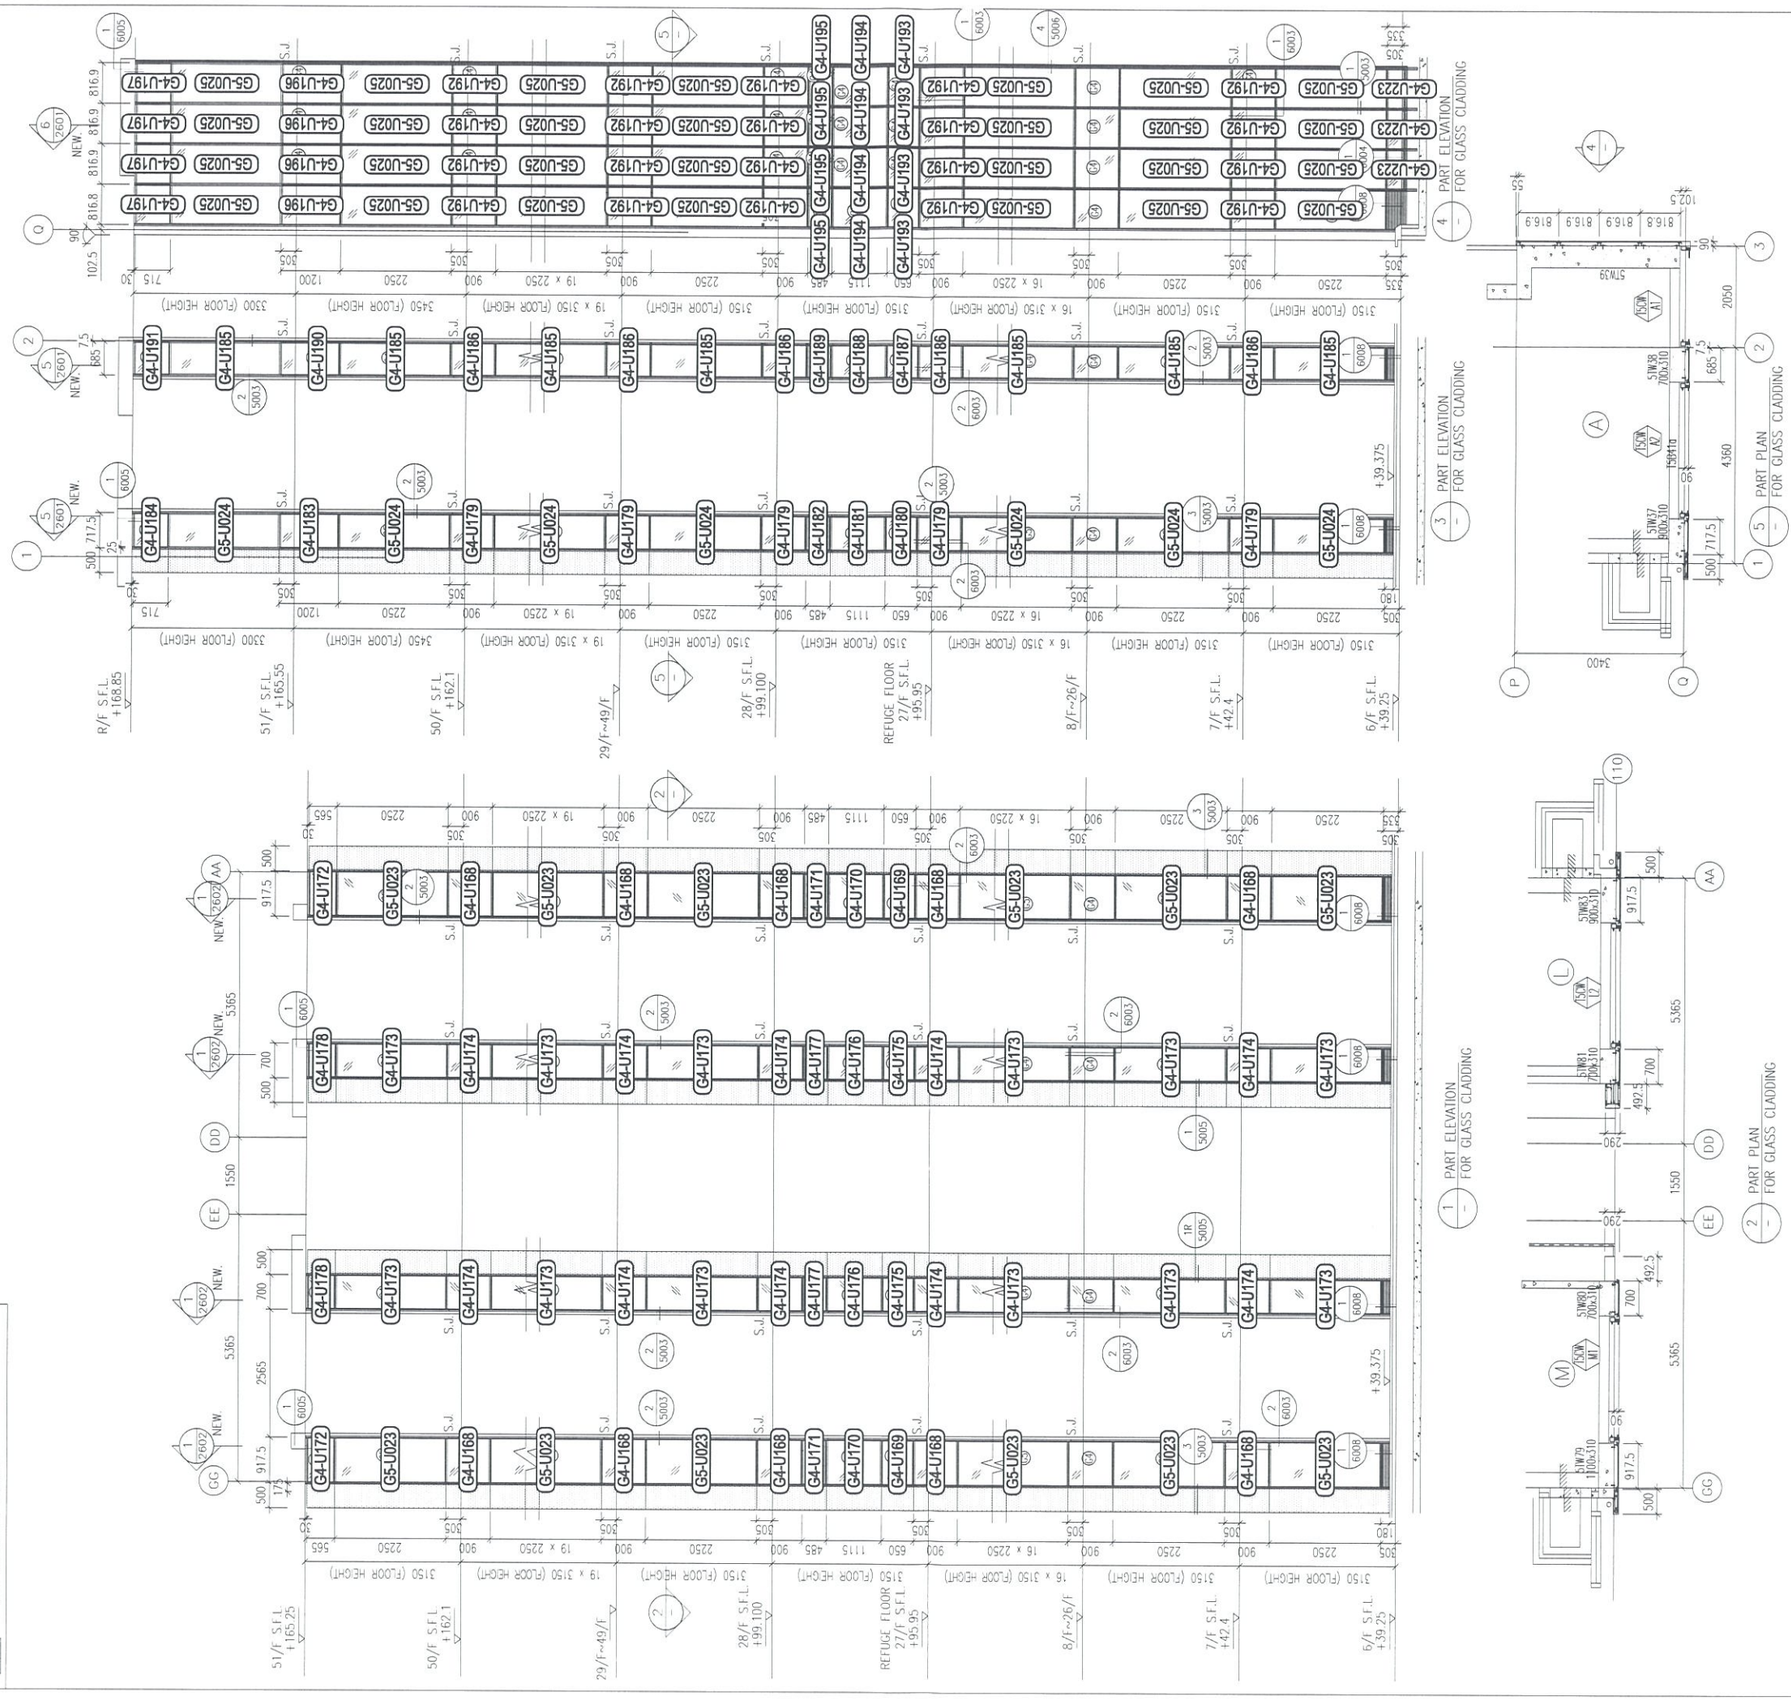

LEGEND:

- S1 – 50x37x5mm THK. G.M.S. CHANNEL (CUT FROM 100x50x5mm THK. G.M.S. R.H.S.)
- 8 – 8 mm THK. HEAT STRENGTHENED BLUE TINTED GLASS (SPANDREL GLASS)
- 8 – 8 mm THK. TEMPERED BLUE TINTED GLASS
- ◀ – 100x65x6mm THK. G.M.S. ANGLE BRACKET (l=250mm) W/ 2NOS-HILTI HS13-R M8 ANCHOR BOLT (MAX. @900c/c)
  – 100x65x8mm THK. G.M.S. ANGLE BRACKET (l=200mm) W/ 1NO-HILTI HS13-R M8 ANCHOR BOLT (MAX. @900c/c)
- S.J. – STACK JOINT
- 3 mm THK. ALUM. CLADDING

B.D. REF :

CLIENT :
信和置業有限公司
Sino Land Company Limited

ARCHITECT :
WONG TUNG & PARTNERS LIMITED
ARCHITECTS & PLANNERS

MAIN CONTRACTOR :
CR Construction Company Limited

STRUCTURAL ENGINEER :
AECOM

FACADE CONSULTANT:
AECOM

NOTE :
1. ALL DIMENSIONS ARE IN mm.
2. ALL ELEVATIONS ARE VIEWED FROM OUTSIDE.
3. ALL DIMENSIONS TO BE VERIFIED ON SITE BEFORE FABRICATION.

LEGEND :
- X1 – DETAIL MARK NO.
- X001 – REFER SHEET NO.

1. F.F.L. --FINISHED FLOOR LEVEL
2. S.F.L. --STRUCTURAL FLOOR LEVEL
3. /R --REVERSED DETAIL

NO.	DATE	REVISED	BY

JOB NO. : J-837

PROJECT :
URA KWUN TONG TOWN CENTRE
REDEVELOPMENT (AREA 2 & 3) AT
NKIL 6514, KWUN TONG, KWLOON

TITLE :
PART ELEVATION
OF GLASS CLADDING
AT TOWER 5

DATE : 04-JUL-18	SCALE : 1:60 (A1)
DRAWN BY : ASING	CHECKED BY : -

美特鋁製有限公司
MIDI ALUMINIUM FABRICATOR LTD.
Units 6-8, Sunray Industrial Centre, 1/F
610 Cha Kwo Ling Road, Kowloon
Tel:23489211-4 Fax:(852)27727666

DWG NO. : J837-GC-PT-2501 | REV. : -

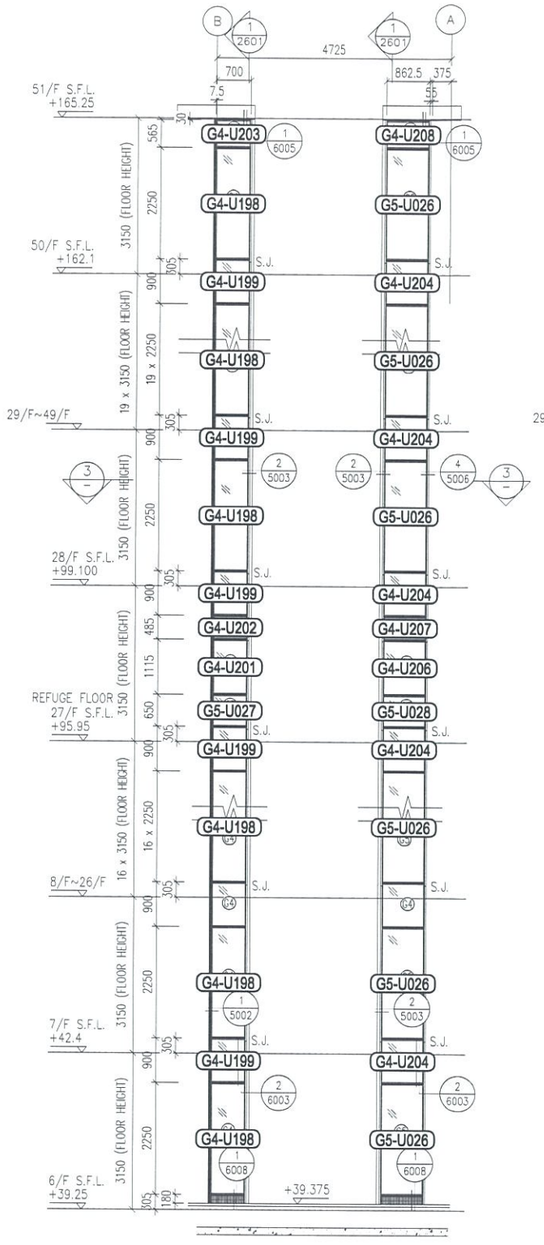

1 PART ELEVATION FOR GLASS CLADDING

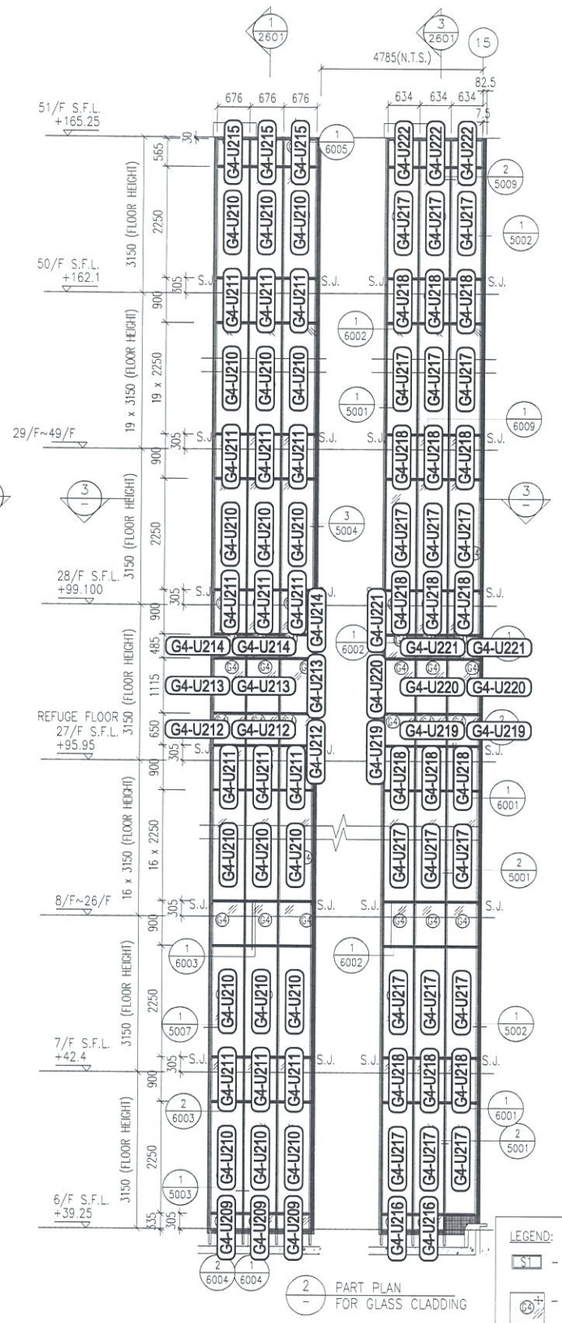

2 PART PLAN FOR GLASS CLADDING

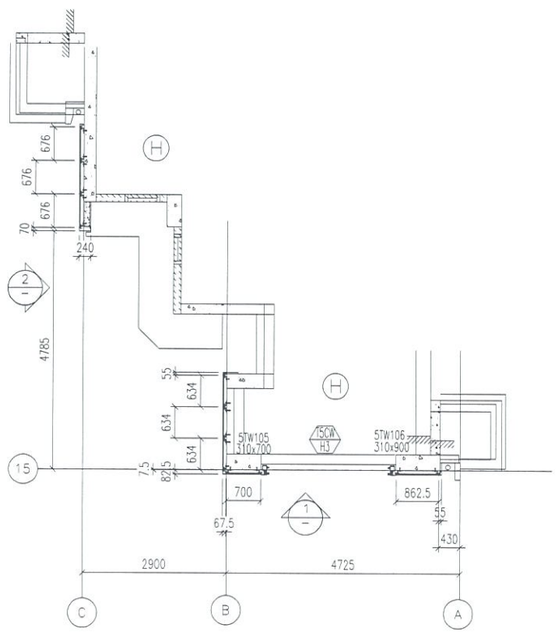

3 PART PLAN FOR GLASS CLADDING

LEGEND:

- S1 – 50x37x5mm THK. G.M.S. CHANNEL (CUT FROM 100x50x5mm THK. G.M.S. R.H.S.)
- 8 mm THK. HEAT STRENGTHENED BLUE TINTED GLASS (SPANDREL GLASS)
- 8 mm THK. TEMPERED BLUE TINTED GLASS
- ▲ –100x65x8mm THK. G.M.S. ANGLE BRACKET (L=250mm) W/ 2NOS–HILTI HST3–R M8 ANCHOR BOLT (MAX. @900c/c)
  –100x65x8mm THK. G.M.S. ANGLE BRACKET (L=200mm) W/ 1NO–HILTI HST3–R M8 ANCHOR BOLT (MAX. @900c/c)
  –100x50x6mm THK. G.M.S ANGLE BRACKET (L=250mm) W/ 2NOS–HILTI HST3–R M8 ANCHOR BOLT (@900c/c)
- △ –100x50x6mm THK. G.M.S. ANGLE BRACKET (L=200mm) W/ 1NO–HILTI HST3–R M8 ANCHOR BOLT (@900c/c)
- ◬ –100x50x6mm THK. G.M.S ANGLE BRACKET (L=200mm) W/ CAST IN EMBED(300x250x12mm THK. G.M.S. PLATE & φ12 G.M.S. ROD (GR. 500B)
- S.J. – STACK JOINT
- – 3 mm THK. ALUM. CLADDING

B.D. REF :

CLIENT :
信和置業有限公司
Sino Land Company Limited

ARCHITECT :
WONG TUNG & PARTNERS LIMITED
ARCHITECTS & PLANNERS

MAIN CONTRACTOR :
CR Construction Company Limited

STRUCTURAL ENGINEER :
AECOM

FACADE CONSULTANT:
AECOM

NOTE :
1. ALL DIMENSIONS ARE IN mm.
2. ALL ELEVATIONS ARE VIEWED FROM OUTSIDE.
3. ALL DIMENSIONS TO BE VERIFIED ON SITE BEFORE FABRICATION.

LEGEND :
- X1 — DETAIL MARK NO.
- X00 1 — REFER SHEET NO.

1. F.F.L. – – FINISHED FLOOR LEVEL
2. S.F.L. – – STRUCTURAL FLOOR LEVEL
3. /R – – REVERSED DETAIL

NO.	DATE	REVISED	BY

JOB NO. : J–837

PROJECT :
URA KWUN TONG TOWN CENTRE REDEVELOPMENT (AREA 2 & 3) AT NKIL 6514, KWUN TONG, KWLOON

TITLE :
PART ELEVATION OF GLASS CLADDING AT TOWER 5

DATE : 04–JUL–18	SCALE : 1:60 (A1)
DRAWN BY : ASING	CHECKED BY : –

美特鋁製有限公司
MIDI ALUMINIUM FABRICATOR LTD.
Units 6–8, Sunray Industrial Centre, 1/F
610 Cha Kwo Ling Road, Kowloon
Tel:23489211–4 Fax:(852)27727666

DWG NO. : J837–GC–PT–2502 REV. : –