美 特 鋁 質 有 限 公 司
MIDI ALUMINIUM FABRICATOR LTD.

工程指示 / 要求簡箋(E.I.)

工程指示編號：**EI / 1555 / 20**　　修改版次：**-**

工程編號　：**J851**　　工程名稱　：青衣 明翹匯

工程項目　：鋁料加工圖 (預制窗)

收件人　：生統　　發件人　：**Leung Hin Wai**　　日　期　：**04/03/2020**

☐要求提供 / ☐確認 事項 ：

( ) 初步鋁料 **B.M.**　　( ) 加工拆圖，然後生產　　( ) 尺寸表

( ) 正式鋁料 **B.M.**　　( ) 技術上資料 / 指示　　( ) 報價

( ) 配件 **B.M.**　　( ) 樣辦或貨品說明書　　( ) 分判合約

( ) 其他 ：_____

內容 ：

請按附頁加工，送預制場。

1、夹叭孔中间定位孔不需要钻，由地盘安装玻璃后调节松紧适度后再加钻。

2、窗框上扇撑定位孔不钻，当搭位不均时、或锁点偶有碰框边、夹叭时调节适度后再由地盘加钻。

3、多點鎖手柄會由地盤後裝

加需要使用加力撑的铝窗：1，当单格宽度内见光小于700MM，企向内见光尺寸小于800MM，不用加。2、当单格宽度内见光小于700MM，企向内见光尺寸大于800MM，但小于1600MM，于企向分中加1支。3、当单格宽度内见光小于700MM，企向内见光尺寸大于1600MM，于企向均加2支。4、EI/1489/20中，T2/W6，T2/W36，T1/W6，T1/W36，因梗窗格内见光超1300MM，需于宽度上增加1支，再加固于企向料。

請在 30/3 前完成上列要求。

附： -

以上項目為:

☐ 原合約工程包　　☐ 原合約工程加 / 減賬　　☐ 新工程報價

原因 : -

分發東莞各部門 ：

( )生產技術總監☐連附件　( )技術部　☐連附件　( )生產部　☐連附件　( )機械設計部☐連附件

( )採購部　☐連附件　( )生產統籌部☐連附件

( )質檢部　☐連附件　( )會計部　☐連附件　( )報關組　☐連附件　( )其他 _____☐連附件

分發香港各部門 ：

( )行政部☐連附件　( )會計部☐連附件　( )統籌部☐連附件　( )工程部地盤科文(柄) ☐連附件

( )採購部☐連附件　( )QS 部 ☐連附件　( )維修部☐連附件　( )其他 _____☐連附件

傳遞編號：HK0277　　發件人簽署：

項目經理簽署：

FABRICATION DRAWING

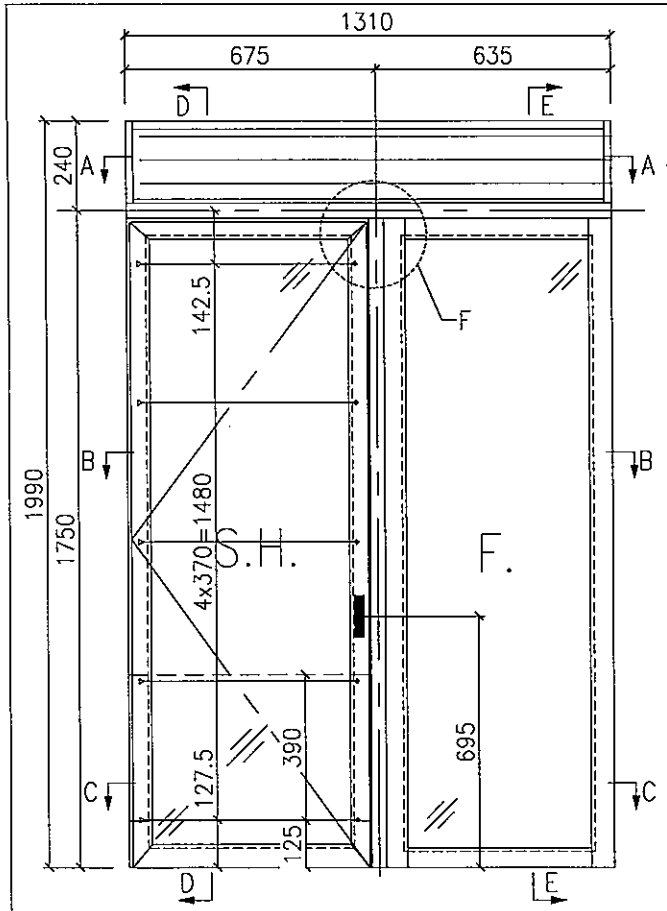

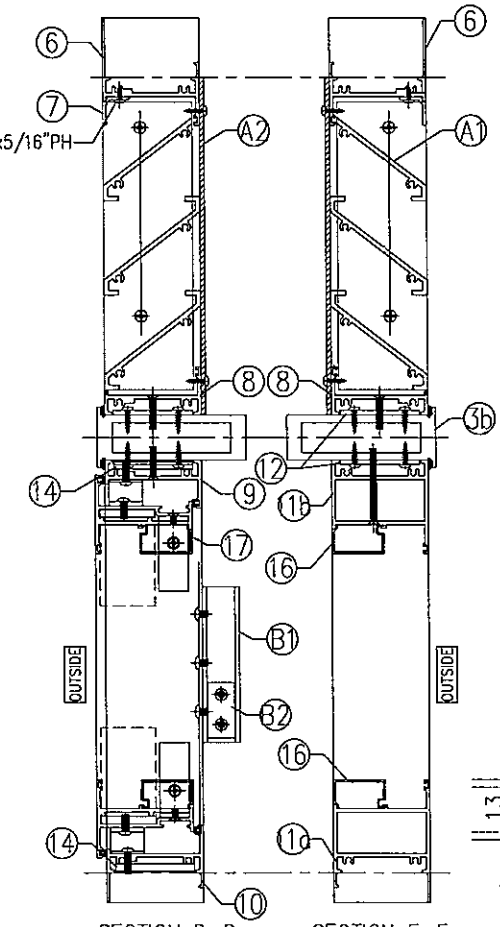

SECTION D-D SECTION E-E

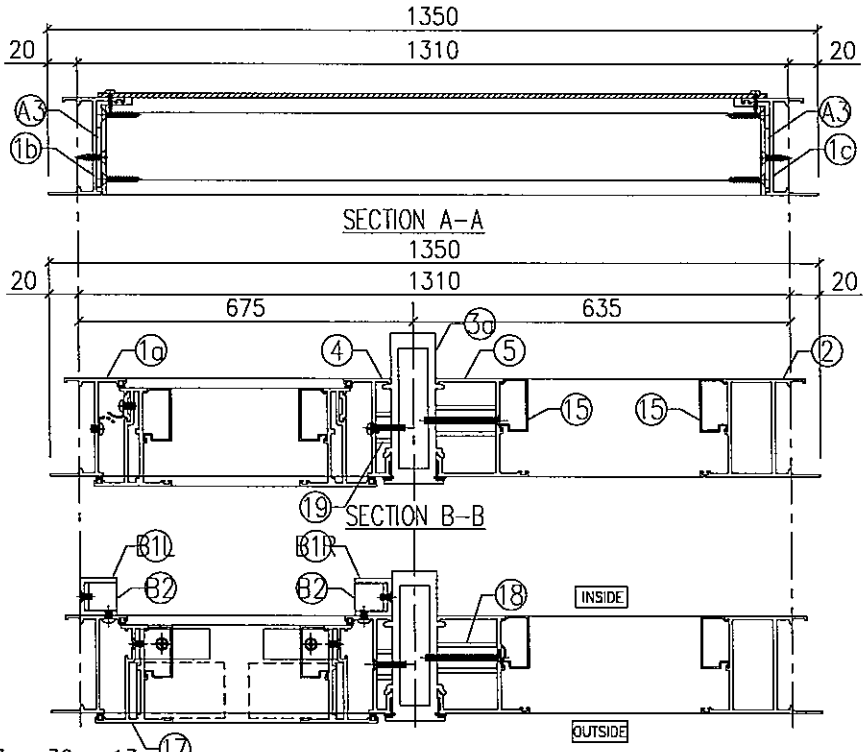

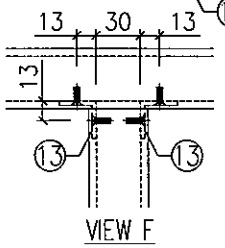

VIEW F

7	X84489-01A	百叶滴水线	1270	1
6	X85697-01A	百叶顶横	1284	1
5	X85682-01LA	梗夹企	1755	1
4	X85683-01RA	生夹企	1755	1
3b	X85684-03L	夹框通	1350	1
3a	X85684-01LA	夹框通	1755	1
2	X85677-01RA	梗邊企	1755	1
1c	X85679-08R	生边企	265	1
1b	X85679-08L	生边企	265	1
1a	X85679-01LA	生边企	1755	1
序号	加工图编号	材料名称	长度	支/幅

15	X856780	方玻璃线企	1642.5	2
14	J851-LM06	不锈钢丝母巴	25	6
13	J851-LM16	组装铝角	53.5	2
12	J851-LM15	铝限位巴	53.5	8
11b	X85688-03A	梗底横(顶)	534	1
11a	X85688-01A	梗底横	534	1
10	X85687-03LB	生底横	634	1
9	X85687-01LA	生底横(顶)	634	1
8	X85687-02A	生底横	1284	1
序号	加工图编号	材料名称	长度	支/幅

18	J851-LM10	铝垫通	40.5	6
17	J851-SH01L	窗玉小组装640x1715		1
19	J851-LM12	铝垫通	10.5	6
16	X856780	方玻璃线横	495.5	2
序号	加工图编号	材料名称	长度	支/幅

B2	J851-LM14	铝角	18	2	组装后送地盘
B1R	J851-LM13R	安全玻璃铝槽	401	1	
B1L	J851-LM13L	安全玻璃铝槽	401	1	
序号	加工图编号	材料名称	长度	支/幅	说明

A3	J851-LM09	铝垫块(40x40x3)	4	送佛沙场
A2	LV-P01-01	百叶背板(1281x225)	1	
A1	LV-S01-01	百叶玉(1277x192)	1	
序号	加工图编号	材料名称	只/幅	说明

Remarks:

Checked: KEN

Description: 门窗组装图

QTY: 84+54

Delivery to: Factory / Site

Rev.	Date	Amendments

Project Name: 青衣190

Project No.: J851

Date: 25-02-2020

Material:

Tolerance: ±0.5

Shop Drawing No.: PRE-CAST ALUM. WINDOW & LOUVRE

Rev.: –

Drawn: W.E.X

Date: 25-02-2020

Finish: UCT534193SC-3

Projection:

Assembly No.: T1-W2/T2-W2

Rev.: –

T:\Jobs\J-851\7.鋁料、配件、玻璃、加工圖紙\1.預制窗\鋁料加工圖\20200302\J851預制窗組裝图.dwg

MIDI Aluminium Fabricator Ltd.

FABRICATION DRAWING

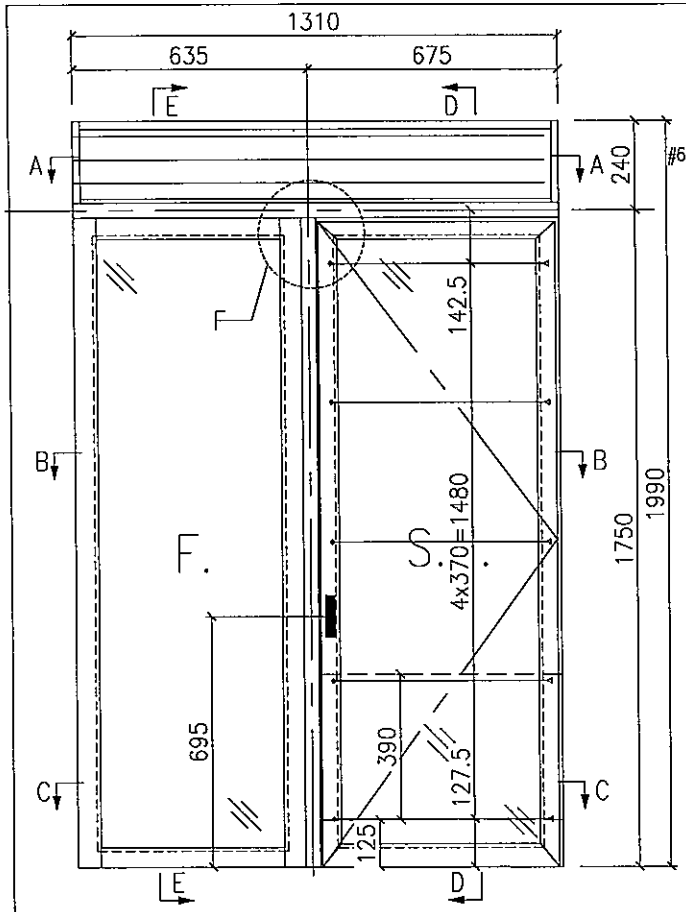

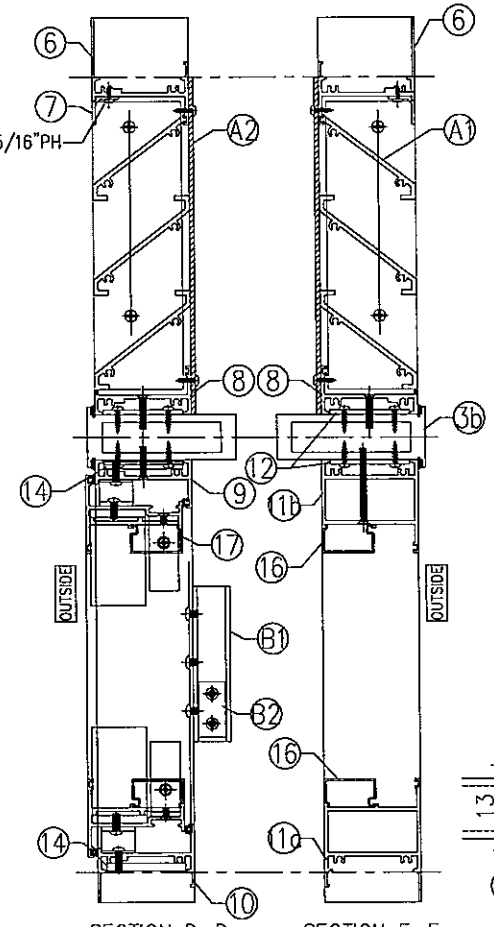

SECTION D-D

SECTION E-E

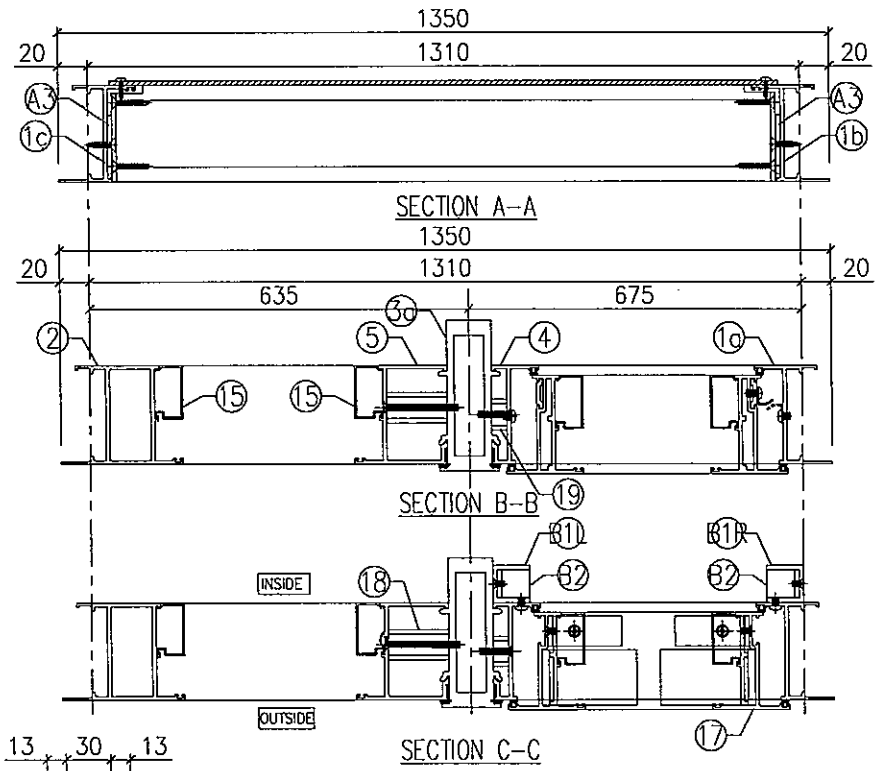

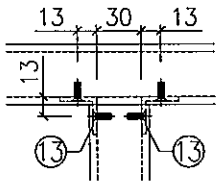

VIEW F

7	X84489-01A	百叶滴水线	1270	1
6	X85697-01A	百叶顶横	1284	1
5	X85682-01RA	梗夹企	1755	1
4	X85683-01LA	生夹企	1755	1
3b	X85684-03R	夹框通	1350	1
3a	X85684-01RA	夹框通	1755	1
2	X85677-01LA	梗遮企	1755	1
1c	X85679-08L	生边企	265	1
1b	X85679-08R	生边企	265	1
1a	X85679-01RA	生边企	1755	1
序号	加工图编号	材料名称	长度	支/幅

15	X856780	方玻璃线企	1642.5	2
14	J851-LM06	不锈钢丝母巴	25	6
13	J851-LM16	组装铝角	53.5	2
12	J851-LM15	铝限位巴	53.5	8
11b	X85688-03A	梗底横(顶)	534	1
11a	X85688-01A	梗底横	534	1
10	X85687-03RB	生底横	634	1
9	X85687-01RA	生底横(顶)	634	1
8	X85687-02A	生底横	1284	1
序号	加工图编号	材料名称	长度	支/幅

18	J851-LM10	铝垫通	40.5	6
17	J851-SH01R	窗玉小组装640x1715		1
19	J851-LM12	铝垫通	10.5	6
16	X856780	方玻璃线横	495.5	2
序号	加工图编号	材料名称	长度	支/幅

B2	J851-LM14	铝角	18	2	组装后送地盘
B1R	J851-LM13R	安全玻璃铝槽	401	1	
B1L	J851-LM13L	安全玻璃铝槽	401	1	
序号	加工图编号	材料名称	长度	支/幅	说明

A3	J851-LM09	铝垫块(40x40x3)	4	送佛沙场
A2	LV-P01-01	百叶背板(1281x225)	1	
A1	LV-S01-01	百叶玉(1277x192)	1	
序号	加工图编号	材料名称	只/幅	说明

Remarks:

Project Name: 肯衣190

Project No.: J851

Shop Drawing No.: PRE-CAST ALUM. WINDOW & LOUVRE

Rev.: -

Checked: KEN

Date: 25-02-2020

Drawn: W.E.X

Date: 25-02-2020

Description: 门窗组装图

Material:

Finish: UCT534193SC-3

QTY: 84+81

Tolerance: ±0.5

Projection:

Delivery to: Factory / Site

Rev.	Date	Amendments

Assembly No.: T1-W2R/T2-W2R

Rev.: -

T:\Jobs\J-851\7.鋁料、配件、玻璃、加工圖紙\1.預制窗\鋁料加工圖\20200302\J851預制窗組裝图.dwg

MIDI Aluminium Fabricator Ltd.

FABRICATION DRAWING

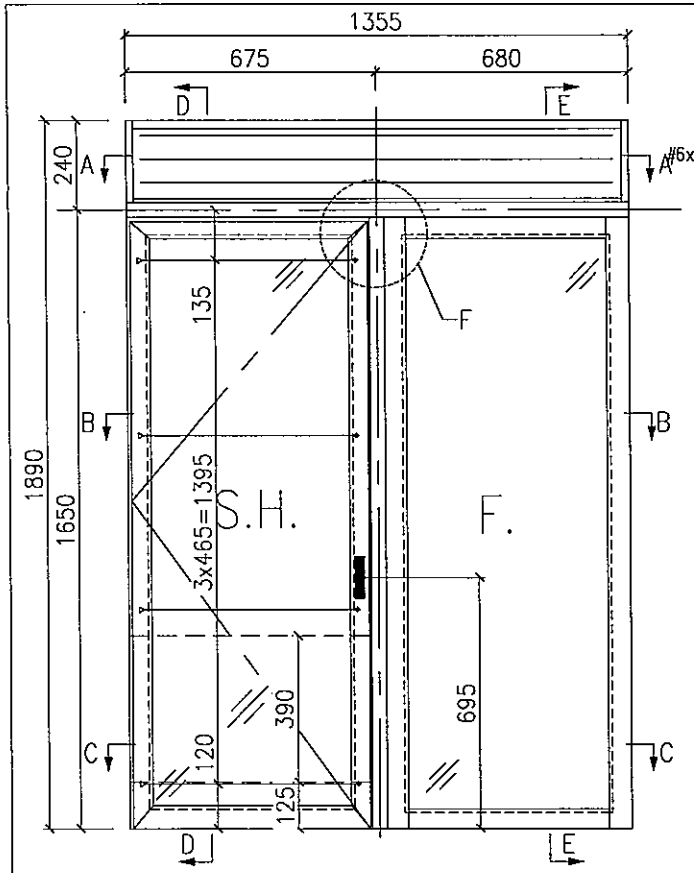

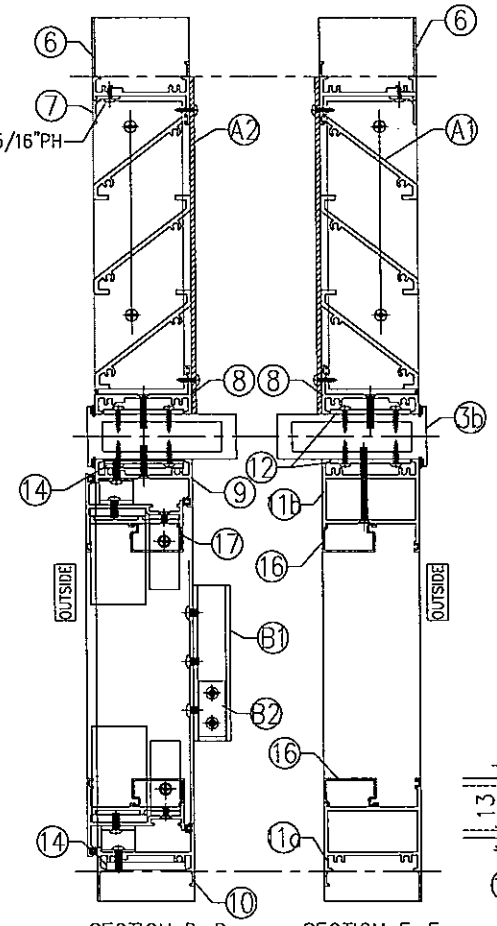

SECTION D-D

SECTION E-E

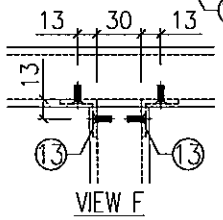

VIEW F

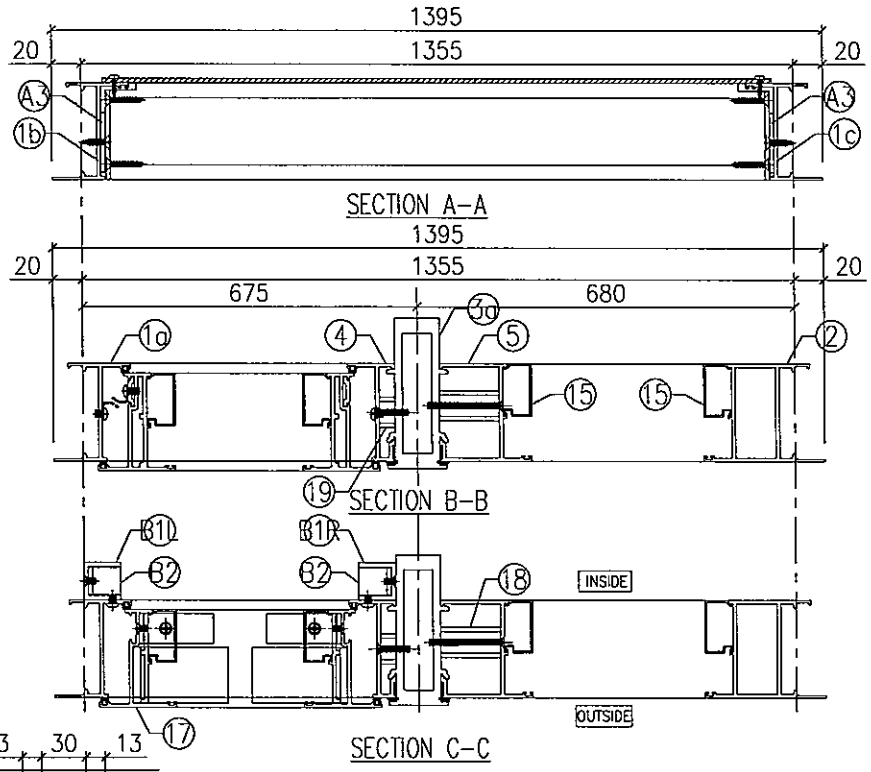

7	X84489-01B	百叶滴水线	1315	1
6	X85697-01B	百叶顶横	1329	1
5	X85682-01LB	梗夹企	1655	1
4	X85683-01RB	生夹企	1655	1
3b	X85684-04	夹框通	1395	1
3a	X85684-01LB	夹框通	1655	1
2	X85677-01RB	梗遮企	1655	1
1c	X85679-08R	生边企	265	1
1b	X85679-08L	生边企	265	1
1a	X85679-01LB	生边企	1655	1
序号	加工图编号	材料名称	长度	支/幅

15	X856780	方玻璃线企	1542.5	2
14	J851-LM06	不锈钢丝母巴	25	6
13	J851-LM16	组装铝角	53.5	2
12	J851-LM15	铝限位巴	53.5	8
11b	X85688-03B	梗底横(顶)	579	1
11a	X85688-01B	梗底横	579	1
10	X85687-03LB	生底横	634	1
9	X85687-01LA	生底横(顶)	634	1
8	X85687-02B	生底横	1329	1
序号	加工图编号	材料名称	长度	支/幅

18	J851-LM10	铝垫通	40.5	6
17	J851-SH02L	窗玉小组装640x1615		1
19	J851-LM12	铝垫通	10.5	6
16	X856780	方玻璃线横	540.5	2
序号	加工图编号	材料名称	长度	支/幅

B2	J851-LM14	铝角	18	2	组装后送地盘
B1R	J851-LM13R	安全玻璃铝槽	401	1	
B1L	J851-LM13L	安全玻璃铝槽	401	1	
序号	加工图编号	材料名称	长度	支/幅	说明

A3	J851-LM09	铝垫块(40x40x3)	4	送佛沙场
A2	LV-P01-02	百叶背板(1326x225)	1	
A1	LV-S01-02	百叶玉(1322x192)	1	
序号	加工图编号	材料名称	只/幅	说明

Remarks:

Checked: KEN

Description: 门窗组装图

QTY: 26

Delivery to: Factory / Site

Rev.	Date	Amendments

Project Name: 青衣190

Project No.: J851

Date: 25-02-2020

Drawn: W.E.X

Material:

Tolerance: ±0.5

Shop Drawing No.: PRE-CAST ALUM. WINDOW & LOUVRE

Rev.: -

Date: 25-02-2020

Finish: UCT534193SC-3

Projection:

Assembly No.: T1-W14

Rev.: -

T:\Jobs\J-851\7.鋁料、配件、玻璃、加工圖紙\1.預制窗\鋁料加工圖\20200302\J851預制窗組裝图.dwg

MIDI Aluminium Fabricator Ltd.

FABRICATION DRAWING

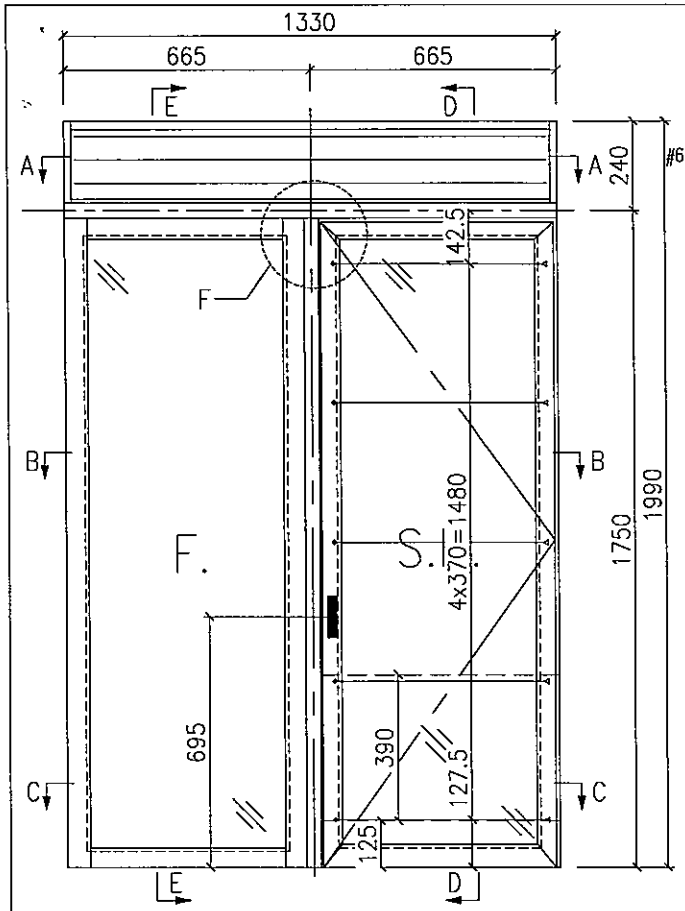

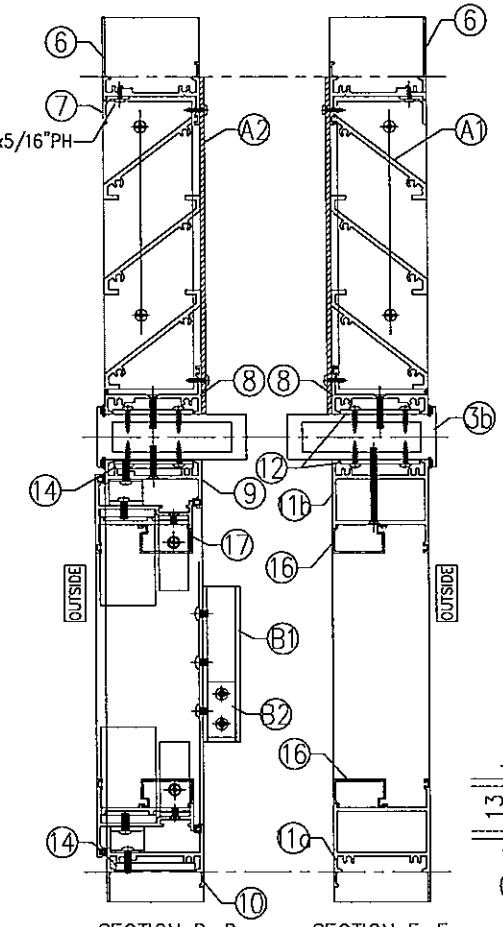

SECTION D-D SECTION E-E

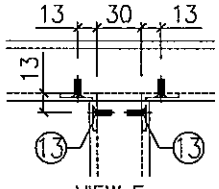

VIEW F

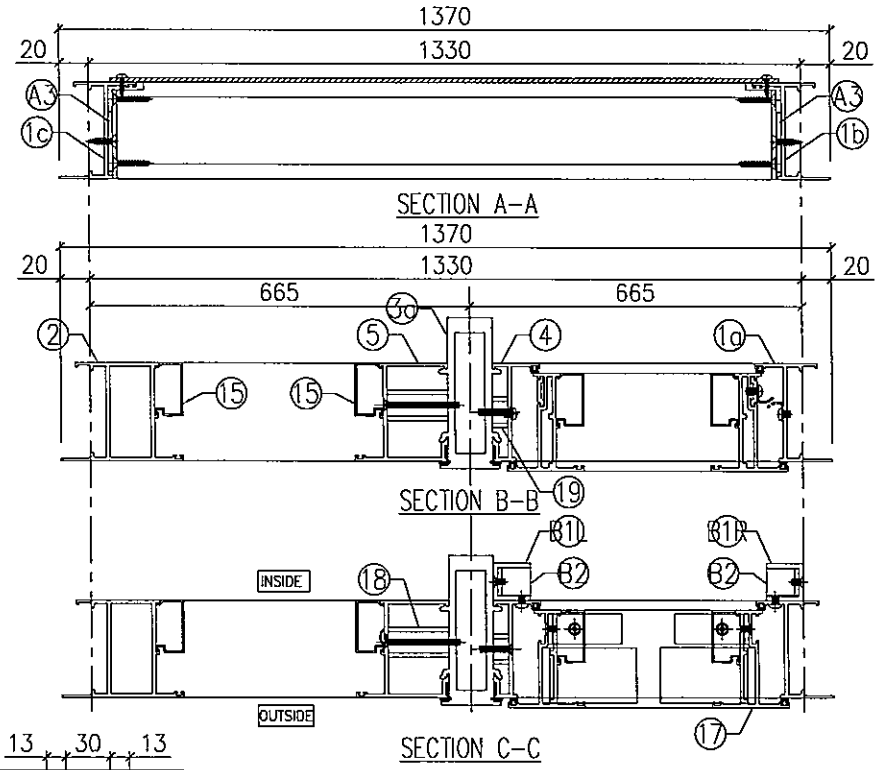

7	X84489-01C	百叶滴水线	1290	1
6	X85697-01C	百叶顶横	1304	1
5	X85682-01RA	梗夹企	1755	1
4	X85683-01LA	生夹企	1755	1
3b	X85684-05	夹框通	1370	1
3a	X85684-01RA	夹框通	1755	1
2	X85677-01LA	梗邊企	1755	1
1c	X85679-08L	生边企	265	1
1b	X85679-08R	生边企	265	1
1a	X85679-01RA	生边企	1755	1
序号	加工图编号	材料名称	长度	支/幅

15	X856780	方玻璃线企	1642.5	2
14	J851-LM06	不锈钢丝母巴	25	6
13	J851-LM16	组装铝角	53.5	2
12	J851-LM15	铝限位巴	53.5	8
11b	X85688-03C	梗底横(顶)	564	1
11a	X85688-01C	梗底横	564	1
10	X85687-03RF	生底横	624	1
9	X85687-01RC	生底横(顶)	624	1
8	X85687-02C	生底横	1304	1
序号	加工图编号	材料名称	长度	支/幅

18	J851-LM10	铝垫通	40.5	6
17	J851-SH20R	窗玉小组装630x1715		1
19	J851-LM12	铝垫通	10.5	6
16	X856780	方玻璃线横	525.5	2
序号	加工图编号	材料名称	长度	支/幅

B2	J851-LM14	铝角	18	2	组装后送地盘
B1R	J851-LM13R	安全玻璃铝槽	401	1	
B1L	J851-LM13L	安全玻璃铝槽	401	1	
序号	加工图编号	材料名称	长度	支/幅	说明

A3	J851-LM09	铝垫块(40x40x3)	4	送佛沙场
A2	LV-P01-03	百叶背板(1301x225)	1	
A1	LV-S01-03	百叶玉(1297x192)	1	
序号	加工图编号	材料名称	只/幅	说明

Remarks:

Project Name: 青衣190

Project No.: J851

Shop Drawing No.: PRE-CAST ALUM. WINDOW & LOUVRE

Rev.: -

Checked: KEN

Date: 25-02-2020

Drawn: W.E.X

Date: 25-02-2020

Description: 门窗组装图

Material:

Finish: UCT534193SC-3

QTY: 28

Tolerance: ±0.5

Projection:

Delivery to: Factory / Site

Rev.	Date	Amendments

Assembly No.: T2-W23

Rev.: -

T:\Jobs\J-851\7.鋁料、配件、玻璃、加工圖紙\1.預制窗\鋁料加工圖\20200302\J851預制窗組裝图.dwg

MIDI Aluminium Fabricator Ltd.

FABRICATION DRAWING

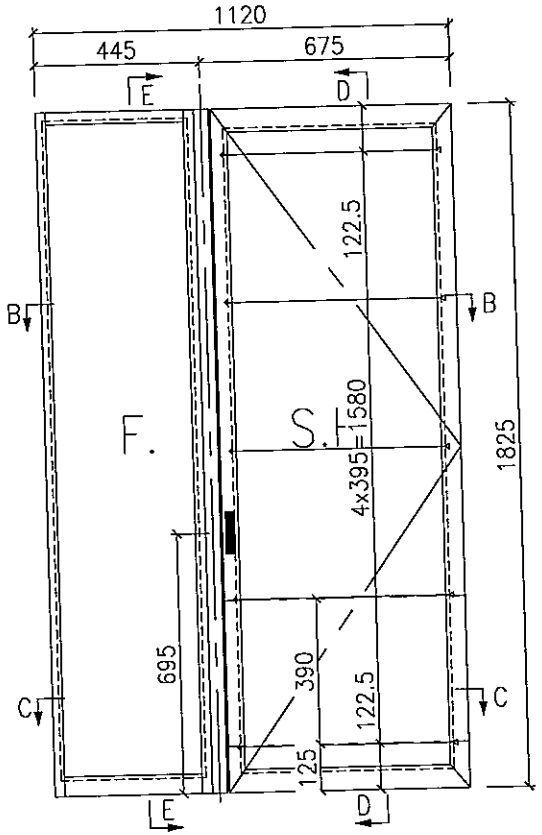

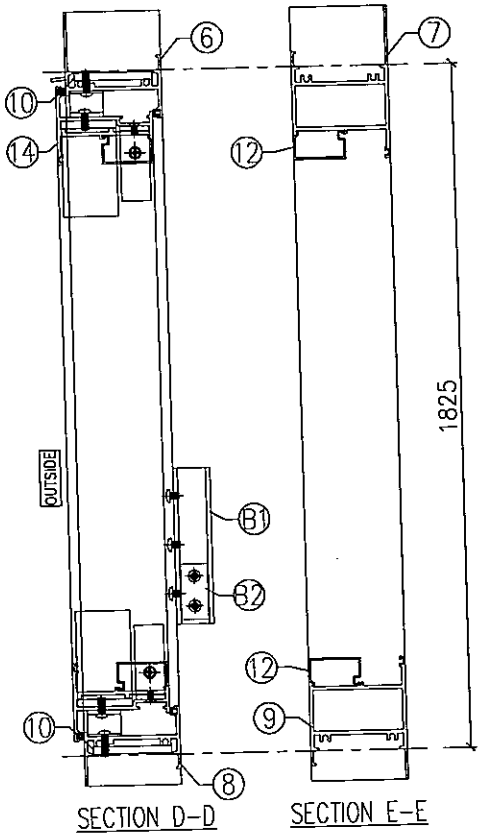

SECTION D-D

SECTION E-E

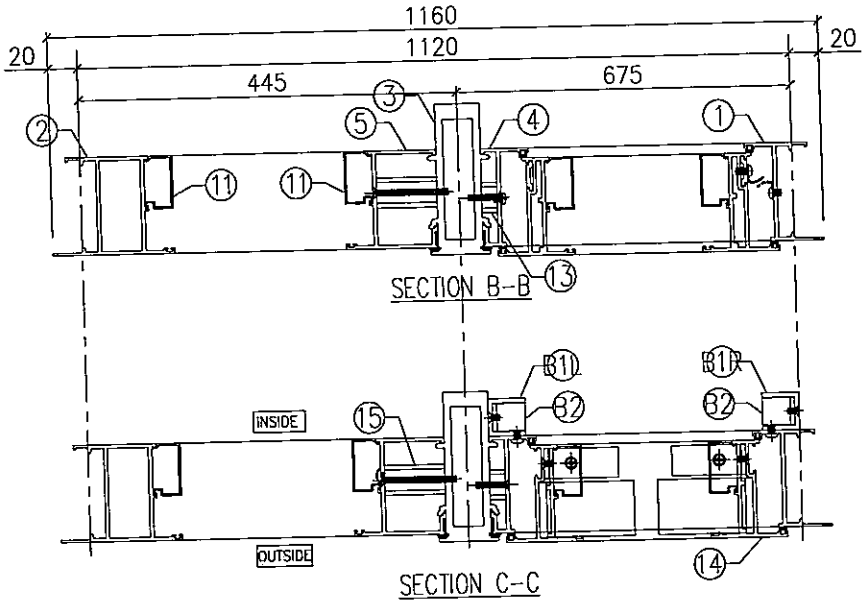

SECTION B-B

SECTION C-C

10	J851-LM06	不锈钢丝母巴	25	6
9	X85688-01D	梗底横	344	1
8	X85687-03RB	生底横	634	1
7	X85686-01D	梗顶横	344	1
6	X85685-01RB	生顶横	646	1
5	X85682-02RA	梗夹仝	1885	1
4	X85683-02LA	生夹仝	1885	1
3	X85684-02A	夹框通	1885	1
2	X85677-02LA	梗邊仝	1885	1
1	X85679-02RA	生边仝	1885	1
序号	加工图编号	材料名称	长度	支/幅

15	J851-LM10	铝垫通	40.5	7
14	J851-SH03R	窗玉小组装640x1805		1
13	J851-LM12	铝垫通	10.5	7
12	X856780	方玻璃线横	305.5	2
11	X856780	方玻璃线仝	1732.5	2
序号	加工图编号	材料名称	长度	支/幅

B2	J851-LM14	铝角	18	2	组装后送地盘
B1R	J851-LM13R	安全玻璃铝槽	401	1	
B1L	J851-LM13L	安全玻璃铝槽	401	1	
序号	加工图编号	材料名称	长度	支/幅	说明

Remarks:

Checked: KEN

Description: 门窗组装图

QTY: 27+2

Delivery to: Factory

Rev.	Date	Amendments

Project Name: 青衣190

Project No.: J851

Date: 25-02-2020

Material:

Tolerance: ±0.5

Shop Drawing No.: PRE-CAST ALUM. WINDOW & LOUVRE

Rev.: -

Drawn: W.E.X

Date: 25-02-2020

Finish: UCT534193SC-3

Projection:

Site

Assembly No.: T1-W3/T1-W33

Rev.: -

MIDI Aluminium Fabricator Ltd.

T:\Jobs\J-851\7.鋁料、配件、玻璃、加工圖紙\1.預制窗\鋁料加工圖\20200302\J851預制窗组装图.dwg

FABRICATION DRAWING

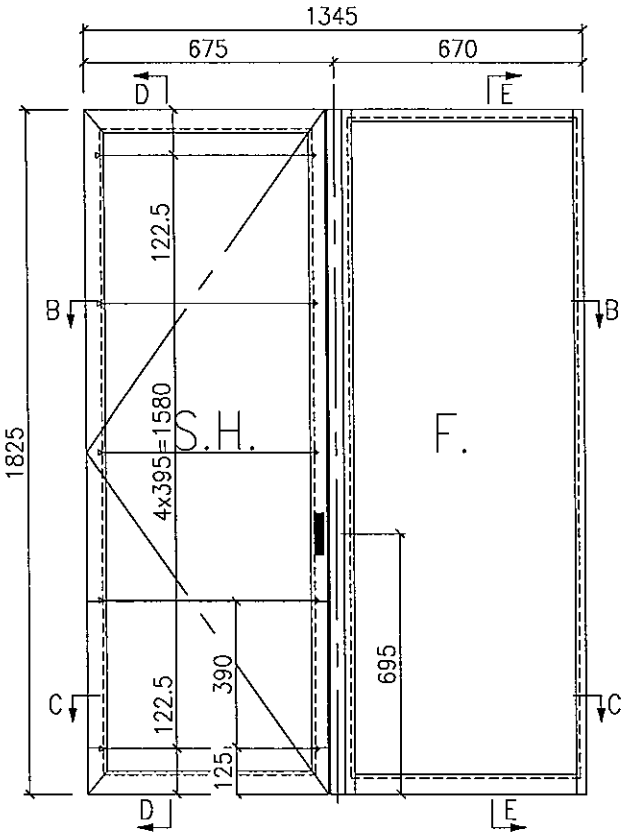

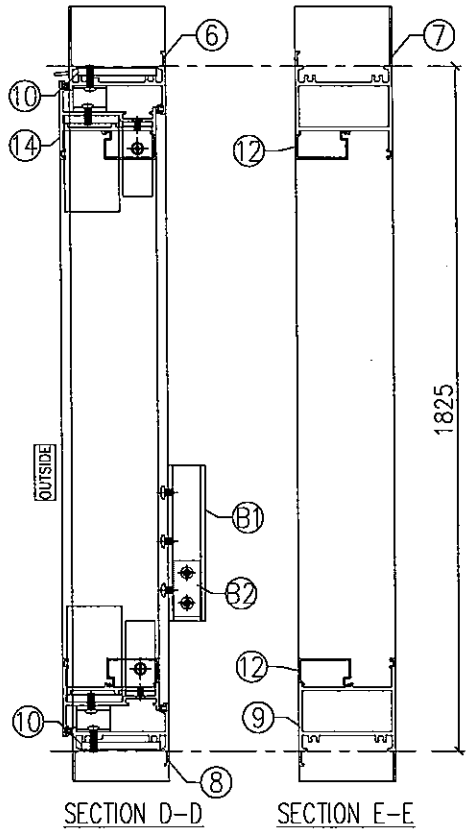

SECTION D-D SECTION E-E

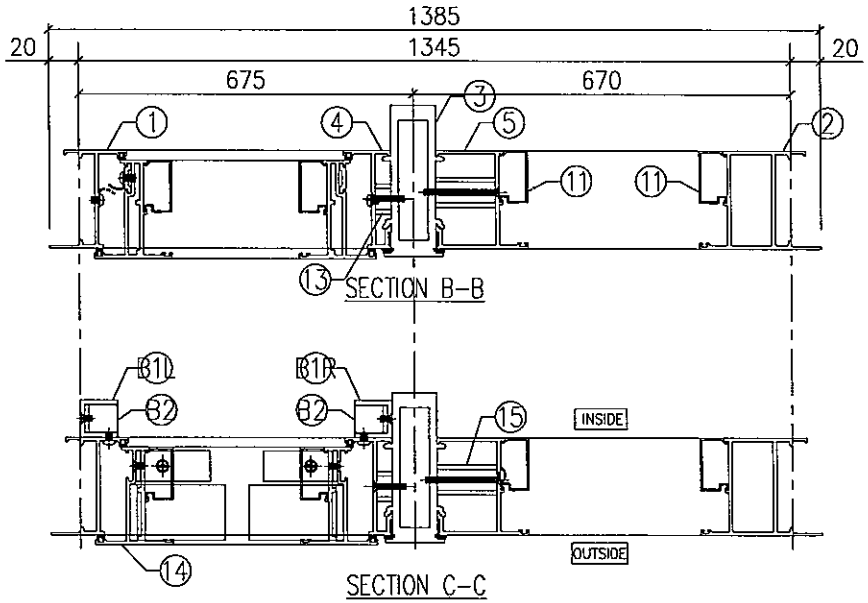

10	J851-LM06	不锈钢丝母巴	25	6
9	X85688-01E	梗底横	569	1
8	X85687-03LB	生底横	634	1
7	X85686-01E	梗顶横	569	1
6	X85685-01LB	生顶横	646	1
5	X85682-02LA	梗夹仝	1885	1
4	X85683-02RA	生夹仝	1885	1
3	X85684-02A	夹框通	1885	1
2	X85677-02RA	梗邊仝	1885	1
1	X85679-02LA	生边仝	1885	1
序号	加工图编号	材料名称	长度	支/幅

15	J851-LM10	铝垫通	40.5	7
14	J851-SH03L	窗玉小组装640x1805		1
13	J851-LM12	铝垫通	10.5	7
12	X856780	方玻璃线横	530.5	2
11	X856780	方玻璃线仝	1732.5	2
序号	加工图编号	材料名称	长度	支/幅

B2	J851-LM14	铝角	18	2	组装后送地盘
B1R	J851-LM13R	安全玻璃铝槽	401	1	
B1L	J851-LM13L	安全玻璃铝槽	401	1	
序号	加工图编号	材料名称	长度	支/幅	说明

Remarks:

Checked: KEN

Description: 门窗组装图

QTY: 27+2

Delivery to: Factory / Site

Rev.	Date	Amendments

Project Name: 青衣190

Project No.: J851

Date: 25-02-2020

Material:

Tolerance: ±0.5

Shop Drawing No.: PRE-CAST ALUM. WINDOW & LOUVRE

Rev.: –

Drawn: W.E.X

Date: 25-02-2020

Finish: UCT534193SC-3

Projection:

Assembly No.: T1-W4/T1-W34

Rev.: –

T:\Jobs\J-851\7.鋁料、配件、玻璃、加工圖紙\1.預制窗\鋁料加工圖\20200302\J851預制窗組裝图.dwg

MIDI Aluminium Fabricator Ltd.

FABRICATION DRAWING

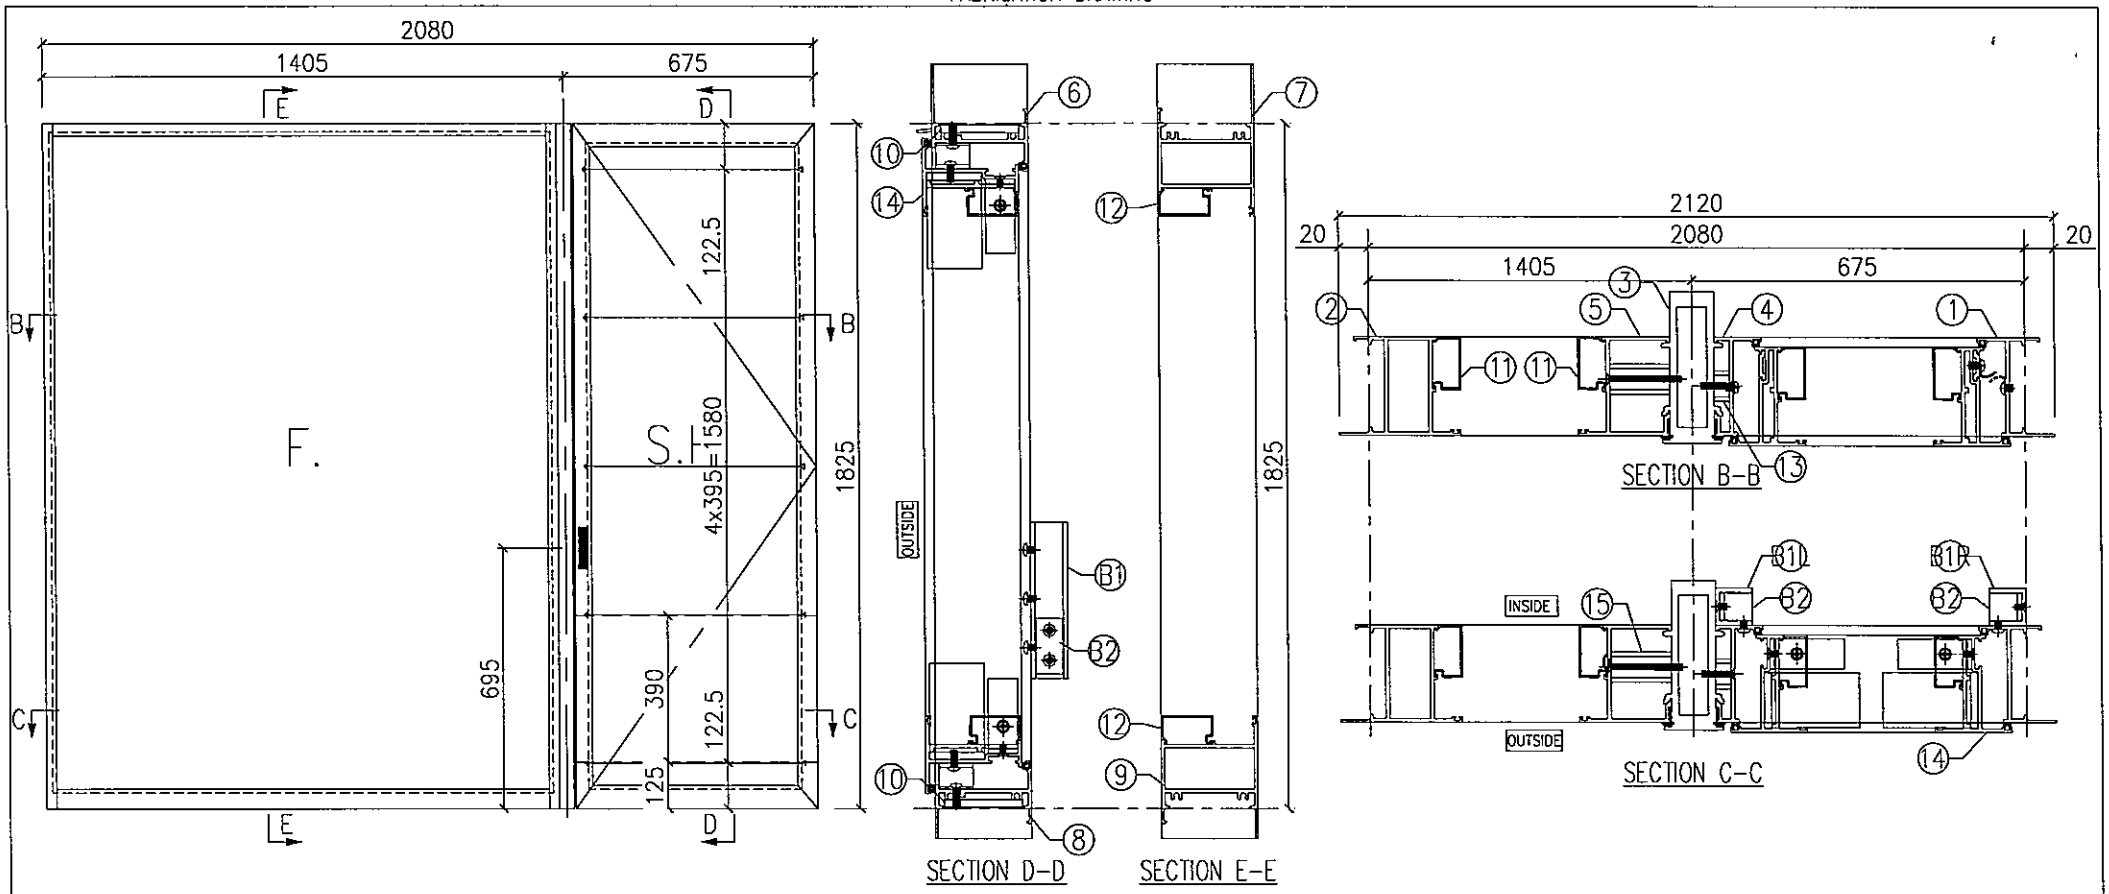

10	J851-LM06	不锈钢丝母巴	25	6
9	X85688-01F	梗底横	1304	1
8	X85687-03RB	生底横	634	1
7	X85686-01F	梗顶横	1304	1
6	X85685-01RB	生顶横	646	1
5	X85682-02RA	梗夹企	1885	1
4	X85683-02LA	生夹企	1885	1
3	X85684-02A	夹框通	1885	1
2	X85677-02LA	梗边企	1885	1
1	X85679-02RA	生边企	1885	1
序号	加工图编号	材料名称	长度	支/幅

15	J851-LM10	铝垫通	40.5	7
14	J851-SH03R	窗玉小组装640x1805		1
13	J851-LM12	铝垫通	10.5	7
12	X856780	方玻璃线横	1265.5	2
11	X856780	方玻璃线企	1732.5	2
序号	加工图编号	材料名称	长度	支/幅

B2	J851-LM14	铝角	18	2	组装后送地盘
B1R	J851-LM13R	安全玻璃铝槽	401	1	
B1L	J851-LM13L	安全玻璃铝槽	401	1	
序号	加工图编号	材料名称	长度	支/幅	说明

Remarks:

Checked: KEN

Description: 门窗组装图

QTY: 27+2

Delivery to: Factory / Site

Rev.	Date	Amendments

Project Name: 青衣190

Project No.: J851

Date: 25-02-2020

Material:

Tolerance: ±0.5

Shop Drawing No.: PRE-CAST ALUM. WINDOW & LOUVRE

Rev.: -

Drawn: W.E.X

Date: 25-02-2020

Finish: UCT534193SC-3

Projection:

Assembly No.: T1-W6/T1-W36

Rev.: -

T:\Jobs\J-851\7.鋁料、配件、玻璃、加工圖紙\1.預制窗\鋁料加工圖\20200302\J851預制窗組裝图.dwg

MIDI Aluminium Fabricator Ltd.

FABRICATION DRAWING

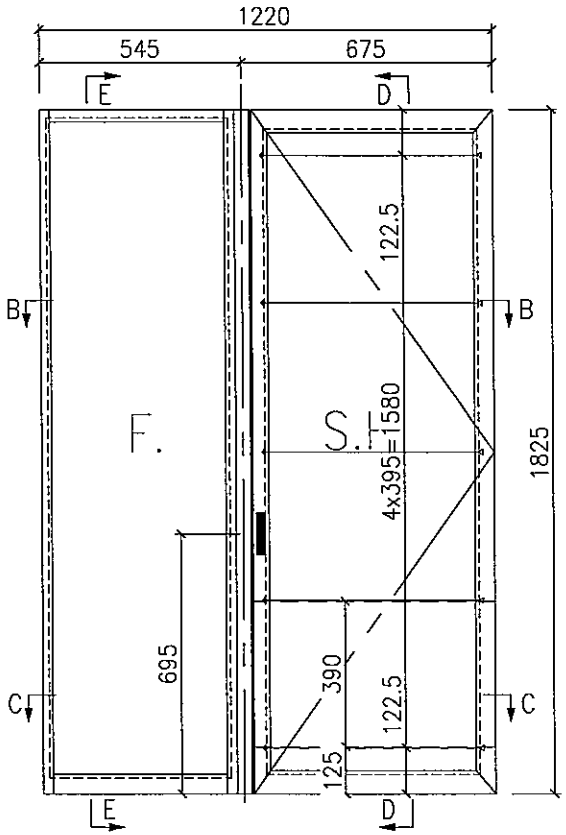

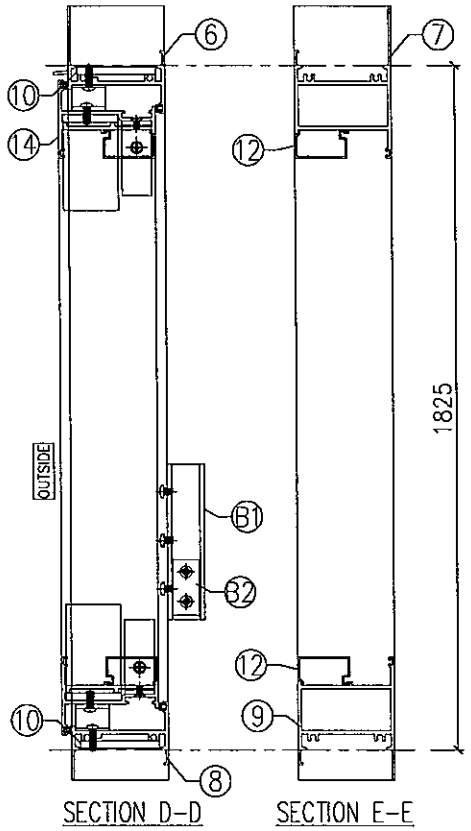

SECTION D-D

SECTION E-E

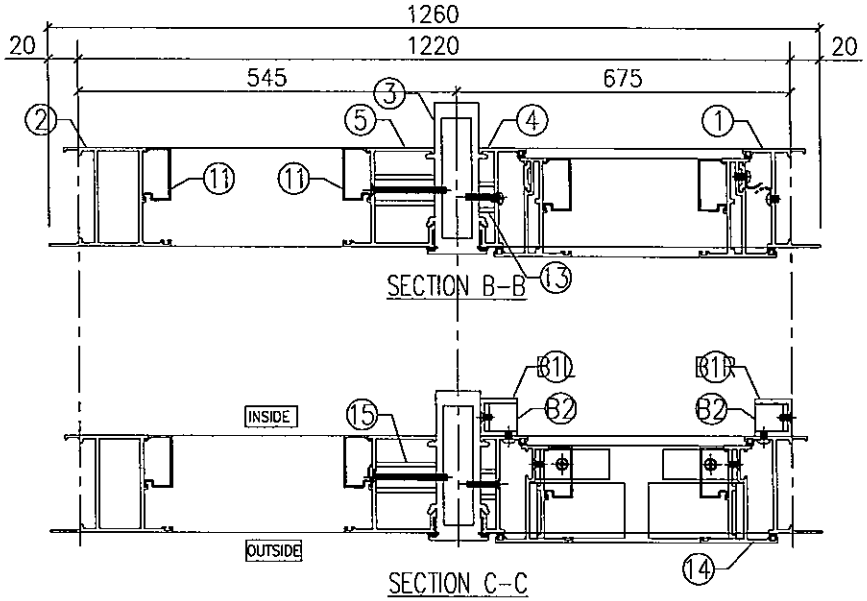

SECTION B-B

SECTION C-C

10	J851-LM06	不锈钢丝母巴	25	6
9	X85688-01G	梗底横	444	1
8	X85687-03RB	生底横	634	1
7	X85686-01G	梗顶横	444	1
6	X85685-01RB	生顶横	646	1
5	X85682-02RA	梗夹企	1885	1
4	X85683-02LA	生夹企	1885	1
3	X85684-02A	夹框通	1885	1
2	X85677-02LA	梗邊企	1885	1
1	X85679-02RA	生边企	1885	1
序号	加工图编号	材料名称	长度	支/幅

15	J851-LM10	铝垫通	40.5	7
14	J851-SH03R	窗玉小组装640x1805		1
13	J851-LM12	铝垫通	10.5	7
12	X856780	方玻璃线横	405.5	2
11	X856780	方玻璃线企	1732.5	2
序号	加工图编号	材料名称	长度	支/幅

B2	J851-LM14	铝角	18	2	组装后送地盘
B1R	J851-LM13R	安全玻璃铝槽	401	1	
B1L	J851-LM13L	安全玻璃铝槽	401	1	
序号	加工图编号	材料名称	长度	支/幅	说明

Remarks:

Checked: KEN

Description: 门窗组装图

QTY: 27+2

Delivery to: Factory

Rev.	Date	Amendments

Project Name: 青衣190

Project No.: J851

Date: 25-02-2020

Material:

Tolerance: ±0.5

Shop Drawing No.: PRE-CAST ALUM. WINDOW & LOUVRE

Rev.: -

Drawn: W.E.X

Date: 25-02-2020

Finish: UCT534193SC-3

Projection:

Site

Assembly No.: T1-W7/T1-W37

Rev.: -

T:\Jobs\J-851\7.鋁料、配件、玻璃、加工圖紙\1.預制窗\鋁料加工圖\20200302\J851預制窗組裝图.dwg

MIDI Aluminium Fabricator Ltd.

FABRICATION DRAWING

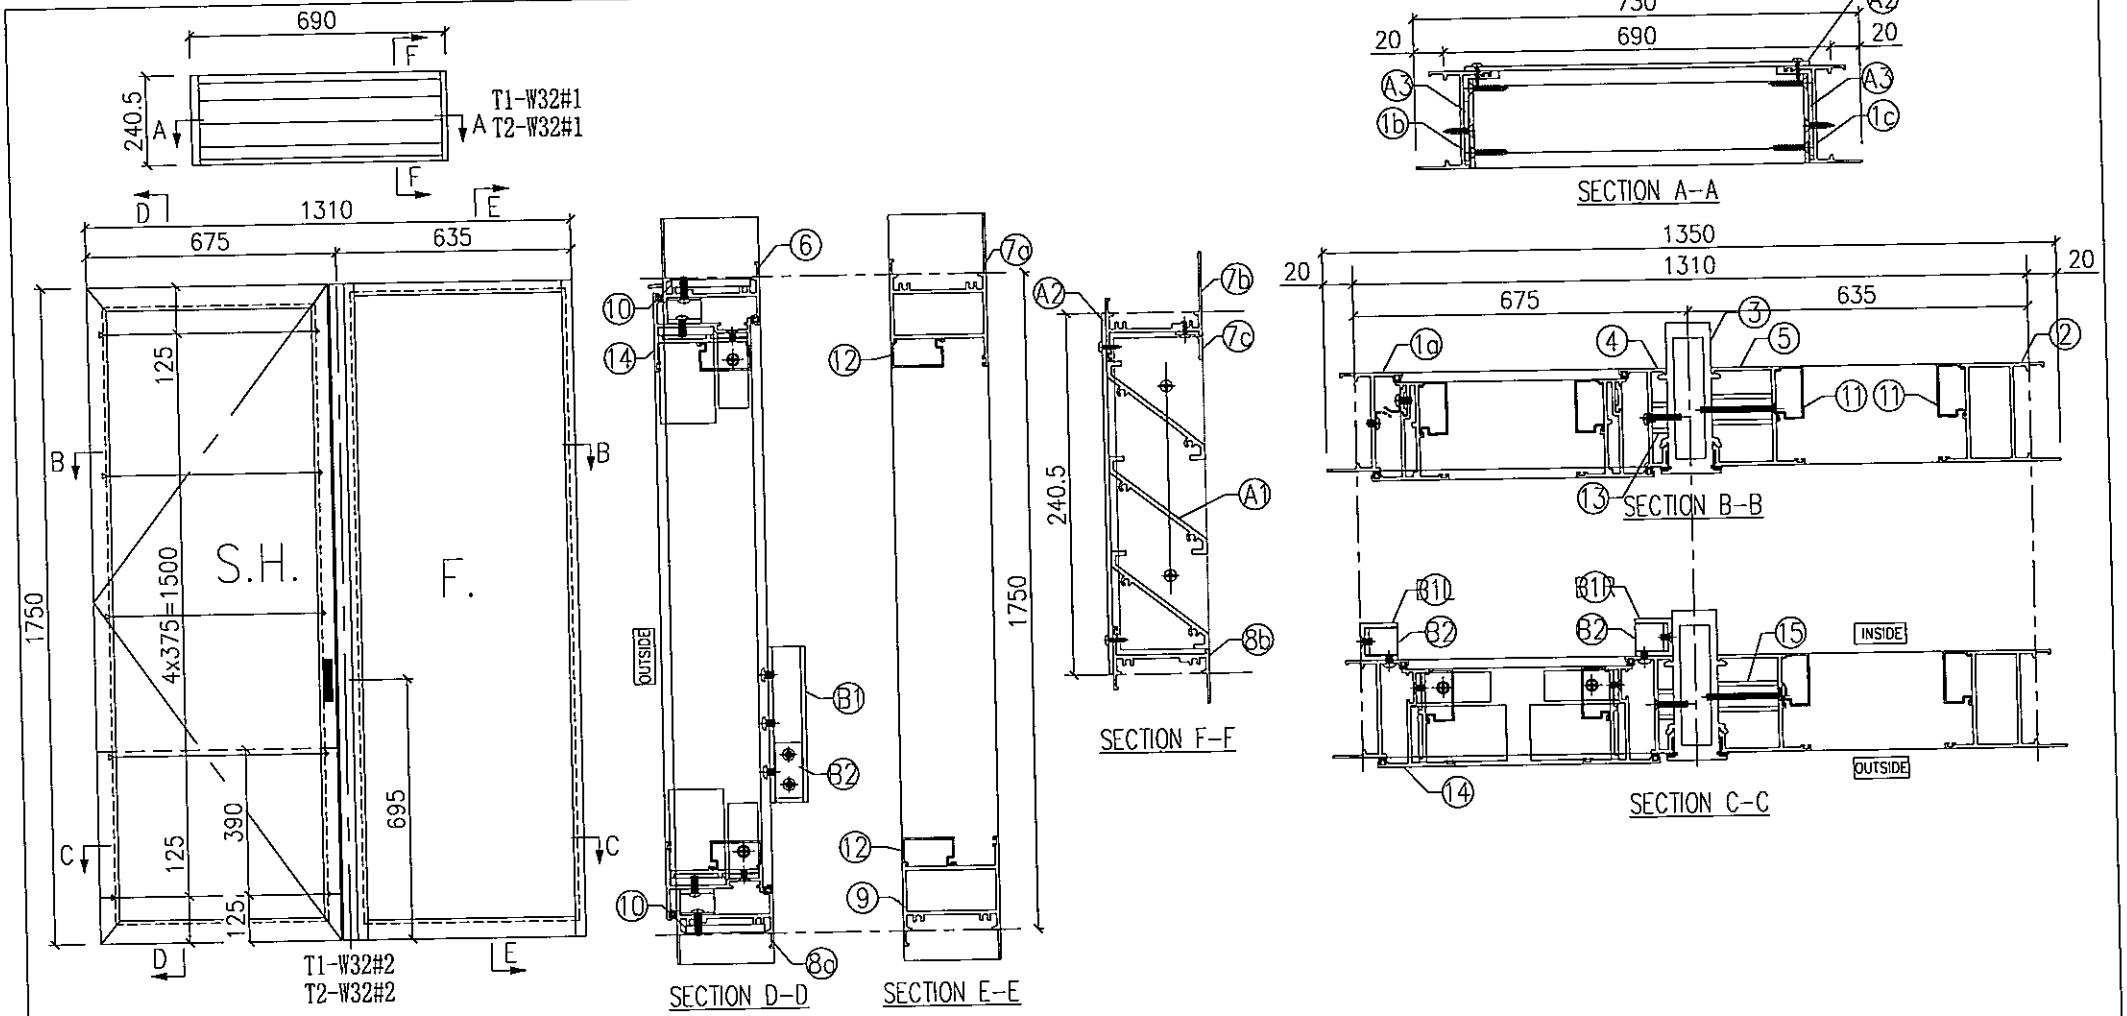

5	X85682-02LB	梗夹企	1810	1
4	X85683-02RB	生夹企	1810	1
3	X85684-02B	夹框通	1810	1
2	X85677-02RC	梗边企	1810	1
1c	X85679-09R	生边企	300.5	1
1b	X85679-09L	生边企	300.5	1
1a	X85679-02LC	生边企	1810	1
序号	加工图编号	材料名称	长度	支/幅

9	X85688-01A	梗底横	534	1
8b	X85687-06A	生底横	664	1
8a	X85687-03LB	生底横	634	1
7c	X84489-01L	百叶滴水线	650	1
7b	X85697-01L	百叶顶横	664	1
7a	X85686-01A	梗顶横	534	1
6	X85685-01LB	生顶横	646	1
序号	加工图编号	材料名称	长度	支/幅

15	J851-LM10	铝垫通	40.5	7
14	J851-SH04L	窗玉小组装640x1730		1
13	J851-LM12	铝垫通	10.5	7
12	X856780	方玻璃线横	495.5	2
11	X856780	方玻璃线企	1657.5	2
10	J851-LM06	不锈钢丝母巴	25	6
序号	加工图编号	材料名称	长度	支/幅

A3	J851-LM09	铝垫块(40x40x3)	4	送佛沙场
A2	LV-P01-14	百叶背板(661x240)	1	
A1	LV-S02-11	百叶玉(657x207.5)	1	
序号	加工图编号	材料名称	只/幅	说明

B2	J851-LM14	铝角	18	2	组装后送地盘
B1R	J851-LM13R	安全玻璃铝槽	401	1	
B1L	J851-LM13L	安全玻璃铝槽	401	1	
序号	加工图编号	材料名称	长度	支/幅	说明

Remarks:

Checked: KEN

Description: 门窗组装图

QTY: 3+2

Delivery to: Factory / Site

Rev.	Date	Amendments

Project Name: 青衣190

Project No.: J851

Date: 25-02-2020

Material:

Tolerance: ±0.5

Shop Drawing No.: PRE-CAST ALUM. WINDOW & LOUVRE

Rev.: -

Drawn: W.E.X

Date: 25-02-2020

Finish: UCT534193SC-3

Projection:

Assembly No.: T1-W32/T2-W32

Rev.: -

MIDI Aluminium Fabricator Ltd.

T:\Jobs\J-851\7.鋁料、配件、玻璃、加工圖紙\1.預制窗\鋁料加工圖\20200302\J851預制窗組裝圖.dwg

FABRICATION DRAWING

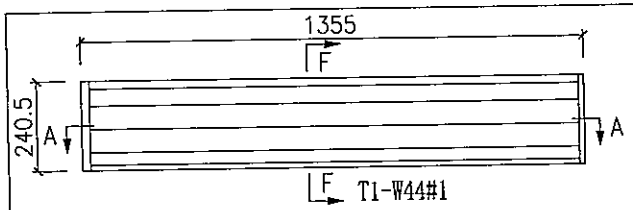

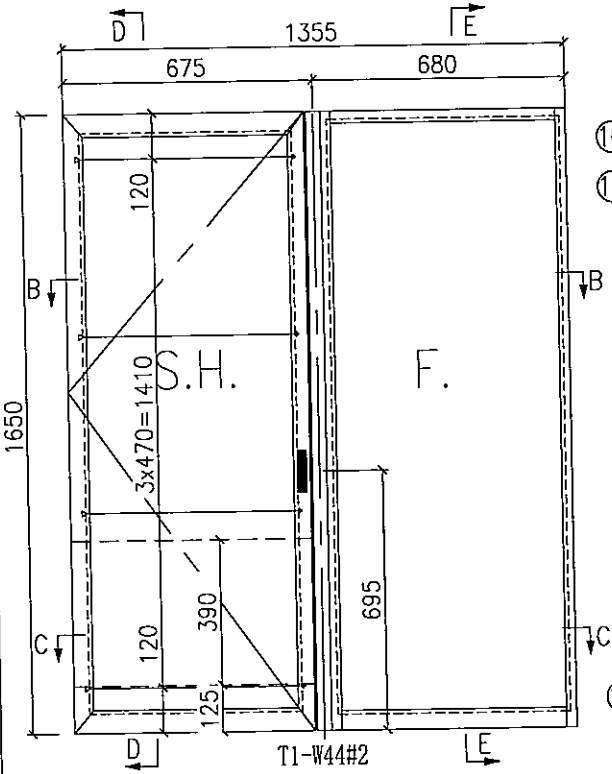

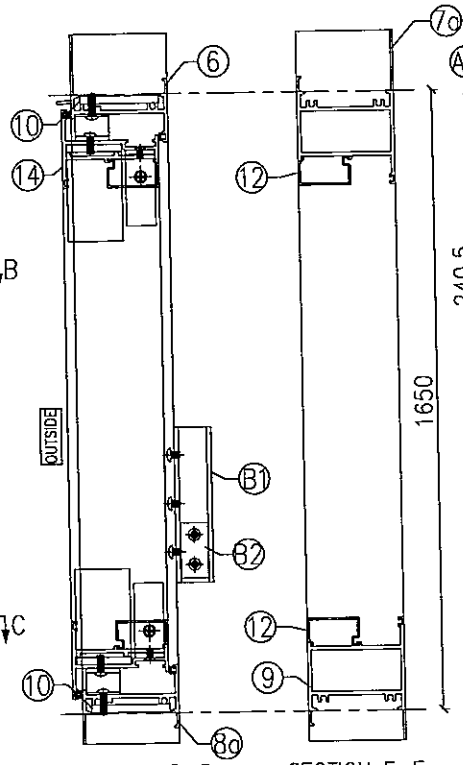

SECTION D-D

SECTION E-E

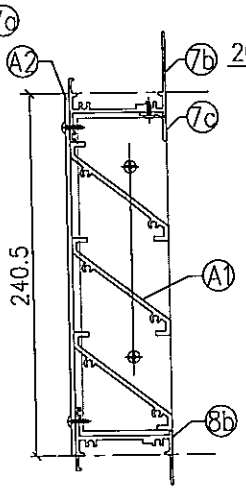

SECTION F-F

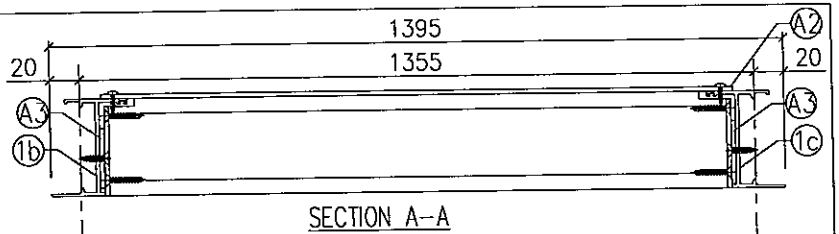

SECTION A-A

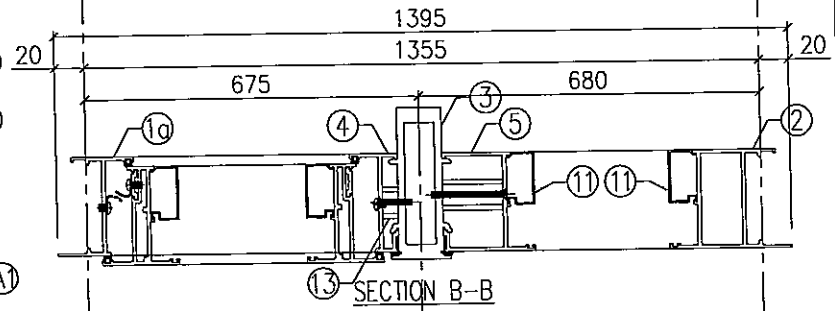

SECTION B-B

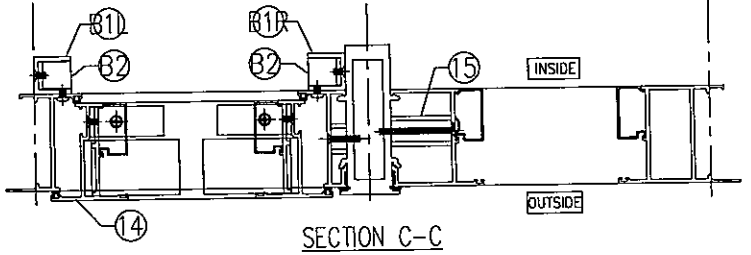

SECTION C-C

5	X85682-02LC	梗夹企	1710	1
4	X85683-02RC	生夹企	1710	1
3	X85684-02C	夹框通	1710	1
2	X85677-02RD	梗边企	1710	1
1c	X85679-09R	生边企	300.5	1
1b	X85679-09L	生边企	300.5	1
1a	X85679-02LF	生边企	1710	1
序号	加工图编号	材料名称	长度	支/幅

9	X85688-01B	梗底横	579	1
8b	X85687-06B	生底横	1329	1
8a	X85687-03LB	生底横	634	1
7c	X84489-01B	百叶滴水线	1315	1
7b	X85697-01B	百叶顶横	1329	1
7a	X85686-01B	梗顶横	579	1
6	X85685-01LB	生顶横	646	1
序号	加工图编号	材料名称	长度	支/幅

15	J851-LM10	铝垫通	40.5	6
14	J851-SH05L	窗玉小组装640x1630		1
13	J851-LM12	铝垫通	10.5	6
12	X856780	方玻璃线横	540.5	2
11	X856780	方玻璃线企	1557.5	2
10	J851-LM06	不锈钢丝母巴	25	6
序号	加工图编号	材料名称	长度	支/幅

A3	J851-LM09	铝垫块(40x40x3)	4	送佛沙场
A2	LV-P01-07	百叶背板(1326x240)	1	
A1	LV-S02-02	百叶玉(1322x207.5)	1	
序号	加工图编号	材料名称	只/幅	说明

B2	J851-LM14	铝角	18	2	组装后送地盘
B1R	J851-LM13R	安全玻璃铝槽	401	1	
B1L	J851-LM13L	安全玻璃铝槽	401	1	
序号	加工图编号	材料名称	长度	支/幅	说明

Remarks:

Checked: KEN

Description: 门窗组装图

QTY: 1

Delivery to: Factory / Site

Rev.	Date	Amendments

Project Name: 青衣190

Project No.: J851

Date: 25-02-2020

Material:

Tolerance: ±0.5

Shop Drawing No.: PRE-CAST ALUM. WINDOW & LOUVRE

Rev.: –

Drawn: W.E.X

Date: 25-02-2020

Finish: UCT534193SC-3

Projection:

Assembly No.: T1-W44

Rev.: –

T:\Jobs\J-851\7.鋁料、配件、玻璃、加工圖紙\1.預制窗\鋁料加工圖\20200302\J851預制窗組裝图.dwg

MIDI Aluminium Fabricator Ltd.

FABRICATION DRAWING

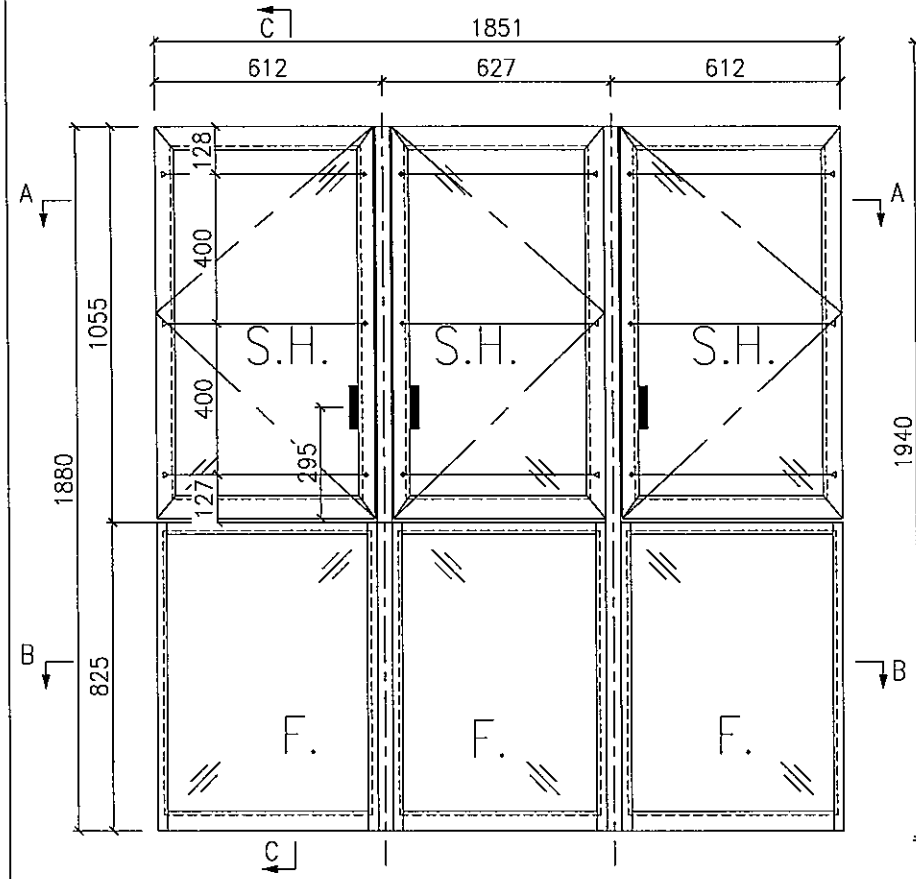

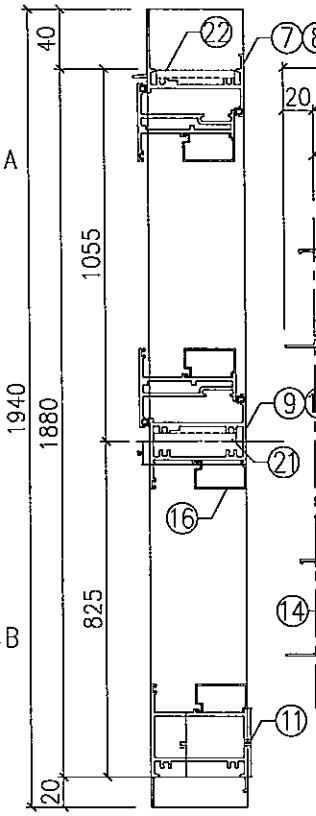

SECTION C-C

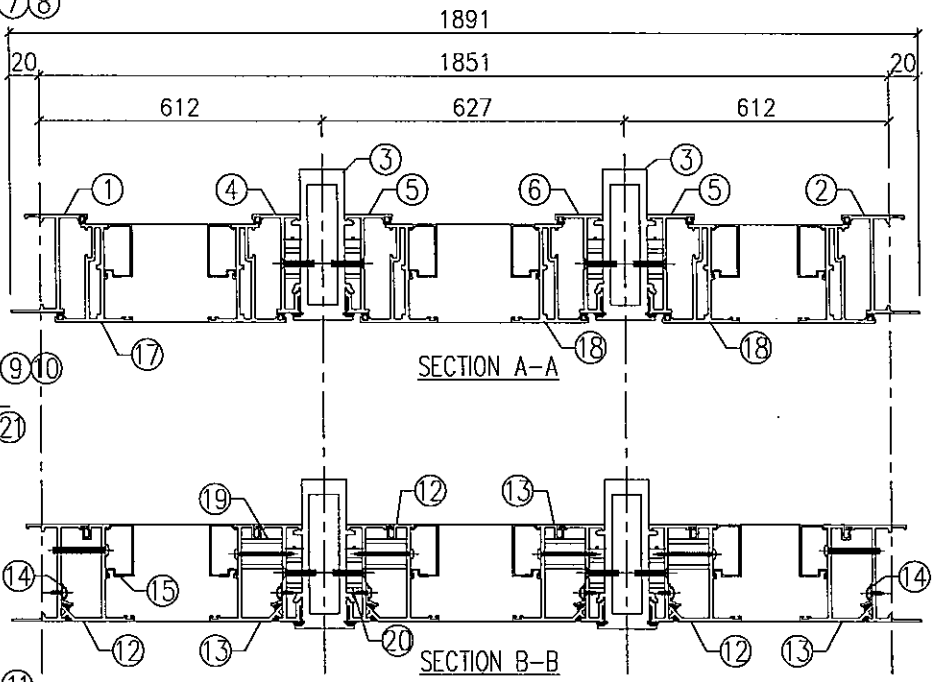

序号	加工图编号	材料名称	长度	支/幅
11	X85688-02A	梗底横	571	3
10	X85689-01RA	上生下梗中横	571	2
9	X85689-01LA	上生下梗中横	571	1
8	X85685-01RD	生顶横	583	2
7	X85685-01LD	生顶横	583	1
6	X85683-04RA	生夹企	1940	1
5	X85683-03LA	生夹企	1940	2
4	X85683-03RA	生夹企	1940	1
3	X85684-06A	夹框通	1940	2
2	X85679-06RA	生边企	1940	1
1	X85679-06LA	生边企	1940	1

序号	加工图编号	材料名称	长度	支/幅
22	J851-LM06	不锈钢丝母巴	25	9
21	J851-LM05	不锈钢丝母巴	390	3
20	J851-LM12	铝垫通	10.5	28
19	J851-LM11	铝垫通	27.5	18
18	J851-SH06R	窗玉小组装577x1035.5		2
17	J851-SH06L	窗玉小组装577x1035.5		1
16	X856780	方玻璃线横	472.5	6
15	X856780	方玻璃线企	763	6
14	X84545-01A	反拍线挡胶角	760.5	6
13	X85681-01R	反拍線	762.5	3
12	X85681-01L	反拍線	762.5	3

Remarks:

Project Name: 青衣190

Project No.: J851

Shop Drawing No.: PRE-CAST ALUM. WINDOW & LOUVRE

Rev.: -

Checked: KEN

Date: 25-02-2020

Drawn: W.E.X

Date: 25-02-2020

Description: 门窗组装图

Material:

Finish: UCT534193SC-3

QTY: 26

Tolerance: ±0.5

Projection:

Delivery to: Factory / Site

Rev.	Date	Amendments

Assembly No.: T1-W15

Rev.: -

T:\Jobs\J-851\7.鋁料、配件、玻璃、加工圖紙\1.預制窗\鋁料加工圖\20200302\J851预制窗组装图.dwg

MIDI Aluminium Fabricator Ltd.

FABRICATION DRAWING

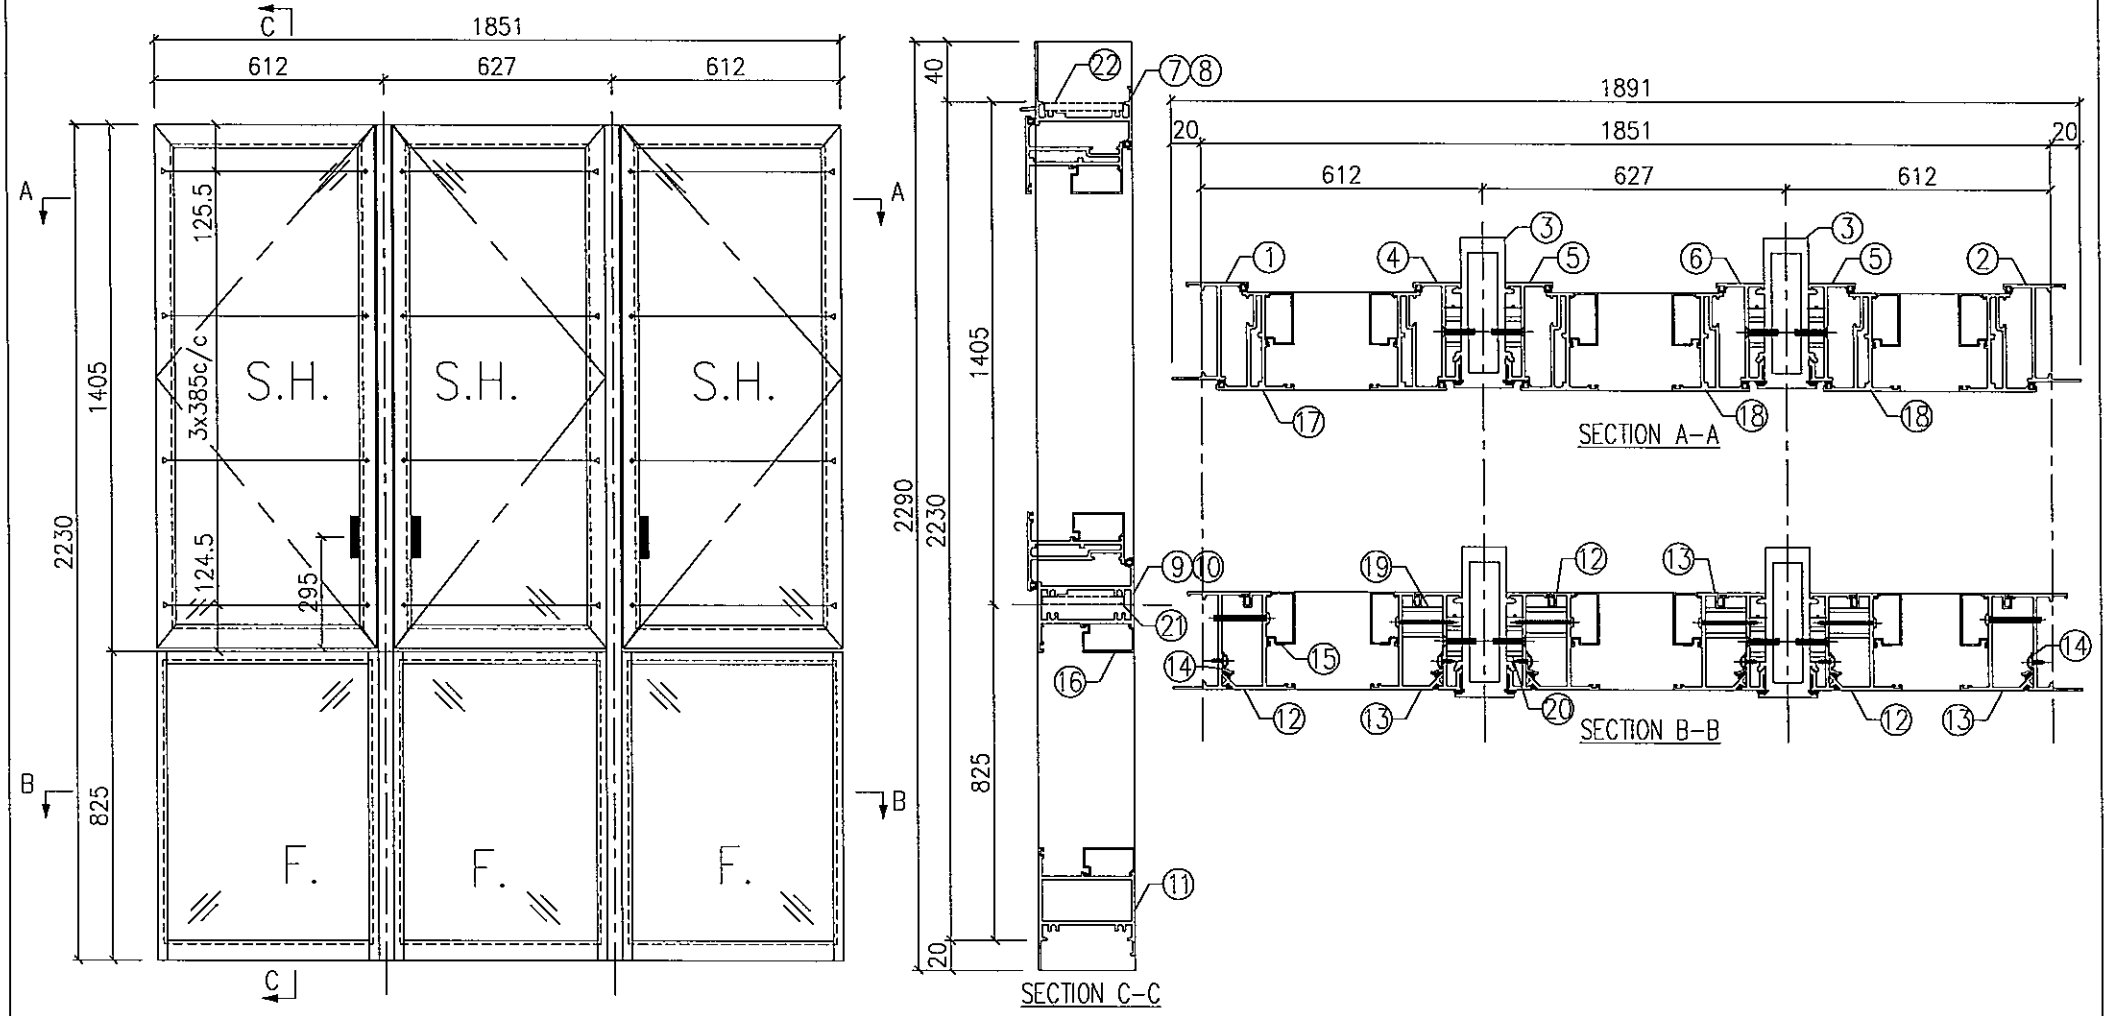

序号	加工图编号	材料名称	长度	支/幅
6	X85683-04RB	生夹企	2290	1
5	X85683-03LB	生夹企	2290	2
4	X85683-03RB	生夹企	2290	1
3	X85684-06B	夹框通	2290	2
2	X85679-06RB	生边企	2290	1
1	X85679-06LB	生边企	2290	1

序号	加工图编号	材料名称	长度	支/幅
12	X85681-01L	反拍线	762.5	3
11	X85688-02A	梗底横	571	3
10	X85689-01RA	上生下梗中横	571	2
9	X85689-01LA	上生下梗中横	571	1
8	X85685-01RD	生顶横	583	2
7	X85685-01LD	生顶横	583	1

序号	加工图编号	材料名称	长度	支/幅
18	J851-SH07R	窗玉小组装577x1385.5		2
17	J851-SH07L	窗玉小组装577x1385.5		1
16	X856780	方玻璃线横	472.5	6
15	X856780	方玻璃线企	763	6
14	X84545-01A	反拍线挡胶角	760.5	6
13	X85681-01R	反拍线	762.5	3

序号	加工图编号	材料名称	长度	支/幅
22	J851-LM06	不锈钢丝母巴	25	9
21	J851-LM05	不锈钢丝母巴	390	3
20	J851-LM12	铝垫通	10.5	32
19	J851-LM11	铝垫通	27.5	18

Remarks:

Project Name: 青衣190

Project No.: J851

Shop Drawing No.: PRE-CAST ALUM. WINDOW & LOUVRE

Rev.: -

Checked: KEN

Date: 25-02-2020

Drawn: W.E.X

Date: 25-02-2020

Description: 门窗组装图

Material:

Finish: UCT534193SC-3

QTY: 2

Tolerance: ±0.5

Projection:

Delivery to	Rev.	Date	Amendments
Factory			
Site			

Assembly No.: T1-W45

Rev.: -

T:\Jobs\J-851\7.鋁料、配件、玻璃、加工圖紙\1.預制窗\鋁料加工圖\20200302\J851預制窗組裝圖.dwg

MIDI Aluminium Fabricator Ltd.

FABRICATION DRAWING

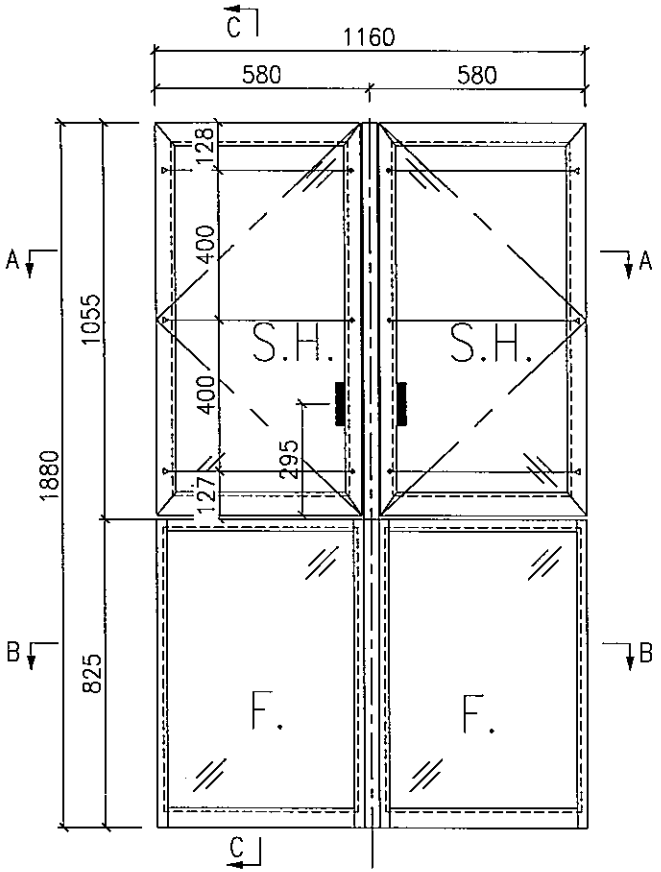

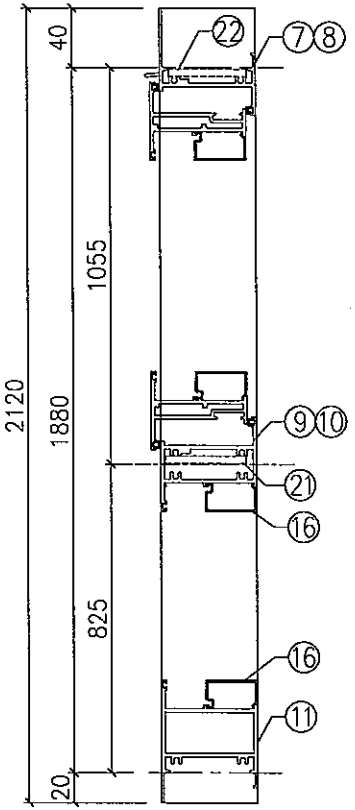

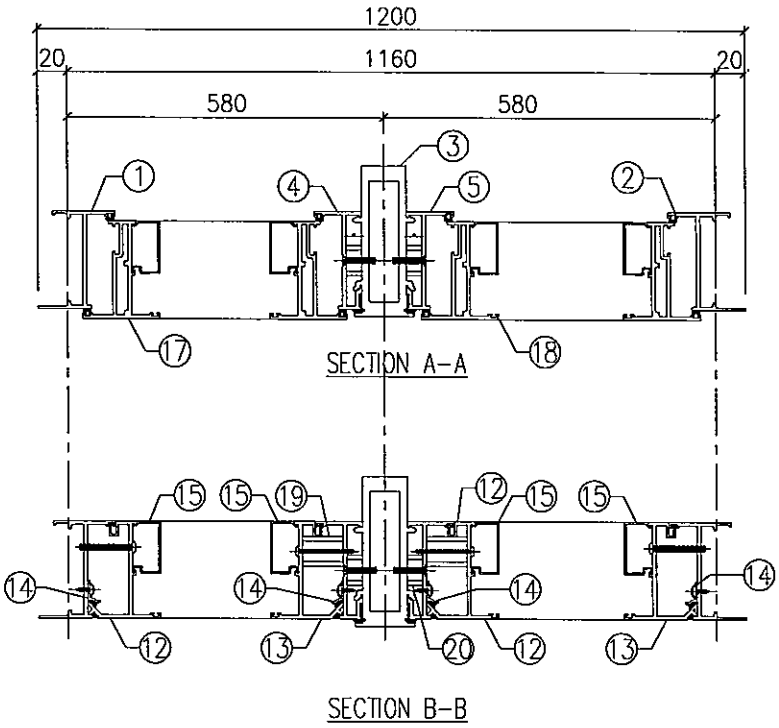

序号	加工图编号	材料名称	长度	支/幅
11	X85688-02B	梗底横	539	2
10	X85689-02RA	上生下梗中横	539	1
9	X85689-02LA	上生下梗中横	539	1
8	X85685-02RB	生顶横	551	1
7	X85685-02LB	生顶横	551	1
6	-	-	-	-
5	X85683-03LA	生夹企	1940	1
4	X85683-03RA	生夹企	1940	1
3	X85684-06A	夹框通	1940	1
2	X85679-06RA	生边企	1940	1
1	X85679-06LA	生边企	1940	1

序号	加工图编号	材料名称	长度	支/幅
22	J851-LM06	不锈钢丝母巴	25	6
21	J851-LM04	不锈钢丝母巴	339	2
20	J851-LM12	铝垫通	10.5	14
19	J851-LM11	铝垫通	27.5	12
18	J851-SH08R	窗玉小组装545x1035.5		1
17	J851-SH08L	窗玉小组装545x1035.5		1
16	X856780	方玻璃线横	440.5	4
15	X856780	方玻璃线企	763	4
14	X84545-01A	反拍线挡胶角	760.5	4
13	X85681-01R	反拍线	762.5	2
12	X85681-01L	反拍线	762.5	2

Remarks:

Project Name: 青衣190

Project No.: J851

Shop Drawing No.: PRE-CAST ALUM. WINDOW & LOUVRE

Rev.: -

Checked: KEN

Date: 25-02-2020

Drawn: W.E.X

Date: 25-02-2020

Description: 门窗组装图

Material:

Finish: UCT534193SC-3

QTY: 54+54

Tolerance: ±0.5

Projection:

Delivery to: Factory / Site

Rev.	Date	Amendments

Assembly No.: T1-W16/T2-W16

Rev.: -

T:\Jobs\J-851\7.鋁料、配件、玻璃、加工圖紙\1.預制窗\鋁料加工圖\20200302\J851預制窗組裝图.dwg

MIDI Aluminium Fabricator Ltd.

FABRICATION DRAWING

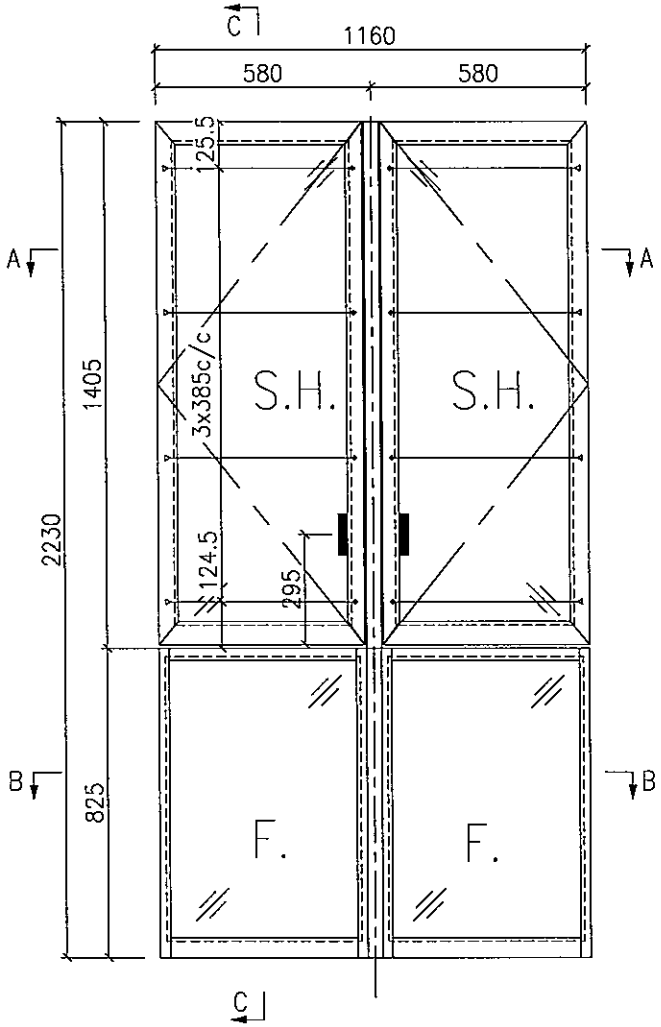

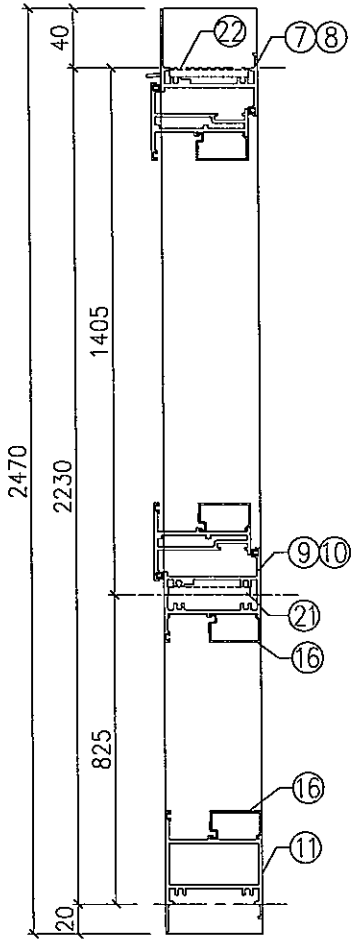

SECTION C-C

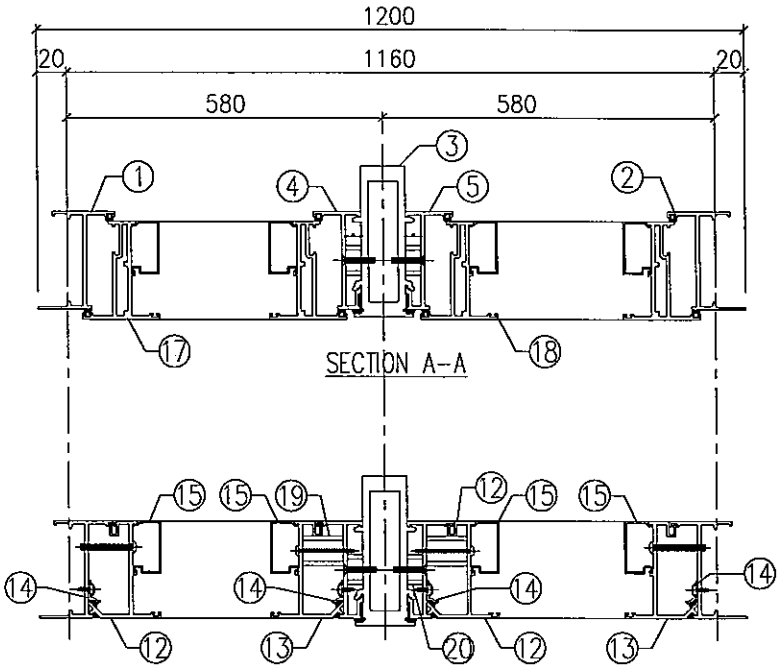

SECTION A-A

SECTION B-B

序号	加工图编号	材料名称	长度	支/幅
11	X85688-02B	梗底横	539	2
10	X85689-02RA	上生下梗中横	539	1
9	X85689-02LA	上生下梗中横	539	1
8	X85685-02RB	生顶横	551	1
7	X85685-02LB	生顶横	551	1
6	-	-	-	-
5	X85683-03LB	生夹仝	2290	1
4	X85683-03RB	生夹仝	2290	1
3	X85684-06B	夹框通	2290	1
2	X85679-06RB	生边仝	2290	1
1	X85679-06LB	生边仝	2290	1

序号	加工图编号	材料名称	长度	支/幅
22	J851-LM06	不锈钢丝母巴	25	6
21	J851-LM04	不锈钢丝母巴	339	2
20	J851-LM12	铝垫通	10.5	16
19	J851-LM11	铝垫通	27.5	12
18	J851-SH09R	窗玉小组装545x1385.5		1
17	J851-SH09L	窗玉小组装545x1385.5		1
16	X856780	方玻璃线横	440.5	4
15	X856780	方玻璃线仝	763	4
14	X84545-01A	反拍线挡胶角	760.5	4
13	X85681-01R	反拍線	762.5	2
12	X85681-01L	反拍線	762.5	2

Remarks:

Checked: KEN

Description: 门窗组装图

QTY: 4+4

Delivery to: Factory / Site

Rev.	Date	Amendments

Project Name: 青衣190

Project No.: J851

Date: 25-02-2020

Drawn: W.E.X

Material:

Tolerance: ±0.5

Shop Drawing No.: PRE-CAST ALUM. WINDOW & LOUVRE

Rev.: -

Date: 25-02-2020

Finish: UCT534193SC-3

Projection:

Assembly No.: T1-W46/T2-W46

Rev.: -

T:\Jobs\J-851\7.鋁料、配件、玻璃、加工圖紙\1.預制窗\鋁料加工圖\20200302\J851預制窗组装图.dwg

MIDI Aluminium Fabricator Ltd.

FABRICATION DRAWING

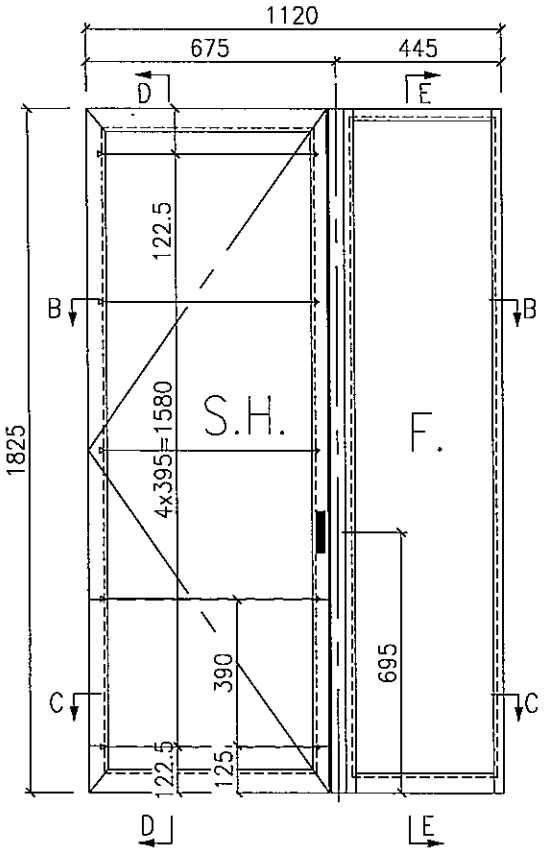

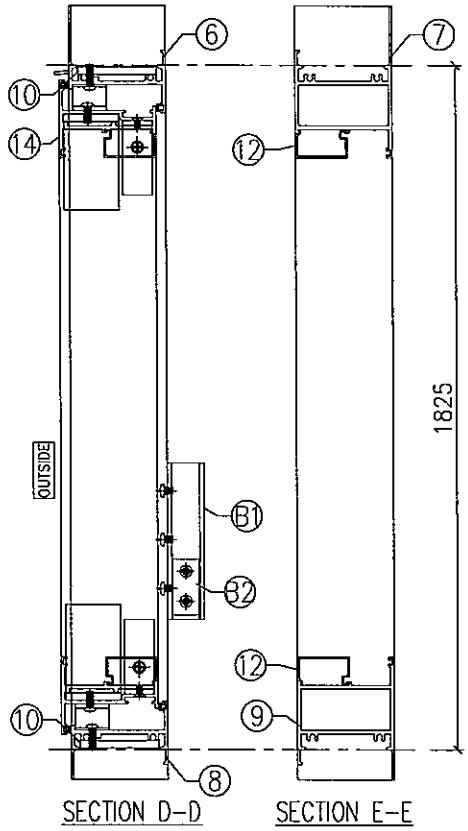

SECTION D-D SECTION E-E

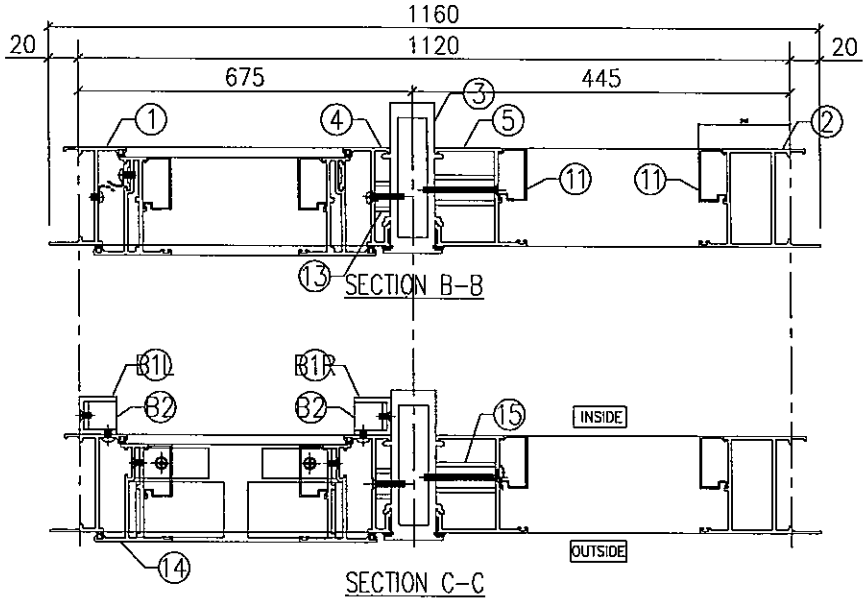

10	J851-LM06	不锈钢丝母巴	25	6
9	X85688-01D	梗底横	344	1
8	X85687-03LB	生底横	634	1
7	X85686-01D	梗顶横	344	1
6	X85685-01LB	生顶横	646	1
5	X85682-02LA	梗夹企	1885	1
4	X85683-02RA	生夹企	1885	1
3	X85684-02A	夹框通	1885	1
2	X85677-02RA	梗遮企	1885	1
1	X85679-02LA	生边企	1885	1
序号	加工图编号	材料名称	长度	支/幅

15	J851-LM10	铝垫通	40.5	7
14	J851-SH03L	窗玉小组装640x1805		1
13	J851-LM12	铝垫通	10.5	7
12	X856780	方玻璃线横	305.5	2
11	X856780	方玻璃线企	1732.5	2
序号	加工图编号	材料名称	长度	支/幅

B2	J851-LM14	铝角	18	2	组装后送地盘
B1R	J851-LM13R	安全玻璃铝槽	401	1	
B1L	J851-LM13L	安全玻璃铝槽	401	1	
序号	加工图编号	材料名称	长度	支/幅	说明

Remarks:

Project Name: 青衣190

Project No.: J851

Shop Drawing No.: PRE-CAST ALUM. WINDOW & LOUVRE

Rev.: -

Checked: KEN

Date: 25-02-2020

Drawn: W.E.X

Date: 25-02-2020

Description: 门窗组装图

Material:

Finish: UCT534193SC-3

QTY: 27+2

Tolerance: ±0.5

Projection:

Delivery to: Factory / Site

Rev.	Date	Amendments

Assembly No.: T2-W3R/T2-W33R

Rev.: -

T:\Jobs\J-851\7.鋁料、配件、玻璃、加工圖紙\1.預制窗\鋁料加工圖\20200302\J851預制窗组装图.dwg

MIDI Aluminium Fabricator Ltd.

FABRICATION DRAWING

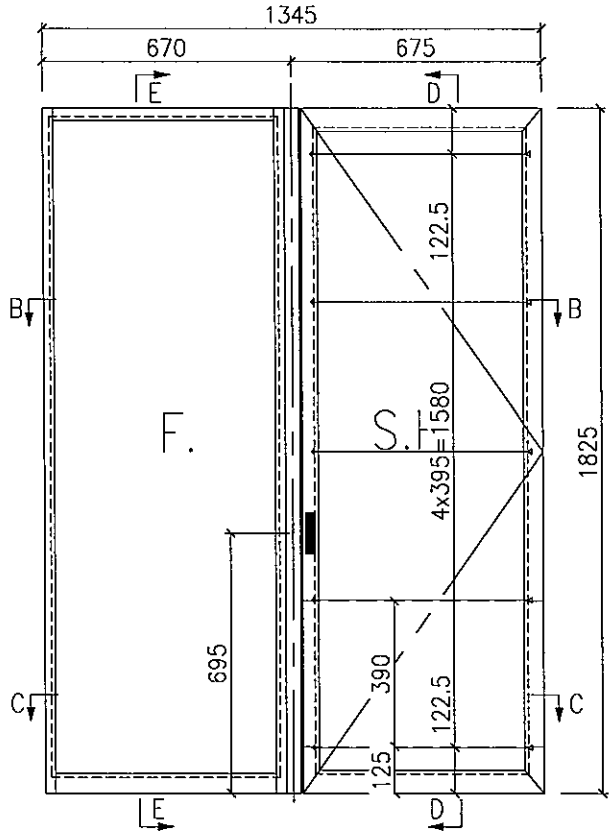

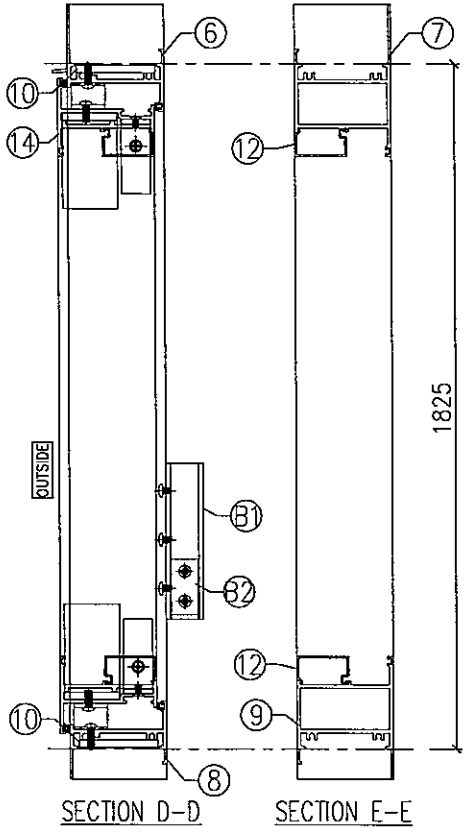

SECTION D-D

SECTION E-E

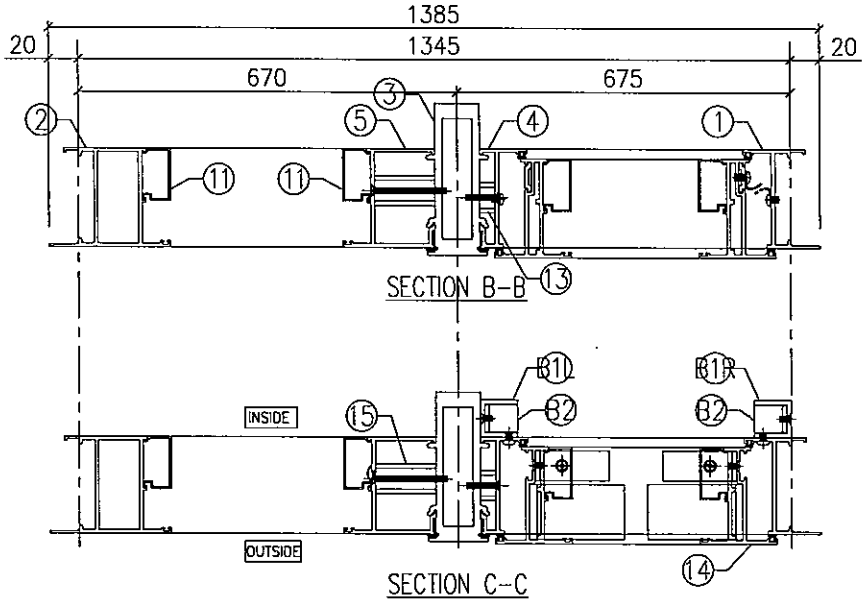

SECTION B-B

SECTION C-C

序号	加工图编号	材料名称	长度	支/幅
10	J851-LM06	不锈钢丝母巴	25	6
9	X85688-01E	梗底横	569	1
8	X85687-03RB	生底横	634	1
7	X85686-01E	梗顶横	569	1
6	X85685-01RB	生顶横	646	1
5	X85682-02RA	梗夹企	1885	1
4	X85683-02LA	生夹企	1885	1
3	X85684-02A	夹框通	1885	1
2	X85677-02LA	梗遵企	1885	1
1	X85679-02RA	生边企	1885	1

序号	加工图编号	材料名称	长度	支/幅
15	J851-LM10	铝垫通	40.5	7
14	J851-SH03R	窗玉小组装640x1805		1
13	J851-LM12	铝垫通	10.5	7
12	X856780	方玻璃线横	530.5	2
11	X856780	方玻璃线企	1732.5	2

序号	加工图编号	材料名称	长度	支/幅	说明
B2	J851-LM14	铝角	18	2	组装后送地盘
B1R	J851-LM13R	安全玻璃铝槽	401	1	
B1L	J851-LM13L	安全玻璃铝槽	401	1	

Remarks:

Checked: KEN

Description: 门窗组装图

QTY: 27+2

Delivery to: Factory

Rev.	Date	Amendments

Project Name: 青衣190

Project No.: J851

Date: 25-02-2020

Material:

Tolerance: ±0.5

Shop Drawing No.: PRE-CAST ALUM. WINDOW & LOUVRE

Rev.: -

Drawn: W.E.X

Date: 25-02-2020

Finish: UCT534193SC-3

Projection:

Site

Assembly No.: T2-W4R/T2-W34R

Rev.: -

T:\Jobs\J-851\7.鋁料、配件、玻璃、加工圖紙\1.預制窗\鋁料加工圖\20200302\J851預制窗組裝图.dwg

MIDI Aluminium Fabricator Ltd.

FABRICATION DRAWING

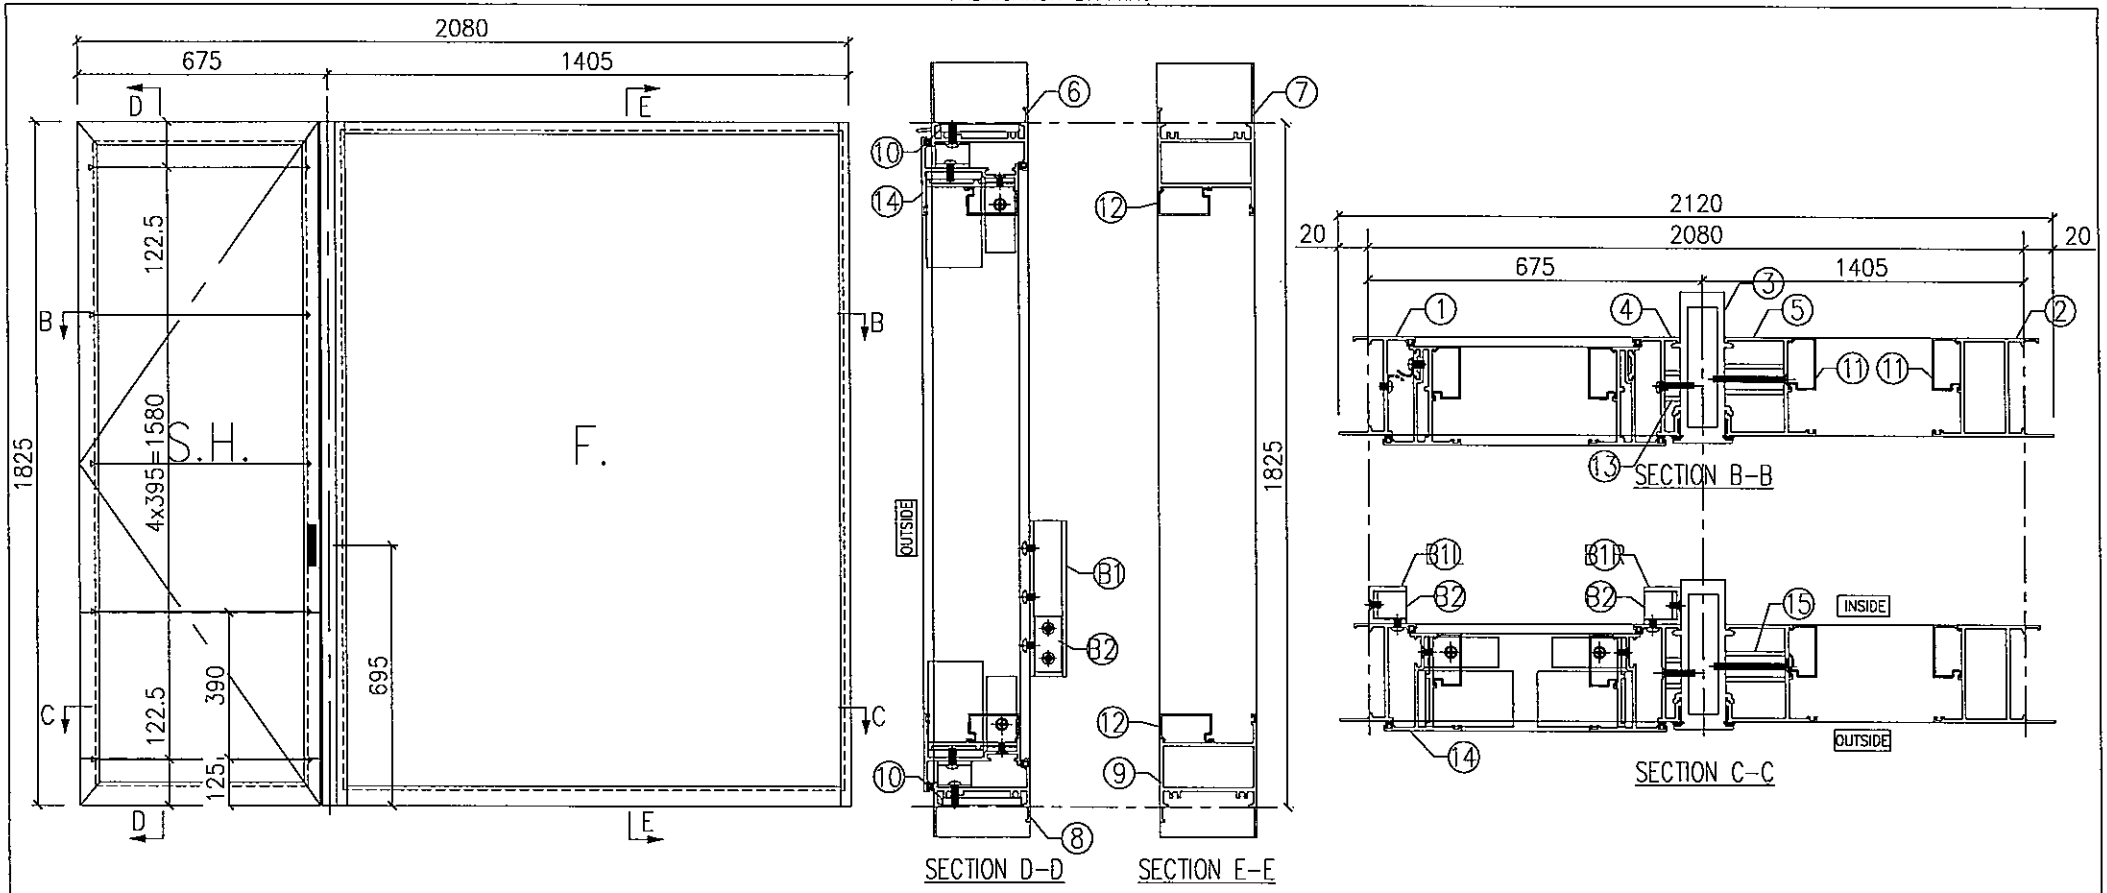

10	J851-LM06	不锈钢丝母巴	25	6
9	X85688-01F	梗底横	1304	1
8	X85687-03LB	生底横	634	1
7	X85686-01F	梗顶横	1304	1
6	X85685-01LB	生顶横	646	1
5	X85682-02LA	梗夹企	1885	1
4	X85683-02RA	生夹企	1885	1
3	X85684-02A	夹框通	1885	1
2	X85677-02RA	梗避企	1885	1
1	X85679-02LA	生边企	1885	1
序号	加工图编号	材料名称	长度	支/幅

15	J851-LM10	铝垫通	40.5	7
14	J851-SH03L	窗玉小组装640x1805		1
13	J851-LM12	铝垫通	10.5	7
12	X856780	方玻璃线横	1265.5	2
11	X856780	方玻璃线企	1732.5	2
序号	加工图编号	材料名称	长度	支/幅

B2	J851-LM14	铝角	18	2	组装后送地盘
B1R	J851-LM13R	安全玻璃铝槽	401	1	
B1L	J851-LM13L	安全玻璃铝槽	401	1	
序号	加工图编号	材料名称	长度	支/幅	说明

Remarks:

Project Name: 青衣190

Project No.: J851

Shop Drawing No.: PRE-CAST ALUM. WINDOW & LOUVRE

Rev.: –

Checked: KEN

Date: 25-02-2020

Drawn: W.E.X

Date: 25-02-2020

Description: 门窗组装图

Material:

Finish: UCT534193SC-3

QTY: 27+2

Tolerance: ±0.5

Projection:

Delivery to: Factory / Site

Rev.	Date	Amendments

Assembly No.: T2-W6R/T2-W36R

Rev.: –

T:\Jobs\J-851\7.鋁料、配件、玻璃、加工圖紙\1.預制窗\鋁料加工圖\20200302\J851預制窗组装图.dwg

FABRICATION DRAWING

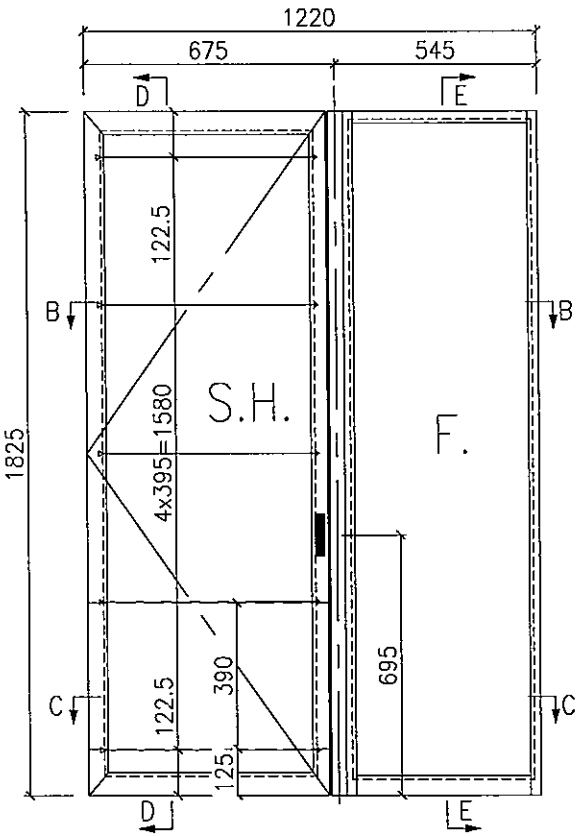

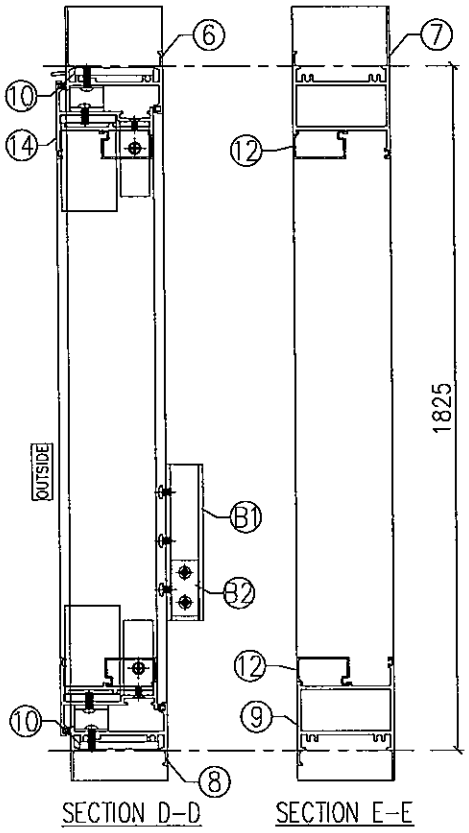

SECTION D-D SECTION E-E

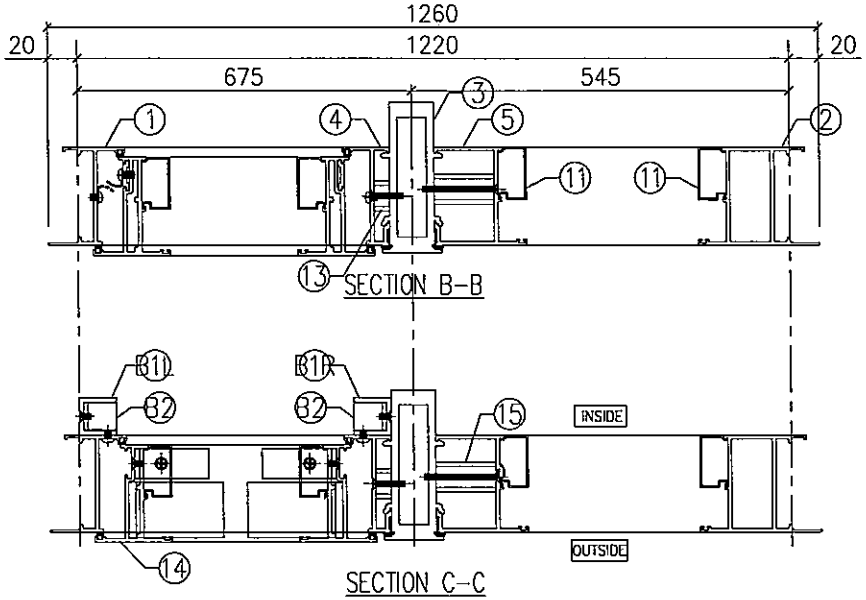

SECTION B-B

SECTION C-C

10	J851-LM06	不锈钢丝母巴	25	6
9	X85688-01G	梗底横	444	1
8	X85687-03LB	生底横	634	1
7	X85686-01G	梗顶横	444	1
6	X85685-01LB	生顶横	646	1
5	X85682-02LA	梗夹企	1885	1
4	X85683-02RA	生夹企	1885	1
3	X85684-02A	夹框通	1885	1
2	X85677-02RA	梗邊企	1885	1
1	X85679-02LA	生边企	1885	1
序号	加工图编号	材料名称	长度	支/幅

15	J851-LM10	铝垫通	40.5	7
14	J851-SH03L	窗玉小组装640x1805		1
13	J851-LM12	铝垫通	10.5	7
12	X856780	方玻璃线横	405.5	2
11	X856780	方玻璃线企	1732.5	2
序号	加工图编号	材料名称	长度	支/幅

B2	J851-LM14	铝角	18	2	组装后送地盘
B1R	J851-LM13R	安全玻璃铝槽	401	1	
B1L	J851-LM13L	安全玻璃铝槽	401	1	
序号	加工图编号	材料名称	长度	支/幅	说明

Remarks:

Checked: KEN

Description: 门窗组装图

QTY: 27+2

Delivery to: Factory / Site

Rev.	Date	Amendments

Project Name: 肯衣190

Project No.: J851

Date: 25-02-2020

Material:

Tolerance: ±0.5

Drawn: W.E.X

Shop Drawing No.: PRE-CAST ALUM. WINDOW & LOUVRE

Rev.: --

Date: 25-02-2020

Finish: UCT534193SC-3

Projection:

Assembly No.: T2-W7R/T2-W37R

Rev.: -

T:\Jobs\J-851\7.鋁料、配件、玻璃、加工圖紙\1.預制窗\鋁料加工圖\20200302\J851預制窗組裝图.dwg

MIDI Aluminium Fabricator Ltd.

FABRICATION DRAWING

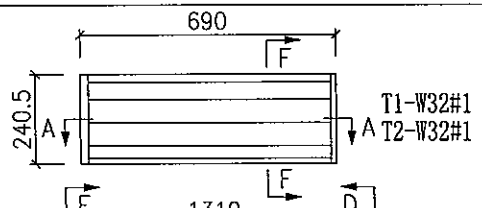

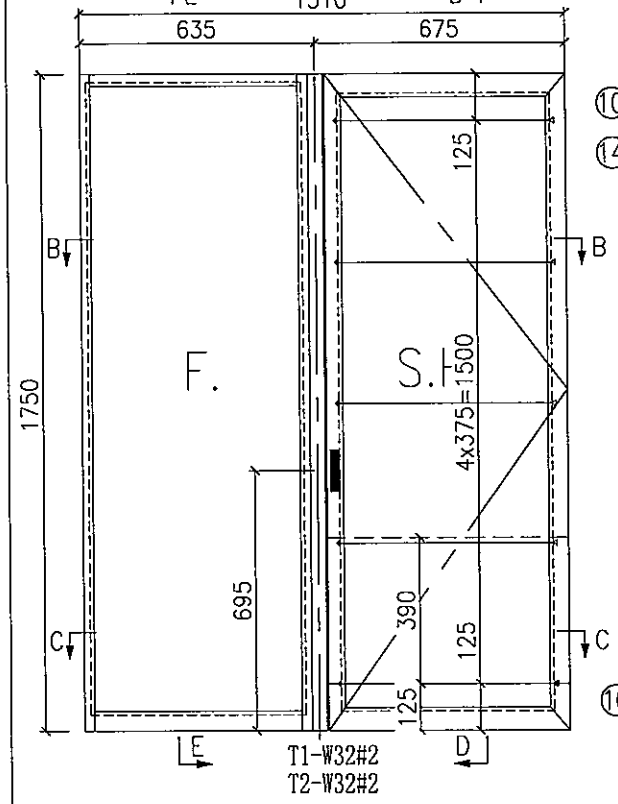

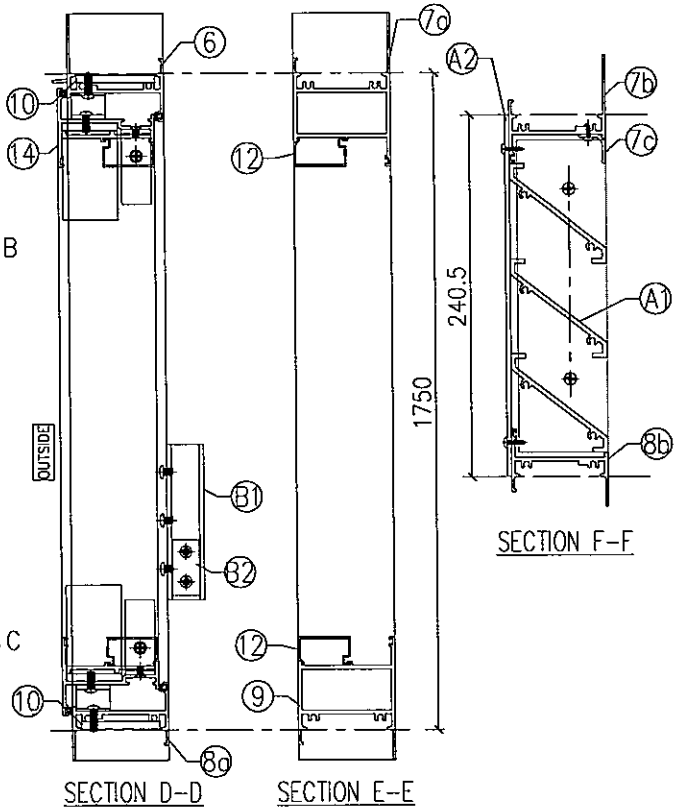

SECTION D-D

SECTION E-E

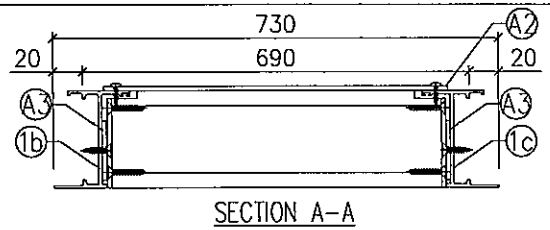

SECTION A-A

SECTION F-F

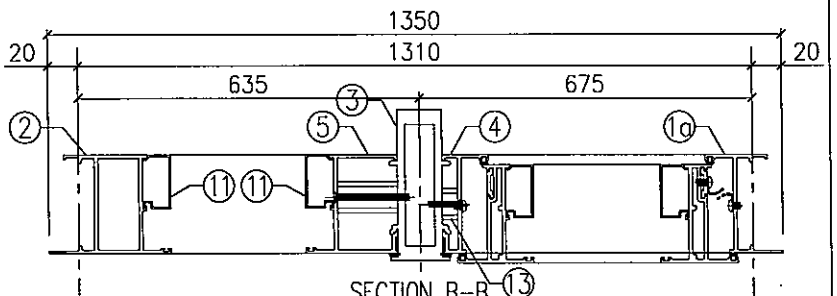

SECTION B-B

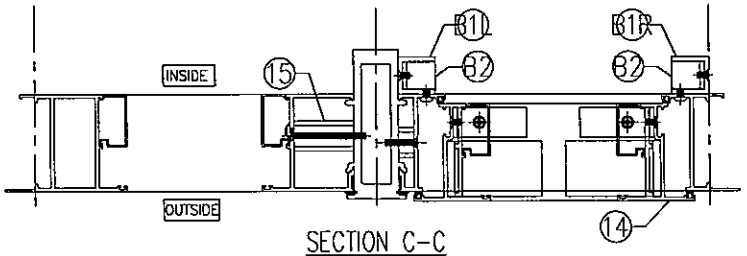

SECTION C-C

序号	加工图编号	材料名称	长度	支/幅
5	X85682-02RB	梗夹企	1810	1
4	X85683-02LB	生夹企	1810	1
3	X85684-02B	夹框通	1810	1
2	X85677-02LC	梗边企	1810	1
1c	X85679-09R	生边企	300.5	1
1b	X85679-09L	生边企	300.5	1
1a	X85679-02RC	生边企	1810	1

序号	加工图编号	材料名称	长度	支/幅
9	X85688-01A	梗底横	534	1
8b	X85687-06A	生底横	664	1
8a	X85687-03RB	生底横	634	1
7c	X84489-01L	百叶滴水线	650	1
7b	X85697-01L	百叶顶横	664	1
7a	X85686-01A	梗顶横	534	1
6	X85685-01RB	生顶横	646	1

序号	加工图编号	材料名称	长度	支/幅
15	J851-LM10	铝垫通	40.5	7
14	J851-SH04R	窗玉小组装640x1730		1
13	J851-LM12	铝垫通	10.5	7
12	X856780	方玻璃线横	495.5	2
11	X856780	方玻璃线企	1657.5	2
10	J851-LM06	不锈钢丝母巴	25	6

序号	加工图编号	材料名称	只/幅	说明
A3	J851-LM09	铝垫块(40x40x3)	4	送佛沙场
A2	LV-P01-14	百叶背板(661x240)	1	
A1	LV-S02-11	百叶玉(657x207.5)	1	

序号	加工图编号	材料名称	长度	支/幅	说明
B2	J851-LM14	铝角	18	2	组装后送地盘
B1R	J851-LM13R	安全玻璃铝槽	401	1	
B1L	J851-LM13L	安全玻璃铝槽	401	1	

Remarks:

Project Name: 青衣190

Project No.: J851

Shop Drawing No.: PRE-CAST ALUM. WINDOW & LOUVRE

Rev.: -

Checked: KEN

Date: 25-02-2020

Drawn: W.E.X

Date: 25-02-2020

Description: 门窗组装图

Material:

Finish: UCT534193SC-3

QTY: 3+3

Tolerance: ±0.5

Projection:

Delivery to: Factory / Site

Rev.	Date	Amendments

Assembly No.: T1-W32R/T2-W32R

Rev.: -

T:\Jobs\J-851\7.鋁料、配件、玻璃、加工圖紙\1.預制窗\鋁料加工圖\20200302\J851預制窗組裝图.dwg

MIDI Aluminium Fabricator Ltd.

FABRICATION DRAWING

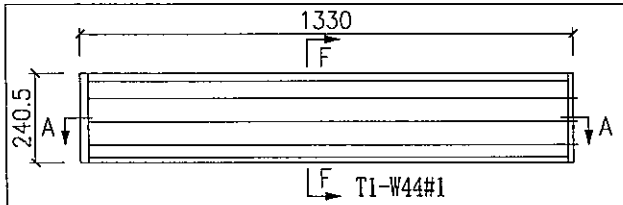

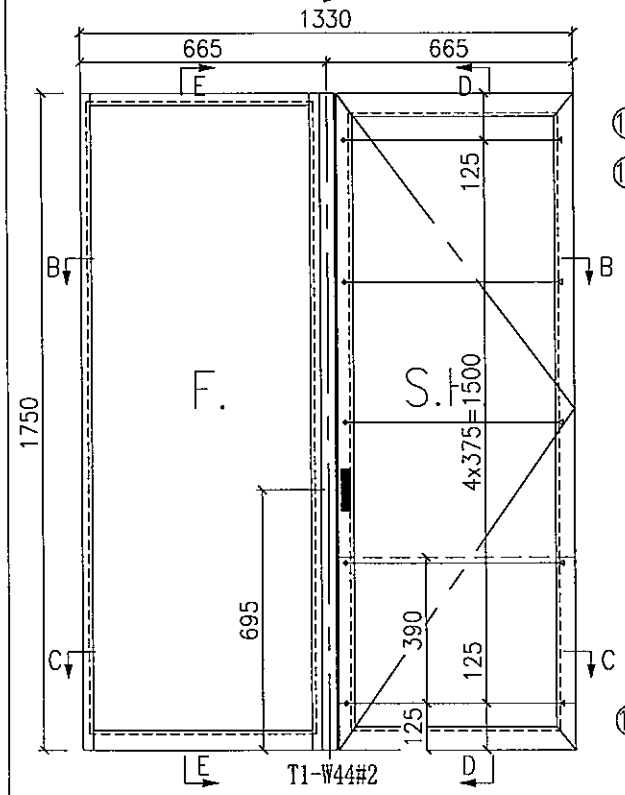

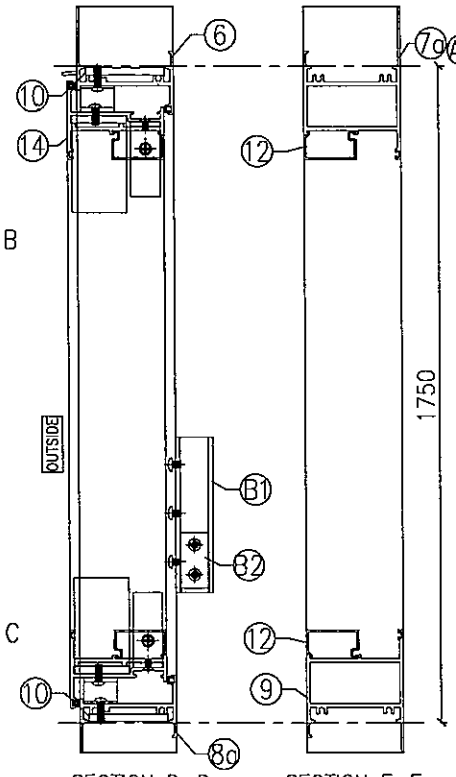

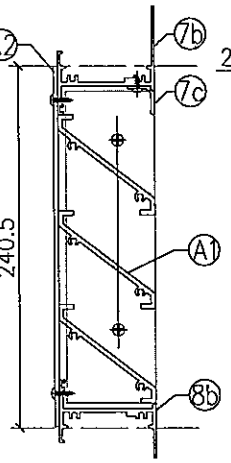

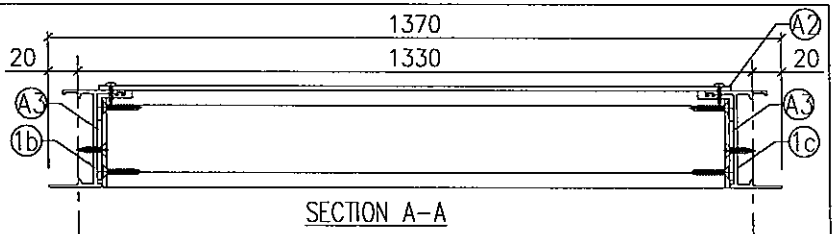

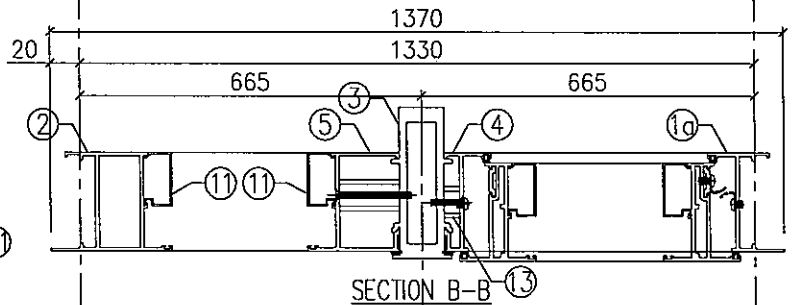

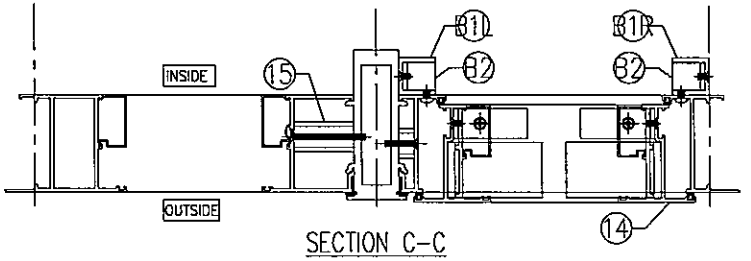

5	X85682-02RB	梗夹企	1810	1
4	X85683-02LB	生夹企	1810	1
3	X85684-02B	夹框通	1810	1
2	X85677-02LC	梗遮企	1810	1
1c	X85679-09R	生边企	300.5	1
1b	X85679-09L	生边企	300.5	1
1a	X85679-02RC	生边企	1810	1
序号	加工图编号	材料名称	长度	支/幅

9	X85688-01C	梗底横	564	1
8b	X85687-06C	生底横	1304	1
8a	X85687-03RF	生底横	624	1
7c	X84489-01C	百叶滴水线	1290	1
7b	X85697-01C	百叶顶横	1304	1
7a	X85686-01C	梗顶横	564	1
6	X85685-01RH	生顶横	636	1
序号	加工图编号	材料名称	长度	支/幅

15	J851-LM10	铝垫通	40.5	7
14	J851-SH21R	窗玉小组装630x1730		1
13	J851-LM12	铝垫通	10.5	7
12	X856780	方玻璃线横	525.5	2
11	X856780	方玻璃线企	1657.5	2
10	J851-LM06	不锈钢丝母巴	25	6
序号	加工图编号	材料名称	长度	支/幅

A3	J851-LM09	铝垫块(40x40x3)	4	送佛沙场
A2	LV-P01-12	百叶背板(1301x240)	1	
A1	LV-S02-03	百叶玉(1297x207.5)	1	
序号	加工图编号	材料名称	只/幅	说明

B2	J851-LM14	铝角	18	2	组装后送地盘
B1R	J851-LM13R	安全玻璃铝槽	401	1	
B1L	J851-LM13L	安全玻璃铝槽	401	1	
序号	加工图编号	材料名称	长度	支/幅	说明

Remarks:

Project Name: 青衣190

Project No.: J851

Shop Drawing No.: PRE-CAST ALUM. WINDOW & LOUVRE

Rev.: -

Checked: KEN

Date: 25-02-2020

Drawn: W.E.X

Date: 25-02-2020

Description: 门窗组装图

Material:

Finish: UCT534193SC-3

QTY: 1

Tolerance: ±0.5

Projection:

Delivery to: Factory / Site

Rev.	Date	Amendments

Assembly No.: T2-W53

Rev.: -

T:\Jobs\J-851\7.鋁料、配件、玻璃、加工圖紙\1.預制窗\鋁料加工圖\20200302\J851預制窗組裝图.dwg

MIDI Aluminium Fabricator Ltd.

FABRICATION DRAWING

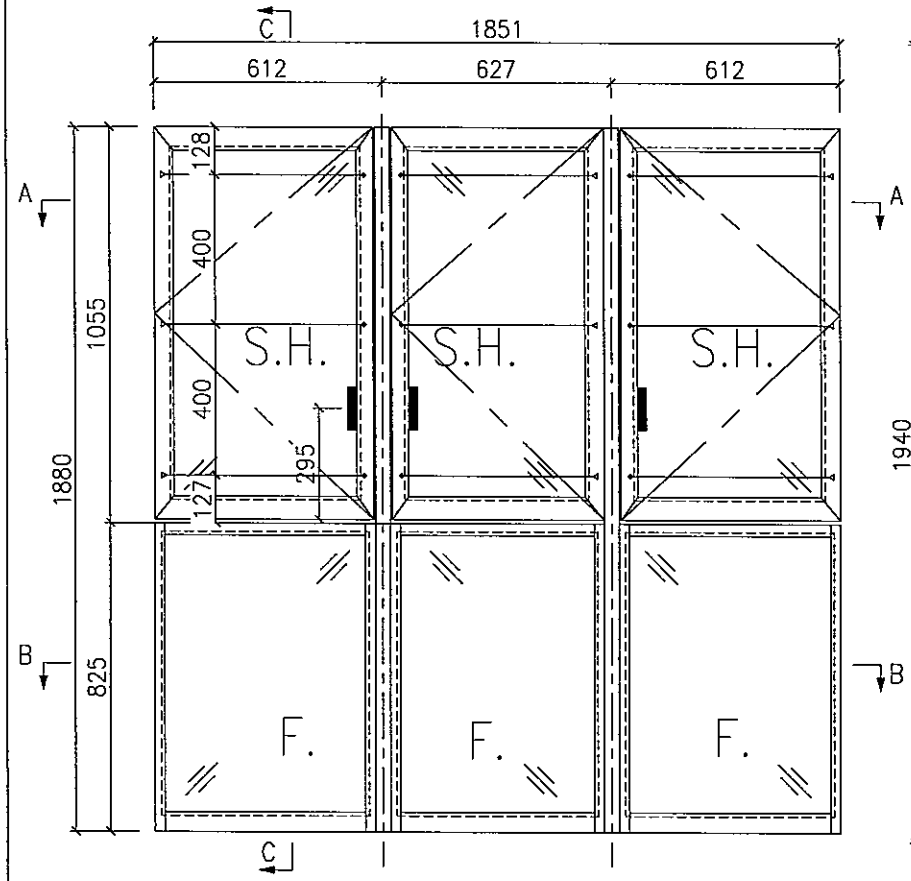

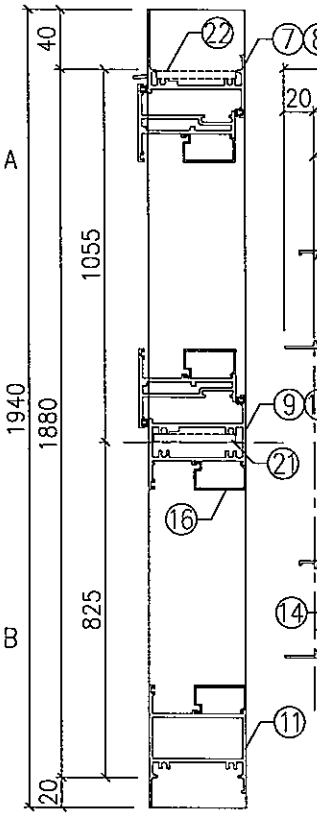

SECTION C–C

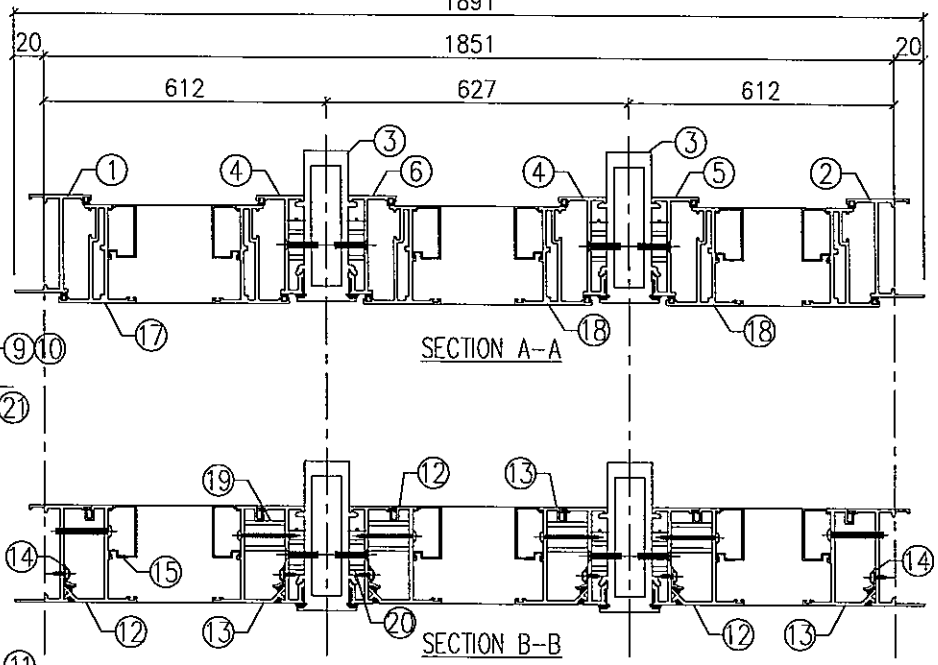

序号	加工图编号	材料名称	长度	支/幅
11	X85688-02A	梗底横	571	3
10	X85689-01RA	上生下梗中横	571	1
9	X85689-01LA	上生下梗中横	571	2
8	X85685-01RD	生顶横	583	1
7	X85685-01LD	生顶横	583	2
6	X85683-04LA	生夹企	1940	1
5	X85683-03LA	生夹企	1940	1
4	X85683-03RA	生夹企	1940	2
3	X85684-06A	夹框通	1940	2
2	X85679-06RA	生边企	1940	1
1	X85679-06LA	生边企	1940	1

序号	加工图编号	材料名称	长度	支/幅
22	J851-LM06	不锈钢丝母巴	25	9
21	J851-LM05	不锈钢丝母巴	390	3
20	J851-LM12	铝垫通	10.5	28
19	J851-LM11	铝垫通	27.5	18
18	J851-SH06R	窗玉小组装577x1035.5		1
17	J851-SH06L	窗玉小组装577x1035.5		2
16	X856780	方玻璃线横	472.5	6
15	X856780	方玻璃线企	763	6
14	X84545-01A	反拍线挡胶角	760.5	6
13	X85681-01R	反拍线	762.5	3
12	X85681-01L	反拍线	762.5	3

Remarks:

Project Name: 青衣190

Project No.: J851

Shop Drawing No.: PRE-CAST ALUM. WINDOW & LOUVRE

Rev.: –

Checked: KEN

Date: 25-02-2020

Drawn: W.E.X

Date: 25-02-2020

Description: 门窗组装图

Material:

Finish: UCT534193SC-3

QTY: 27

Tolerance: ±0.5

Projection:

Delivery to: Factory / Site

Rev.	Date	Amendments

Assembly No.: T2-W15

Rev.: –

T:\Jobs\J-851\7.鋁料、配件、玻璃、加工圖紙\1.預制窗\鋁料加工圖\20200302\J851預制窗組裝图.dwg

MIDI Aluminium Fabricator Ltd.

FABRICATION DRAWING

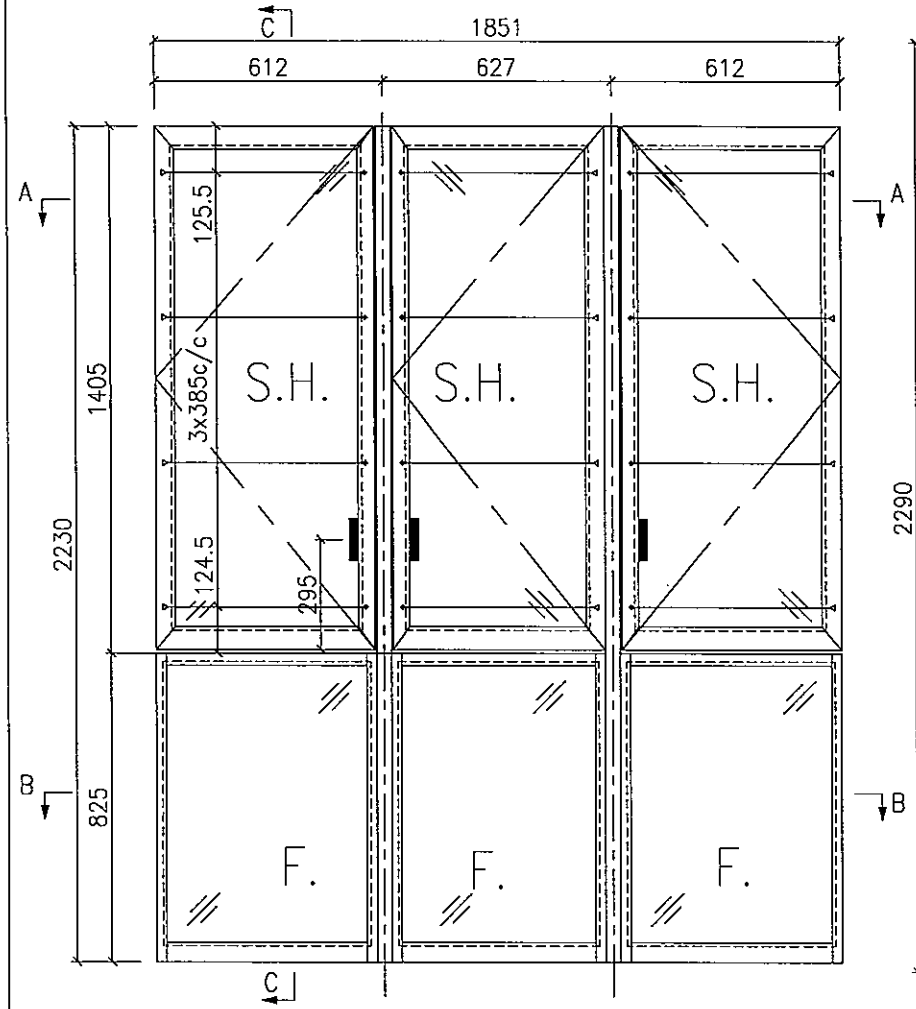

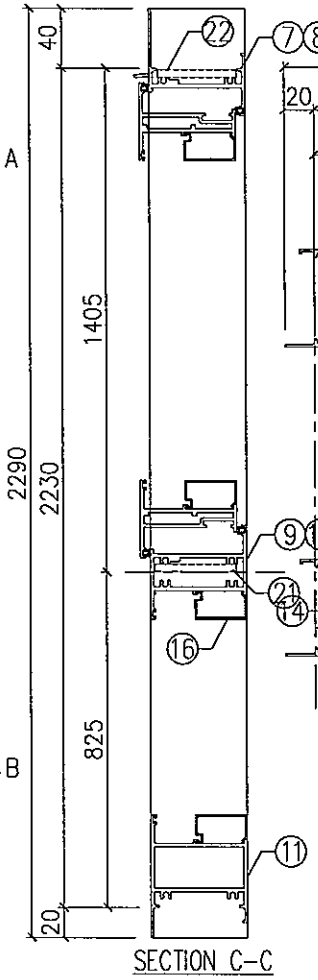

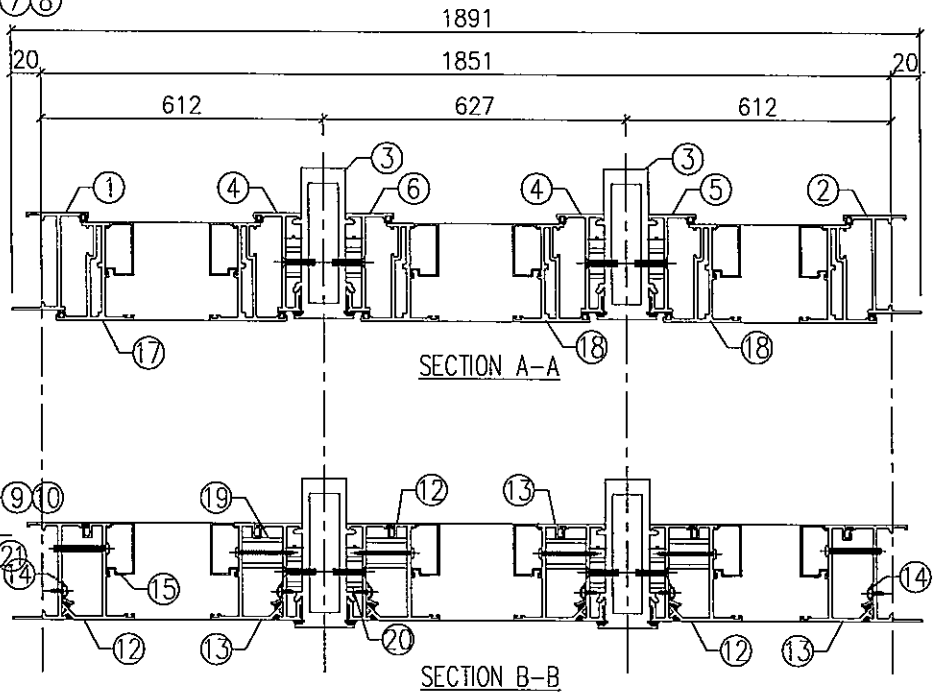

序号	加工图编号	材料名称	长度	支/幅
6	X85683-04LB	生夹企	2290	1
5	X85683-03LB	生夹企	2290	1
4	X85683-03RB	生夹企	2290	2
3	X85684-06B	夹框通	2290	2
2	X85679-06RB	生边企	2290	1
1	X85679-06LB	生边企	2290	1

序号	加工图编号	材料名称	长度	支/幅
12	X85681-01L	反拍線	762.5	3
11	X85688-02A	梗底横	571	3
10	X85689-01RA	上生下梗中横	571	1
9	X85689-01LA	上生下梗中横	571	2
8	X85685-01RD	生顶横	583	1
7	X85685-01LD	生顶横	583	2

序号	加工图编号	材料名称	长度	支/幅
18	J851-SH07R	窗玉小组装577x1385.5		1
17	J851-SH07L	窗玉小组装577x1385.5		2
16	X856780	方玻璃线横	472.5	6
15	X856780	方玻璃线企	763	6
14	X84545-01A	反拍线挡胶角	760.5	6
13	X85681-01R	反拍線	762.5	3

序号	加工图编号	材料名称	长度	支/幅
22	J851-LM06	不锈钢丝母巴	25	9
21	J851-LM05	不锈钢丝母巴	390	3
20	J851-LM12	铝垫通	10.5	32
19	J851-LM11	铝垫通	27.5	18

Remarks:

Checked: KEN

Description: 门窗组装图

QTY: 2

Delivery to: Factory / Site

Rev.	Date	Amendments

Project Name: 青衣190

Project No.: J851

Date: 25-02-2020

Drawn: W.E.X

Material:

Tolerance: ±0.5

Shop Drawing No.: PRE-CAST ALUM. WINDOW & LOUVRE

Rev.: –

Date: 25-02-2020

Finish: UCT534193SC-3

Projection:

Assembly No.: T2-W45

Rev.: –

T:\Jobs\J-851\7.鋁料、配件、玻璃、加工圖紙\1.預制窗\鋁料加工圖\20200302\J851預制窗組裝图.dwg

MIDI Aluminium Fabricator Ltd.

FABRICATION DRAWING

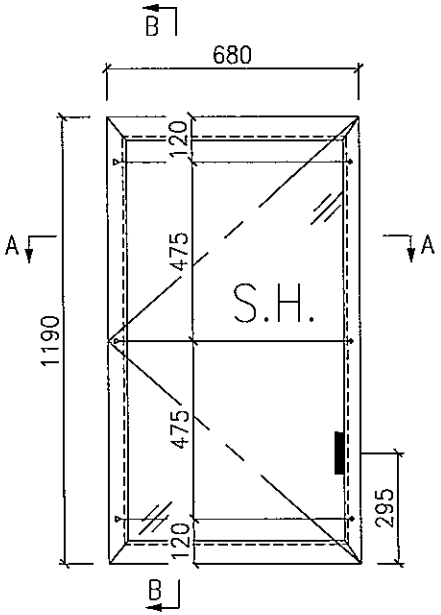

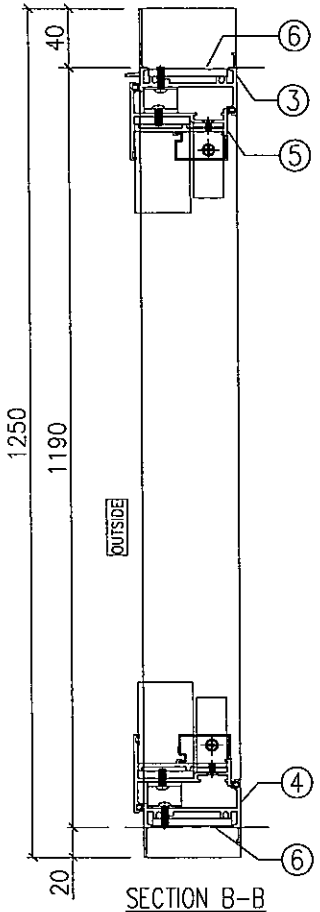

SECTION B-B

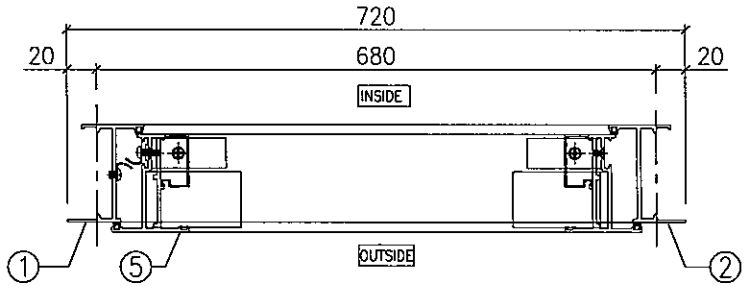

SECTION A-A

序号	加工图编号	材料名称	长度	支/幅
6	J851-LM06	不锈钢丝母巴	25	6
5	J851-SH10L	窗玉小组装660x1170		1
4	X85687-03LF	生底横	654	1
3	X85685-01LJ	生顶横	666	1
2	X85679-03RA	生边企	1250	1
1	X85679-02LB	生边企	1250	1

Remarks:

Project Name: 青衣190

Project No.: J851

Shop Drawing No.: PRE-CAST ALUM. WINDOW & LOUVRE

Rev.: –

Checked: KEN

Date: 25-02-2020

Drawn: W.E.X

Date: 25-02-2020

Description: 门窗组装图

Material:

Finish: UCT534193SC-3

QTY: 27+2

Tolerance: ±0.5

Projection:

Delivery to: Factory / Site

Rev.	Date	Amendments

Assembly No.: T2-W22/T2-52

Rev.: –

T:\Jobs\J-851\7.鋁料、配件、玻璃、加工圖紙\1.預制窗\鋁料加工圖\20200302\J851预制窗组装图.dwg

MIDI Aluminium Fabricator Ltd.

FABRICATION DRAWING

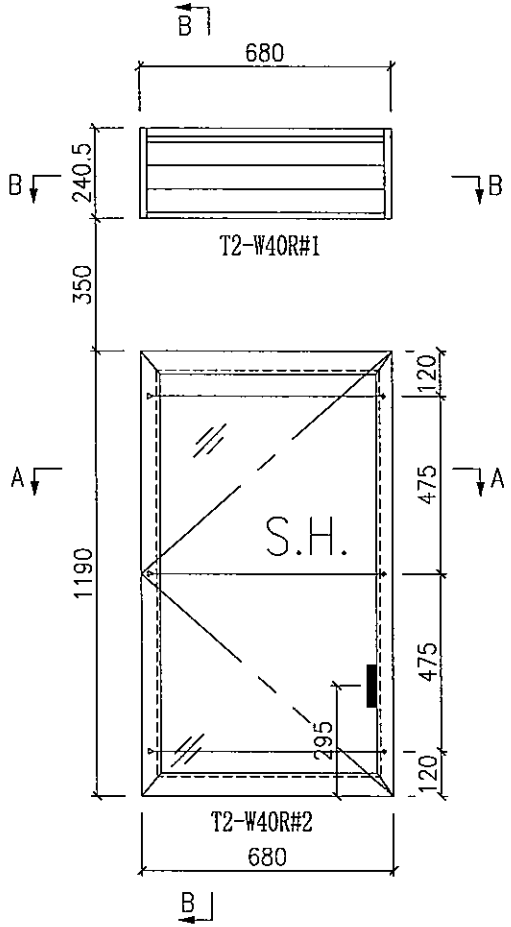

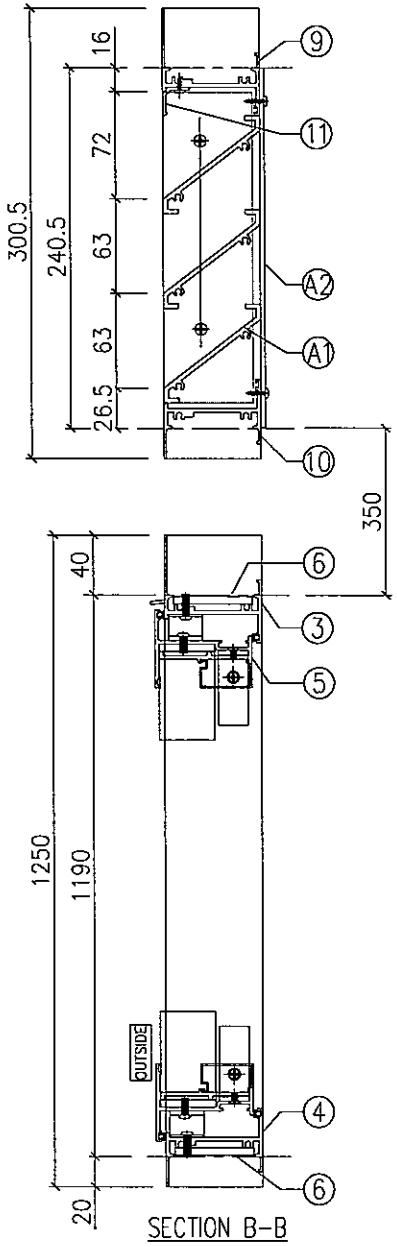

SECTION B-B

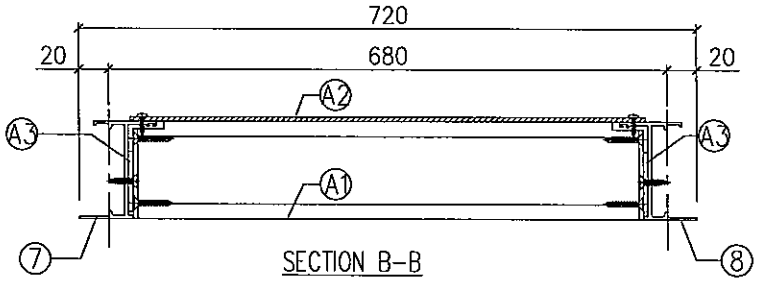

SECTION B-B

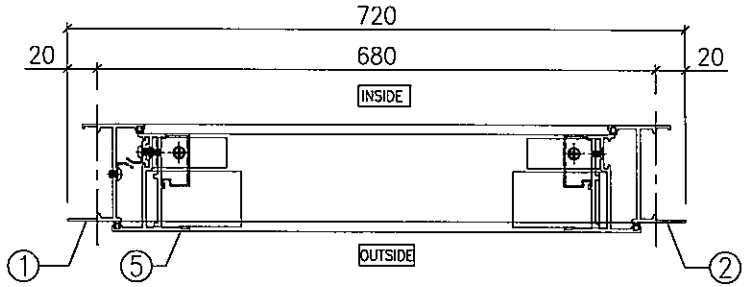

SECTION A-A

11	X84489-01D	百叶滴水线	640	1
10	X85687-06D	百叶底横	654	1
9	X85697-01D	百叶顶横	654	1
8	X85679-09R	生边企	300.5	1
7	X85679-09L	生边企	300.5	1

6	J851-LM06	不锈钢丝母巴	25	6
5	J851-SH10L	窗玉小组装660x1170		1
4	X85687-03LF	生底横	654	1
3	X85685-01LJ	生顶横	666	1
2	X85679-03RA	生边企	1250	1
1	X85679-02LB	生边企	1250	1
序号	加工图编号	材料名称	长度	支/幅

A3	J851-LM09	铝垫块(40x40x3)	4	送佛沙场
A2	LV-P01-04	百叶背板651x240	1	
A1	LV-S02-04	百叶玉647x207.5	1	
序号	加工图编号	材料名称	只/幅	说明

Remarks:

Project Name: 肯衣190

Project No.: J851

Shop Drawing No.: PRE-CAST ALUM. WINDOW & LOUVRE

Rev.: -

Checked: KEN

Date: 25-02-2020

Drawn: W.E.X

Date: 25-02-2020

Description: 门窗组装图

Material:

Finish: UCT534193SC-3

QTY: 2

Tolerance: ±0.5

Projection:

Delivery to: Factory / Site

Rev.	Date	Amendments

Assembly No.: T2-W40R

Rev.: -

T:\Jobs\J-851\7.鋁料、配件、玻璃、加工圖紙\1.預制窗\鋁料加工圖\20200302\J851預制窗組裝图.dwg

MIDI Aluminium Fabricator Ltd.

FABRICATION DRAWING

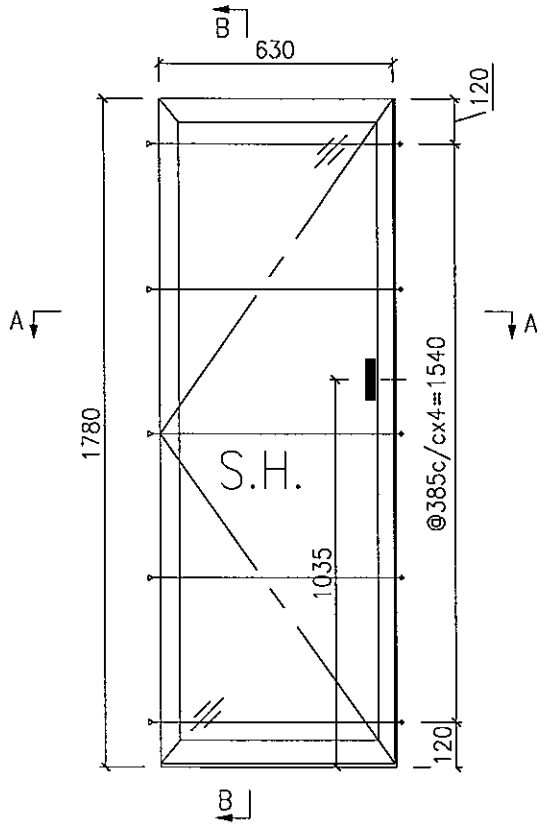

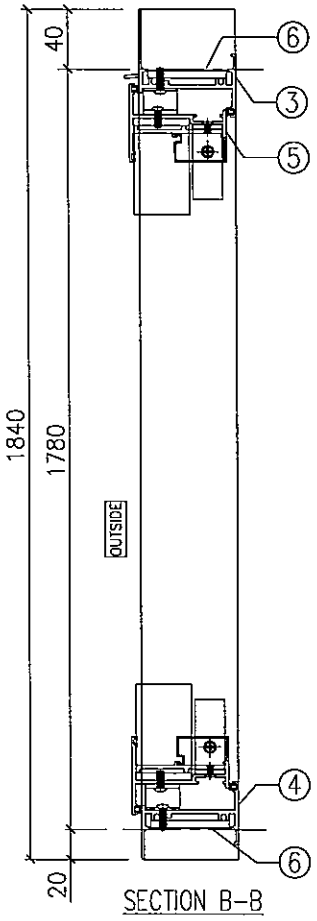

SECTION B-B

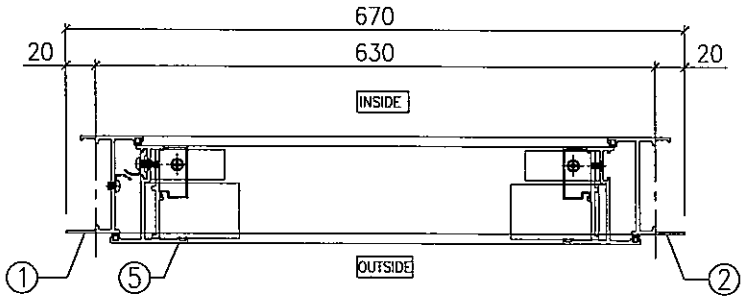

SECTION A-A

粒断2017-D22端盖密嵌式

序号	加工图编号	材料名称	长度	支/幅
6	J851-LM06	不锈钢丝母巴	25	6
5	J851-SH15L	窗玉小组装610x1760		1
4	X85687-03LE	生底横	604	1
3	X85685-01LH	生顶横	616	1
2	X85679-03RF	生边企	1840	1
1	X85679-02LJ	生边企	1840	1

Remarks:

Project Name: 青衣190

Project No.: J851

Shop Drawing No.: PRE-CAST ALUM. WINDOW & LOUVRE

Rev.: -

Checked: KEN

Date: 25-02-2020

Drawn: W.E.X

Date: 25-02-2020

Description: 门窗组装图

Material:

Finish: UCT534193SC-3

QTY: 27+2

Tolerance: ±0.5

Projection:

Delivery to: Factory / Site

Rev.	Date	Amendments

Assembly No.: T1-W17/T1-W47

Rev.: -

T:\Jobs\J-851\7.鋁料、配件、玻璃、加工圖紙\1.預制窗\鋁料加工圖\20200302\J851預制窗組裝图.dwg

MIDI Aluminium Fabricator Ltd.

FABRICATION DRAWING

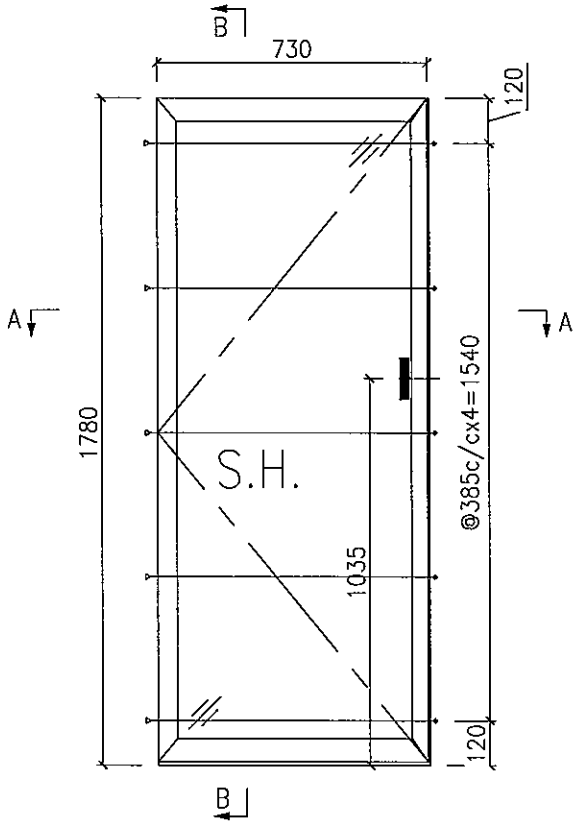

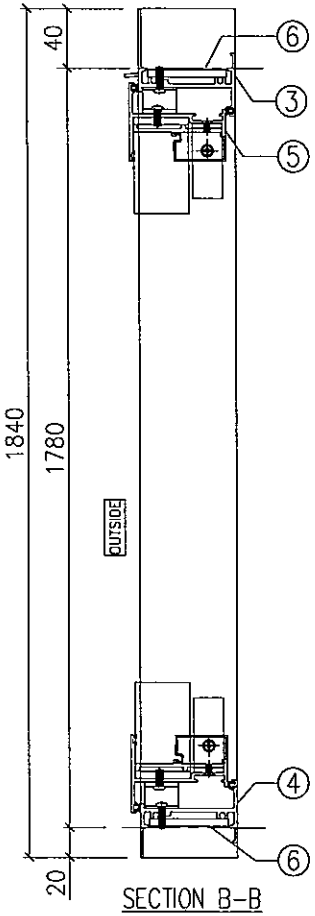

SECTION B-B

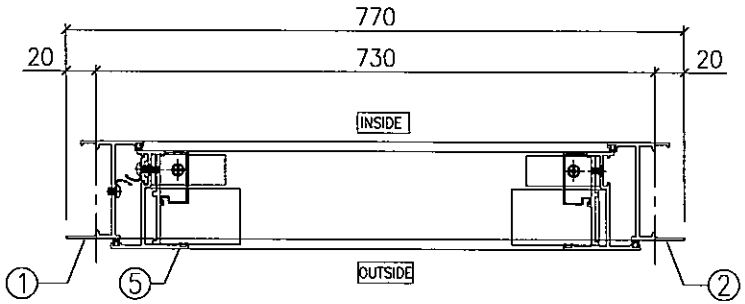

SECTION A-A

粒断2017-D22端槽窗做式

序号	加工图编号	材料名称	长度	支/幅
6	J851-LM06	不锈钢丝母巴	25	6
5	J851-SH18L	窗玉小组装710x1760		1
4	X85687-03LH	生底横	704	1
3	X85685-01LK	生顶横	716	1
2	X85679-03RF	生边企	1840	1
1	X85679-02LJ	生边企	1840	1

Remarks:

Project Name: 青衣190

Project No.: J851

Shop Drawing No.: PRE-CAST ALUM. WINDOW & LOUVRE

Rev.: -

Checked: KEN

Date: 25-02-2020

Drawn: W.E.X

Date: 25-02-2020

Description: 门窗组装图

Material:

Finish: UCT534193SC-3

QTY: 27+2

Tolerance: ±0.5

Projection:

Delivery to: Factory / Site

Rev.	Date	Amendments

Assembly No.: T2-W72/T2-W73A

Rev.: -

T:\Jobs\J-851\7.鋁料、配件、玻璃、加工圖紙\1.預制窗\鋁料加工圖\20200302\J851預制窗组装图.dwg

MIDI Aluminium Fabricator Ltd.

FABRICATION DRAWING

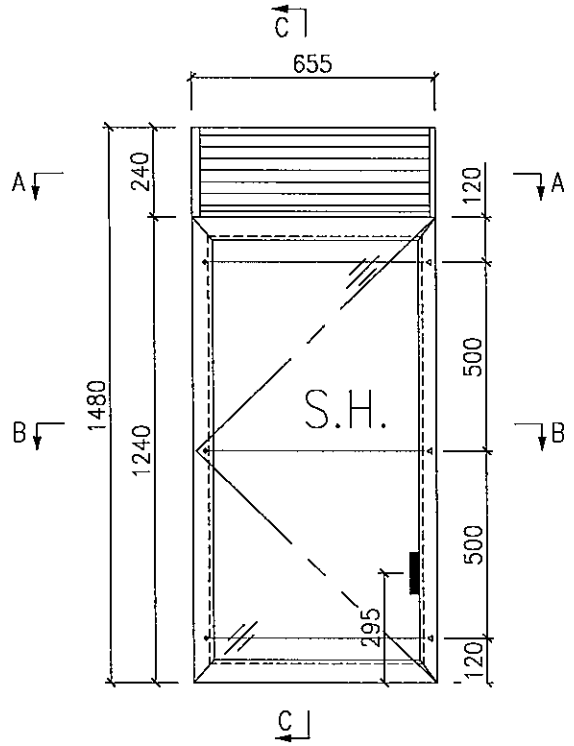

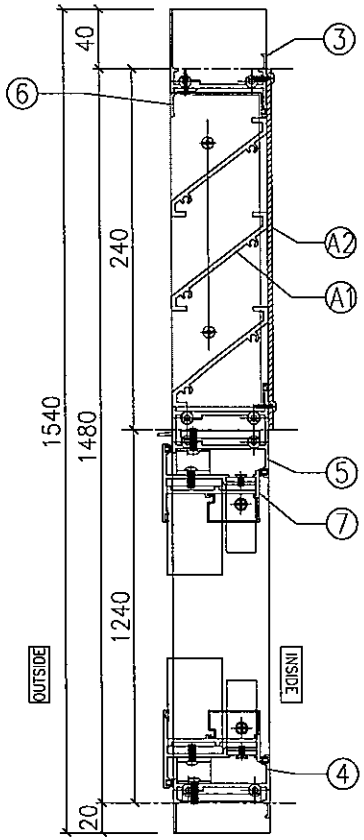

SECTION C-C

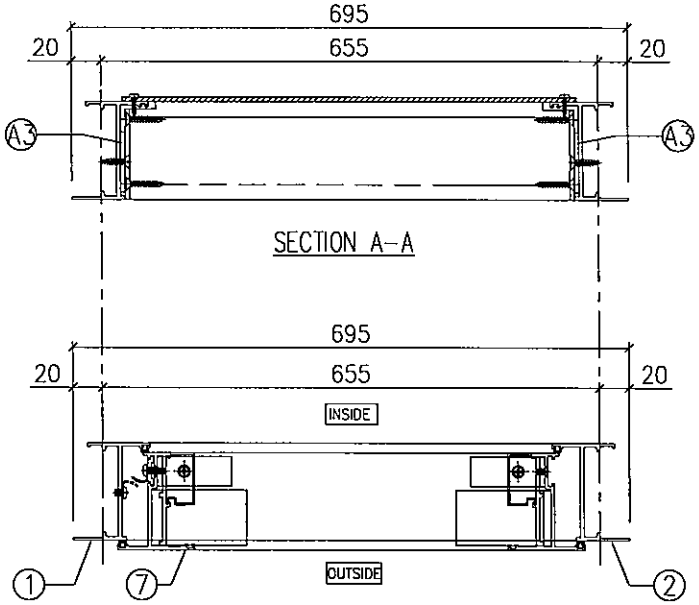

SECTION B-B

9	J851-LM06	不锈钢丝母巴	25	3
8	J851-LM05	不锈钢丝母巴	390	1
7	J851-SH17L	窗玉小组装635x1220		1
6	X84489-01E	百叶滴水线	615	1
5	X85690-01LB	上生下生中横	641	1
4	X85687-03LG	生底横	629	1
3	X85697-01E	百叶顶横	629	1
2	X85679-04RA	生边企	1540	1
1	X85679-05LA	生边企	1540	1
序号	加工图编号	材料名称	长度	支/幅

A3	J851-LM09	铝垫块(40x40x3)	4	送佛沙场
A2	LV-P01-05	百叶背板(626x240)	1	
A1	LV-S02-05	百叶玉(622x207.5)	1	
序号	加工图编号	材料名称	只/幅	说明

Remarks:

Checked: KEN

Description: 门窗组装图

QTY: 27

Delivery to: Factory

Rev.	Date	Amendments

Project Name: 青衣190

Project No.: J851

Date: 25-02-2020

Drawn: W.E.X

Material:

Tolerance: ±0.5

Shop Drawing No.: PRE-CAST ALUM. WINDOW & LOUVRE

Rev.: –

Date: 25-02-2020

Finish: UCT534193SC-3

Projection:

Site

Assembly No.: T1-W13

Rev.: –

T:\Jobs\J-851\7.鋁料、配件、玻璃、加工圖紙\1.預制窗\鋁料加工圖\20200302\J851預制窗組裝圖.dwg

MIDI Aluminium Fabricator Ltd.

FABRICATION DRAWING

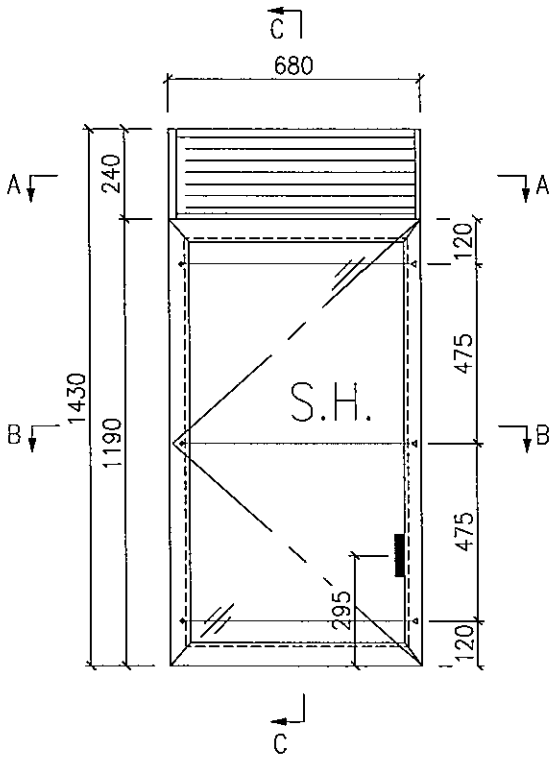

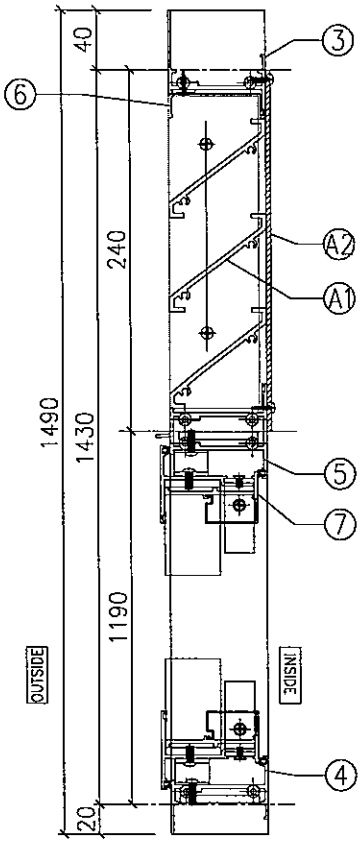

SECTION C-C

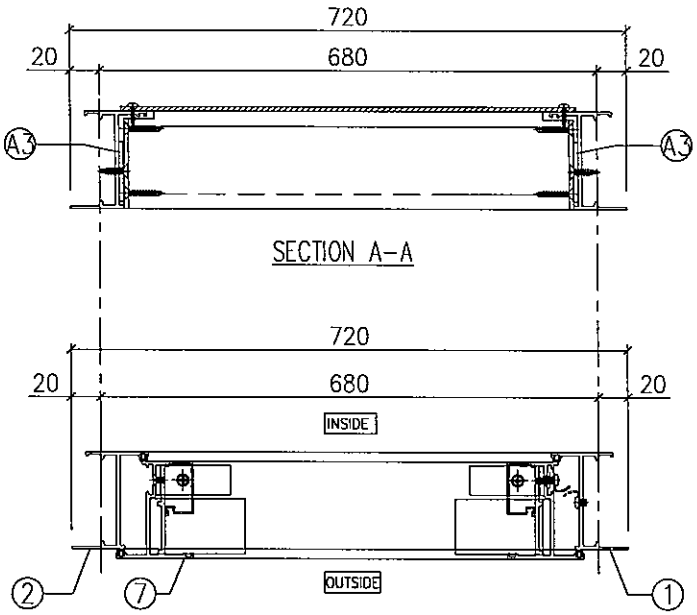

SECTION A-A

SECTION B-B

序号	加工图编号	材料名称	长度	支/幅
9	J851-LM06	不锈钢丝母巴	25	3
8	J851-LM05	不锈钢丝母巴	390	1
7	J851-SH10L	窗玉小组装660x1170		1
6	X84489-01D	百叶滴水线	640	1
5	X85690-01LA	上生下生中横	666	1
4	X85687-03LF	生底横	654	1
3	X85697-01D	百叶顶横	654	1
2	X85679-04RB	生边企	1490	1
1	X85679-05LB	生边企	1490	1

序号	加工图编号	材料名称	只/幅	说明
A3	J851-LM09	铝垫块(40x40x3)	4	送佛沙场
A2	LV-P01-04	百叶背板(651x240)	1	
A1	LV-S02-04	百叶玉(647x207.5)	1	

Remarks:

Checked: KEN

Description: 门窗组装图

QTY: 54

Delivery to: Factory / Site

Rev.	Date	Amendments

Project Name: 青衣190

Project No.: J851

Date: 25-02-2020

Drawn: W.E.X

Material:

Tolerance: ±0.5

Shop Drawing No.: PRE-CAST ALUM. WINDOW & LOUVRE

Rev.: –

Date: 25-02-2020

Finish: UCT534193SC-3

Projection:

Assembly No.: T2-W10R

Rev.: –

T:\Jobs\J-851\7.鋁料、配件、玻璃、加工圖紙\1.預制窗\鋁料加工圖\20200302\J851預制窗組裝图.dwg

MIDI Aluminium Fabricator Ltd.

FABRICATION DRAWING

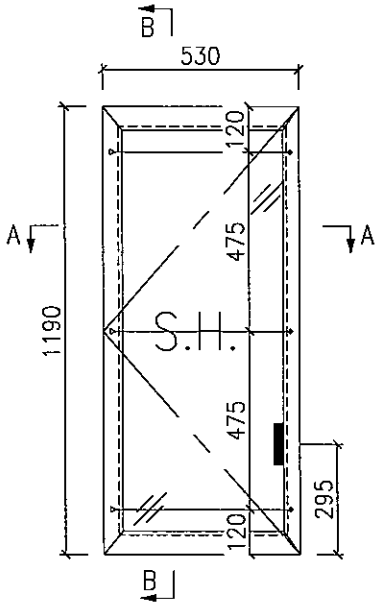

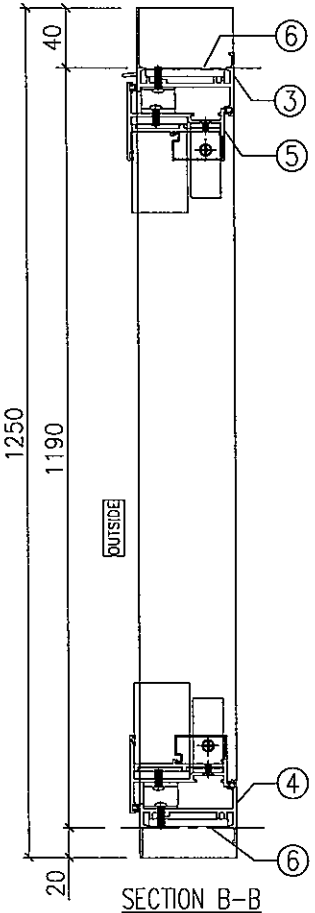

SECTION B-B

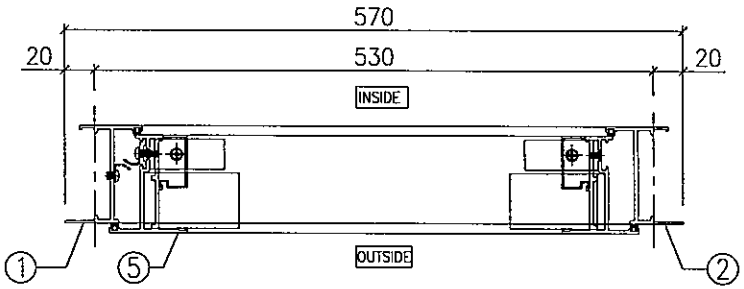

SECTION A-A

序号	加工图编号	材料名称	长度	支/幅
6	J851-LM06	不锈钢丝母巴	25	6
5	J851-SH13L	窗玉小组装510x1170		1
4	X85687-04LC	生底横	504	1
3	X85685-02LC	生顶横	516	1
2	X85679-03RA	生边企	1250	1
1	X85679-02LB	生边企	1250	1

Remarks:

Project Name: 青衣190

Project No.: J851

Shop Drawing No.: PRE-CAST ALUM. WINDOW & LOUVRE

Rev.: --

Checked: KEN

Date: 25-02-2020

Drawn: W.E.X

Date: 25-02-2020

Description: 门窗组装图

Material:

Finish: UCT534193SC-3

QTY: 54+4

Tolerance: ±0.5

Projection:

Delivery to: Factory / Site

Rev.	Date	Amendments

Assembly No.: T1-W8/T1-W38

Rev.: --

T:\Jobs\J-851\7.鋁料、配件、玻璃、加工圖紙\1.預制窗\鋁料加工圖\20200302\J851預制窗組裝图.dwg

MIDI Aluminium Fabricator Ltd.

FABRICATION DRAWING

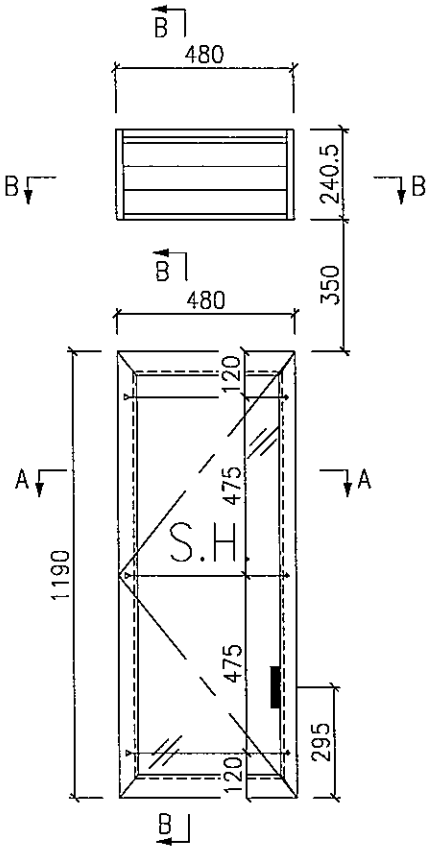

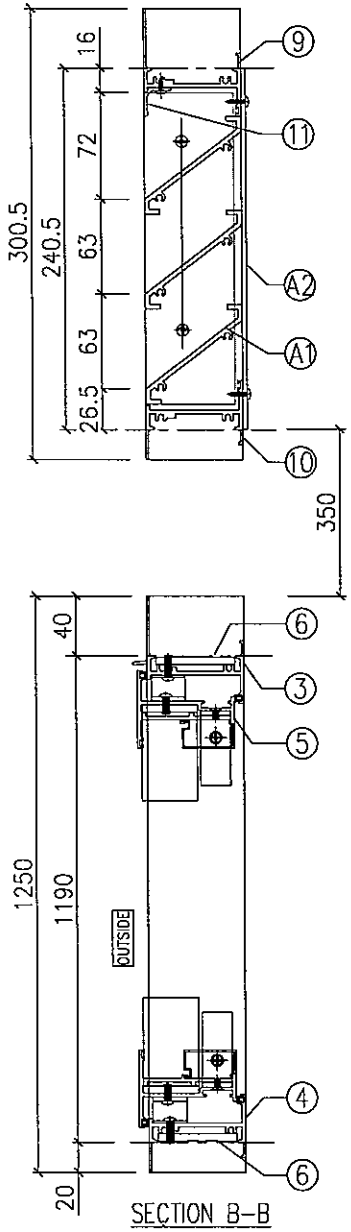

SECTION B-B

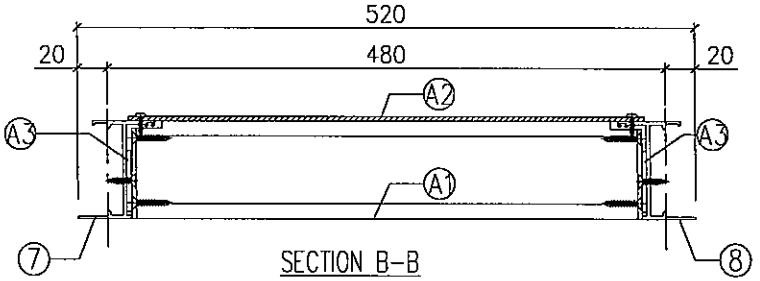

SECTION B-B

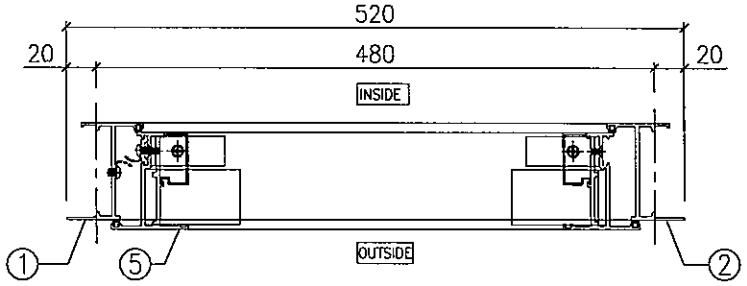

SECTION A-A

11	X84489-01F	百叶滴水线	440	1
10	X85687-06F	百叶底横	454	1
9	X85697-01F	百叶顶横	454	1
8	X85679-09R	生边企	300.5	1
7	X85679-09L	生边企	300.5	1

6	J851-LM06	不锈钢丝母巴	25	6
5	J851-SH11L	窗玉小组装460x1170		1
4	X85687-04LD	生底横	454	1
3	X85685-02LD	生顶横	466	1
2	X85679-03RA	生边企	1250	1
1	X85679-02LB	生边企	1250	1
序号	加工图编号	材料名称	长度	支/幅

A3	J851-LM09	铝垫块(10x40x3)	4	送佛沙场
A2	LV-P01-08	百叶背板451x240	1	
A1	LV-S02-06	百叶玉447x207.5	1	
序号	加工图编号	材料名称	只/幅	说明

Remarks:

Project Name: 青衣190

Project No.: J851

Shop Drawing No.: PRE-CAST ALUM. WINDOW & LOUVRE

Rev.: -

Checked: KEN

Date: 25-02-2020

Drawn: W.E.X

Date: 25-02-2020

Description: 门窗组装图

Material:

Finish: UCT534193SC-3

QTY: 1

Tolerance: ±0.5

Projection:

Delivery to: Factory / Site

Rev.	Date	Amendments

Assembly No.: T2-W38

Rev.: -

T:\Jobs\J-851\7.鋁料、配件、玻璃、加工圖紙\1.預制窗\鋁料加工圖\20200302\J851預制窗組裝图.dwg

MIDI Aluminium Fabricator Ltd.

FABRICATION DRAWING

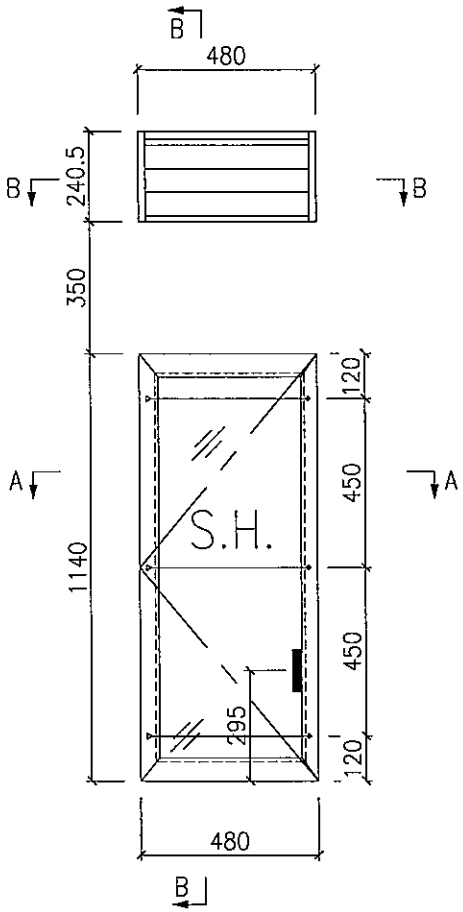

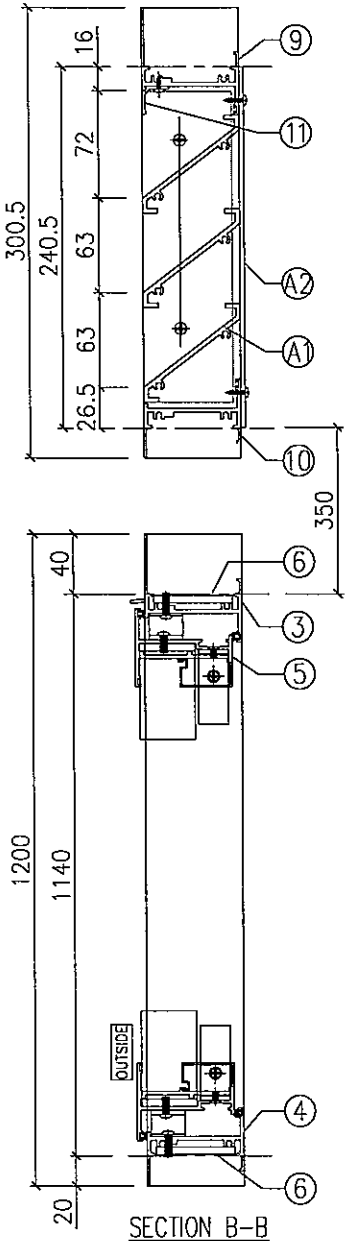

SECTION B-B

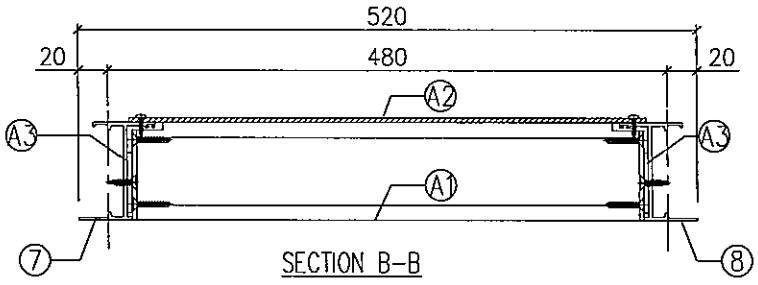

SECTION B-B

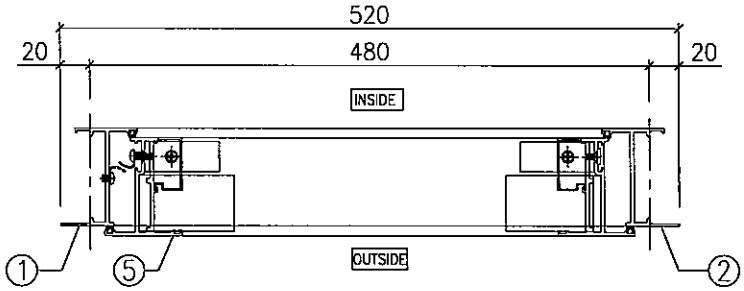

SECTION A-A

11	X84489-01F	百叶滴水线	440	1
10	X85687-06F	百叶底横	454	1
9	X85697-01F	百叶顶横	454	1
8	X85679-09R	生边企	300.5	1
7	X85679-09L	生边企	300.5	1

6	J851-LM06	不锈钢丝母巴	25	6
5	J851-SH12L	窗玉小组装460x1120		1
4	X85687-04LD	生底横	454	1
3	X85685-02LD	生顶横	466	1
2	X85679-03RB	生边企	1200	1
1	X85679-02LD	生边企	1200	1
序号	加工图编号	材料名称	长度	支/幅

A3	J851-LM09	铝垫块(10x40x3)	4	送佛沙场
A2	LV-P01-08	百叶背板451x240	1	
A1	LV-S02-06	百叶玉447x207.5	1	
序号	加工图编号	材料名称	只/幅	说明

Remarks:

Project Name: 青衣190

Project No.: J851

Shop Drawing No.: PRE-CAST ALUM. WINDOW & LOUVRE

Rev.: -

Checked: KEN

Date: 25-02-2020

Drawn: W.E.X

Date: 25-02-2020

Description: 门窗组装图

Material:

Finish: UCT534193SC-3

QTY: 1

Tolerance: ±0.5

Projection:

Delivery to: Factory / Site

Rev.	Date	Amendments

Assembly No.: T1-W60AR

Rev.: -

T:\Jobs\J-851\7.鋁料、配件、玻璃、加工圖紙\1.預制窗\鋁料加工圖\20200302\J851預制窗組裝图.dwg

MIDI Aluminium Fabricator Ltd.

FABRICATION DRAWING

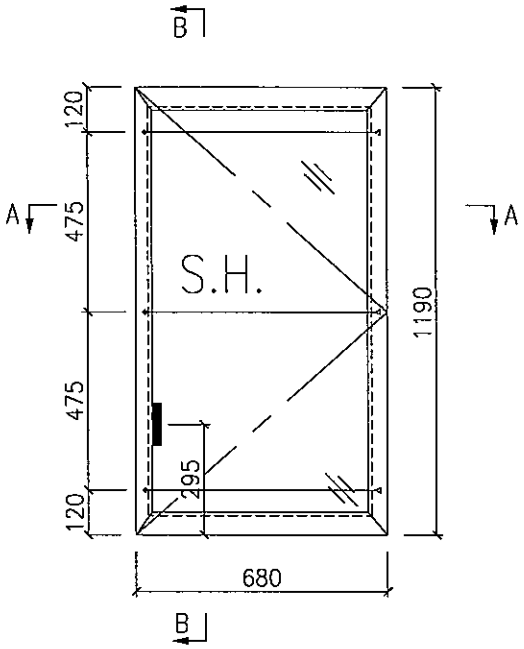

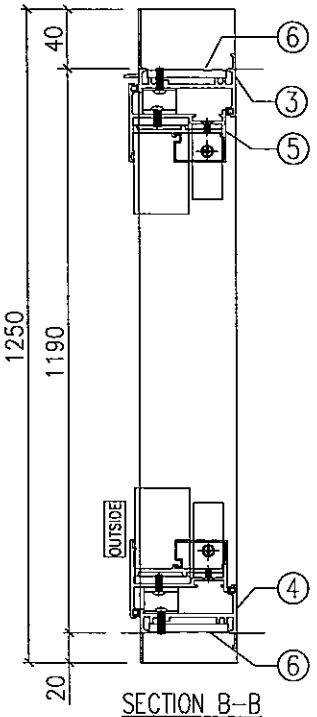

SECTION B-B

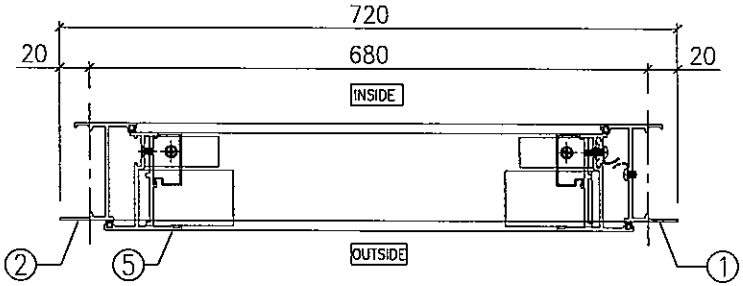

SECTION A-A

序号	加工图编号	材料名称	长度	支/幅
6	J851-LM06	不锈钢丝母巴	25	6
5	J851-SH10R	窗玉小组装660x1170		1
4	X85687-03RG	生底横	654	1
3	X85685-01RJ	生顶横	666	1
2	X85679-03LA	生边企	1250	1
1	X85679-02RB	生边企	1250	1

Remarks:

Project Name: 青衣190

Project No.: J851

Shop Drawing No.: PRE-CAST ALUM. WINDOW & LOUVRE

Rev.: –

Checked: KEN

Date: 25-02-2020

Drawn: W.E.X

Date: 25-02-2020

Description: 门窗组装图

Material:

Finish: UCT534193SC-3

QTY: 27+2

Tolerance: ±0.5

Projection:

Delivery to: Factory / Site

Rev.	Date	Amendments

Assembly No.: T2-W22R/T2-W52R

Rev.: –

T:\Jobs\J-851\7.鋁料、配件、玻璃、加工圖紙\1.預制窗\鋁料加工圖\20200302\J851預制窗组装图.dwg

MIDI Aluminium Fabricator Ltd.

FABRICATION DRAWING

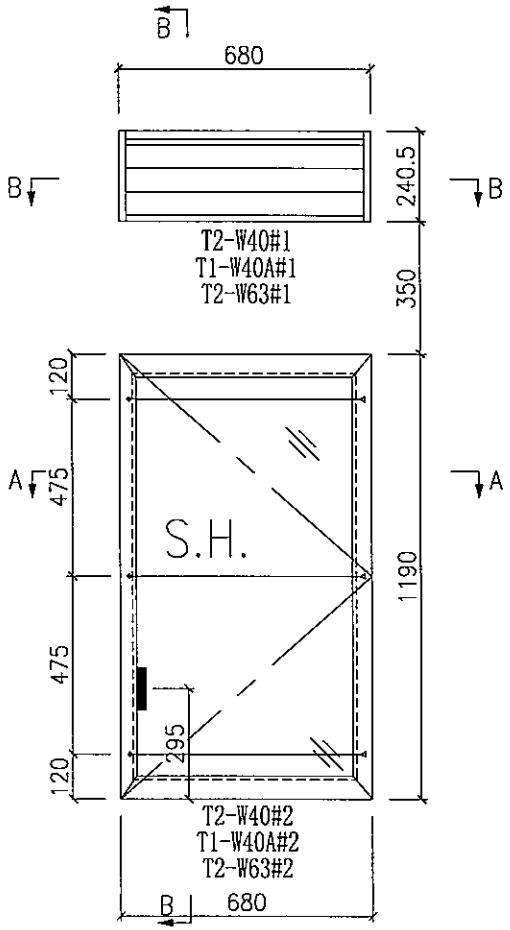

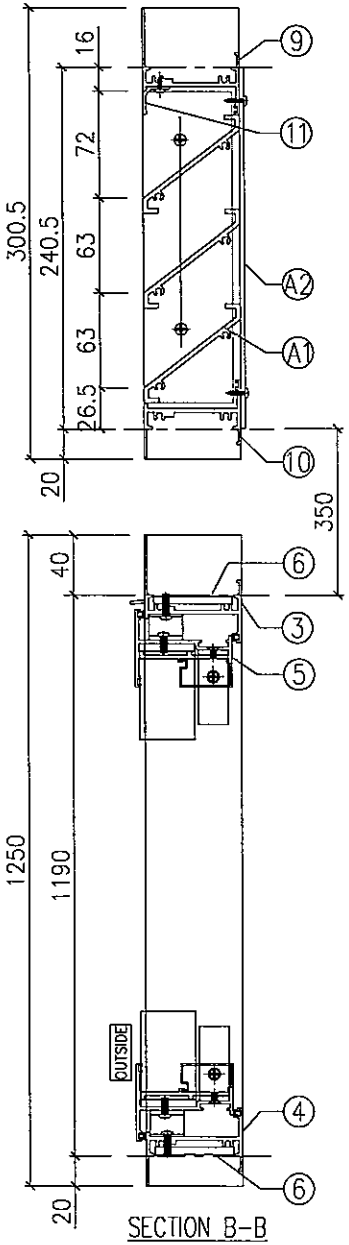

SECTION B-B

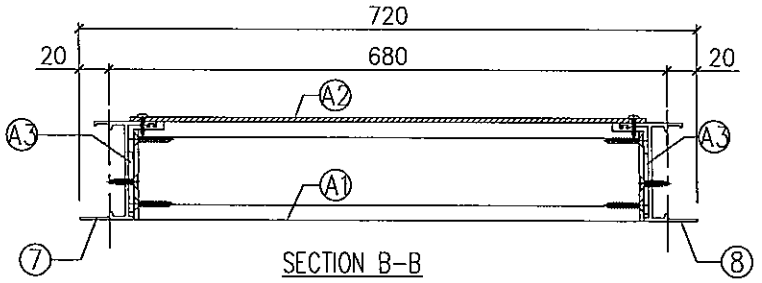

SECTION B-B

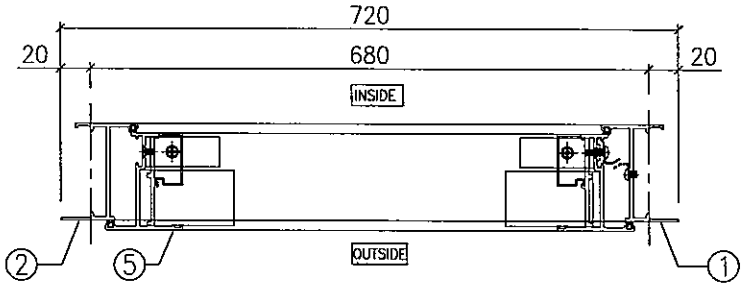

SECTION A-A

11	X84489-01D	百叶滴水线	640	1
10	X85687-06D	百叶底横	654	1
9	X85697-01D	百叶顶横	654	1
8	X85679-09R	生边企	300.5	1
7	X85679-09L	生边企	300.5	1

6	J851-LM06	不锈钢丝母巴	25	6
5	J851-SH10R	窗玉小组装660x1170		1
4	X85687-03RG	生底横	654	1
3	X85685-01RJ	生顶横	666	1
2	X85679-03LA	生边企	1250	1
1	X85679-02RB	生边企	1250	1
序号	加工图编号	材料名称	长度	支/幅

A3	J851-LM09	铝垫块(40x40x3)	4	送佛沙场
A2	LV-P01-04	百叶背板651x240	1	
A1	LV-S02-04	百叶玉647x207.5	1	
序号	加工图编号	材料名称	只/幅	说明

Remarks:

Project Name: 青衣190

Project No.: J851

Shop Drawing No.: PRE-CAST ALUM. WINDOW & LOUVRE

Rev.: –

Checked: KEN

Date: 25-02-2020

Drawn: W.E.X

Date: 25-02-2020

Description: 门窗组装图

Material:

Finish: UCT534193SC-3

QTY: 1+1+2

Tolerance: ±0.5

Projection:

Delivery to: Factory / Site

Rev.	Date	Amendments

Assembly No.: T1-W40A/T2-W40/T2-W63

Rev.:

T:\Jobs\J-851\7.鋁料、配件、玻璃、加工圖紙\1.預制窗\鋁料加工圖\20200302\J851预制窗组装图.dwg

MIDI Aluminium Fabricator Ltd.

FABRICATION DRAWING

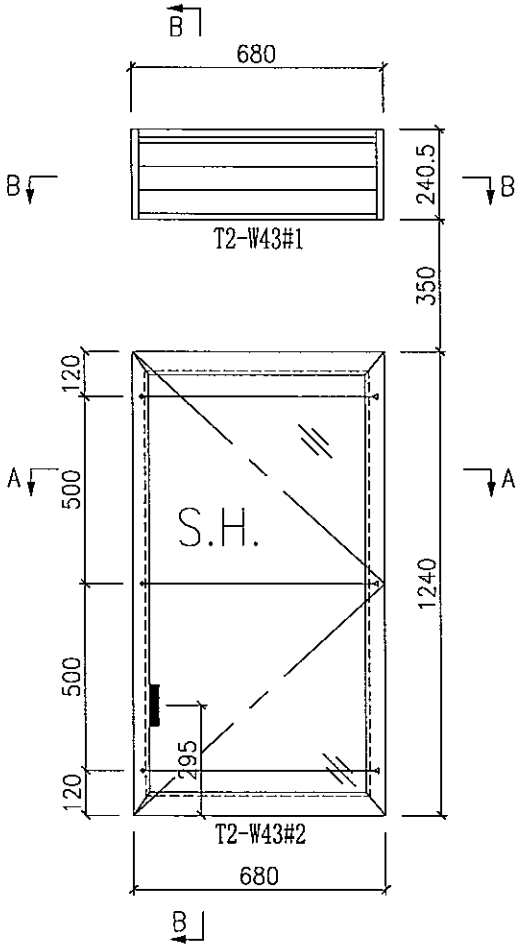

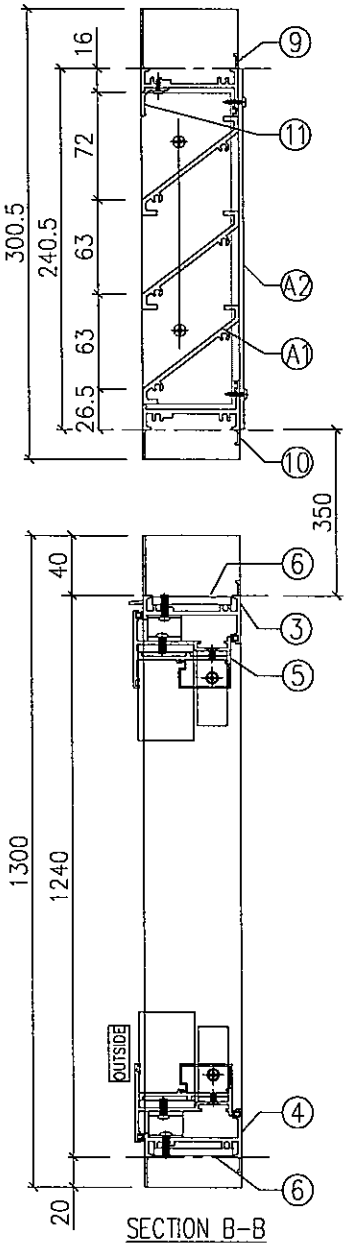

SECTION B-B

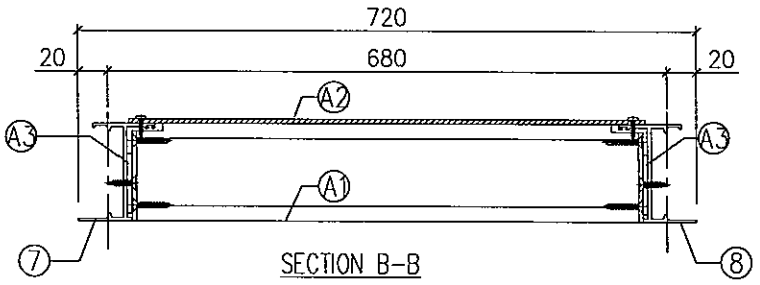

SECTION B-B

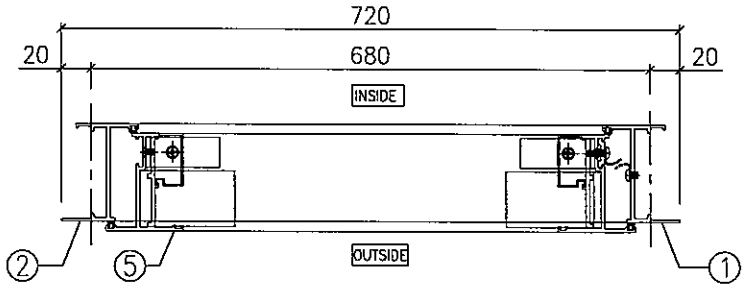

SECTION A-A

11	X84489-01D	百叶滴水线	640	1
10	X85687-06D	百叶底横	654	1
9	X85697-01D	百叶顶横	654	1
8	X85679-09R	生边企	300.5	1
7	X85679-09L	生边企	300.5	1

6	J851-LM06	不锈钢丝母巴	25	6
5	J851-SH14R	窗玉小组装660x1220		1
4	X85687-03RG	生底横	654	1
3	X85685-01RJ	生顶横	666	1
2	X85679-03LC	生边企	1300	1
1	X85679-02RE	生边企	1300	1
序号	加工图编号	材料名称	长度	支/幅

A3	J851-LM09	铝垫块(40x40x3)	4	送佛沙场
A2	LV-P01-04	百叶背板651x240	1	
A1	LV-S02-04	百叶玉647x207.5	1	
序号	加工图编号	材料名称	只/幅	说明

Remarks:		Checked: KEN	Description: 门窗组装图	QTY: 2	Delivery to	Rev.	Date	Amendments
Project Name: 青衣190	Project No. J851	Date: 25-02-2020	Material:	Tolerance: ±0.5	Factory			
Shop Drawing No. PRE-CAST ALUM. WINDOW & LOUVRE	Rev. -	Drawn: W.E.X Date: 25-02-2020	Finish: UCT534193SC-3	Projection:	Site	Assembly No. T2-W43		Rev. -

T:\Jobs\J-851\7.鋁料、配件、玻璃、加工圖紙\1.預制窗\鋁料加工圖\20200302\J851預制窗組裝图.dwg

MIDI Aluminium Fabricator Ltd.

FABRICATION DRAWING

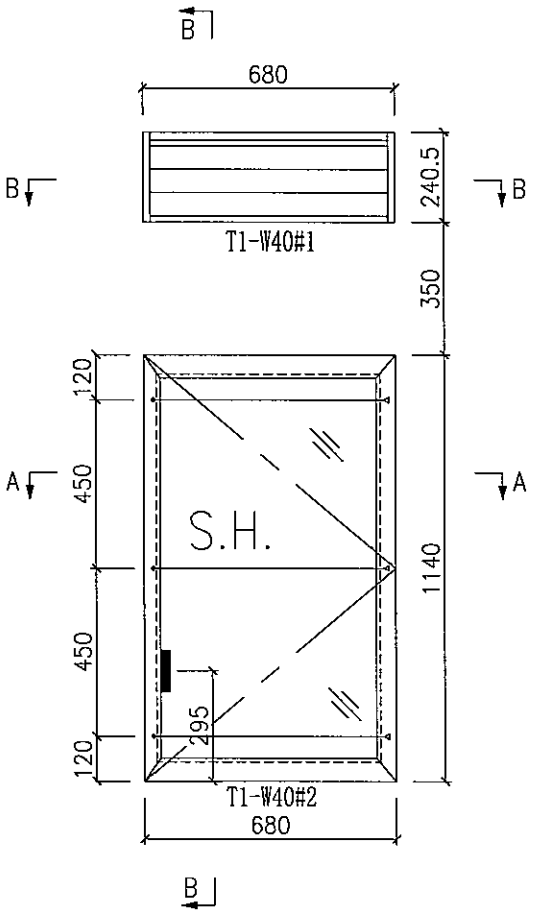

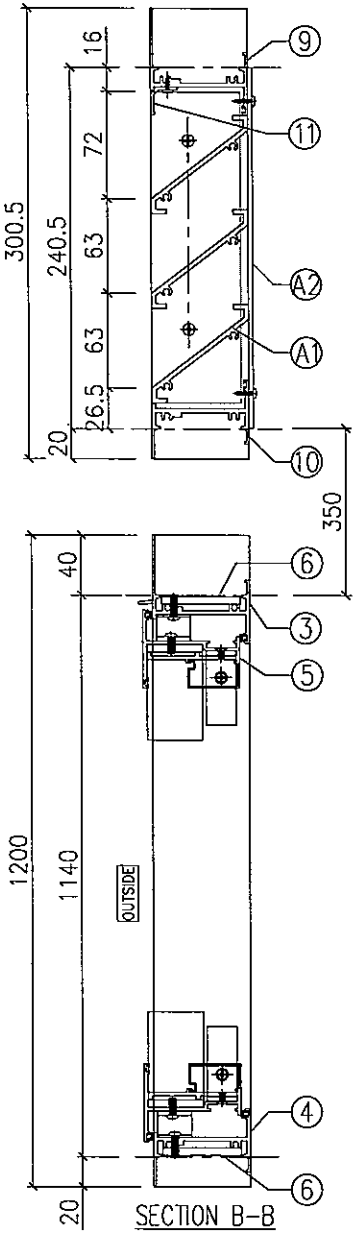

SECTION B-B

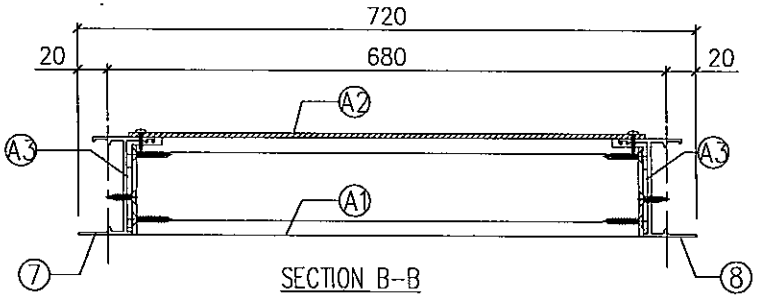

SECTION B-B

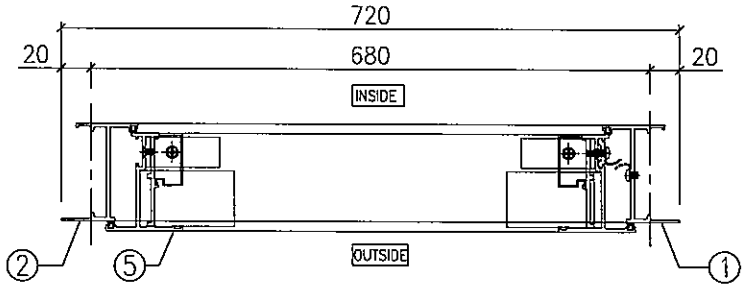

SECTION A-A

11	X84489-01D	百叶滴水线	640	1
10	X85687-06D	百叶底横	654	1
9	X85697-01D	百叶顶横	654	1
8	X85679-09R	生边企	300.5	1
7	X85679-09L	生边企	300.5	1

6	J851-LM06	不锈钢丝母巴	25	6
5	J851-SH16R	窗玉小组装660x1120		1
4	X85687-03RG	生底横	654	1
3	X85685-01RJ	生顶横	666	1
2	X85679-03LB	生边企	1200	1
1	X85679-02RD	生边企	1200	1
序号	加工图编号	材料名称	长度	支/幅

A3	J851-LM09	铝垫块(10x40x3)	4	送佛沙场
A2	LV-P01-04	百叶背板651x240	1	
A1	LV-S02-04	百叶玉647x207.5	1	
序号	加工图编号	材料名称	只/幅	说明

Remarks:

Project Name: 青衣190

Project No.: J851

Shop Drawing No.: PRE-CAST ALUM. WINDOW & LOUVRE

Rev.: –

Checked: KEN

Date: 25-02-2020

Drawn: W.E.X

Date: 25-02-2020

Description: 门窗组装图

Material:

Finish: UCT534193SC-3

QTY: 1

Tolerance: ±0.5

Projection:

Delivery to: Factory / Site

Rev.	Date	Amendments

Assembly No.: T1-W40

Rev.: –

T:\Jobs\J-851\7.鋁料、配件、玻璃、加工圖紙\1.預制窗\鋁料加工圖\20200302\J851預制窗組裝图.dwg

MIDI Aluminium Fabricator Ltd.

FABRICATION DRAWING

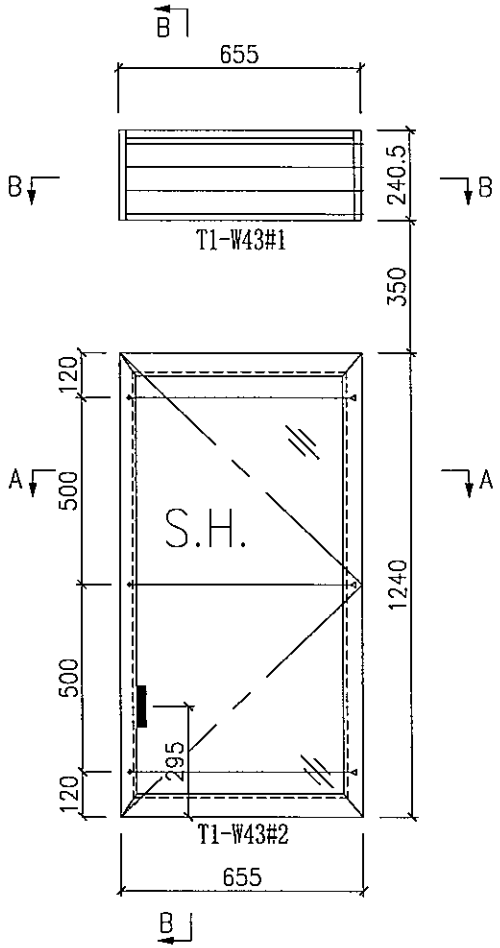

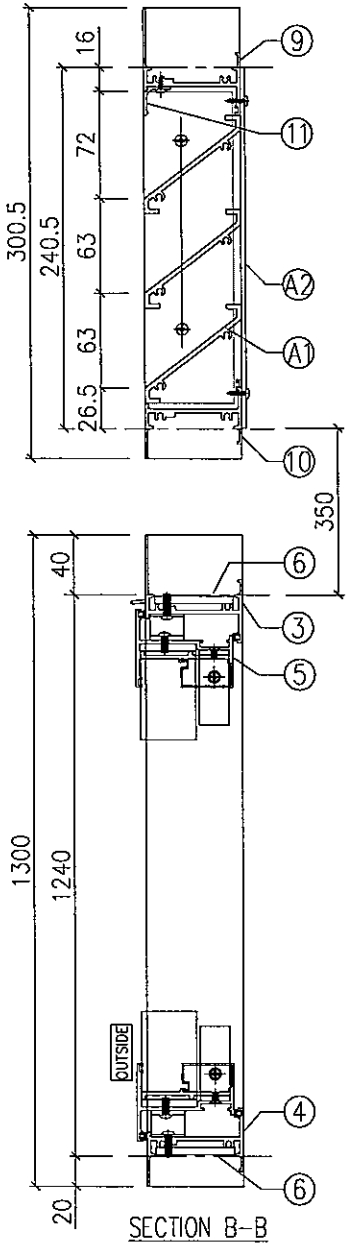

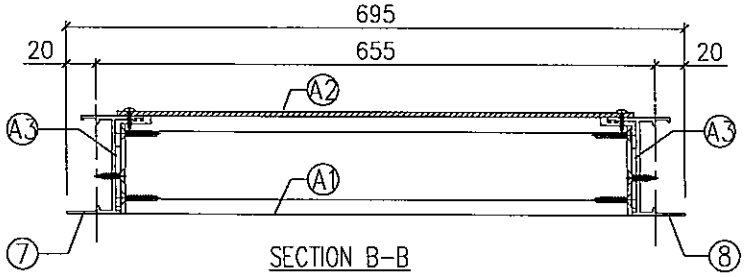

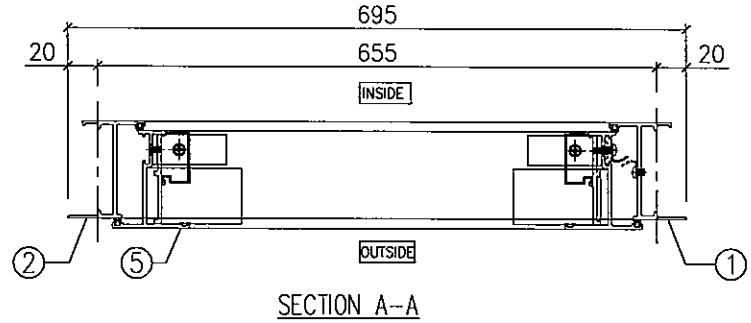

11	X84489-01E	百叶滴水线	615	1
10	X85687-06E	百叶底横	629	1
9	X85697-01E	百叶顶横	629	1
8	X85679-09R	生边企	300.5	1
7	X85679-09L	生边企	300.5	1

6	J851-LM06	不锈钢丝母巴	25	6
5	J851-SH17R	窗玉小组装635x1220		1
4	X85687-03RH	生底横	629	1
3	X85685-01RK	生顶横	641	1
2	X85679-03LC	生边企	1300	1
1	X85679-02RE	生边企	1300	1
序号	加工图编号	材料名称	长度	支/幅

A3	J851-LM09	铝垫块(40x40x3)	4	送佛沙场
A2	LV-P01-05	百叶背板626x240	1	
A1	LV-S02-05	百叶玉622x207.5	1	
序号	加工图编号	材料名称	只/幅	说明

Remarks:		Checked: KEN	Description: 门窗组装图	QTY: 1	Delivery to	Rev.	Date / Amendments
Project Name: 青衣190	Project No. J851	Date: 25-02-2020	Material:	Tolerance: ±0.5	Factory		
Shop Drawing No. PRE-CAST ALUM. WINDOW & LOUVRE	Rev. –	Drawn: W.E.X	Finish: UCT534193SC-3	Projection:	Site	Assembly No. T1-W43	Rev. –
		Date: 25-02-2020					

T:\Jobs\J-851\7.鋁料、配件、玻璃、加工圖紙\1.預制窗\鋁料加工圖\20200302\J851預制窗組裝图.dwg

MIDI Aluminium Fabricator Ltd.

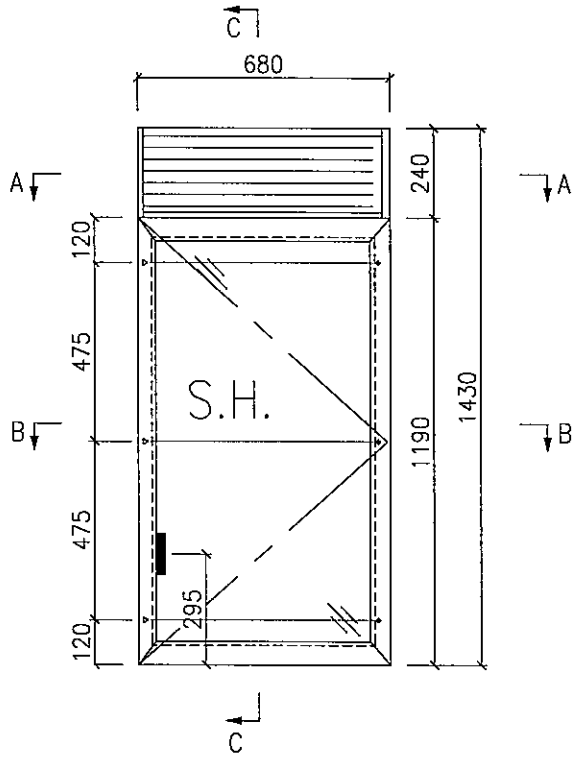

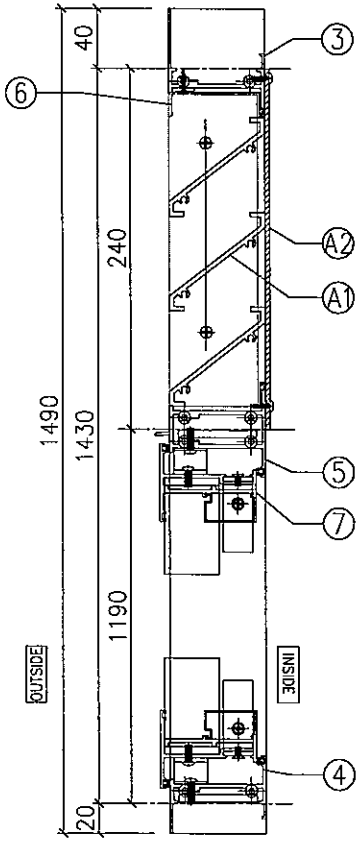

SECTION C-C

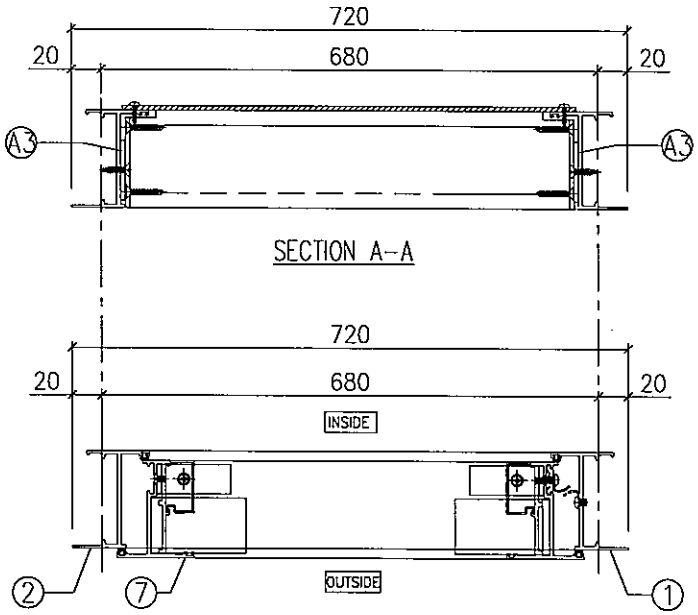

SECTION B-B

9	J851-LM06	不锈钢丝母巴	25	3
8	J851-LM05	不锈钢丝母巴	390	1
7	J851-SH10R	窗玉小组装660x1170		1
6	X84489-01D	百叶滴水线	640	1
5	X85690-01RA	上生下生中横	666	1
4	X85687-03RG	生底横	654	1
3	X85697-01D	百叶顶横	654	1
2	X85679-04LB	生边企	1490	1
1	X85679-05RB	生边企	1490	1
序号	加工图编号	材料名称	长度	支/幅

A3	J851-LM09	铝垫块(40x40x3)	4	送佛沙场
A2	LV-P01-04	百叶背板(651x240)	1	
A1	LV-S02-04	百叶玉(647x207.5)	1	
序号	加工图编号	材料名称	只/幅	说明

Remarks:

Checked: KEN

Description: 门窗组装图

QTY: 26+27

Delivery to: Factory

Rev.	Date	Amendments

Project Name: 青衣190

Project No.: J851

Date: 25-02-2020

Drawn: W.E.X

Material:

Tolerance: ±0.5

Shop Drawing No.: PRE-CAST ALUM. WINDOW & LOUVRE

Rev.: -

Date: 25-02-2020

Finish: UCT534193SC-3

Projection:

Site

Assembly No.: T1-W10A/T2-W10

Rev.: -

T:\Jobs\J-851\7.鋁料、配件、玻璃、加工圖紙\1.預制窗\鋁料加工圖\20200302\J851預制窗組裝图.dwg

MIDI Aluminium Fabricator Ltd.

FABRICATION DRAWING

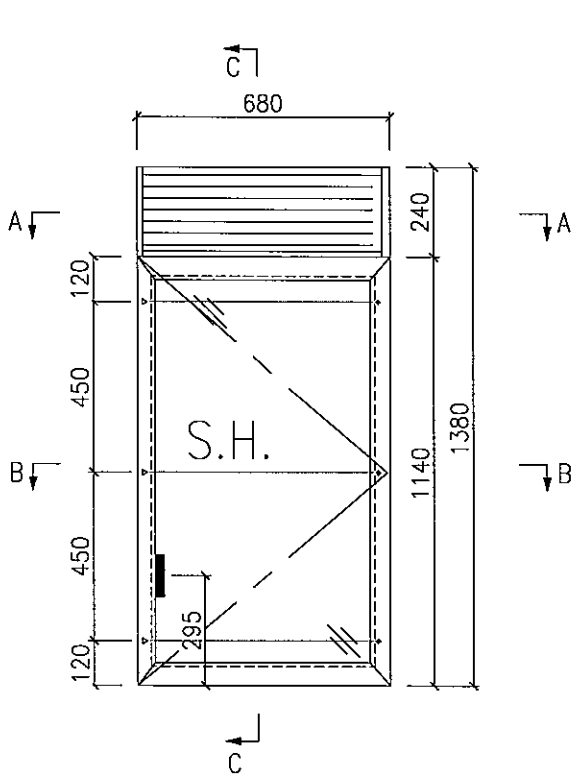

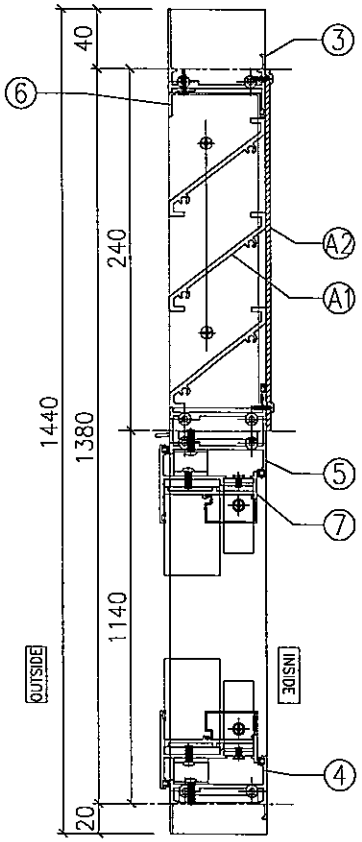

SECTION C-C

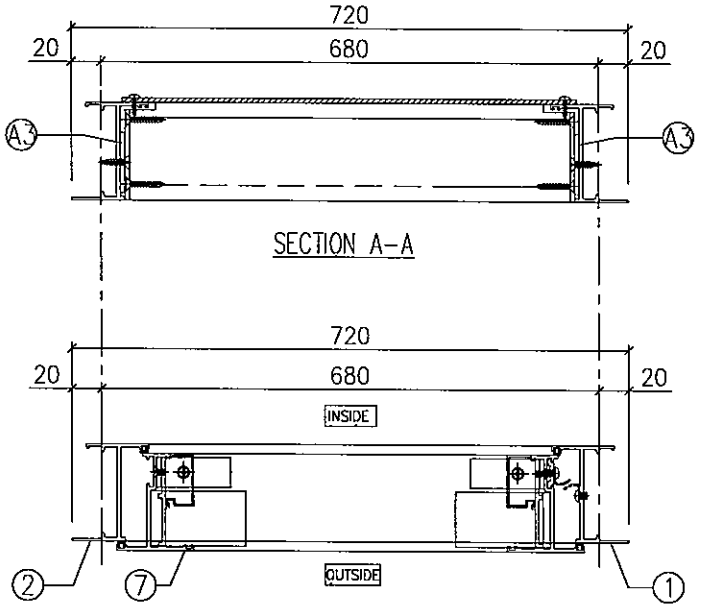

SECTION A-A

SECTION B-B

序号	加工图编号	材料名称	长度	支/幅
9	J851-LM06	不锈钢丝母巴	25	3
8	J851-LM05	不锈钢丝母巴	390	1
7	J851-SH16R	窗玉小组装660x1120		1
6	X84489-01D	百叶滴水线	640	1
5	X85690-01RA	上生下生中横	666	1
4	X85687-03RG	生底横	654	1
3	X85697-01D	百叶顶横	654	1
2	X85679-04LC	生边企	1440	1
1	X85679-05RC	生边企	1440	1

序号	加工图编号	材料名称	只/幅	说明
A3	J851-LM09	铝垫块(40x40x3)	4	送佛沙场
A2	LV-P01-04	百叶背板(651x240)	1	
A1	LV-S02-04	百叶玉(647x207.5)	1	

Remarks:

Project Name: 青衣190

Project No.: J851

Shop Drawing No.: PRE-CAST ALUM. WINDOW & LOUVRE

Rev.: -

Checked: KEN

Date: 25-02-2020

Drawn: W.E.X

Date: 25-02-2020

Description: 门窗组装图

Material:

Finish: UCT534193SC-3

QTY: 27

Tolerance: ±0.5

Projection:

Delivery to: Factory / Site

Rev.	Date	Amendments

Assembly No.: T1-W10

Rev.: -

T:\Jobs\J-851\7.鋁料、配件、玻璃、加工圖紙\1.預制窗\鋁料加工圖\20200302\J851預制窗组装图.dwg

MIDI Aluminium Fabricator Ltd.

FABRICATION DRAWING

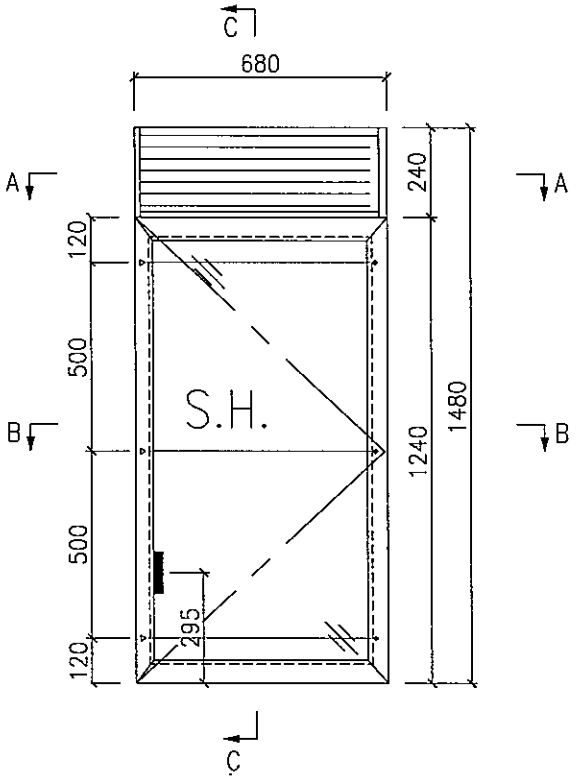

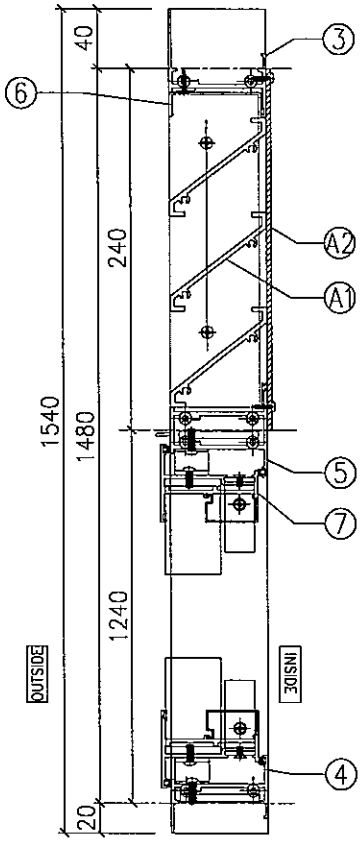

SECTION C-C

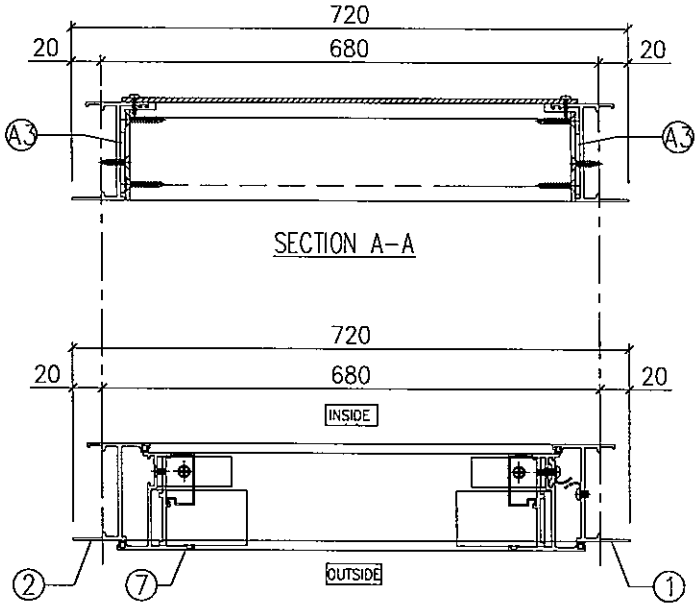

SECTION A-A

SECTION B-B

序号	加工图编号	材料名称	长度	支/幅
9	J851-LM06	不锈钢丝母巴	25	3
8	J851-LM05	不锈钢丝母巴	390	1
7	J851-SH14R	窗玉小组装660x1220		1
6	X84489-01D	百叶滴水线	640	1
5	X85690-01RA	上生下生中横	666	1
4	X85687-03RG	生底横	654	1
3	X85697-01D	百叶顶横	654	1
2	X85679-04LA	生边企	1540	1
1	X85679-05RA	生边企	1540	1

序号	加工图编号	材料名称	只/幅	说明
A3	J851-LM09	铝垫块(40x40x3)	4	送佛沙场
A2	LV-P01-04	百叶背板(651x240)	1	
A1	LV-S02-04	百叶玉(647x207.5)	1	

Remarks:

Checked: KEN

Description: 门窗组装图

QTY: 54

Delivery to: Factory / Site

Rev.	Date	Amendments

Project Name: 青衣190

Project No.: J851

Date: 25-02-2020

Material:

Tolerance: ±0.5

Drawn: W.E.X

Shop Drawing No.: PRE-CAST ALUM. WINDOW & LOUVRE

Rev.: –

Date: 25-02-2020

Finish: UCT534193SC-3

Projection:

Assembly No.: T2-W13

Rev.: –

T:\Jobs\J-851\7.鋁料、配件、玻璃、加工圖紙\1.預制窗\鋁料加工圖\20200302\J851預制窗組裝图.dwg

MIDI Aluminium Fabricator Ltd.

FABRICATION DRAWING

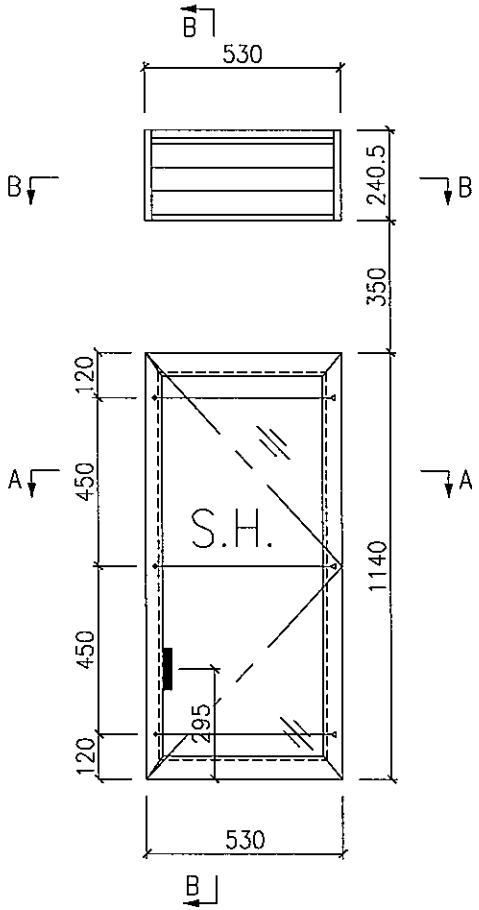

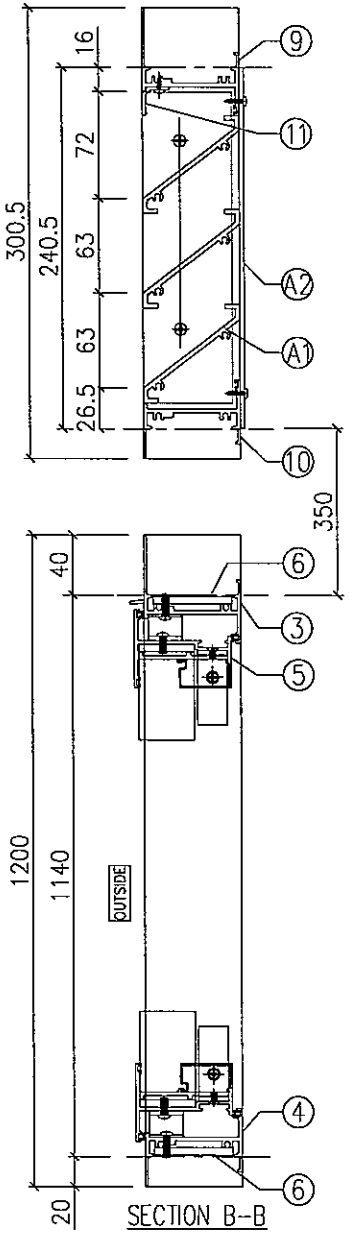

SECTION B-B

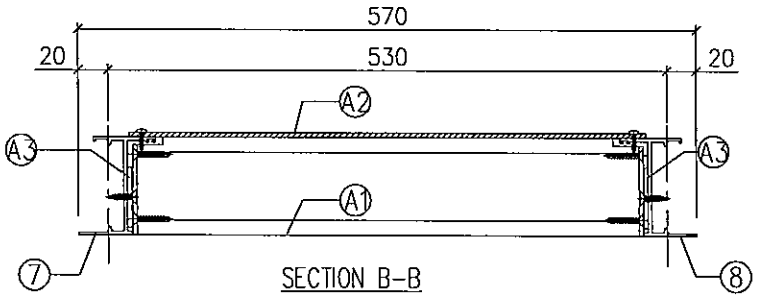

SECTION B-B

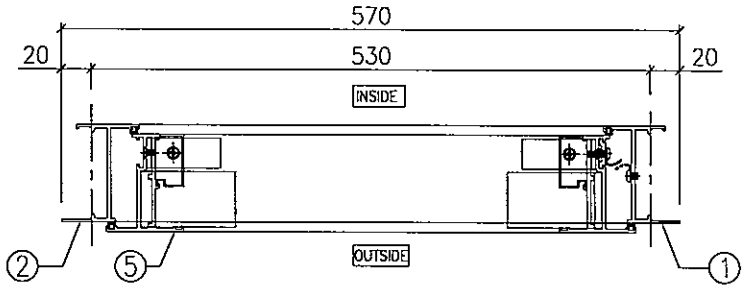

SECTION A-A

11	X84489-01G	百叶滴水线	490	1
10	X85687-06G	百叶底横	504	1
9	X85697-01G	百叶顶横	504	1
8	X85679-09R	生边企	300.5	1
7	X85679-09L	生边企	300.5	1

6	J851-LM06	不锈钢丝母巴	25	6
5	J851-SH19R	窗玉小组装510x1120		1
4	X85687-04RE	生底横	504	1
3	X85685-02RE	生顶横	516	1
2	X85679-03LB	生边企	1200	1
1	X85679-02RD	生边企	1200	1
序号	加工图编号	材料名称	长度	支/幅

A3	J851-LM09	铝垫块(40x40x3)	4	送佛沙场
A2	LV-P01-09	百叶背板501x240	1	
A1	LV-S02-07	百叶玉497x207.5	1	
序号	加工图编号	材料名称	只/幅	说明

Remarks:

Project Name: 青衣190

Project No.: J851

Shop Drawing No.: PRE-CAST ALUM. WINDOW & LOUVRE

Rev.: –

Checked: KEN

Date: 25-02-2020

Drawn: W.E.X

Date: 25-02-2020

Description: 门窗组装图

Material:

Finish: UCT534193SC-3

QTY: 1

Tolerance: ±0.5

Projection:

Delivery to: Factory / Site

Rev.	Date	Amendments

Assembly No.: T1-W38A

Rev.: –

T:\Jobs\J-851\7.鋁料、配件、玻璃、加工圖紙\1.預制窗\鋁料加工圖\20200302\J851預制窗組裝图.dwg

MID! Aluminium Fabricator Ltd.

FABRICATION DRAWING

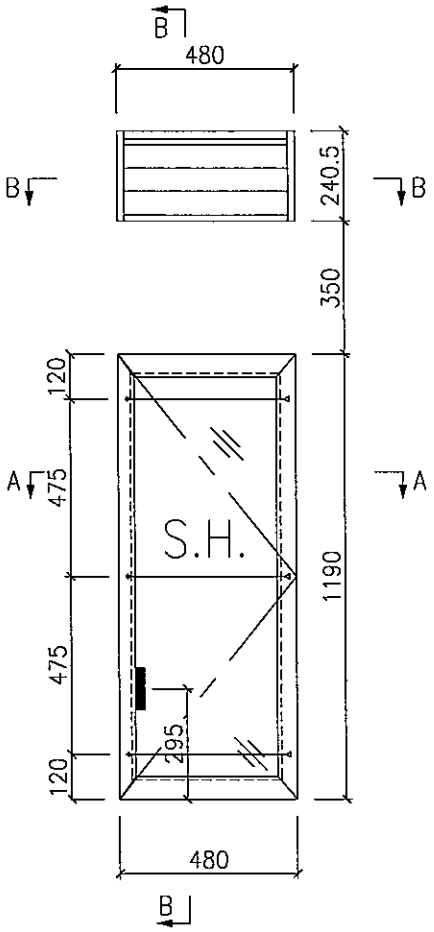

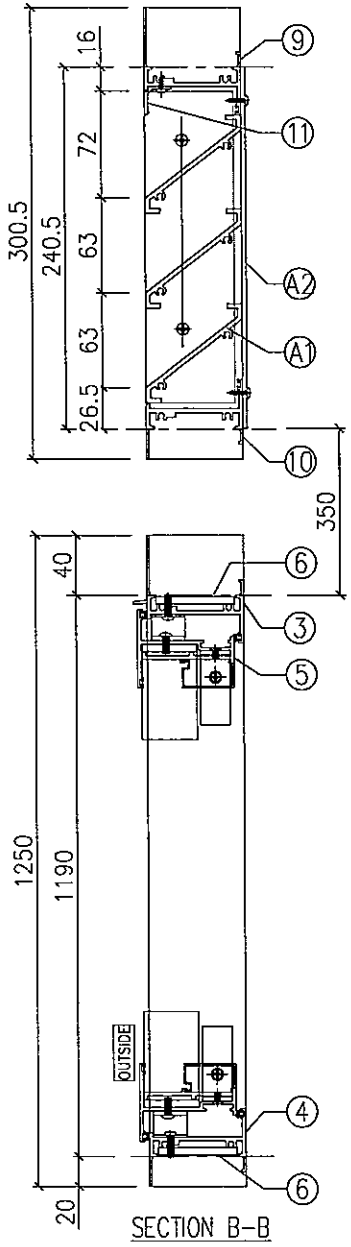

SECTION B-B

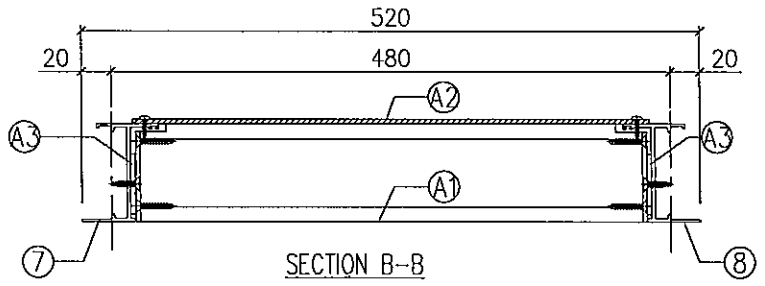

SECTION B-B

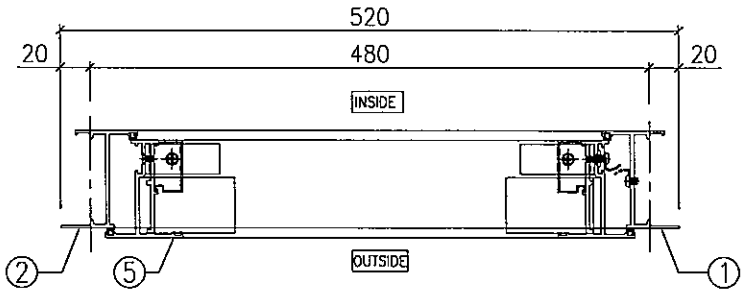

SECTION A-A

11	X84489-01F	百叶滴水线	440	1
10	X85687-06F	百叶底横	454	1
9	X85697-01F	百叶顶横	454	1
8	X85679-09R	生边企	300.5	1
7	X85679-09L	生边企	300.5	1

6	J851-LM06	不锈钢丝母巴	25	6
5	J851-SH11R	窗玉小组装460x1170		1
4	X85687-04RD	生底横	454	1
3	X85685-02RC	生顶横	466	1
2	X85679-03LA	生边企	1250	1
1	X85679-02RB	生边企	1250	1
序号	加工图编号	材料名称	长度	支/幅

A3	J851-LM09	铝垫块(10x40x3)	4	送佛沙场
A2	LV-P01-08	百叶背板451x240	1	
A1	LV-S02-06	百叶玉447x207.5	1	
序号	加工图编号	材料名称	只/幅	说明

Remarks:		Checked: KEN	Description: 门窗组装图	QTY: 1+1+2	Delivery to	Rev.	Date	Amendments
Project Name: 青衣190	Project No. J851	Date: 25-02-2020	Material:	Tolerance: ±0.5	Factory			
Shop Drawing No. PRE-CAST ALUM. WINDOW & LOUVRE	Rev. -	Drawn: W.E.X	Finish: UCT534193SC-3	Projection:	Site	Assembly No. T1-W64/T1-W66/T2-W64		Rev. -
		Date: 25-02-2020						

T:\Jobs\J-851\7.鋁料、配件、玻璃、加工圖紙\1.預制窗\鋁料加工圖\20200302\J851預制窗組裝图.dwg

MIDI Aluminium Fabricator Ltd.

FABRICATION DRAWING

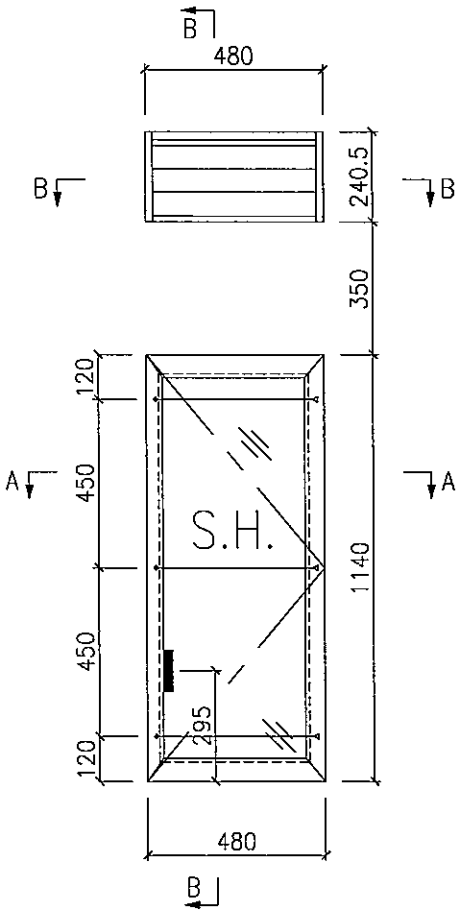

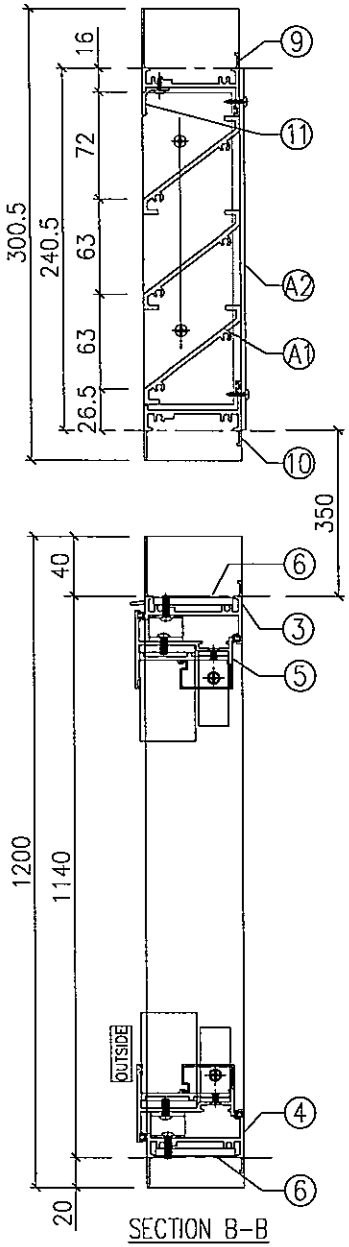

SECTION B-B

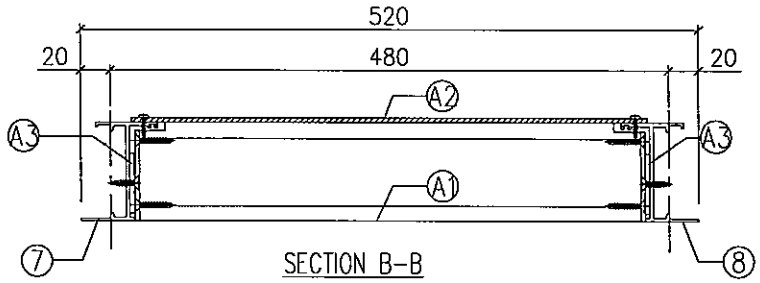

SECTION B-B

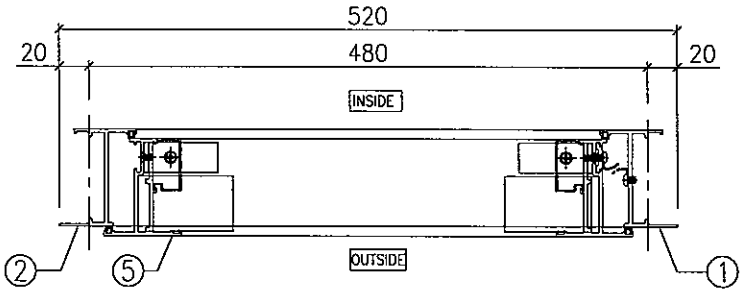

SECTION A-A

11	X84489-01F	百叶滴水线	440	1
10	X85687-06F	百叶底横	454	1
9	X85697-01F	百叶顶横	454	1
8	X85679-09R	生边企	300.5	1
7	X85679-09L	生边企	300.5	1

6	J851-LM06	不锈钢丝母巴	25	6
5	J851-SH12R	窗玉小组装460x1120		1
4	X85687-04RD	生底横	454	1
3	X85685-02RC	生顶横	466	1
2	X85679-03LB	生边企	1200	1
1	X85679-02RD	生边企	1200	1
序号	加工图编号	材料名称	长度	支/幅

A3	J851-LM09	铝垫块(10x40x3)	4	送佛沙场
A2	LV-P01-08	百叶背板451x240	1	
A1	LV-S02-06	百叶玉447x207.5	1	
序号	加工图编号	材料名称	只/幅	说明

Remarks:

Project Name: 青衣190

Project No.: J851

Shop Drawing No.: PRE-CAST ALUM. WINDOW & LOUVRE

Rev.: -

Checked: KEN

Date: 25-02-2020

Drawn: W.E.X

Date: 25-02-2020

Description: 门窗组装图

Material:

Finish: UCT534193SC-3

QTY: 2

Tolerance: ±0.5

Projection:

Delivery to: Factory / Site

Rev.	Date	Amendments

Assembly No.: T1-W60

Rev.: -

T:\Jobs\J-851\7.鋁料、配件、玻璃、加工圖紙\1.預制窗\鋁料加工圖\20200302\J851預制窗組裝图.dwg

MIDI Aluminium Fabricator Ltd.

FABRICATION DRAWING

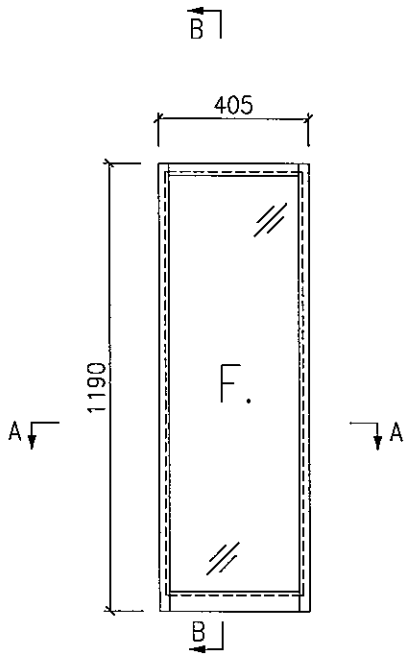

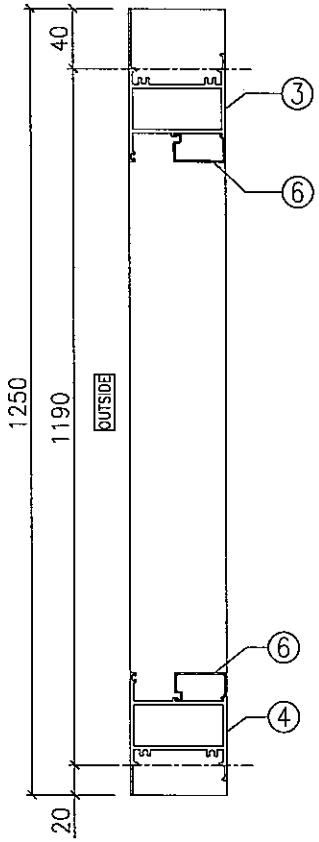

SECTION B-B

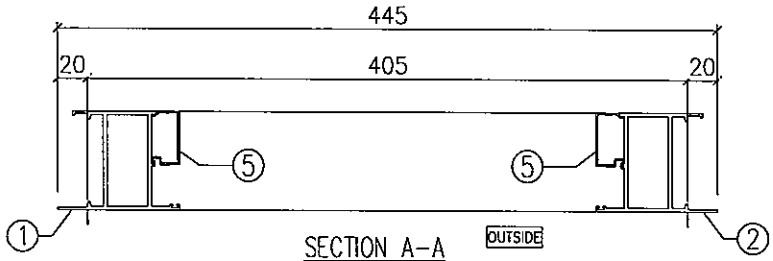

SECTION A-A

序号	加工图编号	材料名称	长度	支/幅
6	X856780	方玻璃线横	280.5	2
5	X856780	方玻璃线企	1097.5	2
4	X85688-01H	梗底横	319	1
3	X85686-01H	梗顶横	319	1
2	X85677-02RB	梗边企	1250	1
1	X85677-02LB	梗边企	1250	1

Remarks:

Project Name: 青衣190

Project No.: J851

Shop Drawing No.: PRE-CAST ALUM. WINDOW & LOUVRE

Rev.: –

Checked: KEN

Date: 25-02-2020

Drawn: W.E.X

Date: 25-02-2020

Description: 门窗组装图

Material:

Finish: UCT534193SC-3

QTY: 27+1+27+1

Tolerance: ±0.5

Projection:

Delivery to: Factory / Site

Rev.	Date	Amendments

Assembly No.: T2-W11/T2-W41 T1-W11/T1-W41

Rev.: –

T:\Jobs\J-851\7.鋁料、配件、玻璃、加工圖紙\1.預制窗\鋁料加工圖\20200302\J851預制窗組裝图.dwg

MIDI Aluminium Fabricator Ltd.

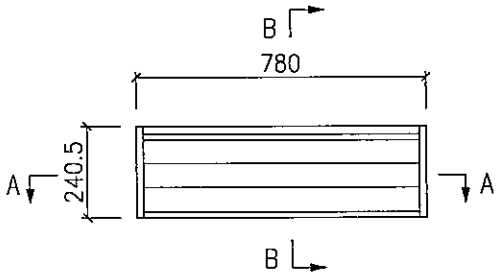

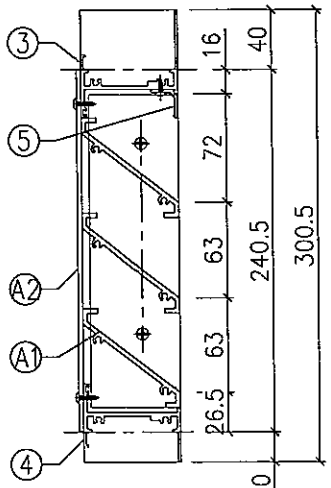

SECTION B-B

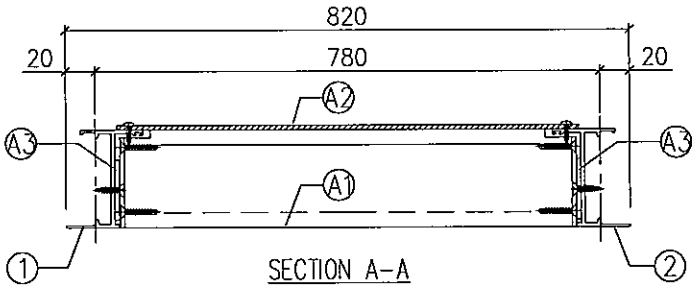

SECTION A-A

序号	加工图编号	材料名称	长度	支/幅
5	X84489-01H	百叶滴水线	740	1
4	X85687-06H	百叶底横	754	1
3	X85697-01H	百叶顶横	754	1
2	X85679-09R	生边企	300.5	1
1	X85679-09L	生边企	300.5	1

序号	加工图编号	材料名称	只/幅	说明
A3	J851-LM09	铝垫块(40x40x3)	4	送佛沙场
A2	LV-P01-10	百叶背板751x240	1	
A1	LV-S02-08	百叶玉747x207.5	1	

Remarks:

Project Name: 青衣190

Project No.: J851

Shop Drawing No.: PRE-CAST ALUM. WINDOW & LOUVRE

Rev.: -

Checked: KEN

Date: 25-02-2020

Drawn: W.E.X

Date: 25-02-2020

Description: 百叶组装图

Material:

Finish: UCT534193SC-3

QTY: 29+27+2

Tolerance: ±0.5

Projection:

Delivery to: Factory / Site

Rev.	Date	Amendments

Assembly No.: T1-L23/T2-L37A/T2-L37B

Rev.: -

T:\Jobs\J-851\7.鋁料、配件、玻璃、加工圖紙\1.預制窗\鋁料加工圖\20200302\J851預制窗组装图.dwg

MIDI Aluminium Fabricator Ltd.

FABRICATION DRAWING

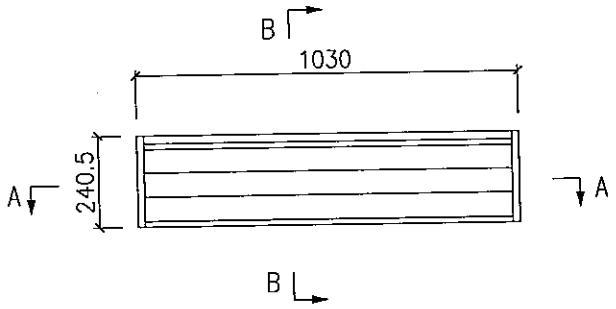

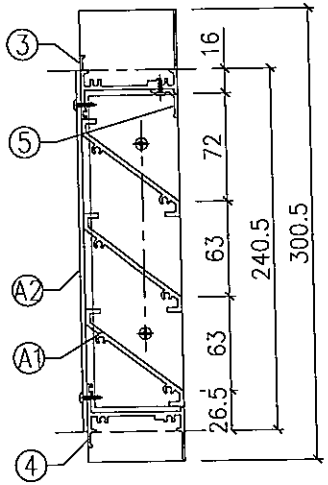

SECTION B-B

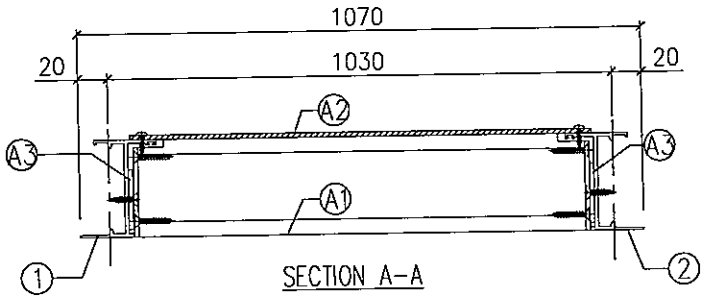

SECTION A-A

A3	J851-LM09	铝垫块(40x40x3)	4	送佛沙场
A2	LV-P01-11	百叶背板1001x240	1	
A1	LV-S02-09	百叶玉997x207.5	1	
序号	加工图编号	材料名称	只/幅	说明

5	X84489-01J	百叶滴水线	990	1
4	X85687-06J	百叶底横	1004	1
3	X85697-01J	百叶顶横	1004	1
2	X85679-09R	生边企	300.5	1
1	X85679-09L	生边企	300.5	1
序号	加工图编号	材料名称	长度	支/幅

Remarks:

Project Name: 青衣190

Project No.: J851

Shop Drawing No.: PRE-CAST ALUM. WINDOW & LOUVRE

Rev.: -

Checked: KEN

Date: 25-02-2020

Drawn: W.E.X

Date: 25-02-2020

Description: 百叶组装图

Materiol:

Finish: UCT534193SC-3

QTY: 28

Tolerance: ±0.5

Projection:

Delivery to: Factory / Site

Rev.	Date	Amendments

Assembly No.: T1-L26

Rev.: -

T:\Jobs\J-851\7.鋁料、配件、玻璃、加工圖紙\1.預制窗\鋁料加工圖\20200302\J851預制窗組裝图.dwg

MiDi Aluminium Fabricator Ltd.

FABRICATION DRAWING

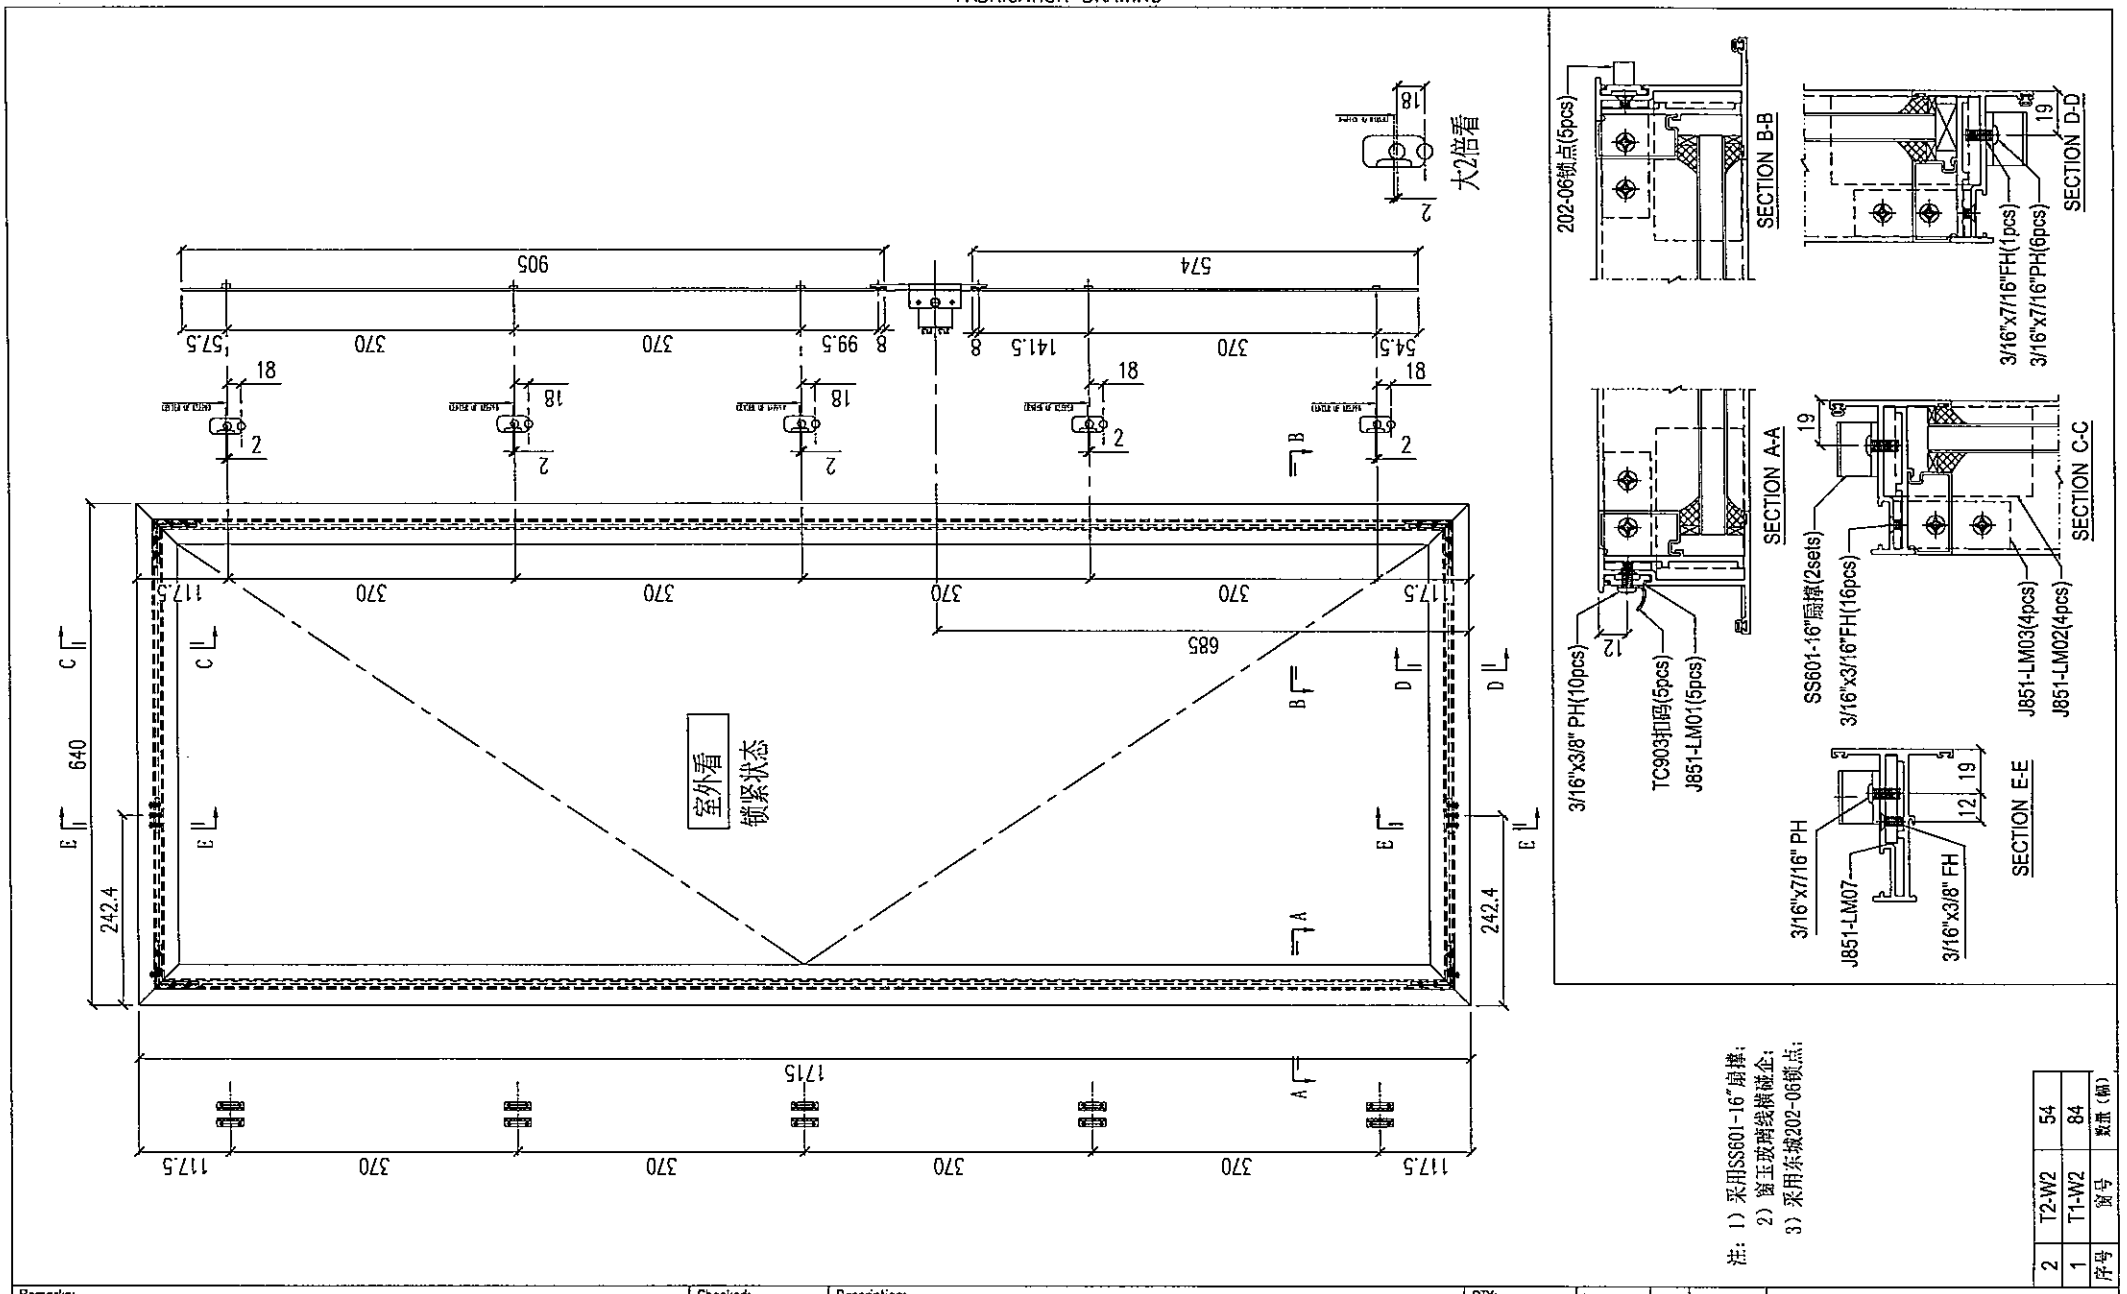

注：1）采用SS601-16"扇撑；
2）窗玉玻璃线横碰企；
3）采用东城202-06锁点；

序号	窗号	数量（樘）
2	T2-W2	54
1	T1-W2	84

Remarks:		Checked: –	Description: 窗玉组装图		QTY: –	Delivery to	Rev. / Date / Amendments
Project Name: 青衣190	Project No. J851	Date: –	Material: –		Tolerance: ±0.5	Factory	
Shop Drawing No. PRE-CAST ALUM. WINDOW & LOUVRE	Rev. –	Drawn: W.E.X Date: 15-02-2020	Finish: –		Projection:	Site	Assembly No. J851-SH01L / Rev. –

MIDI Aluminium Fabricator Ltd.

FABRICATION DRAWING

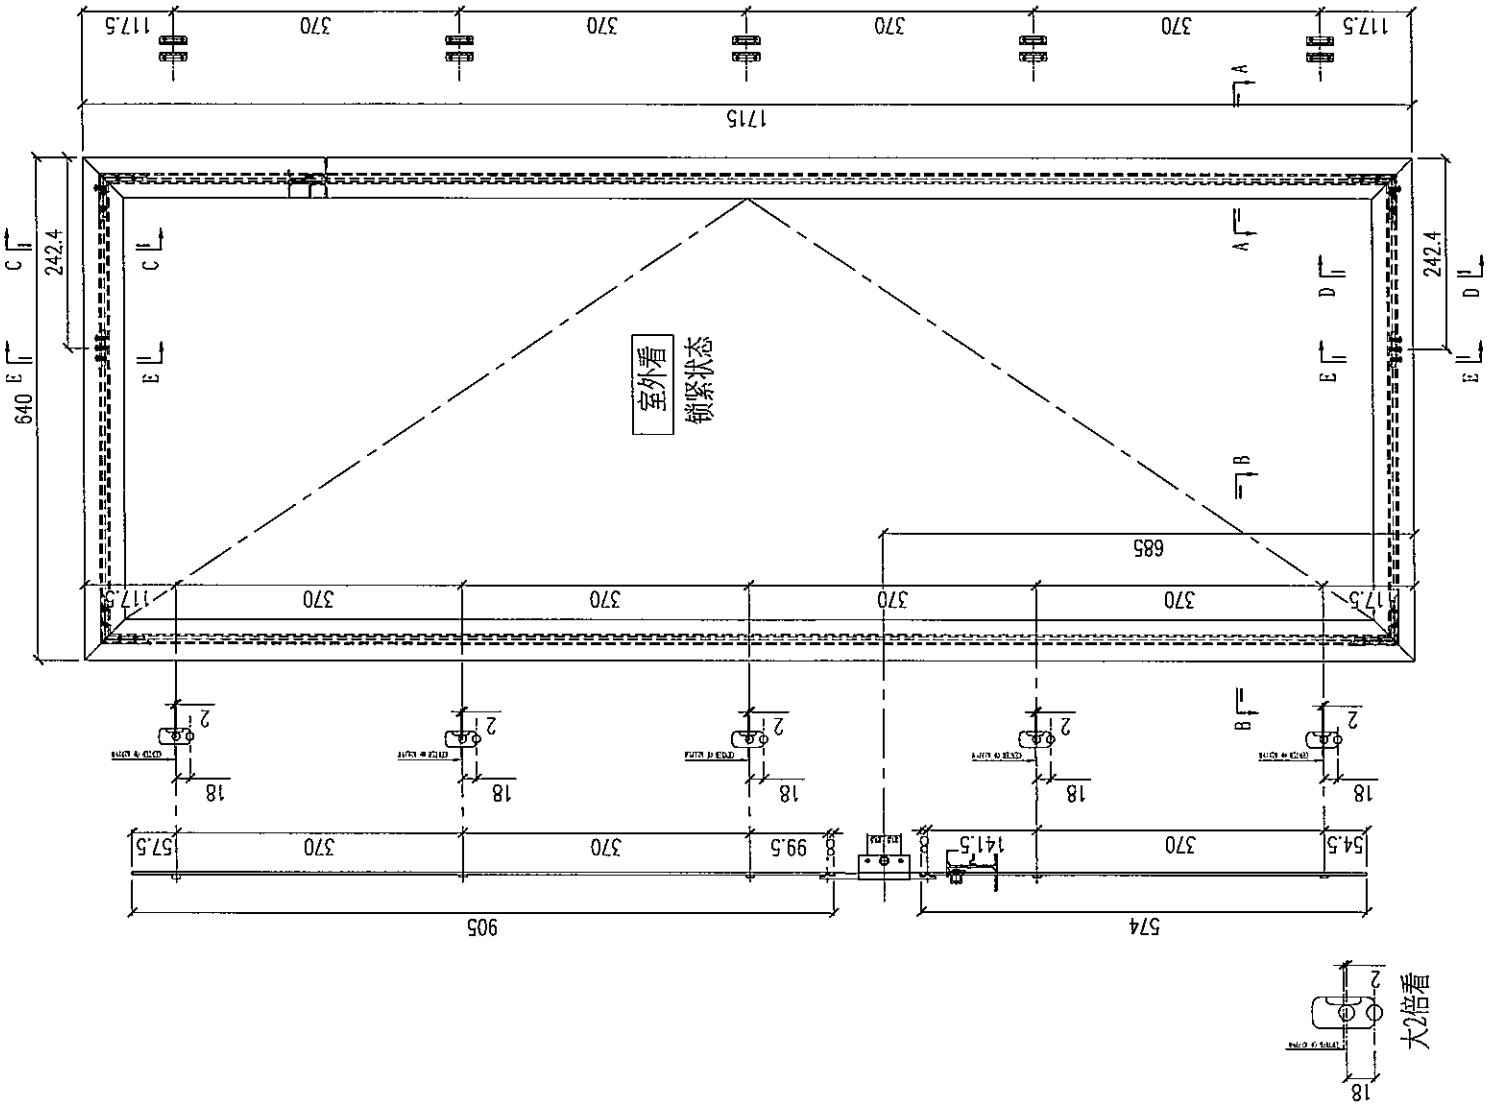

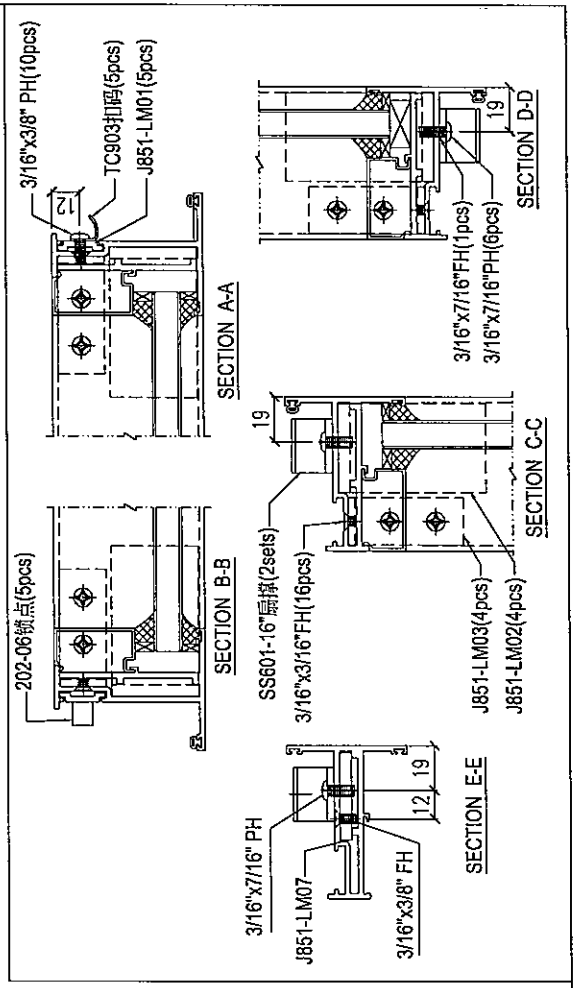

注：1）采用SS601-16"扇撑；
2）窗玉玻璃线横缝企；
3）采用东城202-06锁点；

序号	窗号	数值（幅）
2	T2-W2R	81
1	T1-W2R	84

Remarks:		Checked: –	Description: 窗玉组装图		QTY: –	Delivery to	Rev.	Date	Amendments
Project Name: 青衣190	Project No. J851	Date: –	Material: –		Tolerance: ±0.5	Factory			
Shop Drawing No. PRE-CAST ALUM. WINDOW & LOUVRE	Rev. –	Drawn: W.E.X	Date: 15-02-2020	Finish: –	Projection:	Site	Assembly No. J851-SH01R		Rev. –

MIDI Aluminium Fabricator Ltd.

FABRICATION DRAWING

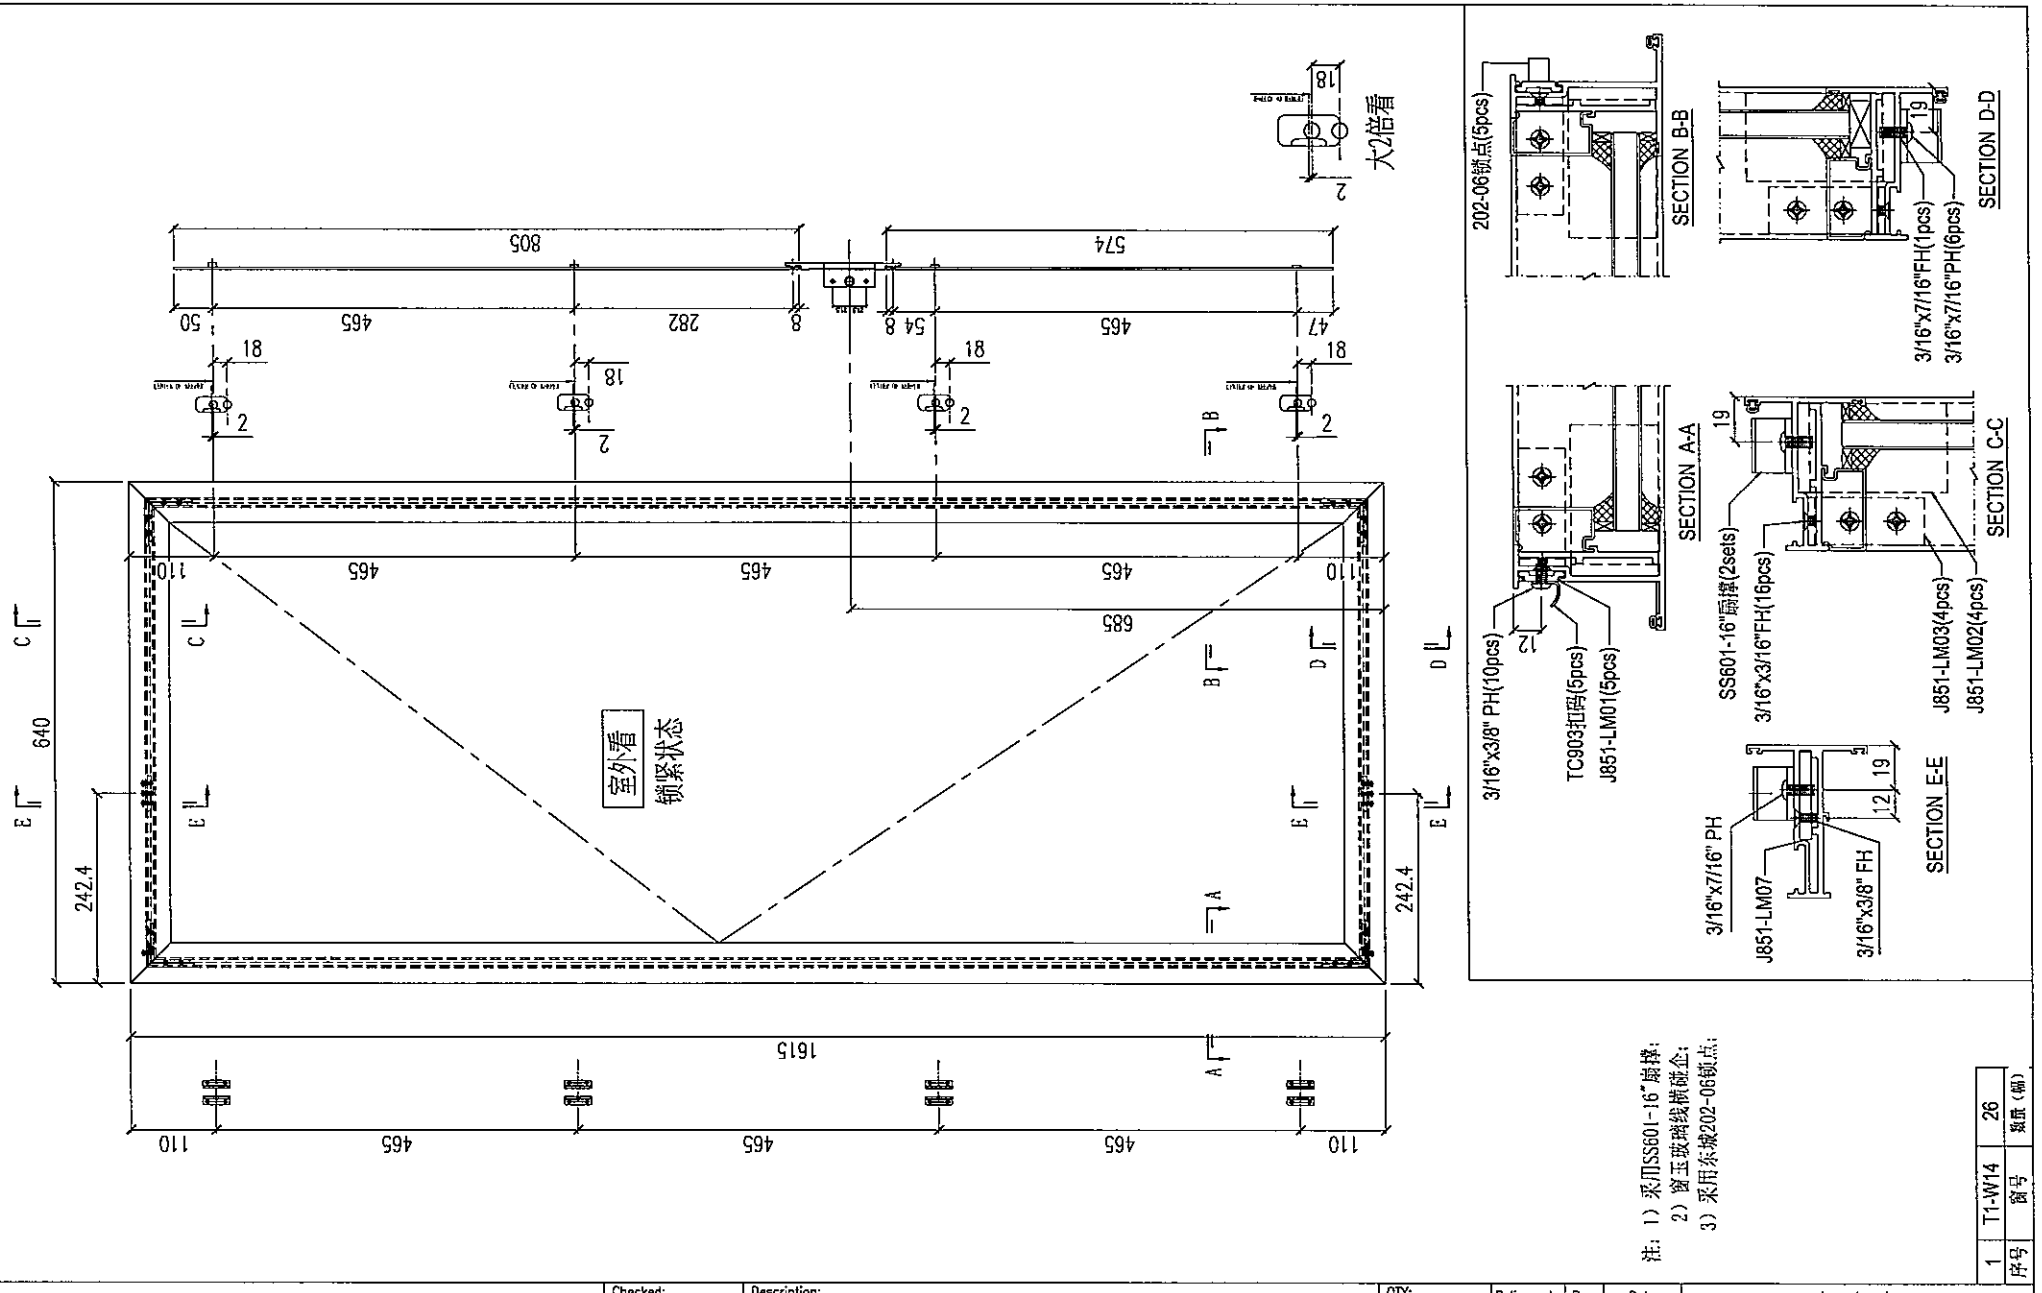

注：1）采用SS601-16"扁撑；
2）窗玉玻璃线横碰企；
3）采用东坡202-06锁点；

序号	窗号	数量（樘）
1	T1-W14	26

Remarks:		Checked: –	Description: 窗玉组装图	QTY: –	Delivery to	Rev.	Date	Amendments
Project Name: 青衣190	Project No. J851	Date: –	Material: –	Tolerance: ±0.5	Factory			
Shop Drawing No. PRE-CAST ALUM. WINDOW & LOUVRE	Rev. –	Drawn: W.E.X Date: 15-02-2020	Finish: –	Projection:	Site	Assembly No. J851-SH02		Rev. –

FABRICATION DRAWING

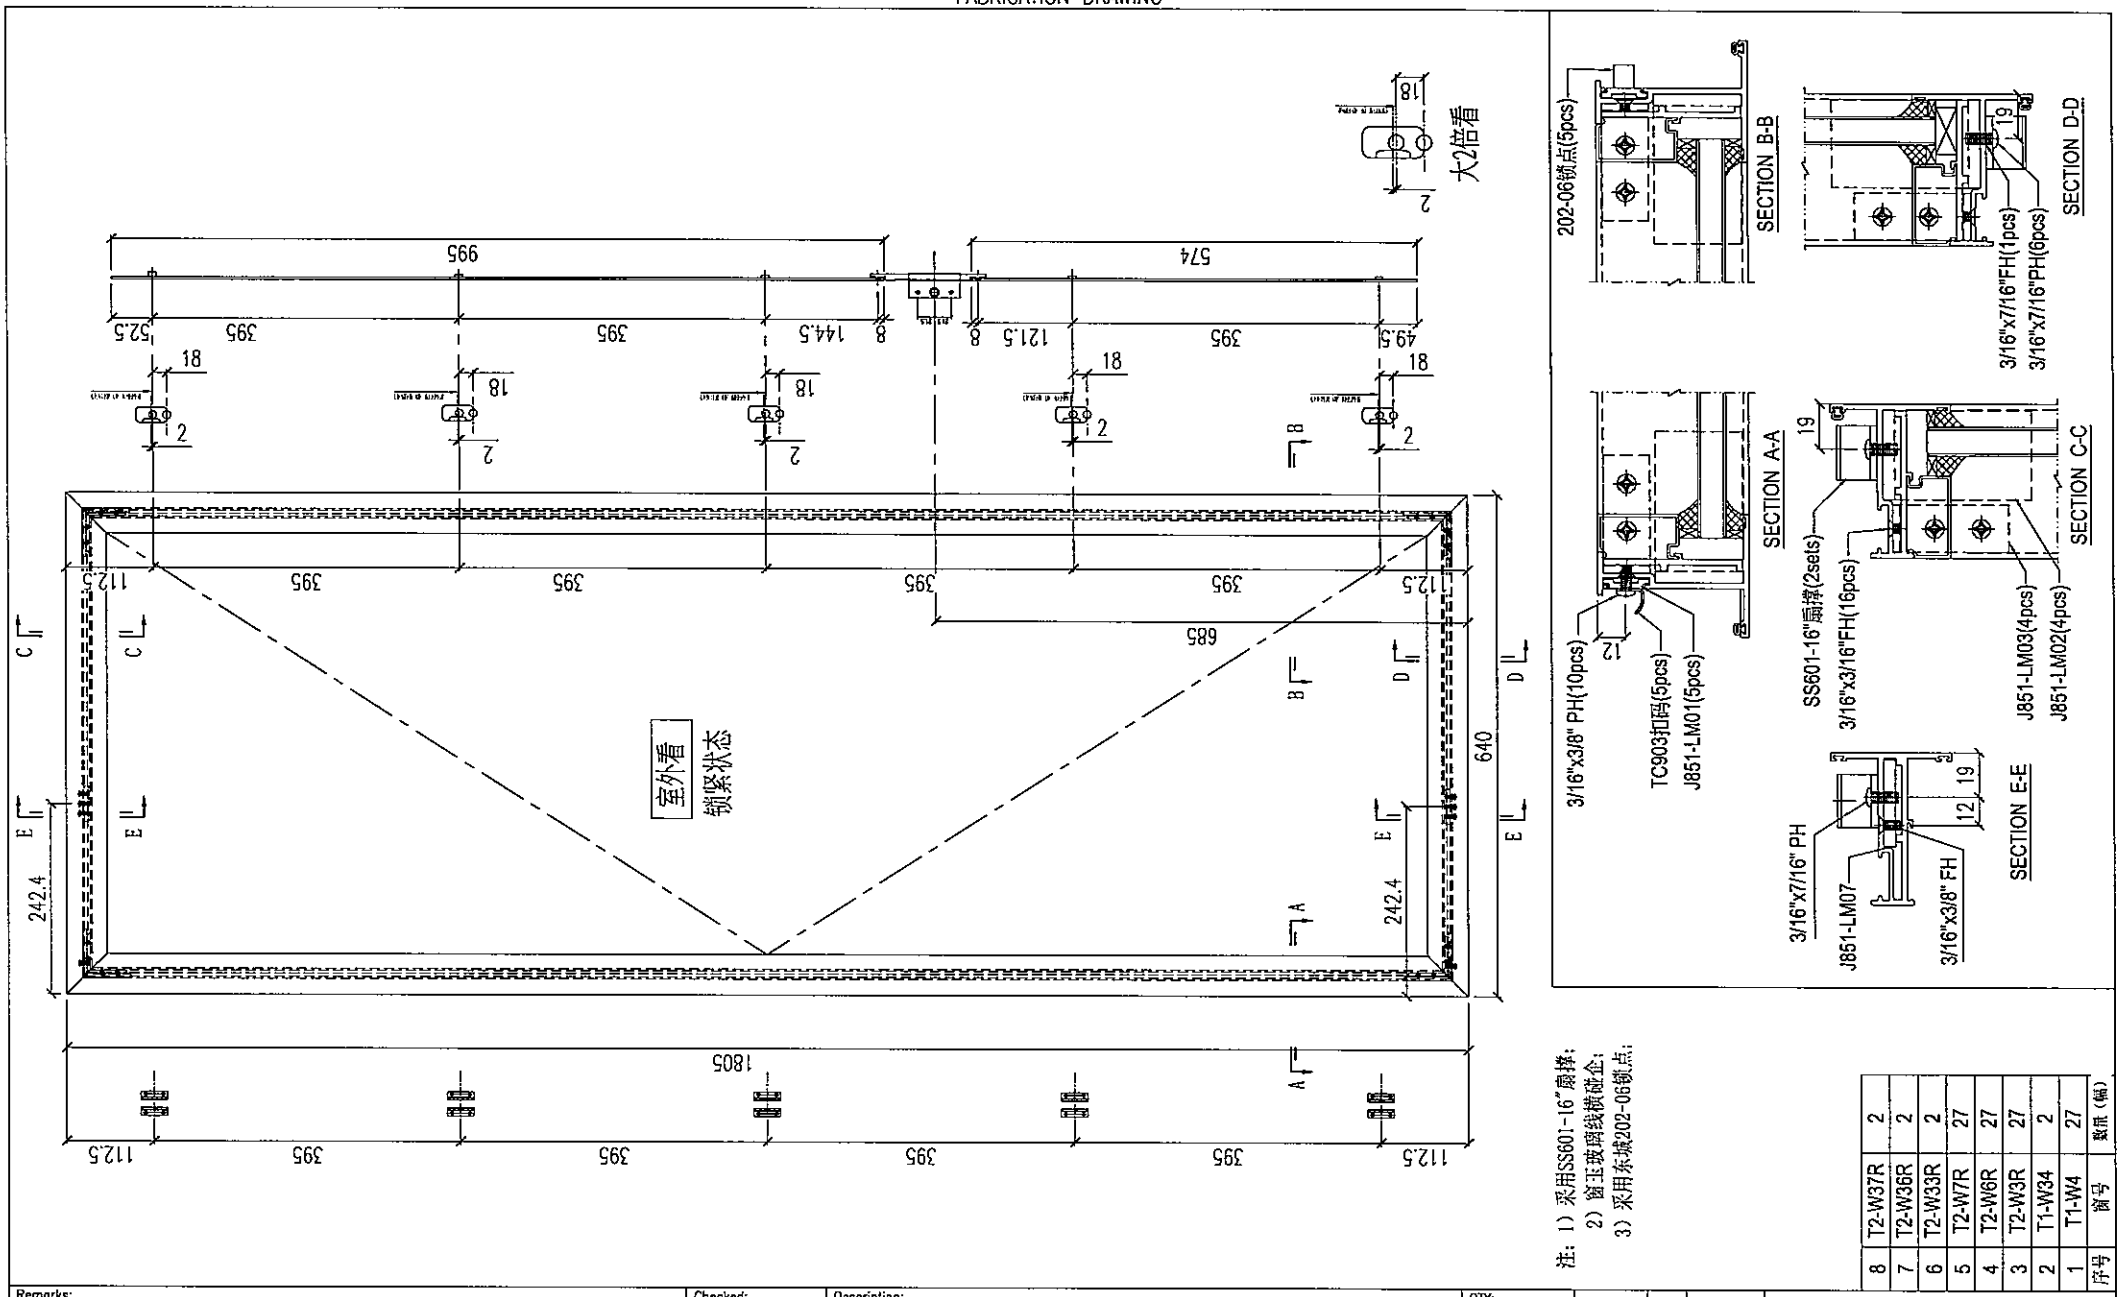

注：1）采用SS601-16"扇撑；
2）窗玉玻璃线横碰企；
3）采用东城202-06锁点；

序号	窗号	数量（幅）
8		2
7		2
6	T2-W37R	2
5	T2-W36R	2
4	T2-W33R	2
3	T2-W7R	27
2	T2-W6R	27
1	T2-W3R	27
	T1-W34	2
	T1-W4	27

Remarks:		Checked: –	Description: 窗玉组装图		QTY: –	Delivery to	Rev. / Date / Amendments
Project Name: 青衣190	Project No. J851	Date: –	Material: –		Tolerance: ±0.5	Factory	
Shop Drawing No. PRE-CAST ALUM. WINDOW & LOUVRE	Rev. –	Drawn: W.E.X Date: 15-02-2020	Finish: –		Projection:	Site	Assembly No. J851-SH03L / Rev. –

MIDI Aluminium Fabricator Ltd.

FABRICATION DRAWING

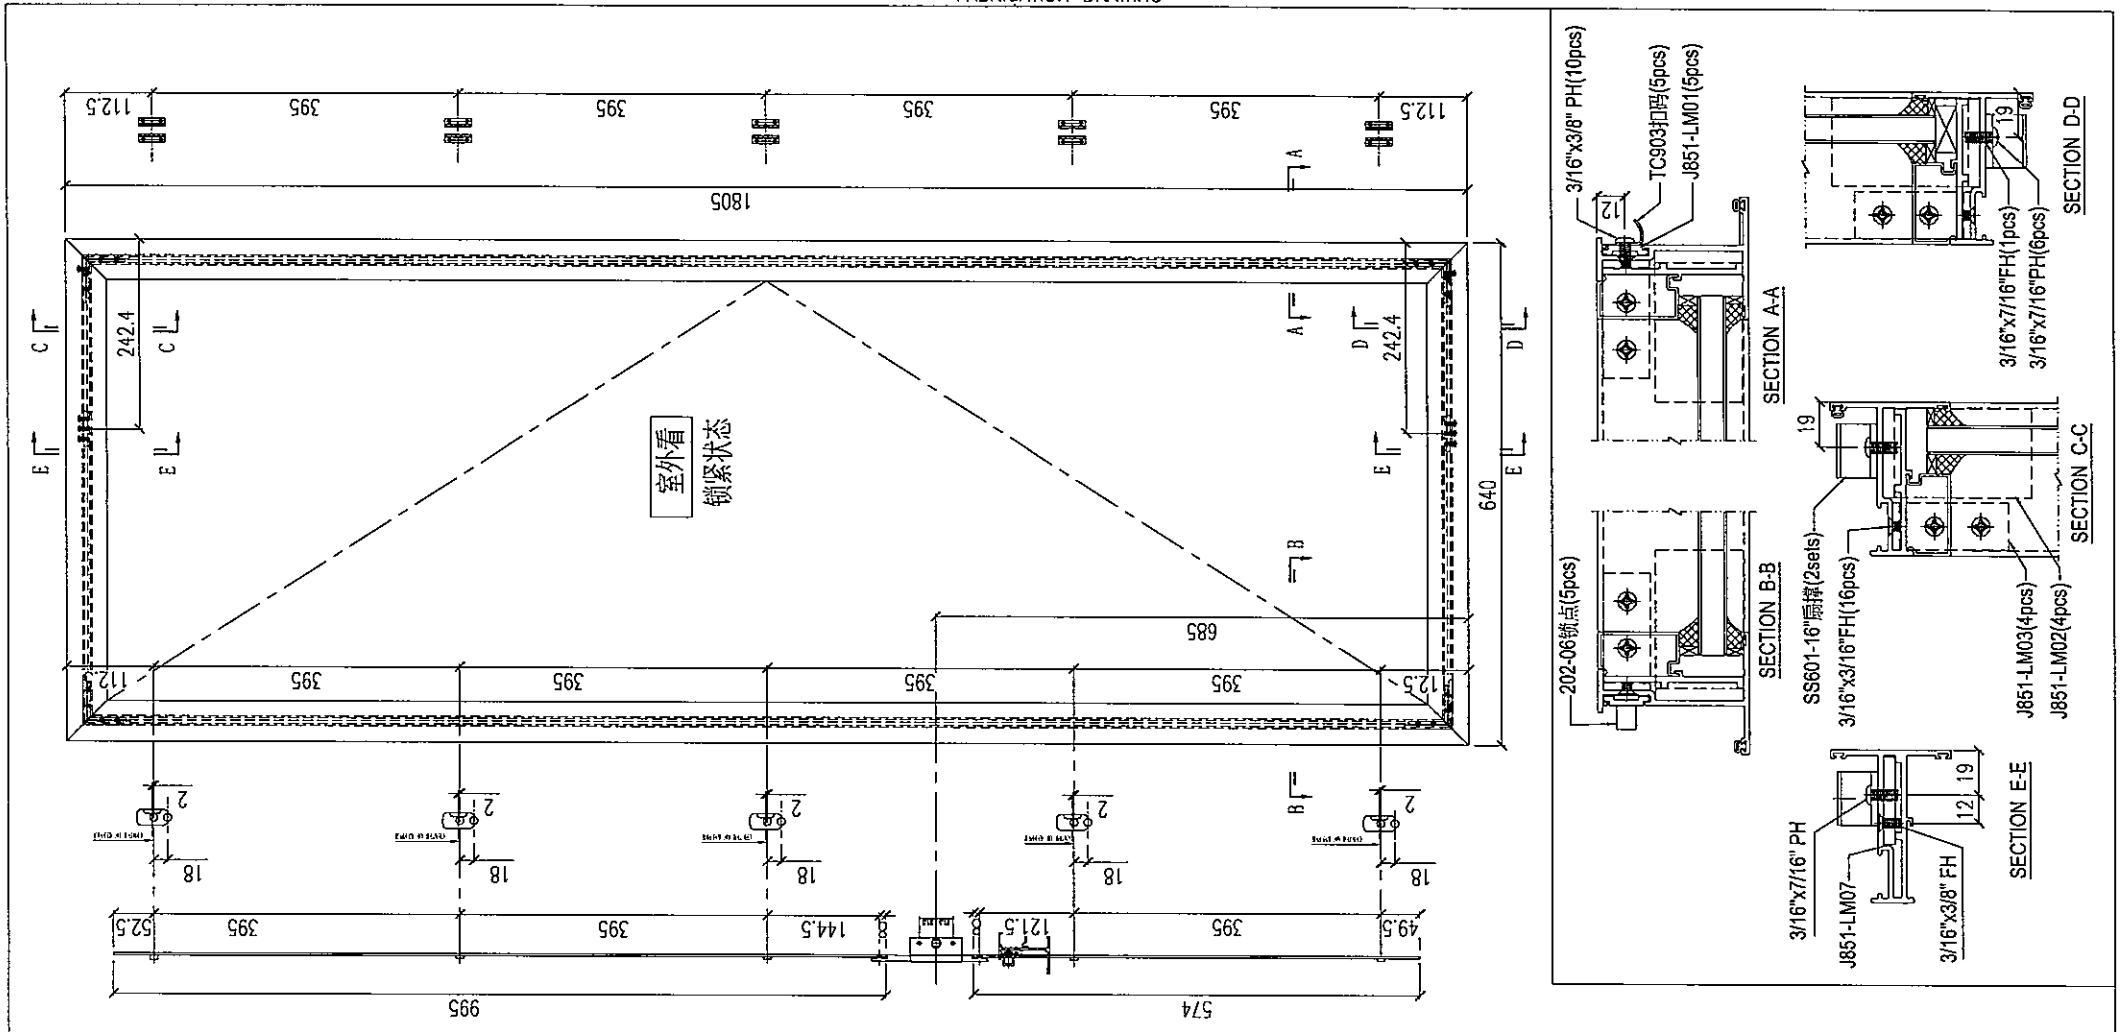

注：1）采用SS601-16"扇撑；
2）窗玉玻璃线槽碰企；
3）采用东城202-06锁点；

序号	窗号	数量（樘）
8	T2-W34R	2
7	T2-W4R	27
6	T1-W37	2
5	T1-W36	2
4	T1-W33	2
3	T1-W7	27
2	T1-W6	27
1	T1-W3	27

Remarks:		Checked: –	Description: 窗玉组装图		QTY: –	Delivery to	Rev.	Date	Amendments
Project Name: 青衣190	Project No. J851	Date: –	Material: –		Tolerance: ±0.5	Factory			
Shop Drawing No. PRE-CAST ALUM. WINDOW & LOUVRE	Rev. –	Drawn: W.E.X	Finish: –		Projection:	Site	Assembly No. J851-SH03R		Rev. –
		Date: 15-02-2020							

MIDI Aluminium Fabricator Ltd.

FABRICATION DRAWING

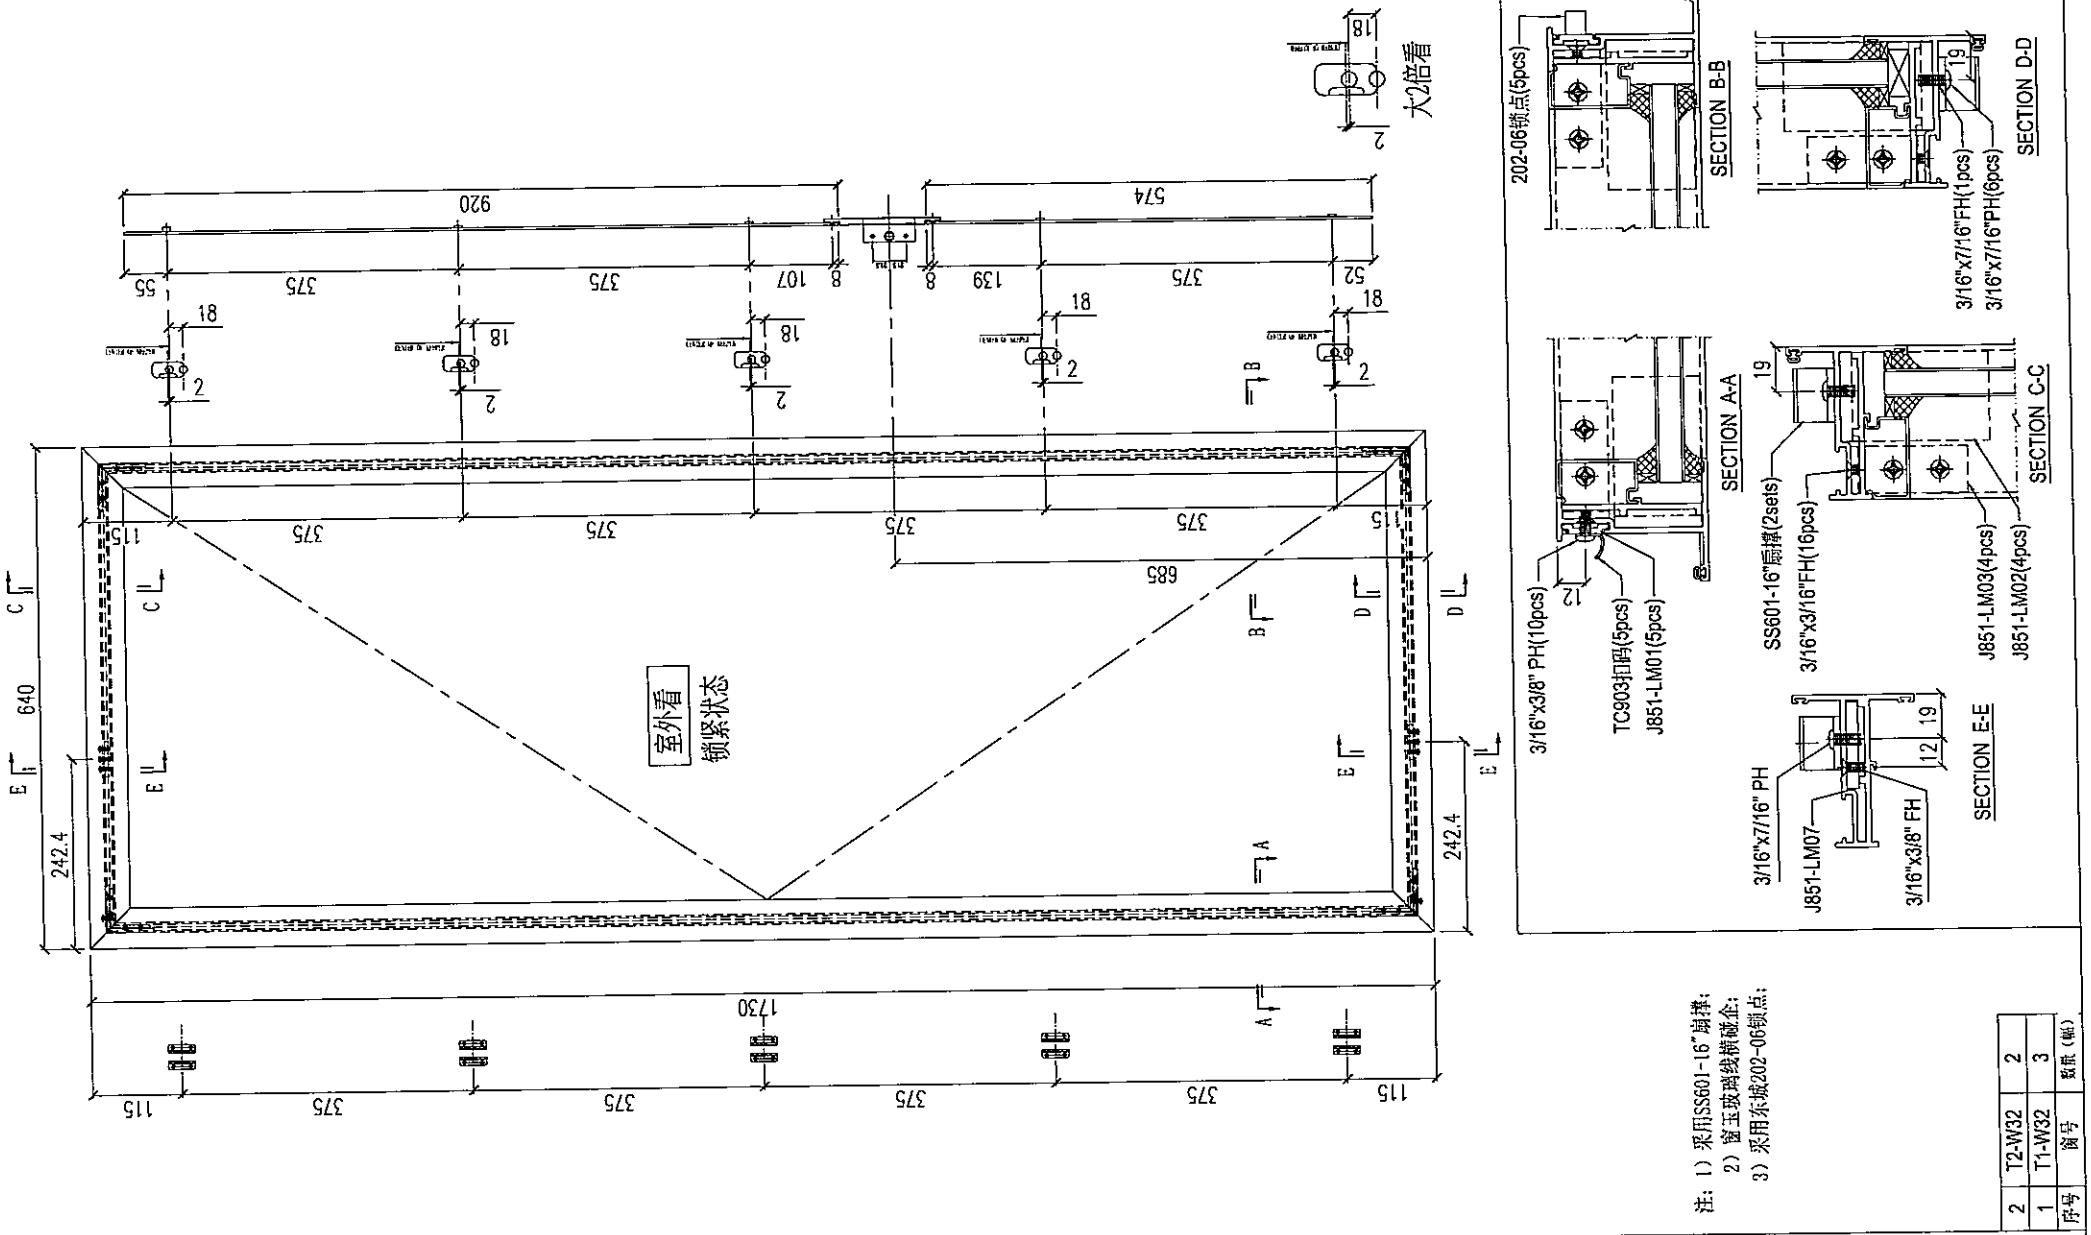

注：1）采用SS601-16"扇撑；
2）窗玉玻璃线横破企；
3）采用东城202-06锁点；

序号	窗号	数量（樘）
1	T1-W32	3
2	T2-W32	2

Remarks:		Checked: –	Description: 窗玉组装图	QTY: –	Delivery to	Rev.	Date	Amendments
Project Name: 青衣190	Project No. J851	Date: –	Material: –	Tolerance: ±0.5	Factory			
Shop Drawing No. PRE-CAST ALUM. WINDOW & LOUVRE	Rev. –	Drawn: W.E.X	Finish: –	Projection:	Site	Assembly No. J851-SH04L		Rev. –
		Date: 15-02-2020						

MIDI Aluminium Fabricator Ltd.

FABRICATION DRAWING

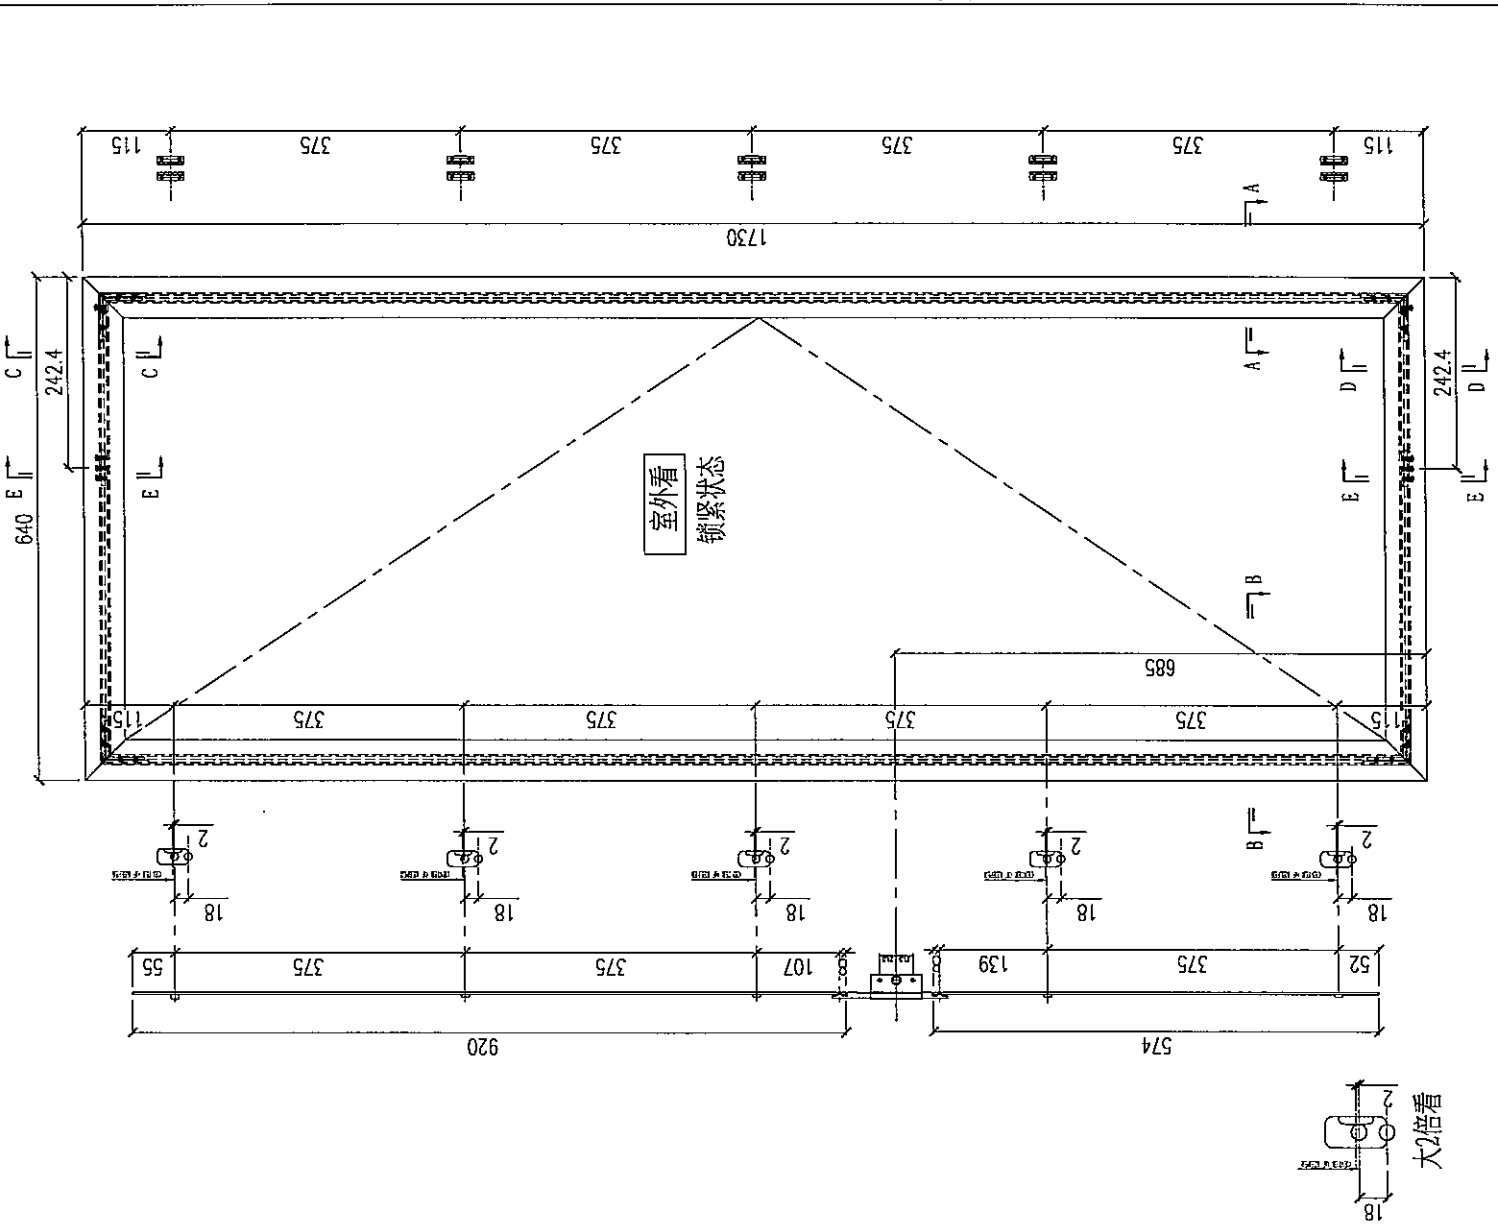

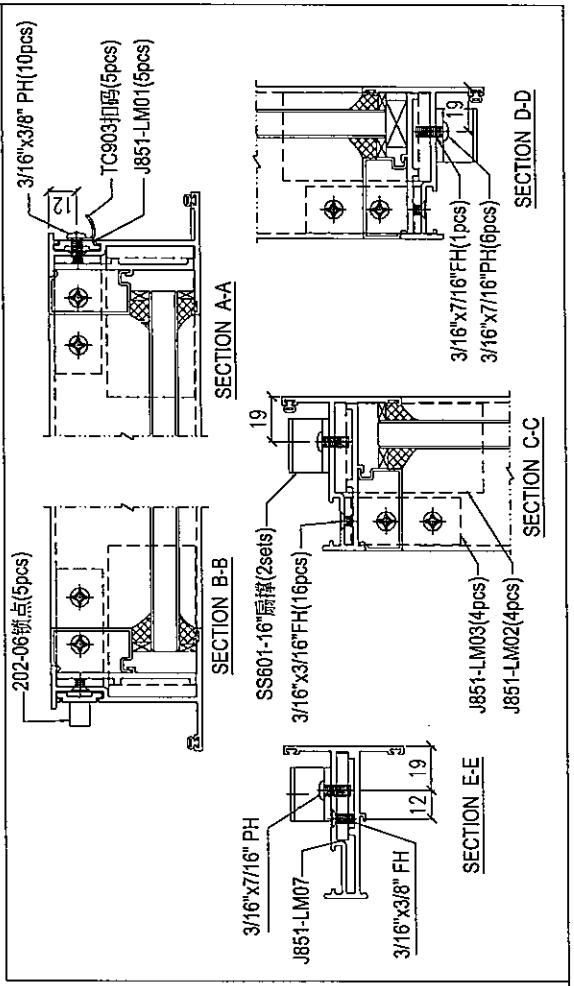

注：1）采用SS601-16"扇撑；
2）窗玉玻璃线被碰企；
3）采用东城202-06锁点；

序号	窗号	数量（樘）
2	T2-W32R	3
1	T1-W32R	3

Remarks:		Checked: –	Description: 窗玉组装图	QTY: –	Delivery to	Rev.	Date	Amendments
Project Name: 青衣190	Project No. J851	Date: –	Material: –	Tolerance: ±0.5	Factory			
Shop Drawing No. PRE-CAST ALUM. WINDOW & LOUVRE	Rev. –	Drawn: W.E.X Date: 15-02-2020	Finish: –	Projection:	Site	Assembly No. J851-SH04R		Rev. –

MIDI Aluminium Fabricator Ltd.

FABRICATION DRAWING

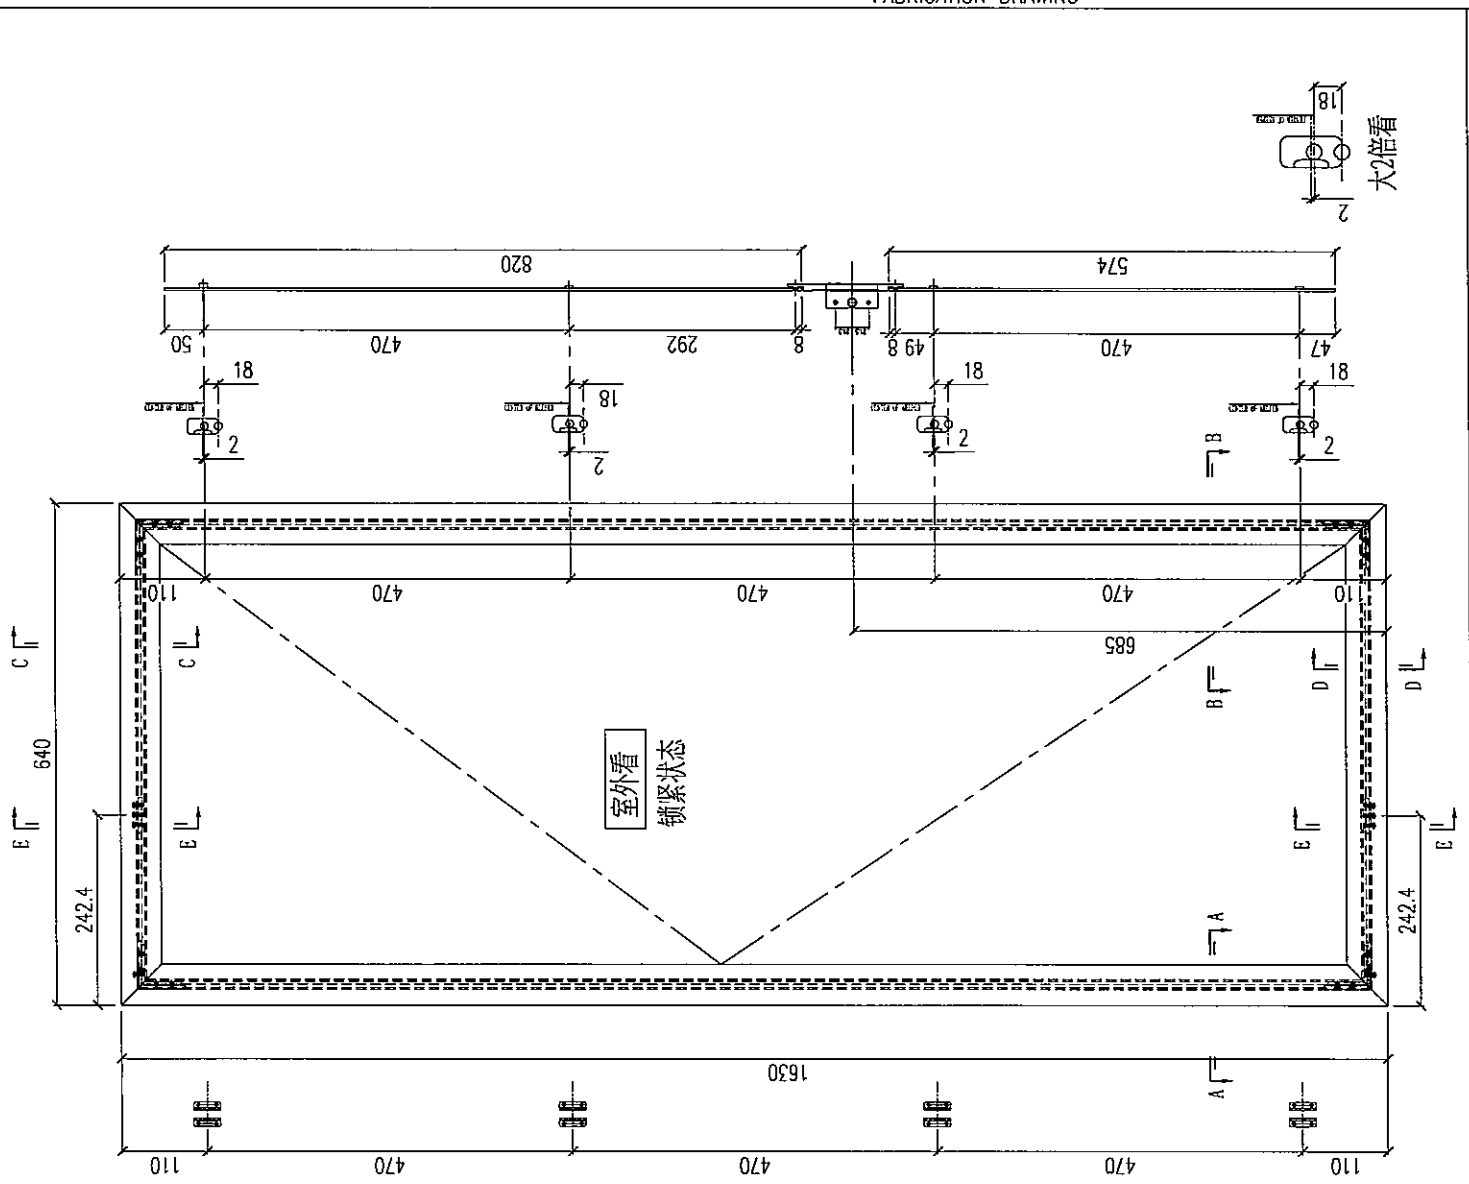

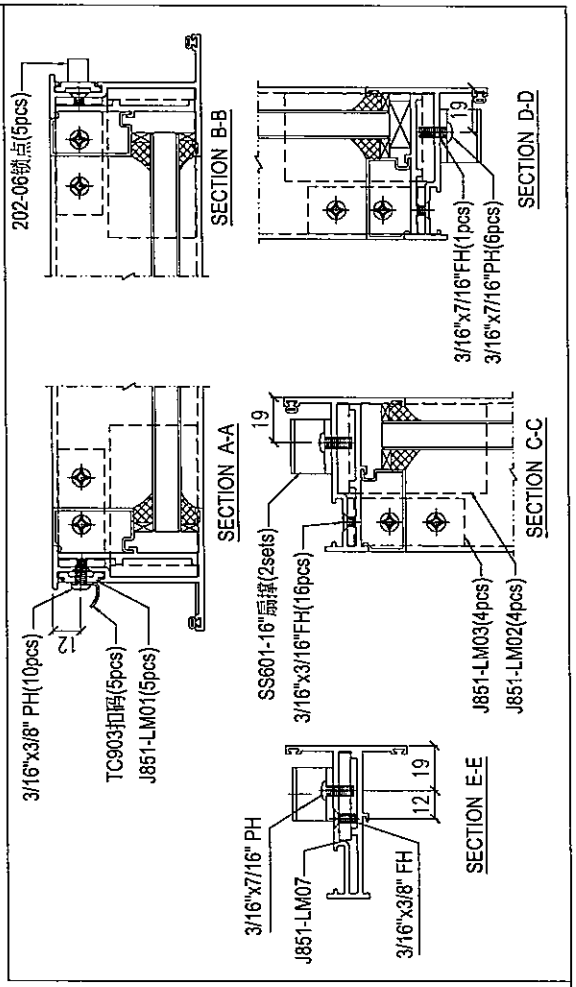

注：1）采用SS601-16"扇撑；
2）窗玉玻璃线横碰企；
3）采用东城202-06锁点；

序号	窗号	数量（樘）
1	T1-W44	1

Remarks:		Checked: –	Description: 窗玉组装图	QTY: –	Delivery to	Rev.	Date	Amendments
Project Name: 青衣190	Project No. J851	Date: –	Material: –	Tolerance: ±0.5	Factory			
Shop Drawing No. PRE-CAST ALUM. WINDOW & LOUVRE	Rev. –	Drawn: W.E.X	Finish: –	Projection:	Site	Assembly No. J851-SH05L		Rev. –
		Date: 15-02-2020						

MIDI Aluminium Fabricator Ltd.

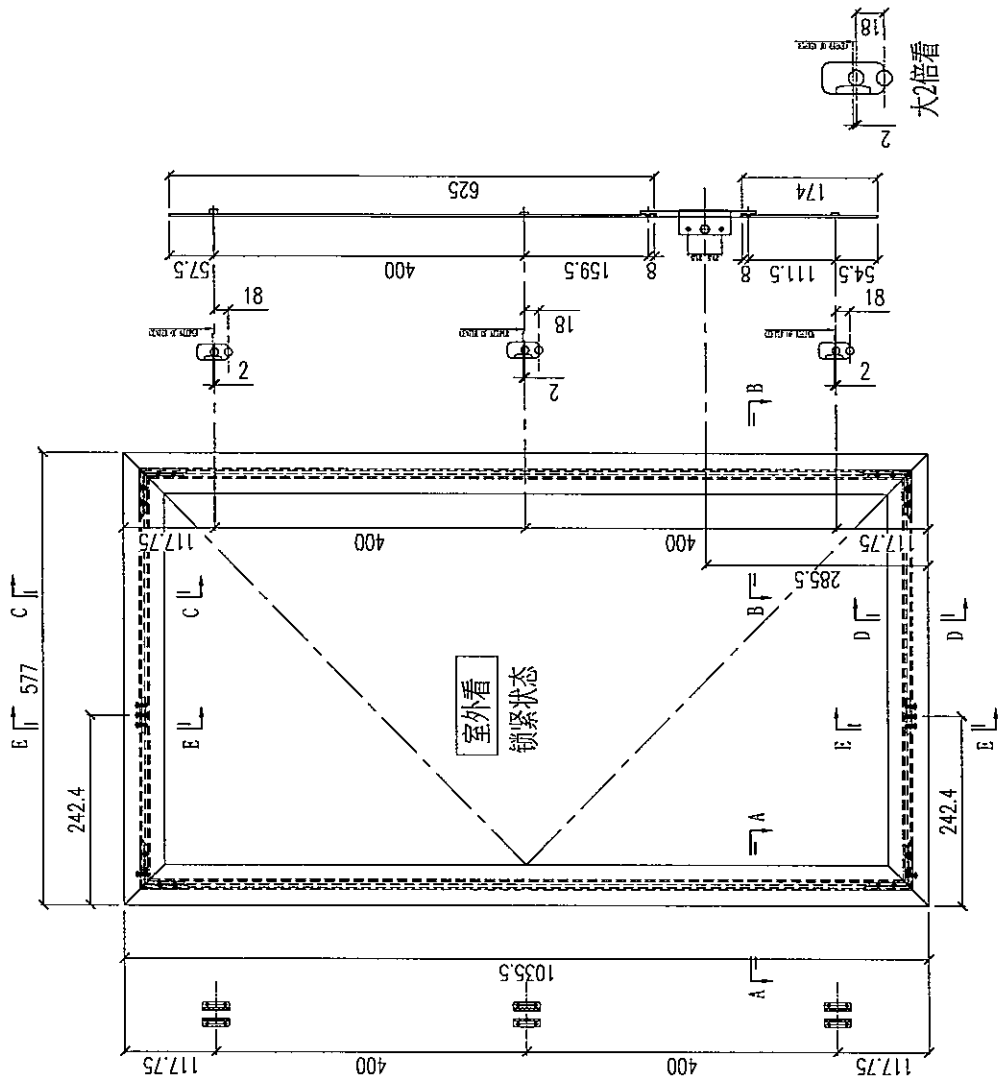

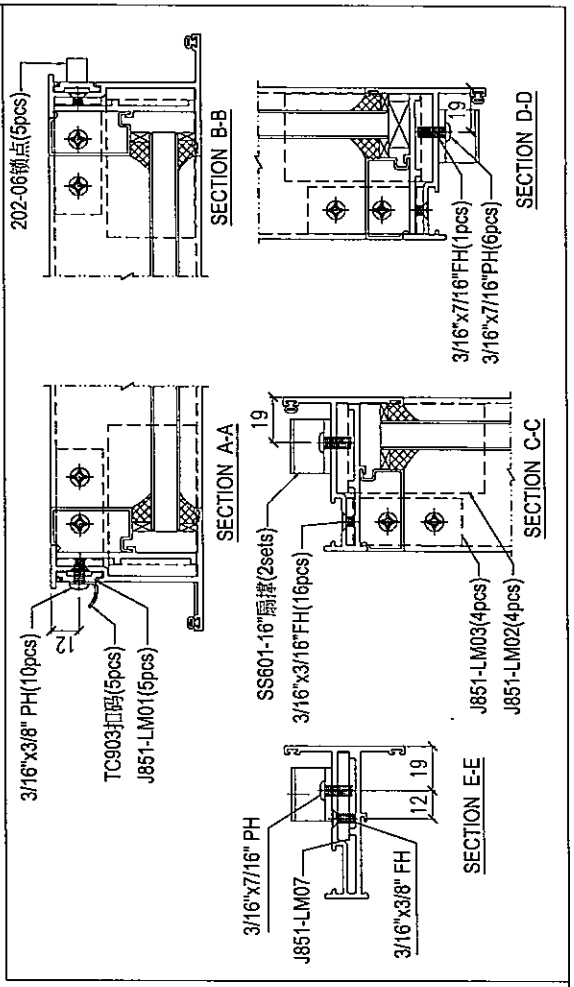

注：1）采用SS601-16"扇撑；
2）窗玉玻璃线横碰企；
3）采用东城202-06锁点；

序号	窗号	数值（桶）
2	T2-W15	54
1	T1-W15	26

Remarks:		Checked: –	Description: 窗玉组装图	QTY: –	Delivery to	Rev.	Date	Amendments
Project Name: 青衣190	Project No. J851	Date: –	Material: –	Tolerance: ±0.5	Factory			
Shop Drawing No. PRE-CAST ALUM. WINDOW & LOUVRE	Rev. –	Drawn: W.E.X	Finish: –	Projection:	Site	Assembly No. J851-SH06L		Rev. –
		Date: 15-02-2020						

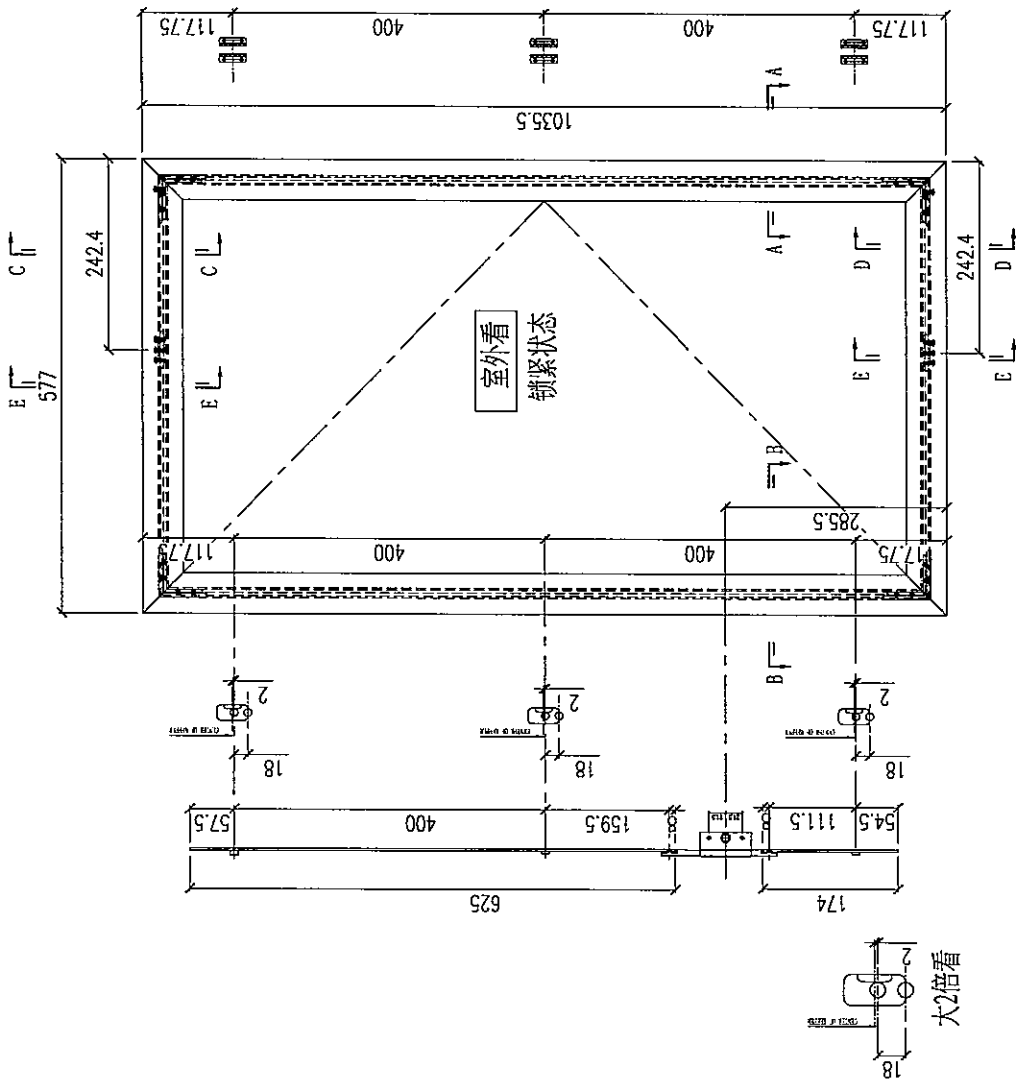

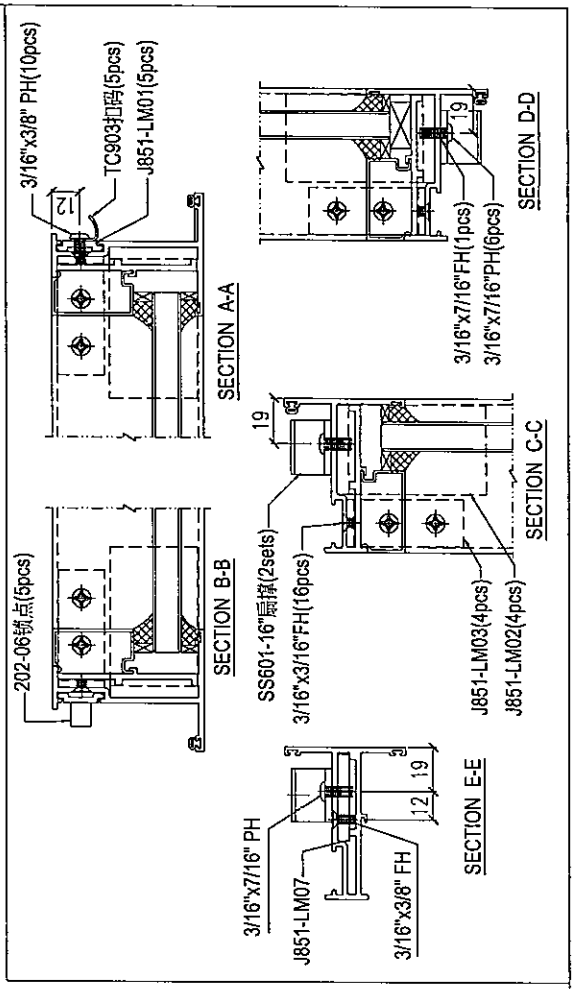

注：1）采用SS601-16"扁撑；
2）窗玉玻璃线槽碰金；
3）采用东城202-06锁点；

序号	窗号	数量（樘）
1	T1-W15	52
2	T2-W15	27

Remarks:		Checked: –	Description: 窗玉组装图	QTY: –	Delivery to	Rev.	Date	Amendments
Project Name: 青衣190	Project No. J851	Date: –	Material: –	Tolerance: ±0.5	Factory			
Shop Drawing No. PRE-CAST ALUM. WINDOW & LOUVRE	Rev. –	Drawn: W.E.X	Finish: –	Projection:	Site	Assembly No. J851-SH06R		Rev. –
		Date: 15-02-2020						

FABRICATION DRAWING

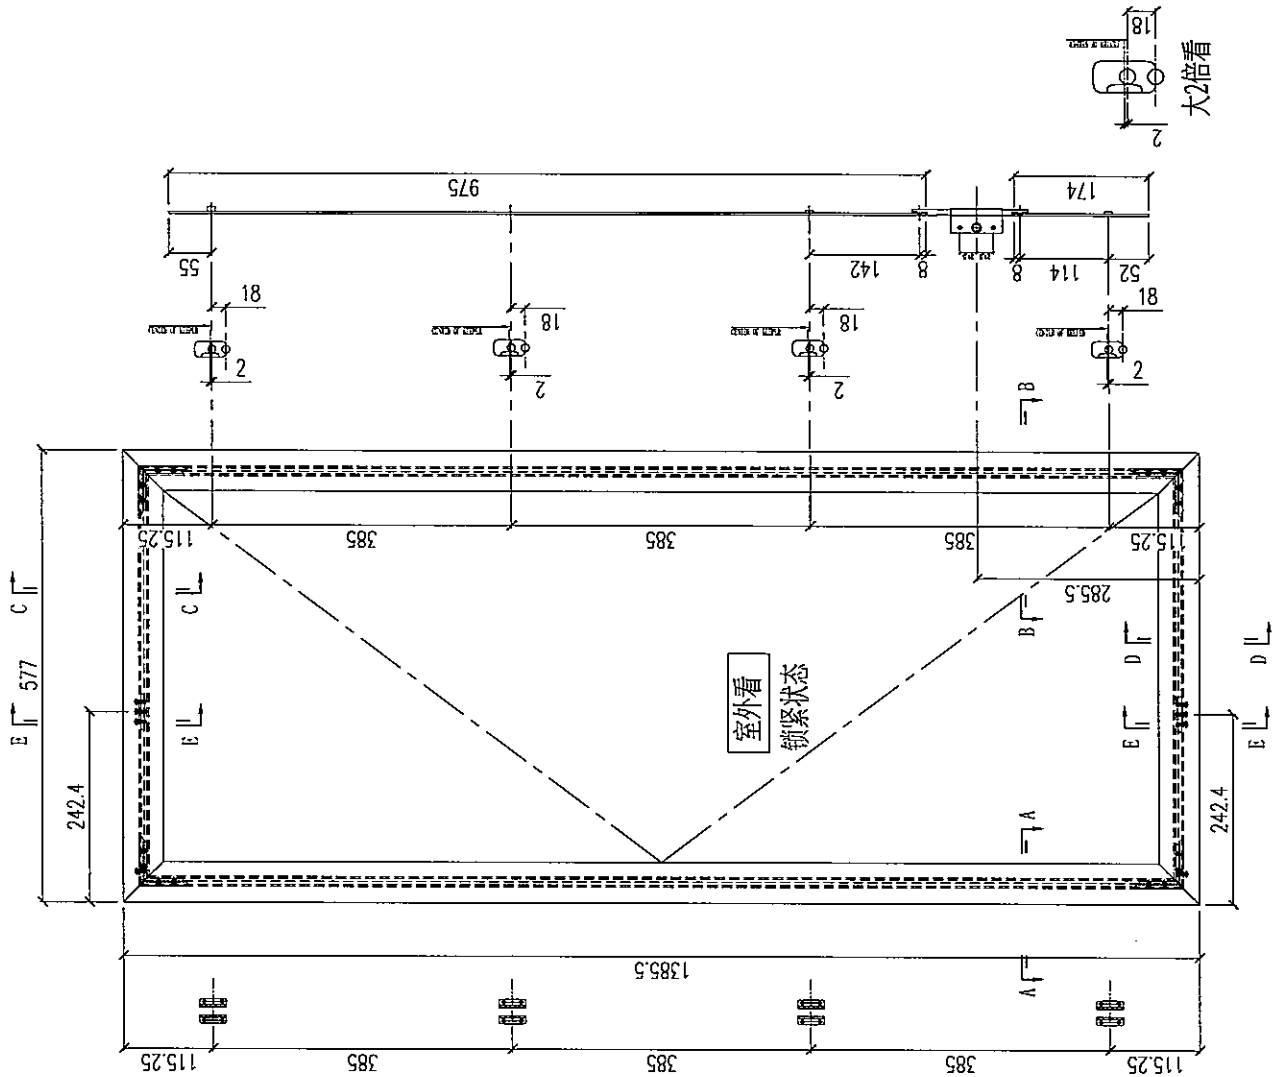

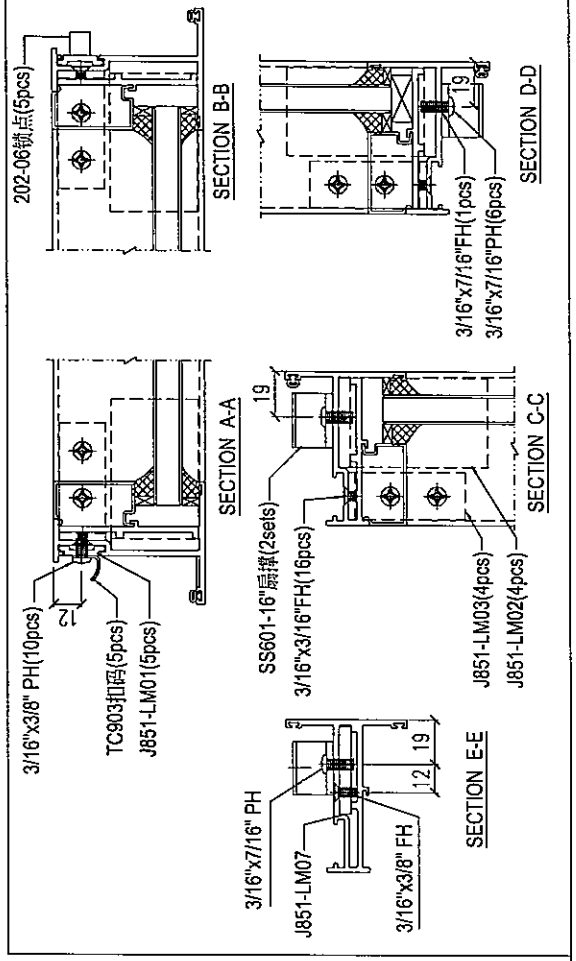

注：1）采用SS601-16"扇撑；
2）窗玉玻璃线槽做企；
3）采用东城202-06锁点；

序号	窗号	数值（樘）
1	T1-W45	2
2	T2-W45	4

Remarks:		Checked: –	Description: 窗玉组装图	QTY: –	Delivery to	Rev.	Date	Amendments
Project Name: 青衣190	Project No. J851	Date: –	Material: –	Tolerance: ±0.5	Factory			
Shop Drawing No. PRE-CAST ALUM. WINDOW & LOUVRE	Rev. –	Drawn: W.E.X	Finish: –	Projection:	Site	Assembly No. J851-SH07L		Rev. –
		Date: 15-02-2020						

MIDI Aluminium Fabricator Ltd.

FABRICATION DRAWING

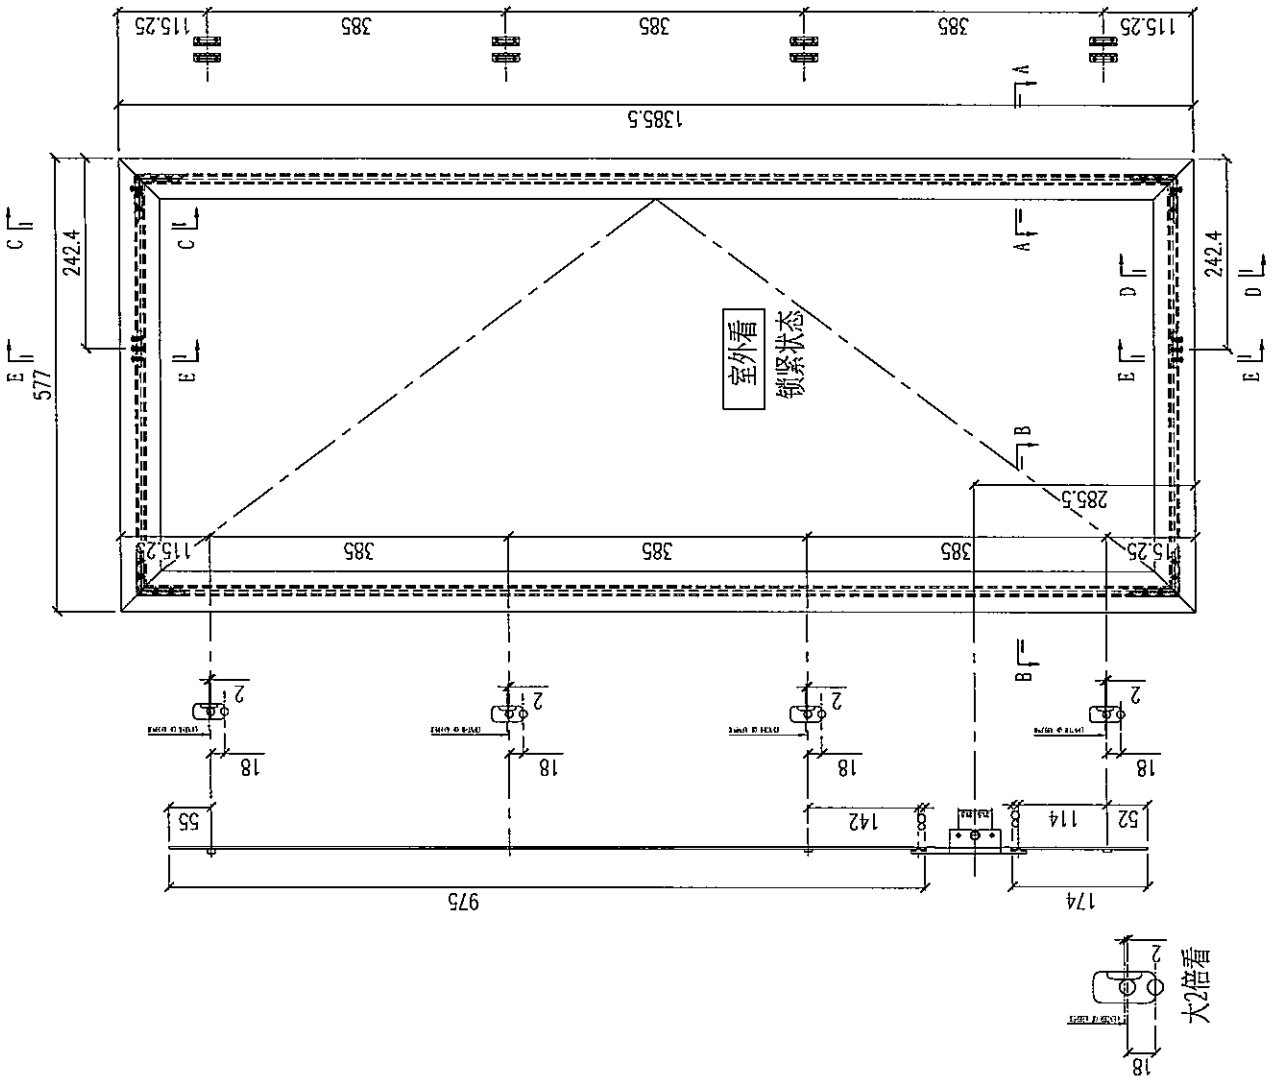

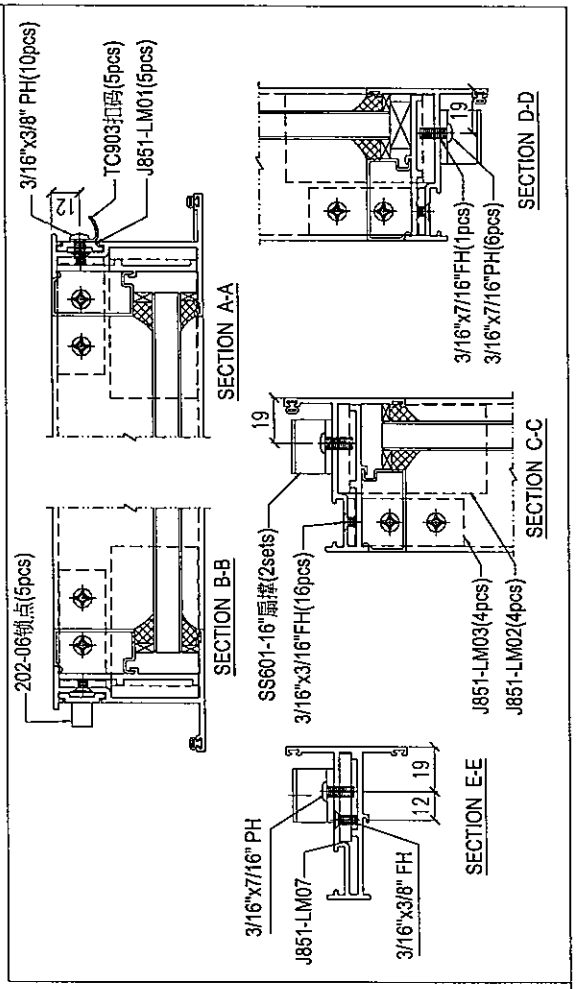

注：1）采用SS601-16"扇撑；
2）窗玉玻璃线模碰企；
3）采用东城202-06锁点；

序号	窗号	数量（樘）
1	T1-W45	4
2	T2-W45	2

Remarks:		Checked: –	Description: 窗玉组装图	QTY: –	Delivery to	Rev.	Date	Amendments
Project Name: 青衣190	Project No. J851	Date: –	Material: –	Tolerance: ±0.5	Factory			
		Drawn: W.E.X						
Shop Drawing No. PRE-CAST ALUM. WINDOW & LOUVRE	Rev. –	Date: 15-02-2020	Finish: –	Projection:	Site	Assembly No. J851-SH07R		Rev. –

MIDI Aluminium Fabricator Ltd.

FABRICATION DRAWING

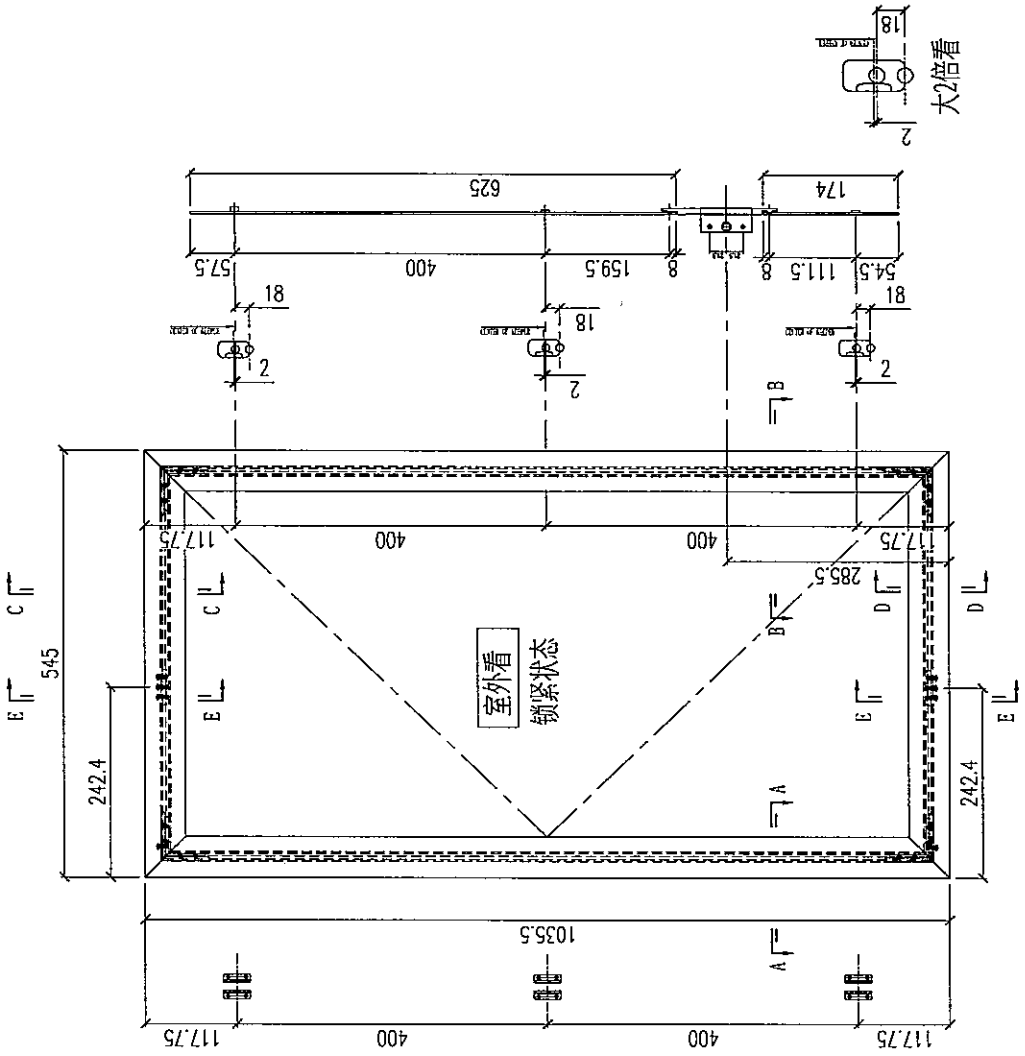

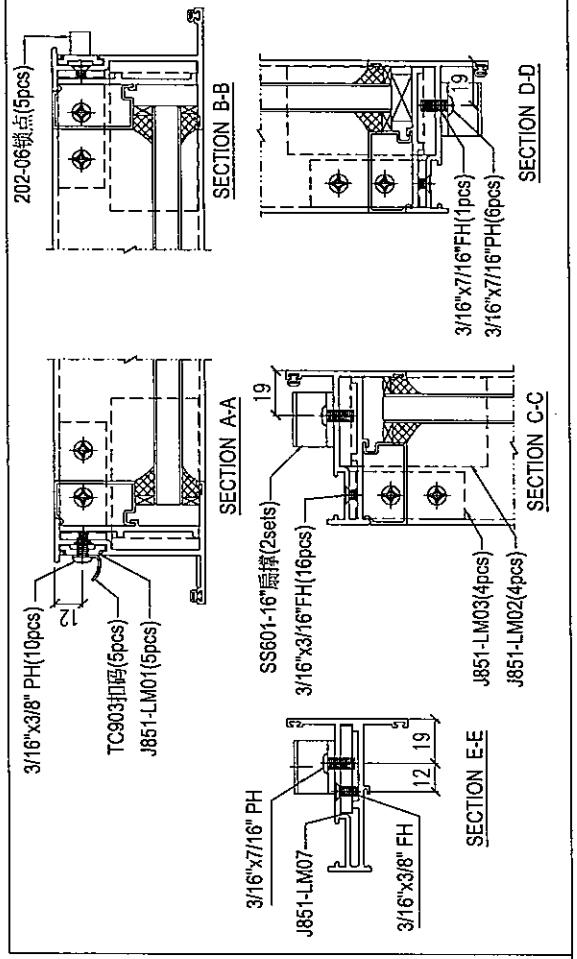

注：1）采用SS601-14"崩撑；
2）窗玉玻璃线横碰企；
3）采用东城202-06锁点；

序号	窗号	数值（幅）
2	T2-W16	54
1	T1-W16	54

Remarks:		Checked: –	Description: 窗玉组装图	QTY: –	Delivery to	Rev.	Date / Amendments
Project Name: 青衣190	Project No. J851	Date: –	Material: –	Tolerance: ±0.5	Factory		
Shop Drawing No. PRE-CAST ALUM. WINDOW & LOUVRE	Rev. –	Drawn: W.E.X	Finish: –	Projection:	Site	Assembly No. J851-SH08L	Rev. –
		Date: 15-02-2020					

MIDI Aluminium Fabricator Ltd.

FABRICATION DRAWING

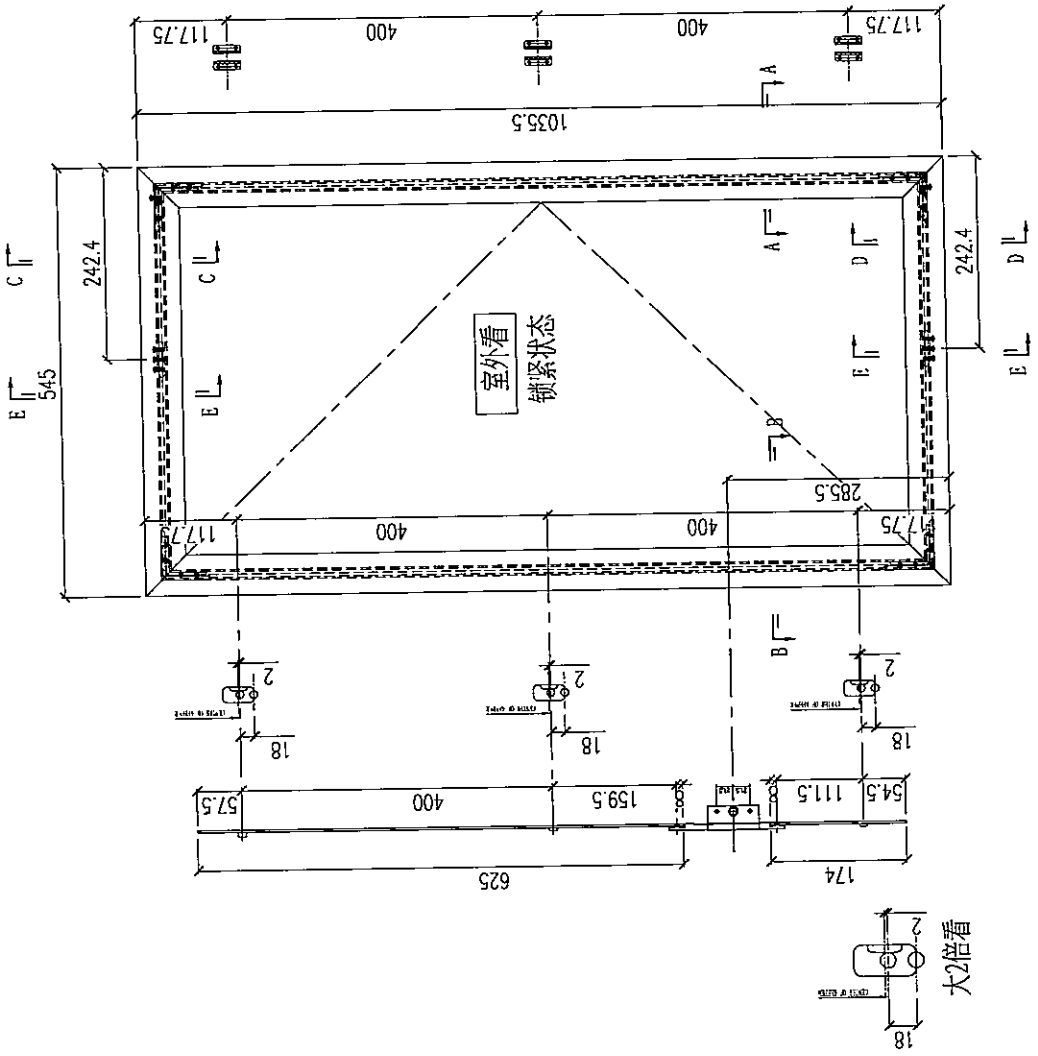

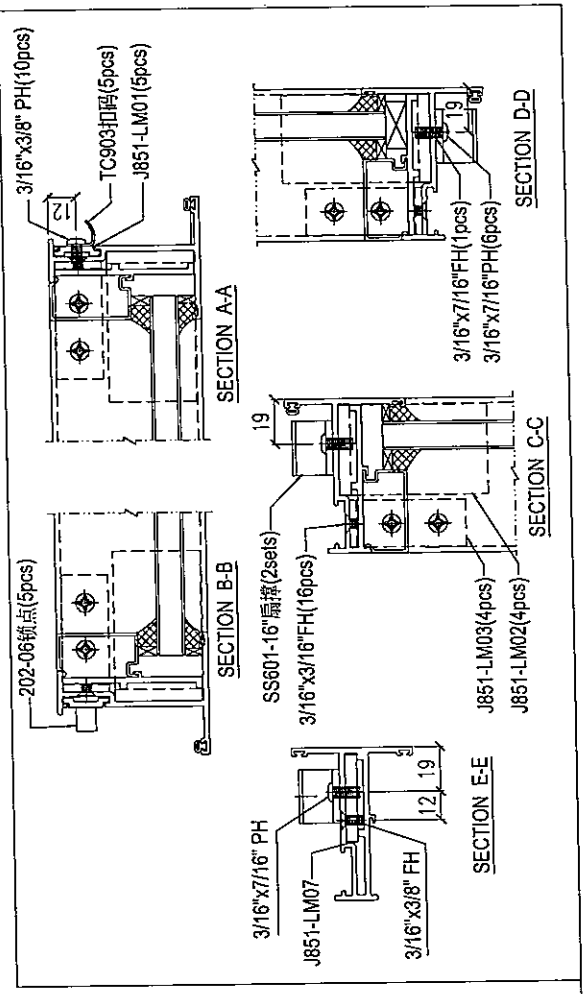

注：1）采用SS601-14"扇撑；
2）窗玉玻璃线横截企；
3）采用东坡202-06锁点；

序号	窗号	数量（樘）
2	T2-W16	54
1	T1-W16	54

Remarks:		Checked: –	Description: 窗玉组装图	QTY: –	Delivery to	Rev.	Date	Amendments
Project Name: 青衣190	Project No. J851	Date: –	Material: –	Tolerance: ±0.5	Factory			
Shop Drawing No. PRE-CAST ALUM. WINDOW & LOUVRE	Rev. –	Drawn: W.E.X Date: 15-02-2020	Finish: –	Projection:	Site	Assembly No. J851-SH08R		Rev. –

MIDI Aluminium Fabricator Ltd.

FABRICATION DRAWING

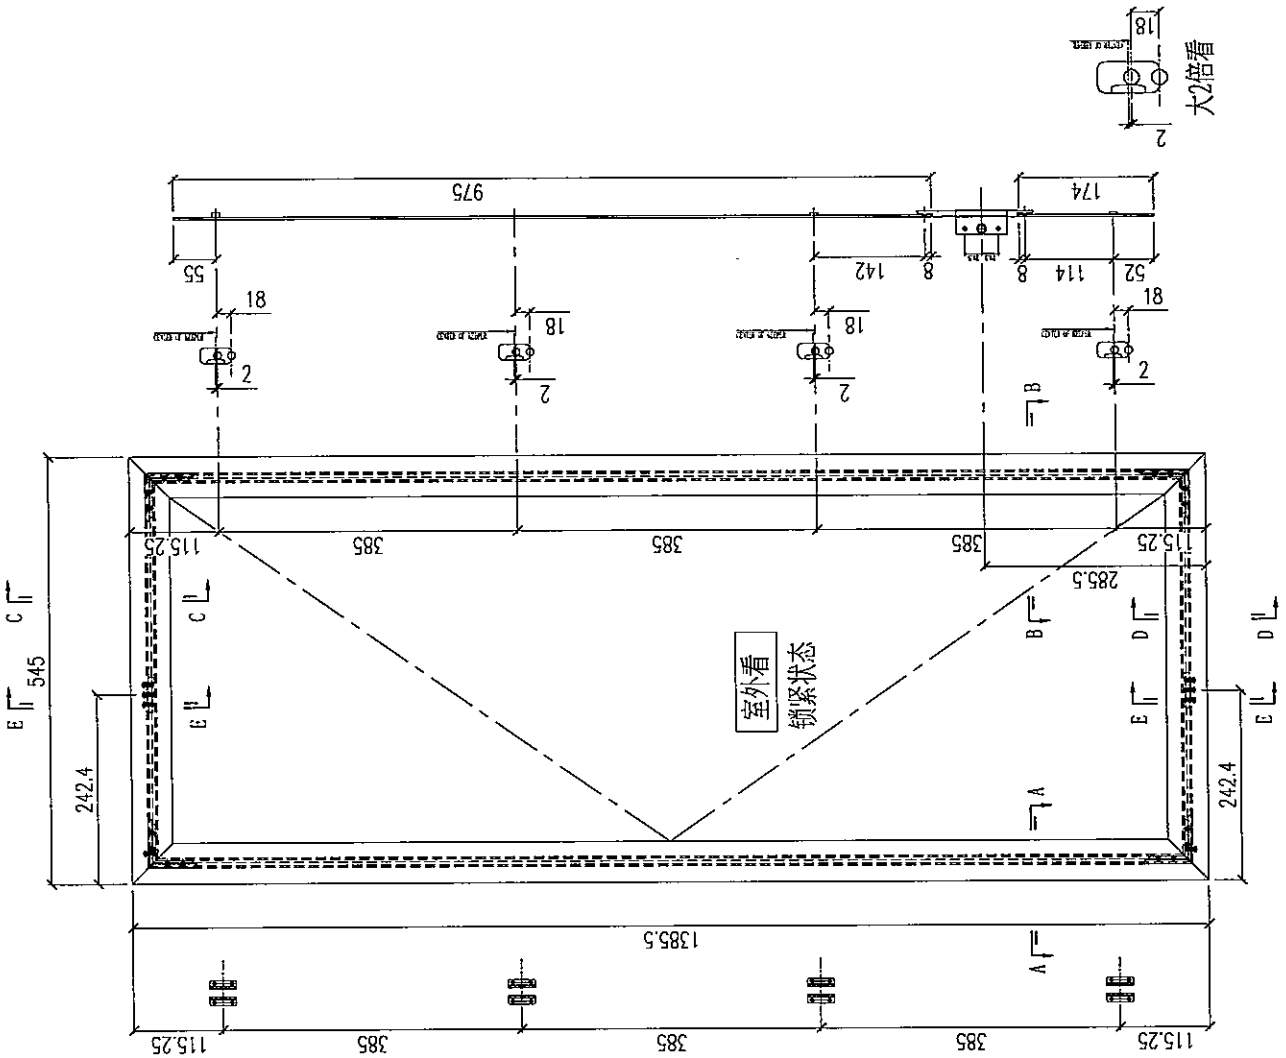

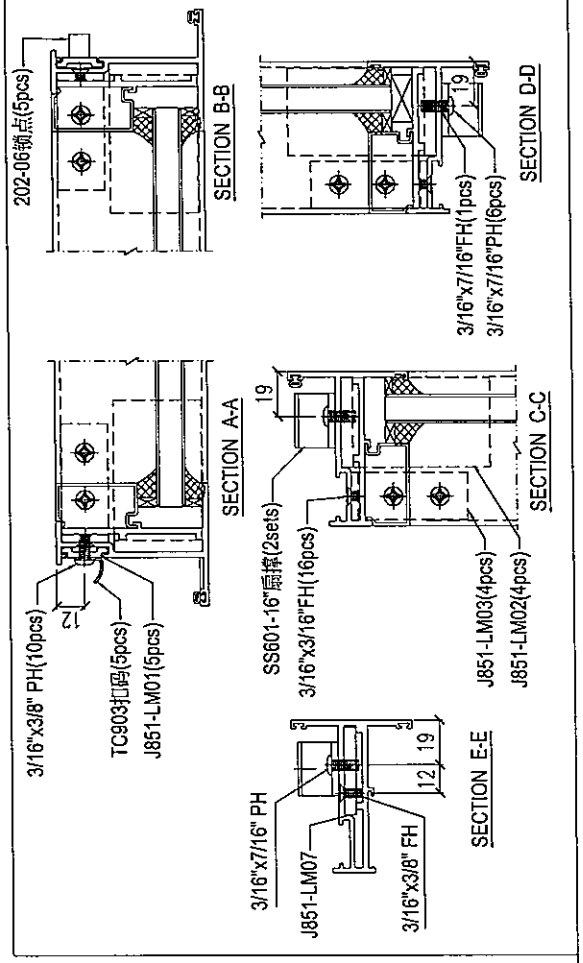

注：1）采用SS601-14"扁撑；
2）窗玉玻璃线横截企；
3）采用东城202-06锁点；

序号	窗号	数量（樘）
2	T2-W46	4
1	T1-W46	4

Remarks:		Checked: –	Description: 窗玉组装图	QTY: –	Delivery to	Rev.	Date	Amendments
Project Name: 青衣190	Project No. J851	Date: –	Material: –	Tolerance: ±0.5	Factory			
		Drawn: W.E.X						
Shop Drawing No. PRE-CAST ALUM. WINDOW & LOUVRE	Rev. –	Date: 15-02-2020	Finish: –	Projection:	Site	Assembly No. J851-SH09L		Rev. –

MIDI Aluminium Fabricator Ltd.

FABRICATION DRAWING

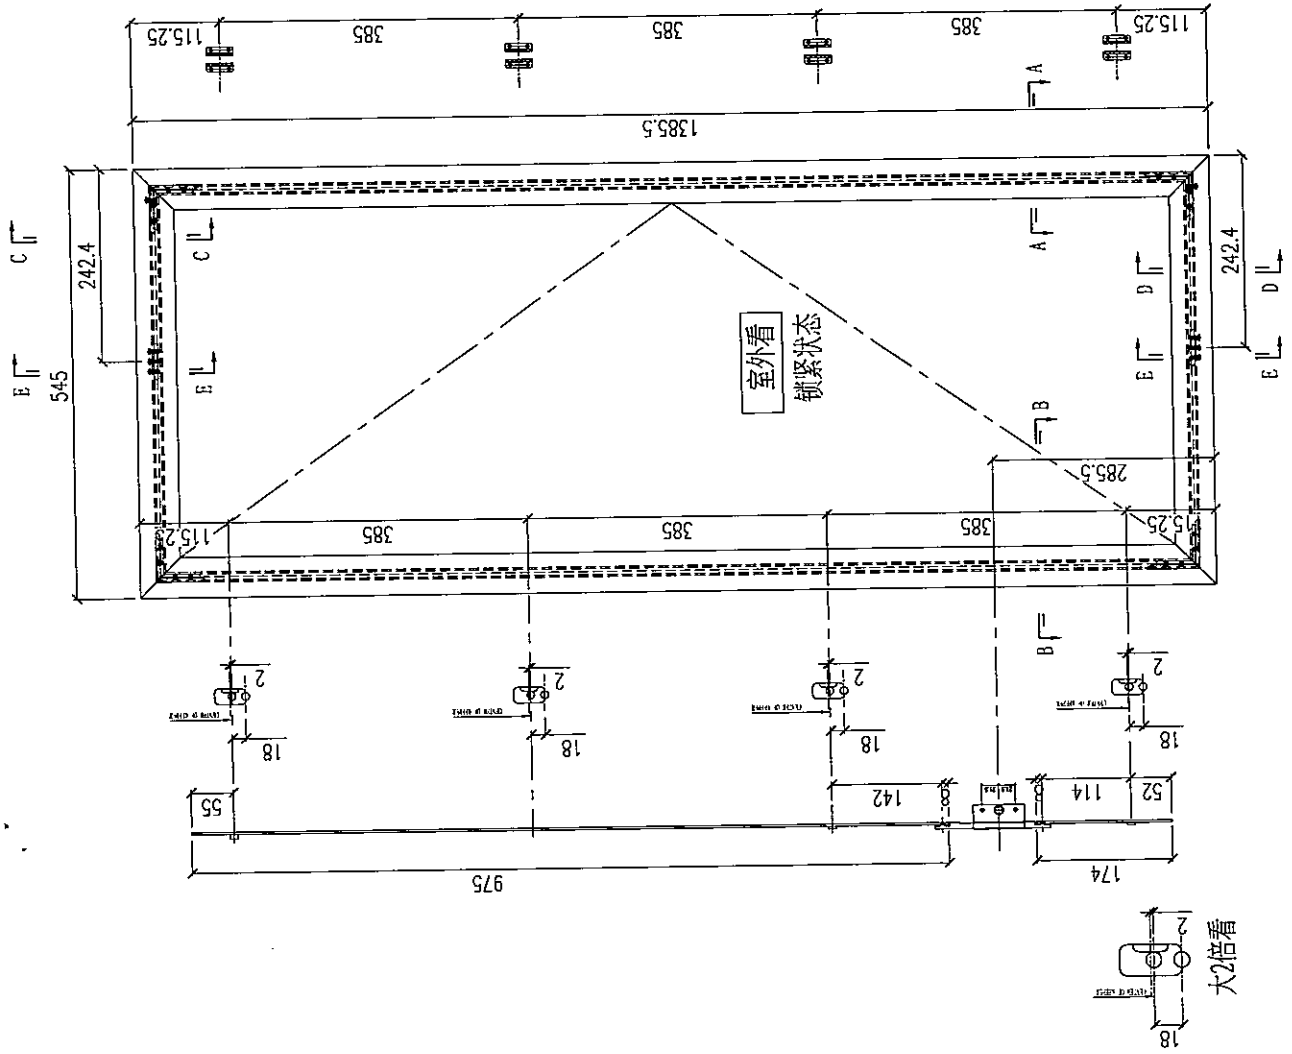

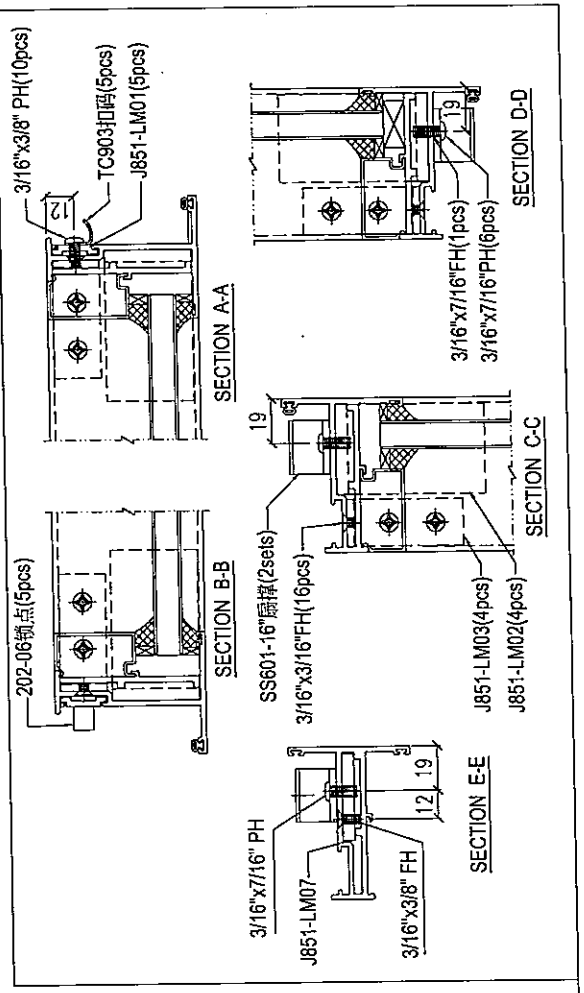

注：1）采用SS601-14"隔撑；
2）窗玉玻璃线横械企；
3）采用东城202-06锁点；

序号	型号	数量（樘）
2	T2-W46	4
1	T1-W46	4

Remarks:		Checked: –	Description: 窗玉组装图	QTY: –	Delivery to	Rev.	Date	Amendments
Project Name: 青衣190	Project No. J851	Date: –	Material: –	Tolerance: ±0.5	Factory			
Shop Drawing No. PRE-CAST ALUM. WINDOW & LOUVRE	Rev. –	Drawn: W.E.X	Finish: –	Projection:	Site	Assembly No. J851-SH09R		Rev. –
		Date: 15-02-2020						

MIDI Aluminium Fabricator Ltd.

FABRICATION DRAWING

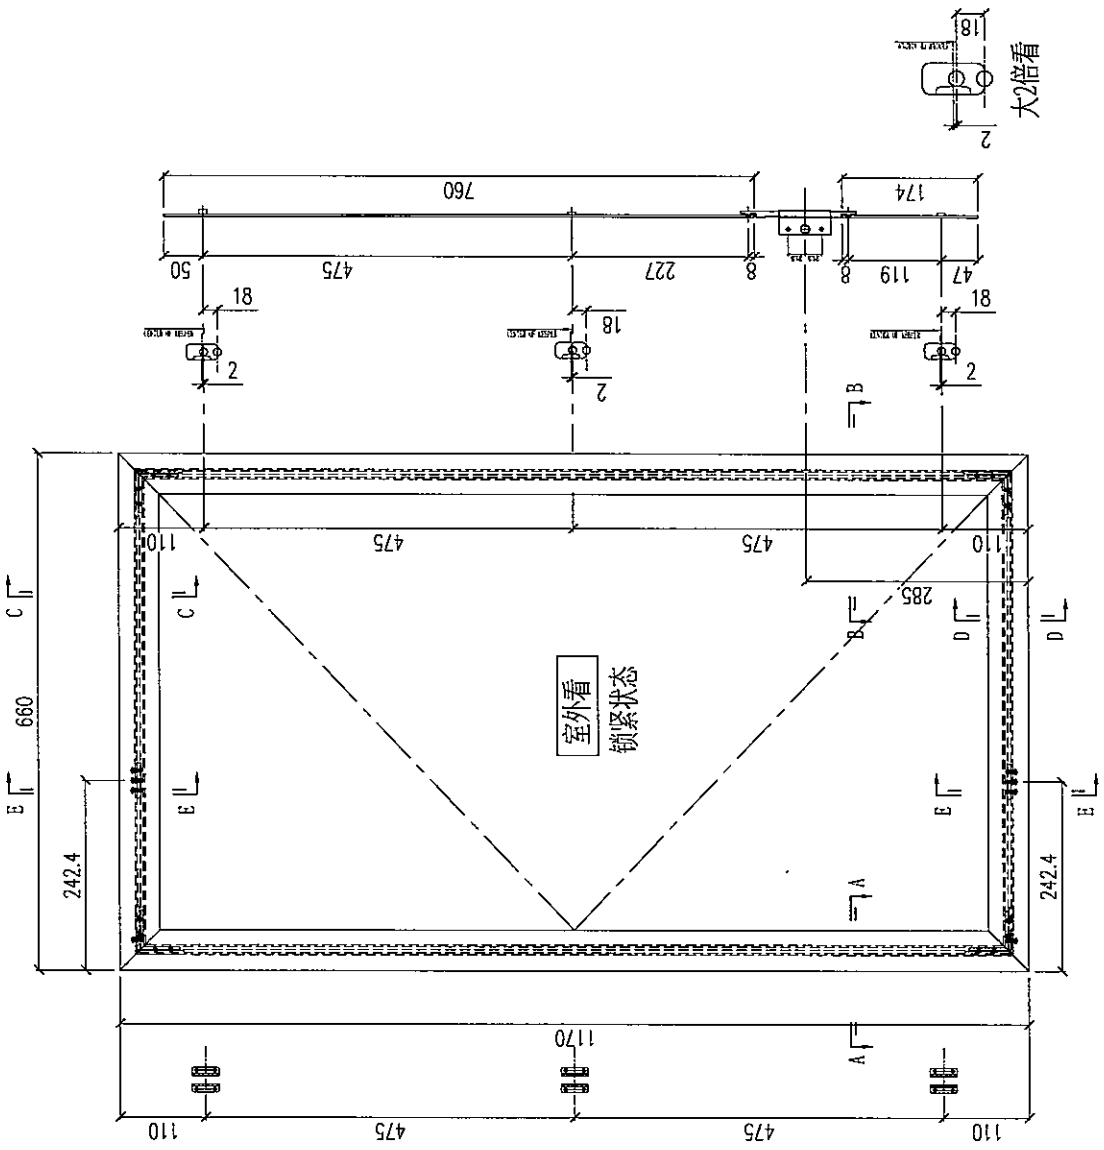

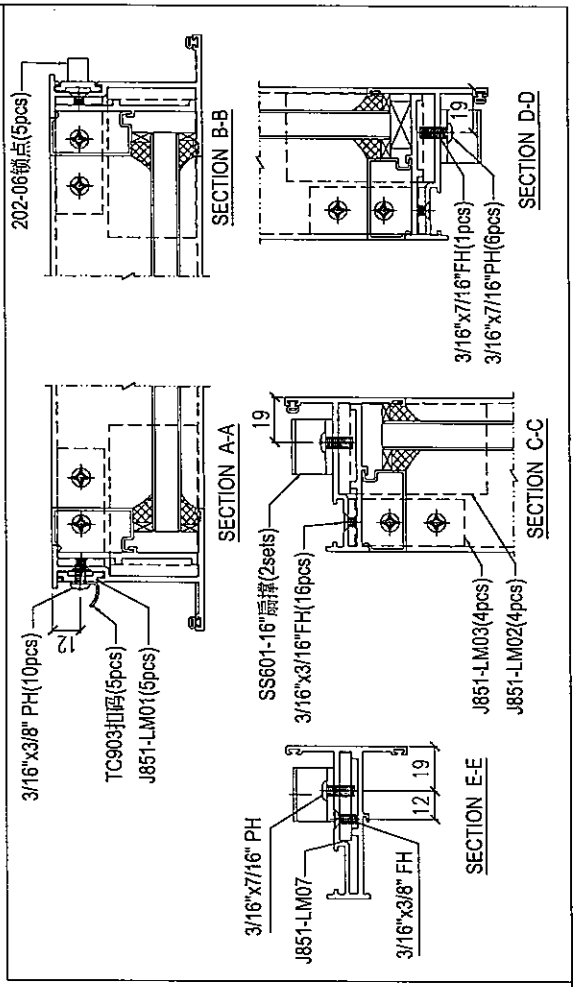

注：1）采用SS601-16"扇撑；
2）窗玉玻璃线横碰企；
3）采用东坡202-06锁点；

序号	窗号	数量（樘）
4	T2-W40R	2
3	T2-W52	2
2	T2-W22	27
1	T2-W10R	54

Remarks:		Checked: –	Description: 窗玉组装图		QTY: –	Delivery to: Factory / Site	Rev.	Date	Amendments
Project Name: 青衣190	Project No. J851	Date: –	Material: –		Tolerance: ±0.5				
Shop Drawing No. PRE-CAST ALUM. WINDOW & LOUVRE	Rev. –	Drawn: W.E.X	Finish: –		Projection:		Assembly No. J851-SH10L		Rev. –
		Date: 15-02-2020							

MIDI Aluminium Fabricator Ltd.

FABRICATION DRAWING

Remarks:	Project Name: 青衣190						
Shop Drawing No. PRE-CAST ALUM. WINDOW & LOUVRE		Project No. J851	Rev. –	Checked: –	Date: –	Drawn: W.E.X	Date: 15-02-2020
Finish: –	Material: –	Description: 窗玉组装图					
Projection:	Tolerance: ±0.5	QTY: –					
Site	Factory	Delivery to	Rev.	Date	Amendments		
Assembly No. J851-SH10R							
MDI Aluminium Fabricator Ltd.				Rev. –			

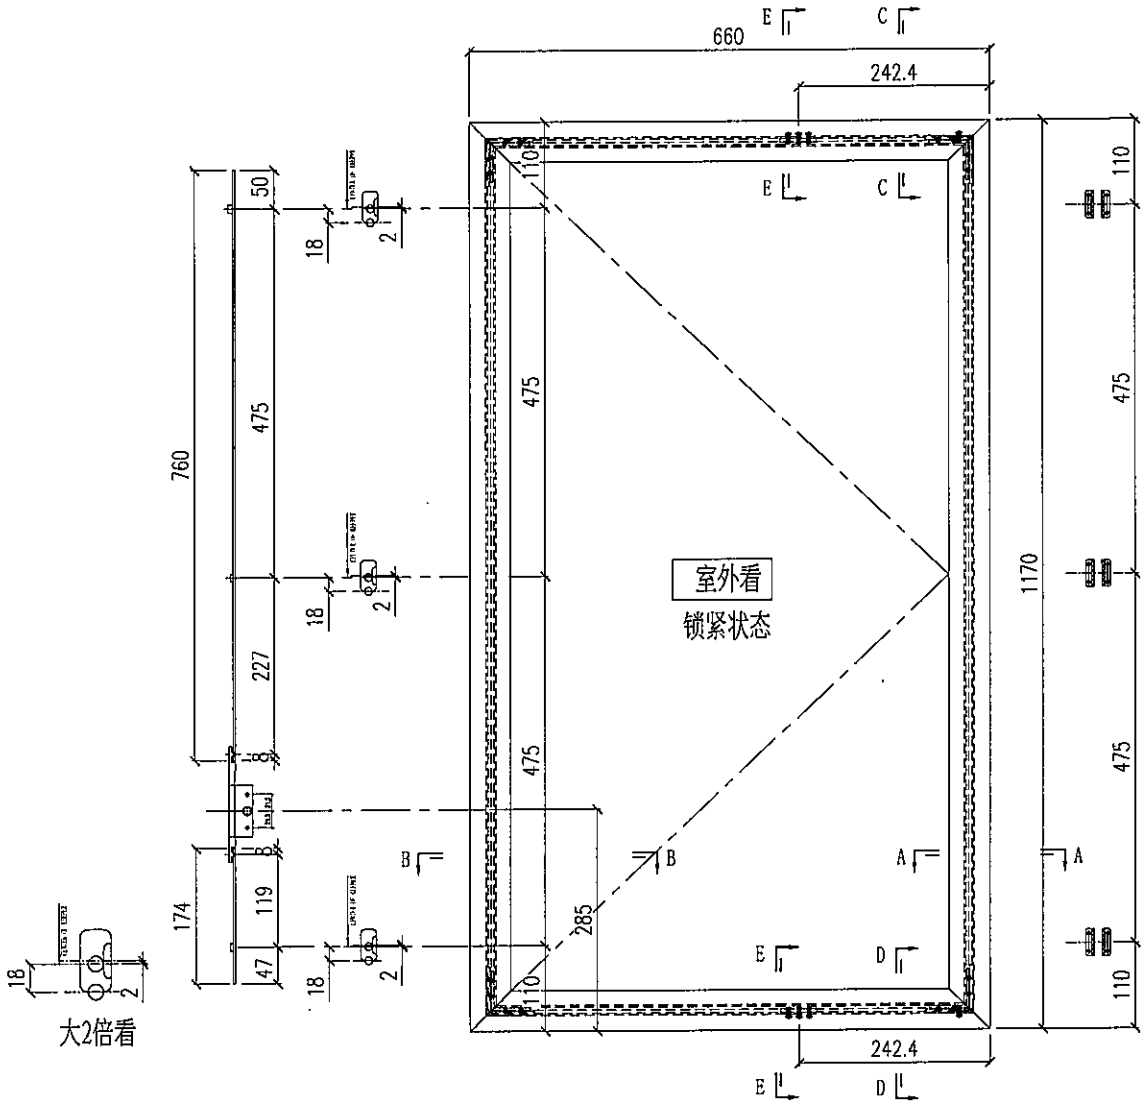

注：1）采用SS601-16"扇撑；
2）窗玉玻璃线横碰企；
3）采用东城202-06锁点；

序号	窗号	数量（幅）
7	T2-W63	2
6	T2-W52R	2
5	T2-W40	1
4	T2-W22R	27
3	T2-W10	27
2	T1-W40A	1
1	T1-W10A	26

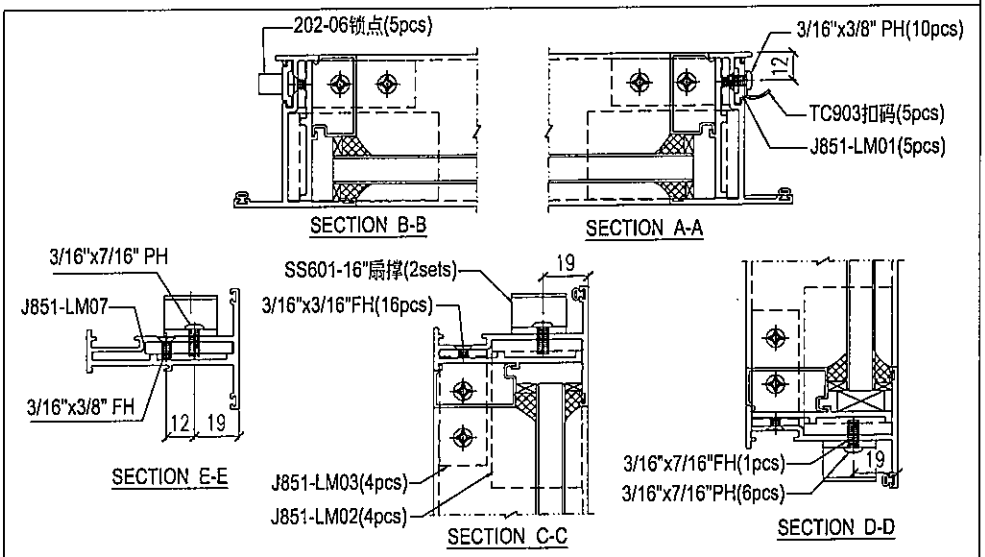

FABRICATION DRAWING

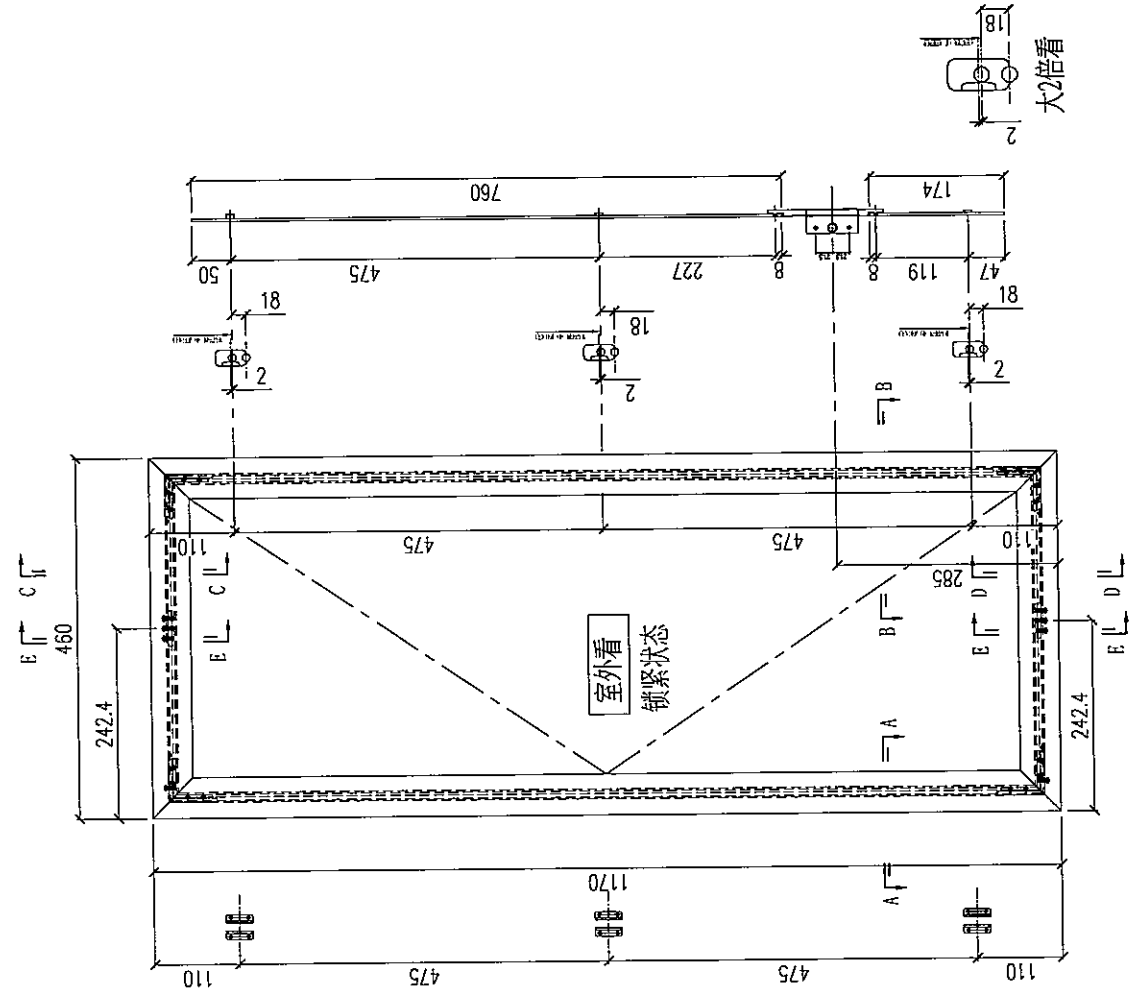

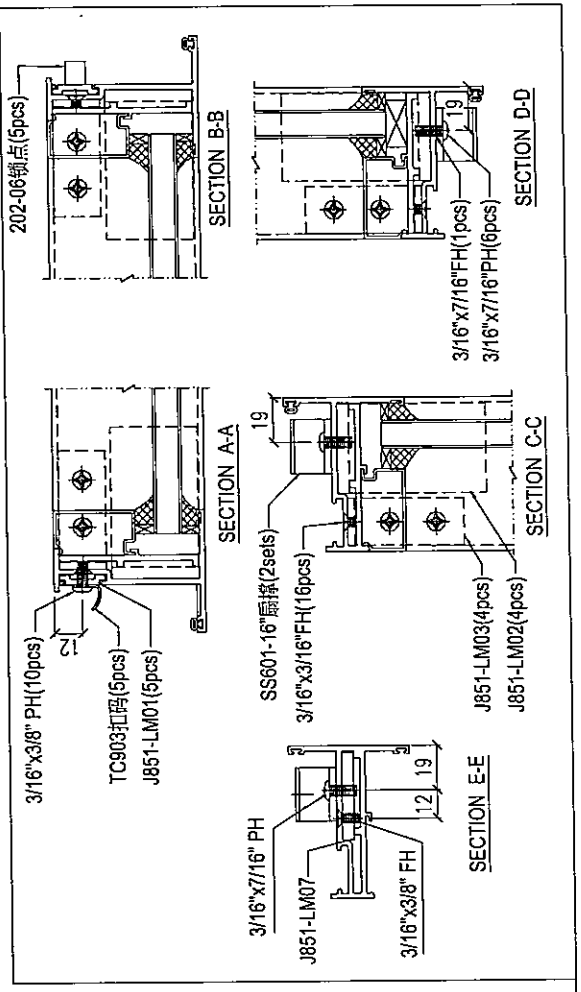

注：1）采用SS601-14"扇撑；
2）窗玉玻璃线槽硅全；
3）采用东城202-06锁点；

序号	窗号	数量（樘）
1	T2-W38	1

Remarks:		Checked: –	Description: 窗玉组装图	QTY: –	Delivery to	Rev.	Date	Amendments	
Project Name: 青衣190	Project No. J851	Date: –	Material: –	Tolerance: ±0.5	Factory				
Shop Drawing No. PRE-CAST ALUM. WINDOW & LOUVRE	Rev. –	Drawn: W.E.X	Finish: –	Projection:	Site	Assembly No. J851-SH11L			Rev. –
		Date: 15-02-2020							

MIDI Aluminium Fabricator Ltd.

FABRICATION DRAWING

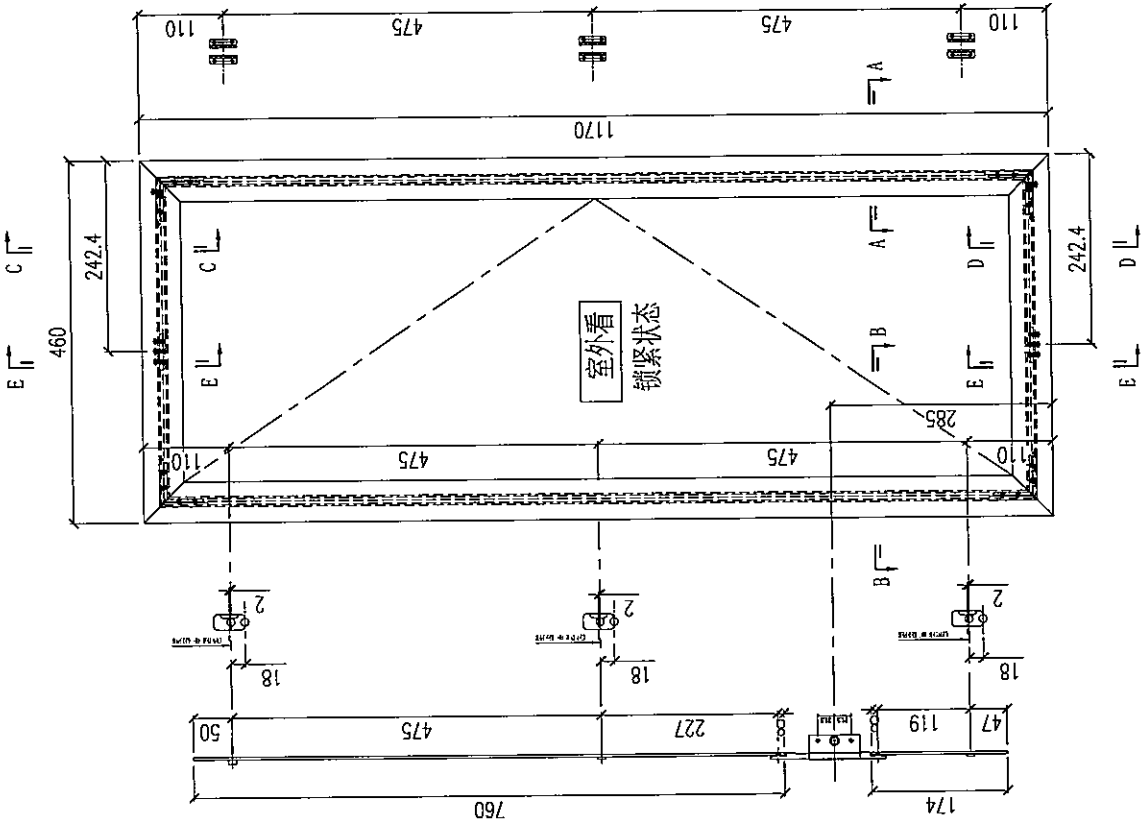

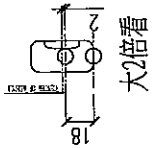

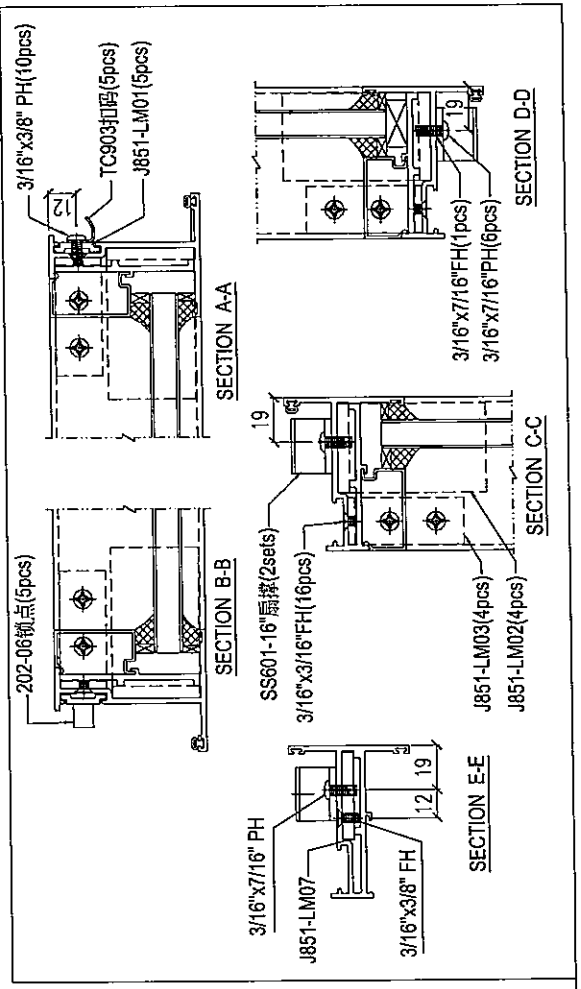

注：1）采用SS601-14"扇撑；
2）窗玉玻璃线横缝企；
3）采用东城202-06锁点；

序号	窗号	数量（幅）
3	T2-W64	2
2	T1-W64	1
1	T1-W66	1

Remarks:		Checked: –	Description: 窗玉组装图	QTY: –	Delivery to	Rev.	Date	Amendments
Project Name: 青衣190	Project No. J851	Date: –	Material: –	Tolerance: ±0.5	Factory			
Shop Drawing No. PRE-CAST ALUM. WINDOW & LOUVRE	Rev. –	Drawn: W.E.X	Finish: –	Projection:	Site	Assembly No. J851-SH11R		Rev. –
		Date: 15-02-2020						

MIDI Aluminium Fabricator Ltd.

FABRICATION DRAWING

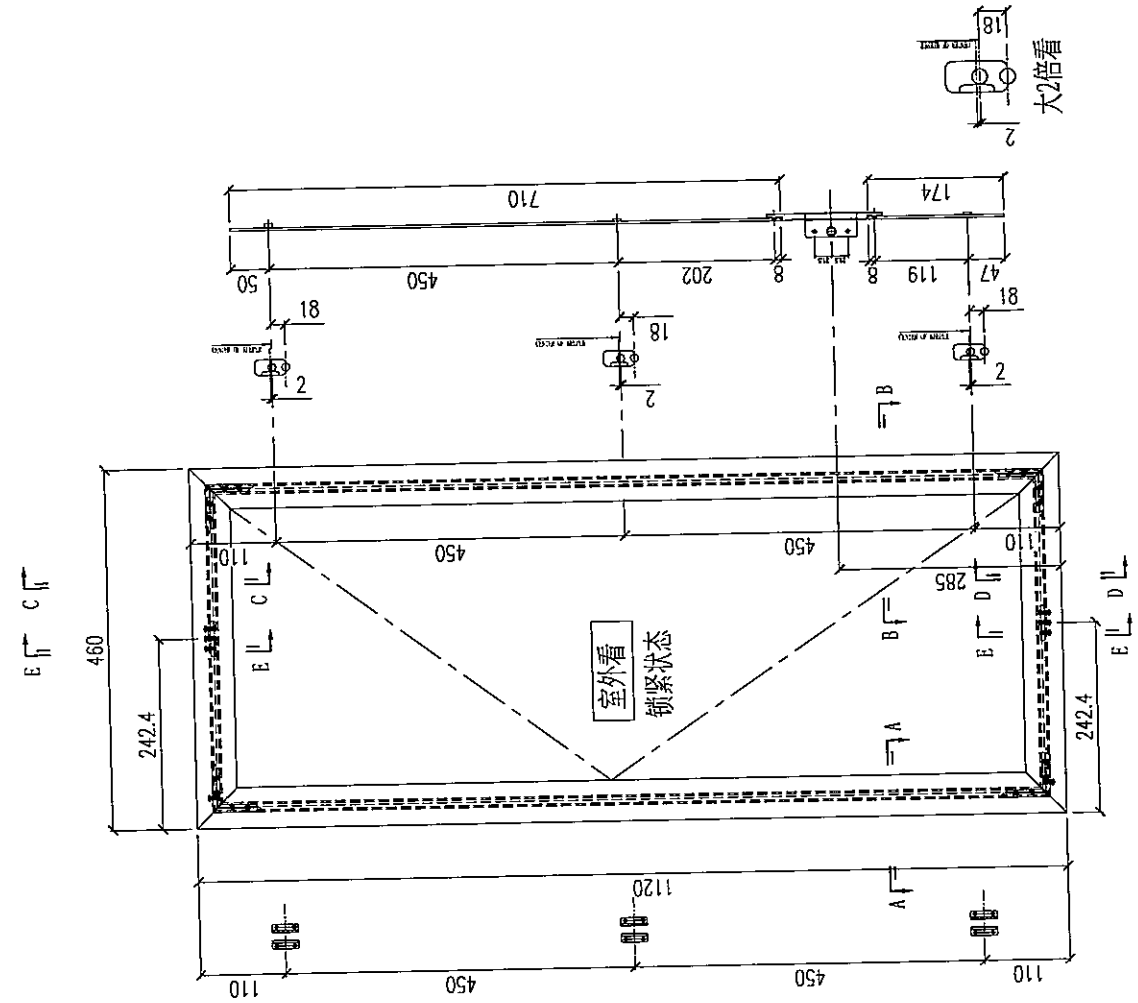

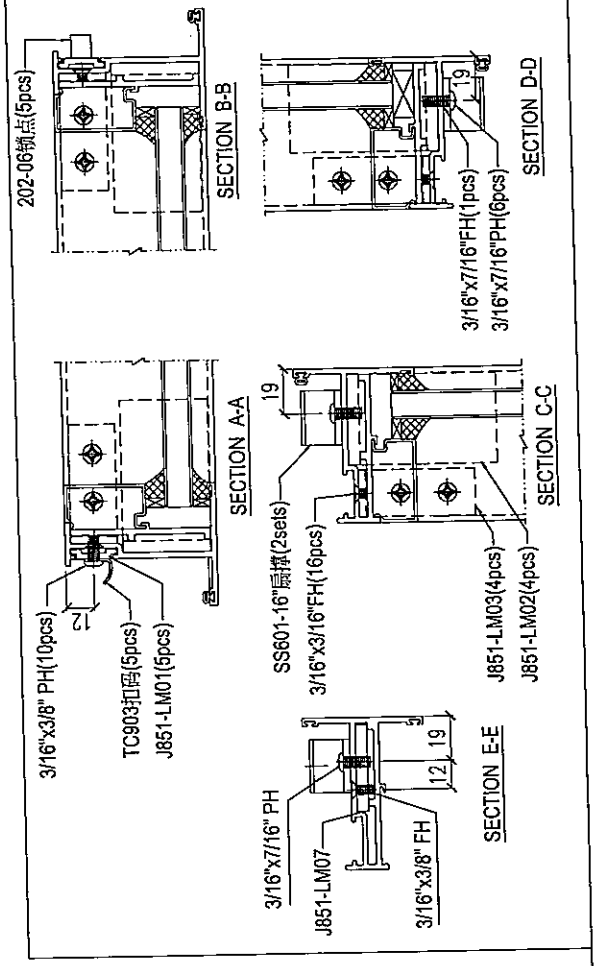

注：1）采用SS601-14"扇撑；
2）窗玉玻璃线做企；
3）采用东诚202-06锁点；

序号	窗号	数量（樘）
1	T1-W60AR	1

Remarks:		Checked: –	Description: 窗玉组装图	QTY: –	Delivery to	Rev.	Date	Amendments
Project Name: 青衣190	Project No. J851	Drawn: W.E.X	Material: –	Tolerance: ±0.5	Factory			
Shop Drawing No. PRE-CAST ALUM. WINDOW & LOUVRE	Rev. –	Date: 15--02--2020	Finish: –	Projection:	Site	Assembly No. J851-SH12L		Rev. –

MIDI Aluminium Fabricator Ltd.

FABRICATION DRAWING

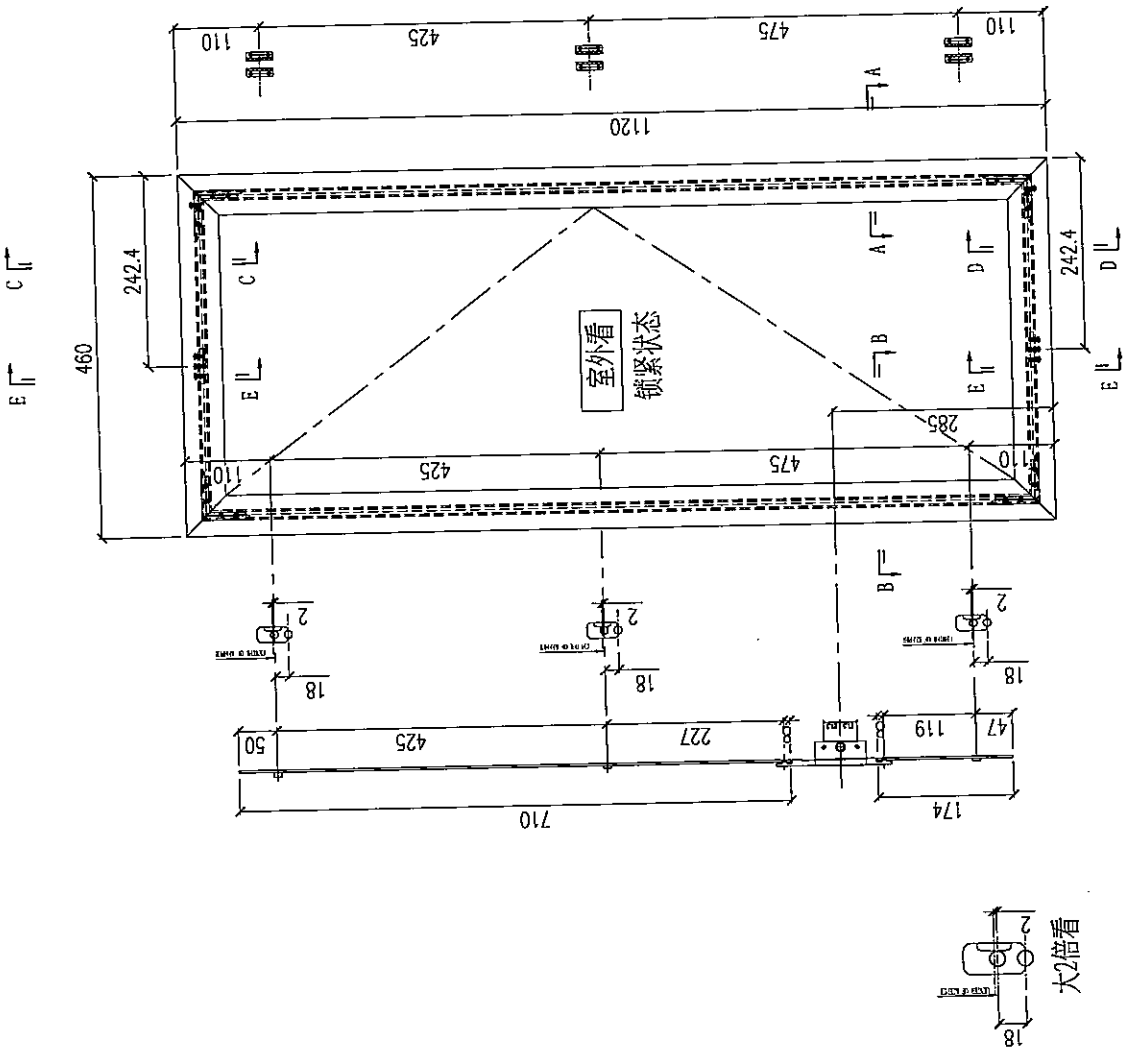

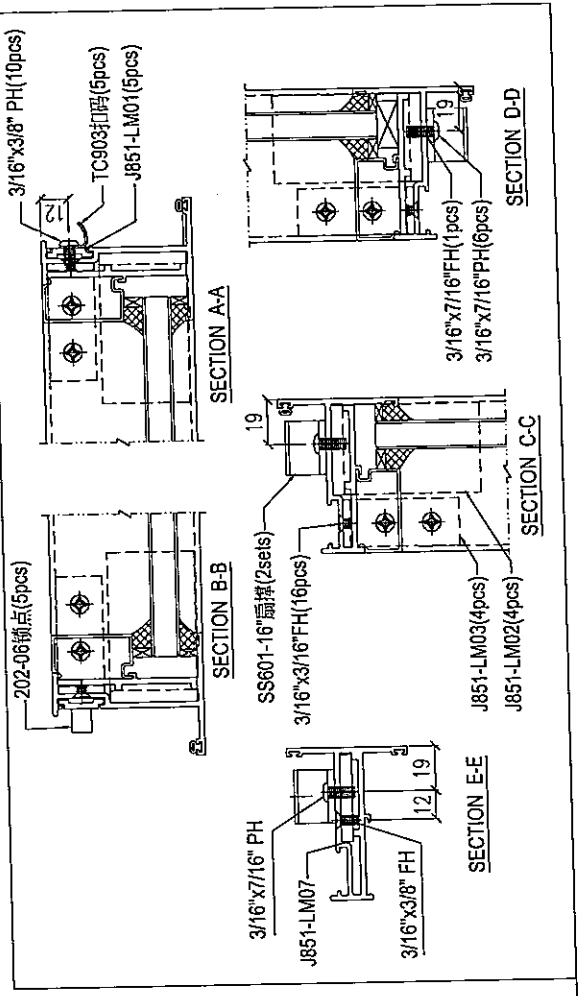

注：1）采用SS601-14"扇撑；
2）窗玉玻璃线横碰企；
3）采用东城202-06锁点；

序号	窗号	数量（樘）
1	T1-W60	2

Remarks:		Checked: –	Description: 窗玉组装图	QTY: –	Delivery to	Rev.	Date	Amendments
Project Name: 青衣190	Project No. J851	Date: –	Material: –	Tolerance: ±0.5	Factory			
Shop Drawing No. PRE-CAST ALUM. WINDOW & LOUVRE	Rev. –	Drawn: W.E.X	Finish: –	Projection:	Site	Assembly No. J851-SH12R		Rev. –
		Date: 15-02-2020						

MIDI Aluminium Fabricator Ltd.

FABRICATION DRAWING

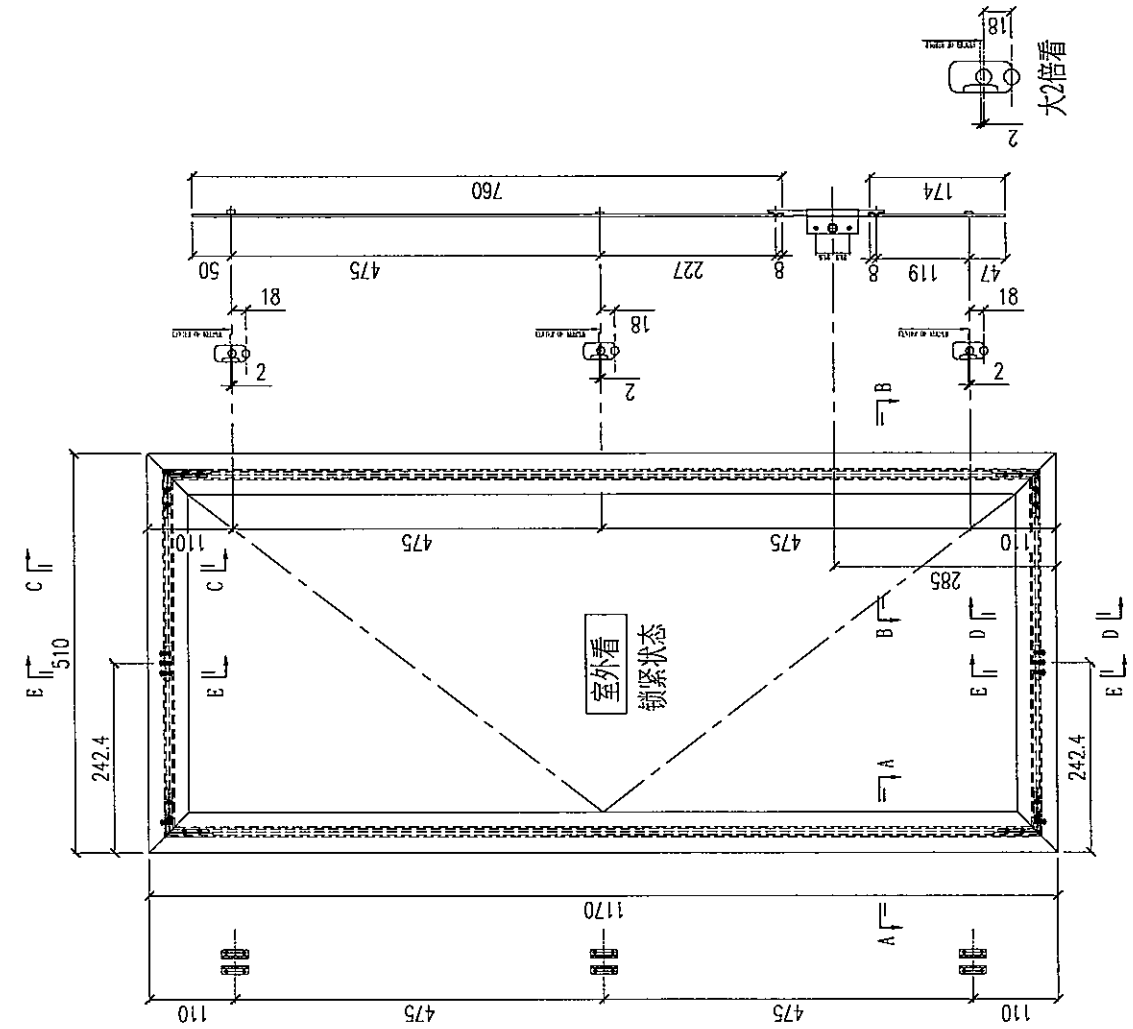

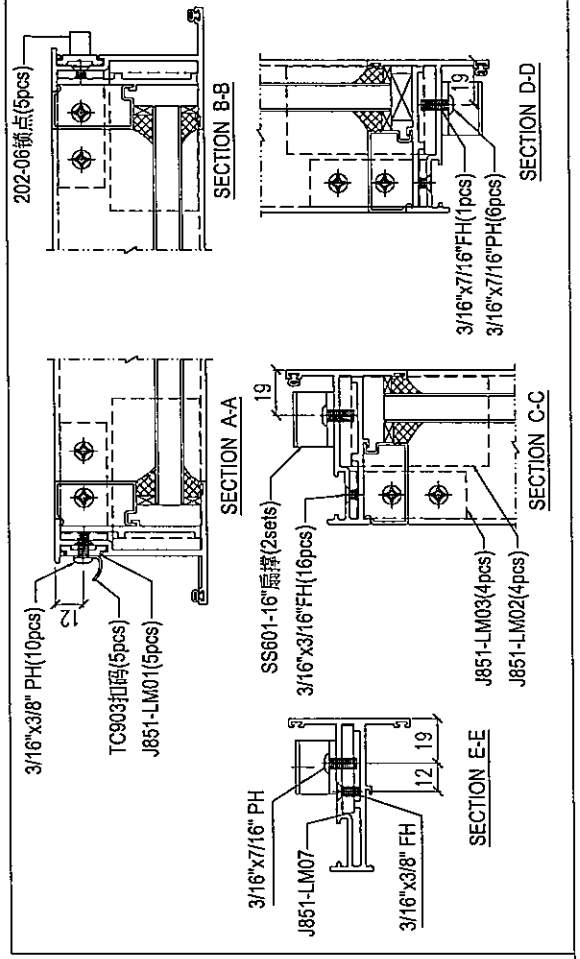

注：1）采用SS601-14"扁撑；
2）窗玉玻璃线横碰企；
3）采用东城202-06锁点；

序号	窗号	数值(個)
2	T1-W38	4
1	T1-W8	54

Remarks:		Checked: –	Description: 窗玉组装图	QTY: –	Delivery to	Rev.	Date	Amendments
Project Name: 青衣190	Project No. J851	Date: –	Material: –	Tolerance: ±0.5	Factory			
		Drawn: W.E.X						
Shop Drawing No. PRE-CAST ALUM. WINDOW & LOUVRE	Rev. –	Date: 15-02-2020	Finish: –	Projection:	Site	Assembly No. J851-SH13L		Rev. –

MIDI Aluminium Fabricator Ltd.

FABRICATION DRAWING

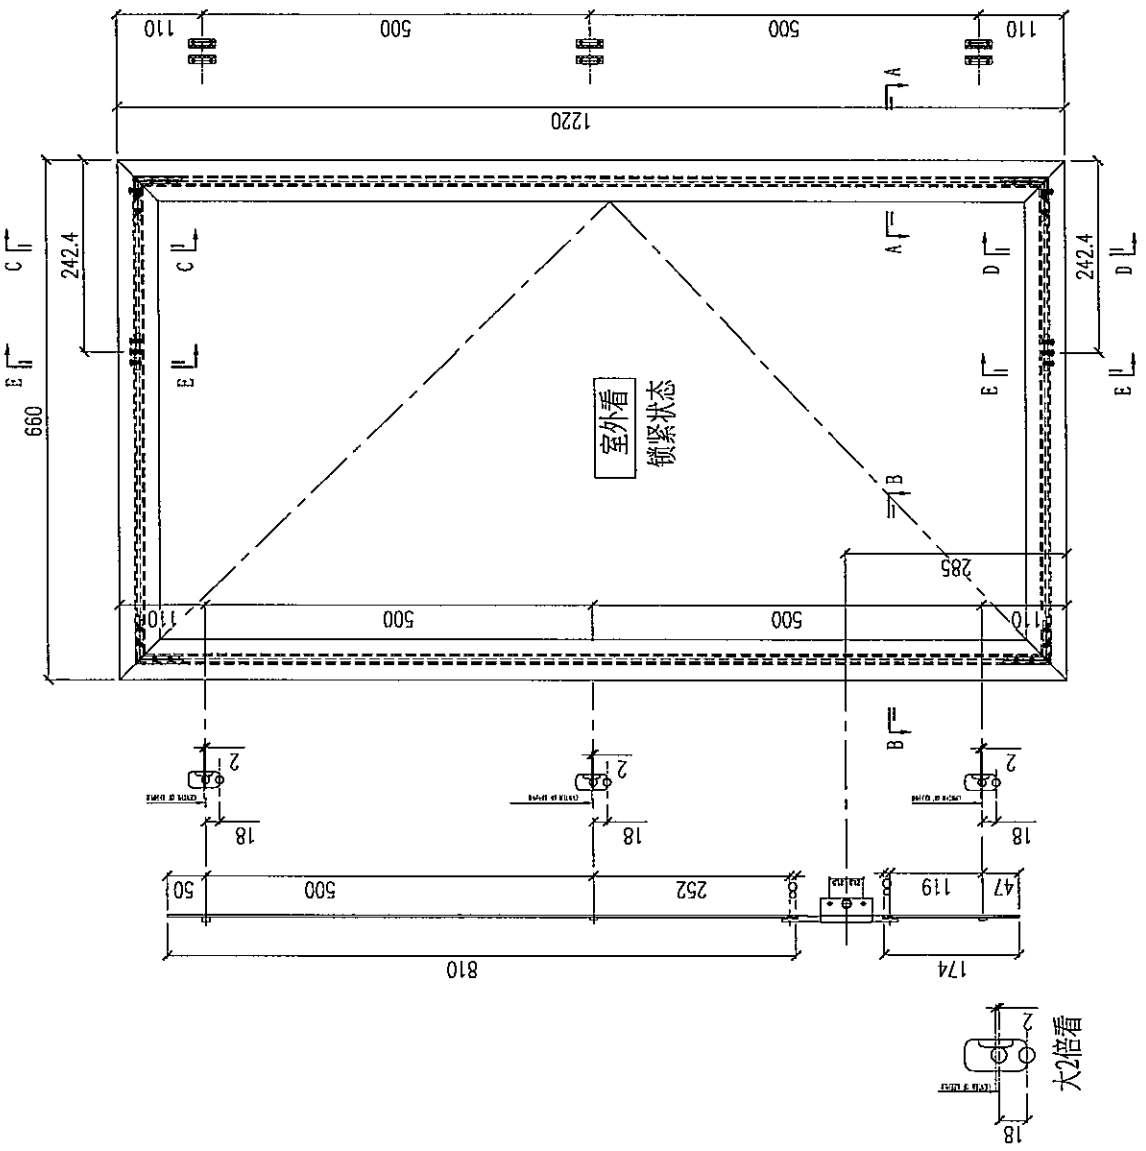

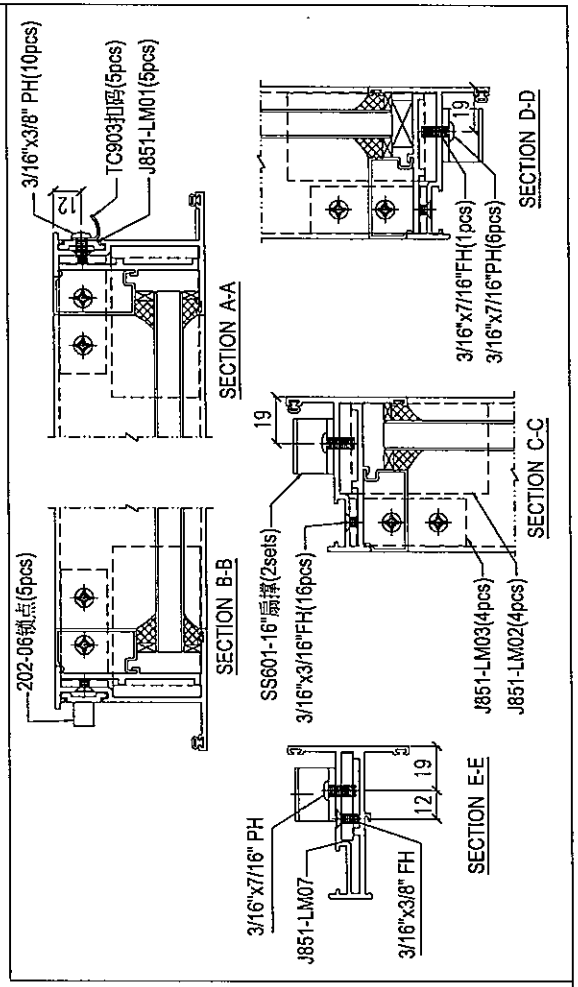

注：1）采用SS601-16"扇撑；
2）窗玉玻璃线槽做企；
3）采用东城202-06锁点；

序号	窗号	数量（樘）
2	T2-W43	2
1	T2-W13	54

Remarks:		Checked: –	Description: 窗玉组装图		QTY: –	Delivery to	Rev.	Date	Amendments
Project Name: 青衣190	Project No. J851	Date: –	Material: –		Tolerance: ±0.5	Factory			
Shop Drawing No. PRE-CAST ALUM. WINDOW & LOUVRE	Rev. –	Drawn: W.E.X	Finish: –		Projection:	Site	Assembly No. J851-SH14R		Rev. –
		Date: 15-02-2020							

MIDI Aluminium Fabricator Ltd.

FABRICATION DRAWING

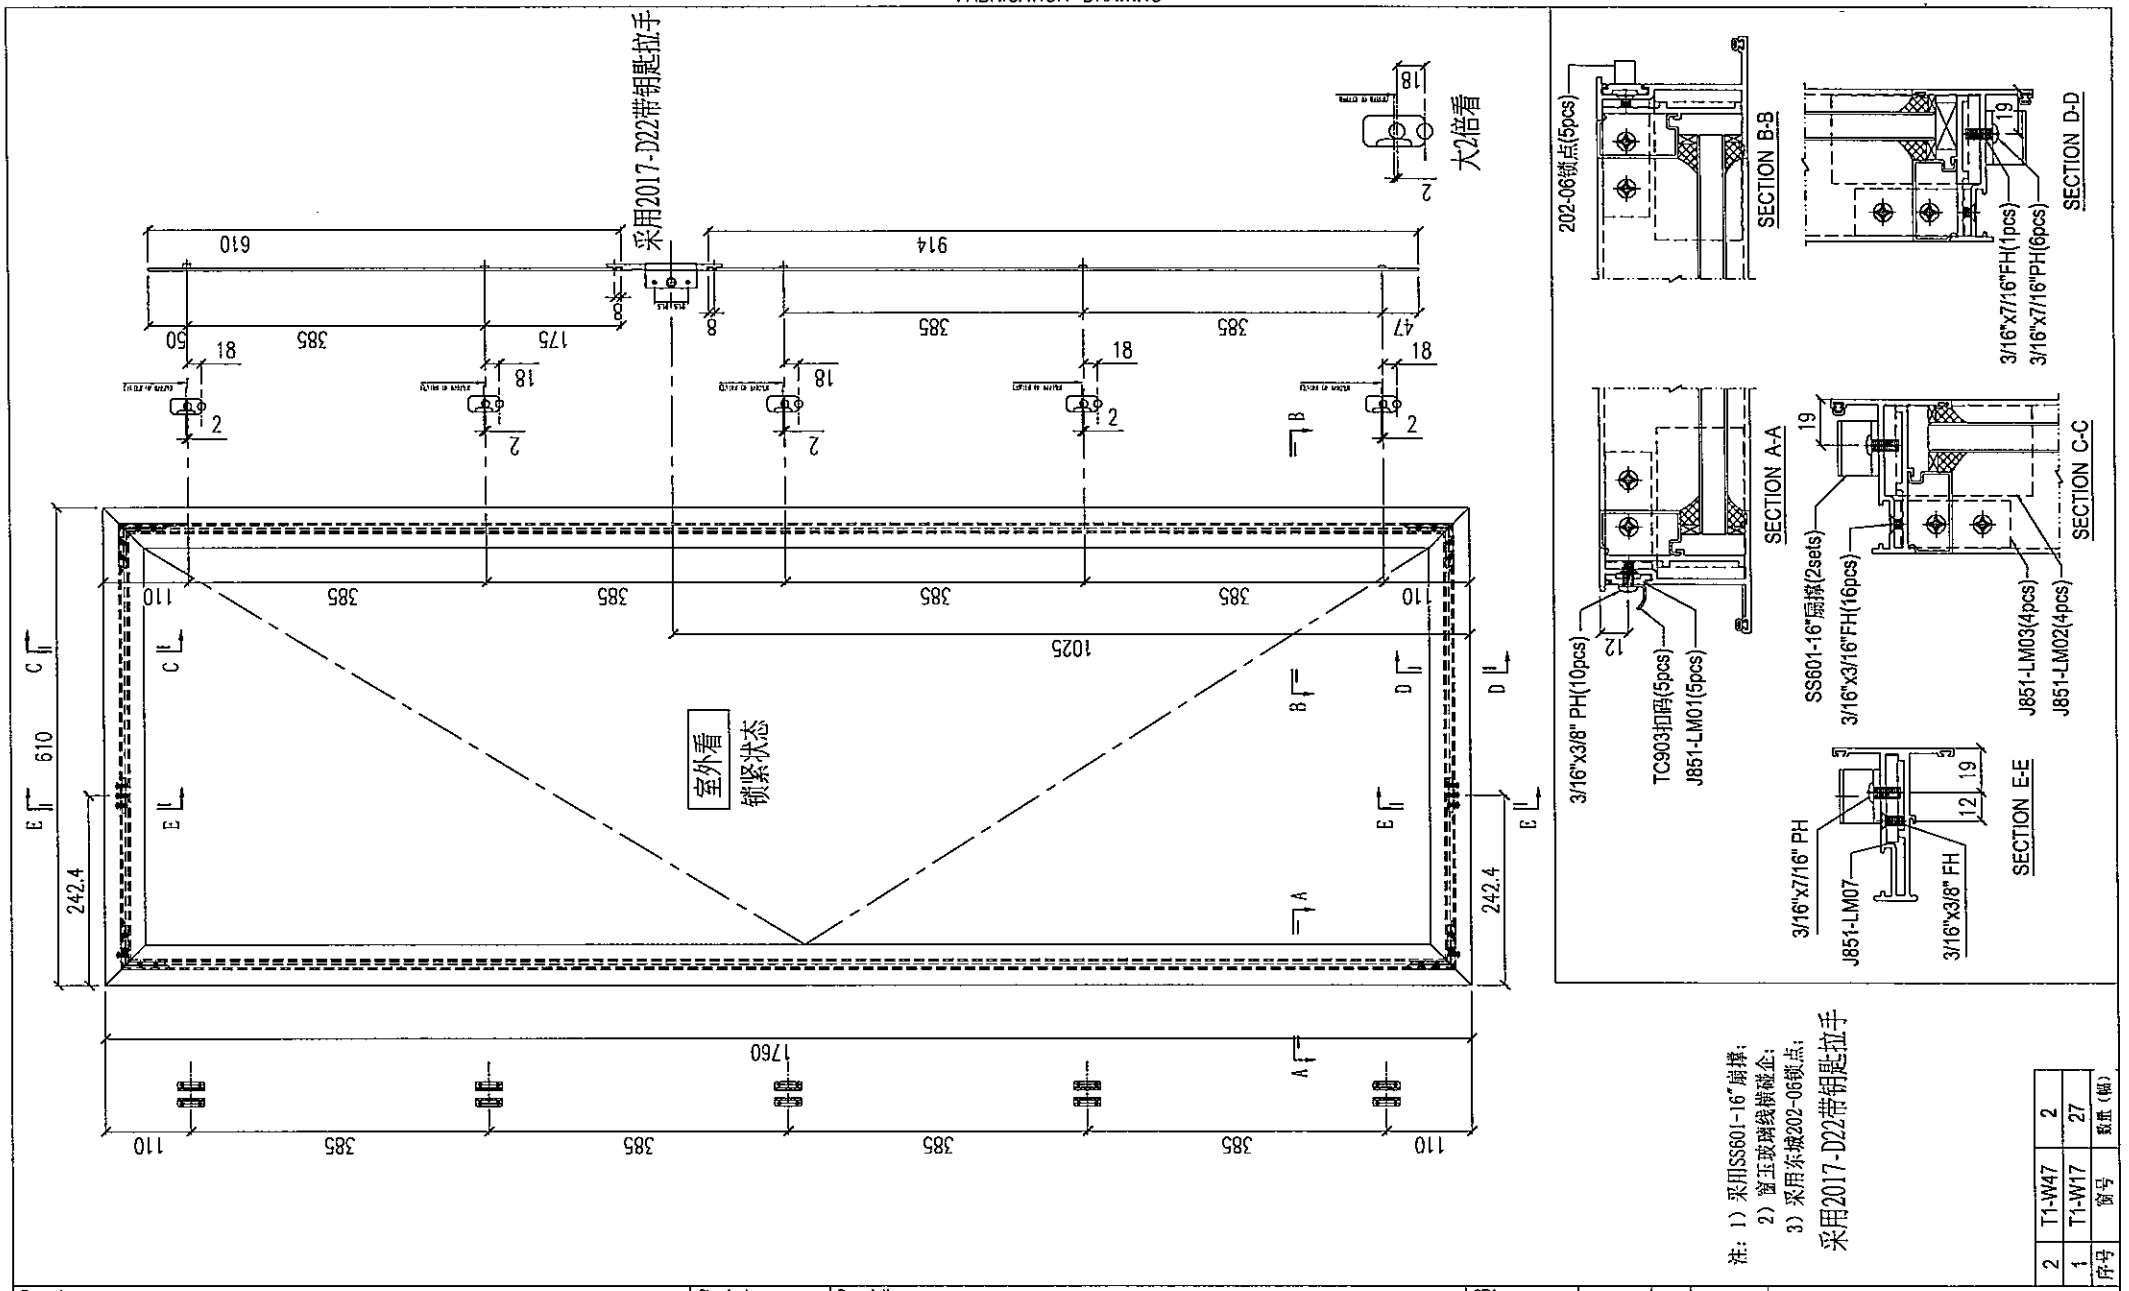

注：1）采用SS601-16"扇撑；
2）窗玉玻璃线横融企；
3）采用东城202-06锁点；
采用2017-D22带钥匙拉手

存号	窗号	数量（樘）
2	T1-W47	2
1	T1-W17	27

Remarks:		Checked: –	Description: 窗玉组装图	QTY: –	Delivery to: Factory	Rev.	Date	Amendments
Project Name: 青衣190	Project No. J851	Date: –	Material: –	Tolerance: ±0.5				
Shop Drawing No. PRE-CAST ALUM. WINDOW & LOUVRE	Rev. –	Drawn: W.E.X Date: 15-02-2020	Finish: –	Projection:	Site	Assembly No. J851-SH15L		Rev. –

FABRICATION DRAWING

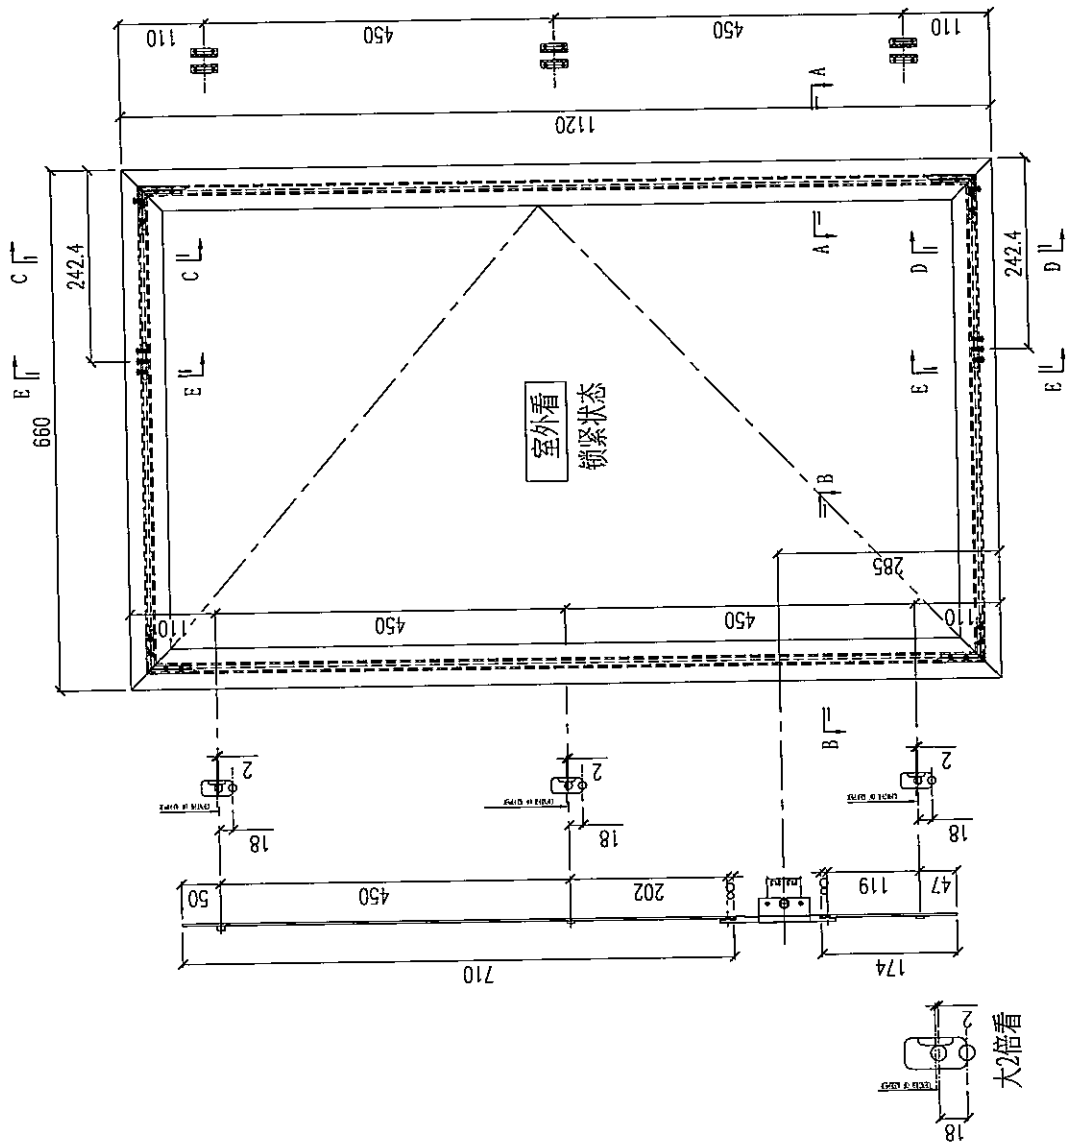

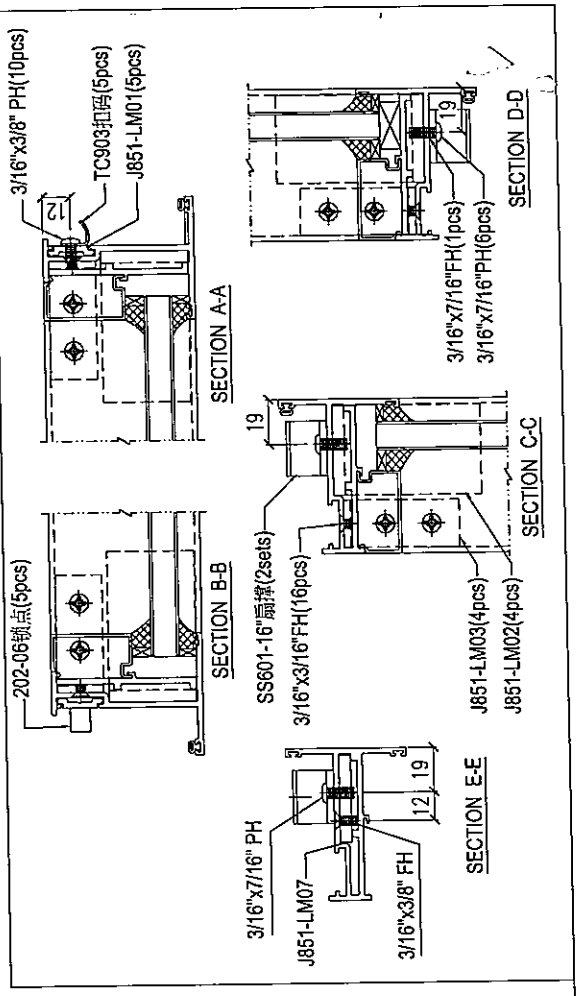

注：1）采用SS601-16"扇撑；
2）窗玉玻璃线崩硅企；
3）采用东坡202-06锁点；

序号	窗号	数量（樘）
2	T1-W40	1
1	T1-W10	27

Remarks:		Checked: –	Description: 窗玉组装图	QTY: –	Delivery to	Rev.	Date	Amendments
Project Name: 青衣190	Project No. J851	Date: –	Material: –	Tolerance: ±0.5	Factory			
		Drawn: W.E.X						
Shop Drawing No. PRE-CAST ALUM. WINDOW & LOUVRE	Rev. –	Date: 15-02-2020	Finish: –	Projection:	Site	Assembly No. J851-SH16R		Rev. –

MIDI Aluminium Fabricator Ltd.

FABRICATION DRAWING

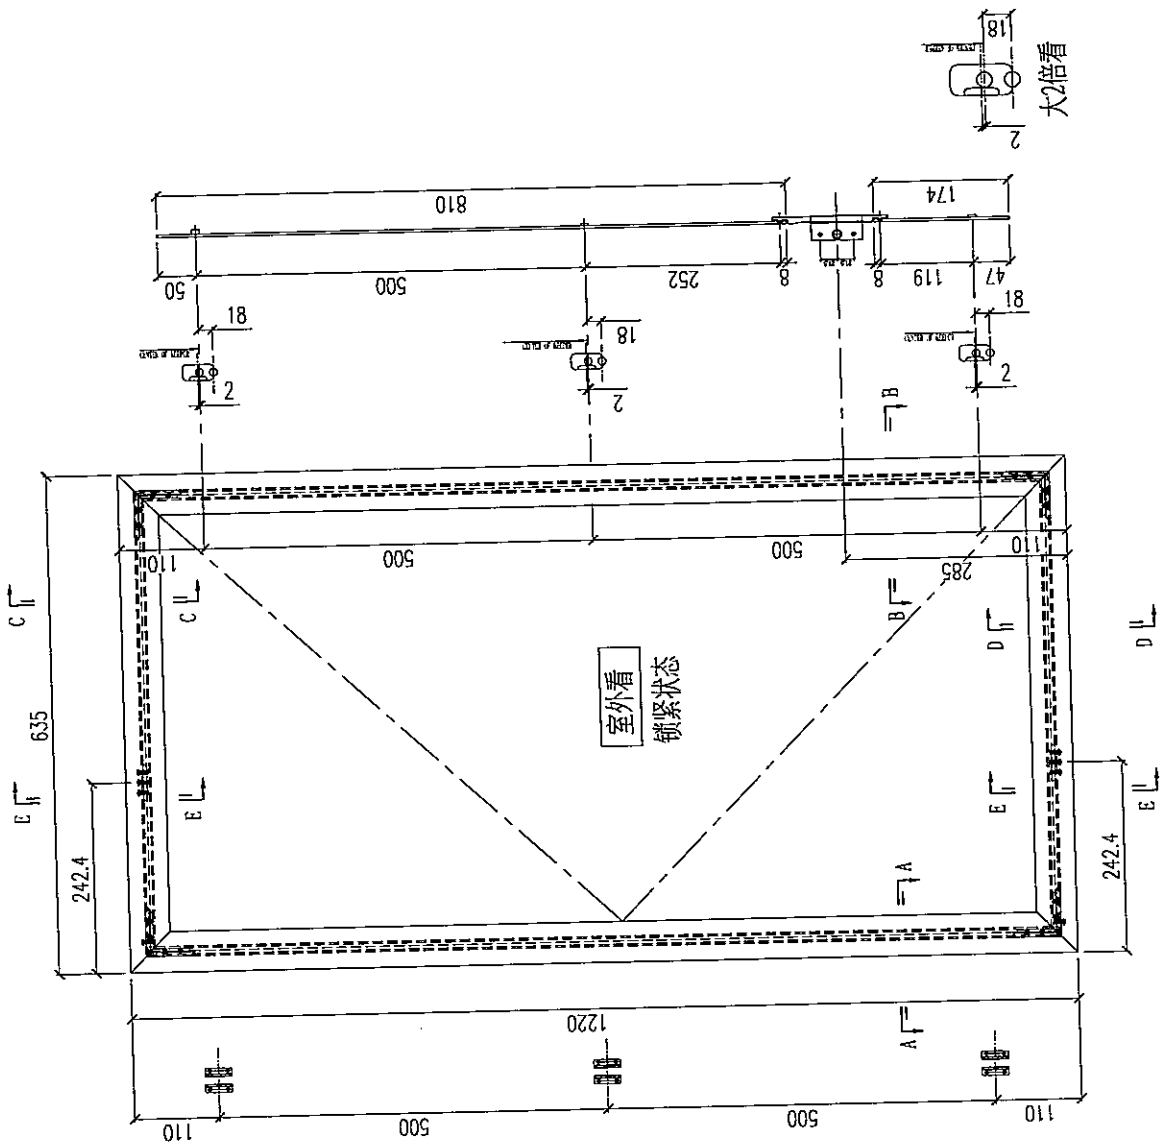

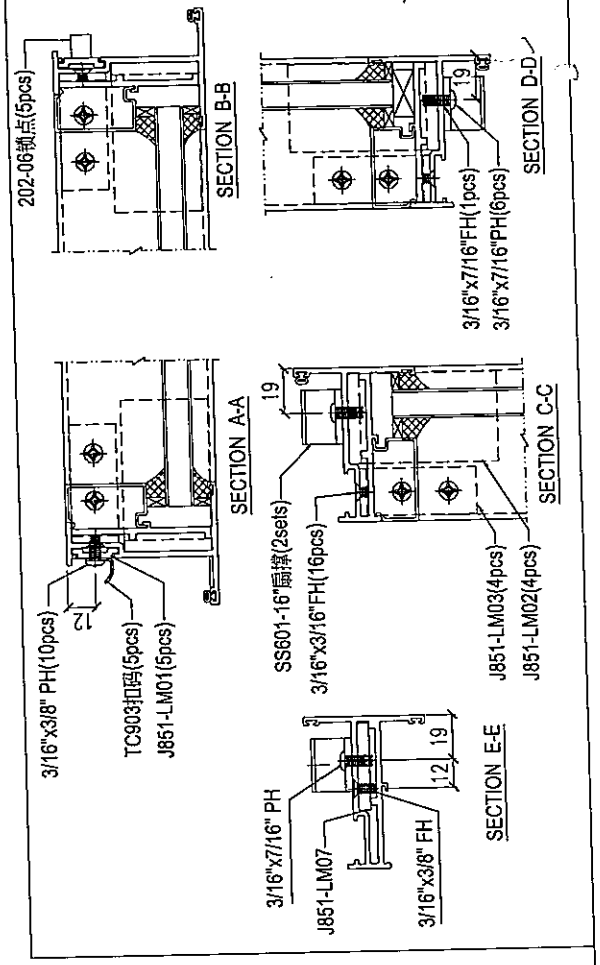

注：1）采用SS601-16"扇撑；
2）窗玉玻璃线槽碰企；
3）采用东城202-06锁点；

序号	窗号	数量（樘）
1	T1-W13	27

Remarks:		Checked: –	Description: 窗玉组装图	QTY: –	Delivery to	Rev.	Date	Amendments
Project Name: 青衣190	Project No. J851	Date: –	Material: –	Tolerance: ±0.5	Factory			
		Drawn: W.E.X						
Shop Drawing No. PRE-CAST ALUM. WINDOW & LOUVRE	Rev. –	Date: 15-02-2020	Finish: –	Projection:	Site	Assembly No. J851-SH17L		Rev. –

MIDI Aluminium Fabricator Ltd.

FABRICATION DRAWING

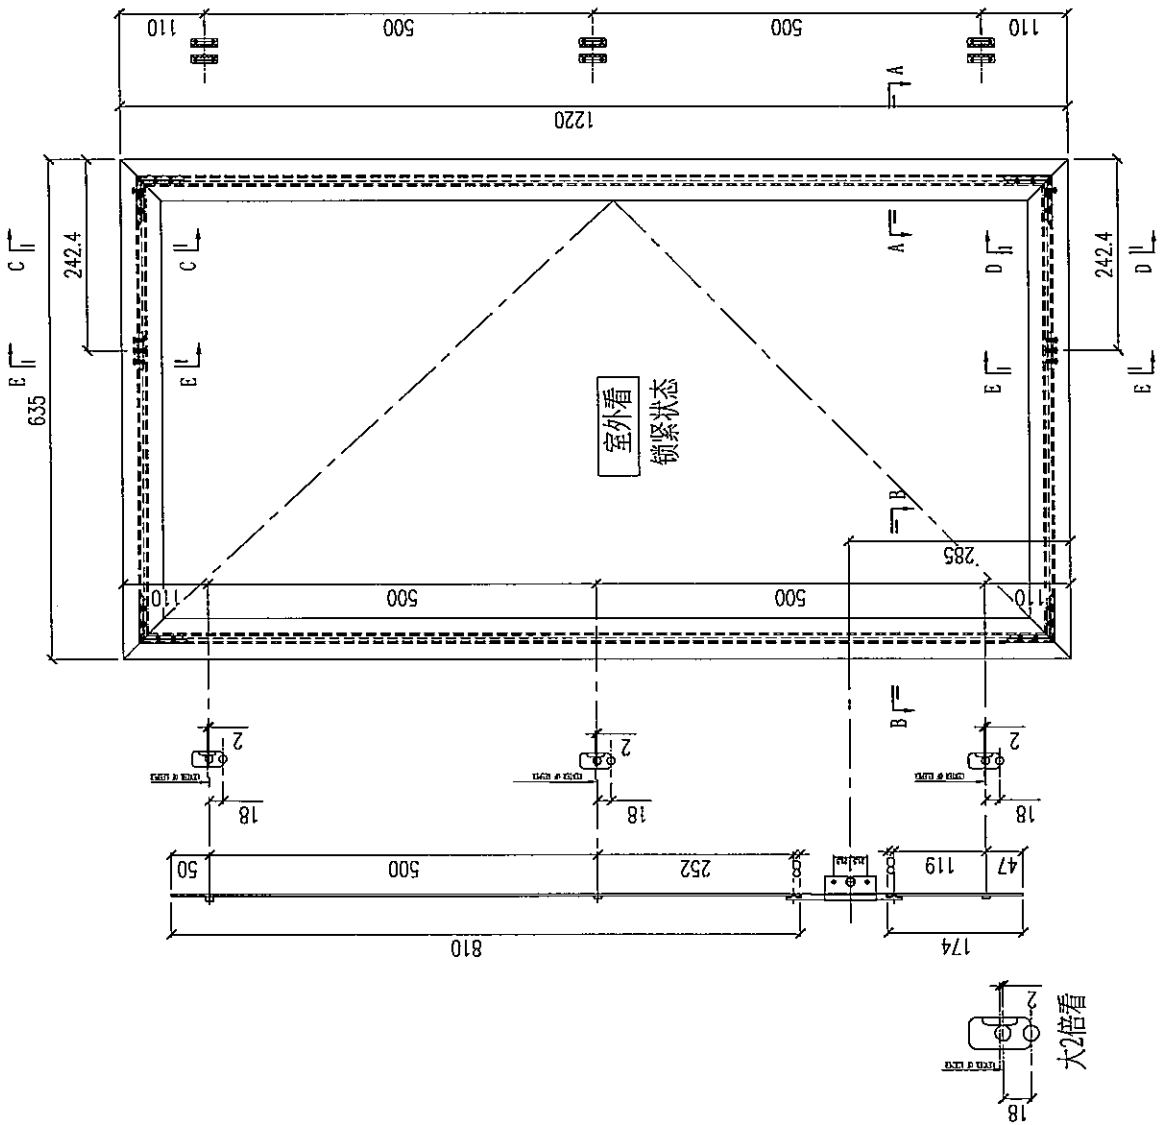

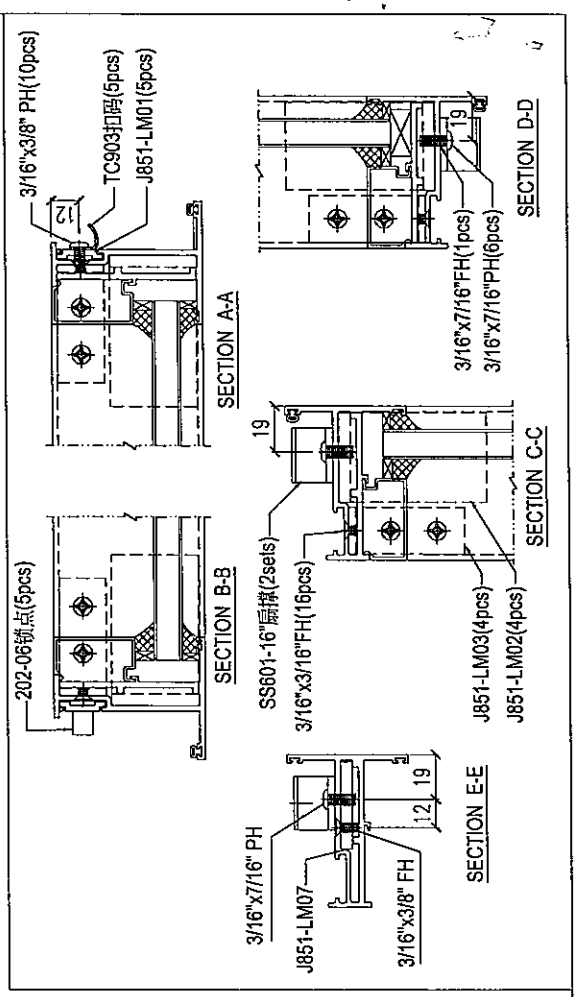

注：1）采用SS601-16"扇撑；
2）窗玉玻璃线横做企；
3）采用东城202-06锁点；

序号	1
窗号	T1-W43
数量（樘）	1

Remarks:		Checked: –	Description: 窗玉组装图	QTY: –	Delivery to	Rev.	Date	Amendments
Project Name: 青衣190	Project No. J851	Date: –	Material: –	Tolerance: ±0.5	Factory			
		Drawn: W.E.X						
Shop Drawing No. PRE-CAST ALUM. WINDOW & LOUVRE	Rev. –	Date: 15-02-2020	Finish: –	Projection:	Site	Assembly No. J851-SH17R		Rev. –

FABRICATION DRAWING

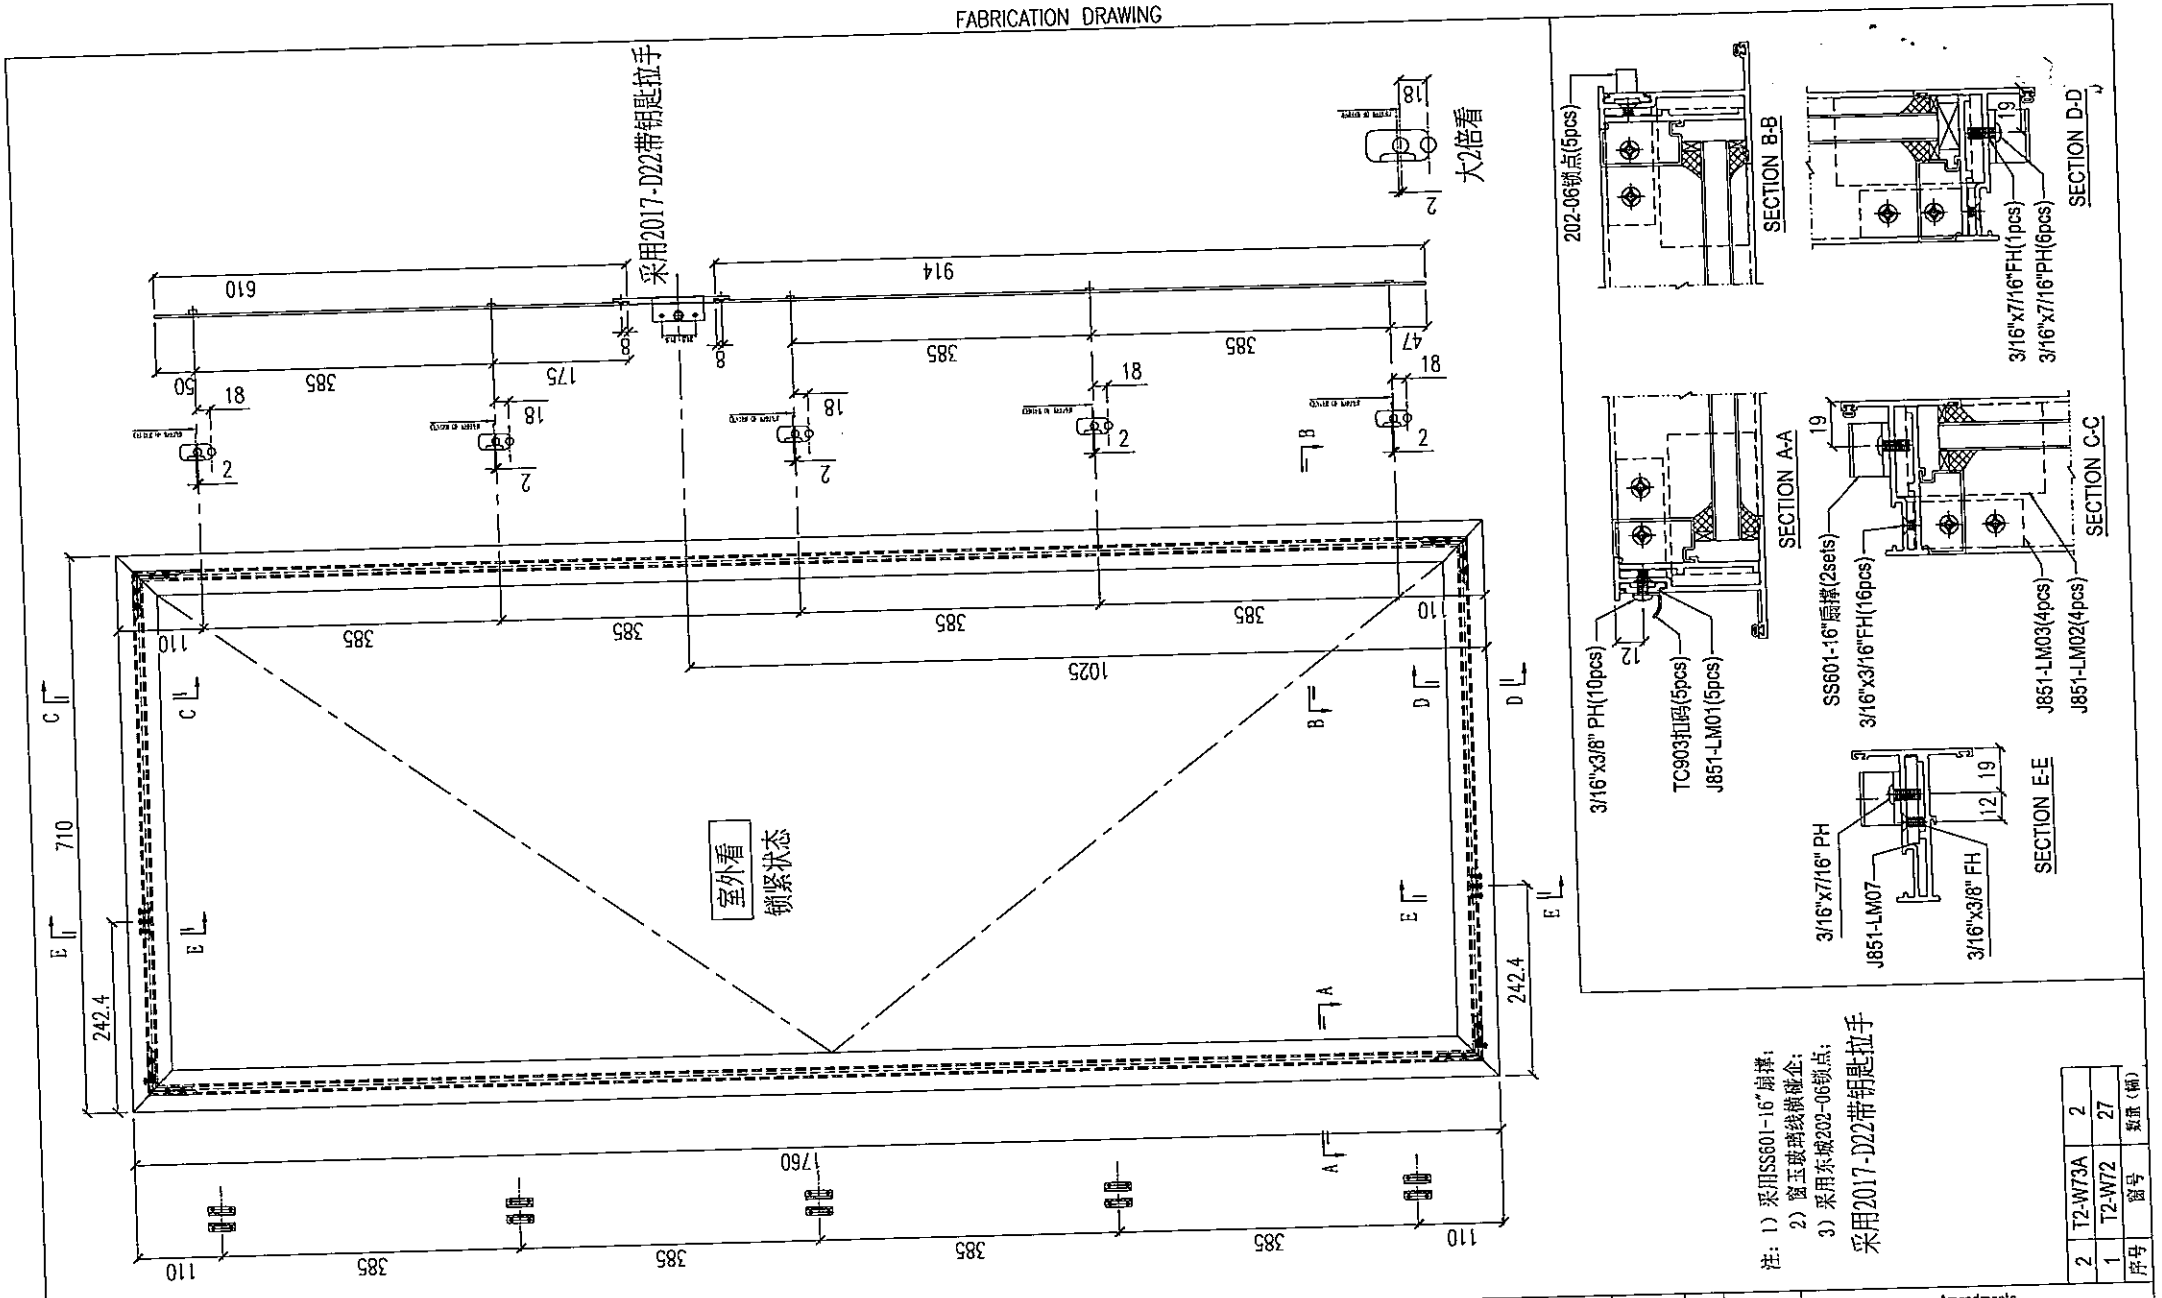

注：1）采用SS601-16"扇撑；
2）窗玉玻璃线横做企；
3）采用东城202-06锁点；

采用2017-D22带钥匙拉手

序号	窗号	数量(樘)
2	T2-W73A	2
1	T2-W72	27

Remarks:		Checked: –	Description: 窗玉组装图	QTY: –	Delivery to Factory	Rev.	Date	Amendments
Project Name: 青衣190	Project No. J851	Date: –	Material: –	Tolerance: ±0.5				
Shop Drawing No. PRE-CAST ALUM. WINDOW & LOUVRE	Rev. –	Drawn: W.E.X Date: 15-02-2020	Finish: –	Projection:	Site	Assembly No. J851-SH18L		Rev. –

MIDI Aluminium Fabricator Ltd.

FABRICATION DRAWING

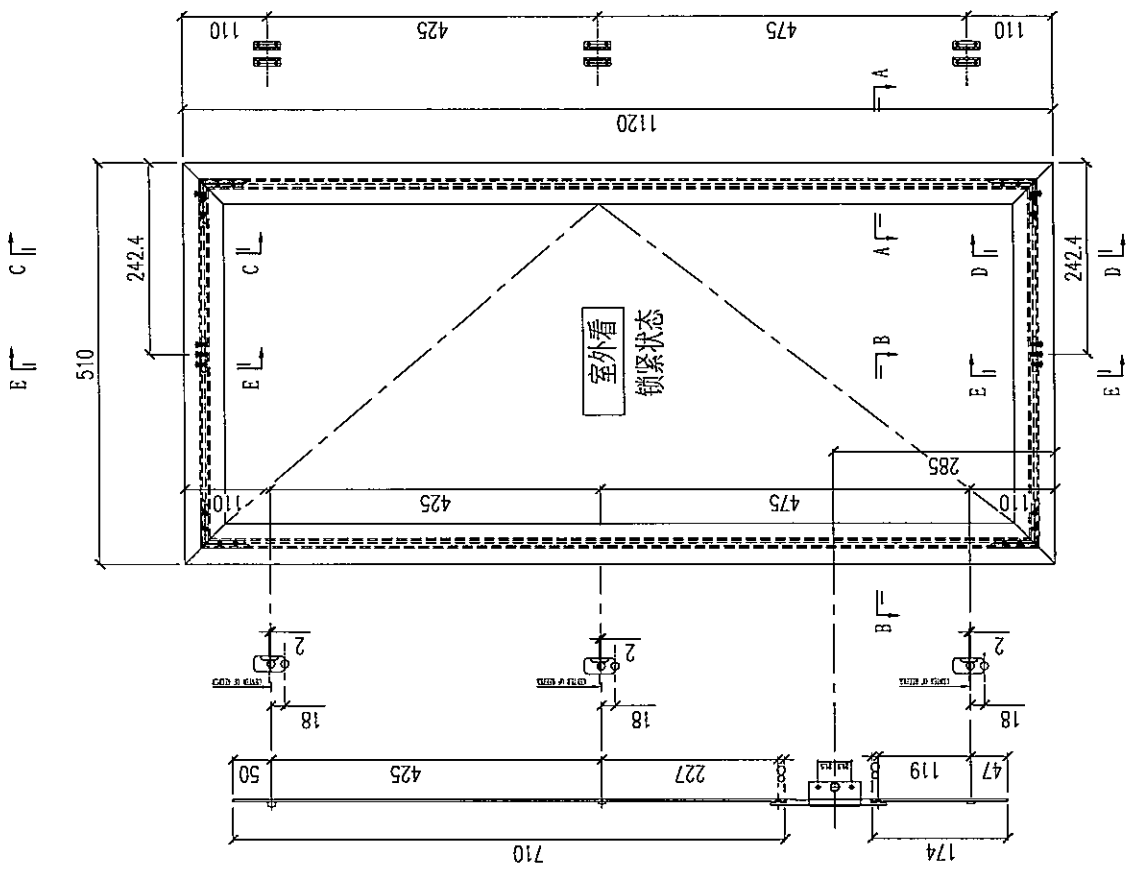

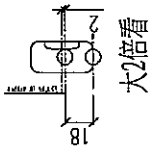

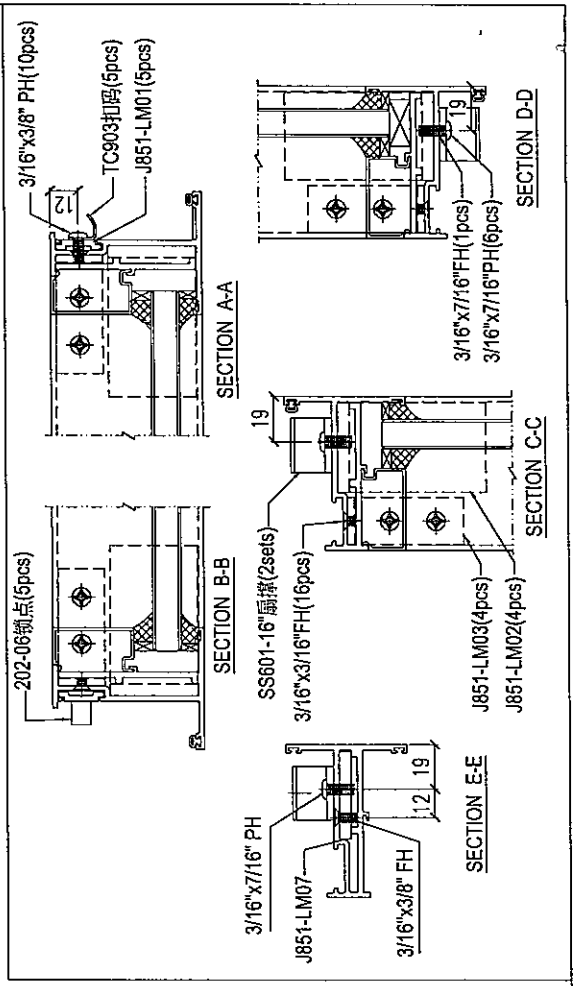

注：1）采用SS601-14"扇撑；
2）窗玉玻璃线横碰企；
3）采用东城202-06锁点；

序号	1
窗号	T1-W38A
数量（樘）	1

Remarks:		Checked: –	Description: 窗玉组装图	QTY: –	Delivery to	Rev.	Date	Amendments
Project Name: 青衣190	Project No. J851	Date: –	Material: –	Tolerance: ±0.5	Factory			
Shop Drawing No. PRE-CAST ALUM. WINDOW & LOUVRE	Rev. –	Drawn: W.E.X Date: 15-02-2020	Finish: –	Projection:	Site	Assembly No. J851-SH19R		Rev. –

MIDI Aluminium Fabricator Ltd.

FABRICATION DRAWING

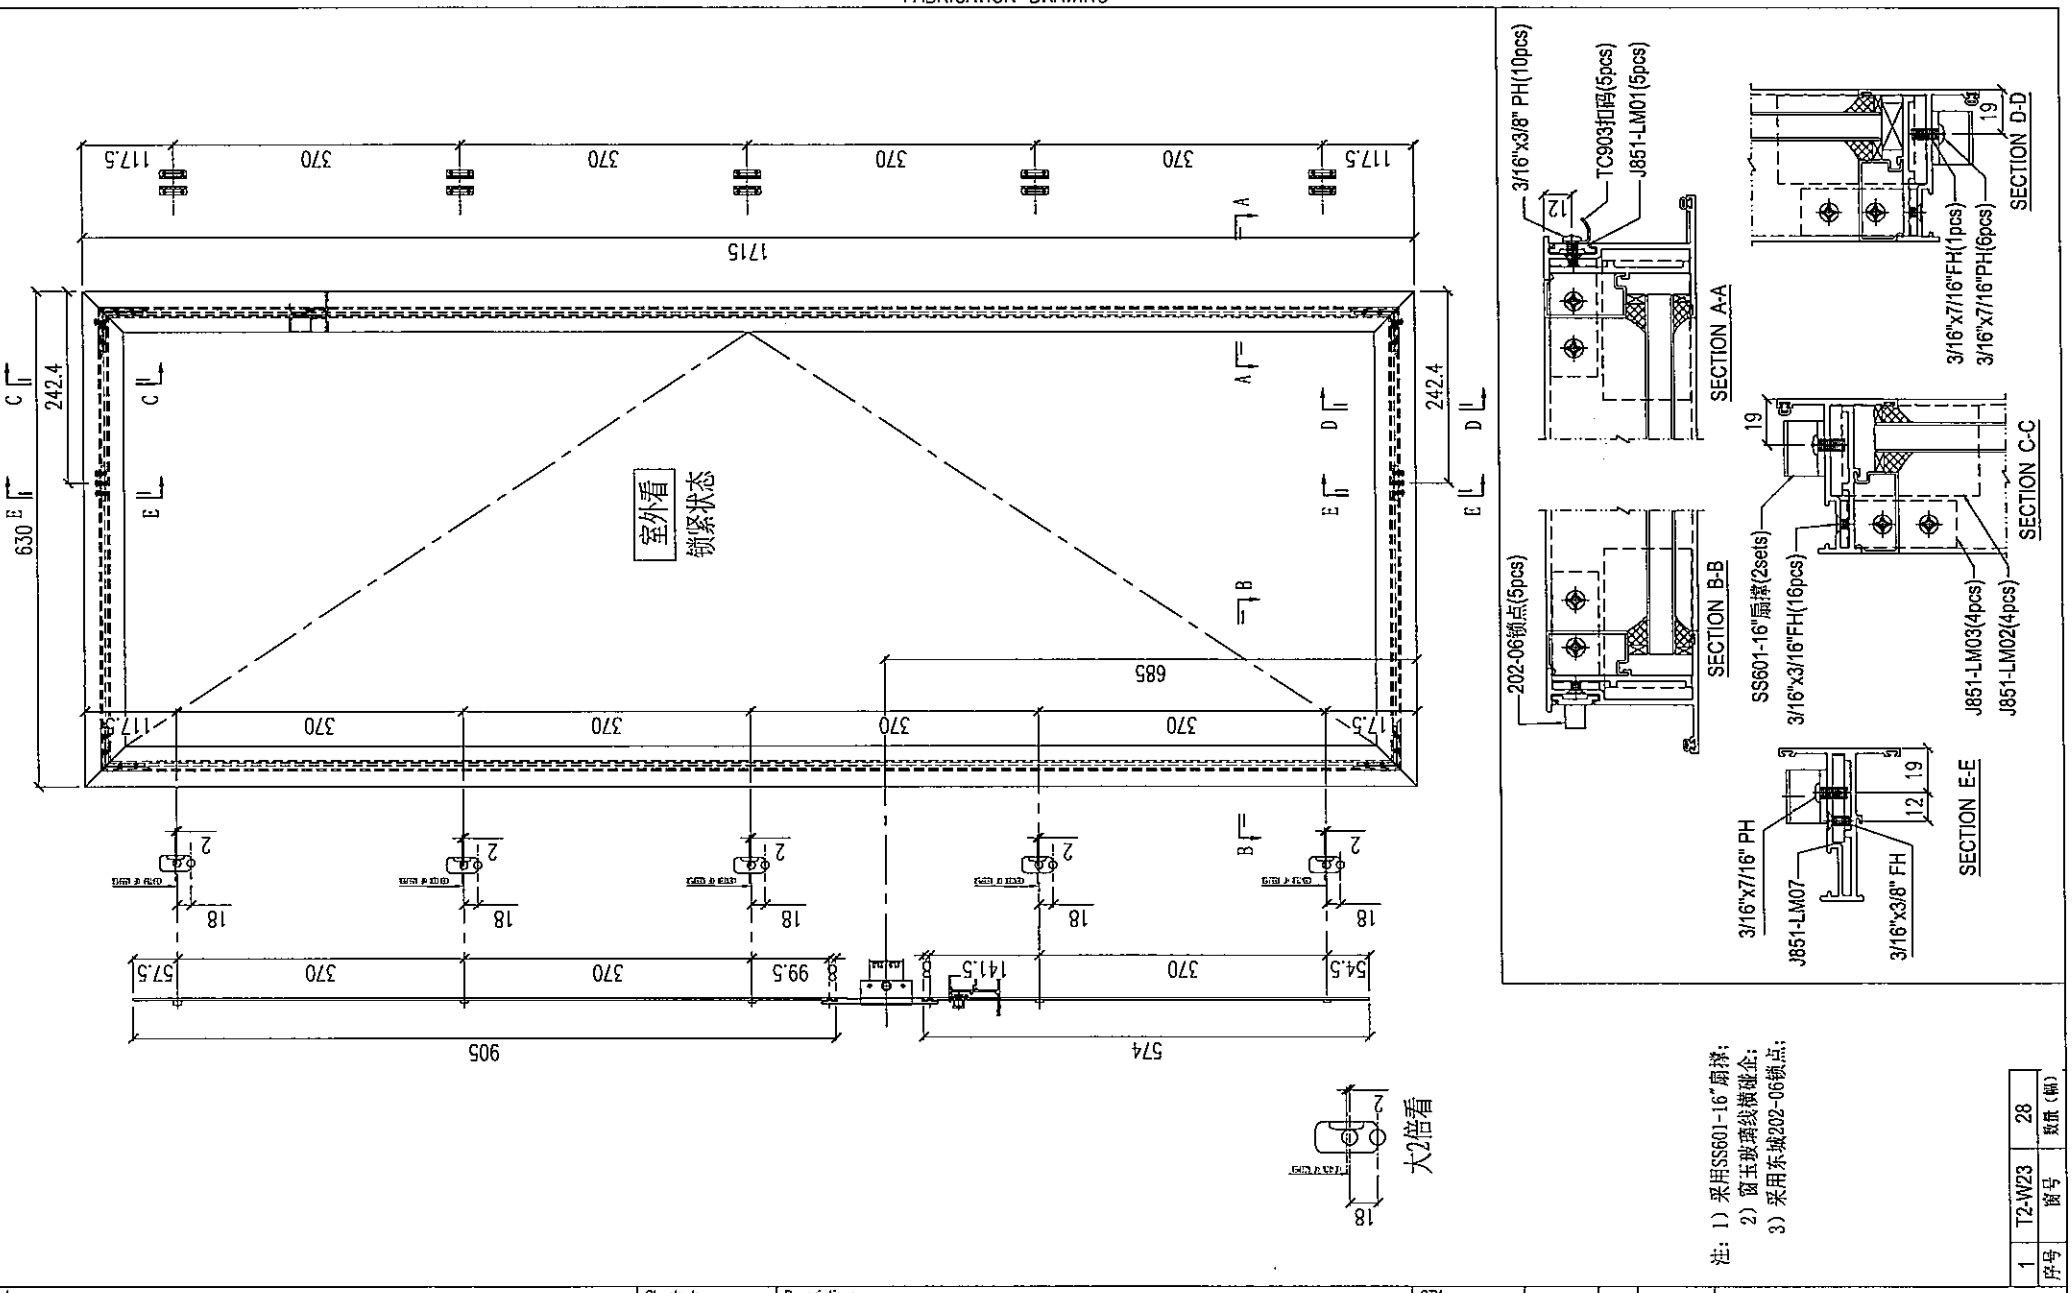

注：1）采用SS601-16"扇撑；
2）窗玉玻璃线横缝企；
3）采用东城202-06锁点；

序号	窗号	数量（樘）
1	T2-W23	28

Remarks:		Checked: –	Description: 窗玉组装图	QTY: –	Delivery to	Rev.	Date	Amendments
Project Name: 青衣190	Project No. J851	Date: –	Material: –	Tolerance: ±0.5	Factory			
		Drawn: W.E.X						
Shop Drawing No. PRE-CAST ALUM. WINDOW & LOUVRE	Rev. –	Date: 15-02-2020	Finish: –	Projection:	Site	Assembly No. J851-SH20R		Rev. –

MIDI Aluminium Fabricator Ltd.

FABRICATION DRAWING

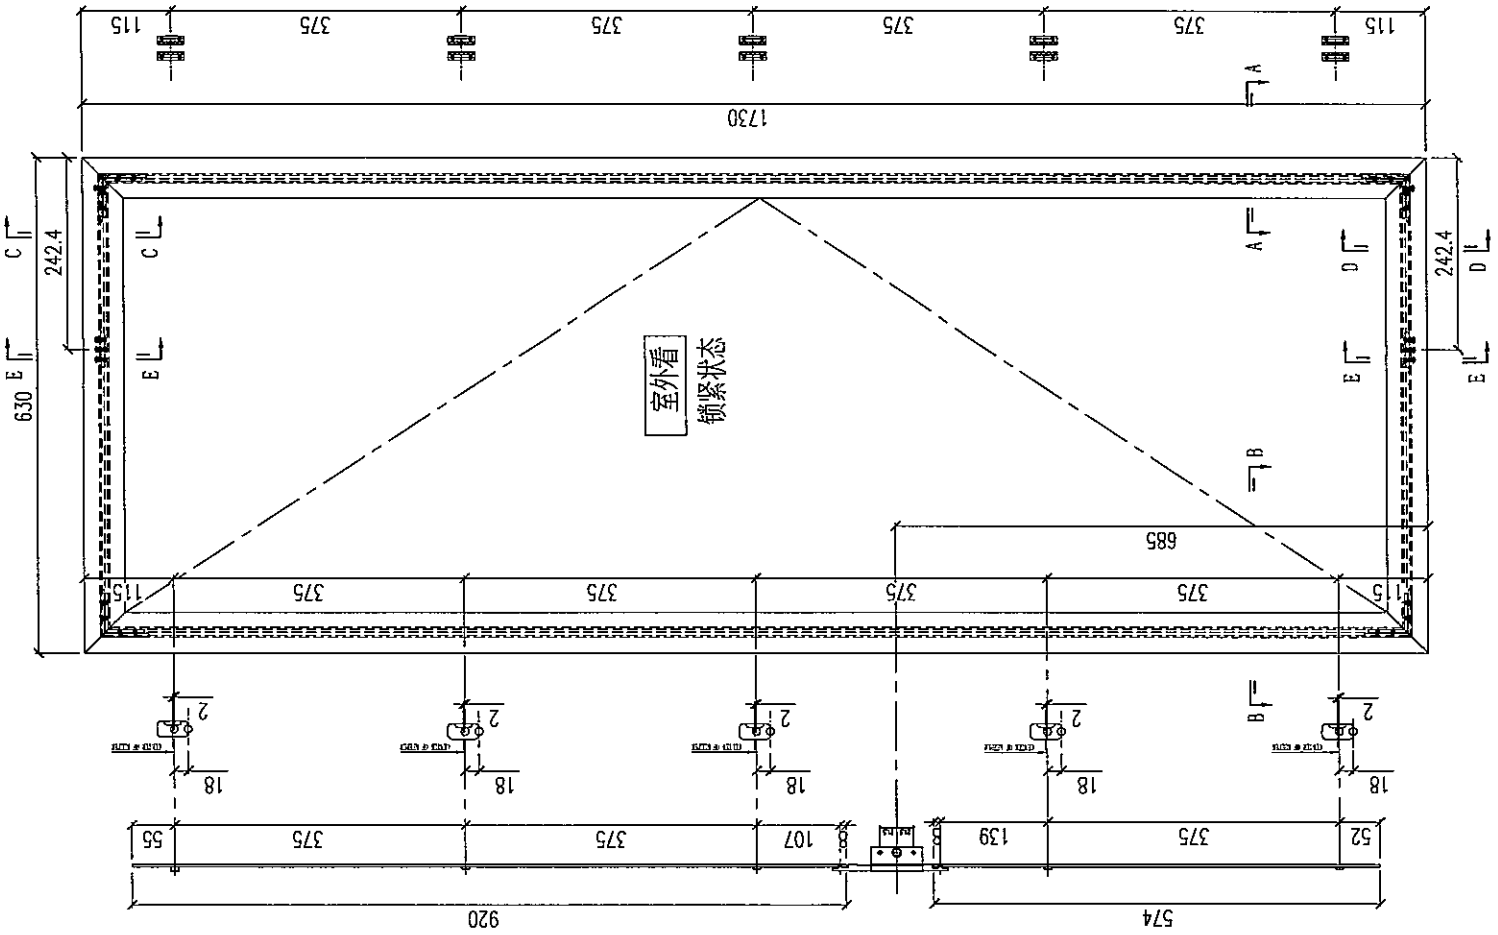

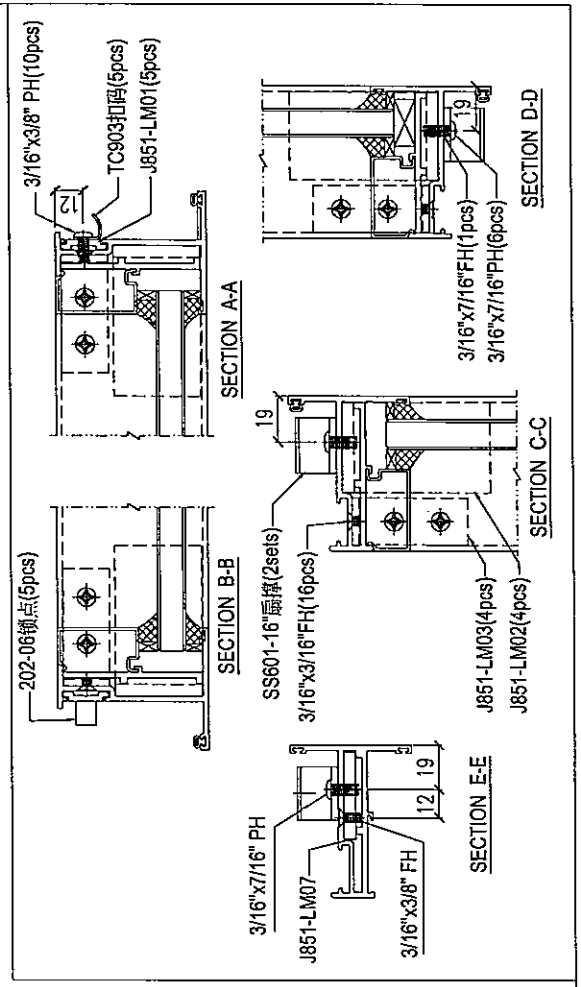

注：1）采用SS601-16"扇撑；
2）窗玉玻璃线横向企；
3）采用东城202-06锁点；

序号	窗号	数量（樘）
1	T2-W53	1

Remarks:		Checked: –	Description: 窗玉组装图	QTY: –	Delivery to	Rev.	Date	Amendments
Project Name: 青衣190	Project No. J851	Date: –	Material: –	Tolerance: ±0.5	Factory			
Shop Drawing No. PRE-CAST ALUM. WINDOW & LOUVRE	Rev. –	Drawn: W.E.X	Finish: –	Projection:	Site	Assembly No. J851-SH21R		Rev. –
		Date: 15-02-2020						

MIDI Aluminium Fabricator Ltd.

FABRICATION DRAWING

T1-W15:78
T1-W16:108
T1-W45:6
T1-W46:8
T2-W15:78
T2-W16:104
T2-W45:6
T2-W46:8

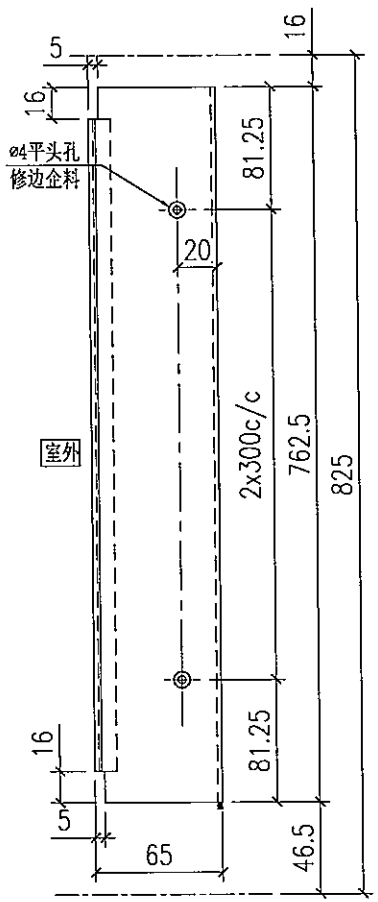

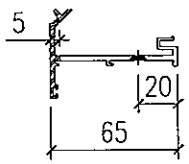

Parts No.:X85681-01L

T1-W15:78
T1-W16:108
T1-W45:6
T1-W46:8
T2-W15:78
T2-W16:104
T2-W45:6
T2-W46:8

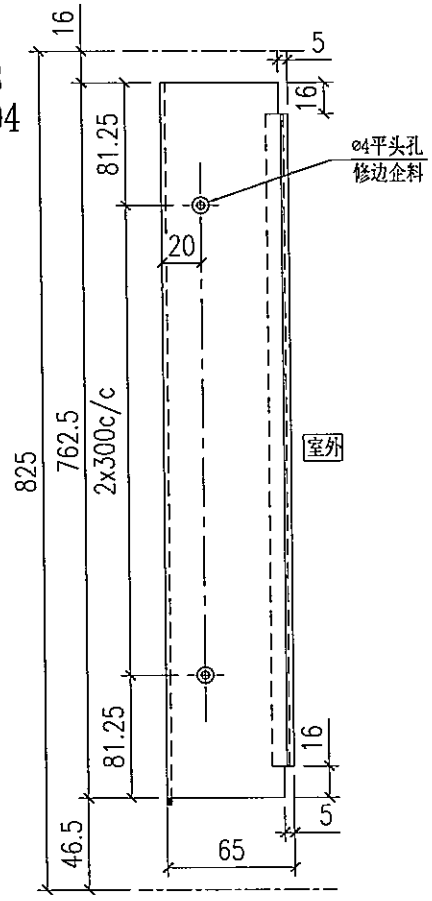

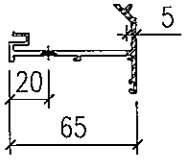

Parts No.:X85681-01R

Remarks:		Checked: KEN	Description: 反拍线，X856812	QTY: –	Delivery to	Rev.	Date	Amendments	
Project Name: 青衣190	Project No. J851	Date: 22-12-2014	Material: 6061-T6	Tolerance: ±0.5	Factory				
Shop Drawing No. PRE-CAST ALUM. WINDOW & LOUVRE	Rev. A	Drawn: W.E.X	Finish: UCT534193SC-3	Projection:	Site	Assembly No. X85681-01		Rev. –	
		Date: 22-12-2014							

MIDI Aluminium Fabricator Ltd.

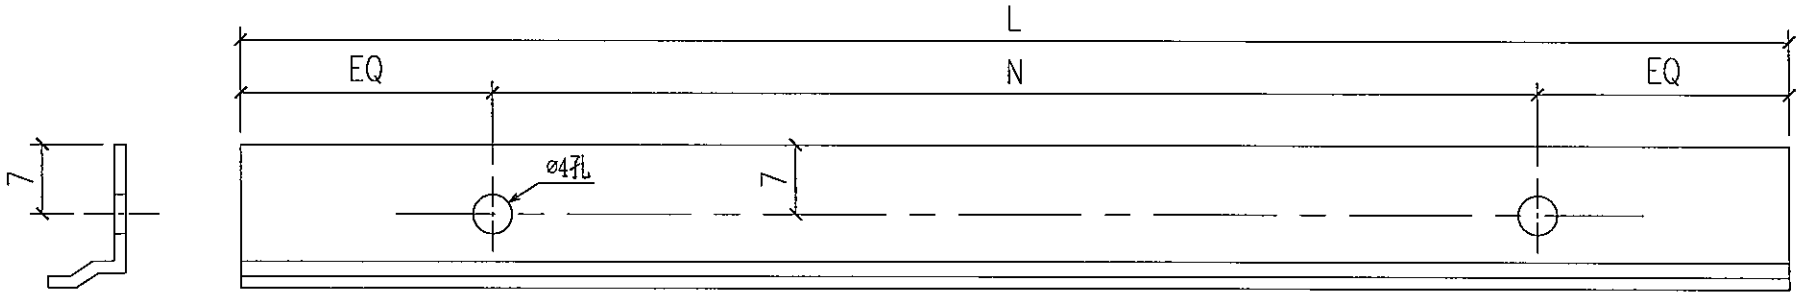

1	X84545-01A	760.5	2x300c/c
序号	部件编号	L	N

Remarks:		Checked: KEN	Description: 反拍线挡胶角，X845451	QTY: –	Delivery to	Rev.	Date	Amendments
Project Name: 青衣190	Project No. J851	Date: 22-12-2014	Material: 6061-T6	Tolerance: ±0.5	Factory			
Shop Drawing No. PRE-CAST ALUM. WINDOW & LOUVRE	Rev. A	Drawn: W.E.X	Finish: MILL	Projection:	Site	Assembly No. X84545-01		Rev. –
		Date: 22-12-2014						

FABRICATION DRAWING

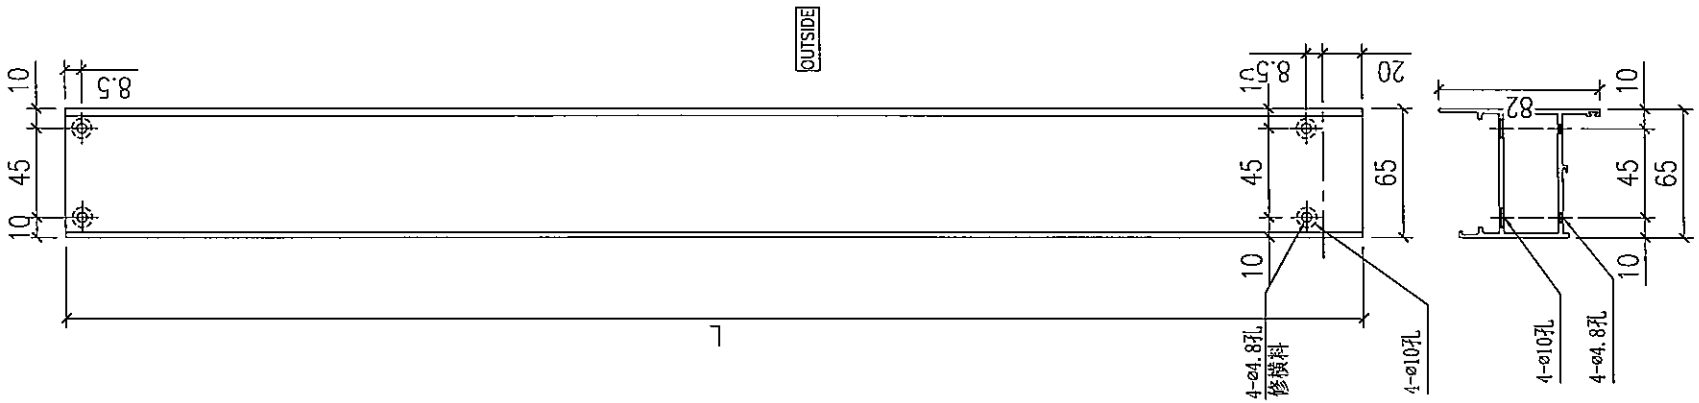

序号	部件编号	
2	X85677-01RB	1655
1	X85677-01RA	1755

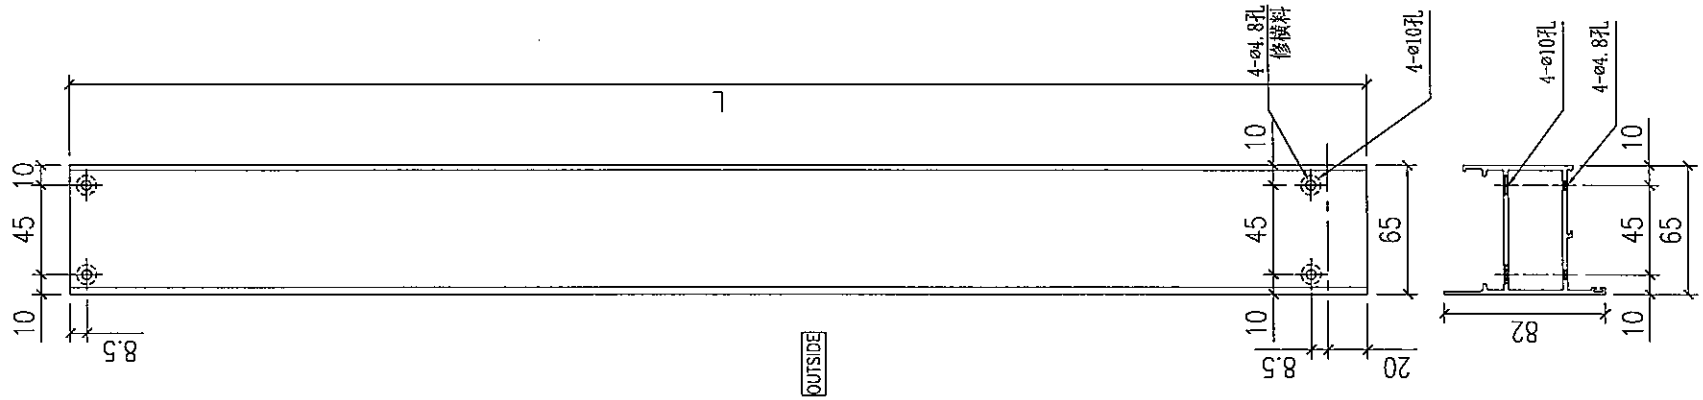

序号	部件编号	
1	X85677-01LA	1755

Remarks:		Checked: KEN	Description: 梗边企，X856772	QTY: –	Delivery to: Factory / Site	Rev.	Date	Amendments
Project Name: 青衣190	Project No. J851	Date: 22-12-2014	Material: 6061-T6	Tolerance: ±0.5				
Shop Drawing No. PRE-CAST ALUM. WINDOW & LOUVRE	Rev. A	Drawn: W.E.X Date: 22-12-2014	Finish: UCT534193SC-3	Projection:		Assembly No. X85677-01L		Rev. –

MIDI Aluminium Fabricator Ltd.

FABRICATION DRAWING

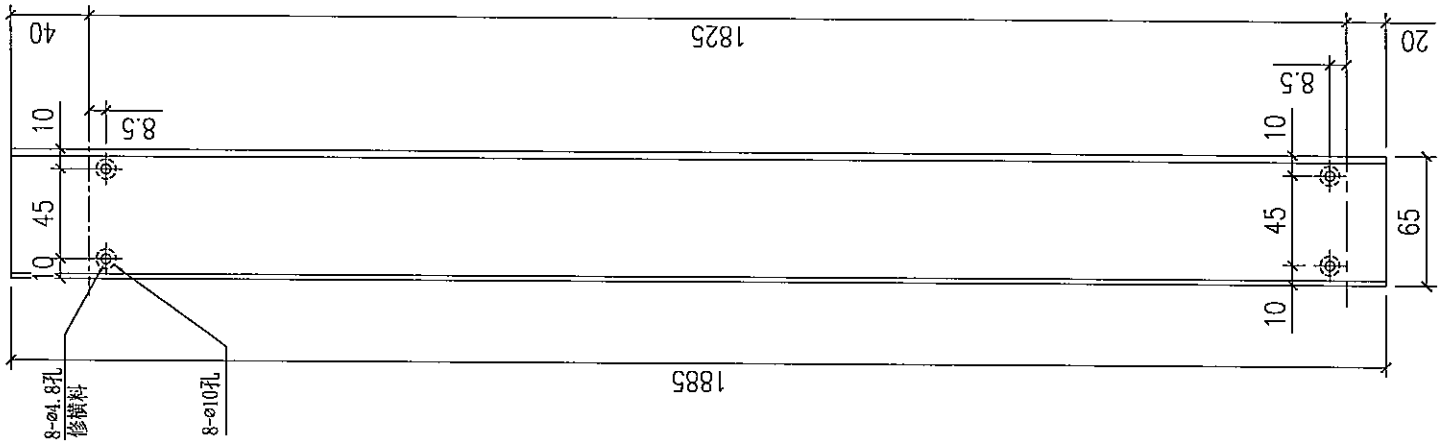

序号	部件编号	L	L1
5	X85677-02RE	2290	2230
4	X85677-02RD	1710	1650
3	X85677-02RC	1810	1750
2	X85677-02RB	1250	1190
1	X85677-02RA	1885	1825

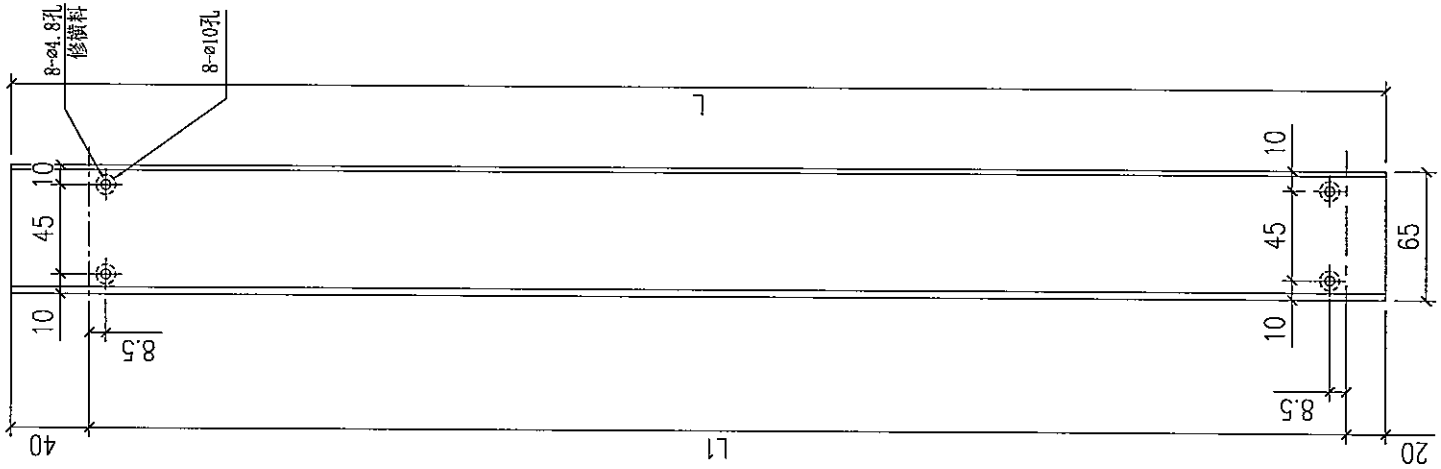

序号	部件编号	L	L1
5	X85677-02LE	2290	2230
4	X85677-02LD	-	-
3	X85677-02LC	1810	1750
2	X85677-02LB	1250	1190
1	X85677-02LA	1885	1825

Remarks:		Checked: KEN	Description: 梗边企，X856772	QTY: -	Delivery to	Rev.	Date	Amendments
Project Name: 青衣190	Project No. J851	Date: 22-12-2014	Material: 6061-T6	Tolerance: ±0.5	Factory			
Shop Drawing No. PRE-CAST ALUM. WINDOW & LOUVRE	Rev. A	Drawn: W.E.X	Finish: UCT534193SC-3	Projection:	Site	Assembly No. X85677-02		Rev. -
		Date: 22-12-2014						

MIDI Aluminium Fabricator Ltd.

FABRICATION DRAWING

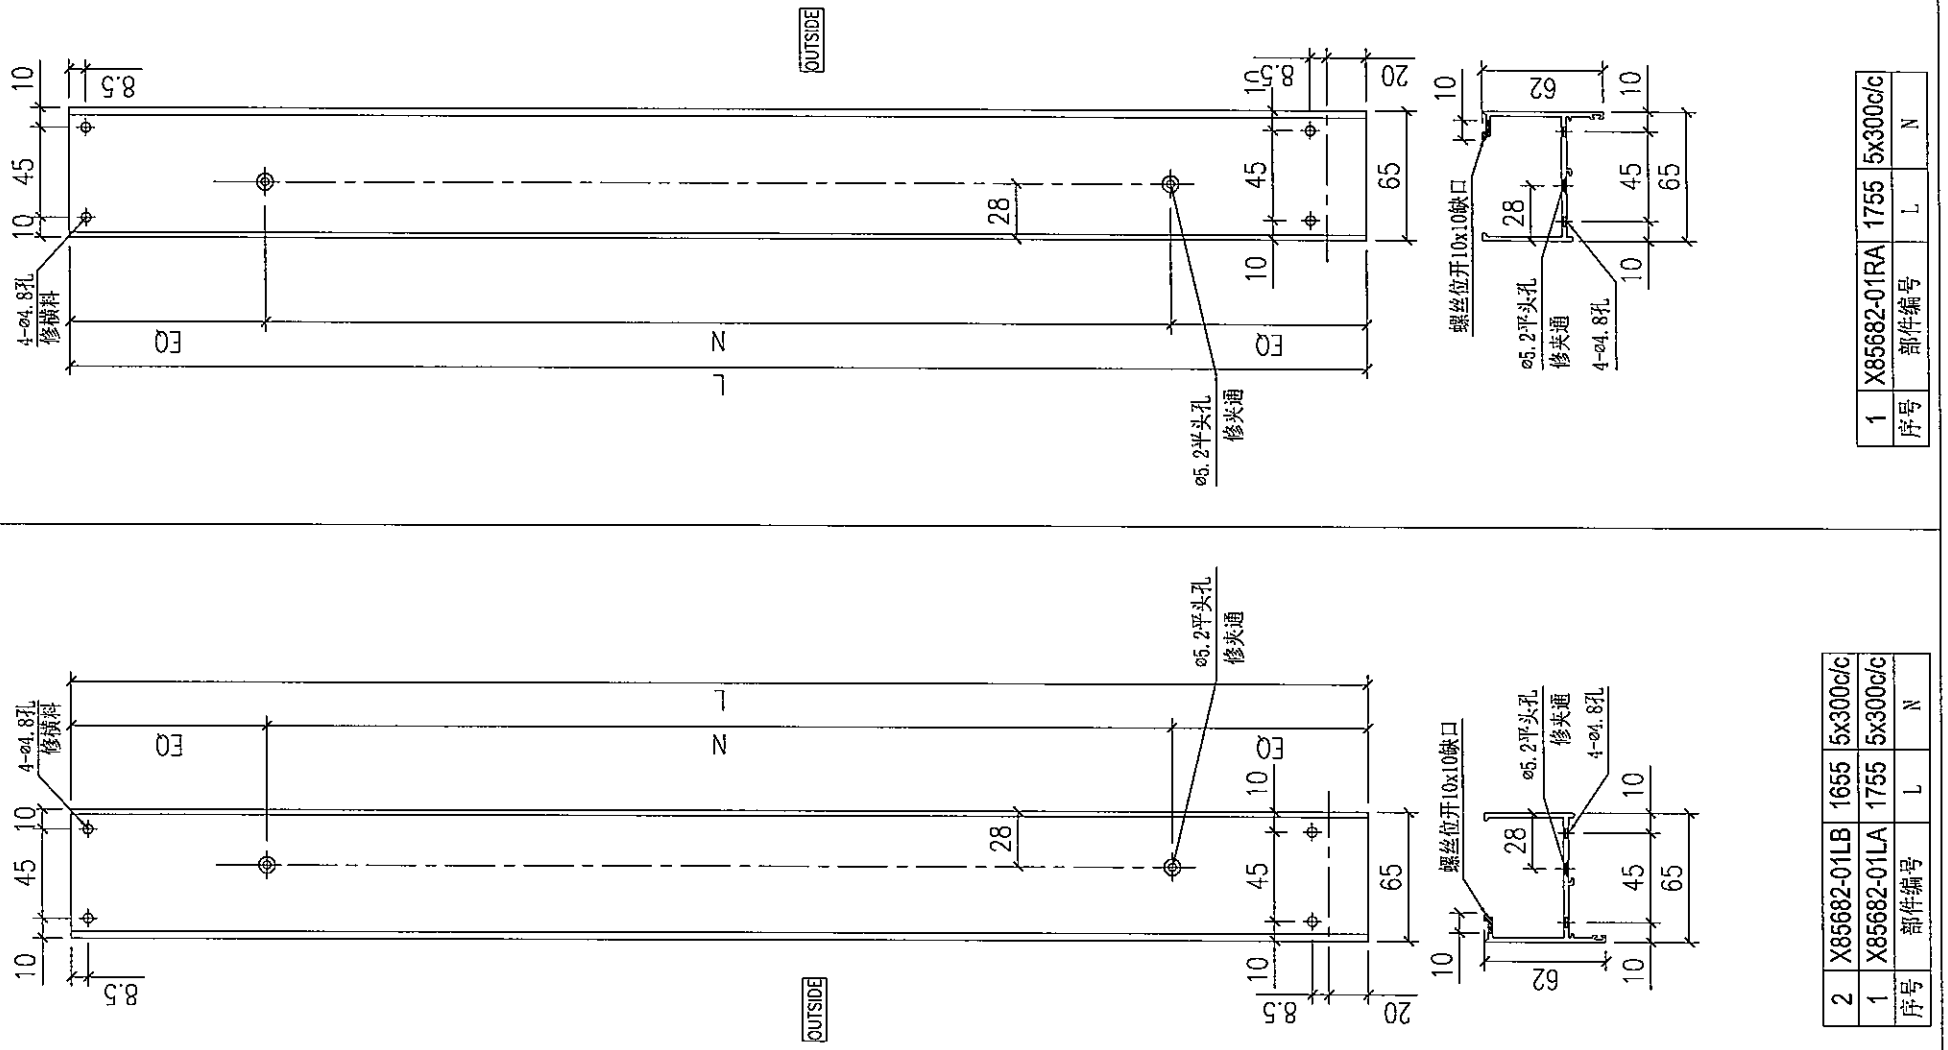

序号	部件编号	L	N
1	X85682-01RA	1755	5x300c/c
2	X85682-01LB	1655	5x300c/c
1	X85682-01LA	1755	5x300c/c

Remarks:		Checked: KEN	Description: 梗夹企，X856822
Project Name: 青衣190	Project No. J851	Date: 22-12-2014	Material: 6061-T6
Shop Drawing No. PRE-CAST ALUM. WINDOW & LOUVRE	Rev. A	Drawn: W.E.X	Finish: UCT534193SC-3
		Date: 22-12-2014	

QTY: –	
Tolerance: ±0.5	
Projection:	

Delivery to: Factory / Site

Rev.	Date	Amendments

Assembly No. X85682-01 Rev. –

MIDI Aluminium Fabricator Ltd.

FABRICATION DRAWING

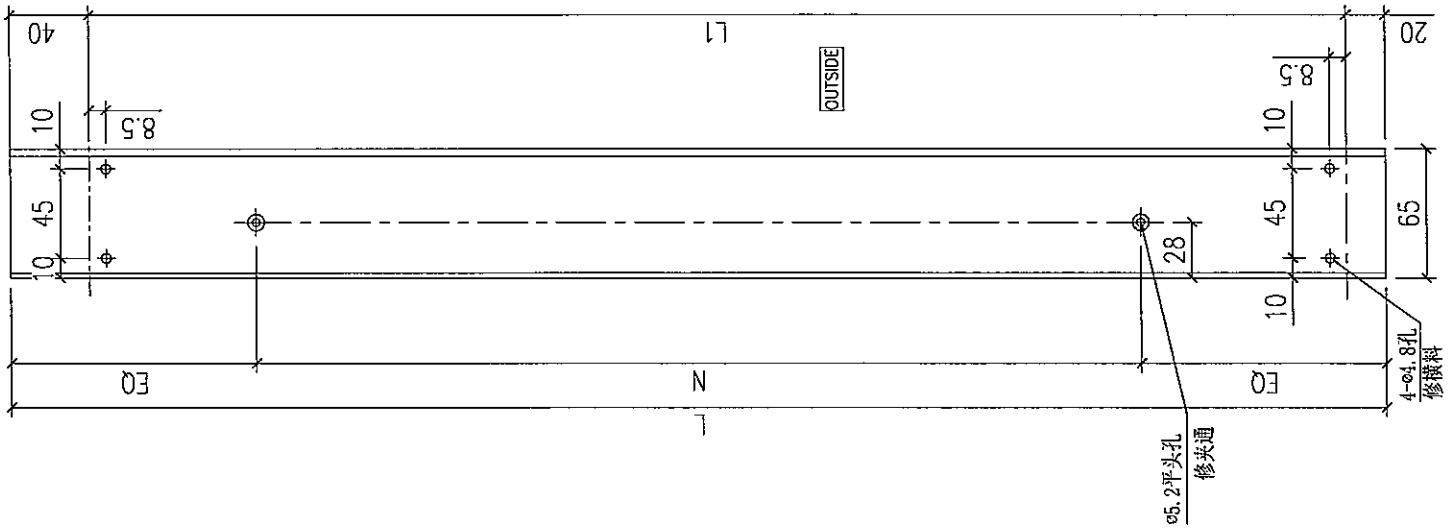

序号	部件编号	L	L1	N
4	X85682-02RD	2290	2230	7x300c/c
3	X85682-02RC	-	-	-
2	X85682-02RB	1810	1750	6x280c/c
1	X85682-02RA	1885	1825	6x280c/c

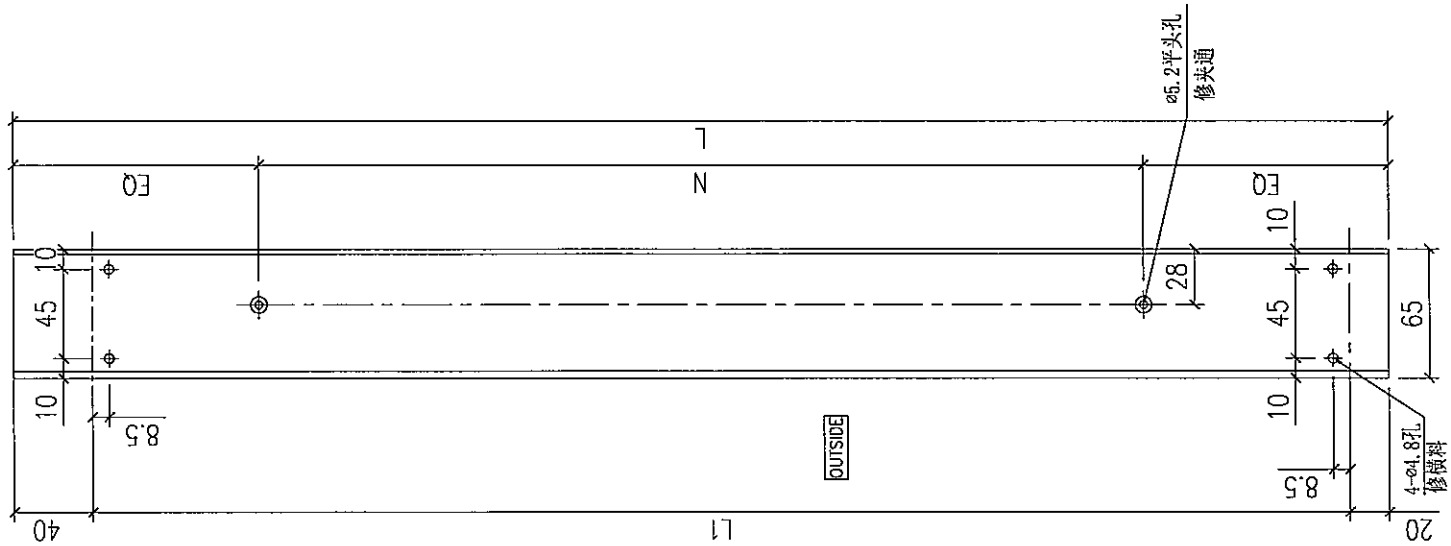

序号	部件编号	L	L1	N
4	X85682-02LD	2290	2230	7x300c/c
3	X85682-02LC	1710	1650	5X300c/c
2	X85682-02LB	1810	1750	6x280c/c
1	X85682-02LA	1885	1825	6x280c/c

Remarks:		Checked: KEN	Description: 梗夹企，X856822	QTY: -	Delivery to	Rev.	Date	Amendments
Project Name: 青衣190	Project No. J851	Date: 22-12-2014	Material: 6061-T6	Tolerance: ±0.5	Factory			
Shop Drawing No. PRE-CAST ALUM. WINDOW & LOUVRE	Rev. A	Drawn: W.E.X	Finish: UCT534193SC-3	Projection:	Site	Assembly No. X85682-02		Rev. -
		Date: 22-12-2014						

MIDI Aluminium Fabricator Ltd.

FABRICATION DRAWING

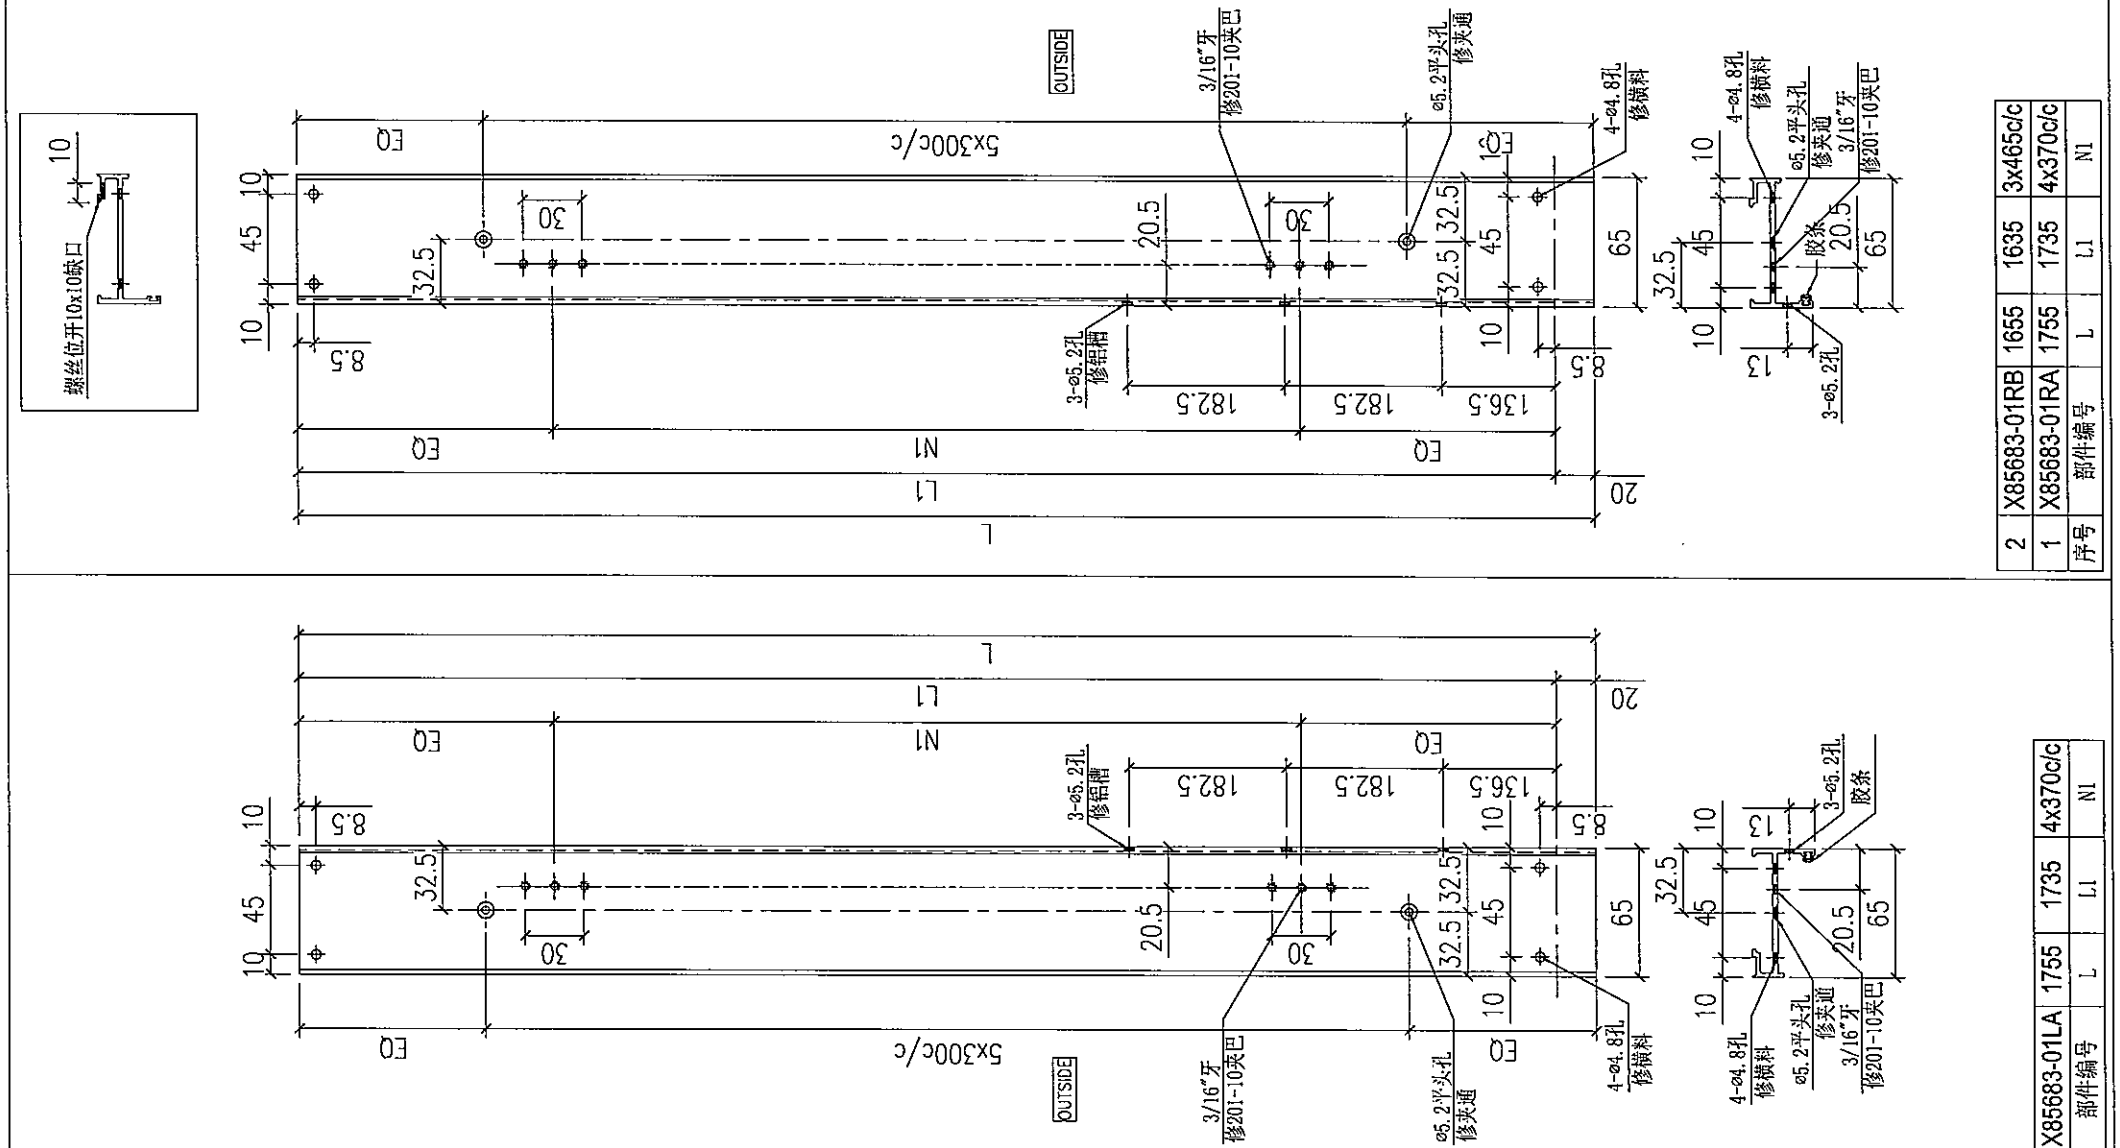

序号	部件编号	L	L1	N1
2	X85683-01RB	1655	1635	3x465c/c
1	X85683-01RA	1755	1735	4x370c/c

序号	部件编号	L	L1	N1
1	X85683-01LA	1755	1735	4x370c/c

Remarks:		Checked: KEN	Description: 生夹企，X856830	QTY: -	Delivery to	Rev.	Date	Amendments
Project Name: 青衣190	Project No. J851	Date: 22-12-2014	Material: 6061-T6	Tolerance: ±0.5	Factory			
Shop Drawing No. PRE-CAST ALUM. WINDOW & LOUVRE	Rev. A	Drawn: W.E.X	Finish: UCT534193SC-3	Projection:	Site	Assembly No. X85683-01		Rev. -
		Date: 22-12-2014						

MIDI Aluminium Fabricator Ltd.

FABRICATION DRAWING

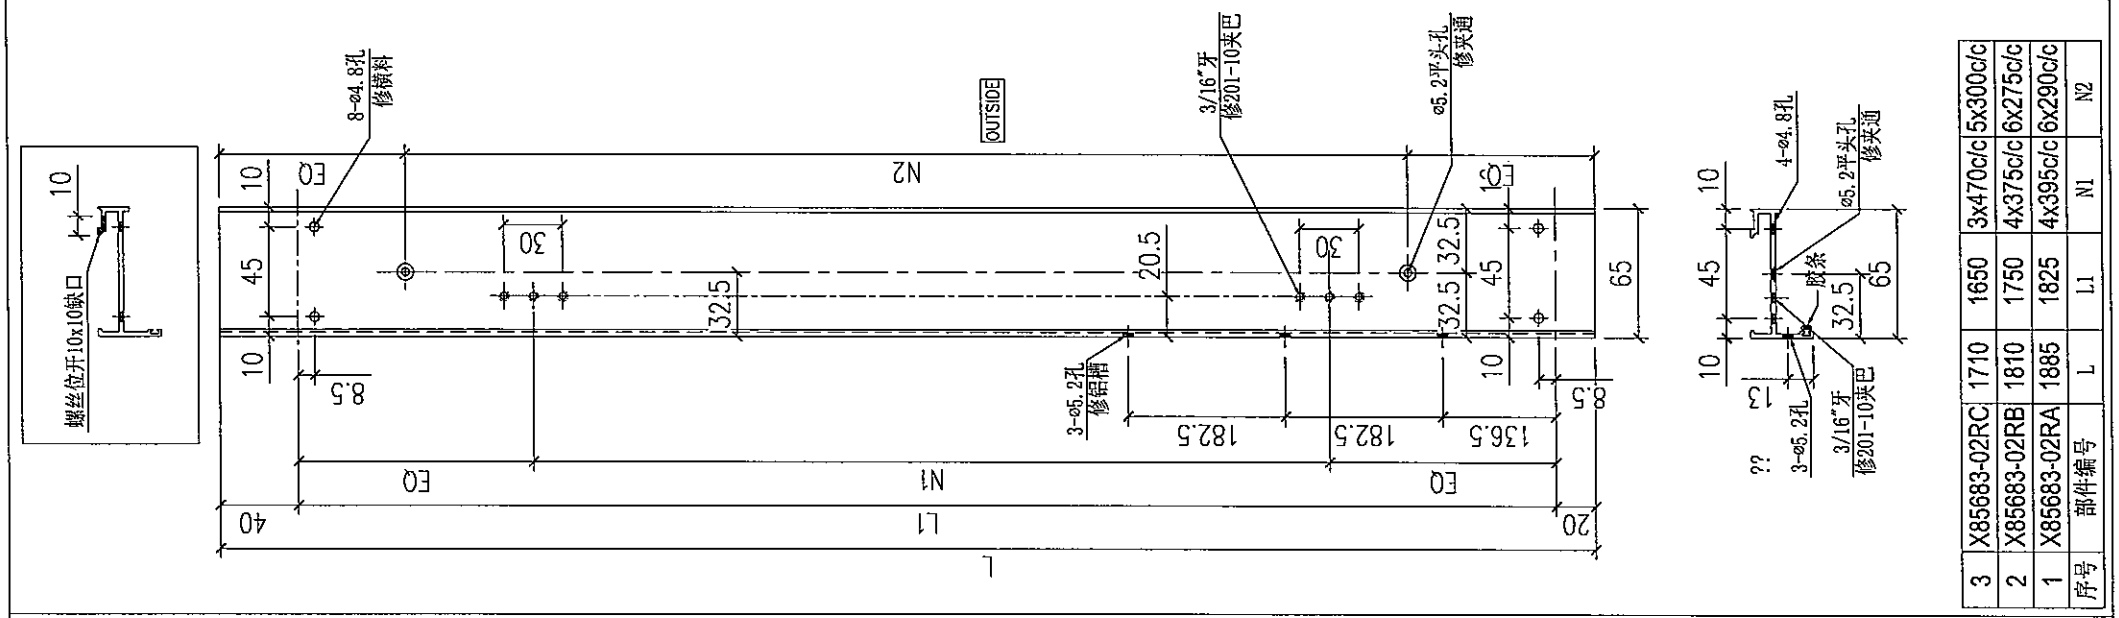

序号	部件编号	L	L1	N1	N2
3	X85683-02RC	1710	1650	3x470c/c	5x300c/c
2	X85683-02RB	1810	1750	4x375c/c	6x275c/c
1	X85683-02RA	1885	1825	4x395c/c	6x290c/c

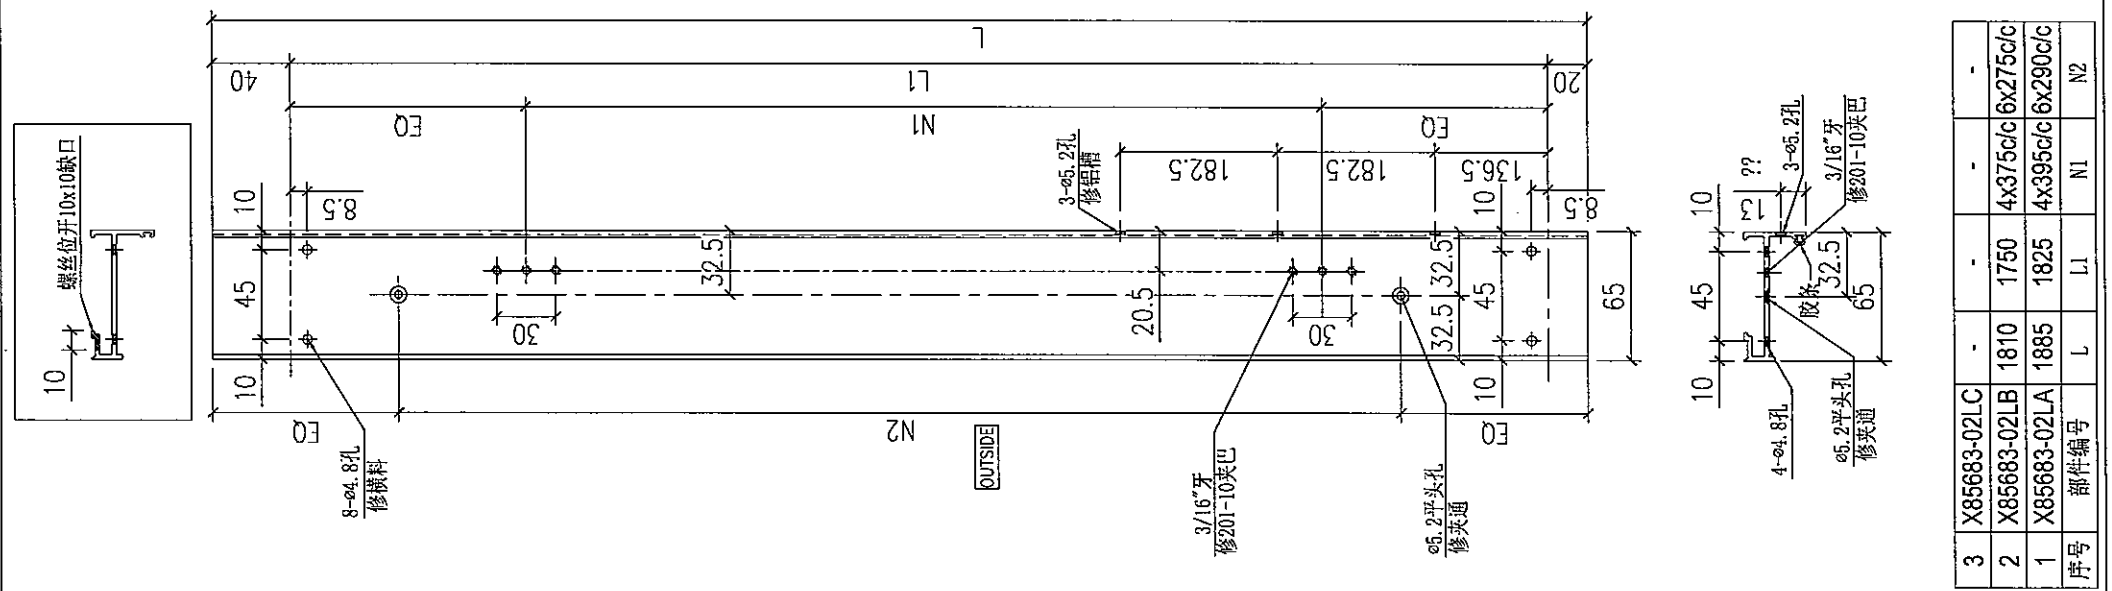

序号	部件编号	L	L1	N1	N2	-
3	X85683-02LC	-	-	-	6x275c/c	-
2	X85683-02LB	1810	1750	4x375c/c	6x290c/c	
1	X85683-02LA	1885	1825	4x395c/c	N2	

Remarks:		Checked: KEN	Description: 生夹企，X856830	QTY: -	Delivery to: Factory / Site
Project Name: 青衣190	Project No. J851	Date: 22-12-2014	Material: 6061-T6	Tolerance: ±0.5	
Shop Drawing No. PRE-CAST ALUM. WINDOW & LOUVRE	Rev. A	Drawn: W.E.X Date: 22-12-2014	Finish: UCT534193SC-3	Projection:	Assembly No. X85683-02 / Rev. -

Rev.	Date	Amendments

MIDI Aluminium Fabricator Ltd.

FABRICATION DRAWING

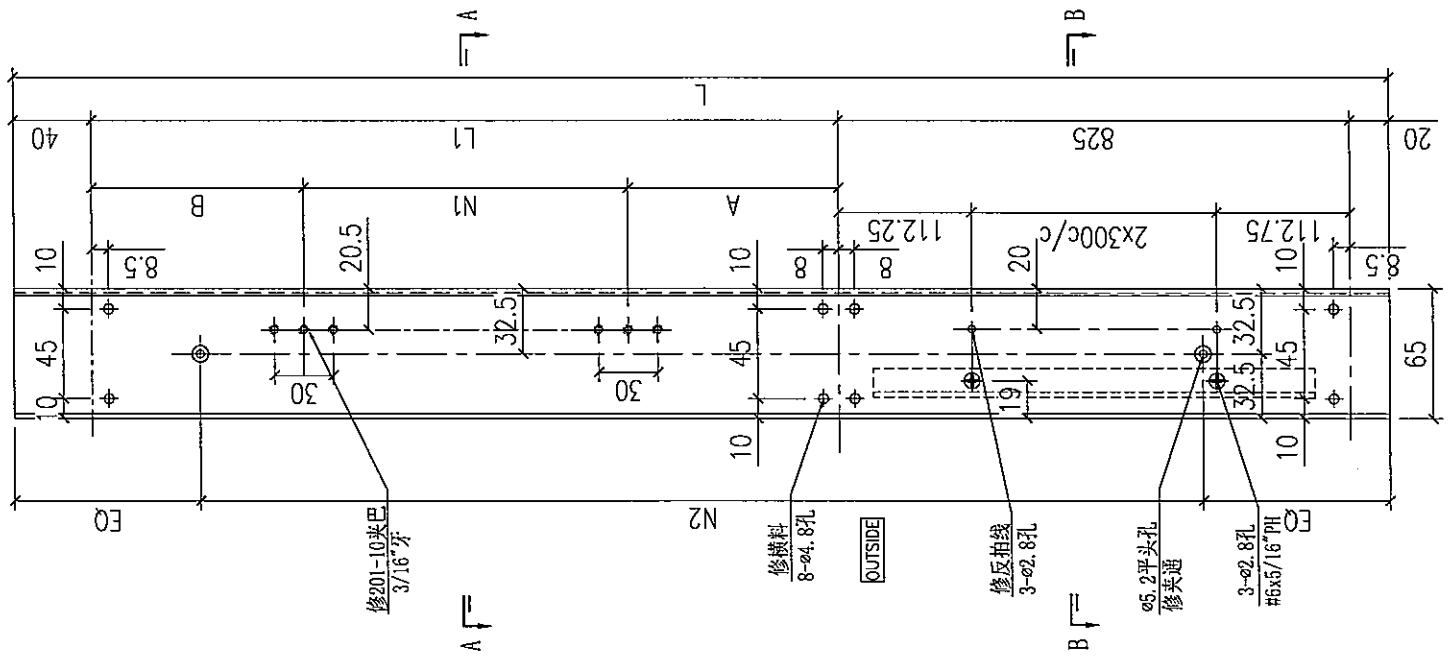

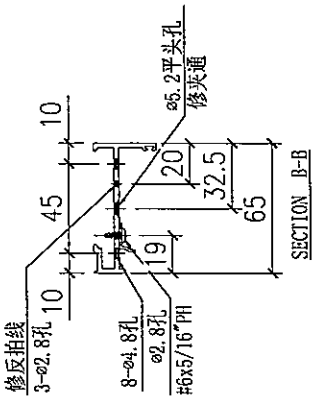

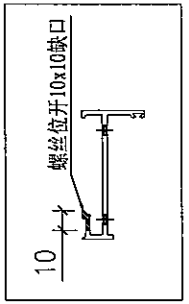

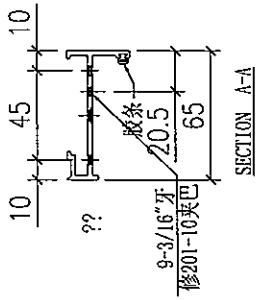

序号	部件编号		L	L1	A	B	N1	N2
2	X85683-03LB	2290	1940	1055	127	128	2x400c/c	6x300c/c
1	X85683-03LA	1405	1940	1055	124.5	125.5	3x385c/c	7x300c/c

Remarks:		Checked: KEN	Description: 生夹企，X856830	QTY: -	Delivery to	Rev.	Date	Amendments	
Project Name: 青衣190	Project No. J851	Date: 22-12-2014	Material: 6061-T6	Tolerance: ±0.5	Factory				
Shop Drawing No. PRE-CAST ALUM. WINDOW & LOUVRE	Rev. A	Drawn: W.E.X	Finish: UCT534193SC-3	Projection:	Site	Assembly No. X85683-03L			Rev. -
		Date: 22-12-2014							

MIDI Aluminium Fabricator Ltd.

FABRICATION DRAWING

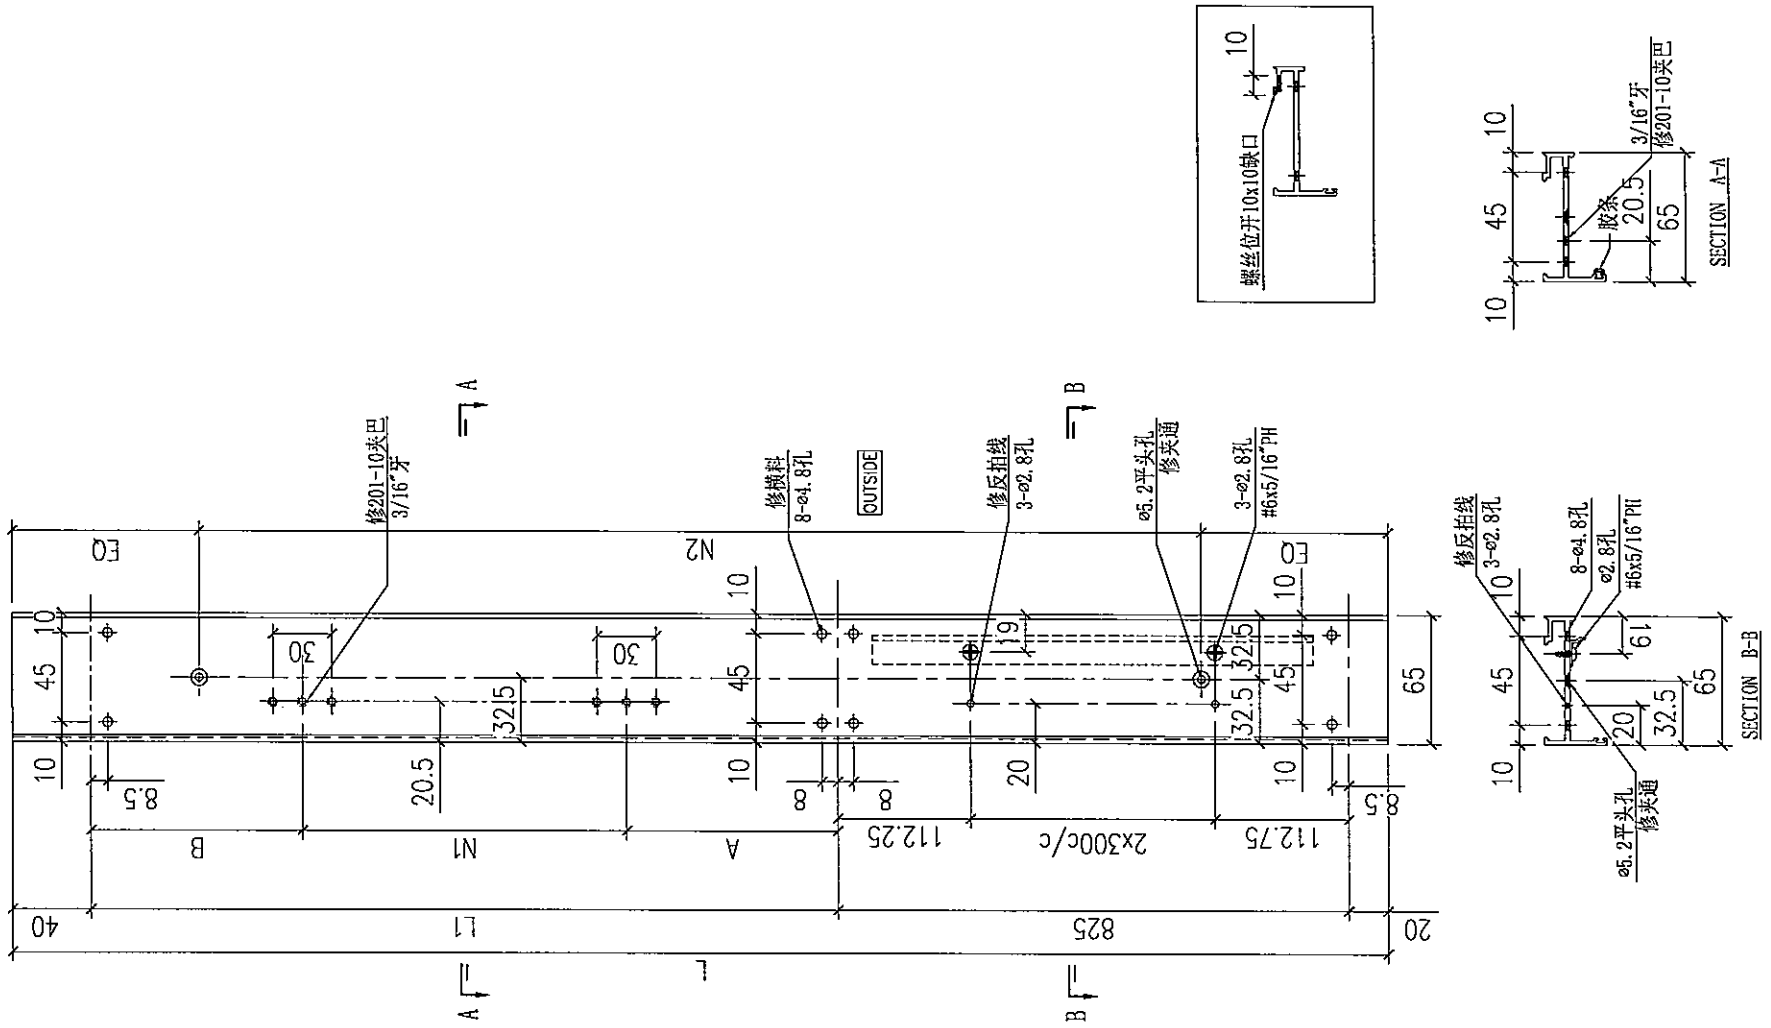

序号	部件编号	L	L1	A	B	N1	N2
2	X85683-03RB	2290	1405	124.5	125.5	3x385c/c	7x300c/c
1	X85683-03RA	1940	1055	127	128	2x400c/c	6x300c/c

Remarks:		Checked: KEN	Description: 生夹企，X856830	QTY: –	Delivery to: Factory / Site	Rev.	Date	Amendments
Project Name: 青衣190	Project No. J851	Date: 22-12-2014	Material: 6061-T6	Tolerance: ±0.5				
Shop Drawing No. PRE-CAST ALUM. WINDOW & LOUVRE	Rev. A	Drawn: W.E.X	Finish: UCT534193SC-3	Projection:		Assembly No. X85683-03R		Rev. –
		Date: 22-12-2014						

MIDI Aluminium Fabricator Ltd.

FABRICATION DRAWING

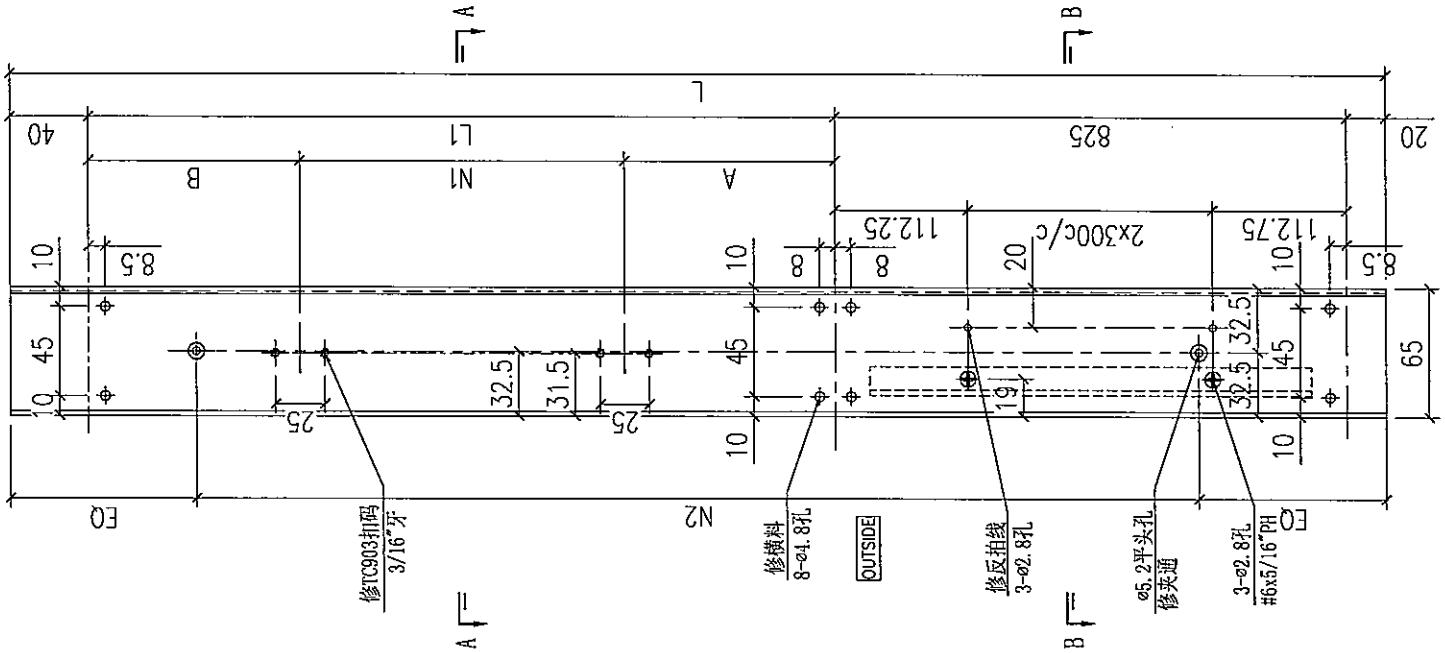

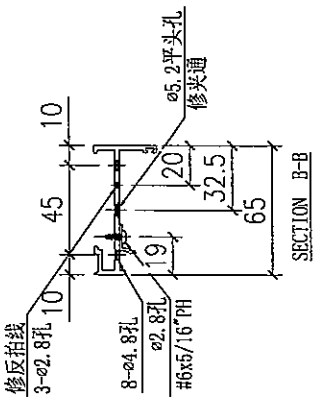

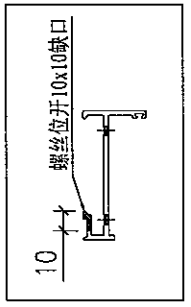

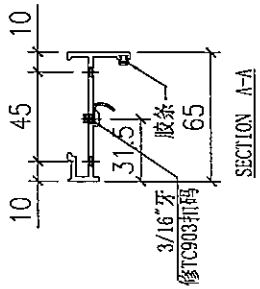

序号	部件编号	L	L1	A	B	N1	N2
2	X85683-04LB	2290	1405	124.5	125.5	3x385c/c	7x300c/c
1	X85683-04LA	1940	1055	127	128	2x400c/c	6x300c/c

Remarks:		Checked: KEN	Description: 生夹企，X856830	QTY: -	Delivery to: Factory	Rev.	Date	Amendments		
Project Name: 青衣190	Project No. J851	Date: 22-12-2014	Material: 6061-T6	Tolerance: ±0.5						
Shop Drawing No. PRE-CAST ALUM. WINDOW & LOUVRE	Rev. A	Drawn: W.E.X	Finish: UCT534193SC-3	Projection:	Site	Assembly No. X85683-04L			Rev. -	
		Date: 22-12-2014								

MIDI Aluminium Fabricator Ltd.

FABRICATION DRAWING

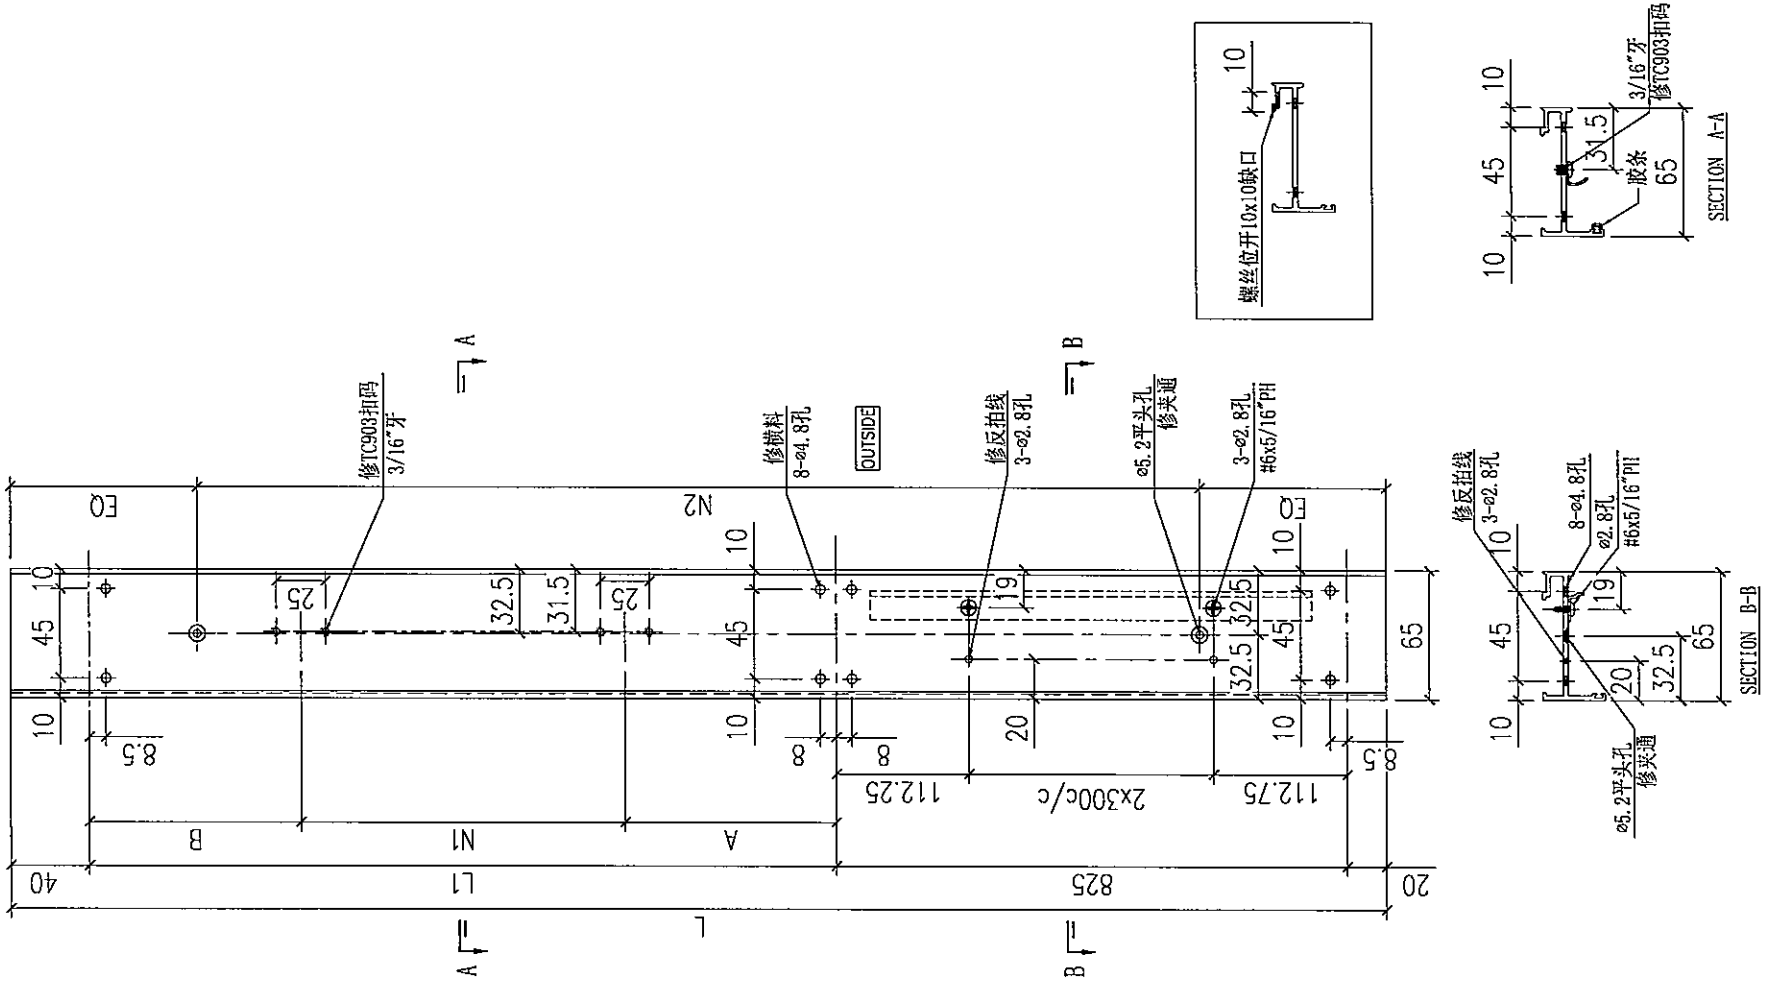

序号	部件编号		1405	1055	1940	2290	124.5	127	125.5	128	3x385c/c	2x400c/c	6x300c/c	7x300c/c
			L	L1	L	B	A	N1	B	N2				
2	X85683-04RB													
1	X85683-04RA													

Remarks:		Checked: KEN	Description: 生夹企，X856830	QTY: –	Delivery to: Factory / Site	Rev. / Date / Amendments
Project Name: 青衣190	Project No. J851	Date: 22-12-2014	Material: 6061-T6	Tolerance: ±0.5		
Shop Drawing No. PRE-CAST ALUM. WINDOW & LOUVRE	Rev. A	Drawn: W.E.X Date: 22-12-2014	Finish: UCT534193SC-3	Projection:	Assembly No. X85683-04R	Rev. –

MIDI Aluminium Fabricator Ltd.

FABRICATION DRAWING

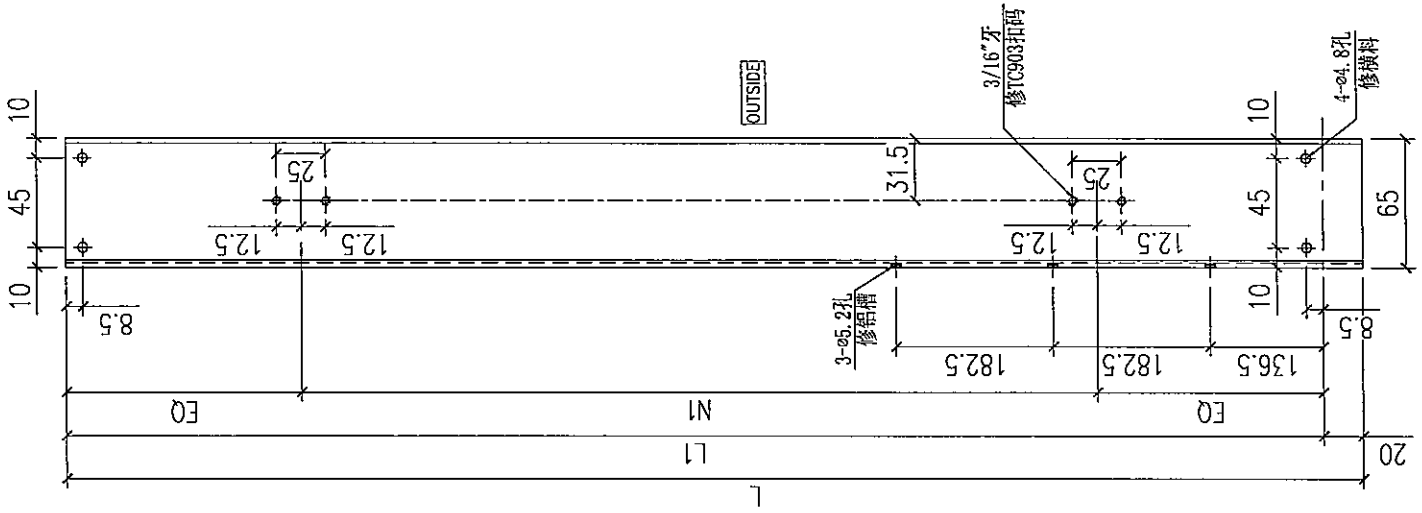

序号	部件编号	L	L1	N1
1	X85679-01RA	1755	1735	4x370c/c

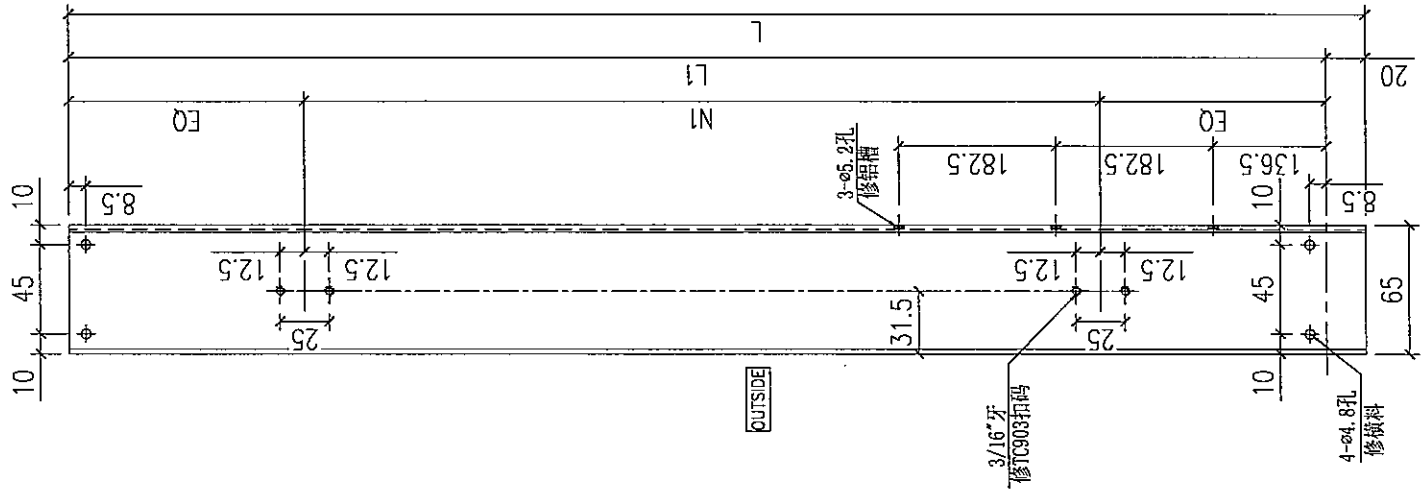

序号	部件编号	L	L1	N1
2	X85679-01LB	1655	1635	3x465c/c
1	X85679-01LA	1755	1735	4x370c/c

Remarks:		Checked: KEN	Description: 生边企，X856790	QTY: –	Delivery to	Rev.	Date	Amendments
Project Name: 青衣190	Project No. J851	Date: 22-12-2014	Material: 6061-T6	Tolerance: ±0.5	Factory			
Shop Drawing No. PRE-CAST ALUM. WINDOW & LOUVRE	Rev. A	Drawn: W.E.X	Finish: UCT534193SC-3	Projection:	Site	Assembly No. X85679-01		Rev. –
		Date: 22-12-2014						

FABRICATION DRAWING

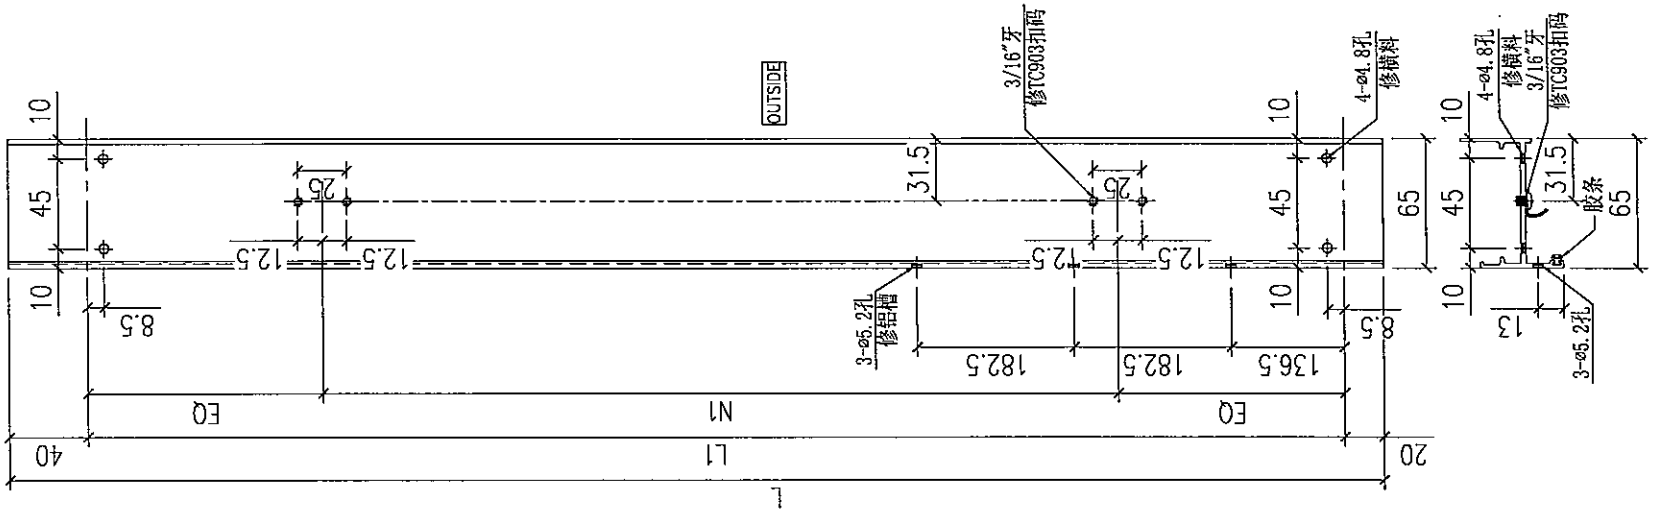

序号	部件编号	L	L1	N1
5	X85679-02RE	1300	1240	2x500c/c
4	X85679-02RD	1200	1140	2x450c/c
3	X85679-02RC	1810	1750	4x375c/c
2	X85679-02RB	1250	1190	2x475c/c
1	X85679-02RA	1885	1825	4x395c/c

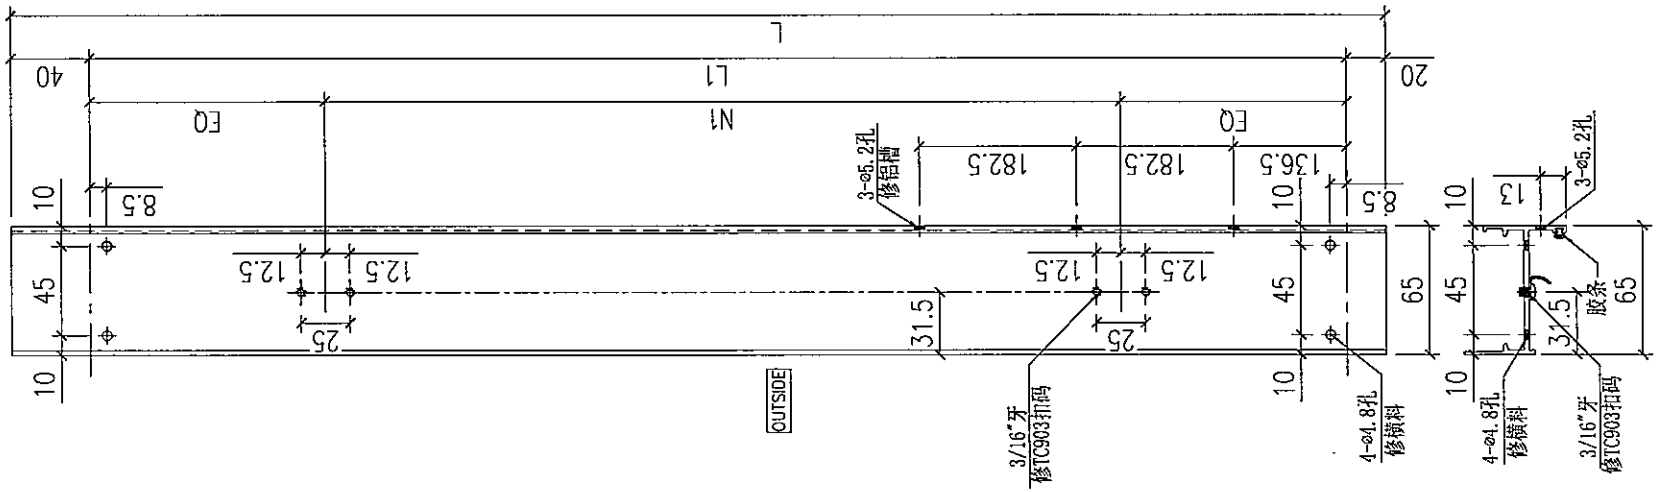

序号	部件编号	L	L1	N1
9	X85679-02LJ	1840	1780	4x385c/c
8	X85679-02LH	-	-	-
7	X85679-02LG	-	-	-
6	X85679-02LF	1710	1650	3x470c/c
5	X85679-02LE	-	-	-
4	X85679-02LD	1200	1140	2x450c/c
3	X85679-02LC	1810	1750	4x375c/c
2	X85679-02LB	1250	1190	2x475c/c
1	X85679-02LA	1885	1825	4x395c/c

Remarks:		Checked: KEN	Description: 生边企，X856790	QTY: -	Delivery to	Rev.	Date	Amendments
Project Name: 青衣190	Project No. J851	Date: 22-12-2014	Material: 6061-T6	Tolerance: ±0.5	Factory			
Shop Drawing No. PRE-CAST ALUM. WINDOW & LOUVRE	Rev. A	Drawn: W.E.X	Finish: UCT534193SC-3	Projection:	Site	Assembly No. X85679-02		Rev. -
		Date: 22-12-2014						

MIDI Aluminium Fabricator Ltd.

FABRICATION DRAWING

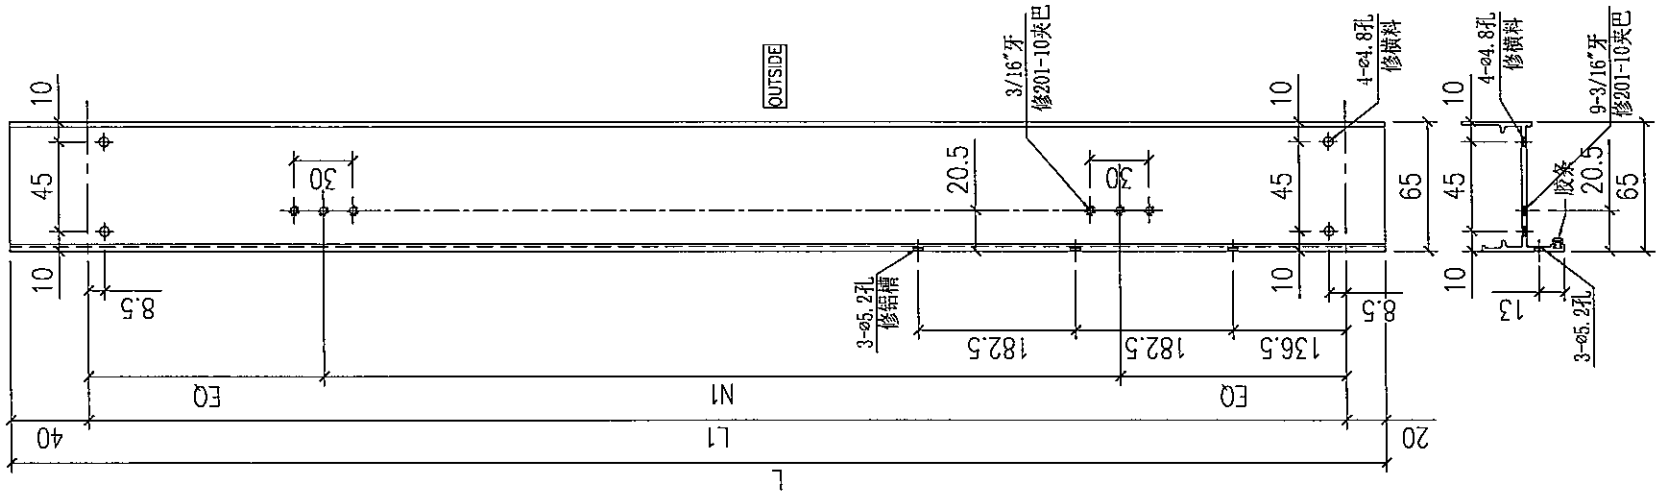

序号	部件编号	L	L1	N1
6	X85679-03RF	1840	1780	4x385c/c
5	X85679-03RE	-	-	-
4	X85679-03RD	-	-	-
3	X85679-03RC	-	-	-
2	X85679-03RB	1200	1140	2x450c/c
1	X85679-03RA	1250	1190	2x475c/c

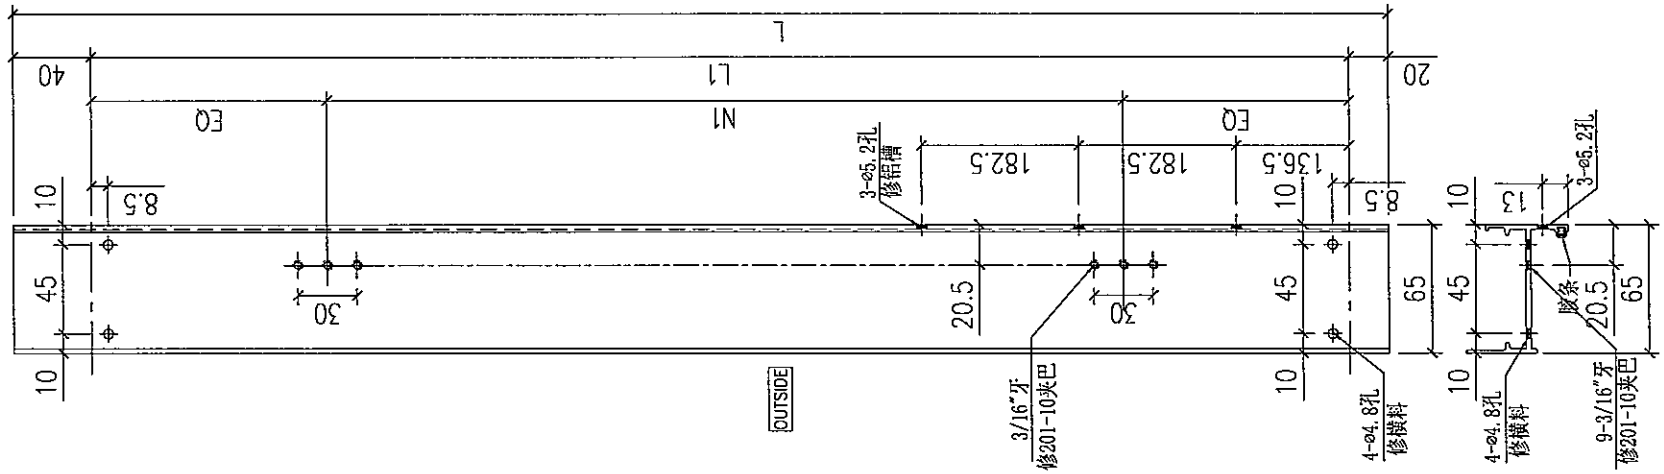

序号	部件编号	L	L1	N1
3	X85679-03LC	1300	1240	2x500c/c
2	X85679-03LB	1200	1140	2x450c/c
1	X85679-03LA	1250	1190	2x475c/c

Remarks:		Checked: KEN	Description: 生边企，X856790	QTY: -	Delivery to: Factory / Site	Rev.	Date	Amendments
Project Name: 青衣190	Project No. J851	Date: 22-12-2014	Material: 6061-T6	Tolerance: ±0.5				
Shop Drawing No. PRE-CAST ALUM. WINDOW & LOUVRE	Rev. A	Drawn: W.E.X	Finish: UCT534193SC-3	Projection:		Assembly No. X85679-03		Rev. -
		Date: 22-12-2014						

MIDI Aluminium Fabricator Ltd.

FABRICATION DRAWING

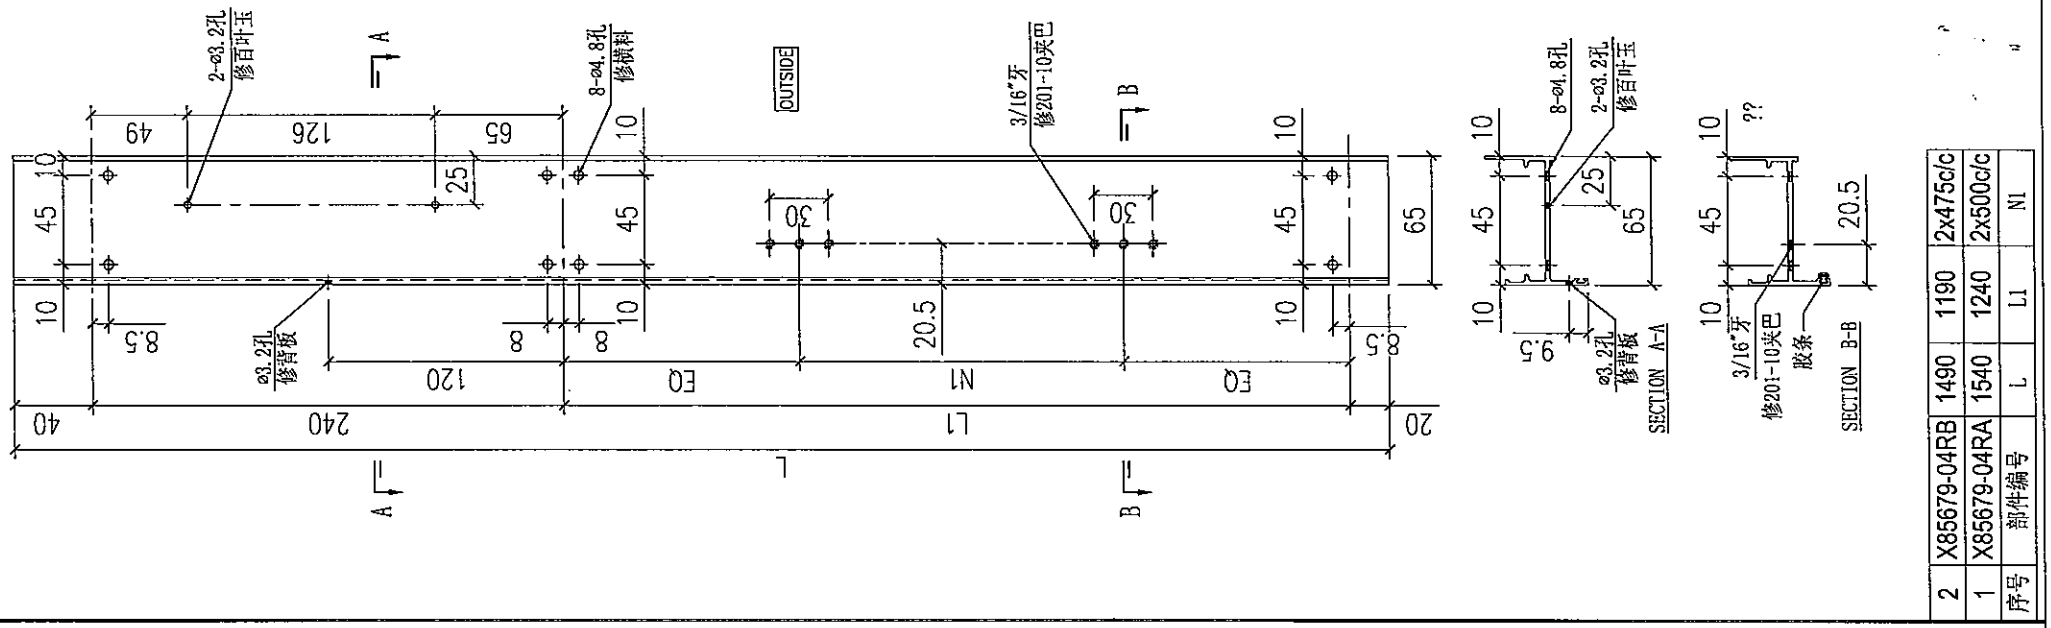

序号	部件编号	L	L1	N1
2	X85679-04RB	1490	1190	2x475c/c
1	X85679-04RA	1540	1240	2x500c/c

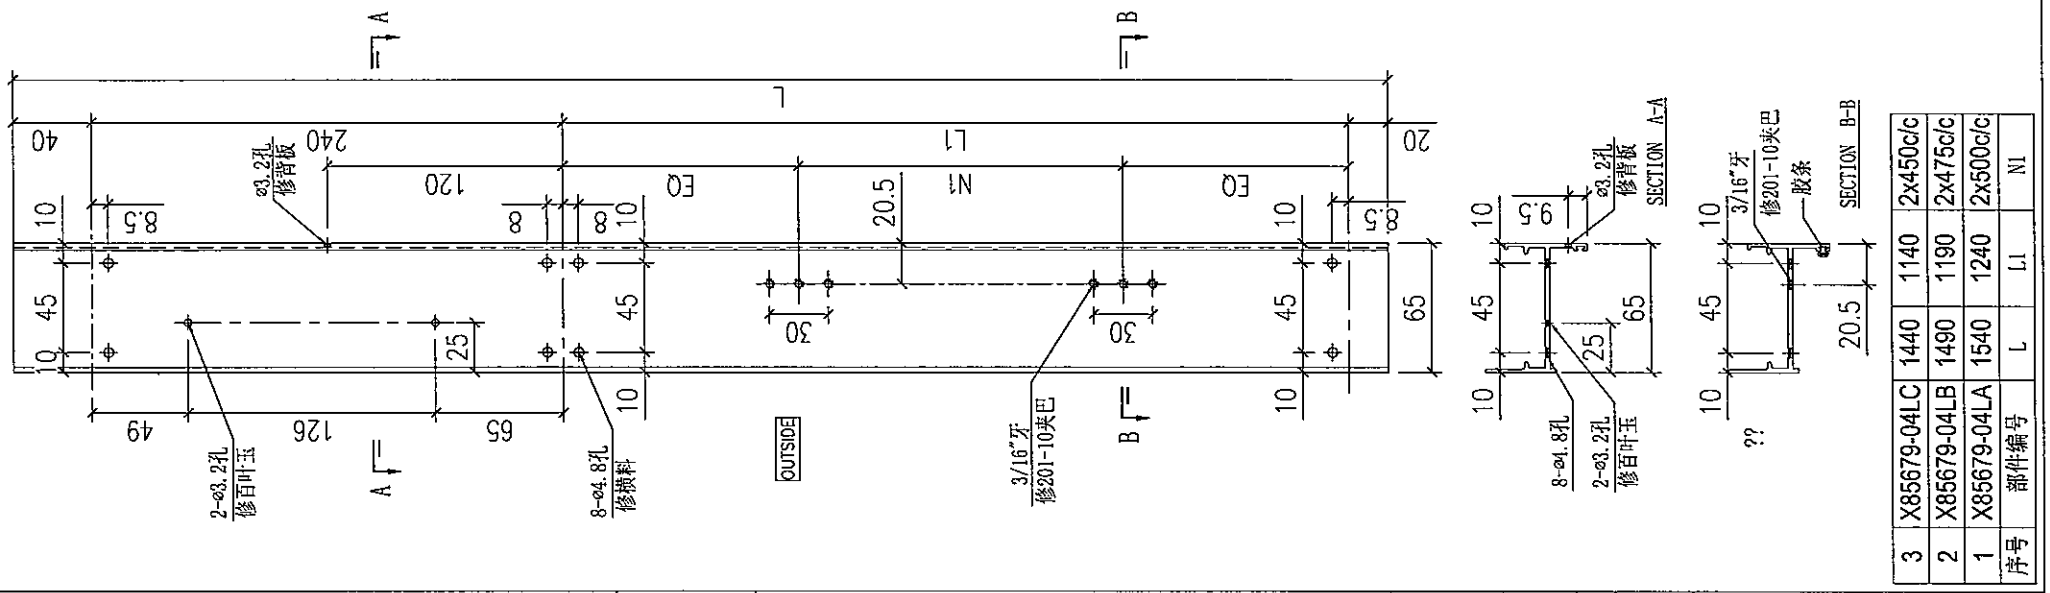

序号	部件编号	L	L1	N1
3	X85679-04LC	1440	1140	2x450c/c
2	X85679-04LB	1490	1190	2x475c/c
1	X85679-04LA	1540	1240	2x500c/c

Remarks:		Checked: KEN	Description: 生边企，X856790	QTY: -	Delivery to	Rev.	Date	Amendments
Project Name: 青衣190	Project No. J851	Date: 22-12-2014	Material: 6061-T6	Tolerance: ±0.5	Factory			
		Drawn: W.E.X						
Shop Drawing No. PRE-CAST ALUM. WINDOW & LOUVRE	Rev. A	Date: 22-12-2014	Finish: UCT534193SC-3	Projection:	Site	Assembly No. X85679-04L		Rev. -

MIDI Aluminium Fabricator Ltd.

FABRICATION DRAWING

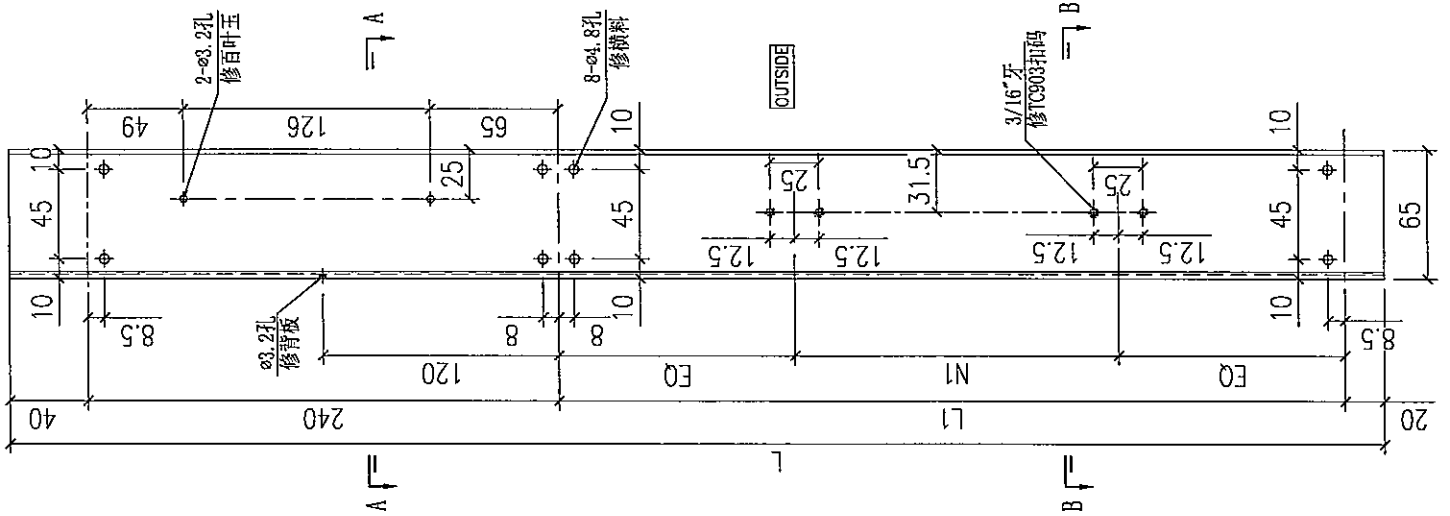

序号	部件编号	L	L1	N1
3	X85679-05RC	1440	1140	2x450c/c
2	X85679-05RB	1490	1190	2x475c/c
1	X85679-05RA	1540	1240	2x500c/c

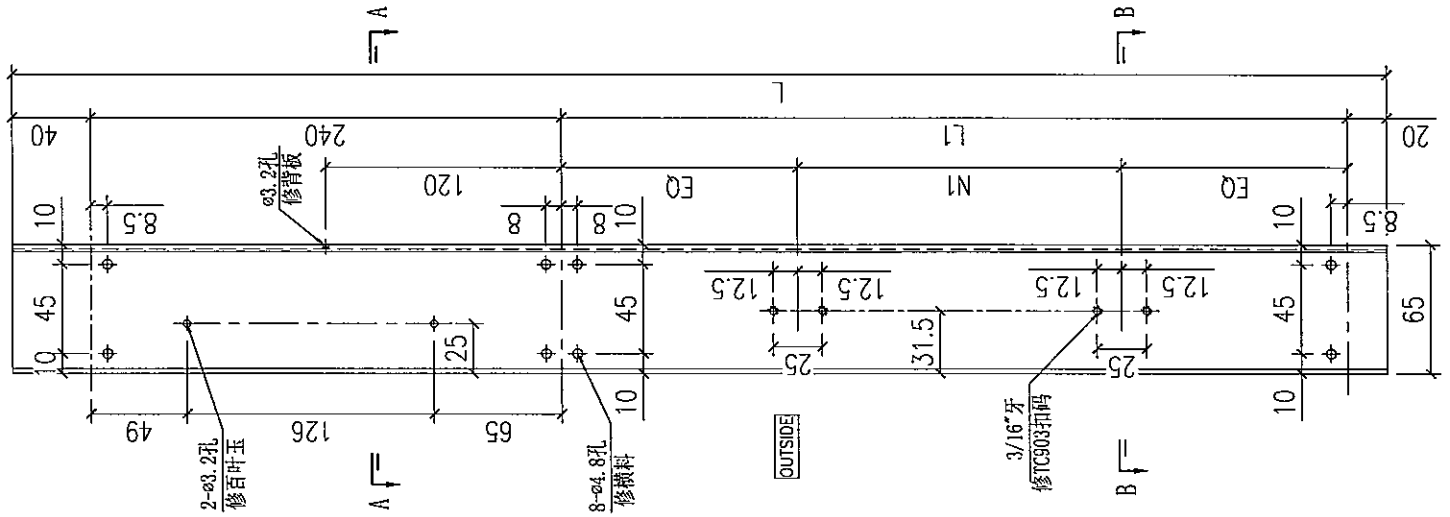

序号	部件编号	L	L1	N1
2	X85679-05LB	1490	1190	2x475c/c
1	X85679-05LA	1540	1240	2x500c/c

Remarks:		Checked: KEN	Description: 生边企，X856790	QTY: -	Delivery to: Factory / Site	Rev.	Date	Amendments
Project Name: 青衣190	Project No. J851	Date: 22-12-2014	Material: 6061-T6	Tolerance: ±0.5				
Shop Drawing No. PRE-CAST ALUM. WINDOW & LOUVRE	Rev. A	Drawn: W.E.X	Finish: UCT534193SC-3	Projection:		Assembly No. X85679-05		Rev. -
		Date: 22-12-2014						

FABRICATION DRAWING

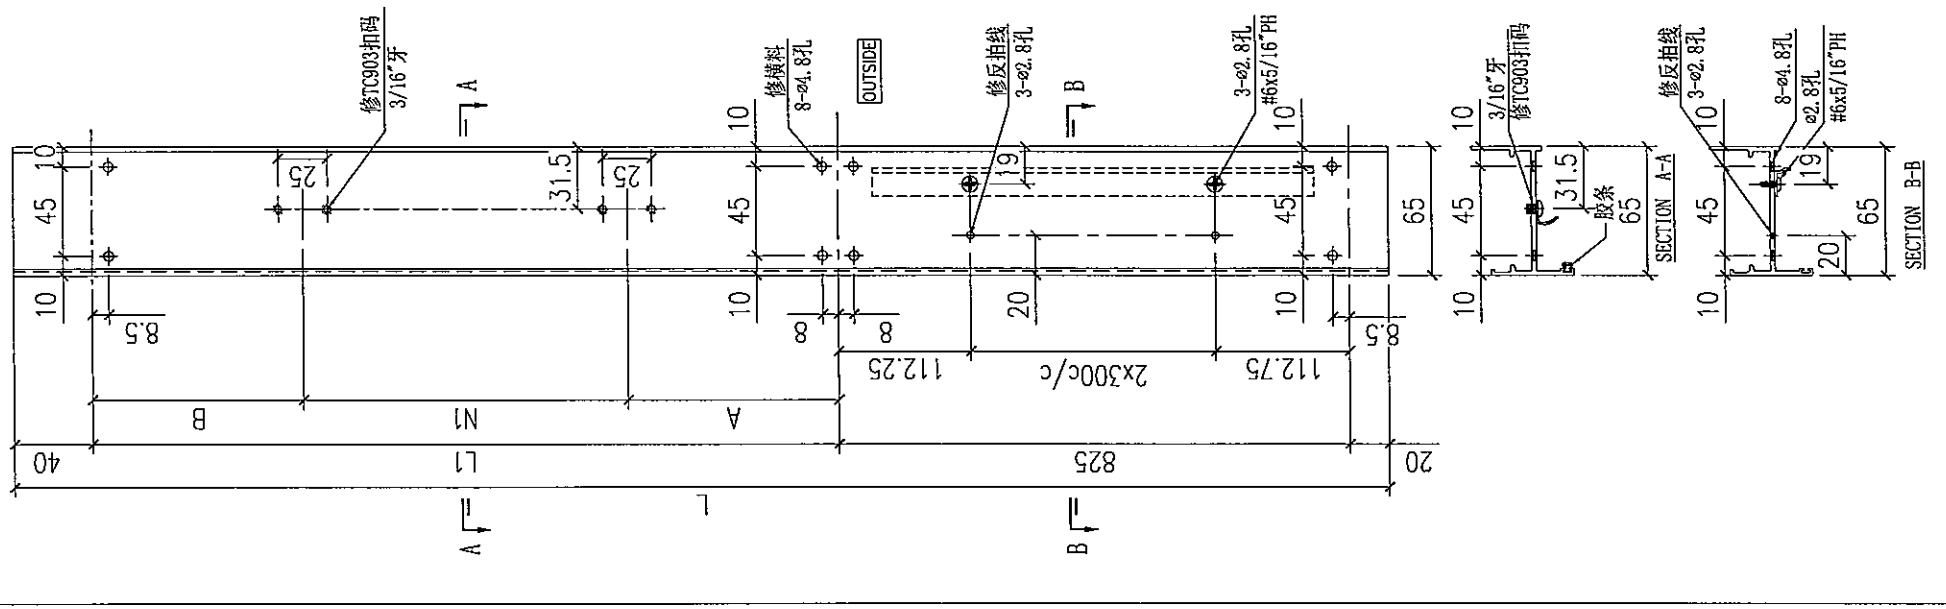

序号	部件编号	L	L1	A	B	N1
2	X85679-06RB	2290	1405	124.5	125.5	3x385c/c
1	X85679-06RA	1940	1055	127	128	2x400c/c

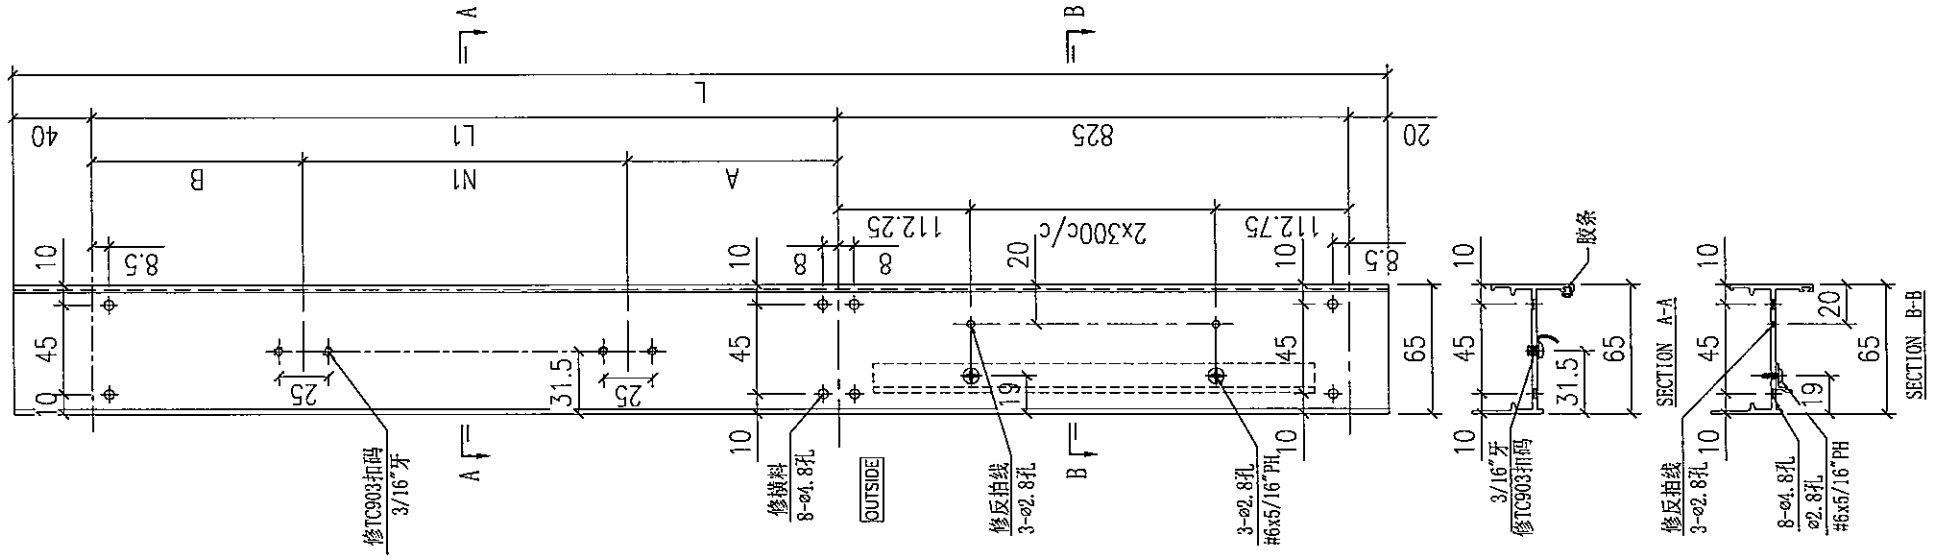

序号	部件编号	L	L1	A	B	N1
2	X85679-06LB	2290	1405	124.5	125.5	3x385c/c
1	X85679-06LA	1940	1055	127	128	2x400c/c

Remarks:		Checked: KEN	Description: 生边企，X856790	QTY: -	Delivery to: Factory / Site	Rev. / Date / Amendments
Project Name: 青衣190	Project No. J851	Date: 22-12-2014	Material: 6061-T6	Tolerance: ±0.5		
Shop Drawing No. PRE-CAST ALUM. WINDOW & LOUVRE	Rev. A	Drawn: W.E.X Date: 22-12-2014	Finish: UCT534193SC-3	Projection:	Assembly No. X85679-06	Rev. -

MIDI Aluminium Fabricator Ltd.

FABRICATION DRAWING

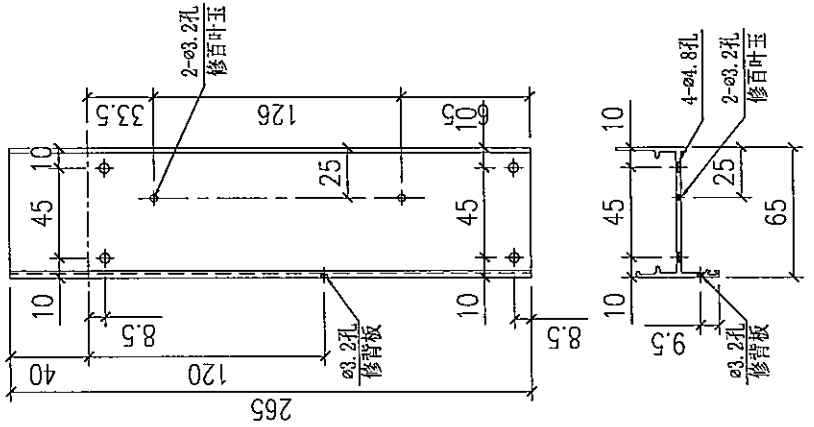

1	X85679-08R
序号	部件编号

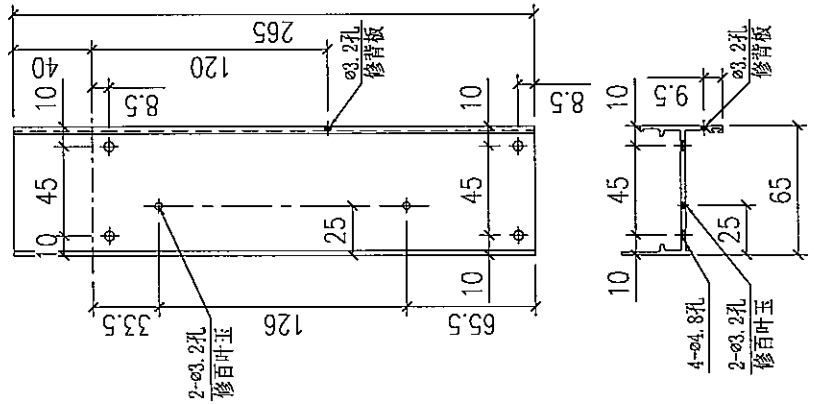

1	X85679-08L
序号	部件编号

Remarks:		Checked: KEN	Description: 生边企，X856790	QTY: –	Delivery to	Rev.	Date	Amendments
Project Name: 青衣190	Project No. J851	Date: 22-12-2014	Material: 6061-T6	Tolerance: ±0.5	Factory			
Shop Drawing No. PRE-CAST ALUM. WINDOW & LOUVRE	Rev. A	Drawn: W.E.X Date: 22-12-2014	Finish: UCT534193SC-3	Projection:	Site	Assembly No. X85679-08		Rev. –

MIDI Aluminium Fabricator Ltd.

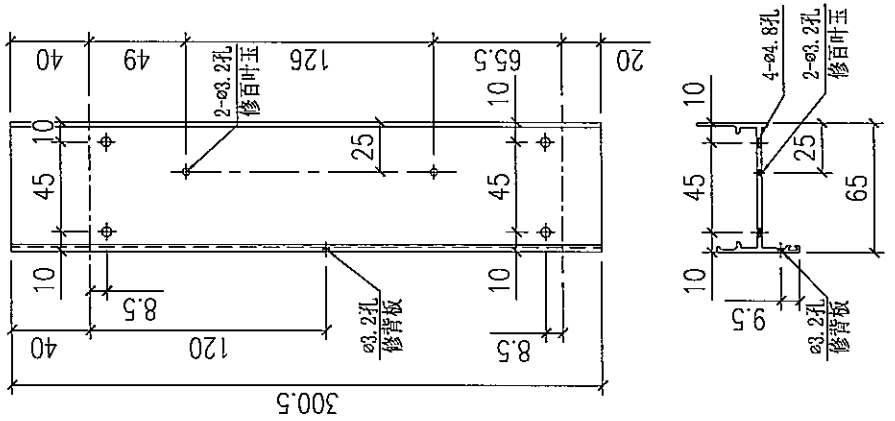

1	X85679-09R
序号	部件编号

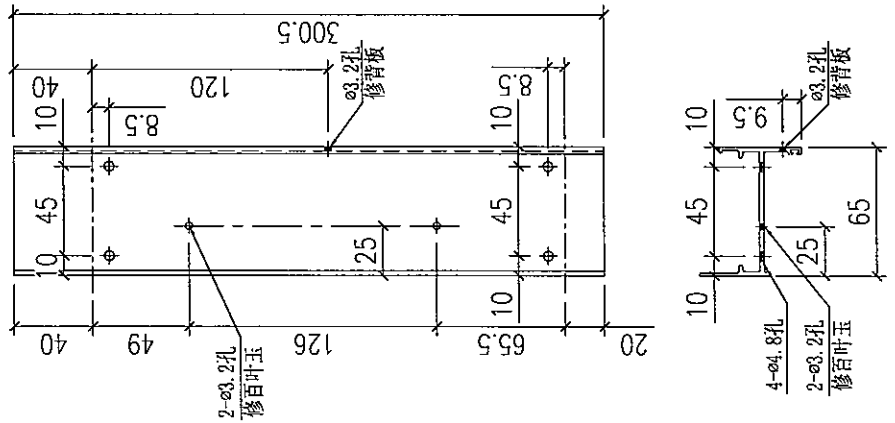

1	X85679-09L
序号	部件编号

Remarks:		Checked: KEN	Description: 生边企，X856790	QTY: –	Delivery to: Factory / Site	Rev.	Date	Amendments
Project Name: 青衣190	Project No. J851	Date: 22-12-2014	Material: 6061-T6	Tolerance: ±0.5				
Shop Drawing No. PRE-CAST ALUM. WINDOW & LOUVRE	Rev. A	Drawn: W.E.X	Finish: UCT534193SC-3	Projection:		Assembly No. X85679-09		Rev. –
		Date: 22-12-2014						

FABRICATION DRAWING

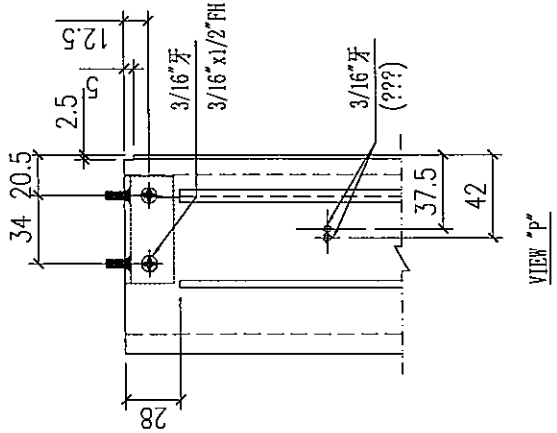

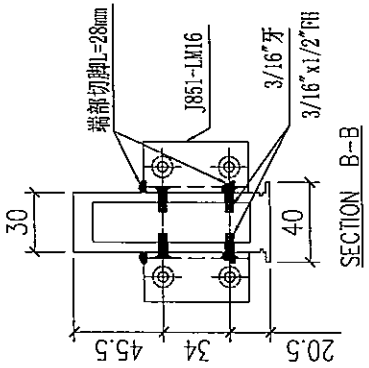

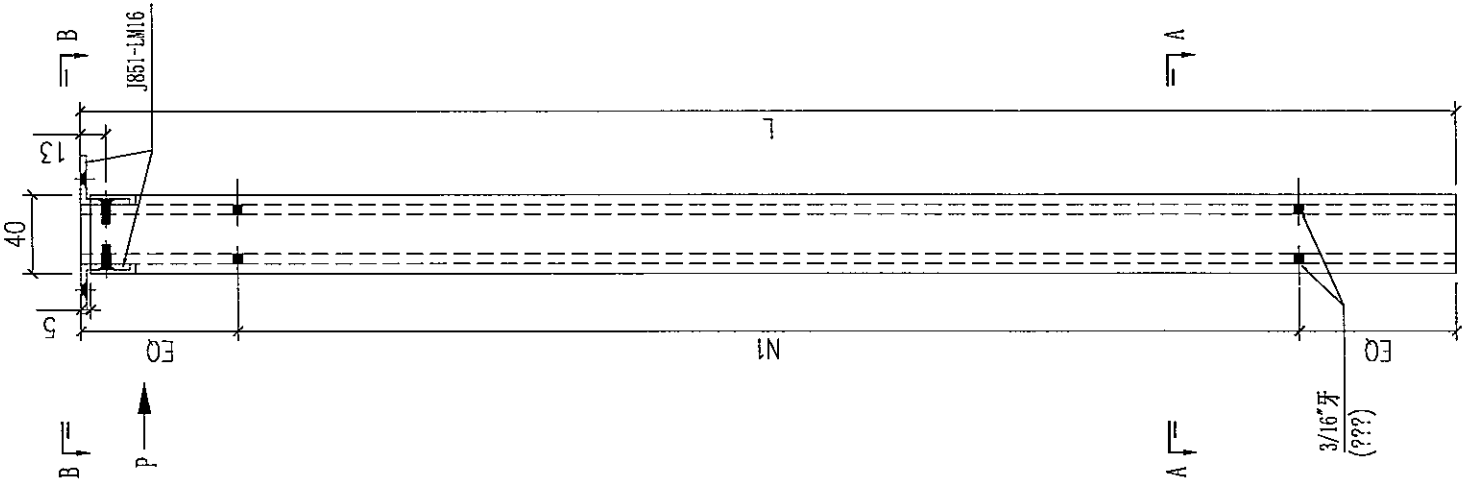

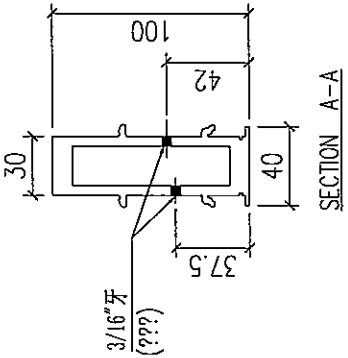

序号	部件编号	L	N1
2	X85684-01LB	1655	5x300c/c
1	X85684-01LA	1755	5x300c/c

Remarks:		Checked: KEN	Description: 夹框通，X856840	QTY: -	Delivery to	Rev.	Date	Amendments
Project Name: 青衣190	Project No. J851	Date: 22-12-2014	Material: 6061-T6	Tolerance: ±0.5	Factory			
Shop Drawing No. PRE-CAST ALUM. WINDOW & LOUVRE	Rev. A	Drawn: W.E.X	Finish: UCT534193SC-3	Projection:	Site	Assembly No. X85684-01L		Rev. -
		Date: 22-12-2014						

MIDI Aluminium Fabricator Ltd.

FABRICATION DRAWING

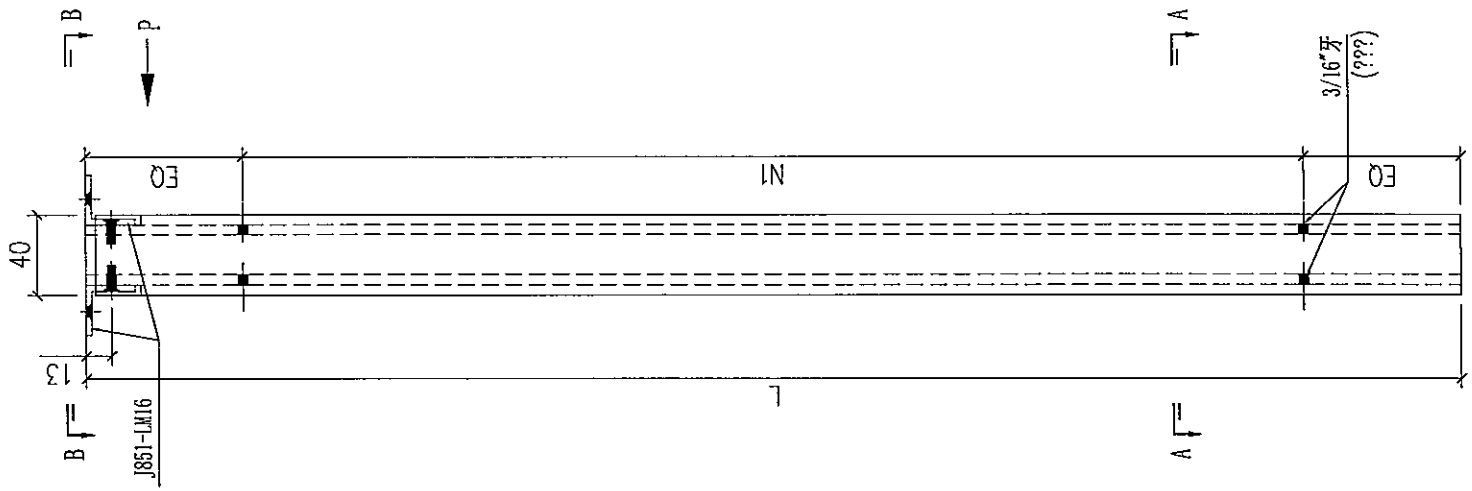

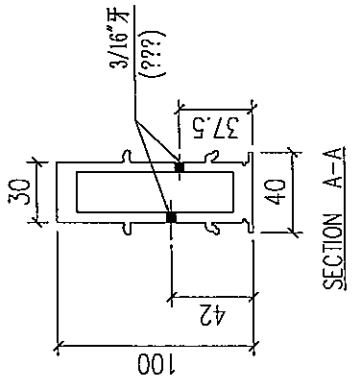

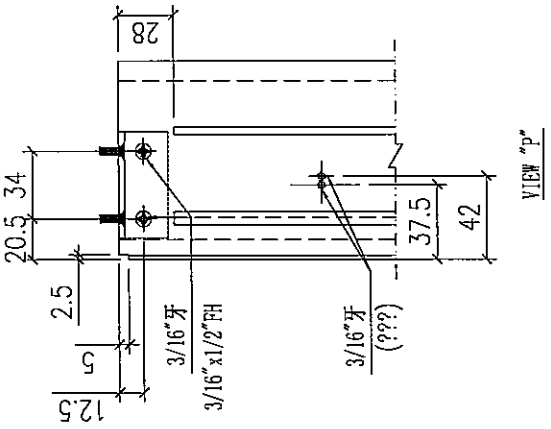

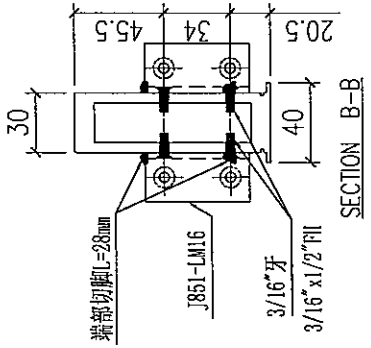

序号	部件编号		
1	X85684-01RA	1755	L
		5x300c/c	N1

Remarks:		Checked: KEN	Description: 夹框通，X856840	QTY: –	Delivery to	Rev.	Date	Amendments
Project Name: 青衣190	Project No. J851	Date: 22-12-2014	Material: 6061-T6	Tolerance: ±0.5	Factory			
Shop Drawing No. PRE-CAST ALUM. WINDOW & LOUVRE	Rev. A	Drawn: W.E.X Date: 22-12-2014	Finish: UCT534193SC-3	Projection:	Site	Assembly No. X85684-01R		Rev. –

MIDI Aluminium Fabricator Ltd.

FABRICATION DRAWING

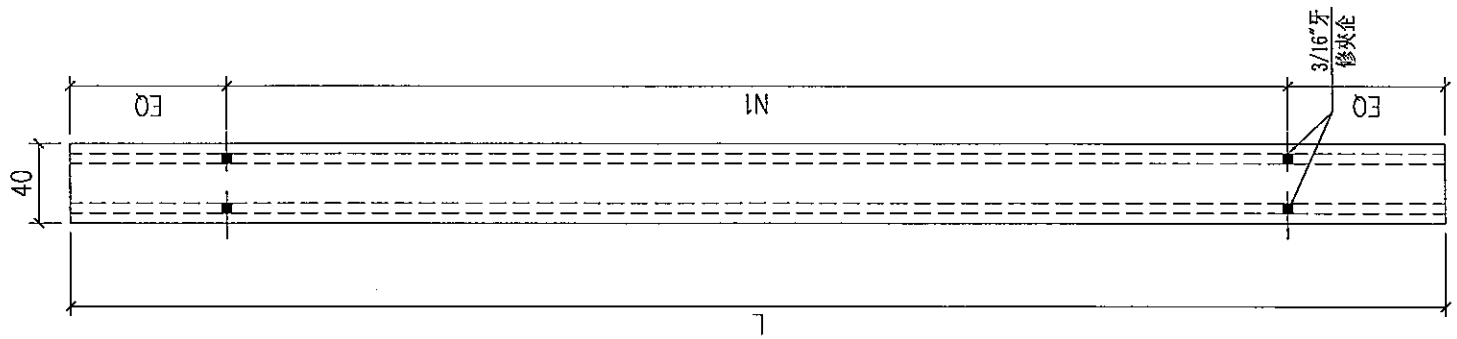

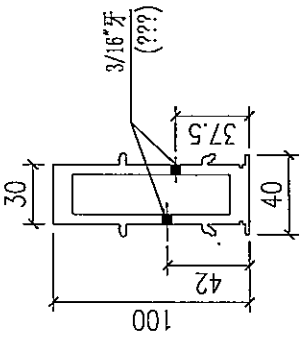

序号	部件编号	L	N1
3	X85684-02C	1710	5x300c/c
2	X85684-02B	1810	6x275c/c
1	X85684-02A	1885	6x290c/c

Remarks:		Checked: KEN	Description: 夹框通，X856840	QTY: –	Delivery to: Factory / Site	Rev.	Date	Amendments	
Project Name: 青衣190	Project No. J851	Date: 22-12-2014	Material: 6061-T6	Tolerance: ±0.5					
Shop Drawing No. PRE-CAST ALUM. WINDOW & LOUVRE	Rev. A	Drawn: W.E.X	Finish: UCT534193SC-3	Projection:		Assembly No. X85684-02			Rev. –
		Date: 22-12-2014							

MIDI Aluminium Fabricator Ltd.

FABRICATION DRAWING

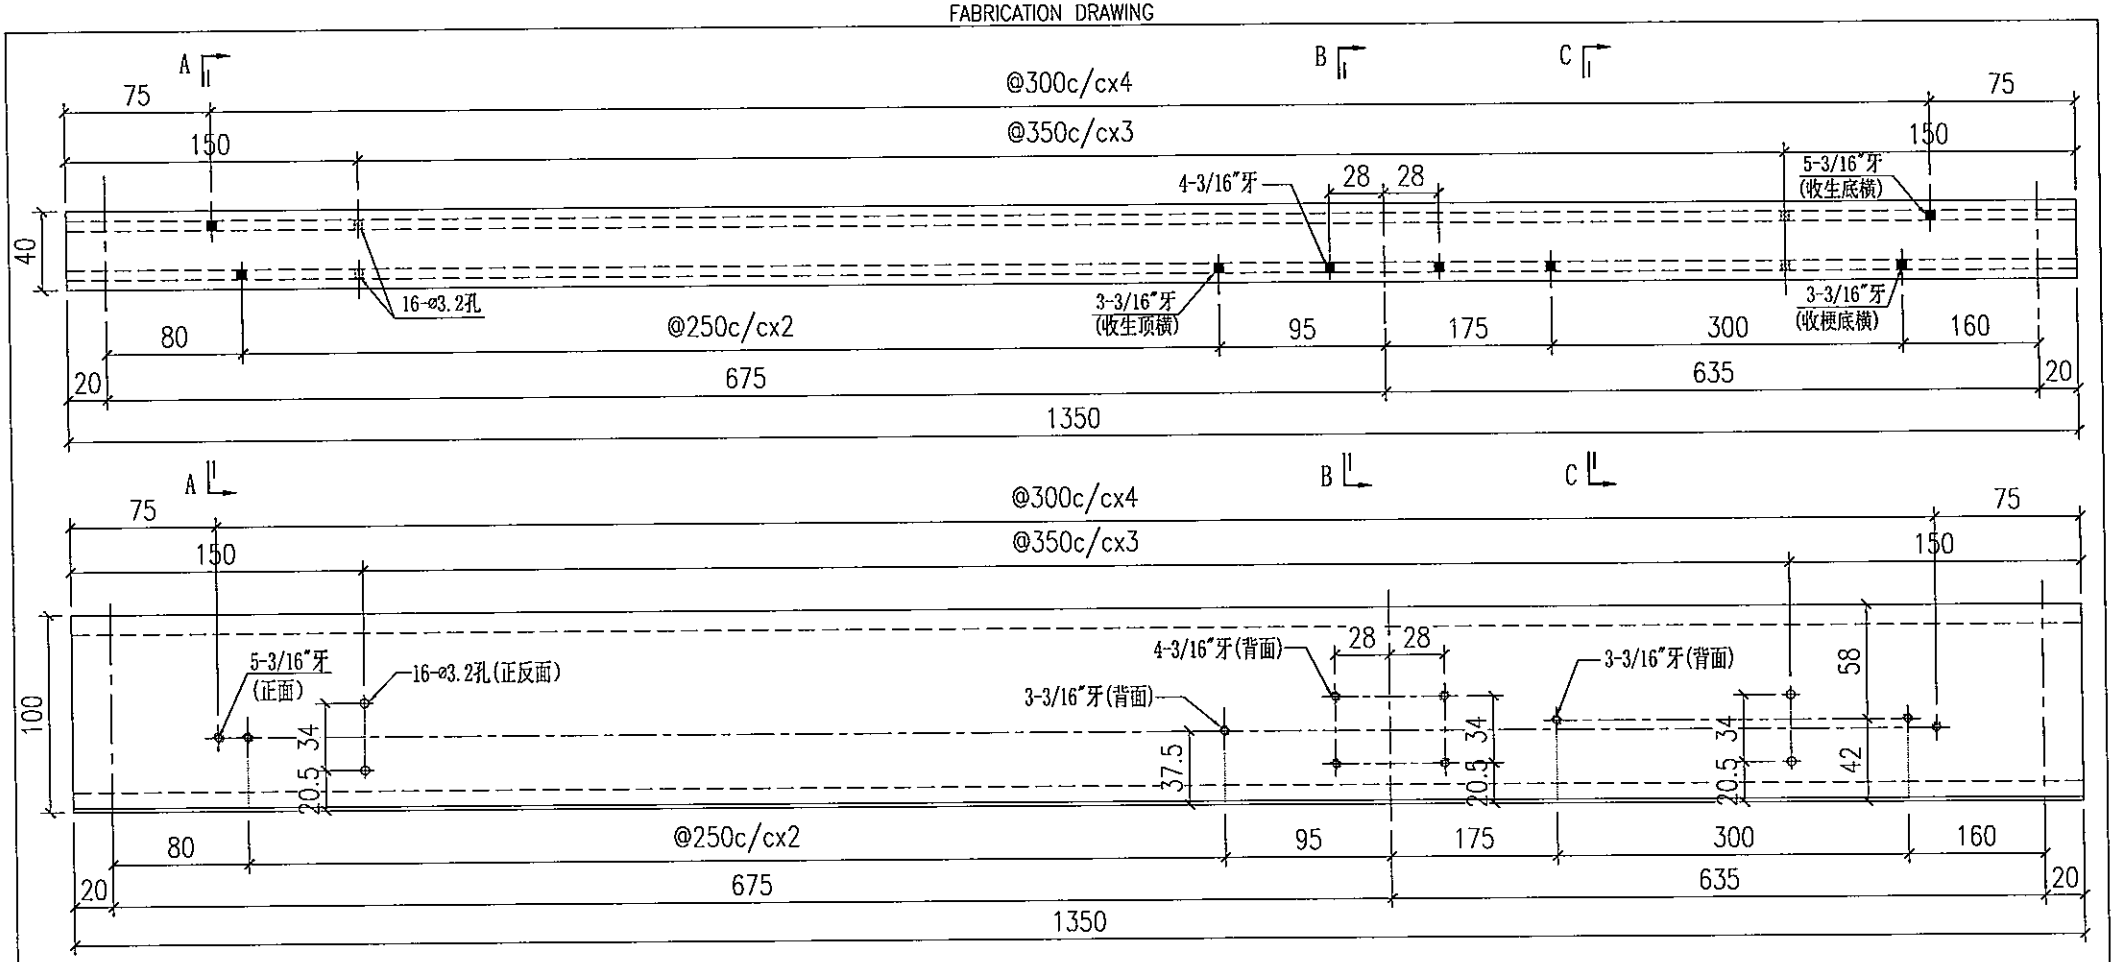

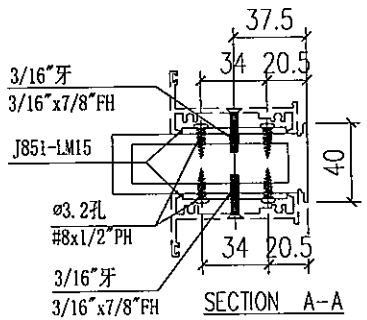

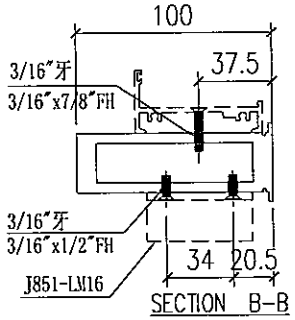

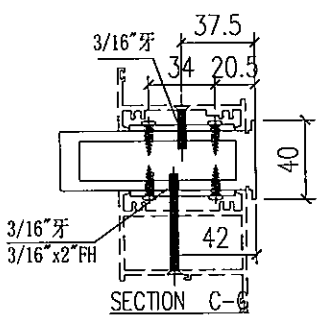

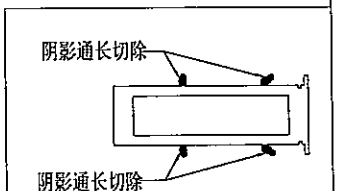

Remarks:		Checked: –	Description: 夹框通，X856840	QTY: –	Delivery to: Factory	Rev.	Date	Amendments
Project Name: 青衣190	Project No. J851	Date: –	Material: 6061-T6	Tolerance: ±0.5				
Shop Drawing No. PRE-CAST ALUM. WINDOW & LOUVRE	Rev. –	Drawn: W.E.X Date: 15-02-2020	Finish: UCT534193SC-3	Projection:	Site	Assembly No. X85684-03L		Rev. –

MIDI Aluminium Fabricator Ltd.

FABRICATION DRAWING

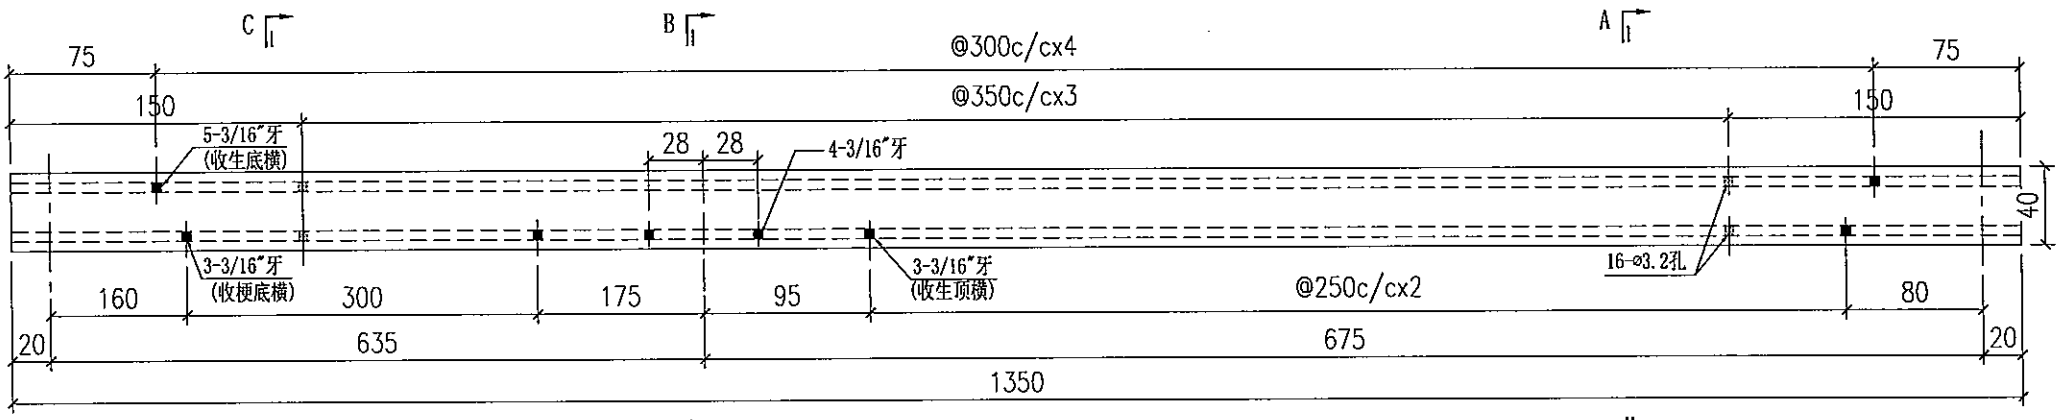

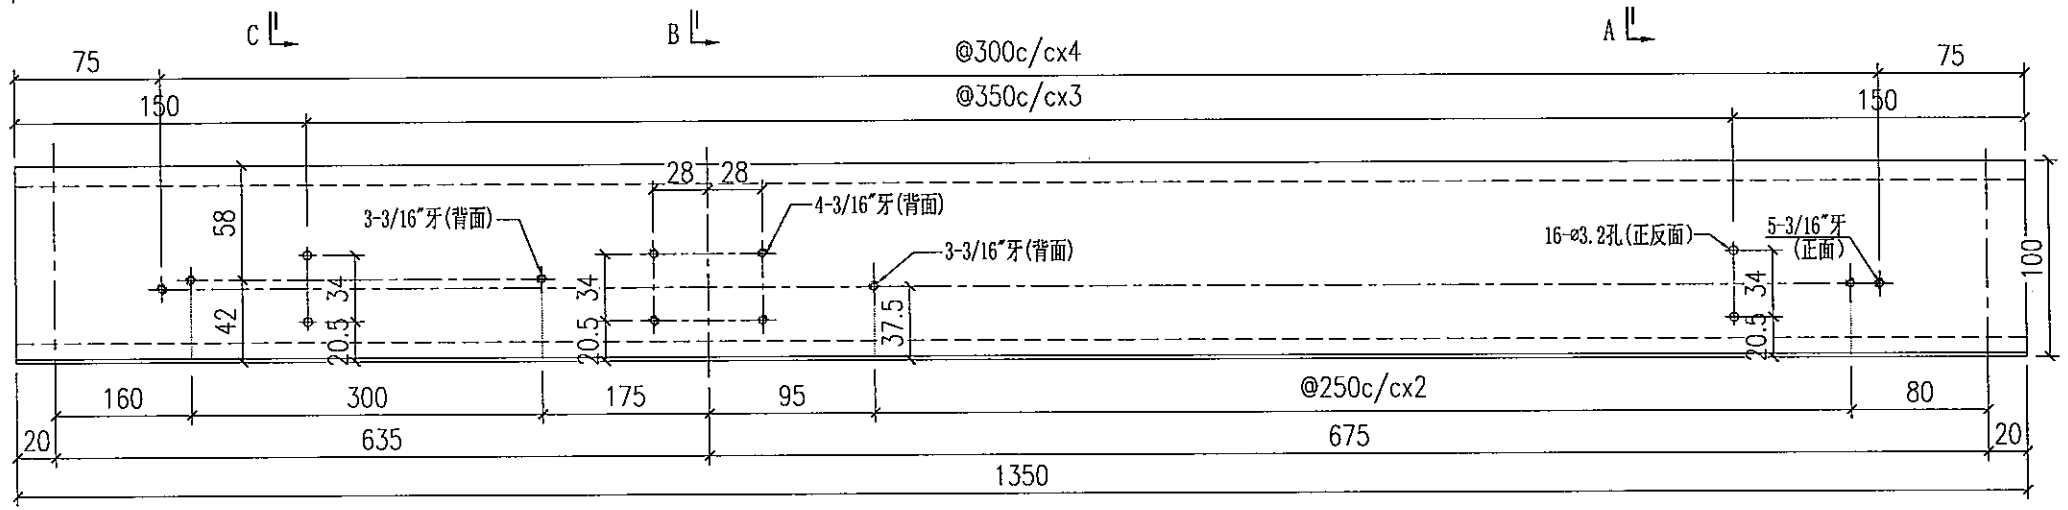

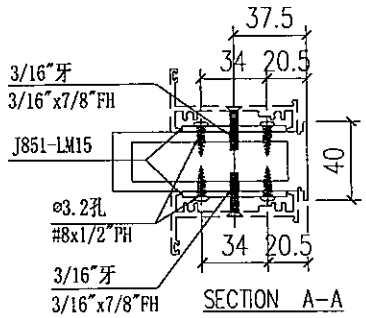

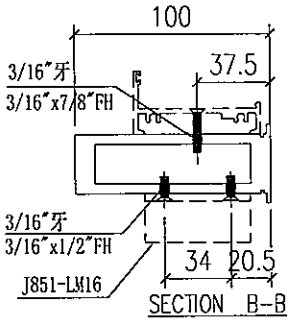

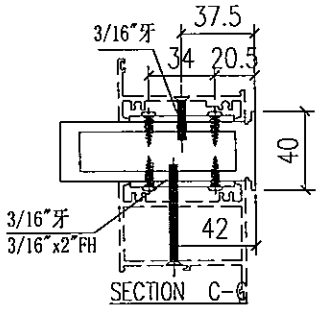

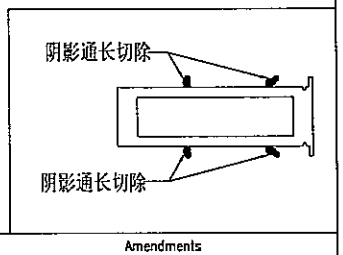

Remarks:		Checked: –	Description: 夹框通，X856840	QTY: –	Delivery to	Rev.	Date	Amendments
Project Name: 青衣190	Project No. J851	Date: –	Material: 6061-T6	Tolerance: ±0.5	Factory			
Shop Drawing No. PRE-CAST ALUM. WINDOW & LOUVRE	Rev. –	Drawn: W.E.X	Finish: UCT534193SC-3	Projection:	Site	Assembly No. X85684-03R		Rev. –
		Date: 15-02-2020						

MIDI Aluminium Fabricator Ltd.

FABRICATION DRAWING

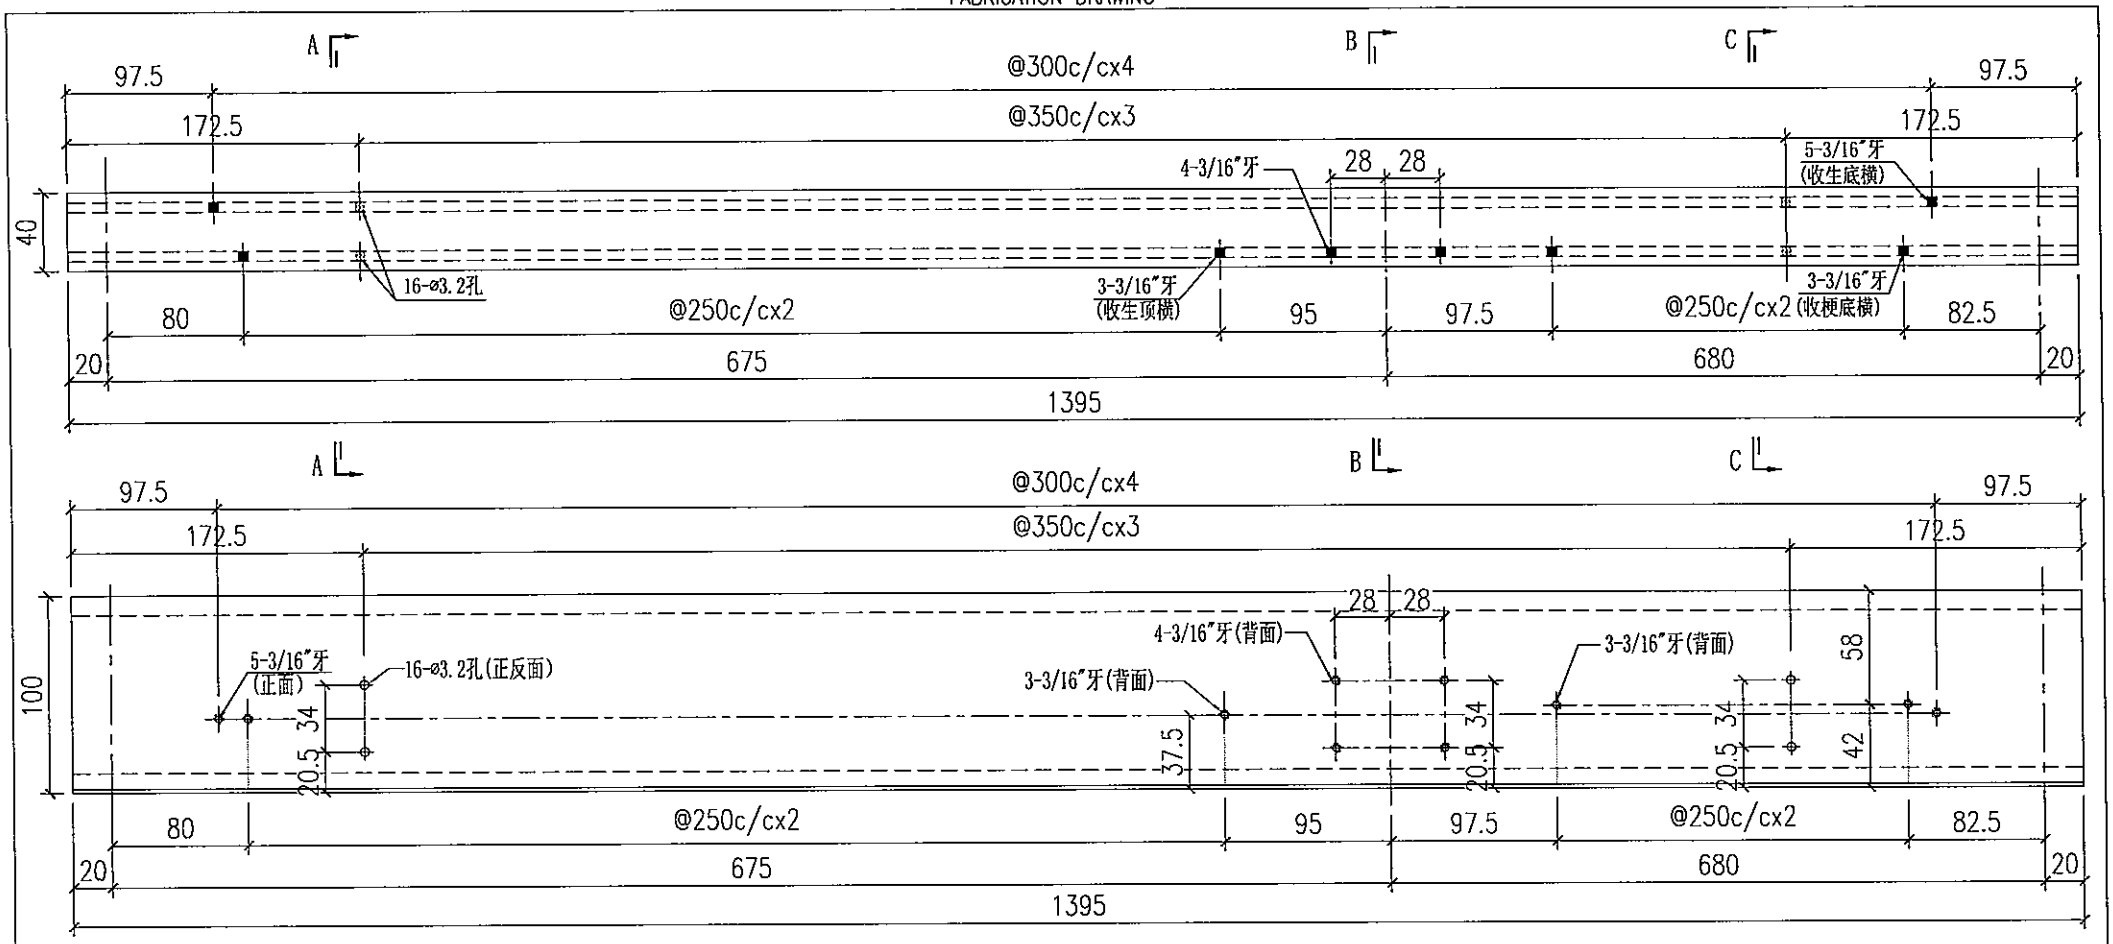

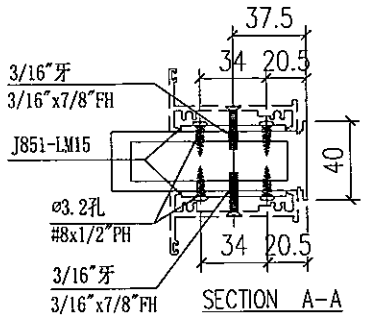

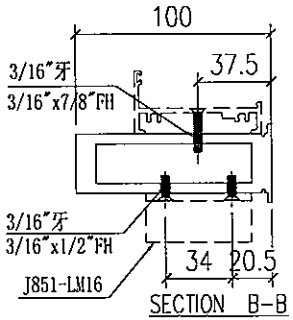

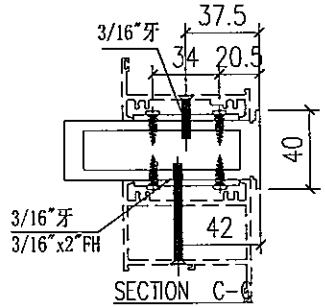

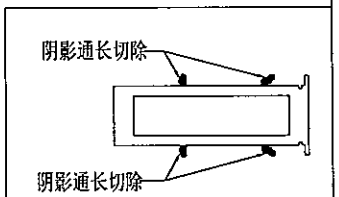

Remarks:		Checked: –	Description: 夹框通，X856840	QTY: –	Delivery to	Rev.	Date	Amendments
Project Name: 青衣190	Project No. J851	Date: –	Material: 6061-T6	Tolerance: ±0.5	Factory			
Shop Drawing No. PRE-CAST ALUM. WINDOW & LOUVRE	Rev. –	Drawn: W.E.X Date: 15-02-2020	Finish: UCT534193SC-3	Projection:	Site	Assembly No. X85684-04		Rev. –

MIDI Aluminium Fabricator Ltd.

FABRICATION DRAWING

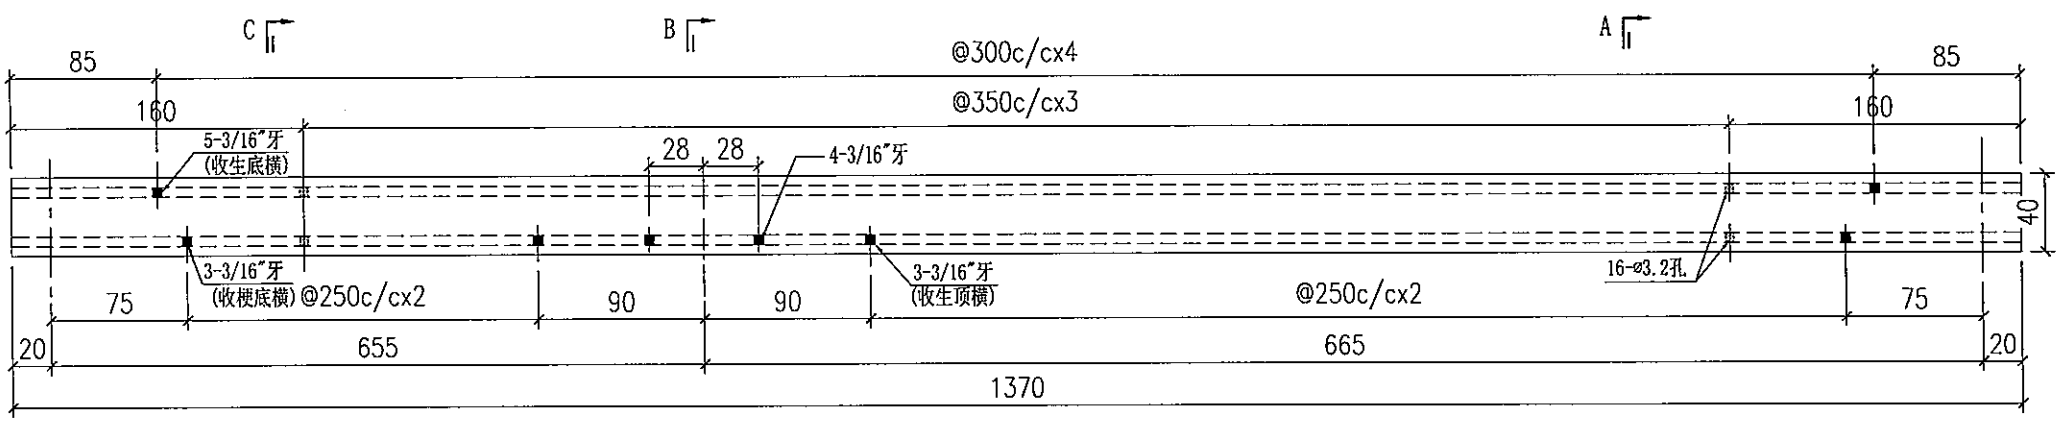

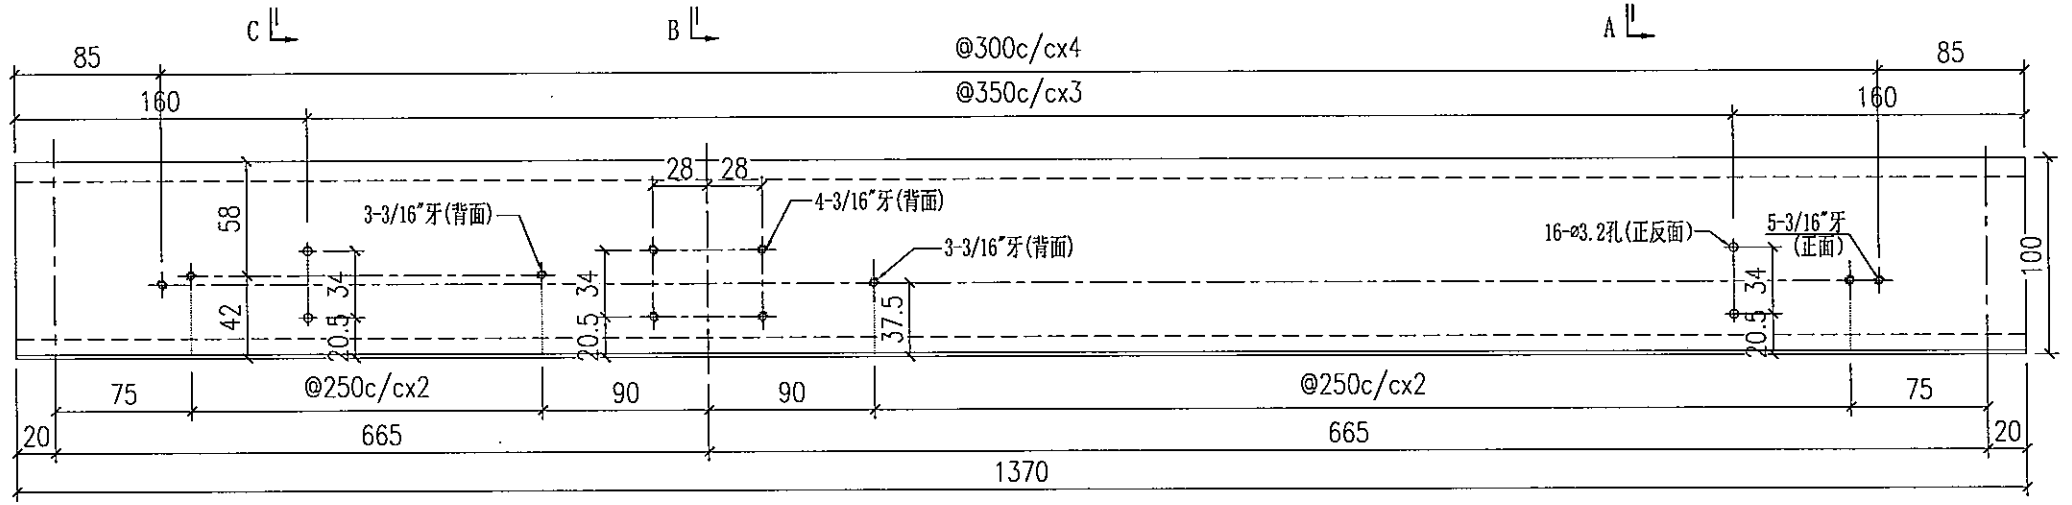

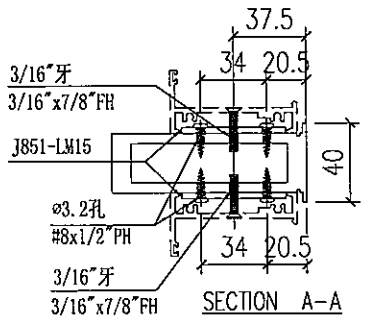

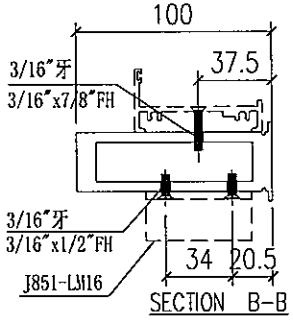

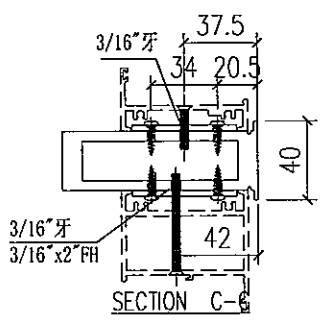

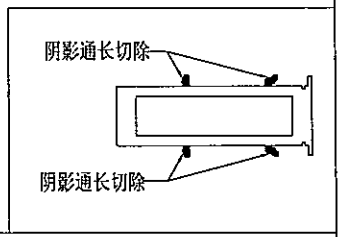

Remarks:		Checked: –	Description: 夹框通，X856840	QTY: –	Delivery to	Rev.	Date	Amendments
Project Name: 青衣190	Project No. J851	Date: –	Material: 6061-T6	Tolerance: ±0.5	Factory			
Shop Drawing No. PRE-CAST ALUM. WINDOW & LOUVRE	Rev. –	Drawn: W.E.X Date: 15-02-2020	Finish: UCT534193SC-3	Projection:	Site	Assembly No. X85684-05		Rev. –

MIDI Aluminium Fabricator Ltd.

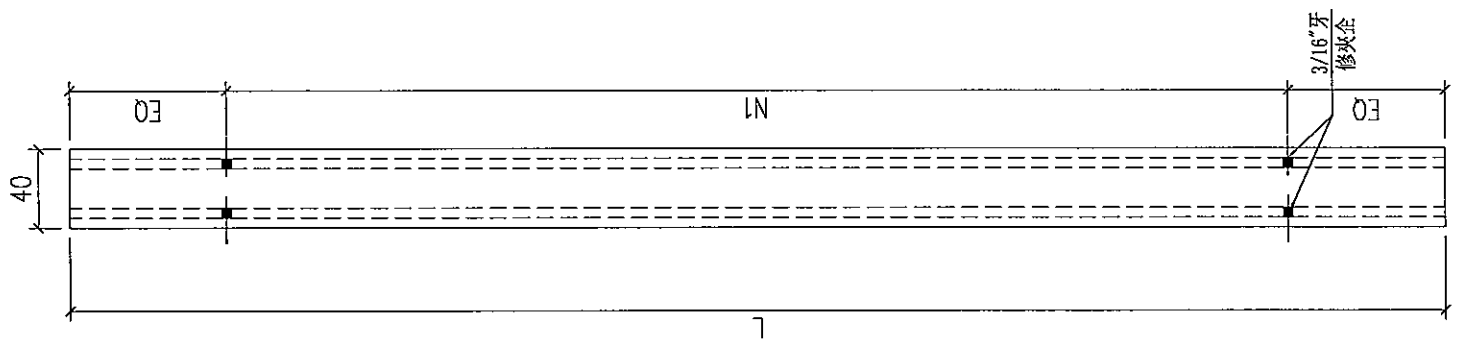

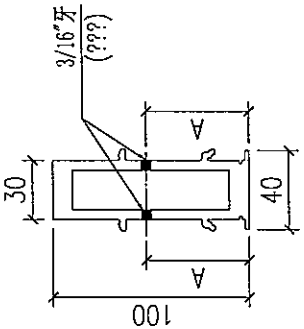

序号	部件编号	L	A	N1
3	X85684-06C	2290	42	7x300c/c
2	X85684-06B	2290	37.5	7x300c/c
1	X85684-06A	1940	37.5	6x300c/c

Remarks:		Checked: KEN	Description: 夹框通，X856840	QTY: –	Delivery to:	Rev.	Date	Amendments
Project Name: 青衣190	Project No. J851	Date: 22-12-2014	Material: 6061-T6	Tolerance: ±0.5	Factory			
Shop Drawing No. PRE-CAST ALUM. WINDOW & LOUVRE	Rev. A	Drawn: W.E.X	Finish: UCT534193SC-3	Projection:	Site	Assembly No. X85684-06		Rev. –
		Date: 22-12-2014						

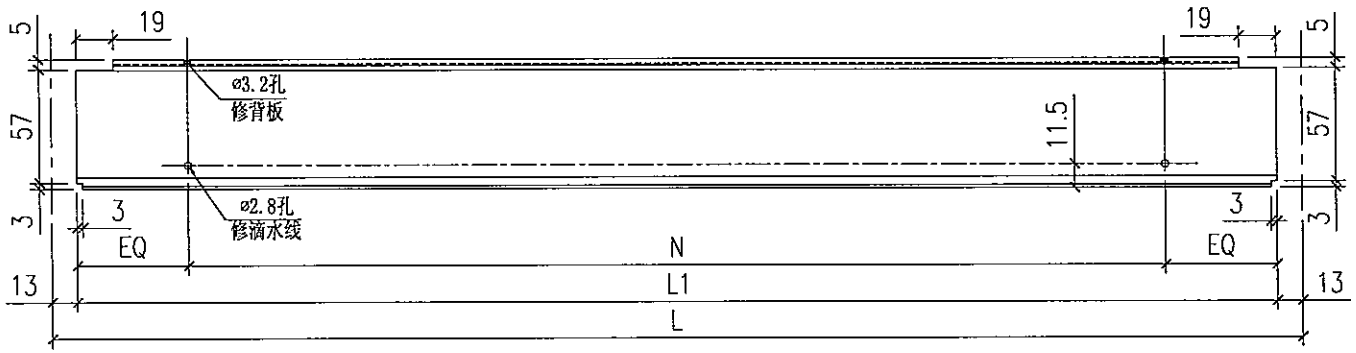

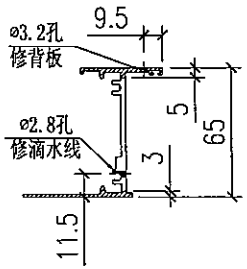

序号	部件编号	L	L1	N
11	X85697-01L	690	664	2x300c/c
10	X85697-01K	-	-	-
9	X85697-01J	1030	1004	3x300c/c
8	X85697-01H	780	754	2x300c/c
7	X85697-01G	530	504	1x300c/c
6	X85697-01F	480	454	1x300c/c
5	X85697-01E	655	629	2x250c/c
4	X85697-01D	680	654	2x250c/c
3	X85697-01C	1330	1304	4x300c/c
2	X85697-01B	1355	1329	4x300c/c
1	X85697-01A	1310	1284	4x300c/c

Remarks:

Checked: –

Description: 百叶顶横，X856970

QTY: –

Delivery to: Factory / Site

Rev.	Date	Amendments

Project Name: 青衣190

Project No.: J851

Date: –

Drawn: W.E.X

Material: 6061-T6

Tolerance: ±0.5

Shop Drawing No.: PRE-CAST ALUM. WINDOW & LOUVRE

Rev.: –

Date: 15-02-2020

Finish: UCT534193SC-3

Projection:

Assembly No.: X85697-01

Rev.: –

MIDI Aluminium Fabricator Ltd.

FABRICATION DRAWING

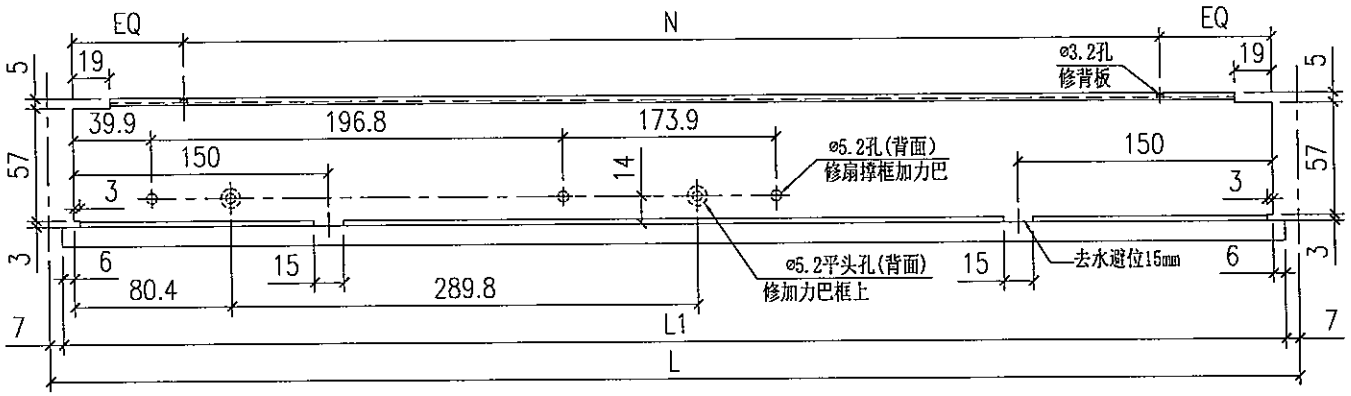

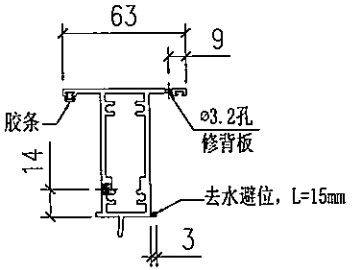

2	X85690-01LB	655	641	2x250c/c
1	X85690-01LA	680	666	2x250c/c
序号	部件编号	L	L1	N

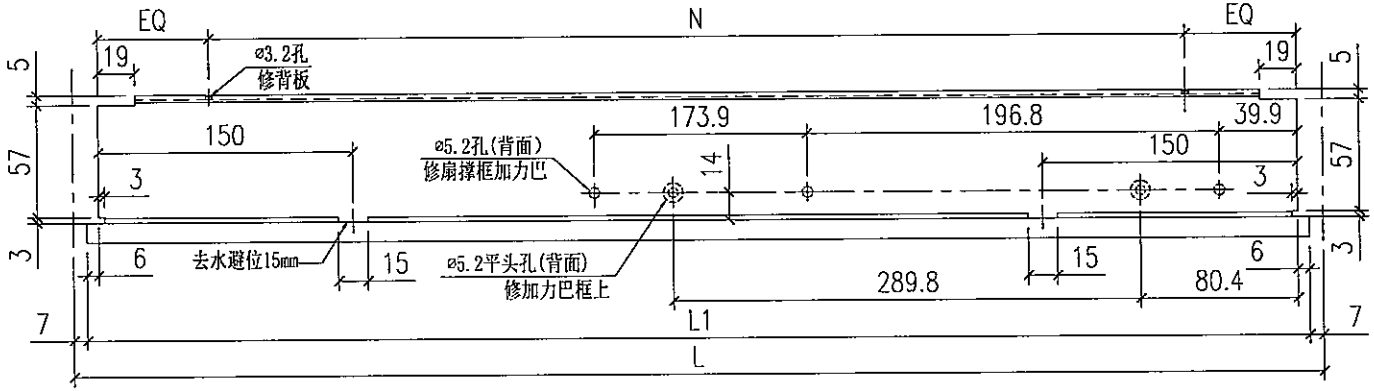

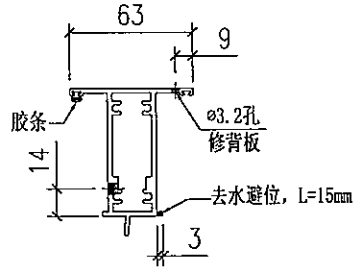

1	X85690-01RA	680	666	2x250c/c
序号	部件编号	L	L1	N

Remarks:		Checked: –	Description: 上生下生中横，X856900	QTY: –	Delivery to	Rev.	Date	Amendments
Project Name: 青衣190	Project No. J851	Date: –	Material: 6061-T6	Tolerance: ±0.5	Factory			
Shop Drawing No. PRE-CAST ALUM. WINDOW & LOUVRE	Rev. –	Drawn: W.E.X Date: 15-02-2020	Finish: UCT534193SC-3	Projection:	Site	Assembly No. X85690-01		Rev. –

MIDI Aluminium Fabricator Ltd.

FABRICATION DRAWING

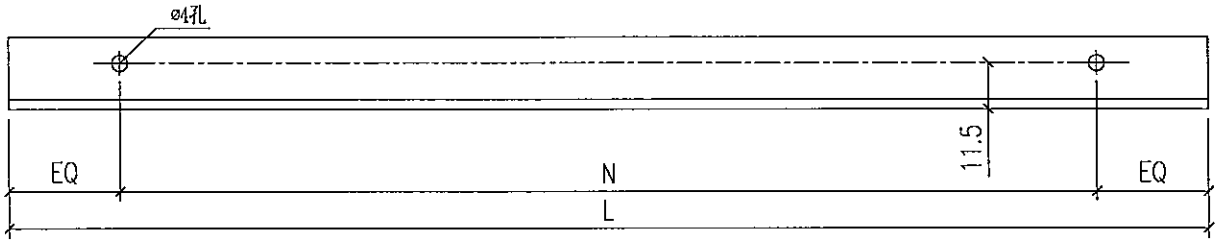

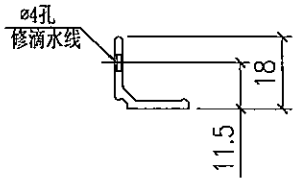

11	X84489-01L	650	2x300c/c
10	X84489-01K	-	-
9	X84489-01J	990	3x300c/c
8	X84489-01H	740	2x300c/c
7	X84489-01G	490	1x300c/c
6	X84489-01F	440	1x300c/c
5	X84489-01E	615	2x250c/c
4	X84489-01D	640	2x250c/c
3	X84489-01C	1290	4x300c/c
2	X84489-01B	1315	4x300c/c
1	X84489-01A	1270	4x300c/c
序号	部件编号	L	N

Remarks:

Checked: –

Description: 滴水线，X844890

QTY: –

Delivery to: Factory / Site

Rev.	Date	Amendments

Project Name: 青衣190

Project No.: J851

Date: –

Material: 6061-T6

Tolerance: ±0.5

Drawn: W.E.X

Shop Drawing No.: PRE-CAST ALUM. WINDOW & LOUVRE

Rev.: –

Date: 15-02-2020

Finish: UCT534193SC-3

Projection:

Assembly No.: X84489-01

Rev.: –

MIDI Aluminium Fabricator Ltd.

FABRICATION DRAWING

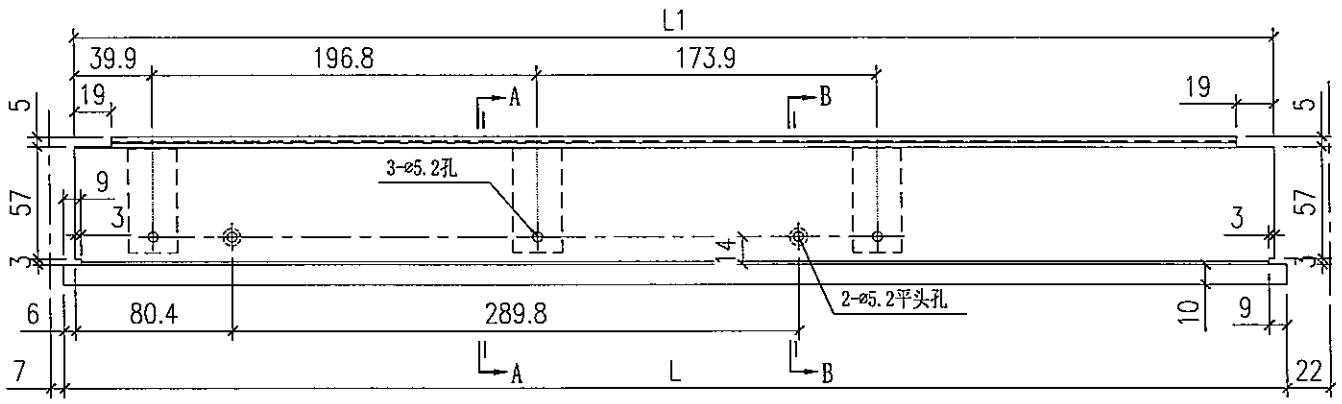

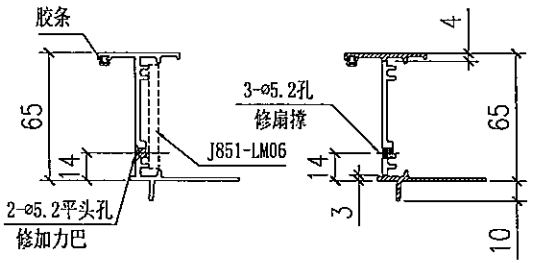

SECTION B-B SECTION A-A

8	X85685-01LK	716	704
9	X85685-01LJ	666	654
8	X85685-01LH	616	604
7	X85685-01LG	-	-
6	X85685-01LF	-	-
序号	部件编号	L	L1

5	X85685-01LE	-	-
4	X85685-01LD	583	571
3	X85685-01LC	-	-
2	X85685-01LB	646	634
1	X85685-01LA	-	-
序号	部件编号	L	L1

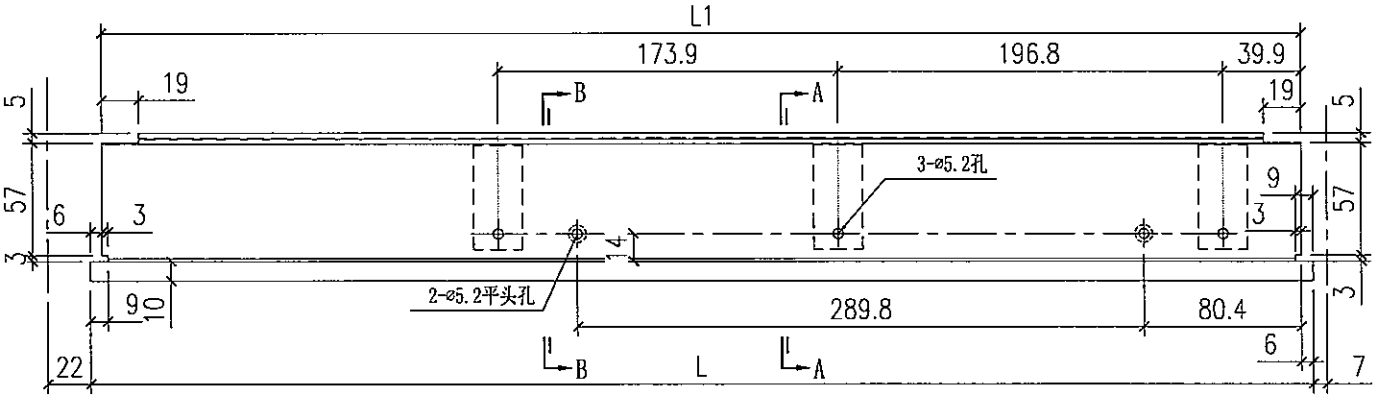

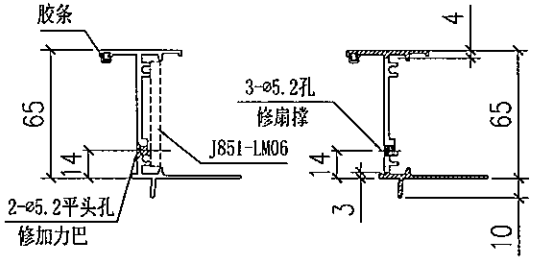

SECTION B-B SECTION A-A

10	X85685-01RK	641	629
9	X85685-01RJ	666	654
8	X85685-01RH	636	624
7	X85685-01RG	-	-
6	X85685-01RF	-	-
序号	部件编号	L	L1

5	X85685-01RE	-	-
4	X85685-01RD	583	571
3	X85685-01RC	-	-
2	X85685-01RB	646	634
1	X85685-01RA	-	-
序号	部件编号	L	L1

Remarks:		Checked: -	Description: 65窗生顶横，X856850	QTY: -	Delivery to: Factory / Site	Rev.	Date	Amendments
Project Name: 青衣190	Project No. J851	Date: -	Material: 6061-T6	Tolerance: ±0.5				
Shop Drawing No. PRE-CAST ALUM. WINDOW & LOUVRE	Rev. -	Drawn: W.E.X Date: 15-02-2020	Finish: UCT534193SC-3	Projection:		Assembly No. X85685-01		Rev. -

MiDI Aluminium Fabricator Ltd.

FABRICATION DRAWING

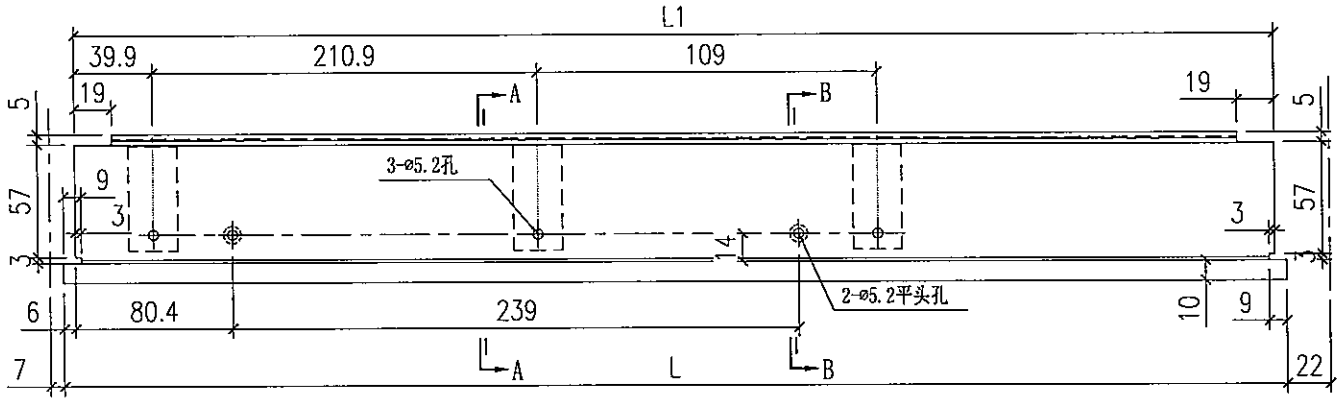

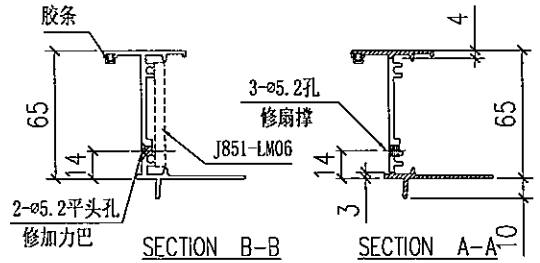

5	X85685-02LE	-	-
4	X85685-02LD	466	454
3	X85685-02LC	516	504
2	X85685-02LB	551	539
1	X85685-02LA	-	-
序号	部件编号	L	L1

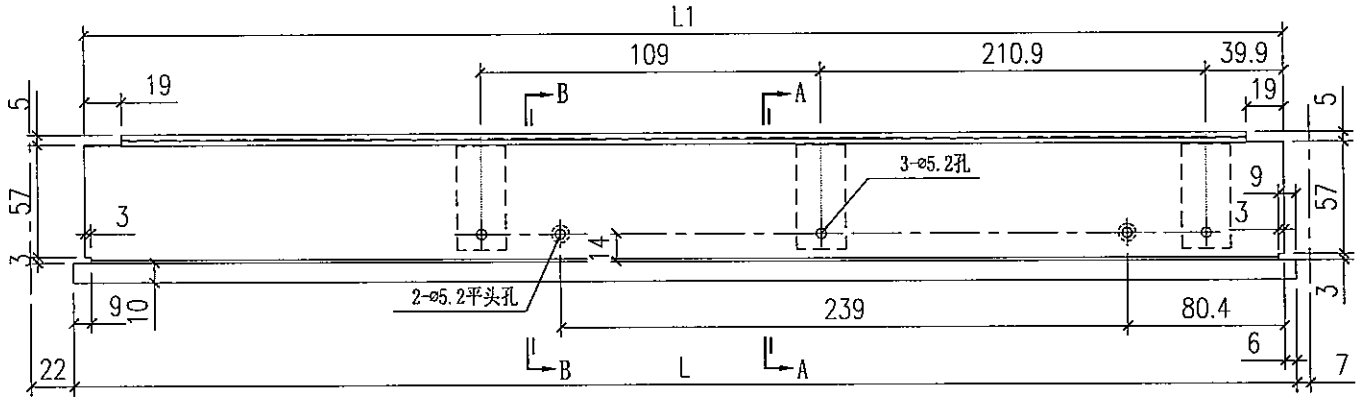

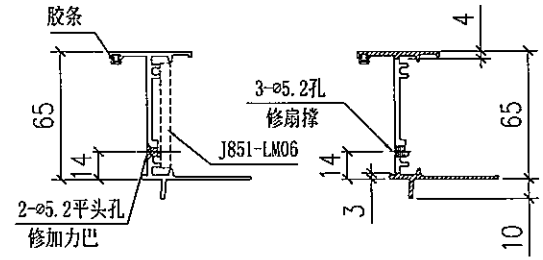

4	X85685-02RE	516	504
4	X85685-02RD	-	-
3	X85685-02RC	466	454
2	X85685-02RB	551	539
1	X85685-02RA	-	-
序号	部件编号	L	L1

Remarks:		Checked: -	Description: 65窗生顶横，X85685	QTY: -	Delivery to	Rev.	Date	Amendments	
Project Name: 青衣190	Project No. J851	Date: -	Material: 6061-T6	Tolerance: ±0.5	Factory				
		Drawn: W.E.X							
Shop Drawing No. PRE-CAST ALUM. WINDOW & LOUVRE	Rev. -	Date: 15-02-2020	Finish: UCT534193SC-3	Projection:	Site	Assembly No. X85685-02			Rev. -

MiDI Aluminium Fabricator Ltd.

FABRICATION DRAWING

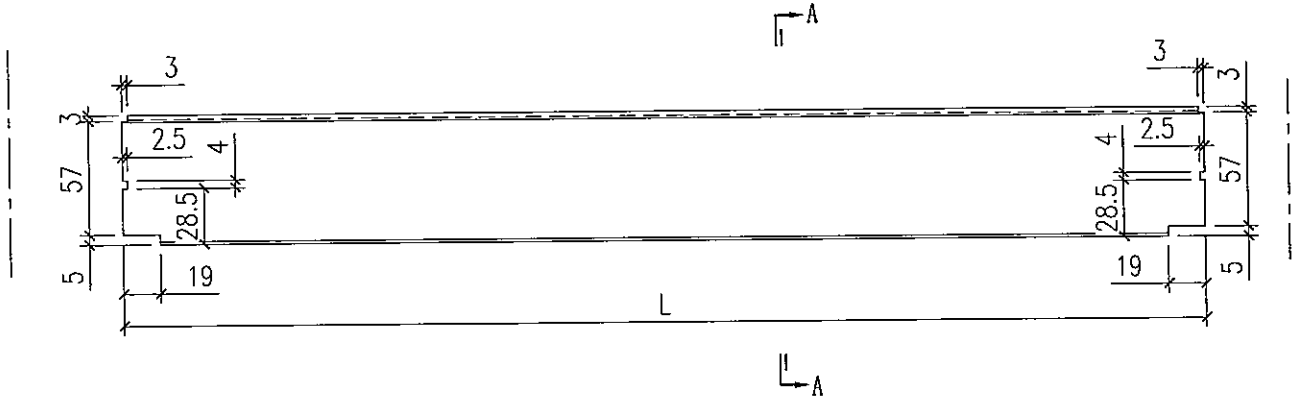

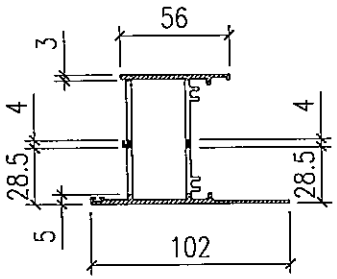

SECTION A–A

10	X85686-01K	1056
9	X85686-01J	1008
8	X85686-01H	319
7	X85686-01G	444
6	X85686-01F	1304
5	X85686-01E	569
4	X85686-01D	344
3	X85686-01C	564
2	X85686-01B	579
1	X85686-01A	534
序号	部件编号	L

Remarks:

Project Name: 青衣190

Project No.: J851

Shop Drawing No.: PRE-CAST ALUM. WINDOW & LOUVRE

Rev.: –

Checked: –

Date: –

Drawn: W.E.X

Date: 15-02-2020

Description: 梗顶横，X856862

Material: 6061-T6

Finish: UCT534193SC-3

QTY: –

Tolerance: ±0.5

Projection:

Delivery to: Factory / Site

Rev.	Date	Amendments

Assembly No.: X85686-01

Rev.: –

MIDI Aluminium Fabricator Ltd.

FABRICATION DRAWING

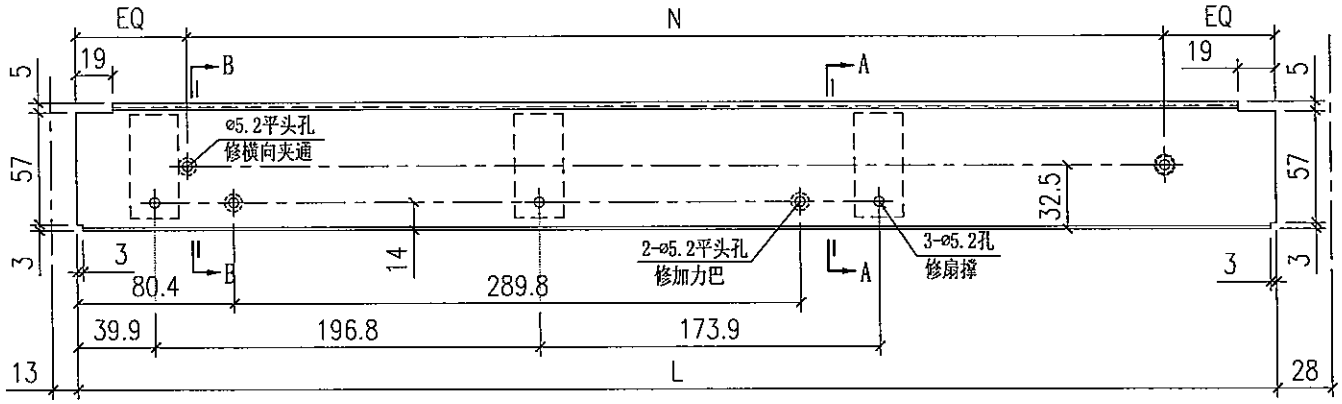

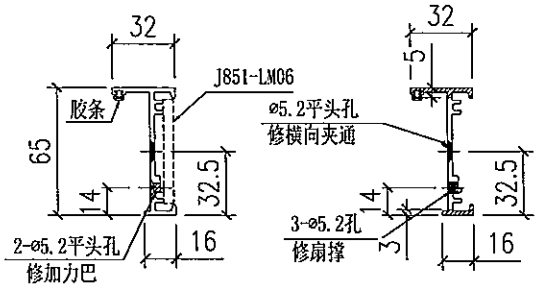

SECTION B-B SECTION A-A

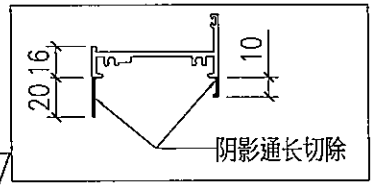

1	X85687-01LA	634	2x250c/c
序号	部件编号	L	N

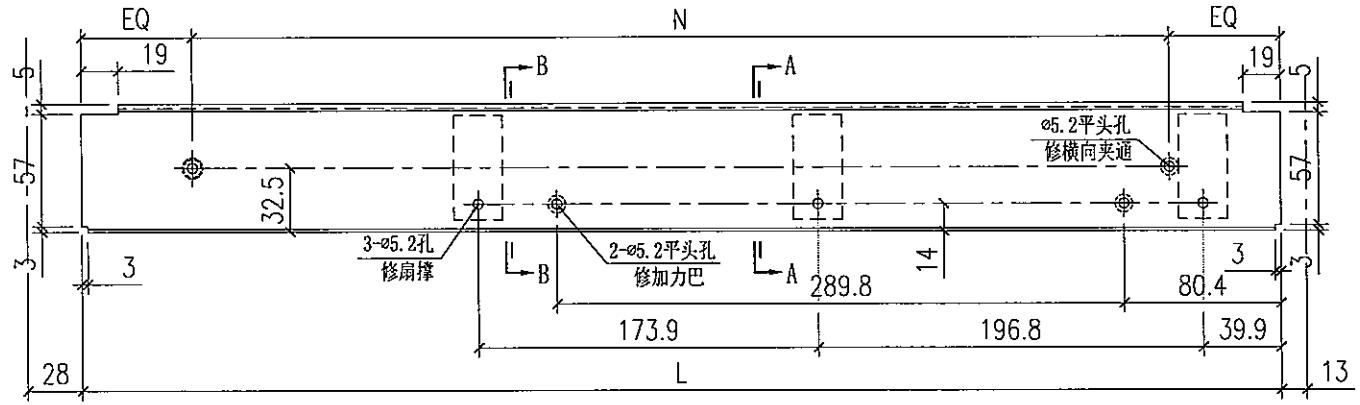

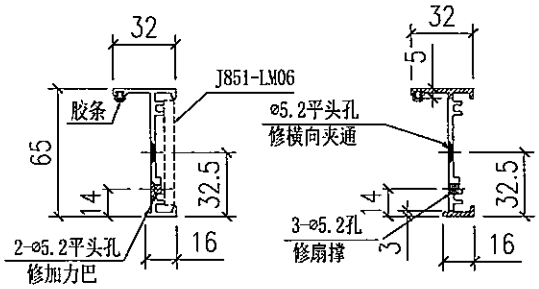

SECTION B-B SECTION A-A

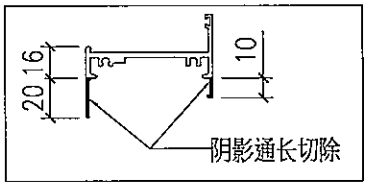

3	X85687-01RC	624	2x250c/c
2	X85687-01RB	-	-
1	X85687-01RA	634	2x250c/c
序号	部件编号	L	N

Remarks:		Checked: –	Description: 生底横，X856870		QTY: –	Delivery to	Rev.	Date / Amendments
Project Name: 青衣190	Project No. J851	Date: –	Material: 6061-T6		Tolerance: ±0.5	Factory		
Shop Drawing No. PRE-CAST ALUM. WINDOW & LOUVRE	Rev. –	Drawn: W.E.X	Finish: UCT534193SC-3		Projection:	Site	Assembly No. X85687-01	Rev. –
		Date: 15-02-2020						

MIDI Aluminium Fabricator Ltd.

FABRICATION DRAWING

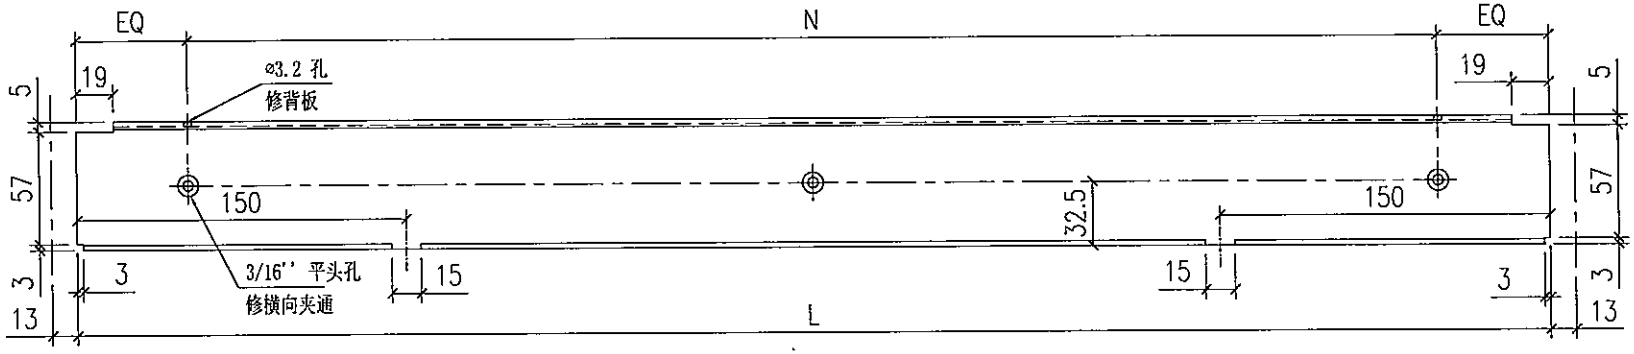

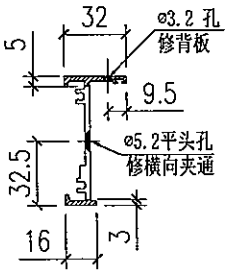

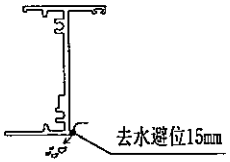

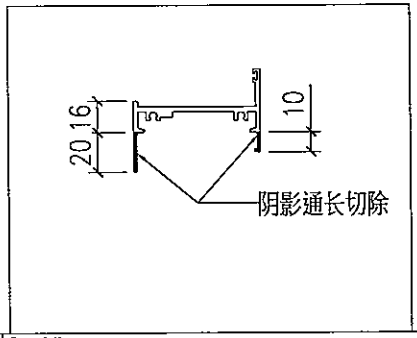

3	X85687-02C	1304	4x300c/c
2	X85687-02B	1329	4x300c/c
1	X85687-02A	1284	4x300c/c
序号	部件编号	L	N1

Remarks:

Project Name: 青衣190

Project No.: J851

Shop Drawing No.: PRE-CAST ALUM. WINDOW & LOUVRE

Rev.: –

Checked: –

Date: –

Drawn: W.E.X

Date: 15-02-2020

Description: 生底横，X856870

Material: 6061-T6

Finish: UCT534193SC-3

QTY: –

Tolerance: ±0.5

Projection:

Delivery to: Factory / Site

Rev.	Date	Amendments

Assembly No.: X85687-02

Rev.: –

MIDI Aluminium Fabricator Ltd.

FABRICATION DRAWING

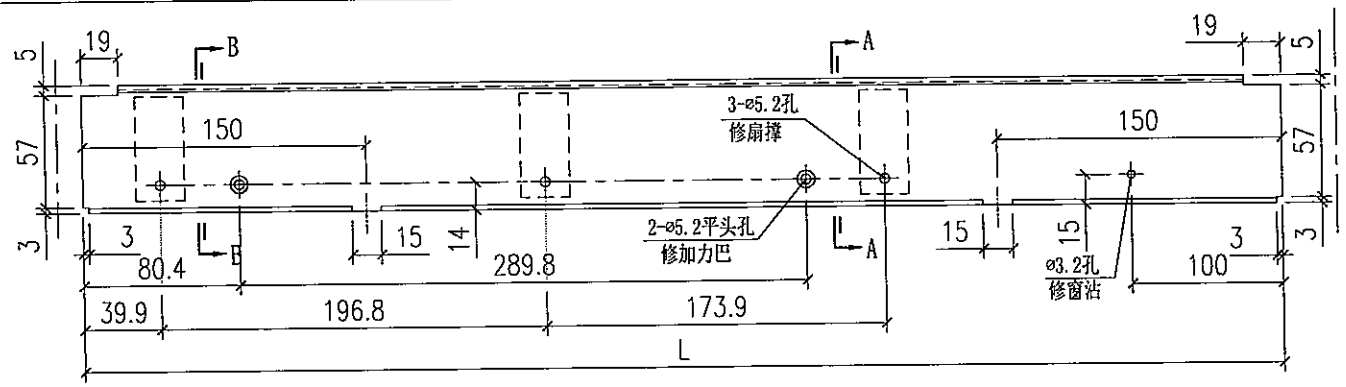

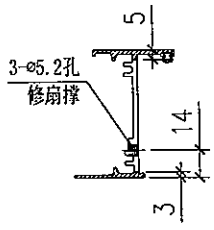

SECTION A-A

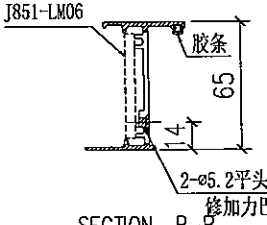

SECTION B-B

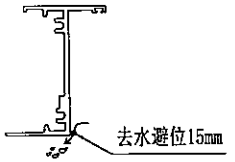

序号	部件编号	L
8	X85687-03LH	704
7	X85687-03LG	629
6	X85687-03LF	654
5	X85687-03LE	604
4	X85687-03LD	-
3	X85687-03LC	-
2	X85687-03LB	634
1	X85687-03LA	-

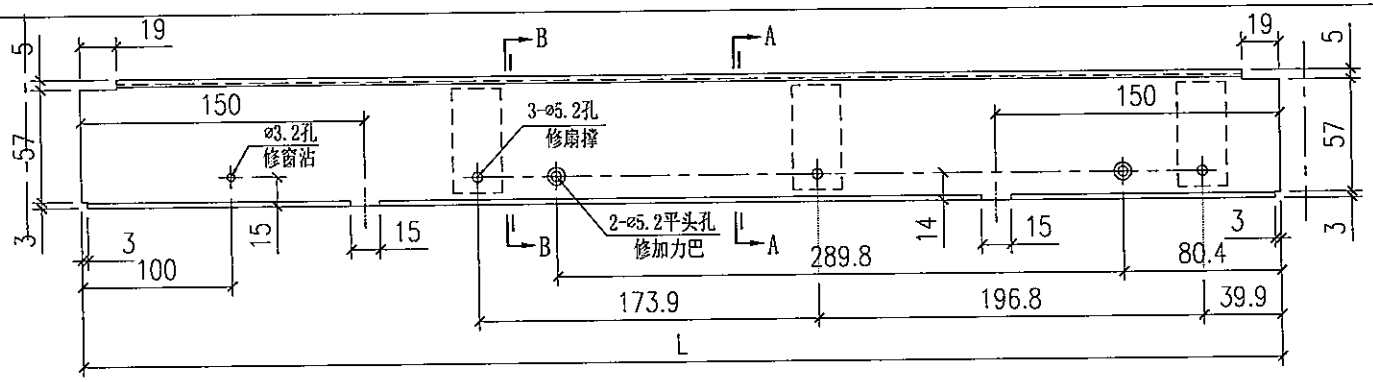

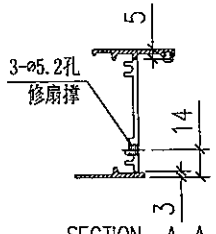

SECTION A-A

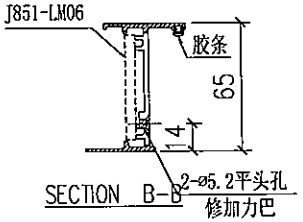

SECTION B-B

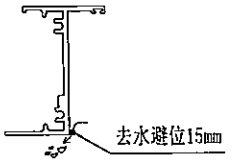

序号	部件编号	L
8	X85687-03RH	629
7	X85687-03RG	654
6	X85687-03RF	624
5	X85687-03RE	-
4	X85687-03RD	-
3	X85687-03RC	-
2	X85687-03RB	634
1	X85687-03RA	-

Remarks:		Checked: –	Description: 生底横，X856870	QTY: –	Delivery to	Rev.	Date	Amendments
Project Name: 青衣190	Project No. J851	Date: –	Material: 6061-T6	Tolerance: ±0.5	Factory			
Shop Drawing No. PRE-CAST ALUM. WINDOW & LOUVRE	Rev. –	Drawn: W.E.X	Finish: UCT534193SC-3	Projection:	Site	Assembly No. X85687-03		Rev. –
		Date: 15-02-2020						

MIDI Aluminium Fabricator Ltd.

FABRICATION DRAWING

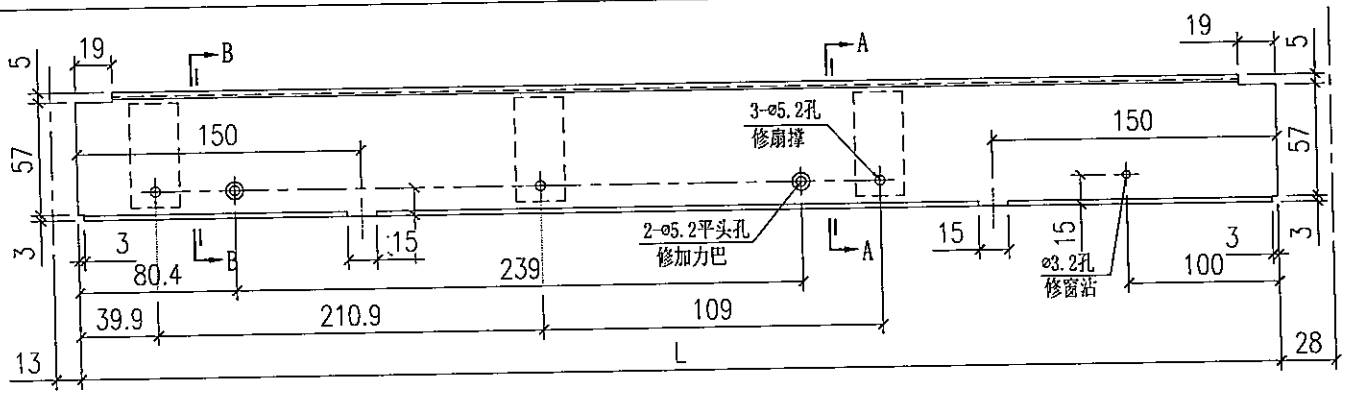

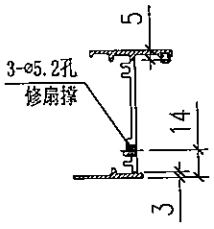

SECTION A-A

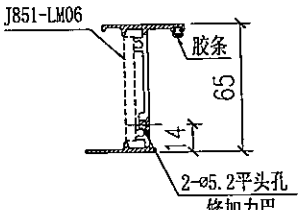

SECTION B-B

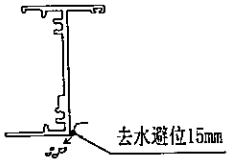

序号	部件编号	L
4	X85687-04LE	-
3	X85687-04LD	454
2	X85687-04LC	504
1	X85687-04LA	-

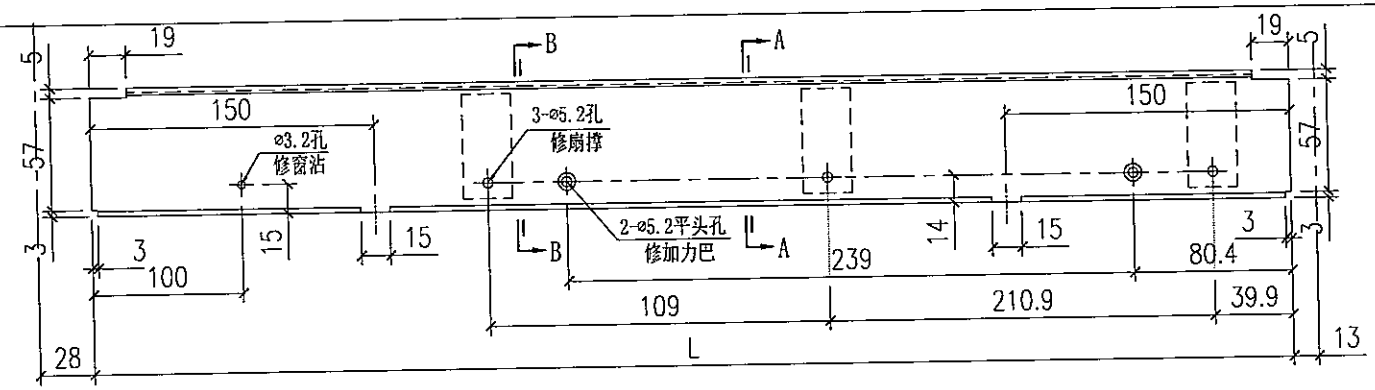

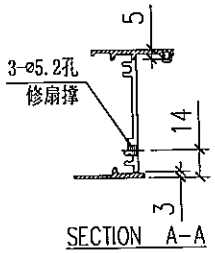

SECTION A-A

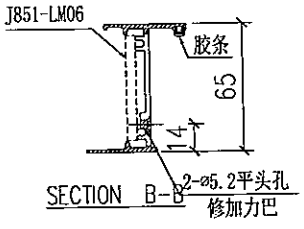

SECTION B-B

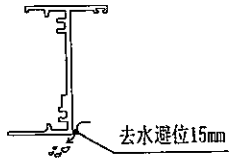

序号	部件编号	L2
4	X85687-04RE	504
3	X85687-04RD	454
2	X85687-04RC	-
1	X85687-04RA	-

Remarks:		Checked: –	Description: 生底横，X856870	QTY: –	Delivery to	Rev.	Date	Amendments
Project Name: 青衣190	Project No. J851	Date: –	Material: 6061-T6	Tolerance: ±0.5	Factory			
Shop Drawing No. PRE-CAST ALUM. WINDOW & LOUVRE	Rev. –	Drawn: W.E.X	Finish: UCT534193SC-3	Projection:	Site	Assembly No. X85687-04		Rev. –
		Date: 15-02-2020						

MIDI Aluminium Fabricator Ltd.

FABRICATION DRAWING

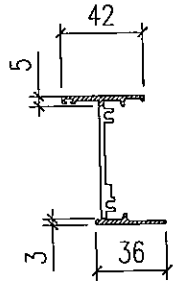

SECTION B-B

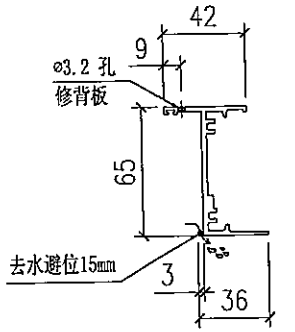

SECTION A-A

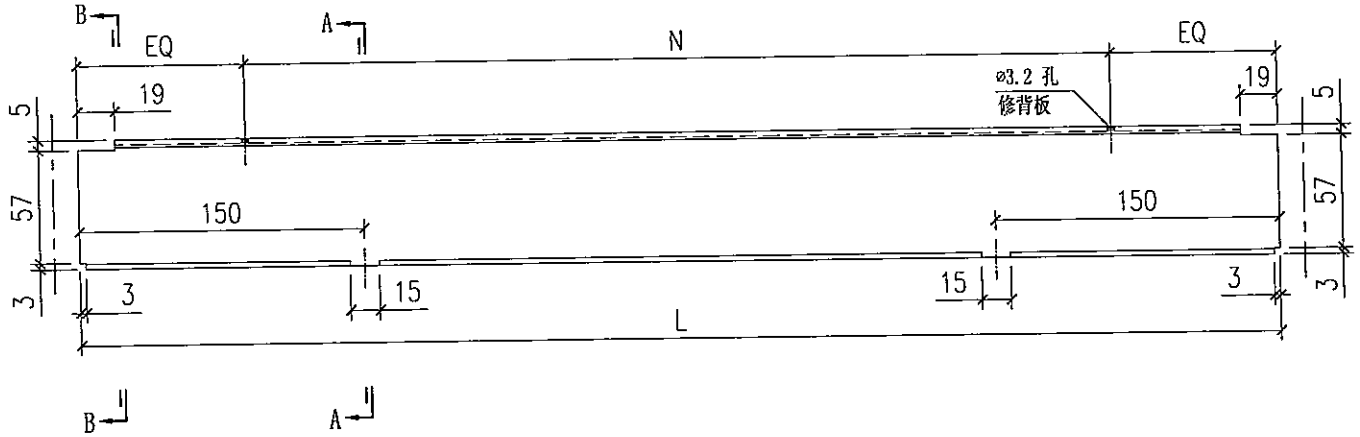

9	X85687-06J	1004	3x300c/c
8	X85687-06H	754	2x300c/c
7	X85687-06G	504	1x300c/c
6	X85687-06F	454	1x300c/c
5	X85687-06E	629	2x250c/c
4	X85687-06D	654	2x250c/c
3	X85687-06C	1304	4x300c/c
2	X85687-06B	1329	4x300c/c
1	X85687-06A	664	2x300c/c
序号	部件编号	L	N

Remarks:

Project Name: 青衣190

Project No.: J851

Shop Drawing No.: PRE-CAST ALUM. WINDOW & LOUVRE

Rev.: –

Checked: –

Date: –

Drawn: W.E.X

Date: 15-02-2020

Description: 生底横，X856870

Material: 6061-T6

Finish: UCT534193SC-3

QTY: –

Tolerance: ±0.5

Projection:

Delivery to: Factory / Site

Rev.	Date	Amendments

Assembly No.: X85687-06

Rev.: –

MIDI Aluminium Fabricator Ltd.

FABRICATION DRAWING

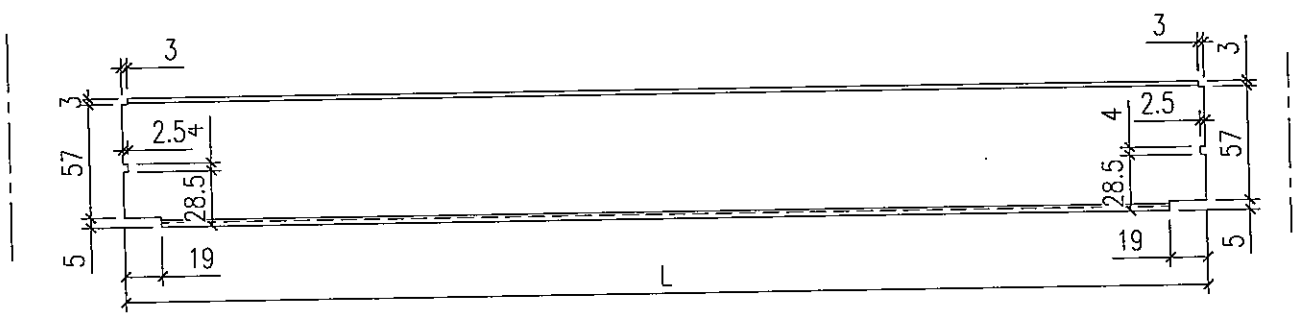

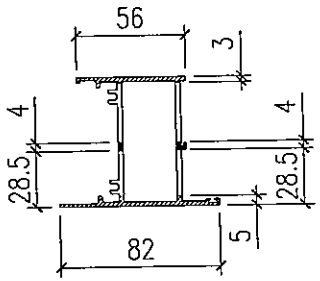

10	X85688-01K	1056
9	X85688-01J	1008
8	X85688-01H	319
7	X85688-01G	444
6	X85688-01F	1304
5	X85688-01E	569
4	X85688-01D	344
3	X85688-01C	564
2	X85688-01B	579
1	X85688-01A	534
序号	部件编号	L

Remarks:

Project Name: 青衣190

Project No.: J851

Shop Drawing No.: PRE-CAST ALUM. WINDOW & LOUVRE

Rev.: –

Checked: –

Date: –

Drawn: W.E.X

Date: 15-02-2020

Description: 梗底横，X856882

Material: 6061-T6

Finish: UCT534193SC-3

QTY: –

Tolerance: ±0.5

Projection:

Delivery to: Factory / Site

Rev.	Date	Amendments

Assembly No.: X85688-01

Rev.: –

MIDI Aluminium Fabricator Ltd.

FABRICATION DRAWING

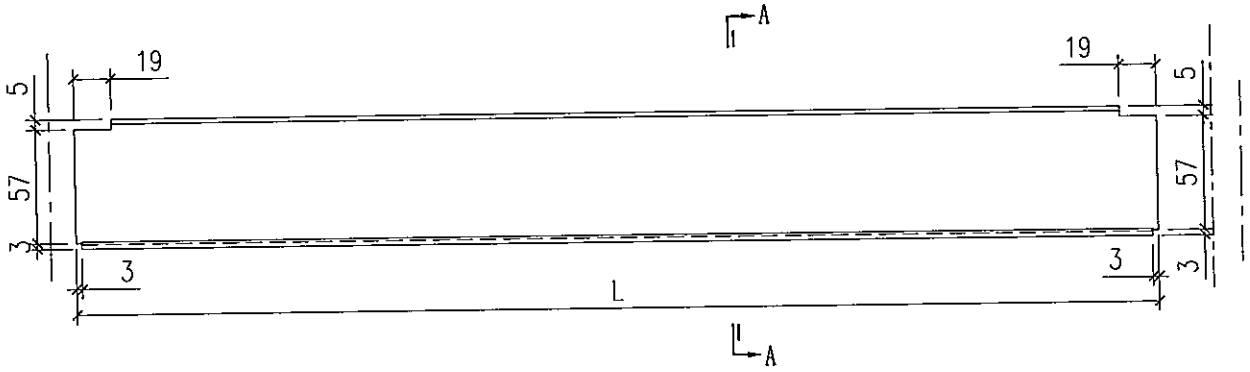

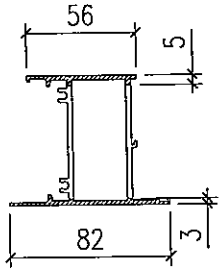

SECTION A-A

2	X85688-02B	539
1	X85688-02A	571
序号	部件编号	L

Remarks:		Checked: –	Description: 梗底横，X856882	QTY: –	Delivery to	Rev.	Date	Amendments	
Project Name: 青衣190	Project No. J851	Date: –	Material: 6061-T6	Tolerance: ±0.5	Factory				
Shop Drawing No. PRE-CAST ALUM. WINDOW & LOUVRE	Rev. –	Drawn: W.E.X Date: 15-02-2020	Finish: UCT534193SC-3	Projection:	Site	Assembly No. X85688-02			Rev. –

MIDI Aluminium Fabricator Ltd.

FABRICATION DRAWING

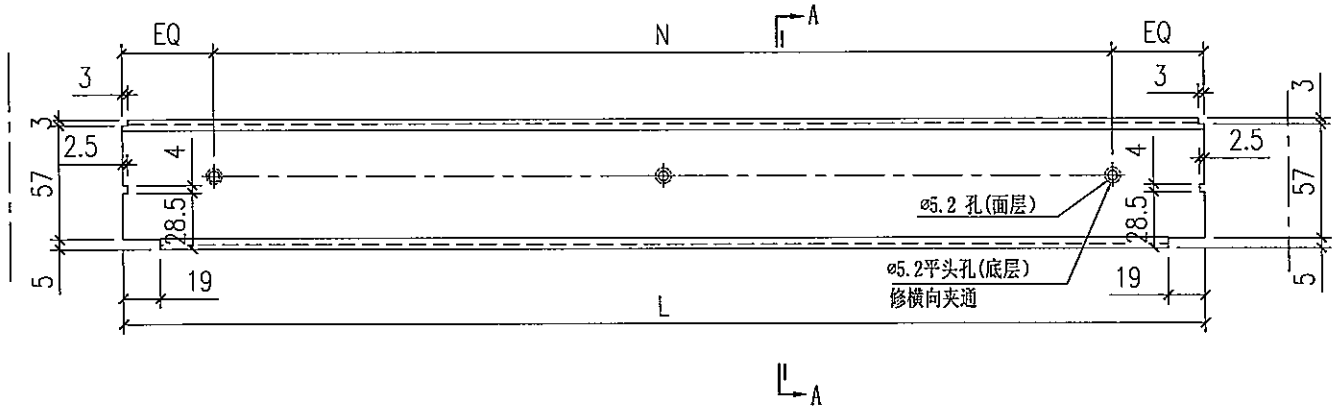

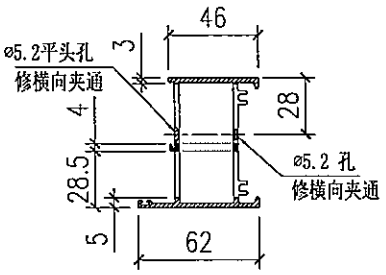

SECTION A-A

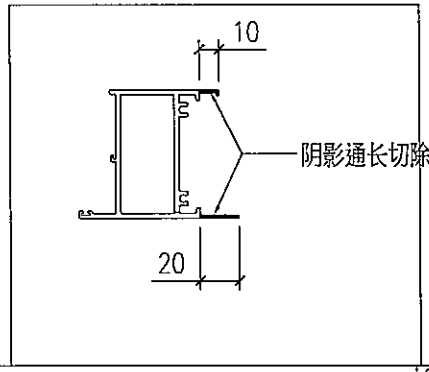

3	X85688-03C	564	2x250c/c
2	X85688-03B	579	2x250c/c
1	X85688-03A	534	1x300c/c
序号	部件编号	L	N1

Remarks:		Checked: –	Description: 梗底横，X856882	QTY: –	Delivery to	Rev.	Date	Amendments
Project Name: 青衣190	Project No. J851	Date: –	Material: 6061-T6	Tolerance: ±0.5	Factory			
Shop Drawing No. PRE-CAST ALUM. WINDOW & LOUVRE	Rev. –	Drawn: W.E.X	Finish: UCT534193SC-3	Projection:	Site	Assembly No. X85688-03		Rev. –
		Date: 15-02-2020						

MiDI Aluminium Fabricator Ltd.

FABRICATION DRAWING

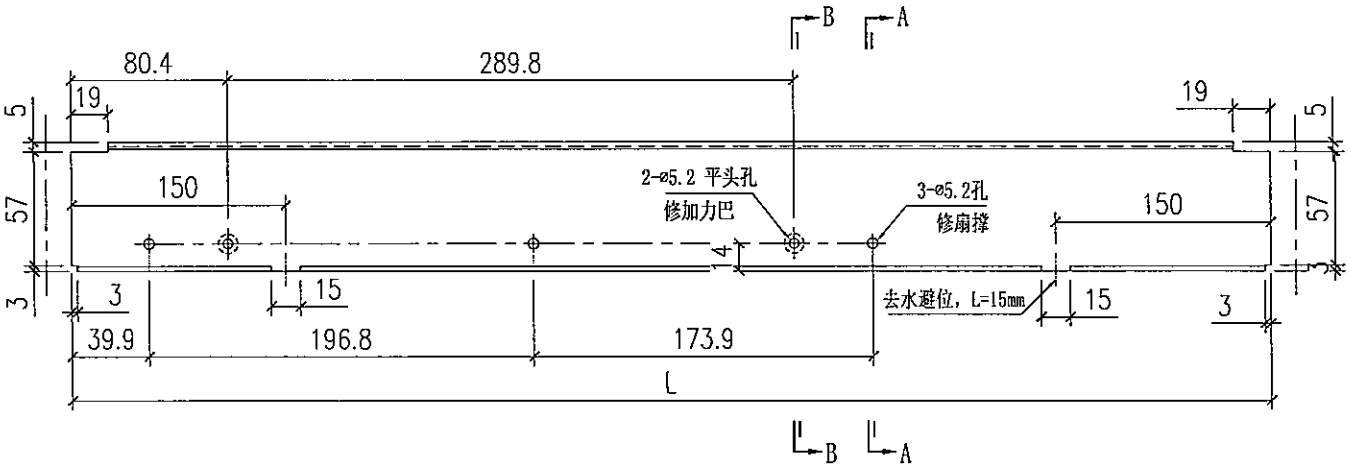

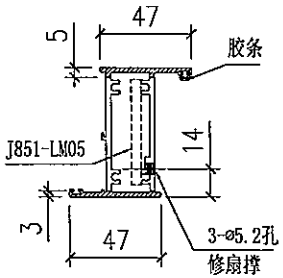

SECTION A-A

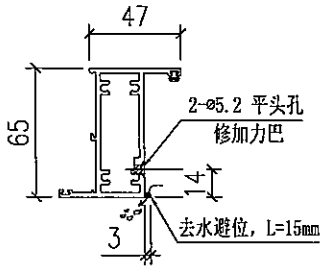

SECTION B-B

1	X85689-01LA	571
序号	部件编号	L

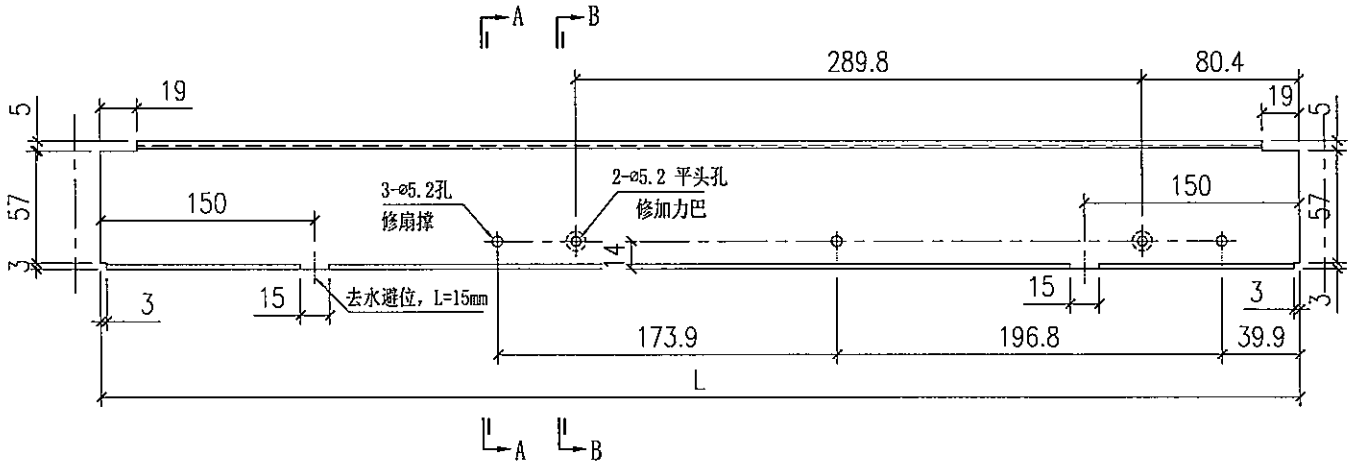

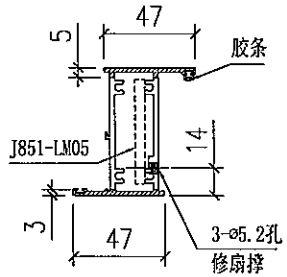

SECTION A-A

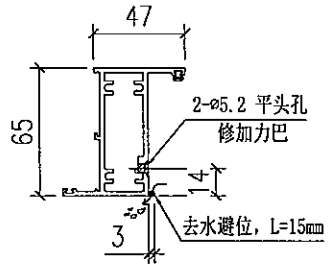

SECTION B-B

1	X85689-01RA	571
序号	部件编号	L

Remarks:		Checked: –	Description: 上生下梗中横，X856891	QTY: –	Delivery to	Rev.	Date	Amendments
Project Name: 青衣190	Project No. J851	Date: –	Material: 6061-T6	Tolerance: ±0.5	Factory			
Shop Drawing No. PRE-CAST ALUM. WINDOW & LOUVRE	Rev. –	Drawn: W.E.X Date: 15-02-2020	Finish: UCT534193SC-3	Projection:	Site	Assembly No. X85689-01		Rev. –

MIDI Aluminium Fabricator Ltd.

FABRICATION DRAWING

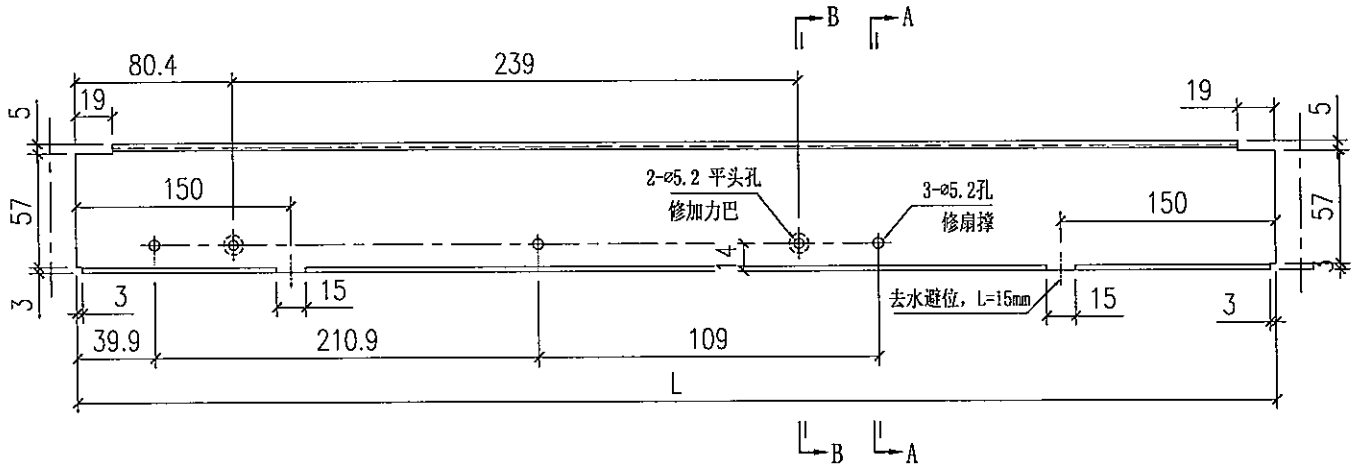

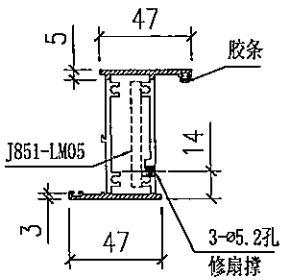

SECTION A-A

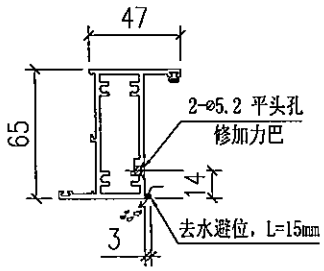

SECTION B-B

1	X85689-02LA	539
序号	部件编号	L

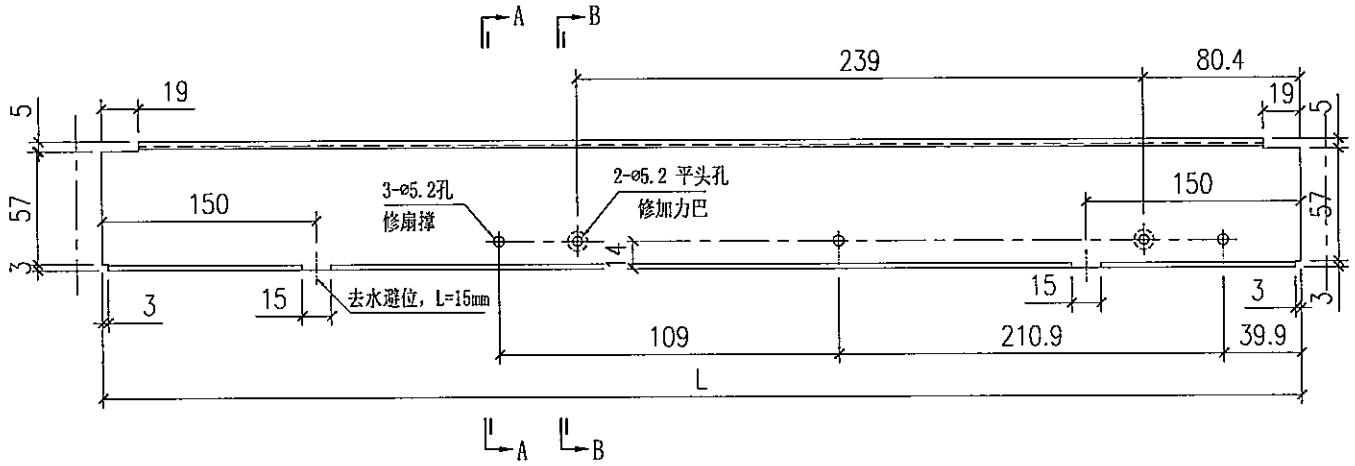

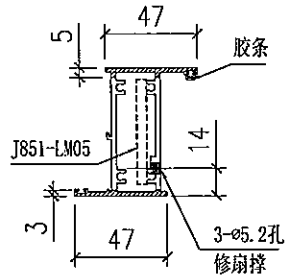

SECTION A-A

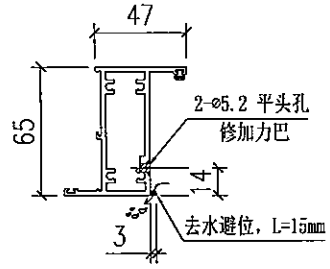

SECTION B-B

1	X85689-02RA	539
序号	部件编号	L

Remarks:		Checked: –	Description: 上生下梗中横，X856891	QTY: –	Delivery to	Rev.	Date	Amendments
Project Name: 青衣190	Project No. J851	Date: –	Material: 6061-T6	Tolerance: ±0.5	Factory			
Shop Drawing No. PRE-CAST ALUM. WINDOW & LOUVRE	Rev. –	Drawn: W.E.X Date: 15-02-2020	Finish: UCT534193SC-3	Projection:	Site	Assembly No. X85689-02		Rev. –

MIDI Aluminium Fabricator Ltd.

FABRICATION DRAWING

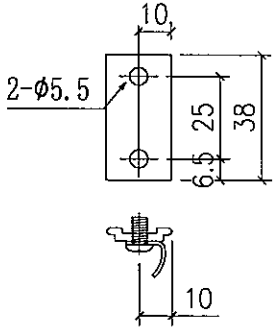

图号：J851-LM01
名称：X84985(UCT534193SC-3)
数量：5560+140=5700只
扣码垫巴

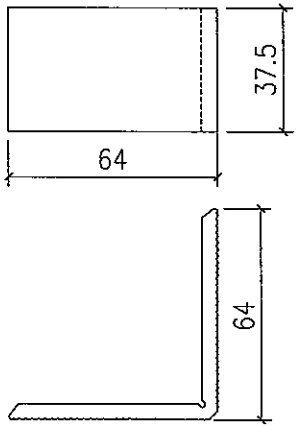

图号：J851-LM02
名称：X84236(MILL)
数量：5652+48=5700只
窗玉组装码1

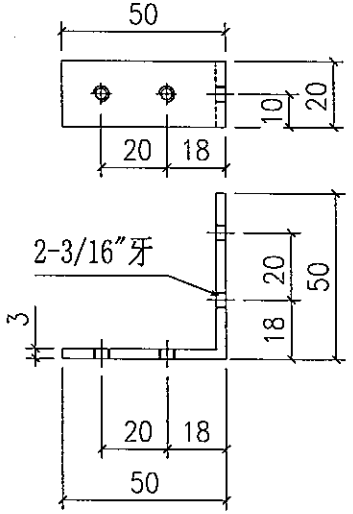

图号：J851-LM03
名称：ME0001961(50*50*3铝角,MILL)
数量：5652+48=5700只
窗玉组装码2

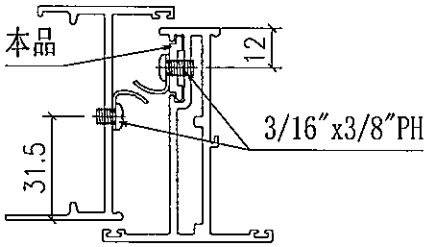

扣码样

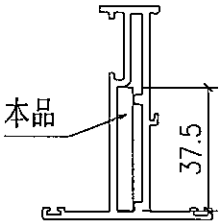

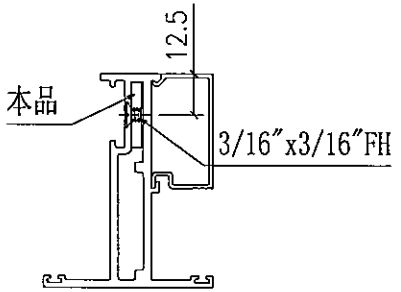

Remarks:		Checked: –	Description: –	QTY: –	Delivery to	Rev.	Date	Amendments
Project Name: 青衣190	Project No. J851	Date: 22-12-2014	Material: 见图	Tolerance: ±0.5	Factory			
Shop Drawing No. PRE-CAST ALUM. WINDOW & LOUVRE	Rev. –	Drawn: W.E.X Date: 17-02-2020	Finish: -	Projection:	Site	Assembly No. J851-LM01~03		Rev. –

MIDI Aluminium Fabricator Ltd.

FABRICATION DRAWING

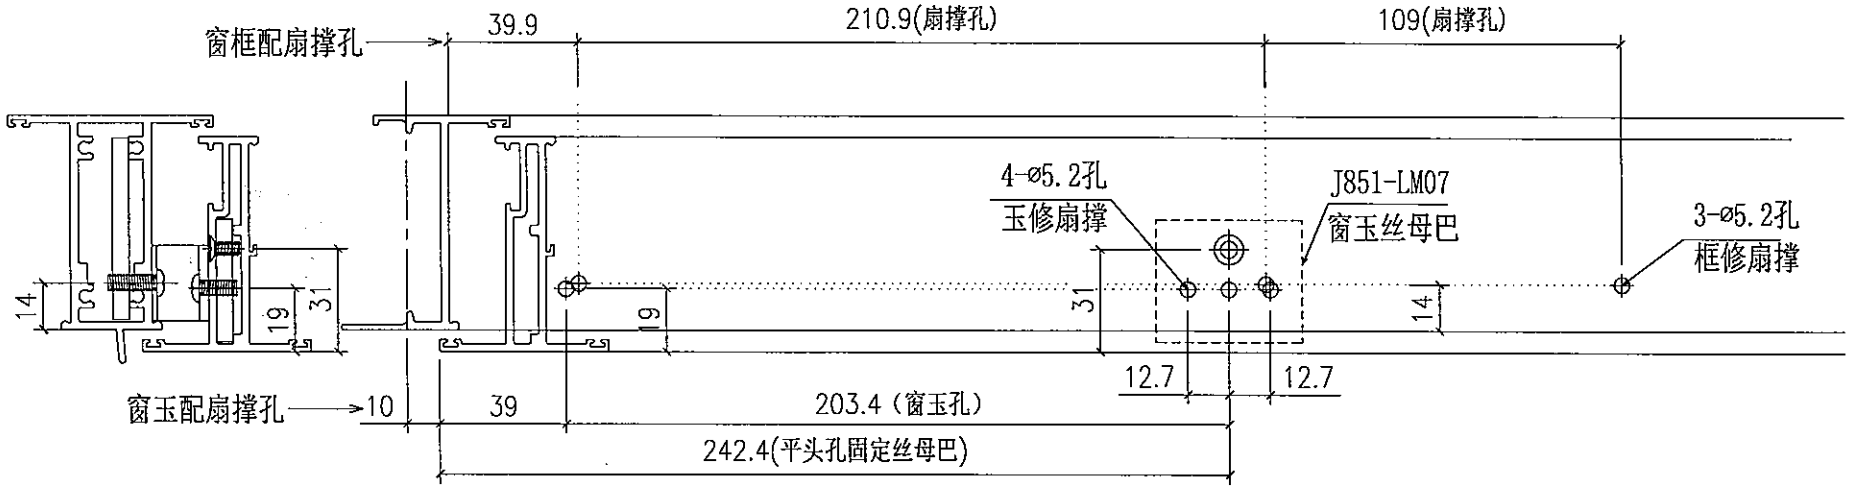

FOR: SS601-14″

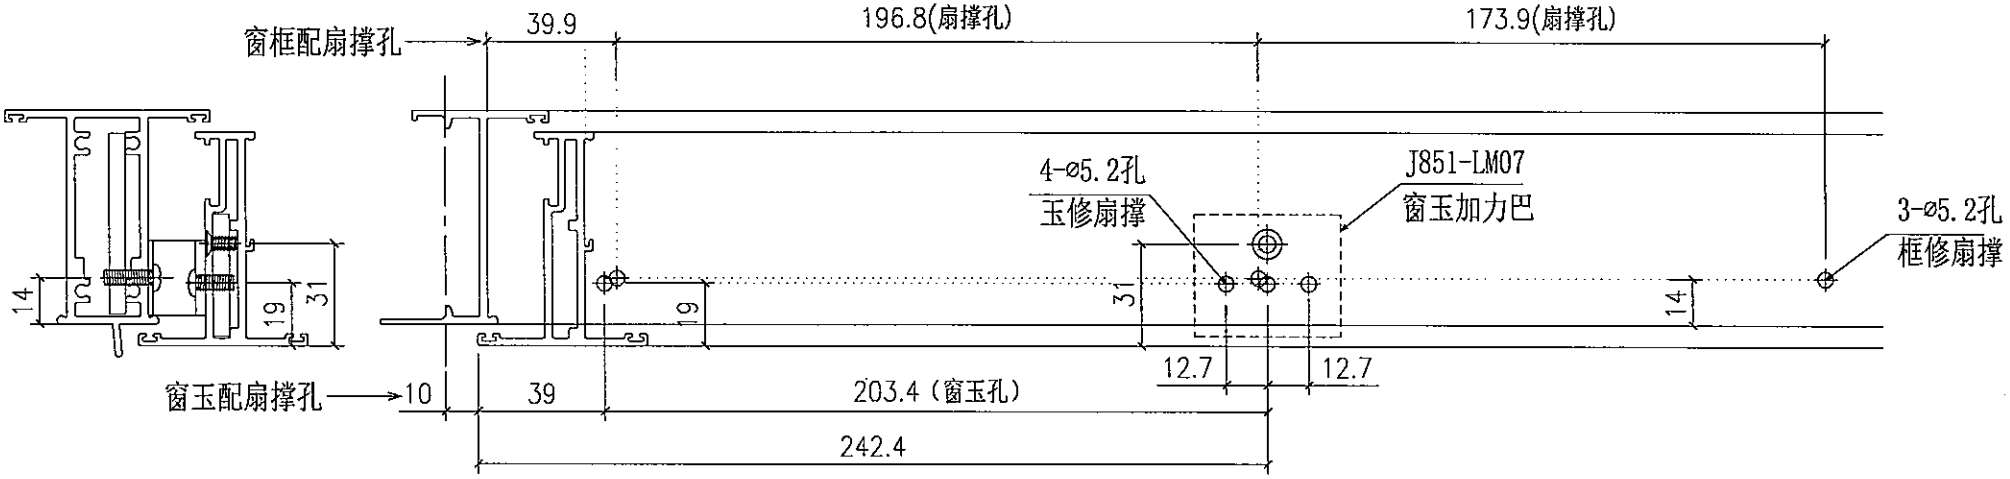

FOR: SS601-16″

Remarks:		Checked: –	Description: 扇撑安装尺寸图	QTY: –	Delivery to	Rev.	Date	Amendments
Project Name: 青衣190	Project No. J851	Date: 22-12-2014	Material: –	Tolerance: ±0.5	Factory			
Shop Drawing No. PRE-CAST ALUM. WINDOW & LOUVRE	Rev. –	Drawn: W.E.X Date: 17-02-2020	Finish: –	Projection:	Site	Assembly No. J851-LM08		Rev. –

MIDI Aluminium Fabricator Ltd.

FABRICATION DRAWING

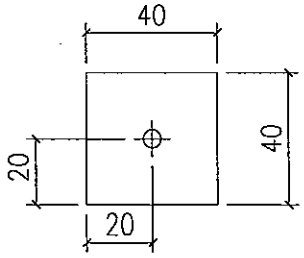

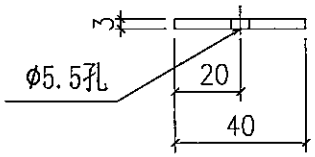

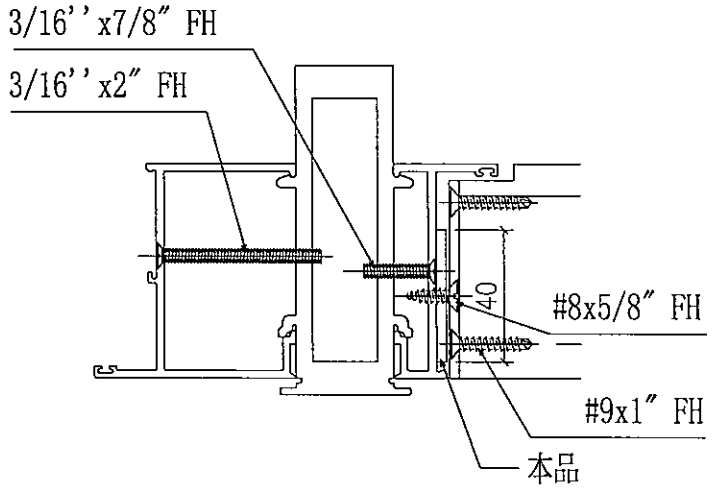

Remarks:		Checked: –	Description: 百叶垫巴	QTY: 2760+40=2800	Delivery to: Factory / Site	Rev.	Date	Amendments
Project Name: 青衣190	Project No. J851	Date: 22-12-2014	Material: 3mm厚铝板	Tolerance: ±0.5				
Shop Drawing No. PRE-CAST ALUM. WINDOW & LOUVRE	Rev. –	Drawn: W.E.X Date: 17-02-2020	Finish: MILL	Projection:		Assembly No. J851-LM09		Rev. –

MIDI Aluminium Fabricator Ltd.

FABRICATION DRAWING

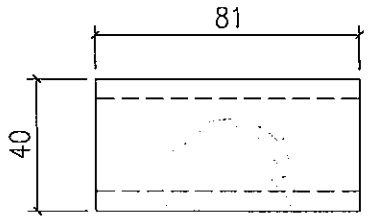

图号：J851-LM10
名称：20x20x3mm铝通(MILL)
数量：3888+112=4000只
垫块

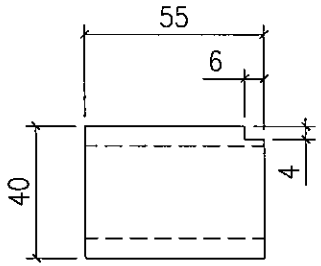

图号：J851-LM11
名称：20x20x3mm铝通(MILL)
数量：2418+82=2500只
垫块

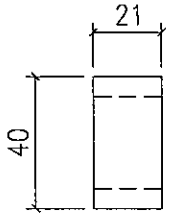

图号：J851-LM12
名称：20x20x3mm铝通(MILL)
数量：7108+192=7300只
垫块

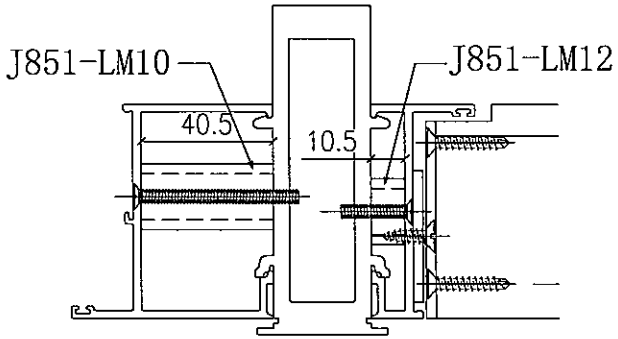

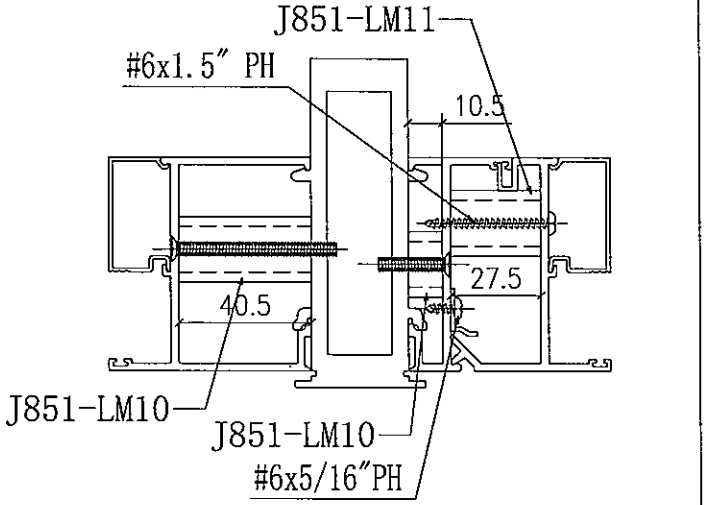

Remarks:		Checked: –	Description: 铝垫通	QTY: –	Delivery to	Rev.	Date / Amendments
Project Name: 青衣190	Project No. J851	Date: 22-12-2014	Material: PE00E3016(20x20x3mm铝通)	Tolerance: ±0.5	Factory		
Shop Drawing No. PRE-CAST ALUM. WINDOW & LOUVRE	Rev. –	Drawn: W.E.X Date: 17-02-2020	Finish: MILL	Projection:	Site	Assembly No. J851-LM10~LM12	Rev. –

MIDI Aluminium Fabricator Ltd.

FABRICATION DRAWING

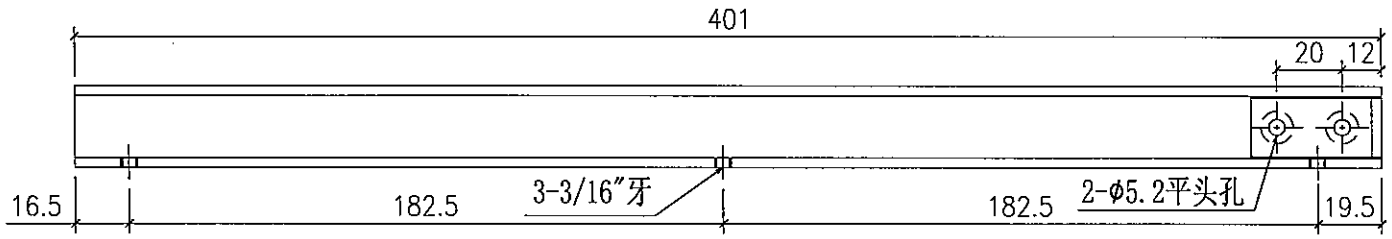

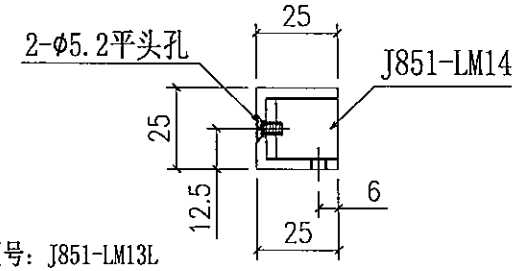

图号：J851-LM13L
名称：PE00E5006 (25x25x3mm铝槽,UCT534193SC-3)
数量：602+8=610支

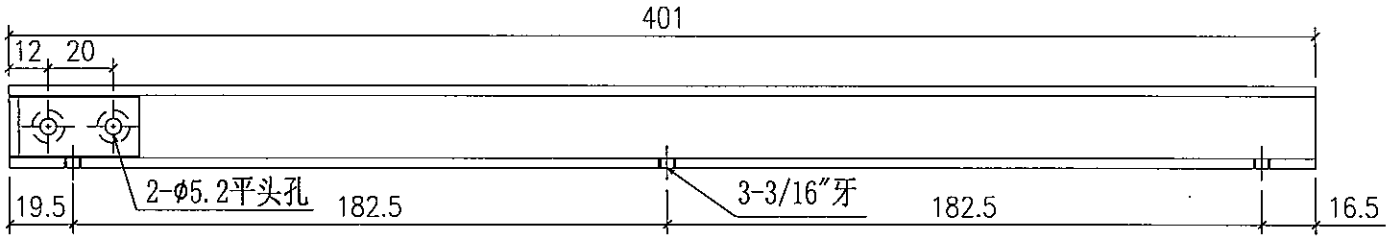

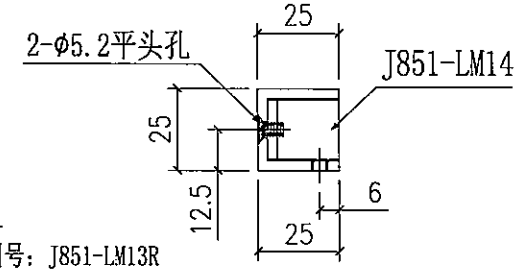

图号：J851-LM13R
名称：PE00E5006 (25x25x3mm铝槽,UCT534193SC-3)
数量：602+8=610支

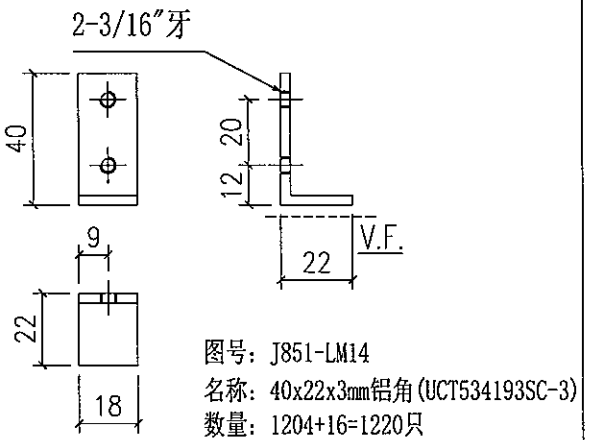

图号：J851-LM14
名称：40x22x3mm铝角(UCT534193SC-3)
数量：1204+16=1220只

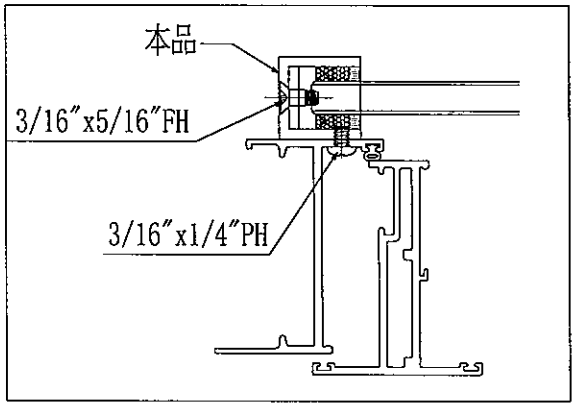

Remarks:		Checked: –	Description: 拦河玻璃铝槽	QTY: –	Delivery to	Rev.	Date	Amendments
Project Name: 青衣190	Project No. J851	Date: 22-12-2014	Material: –	Tolerance: ±0.5	Factory			
Shop Drawing No. PRE-CAST ALUM. WINDOW & LOUVRE	Rev. –	Drawn: W.E.X Date: 17-02-2020	Finish: UCT534193SC-3	Projection:	Site	Assembly No. J851-LM13/14		Rev. –

MIDI Aluminium Fabricator Ltd.

FABRICATION DRAWING

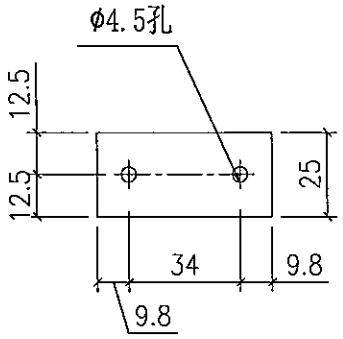

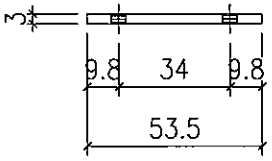

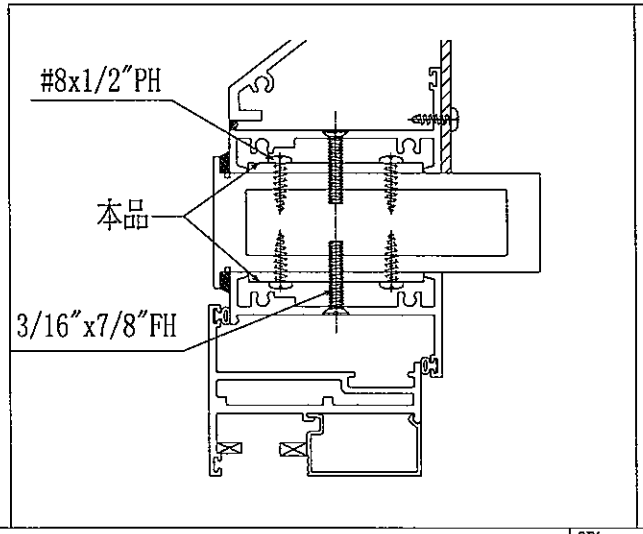

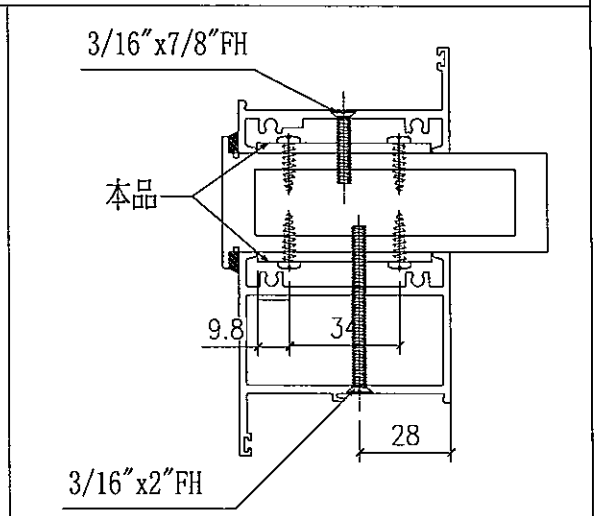

Remarks:		Checked: –	Description: 窗框中横铝限位巴	QTY: 2856+144=3000	Delivery to	Rev.	Date	Amendments
Project Name: 青衣190	Project No. J851	Date: 22-12-2014	Material: 3mm铝板	Tolerance: ±0.5	Factory			
Shop Drawing No. PRE-CAST ALUM. WINDOW & LOUVRE	Rev. –	Drawn: W.E.X Date: 17-02-2020	Finish: MILL	Projection:	Site	Assembly No. J851-LM15		Rev. –

MIDI Aluminium Fabricator Ltd.

FABRICATION DRAWING

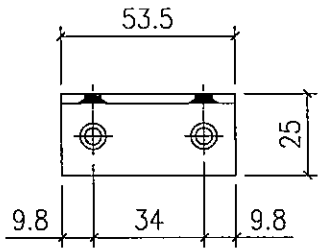

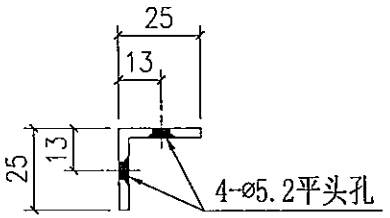

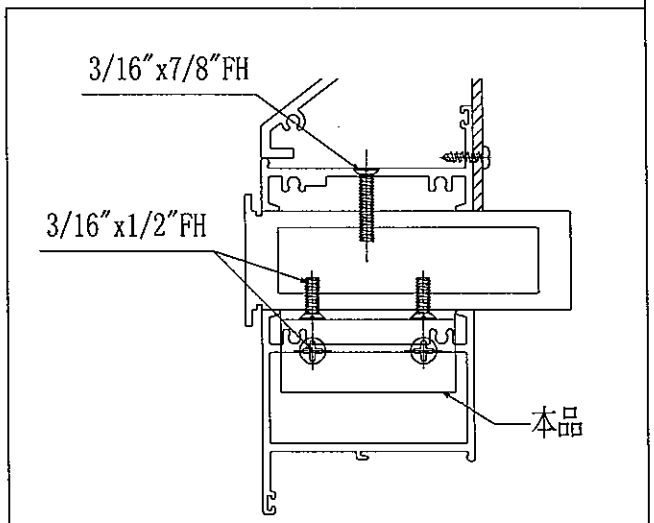

Remarks:		Checked: –	Description: 窗框中横连接铝角	QTY: 714+16=730	Delivery to: Factory	Rev.	Date	Amendments
Project Name: 青衣190	Project No. J851	Date: 22-12-2014	Material: 25x25x3mm铝角	Tolerance: ±0.5				
Shop Drawing No. PRE-CAST ALUM. WINDOW & LOUVRE	Rev. –	Drawn: W.E.X Date: 17-02-2020	Finish: MILL	Projection:	Site	Assembly No. J851-LM16		Rev. –

MIDI Aluminium Fabricator Ltd.