美 特 鋁 質 有 限 公 司
MIDI ALUMINIUM FABRICATOR LTD.

工程指示 / 要求簡箋(E.I.)

工程指示編號：**EI /** 1908　　修改版次：A

工程編號　：**J851**　　工程名稱　：青衣 明翹匯

工程項目　：鋁料加工圖(百業窗用)

收件人　：生統　　發件人　：**Leung Hin Wai**　　日 期 ：28/7-2020

□要求提供 / □確認 事項 ：

( ) 初步鋁料 **B.M.**　　( ) 加工拆圖，然後生產　　( ) 尺寸表

( ) 正式鋁料 **B.M.**　　( ) 技術上資料 / 指示　　( ) 報價

( ) 配件 **B.M.**　　( ) 樣辦或貨品說明書　　( ) 分判合約

( ) 其他 ：_____

內容 ：

請按附頁加工，交地盤。

請在 8月 前完成上列要求。

附：

以上項目為:

□ 原合約工程包　　□ 原合約工程加 / 減賬　　□ 新工程報價

原因 ：-

分發東莞各部門 ：

( )生產技術總監□連附件 ( )技術部 □連附件 ( )生產部 □連附件 ( )機械設計部□連附件

( )採購部 □連附件 ( )生產統籌部□連附件

( )質檢部 □連附件 ( )會計部 □連附件 ( )報關組 □連附件 ( )其他 _____□連附件

分發香港各部門 ：

( )行政部□連附件 ( )會計部□連附件 ( )統籌部□連附件 ( )工程部地盤科文 □連附件

( )採購部□連附件 ( )QS 部 □連附件 ( )維修部□連附件 ( )其他 _____□連附件

傳遞編號：HK1575　　發件人簽署：

項目經理簽署：

美特鋁質有限公司
MIDI ALUMINIUM FABRICATOR LTD

鋁材開料總表

工程號碼:J-851　工程名稱:青衣明翹汇

序號	鋁料編號	名稱	表面處理		開料長度	實用長料總數量		浪費率(%)
			顏色	層厚		支數	長度	
1	X85679-生邊企		深灰色		5800	60	348000	1.77
4	100x50x3铝角		深灰色		5800	1	5800	64.48
6	50x50x3铝角		深灰色		4800	33	158400	6.13
8	50x50x3铝角2		深灰色		5600	6	33600	2.52
10	63.5x63.5x3.18鋁通		深灰色		6000	8	48000	16.56
11	101.6x101.6x9.53鋁通		深灰色		6000	3	18000	7.93
14	100x50x6鋁槽		深灰色		6000	8	48000	13.53
16	80x40x3mm铝通		深灰色		5800	1	5800	14.06
18	PE00E4011-百葉玉企巴		深灰色		6000	98	588000	1.01
20	X85697-百葉頂底横		深灰色		5800	91	527800	2.37
21	80x40x6mm鋁角		深灰色		3200	1	3200	81.25
22	20x3鋁巴		深灰色		6000	174	1044000	1.34
23	X84489-擋水角		深灰色		6000	7	42000	8.38
24	X85691-百葉片				5950	572	3403400	1.06

送至：_____

由：_____

日期：_____

簡短說明：_____

打印日期：2020/7/21　打印時間：11:05

美特鋁質有限公司
MIDI ALUMINIUM FABRICATOR LTD

工程號碼:J-851，工程名稱:青衣明翹滙
開料長度:5950，總長料支數:572，總開料支數:3975
鋸片厚度(mm):4，料頭尾總切除(mm):20，浪費率(%):1.06

鋁材開料清單　X85691-百葉片

鋁料長度	窗號	編號(用料狀況)	實用長度(長料開數)	需要支數	開料支數	長料支數	餘料支數	編號(剩餘長度)
5950	L52/UG-1	1-7	2110.0	14	14	7	0	1-7@(1702)x7
5950	L51/UG-1, L51/UG-2	(餘料)1-7	1510.0	7	7	0	7	1-7@(188)x7
5950	L16/UG-2	(餘料)25	1343.5	142	2	0	1	25@(540)x1
5950	L16/UG-1, L16/UG-2, L16/UG-3	8-43	1343.5		140	36	0	8-24@(540)x17 25@(3235)x1 26-42@(540)x17 43@(3235)x1
5950	1/(L2/LG)-2, 2/(L2/LG)-1, 2/(L2/LG)-3	(餘料)43, 50, 56	1287.0	54	6	0	3	43@(653)x1 50@(766)x1 56@(766)x1
5950	1/(L2/LG)-2, 1/(L2/LG)-4, 2/(L2/LG)-1	44-56	1287.0		48	13	0	44-49@(766)x6 50@(4639)x1 51-55@(766)x5 56@(2057)x1
5950	1/(L1/LG)-2	(餘料)60	1284.6	16	1	0	1	60@(775.6)x1
5950	1/(L1/LG)-1	57-60	1284.6		15	4	0	57-59@(775.6)x3 60@(2064.2)x1
5950	1/(L52/UG)-2, 1/(L52/UG)-4	61-65	1283.3	17	17	5	0	61-64@(780.8)x4 65@(4642.7)x1
5950	1/(L2/LG)-1, 1/(L2/LG)-3, 2/(L2/LG)-2, 2/(L2/LG)-4	(餘料)65, 71, 76, 82	1276.0	71	8	0	4	65@(802.7)x1 71@(810)x1 76@(810)x1 82@(810)x1
5950	1/(L2/LG)-1, 1/(L52/UG)-1, 1/(L52/UG)-3, 2/(L2/LG)-2	66-82	1276.0		63	17	0	66-70@(810)x5 71@(2090)x1 72-75@(810)x4 76@(4650)x1 77-81@(810)x5 82@(2090)x1
5950	2/(L1/LG)-2	(餘料)86	1254.6	16	1	0	1	86@(895.6)x1
5950	2/(L1/LG)-1	83-86	1254.6		15	4	0	83-85@(895.6)x3 86@(2154.2)x1
5950	L50/UG-2	(餘料)95	1236.0	70	2	0	1	95@(970)x1
5950	L50/UG-1, L50/UG-2, L50/UG-3	87-104	1236.0		68	18	0	87-94@(970)x8 95@(3450)x1 96-103@(970)x8 104@(3450)x1
5950	L30/T1-1, L30/T1-3	(餘料)104, 147	1196.0	174	4	0	2	104@(1050)x1 147@(1130)x1
5950	L30/T1-1, L30/T1-2	105-147	1196.0		170	43	0	105-146@(1130)x42 147@(3530)x1
5950	1/(L13/UG)-2, 1/(L13/UG)-4, 2/(L13/UG)-1, 2/(L13/UG)-2, 3/(L13/UG)-1	(餘料)105-147, 150-151	1123.7	80	48	0	45	105-147@(2.3)x43 150-151@(291.5)x2
5950	2/(L13/UG)-1, 2/(L13/UG)-2, 3/(L13/UG)-1, 3/(L13/UG)-3	148-155	1123.7		32	8	0	148-149@(291.5)x2 150@(2546.9)x1 151@(3674.6)x1 152-154@(291.5)x3 155@(3674.6)x1
5950	1/(L13/UG)-1, 3/(L13/UG)-2	(餘料)155, 159	1112.7	40	6	0	2	155@(324.5)x1 159@(346.5)x1
5950	1/(L13/UG)-1, 1/(L13/UG)-3, 3/(L13/UG)-2, 3/(L13/UG)-4	156-163	1112.7		34	8	0	156-158@(346.5)x3 159@(3696.6)x1 160-162@(346.5)x3 163@(3696.6)x1

制表者：_____

打印日期：2020/7/21　打印時間：11:05

美特鋁質有限公司
MIDI ALUMINIUM FABRICATOR LTD

工程號碼:J-851，工程名稱:青衣明翹滙
開料長度:5950，總長料支數:572，總開料支數:3975
鋸片厚度(mm):4，料頭尾總切除(mm):20，浪費率(%):1.06

鋁材開料清單　X85691-百葉片

鋁料長度	窗號	編號(用料狀況)	實用長度(長料開數)	需要支數	開料支數	長料支數	餘料支數	編號(剩餘長度)
5950	L10/UG-1, L10/UG-2, L10/UG-3	(餘料)163, 166, 169	1096.0	32	8	0	3	163@(396.6)x1 166@(430)x1 169@(1530)x1
5950	L10/UG-1, L10/UG-2	164-169	1096.0		24	6	0	164-165@(430)x2 166@(3730)x1 167-168@(430)x2 169@(3730)x1
5950	2/(L52/UG)-2, 3/(L52/UG)-1, 3/(L52/UG)-2, 4/(L52/UG)-3	(餘料)169, 173, 179, 183	1091.5	68	8	0	4	169@(434.5)x1 173@(452.5)x1 179@(452.5)x1 183@(3739)x1
5950	2/(L52/UG)-2, 2/(L52/UG)-4, 3/(L52/UG)-1, 4/(L52/UG)-1	170-183	1091.5		60	14	0	170-172@(452.5)x3 173@(4834.5)x1 174-178@(452.5)x5 179@(2643.5)x1 180-182@(452.5)x3 183@(4834.5)x1
5950	2/(L52/UG)-1, 2/(L52/UG)-3	(餘料)183, 186	1087.8	17	4	0	2	183@(463.6)x1 186@(1562.8)x1
5950	2/(L52/UG)-1	184-186	1087.8		13	3	0	184-185@(471)x2 186@(2654.6)x1
5950	4/(L52/UG)-2	(餘料)186	1080.5	17	1	0	1	186@(478.3)x1
5950	4/(L52/UG)-2, 4/(L52/UG)-4	187-190	1080.5		16	4	0	187-189@(507.5)x3 190@(4845.5)x1
5950	L15/UG-1, L15/UG-2, L15/UG-3	(餘料)190, 200, 210	1061.0	104	9	0	3	190@(585.5)x1 200@(605)x1 210@(605)x1
5950	L15/UG-1, L15/UG-2	191-210	1061.0		95	20	0	191-199@(605)x9 200@(3800)x1 201-209@(605)x9 210@(2735)x1
5950	A10/UG-2	(餘料)212	1060.0	8	1	0	1	212@(2738)x1
5950	A10/UG-1	211-212	1060.0		7	2	0	211@(610)x1 212@(3802)x1
5950	L4/LG-1, L4/LG-2, L4/LG-3	(餘料)104, 212, 217, 222	1046.0	54	6	0	4	104@(0)x1 212@(638)x1 217@(680)x1 222@(680)x1
5950	L4/LG-1, L4/LG-2, L4/LG-3	213-223	1046.0		48	11	0	213-216@(680)x4 217@(2780)x1 218-221@(680)x4 222@(1730)x1 223@(4880)x1
5950	A29/T2-1, A29/T2-2, A29/T2-3, L35/T1-1, L35/T1-2, L35/T1-3	(餘料)223, 236, 250, 250, 263, 275	1021.0	266	14	0	6	223@(780)x1 236@(805)x1 250@(1830)x1 250@(805)x1 263@(805)x1 275@(805)x1
5950	A29/T2-1, A29/T2-2, L35/T1-1, L35/T1-2, L35/T1-3	224-276	1021.0		252	53	0	224-235@(805)x12 236@(1830)x1 237-249@(805)x13 250@(3880)x1 251-262@(805)x12 263@(4905)x1 264-274@(805)x11 275@(2855)x1 276@(3880)x1

制表者：_____

打印日期：2020/7/21　打印時間：11:05

美特鋁質有限公司
MIDI ALUMINIUM FABRICATOR LTD

工程號碼:J-851，工程名稱:青衣明翹滙
開料長度:5950，總長料支數:572，總開料支數:3975
鋸片厚度(mm):4，料頭尾總切除(mm):20，浪費率(%):1.06

鋁材開料清單　X85691-百葉片

鋁料長度	窗號	編號(用料狀況)	實用長度(長料開數)	需要支數	開料支數	長料支數	餘料支數	編號(剩餘長度)
5950	1/(L5/LG)-2, 2/(L5/LG)-1, 2/(L5/LG)-2, 3/(L5/LG)-1, 3/(L5/LG)-3	(餘料)276, 278, 281, 281, 283	1020.5	36	11	0	5	276@(806.5)x1 278@(807.5)x1 281@(1832)x1 281@(807.5)x1 283@(2856.5)x1
5950	1/(L5/LG)-2, 1/(L5/LG)-4, 2/(L5/LG)-1, 3/(L5/LG)-1	277-283	1020.5		25	7	0	277@(807.5)x1 278@(4905.5)x1 279-280@(807.5)x2 281@(3881)x1 282@(807.5)x1 283@(3881)x1
5950	1/(L5/LG)-1, 1/(L5/LG)-3, 3/(L5/LG)-2	(餘料)283, 285, 285	1009.5	18	6	0	3	283@(829.5)x1 285@(3903)x1 285@(862.5)x1
5950	1/(L5/LG)-1, 3/(L5/LG)-2, 3/(L5/LG)-4	284-287	1009.5		12	4	0	284@(862.5)x1 285@(4916.5)x1 286@(862.5)x1 287@(4916.5)x1
5950	2/(L17/UG)-1, 2/(L17/UG)-2	(餘料)287-288	982.3	10	5	0	2	287@(971.3)x1 288@(12.2)x1
5950	2/(L17/UG)-1	288	982.3		5	1	0	288@(998.5)x1
5950	L34/T1-2, L34/T1-3	(餘料)299, 309	971.0	128	6	0	2	299@(80)x1 309@(80)x1
5950	L34/T1-1, L34/T1-2, L34/T1-3	289-310	971.0		122	22	0	289-298@(80)x10 299@(3980)x1 300-308@(80)x9 309@(2030)x1 310@(3980)x1
5950	L29/T1-2, L29/T1-5, 1/(L14/UG)-2, 1/(L14/UG)-4, 2/(L14/UG)-1, 2/(L14/UG)-2, 3/(L14/UG)-1, 3/(L14/UG)-3	(餘料)87-103, 287, 310, 321, 321, 323, 323, 326, 326, 328	965.3	127	32	0	26	87-103@(.7)x17 287@(2)x1 310@(102.7)x1 321@(1083.3)x1 321@(114)x1 323@(3022.1)x1 323@(114.2)x1 326@(1083.5)x1 326@(114.2)x1 328@(3022.1)x1
5950	L29/T1-2, 1/(L14/UG)-2, 2/(L14/UG)-1, 3/(L14/UG)-1	311-328	965.3		95	18	0	311-320@(114)x10 321@(2052.7)x1 322@(114.2)x1 323@(3991.4)x1 324-325@(114.2)x2 326@(3022.1)x1 327@(114.2)x1 328@(3991.4)x1
5950	A05/LG-1, A05/LG-2, A11/UG-1, A11/UG-2, L6/LG-1, L6/LG-2	(餘料)328, 332, 332, 355, 359, 367	960.0	235	17	0	6	328@(130.1)x1 332@(3038)x1 332@(146)x1 355@(146)x1 359@(146)x1 367@(2074)x1

制表者：_____

打印日期：2020/7/21　打印時間：11:05

美特鋁質有限公司
MIDI ALUMINIUM FABRICATOR LTD

工程號碼:J-851，工程名稱:青衣明翹滙
開料長度:5950，總長料支數:572，總開料支數:3975
鋸片厚度(mm):4，料頭尾總切除(mm):20，浪費率(%):1.06

鋁材開料清單　X85691-百葉片

鋁料長度	窗號	編號(用料狀況)	實用長度(長料開數)	需要支數	開料支數	長料支數	餘料支數	編號(剩餘長度)
5950	A05/LG-1, A11/UG-1, A11/UG-2, L6/LG-1	329-367	960.0		218	39	0	329-331@(146)x3 332@(4966)x1 333-354@(146)x22 355@(1110)x1 356-358@(146)x3 359@(4966)x1 360-366@(146)x7 367@(4966)x1
5950	L29/T1-1, L29/T1-4, 1/(L14/UG)-1, 1/(L14/UG)-3, 3/(L14/UG)-2, 3/(L14/UG)-4	(餘料)367, 396, 396, 398, 398-399	954.3	194	12	0	6	367@(157.3)x1 396@(2096.7)x1 396@(180.1)x1 398@(4013.4)x1 398-399@(180.2)x2
5950	L29/T1-1, L29/T1-3, 1/(L14/UG)-1, 3/(L14/UG)-2	368-399	954.3		182	32	0	368-395@(180)x28 396@(4013.3)x1 397@(180.2)x1 398@(4971.7)x1 399@(1138.5)x1
5950	L8/LG-2	(餘料)402	951.0	32	3	0	1	402@(200)x1
5950	L8/LG-1, L8/LG-2, L8/LG-3	400-405	951.0		29	6	0	400-401@(200)x2 402@(3065)x1 403-404@(200)x2 405@(4020)x1
5950	L12/UG-1, L12/UG-2, L12/UG-3	(餘料)405, 410, 415	936.0	64	9	0	3	405@(260)x1 410@(290)x1 415@(290)x1
5950	L12/UG-1, L12/UG-2	406-415	936.0		55	10	0	406-409@(290)x4 410@(3110)x1 411-414@(290)x4 415@(2170)x1
5950	2/(L28/T1)-2	(餘料)417	892.3	11	1	0	1	417@(1448.5)x1
5950	2/(L28/T1)-1	416-417	892.3		10	2	0	416@(552.2)x1 417@(2344.8)x1
5950	A04/LG-1, A04/LG-2, A04/LG-3, A13/UG-1, A13/UG-2, A13/UG-3	(餘料)83-86, 417-419, 419, 431, 443	871.0	158	17	0	10	83-86@(20.6)x4 417@(573.5)x1 418@(680)x1 419@(1555)x1 419@(680)x1 431@(680)x1 443@(3305)x1
5950	A04/LG-1, A04/LG-2, A13/UG-1, A13/UG-2	418-443	871.0		141	26	0	418@(4180)x1 419@(3305)x1 420-430@(680)x11 431@(3305)x1 432-442@(680)x11 443@(5055)x1
5950	A12/UG-1, A12/UG-2	(餘料)443-444	860.0	8	4	0	2	443@(713)x1 444@(1610)x1
5950	A12/UG-1	444	860.0		4	1	0	444@(2474)x1
5950	L32/T1-1, L32/T1-2	(餘料)283-286, 444, 452	810.0	60	9	0	6	283@(15.5)x1 284-286@(48.5)x3 444@(796)x1 452@(1046)x1
5950	L32/T1-1	445-452	810.0		51	8	0	445-451@(232)x7 452@(4302)x1

制表者：_____

打印日期：2020/7/21　打印時間：11:05

美特鋁質有限公司
MIDI ALUMINIUM FABRICATOR LTD

工程號碼:J-851，工程名稱:青衣明翹滙
開料長度:5950，總長料支數:572，總開料支數:3975
鋸片厚度(mm):4，料頭尾總切除(mm):20，浪費率(%):1.06

鋁材開料清單　X85691-百葉片

鋁料長度	窗號	編號(用料狀況)	實用長度(長料開數)	需要支數	開料支數	長料支數	餘料支數	編號(剩餘長度)
5950	L3/LG-1, L3/LG-2, L3/LG-3, L9/UG-1, L9/UG-3	(餘料)65-82, 224-282, 452, 456	796.0	102	80	0	79	65@(2.7)x1 66-82@(10)x17 224-275@(5)x52 276@(6.5)x1 277-282@(7.5)x6 452@(246)x1 456@(3530)x1
5950	L9/UG-1, L9/UG-2	453-456	796.0		22	4	0	453-455@(330)x3 456@(5130)x1
5950	A15/T1-1, A15/T1-2, A26/T1-1, A26/T1-2	(餘料)44-64, 223, 444, 456, 456, 459	760.0	188	29	0	26	44-56@(2)x13 57-60@(11.6)x4 61-64@(16.8)x4 223@(16)x1 444@(32)x1 456@(2766)x1 456@(474)x1 459@(582)x1
5950	A26/T1-1, L21/T1-1, L21/T1-2	457-479	760.0		159	23	0	457-458@(582)x2 459@(2110)x1 460-479@(582)x20
5950	L20/UG-2	(餘料)488	733.5	138	4	0	1	488@(30)x1
5950	L20/UG-1, L20/UG-2, L20/UG-3	480-497	733.5		134	18	0	480-487@(30)x8 488@(2980)x1 489-496@(30)x8 497@(4455)x1
5950	A07/LG-1, A07/LG-2, A07/LG-3	(餘料)497, 502, 508	721.0	96	14	0	3	497@(105)x1 502@(130)x1 508@(130)x1
5950	A07/LG-1, A07/LG-2, A07/LG-3	498-509	721.0		82	12	0	498-501@(130)x4 502@(1580)x1 503-507@(130)x5 508-509@(4480)x2
5950	L7/LG-1	(餘料)509	710.0	16	6	0	1	509@(196)x1
5950	L7/LG-1, L7/LG-2	510-511	710.0		10	2	0	510@(218)x1 511@(4502)x1
5950	A09/UG-1, A09/UG-2	(餘料)213-220	660.0	8	8	0	8	213-220@(16)x8
5950	2/(L11/UG)-2, 2/(L11/UG)-4, 3/(L11/UG)-1, 3/(L11/UG)-3	(餘料)43, 212, 221-222, 418-431	609.5	18	18	0	18	43@(39.5)x1 212@(24.5)x1 221-222@(66.5)x2 418-431@(66.5)x14
5950	1/(L17/UG)-2, 1/(L17/UG)-4, 2/(L11/UG)-1, 2/(L11/UG)-3	(餘料)211, 432-443, 511, 511	605.8	19	19	0	15	211@(.2)x1 432-442@(70.2)x11 443@(103.2)x1 511@(1453)x1 511@(843.2)x1
5950	1/(L17/UG)-1, 1/(L17/UG)-3, 3/(L11/UG)-2, 3/(L11/UG)-4	(餘料)191-209	598.5	19	19	0	19	191-209@(2.5)x19
5950	A03/LG-1, A03/LG-2, A19/T1-1, A19/T1-2, L31/T1-1, L31/T1-2	(餘料)190, 210, 417, 457-479, 511, 513-514, 520	560.0	118	40	0	30	190@(21.5)x1 210@(41)x1 417@(9.5)x1 457-479@(18)x23 511@(279.2)x1 513-514@(290)x2 520@(290)x1

制表者：_____

打印日期：2020/7/21　打印時間：11:05

美特鋁質有限公司
MIDI ALUMINIUM FABRICATOR LTD

工程號碼:J-851，工程名稱:青衣明翹汇
開料長度:5950，總長料支數:572，總開料支數:3975
鋸片厚度(mm):4，料頭尾總切除(mm):20，浪費率(%):1.06

鋁材開料清單 X85691-百葉片

鋁料長度	窗號	編號(用料狀況)	實用長度(長料開數)	需要支數	開料支數	長料支數	餘料支數	編號(剩餘長度)
5950	A19/T1-1, A19/T1-2, L31/T1-1, L31/T1-2	512-521	560.0		78	10	0	512@(290)x1 513@(1982)x1 514@(3110)x1 515-519@(290)x5 520@(3110)x1 521@(5366)x1
5950	1/(L28/T1)-2, 1/(L28/T1)-4	(餘料)8-18	490.8	11	11	0	11	8-18@(45.2)x11
5950	1/(L28/T1)-1, 1/(L28/T1)-3	(餘料)19-29	483.5	11	11	0	11	19-29@(52.5)x11
5950	A17/T1-1, A17/T1-2, A24/T1-1, A24/T1-2, A34/T2-2, L21/T2-2	(餘料)30-42, 184-189, 416, 456, 521-522, 536, 553	460.0	440	48	0	25	30-42@(76)x13 184-185@(7)x2 186@(14.3)x1 187-189@(43.5)x3 416@(88.2)x1 456@(10)x1 521@(262)x1 522@(362)x1 536@(362)x1 553@(362)x1
5950	A24/T1-1, A34/T2-1, A34/T2-2, L21/T2-1, L21/T2-2	522-555	460.0		392	34	0	522@(2218)x1 523-535@(362)x13 536@(3146)x1 537-552@(362)x16 553@(3146)x1 554-555@(362)x2
5950	1/(L11/UG)-1, 1/(L11/UG)-2	(餘料)163-171	392.3	9	9	0	9	163@(.3)x1 164-168@(33.7)x5 169@(38.2)x1 170-171@(56.2)x2
5950	A01/LG-1, A01/LG-2, A14/T1-1, A14/T1-2	(餘料)172-183, 556, 556, 556	360.0	28	25	0	15	172-182@(88.5)x11 183@(99.6)x1 556@(3018)x1 556@(470)x1 556@(106)x1
5950	A01/LG-1	556	360.0		3	1	0	556@(4838)x1
5950	L18/UG-1, L18/UG-2	(餘料)522-541	350.0	20	20	0	20	522-541@(8)x20
5950	A32B/T2-1, A32B/T2-2	(餘料)155-162, 453-455, 542-555, 558	310.0	84	30	0	26	155@(10.5)x1 156-162@(32.5)x7 453-455@(16)x3 542-555@(48)x14 558@(278)x1
5950	A32B/T2-1, A32B/T2-2	557-560	310.0		54	4	0	557@(278)x1 558@(1848)x1 559@(278)x1 560@(4360)x1
5950	A16/T1-1, A16/T1-2, A21/T1-1, A21/T1-2	(餘料)148-154, 406-415, 511-520, 557-560, 567, 572, 572	260.0	298	54	0	34	148-154@(27.5)x7 406-415@(26)x10 511@(15.2)x1 512-520@(26)x9 557-559@(14)x3 560@(136)x1 567@(122)x1 572@(3554)x1 572@(3290)x1

制表者：_____

打印日期：2020/7/21 打印時間：11:05

美特鋁質有限公司
MIDI ALUMINIUM FABRICATOR LTD

工程號碼:J-851，工程名稱:青衣明翹汇
開料長度:5950，總長料支數:572，總開料支數:3975
鋸片厚度(mm):4，料頭尾總切除(mm):20，浪費率(%):1.06

鋁材開料清單　X85691-百葉片

鋁料長度	窗號	編號(用料狀況)	實用長度(長料開數)	需要支數	開料支數	長料支數	餘料支數	編號(剩餘長度)
5950	A16/T1-1，A16/T1-2	561-572	260.0		244	12	0	561-566@(122)x6 567@(1178)x1 568-571@(122)x4 572@(4346)x1
5950	A22/T1-1，A22/T1-2	(餘料)1-4	160.0	4	4	0	4	1-4@(24)x4

制表者：_____

打印日期：2020/7/21　打印時間：11:05

美特鋁質有限公司
MIDI ALUMINIUM FABRICATOR LTD

工程號碼:J-851，工程名稱:青衣明翹汇
開料長度:6000，總長料支數:7，總開料支數:130
鋸片厚度(mm):4，料頭尾總切除(mm):20，浪費率(%):8.38

鋁材開料清單 X84489-擋水角

鋁料長度	窗號	編號(用料狀況)	實用長度(長料開數)	需要支數	開料支數	長料支數	餘料支數	編號(剩餘長度)
6000	J851-HBY-DJ2	1	474.0	4	4	1	0	1@(4068)x1
6000	J851-HBY-DJ3	(餘料)1	324.0	28	12	0	1	1@(132)x1
6000	J851-HBY-DJ3	2	324.0		16	1	0	2@(732)x1
6000	J851-HBY-DJ1	(餘料)2	274.0	98	2	0	1	2@(176)x1
6000	J851-HBY-DJ1	3-7	274.0		96	5	0	3-6@(142)x4 7@(2644)x1

制表者：_____

打印日期：2020/7/21 打印時間：11:05

美特鋁質有限公司
MIDI ALUMINIUM FABRICATOR LTD

工程號碼:J-851，工程名稱:青衣明翹滙
開料長度:6000，總長料支數:174，總開料支數:1651
鋸片厚度(mm):4，料頭尾總切除(mm):20，浪費率(%):1.34

鋁材開料清單　20x3鋁巴

鋁料長度	窗號	編號(用料狀況)	實用長度(長料開數)	需要支數	開料支數	長料支數	餘料支數	編號(剩餘長度)
6000	J851-HBY-VL17	1-10	5500.0	10	10	10	0	1-10@(476)x10
6000	J851-HBY-VLJ27	11-13	5435.0	3	3	3	0	11-13@(541)x3
6000	J851-HBY-VL12	14-21	4500.0	8	8	8	0	14-21@(1476)x8
6000	J851-HBY-VL23	22-25	4400.0	4	4	4	0	22-25@(1576)x4
6000	J851-HBY-VL14	26-29	4350.0	4	4	4	0	26-29@(1626)x4
6000	J851-HBY-VLJ33	30	4335.0	1	1	1	0	30@(1641)x1
6000	J851-HBY-VLJ23	31	4285.0	1	1	1	0	31@(1691)x1
6000	J851-HBY-VL11	32-35	3300.0	4	4	4	0	32-35@(2676)x4
6000	J851-HBY-VL3	(餘料)32-35	2250.0	4	4	0	4	32-35@(422)x4
6000	J851-HBY-VL10	36-37	2200.0	4	4	2	0	36-37@(1572)x2
6000	J851-HBY-HL58	38	2095.0	2	2	1	0	38@(1782)x1
6000	J851-HBY-VL8	39-48	2050.0	20	20	10	0	39-48@(1872)x10
6000	J851-HBY-VL4	(餘料)38-41	1750.0	4	4	0	4	38@(28)x1 39-41@(118)x3
6000	J851-HBY-VL2	(餘料)42-48	1700.0	8	7	0	7	42-48@(168)x7
6000	J851-HBY-VL2	49	1700.0		1	1	0	49@(4276)x1
6000	J851-HBY-HL57	(餘料)22-23	1495.0	2	2	0	2	22-23@(77)x2
6000	J851-HBY-VL13	(餘料)14-15	1300.0	2	2	0	2	14-15@(172)x2
6000	J851-HBY-HL29	(餘料)16-19	1288.0	4	4	0	4	16-19@(184)x4
6000	J851-HBY-HL3，J851-HBY-HL59	(餘料)20-21，24-27	1202.0	6	6	0	6	20-21@(270)x2 24-25@(370)x2 26-27@(420)x2
6000	J851-HBY-HL27	(餘料)28-31	1180.5	4	4	0	4	28-29@(441.5)x2 30@(456.5)x1 31@(506.5)x1
6000	J851-HBY-HL1	(餘料)36-37	1179.0	2	2	0	2	36-37@(389)x2
6000	J851-HBY-HL4	(餘料)49	1154.0	4	3	0	1	49@(802)x1
6000	J851-HBY-HL4	50	1154.0		1	1	0	50@(4822)x1
6000	J851-HBY-HL2	(餘料)50	1149.0	2	2	0	1	50@(2516)x1
6000	J851-HBY-HL41	(餘料)50	1121.0	4	2	0	1	50@(266)x1
6000	J851-HBY-HL41	51	1121.0		2	1	0	51@(3730)x1
6000	J851-HBY-VL6	(餘料)51	1100.0	6	3	0	1	51@(418)x1
6000	J851-HBY-VL6	52	1100.0		3	1	0	52@(2668)x1
6000	J851-HBY-VL27	(餘料)52	1075.0	24	2	0	1	52@(510)x1
6000	J851-HBY-VL27	53-57	1075.0		22	5	0	53-56@(585)x4 57@(3822)x1
6000	J851-HBY-HL60	(餘料)57	1060.5	2	2	0	1	57@(1693)x1
6000	J851-HBY-VL1	(餘料)57	1050.0	16	1	0	1	57@(639)x1
6000	J851-HBY-VL1	58-60	1050.0		15	3	0	58-60@(710)x3
6000	J851-HBY-HL51	61	1045.0	2	2	1	0	61@(3882)x1
6000	J851-HBY-HL21	(餘料)61	1038.7	8	3	0	1	61@(753.9)x1
6000	J851-HBY-HL21	62	1038.7		5	1	0	62@(766.5)x1
6000	J851-HBY-HL14	63	1022.0	4	4	1	0	63@(1876)x1
6000	J851-HBY-VLJ35	(餘料)63	1010.0	10	1	0	1	63@(862)x1
6000	J851-HBY-VLJ35	64-65	1010.0		9	2	0	64@(910)x1 65@(1924)x1
6000	J851-HBY-HL65	(餘料)65	1006.5	2	1	0	1	65@(913.5)x1
6000	J851-HBY-HL65	66	1006.5		1	1	0	66@(4969.5)x1
6000	J851-HBY-HL28	(餘料)66	1005.5	4	4	0	1	66@(931.5)x1
6000	J851-HBY-VL26	67	1000.0	3	3	1	0	67@(2968)x1
6000	J851-HBY-HL22	(餘料)67	990.7	16	2	0	1	67@(978.6)x1

制表者：_____

打印日期：2020/7/21　打印時間：11:05

美特鋁質有限公司
MIDI ALUMINIUM FABRICATOR LTD

工程號碼:J-851，工程名稱:青衣明翹滙
開料長度:6000，總長料支數:174，總開料支數:1651
鋸片厚度(mm):4，料頭尾總切除(mm):20，浪費率(%):1.34

鋁材開料清單　20x3鋁巴

鋁料長度	窗號	編號(用料狀況)	實用長度(長料開數)	需要支數	開料支數	長料支數	餘料支數	編號(剩餘長度)
6000	J851-HBY-HL22，J851-HBY-HL23	68-70	990.7		14	3	0	68-69@(11.8)x2 70@(3990.6)x1
6000	J851-HBY-HL6	(餘料)67，70	972.0	4	4	0	2	67@(2.6)x1 70@(1062.6)x1
6000	J851-HBY-HL45	(餘料)70	965.5	12	1	0	1	70@(93.1)x1
6000	J851-HBY-HL45	71-72	965.5		11	2	0	71@(163)x1 72@(1132.5)x1
6000	J851-HBY-HL62，J851-HBY-HL63，J851-HBY-HL64	(餘料)72-73，75	958.5	16	8	0	3	72@(170)x1 73@(205)x1 75@(3092.5)x1
6000	J851-HBY-HL62，J851-HBY-HL63	73-75	958.5		8	3	0	73@(5017.5)x1 74@(205)x1 75@(5017.5)x1
6000	J851-HBY-VL18	(餘料)75	950.0	8	3	0	1	75@(230.5)x1
6000	J851-HBY-VL18	76	950.0		5	1	0	76@(1210)x1
6000	J851-HBY-HL10	(餘料)76	945.0	50	1	0	1	76@(261)x1
6000	J851-HBY-HL10	77-85	945.0		49	9	0	77-84@(286)x8 85@(5031)x1
6000	J851-HBY-HL7	(餘料)85	935.5	4	4	0	1	85@(1273)x1
6000	J851-HBY-HL44	(餘料)66，85	915.5	8	2	0	2	66@(12)x1 85@(353.5)x1
6000	J851-HBY-HL44	86	915.5		6	1	0	86@(463)x1
6000	J851-HBY-HL12	(餘料)64-65	895.5	4	2	0	2	64@(10.5)x1 65@(14)x1
6000	J851-HBY-HL12	87	895.5		2	1	0	87@(4181)x1
6000	J851-HBY-HL8	(餘料)87	887.5	16	4	0	1	87@(615)x1
6000	J851-HBY-HL9	88-89	887.5		12	2	0	88-89@(631)x2
6000	J851-HBY-HL20	90	880.5	4	4	1	0	90@(2442)x1
6000	J851-HBY-HL24	(餘料)90	880.3	4	2	0	1	90@(673.4)x1
6000	J851-HBY-HL24	91	880.3		2	1	0	91@(4211.4)x1
6000	J851-HBY-HL39	(餘料)91	879.3	4	4	0	1	91@(678.2)x1
6000	J851-HBY-HL61	92	865.0	2	2	1	0	92@(4242)x1
6000	J851-HBY-HL52	(餘料)63，92	845.0	2	2	0	2	63@(13)x1 92@(3393)x1
6000	J851-HBY-HL25	(餘料)92	832.3	8	4	0	1	92@(47.8)x1
6000	J851-HBY-HL26	93	832.3		4	1	0	93@(2634.8)x1
6000	J851-HBY-HL40	(餘料)93	830.3	2	2	0	1	93@(966.2)x1
6000	J851-HBY-HL32	(餘料)93	818.5	2	1	0	1	93@(143.7)x1
6000	J851-HBY-HL32	94	818.5		1	1	0	94@(5157.5)x1
6000	J851-HBY-HL53	(餘料)94	815.5	4	4	0	1	94@(1879.5)x1
6000	J851-HBY-VL22	(餘料)94	800.0	14	2	0	1	94@(271.5)x1
6000	J851-HBY-VL22	95-96	800.0		12	2	0	95@(352)x1 96@(1960)x1
6000	J851-HBY-HL48	(餘料)49，96	797.0	4	3	0	2	49@(1)x1 96@(358)x1
6000	J851-HBY-HL48	97	797.0		1	1	0	97@(5179)x1
6000	J851-HBY-HL43	(餘料)97	795.0	8	6	0	1	97@(385)x1
6000	J851-HBY-HL43	98	795.0		2	1	0	98@(4382)x1
6000	J851-HBY-HL35	(餘料)61-62，98	745.0	66	7	0	3	61@(4.9)x1 62@(17.5)x1 98@(637)x1
6000	J851-HBY-HL35	99-107	745.0		59	9	0	99-106@(737)x8 107@(3733)x1
6000	J851-HBY-HL5	(餘料)107	740.5	4	4	0	1	107@(755)x1
6000	J851-HBY-VLJ31	(餘料)107	735.0	2	1	0	1	107@(16)x1

制表者：_____

打印日期：2020/7/21　打印時間：11:05

工程號碼:J-851，工程名稱:青衣明翹汇
開料長度:6000，總長料支數:174，總開料支數:1651
鋸片厚度(mm):4，料頭尾總切除(mm):20，浪費率(%):1.34

鋁材開料清單　20x3鋁巴

鋁料長度	窗號	編號(用料狀況)	實用長度(長料開數)	需要支數	開料支數	長料支數	餘料支數	編號(剩餘長度)
6000	J851-HBY-VLJ31	108	735.0		1	1	0	108@(5241)x1
6000	J851-HBY-HL38	(餘料)99-100	728.5	2	2	0	2	99-100@(4.5)x2
6000	J851-HBY-HL13	(餘料)101-104	722.0	4	4	0	4	101-104@(11)x4
6000	J851-HBY-VL16	(餘料)58-60, 105-106, 108	700.0	18	12	0	6	58-60@(6)x3 105-106@(33)x2 108@(313)x1
6000	J851-HBY-VL16	109	700.0		6	1	0	109@(1756)x1
6000	J851-HBY-HL11	(餘料)109	695.0	4	2	0	1	109@(358)x1
6000	J851-HBY-HL11	110	695.0		2	1	0	110@(4582)x1
6000	J851-HBY-HL34	(餘料)110	678.0	4	4	0	1	110@(1854)x1
6000	J851-HBY-VL9	(餘料)90-91, 110	650.0	30	4	0	3	90@(19.4)x1 91@(24.2)x1 110@(546)x1
6000	J851-HBY-VL9	111-113	650.0		26	3	0	111-112@(94)x2 113@(748)x1
6000	J851-HBY-HL49	(餘料)113	647.0	8	1	0	1	113@(97)x1
6000	J851-HBY-HL49	114	647.0		7	1	0	114@(1423)x1
6000	J851-HBY-HL50	(餘料)114	645.0	2	2	0	1	114@(125)x1
6000	J851-HBY-VLJ25	(餘料)57	635.0	1	1	0	1	57@(0)x1
6000	J851-HBY-VL5	(餘料)87-89, 98	600.0	30	4	0	4	87@(11)x1 88-89@(27)x2 98@(33)x1
6000	J851-HBY-VL5	115-117	600.0		26	3	0	115-116@(544)x2 117@(1148)x1
6000	J851-HBY-VL7	(餘料)53-56	550.0	4	4	0	4	53-56@(31)x4
6000	J851-HBY-HL42	(餘料)117	545.0	30	2	0	1	117@(50)x1
6000	J851-HBY-HL42	118-120	545.0		28	3	0	118-119@(490)x2 120@(1588)x1
6000	J851-HBY-HL19, J851-HBY-HL30	(餘料)11-13, 110	524.5	4	4	0	4	11-13@(12.5)x3 110@(17.5)x1
6000	J851-HBY-VL21	(餘料)31, 52, 115-116, 120	500.0	66	7	0	5	31@(2.5)x1 52@(6)x1 115-116@(40)x2 120@(76)x1
6000	J851-HBY-VL21	121-126	500.0		59	6	0	121-125@(436)x5 126@(3964)x1
6000	J851-HBY-HL17, J851-HBY-HL18	(餘料)118-119, 126	476.5	4	4	0	3	118-119@(9.5)x2 126@(3003)x1
6000	J851-HBY-VL25	(餘料)1-3	450.0	3	3	0	3	1-3@(22)x3
6000	J851-HBY-HL46	(餘料)4-10, 30, 86, 126	445.0	184	15	0	10	4-10@(27)x7 30@(7.5)x1 86@(14)x1 126@(309)x1
6000	J851-HBY-HL46	127-139	445.0		169	13	0	127-139@(143)x13
6000	J851-HBY-VLJ29	(餘料)28	435.0	1	1	0	1	28@(2.5)x1
6000	J851-HBY-HL36	(餘料)26-27	409.5	2	2	0	2	26-27@(6.5)x2
6000	J851-HBY-VL19	(餘料)29, 32-35, 51, 121-125	400.0	76	11	0	11	29@(37.5)x1 32-35@(18)x4 51@(14)x1 121-125@(32)x5
6000	J851-HBY-VL19	140-144	400.0		65	5	0	140-143@(324)x4 144@(2344)x1
6000	J851-HBY-HL16, J851-HBY-HL31	(餘料)36-37, 144	383.0	4	4	0	3	36-37@(2)x2 144@(1570)x1

美特鋁質有限公司
MIDI ALUMINIUM FABRICATOR LTD

工程號碼:J-851，工程名稱:青衣明翹汇
開料長度:6000，總長料支數:174，總開料支數:1651
鋸片厚度(mm):4，料頭尾總切除(mm):20，浪費率(%):1.34

鋁材開料清單　20x3鋁巴

鋁料長度	窗號	編號(用料狀況)	實用長度(長料開數)	需要支數	開料支數	長料支數	餘料支數	編號(剩餘長度)
6000	J851-HBY-VL15	(餘料)24-25，96-97，109，144	350.0	56	9	0	6	24-25@(16)x2 96@(4)x1 97@(31)x1 109@(4)x1 144@(154)x1
6000	J851-HBY-VL15	145-147	350.0		47	3	0	145-146@(316)x2 147@(670)x1
6000	J851-HBY-HL47	(餘料)85，95，147	345.0	12	3	0	3	85@(4.5)x1 95@(3)x1 147@(321)x1
6000	J851-HBY-HL47	148	345.0		9	1	0	148@(2839)x1
6000	J851-HBY-HL33	(餘料)148	335.0	2	2	0	1	148@(2161)x1
6000	J851-HBY-VL20	(餘料)108，126，140-143，145-148	300.0	124	16	0	10	108@(9)x1 126@(5)x1 140-143@(20)x4 145-146@(12)x2 147@(17)x1 148@(33)x1
6000	J851-HBY-VL20	149-154	300.0		108	6	0	149-153@(204)x5 154@(2028)x1
6000	J851-HBY-HL56	(餘料)154	295.0	56	6	0	1	154@(234)x1
6000	J851-HBY-HL56	155-157	295.0		50	3	0	155-156@(0)x2 157@(2990)x1
6000	J851-HBY-HL37	(餘料)77-78	268.0	2	2	0	2	77-78@(14)x2
6000	J851-HBY-HL54	(餘料)20-21，50，76，79-84，94，157	245.0	198	23	0	12	20-21@(21)x2 50@(17)x1 76@(12)x1 79-84@(37)x6 94@(22.5)x1 157@(2)x1
6000	J851-HBY-HL54	158-165	245.0		175	8	0	158-164@(4)x7 165@(4237)x1
6000	J851-HBY-HL15	(餘料)154，165	228.5	2	2	0	2	154@(1.5)x1 165@(4004.5)x1
6000	J851-HBY-VL24	(餘料)73-75，149-153，165	200.0	260	27	0	9	73-74@(1)x2 75@(26.5)x1 149-153@(0)x5 165@(128.5)x1
6000	J851-HBY-VL24	166-174	200.0		233	9	0	166-173@(64)x8 174@(5776)x1
6000	J851-HBY-HL55	(餘料)14-15	145.0	2	2	0	2	14-15@(23)x2

制表者：_____

打印日期：2020/7/21　打印時間：11:05

美特鋁質有限公司
MIDI ALUMINIUM FABRICATOR LTD

工程號碼:J-851，工程名稱:青衣明翹汇
開料長度:3200，總長料支數:1，總開料支數:4
鋸片厚度(mm):4，料頭尾總切除(mm):20，浪費率

鋁材開料清單　80x40x6mm鋁角

鋁料長度	窗號	編號(用料狀況)	實用長度(長料開數)	需要支數	開料支數	長料支數	餘料支數	編號(剩餘長度)
3200	J851-HBY-VLJ42	1	141.0	4	4	1	0	1@(2600)x1

制表者：_____

打印日期：2020/7/21　打印時間：11:05

美特鋁質有限公司
MIDI ALUMINIUM FABRICATOR LTD

工程號碼:J-851，工程名稱:青衣明翹汇
開料長度:5800，總長料支數:91，總開料支數:728
鋸片厚度(mm):4，料頭尾總切除(mm):20，浪費率

鋁材開料清單 X85697-百葉頂

鋁料長度	窗號	編號(用料狀況)	實用長度(長料開數)	需要支數	開料支數	長料支數	餘料支數	編號(剩餘長度)
5800	J851-HBY-HD49, J851-HBY-HDD49	1-2	2924.0	2	2	2	0	1-2@(2852)x2
5800	J851-HBY-HD37, J851-HBY-HDD37	(餘料)1-2	2719.0	2	2	0	2	1-2@(129)x2
5800	J851-HBY-HD5, J851-HBY-HDD3, J851-HBY-HDD75	(餘料)3-5	2594.0	6	3	0	3	3-5@(584)x3
5800	J851-HBY-HD3, J851-HBY-HD75, J851-HBY-HDD5	3-5	2594.0		3	3	0	3-5@(3182)x3
5800	J851-HBY-HDD76	(餘料)6	2592.8	2	1	0	1	6@(586.4)x1
5800	J851-HBY-HD76	6	2592.8		1	1	0	6@(3183.2)x1
5800	J851-HBY-HDD33	(餘料)7	2504.0	2	1	0	1	7@(764)x1
5800	J851-HBY-HD33	7	2504.0		1	1	0	7@(3272)x1
5800	J851-HBY-HDD52	(餘料)8	2424.0	2	1	0	1	8@(924)x1
5800	J851-HBY-HD52	8	2424.0		1	1	0	8@(3352)x1
5800	J851-HBY-HD28, J851-HBY-HDD28	9-10	2277.4	4	4	2	0	9-10@(1217.2)x2
5800	J851-HBY-HD27, J851-HBY-HD29, J851-HBY-HDD27, J851-HBY-HDD29	11-14	2267.4	8	8	4	0	11-14@(1237.2)x4
5800	J851-HBY-HDD19	(餘料)15	2224.0	2	1	0	1	15@(1324)x1
5800	J851-HBY-HD19	15	2224.0		1	1	0	15@(3552)x1
5800	J851-HBY-HDD78	(餘料)17	2213.0	6	1	0	1	17@(1346)x1
5800	J851-HBY-HD78, J851-HBY-HDD78	16-18	2213.0		5	3	0	16@(1346)x1 17@(3563)x1 18@(1346)x1
5800	J851-HBY-HDD77	(餘料)19	2211.8	2	1	0	1	19@(1348.4)x1
5800	J851-HBY-HD77	19	2211.8		1	1	0	19@(3564.2)x1
5800	J851-HBY-HDD79	(餘料)20	2203.0	2	1	0	1	20@(1366)x1
5800	J851-HBY-HD79	20	2203.0		1	1	0	20@(3573)x1
5800	J851-HBY-HDD35	(餘料)21	2154.0	2	1	0	1	21@(1464)x1
5800	J851-HBY-HD35	21	2154.0		1	1	0	21@(3622)x1
5800	J851-HBY-HD8, J851-HBY-HDD8	22-23	2124.0	4	4	2	0	22-23@(1524)x2
5800	J851-HBY-HDD58	(餘料)25	2074.0	6	1	0	1	25@(1624)x1
5800	J851-HBY-HD58, J851-HBY-HDD58	24-26	2074.0		5	3	0	24@(1624)x1 25@(3702)x1 26@(1624)x1
5800	J851-HBY-HDD11	(餘料)28	2071.0	6	1	0	1	28@(1630)x1
5800	J851-HBY-HD11, J851-HBY-HDD11	27-29	2071.0		5	3	0	27@(1630)x1 28@(3705)x1 29@(1630)x1
5800	J851-HBY-HD12, J851-HBY-HDD12	(餘料)30-31	2061.0	4	2	0	2	30-31@(1650)x2
5800	J851-HBY-HD10, J851-HBY-HDD10	30-31	2061.0		2	2	0	30-31@(3715)x2
5800	J851-HBY-HD56, J851-HBY-HDD56	32-33	1974.0	4	4	2	0	32-33@(1824)x2
5800	J851-HBY-HDD31	(餘料)34	1960.6	2	1	0	1	34@(1850.8)x1
5800	J851-HBY-HD31	34	1960.6		1	1	0	34@(3815.4)x1
5800	J851-HBY-HD32, J851-HBY-HDD32	(餘料)35-36	1950.6	4	2	0	2	35-36@(1870.8)x2
5800	J851-HBY-HD30, J851-HBY-HDD30	35-36	1950.6		2	2	0	35-36@(3825.4)x2

制表者：_____

打印日期：2020/7/21 打印時間：11:05

美特鋁質有限公司
MIDI ALUMINIUM FABRICATOR LTD

工程號碼:J-851，工程名稱:青衣明翹汇
開料長度:5800，總長料支數:91，總開料支數:728
鋸片厚度(mm):4，料頭尾總切除(mm):20，浪費率

鋁材開料清單　X85697-百葉頂

鋁料長度	窗號	編號(用料狀況)	實用長度(長料開數)	需要支數	開料支數	長料支數	餘料支數	編號(剩餘長度)
5800	J851-HBY-HDD15	(餘料)37	1934.0	2	1	0	1	37@(1904)x1
5800	J851-HBY-HD15	37	1934.0		1	1	0	37@(3842)x1
5800	J851-HBY-HDD25	(餘料)38	1904.0	2	1	0	1	38@(1964)x1
5800	J851-HBY-HD25	38	1904.0		1	1	0	38@(3872)x1
5800	J851-HBY-HD62, J851-HBY-HDD62	(餘料)32-35	1774.0	4	4	0	4	32-33@(46)x2 34@(72.8)x1 35@(92.8)x1
5800	J851-HBY-HD6, J851-HBY-HDD6	(餘料)27-30	1624.0	4	4	0	4	27-29@(2)x3 30@(22)x1
5800	J851-HBY-HD73, J851-HBY-HDD73	(餘料)24-25	1524.0	2	2	0	2	24-25@(96)x2
5800	J851-HBY-HD43, J851-HBY-HDD43	(餘料)22-23	1499.0	2	2	0	2	22-23@(21)x2
5800	J851-HBY-HD64, J851-HBY-HDD64	(餘料)26, 31, 36-37	1474.0	4	4	0	4	26@(146)x1 31@(172)x1 36@(392.8)x1 37@(426)x1
5800	J851-HBY-HD1, J851-HBY-HDD1	(餘料)15-16	1298.5	2	2	0	2	15@(21.5)x1 16@(43.5)x1
5800	J851-HBY-HD2, J851-HBY-HDD2	(餘料)17-18	1268.5	2	2	0	2	17-18@(73.5)x2
5800	J851-HBY-HD22, J851-HBY-HDD22	(餘料)19-20	1247.8	2	2	0	2	19@(96.6)x1 20@(114.2)x1
5800	J851-HBY-HD24, J851-HBY-HDD24	(餘料)21, 38	1239.0	2	2	0	2	21@(221)x1 38@(721)x1
5800	J851-HBY-HDD40	(餘料)39	1237.8	2	1	0	1	39@(3296.4)x1
5800	J851-HBY-HD40	39	1237.8		1	1	0	39@(4538.2)x1
5800	J851-HBY-HD67, J851-HBY-HDD67	(餘料)9-10	1074.0	2	2	0	2	9-10@(139.2)x2
5800	J851-HBY-HD47, J851-HBY-HDD47	(餘料)11-12	1007.8	2	2	0	2	11-12@(225.4)x2
5800	J851-HBY-HD41, J851-HBY-HDD41	(餘料)13-14	997.8	2	2	0	2	13-14@(235.4)x2
5800	J851-HBY-HD13, J851-HBY-HDD13	(餘料)39, 44	974.0	50	6	0	2	39@(362.4)x1 44@(890)x1
5800	J851-HBY-HD13, J851-HBY-HDD13	40-49	974.0		44	10	0	40-43@(890)x4 44@(3824)x1 45-48@(890)x4 49@(3824)x1
5800	J851-HBY-HD48, J851-HBY-HDD48	(餘料)8, 49	907.8	2	2	0	2	8@(12.2)x1 49@(2912.2)x1
5800	J851-HBY-HD68, J851-HBY-HDD68	(餘料)40-41	874.0	2	2	0	2	40-41@(12)x2
5800	J851-HBY-HD55, J851-HBY-HDD55	(餘料)42-49	824.0	8	8	0	8	42-48@(62)x7 49@(2084.2)x1
5800	J851-HBY-HD69, J851-HBY-HDD69	(餘料)49, 54	774.0	66	6	0	2	49@(528.2)x1 54@(334)x1
5800	J851-HBY-HD69, J851-HBY-HDD69	50-59	774.0		60	10	0	50-53@(334)x4 54@(3446)x1 55-58@(334)x4 59@(5002)x1
5800	J851-HBY-HD14, J851-HBY-HDD14	(餘料)7, 59, 59	724.0	4	4	0	3	7@(36)x1 59@(4274)x1 59@(2818)x1
5800	J851-HBY-HD66, J851-HBY-HDD66	(餘料)38, 59	674.0	2	2	0	2	38@(43)x1 59@(2140)x1

制表者：_____

打印日期：2020/7/21　打印時間：11:05

美特鋁質有限公司
MIDI ALUMINIUM FABRICATOR LTD

工程號碼:J-851，工程名稱:青衣明翹汇
開料長度:5800，總長料支數:91，總開料支數:728
鋸片厚度(mm):4，料頭尾總切除(mm):20，浪費率

鋁材開料清單 X85697-百葉頂

鋁料長度	窗號	編號(用料狀況)	實用長度(長料開數)	需要支數	開料支數	長料支數	餘料支數	編號(剩餘長度)
5800	J851-HBY-HD54，J851-HBY-HDD54	(餘料)3-6，59-60	574.0	30	9	0	6	3-5@(6)x3 6@(8.4)x1 59@(406)x1 60@(0)x1
5800	J851-HBY-HD54，J851-HBY-HDD54	60-62	574.0		21	3	0	60@(1156)x1 61@(0)x1 62@(4046)x1
5800	J851-HBY-HD60，J851-HBY-HD60A，J851-HBY-HDD60	(餘料)49，62，69，69	474.0	184	14	0	4	49@(50.2)x1 62@(222)x1 69@(522)x1 69@(44)x1
5800	J851-HBY-HD60，J851-HBY-HDD60	63-77	474.0		170	15	0	63-68@(44)x6 69@(2434)x1 70-76@(44)x7 77@(2434)x1
5800	J851-HBY-HD21，J851-HBY-HDD21	(餘料)37，77	407.8	2	2	0	2	37@(14.2)x1 77@(2022.2)x1
5800	J851-HBY-HD61，J851-HBY-HDD61	(餘料)36，59，77，77	374.0	12	7	0	4	36@(14.8)x1 59@(28)x1 77@(510.2)x1 77@(132.2)x1
5800	J851-HBY-HDD61	78	374.0		5	1	0	78@(3890)x1
5800	J851-HBY-HD42，J851-HBY-HDD42	(餘料)78，78	364.0	2	2	0	2	78@(3522)x1 78@(3154)x1
5800	J851-HBY-HD72，J851-HBY-HDD72	(餘料)39，50-58，78-79	324.0	56	27	0	12	39@(34.4)x1 50-58@(6)x9 78@(202)x1 79@(204)x1
5800	J851-HBY-HD72，J851-HBY-HDD72	79-81	324.0		29	3	0	79@(2828)x1 80@(204)x1 81@(4796)x1
5800	J851-HBY-HD70，J851-HBY-HD70A，J851-HBY-HDD70	(餘料)81，81，86	274.0	198	35	0	3	81@(4518)x1 81@(70)x1 86@(220)x1
5800	J851-HBY-HD70A，J851-HBY-HDD70	82-91	274.0		163	10	0	82-85@(220)x4 86@(5224)x1 87-90@(220)x4 91@(5502)x1
5800	J851-HBY-HD71，J851-HBY-HDD71	(餘料)11-12	174.0	2	2	0	2	11-12@(47.4)x2

制表者：_____

打印日期：2020/7/21 打印時間：11:05

美特鋁質有限公司
MIDI ALUMINIUM FABRICATOR LTD

工程號碼:J-851，工程名稱:青衣明翹汇
開料長度:6000，總長料支數:98，總開料支數:2560
鋸片厚度(mm):4，料頭尾總切除(mm):20，浪費率

鋁材開料清單 PE00E4011-百葉

鋁料長度	窗號	編號(用料狀況)	實用長度(長料開數)	需要支數	開料支數	長料支數	餘料支數	編號(剩餘長度)
6000	L3/LG-4	1-2	2216.0	4	4	2	0	1-2@(1540)x2
6000	L50/UG-4	3-4	2166.0	4	4	2	0	3-4@(1640)x2
6000	L12/UG-4, L34/T1-4, L35/T1-4	5-14	2016.0	20	20	10	0	5-14@(1940)x10
6000	L4/LG-4	(餘料)5-8	1716.0	4	4	0	4	5-8@(220)x4
6000	1/(L2/LG)-5, 2/(L2/LG)-5	(餘料)9-14	1666.0	8	6	0	6	9-14@(270)x6
6000	2/(L2/LG)-5	15	1666.0		2	1	0	15@(2640)x1
6000	L15/UG-4, L15/UG-5	(餘料)3-4, 15-16	1632.5	8	5	0	4	3-4@(3.5)x2 15@(1003.5)x1 16@(1070.5)x1
6000	L15/UG-4, L15/UG-5	16-17	1632.5		3	2	0	16@(4343.5)x1 17@(2707)x1
6000	J851-HBY-VLB5, J851-HBY-VLB6	(餘料)1-2, 17-18	1513.5	8	5	0	4	1-2@(22.5)x2 17@(1189.5)x1 18@(1427.5)x1
6000	J851-HBY-VLB5, J851-HBY-VLB6	18-19	1513.5		3	2	0	18@(4462.5)x1 19@(2945)x1
6000	J851-HBY-VLB1	(餘料)19	1502.0	8	1	0	1	19@(1439)x1
6000	J851-HBY-VLB1, J851-HBY-VLB2	20-22	1502.0		7	3	0	20-21@(1462)x2 22@(4474)x1
6000	J851-HBY-VLB13, J851-HBY-VLB14	(餘料)22, 22	1465.0	4	3	0	2	22@(1536)x1 22@(67)x1
6000	J851-HBY-VLB14	23	1465.0		1	1	0	23@(4511)x1
6000	J851-HBY-VLB11, J851-HBY-VLB12, J851-HBY-VLB17, J851-HBY-VLB18	(餘料)20-21, 23, 23-24	1453.0	8	7	0	5	20-21@(5)x2 23@(1597)x1 23@(140)x1 24@(1609)x1
6000	J851-HBY-VLB17	24	1453.0		1	1	0	24@(4523)x1
6000	J851-HBY-VLB3, J851-HBY-VLB4	(餘料)24-25	1448.5	8	2	0	2	24@(156.5)x1 25@(170)x1
6000	J851-HBY-VLB3, J851-HBY-VLB4	25-26	1448.5		6	2	0	25-26@(1622.5)x2
6000	J851-HBY-VLB10, J851-HBY-VLB15, J851-HBY-VLB16, J851-HBY-VLB9	(餘料)26-27, 27-28	1446.0	8	6	0	4	26@(172.5)x1 27@(1630)x1 27@(180)x1 28@(1630)x1
6000	J851-HBY-VLB10, J851-HBY-VLB16	27-28	1446.0		2	2	0	27-28@(4530)x2
6000	J851-HBY-VLB7, J851-HBY-VLB8	(餘料)18-19, 28	1415.0	4	3	0	3	18@(8.5)x1 19@(20)x1 28@(211)x1
6000	J851-HBY-VLB8	29	1415.0		1	1	0	29@(4561)x1
6000	J851-HBY-VLB21, J851-HBY-VLB22	(餘料)29-30	1389.5	10	5	0	2	29@(380.5)x1 30@(406)x1
6000	J851-HBY-VLB21, J851-HBY-VLB22	30-31	1389.5		5	2	0	30@(3193)x1 31@(1799.5)x1
6000	J851-HBY-VLB25	(餘料)31	1386.5	10	1	0	1	31@(409)x1
6000	J851-HBY-VLB25, J851-HBY-VLB26	32-34	1386.5		9	3	0	32-33@(418)x2 34@(4589.5)x1
6000	J851-HBY-VLB19, J851-HBY-VLB20	(餘料)34-35	1366.5	10	5	0	2	34@(478)x1 35@(498)x1
6000	J851-HBY-VLB19, J851-HBY-VLB20	35-36	1366.5		5	2	0	35@(3239)x1 36@(1868.5)x1
6000	J851-HBY-VLB23	(餘料)36	1320.5	10	1	0	1	36@(544)x1
6000	J851-HBY-VLB23, J851-HBY-VLB24	37-39	1320.5		9	3	0	37-38@(682)x2 39@(4655.5)x1

制表者：_____

打印日期：2020/7/21 打印時間：11:05

美特鋁質有限公司
MIDI ALUMINIUM FABRICATOR LTD

工程號碼:J-851，工程名稱:青衣明翹汇
開料長度:6000，總長料支數:98，總開料支數:2560
鋸片厚度(mm):4，料頭尾總切除(mm):20，浪費率

鋁材開料清單　PE00E4011-百葉

鋁料長度	窗號	編號(用料狀況)	實用長度(長料開數)	需要支數	開料支數	長料支數	餘料支數	編號(剩餘長度)
6000	L18/UG-3	(餘料)39	1266.0	2	2	0	1	39@(2115.5)x1
6000	L6/LG-3	(餘料)16-17，39	1066.0	6	3	0	3	16@(.5)x1 17@(119.5)x1 39@(1045.5)x1
6000	L6/LG-3	40	1066.0		3	1	0	40@(2770)x1
6000	1/(L52/UG)-5， 3/(L52/UG)-3， 4/(L52/UG)-5	(餘料)39-42	1041.0	14	8	0	4	39@(.5)x1 40@(680)x1 41-42@(755)x2
6000	2/(L52/UG)-5， 3/(L52/UG)-3， 4/(L52/UG)-5	41-43	1041.0		6	3	0	41@(2845)x1 42@(3890)x1 43@(4935)x1
6000	1/(L1/LG)-3，2/(L1/LG)-3，L8/LG-4，L9/UG-4	(餘料)43，43-45	1016.0	16	7	0	4	43@(2895)x1 43@(855)x1 44-45@(880)x2
6000	L10/UG-4，L8/LG-4， L9/UG-4	44-46	1016.0		9	3	0	44@(1900)x1 45@(2920)x1 46@(3940)x1
6000	L52/UG-2	(餘料)15，46	966.0	2	2	0	2	15@(33.5)x1 46@(2970)x1
6000	L32/T1-3	(餘料)46	916.0	8	3	0	1	46@(210)x1
6000	L32/T1-3	47	916.0		5	1	0	47@(1380)x1
6000	A05/LG-3，A26/T1-3	(餘料)43-45，47，50	766.0	24	8	0	5	43@(85)x1 44-45@(110)x2 47@(610)x1 50@(1360)x1
6000	A07/LG-4	48-50	766.0		16	3	0	48-49@(590)x2 50@(4440)x1
6000	1/(L28/T1)-5， 2/(L28/T1)-3，L31/T1-3	(餘料)37-38，40-42，50	666.0	16	7	0	6	37-38@(12)x2 40@(10)x1 41-42@(85)x2 50@(20)x1
6000	L31/T1-3	51-52	666.0		9	2	0	51@(620)x1 52@(5310)x1
6000	1/(L13/UG)-5， 1/(L14/UG)-5， 1/(L17/UG)-5， 2/(L13/UG)-3， 2/(L14/UG)-3， 3/(L13/UG)-5	(餘料)51-52，52-53，53-55	616.0	40	27	0	7	51@(0)x1 52@(970)x1 52@(350)x1 53@(2260)x1 53-55@(400)x3
6000	1/(L14/UG)-5， 2/(L13/UG)-3， 2/(L17/UG)-3， 3/(L14/UG)-5	53-56	616.0		13	4	0	53@(4120)x1 54@(2880)x1 55@(5360)x1 56@(3500)x1
6000	1/(L11/UG)-3，1/(L5/LG)-5，2/(L11/UG)-5， 2/(L5/LG)-3，3/(L11/UG)-5，3/(L5/LG)-5	(餘料)47-49，56，56，56-57，57	566.0	20	16	0	8	47@(40)x1 48-49@(20)x2 56@(2360)x1 56@(650)x1 56@(80)x1 57@(1990)x1 57@(280)x1
6000	2/(L5/LG)-3，3/(L5/LG)-5	57-58	566.0		4	2	0	57@(4270)x1 58@(5410)x1
6000	L7/LG-3	(餘料)36，58	516.0	4	4	0	2	36@(24)x1 58@(3850)x1

制表者：_____

打印日期：2020/7/21　打印時間：11:05

美特鋁質有限公司
MIDI ALUMINIUM FABRICATOR LTD

工程號碼:J-851，工程名稱:青衣明翹汇
開料長度:6000，總長料支數:98，總開料支數:2560
鋸片厚度(mm):4，料頭尾總切除(mm):20，浪費率

鋁材開料清單 PE00E4011-百葉

鋁料長度	窗號	編號(用料狀況)	實用長度(長料開數)	需要支數	開料支數	長料支數	餘料支數	編號(剩餘長度)
6000	A04/LG-4, A09/UG-3, A10/UG-3, A11/UG-3, A12/UG-3, A14/T1-3, A15/T1-3	(餘料)34-35, 58, 58, 58, 58, 62, 62, 62	466.0	66	20	0	9	34@(8)x1 35@(28)x1 58@(2910)x1 58@(1970)x1 58@(1030)x1 58@(90)x1 62@(4100)x1 62@(3160)x1 62@(340)x1
6000	A11/UG-3, A24/T1-3	59-63	466.0		46	5	0	59-61@(340)x3 62@(5040)x1 63@(2220)x1
6000	L51/UG-3	(餘料)63	416.0	2	2	0	1	63@(1380)x1
6000	A19/T1-3, L21/T2-3	(餘料)29-33, 53-55, 63-64	366.0	76	22	0	10	29@(10.5)x1 30@(36)x1 31@(39)x1 32-33@(48)x2 53-55@(30)x3 63@(270)x1 64@(60)x1
6000	A19/T1-3, L21/T2-3	64-68	366.0		54	5	0	64@(4130)x1 65-67@(60)x3 68@(5610)x1
6000	L21/T1-3	(餘料)52, 59-62, 68	316.0	56	22	0	6	52@(30)x1 59-62@(20)x4 68@(170)x1
6000	L21/T1-3	69-70	316.0		34	2	0	69@(220)x1 70@(860)x1
6000	A01/LG-3, A03/LG-3, A21/T1-3, A22/T1-3, A34/T2-3	(餘料)9-14, 57, 63, 70, 70-71, 71, 71	266.0	124	32	0	13	9-14@(0)x6 57@(10)x1 63@(0)x1 70@(320)x1 70@(50)x1 71@(5170)x1 71@(4630)x1 71@(40)x1
6000	A03/LG-3, A34/T2-3	71-76	266.0		92	6	0	71@(5710)x1 72-75@(40)x4 76@(5170)x1
6000	A16/T1-3, A17/T1-3, A32B/T2-3	(餘料)5-8, 25-28, 46, 68-69, 76, 81, 81	166.0	260	61	0	14	5-8@(50)x4 25@(0)x1 26@(2.5)x1 27@(10)x1 28@(41)x1 46@(40)x1 68@(0)x1 69@(50)x1 76@(70)x1 81@(2070)x1 81@(30)x1
6000	A16/T1-3, A32B/T2-3	77-83	166.0		199	7	0	77-80@(30)x4 81@(3430)x1 82@(30)x1 83@(4450)x1

制表者：_____

打印日期：2020/7/21 打印時間：11:05

美特鋁質有限公司
MIDI ALUMINIUM FABRICATOR LTD

工程號碼:J-851，工程名稱:青衣明翹汇
開料長度:6000，總長料支數:98，總開料支數:2560
鋸片厚度(mm):4，料頭尾總切除(mm):20，浪費率

鋁材開料清單 PE00E4011-百葉

鋁料長度	窗號	編號(用料狀況)	實用長度(長料開數)	需要支數	開料支數	長料支數	餘料支數	編號(剩餘長度)
6000	J851-HBY-VLB30	(餘料)17，22-24，41-45，56，58，64-67，76，83	50.0	1688	103	0	17	17@(11.5)x1 22@(13)x1 23@(32)x1 24@(48.5)x1 41-43@(31)x3 44-45@(2)x2 56@(26)x1 58@(36)x1 64-67@(6)x4 76@(16)x1 83@(22)x1
6000	J851-HBY-VLB30	84-98	50.0		1585	15	0	84-97@(40)x14 98@(3550)x1

制表者：_____

打印日期：2020/7/21 打印時間：11:05

美特鋁質有限公司
MIDI ALUMINIUM FABRICATOR LTD

工程號碼:J-851，工程名稱:青衣明翹汇
開料長度:5800，總長料支數:1，總開料支數:5
鋸片厚度(mm):4，料頭尾總切除(mm):20，浪費率

鋁材開料清單　80x40x3mm铝通

鋁料長度	窗號	編號(用料狀況)	實用長度(長料開數)	需要支數	開料支數	長料支數	餘料支數	編號(剩餘長度)
5800	J851-HBY-HLT3	1	1137.0	2	2	1	0	1@(3498)x1
5800	J851-HBY-HLT1	(餘料)1	895.5	2	2	0	1	1@(1699)x1
5800	J851-HBY-HLT2	(餘料)1	879.7	1	1	0	1	1@(815.3)x1

制表者：_____

打印日期：2020/7/21　打印時間：11:05

美特鋁質有限公司
MIDI ALUMINIUM FABRICATOR LTD

工程號碼:J-851，工程名稱:青衣明翹汇
開料長度:6000，總長料支數:8，總開料支數:49
鋸片厚度(mm):4，料頭尾總切除(mm):20，浪費率

鋁材開料清單　100x50x6鋁槽

鋁料長度	窗號	編號(用料狀況)	實用長度(長料開數)	需要支數	開料支數	長料支數	餘料支數	編號(剩餘長度)
6000	J851-HBY-VLC2	1	1750.0	1	1	1	0	1@(4226)x1
6000	J851-HBY-VLC1	(餘料)1	1700.0	3	2	0	1	1@(818)x1
6000	J851-HBY-VLC1	2	1700.0		1	1	0	2@(4276)x1
6000	J851-HBY-VLC9	(餘料)2	1075.0	10	3	0	1	2@(1039)x1
6000	J851-HBY-VLC9	3-4	1075.0		7	2	0	3@(585)x1 4@(3822)x1
6000	J851-HBY-VLC4	(餘料)4	1050.0	3	3	0	1	4@(660)x1
6000	J851-HBY-VLC8	(餘料)1-2	800.0	2	2	0	2	1@(14)x1 2@(235)x1
6000	J851-HBY-VLC6	5	700.0	1	1	1	0	5@(5276)x1
6000	J851-HBY-VLC5	(餘料)4-5	650.0	16	9	0	2	4@(6)x1 5@(44)x1
6000	J851-HBY-VLC5	6	650.0		7	1	0	6@(1402)x1
6000	J851-HBY-VLC3	(餘料)6	600.0	12	2	0	1	6@(194)x1
6000	J851-HBY-VLC3	7-8	600.0		10	2	0	7@(544)x1 8@(5376)x1
6000	J851-HBY-VLC7	(餘料)3	500.0	1	1	0	1	3@(81)x1

制表者：_____

打印日期：2020/7/21　打印時間：11:05

美特鋁質有限公司
MIDI ALUMINIUM FABRICATOR LTD

工程號碼:J-851，工程名稱:青衣明翹汇
開料長度:6000，總長料支數:3，總開料支數:3

鋁材開料清單 101.6x101.6x9. 鋸片厚度(mm):4，料頭尾總切除(mm):20，浪費率(%):7.93

鋁料長度	窗號	編號(用料狀況)	實用長度(長料開數)	需要支數	開料支數	長料支數	餘料支數	編號(剩餘長度)
6000	J851-HBY-VFT11	1-3	5500.0	3	3	3	0	1-3@(476)x3

制表者：_____

打印日期：2020/7/21 打印時間：11:05

美特鋁質有限公司
MIDI ALUMINIUM FABRICATOR LTD

工程號碼:J-851，工程名稱:青衣明翹汇
開料長度:6000，總長料支數:8，總開料支數:17
鋸片厚度(mm):4，料頭尾總切除(mm):20，浪費率

鋁材開料清單 63.5x63.5x3.18

鋁料長度	窗號	編號(用料狀況)	實用長度(長料開數)	需要支數	開料支數	長料支數	餘料支數	編號(剩餘長度)
6000	J851-HBY-VFT7	1	4500.0		1	1	0	1@(1476)x1
6000	J851-HBY-VFT14	(餘料)1	1075.0		1	0	1	1@(397)x1
6000	J851-HBY-VFT7	2	4500.0		1	1	0	2@(1476)x1
6000	J851-HBY-VFT1	(餘料)2			1	0	1	2@(422)x1
6000	J851-HBY-VFT13	3	4400.0		1	1	0	3@(1576)x1
6000	J851-HBY-VFT10	(餘料)3	700.0		1	0	1	3@(872)x1
6000	J851-HBY-VFT8	(餘料)3	650.0		1	0	1	3@(218)x1
6000	J851-HBY-VFT9	4	4350.0		1	1	0	4@(1626)x1
6000	J851-HBY-VFT3	(餘料)4	600.0		1	0	1	4@(1022)x1
6000	J851-HBY-VFT6	5	3300.0		1	1	0	5@(2676)x1
6000	J851-HBY-VFT2	(餘料)5	2250.0		1	0	1	5@(422)x1
6000	J851-HBY-VFT5	6	2200.0		1	1	0	6@(3776)x1
6000	J851-HBY-VFT4	(餘料)6-8	2050.0		5	2	1	6@(1722)x1 7-8@(1872)x2

制表者：_____

打印日期：2020/7/21 打印時間：11:05

美特鋁質有限公司
MIDI ALUMINIUM FABRICATOR LTD

工程號碼:J-851，工程名稱:青衣明翹滙
開料長度:5600，總長料支數:6，總開料支數:6
鋸片厚度(mm):4，料頭尾總切除(mm):20，浪費率

鋁材開料清單　50x50x3铝角2

鋁料長度	窗號	編號(用料狀況)	實用長度(長料開數)	需要支數	開料支數	長料支數	餘料支數	編號(剩餘長度)
5600	J851-HBY-VLJ27，J851-HBY-VLJ28	1-6	5435.0	6	6	6	0	1-6@(141)x6

制表者：_____

打印日期：2020/7/21　打印時間：11:05

美特鋁質有限公司
MIDI ALUMINIUM FABRICATOR LTD

工程號碼:J-851，工程名稱:青衣明翹汇
開料長度:4800，總長料支數:33，總開料支數:142
鋸片厚度(mm):4，料頭尾總切除(mm):20，浪費率(%):6.13

鋁材開料清單　50x50x3铝角

鋁料長度	窗號	編號(用料狀況)	實用長度(長料開數)	需要支數	開料支數	長料支數	餘料支數	編號(剩餘長度)
4800	J851-HBY-VLJ21，J851-HBY-VLJ22	1-4	4435.0	4	4	4	0	1-4@(341)x4
4800	J851-HBY-VLJ33，J851-HBY-VLJ34	5-6	4335.0	2	2	2	0	5-6@(441)x2
4800	J851-HBY-VLJ23，J851-HBY-VLJ24	7-8	4285.0	2	2	2	0	7-8@(491)x2
4800	J851-HBY-VLJ19，J851-HBY-VLJ20	9-10	3235.0	2	2	2	0	9-10@(1541)x2
4800	J851-HBY-VLJ6	(餘料)11	2185.0	2	1	0	1	11@(402)x1
4800	J851-HBY-VLJ5	11	2185.0		1	1	0	11@(2591)x1
4800	J851-HBY-VLJ18	(餘料)12	2135.0	2	1	0	1	12@(502)x1
4800	J851-HBY-VLJ17	12	2135.0		1	1	0	12@(2641)x1
4800	J851-HBY-VLJ14	(餘料)15	1985.0	10	1	0	1	15@(802)x1
4800	J851-HBY-VLJ13，J851-HBY-VLJ14	13-17	1985.0		9	5	0	13-14@(802)x2 15@(2791)x1 16-17@(802)x2
4800	J851-HBY-VLJ8	(餘料)18	1685.0	2	1	0	1	18@(1402)x1
4800	J851-HBY-VLJ7	18	1685.0		1	1	0	18@(3091)x1
4800	J851-HBY-VLJ4	(餘料)20	1635.0	6	1	0	1	20@(1502)x1
4800	J851-HBY-VLJ3，J851-HBY-VLJ4	19-21	1635.0		5	3	0	19@(1502)x1 20@(3141)x1 21@(1502)x1
4800	J851-HBY-VLJ35	(餘料)9-10，18-21	1010.0	20	6	0	6	9-10@(527)x2 18@(388)x1 19-21@(488)x3
4800	J851-HBY-VLJ35，J851-HBY-VLJ36	22-25	1010.0		14	4	0	22-24@(724)x3 25@(2752)x1
4800	J851-HBY-VLJ11，J851-HBY-VLJ12	(餘料)25-26	985.0	6	5	0	2	25@(774)x1 26@(824)x1
4800	J851-HBY-VLJ11	26	985.0		1	1	0	26@(3791)x1
4800	J851-HBY-VLJ31，J851-HBY-VLJ32	(餘料)13-16	735.0	4	4	0	4	13-16@(63)x4
4800	J851-HBY-VLJ25，J851-HBY-VLJ26	(餘料)17，22	635.0	2	2	0	2	17@(163)x1 22@(85)x1
4800	J851-HBY-VLJ15，J851-HBY-VLJ16	(餘料)23-26，28	585.0	32	8	0	5	23-24@(135)x2 25@(185)x1 26@(235)x1 28@(68)x1
4800	J851-HBY-VLJ15，J851-HBY-VLJ16	27-30	585.0		24	4	0	27@(68)x1 28@(2424)x1 29@(68)x1 30@(2424)x1
4800	J851-HBY-VLJ10	(餘料)30	535.0	24	4	0	1	30@(268)x1
4800	J851-HBY-VLJ10，J851-HBY-VLJ9	31-33	535.0		20	3	0	31-32@(468)x2 33@(2624)x1
4800	J851-HBY-VLJ29，J851-HBY-VLJ30	(餘料)5-6	435.0	2	2	0	2	5-6@(2)x2
4800	J851-HBY-VLJ40，J851-HBY-VLJ41	(餘料)1-4，7	80.0	20	20	0	5	1-4@(5)x4 7@(155)x1

美特鋁質有限公司
MIDI ALUMINIUM FABRICATOR LTD

工程號碼:J-851，工程名稱:青衣明翹汇
開料長度:5800，總長料支數:1，總開料支數:2
鋸片厚度(mm):4，料頭尾總切除(mm):20，浪費率

鋁材開料清單　100x50x3铝角

鋁料長度	窗號	編號(用料狀況)	實用長度(長料開數)	需要支數	開料支數	長料支數	餘料支數	編號(剩餘長度)
5800	J851-HBY-VLJ2，J851-HBY-VLJ1	(餘料)1，1	1016.0	2	2	1	1	1@(3740)x1 1@(4760)x1

制表者：_____

打印日期：2020/7/21　打印時間：11:05

工程號碼:J-851，工程名稱:青衣明翹汇
開料長度:5800，總長料支數:60，總開料支數:684
鋸片厚度(mm):4，料頭尾總切除(mm):20，浪費率

鋁材開料清單 X85679-生邊企

鋁料長度	窗號	編號(用料狀況)	實用長度(長料開數)	需要支數	開料支數	長料支數	餘料支數	編號(剩餘長度)
5800	J851-HBY-VBQ35, J851-HBY-VBQ36	1-4	5510.0	4	4	4	0	1-4@(266)x4
5800	J851-HBY-VBQ23, J851-HBY-VBQ24	5-8	4510.0	4	4	4	0	5-8@(1266)x4
5800	J851-HBY-VBQ47, J851-HBY-VBQ48	9-10	4410.0	2	2	2	0	9-10@(1366)x2
5800	J851-HBY-VBQ27, J851-HBY-VBQ28	11-12	4360.0	2	2	2	0	11-12@(1416)x2
5800	J851-HBY-VBQ21, J851-HBY-VBQ22	13-14	3310.0	2	2	2	0	13-14@(2466)x2
5800	J851-HBY-VBQ5, J851-HBY-VBQ6	(餘料)13-14	2260.0	2	2	0	2	13-14@(202)x2
5800	J851-HBY-VBQ20	(餘料)15	2210.0	2	1	0	1	15@(1352)x1
5800	J851-HBY-VBQ19	15	2210.0		1	1	0	15@(3566)x1
5800	J851-HBY-VBQ16	(餘料)18	2060.0	10	1	0	1	18@(1652)x1
5800	J851-HBY-VBQ15, J851-HBY-VBQ16	16-20	2060.0		9	5	0	16-17@(1652)x2 18@(3716)x1 19-20@(1652)x2
5800	J851-HBY-VBQ8	(餘料)21	1760.0	2	1	0	1	21@(2252)x1
5800	J851-HBY-VBQ7	21	1760.0		1	1	0	21@(4016)x1
5800	J851-HBY-VBQ3	(餘料)21	1710.0	2	1	0	1	21@(538)x1
5800	J851-HBY-VBQ4	22	1710.0		1	1	0	22@(4066)x1
5800	J851-HBY-VBQ25, J851-HBY-VBQ26	(餘料)9-10	1310.0	2	2	0	2	9-10@(52)x2
5800	J851-HBY-VBQ11, J851-HBY-VBQ12	(餘料)5-8, 11-12	1110.0	6	6	0	6	5-8@(152)x4 11-12@(302)x2
5800	J851-HBY-VBQ55, J851-HBY-VBQ56	(餘料)15-16	1085.0	2	2	0	2	15@(263)x1 16@(563)x1
5800	J851-HBY-VBQ1, J851-HBY-VBQ2	(餘料)17-20, 22	1060.0	8	7	0	5	17-20@(588)x4 22@(874)x1
5800	J851-HBY-VBQ2	23	1060.0		1	1	0	23@(4716)x1
5800	J851-HBY-VBQ53, J851-HBY-VBQ54	(餘料)23, 23	1010.0	2	2	0	2	23@(3702)x1 23@(2688)x1
5800	J851-HBY-VBQ37, J851-HBY-VBQ38	(餘料)23-24	960.0	8	5	0	2	23@(760)x1 24@(960)x1
5800	J851-HBY-VBQ37, J851-HBY-VBQ38	24-25	960.0		3	2	0	24@(3852)x1 25@(4816)x1
5800	J851-HBY-VBQ45, J851-HBY-VBQ46	(餘料)22, 24-25, 25	810.0	12	7	0	4	22@(60)x1 24@(146)x1 25@(1560)x1 25@(746)x1
5800	J851-HBY-VBQ46	26	810.0		5	1	0	26@(1710)x1
5800	J851-HBY-VBQ33, J851-HBY-VBQ34	(餘料)23, 25-27	710.0	14	9	0	4	23@(46)x1 25@(32)x1 26@(282)x1 27@(68)x1
5800	J851-HBY-VBQ33, J851-HBY-VBQ34	27-28	710.0		5	2	0	27@(3638)x1 28@(4352)x1
5800	J851-HBY-VBQ17, J851-HBY-VBQ18	(餘料)28, 28	660.0	8	6	0	2	28@(1696)x1 28@(368)x1
5800	J851-HBY-VBQ18	29	660.0		2	1	0	29@(4452)x1
5800	J851-HBY-VBQ10, J851-HBY-VBQ9	(餘料)29, 29	610.0	4	4	0	2	29@(3224)x1 29@(1996)x1
5800	J851-HBY-VBQ13, J851-HBY-VBQ14	(餘料)17-20	560.0	4	4	0	4	17-20@(24)x4

美特鋁質有限公司
MIDI ALUMINIUM FABRICATOR LTD

工程號碼:J-851，工程名稱:青衣明翹汇
開料長度:5800，總長料支數:60，總開料支數:684
鋸片厚度(mm):4，料頭尾總切除(mm):20，浪費率

鋁材開料清單 X85679-生邊企

鋁料長度	窗號	編號(用料狀況)	實用長度(長料開數)	需要支數	開料支數	長料支數	餘料支數	編號(剩餘長度)
5800	J851-HBY-VBQ43，J851-HBY-VBQ44	(餘料)16，21，29，32	510.0	64	11	0	4	16@(49)x1 21@(24)x1 29@(454)x1 32@(126)x1
5800	J851-HBY-VBQ43，J851-HBY-VBQ44	30-35	510.0		53	6	0	30-31@(126)x2 32@(3210)x1 33-34@(126)x2 35@(3724)x1
5800	J851-HBY-VBQ51，J851-HBY-VBQ52	(餘料)35，35	460.0	2	2	0	2	35@(3260)x1 35@(2796)x1
5800	J851-HBY-VBQ39，J851-HBY-VBQ40	(餘料)29，35，38	410.0	76	15	0	3	29@(40)x1 35@(312)x1 38@(398)x1
5800	J851-HBY-VBQ39，J851-HBY-VBQ40	36-41	410.0		61	6	0	36-37@(398)x2 38@(3710)x1 39-40@(398)x2 41@(4124)x1
5800	J851-HBY-VBQ29，J851-HBY-VBQ30	(餘料)28，36-42	360.0	56	21	0	8	28@(4)x1 36-40@(34)x5 41@(120)x1 42@(320)x1
5800	J851-HBY-VBQ29，J851-HBY-VBQ30	42-44	360.0		35	3	0	42@(1776)x1 43@(320)x1 44@(2504)x1
5800	J851-HBY-VBQ41，J851-HBY-VBQ42	(餘料)42-44，47	310.0	124	10	0	4	42-43@(6)x2 44@(306)x1 47@(128)x1
5800	J851-HBY-VBQ41，J851-HBY-VBQ42	45-51	310.0		114	7	0	45-46@(128)x2 47@(442)x1 48-50@(128)x3 51@(3582)x1
5800	J851-HBY-VBQ49，J851-HBY-VBQ50	(餘料)1-4，11-12，15，26，35，44，51，55	210.0	260	30	0	12	1-4@(52)x4 11-12@(88)x2 15@(49)x1 26@(68)x1 35@(98)x1 44@(92)x1 51@(158)x1 55@(2)x1
5800	J851-HBY-VBQ49，J851-HBY-VBQ50	52-60	210.0		230	9	0	52-54@(2)x3 55@(858)x1 56-59@(2)x4 60@(1928)x1

制表者：_____

打印日期：2020/7/21 打印時間：11:05

圖則登記表
DRAWING REGISTER

		接收日期 Receiving Date (適用於客戶圖則)									
工程名稱 Project Title: 青衣明翹滙	年										
	月										
工程編號 Project No: **J-851**	日										
分發予 Distributed To		發出日期 Issued Date									
	年	20									
	月	07									
	日	16									

圖則編號 Drg. No.	圖則名稱 Drawing Title	修訂編號 Revision No.									
J851-HBY-VBQ1	生邊企加工圖	-									
J851-HBY-VBQ1-1	數據表	-									
J851-HBY-VBQ2	生邊企加工圖	-									
J851-HBY-VBQ2-1	數據表	-									
J851-HBY-VBQ35	生邊企加工圖	-									
J851-HBY-VBQ36	生邊企加工圖	-									
J851-HBY-VLJ1	鋁角加工圖	-									
J851-HBY-VLJ2	鋁角加工圖	-									
J851-HBY-VLJ3	鋁角加工圖	-									
J851-HBY-VLJ4	鋁角加工圖	-									
J851-HBY-VFT1	63.5x63.5x3.18鋁通加工圖	-									
J851-HBY-VFT3	63.5x63.5x3.18鋁通加工圖	-									
J851-HBY-VFT11	101.6x101.6x9.53鋁通加工圖	-									
J851-HBY-VLC1	100x50x6鋁槽加工圖	-									
J851-HBY-HLT1	鋁通加工圖	-									
J851-HBY-VLJ40	鋁角加工圖	-									
J851-HBY-VL1	20x3鋁巴加工圖	-									
J851-HBY-HL1	20x3鋁巴加工圖	-									
J851-HBY-VLB1	百葉玉企巴加工圖	-									
J851-HBY-VLB2	百葉玉企巴加工圖	-									
J851-HBY-VLB30	百葉玉巴墊加工圖	-									
J851-HBY-HD1	百葉頂底橫	-									
J851-HBY-HD2	百葉頂底橫	-									
J851-HBY-HD3	百葉頂底橫	-									
J851-HBY-HD11	百葉頂底橫	-									
J851-HBY-HD5	百葉頂底橫	-									
J851-HBY-HD6	百葉頂底橫	-									

圖則登記表
DRAWING REGISTER

接收日期 Receiving Date (適用於客戶圖則)

工程名稱 Project Title: 青衣明翹滙

工程編號 Project No: **J-851**

分發予 Distributed To	發出日期 Issued Date
	年 20
	月 07
	日 16

圖則編號 Drg. No.	圖則名稱 Drawing Title	修訂編號 Revision No.
J851-HBY-HD6-1	數據表	-
J851-HBY-HD21	百葉頂底橫	-
J851-HBY-HD22	百葉頂底橫	-
J851-HBY-HD41	百葉頂底橫	-
J851-HBY-HD77	百葉頂底橫	-
J851-HBY-HD60A	百葉頂底橫	-
J851-HBY-DJ1	擋水角加工圖	-
J851-HBY-HDD1	百葉頂底橫	-
J851-HBY-HDD2	百葉頂底橫	-
J851-HBY-HDD3	百葉頂底橫	-
J851-HBY-HDD11	百葉頂底橫	-
J851-HBY-HDD5	百葉頂底橫	-
J851-HBY-HDD6	百葉頂底橫	-
J851-HBY-HDD6-1	數據表	-
J851-HBY-HDD42	百葉頂底橫	-
J851-HBY-HDD21	百葉頂底橫	-
J851-HBY-HDD22	百葉頂底橫	-
J851-HBY-HDD41	百葉頂底橫	-
J851-HBY-HDD77	百葉頂底橫	-
1/(L1/LG)	百葉玉加工圖	-
2/(L1/LG)	百葉玉加工圖	-
1/(L2/LG)	百葉玉加工圖	-
2/(L2/LG)	百葉玉加工圖	-
1/(L5/LG)	百葉玉加工圖	-
2/(L5/LG)	百葉玉加工圖	-
3/(L5/LG)	百葉玉加工圖	-
1/(L11/UG)	百葉玉加工圖	-

圖則登記表
DRAWING REGISTER

		接收日期 Receiving Date (適用於客戶圖則)									
工程名稱 Project Title: 青衣明翹匯	年										
	月										
工程編號 Project No: **J-851**	日										
分發予 Distributed To		發出日期 Issued Date									
	年	20									
	月	07									
	日	16									

圖則編號 Drg. No.	圖則名稱 Drawing Title	修訂編號 Revision No.									
2/(L11/UG)	百葉玉加工圖	-									
3/(L11/UG)	百葉玉加工圖	-									
1/(L13/UG)	百葉玉加工圖	-									
2/(L13/UG)	百葉玉加工圖	-									
3/(L13/UG)	百葉玉加工圖	-									
1/(L14/UG)	百葉玉加工圖	-									
2/(L14/UG)	百葉玉加工圖	-									
3/(L14/UG)	百葉玉加工圖	-									
1/(L17/UG)	百葉玉加工圖	-									
2/(L17/UG)	百葉玉加工圖	-									
1/(L28/T1)	百葉玉加工圖	-									
2/(L28/T1)	百葉玉加工圖	-									
1/(L52/UG)	百葉玉加工圖	-									
2/(L52/UG)	百葉玉加工圖	-									
3/(L52/UG)	百葉玉加工圖	-									
4/(L52/UG)	百葉玉加工圖	-									
L3/LG	百葉組裝圖	-									
L4/LG	百葉組裝圖	-									
L6/LG	百葉組裝圖	-									
L7/LG	百葉組裝圖	-									
L8/LG	百葉組裝圖	-									
L9/UG	百葉組裝圖	-									
L10/UG	百葉組裝圖	-									
L12/UG	百葉組裝圖	-									
L50/UG	百葉組裝圖	-									
L15/UG	百葉組裝圖	-									
L16/UG	百葉組裝圖	-									

圖則登記表
DRAWING REGISTER

		接收日期 Receiving Date (適用於客戶圖則)									
工程名稱 Project Title: 青衣明翹匯	年										
	月										
工程編號 Project No: **J-851**	日										
分發予 Distributed To		發出日期 Issued Date									
	年	20									
	月	07									
	日	16									

圖則編號 Drg. No.	圖則名稱 Drawing Title	修訂編號 Revision No.									
L18/UG	百葉組裝圖	-									
L20/UG	百葉組裝圖	-									
L21/T1	百葉組裝圖	-									
L29/T1	百葉組裝圖	-									
L30/T1	百葉組裝圖	-									
L31/T1-T2	百葉組裝圖	-									
L32/T1-T2	百葉組裝圖	-									
L34/T1-T2	百葉組裝圖	-									
L35/T1-T2	百葉組裝圖	-									
L21/T2	百葉組裝圖	-									
A01/LG	百葉組裝圖	-									
A03/LG	百葉組裝圖	-									
A04/LG	百葉組裝圖	-									
A05/LG	百葉組裝圖	-									
A07/LG	百葉組裝圖	-									
A09/UG	百葉組裝圖	-									
A10/UG	百葉組裝圖	-									
A11/UG	百葉組裝圖	-									
A12/UG	百葉組裝圖	-									
A13/UG	百葉組裝圖	-									
A14/T1	百葉組裝圖	-									
A15/T1	百葉組裝圖	-									
A16/T1	百葉組裝圖	-									
A17/T1	百葉組裝圖	-									
A19/T1	百葉組裝圖	-									
A21/T1	百葉組裝圖	-									
A22/T1	百葉組裝圖	-									

圖則登記表
DRAWING REGISTER

接收日期 Receiving Date (適用於客戶圖則)

工程名稱 Project Title: 青衣明翹匯

工程編號 Project No: **J-851**

年											
月											
日											

分發予 Distributed To

發出日期 Issued Date

年	20										
月	07										
日	16										


圖則編號 Drg. No.	圖則名稱 Drawing Title	修訂編號 Revision No.									
A24/T1	百葉組裝圖	-									
A26/T1	百葉組裝圖	-									
A29/T2	百葉組裝圖	-									
A34/T2	百葉組裝圖	-									
A32B/T2	百葉組裝圖	-									
A51/UG	百葉組裝圖	-									
A52/UG	百葉組裝圖	-									
J851-HBY-XCW1	型材安裝位置圖	-									
J851-HBY-XCW2	型材安裝位置圖	-									
J851-HBY-XCW3	型材安裝位置圖	-									
J851-HBY-XCW4	型材安裝位置圖	-									
J851-HBY-XCW5	型材安裝位置圖	-									
J851-HBY-XCW6	型材安裝位置圖	-									
J851-HBY-XCW7	型材安裝位置圖	-									
J851-HBY-XCW8	型材安裝位置圖	-									
J851-HBY-XCW9	型材安裝位置圖	-									
J851-HBY-XCW10	型材安裝位置圖	-									


EG－DWG3


美特鋁質 有限公司
MIDI Aluminium Fabricator Ltd.


數據表見：J851-HBY-VBQ1-1

工程號	J-851	地盤	青衣明翹滙

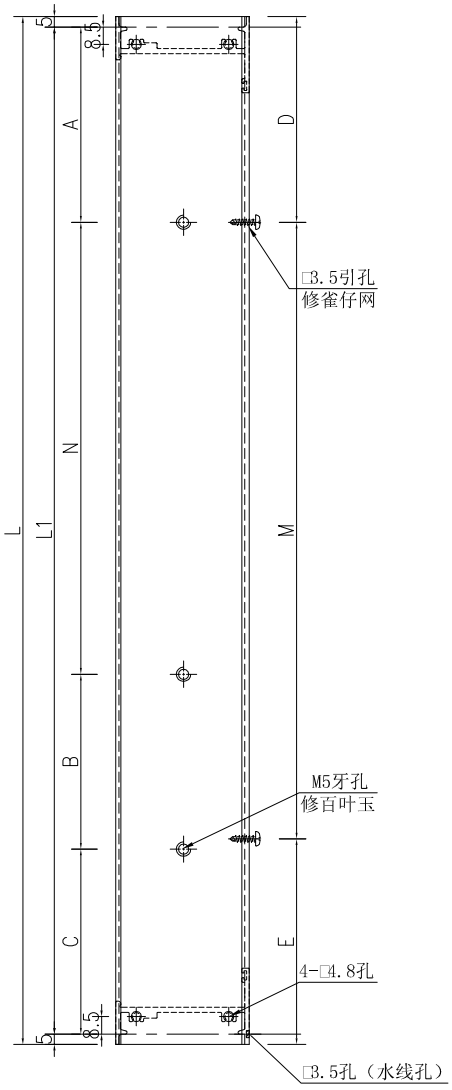

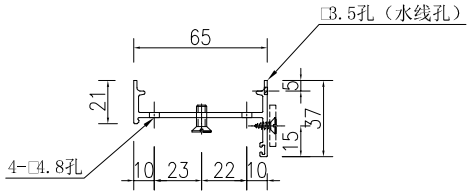

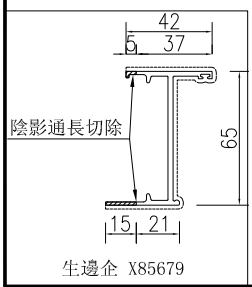

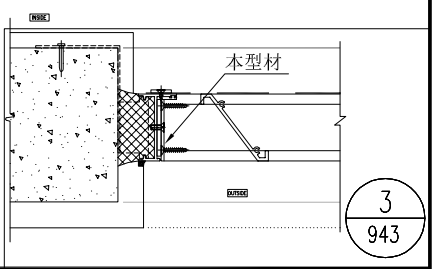

3
943

名稱	生邊企加工圖	制圖	吳祎瑜	2020.05.07	修改			
材料	X85679	復核			日期			
顏色	UCT534193SC-3 3COAT-深灰	批准			圖號	J851-HBY-VBQ1		

美特鋁質 有限公司
MIDI Aluminium Fabricator Ltd.

加工圖見：J851-HBY-VBQ1

工程號	J-851	地盤	青衣明翹滙

序號	物料編號	長度L	長度L1	數量	A	N			B	C	D	M			E
1	J851-HBY-VBQ1	1060	1050	4	95	315	x	2	255	70	33	315	x	3	82
2	J851-HBY-VBQ3	1710	1700	1	115	315	x	4	251.5	73.5	53	315	x	5	82
3	J851-HBY-VBQ5	2260	2250	1	97	315	x	6	0	263	288	315	x	6	82
4	J851-HBY-VBQ7	1760	1750	1	107	315	x	5	0	68	103	315	x	5	82
5	J851-HBY-VBQ9	610	600	2	160	300	x	1	0	140	213	315	x	1	82
6	J851-HBY-VBQ11	1110	1100	3	85	315	x	3	0	70	83	315	x	3	82
7	J851-HBY-VBQ13	560	550	2	97	315	x	1	0	138	163	315	x	1	82
8	J851-HBY-VBQ15	2060	2050	5	90	315	x	6	0	70	88	315	x	6	82
9	J851-HBY-VBQ17	660	650	4	210	300	x	1	0	140	263	315	x	1	82
10	J851-HBY-VBQ19	2210	2200	1	110	315	x	6	0	200	238	315	x	6	82
11	J851-HBY-VBQ21	3310	3300	1	140	315	x	9	255	70	78	315	x	10	82
12	J851-HBY-VBQ23	4510	4500	2	208	315	x	13	0	197	18	315	x	14	82
13	J851-HBY-VBQ25	1310	1300	1	160	315	x	3	0	195	283	315	x	3	82
14	J851-HBY-VBQ27	4360	4350	1	120	315	x	13	0	135	183	315	x	13	82
15	J851-HBY-VBQ29	360	350	28	85	200	x	1	0	65	89	189	x	1	82
16	J851-HBY-VBQ33	710	700	7	188	315	x	1	0	197	124	252	x	2	82
17	J851-HBY-VBQ37	960	950	4	185	315	x	2	0	135	248	315	x	2	82
18	J851-HBY-VBQ39	410	400	38	72	263	x	1	0	65	13	315	x	1	82
19	J851-HBY-VBQ41	310	300	62	105	130	x	1	0	65	102	126	x	1	82
20	J851-HBY-VBQ43	510	500	32	110	315	x	1	0	75	113	315	x	1	82
21	J851-HBY-VBQ45	810	800	6	97	315	x	2	0	73	98	315	x	2	82
22	J851-HBY-VBQ47	4410	4400	1	110	315	x	13	0	195	233	315	x	13	82
23	J851-HBY-VBQ49	210	200	130	37	100	x	1	0	63	78	50	x	1	82
24	J851-HBY-VBQ51	460	450	1	75	300	x	1	0	75	63	315	x	1	82
25	J851-HBY-VBQ53	1010	1000	1	115	315	x	2	185	70	298	315	x	2	82
26	J851-HBY-VBQ55	1085	1075	1	60	315	x	3	0	70	58	315	x	3	82


名稱	數據表	制圖	吳祎瑜	2020.05.07	修改			
材料		復核			日期			
顏色		批准			圖號	J851-HBY-VBQ1-1		


EG－DWG3


美特鋁質 有限公司
MIDI Aluminium Fabricator Ltd.


工程號	J-851	地盤	青衣明翹滙

數據表見：J851-HBY-VBQ2-1

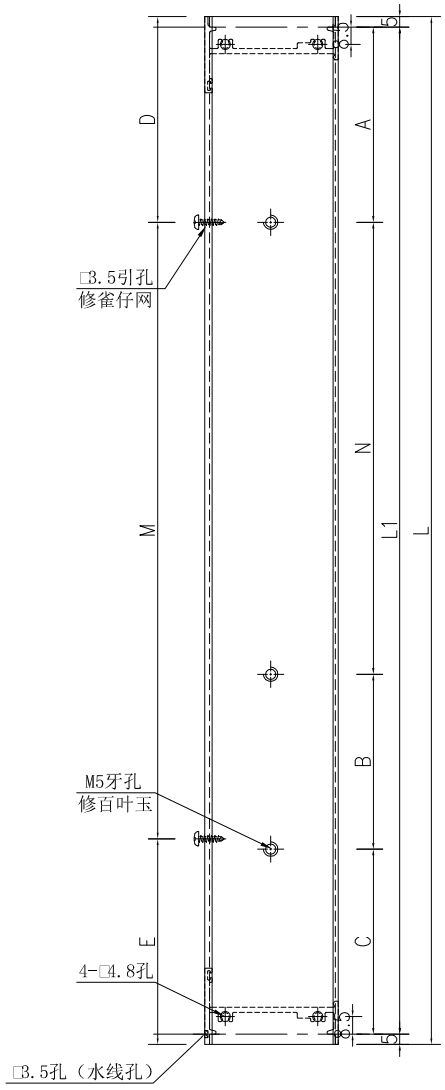

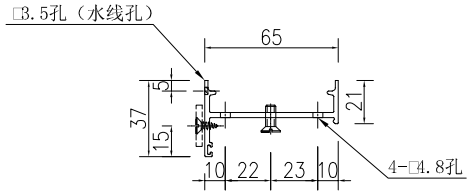

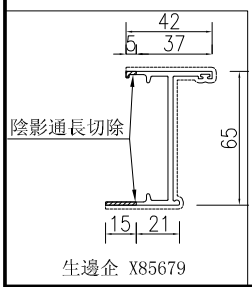

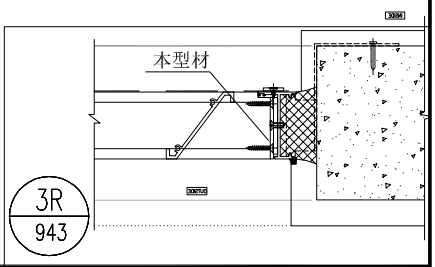

名稱	生邊企加工圖	制圖	吳祎瑜	2020.05.07	修改			
材料	X85679	復核			日期			
顏色	UCT534193SC-3 3COAT-深灰	批准			圖號	J851-HBY-VBQ2		

EG－DWG3

美特鋁質 有限公司
MIDI Aluminium Fabricator Ltd.

加工圖見：J851-HBY-VBQ2

工程號	J-851	地盤	青衣明翹滙

序號	物料編號	長度L	長度L1	數量	A	N			B	C	D	M			E
1	J851-HBY-VBQ2	1060	1050	4	95	315	x	2	255	70	33	315	x	3	82
2	J851-HBY-VBQ4	1710	1700	1	115	315	x	4	251.5	73.5	53	315	x	5	82
3	J851-HBY-VBQ6	2260	2250	1	97	315	x	6	0	263	288	315	x	6	82
4	J851-HBY-VBQ8	1760	1750	1	107	315	x	5	0	68	103	315	x	5	82
5	J851-HBY-VBQ10	610	600	2	160	300	x	1	0	140	213	315	x	1	82
6	J851-HBY-VBQ12	1110	1100	3	85	315	x	3	0	70	83	315	x	3	82
7	J851-HBY-VBQ14	560	550	2	97	315	x	1	0	138	163	315	x	1	82
8	J851-HBY-VBQ16	2060	2050	5	90	315	x	6	0	70	88	315	x	6	82
9	J851-HBY-VBQ18	660	650	4	210	300	x	1	0	140	263	315	x	1	82
10	J851-HBY-VBQ20	2210	2200	1	110	315	x	6	0	200	238	315	x	6	82
11	J851-HBY-VBQ22	3310	3300	1	140	315	x	9	255	70	78	315	x	10	82
12	J851-HBY-VBQ24	4510	4500	2	208	315	x	13	0	197	18	315	x	14	82
13	J851-HBY-VBQ26	1310	1300	1	160	315	x	3	0	195	283	315	x	3	82
14	J851-HBY-VBQ28	4360	4350	1	120	315	x	13	0	135	183	315	x	13	82
15	J851-HBY-VBQ30	360	350	28	85	200	x	1	0	65	89	189	x	1	82
16	J851-HBY-VBQ34	710	700	7	188	315	x	1	0	197	124	252	x	2	82
17	J851-HBY-VBQ38	960	950	4	185	315	x	2	0	135	248	315	x	2	82
18	J851-HBY-VBQ40	410	400	38	72	263	x	1	0	65	13	315	x	1	82
19	J851-HBY-VBQ42	310	300	62	105	130	x	1	0	65	102	126	x	1	82
20	J851-HBY-VBQ44	510	500	32	110	315	x	1	0	75	113	315	x	1	82
21	J851-HBY-VBQ46	810	800	6	97	315	x	2	0	73	98	315	x	2	82
22	J851-HBY-VBQ48	4410	4400	1	110	315	x	13	0	195	233	315	x	13	82
23	J851-HBY-VBQ50	210	200	130	37	100	x	1	0	63	78	50	x	1	82
24	J851-HBY-VBQ52	460	450	1	75	300	x	1	0	75	63	315	x	1	82
25	J851-HBY-VBQ54	1010	1000	1	115	315	x	2	185	70	298	315	x	2	82
26	J851-HBY-VBQ56	1085	1075	1	60	315	x	3	0	70	58	315	x	3	82


名稱	數據表	制圖	吳祎瑜	2020.05.07	修改			
材料		復核			日期			
顏色		批准			圖號	J851-HBY-VBQ2-1		


EG－DWG3

美特鋁質 有限公司
MIDI Aluminium Fabricator Ltd.


工程號	J-851	地盤	青衣明翹滙

数量	备注
2	

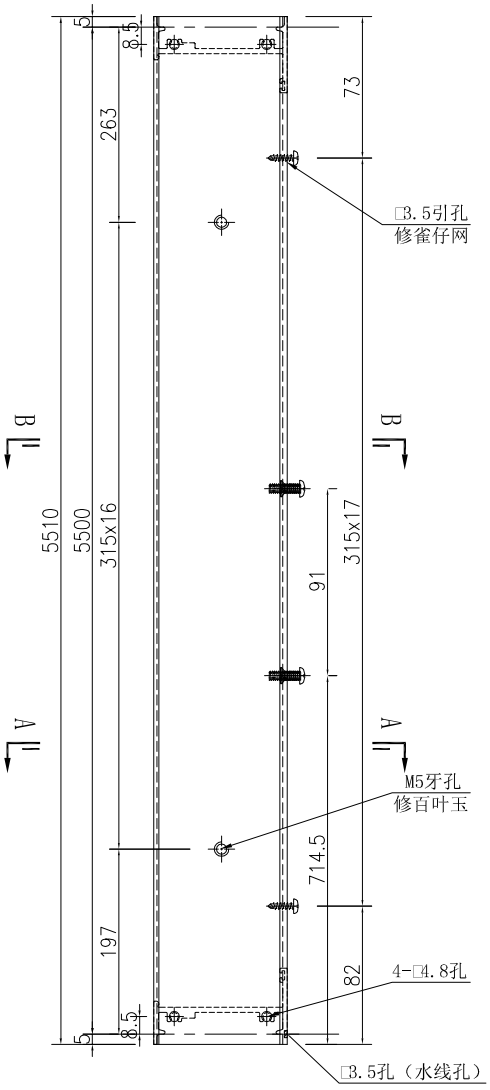


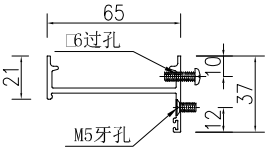


SECTION B-B

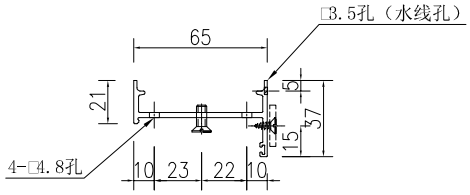

SECTION A-A

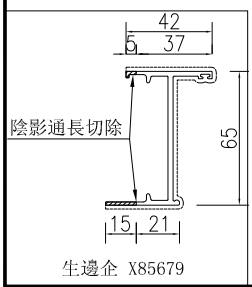

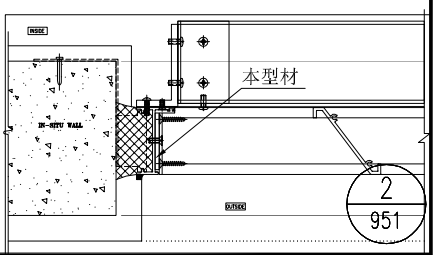


名稱	生邊企加工圖	制圖	吳祎瑜	2020.05.07	修改			
材料	X85679	復核			日期			
顏色	UCT534193SC-3 3COAT－深灰	批准			圖號	J851-HBY-VBQ35		


EG—DWG3

美特鋁質 有限公司
MIDI Aluminium Fabricator Ltd.


工程號	J-851	地盤	青衣明翹滙

数量	备注
2	

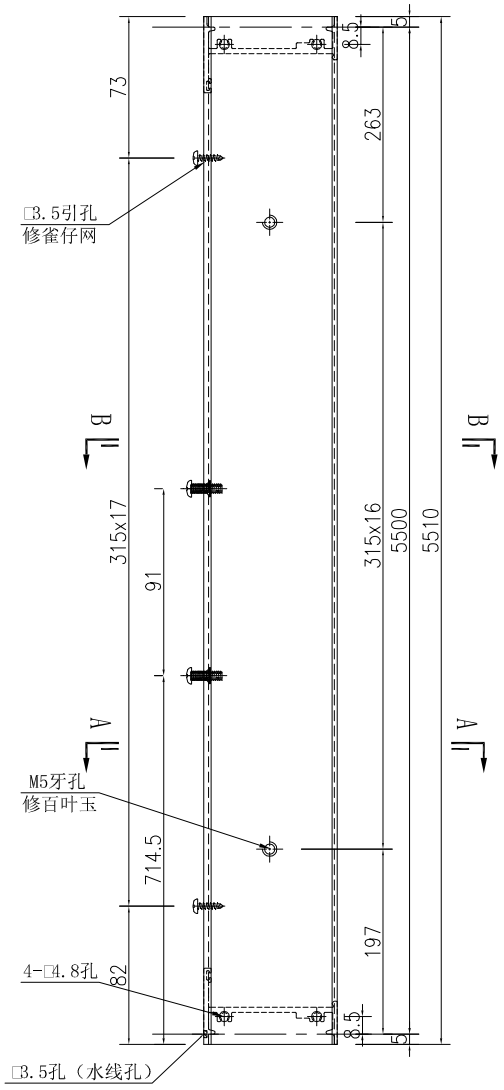


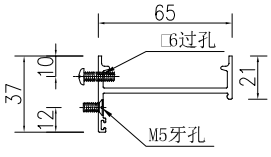


SECTION B-B

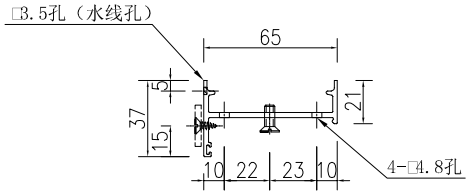

SECTION A-A

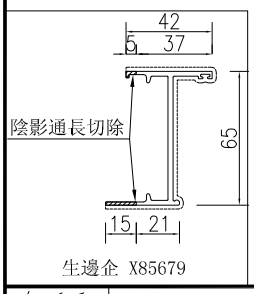

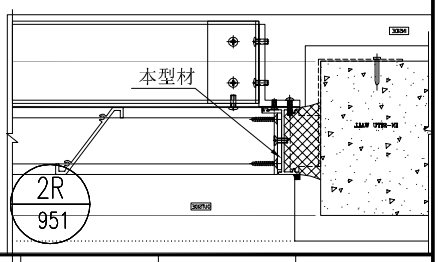


名稱	生邊企加工圖	制圖	吳祎瑜	2020.05.07	修改			
材料	X85679	復核			日期			
顏色	UCT534193SC-3 3COAT-深灰	批准			圖號	J851-HBY-VBQ36		


EG－DWG3


美特鋁質 有限公司
MIDI Aluminium Fabricator Ltd.


工程號	J-851	地盤	青衣明翹滙

数量	备注
1	

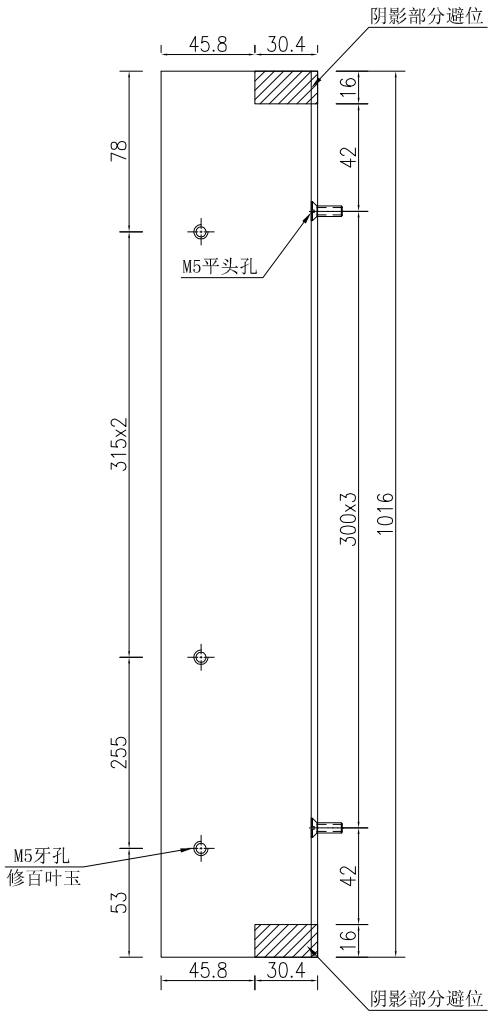

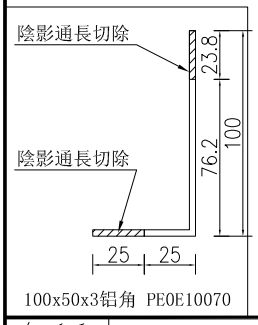

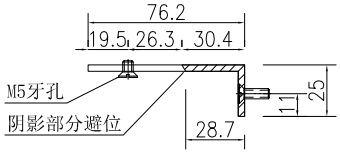

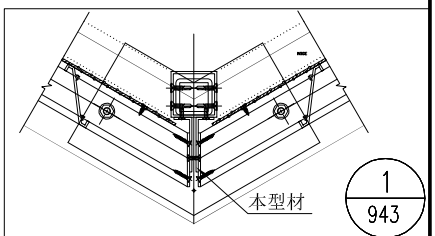

1/943


名稱	鋁角加工圖	制圖	吳祎瑜	2020.05.07	修改			
材料	100x50x3铝角	復核			日期			
顏色	UCT534193SC-3 3COAT－深灰	批准			圖號	J851-HBY-VLJ1		


EG－DWG3


美特鋁質 有限公司
MIDI Aluminium Fabricator Ltd.


工程號	J-851	地盤	青衣明翹滙

数量	备注
1	

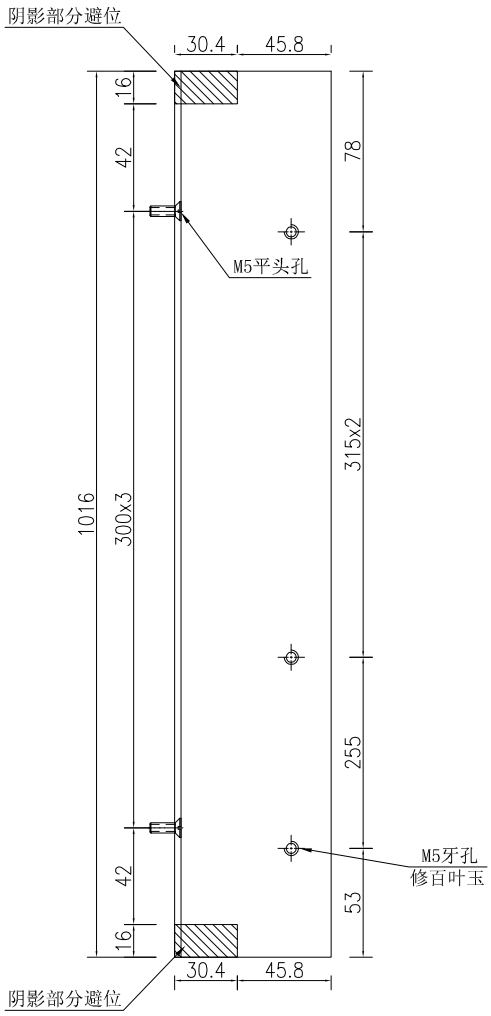

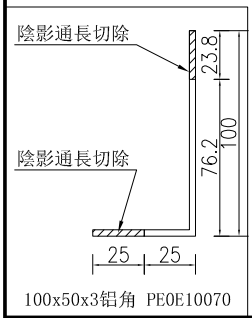

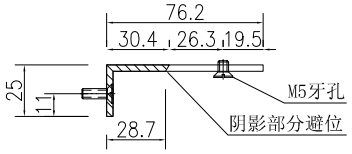

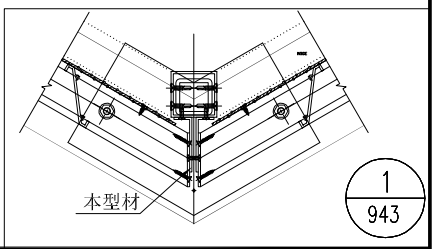

1/943


名稱	鋁角加工圖	制圖	吳祎瑜	2020.05.07	修改			
材料	100x50x3铝角	復核			日期			
顏色	UCT534193SC-3 3COAT－深灰	批准			圖號	J851-HBY-VLJ2		


EG－DWG3


美特鋁質 有限公司
MIDI Aluminium Fabricator Ltd.

工程號	J-851	地盤	青衣明翹滙


序號	物料編號	長度L	數量	A	N			B	C	D	M			E
1	J851-HBY-VLJ3	1635	3	82.5	315	x	4	251.5	41	67.5	300	x	5	67.5
2	J851-HBY-VLJ5	2185	1	64.5	315	x	6	0	230.5	42.5	300	x	7	42.5
3	J851-HBY-VLJ7	1685	1	74.5	315	x	5	0	35.5	92.5	300	x	5	92.5
4	J851-HBY-VLJ9	535	18	127.5	300	x	1	0	107.5	117.5	300	x	1	117.5
5	J851-HBY-VLJ11	985	3	62.5	315	x	2	255	37.5	42.5	300	x	3	42.5
6	J851-HBY-VLJ13	1985	5	57.5	315	x	6	0	37.5	92.5	300	x	6	92.5
7	J851-HBY-VLJ15	585	11	177.5	300	x	1	0	107.5	142.5	300	x	1	142.5
8	J851-HBY-VLJ17	2135	1	77.5	315	x	6	0	167.5	167.5	300	x	6	167.5
9	J851-HBY-VLJ19	3235	1	107.5	315	x	9	255	37.5	117.5	300	x	10	117.5
10	J851-HBY-VLJ21	4435	2	175.5	315	x	13	0	164.5	117.5	300	x	14	117.5
11	J851-HBY-VLJ23	4285	1	87.5	315	x	13	0	102.5	42.5	300	x	14	42.5
12	J851-HBY-VLJ25	635	1	155.5	315	x	1	0	164.5	167.5	300	x	1	167.5
13	J851-HBY-VLJ27	5435	3	230.5	315	x	16	0	164.5	167.5	300	x	17	167.5
14	J851-HBY-VLJ29	435	1	77.5	315	x	1	0	42.5	67.5	300	x	1	67.5
15	J851-HBY-VLJ31	735	2	64.5	315	x	2	0	40.5	67.5	300	x	2	67.5
16	J851-HBY-VLJ33	4335	1	77.5	315	x	13	0	162.5	67.5	300	x	14	67.5
17	J851-HBY-VLJ35	1010	10	27.5	315	x	3	0	37.5	55	300	x	3	55

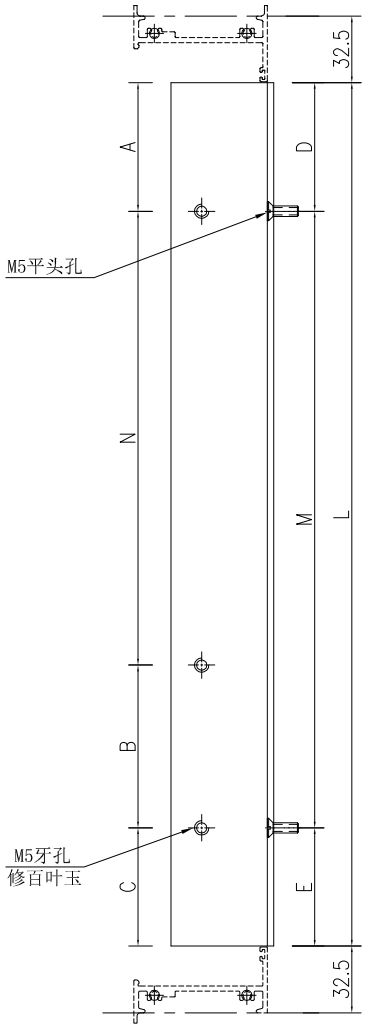

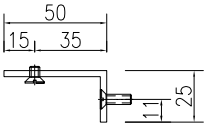

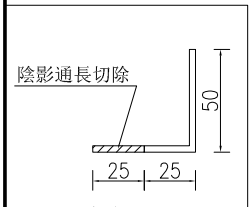

50x50x3鋁角 ME0001961

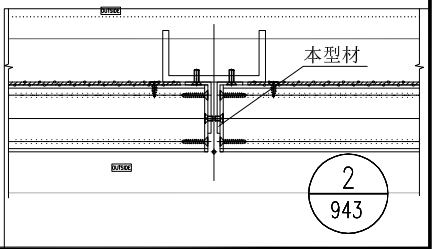


名稱	鋁角加工圖	制圖	吳祎瑜	2020.05.07	修改			
材料	50x50x3鋁角	復核			日期			
顏色	UCT534193SC-3 3COAT-深灰	批准			圖號	J851-HBY-VLJ3		


EG－DWG3


美特鋁質 有限公司
MIDI Aluminium Fabricator Ltd.

工程號	J-851	地盤	青衣明翹滙


序號	物料編號	長度L	數量	A	N			B	C	D	M			E
1	J851-HBY-VLJ4	1635	3	82.5	315	x	4	251.5	41	67.5	300	x	5	67.5
2	J851-HBY-VLJ6	2185	1	64.5	315	x	6	0	230.5	42.5	300	x	7	42.5
3	J851-HBY-VLJ8	1685	1	74.5	315	x	5	0	35.5	92.5	300	x	5	92.5
4	J851-HBY-VLJ10	535	18	127.5	300	x	1	0	107.5	117.5	300	x	1	117.5
5	J851-HBY-VLJ12	985	3	62.5	315	x	2	255	37.5	42.5	300	x	3	42.5
6	J851-HBY-VLJ14	1985	5	57.5	315	x	6	0	37.5	92.5	300	x	6	92.5
7	J851-HBY-VLJ16	585	11	177.5	300	x	1	0	107.5	142.5	300	x	1	142.5
8	J851-HBY-VLJ18	2135	1	77.5	315	x	6	0	167.5	167.5	300	x	6	167.5
9	J851-HBY-VLJ20	3235	1	107.5	315	x	9	255	37.5	117.5	300	x	10	117.5
10	J851-HBY-VLJ22	4435	2	175.5	315	x	13	0	164.5	117.5	300	x	14	117.5
11	J851-HBY-VLJ24	4285	1	87.5	315	x	13	0	102.5	42.5	300	x	14	42.5
12	J851-HBY-VLJ26	635	1	155.5	315	x	1	0	164.5	167.5	300	x	1	167.5
13	J851-HBY-VLJ28	5435	3	230.5	315	x	16	0	164.5	167.5	300	x	17	167.5
14	J851-HBY-VLJ30	435	1	77.5	315	x	1	0	42.5	67.5	300	x	1	67.5
15	J851-HBY-VLJ32	735	2	64.5	315	x	2	0	40.5	67.5	300	x	2	67.5
16	J851-HBY-VLJ34	4335	1	77.5	315	x	13	0	162.5	67.5	300	x	14	67.5
17	J851-HBY-VLJ36	1010	10	27.5	315	x	3	0	37.5	55	300	x	3	55

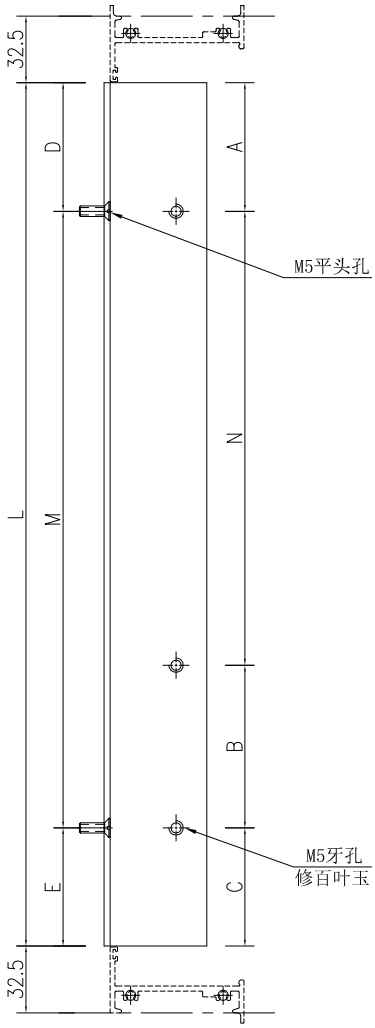

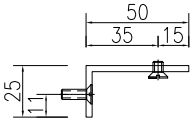

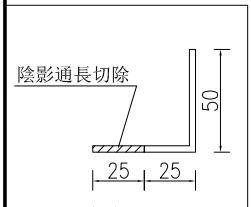

50x50x3鋁角 ME0001961

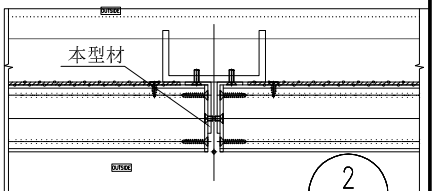


名稱	鋁角加工圖	制圖	吳祎瑜	2020.05.07	修改			
材料	50x50x3鋁角	復核			日期			
顏色	UCT534193SC-3 3COAT-深灰	批准			圖號	J851-HBY-VLJ4		


EG—DWG3


美特鋁質 有限公司
MIDI Aluminium Fabricator Ltd.

工程號	J-851	地盤	青衣明翹滙

序號	物料編號	長度L	數量	A	N			B	鋁角編號	鋁角編號
1	J851-HBY-VFT1	1050	1	75	300	x	3	75	J851-HBY-VLJ1	J851-HBY-VLJ2
2	J851-HBY-VFT2	2250	1	75	300	x	7	75	J851-HBY-VLJ5	J851-HBY-VLJ6
3	J851-HBY-VFT4	2050	5	125	300	x	6	125	J851-HBY-VLJ13	J851-HBY-VLJ14
4	J851-HBY-VFT5	2200	1	200	300	x	6	200	J851-HBY-VLJ17	J851-HBY-VLJ18
5	J851-HBY-VFT6	3300	1	150	300	x	10	150	J851-HBY-VLJ19	J851-HBY-VLJ20
6	J851-HBY-VFT7	4500	2	150	300	x	14	150	J851-HBY-VLJ21	J851-HBY-VLJ22
7	J851-HBY-VFT9	4350	1	75	300	x	14	75	J851-HBY-VLJ23	J851-HBY-VLJ24
8	J851-HBY-VFT13	4400	1	100	300	x	14	100	J851-HBY-VLJ33	J851-HBY-VLJ34

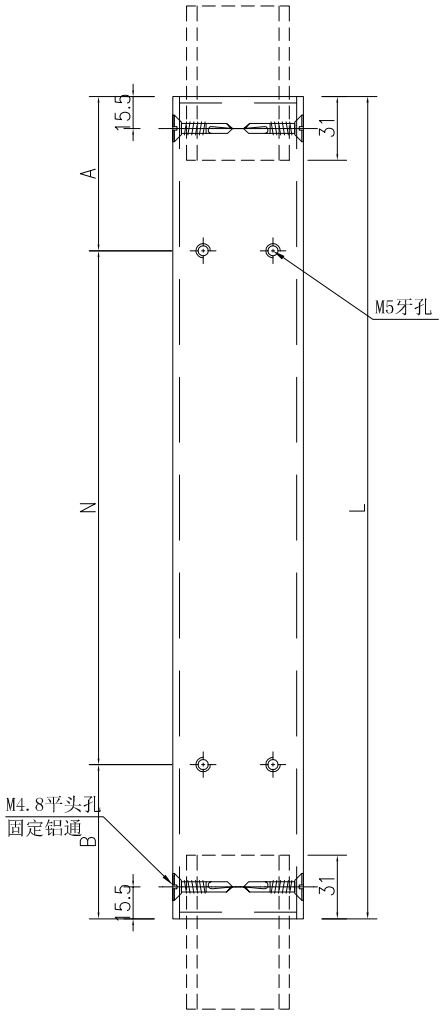

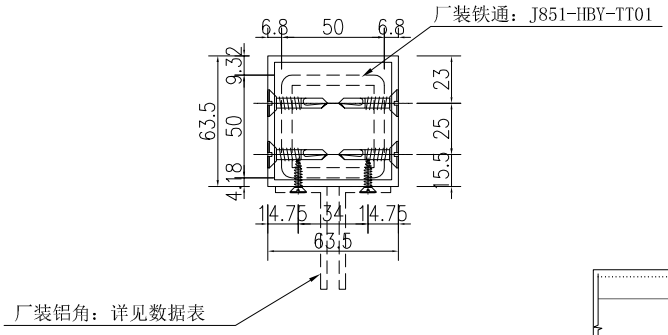

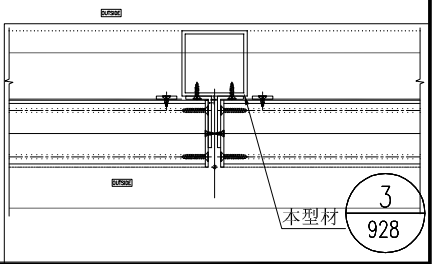


名稱	63.5x63.5x3.18鋁通加工圖	制圖	吳祎瑜	2020.05.07	修改			
材料	T10000012	復核			日期			
顏色	UCT534193SC—3 3COAT—深灰	批准			圖號	J851—HBY—VFT1		


EG－DWG3

美特鋁質 有限公司
MIDI Aluminium Fabricator Ltd.


工程號	J-851	地盤	青衣明翹滙

序號	物料編號	長度L	數量	A	N			B
1	J851-HBY-VFT3	600	1	150	300	x	1	150
2	J851-HBY-VFT8	650	1	175	300	x	1	175
3	J851-HBY-VFT10	700	1	200	300	x	1	200
4	J851-HBY-VFT14	1075	1	87.5	300	x	3	87.5

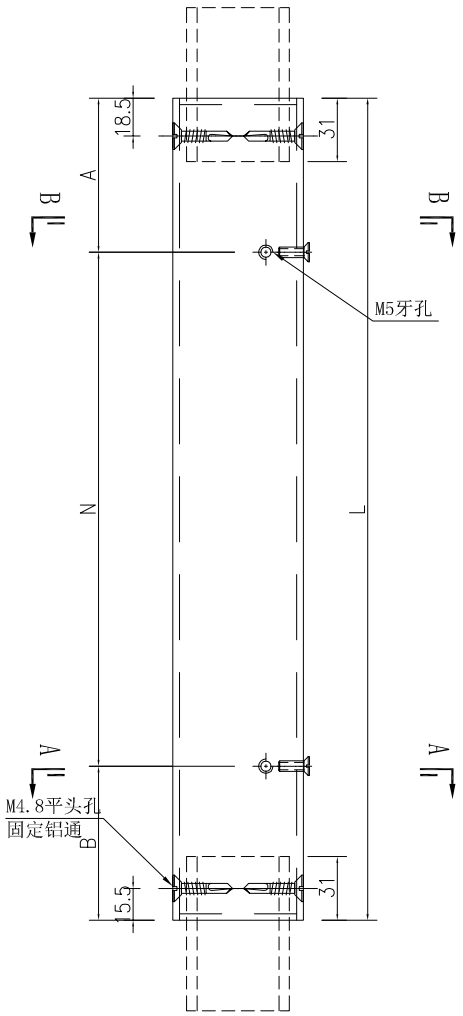


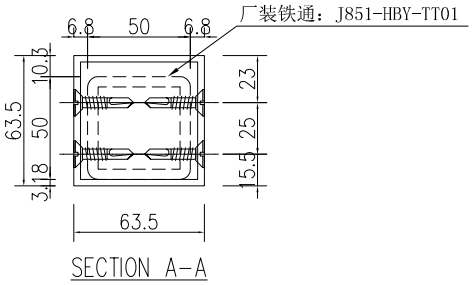

SECTION A-A

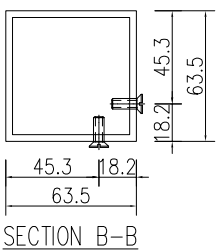

SECTION B-B

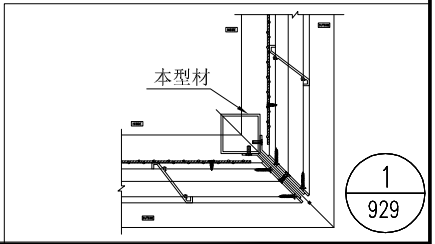


名稱	63.5x63.5x3.18鋁通加工圖	制圖	吳祎瑜	2020.05.07	修改			
材料	T10000012	復核			日期			
顏色	UCT534193SC-3 3COAT-深灰	批准			圖號	J851-HBY-VFT3		


EG－DWG3

美特鋁質 有限公司
MIDI Aluminium Fabricator Ltd.


工程號	J-851	地盤	青衣明翹滙

数量	备注
3	

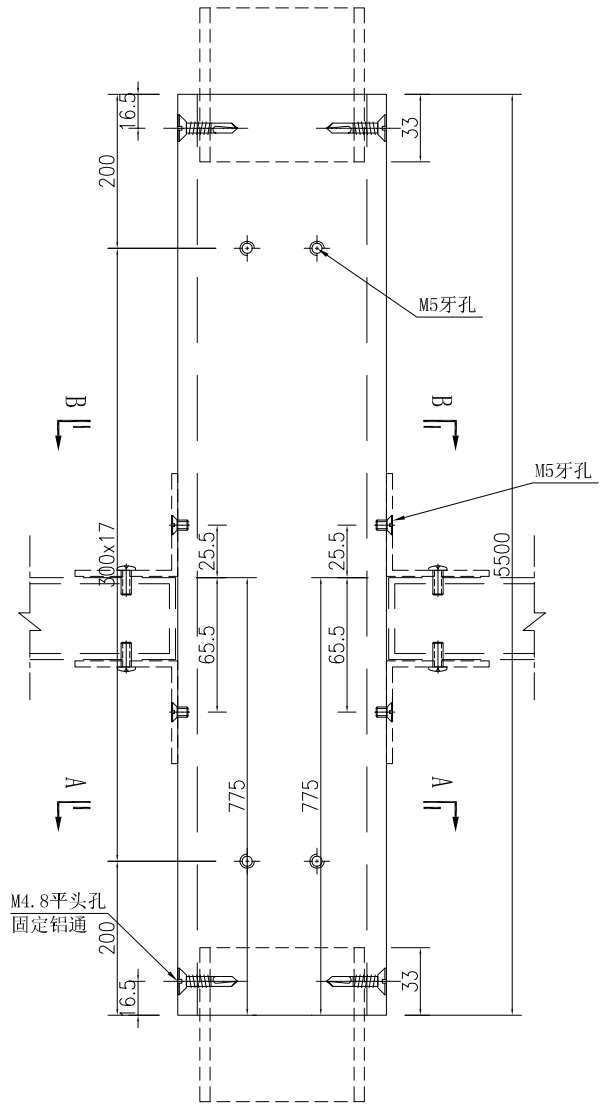


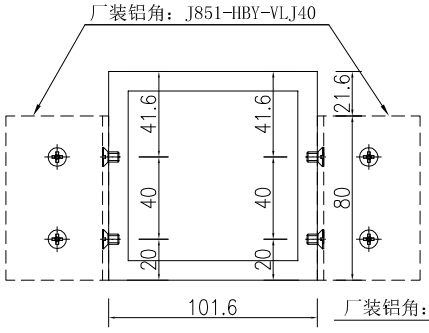

SECTION B-B

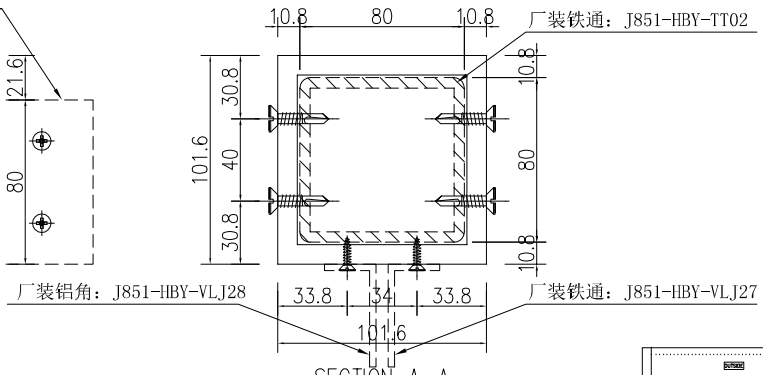

SECTION A-A

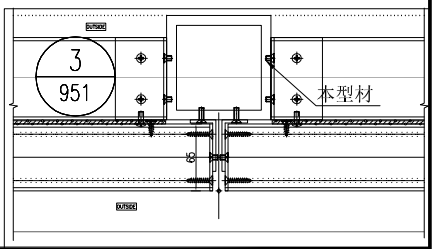


名稱	101.6x101.6x9.53鋁通加工圖	制圖	吳祎瑜	2020.05.07	修改			
材料	TI0000065	復核			日期			
顏色	UCT534193SC-3 3COAT-深灰	批准			圖號	J851-HBY-VFT11		


EG－DWG3


美特鋁質 有限公司
MIDI Aluminium Fabricator Ltd.

工程號	J-851	地盤	青衣明翹滙

序號	物料編號	長度L	數量	A	N			B
1	J851-HBY-VLC1	1700	3	100	300	x	5	100
2	J851-HBY-VLC2	1750	1	125	300	x	5	125
3	J851-HBY-VLC3	600	12	150	300	x	1	150
4	J851-HBY-VLC4	1050	3	75	300	x	3	75
5	J851-HBY-VLC5	650	11	175	300	x	1	175
6	J851-HBY-VLC6	700	1	200	300	x	1	200
7	J851-HBY-VLC7	500	1	100	300	x	1	100
8	J851-HBY-VLC8	800	2	100	300	x	2	100
9	J851-HBY-VLC9	1075	10	87.5	300	x	3	87.5

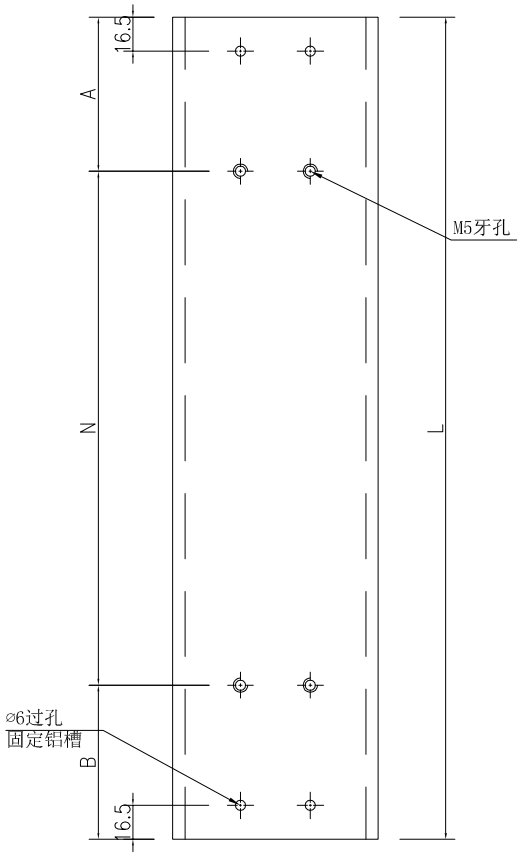

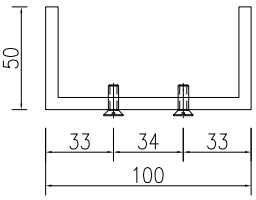

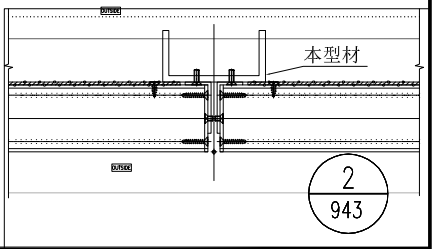


名稱	100x50x6鋁槽加工圖	制圖	吳祎瑜	2020.05.07	修改			
材料	ME0001991	復核			日期			
顏色	UCT534193SC-3 3COAT-深灰	批准			圖號	J851-HBY-VLC1		


EG－DWG3


美特鋁質 有限公司
MIDI Aluminium Fabricator Ltd.

工程號	J-851	地盤	青衣明翹滙

序號	物料編號	長度L	數量	A	N			B
1	J851-HBY-HLT1	895.5	2	147.75	300	x	2	147.75
2	J851-HBY-HLT2	879.7	1	139.85	300	x	2	139.85
3	J851-HBY-HLT3	1137	2	118.5	300	x	3	118.5

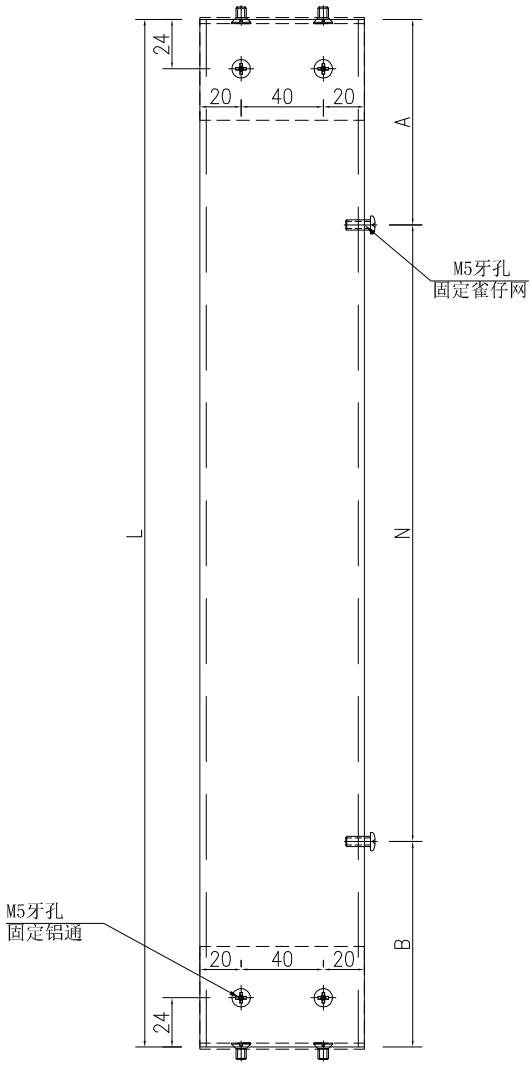

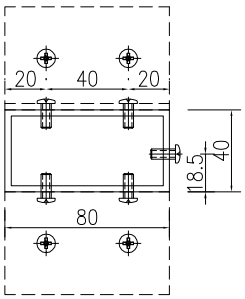

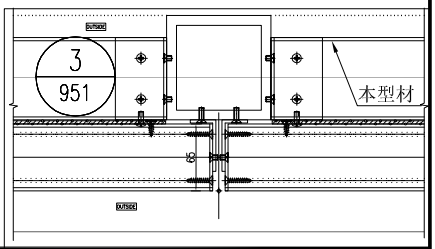


名稱	鋁通加工圖	制圖	吳祎瑜	2020.05.07	修改			
材料	80x40x3mm鋁通	復核			日期			
顏色	UCT534193SC-3 3COAT-深灰	批准			圖號	J851-HBY-HLT1		


EG－DWG3

美特鋁質 有限公司
MIDI Aluminium Fabricator Ltd.

工程號	J-851	地盤	青衣明翹滙

物料编号	数量	备注
J851-HBY-VLJ40	12	

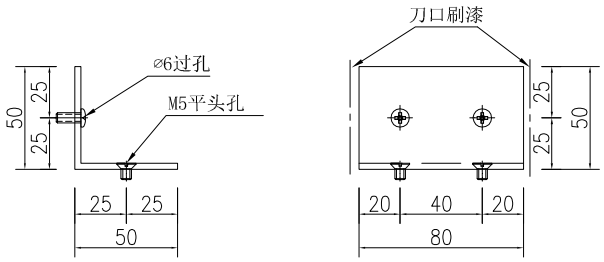


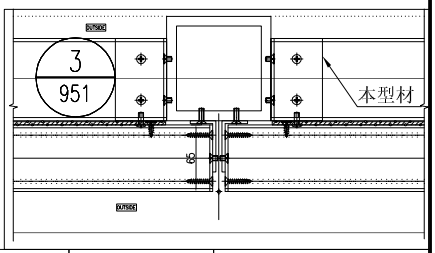


50x50x3铝角 ME0001961


50x50x3铝角 ME0001961

物料编号	数量	备注
J851-HBY-VLJ41	8	

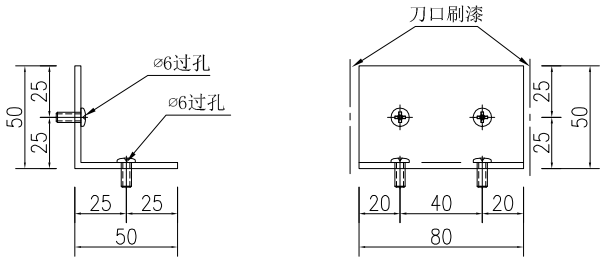

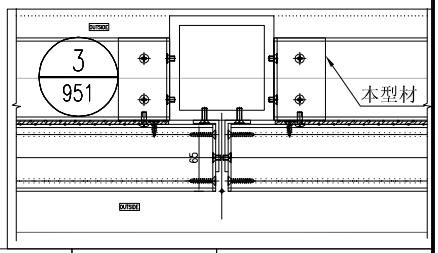

物料编号	数量	备注
J851-HBY-VLJ42	4	

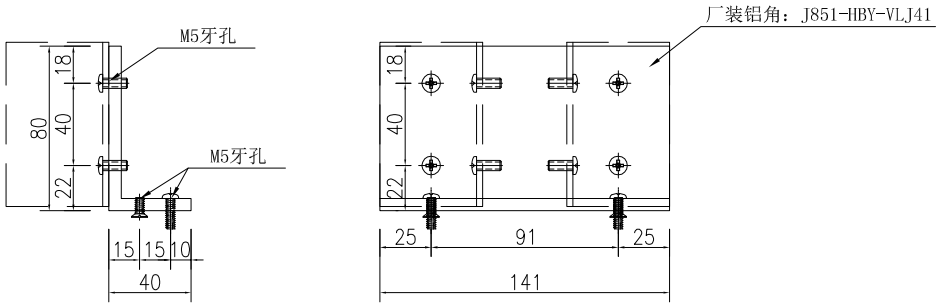

80x40x6铝角 PM0000052


名稱	鋁角加工圖	制圖	吳祎瑜	2020.05.07	修改			
材料	详见加工图	復核			日期			
顏色	UCT534193SC-3 3COAT-深灰	批准			圖號	J851-HBY-VLJ40		


EG－DWG3


美特鋁質 有限公司
MIDI Aluminium Fabricator Ltd.

工程號	J-851	地盤	青衣明翹滙

序號	物料編號	長度L	數量	A	N			B
1	J851-HBY-VL1	1050	16	33	315	x	3	72
2	J851-HBY-VL2	1700	8	53	315	x	5	72
3	J851-HBY-VL3	2250	4	288	315	x	6	72
4	J851-HBY-VL4	1750	4	103	315	x	5	72
5	J851-HBY-VL5	600	30	213	315	x	1	72
6	J851-HBY-VL6	1100	6	83	315	x	3	72
7	J851-HBY-VL7	550	4	163	315	x	1	72
8	J851-HBY-VL8	2050	20	88	315	x	6	72
9	J851-HBY-VL9	650	30	263	315	x	1	72
10	J851-HBY-VL10	2200	4	238	315	x	6	72
11	J851-HBY-VL11	3300	4	78	315	x	10	72
12	J851-HBY-VL12	4500	8	18	315	x	14	72
13	J851-HBY-VL13	1300	2	283	315	x	3	72
14	J851-HBY-VL14	4350	4	183	315	x	13	72
15	J851-HBY-VL15	350	56	89	189	x	1	72
16	J851-HBY-VL16	700	18	124	252	x	2	72
17	J851-HBY-VL17	5500	10	73	315	x	17	72
18	J851-HBY-VL18	950	8	248	315	x	2	72
19	J851-HBY-VL19	400	76	13	315	x	1	72
20	J851-HBY-VL20	300	124	102	126	x	1	72
21	J851-HBY-VL21	500	66	113	315	x	1	72
22	J851-HBY-VL22	800	14	98	315	x	2	72
23	J851-HBY-VL23	4400	4	233	315	x	13	72
24	J851-HBY-VL24	200	260	78	50	x	1	72
25	J851-HBY-VL25	450	3	63	315	x	1	72
26	J851-HBY-VL26	1000	3	298	315	x	2	72
27	J851-HBY-VL27	1075	24	58	315	x	3	72

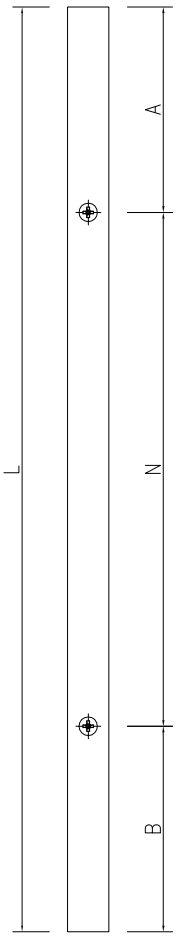

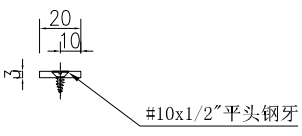

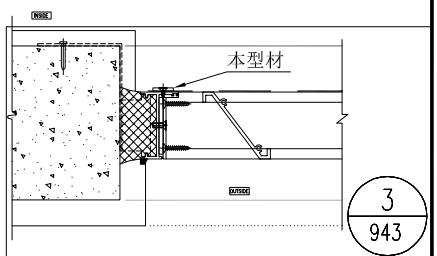


名稱	20x3鋁巴加工圖	制圖	吳祎瑜	2020.05.07	修改			
材料	PE00E4006	復核			日期			
顏色	UCT534193SC-3 3COAT-深灰	批准			圖號	J851-HBY-VL1		


EG－DWG3


美特鋁質 有限公司
MIDI Aluminium Fabricator Ltd.

工程號	J-851	地盤	青衣明翹滙

序號	物料編號	長度L	數量	A	N			B
1	J851-HBY-HL1	1179	2	166	300	x	3	113
2	J851-HBY-HL2	1149	2	98	300	x	3	151
3	J851-HBY-HL3	1202	4	82.5	300	x	3	219.5
4	J851-HBY-HL4	1154	4	229.5	300	x	3	24.5
5	J851-HBY-HL5	740.5	4	47.5	300	x	2	93
6	J851-HBY-HL6	972	4	147.5	300	x	2	224.5
7	J851-HBY-HL7	935.5	4	116	300	x	2	219.5
8	J851-HBY-HL8	887.5	4	229.5	300	x	2	58
9	J851-HBY-HL9	887.5	12	224.5	300	x	2	63
10	J851-HBY-HL10	945	50	22.5	300	x	3	22.5
11	J851-HBY-HL11	695	4	47.5	300	x	2	47.5
12	J851-HBY-HL12	895.5	4	52.5	300	x	2	243
13	J851-HBY-HL13	722	4	47.5	300	x	2	74.5
14	J851-HBY-HL14	1022	4	47.5	300	x	3	74.5
15	J851-HBY-HL15	228.5	2	56.9	150	x	1	21.6
16	J851-HBY-HL16	383	2	41.7	300	x	1	41.3
17	J851-HBY-HL17	476.5	2	107.6	300	x	1	68.9
18	J851-HBY-HL18	476.5	2	97	300	x	1	79.5
19	J851-HBY-HL19	524.5	2	69.5	300	x	1	155
20	J851-HBY-HL20	880.5	4	37.5	300	x	2	243
21	J851-HBY-HL21	1038.7	8	69.2	300	x	3	69.5
22	J851-HBY-HL22	990.7	8	79.5	300	x	3	11.2
23	J851-HBY-HL23	990.7	8	166.2	300	x	2	224.5
24	J851-HBY-HL24	880.3	4	210.8	300	x	2	69.5
25	J851-HBY-HL25	832.3	4	79.5	300	x	2	152.8
26	J851-HBY-HL26	832.3	4	157.8	300	x	2	74.5
27	J851-HBY-HL27	1180.5	4	37.5	300	x	3	243
28	J851-HBY-HL28	1005.5	4	162.5	300	x	2	243
29	J851-HBY-HL29	1288	4	145	300	x	3	243
30	J851-HBY-HL30	524.5	2	121.9	300	x	1	102.6
31	J851-HBY-HL31	383	2	46.3	300	x	1	36.7
32	J851-HBY-HL32	818.5	2	66.7	300	x	2	151.8
33	J851-HBY-HL33	335	2	67.5	200	x	1	67.5
34	J851-HBY-HL34	678	4	135	300	x	1	243
35	J851-HBY-HL35	745	66	72.5	300	x	2	72.5
36	J851-HBY-HL36	409.5	2	156.9	200	x	1	52.6
37	J851-HBY-HL37	268	2	46.3	150	x	1	71.7
38	J851-HBY-HL38	728.5	2	21.7	300	x	2	106.8
39	J851-HBY-HL39	879.3	4	97.5	300	x	2	181.8
40	J851-HBY-HL40	830.3	2	265.2	300	x	1	265.1
41	J851-HBY-HL41	1121	4	147.5	300	x	3	73.5
42	J851-HBY-HL42	545	30	122.5	300	x	1	122.5
43	J851-HBY-HL43	795	8	97.5	300	x	2	97.5
44	J851-HBY-HL44	915.5	8	72.5	300	x	2	243
45	J851-HBY-HL45	965.5	12	122.5	300	x	2	243
46	J851-HBY-HL46	445	184	72.5	300	x	1	72.5
47	J851-HBY-HL47	345	12	72.5	200	x	1	72.5
48	J851-HBY-HL48	797	4	122.5	300	x	2	74.5
49	J851-HBY-HL49	647	8	122.5	300	x	1	224.5
50	J851-HBY-HL50	645	2	172.5	300	x	1	172.5
51	J851-HBY-HL51	1045	2	72.5	300	x	3	72.5
52	J851-HBY-HL52	845	2	122.5	300	x	2	122.5
53	J851-HBY-HL53	815.5	4	122.5	300	x	2	93
54	J851-HBY-HL54	245	198	47.5	150	x	1	47.5
55	J851-HBY-HL55	145	2	22.5	100	x	1	22.5
56	J851-HBY-HL56	295	56	72.5	150	x	1	72.5
57	J851-HBY-HL57	1495	2	147.5	300	x	4	147.5
58	J851-HBY-HL58	2095	2	147.5	300	x	6	147.5
59	J851-HBY-HL59	1202	2	199.4	300	x	3	102.6
60	J851-HBY-HL60	1060.5	2	46.3	300	x	3	114.2
61	J851-HBY-HL61	865	2	73.7	300	x	2	191.3
62	J851-HBY-HL62	958.5	2	257.6	300	x	2	100.9
63	J851-HBY-HL63	958.5	12	134	300	x	2	224.5
64	J851-HBY-HL64	958.5	2	129	300	x	2	229.5
65	J851-HBY-HL65	1006.5	2	219.5	300	x	2	187

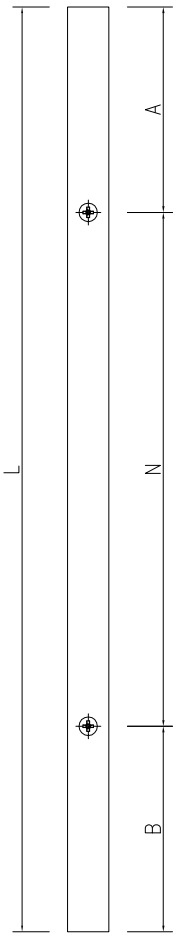

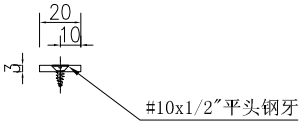

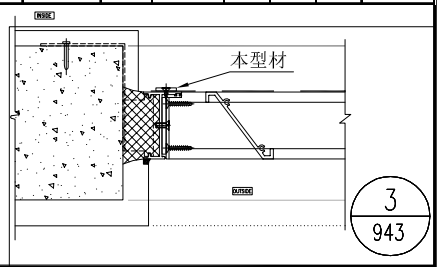


名稱	20x3鋁巴加工圖	制圖	吳祎瑜	2020.05.07	修改			
材料	PE00E4006	復核			日期			
顏色	UCT534193SC-3 3COAT－深灰	批准			圖號	J851-HBY-HL1		


EG－DWG3

美特鋁質 有限公司
MIDI Aluminium Fabricator Ltd.


工程號	J-851	地盤	青衣明翹滙


序號	物料編號	長度L	數量	A	N			B	C	D	M					E
1	J851-HBY-VLB1	1502	4	191	315	x	4	51	10.6	63	63	x	22	=	1386	42.4
2	J851-HBY-VLB3	1448.5	4	263	315	x	3	240.5	19.6	63	63	x	21	=	1323	42.9
3	J851-HBY-VLB5	1513.5	4	73.5	315	x	4	180	19.1	63	63	x	22	=	1386	45.4
4	J851-HBY-VLB7	1415	2	103	315	x	4	52	20.7	28.9	63	x	21	=	1323	42.4
5	J851-HBY-VLB9	1446	2	262	315	x	3	239	19.6	63	63	x	21	=	1323	40.4
6	J851-HBY-VLB11	1453	2	75	315	x	4	118	21.6	63	63	x	21	=	1323	45.4
7	J851-HBY-VLB13	1465	2	93	315	x	4	112	36.6	63	63	x	21	=	1323	42.4
8	J851-HBY-VLB15	1446	2	202	315	x	3	299	19.6	63	63	x	21	=	1323	40.4
9	J851-HBY-VLB17	1453	2	15	315	x	4	178	21.6	63	63	x	21	=	1323	45.4
10	J851-HBY-VLB19	1366.5	5	246	315	x	3	175.5	36.7	28.9	63	x	20	=	1260	40.9
11	J851-HBY-VLB21	1389.5	5	138.5	315	x	3	306	21.1	63	63	x	20	=	1260	45.4
12	J851-HBY-VLB23	1320.5	5	8	315	x	4	52.5	16.6	63	63	x	19	=	1197	43.9
13	J851-HBY-VLB25	1386.5	5	261.5	315	x	3	180	18.1	63	63	x	20	=	1260	45.4

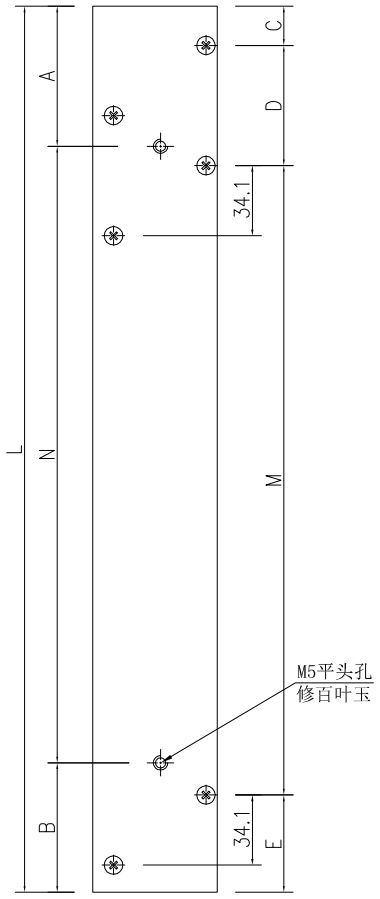

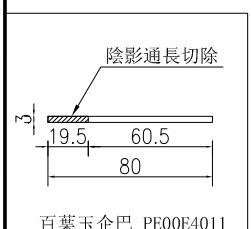

百葉玉企巴 PE00E4011

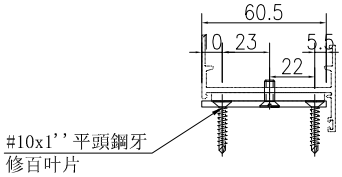

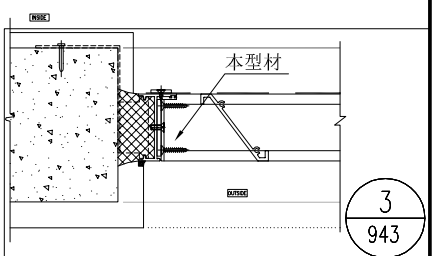

3
943


名稱	百葉玉企巴加工圖	制圖	吳祎瑜	2020.05.07	修改			
材料	PE00E4011	復核			日期			
顏色	UCT534193SC – 3 3COAT	批准			圖號	J851-HBY-VLB1		


EG—DWG3


美特鋁質 有限公司
MIDI Aluminium Fabricator Ltd.

工程號	J-851	地盤	青衣明翹滙


序號	物料編號	長度L	數量	A	N			C	D	E	M					F
1	J851-HBY-VLB2	1502	4	191	315	x	4	51	10.6	63	63	x	22	=	1386	42.4
2	J851-HBY-VLB4	1448.5	4	263	315	x	3	240.5	19.6	63	63	x	21	=	1323	42.9
3	J851-HBY-VLB6	1513.5	4	73.5	315	x	4	180	19.1	63	63	x	22	=	1386	45.4
4	J851-HBY-VLB8	1415	2	103	315	x	4	52	20.7	28.9	63	x	21	=	1323	42.4
5	J851-HBY-VLB10	1446	2	262	315	x	3	239	19.6	63	63	x	21	=	1323	40.4
6	J851-HBY-VLB12	1453	2	75	315	x	4	118	21.6	63	63	x	21	=	1323	45.4
7	J851-HBY-VLB14	1465	2	93	315	x	4	112	36.6	63	63	x	21	=	1323	42.4
8	J851-HBY-VLB16	1446	2	202	315	x	3	299	19.6	63	63	x	21	=	1323	40.4
9	J851-HBY-VLB18	1453	2	15	315	x	4	178	21.6	63	63	x	21	=	1323	45.4
10	J851-HBY-VLB20	1366.5	5	246	315	x	3	175.5	36.7	28.9	63	x	20	=	1260	40.9
11	J851-HBY-VLB22	1389.5	5	138.5	315	x	3	306	21.1	63	63	x	20	=	1260	45.4
12	J851-HBY-VLB24	1320.5	5	8	315	x	4	52.5	16.6	63	63	x	19	=	1197	43.9
13	J851-HBY-VLB26	1386.5	5	261.5	315	x	3	180	18.1	63	63	x	20	=	1260	45.4

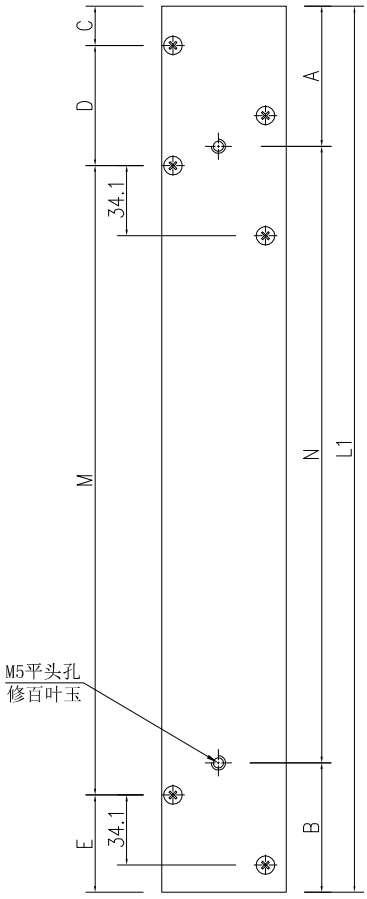

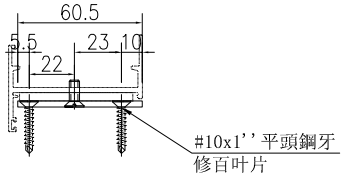

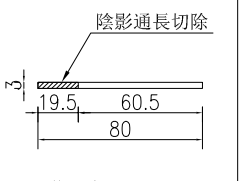

百葉玉企巴 PE00E4011

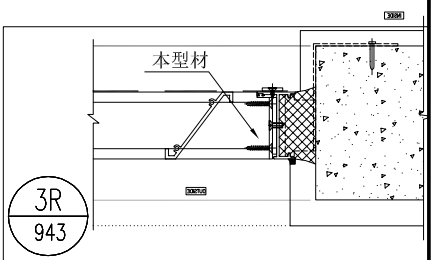


名稱	百葉玉企巴加工圖	制圖	吳祎瑜	2020.05.07	修改			
材料	PE00E4011	復核			日期			
顏色	UCT534193SC – 3 3COAT	批准			圖號	J851-HBY-VLB2		

EG－DWG3


美特鋁質 有限公司
MIDI Aluminium Fabricator Ltd.


工程號	J-851	地盤	青衣明翹滙


数量	備注
1688	

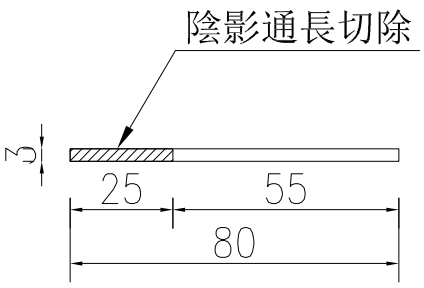

百葉玉企巴 PE00E4011

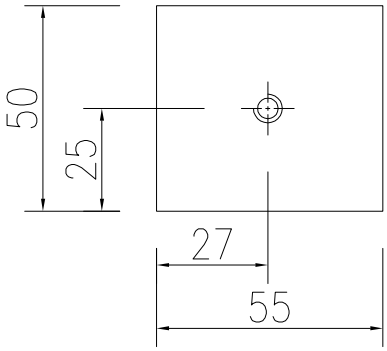

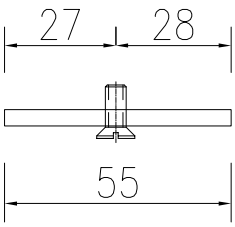

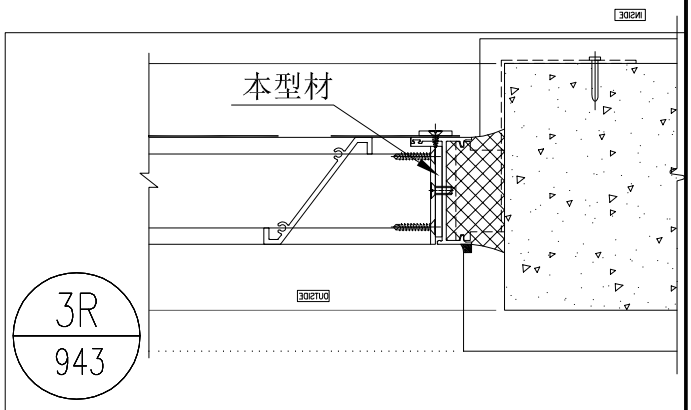



名稱	百葉玉巴塾加工圖	制圖	吳祎瑜	2020.05.07	修改			
材料	PE00E4011	復核			日期			
顏色	UCT534193SC – 3 3COAT	批准			圖號	J851-HBY-VLB30		


EG－DWG3

美特鋁質 有限公司
MIDI Aluminium Fabricator Ltd.


工程號	J-851	地盤	青衣明翹滙

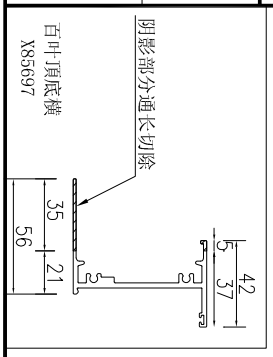

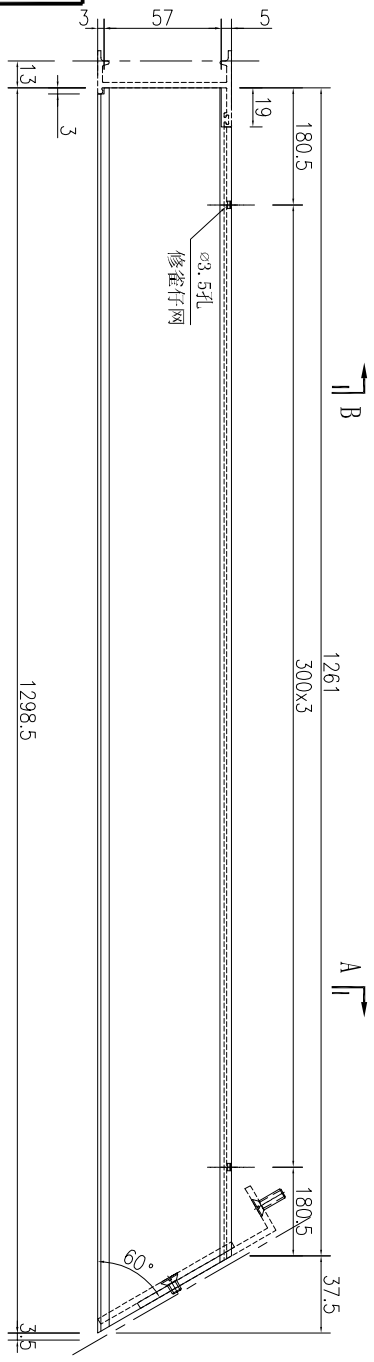


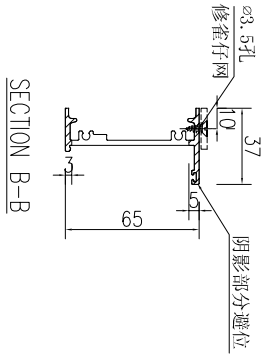

SECTION B-B

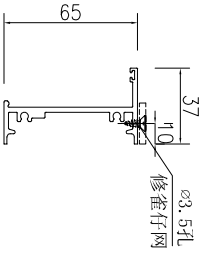

SECTION A-A

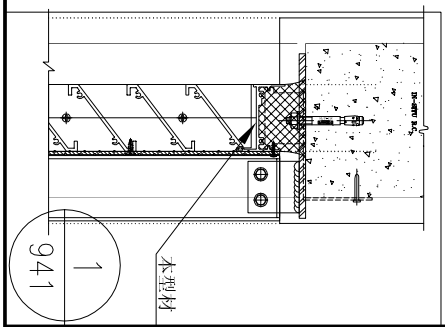


數量	備注
1	


名稱	百葉頂底橫	制圖	吳祎瑜	2020.05.07	修改			
材料	X85697	復核			日期			
顏色	UCT534193SC-3 3COAT-深灰	批准			圖號	J851-HBY-HD1		


EG－DWG3

美特鋁質 有限公司
MIDI Aluminium Fabricator Ltd.


工程號	J-851	地盤	青衣明翹滙

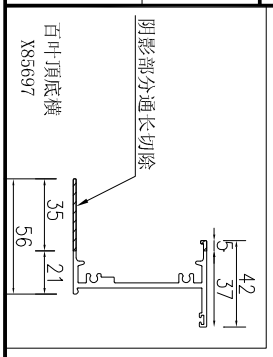

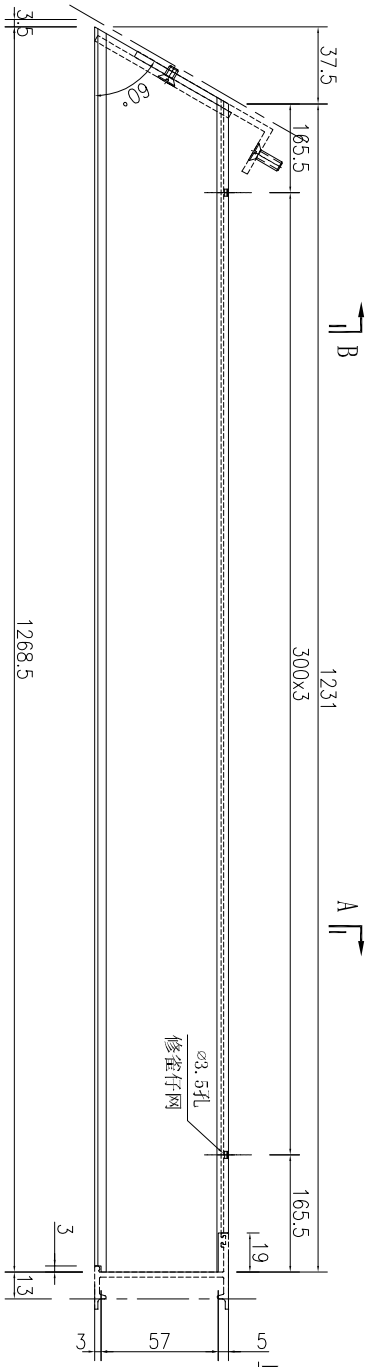


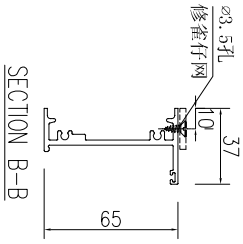

SECTION B-B

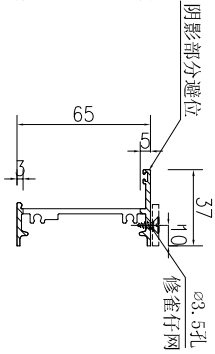

SECTION A-A

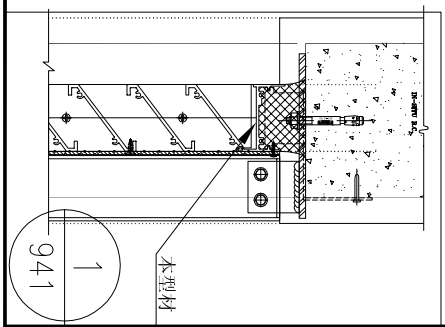

數量	备注
1	


名稱	百葉頂底橫	制圖	吳祎瑜	2020.05.07	修改			
材料	X85697	復核			日期			
顏色	UCT534193SC-3 3COAT-深灰	批准			圖號	J851-HBY-HD2		


EG－DWG3

美特鋁質 有限公司
MIDI Aluminium Fabricator Ltd.


工程號	J-851	地盤	青衣明翹滙

序號	物料編號	長度L	數量	A	N					B
1	J851-HBY-HD3	2594	1	97	300	x	8			97
2	J851-HBY-HD10	2061	1	130.5	300	x	6			130.5
3	J851-HBY-HD27	2267.4	2	83.7	300	x	7			83.7
4	J851-HBY-HD30	1950.6	1	225.3	300	x	5			225.3
5	J851-HBY-HD75	2594	1	97	300	x	8			97

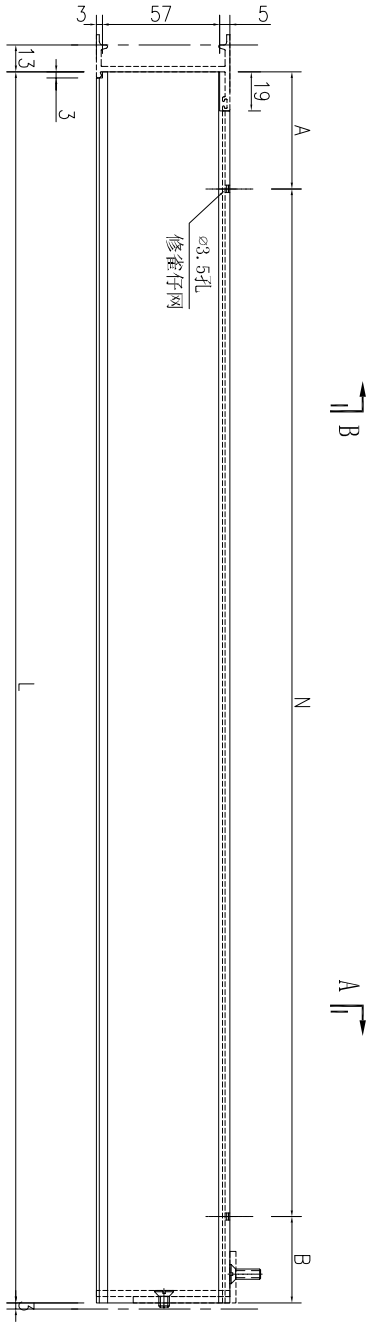


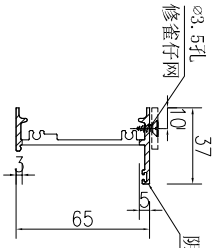

SECTION B-B

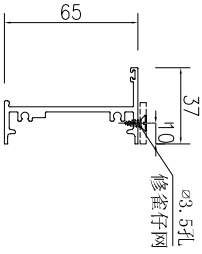

SECTION A-A

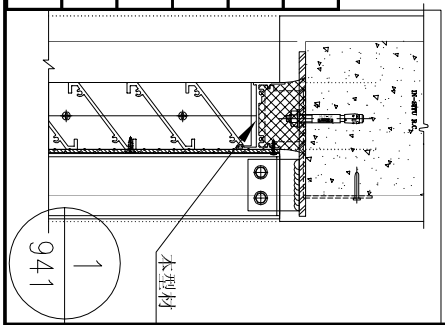


名稱	百葉頂底橫	制圖	吳祎瑜	2020.05.07	修改			
材料	X85697	復核			日期			
顏色	UCT534193SC-3 3COAT-深灰	批准			圖號	J851-HBY-HD3		


EG－DWG3


美特鋁質 有限公司
MIDI Aluminium Fabricator Ltd.


工程號	J-851	地盤	青衣明翹滙

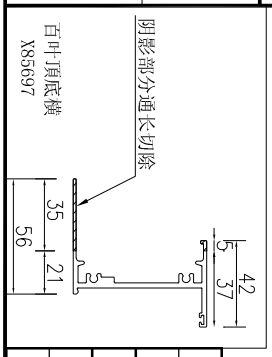

序號	物料編號	長度L	數量	A	N		B
1	J851-HBY-HD11	2071	3	135.5	300	6	135.5
2	J851-HBY-HD28	2277.4	2	238.7	300	6	238.7
3	J851-HBY-HD31	1960.6	1	230.3	300	5	230.3
4	J851-HBY-HD78	2213	3	206.5	300	6	206.5

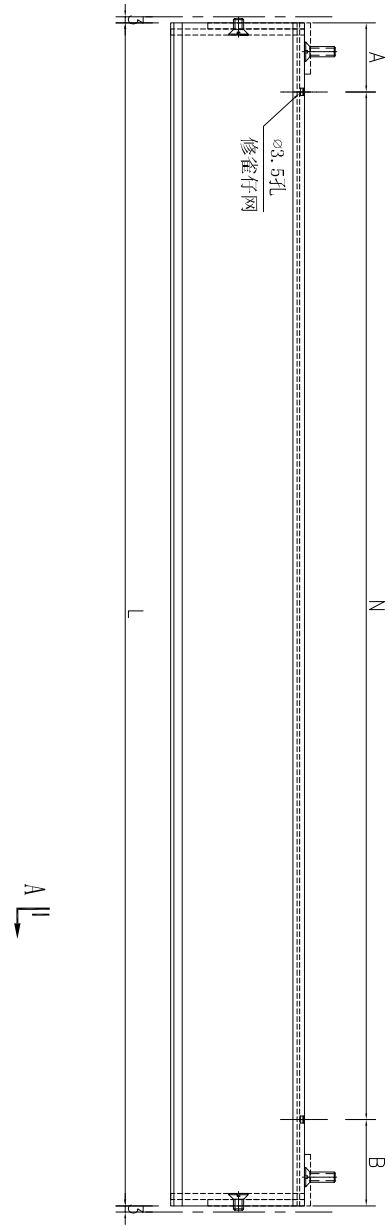


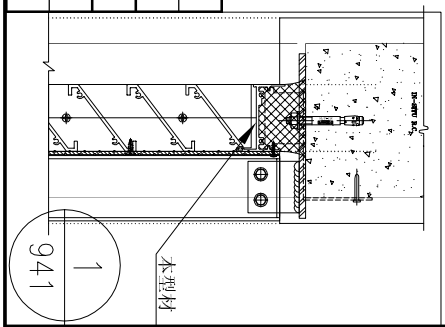


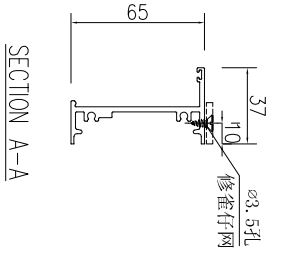


SECTION A-A

名稱	百葉頂底橫	制圖	吳祎瑜	2020.05.07	修改			
材料	X85697	復核			日期			
顏色	UCT534193SC-3 3COAT-深灰	批准			圖號	J851-HBY-HD11		

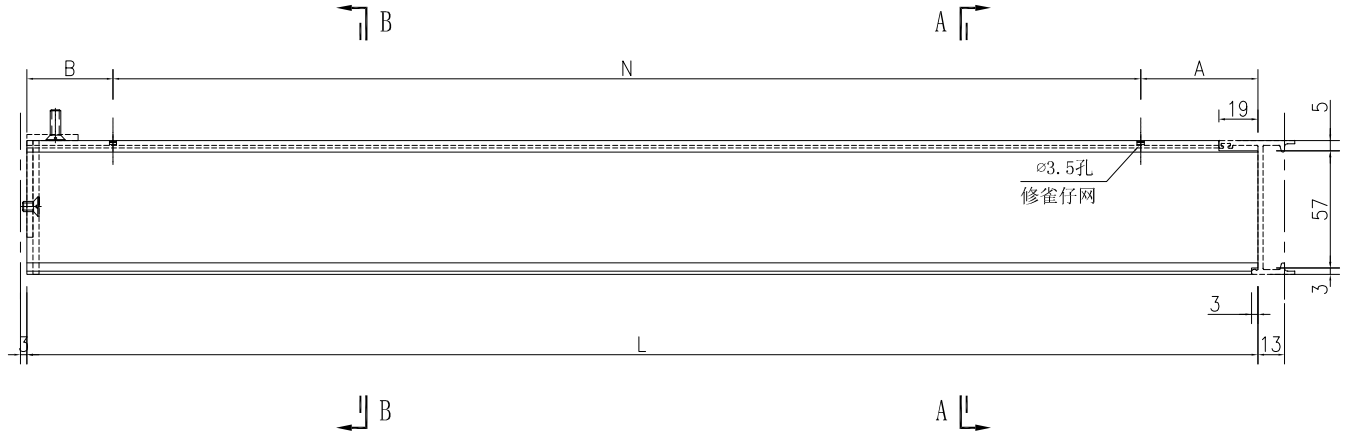


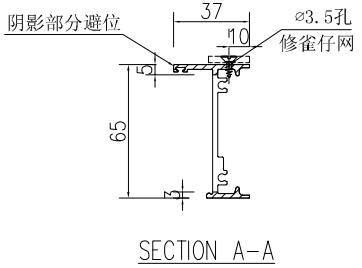


SECTION A-A

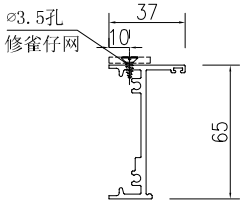

SECTION B-B

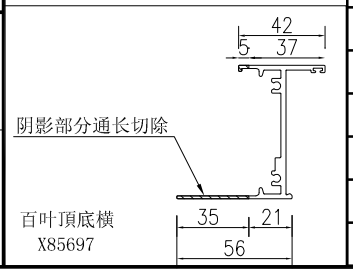

序號	物料編號	長度L	數量	A	N			B
1	J851-HBY-HD5	2594	1	97	300	x	8	97
2	J851-HBY-HD12	2061	1	130.5	300	x	6	130.5
3	J851-HBY-HD24	1239	1	169.5	300	x	3	169.5
4	J851-HBY-HD29	2267.4	2	83.7	300	x	7	83.7
5	J851-HBY-HD32	1950.6	1	225.3	300	x	5	225.3
6	J851-HBY-HD79	2203	1	201.5	300	x	6	201.5

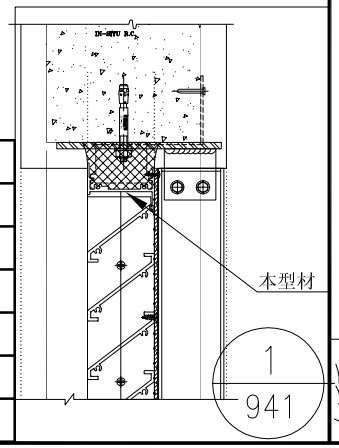

美特鋁質 有限公司
MIDI Aluminium Fabricator Ltd.

工程號	J-851
地盤	青衣明翹滙


修改	
日期	2020.05.07
圖號	J851-HBY-HD5
制圖	吳祥瑜
復核	
批准	
名稱	百葉頂底橫
材料	X85697
顏色	UCT53419SC-3 3COAT-深灰


EG-DWG3


EG－DWG3


美特鋁質 有限公司
MIDI Aluminium Fabricator Ltd.

工程號	J-851	地盤	青衣明翹滙

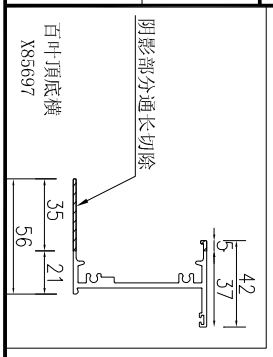

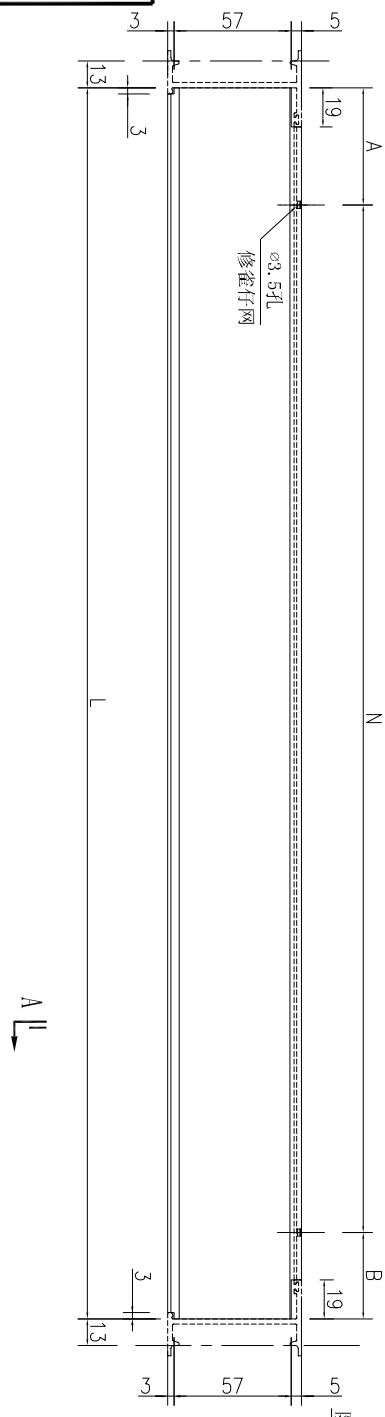

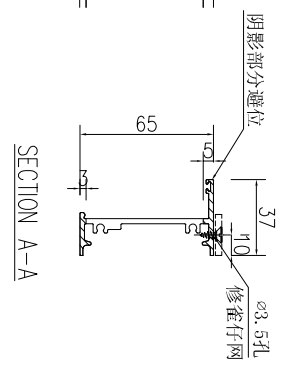

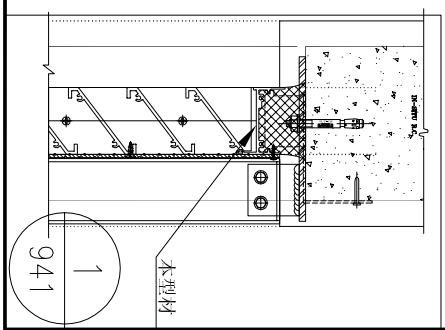

數據表見：J851-HBY-HD6-1

名稱	百葉頂底橫	制圖	吳祎瑜	2020.05.07	修改			
材料	X85697	復核			日期			
顏色	UCT534193SC-3 3COAT-深灰	批准			圖號	J851-HBY-HD6		

加工圖見：J851-HBY-HD6

序號	物料編號	長度L	數量	A	N			B
1	J851-HBY-HD6	1624	2	62	300	x	5	62
2	J851-HBY-HD8	2124	2	162	300	x	6	162
3	J851-HBY-HD13	974	25	37	300	x	3	37
4	J851-HBY-HD14	724	2	62	300	x	2	62
5	J851-HBY-HD15	1934	1	67	300	x	6	67
6	J851-HBY-HD19	2224	1	62	300	x	7	62
7	J851-HBY-HD25	1904	1	52	300	x	6	52
8	J851-HBY-HD33	2504	1	52	300	x	8	52
9	J851-HBY-HD35	2154	1	177	300	x	6	177
10	J851-HBY-HD37	2719	1	159.5	300	x	8	159.5
11	J851-HBY-HD42	364	1	82	200	x	1	82
12	J851-HBY-HD43	1499	1	149.5	300	x	4	149.5
13	J851-HBY-HD49	2924	1	112	300	x	9	112
14	J851-HBY-HD52	2424	1	162	300	x	7	162
15	J851-HBY-HD54	574	15	137	300	x	1	137
16	J851-HBY-HD55	824	4	112	300	x	2	112
17	J851-HBY-HD56	1974	2	87	300	x	6	87
18	J851-HBY-HD58	2074	3	137	300	x	6	137
19	J851-HBY-HD60	474	88	87	300	x	1	87
20	J851-HBY-HD61	374	6	87	200	x	1	87
21	J851-HBY-HD62	1774	2	137	300	x	5	137
22	J851-HBY-HD64	1474	2	137	300	x	4	137
23	J851-HBY-HD66	674	1	187	300	x	1	187
24	J851-HBY-HD67	1074	1	87	300	x	3	87
25	J851-HBY-HD68	874	1	137	300	x	2	137
26	J851-HBY-HD69	774	33	87	300	x	2	87
27	J851-HBY-HD70	274	1	62	150	x	1	62
28	J851-HBY-HD71	174	1	37	100	x	1	37
29	J851-HBY-HD73	1524	1	162	300	x	4	162

美特鋁質 有限公司
MIDI Aluminium Fabricator Ltd.

工程號	J-851	地盤	青衣明翹滙

名稱	數據表
材料	
顏色	


制圖	吳祥瑜	2020.05.07	修改
復核			日期
批准			圖號 J851-HBY-HD6-1

EG-DWG3

EG－DWG3


美特鋁質 有限公司
MIDI Aluminium Fabricator Ltd.


工程號	J-851	地盤	青衣明翹滙

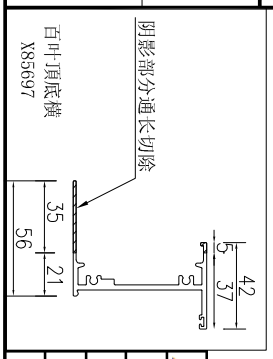



序號	物料編號	長度L	長度L1	數量	A	N	B
1	J851-HBY-HD21	407.8	342.8	1	71.4	150	121.4
2	J851-HBY-HD40	1237.8	1172.8	1	136.4	300	136.4
3	J851-HBY-HD47	1007.8	942.8	1	171.4	300	171.4
4	J851-HBY-HD76	2592.8	2527.8	1	213.9	300	213.9

N	
x	1
x	3
x	2
x	7

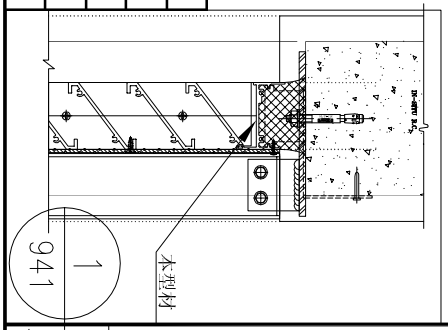

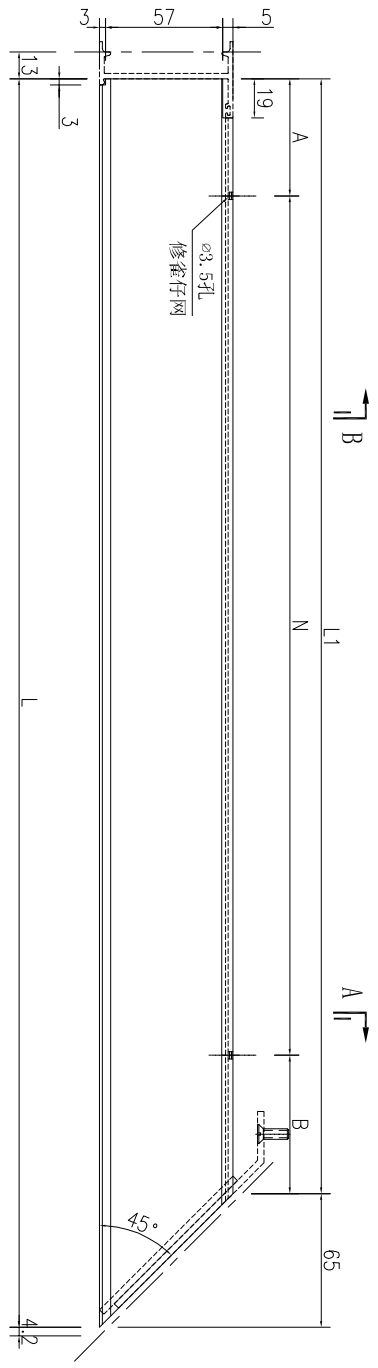

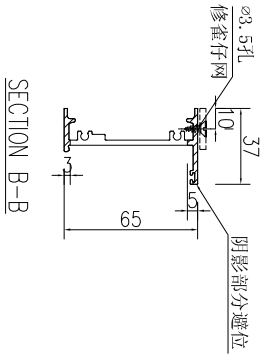

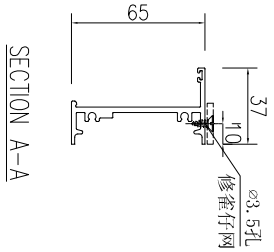



名稱	百葉頂底横	制圖	吳祎瑜	2020.05.07	修改			
材料	X85697	復核			日期			
顏色	UCT534193SC-3 3COAT-深灰	批准			圖號	J851-HBY-HD21		


EG－DWG3


美特鋁質 有限公司
MIDI Aluminium Fabricator Ltd.

工程號	J-851	地盤	青衣明翹滙

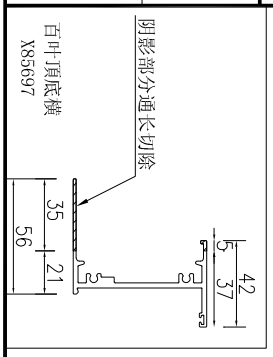

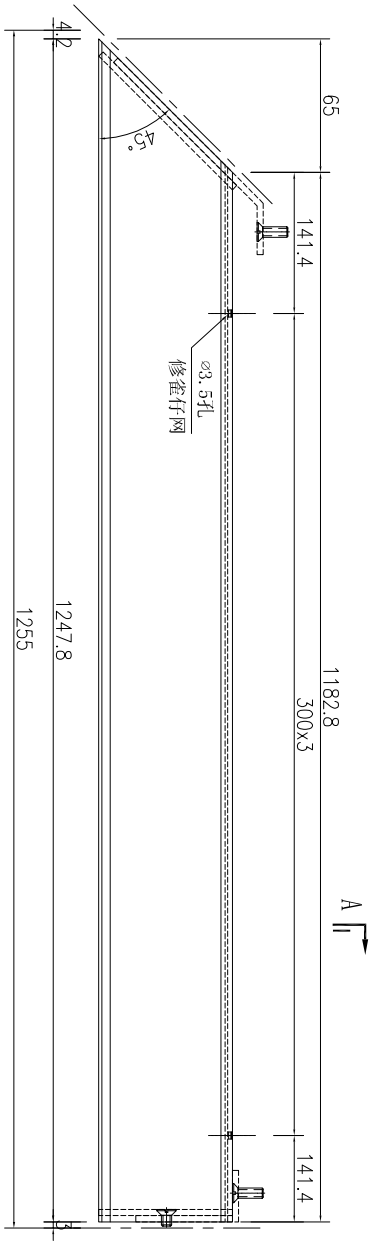

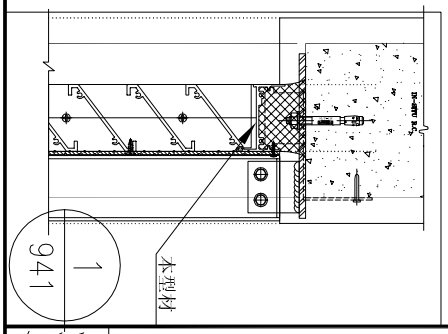

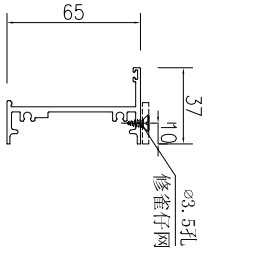

SECTION A-A


數量	备注
1	

名稱	百葉頂底橫	制圖	吳祎瑜	2020.05.07	修改			
材料	X85697	復核			日期			
顏色	UCT534193SC-3 3COAT-深灰	批准			圖號	J851-HBY-HD22		


EG－DWG3


美特鋁質 有限公司
MIDI Aluminium Fabricator Ltd.

工程號	J-851	地盤	青衣明翹滙

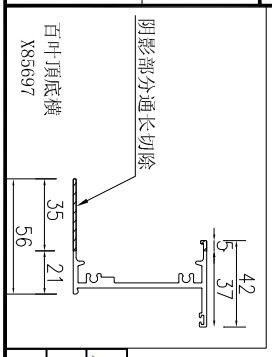


序號	物料編號	長度L	長度L1	數量	A	N	B
1	J851-HBY-HD41	997.8	932.8	1	166.4	300	166.4
2	J851-HBY-HD48	907.8	842.8	1	121.4	300	121.4

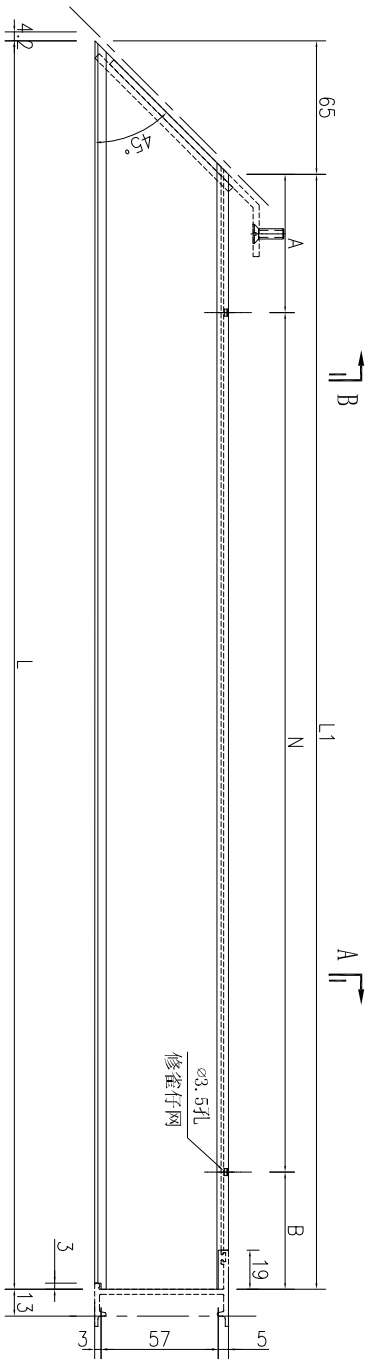


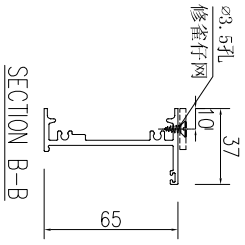

SECTION B-B

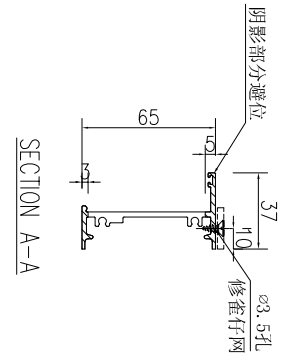

SECTION A-A

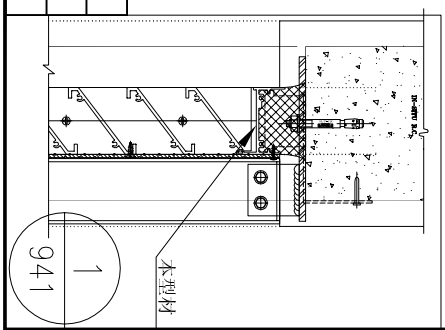



名稱	百葉頂底橫	制圖	吳祎瑜	2020.05.07	修改			
材料	X85697	復核			日期			
顏色	UCT534193SC-3 3COAT-深灰	批准			圖號	J851-HBY-HD41		


EG－DWG3


美特鋁質 有限公司
MIDI Aluminium Fabricator Ltd.

工程號	J-851	地盤	青衣明翹滙

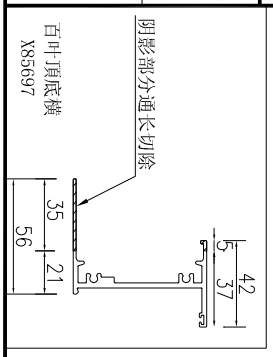

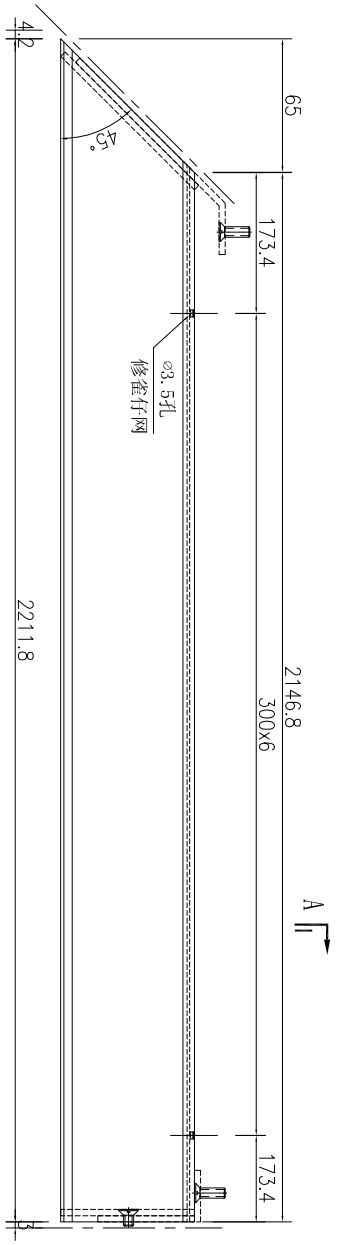

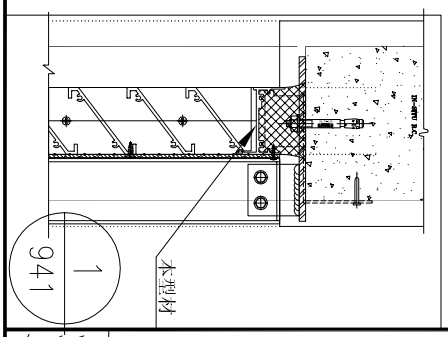

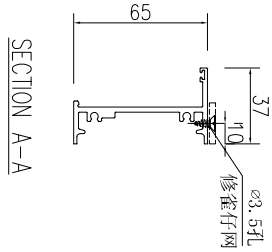

SECTION A-A


數量	备注
1	

名稱	百葉頂底橫	制圖	吳祎瑜	2020.05.07	修改			
材料	X85697	復核			日期			
顏色	UCT534193SC-3 3COAT-深灰	批准			圖號	J851-HBY-HD77		


EG－DWG3


美特鋁質 有限公司
MIDI Aluminium Fabricator Ltd.

工程號	J-851	地盤	青衣明翹滙

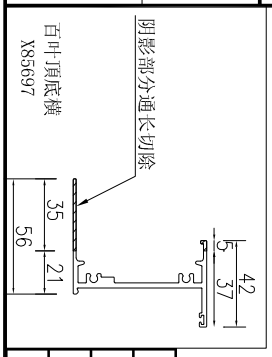

序號	物料編號	長度L	數量	A	N	B
1	J851-HBY-HD60A	474	4	87	300	87
2	J851-HBY-HD70A	274	98	62	150	62
3	J851-HBY-HD72	324	28	87	150	87

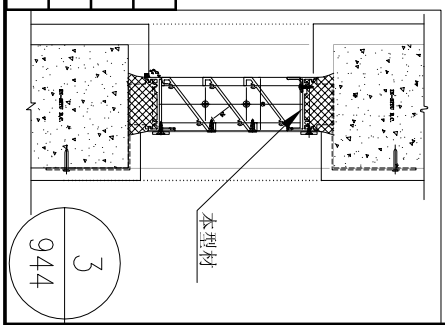

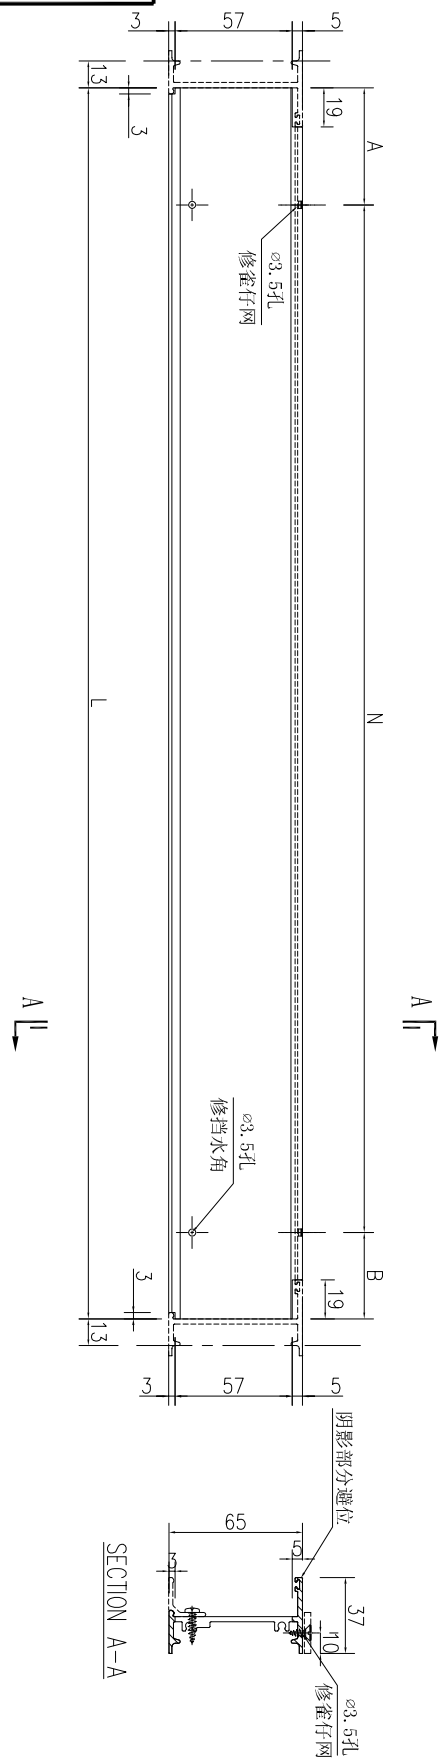


名稱	百葉頂底橫	制圖	吳祎瑜	2020.05.07	修改			
材料	X85697	復核			日期			
顏色	UCT534193SC－3 3COAT－深灰	批准			圖號	J851－HBY－HD60A		


EG－DWG3

美特鋁質 有限公司
MIDI Aluminium Fabricator Ltd.


工程號	J-851	地盤	青衣明翹滙

序號	物料編號	長度L	數量	A	N		B
1	J851-HBY-DJ1	274	98	62	150	x	1	62
2	J851-HBY-DJ2	474	4	87	300	x	1	87
3	J851-HBY-DJ3	324	28	87	150	x	1	87

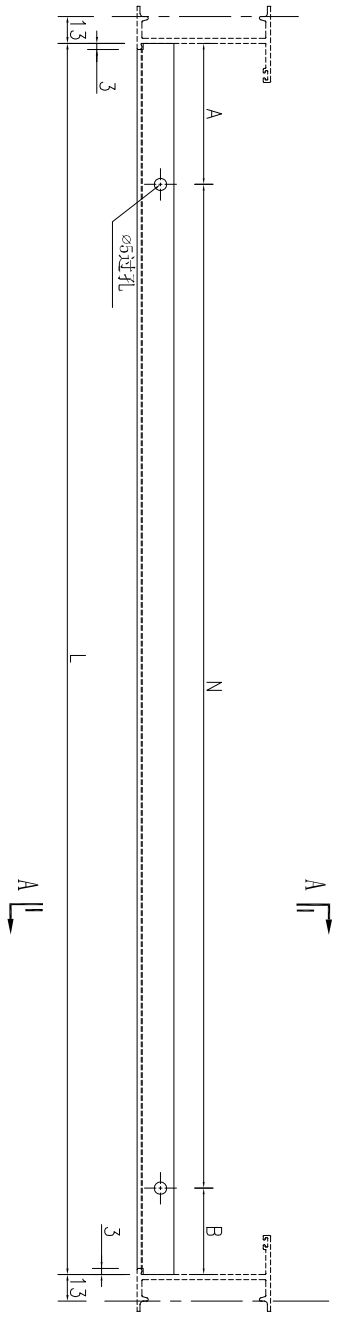

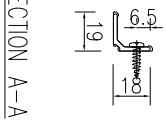

SECTION A-A

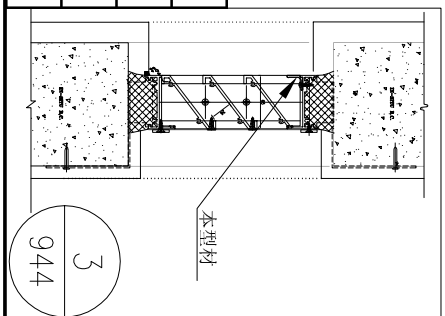



名稱	擋水角加工圖	制圖	吳祎瑜	2020.05.07	修改			
材料	X84489	復核			日期			
顏色	UCT534193SC-3 3COAT-深灰	批准			圖號	J851-HBY-DJ1		


EG－DWG3

美特鋁質 有限公司
MIDI Aluminium Fabricator Ltd.


工程號	J-851	地盤	青衣明翹滙

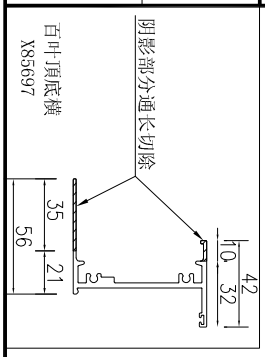


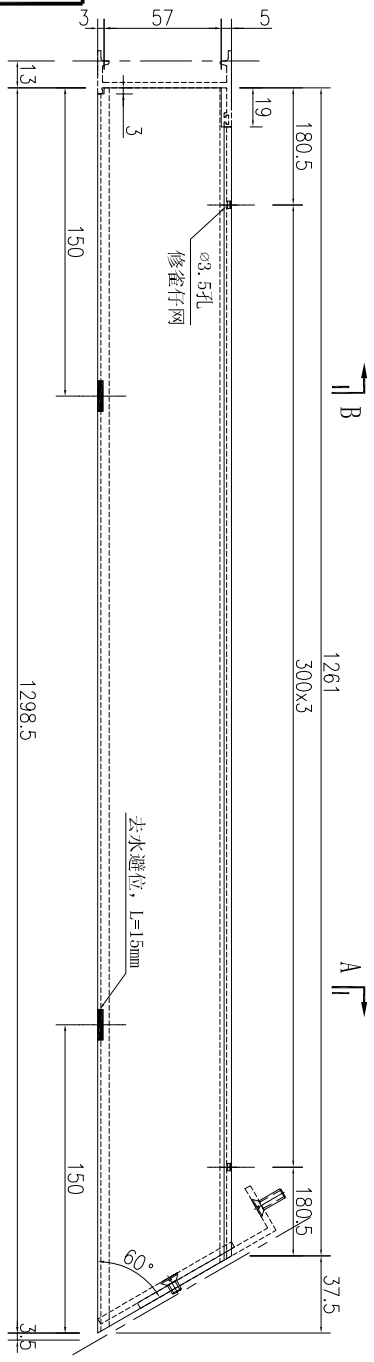

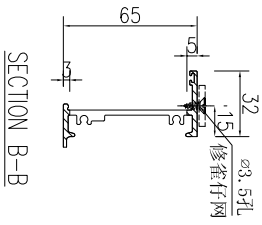

SECTION B-B

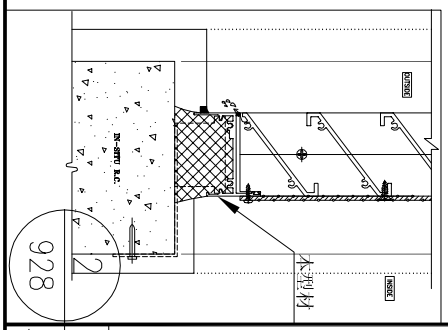

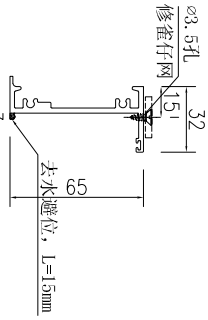

SECTION A-A


數量	备注
1	


名稱	百葉頂底橫	制圖	吳祎瑜	2020.05.07	修改			
材料	X85697	復核			日期			
顏色	UCT534193SC-3 3COAT-深灰	批准			圖號	J851-HBY-HDD1		


EG－DWG3


美特鋁質 有限公司
MIDI Aluminium Fabricator Ltd.


工程號	J-851	地盤	青衣明翹滙

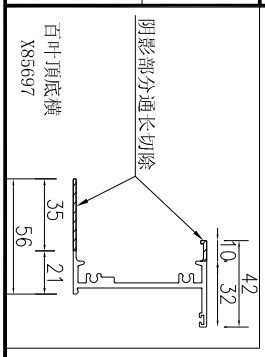

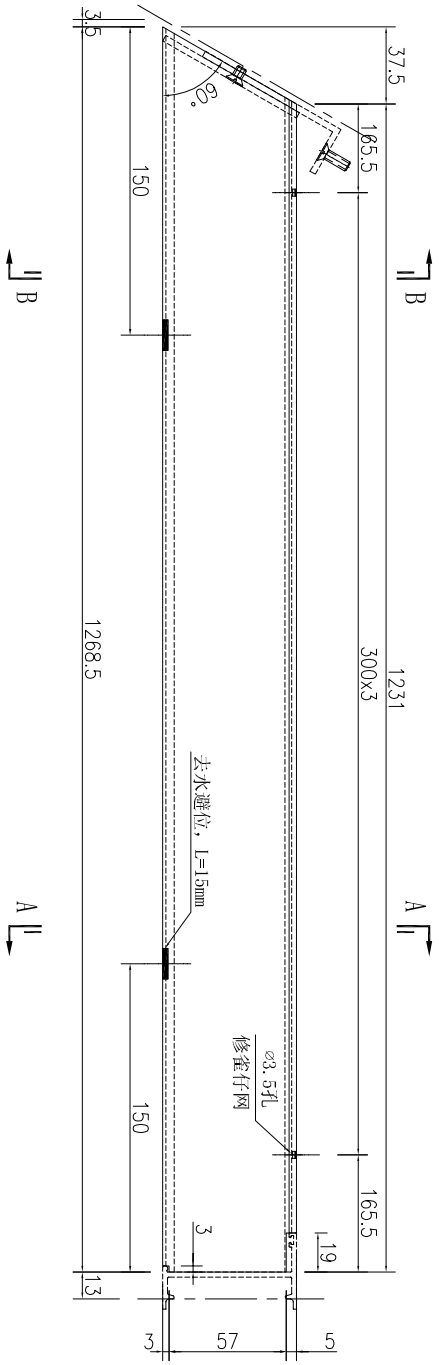

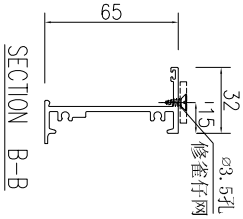

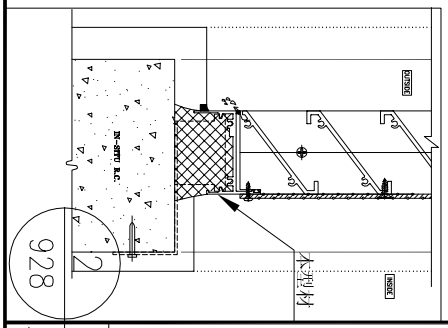

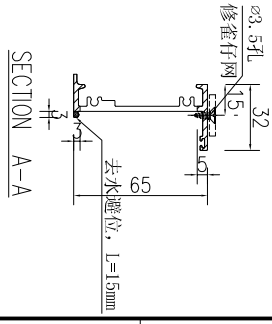


數量	备注
1	

名稱	百葉頂底橫	制圖	吳祎瑜	2020.05.07	修改			
材料	X85697	復核			日期			
顏色	UCT534193SC-3 3COAT-深灰	批准			圖號	J851-HBY-HDD2		


EG－DWG3


美特鋁質 有限公司
MIDI Aluminium Fabricator Ltd.


工程號	J-851	地盤	青衣明翹滙

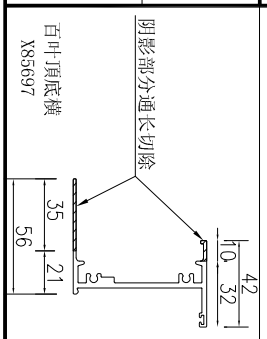


序號	物料編號	長度L	數量	A	N	B
1	J851-HBY-HDD3	2594	1	97	300	x	8	97
2	J851-HBY-HDD10	2061	1	130.5	300	x	6	130.5
3	J851-HBY-HDD27	2267.4	2	83.7	300	x	7	83.7
4	J851-HBY-HDD30	1950.6	1	225.3	300	x	5	225.3
5	J851-HBY-HDD75	2594	1	97	300	x	8	97

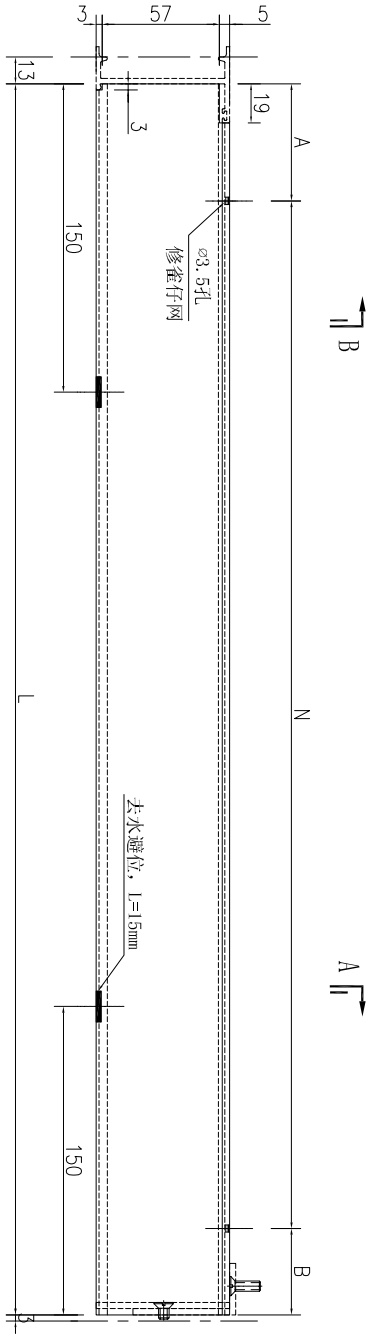

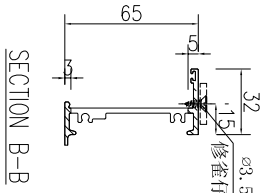


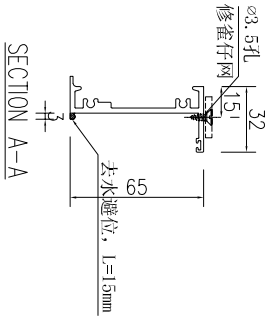


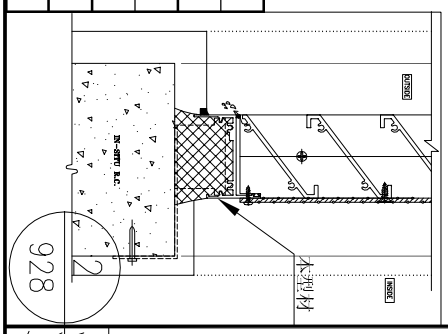



名稱	百葉頂底横	制圖	吳祎瑜	2020.05.07	修改			
材料	X85697	復核			日期			
顏色	UCT534193SC-3 3COAT-深灰	批准			圖號	J851-HBY-HDD3		

EG-DWG3

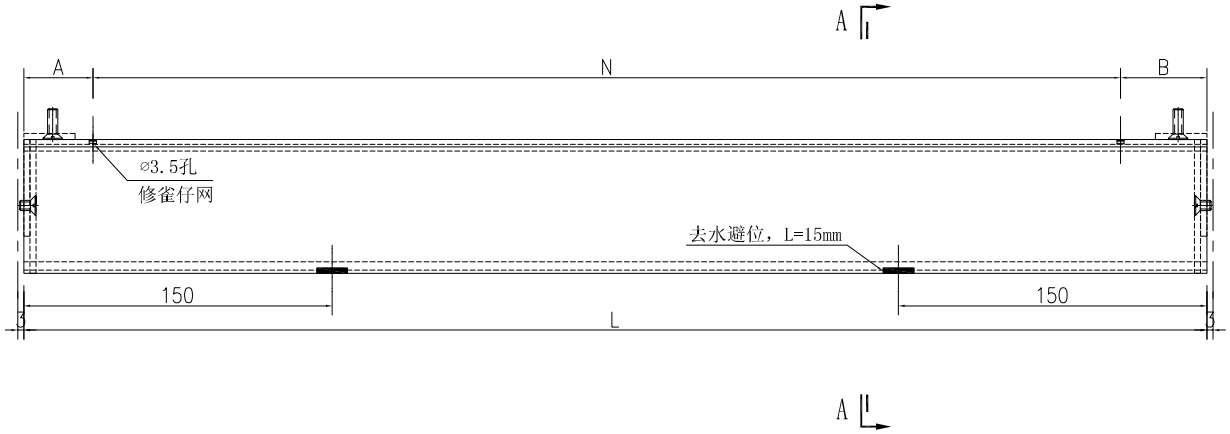

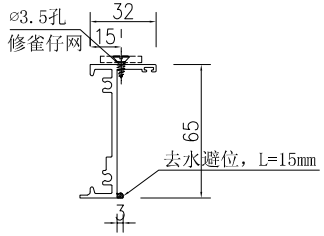

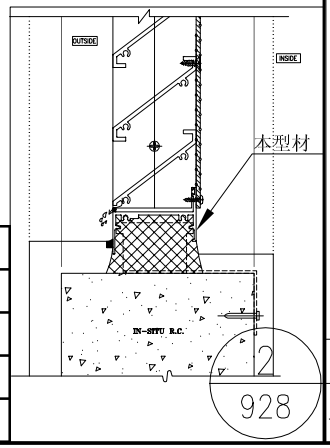

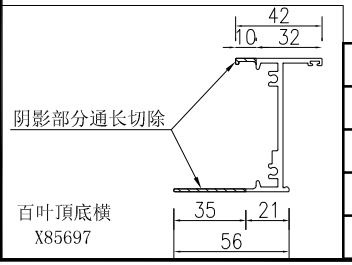


序號	物料編號	長度L	數量	A	N			B
1	J851-HBY-HDD11	2071	3	135.5	300	x	6	135.5
2	J851-HBY-HDD28	2277.4	2	238.7	300	x	6	238.7
3	J851-HBY-HDD31	1960.6	1	230.3	300	x	5	230.3
4	J851-HBY-HDD78	2213	3	206.5	300	x	6	206.5


美特鋁質 有限公司
MIDI Aluminium Fabricator Ltd.

工程號	J-851
地盤	青衣明翹滙


制圖	吳祥瑜	2020.05.07	修改	
復核			日期	
批准			圖號	J851-HBY-HDD11

名稱	百葉頂底橫
材料	X85697
顏色	UCT53419SC-3 3COAT-深灰

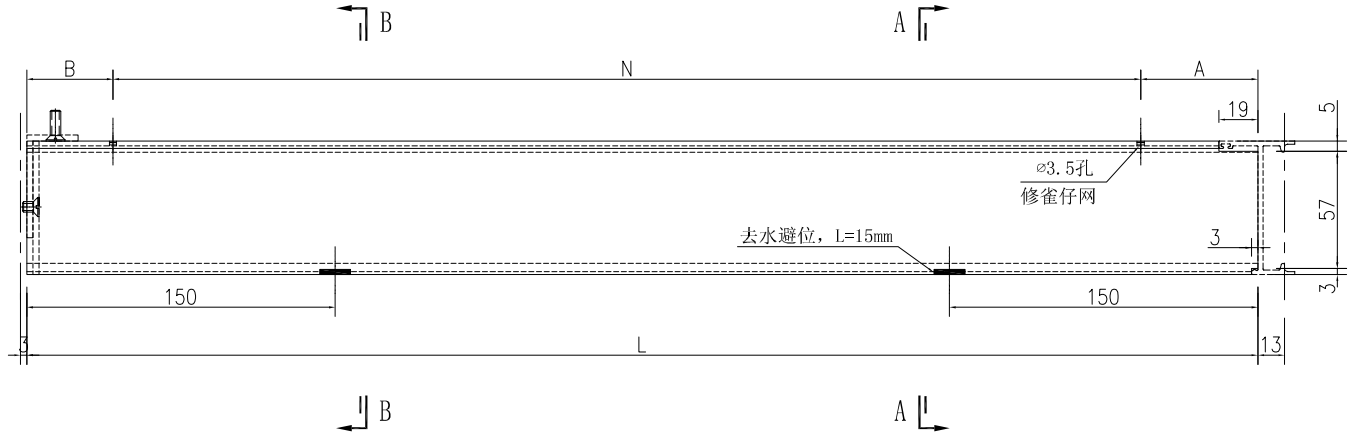

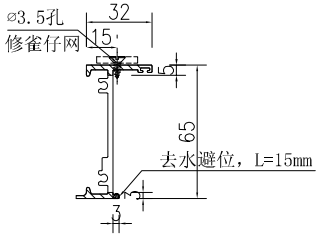



SECTION A–A

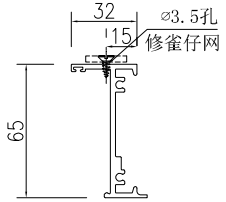

SECTION B–B

序號	物料編號	長度L	數量	A	N			B
1	J851-HBY-HDD5	2594	1	97	300	x	8	97
2	J851-HBY-HDD12	2061	1	130.5	300	x	6	130.5
3	J851-HBY-HDD24	1239	1	169.5	300	x	3	169.5
4	J851-HBY-HDD29	2267.4	2	83.7	300	x	7	83.7
5	J851-HBY-HDD32	1950.6	1	225.3	300	x	5	225.3
6	J851-HBY-HDD79	2203	1	201.5	300	x	6	201.5

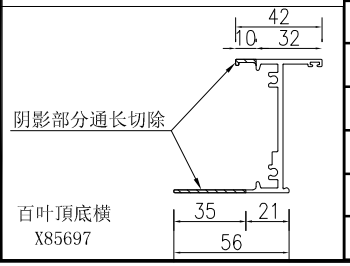

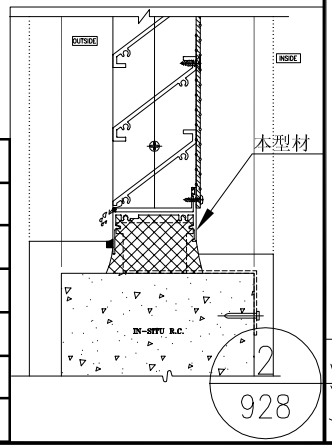

名稱	百葉頂底橫
材料	X85697
顏色	UCT53419SC-3 3COAT-深灰

制圖	吳祎瑜	2020.05.07	修改
復核			日期
批准			圖號 J851-HBY-HDD5

美特鋁質 有限公司
MIDI Aluminium Fabricator Ltd.


工程號	J-851
地盤	青衣明翹滙


EG-DWG3


EG－DWG3


美特鋁質 有限公司
MIDI Aluminium Fabricator Ltd.

工程號	J-851	地盤	青衣明翹滙

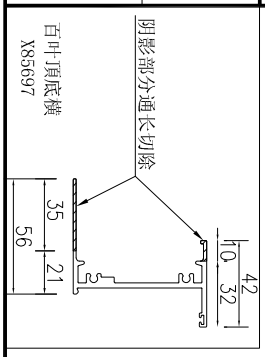

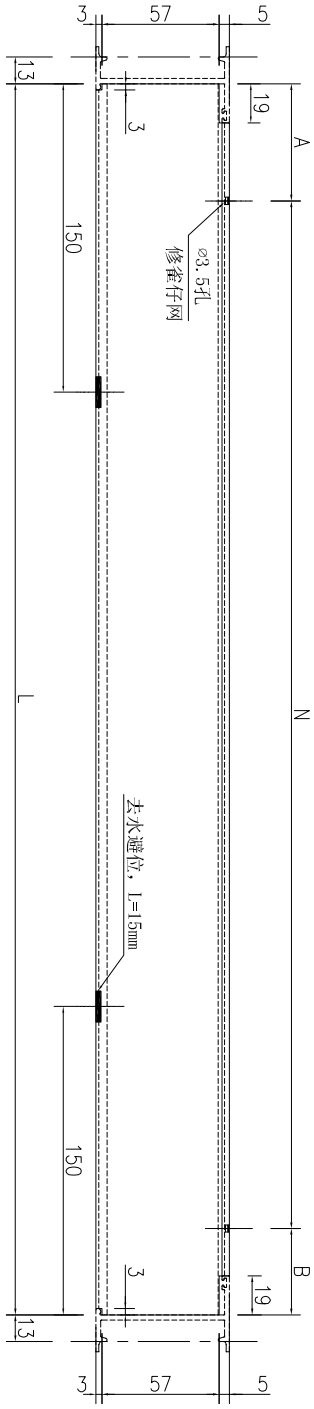

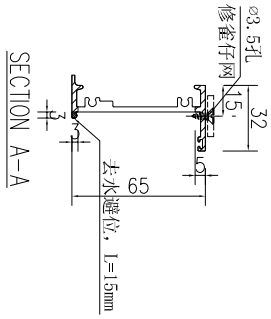

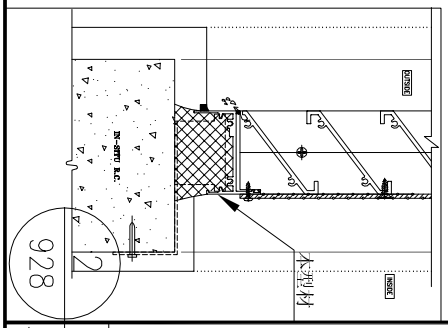

數據表見：J851-HBY-HDD6-1

名稱	百葉頂底橫	制圖	吳祎瑜	2020.05.07	修改			
材料	X85697	復核			日期			
顏色	UCT534193SC-3 3COAT-深灰	批准			圖號	J851-HBY-HDD6		

加工圖見：J851-HBY-HDD6

序號	物料編號	長度L	數量	A	N			B
1	J851-HBY-HDD6	1624	2	62	300	x	5	62
2	J851-HBY-HDD8	2124	2	162	300	x	6	162
3	J851-HBY-HDD13	974	25	37	300	x	3	37
4	J851-HBY-HDD14	724	2	62	300	x	2	62
5	J851-HBY-HDD15	1934	1	67	300	x	6	67
6	J851-HBY-HDD19	2224	1	62	300	x	7	62
7	J851-HBY-HDD25	1904	1	52	300	x	6	52
8	J851-HBY-HDD33	2504	1	52	300	x	8	52
9	J851-HBY-HDD35	2154	1	177	300	x	6	177
10	J851-HBY-HDD37	2719	1	159.5	300	x	8	159.5
11	J851-HBY-HDD43	1499	1	149.5	300	x	4	149.5
12	J851-HBY-HDD49	2924	1	112	300	x	9	112
13	J851-HBY-HDD52	2424	1	162	300	x	7	162
14	J851-HBY-HDD54	574	15	137	300	x	1	137
15	J851-HBY-HDD55	824	4	112	300	x	2	112
16	J851-HBY-HDD56	1974	2	87	300	x	6	87
17	J851-HBY-HDD58	2074	3	137	300	x	6	137
18	J851-HBY-HDD60	474	92	87	300	x	1	87
19	J851-HBY-HDD62	1774	2	137	300	x	5	137
20	J851-HBY-HDD64	1474	2	137	300	x	4	137
21	J851-HBY-HDD66	674	1	187	300	x	1	187
22	J851-HBY-HDD67	1074	1	87	300	x	3	87
23	J851-HBY-HDD68	874	1	137	300	x	2	137
24	J851-HBY-HDD69	774	33	87	300	x	2	87
25	J851-HBY-HDD73	1524	1	162	300	x	4	162

美特鋁質 有限公司
MIDI Aluminium Fabricator Ltd.

工程號	J-851	地盤	青衣明翹滙


名稱	數據表	制圖	吳祥瑜	2020.05.07	修改
材料		復核			日期
顏色		批准			圖號 J851-HBY-HDD6-1


EG-DWG3


EG－DWG3

美特鋁質 有限公司
MIDI Aluminium Fabricator Ltd.


工程號	J-851	地盤	青衣明翹滙

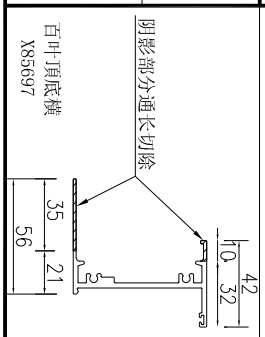

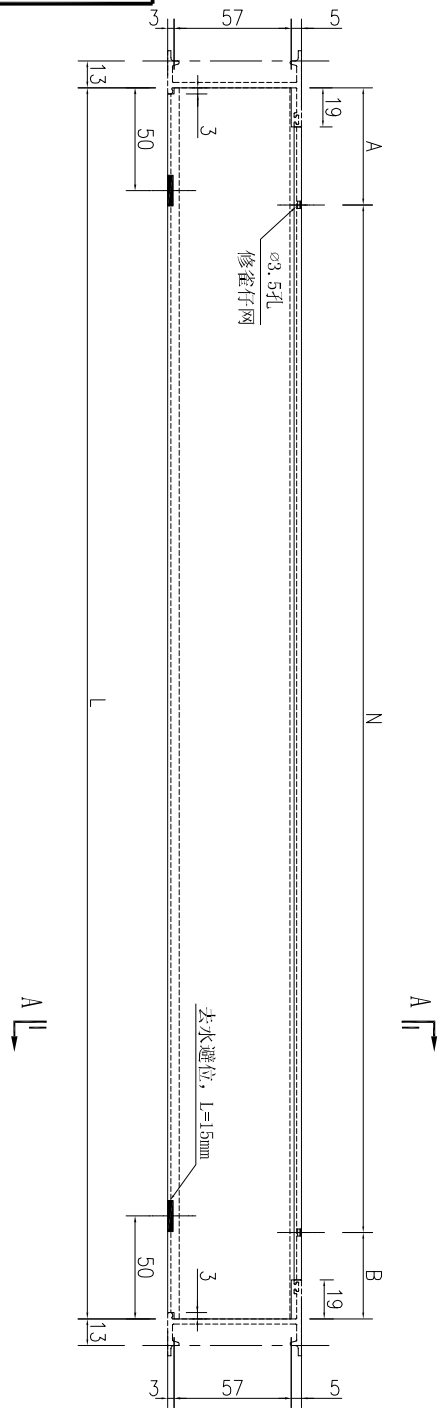


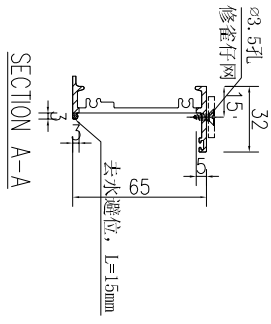


序號	物料編號	長度L	數量	A	N		B
1	J851-HBY-HDD42	364	1	82	200	x	1	82
2	J851-HBY-HDD61	374	6	87	200	x	1	87
3	J851-HBY-HDD70	274	99	62	150	x	1	62
4	J851-HBY-HDD71	174	1	37	100	x	1	37
5	J851-HBY-HDD72	324	28	87	150	x	1	87

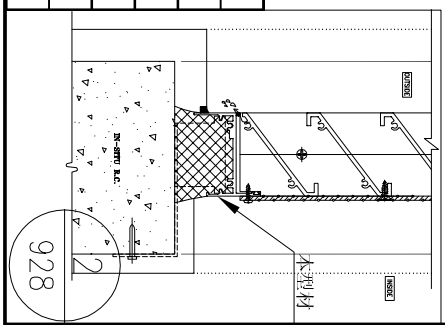


名稱	百葉頂底橫	制圖	吳祎瑜	2020.05.07	修改			
材料	X85697	復核			日期			
顏色	UCT534193SC-3 3COAT-深灰	批准			圖號	J851-HBY-HDD42		

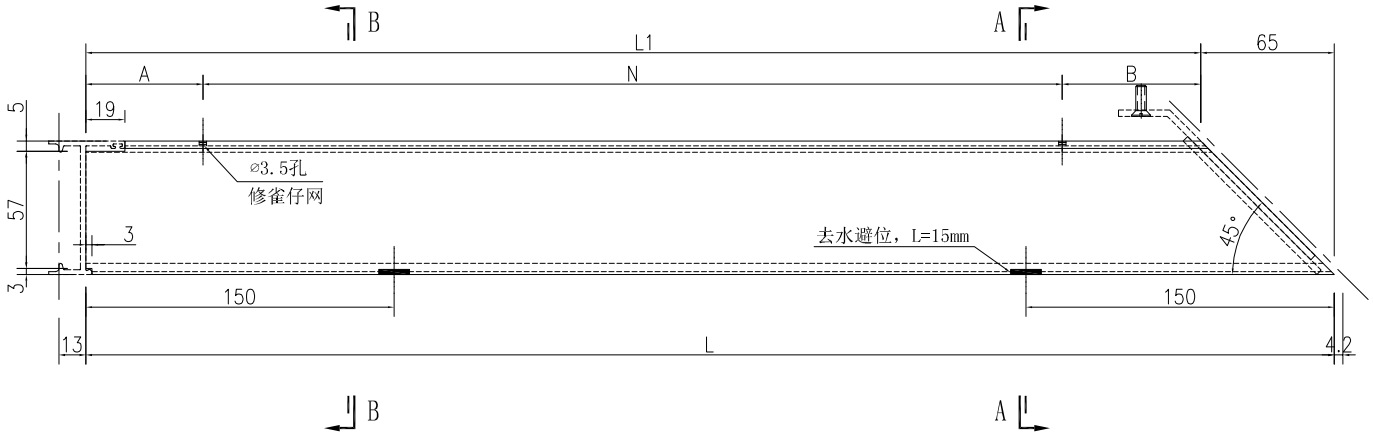


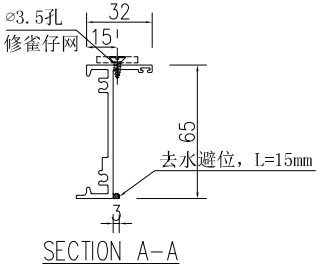


SECTION A-A

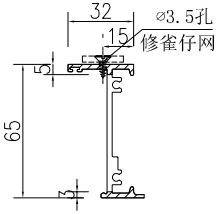

SECTION B-B

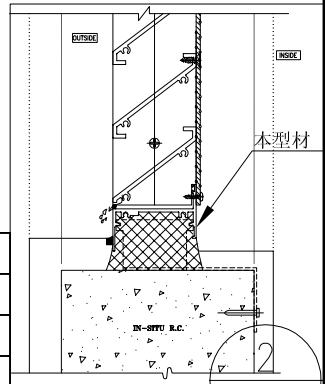

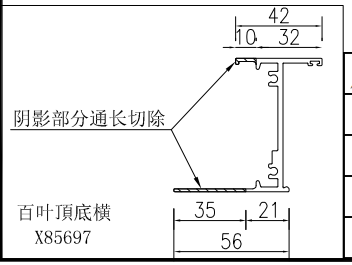

序號	物料編號	長度L	長度L1	數量	A	N			B
1	J851-HBY-HDD21	407.8	342.8	1	71.4	150	x	1	121.4
2	J851-HBY-HDD40	1237.8	1172.8	1	136.4	300	x	3	136.4
3	J851-HBY-HDD47	1007.8	942.8	1	171.4	300	x	2	171.4
4	J851-HBY-HDD76	2592.8	2527.8	1	213.9	300	x	7	213.9


美特鋁質 有限公司 MIDI Aluminium Fabricator Ltd.	
工程號	J-851
地盤	青衣明翹滙
制圖	吳祥瑜
復核	
批准	
日期	2020.05.07
圖號	J851-HBY-HDD21
名稱	百葉頂底橫
材料	X85697
顏色	UCT534193SC-3 3COAT-深灰


EG-DWG3


EG－DWG3


美特鋁質 有限公司
MIDI Aluminium Fabricator Ltd.

工程號	J-851	地盤	青衣明翹滙

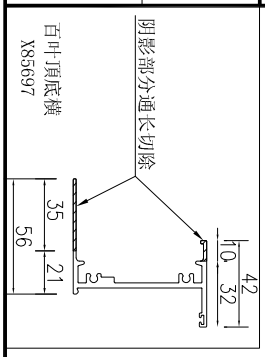

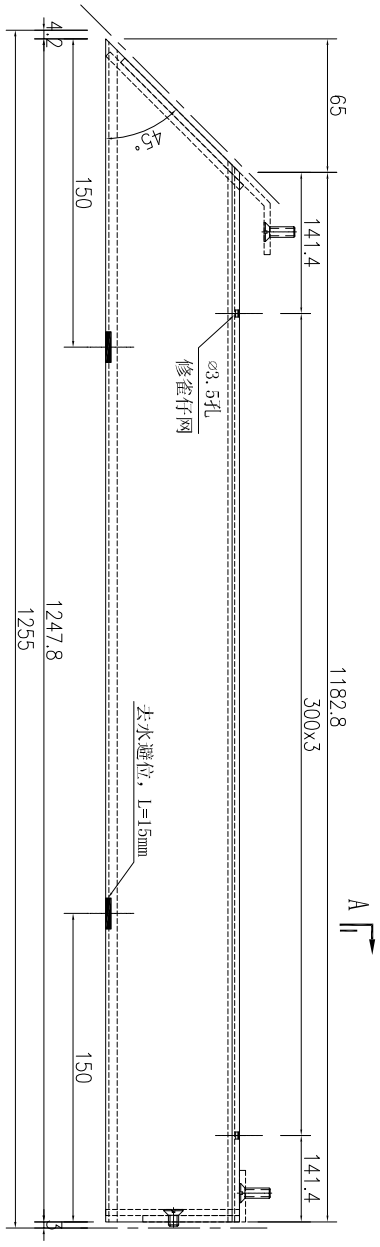

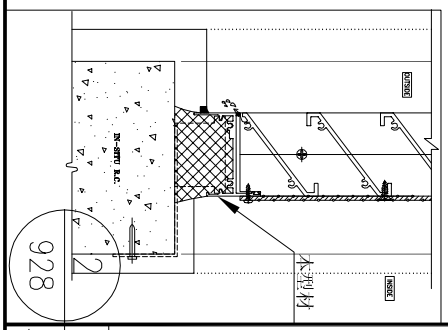

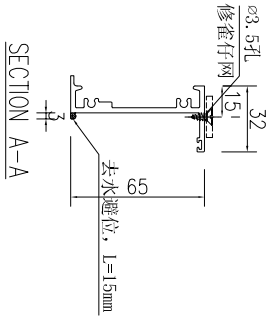


數量	备注
1	

名稱	百葉頂底橫	制圖	吳祎瑜	2020.05.07	修改			
材料	X85697	復核			日期			
顏色	UCT534193SC-3 3COAT-深灰	批准			圖號	J851-HBY-HDD22		


EG－DWG3


美特鋁質 有限公司
MIDI Aluminium Fabricator Ltd.


工程號	J-851	地盤	青衣明翹滙

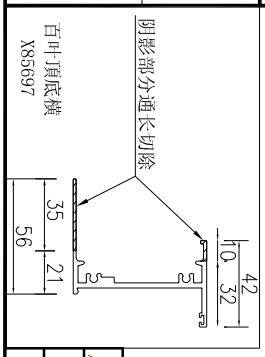


序號	物料編號	長度L	長度L1	數量	A	N	B
1	J851-HBY-HDD41	997.8	932.8	1	166.4	300	x	2	166.4
2	J851-HBY-HDD48	907.8	842.8	1	121.4	300	x	2	121.4

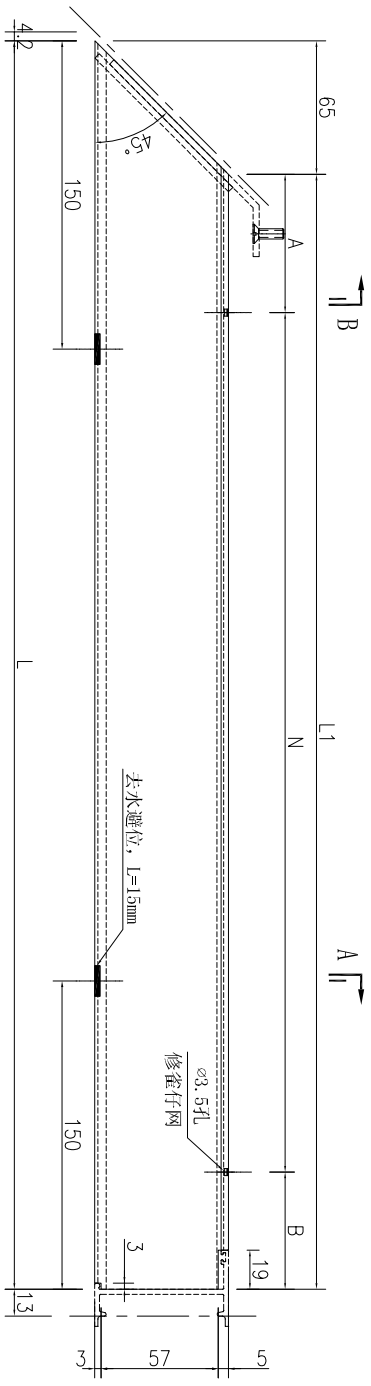

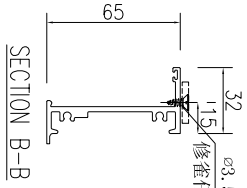

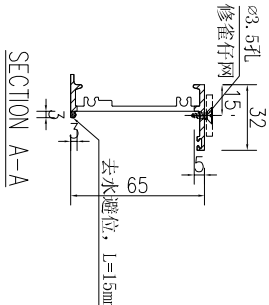

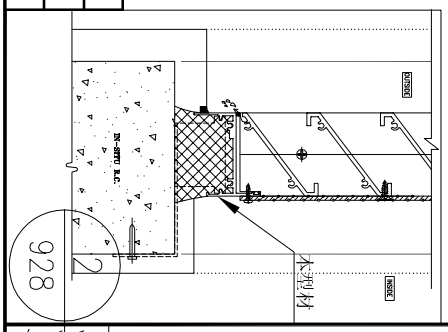



名稱	百葉頂底橫	制圖	吳祎瑜	2020.05.07	修改			
材料	X85697	復核			日期			
顏色	UCT534193SC-3 3COAT-深灰	批准			圖號	J851-HBY-HDD41		


EG－DWG3


美特鋁質 有限公司
MIDI Aluminium Fabricator Ltd.

工程號	J-851	地盤	青衣明翹滙

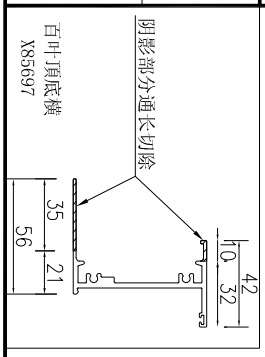

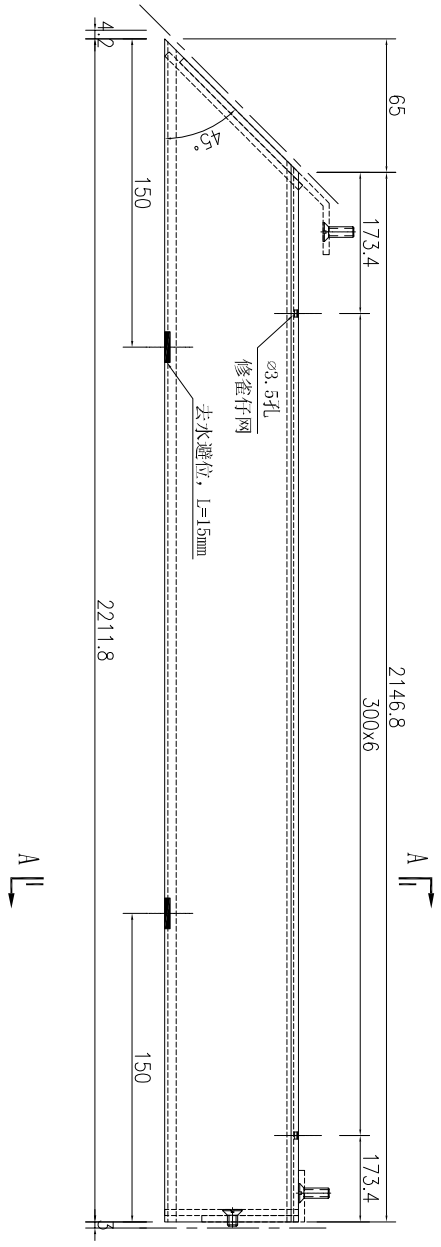

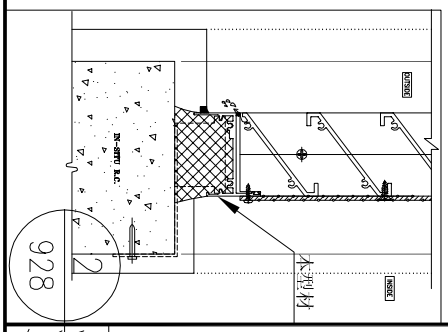

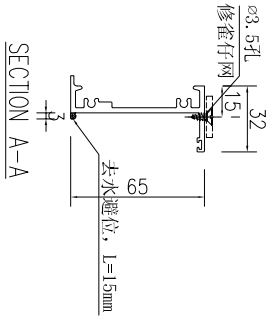


數量	備注
1	

名稱	百葉頂底橫	制圖	吳祎瑜	2020.05.07	修改			
材料	X85697	復核			日期			
顏色	UCT534193SC-3 3COAT-深灰	批准			圖號	J851-HBY-HDD77		


EG－DWG3

美特鋁質 有限公司
MIDI Aluminium Fabricator Ltd.


工程號	J-851	地盤	青衣明翹滙

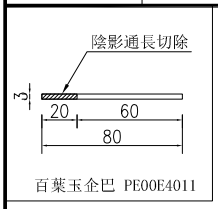


窗號		分格寬度L	分格高度H	雀仔網寬度	雀仔網高度	总幅數量
L6/LG		1050	1150	986	1100	1
L33/T1		1050	1150	986	1100	1
L33/T2		1050	1150	986	1100	1
序號	料號	名稱	出筍	長度	单幅數量	加工說明
1	X85691	百葉片	避位	960	16	
2	X85691	百葉片	避位	960	1	
3	X85679	生邊企	直口	1110	1	加工图号J851-HBY-VBQ11
4	X85679	生邊企	直口	1110	1	加工图号J851-HBY-VBQ12
5	X85697	百叶頂横	避位	974	1	加工图号J851-HBY-HD13
6	X85697	百叶底横	避位	974	1	加工图号J851-HBY-HDD13
7	PE00E4011	百葉玉企巴	直口	1066	2	
8	PE00E4006	20x3鋁巴	直口	1100	2	加工图号J851-HBY-VL6
9	PE00E4006	20x3鋁巴	直口	945	2	加工图号J851-HBY-HL10
10		雀仔網			1	

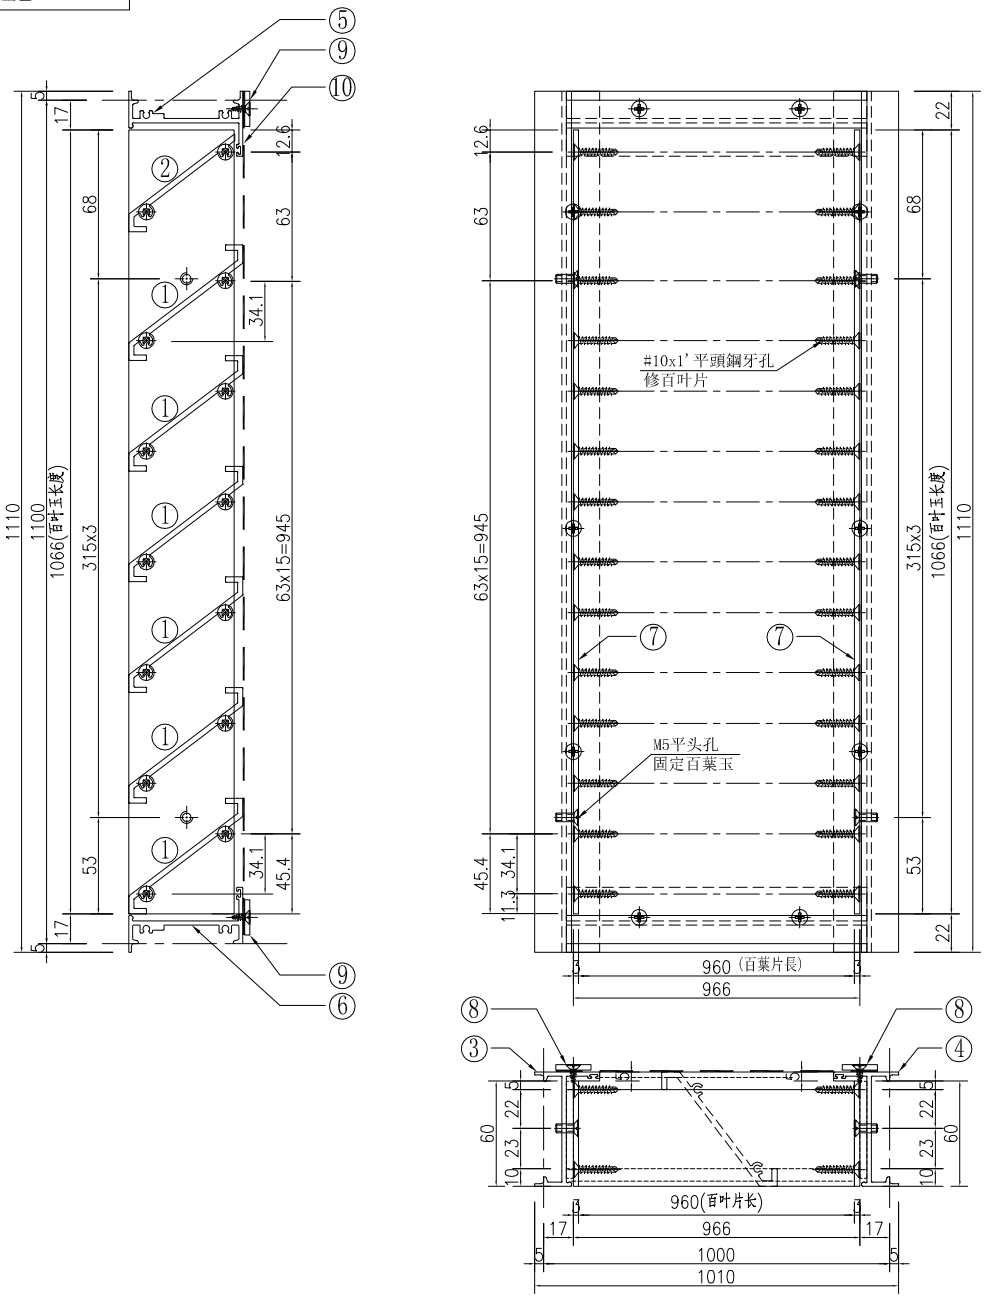

①號百葉加工圖

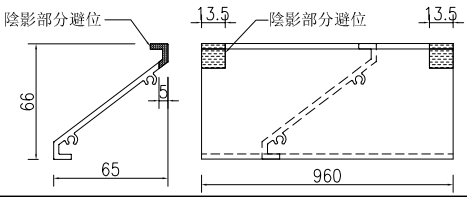

②號百葉加工圖

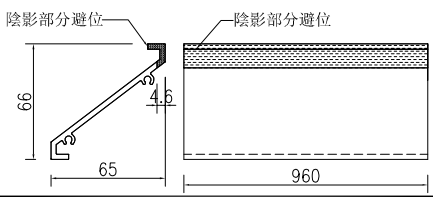


名稱	百葉組裝圖	制圖	吳祎瑜	2020.07.10	修改			
材料	详见加工图	復核			日期			
顏色	UCT534193SC-3 3COAT-深灰	批准			圖號	L6/LG		

EG—DWG3


美特鋁質 有限公司
MIDI Aluminium Fabricator Ltd.


工程號	J-851	地盤	青衣明翹滙


窗號		分格寬度L	分格高度H	雀仔網寬度	雀仔網高度	总幅數量
L7/LG		800	600	736	550	2
序號	料號	名稱	出筍	長度	单幅數量	加工說明
1	X85691	百葉片	避位	710	7	
2	X85691	百葉片	避位	710	1	
3	X85679	生邊企	直口	560	1	加工图号J851-HBY-VBQ13
4	X85679	生邊企	直口	560	1	加工图号J851-HBY-VBQ14
5	X85697	百叶顶横	避位	724	1	加工图号J851-HBY-HD14
6	X85697	百叶底横	避位	724	1	加工图号J851-HBY-HDD14
7	PE00E4011	百葉玉企巴	直口	516	2	
8	PE00E4006	20x3鋁巴	直口	550	2	加工图号J851-HBY-VL7
9	PE00E4006	20x3鋁巴	直口	695	2	加工图号J851-HBY-HL11
10		雀仔網			1	

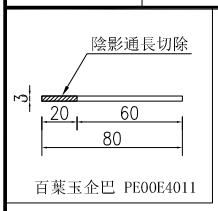


百葉玉企巴 PE00E4011

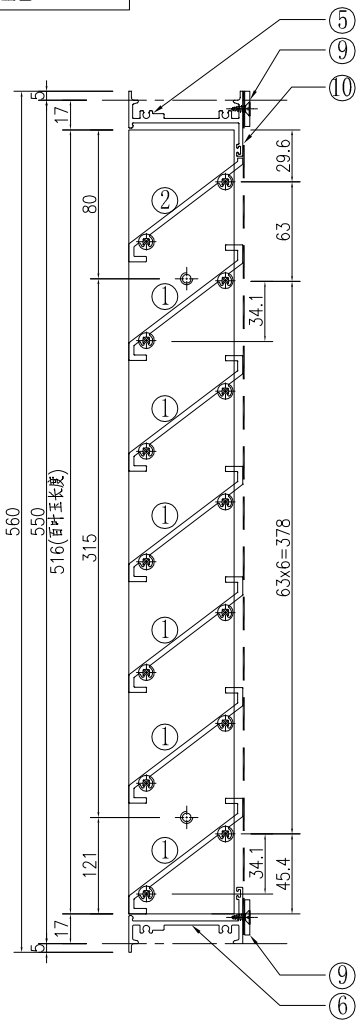

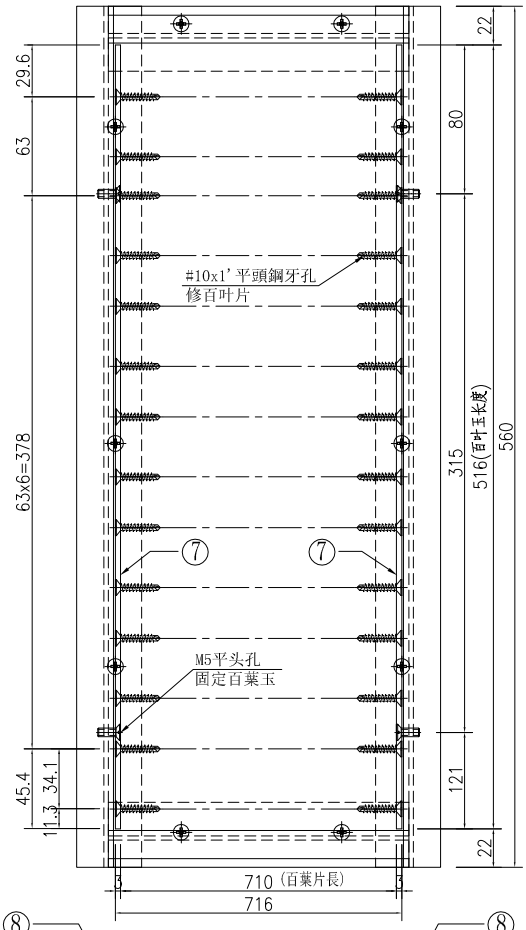


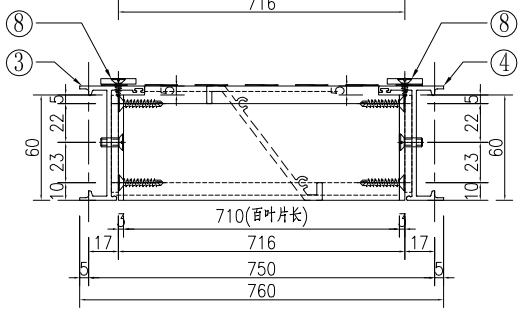

①號百葉加工圖

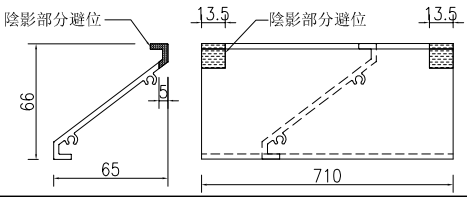

②號百葉加工圖

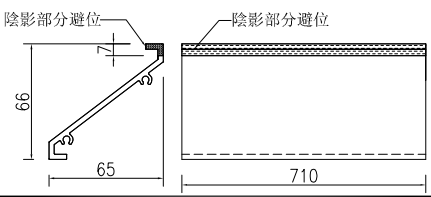


名稱	百葉組裝圖	制圖	吳祎瑜	2020.07.10	修改		
材料	详见加工图	復核			日期		
顏色	UCT534193SC-3 3COAT-深灰	批准			圖號	L7/LG	


EG—DWG3


美特鋁質 有限公司
MIDI Aluminium Fabricator Ltd.


工程號	J-851	地盤	青衣明翹滙

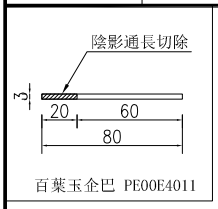


窗號		分格寬度L	分格高度H	雀仔網寬度	雀仔網高度	总幅數量
L18/UG		440	1350	376	1300	1
序號	料號	名稱	出筍	長度	单幅數量	加工說明
1	X85691	百葉片	避位	350	19	
2	X85691	百葉片	避位	350	1	
3	X85679	生邊企	直口	1310	1	加工图号J851-HBY-VBQ25
4	X85679	生邊企	直口	1310	1	加工图号J851-HBY-VBQ26
5	X85697	百叶顶横	避位	364	1	加工图号J851-HBY-HD42
6	X85697	百叶底横	避位	364	1	加工图号J851-HBY-HDD42
7	PE00E4011	百葉玉企巴	直口	1266	2	
8	PE00E4006	20x3鋁巴	直口	1300	2	加工图号J851-HBY-VL13
9	PE00E4006	20x3鋁巴	直口	335	2	加工图号J851-HBY-HL33
10		雀仔網			1	

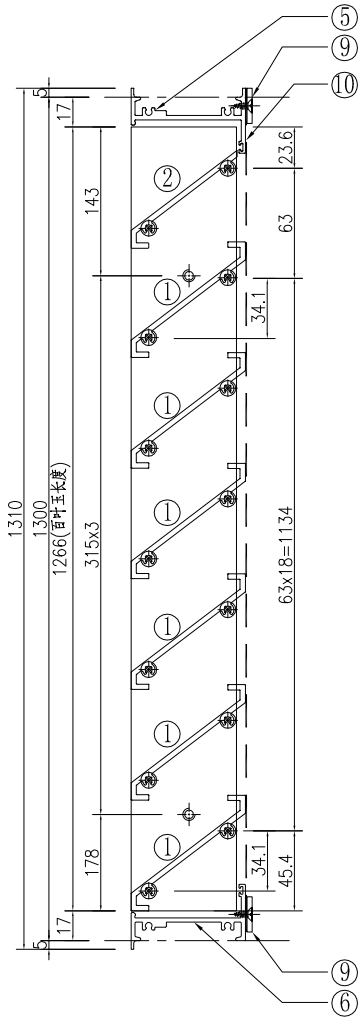

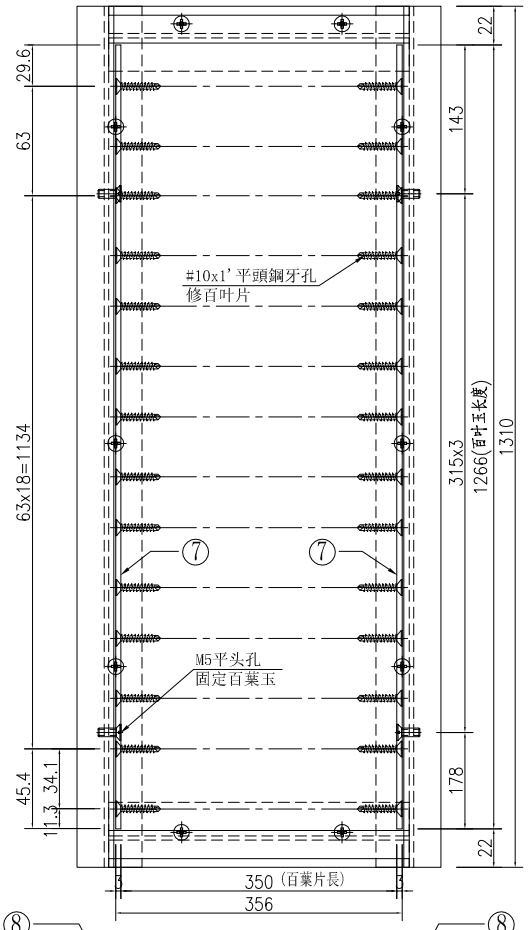


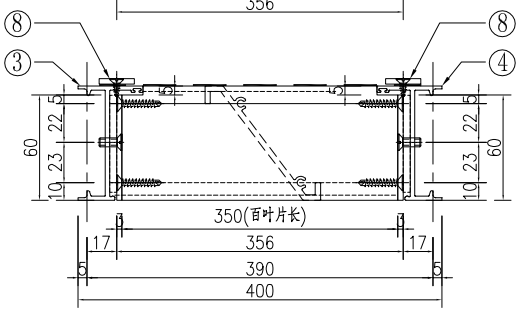

①號百葉加工圖

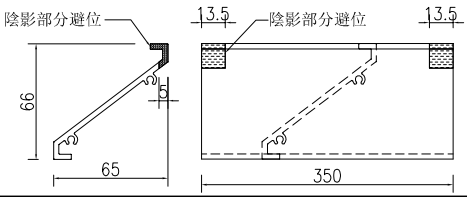

②號百葉加工圖

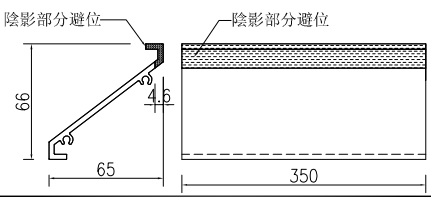


名稱	百葉組裝圖	制圖	吳祎瑜	2020.07.10	修改			
材料	详见加工图	復核			日期			
顏色	UCT534193SC-3 3COAT-深灰	批准			圖號	L18/UG		


EG－DWG3


美特鋁質 有限公司
MIDI Aluminium Fabricator Ltd.


工程號	J-851	地盤	青衣明翹滙

窗號		分格寬度L	分格高度H	雀仔網寬度	雀仔網高度	总幅數量
L21/T1		850	400	786	350	28
序號	料號	名稱	出筍	長度	单幅數量	加工說明
1	X85691	百葉片	避位	760	4	
2	X85691	百葉片	避位	760	1	
3	X85679	生邊企	直口	360	1	加工图号J851-HBY-VBQ29
4	X85679	生邊企	直口	360	1	加工图号J851-HBY-VBQ30
5	X85697	百叶顶横	避位	774	1	加工图号J851-HBY-HD69
6	X85697	百叶底横	避位	774	1	加工图号J851-HBY-HDD69
7	PE00E4011	百葉玉企巴	直口	316	2	
8	PE00E4006	20x3鋁巴	直口	350	2	加工图号J851-HBY-VL15
9	PE00E4006	20x3鋁巴	直口	745	2	加工图号J851-HBY-HL35
10		雀仔網			1	

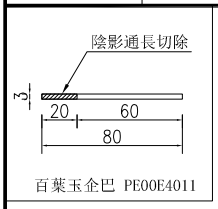


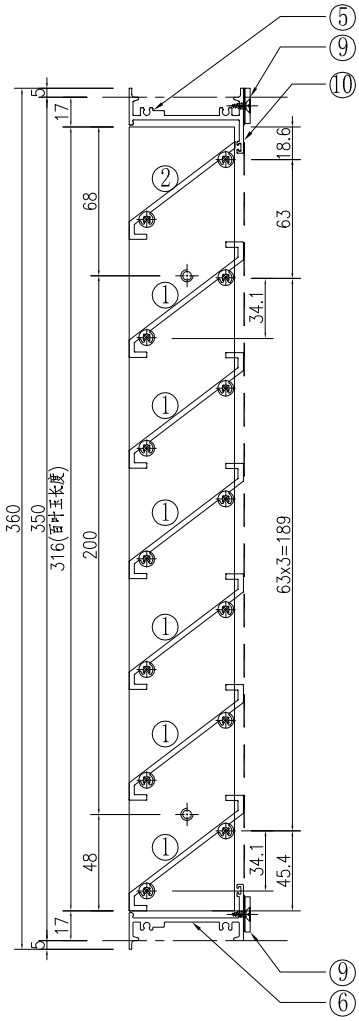

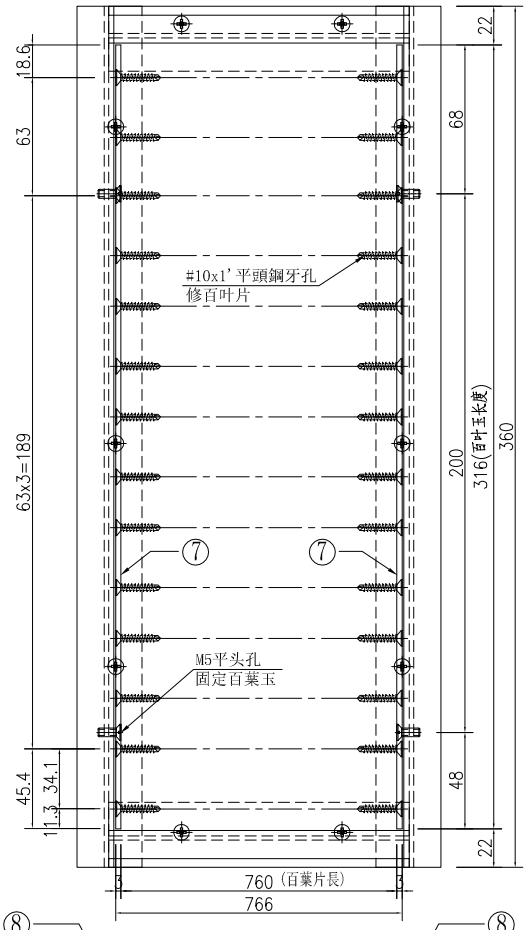


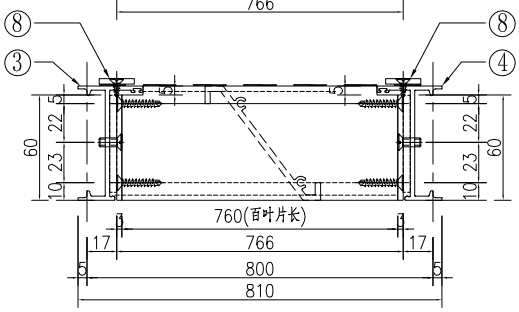

①號百葉加工圖

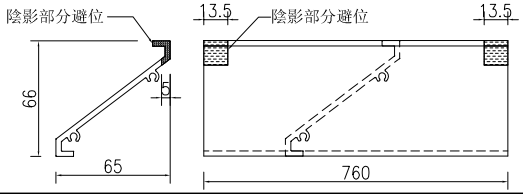

②號百葉加工圖

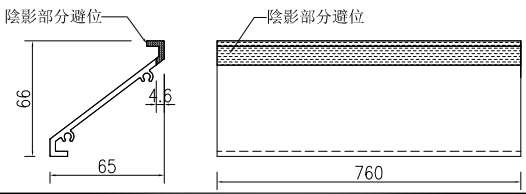


名稱	百葉組裝圖	制圖	吳祎瑜	2020.07.10	修改			
材料	详见加工图	復核			日期			
顏色	UCT534193SC-3 3COAT-深灰	批准			圖號	L21/T1		


EG—DWG3


美特鋁質 有限公司
MIDI Aluminium Fabricator Ltd.


工程號	J-851	地盤	青衣明翹滙

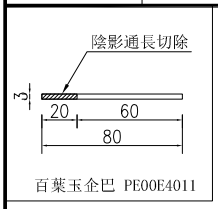


窗號		分格寬度L	分格高度H	雀仔網寬度	雀仔網高度	总幅數量
L31/T1		650	750	586	700	3
L31/T2		650	750	586	700	3
序號	料號	名稱	出筍	長度	单幅數量	加工說明
1	X85691	百葉片	避位	560	10	
2	X85691	百葉片	避位	560	1	
3	X85679	生邊企	直口	710	1	加工图号J851-HBY-VBQ33
4	X85679	生邊企	直口	710	1	加工图号J851-HBY-VBQ34
5	X85697	百叶顶横	避位	574	1	加工图号J851-HBY-HD54
6	X85697	百叶底横	避位	574	1	加工图号J851-HBY-HDD54
7	PE00E4011	百葉玉企巴	直口	666	2	
8	PE00E4006	20x3鋁巴	直口	700	2	加工图号J851-HBY-VL16
9	PE00E4006	20x3鋁巴	直口	545	2	加工图号J851-HBY-HL42
10		雀仔網			1	

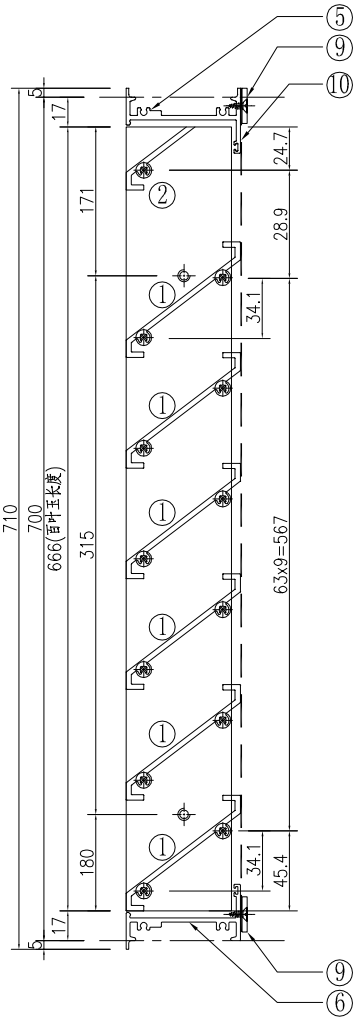

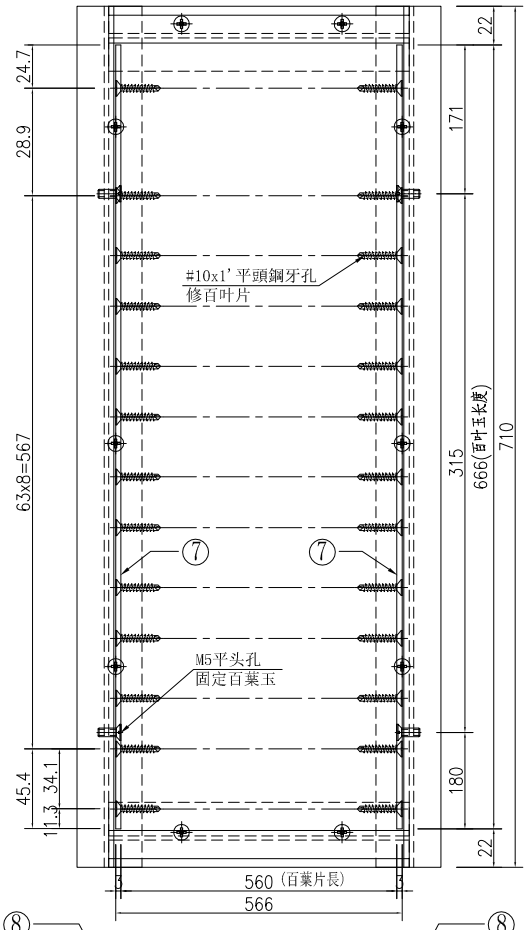


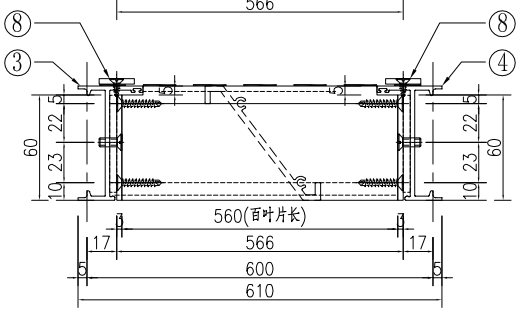

①號百葉加工圖

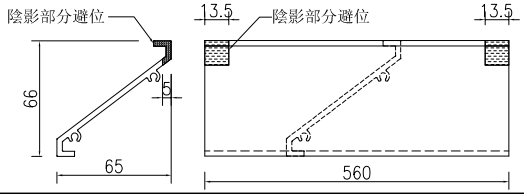

②號百葉加工圖

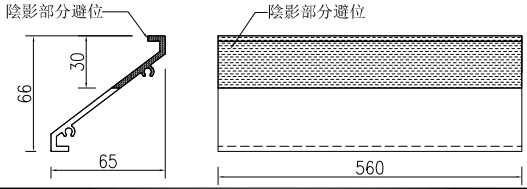


名稱	百葉組裝圖	制圖	吳祎瑜	2020.07.10	修改			
材料	详见加工图	復核			日期			
顏色	UCT534193SC-3 3COAT-深灰	批准			圖號	L31/T1-T2		

EG－DWG3


美特鋁質 有限公司
MIDI Aluminium Fabricator Ltd.


工程號	J-851	地盤	青衣明翹滙


窗號		分格寬度L	分格高度H	雀仔網寬度	雀仔網高度	总幅數量
L32/T1		900	1000	836	950	2
L32/T2		900	1000	836	950	2
序號	料號	名稱	出筍	長度	单幅數量	加工說明
1	X85691	百葉片	避位	810	14	
2	X85691	百葉片	避位	810	1	
3	X85679	生邊企	直口	960	1	加工图号J851-HBY-VBQ37
4	X85679	生邊企	直口	960	1	加工图号J851-HBY-VBQ38
5	X85697	百叶顶横	避位	824	1	加工图号J851-HBY-HD55
6	X85697	百叶底横	避位	824	1	加工图号J851-HBY-HDD55
7	PE00E4011	百葉玉企巴	直口	916	2	
8	PE00E4006	20x3鋁巴	直口	950	2	加工图号J851-HBY-VL18
9	PE00E4006	20x3鋁巴	直口	795	2	加工图号J851-HBY-HL43
10		雀仔網			1	

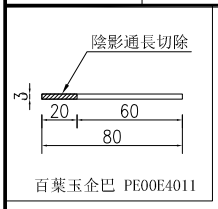


百葉玉企巴 PE00E4011

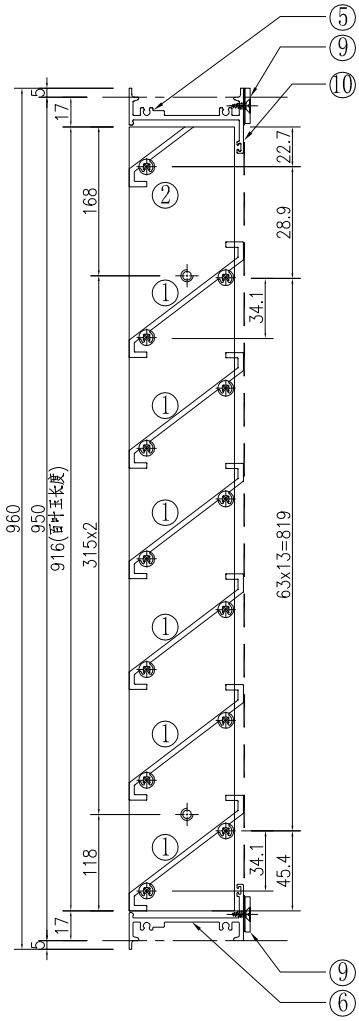

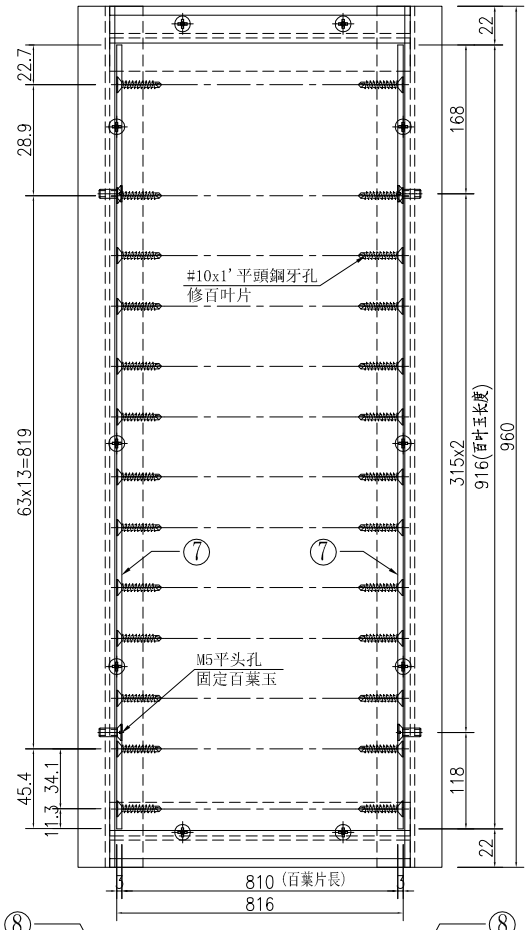


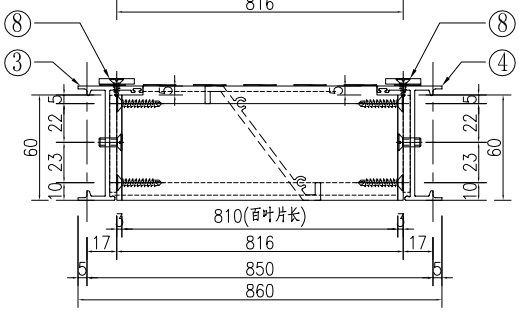

①號百葉加工圖

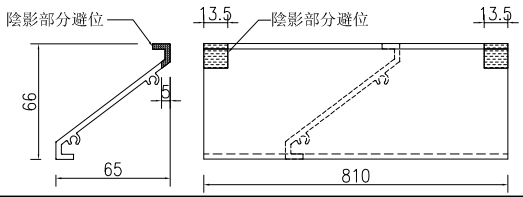

②號百葉加工圖

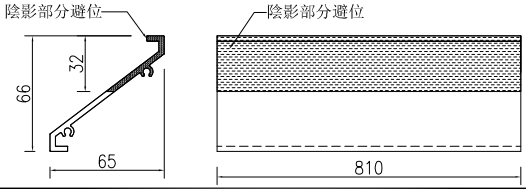


名稱	百葉組裝圖	制圖	吳祎瑜	2020.07.10	修改			
材料	详见加工图	復核			日期			
顏色	UCT534193SC-3 3COAT-深灰	批准			圖號	L32/T1-T2		

EG－DWG3


美特鋁質 有限公司
MIDI Aluminium Fabricator Ltd.


工程號	J-851	地盤	青衣明翹滙


窗號		分格寬度L	分格高度H	雀仔網寬度	雀仔網高度	总幅數量
L21/T2		550	450	486	400	29
A27/T1		550	450	486	400	1
序號	料號	名稱	出筍	長度	单幅數量	加工說明
1	X85691	百葉片	避位	460	5	
2	X85691	百葉片	避位	460	1	
3	X85679	生邊企	直口	410	1	加工图号J851-HBY-VBQ39
4	X85679	生邊企	直口	410	1	加工图号J851-HBY-VBQ40
5	X85697	百叶顶横	避位	474	1	加工图号J851-HBY-HD60
6	X85697	百叶底横	避位	474	1	加工图号J851-HBY-HDD60
7	PE00E4011	百葉玉企巴	直口	366	2	
8	PE00E4006	20x3鋁巴	直口	400	2	加工图号J851-HBY-VL19
9	PE00E4006	20x3鋁巴	直口	445	2	加工图号J851-HBY-HL46
10		雀仔網			1	

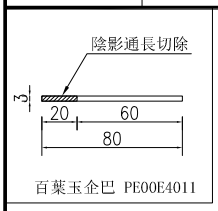


百葉玉企巴 PE00E4011

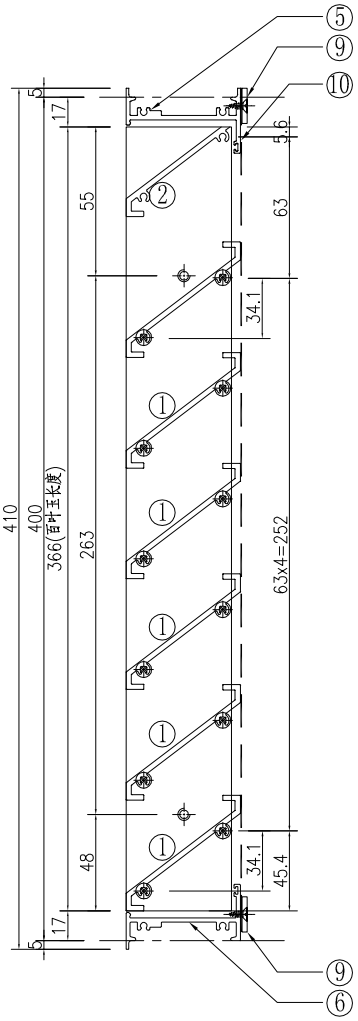

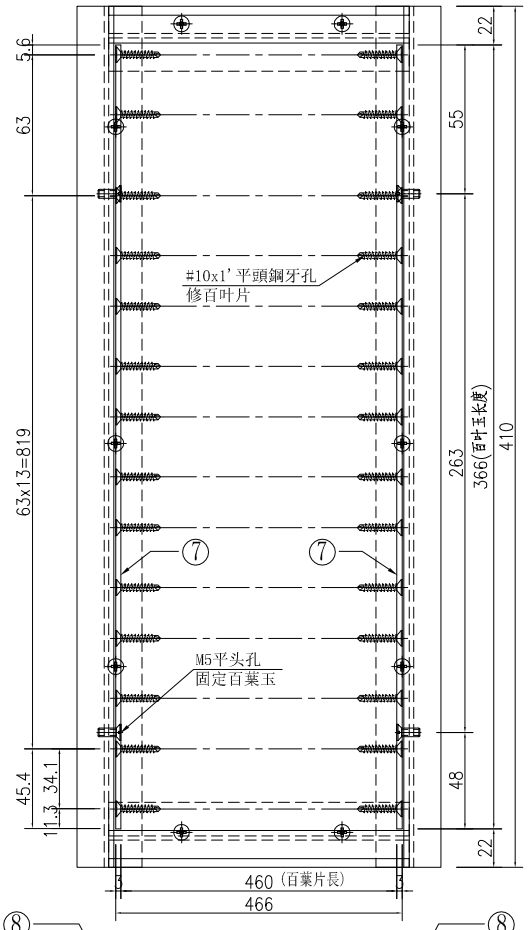


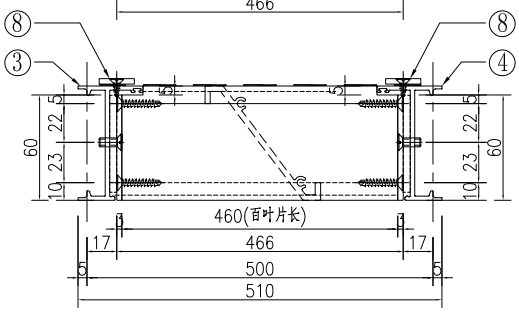

①號百葉加工圖

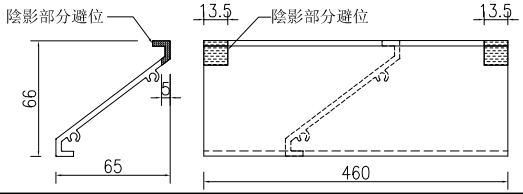

②號百葉加工圖

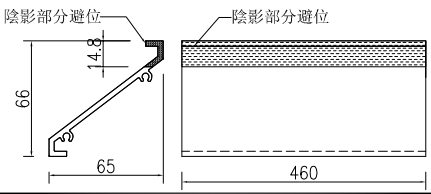


名稱	百葉組裝圖	制圖	吳祎瑜	2020.07.10	修改			
材料	详见加工图	復核			日期			
顏色	UCT534193SC-3 3COAT-深灰	批准			圖號	L21/T2		


EG－DWG3


美特鋁質 有限公司
MIDI Aluminium Fabricator Ltd.


工程號	J-851	地盤	青衣明翹滙

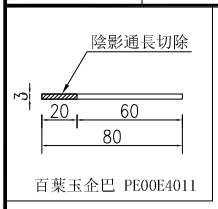


窗號		分格寬度L	分格高度H	雀仔網寬度	雀仔網高度	总幅數量
A01/LG		450	350	386	300	1
A02/LG		450	350	386	300	1
A20/T1		450	350	386	300	1
A25/T1		450	350	386	300	2
序號	料號	名稱	出筍	長度	单幅數量	加工說明
1	X85691	百葉片	避位	360	3	
2	X85691	百葉片	避位	360	1	
3	X85679	生邊企	直口	310	1	加工图号J851-HBY-VBQ41
4	X85679	生邊企	直口	310	1	加工图号J851-HBY-VBQ42
5	X85697	百叶顶横	避位	374	1	加工图号J851-HBY-HD61
6	X85697	百叶底横	避位	374	1	加工图号J851-HBY-HDD61
7	PE00E4011	百葉玉企巴	直口	266	2	
8	PE00E4006	20x3鋁巴	直口	300	2	加工图号J851-HBY-VL20
9	PE00E4006	20x3鋁巴	直口	345	2	加工图号J851-HBY-HL47
10		雀仔網			1	

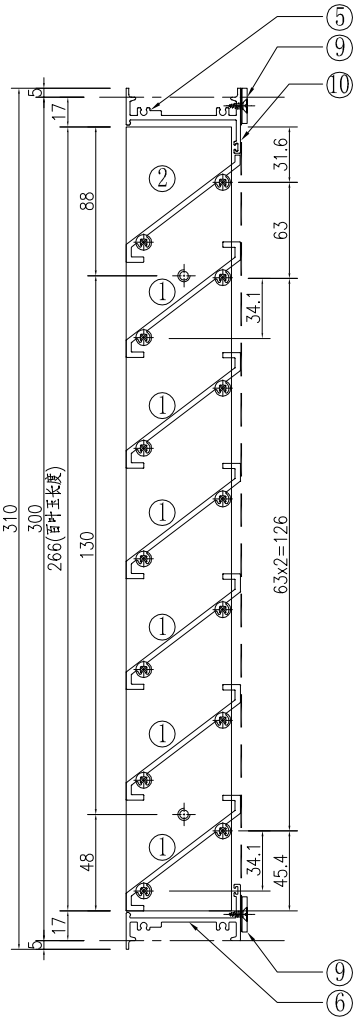

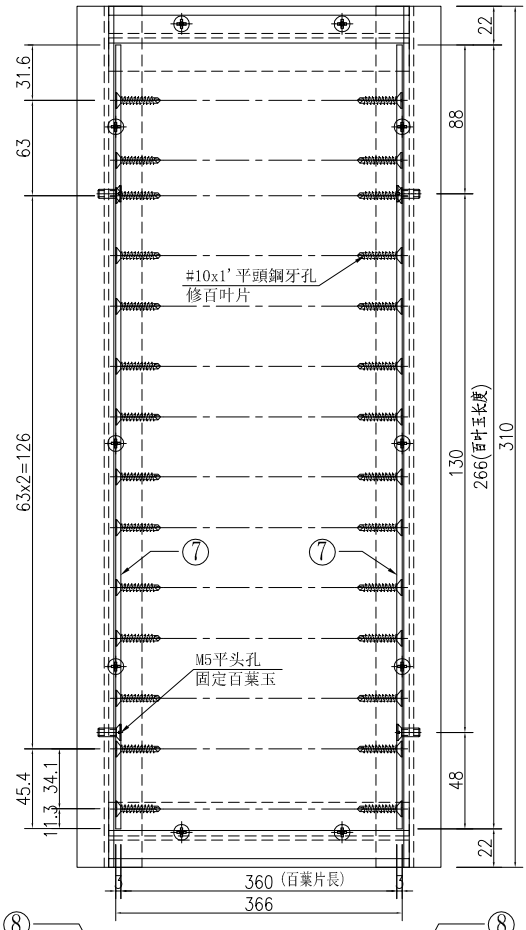


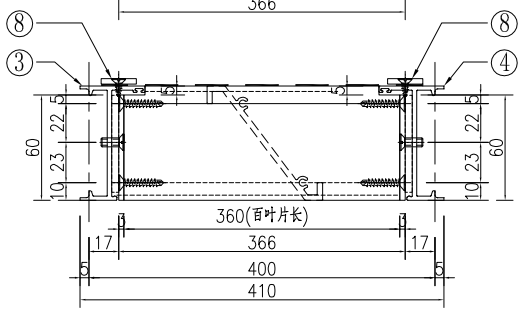

①號百葉加工圖

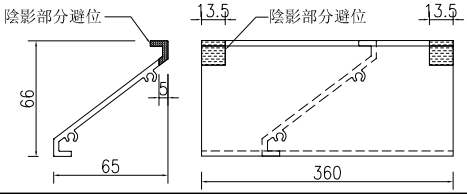

②號百葉加工圖

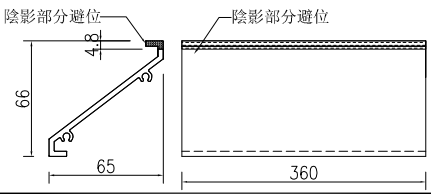


名稱	百葉組裝圖	制圖	吳祎瑜	2020.07.10	修改			
材料	详见加工图	復核			日期			
顏色	UCT534193SC-3 3COAT-深灰	批准			圖號	A01/LG		

EG－DWG3


美特鋁質 有限公司
MIDI Aluminium Fabricator Ltd.


工程號	J-851	地盤	青衣明翹滙


窗號		分格寬度L	分格高度H	雀仔網寬度	雀仔網高度	总幅數量
A03/LG		650	350	586	300	1
序號	料號	名稱	出筍	長度	单幅數量	加工說明
1	X85691	百葉片	避位	560	3	
2	X85691	百葉片	避位	560	1	
3	X85679	生邊企	直口	310	1	加工图号J851-HBY-VBQ41
4	X85679	生邊企	直口	310	1	加工图号J851-HBY-VBQ42
5	X85697	百叶頂横	避位	574	1	加工图号J851-HBY-HD54
6	X85697	百叶底横	避位	574	1	加工图号J851-HBY-HDD54
7	PE00E4011	百葉玉企巴	直口	266	2	
8	PE00E4006	20x3鋁巴	直口	300	2	加工图号J851-HBY-VL20
9	PE00E4006	20x3鋁巴	直口	545	2	加工图号J851-HBY-HL42
10		雀仔網			1	

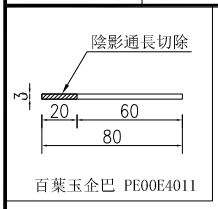


百葉玉企巴 PE00E4011

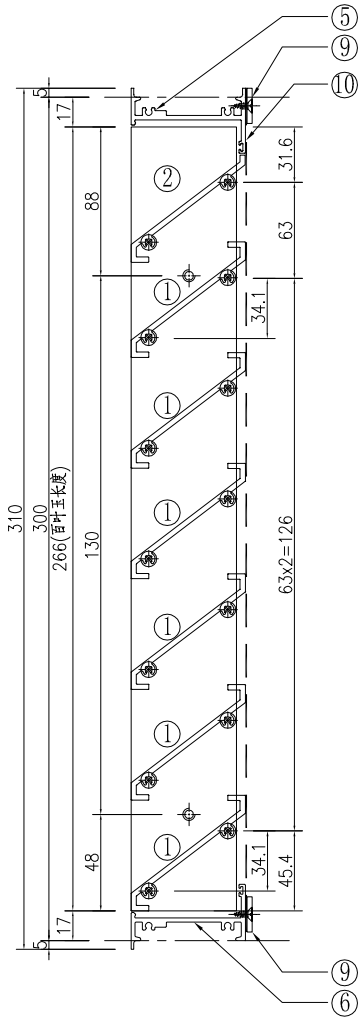

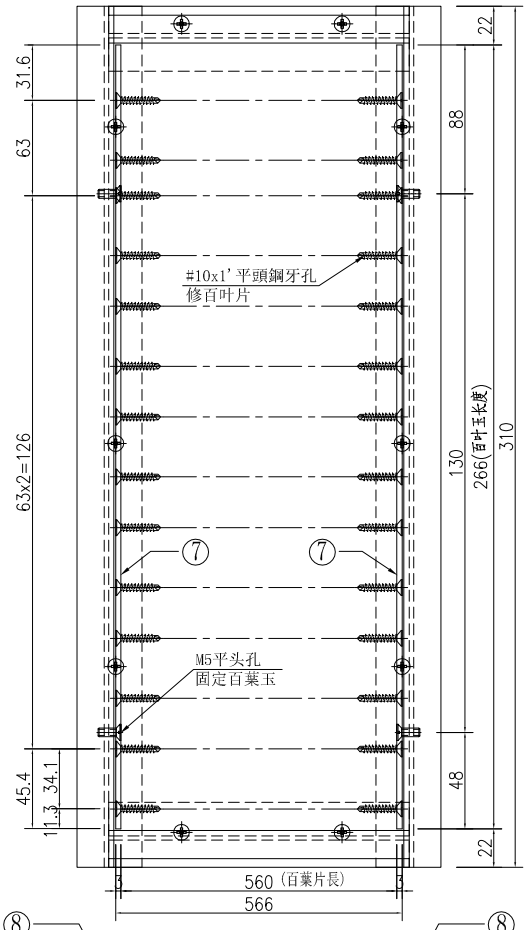


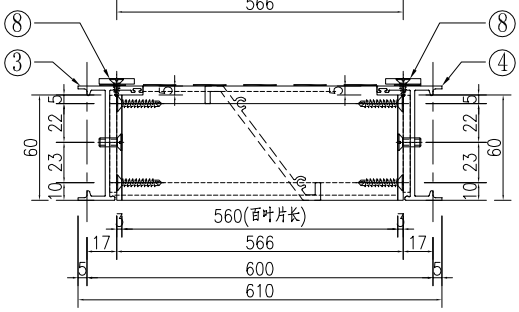

①號百葉加工圖

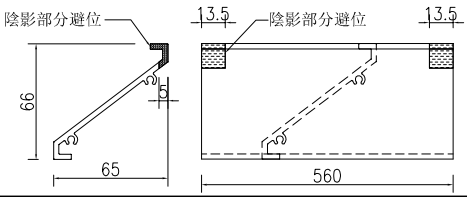

②號百葉加工圖

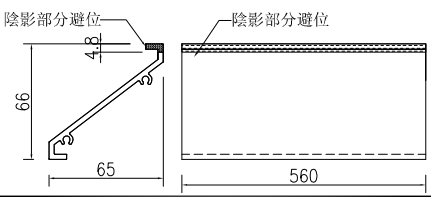


名稱	百葉組裝圖	制圖	吳祎瑜	2020.07.10	修改			
材料	详见加工图	復核			日期			
顏色	UCT534193SC-3 3COAT-深灰	批准			圖號	A03/LG		

EG—DWG3


美特鋁質 有限公司
MIDI Aluminium Fabricator Ltd.


工程號	J-851	地盤	青衣明翹滙


窗號		分格寬度L	分格高度H	雀仔網寬度	雀仔網高度	总幅數量
A05/LG		1050	850	986	800	1
A06/LG		1050	850	986	800	1
序號	料號	名稱	出筍	長度	单幅數量	加工說明
1	X85691	百葉片	避位	960	11	
2	X85691	百葉片	避位	960	1	
3	X85679	生邊企	直口	810	1	加工图号J851-HBY-VBQ45
4	X85679	生邊企	直口	810	1	加工图号J851-HBY-VBQ46
5	X85697	百叶顶横	避位	974	1	加工图号J851-HBY-HD13
6	X85697	百叶底横	避位	974	1	加工图号J851-HBY-HDD13
7	PE00E4011	百葉玉企巴	直口	766	2	
8	PE00E4006	20x3鋁巴	直口	800	2	加工图号J851-HBY-VL22
9	PE00E4006	20x3鋁巴	直口	945	2	加工图号J851-HBY-HL10
10		雀仔網			1	

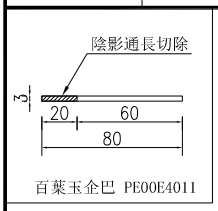


百葉玉企巴 PE00E4011

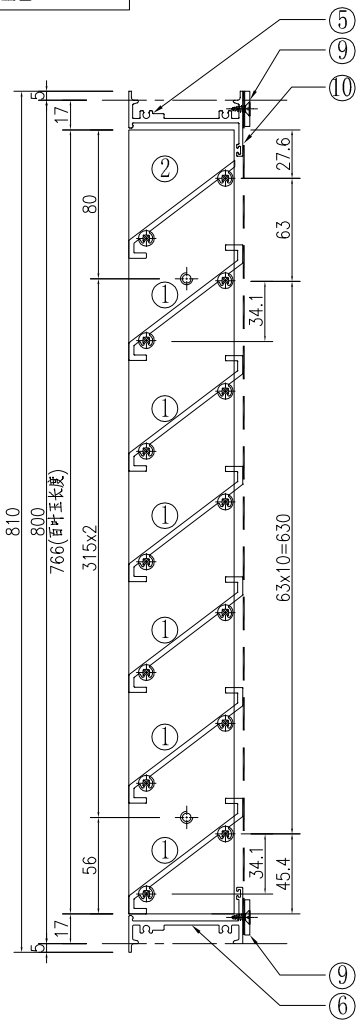

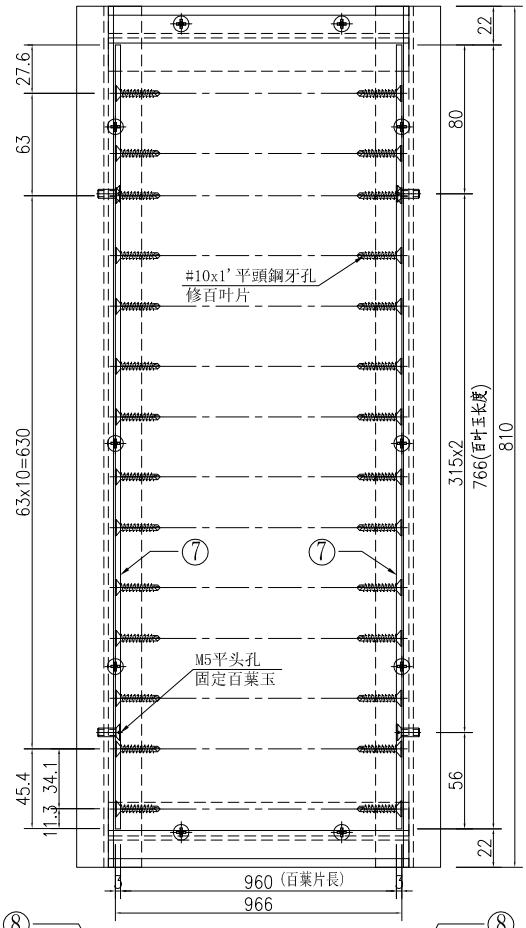


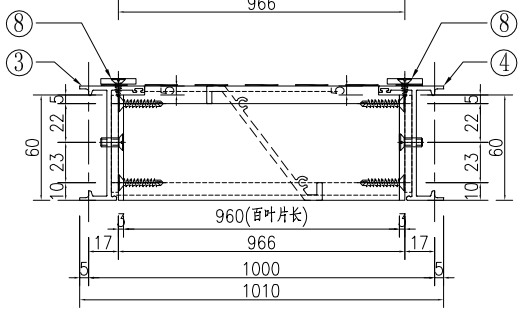

①號百葉加工圖

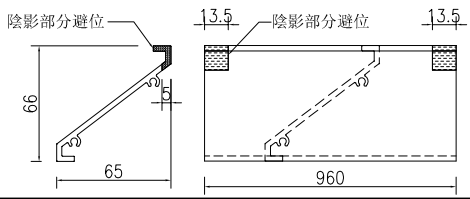

②號百葉加工圖

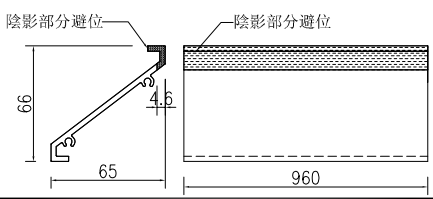


名稱	百葉組裝圖	制圖	吳祎瑜	2020.07.10	修改			
材料	详见加工图	復核			日期			
顏色	UCT534193SC-3 3COAT-深灰	批准			圖號	A05/LG		


EG—DWG3

美特鋁質 有限公司
MIDI Aluminium Fabricator Ltd.


工程號	J-851	地盤	青衣明翹滙

窗號		分格寬度L	分格高度H	雀仔網寬度	雀仔網高度	总幅數量
A09/UG		750	550	686	500	1
序號	料號	名稱	出筍	長度	單幅數量	加工說明
1	X85691	百葉片	避位	660	7	
2	X85691	百葉片	避位	660	1	
3	X85679	生邊企	直口	510	1	加工图号J851-HBY-VBQ43
4	X85679	生邊企	直口	510	1	加工图号J851-HBY-VBQ44
5	X85697	百叶顶横	避位	674	1	加工图号J851-HBY-HD66
6	X85697	百叶底横	避位	674	1	加工图号J851-HBY-HDD66
7	PE00E4011	百葉玉企巴	直口	466	2	
8	PE00E4006	20x3鋁巴	直口	500	2	加工图号J851-HBY-VL21
9	PE00E4006	20x3鋁巴	直口	645	2	加工图号J851-HBY-HL50
10		雀仔網			1	

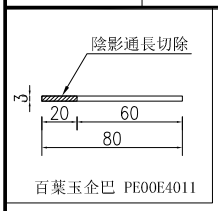


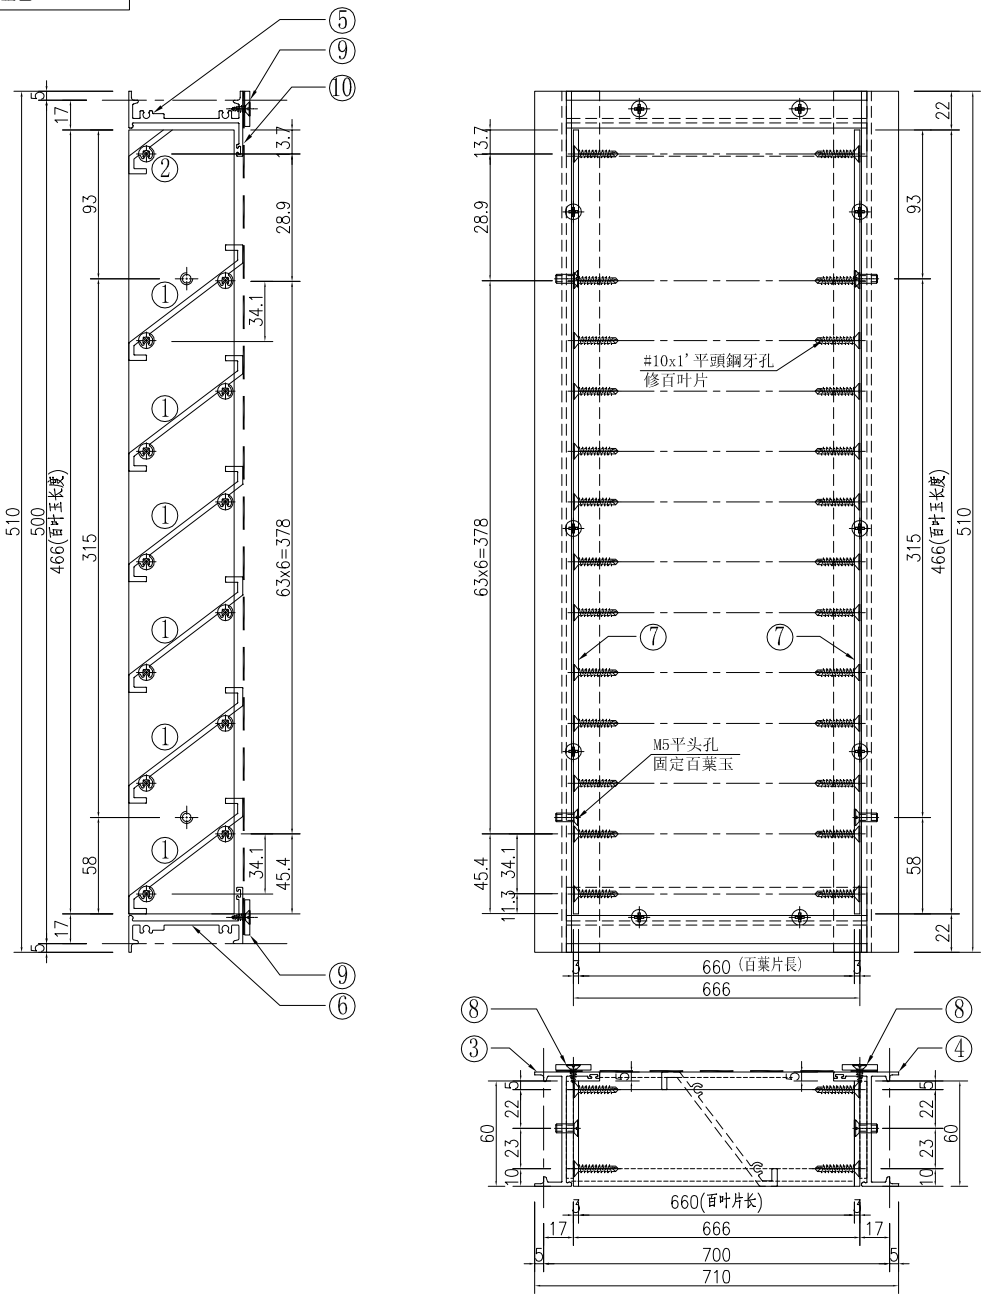

①號百葉加工圖

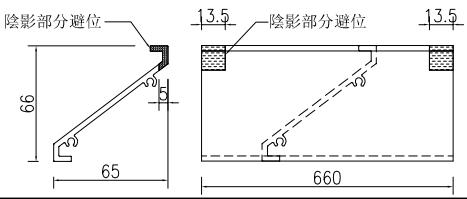

②號百葉加工圖

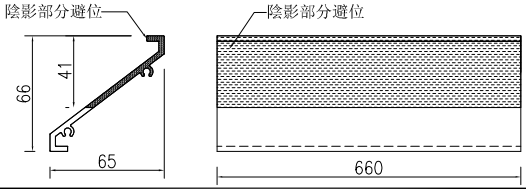


名稱	百葉組裝圖	制圖	吳祎瑜	2020.07.10	修改			
材料	详见加工图	復核			日期			
顏色	UCT534193SC-3 3COAT-深灰	批准			圖號	A09/UG		


EG—DWG3

美特鋁質 有限公司
MIDI Aluminium Fabricator Ltd.


工程號	J-851	地盤	青衣明翹滙

窗號		分格寬度L	分格高度H	雀仔網寬度	雀仔網高度	总幅數量
A10/UG		1150	550	1086	500	1
序號	料號	名稱	出筍	長度	单幅數量	加工說明
1	X85691	百葉片	避位	1060	7	
2	X85691	百葉片	避位	1060	1	
3	X85679	生邊企	直口	510	1	加工图号J851-HBY-VBQ43
4	X85679	生邊企	直口	510	1	加工图号J851-HBY-VBQ44
5	X85697	百叶顶横	避位	1074	1	加工图号J851-HBY-HD67
6	X85697	百叶底横	避位	1074	1	加工图号J851-HBY-HDD67
7	PE00E4011	百葉玉企巴	直口	466	2	
8	PE00E4006	20x3鋁巴	直口	500	2	加工图号J851-HBY-VL21
9	PE00E4006	20x3鋁巴	直口	1045	2	加工图号J851-HBY-HL51
10		雀仔網			1	

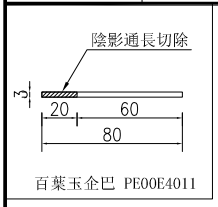


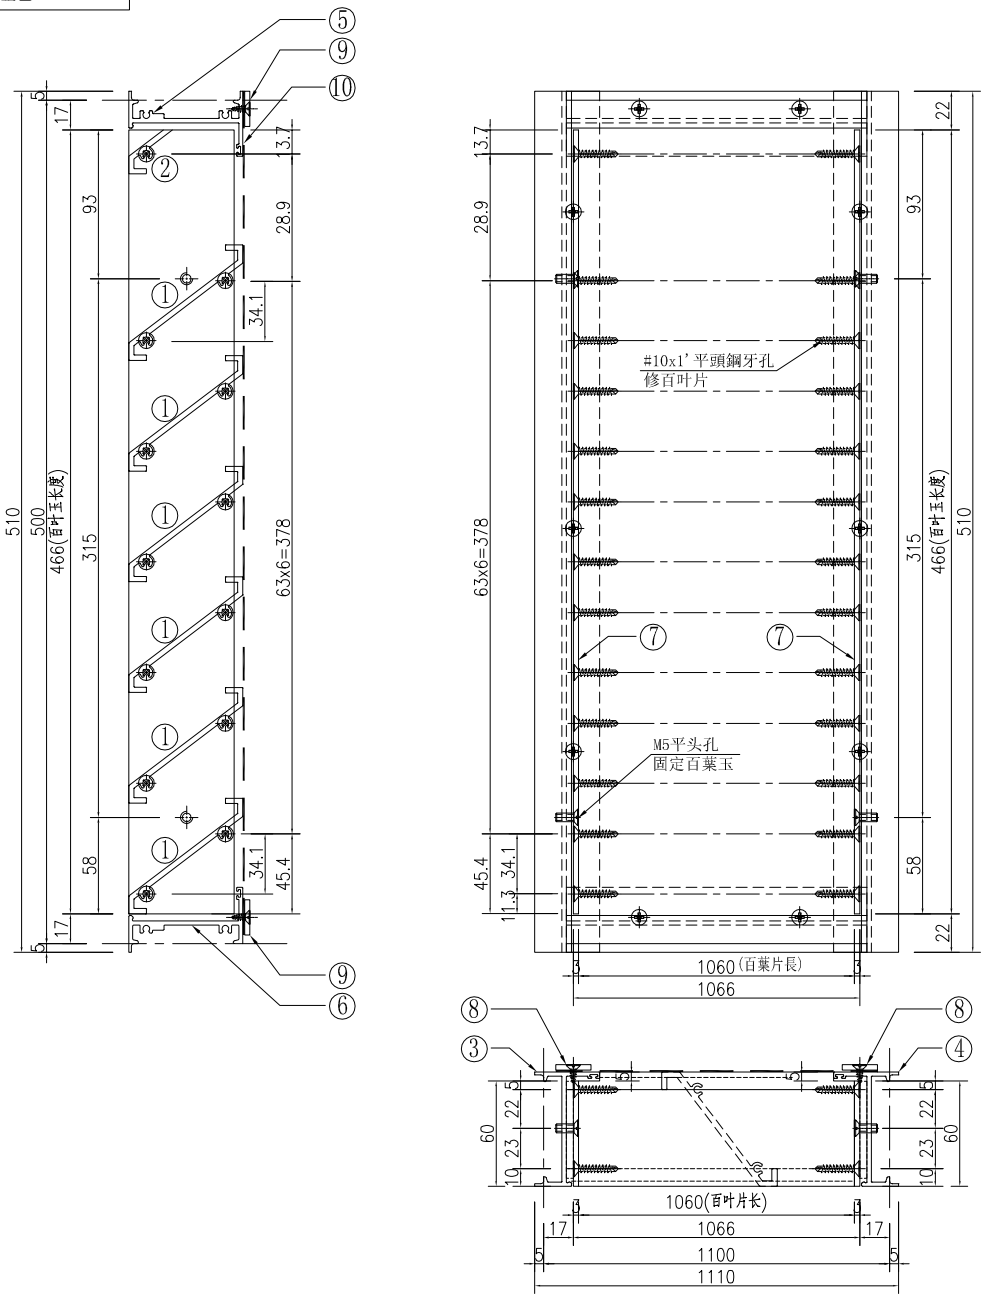

①號百葉加工圖

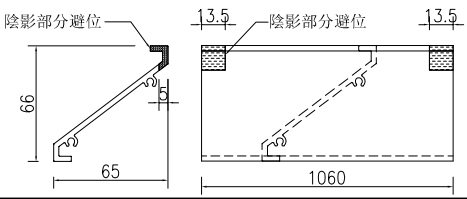

②號百葉加工圖

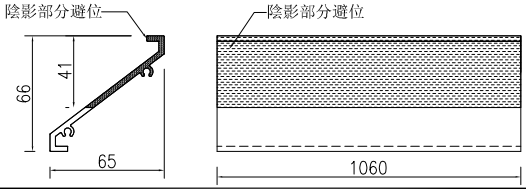


名稱	百葉組裝圖	制圖	吳祎瑜	2020.07.10	修改			
材料	详见加工图	復核			日期			
顏色	UCT534193SC-3 3COAT-深灰	批准			圖號	A10/UG		


EG—DWG3

美特鋁質 有限公司
MIDI Aluminium Fabricator Ltd.


工程號	J-851	地盤	青衣明翹滙

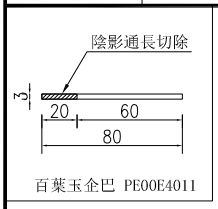


窗號		分格寬度L	分格高度H	雀仔網寬度	雀仔網高度	总幅數量
A11/UG		1050	550	986	500	1
A28/T1		1050	550	986	500	9
A41/T2		1050	550	986	500	10
序號	料號	名稱	出筍	長度	单幅數量	加工說明
1	X85691	百葉片	避位	960	7	
2	X85691	百葉片	避位	960	1	
3	X85679	生邊企	直口	510	1	加工图号J851-HBY-VBQ43
4	X85679	生邊企	直口	510	1	加工图号J851-HBY-VBQ44
5	X85697	百叶顶横	避位	974	1	加工图号J851-HBY-HD13
6	X85697	百叶底横	避位	974	1	加工图号J851-HBY-HDD13
7	PE00E4011	百葉玉企巴	直口	466	2	
8	PE00E4006	20x3鋁巴	直口	500	2	加工图号J851-HBY-VL21
9	PE00E4006	20x3鋁巴	直口	945	2	加工图号J851-HBY-HL10
10		雀仔網			1	

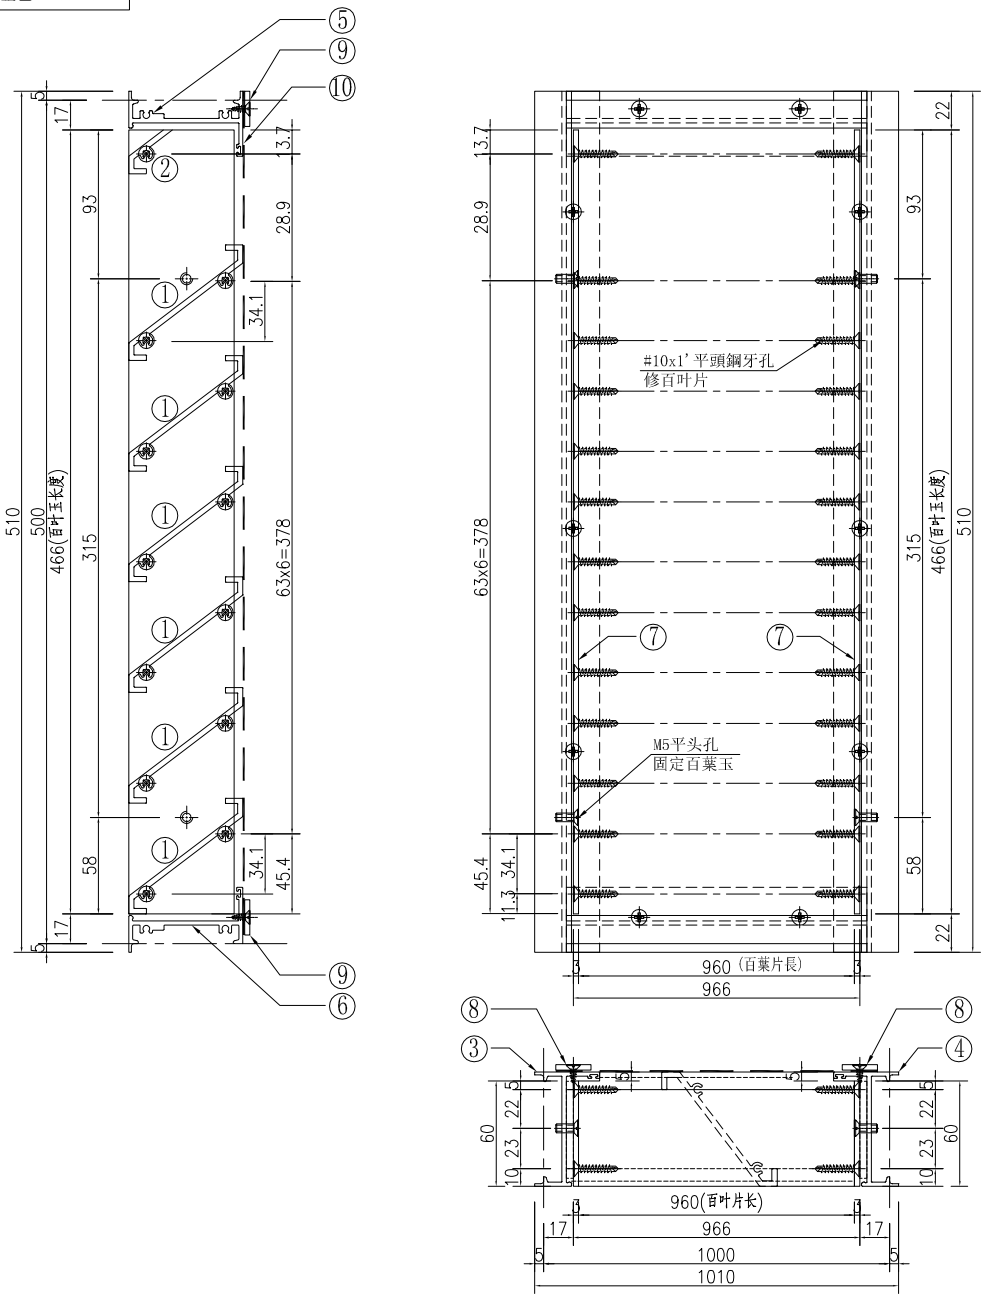

①號百葉加工圖

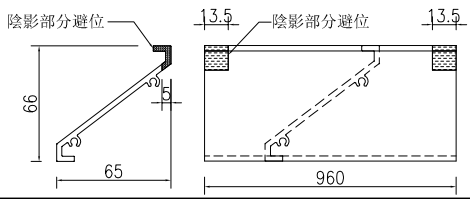

②號百葉加工圖

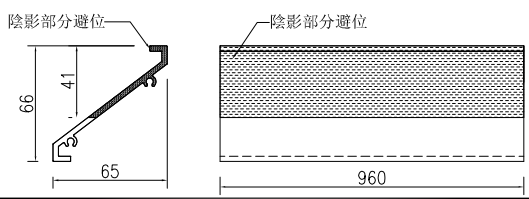


名稱	百葉組裝圖	制圖	吳祎瑜	2020.07.10	修改			
材料	详见加工图	復核			日期			
顏色	UCT534193SC-3 3COAT-深灰	批准			圖號	A11/UG		


EG—DWG3

美特鋁質 有限公司
MIDI Aluminium Fabricator Ltd.


工程號	J-851	地盤	青衣明翹滙

窗號		分格寬度L	分格高度H	雀仔網寬度	雀仔網高度	总幅數量
A12/UG		950	550	886	500	1
序號	料號	名稱	出筍	長度	单幅數量	加工說明
1	X85691	百葉片	避位	860	7	
2	X85691	百葉片	避位	860	1	
3	X85679	生邊企	直口	510	1	加工图号J851-HBY-VBQ43
4	X85679	生邊企	直口	510	1	加工图号J851-HBY-VBQ44
5	X85697	百叶頂横	避位	874	1	加工图号J851-HBY-HD68
6	X85697	百叶底横	避位	874	1	加工图号J851-HBY-HDD68
7	PE00E4011	百葉玉企巴	直口	466	2	
8	PE00E4006	20x3鋁巴	直口	500	2	加工图号J851-HBY-VL21
9	PE00E4006	20x3鋁巴	直口	845	2	加工图号J851-HBY-HL52
10		雀仔網			1	

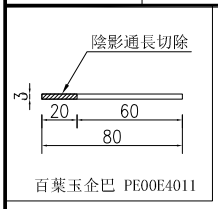


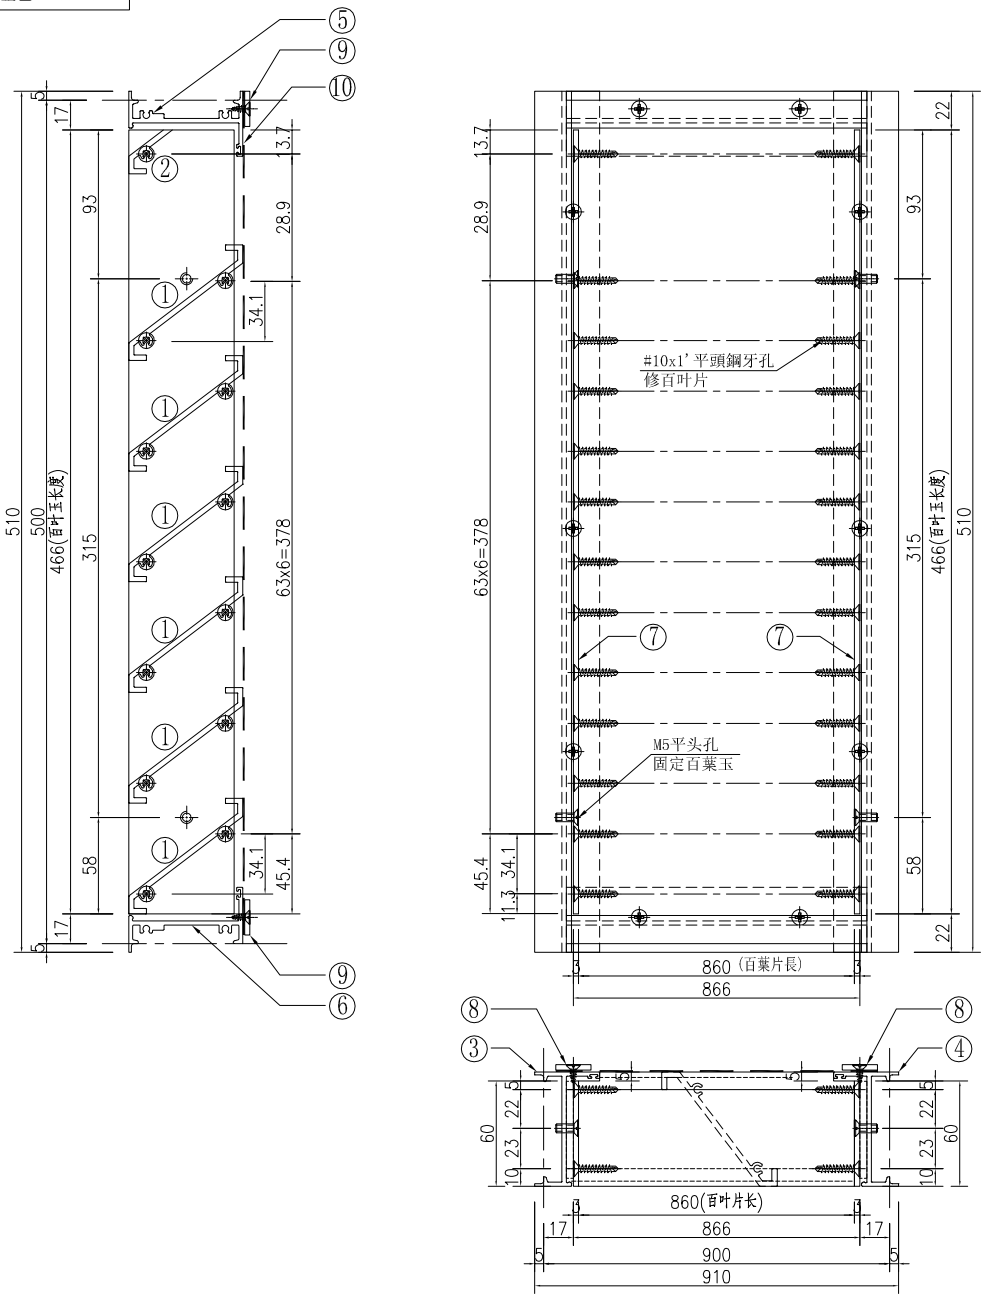

①號百葉加工圖

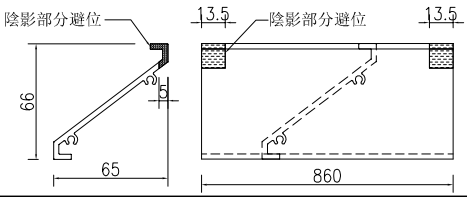

②號百葉加工圖

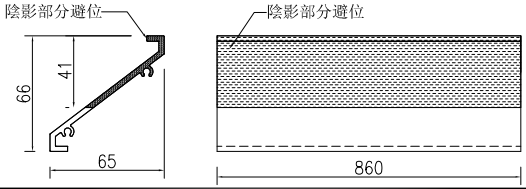


名稱	百葉組裝圖	制圖	吳祎瑜	2020.07.10	修改			
材料	详见加工图	復核			日期			
顏色	UCT534193SC-3 3COAT-深灰	批准			圖號	A12/UG		

EG—DWG3


美特鋁質 有限公司
MIDI Aluminium Fabricator Ltd.


工程號	J-851	地盤	青衣明翹滙


窗號		分格寬度L	分格高度H	雀仔網寬度	雀仔網高度	总幅數量
A14/T1		450	550	386	500	1
序號	料號	名稱	出筍	長度	單幅數量	加工說明
1	X85691	百葉片	避位	360	7	
2	X85691	百葉片	避位	360	1	
3	X85679	生邊企	直口	510	1	加工图号J851-HBY-VBQ43
4	X85679	生邊企	直口	510	1	加工图号J851-HBY-VBQ44
5	X85697	百叶顶横	避位	374	1	加工图号J851-HBY-HD61
6	X85697	百叶底横	避位	374	1	加工图号J851-HBY-HDD61
7	PE00E4011	百葉玉企巴	直口	466	2	
8	PE00E4006	20x3鋁巴	直口	500	2	加工图号J851-HBY-VL21
9	PE00E4006	20x3鋁巴	直口	345	2	加工图号J851-HBY-HL47
10		雀仔網			1	

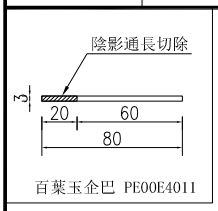


百葉玉企巴 PE00E4011

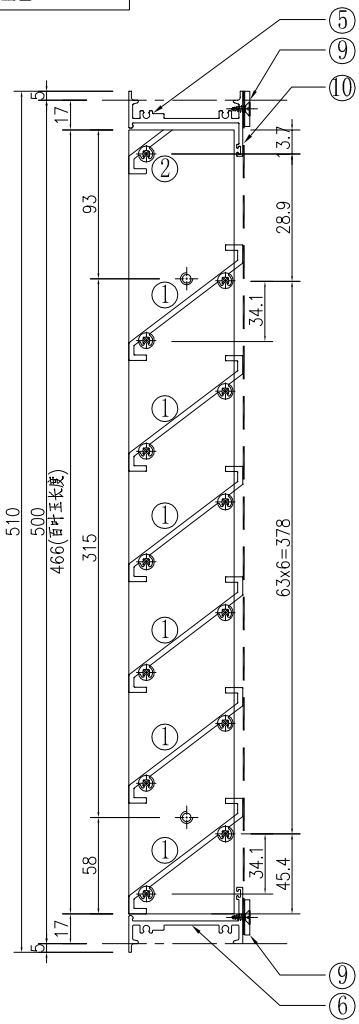

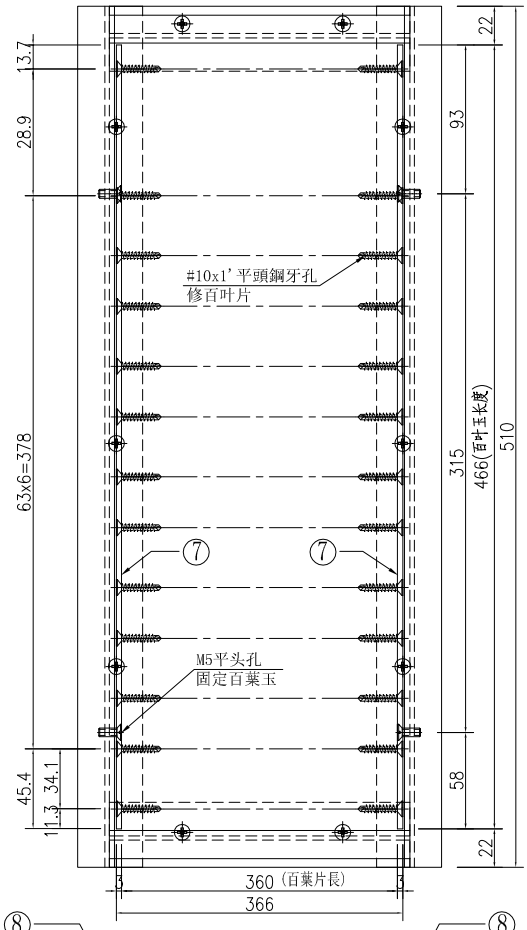


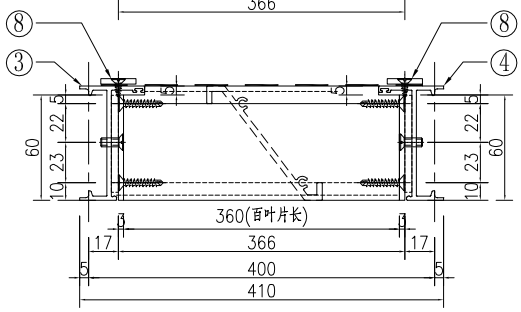

①號百葉加工圖

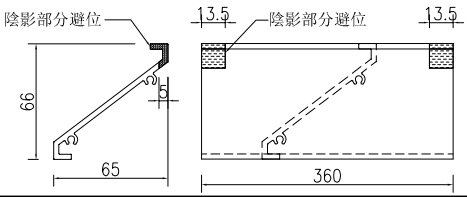

②號百葉加工圖

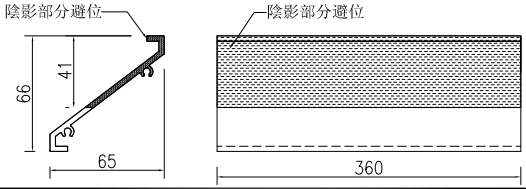


名稱	百葉組裝圖	制圖	吳祎瑜	2020.07.10	修改			
材料	详见加工图	復核			日期			
顏色	UCT534193SC-3 3COAT-深灰	批准			圖號	A14/T1		

EG—DWG3


美特鋁質 有限公司
MIDI Aluminium Fabricator Ltd.

工程號	J-851	地盤	青衣明翹滙

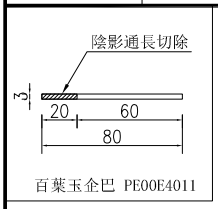


百葉玉企巴 PE00E4011


窗號		分格寬度L	分格高度H	雀仔網寬度	雀仔網高度	总幅數量
A15/T1		850	550	786	500	2
A30/T2		850	550	786	500	1
序號	料號	名稱	出筍	長度	单幅數量	加工說明
1	X85691	百葉片	避位	760	7	
2	X85691	百葉片	避位	760	1	
3	X85679	生邊企	直口	510	1	加工图号J851-HBY-VBQ43
4	X85679	生邊企	直口	510	1	加工图号J851-HBY-VBQ44
5	X85697	百叶顶横	避位	774	1	加工图号J851-HBY-HD69
6	X85697	百叶底横	避位	774	1	加工图号J851-HBY-HDD69
7	PE00E4011	百葉玉企巴	直口	466	2	
8	PE00E4006	20x3鋁巴	直口	500	2	加工图号J851-HBY-VL21
9	PE00E4006	20x3鋁巴	直口	745	2	加工图号J851-HBY-HL35
10		雀仔網			1	

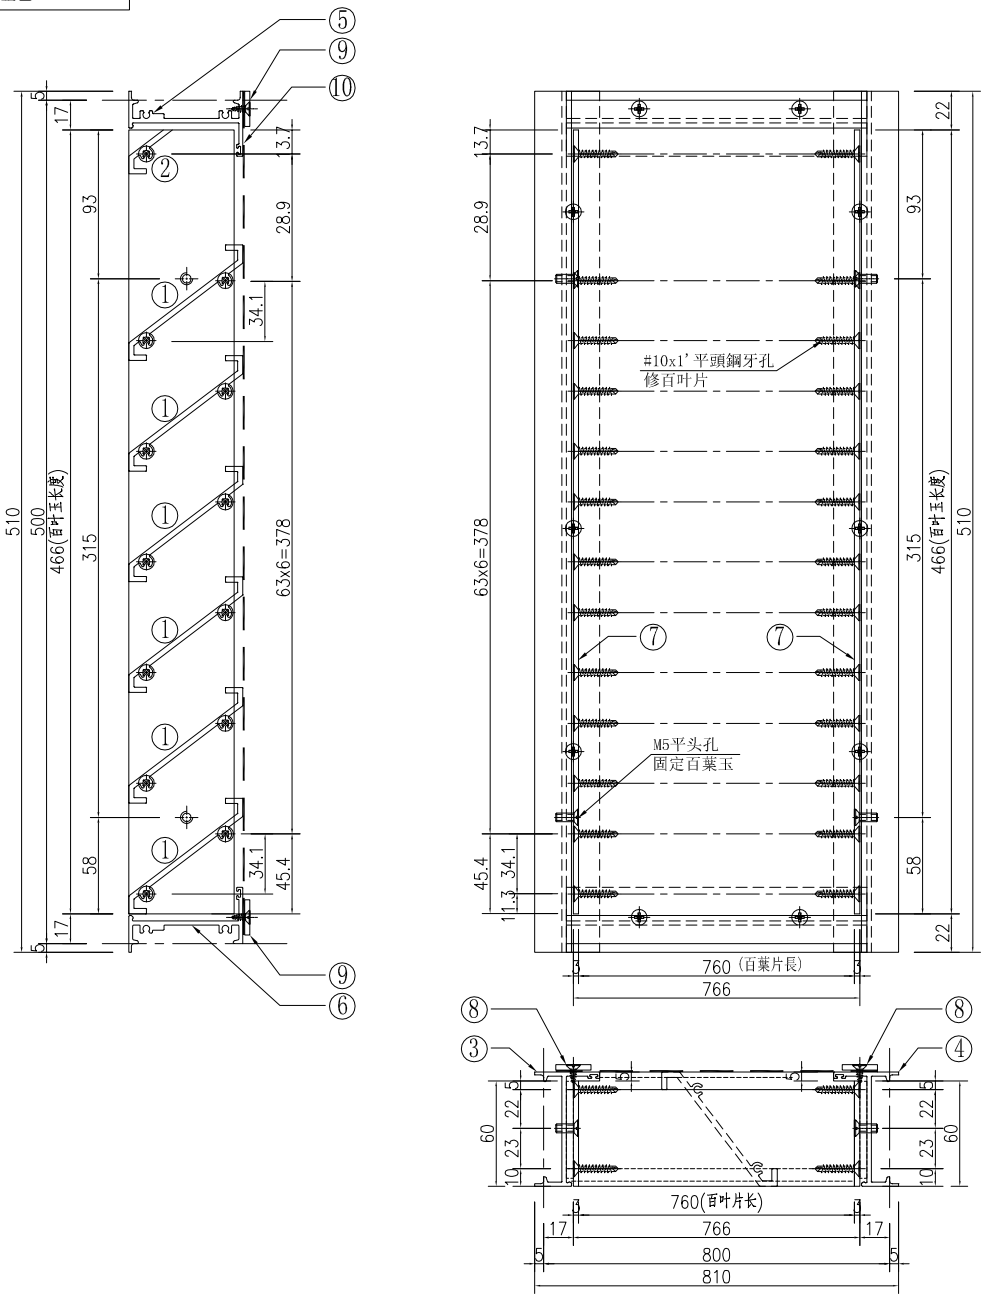

①號百葉加工圖

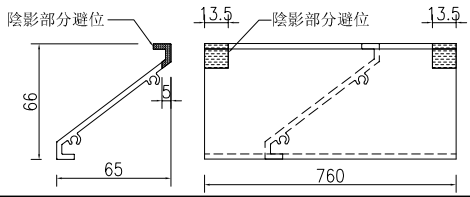

②號百葉加工圖

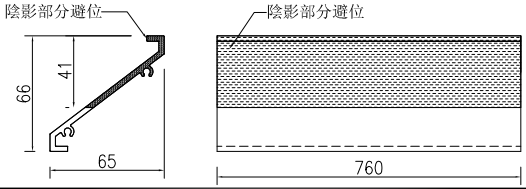


名稱	百葉組裝圖	制圖	吳祎瑜	2020.07.10	修改			
材料	详见加工图	復核			日期			
顏色	UCT534193SC-3 3COAT-深灰	批准			圖號	A15/T1		

EG－DWG3


美特鋁質 有限公司
MIDI Aluminium Fabricator Ltd.


工程號	J-851	地盤	青衣明翹滙

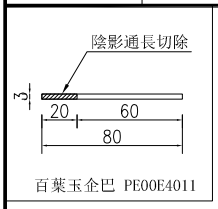


窗號	分格寬度L	分格高度H	雀仔網寬度	雀仔網高度	总幅數量
A16/T1	350	250	286	200	2
A18/T1	350	250	286	200	3
A23/T1	350	250	286	200	3
A31/T2	350	250	286	200	3
A33/T2	350	250	286	200	81
A36/T2	350	250	286	200	3
A37/T2	350	250	286	200	3


序號	料號	名稱	出筍	長度	单幅數量	加工說明
1	X85691	百葉片	避位	260	2	
2	X85691	百葉片	避位	260	1	
3	X85679	生邊企	直口	210	1	加工图号J851-HBY-VBQ49
4	X85679	生邊企	直口	210	1	加工图号J851-HBY-VBQ50
5	X85697	百叶顶横	避位	274	1	加工图号J851-HBY-HD70A
6	X85697	百叶底横	避位	274	1	加工图号J851-HBY-HDD70
7	PE00E4011	百葉玉企巴	直口	166	2	
8	PE00E4006	20x3鋁巴	直口	200	2	加工图号J851-HBY-VL24
9	PE00E4006	20x3鋁巴	直口	245	2	加工图号J851-HBY-HL54
10	X84489	挡水角	直口	274	1	加工图号J851-HBY-DJ1
11		雀仔網			1	

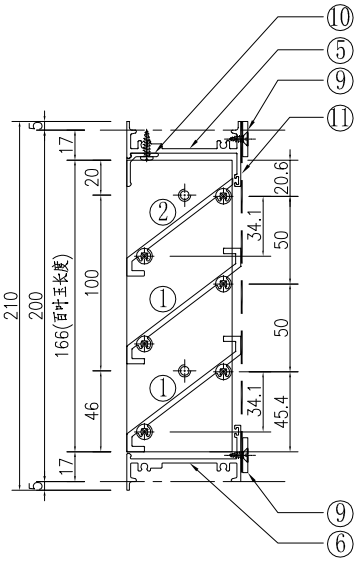

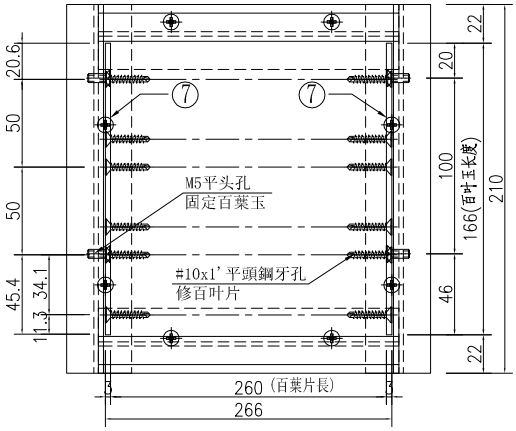


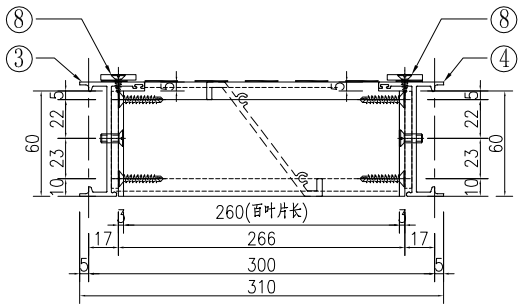

①號百葉加工圖

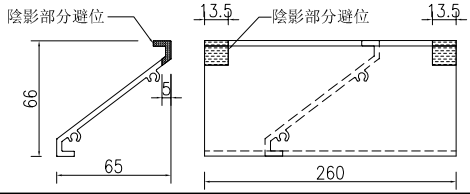

②號百葉加工圖

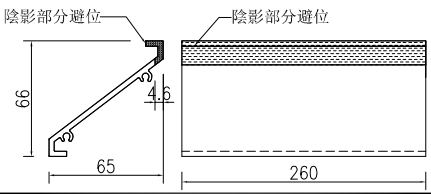


名稱	百葉組裝圖	制圖	吳祎瑜	2020.07.10	修改			
材料	详见加工图	復核			日期			
顏色	UCT534193SC-3 3COAT-深灰	批准			圖號	A16/T1		


EG－DWG3


美特鋁質 有限公司
MIDI Aluminium Fabricator Ltd.


工程號	J-851	地盤	青衣明翹滙

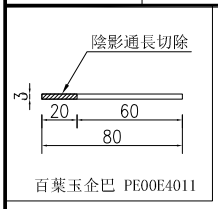


窗號		分格寬度L	分格高度H	雀仔網寬度	雀仔網高度	总幅數量
A17/T1		550	250	486	200	1
A32/T2		550	250	486	200	3
序號	料號	名稱	出筍	長度	单幅數量	加工說明
1	X85691	百葉片	避位	460	2	
2	X85691	百葉片	避位	460	1	
3	X85679	生邊企	直口	210	1	加工图号J851-HBY-VBQ49
4	X85679	生邊企	直口	210	1	加工图号J851-HBY-VBQ50
5	X85697	百叶顶横	避位	474	1	加工图号J851-HBY-HD60A
6	X85697	百叶底横	避位	474	1	加工图号J851-HBY-HDD60
7	PE00E4011	百葉玉企巴	直口	166	2	
8	PE00E4006	20x3鋁巴	直口	200	2	加工图号J851-HBY-VL24
9	PE00E4006	20x3鋁巴	直口	445	2	加工图号J851-HBY-HL46
10	X84489	挡水角	直口	474	1	加工图号J851-HBY-DJ2
11		雀仔網			1	

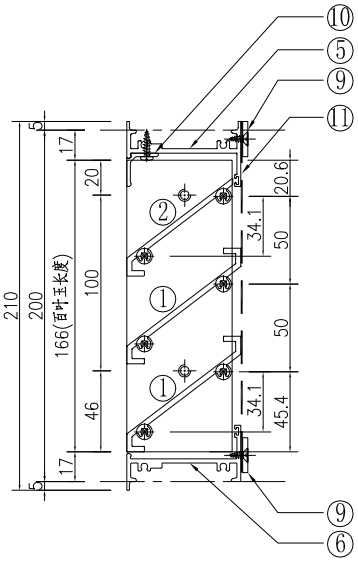

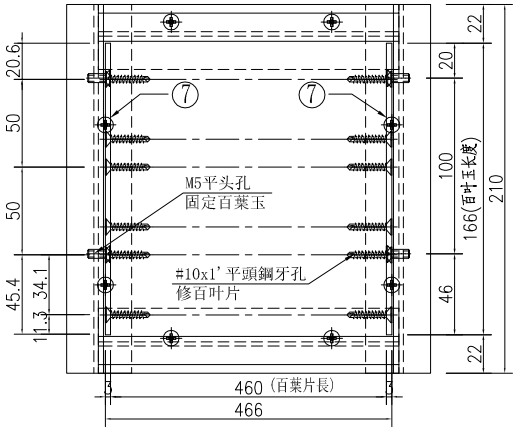


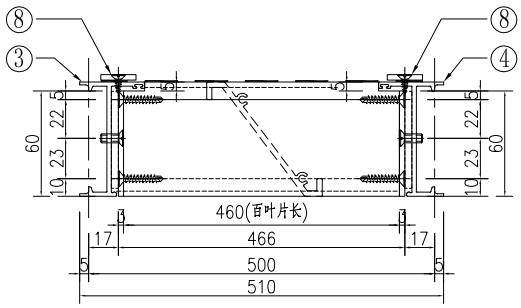

①號百葉加工圖

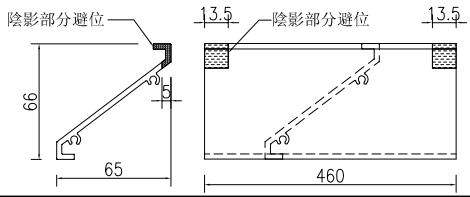

②號百葉加工圖

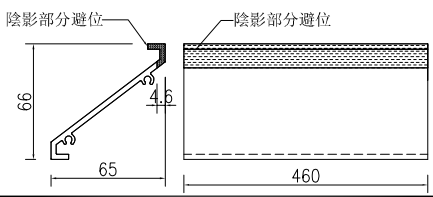


名稱	百葉組裝圖	制圖	吳祎瑜	2020.07.10	修改			
材料	详见加工图	復核			日期			
顏色	UCT534193SC-3 3COAT-深灰	批准			圖號	A17/T1		


EG－DWG3


美特鋁質 有限公司
MIDI Aluminium Fabricator Ltd.


工程號	J-851	地盤	青衣明翹滙

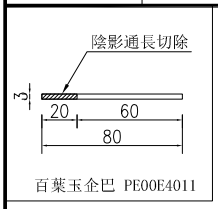


窗號		分格寬度L	分格高度H	雀仔網寬度	雀仔網高度	总幅數量
A19/T1		650	450	586	400	2
A38/T2		650	450	586	400	6
序號	料號	名稱	出筍	長度	单幅數量	加工說明
1	X85691	百葉片	避位	560	5	
2	X85691	百葉片	避位	560	1	
3	X85679	生邊企	直口	410	1	加工图号J851-HBY-VBQ39
4	X85679	生邊企	直口	410	1	加工图号J851-HBY-VBQ40
5	X85697	百叶顶横	避位	574	1	加工图号J851-HBY-HD54
6	X85697	百叶底横	避位	574	1	加工图号J851-HBY-HDD54
7	PE00E4011	百葉玉企巴	直口	366	2	
8	PE00E4006	20x3鋁巴	直口	400	2	加工图号J851-HBY-VL19
9	PE00E4006	20x3鋁巴	直口	545	2	加工图号J851-HBY-HL42
10		雀仔網			1	

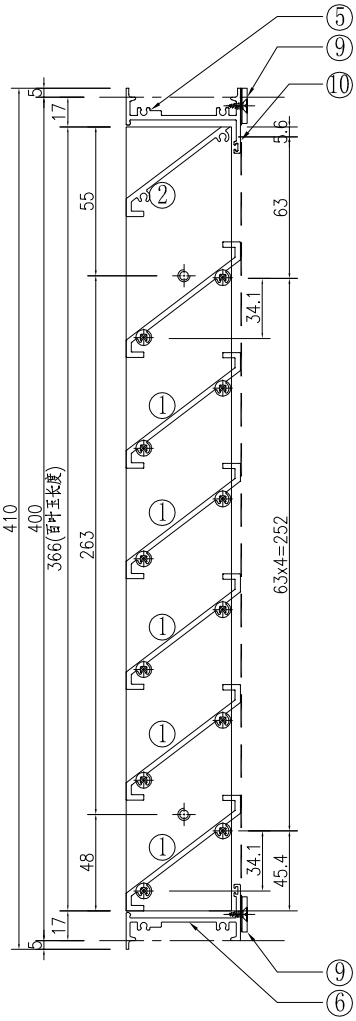

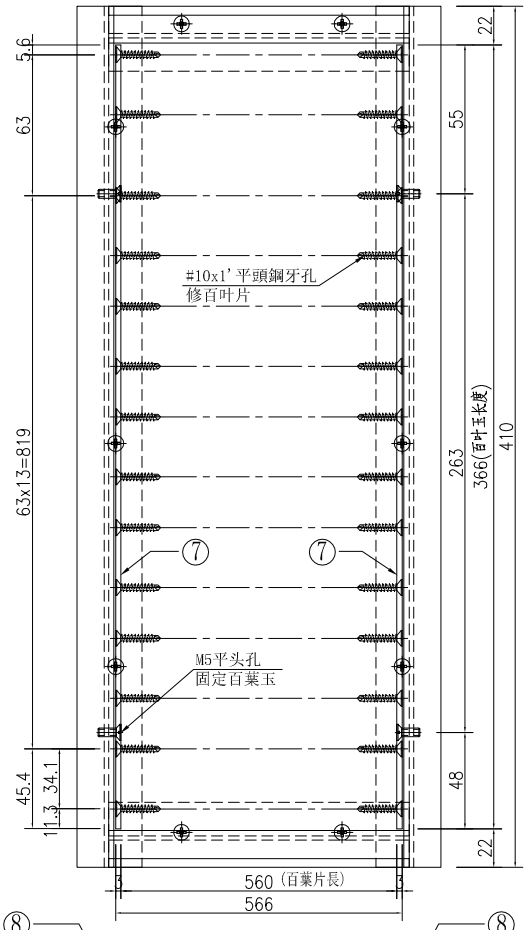


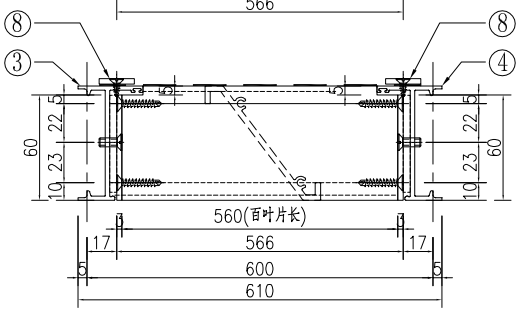

①號百葉加工圖

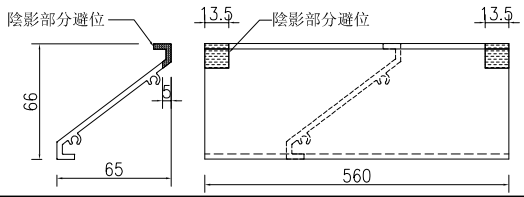

②號百葉加工圖

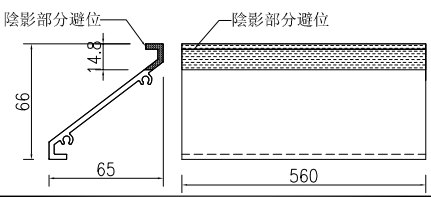


名稱	百葉組裝圖	制圖	吳祎瑜	2020.07.10	修改			
材料	详见加工图	復核			日期			
顏色	UCT534193SC-3 3COAT-深灰	批准			圖號	A19/T1		


EG－DWG3


美特鋁質 有限公司
MIDI Aluminium Fabricator Ltd.


工程號	J-851	地盤	青衣明翹滙

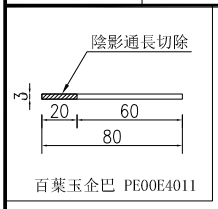


窗號		分格寬度L	分格高度H	雀仔網寬度	雀仔網高度	总幅數量
A21/T1		350	350	286	300	1
序號	料號	名稱	出筍	長度	单幅數量	加工說明
1	X85691	百葉片	避位	260	3	
2	X85691	百葉片	避位	260	1	
3	X85679	生邊企	直口	310	1	加工图号J851-HBY-VBQ41
4	X85679	生邊企	直口	310	1	加工图号J851-HBY-VBQ42
5	X85697	百叶顶横	避位	274	1	加工图号J851-HBY-HD70
6	X85697	百叶底横	避位	274	1	加工图号J851-HBY-HDD70
7	PE00E4011	百葉玉企巴	直口	266	2	
8	PE00E4006	20x3鋁巴	直口	300	2	加工图号J851-HBY-VL20
9	PE00E4006	20x3鋁巴	直口	245	2	加工图号J851-HBY-HL54
10		雀仔網			1	

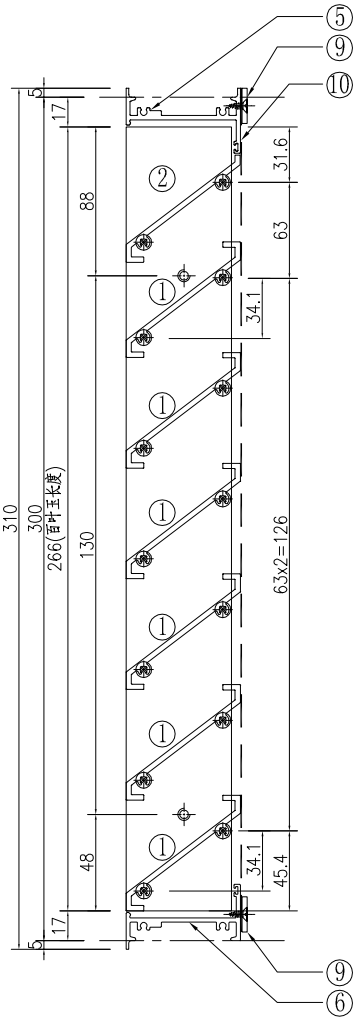

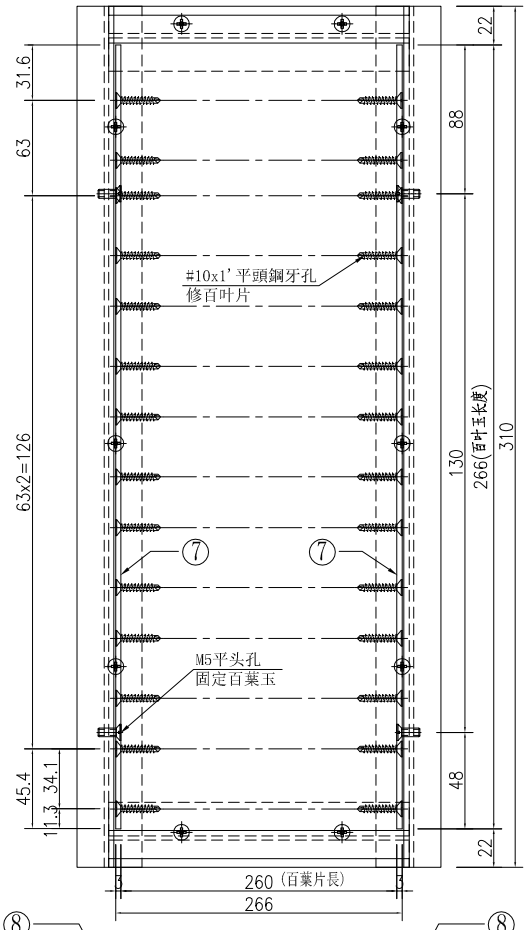


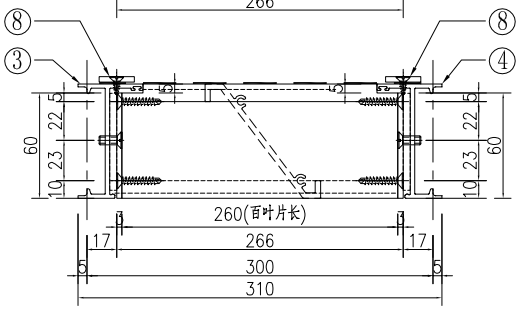

①號百葉加工圖

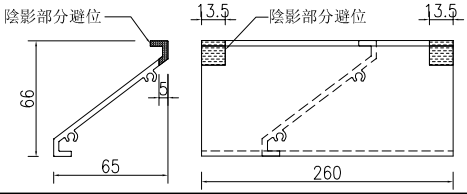

②號百葉加工圖

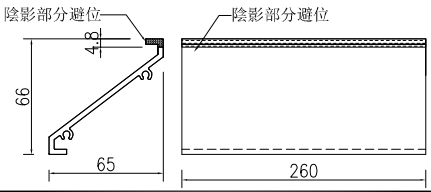


名稱	百葉組裝圖	制圖	吳祎瑜	2020.07.10	修改			
材料	详见加工图	復核			日期			
顏色	UCT534193SC-3 3COAT-深灰	批准			圖號	A21/T1		


EG－DWG3


美特鋁質 有限公司
MIDI Aluminium Fabricator Ltd.


工程號	J-851	地盤	青衣明翹滙

窗號		分格寬度L	分格高度H	雀仔網寬度	雀仔網高度	总幅數量
A22/T1		250	350	186	300	1
序號	料號	名稱	出筍	長度	单幅數量	加工說明
1	X85691	百葉片	避位	160	3	
2	X85691	百葉片	避位	160	1	
3	X85679	生邊企	直口	310	1	加工图号J851-HBY-VBQ41
4	X85679	生邊企	直口	310	1	加工图号J851-HBY-VBQ42
5	X85697	百叶顶横	避位	174	1	加工图号J851-HBY-HD71
6	X85697	百叶底横	避位	174	1	加工图号J851-HBY-HDD71
7	PE00E4011	百葉玉企巴	直口	266	2	
8	PE00E4006	20x3鋁巴	直口	300	2	加工图号J851-HBY-VL20
9	PE00E4006	20x3鋁巴	直口	145	2	加工图号J851-HBY-HL55
10		雀仔網			1	

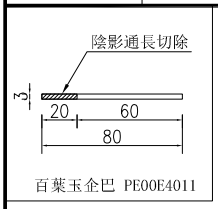


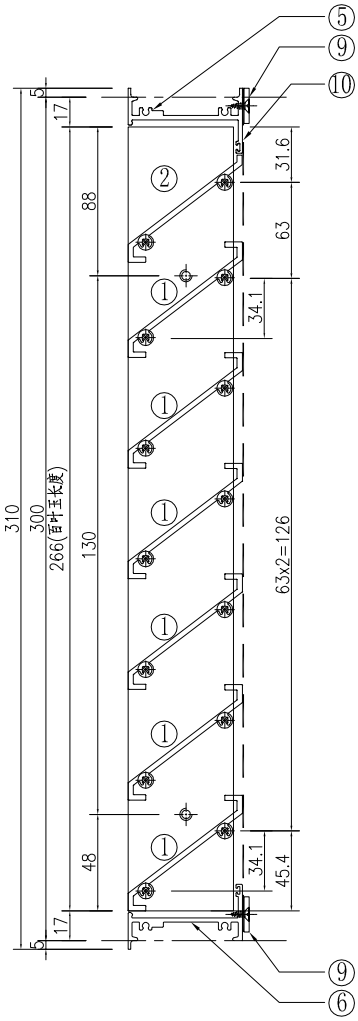

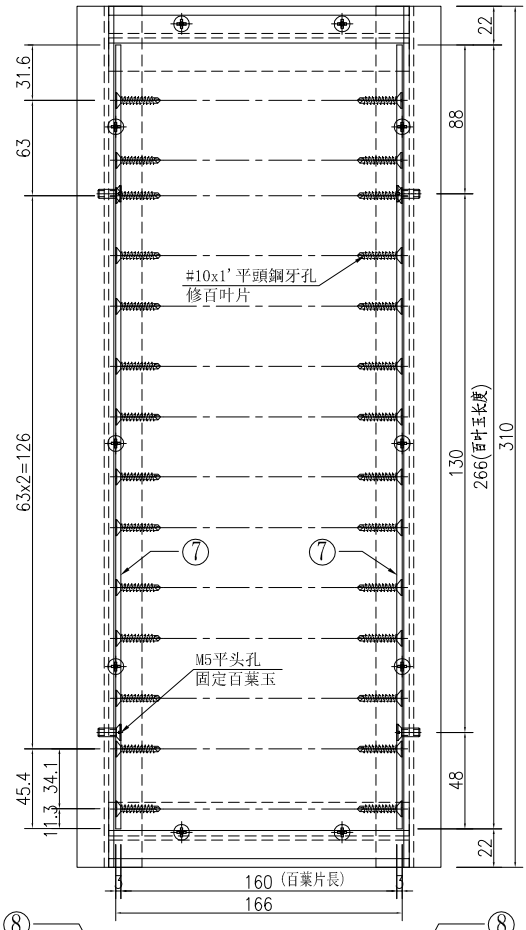


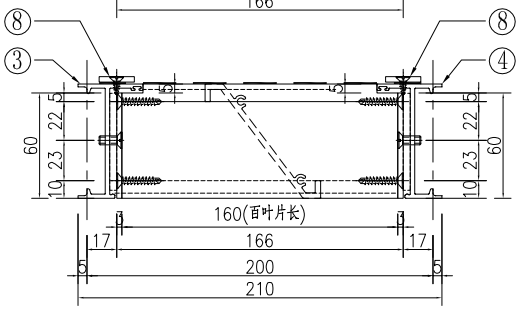

①號百葉加工圖

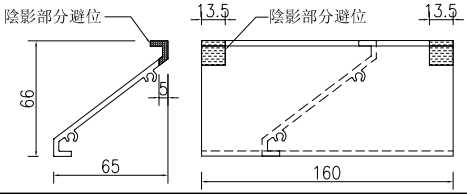

②號百葉加工圖

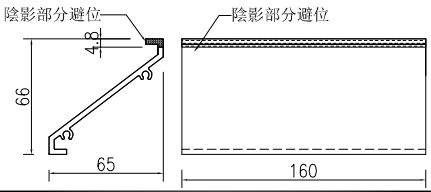


名稱	百葉組裝圖	制圖	吳祎瑜	2020.07.10	修改			
材料	详见加工图	復核			日期			
顏色	UCT534193SC-3 3COAT-深灰	批准			圖號	A22/T1		


EG—DWG3

美特鋁質 有限公司
MIDI Aluminium Fabricator Ltd.


工程號	J-851	地盤	青衣明翹滙

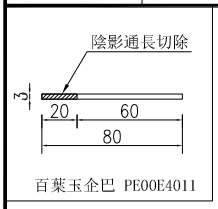


窗號		分格寬度L	分格高度H	雀仔網寬度	雀仔網高度	总幅數量
A24/T1		550	550	486	500	2
A39/T2		550	550	486	500	2
序號	料號	名稱	出筍	長度	單幅數量	加工說明
1	X85691	百葉片	避位	460	7	
2	X85691	百葉片	避位	460	1	
3	X85679	生邊企	直口	510	1	加工图号J851-HBY-VBQ43
4	X85679	生邊企	直口	510	1	加工图号J851-HBY-VBQ44
5	X85697	百叶顶横	避位	474	1	加工图号J851-HBY-HD60
6	X85697	百叶底横	避位	474	1	加工图号J851-HBY-HDD60
7	PE00E4011	百葉玉企巴	直口	466	2	
8	PE00E4006	20x3鋁巴	直口	500	2	加工图号J851-HBY-VL21
9	PE00E4006	20x3鋁巴	直口	445	2	加工图号J851-HBY-HL46
10		雀仔網			1	

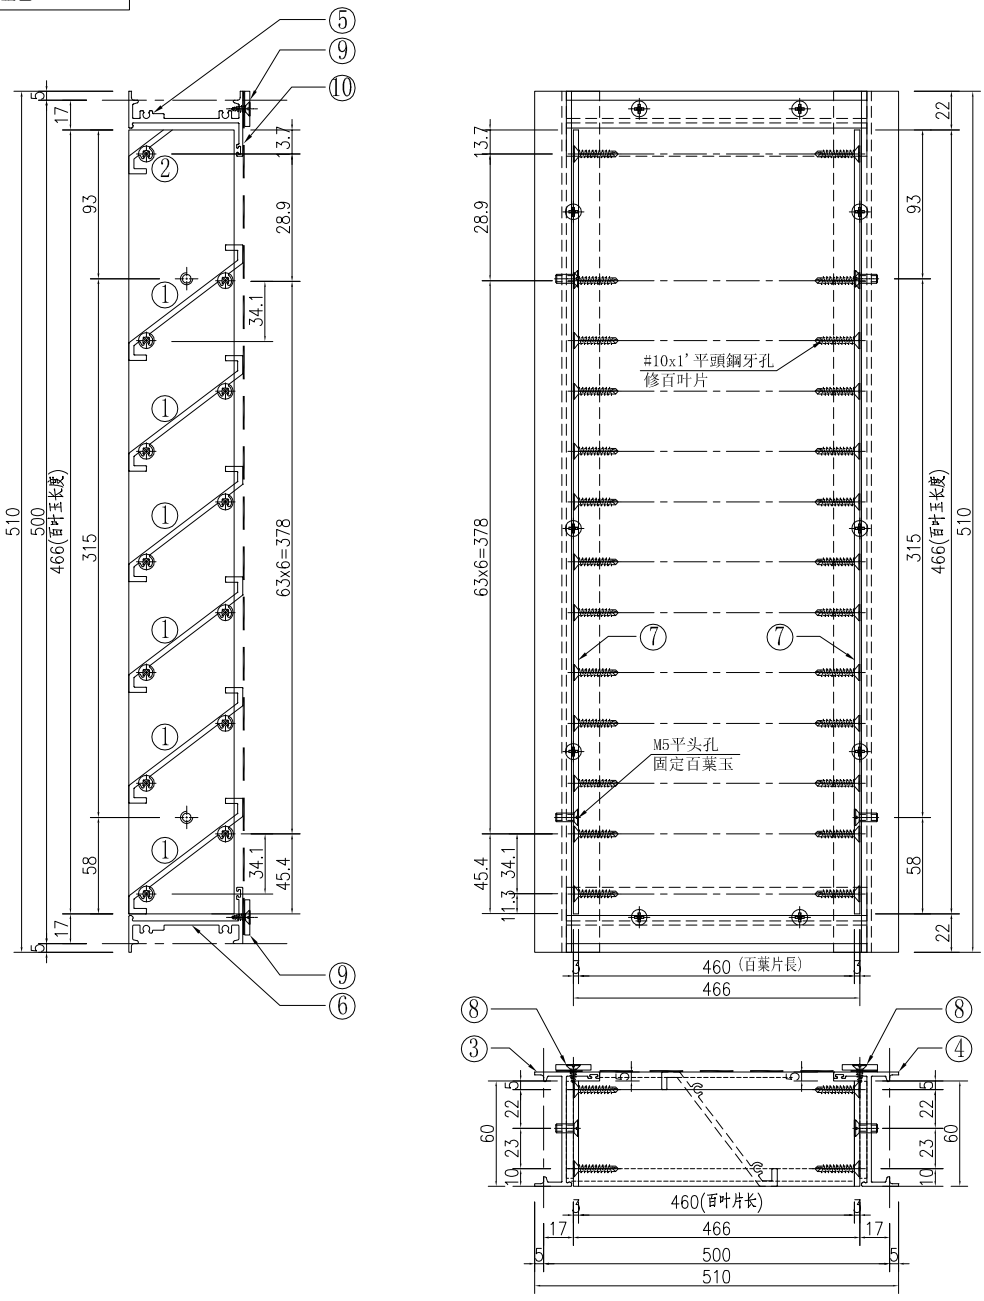

①號百葉加工圖

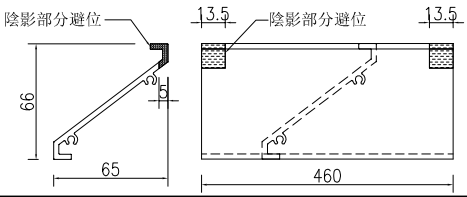

②號百葉加工圖

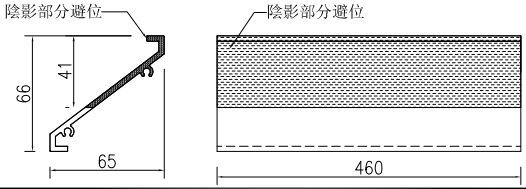


名稱	百葉組裝圖	制圖	吳祎瑜	2020.07.10	修改			
材料	详见加工图	復核			日期			
顏色	UCT534193SC-3 3COAT-深灰	批准			圖號	A24/T1		


EG—DWG3


美特鋁質 有限公司
MIDI Aluminium Fabricator Ltd.


工程號	J-851	地盤	青衣明翹滙

窗號		分格寬度L	分格高度H	雀仔網寬度	雀仔網高度	总幅數量
A26/T1		850	850	786	800	1
A40/T2		850	850	786	800	1
序號	料號	名稱	出筍	長度	單幅數量	加工說明
1	X85691	百葉片	避位	760	11	
2	X85691	百葉片	避位	760	1	
3	X85679	生邊企	直口	810	1	加工图号J851-HBY-VBQ45
4	X85679	生邊企	直口	810	1	加工图号J851-HBY-VBQ46
5	X85697	百叶顶横	避位	774	1	加工图号J851-HBY-HD69
6	X85697	百叶底横	避位	774	1	加工图号J851-HBY-HDD69
7	PE00E4011	百葉玉企巴	直口	766	2	
8	PE00E4006	20x3鋁巴	直口	800	2	加工图号J851-HBY-VL22
9	PE00E4006	20x3鋁巴	直口	745	2	加工图号J851-HBY-HL35
10		雀仔網			1	

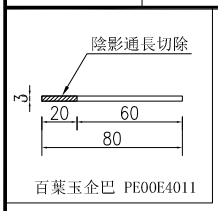


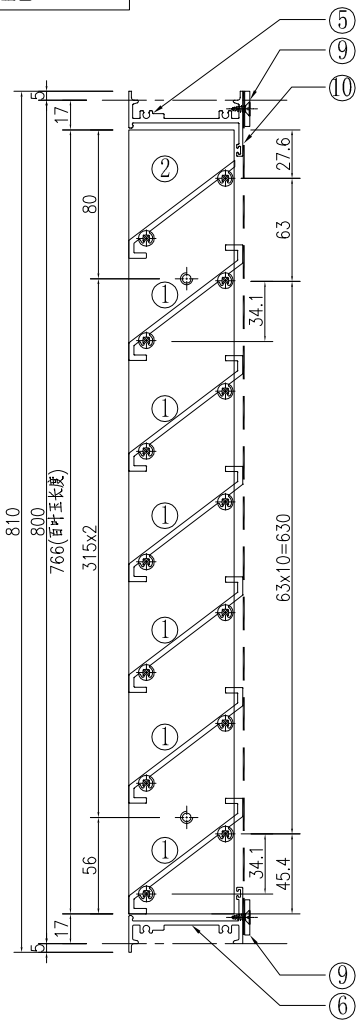

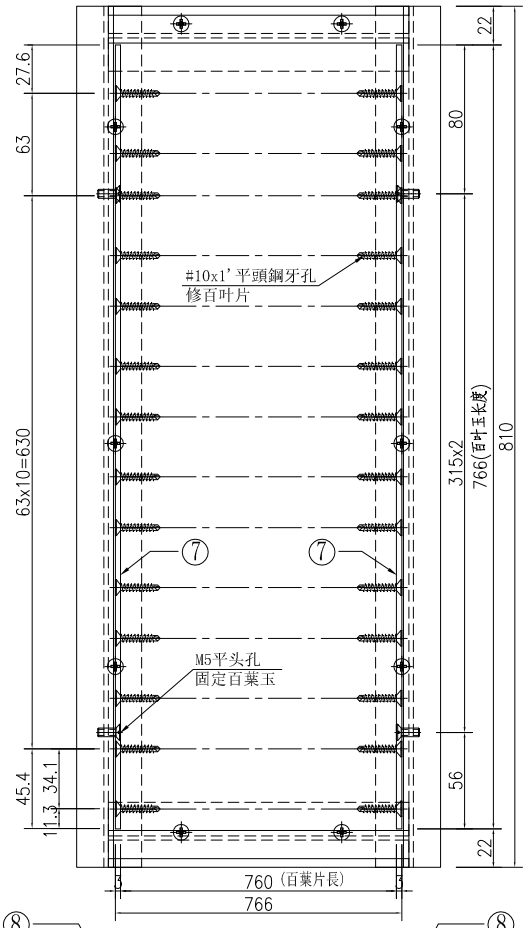


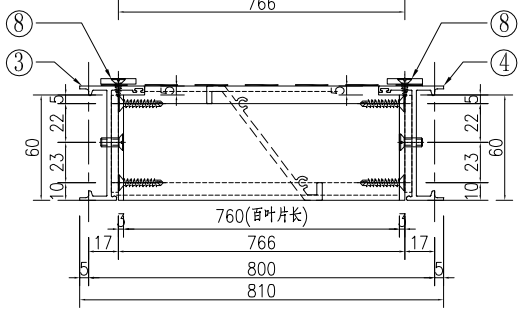

①號百葉加工圖

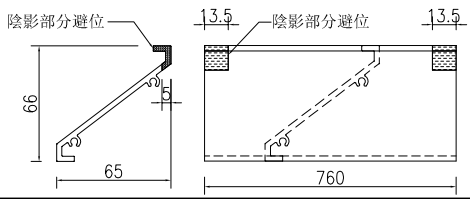

②號百葉加工圖

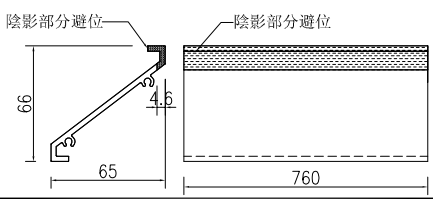


名稱	百葉組裝圖	制圖	吳祎瑜	2020.07.10	修改			
材料	详见加工图	復核			日期			
顏色	UCT534193SC-3 3COAT-深灰	批准			圖號	A26/T1		

EG－DWG3


美特鋁質 有限公司
MIDI Aluminium Fabricator Ltd.


工程號	J-851	地盤	青衣明翹滙


窗號		分格寬度L	分格高度H	雀仔網寬度	雀仔網高度	总幅數量
A34/T2		550	350	486	300	27
A35/T2		550	350	486	300	27
序號	料號	名稱	出筍	長度	单幅數量	加工說明
1	X85691	百葉片	避位	460	3	
2	X85691	百葉片	避位	460	1	
3	X85679	生邊企	直口	310	1	加工图号J851-HBY-VBQ41
4	X85679	生邊企	直口	310	1	加工图号J851-HBY-VBQ42
5	X85697	百叶顶横	避位	474	1	加工图号J851-HBY-HD60
6	X85697	百叶底横	避位	474	1	加工图号J851-HBY-HDD60
7	PE00E4011	百葉玉企巴	直口	266	2	
8	PE00E4006	20x3鋁巴	直口	300	2	加工图号J851-HBY-VL20
9	PE00E4006	20x3鋁巴	直口	445	2	加工图号J851-HBY-HL46
10		雀仔網			1	

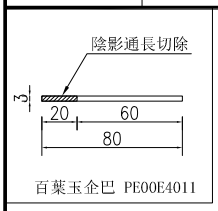


百葉玉企巴 PE00E4011

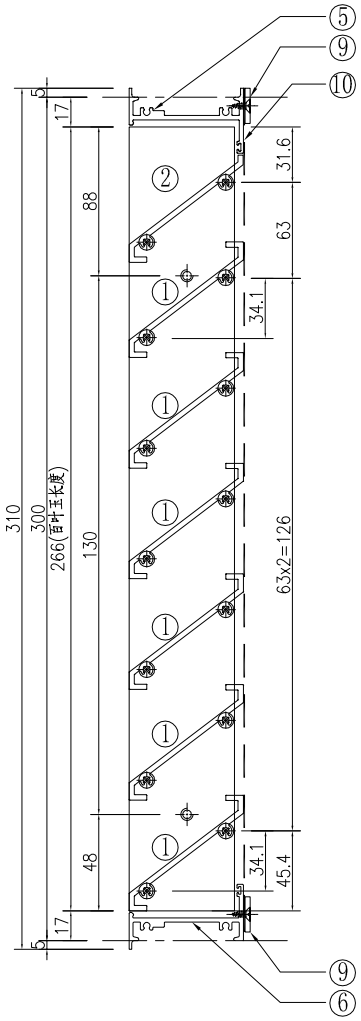

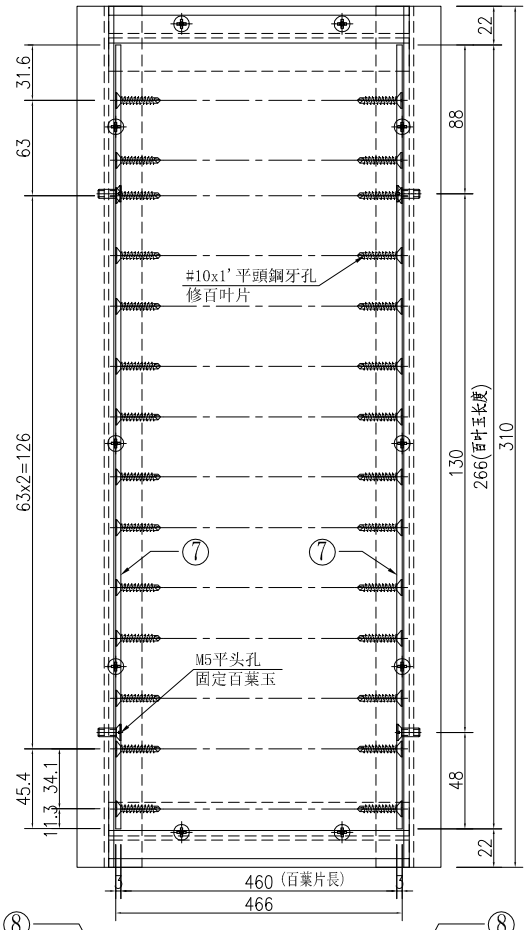


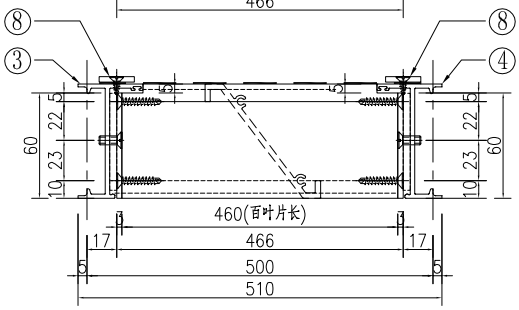

①號百葉加工圖

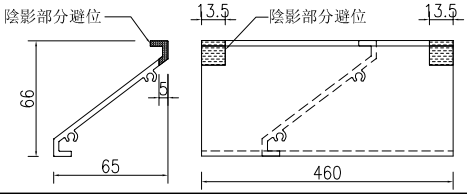

②號百葉加工圖

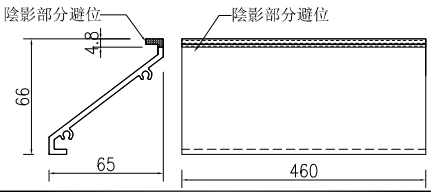


名稱	百葉組裝圖	制圖	吳祎瑜	2020.07.10	修改			
材料	详见加工图	復核			日期			
顏色	UCT534193SC-3 3COAT-深灰	批准			圖號	A34/T2		


EG—DWG3


美特鋁質 有限公司
MIDI Aluminium Fabricator Ltd.


工程號	J-851	地盤	青衣明翹滙

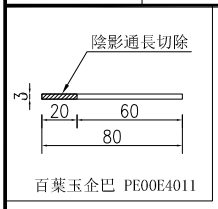


窗號		分格寬度L	分格高度H	雀仔網寬度	雀仔網高度	总幅數量
A32B/T2		400	250	336	200	27
A35B/T2		400	250	336	200	1
序號	料號	名稱	出筍	長度	单幅數量	加工說明
1	X85691	百葉片	避位	310	2	
2	X85691	百葉片	避位	310	1	
3	X85679	生邊企	直口	210	1	加工图号J851-HBY-VBQ49
4	X85679	生邊企	直口	210	1	加工图号J851-HBY-VBQ50
5	X85697	百叶顶横	避位	324	1	加工图号J851-HBY-HD72
6	X85697	百叶底横	避位	324	1	加工图号J851-HBY-HDD72
7	PE00E4011	百葉玉企巴	直口	166	2	
8	PE00E4006	20x3鋁巴	直口	200	2	加工图号J851-HBY-VL24
9	PE00E4006	20x3鋁巴	直口	295	2	加工图号J851-HBY-HL56
10	X84489	挡水角	直口	324	1	加工图号J851-HBY-DJ3
11		雀仔網			1	

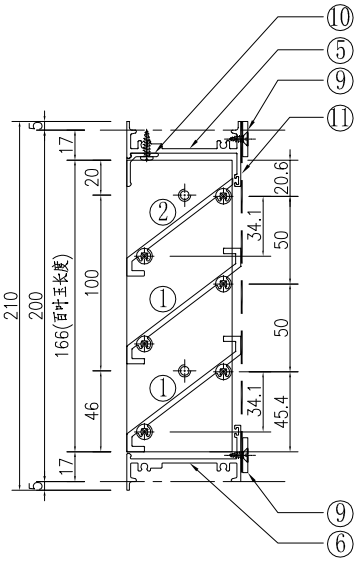

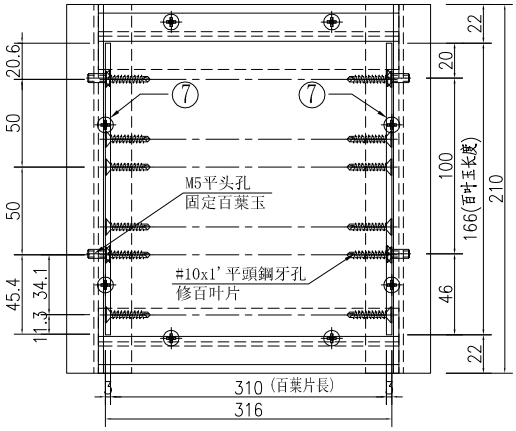


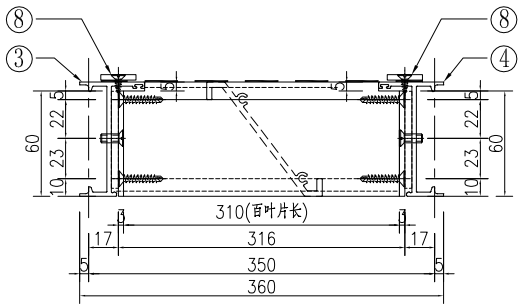

①號百葉加工圖

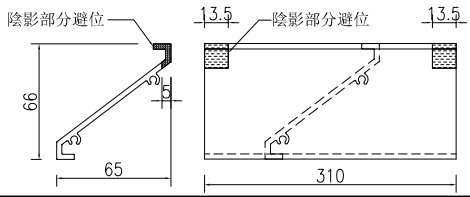

②號百葉加工圖

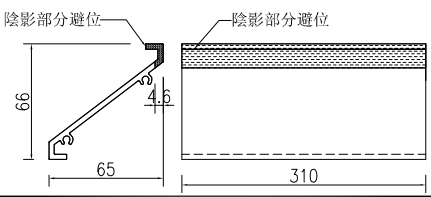


名稱	百葉組裝圖	制圖	吳祎瑜	2020.07.10	修改			
材料	详见加工图	復核			日期			
顏色	UCT534193SC-3 3COAT-深灰	批准			圖號	A32B/T2		


EG—DWG3


美特鋁質 有限公司
MIDI Aluminium Fabricator Ltd.


工程號	J-851	地盤	青衣明翹滙

窗號		分格寬度L	分格高度H	雀仔網寬度	雀仔網高度	总幅數量
L51/UG		1600	500	1536	450	1
序號	料號	名稱	出筍	長度	单幅數量	加工說明
1	X85691	百葉片	避位	1510	6	
2	X85691	百葉片	避位	1510	1	
3	X85679	生邊企	直口	460	1	加工图号J851-HBY-VBQ51
4	X85679	生邊企	直口	460	1	加工图号J851-HBY-VBQ52
5	X85697	百叶頂横	避位	1524	1	加工图号J851-HBY-HD73
6	X85697	百叶底横	避位	1524	1	加工图号J851-HBY-HDD73
7	PE00E4011	百葉玉企巴	直口	416	2	
8	PE00E4006	20x3鋁巴	直口	450	3	加工图号J851-HBY-VL25
9	PE00E4006	20x3鋁巴	直口	1495	2	加工图号J851-HBY-HL57
10		雀仔網			1	

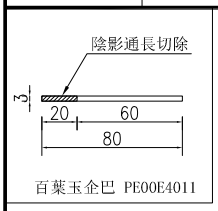


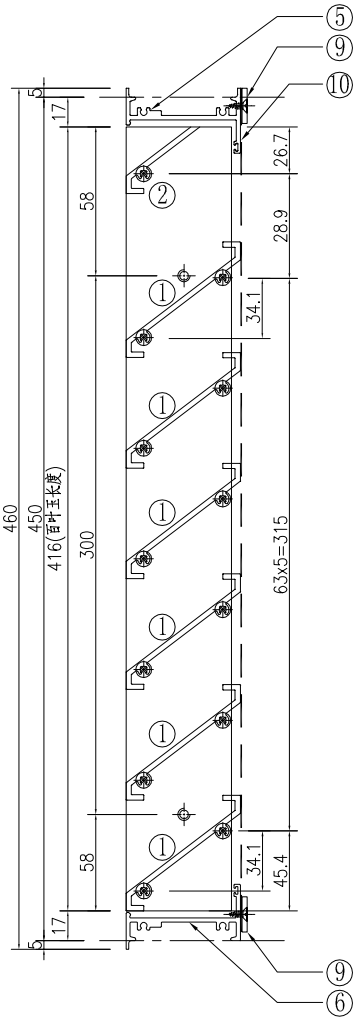

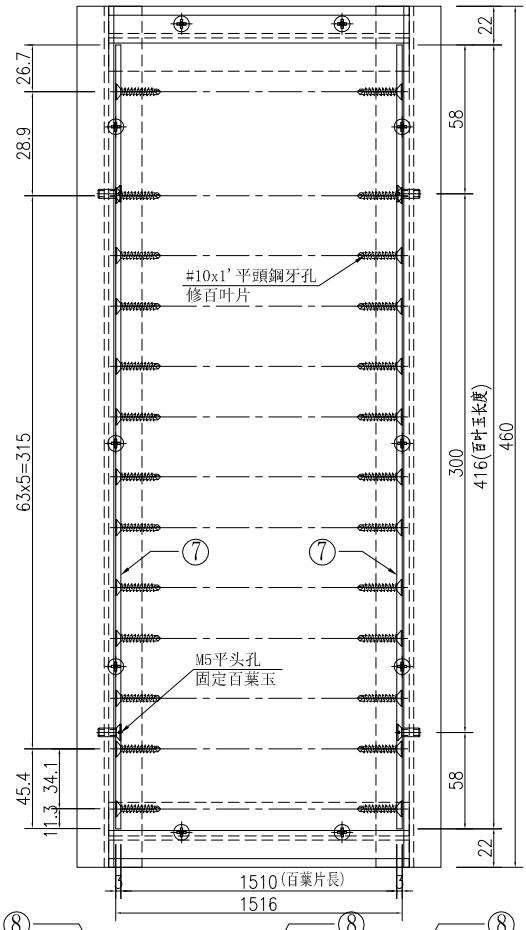


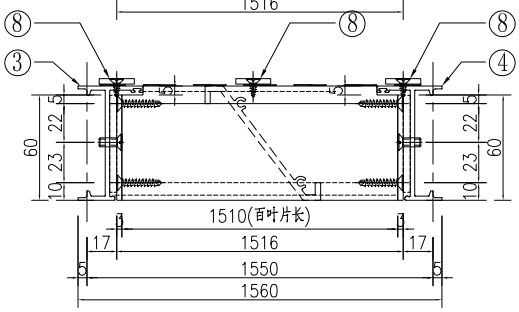

①號百葉加工圖

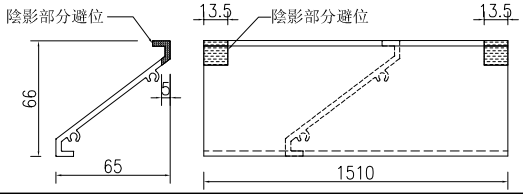

②號百葉加工圖

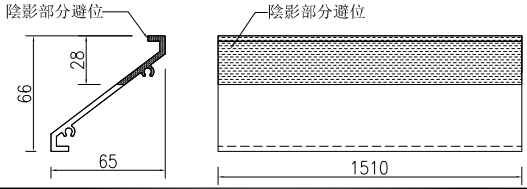


名稱	百葉組裝圖	制圖	吳祎瑜	2020.07.10	修改			
材料	详见加工图	復核			日期			
顏色	UCT534193SC-3 3COAT-深灰	批准			圖號	L51/UG		

EG—DWG3


美特鋁質 有限公司
MIDI Aluminium Fabricator Ltd.


工程號	J-851	地盤	青衣明翹滙


窗號		分格寬度L	分格高度H	雀仔網寬度	雀仔網高度	总幅數量
L52/UG		2200	1050	2136	1000	1
序號	料號	名稱	出筍	長度	单幅數量	加工說明
1	X85691	百葉片	避位	2110	14	
3	X85679	生邊企	直口	1010	1	加工图号J851-HBY-VBQ53
4	X85679	生邊企	直口	1010	1	加工图号J851-HBY-VBQ54
5	X85697	百叶顶横	避位	2124	1	加工图号J851-HBY-HD8
6	X85697	百叶底横	避位	2124	1	加工图号J851-HBY-HDD8
7	PE00E4011	百葉玉企巴	直口	966	2	
8	PE00E4006	20x3鋁巴	直口	1000	3	加工图号J851-HBY-VL26
9	PE00E4006	20x3鋁巴	直口	2095	2	加工图号J851-HBY-HL58
10		雀仔網			1	

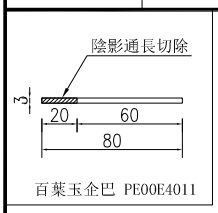


百葉玉企巴 PE00E4011

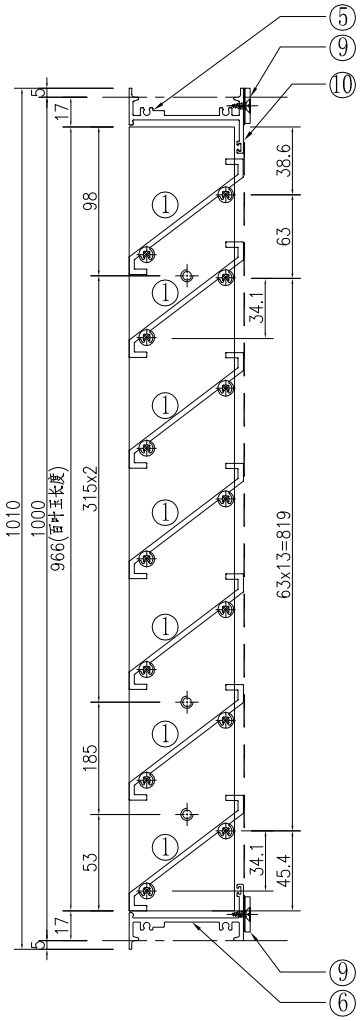

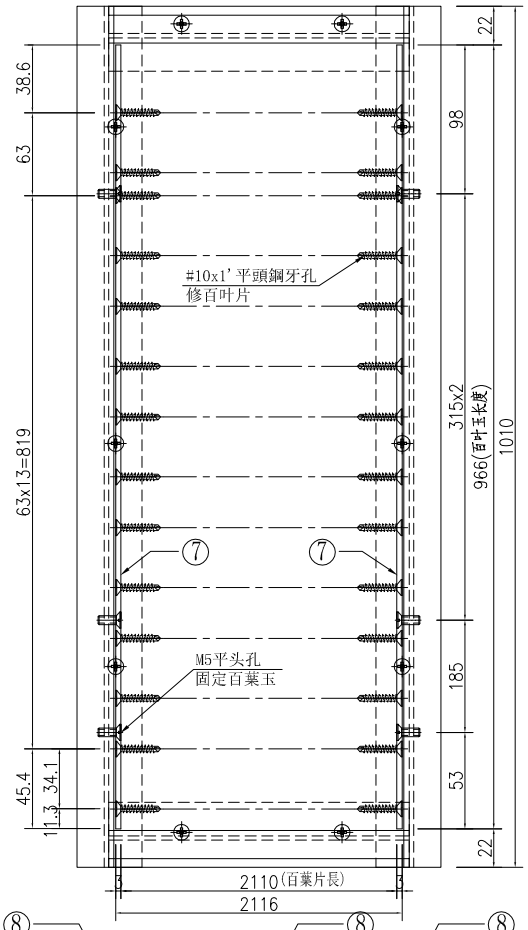

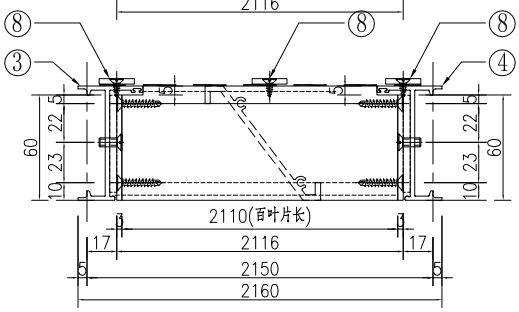

①號百葉加工圖

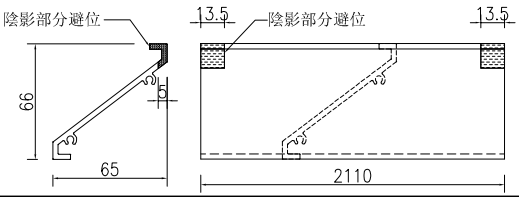


名稱	百葉組裝圖	制圖	吳祎瑜	2020.07.10	修改			
材料	详见加工图	復核			日期			
顏色	UCT534193SC-3 3COAT-深灰	批准			圖號	L52/UG		

EG－DWG3


美特鋁質 有限公司
MIDI Aluminium Fabricator Ltd.


工程號	J-851	地盤	青衣明翹滙

窗號		分格寬度L	分格高度H	雀仔網寬度	雀仔網高度	总幅數量
L3/LG		1700	2300	781.5	2250	1
序號	料號	名稱	出筍	長度	单幅數量	加工說明
1	X85691	百葉片	避位	796	34	
2	X85691	百葉片	避位	796	34	
3	X85691	百葉片	避位	796	2	
4	X85679	生邊企	直口	2260	1	加工图号J851-HBY-VBQ5
7	X85679	生邊企	直口	2260	1	加工图号J851-HBY-VBQ6
8	X85697	百叶顶横	避位	1624	1	加工图号J851-HBY-HD6
9	X85697	百叶底横	避位	1624	1	加工图号J851-HBY-HDD6
10	PE00E4011	百葉玉企巴	直口	2216	4	
11	PE00E4006	20x3鋁巴	直口	2250	4	加工图号J851-HBY-VL3
12	PE00E4006	20x3鋁巴	直口	740.5	4	加工图号J851-HBY-HL5
13		雀仔網			2	

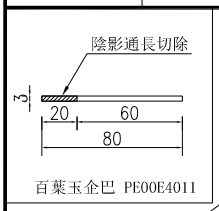


注：百葉框在廠組裝，百葉玉在廠組裝，百葉框與百葉玉散出地盤

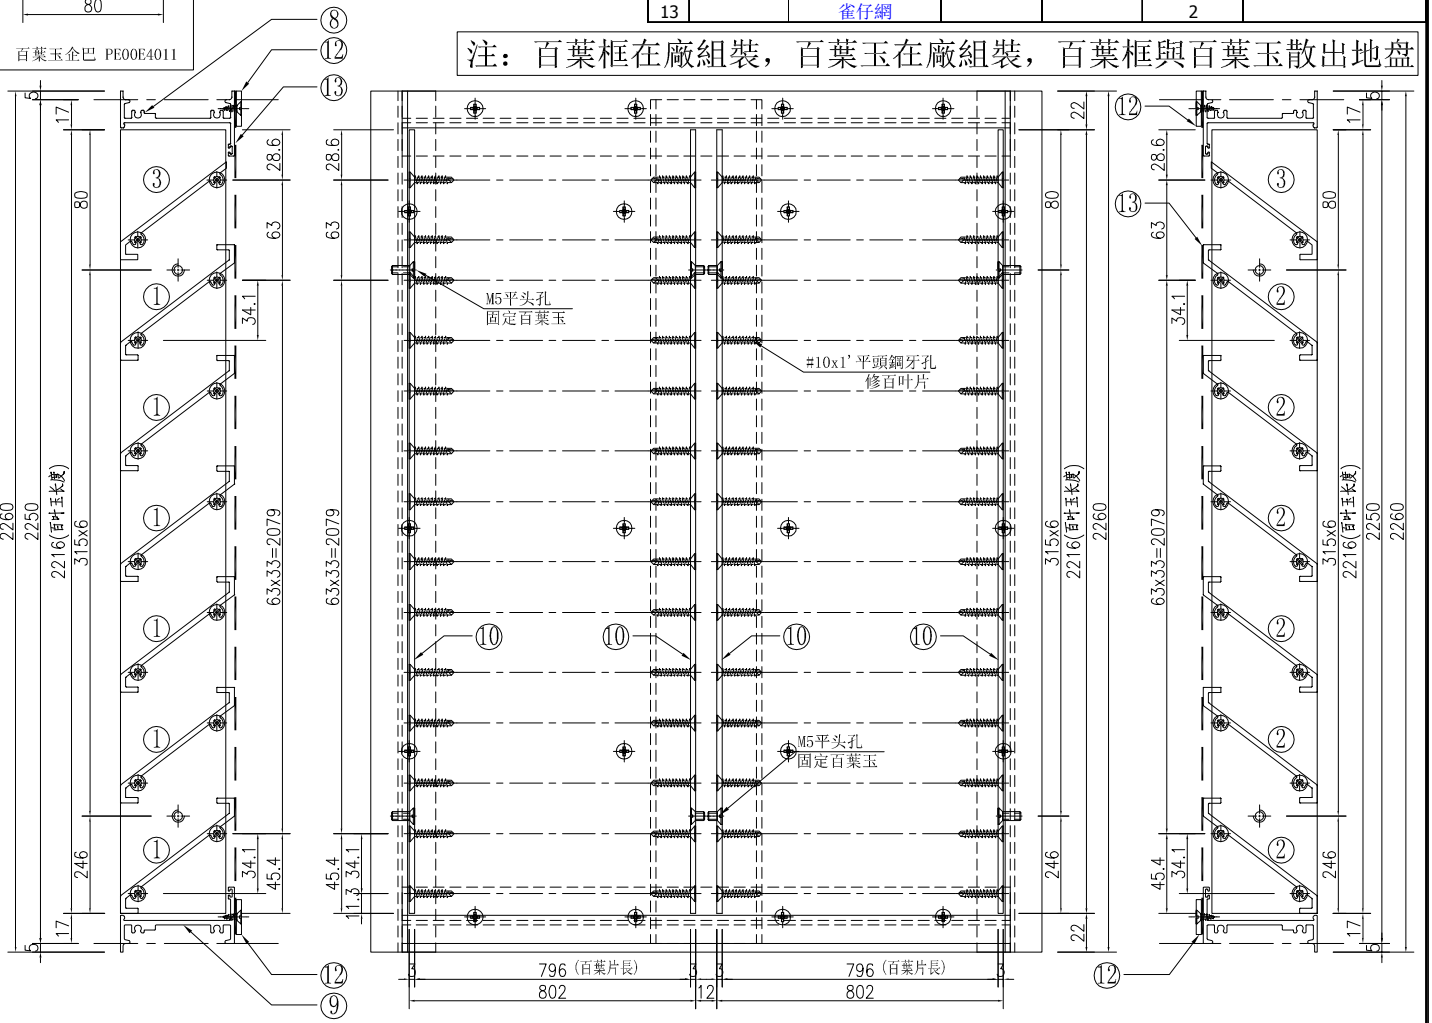


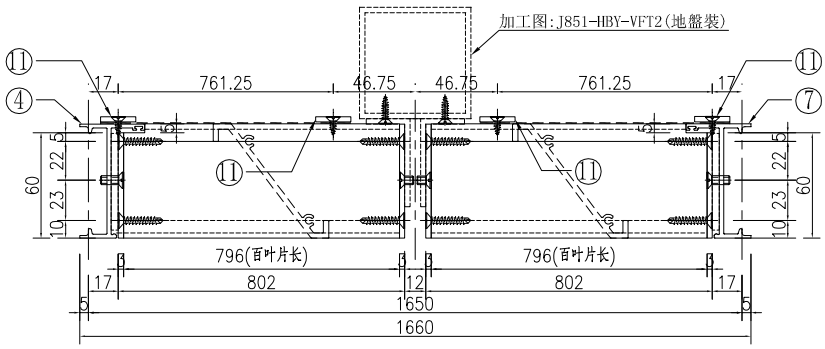


①號百葉加工圖

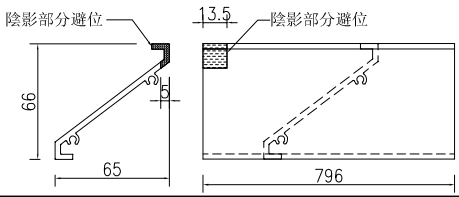

②號百葉加工圖

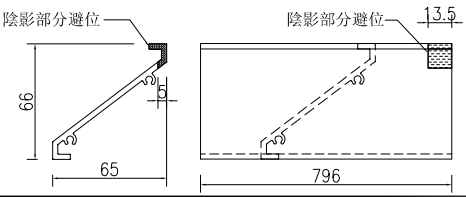

③號百葉加工圖

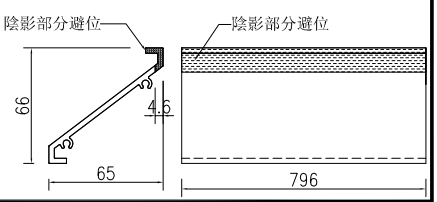


名稱	百葉組裝圖	制圖	吳祎瑜	2020.07.10	修改			
材料	详见加工图	復核			日期			
顏色	UCT534193SC-3 3COAT-深灰	批准			圖號	L3/LG		


EG－DWG3


美特鋁質 有限公司
MIDI Aluminium Fabricator Ltd.

工程號	J-851	地盤	青衣明翹滙


窗號		分格寬度L	分格高度H	雀仔網寬度	雀仔網高度	总幅數量
L4/LG		2200	1800	1013	1750	1
序號	料號	名稱	出筍	長度	單幅數量	加工說明
1	X85691	百葉片	避位	1046	26	
2	X85691	百葉片	避位	1046	26	
3	X85691	百葉片	避位	1046	2	
4	X85679	生邊企	直口	1760	1	加工图号J851-HBY-VBQ7
5	50x50x3鋁角	鋁角加工圖	直口	1685	1	加工图号J851-HBY-VLJ8
6	50x50x3鋁角	鋁角加工圖	直口	1685	1	加工图号J851-HBY-VLJ7
7	X85679	生邊企	直口	1760	1	加工图号J851-HBY-VBQ8
8	X85697	百叶顶横	避位	2124	1	加工图号J851-HBY-HD8
9	X85697	百叶底横	避位	2124	1	加工图号J851-HBY-HDD8
10	PE00E4011	百葉玉企巴	直口	1716	4	
11	PE00E4006	20x3鋁巴	直口	1750	4	加工图号J851-HBY-VL4
12	PE00E4006	20x3鋁巴	直口	972	4	加工图号J851-HBY-HL6
13		雀仔網			2	
14	ME0001991	100x50x6鋁槽	直口	1750	1	加工图号J851-HBY-VLC2

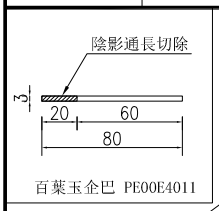

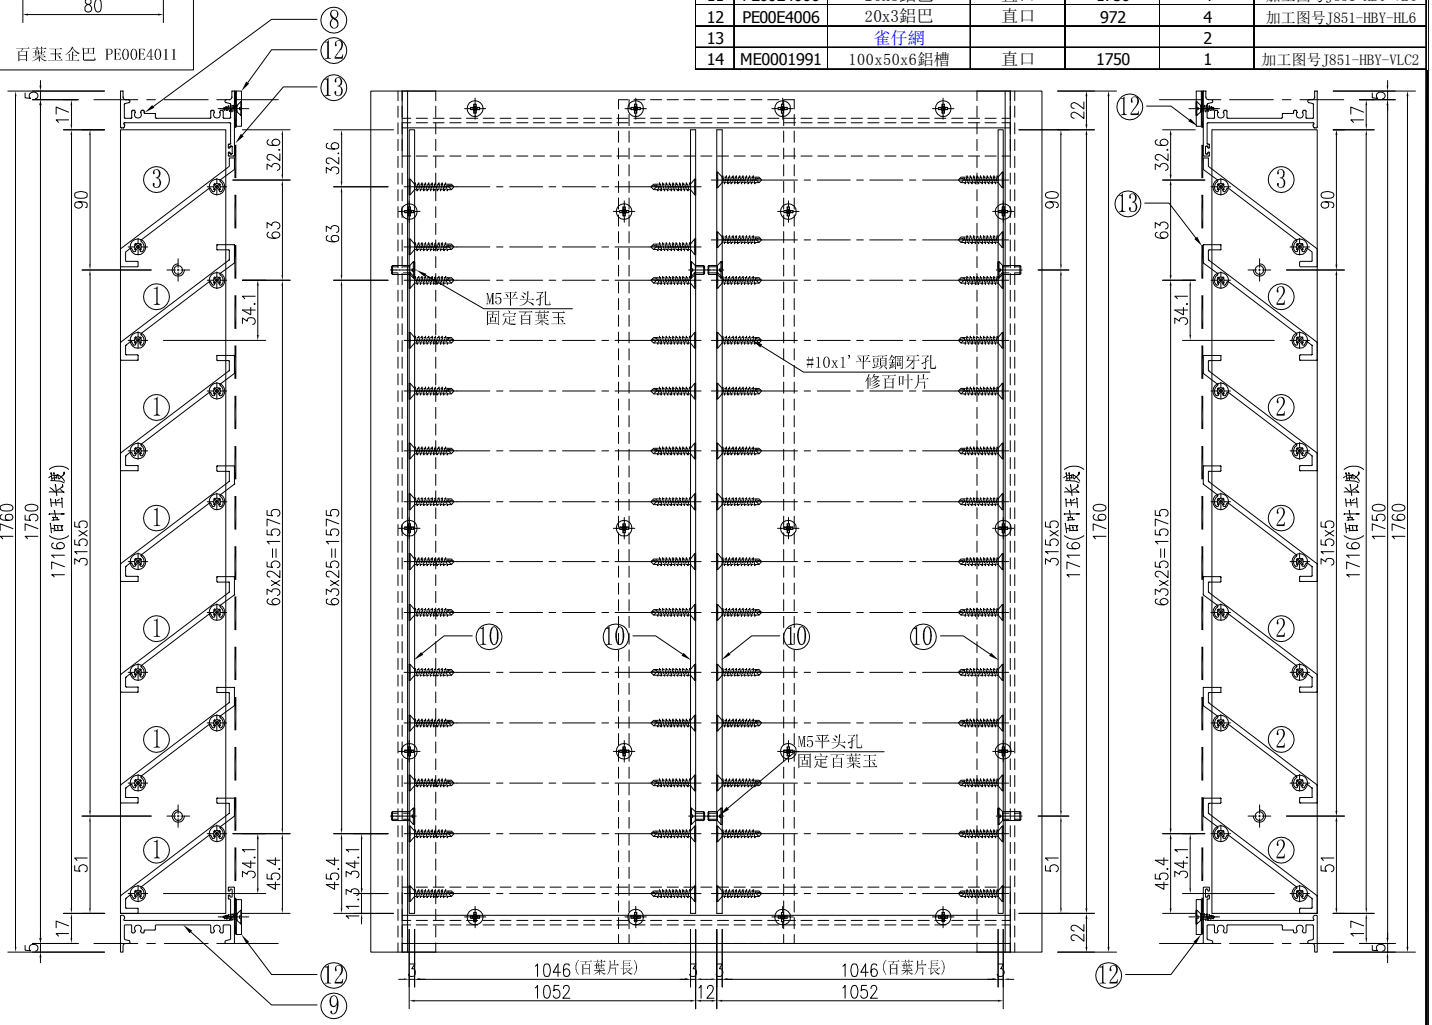


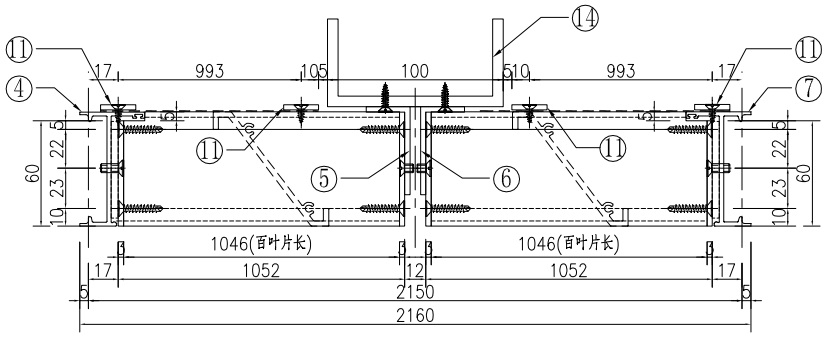


①號百葉加工圖

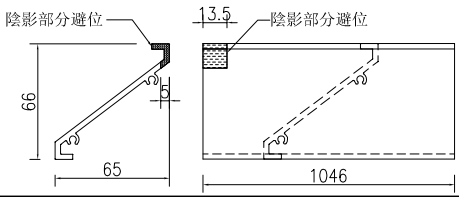

②號百葉加工圖

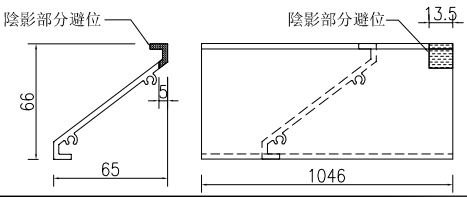

③號百葉加工圖

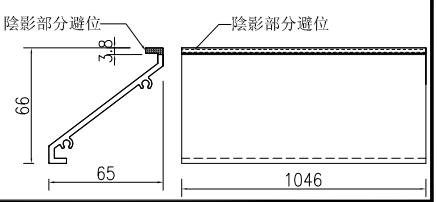


名稱	百葉組裝圖	制圖	吳祎瑜	2020.07.10	修改			
材料	详见加工图	復核			日期			
顏色	UCT534193SC-3 3COAT-深灰	批准			圖號	L4/LG		


EG—DWG3


美特鋁質 有限公司
MIDI Aluminium Fabricator Ltd.

工程號	J-851	地盤	青衣明翹滙


窗號		分格寬度L	分格高度H	雀仔網寬度	雀仔網高度	总幅數量
L8/LG		2010	1100	918	1050	1
序號	料號	名稱	出筒	長度	单幅數量	加工說明
1	X85691	百葉片	避位	951	15	
2	X85691	百葉片	避位	951	15	
3	X85691	百葉片	避位	951	2	
4	X85679	生邊企	直口	1060	1	加工图号J851-HBY-VBQ1
5	50x50x3鋁角	鋁角加工圖	直口	985	1	加工图号J851-HBY-VLJ12
6	50x50x3鋁角	鋁角加工圖	直口	985	1	加工图号J851-HBY-VLJ11
7	X85679	生邊企	直口	1060	1	加工图号J851-HBY-VBQ2
8	X85697	百叶顶横	避位	1934	1	加工图号J851-HBY-HD15
9	X85697	百叶底横	避位	1934	1	加工图号J851-HBY-HDD15
10	PE00E4011	百葉玉企巴	直口	1016	4	
11	PE00E4006	20x3鋁巴	直口	1050	4	加工图号J851-HBY-VL1
12	PE00E4006	20x3鋁巴	直口	877	4	加工图号J851-HBY-HL12
13		雀仔網			2	
14	ME0001991	100x50x6鋁槽	直口	1050	1	加工图号J851-HBY-VLC4

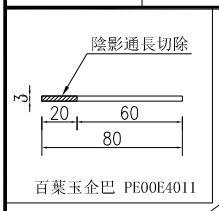

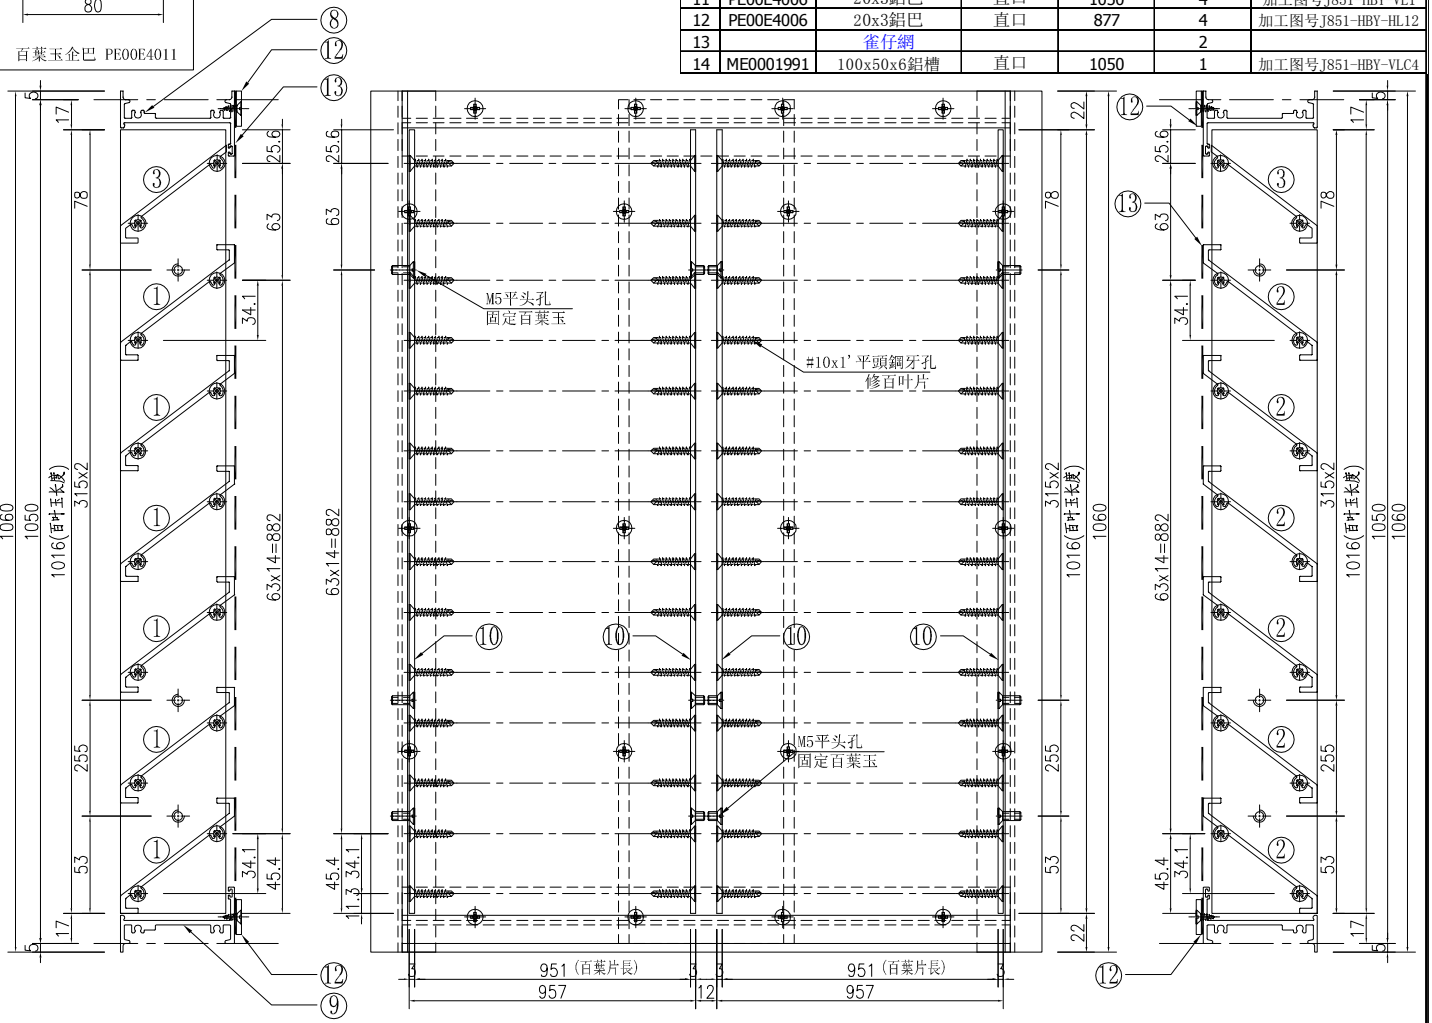


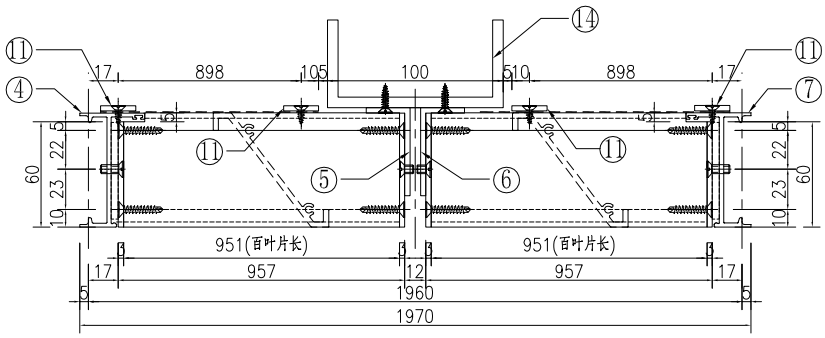


①號百葉加工圖

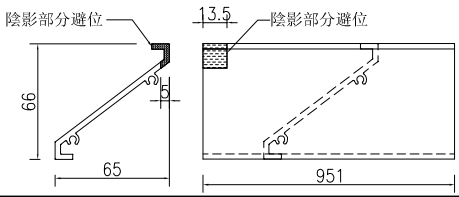

②號百葉加工圖

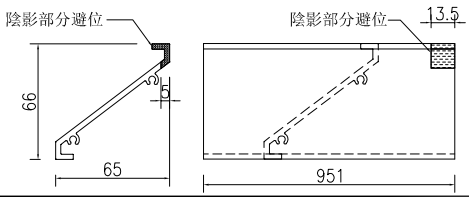

③號百葉加工圖

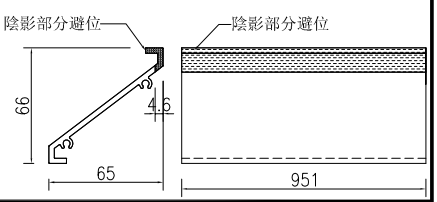


名稱	百葉組裝圖	制圖	吳祎瑜	2020.07.10	修改			
材料	详见加工图	復核			日期			
顏色	UCT534193SC-3 3COAT-深灰	批准			圖號	L8/LG		


EG－DWG3


美特鋁質 有限公司
MIDI Aluminium Fabricator Ltd.

工程號	J-851	地盤	青衣明翹滙


窗號		分格寬度L	分格高度H	雀仔網寬度	雀仔網高度	总幅數量
L9/UG		1700	1100	763	1050	1
序號	料號	名稱	出筒	長度	單幅數量	加工說明
1	X85691	百葉片	避位	796	15	
2	X85691	百葉片	避位	796	15	
3	X85691	百葉片	避位	796	2	
4	X85679	生邊企	直口	1060	1	加工图号J851-HBY-VBQ1
5	50x50x3鋁角	鋁角加工圖	直口	985	1	加工图号J851-HBY-VLJ12
6	50x50x3鋁角	鋁角加工圖	直口	985	1	加工图号J851-HBY-VLJ11
7	X85679	生邊企	直口	1060	1	加工图号J851-HBY-VBQ2
8	X85697	百叶顶横	避位	1624	1	加工图号J851-HBY-HD6
9	X85697	百叶底横	避位	1624	1	加工图号J851-HBY-HDD6
10	PE00E4011	百葉玉企巴	直口	1016	4	
11	PE00E4006	20x3鋁巴	直口	1050	4	加工图号J851-HBY-VL1
12	PE00E4006	20x3鋁巴	直口	722	4	加工图号J851-HBY-HL13
13		雀仔網			2	
14	ME0001991	100x50x6鋁槽	直口	1050	1	加工图号J851-HBY-VLC4

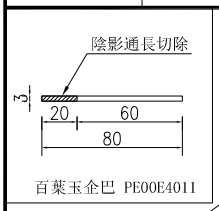

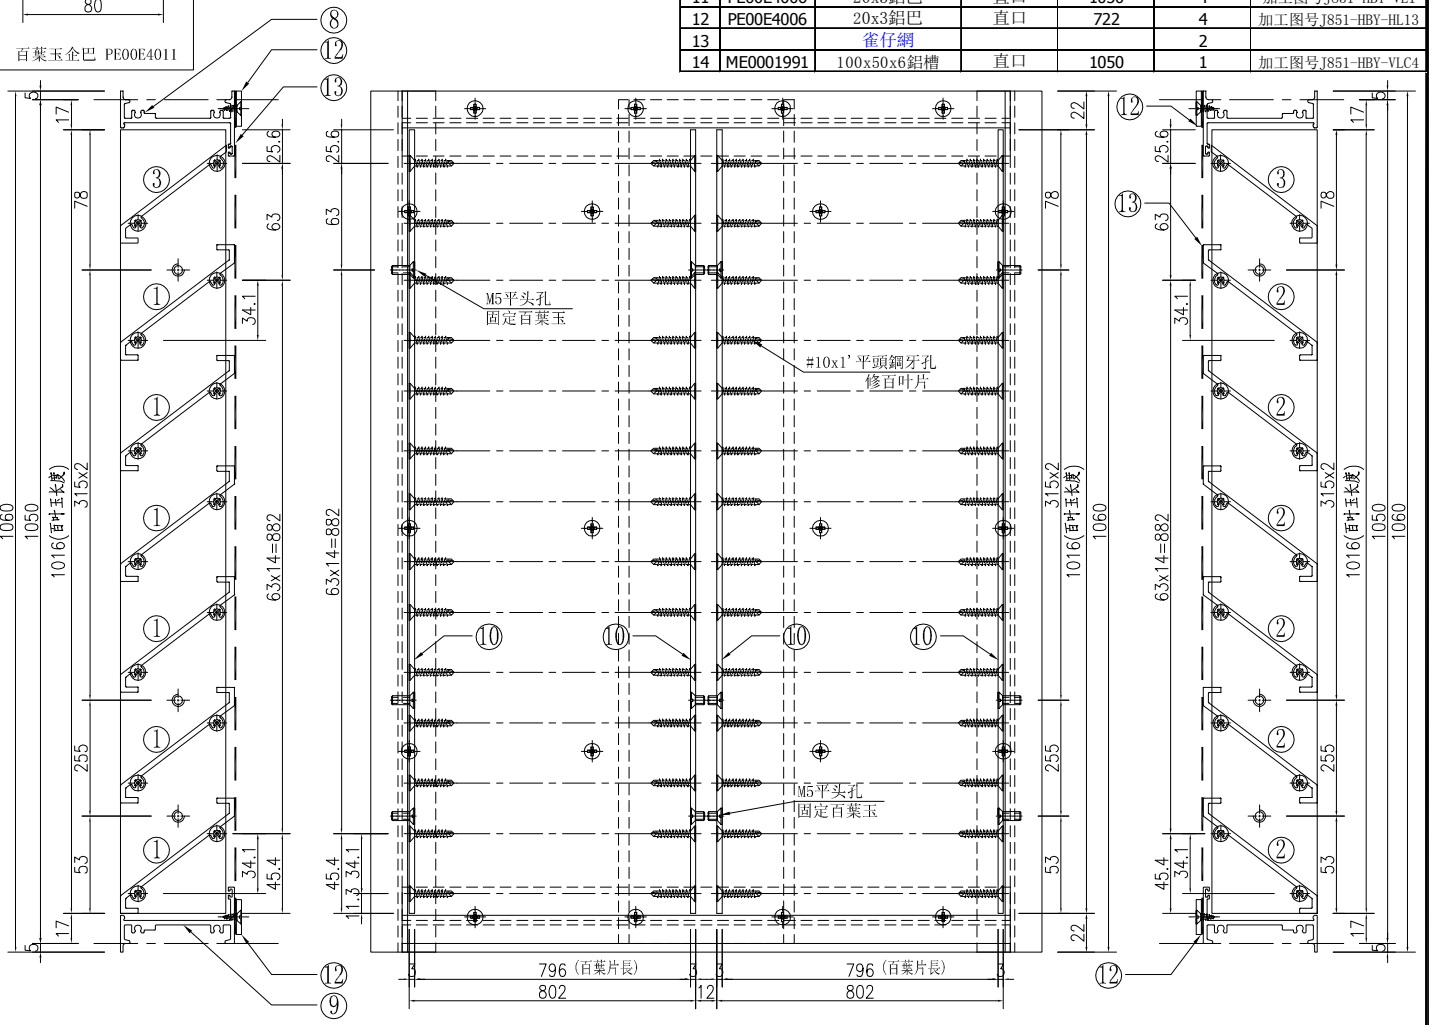


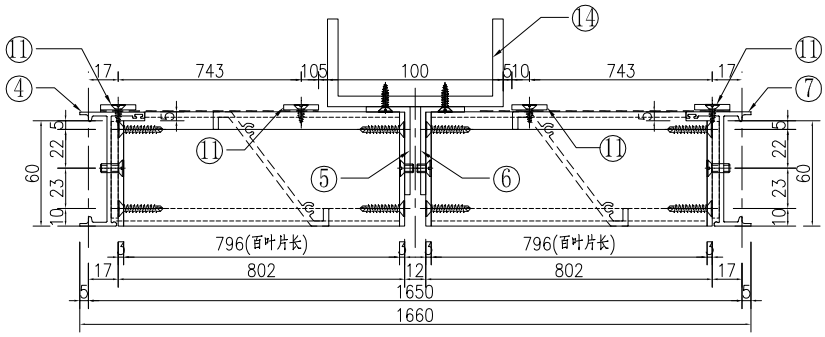


①號百葉加工圖

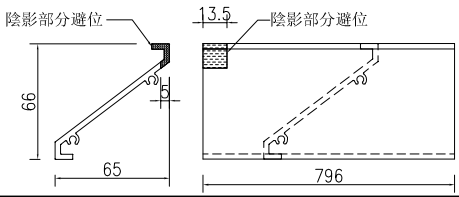

②號百葉加工圖

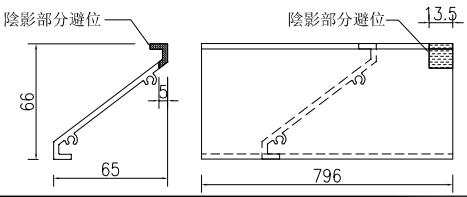

③號百葉加工圖

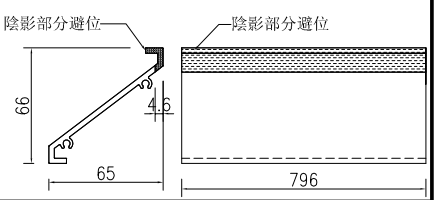


名稱	百葉組裝圖	制圖	吳祎瑜	2020.07.10	修改			
材料	详见加工图	復核			日期			
顏色	UCT534193SC-3 3COAT-深灰	批准			圖號	L9/UG		


EG—DWG3


美特鋁質 有限公司
MIDI Aluminium Fabricator Ltd.

工程號	J-851	地盤	青衣明翹滙


窗號		分格寬度L	分格高度H	雀仔網寬度	雀仔網高度	总幅數量
L10/UG		2300	1100	1063	1050	1
序號	料號	名稱	出筍	長度	單幅數量	加工說明
1	X85691	百葉片	避位	1096	15	
2	X85691	百葉片	避位	1096	15	
3	X85691	百葉片	避位	1096	2	
4	X85679	生邊企	直口	1060	1	加工图号J851-HBY-VBQ1
5	50x50x3鋁角	鋁角加工圖	直口	985	1	加工图号J851-HBY-VLJ12
6	50x50x3鋁角	鋁角加工圖	直口	985	1	加工图号J851-HBY-VLJ11
7	X85679	生邊企	直口	1060	1	加工图号J851-HBY-VBQ2
8	X85697	百叶顶横	避位	2224	1	加工图号J851-HBY-HD19
9	X85697	百叶底横	避位	2224	1	加工图号J851-HBY-HDD19
10	PE00E4011	百葉玉企巴	直口	1016	4	
11	PE00E4006	20x3鋁巴	直口	1050	4	加工图号J851-HBY-VL1
12	PE00E4006	20x3鋁巴	直口	1022	4	加工图号J851-HBY-HL14
13		雀仔網			2	
14	ME0001991	100x50x6鋁槽	直口	1050	1	加工图号J851-HBY-VLC4

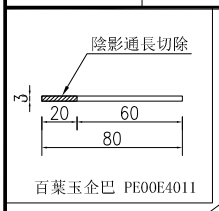

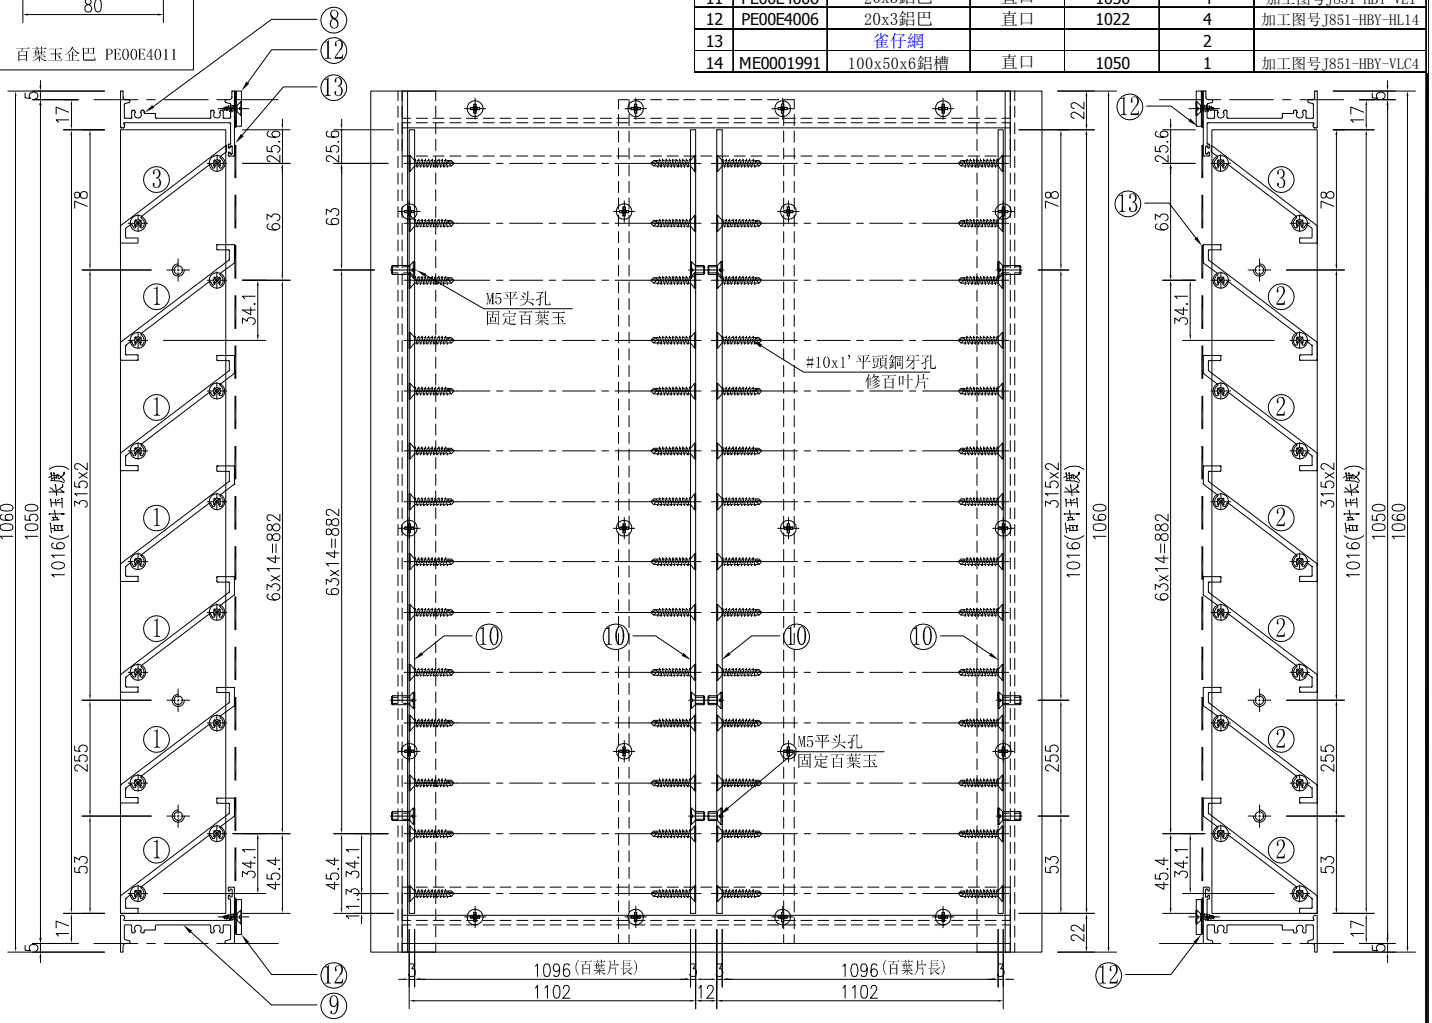


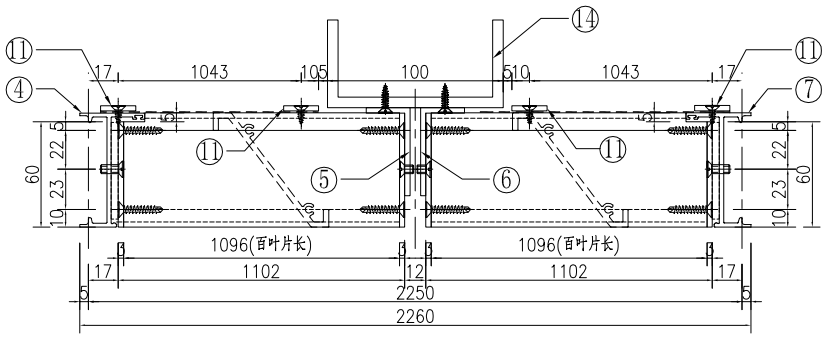


①號百葉加工圖

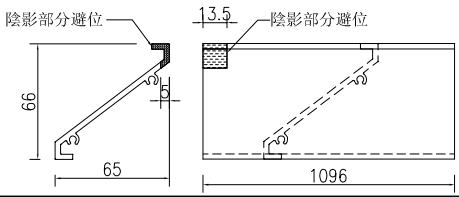

②號百葉加工圖

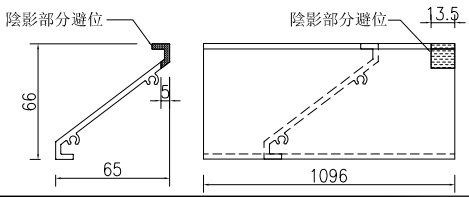

③號百葉加工圖

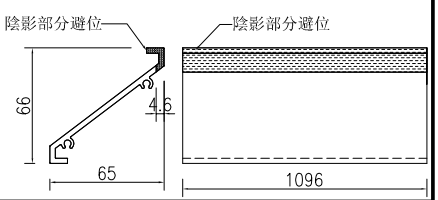


名稱	百葉組裝圖	制圖	吳祎瑜	2020.07.10	修改			
材料	详见加工图	復核			日期			
顏色	UCT534193SC-3 3COAT-深灰	批准			圖號	L10/UG		

EG－DWG3


美特鋁質 有限公司
MIDI Aluminium Fabricator Ltd.


工程號	J-851	地盤	青衣明翹滙

窗號		分格寬度L	分格高度H	雀仔網寬度	雀仔網高度	总幅數量
L12/UG		1980	2100	921.5	2050	1
序號	料號	名稱	出筍	長度	单幅數量	加工說明
1	X85691	百葉片	避位	936	31	
2	X85691	百葉片	避位	936	31	
3	X85691	百葉片	避位	936	2	
4	X85679	生邊企	直口	2060	1	加工图号J851-HBY-VBQ15
7	X85679	生邊企	直口	2060	1	加工图号J851-HBY-VBQ16
8	X85697	百叶顶横	避位	1904	1	加工图号J851-HBY-HD25
9	X85697	百叶底横	避位	1904	1	加工图号J851-HBY-HDD25
10	PE00E4011	百葉玉企巴	直口	2016	4	
11	PE00E4006	20x3鋁巴	直口	2050	4	加工图号J851-HBY-VL8
12	PE00E4006	20x3鋁巴	直口	880.5	4	加工图号J851-HBY-HL20
13		雀仔網			2	

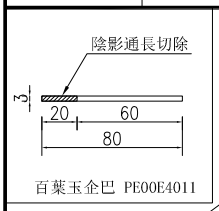


注：百葉框在廠組裝，百葉玉在廠組裝，百葉框與百葉玉散出地盤

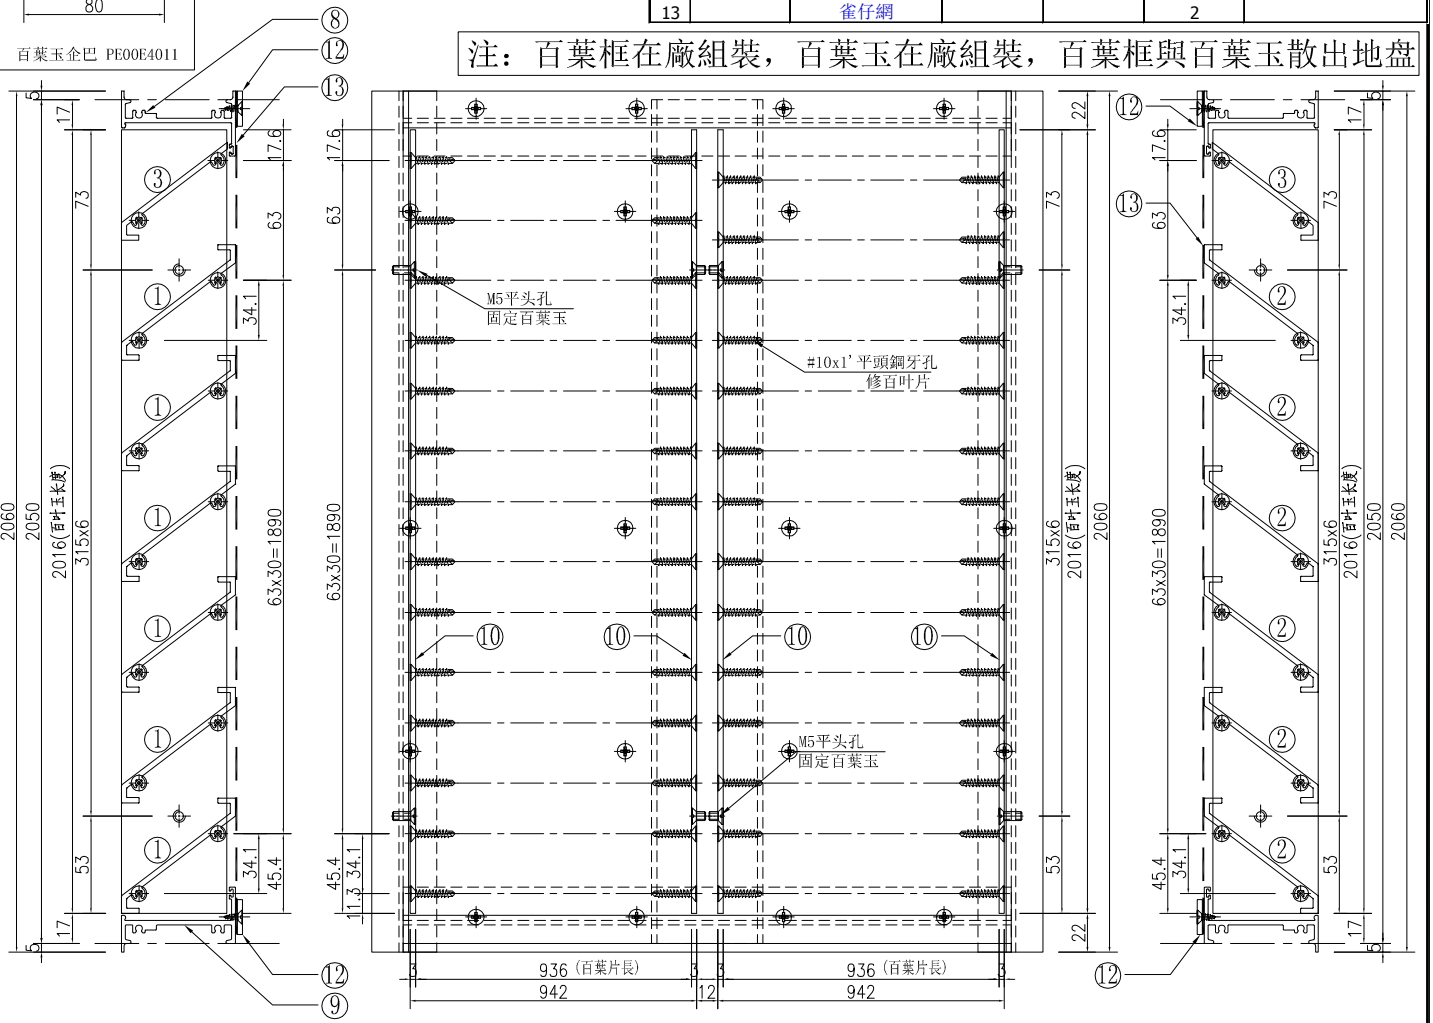


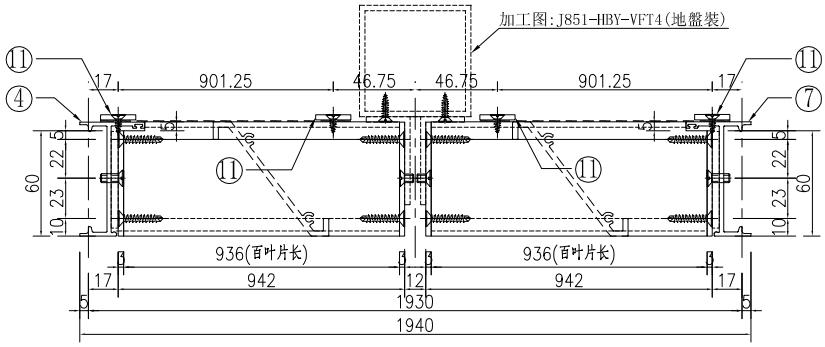


①號百葉加工圖

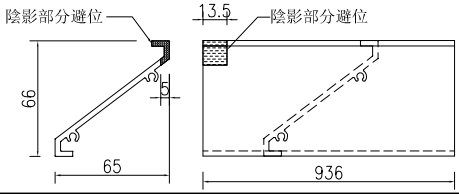

②號百葉加工圖

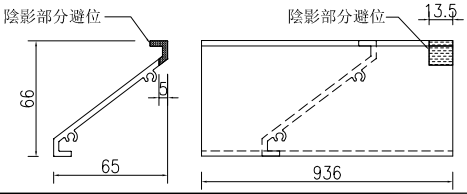

③號百葉加工圖

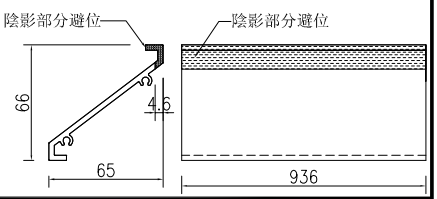


名稱	百葉組裝圖	制圖	吳祎瑜	2020.07.10	修改			
材料	详见加工图	復核			日期			
顏色	UCT534193SC-3 3COAT-深灰	批准			圖號	L12/UG		

EG—DWG3


美特鋁質 有限公司
MIDI Aluminium Fabricator Ltd.


工程號	J-851	地盤	青衣明翹滙

窗號		分格寬度L	分格高度H	雀仔網寬度	雀仔網高度	总幅數量
L50/UG		2580	2250	1221.5	2200	1
序號	料號	名稱	出筍	長度	單幅數量	加工說明
1	X85691	百葉片	避位	1236	34	
2	X85691	百葉片	避位	1236	34	
3	X85691	百葉片	避位	1236	2	
4	X85679	生邊企	直口	2210	1	加工图号J851-HBY-VBQ19
7	X85679	生邊企	直口	2210	1	加工图号J851-HBY-VBQ20
8	X85697	百叶顶横	避位	2504	1	加工图号J851-HBY-HD33
9	X85697	百叶底横	避位	2504	1	加工图号J851-HBY-HDD33
10	PE00E4011	百葉玉企巴	直口	2166	4	
11	PE00E4006	20x3鋁巴	直口	2200	4	加工图号J851-HBY-VL10
12	PE00E4006	20x3鋁巴	直口	1180.5	4	加工图号J851-HBY-HL27
13		雀仔網			2	

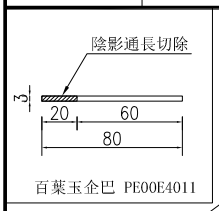


注：百葉框在廠組裝，百葉玉在廠組裝，百葉框與百葉玉散出地盤

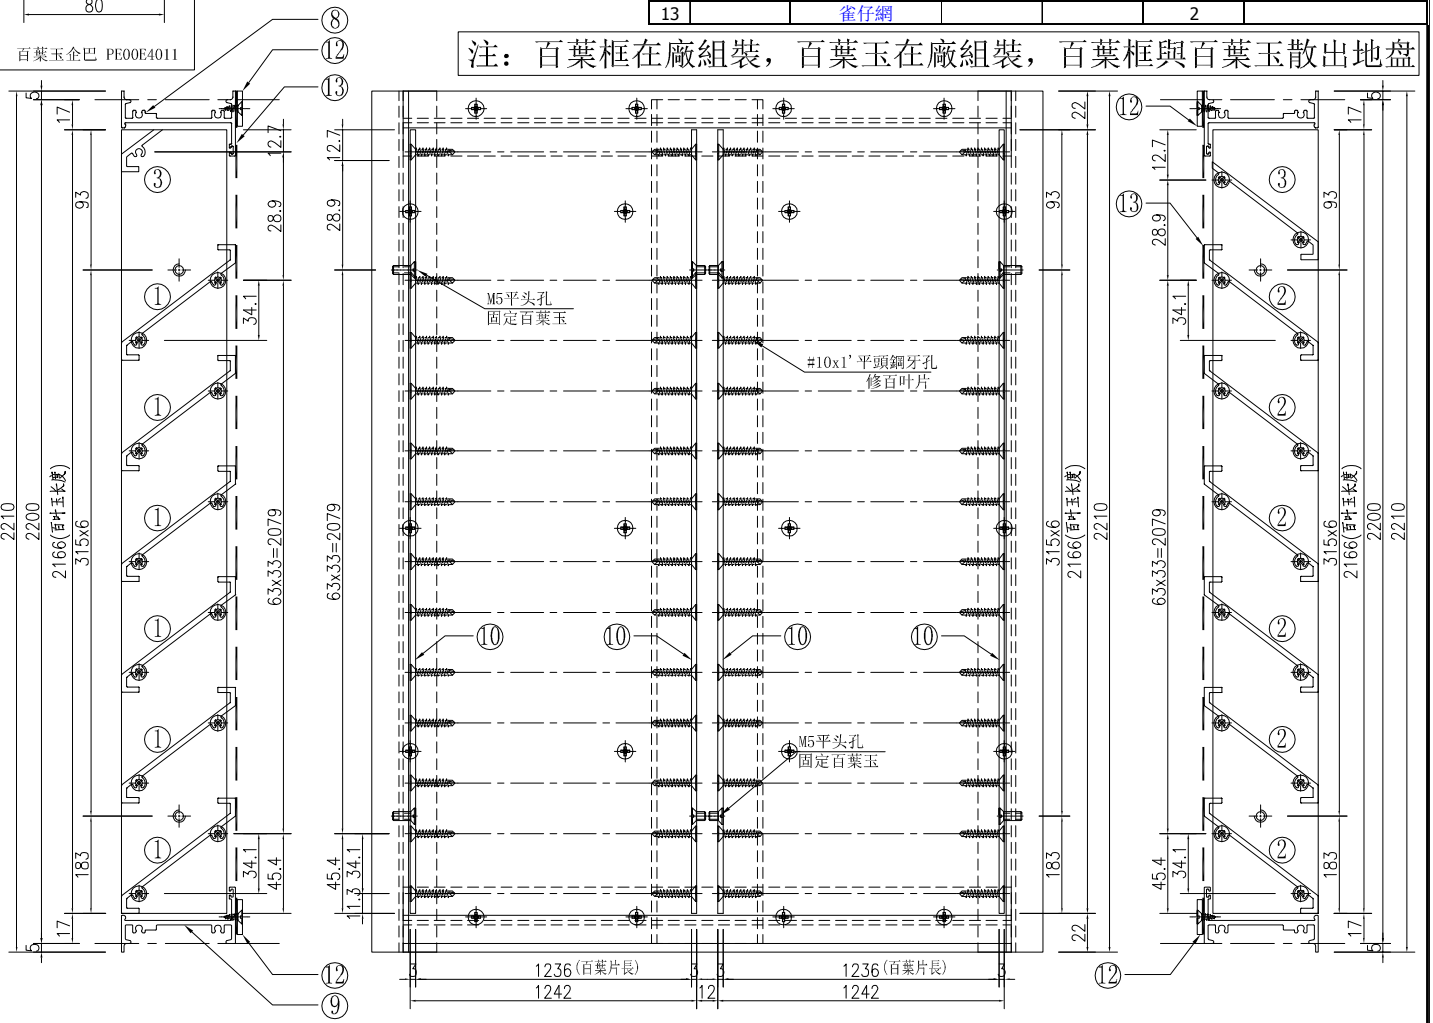


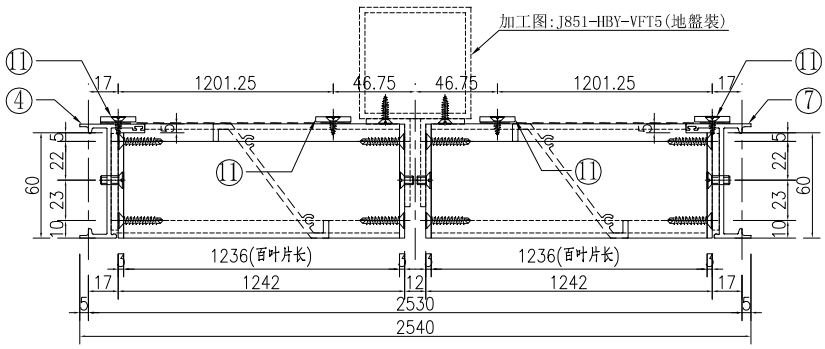


①號百葉加工圖

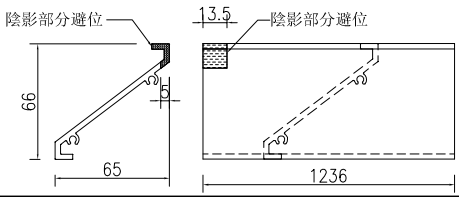

②號百葉加工圖

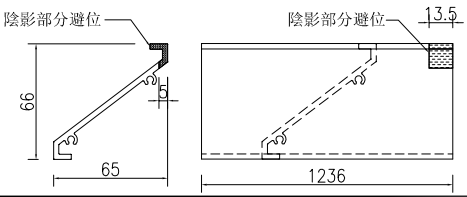

③號百葉加工圖

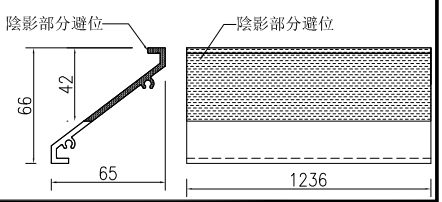


名稱	百葉組裝圖	制圖	吳祎瑜	2020.07.10	修改			
材料	详见加工图	復核			日期			
顏色	UCT534193SC-3 3COAT-深灰	批准			圖號	L50/UG		

EG－DWG3


美特鋁質 有限公司
MIDI Aluminium Fabricator Ltd.


工程號	J-851	地盤	青衣明翹滙

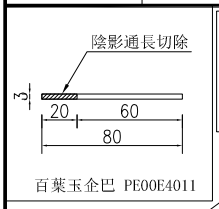


注：百葉框在廠組裝，百葉玉在廠組裝，百葉框與百葉玉散出地盤.

窗號		分格寬度L	分格高度H	雀仔網寬度	雀仔網高度	总幅數量
L15/UG		2230	3350	1046.5	3300	1
序號	料號	名稱	出筒	長度	單幅數量	加工說明
1	X85691	百葉片	避位	1061	51	
2	X85691	百葉片	避位	1061	51	
3	X85691	百葉片	避位	1061	2	
4	X85679	生邊企	直口	3310	1	加工图号J851-HBY-VBQ21
7	X85679	生邊企	直口	3310	1	加工图号J851-HBY-VBQ22
8	X85697	百叶顶横	避位	2154	1	加工图号J851-HBY-HD35
9	X85697	百叶底横	避位	2154	1	加工图号J851-HBY-HDD35
10	PE00E4011	百葉玉企巴	直口	1632.5	8	
11	PE00E4006	20x3鋁巴	直口	3300	4	加工图号J851-HBY-VL11
12	PE00E4006	20x3鋁巴	直口	1005.5	4	加工图号J851-HBY-HL28
13		雀仔網			2	
14	PE00E4011	百葉玉企巴	直口	1632.5	4	

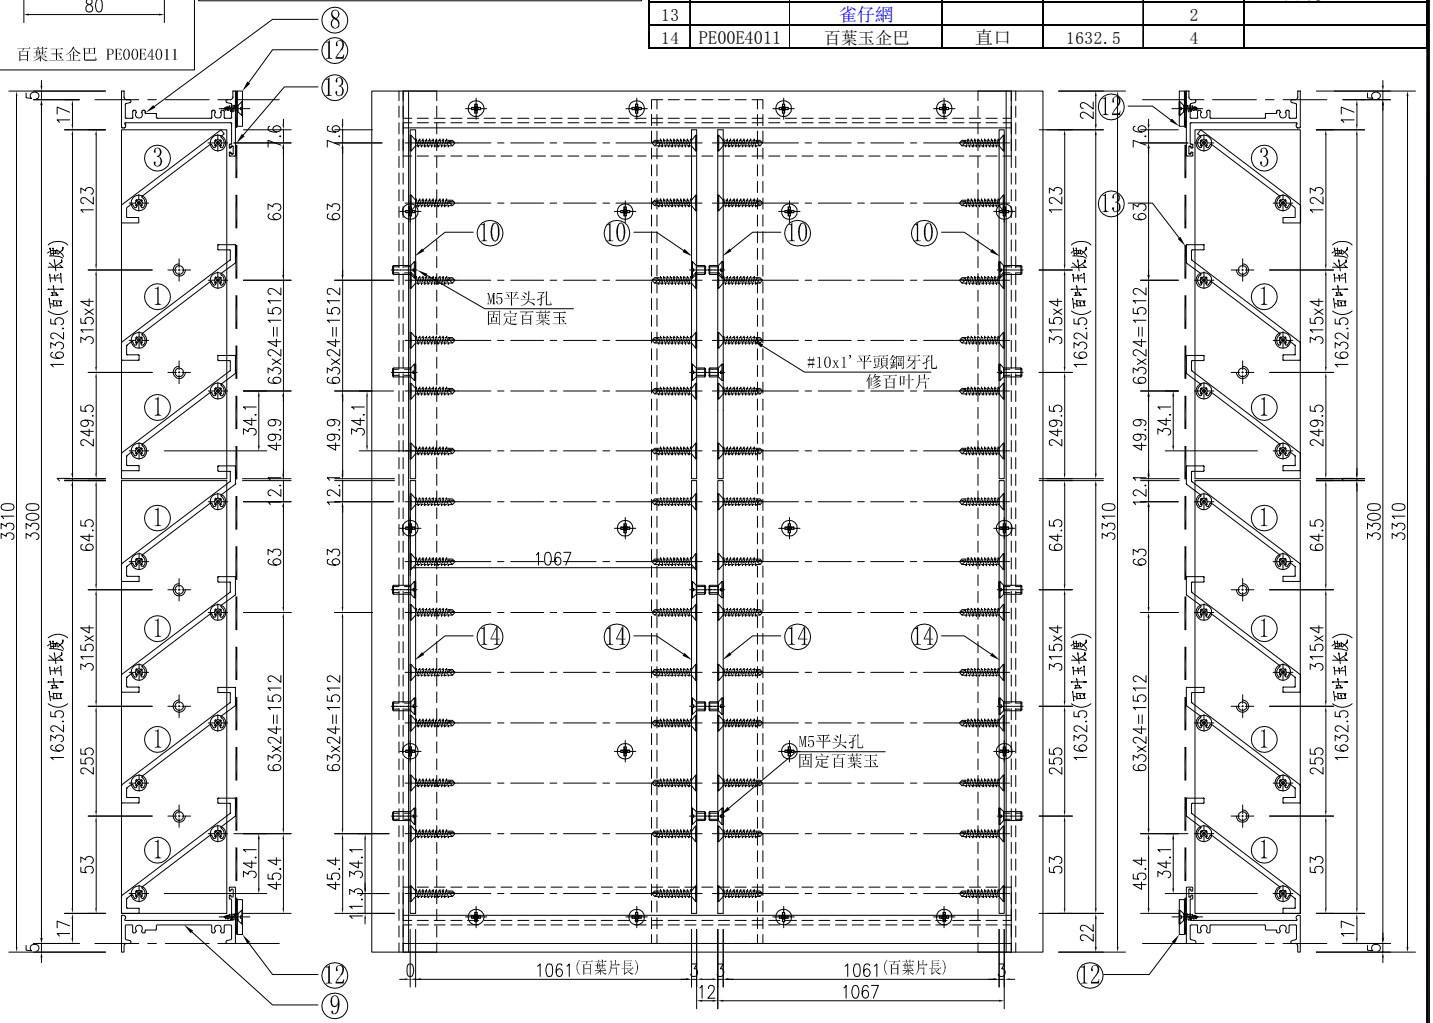


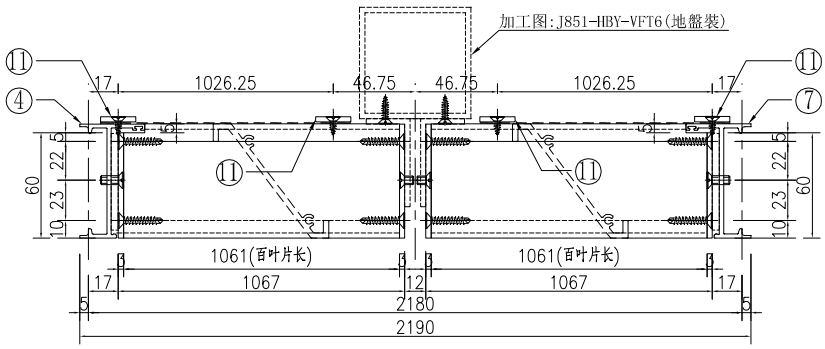


①號百葉加工圖

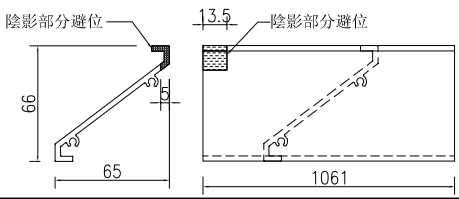

②號百葉加工圖

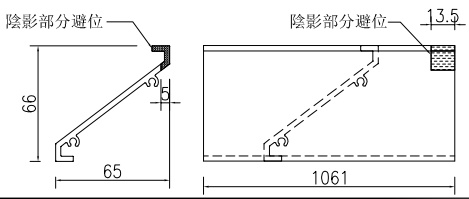

③號百葉加工圖

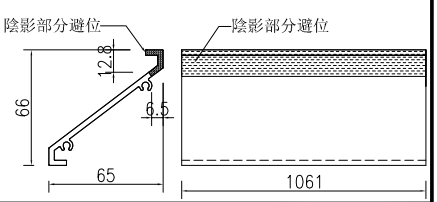


名稱	百葉組裝圖	制圖	吳祎瑜	2020.07.10	修改			
材料	详见加工图	復核			日期			
顏色	UCT534193SC-3 3COAT-深灰	批准			圖號	L15/UG		

EG－DWG3


美特鋁質 有限公司
MIDI Aluminium Fabricator Ltd.


工程號	J-851	地盤	青衣明翹滙

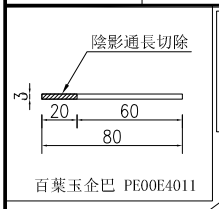


注：百葉框在廠組裝，百葉玉在廠組裝，百葉框與百葉玉散出地盤.

窗號		分格寬度L	分格高度H	雀仔網寬度	雀仔網高度	总幅數量
L16/UG		2795	4550	1329	4500	1
序號	料號	名稱	出筒	長度	单幅數量	加工說明
1	X85691	百葉片	避位	1343.5	70	
2	X85691	百葉片	避位	1343.5	70	
3	X85691	百葉片	避位	1343.5	2	
4	X85679	生邊企	直口	4510	1	加工图号J851-HBY-VBQ23
7	X85679	生邊企	直口	4510	1	加工图号J851-HBY-VBQ24
8	X85697	百叶顶横	避位	2719	1	加工图号J851-HBY-HD37
9	X85697	百叶底横	避位	2719	1	加工图号J851-HBY-HDD37
10	PE00E4011	百葉玉企巴	直口	1502	2	加工图号J851-HBY-VLB1
11	PE00E4006	20x3鋁巴	直口	4500	4	加工图号J851-HBY-VL12
12	PE00E4006	20x3鋁巴	直口	1288	4	加工图号J851-HBY-HL29
13		雀仔網			2	
14	PE00E4011	百葉玉企巴	直口	1502	2	加工图号J851-HBY-VLB2
15	PE00E4011	百葉玉企巴	直口	1448.5	2	加工图号J851-HBY-VLB3
16	PE00E4011	百葉玉企巴	直口	1448.5	2	加工图号J851-HBY-VLB4
17	PE00E4011	百葉玉企巴	直口	1513.5	2	加工图号J851-HBY-VLB5
18	PE00E4011	百葉玉企巴	直口	1513.5	2	加工图号J851-HBY-VLB6

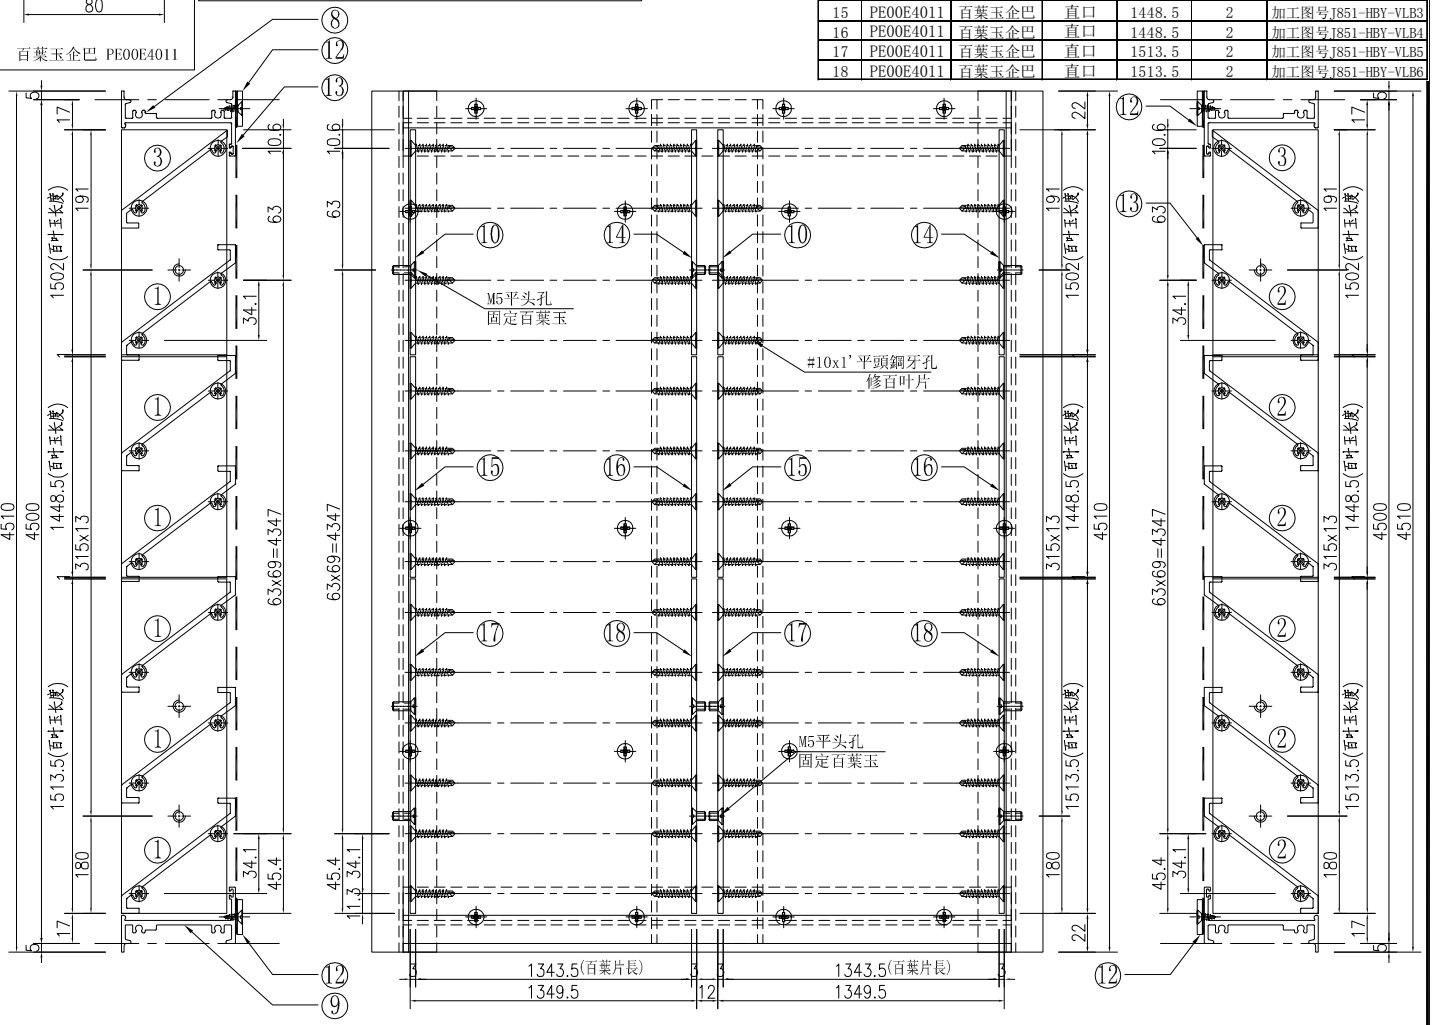


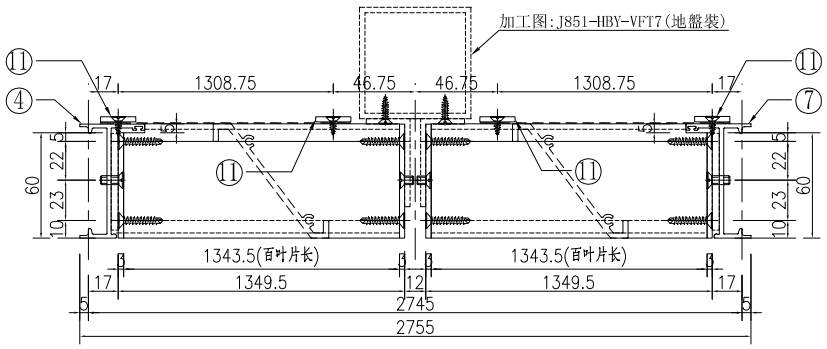


①號百葉加工圖

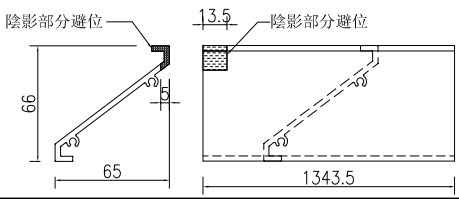

②號百葉加工圖

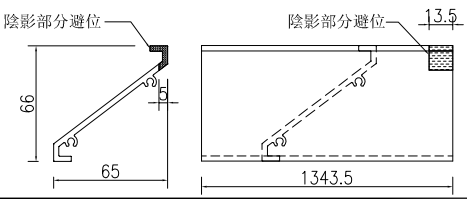

③號百葉加工圖

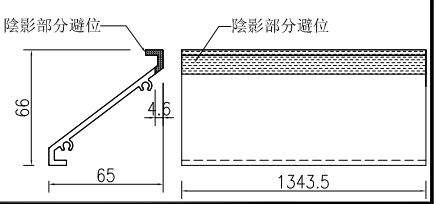


名稱	百葉組裝圖	制圖	吳祎瑜	2020.07.10	修改			
材料	详见加工图	復核			日期			
顏色	UCT534193SC-3 3COAT-深灰	批准			圖號	L16/UG		

EG－DWG3


美特鋁質 有限公司
MIDI Aluminium Fabricator Ltd.


工程號	J-851	地盤	青衣明翹滙

注：百葉框在廠組裝，百葉玉在廠組裝，百葉框與百葉玉散出地盤.

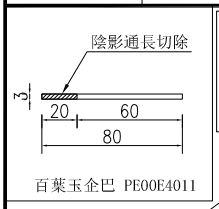


窗號		分格寬度L	分格高度H	雀仔網寬度	雀仔網高度	总幅數量
L20/UG		1575	4400	719	4350	1
序號	料號	名稱	出筍	長度	单幅數量	加工說明
1	X85691	百葉片	避位	733.5	68	
2	X85691	百葉片	避位	733.5	68	
3	X85691	百葉片	避位	733.5	2	
4	X85679	生邊企	直口	4360	1	加工图号J851-HBY-VBQ27
7	X85679	生邊企	直口	4360	1	加工图号J851-HBY-VBQ28
8	X85697	百叶顶横	避位	1499	1	加工图号J851-HBY-HD43
9	X85697	百叶底横	避位	1499	1	加工图号J851-HBY-HDD43
10	PE00E4011	百葉玉企巴	直口	1415	2	加工图号J851-HBY-VLB7
11	PE00E4006	20x3鋁巴	直口	4350	4	加工图号J851-HBY-VL14
12	PE00E4006	20x3鋁巴	直口	678	4	加工图号J851-HBY-HL34
13		雀仔網			2	
14	PE00E4011	百葉玉企巴	直口	1415	2	加工图号J851-HBY-VLB8
15	PE00E4011	百葉玉企巴	直口	1446	2	加工图号J851-HBY-VLB9
16	PE00E4011	百葉玉企巴	直口	1446	2	加工图号J851-HBY-VLB10
17	PE00E4011	百葉玉企巴	直口	1453	2	加工图号J851-HBY-VLB11
18	PE00E4011	百葉玉企巴	直口	1453	2	加工图号J851-HBY-VLB12

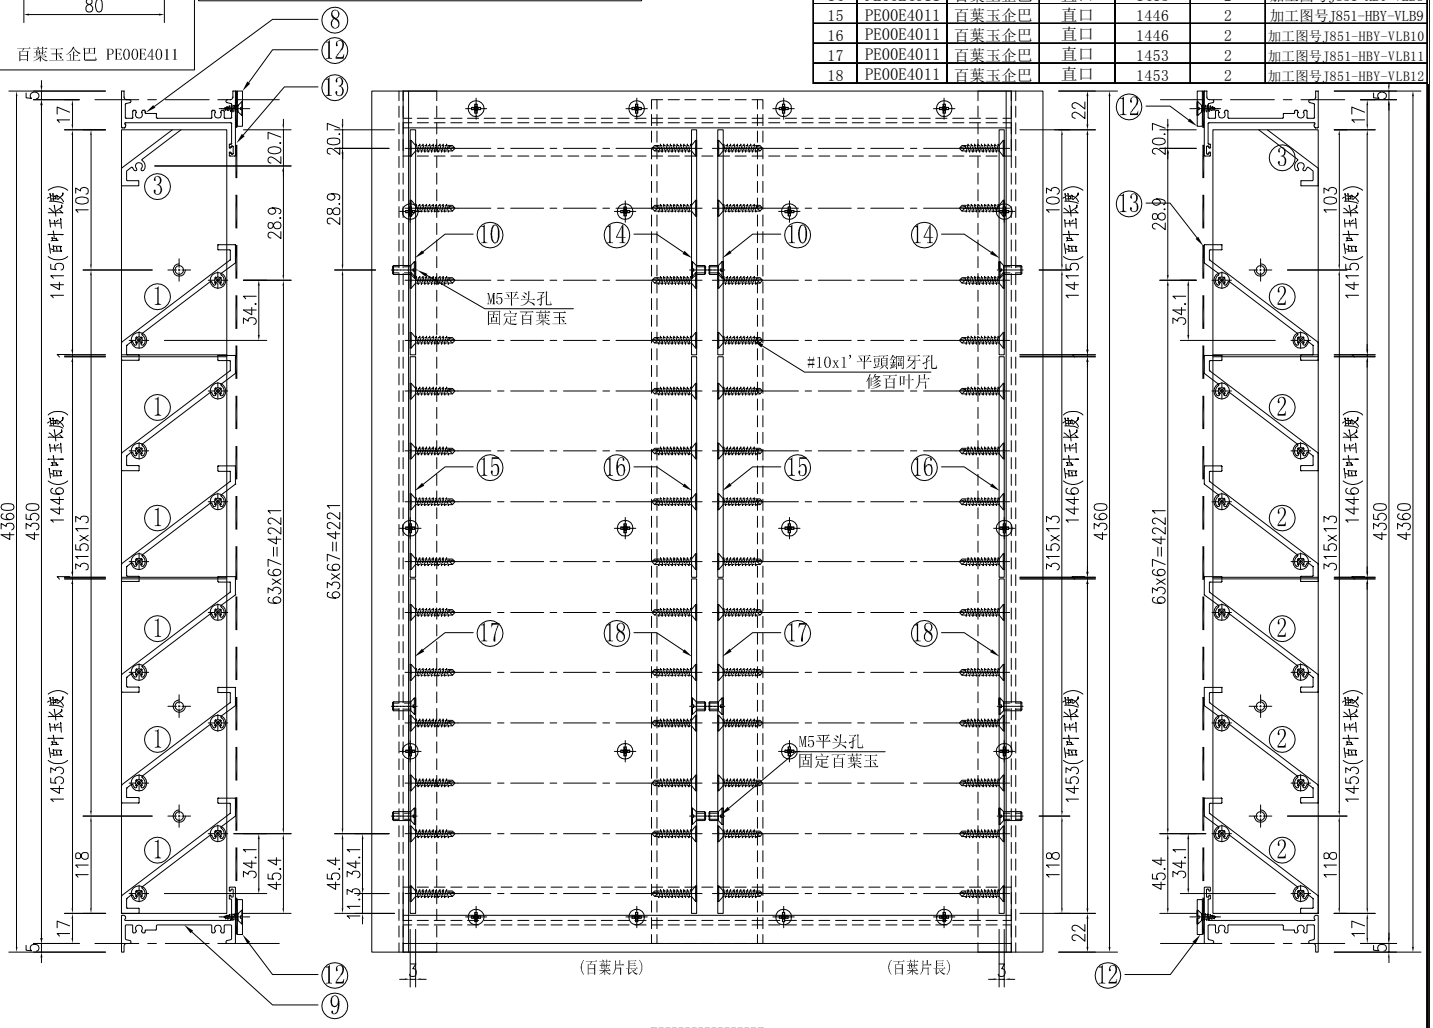


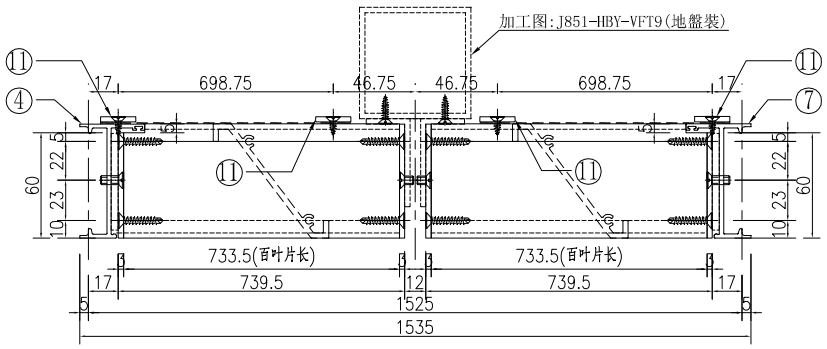


①號百葉加工圖

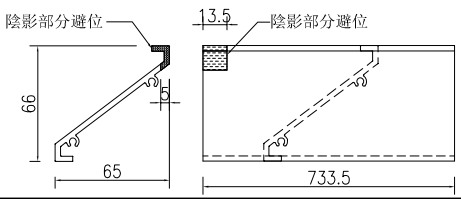

②號百葉加工圖

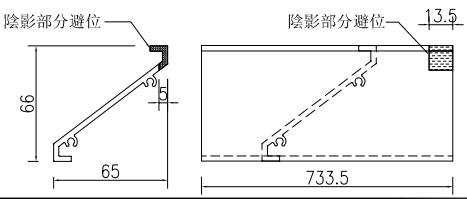

③號百葉加工圖

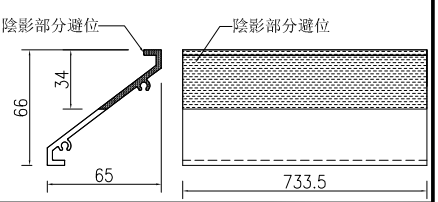

名稱	百葉組裝圖	制圖	吳祎瑜	2020.07.10	修改			
材料	详见加工图	復核			日期			
顏色	UCT534193SC-3 3COAT-深灰	批准			圖號	L20/UG		


EG－DWG3


美特鋁質 有限公司
MIDI Aluminium Fabricator Ltd.


工程號	J-851	地盤	青衣明翹滙

注：百葉框在廠組裝，百葉玉在廠組裝，百葉框與百葉玉散出地盤.


窗號		分格寬度L	分格高度H	雀仔網寬度	雀仔網高度	总幅數量
L34/T1		2050	2100	956.5	2050	1
L34/T2		2050	2100	956.5	2050	1
序號	料號	名稱	出筍	長度	单幅數量	加工說明
1	X85691	百葉片	避位	971	31	
2	X85691	百葉片	避位	971	31	
3	X85691	百葉片	避位	971	2	
4	X85679	生邊企	直口	2060	1	加工图号J851-HBY-VBQ15
7	X85679	生邊企	直口	2060	1	加工图号J851-HBY-VBQ16
8	X85697	百叶顶横	避位	1974	1	加工图号J851-HBY-HD56
9	X85697	百叶底横	避位	1974	1	加工图号J851-HBY-HDD56
10	PE00E4011	百葉玉企巴	直口	2016	4	
11	PE00E4006	20x3鋁巴	直口	2050	4	加工图号J851-HBY-VL8
12	PE00E4006	20x3鋁巴	直口	915.5	4	加工图号J851-HBY-HL44
13		雀仔網			2	

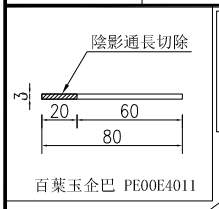

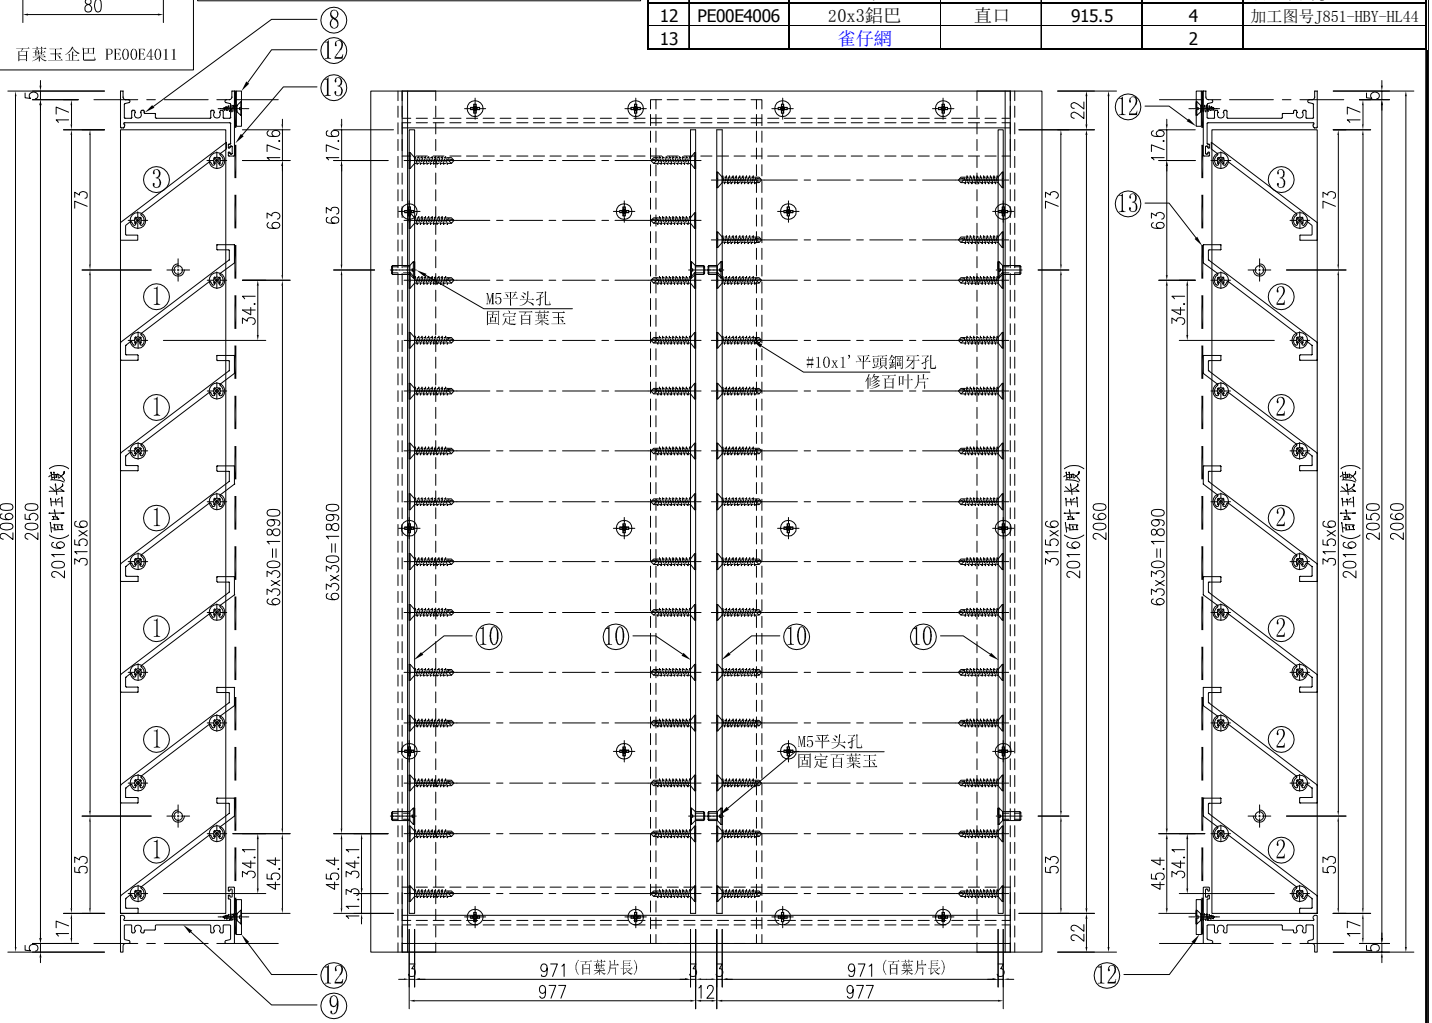


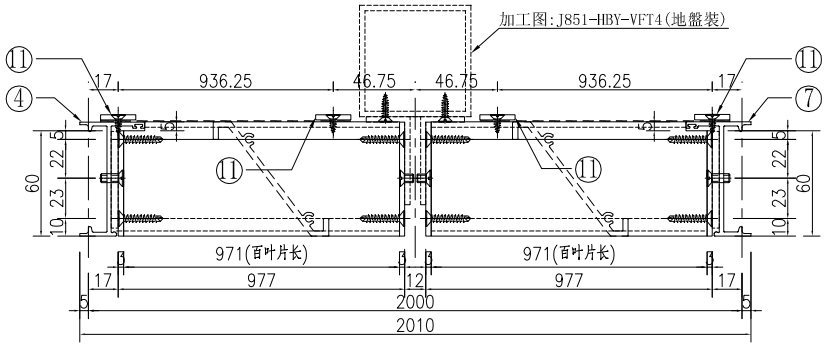


①號百葉加工圖

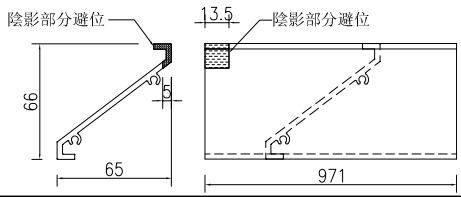

②號百葉加工圖

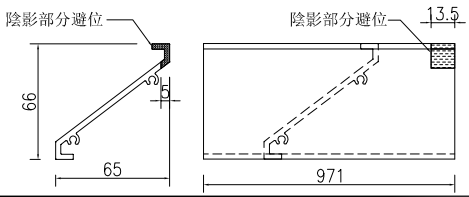

③號百葉加工圖

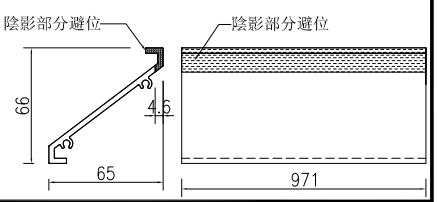


名稱	百葉組裝圖	制圖	吳祎瑜	2020.07.10	修改			
材料	详见加工图	復核			日期			
顏色	UCT534193SC-3 3COAT-深灰	批准			圖號	L34/T1-T2		

EG－DWG3


美特鋁質 有限公司
MIDI Aluminium Fabricator Ltd.


工程號	J-851	地盤	青衣明翹滙

窗號		分格寬度L	分格高度H	雀仔網寬度	雀仔網高度	总幅數量
L35/T1		2150	2100	1006.5	2050	1
L35/T2		2150	2100	1006.5	2050	1
序號	料號	名稱	出筍	長度	单幅數量	加工說明
1	X85691	百葉片	避位	1021	31	
2	X85691	百葉片	避位	1021	31	
3	X85691	百葉片	避位	1021	2	
4	X85679	生邊企	直口	2060	1	加工图号J851-HBY-VBQ15
7	X85679	生邊企	直口	2060	1	加工图号J851-HBY-VBQ16
8	X85697	百叶顶横	避位	2074	1	加工图号J851-HBY-HD58
9	X85697	百叶底横	避位	2074	1	加工图号J851-HBY-HDD58
10	PE00E4011	百葉玉企巴	直口	2016	4	
11	PE00E4006	20x3鋁巴	直口	2050	4	加工图号J851-HBY-VL8
12	PE00E4006	20x3鋁巴	直口	965.5	4	加工图号J851-HBY-HL45
13		雀仔網			2	

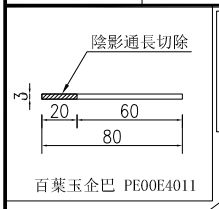


注：百葉框在廠組裝，百葉玉在廠組裝，百葉框與百葉玉散出地盘.

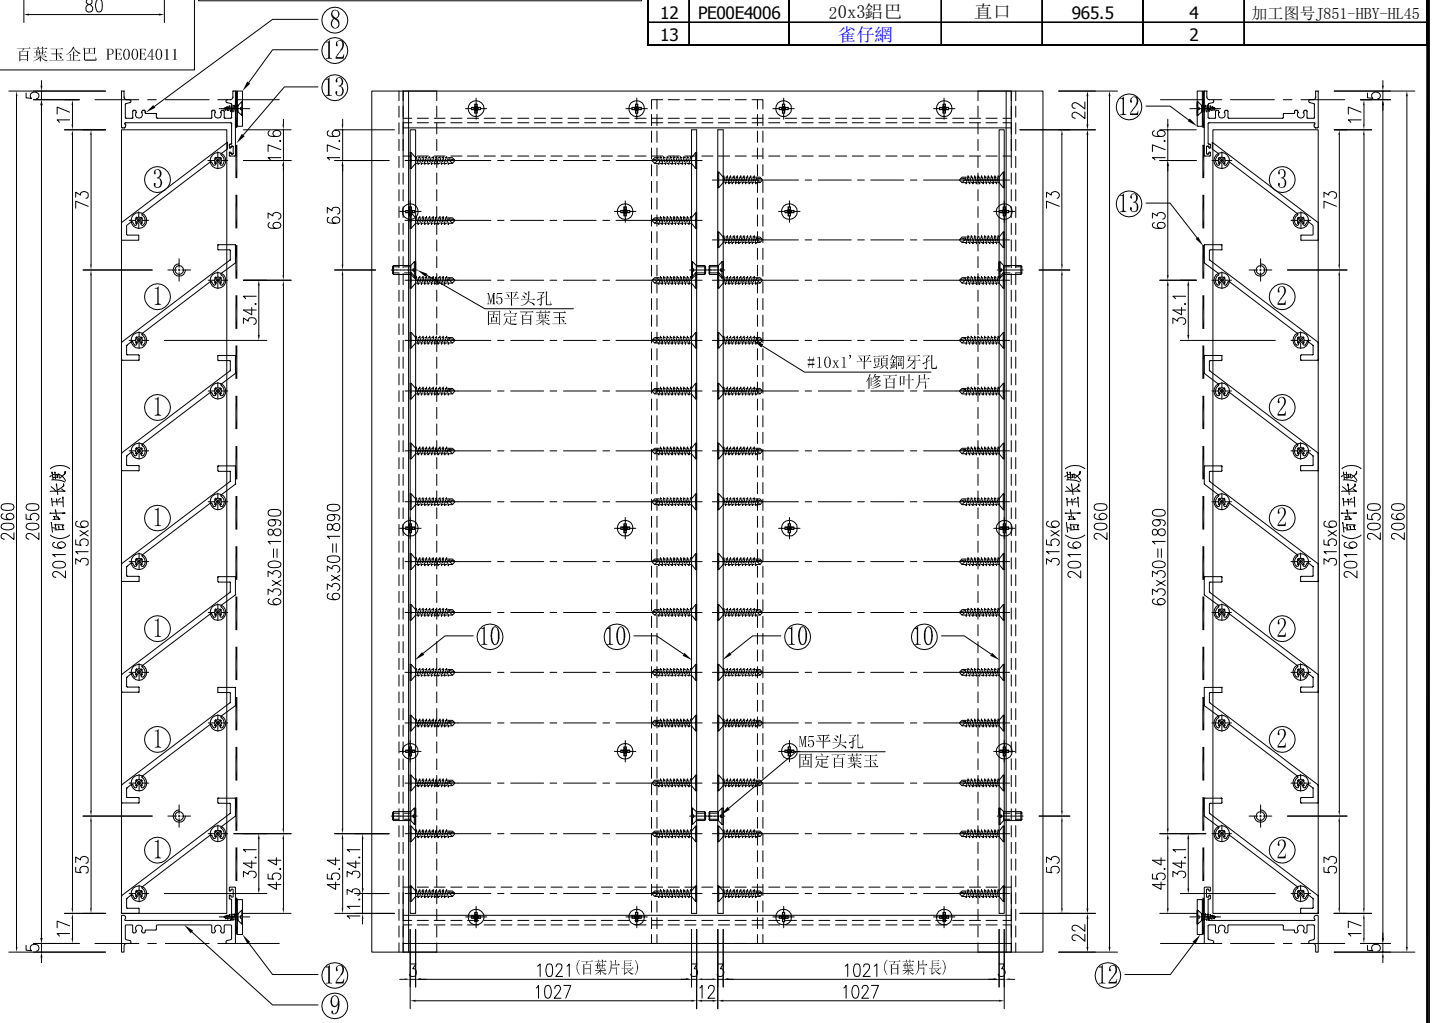


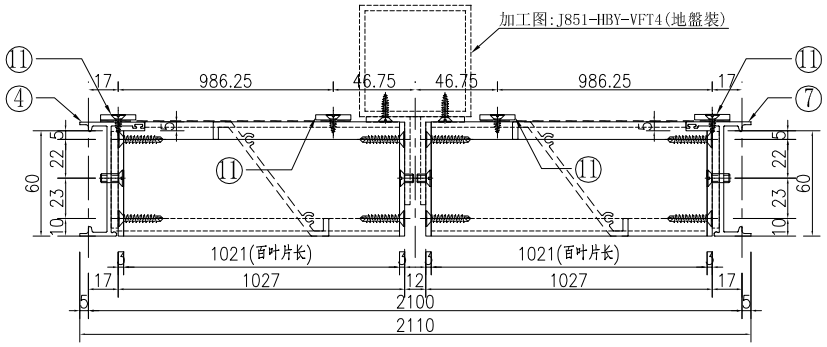


①號百葉加工圖

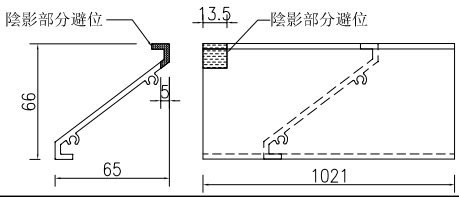

②號百葉加工圖

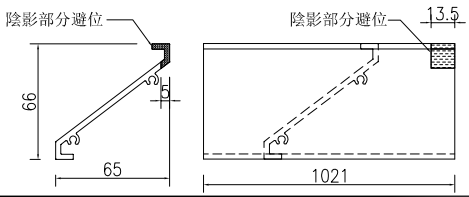

③號百葉加工圖

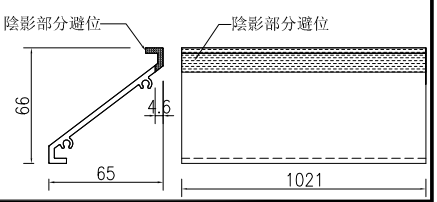


名稱	百葉組裝圖	制圖	吳祎瑜	2020.07.10	修改			
材料	详见加工图	復核			日期			
顏色	UCT534193SC-3 3COAT-深灰	批准			圖號	L35/T1-T2		


EG－DWG3


美特鋁質 有限公司
MIDI Aluminium Fabricator Ltd.

工程號	J-851	地盤	青衣明翹滙


窗號		分格寬度L	分格高度H	雀仔網寬度	雀仔網高度	总幅數量
A04/LG		1850	550	838	500	1
序號	料號	名稱	出筍	長度	單幅數量	加工說明
1	X85691	百葉片	避位	871	7	
2	X85691	百葉片	避位	871	7	
3	X85691	百葉片	避位	871	2	
4	X85679	生邊企	直口	510	1	加工图号J851-HBY-VBQ43
5	50x50x3鋁角	鋁角加工圖	直口	435	1	加工图号J851-HBY-VLJ30
6	50x50x3鋁角	鋁角加工圖	直口	435	1	加工图号J851-HBY-VLJ29
7	X85679	生邊企	直口	510	1	加工图号J851-HBY-VBQ44
8	X85697	百叶顶横	避位	1774	1	加工图号J851-HBY-HD62
9	X85697	百叶底横	避位	1774	1	加工图号J851-HBY-HDD62
10	PE00E4011	百葉玉企巴	直口	466	4	
11	PE00E4006	20x3鋁巴	直口	500	4	加工图号J851-HBY-VL21
12	PE00E4006	20x3鋁巴	直口	797	4	加工图号J851-HBY-HL48
13		雀仔網			2	
14	ME0001991	100x50x6鋁槽	直口	500	1	加工图号J851-HBY-VLC7

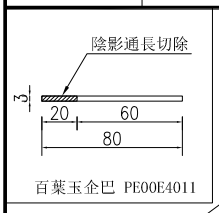

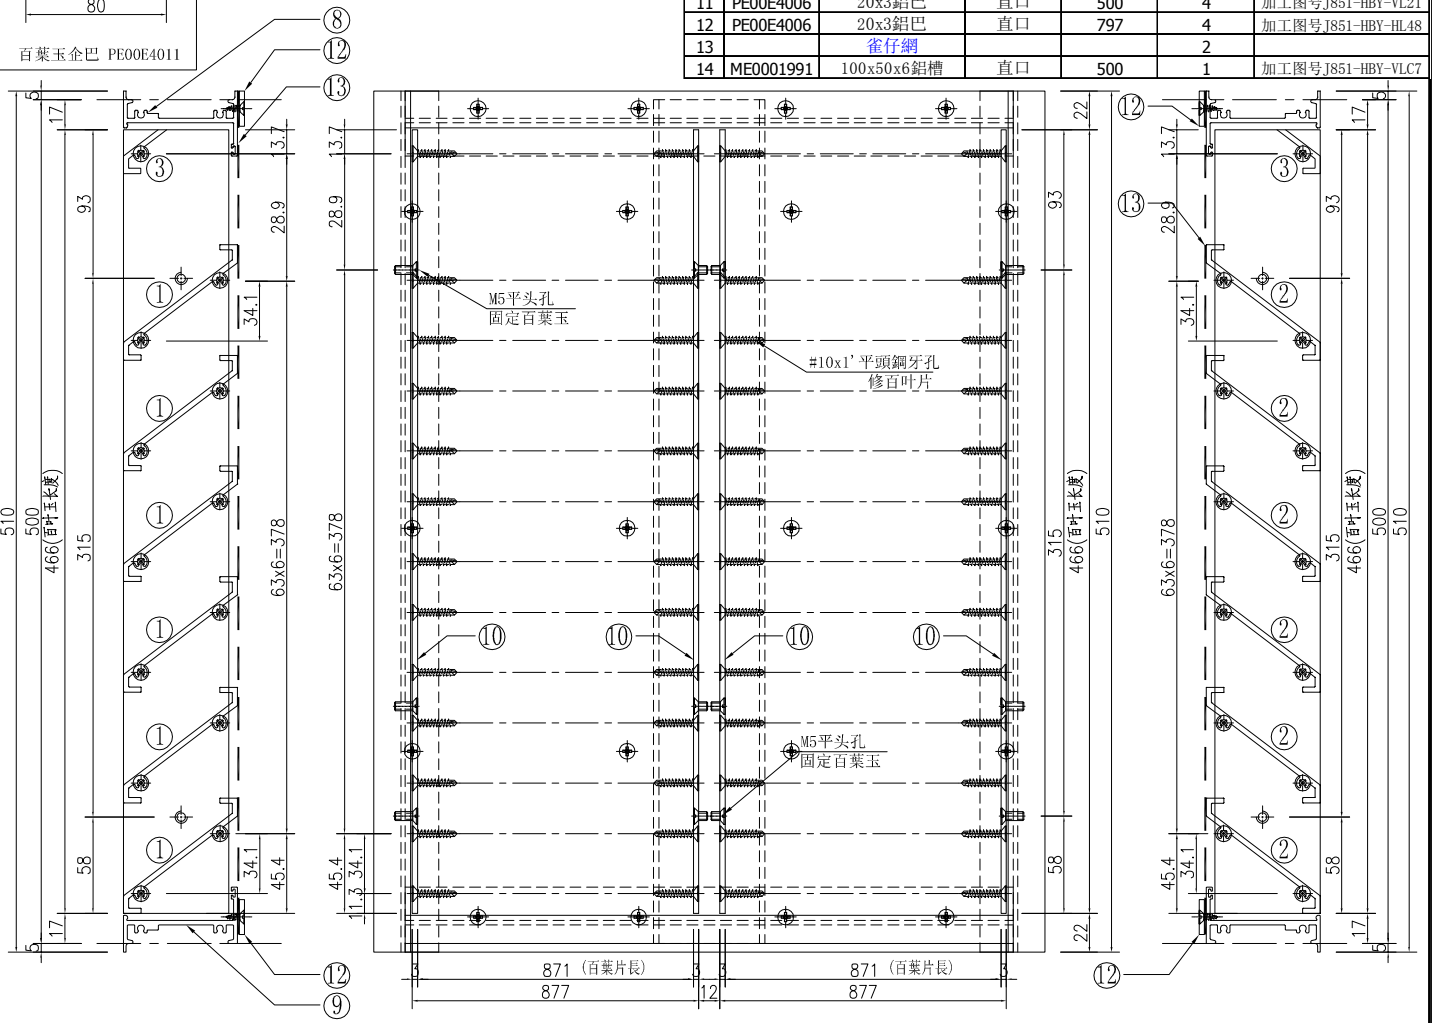


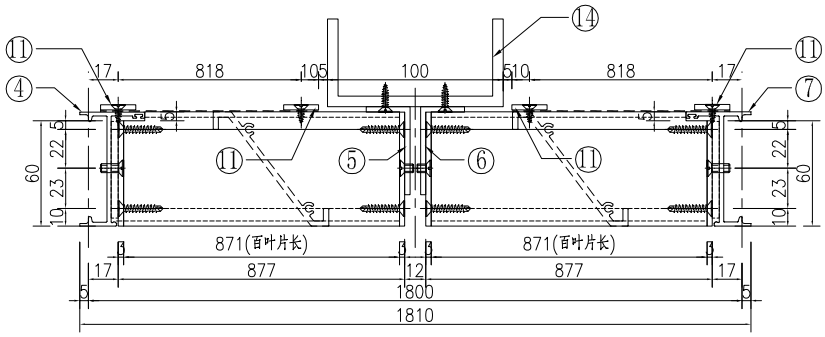


①號百葉加工圖

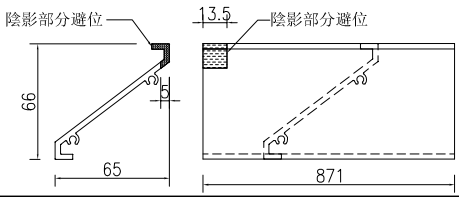

②號百葉加工圖

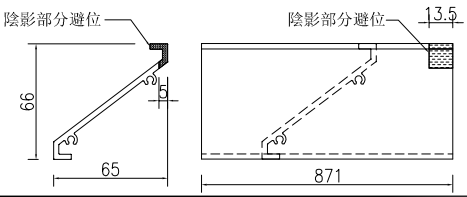

③號百葉加工圖

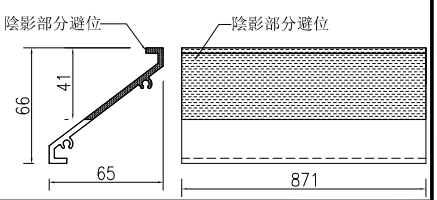


名稱	百葉組裝圖	制圖	吳祎瑜	2020.07.10	修改			
材料	详见加工图	復核			日期			
顏色	UCT534193SC-3 3COAT-深灰	批准			圖號	A04/LG		


EG—DWG3


美特鋁質 有限公司
MIDI Aluminium Fabricator Ltd.

工程號	J-851	地盤	青衣明翹滙

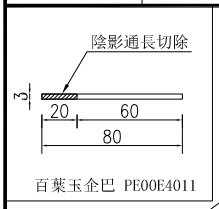


窗號		分格寬度L	分格高度H	雀仔網寬度	雀仔網高度	总幅數量
A07/LG		1550	850	688	800	2
A08/LG		1550	850	688	800	2
序號	料號	名稱	出筍	長度	單幅數量	加工說明
1	X85691	百葉片	避位	721	11	
2	X85691	百葉片	避位	721	11	
3	X85691	百葉片	避位	721	2	
4	X85679	生邊企	直口	810	1	加工图号J851-HBY-VBQ45
5	50x50x3鋁角	鋁角加工圖	直口	735	1	加工图号J851-HBY-VLJ32
6	50x50x3鋁角	鋁角加工圖	直口	735	1	加工图号J851-HBY-VLJ31
7	X85679	生邊企	直口	810	1	加工图号J851-HBY-VBQ46
8	X85697	百叶顶横	避位	1474	1	加工图号J851-HBY-HD64
9	X85697	百叶底横	避位	1474	1	加工图号J851-HBY-HDD64
10	PE00E4011	百葉玉企巴	直口	766	4	
11	PE00E4006	20x3鋁巴	直口	800	4	加工图号J851-HBY-VL22
12	PE00E4006	20x3鋁巴	直口	647	4	加工图号J851-HBY-HL49
13		雀仔網			2	
14	ME0001991	100x50x6鋁槽	直口	800	1	加工图号J851-HBY-VLC8

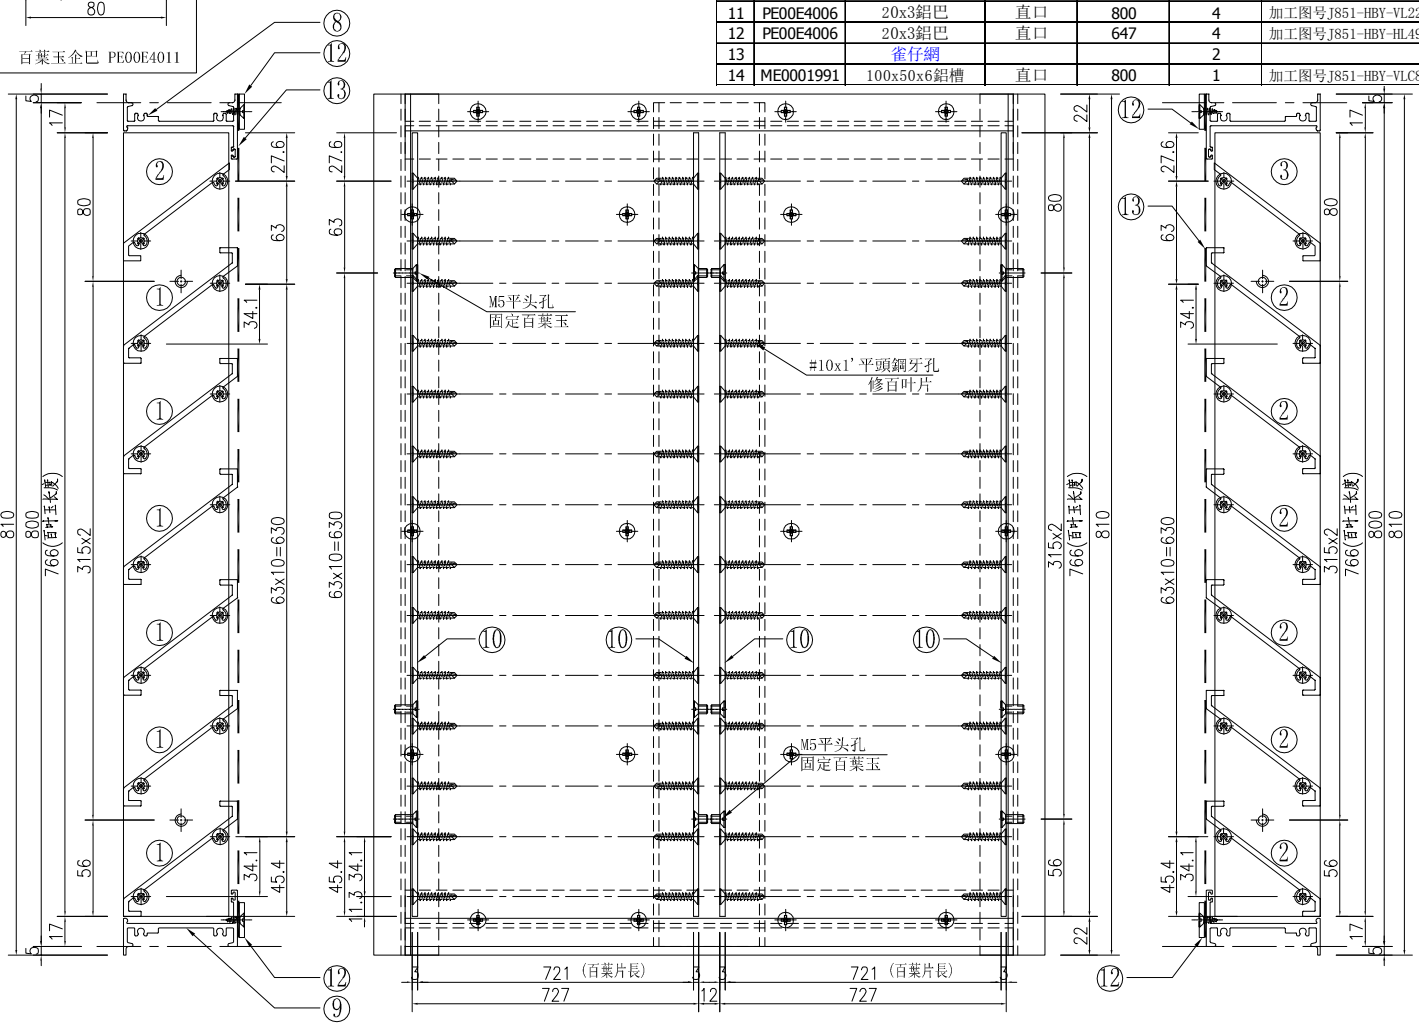


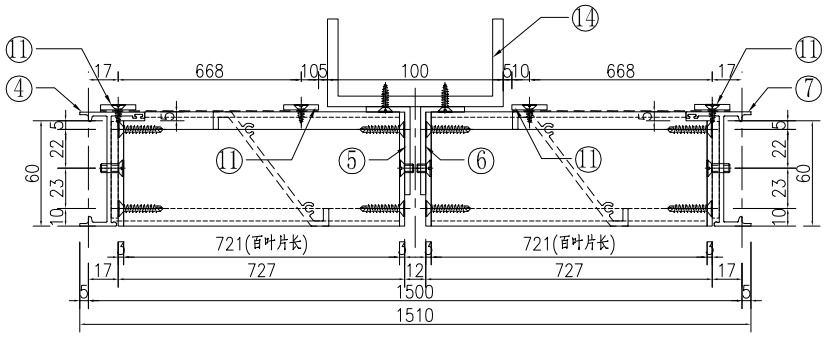


①號百葉加工圖

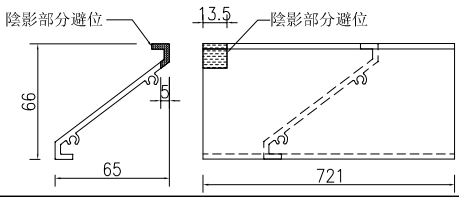

②號百葉加工圖

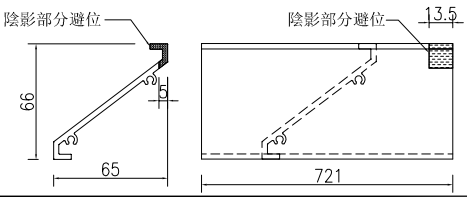

③號百葉加工圖

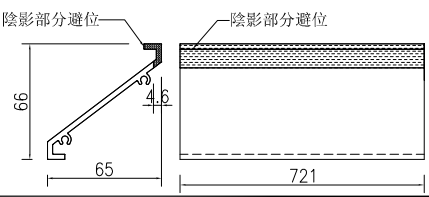


名稱	百葉組裝圖	制圖	吳祎瑜	2020.07.10	修改			
材料	详见加工图	復核			日期			
顏色	UCT534193SC-3 3COAT-深灰	批准			圖號	A07/LG		

EG－DWG3


美特鋁質 有限公司
MIDI Aluminium Fabricator Ltd.


工程號	J-851	地盤	青衣明翹滙

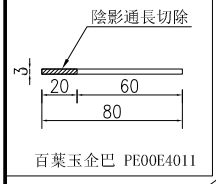


注：百葉框在廠組裝，百葉玉在廠組裝，百葉框與百葉玉散出地盤.

窗號		分格寬度L	分格高度H	雀仔網寬度	雀仔網高度	总幅數量
A13/UG		1850	4550	856.5	4500	1
序號	料號	名稱	出筍	長度	单幅數量	加工說明
1	X85691	百葉片	避位	871	70	
2	X85691	百葉片	避位	871	70	
3	X85691	百葉片	避位	871	2	
4	X85679	生邊企	直口	4510	1	加工图号J851-HBY-VBQ23
7	X85679	生邊企	直口	4510	1	加工图号J851-HBY-VBQ24
8	X85697	百叶顶横	避位	1774	1	加工图号J851-HBY-HD62
9	X85697	百叶底横	避位	1774	1	加工图号J851-HBY-HDD62
10	PE00E4011	百葉玉企巴	直口	1502	2	加工图号J851-HBY-VLB1
11	PE00E4006	20x3鋁巴	直口	4500	4	加工图号J851-HBY-VL12
12	PE00E4006	20x3鋁巴	直口	815.5	4	加工图号J851-HBY-HL53
13		雀仔網			2	
14	PE00E4011	百葉玉企巴	直口	1502	2	加工图号J851-HBY-VLB2
15	PE00E4011	百葉玉企巴	直口	1448.5	2	加工图号J851-HBY-VLB3
16	PE00E4011	百葉玉企巴	直口	1448.5	2	加工图号J851-HBY-VLB4
17	PE00E4011	百葉玉企巴	直口	1513.5	2	加工图号J851-HBY-VLB5
18	PE00E4011	百葉玉企巴	直口	1513.5	2	加工图号J851-HBY-VLB6

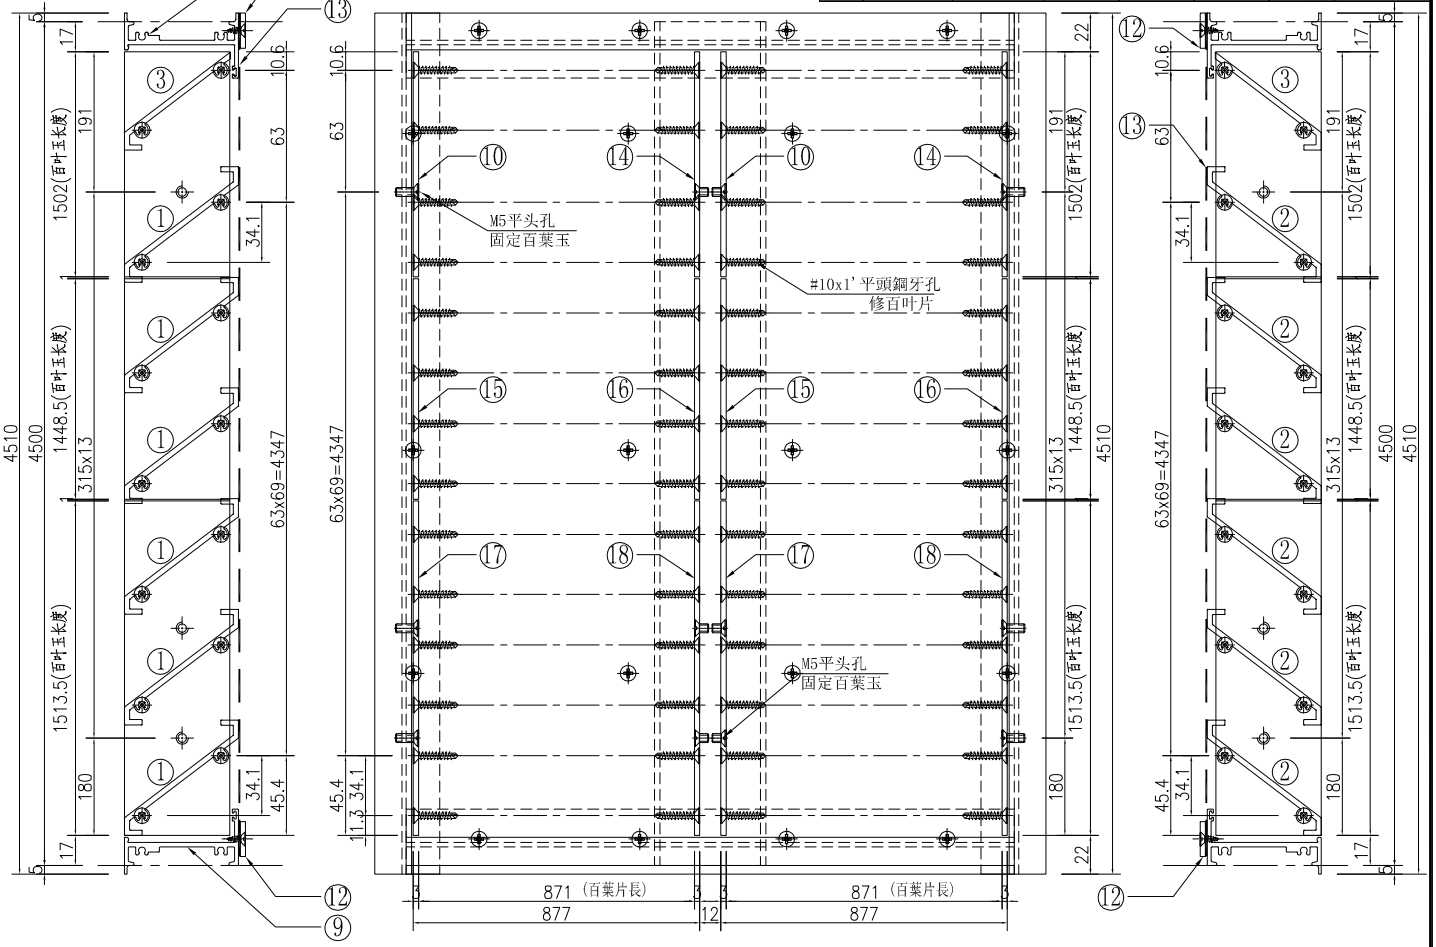


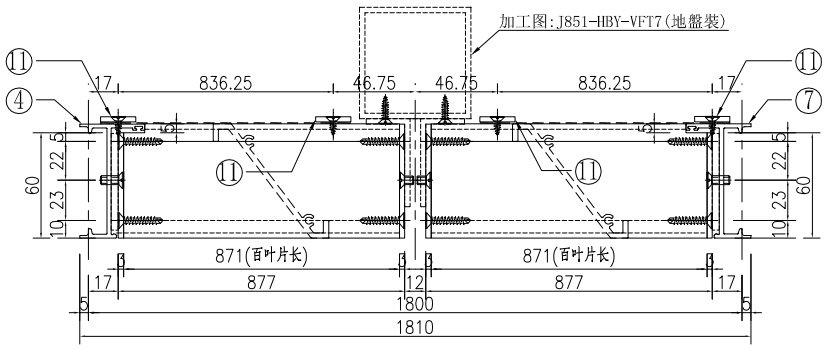


①號百葉加工圖

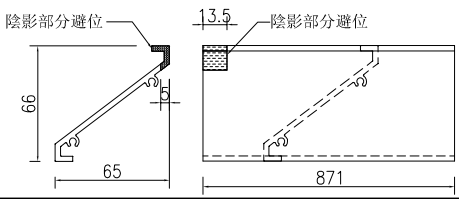

②號百葉加工圖

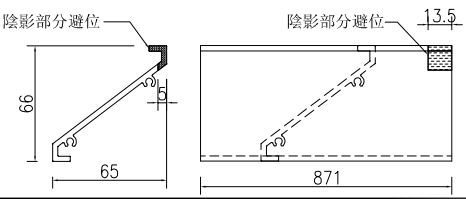

③號百葉加工圖

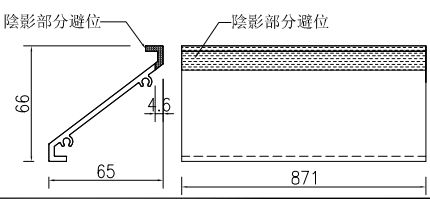


名稱	百葉組裝圖	制圖	吳祎瑜	2020.07.10	修改			
材料	详见加工图	復核			日期			
顏色	UCT534193SC-3 3COAT-深灰	批准			圖號	A13/UG		

EG－DWG3


美特鋁質 有限公司
MIDI Aluminium Fabricator Ltd.


工程號	J-851	地盤	青衣明翹滙

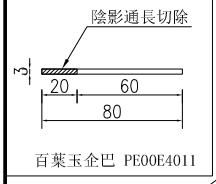


注：百葉框在廠組裝，百葉玉在廠組裝，百葉框與百葉玉散出地盤.

窗號		分格寬度L	分格高度H	雀仔網寬度	雀仔網高度	总幅數量
A29/T2		2150	4450	1006.5	4400	1
序號	料號	名稱	出筒	長度	单幅數量	加工說明
1	X85691	百葉片	避位	1021	68	
2	X85691	百葉片	避位	1021	68	
3	X85691	百葉片	避位	1021	2	
4	X85679	生邊企	直口	4410	1	加工图号J851-HBY-VBQ47
7	X85679	生邊企	直口	4410	1	加工图号J851-HBY-VBQ48
8	X85697	百叶顶横	避位	2074	1	加工图号J851-HBY-HD58
9	X85697	百叶底横	避位	2074	1	加工图号J851-HBY-HDD58
10	PE00E4011	百葉玉企巴	直口	1465	2	加工图号J851-HBY-VLB13
11	PE00E4006	20x3鋁巴	直口	4400	4	加工图号J851-HBY-VL23
12	PE00E4006	20x3鋁巴	直口	965.5	4	加工图号J851-HBY-HL45
13		雀仔網			2	
14	PE00E4011	百葉玉企巴	直口	1465	2	加工图号J851-HBY-VLB14
15	PE00E4011	百葉玉企巴	直口	1446	2	加工图号J851-HBY-VLB15
16	PE00E4011	百葉玉企巴	直口	1446	2	加工图号J851-HBY-VLB16
17	PE00E4011	百葉玉企巴	直口	1453	2	加工图号J851-HBY-VLB17
18	PE00E4011	百葉玉企巴	直口	1453	2	加工图号J851-HBY-VLB18

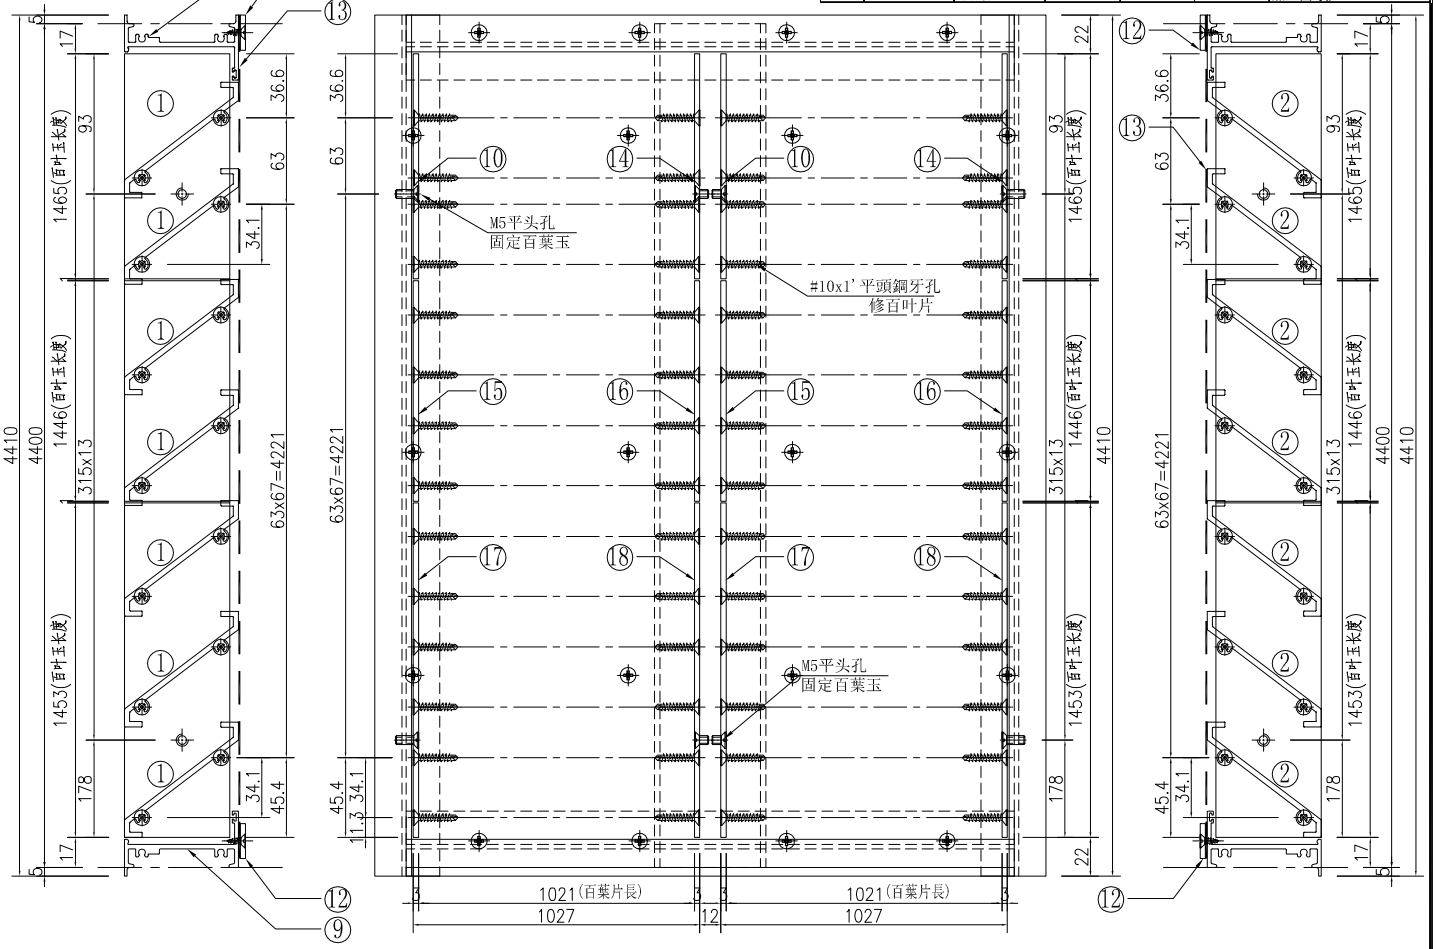


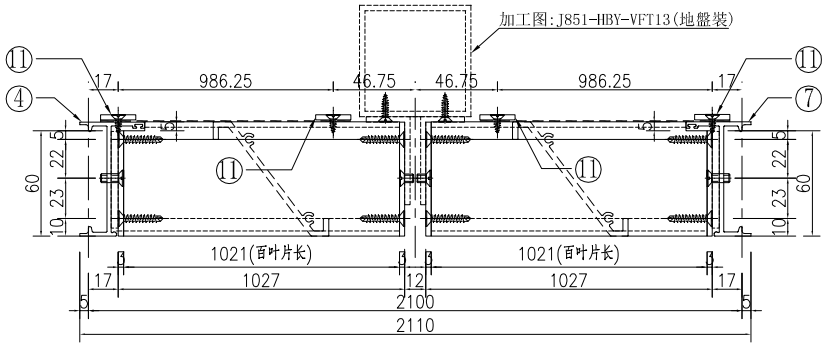

①號百葉加工圖

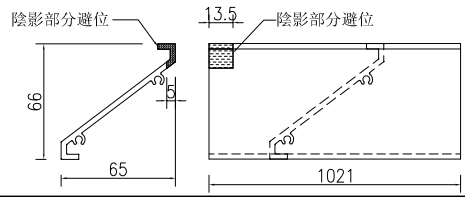

②號百葉加工圖

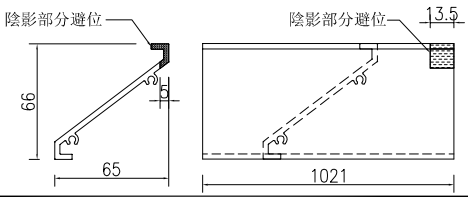

名稱	百葉組裝圖	制圖	吳祎瑜	2020.07.10	修改			
材料	详见加工图	復核			日期			
顏色	UCT534193SC-3 3COAT-深灰	批准			圖號	A29/T2		


EG－DWG3


美特鋁質 有限公司
MIDI Aluminium Fabricator Ltd.


工程號	J-851	地盤	青衣明翹滙

注：百葉框在廠組裝，百葉玉在廠組裝，百葉框與百葉玉散出地盤


窗號		分格寬度L	分格高度H	牽仔網寬度	牽仔網高度	總幅數量
L29/T1		3000	5550	920.5	5500	1
序號	料號	名稱	出發	長度	單幅數量	加工說明
1	X85691	百葉片	避位	954.3	86	
2	X85691	百葉片	避位	965.3	86	
3	X85691	百葉片	避位	954.3	86	
4	X85691	百葉片	避位	954.3	2	
5	X85691	百葉片	避位	965.3	1	
6	X85679	生邊企	直口	5510	1	加工圖号J851-HBY-VBQ35
9	X85679	生邊企	直口	5510	1	加工圖号J851-HBY-VBQ36
10	X85697	百叶頂横	避位	2924	1	加工圖号J851-HBY-HD49
11	X85697	百叶底横	避位	2924	1	加工圖号J851-HBY-HD50
12	PE00E4011	百葉玉企巴	直口	1366.5	3	加工圖号J851-HBY-VLB19
13	PE00E4006	20x3鋁巴	直口	5500	6	加工圖号J851-HBY-VL17
14	PE00E4006	20x3鋁巴	直口	879.5	4	加工圖号J851-HBY-HL39
15	PE00E4006	20x3鋁巴	直口	830.7	2	加工圖号J851-HBY-HL40
16		牽仔網			2	
17		牽仔網	牽仔網寬度:	871.7	1	
18	PE00E4011	百葉玉企巴	直口	1366.5	3	加工圖号J851-HBY-VLB20
19	PE00E4011	百葉玉企巴	直口	1389.5	3	加工圖号J851-HBY-VLB21
20	PE00E4011	百葉玉企巴	直口	1389.5	3	加工圖号J851-HBY-VLB22
21	PE00E4011	百葉玉企巴	直口	1320.5	3	加工圖号J851-HBY-VLB23
22	PE00E4011	百葉玉企巴	直口	1320.5	3	加工圖号J851-HBY-VLB24
23	PE00E4011	百葉玉企巴	直口	1386.5	3	加工圖号J851-HBY-VLB25
24	PE00E4011	百葉玉企巴	直口	1386.5	3	加工圖号J851-HBY-VLB26

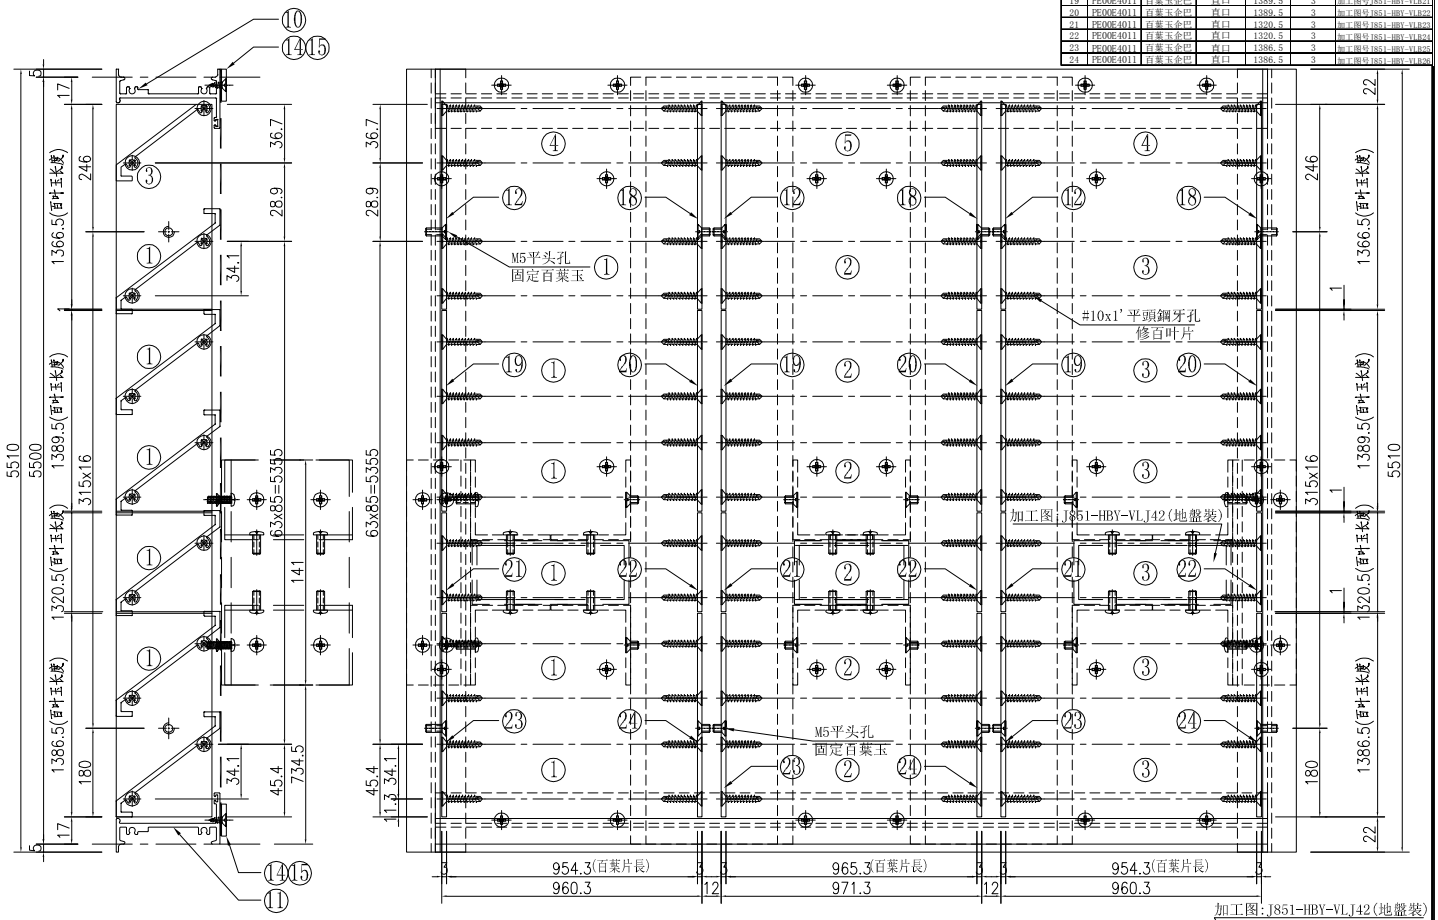

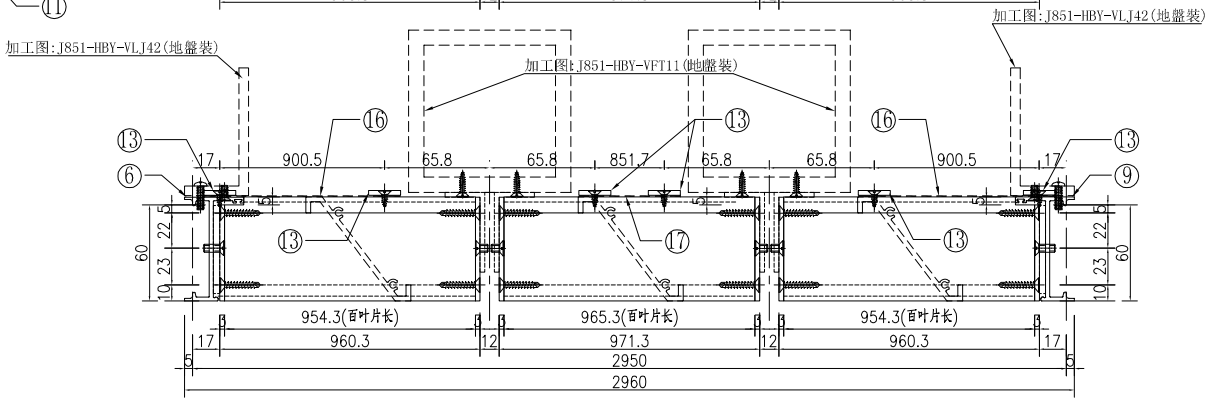


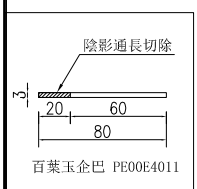


①號百葉加工圖

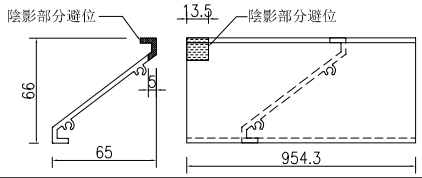


②號百葉加工圖

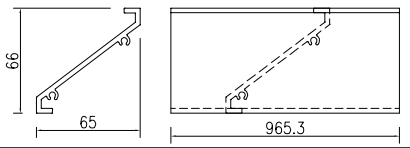


③號百葉加工圖

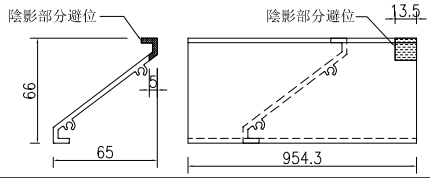

④號百葉加工圖

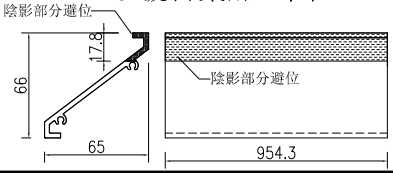

⑤號百葉加工圖

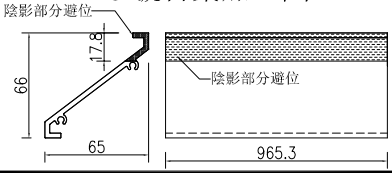


名稱	百葉組裝圖	制圖	吳祎瑜	2020.07.10	修改		
材料	详见加工图	復核			日期		
顏色	UCT534193SC-3 3COAT-深灰	批准			圖號	L29/T1	

EG－DWG3


美特鋁質 有限公司
MIDI Aluminium Fabricator Ltd.


工程號	J-851	地盤	青衣明翹滙

注：百葉框在廠組裝，百葉玉在廠組裝，百葉框與百葉玉散出地盤.

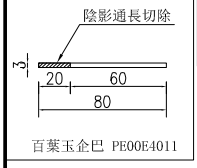


窗號		分格寬度L	分格高度H	雀仔網寬度	雀仔網高度	总幅數量
L30/T1		2500	5550	1181.5	5500	1
序號	料號	名稱	出筍	長度	單幅數量	加工說明
1	X85691	百葉片	避位	1196	86	
2	X85691	百葉片	避位	1196	86	
3	X85691	百葉片	避位	1196	2	
4	X85679	生邊企	直口	5510	1	加工图号J851-HBY-VBQ35
7	X85679	生邊企	直口	5510	1	加工图号J851-HBY-VBQ36
8	X85697	百叶顶横	避位	2424	1	加工图号J851-HBY-HD52
9	X85697	百叶底横	避位	2424	1	加工图号J851-HBY-HDD52
10	PE00E4011	百葉玉企巴	直口	1366.5	2	加工图号J851-HBY-VLB19
11	PE00E4006	20x3鋁巴	直口	5500	4	加工图号J851-HBY-VL17
12	PE00E4006	20x3鋁巴	直口	1140.5	4	加工图号J851-HBY-HL41
13		雀仔網			2	
14	PE00E4011	百葉玉企巴	直口	1366.5	2	加工图号J851-HBY-VLB20
15	PE00E4011	百葉玉企巴	直口	1389.5	2	加工图号J851-HBY-VLB21
16	PE00E4011	百葉玉企巴	直口	1389.5	2	加工图号J851-HBY-VLB22
17	PE00E4011	百葉玉企巴	直口	1320.5	2	加工图号J851-HBY-VLB23
18	PE00E4011	百葉玉企巴	直口	1320.5	2	加工图号J851-HBY-VLB24
19	PE00E4011	百葉玉企巴	直口	1386.5	2	加工图号J851-HBY-VLB25
20	PE00E4011	百葉玉企巴	直口	1386.5	2	加工图号J851-HBY-VLB26

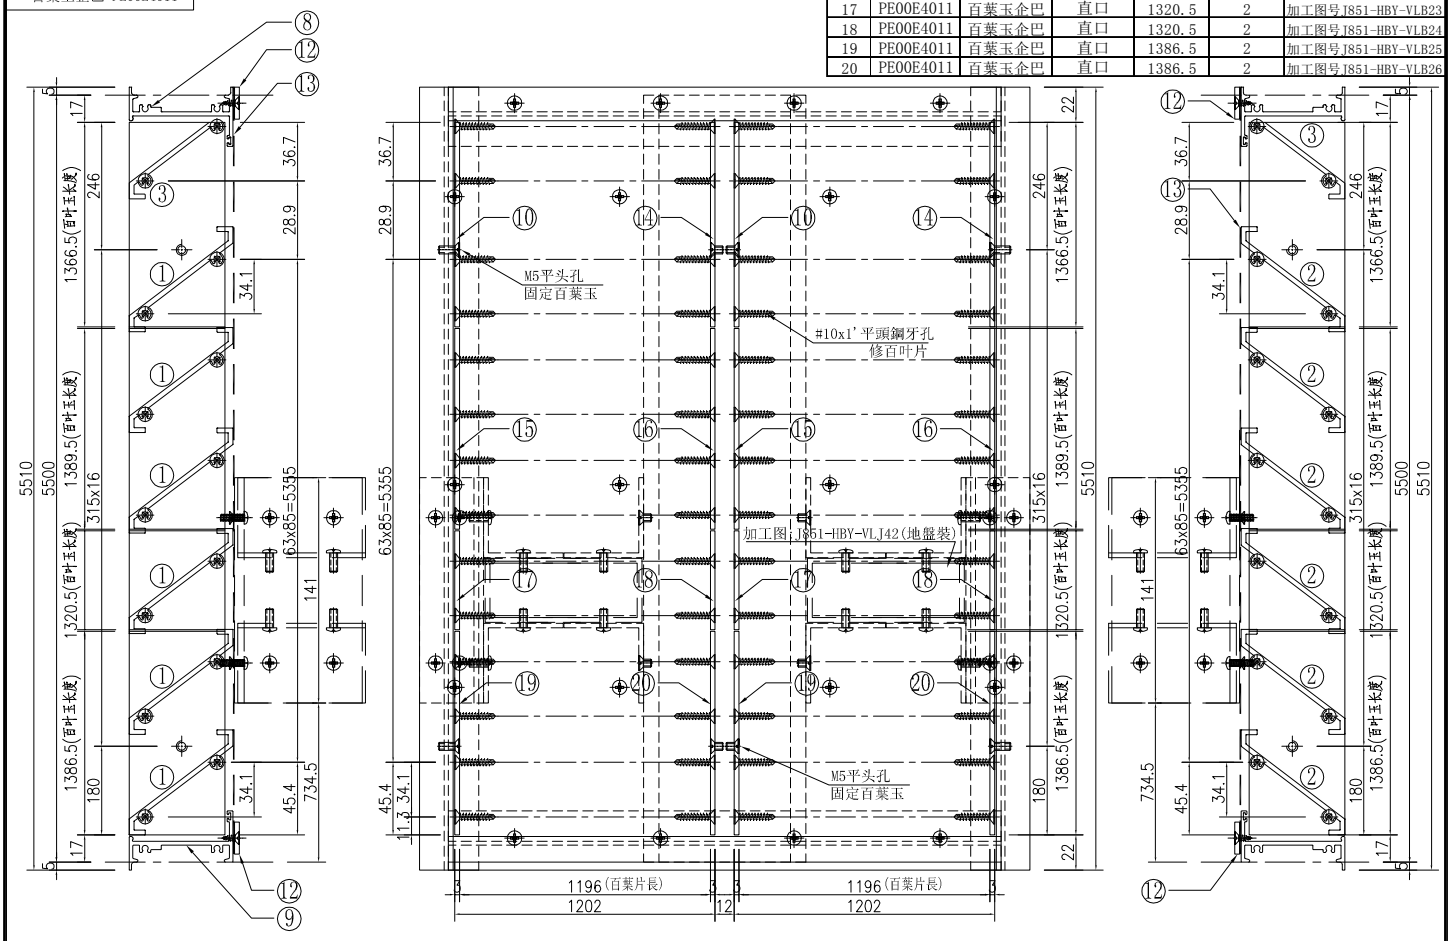


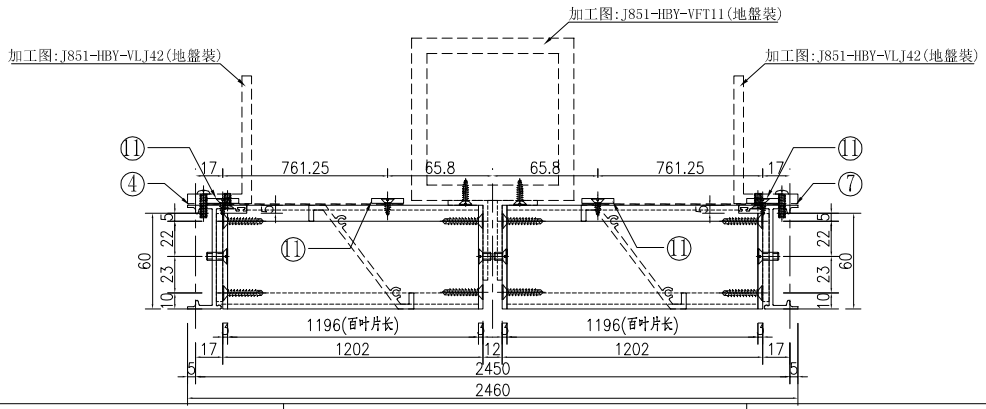


①號百葉加工圖

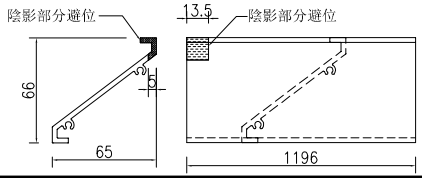

②號百葉加工圖

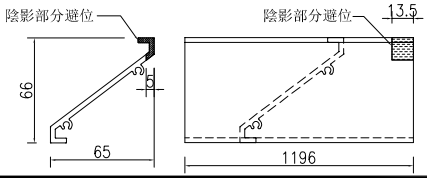

③號百葉加工圖

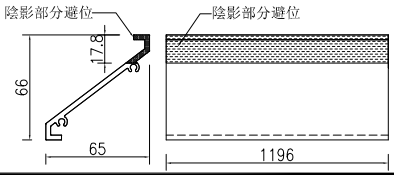


名稱	百葉組裝圖	制圖	吳祎瑜	2020.07.10	修改			
材料	详见加工图	復核			日期			
顏色	UCT534193SC-3 3COAT-深灰	批准			圖號	L30/T1		


EG－DWG3


美特鋁質 有限公司
MIDI Aluminium Fabricator Ltd.

工程號	J-851	地盤	青衣明翹滙


料號	名稱	單幅數量	長度（mm）	总幅數量
PE00E4011	百葉玉企巴	2	1016	1
X85691	百葉片①	15	1284.6	
X85691	百葉片②	1	1284.6	
	雀仔網③	1	1220(寬)x1050(高)	

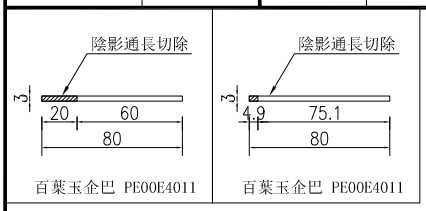

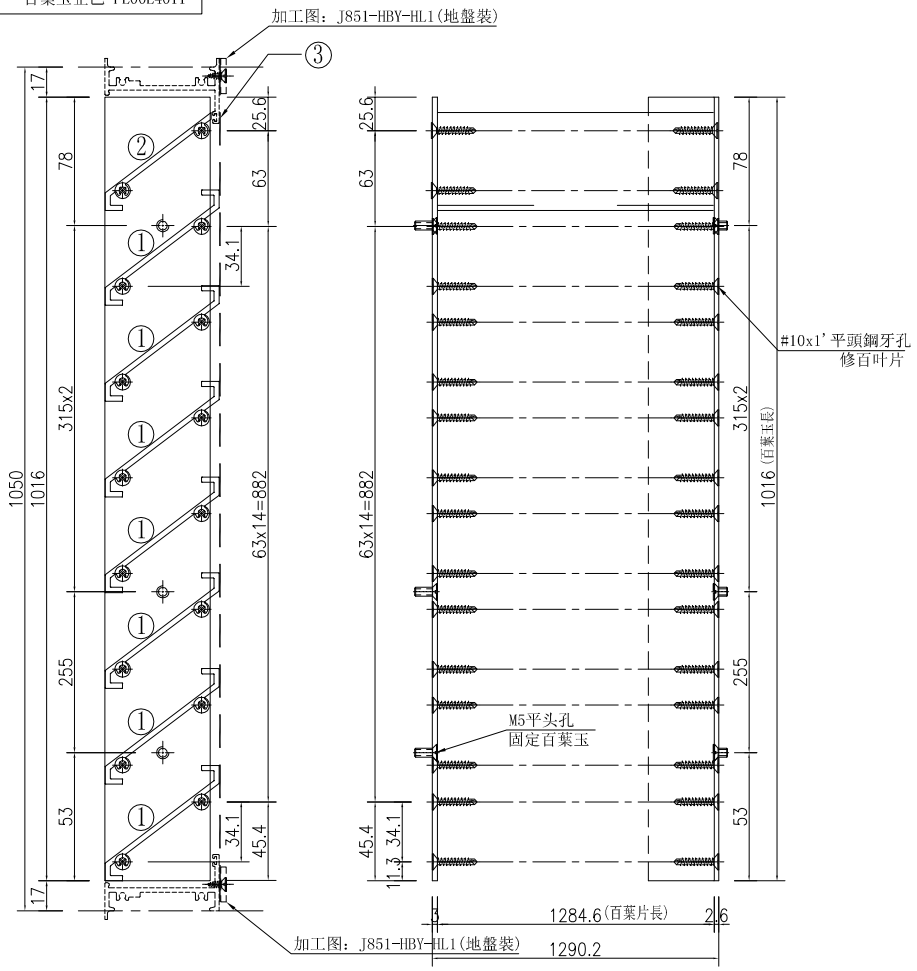


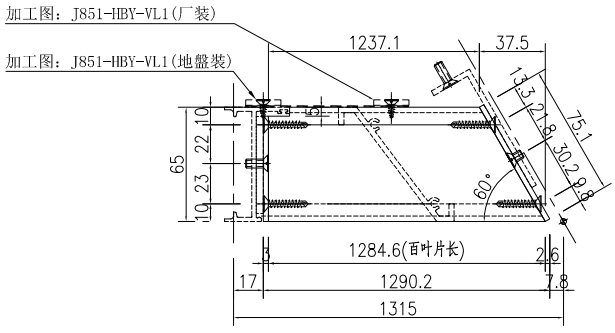

①號百葉加工圖

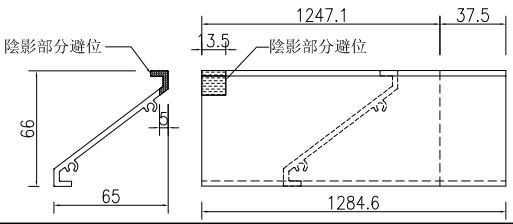

②號百葉加工圖

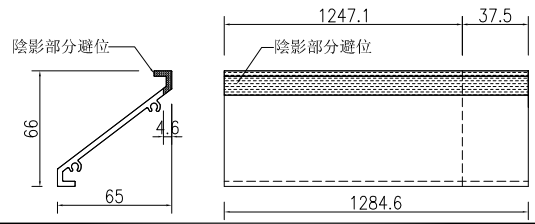


名稱	百葉玉加工圖	制圖	吳祎瑜	2020.05.07	修改			
材料	PE00E4011+X85691	復核			日期			
顏色	UCT534193SC-3 3COAT-深灰	批准			圖號	1/(L1/LG)		


EG－DWG3


美特鋁質 有限公司
MIDI Aluminium Fabricator Ltd.

工程號	J-851	地盤	青衣明翹滙


料號	名稱	單幅數量	長度（mm）	总幅數量
PE00E4011	百葉玉企巴	2	1016	1
X85691	百葉片①	15	1254.6	
X85691	百葉片②	1	1254.6	
	雀仔網③	1	1190(寬)x1050(高)	

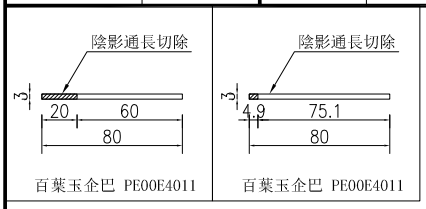

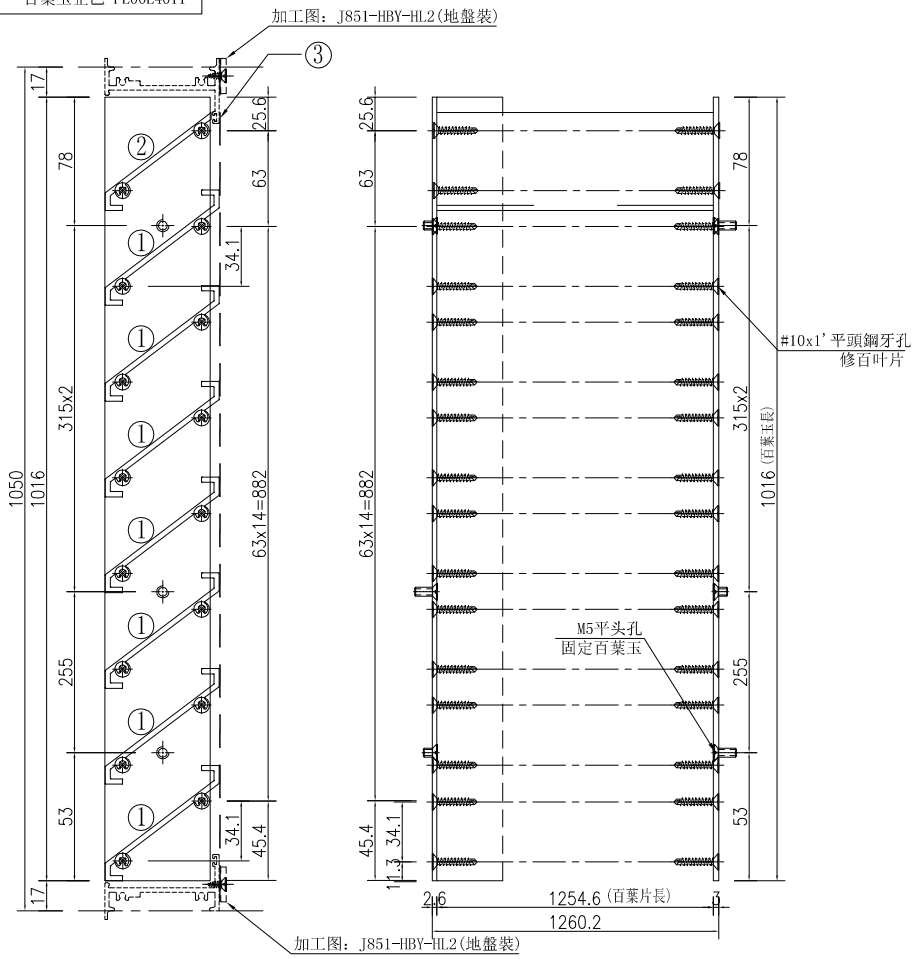


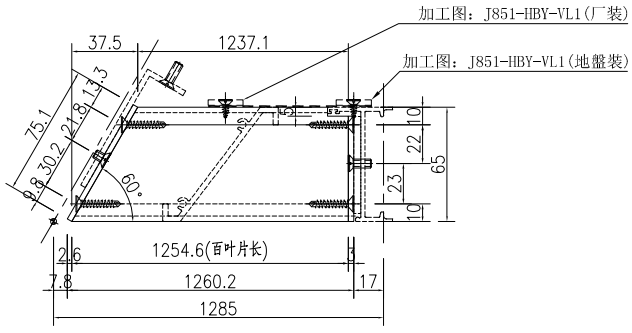

①號百葉加工圖

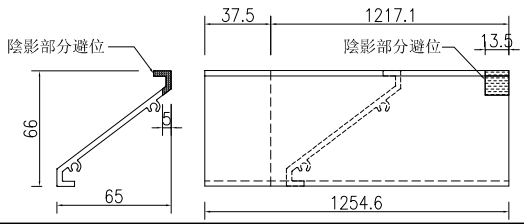

②號百葉加工圖

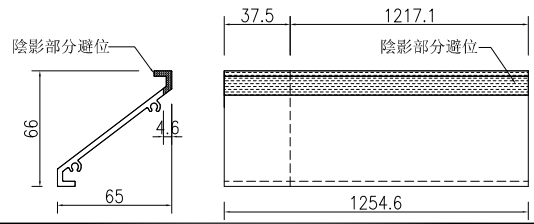


名稱	百葉玉加工圖	制圖	吳祎瑜	2020.05.07	修改			
材料	PE00E4011+X85691	復核			日期			
顏色	UCT534193SC-3 3COAT-深灰	批准			圖號	2/(L1/LG)		


EG－DWG3


美特鋁質 有限公司
MIDI Aluminium Fabricator Ltd.

工程號	J-851	地盤	青衣明翹滙


料號	名稱	單幅數量	長度（mm）	总幅數量
PE00E4011	百葉玉企巴	4	1666	1
X85691	百葉片①	26	1276	
X85691	百葉片②	26	1287	
X85691	百葉片③	1	1276	
X85691	百葉片④	1	1287	
	雀仔網⑤	1	1243(寬)x1700(高)	
	雀仔網⑥	1	1195(寬)x1700(高)	

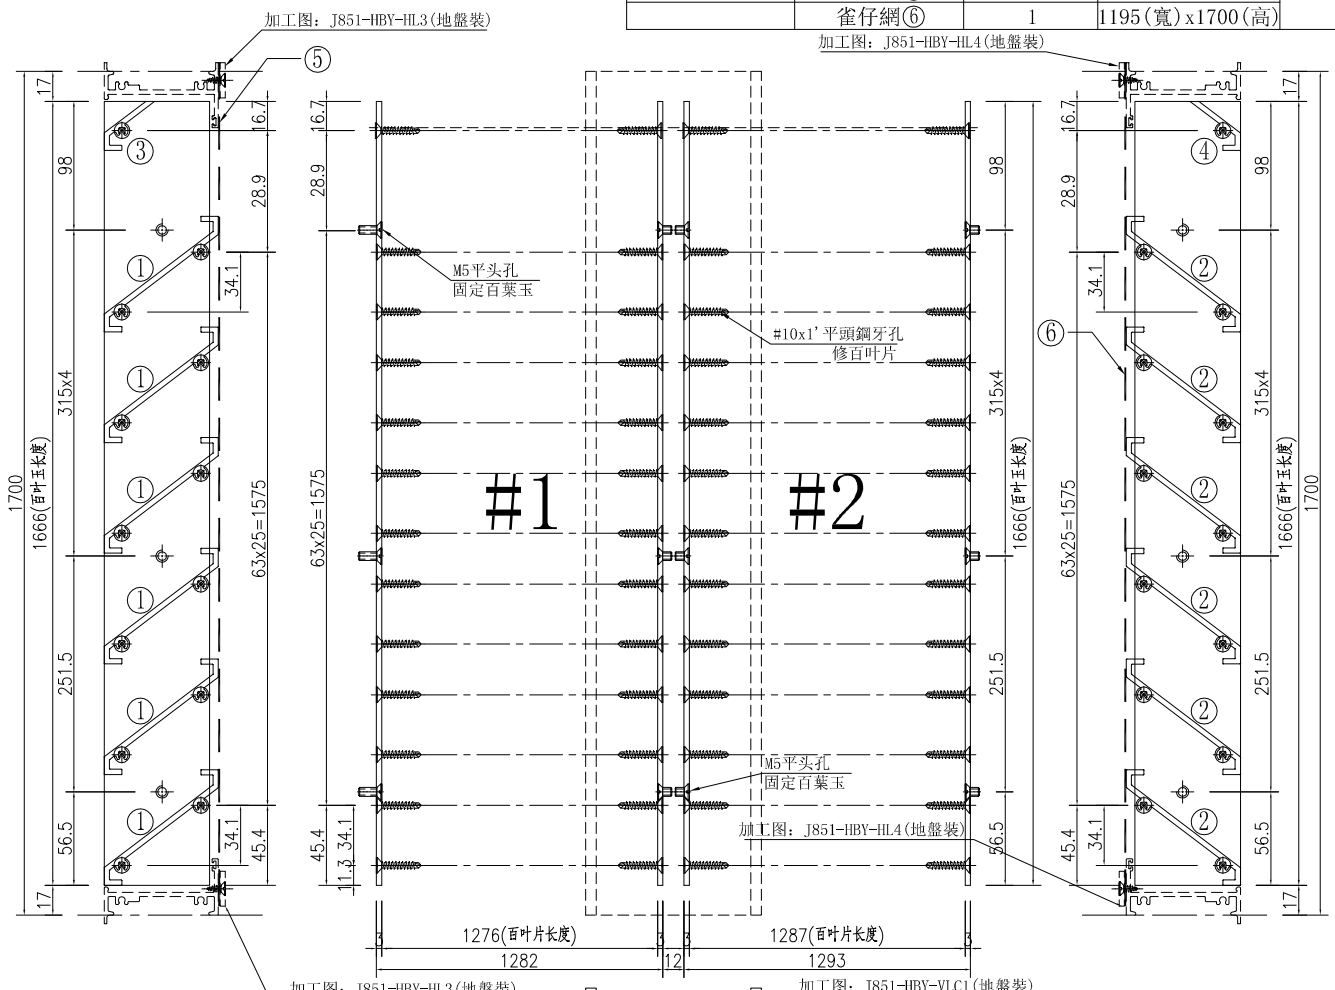

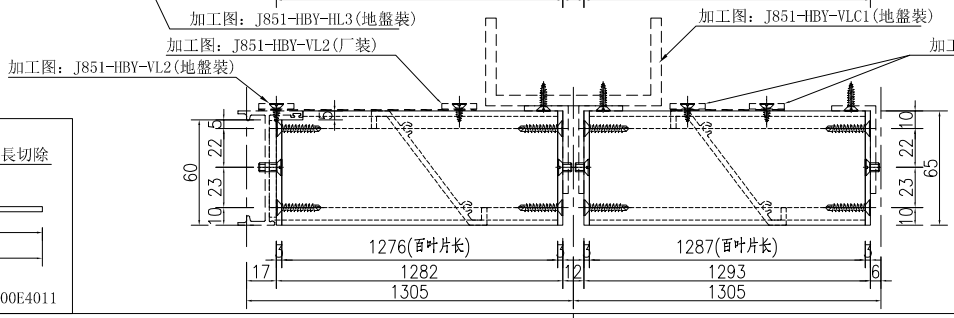


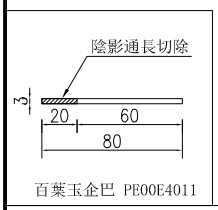


①號百葉加工圖

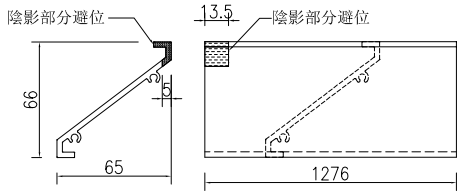


②號百葉加工圖

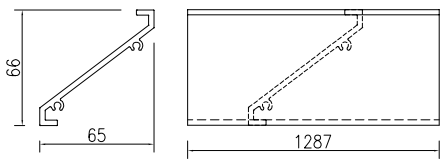

③號百葉加工圖

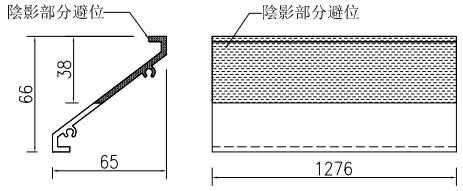

④號百葉加工圖

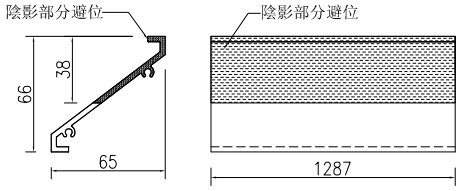


名稱	百葉玉加工圖	制圖	吳祎瑜	2020.05.07	修改			
材料	PE00E4011+X85691	復核			日期			
顏色	UCT534193SC-3 3COAT-深灰	批准			圖號	1/(L2/LG)		

EG－DWG3


美特鋁質 有限公司
MIDI Aluminium Fabricator Ltd.

工程號	J-851	地盤	青衣明翹滙


料號	名稱	單幅數量	長度（mm）	总幅數量
PE00E4011	百葉玉企巴	4	1666	1
X85691	百葉片①	26	1287	
X85691	百葉片②	26	1276	
X85691	百葉片③	1	1287	
X85691	百葉片④	1	1276	
	雀仔網⑤	1	1195(寬)x1700(高)	
	雀仔網⑥	1	1243(寬)x1700(高)	

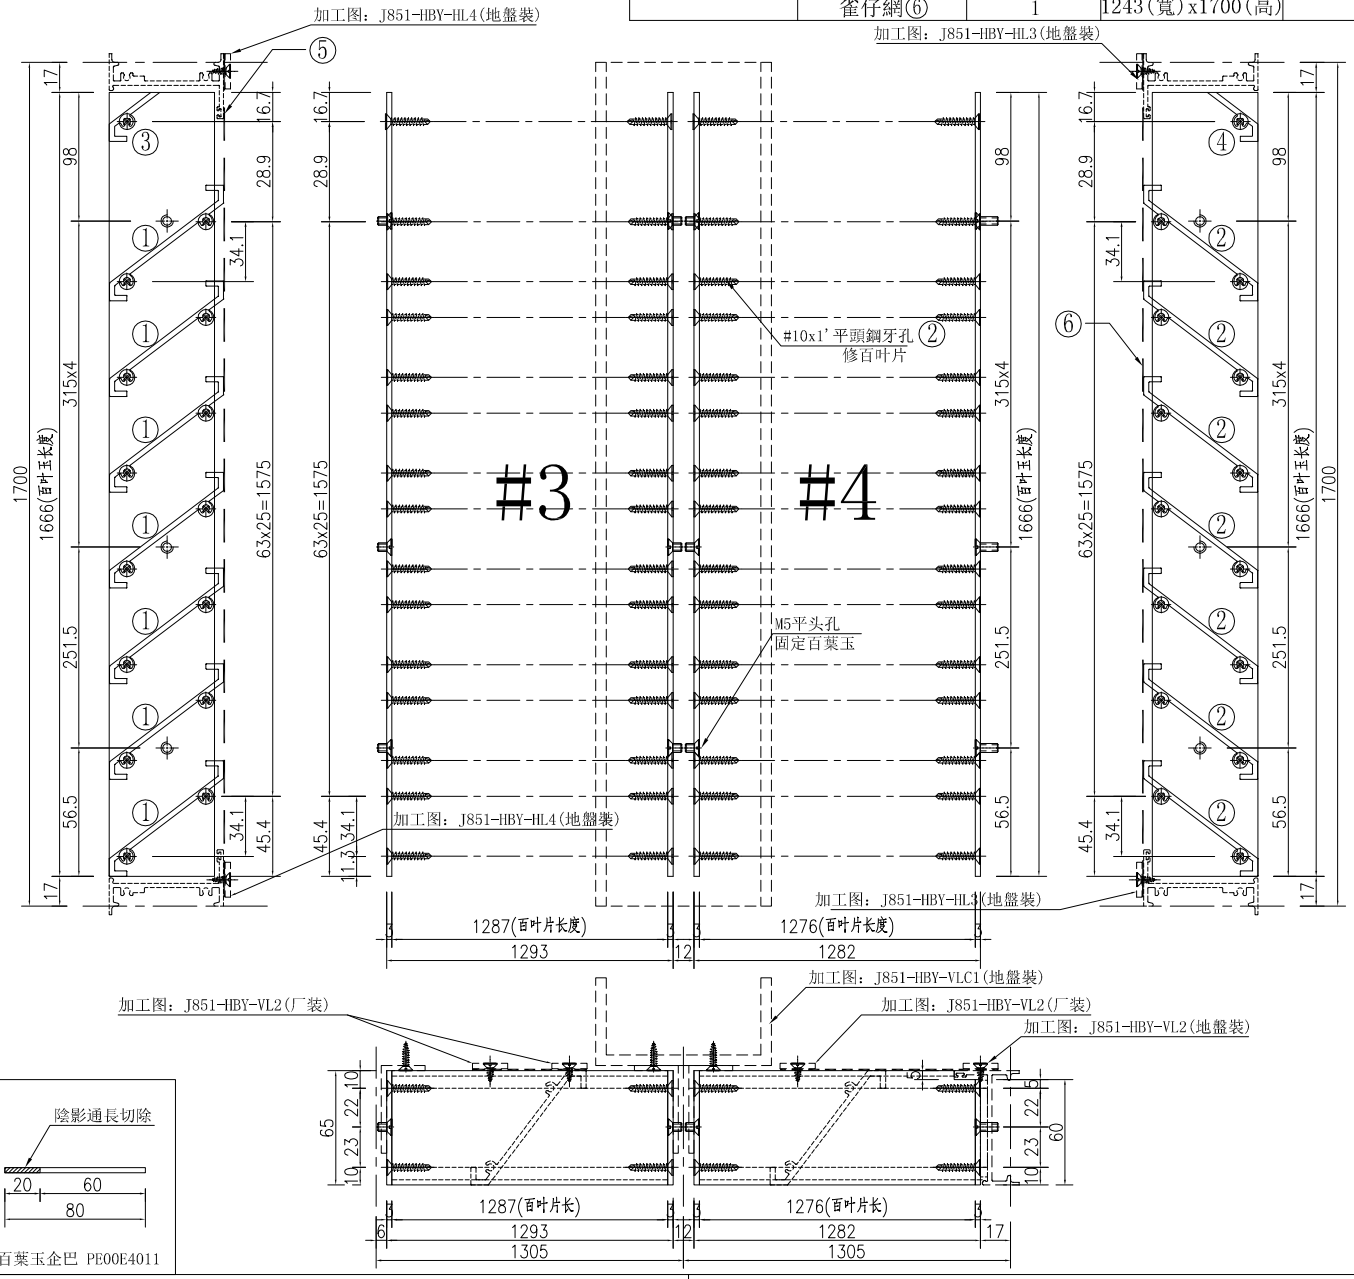


①號百葉加工圖

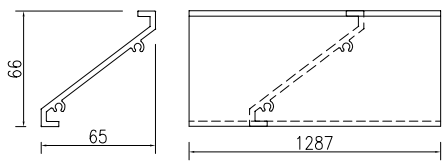


②號百葉加工圖

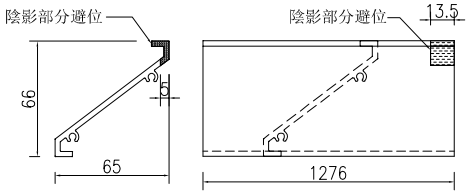

③號百葉加工圖

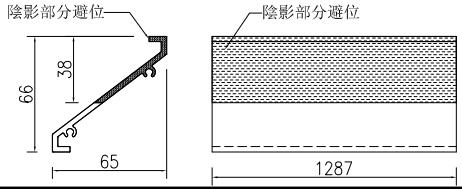

④號百葉加工圖

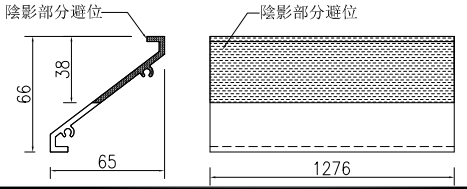


名稱	百葉玉加工圖	制圖	吳祎瑜	2020.05.07	修改			
材料	PE00E4011+X85691	復核			日期			
顏色	UCT534193SC-3 3COAT-深灰	批准			圖號	2/(L2/LG)		


EG－DWG3

美特鋁質 有限公司
MIDI Aluminium Fabricator Ltd.


工程號	J-851	地盤	青衣明翹滙

料號	名稱	單幅數量	長度（mm）	总幅數量
PE00E4011	百葉玉企巴	4	566	1
X85691	百葉片①	8	1009.5	
X85691	百葉片②	8	1020.5	
X85691	百葉片③	1	1009.5	
X85691	百葉片④	1	1020.5	
	雀仔網⑤	1	976.5(寬)x600(高)	
	雀仔網⑥	1	928.5(寬)x600(高)	

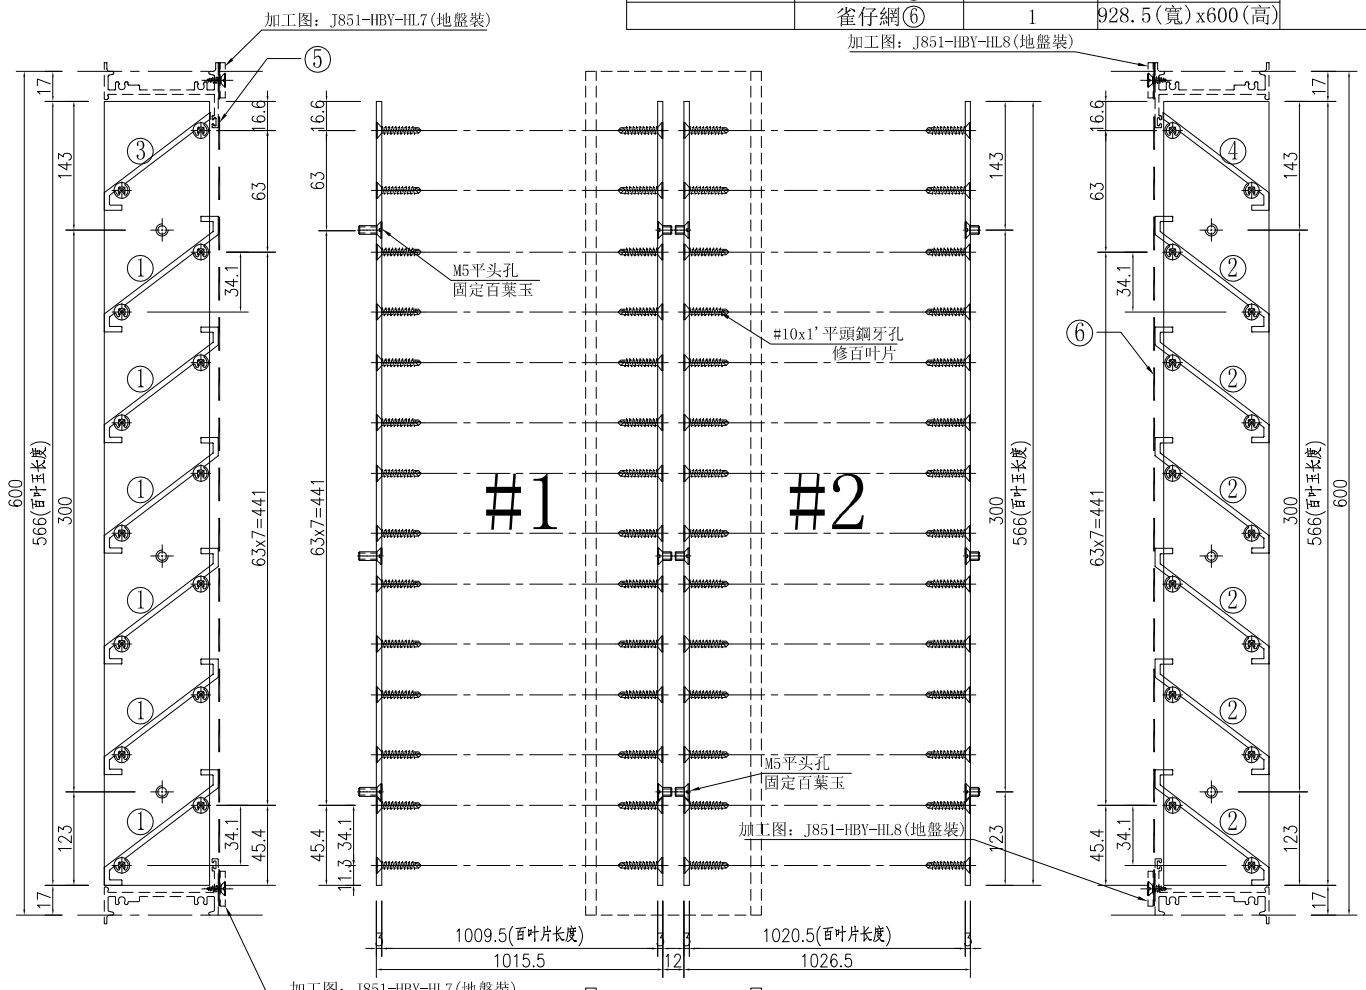


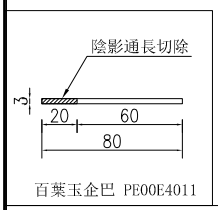


①號百葉加工圖

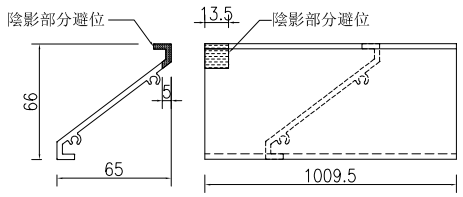


②號百葉加工圖

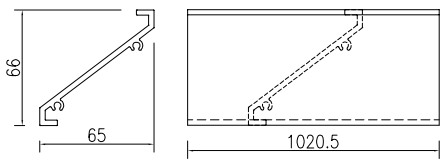

③號百葉加工圖

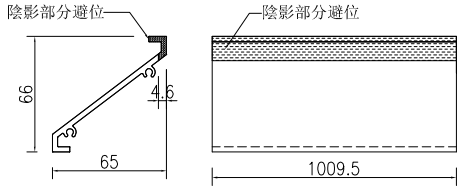

④號百葉加工圖

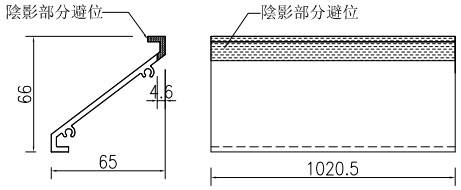


名稱	百葉玉加工圖	制圖	吳祎瑜	2020.05.07	修改			
材料	PE00E4011+X85691	復核			日期			
顏色	UCT534193SC-3 3COAT－深灰	批准			圖號	1/(L5/LG)		


EG－DWG3


美特鋁質 有限公司
MIDI Aluminium Fabricator Ltd.

工程號	J-851	地盤	青衣明翹滙

料號	名稱	單幅數量	長度（mm）	总幅數量
PE00E4011	百葉玉企巴	4	566	3
X85691	百葉片①	16	1020.5	
X85691	百葉片②	2	1020.5	
	雀仔網③	2	928.5(寬)x600(高)	

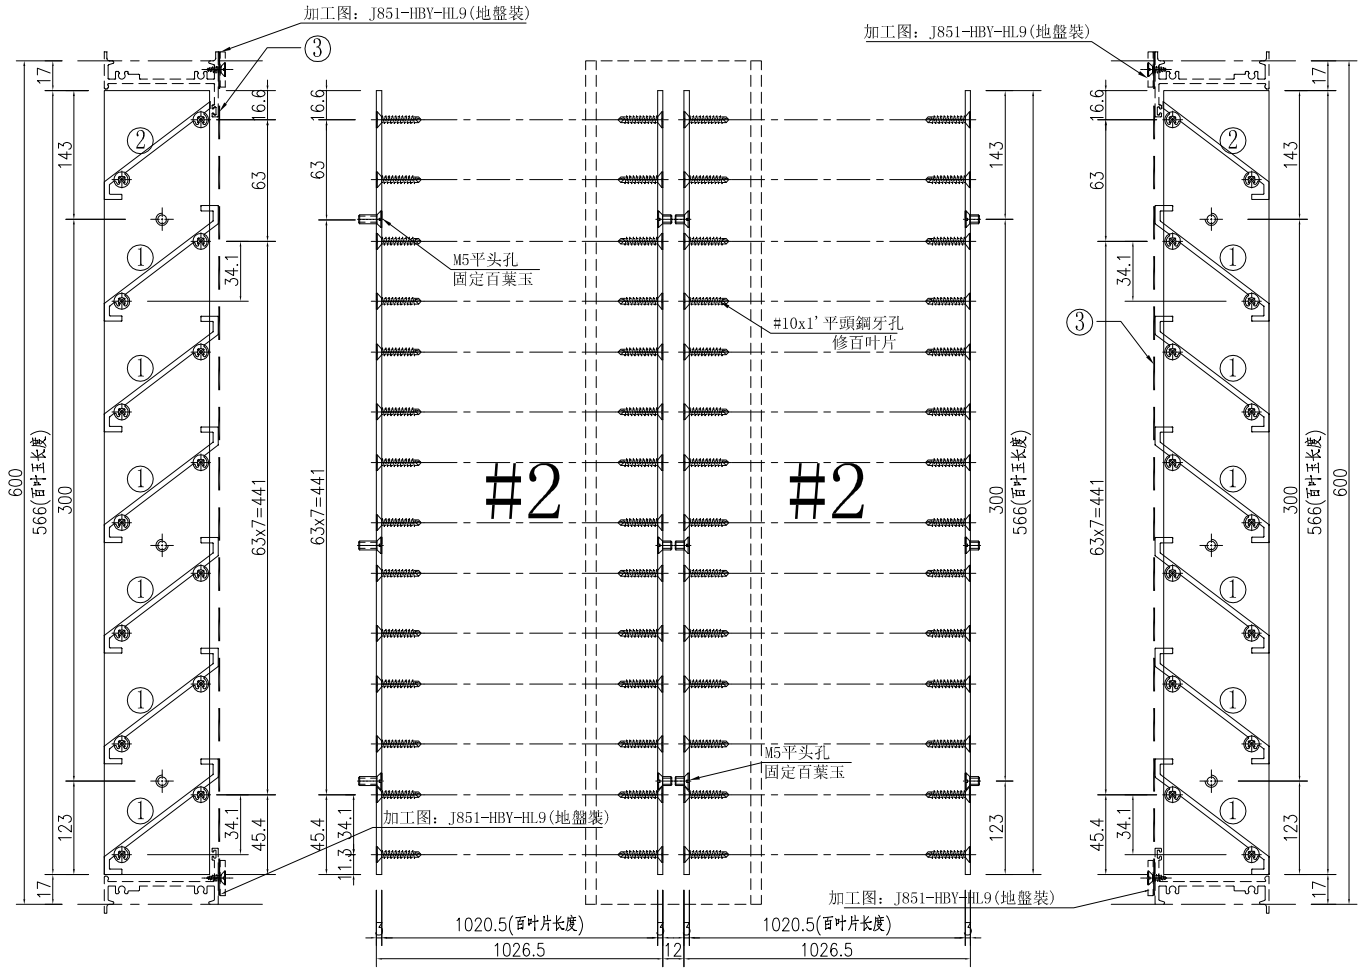


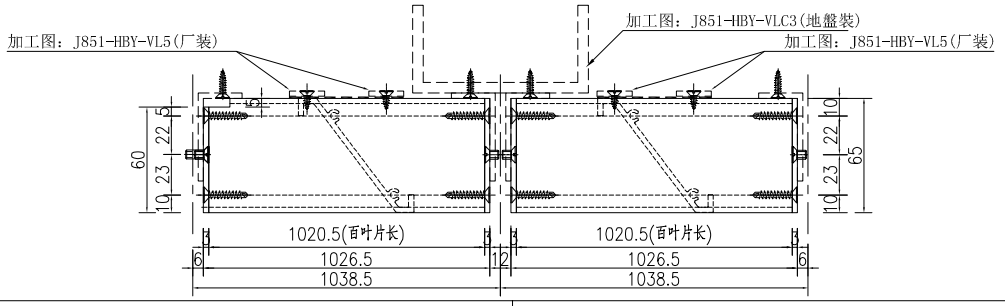

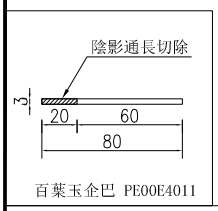


百葉玉企巴 PE00E4011

①號百葉加工圖

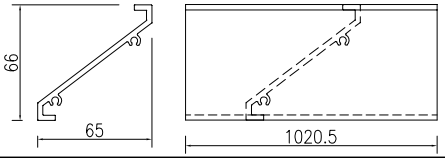

②號百葉加工圖

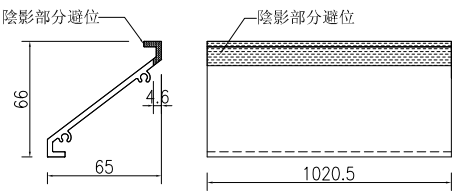


名稱	百葉玉加工圖	制圖	吳祎瑜	2020.05.07	修改			
材料	PE00E4011+X85691	復核			日期			
顏色	UCT534193SC-3 3COAT-深灰	批准			圖號	2/(L5/LG)		


EG－DWG3


美特鋁質 有限公司
MIDI Aluminium Fabricator Ltd.

工程號	J-851	地盤	青衣明翹滙


料號	名稱	單幅數量	長度（mm）	总幅數量
PE00E4011	百葉玉企巴	4	566	1
X85691	百葉片①	8	1020.5	
X85691	百葉片②	8	1009.5	
X85691	百葉片③	1	1020.5	
X85691	百葉片④	1	1009.5	
	雀仔網⑤	1	928.5(寬)x600(高)	
	雀仔網⑥	1	976.5(寬)x600(高)	

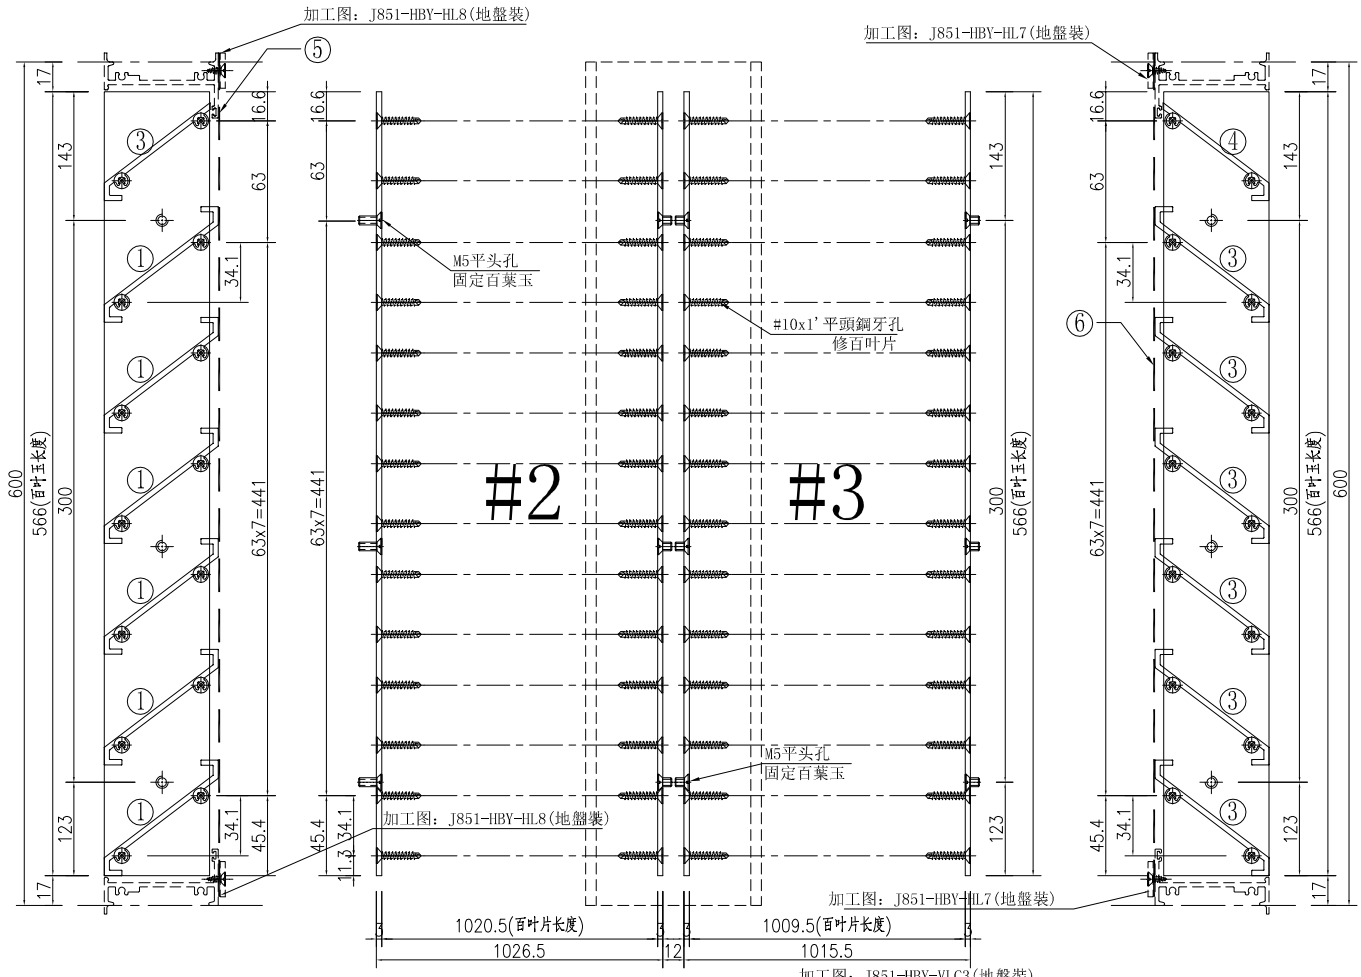

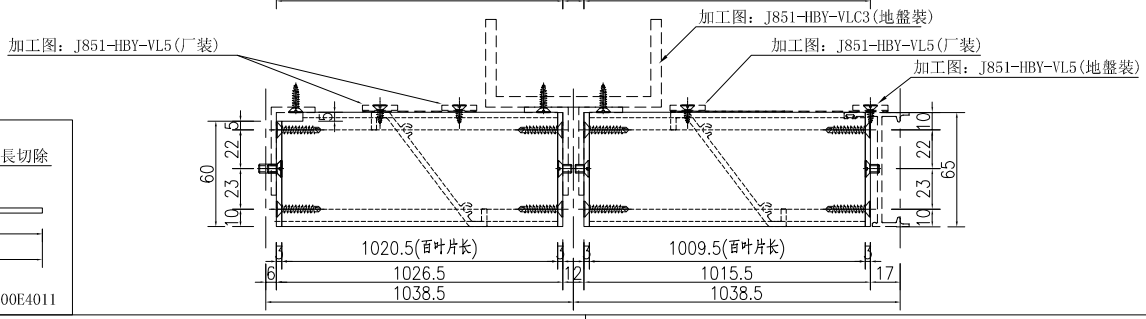


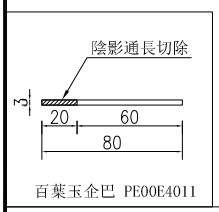


①號百葉加工圖

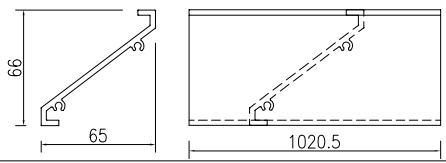


②號百葉加工圖

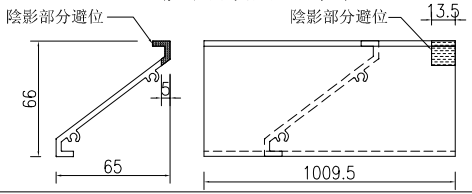

③號百葉加工圖

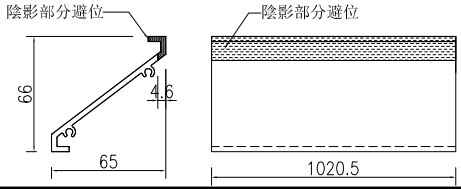

④號百葉加工圖

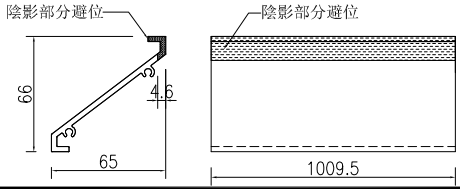


名稱	百葉玉加工圖	制圖	吳祎瑜	2020.05.07	修改			
材料	PE00E4011+X85691	復核			日期			
顏色	UCT534193SC-3 3COAT－深灰	批准			圖號	3/(L5/LG)		

EG－DWG3


美特鋁質 有限公司
MIDI Aluminium Fabricator Ltd.


工程號	J-851	地盤	青衣明翹滙

料號	名稱	單幅數量	長度（mm）	总幅數量
PE00E4011	百葉玉企巴	1	566	1
X85691	百葉片①	8	392.3	
X85691	百葉片②	1	392.3	
	雀仔網③	1	269.5(寬)x600(高)	

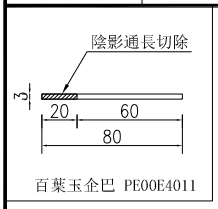


百葉玉企巴 PE00E4011

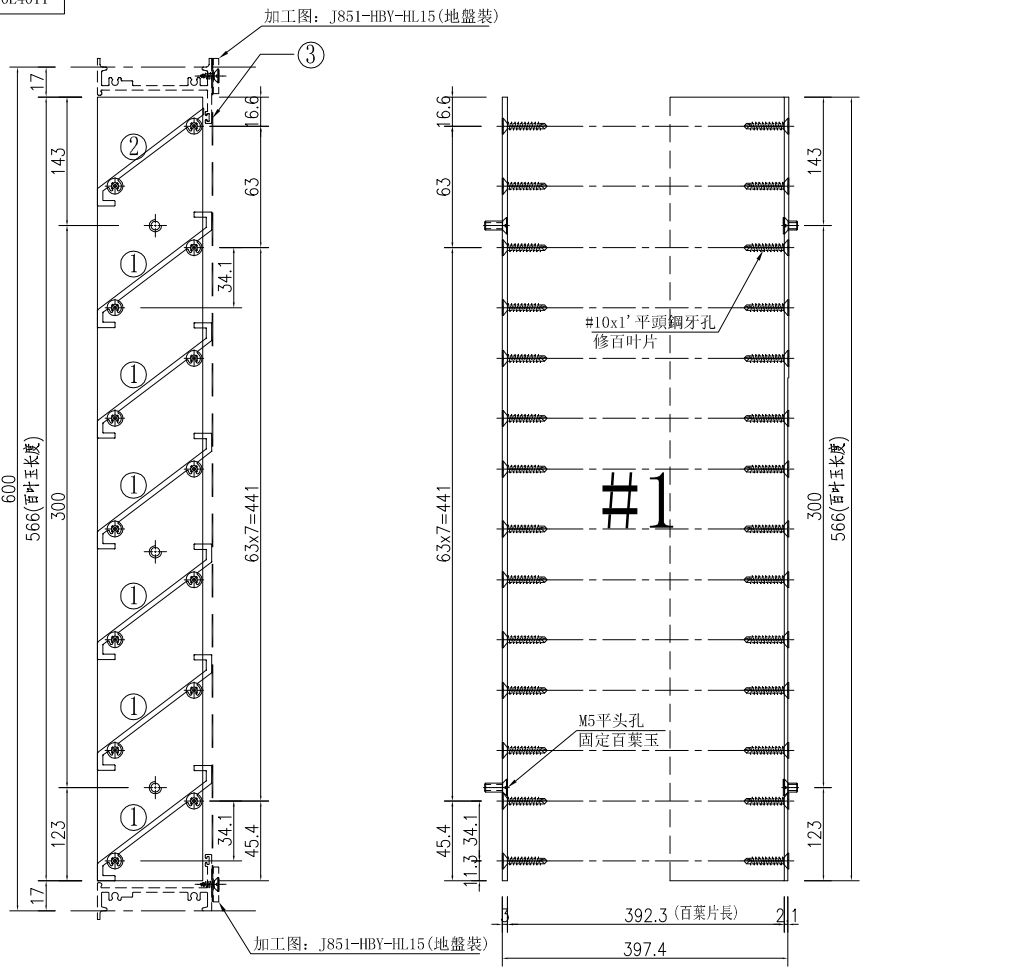


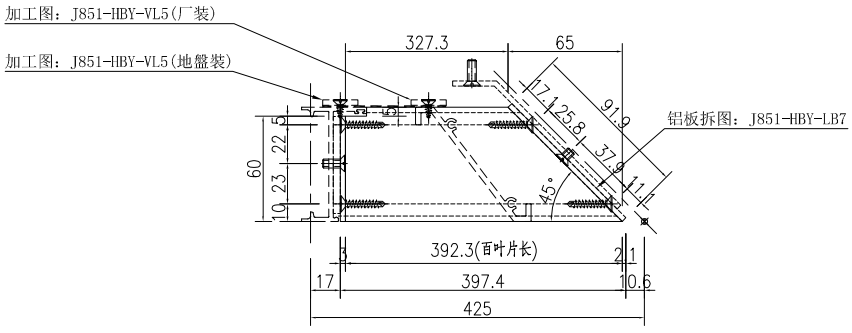

①號百葉加工圖

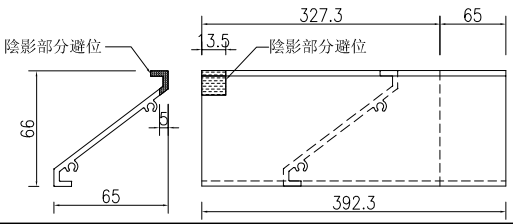

②號百葉加工圖

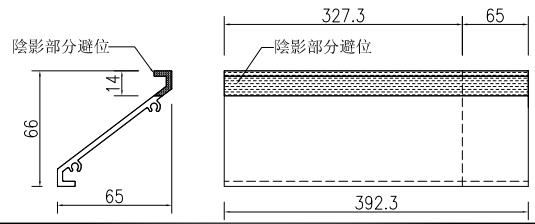


名稱	百葉玉加工圖	制圖	吳祎瑜	2020.05.07	修改			
材料	PE00E4011+X85691	復核			日期			
顏色	UCT534193SC-3 3COAT－深灰	批准			圖號	1/(L11/UG)		


EG－DWG3


美特鋁質 有限公司
MIDI Aluminium Fabricator Ltd.

工程號	J-851	地盤	青衣明翹滙


料號	名稱	單幅數量	長度（mm）	总幅數量
PE00E4011	百葉玉企巴	3	566	1
X85691	百葉片①	8	605.8	
X85691	百葉片②	8	609.5	
X85691	百葉片③	1	605.8	
X85691	百葉片④	1	609.5	
	雀仔網⑤	1	424(寬)x600(高)	
	雀仔網⑥	1	517.5(寬)x600(高)	

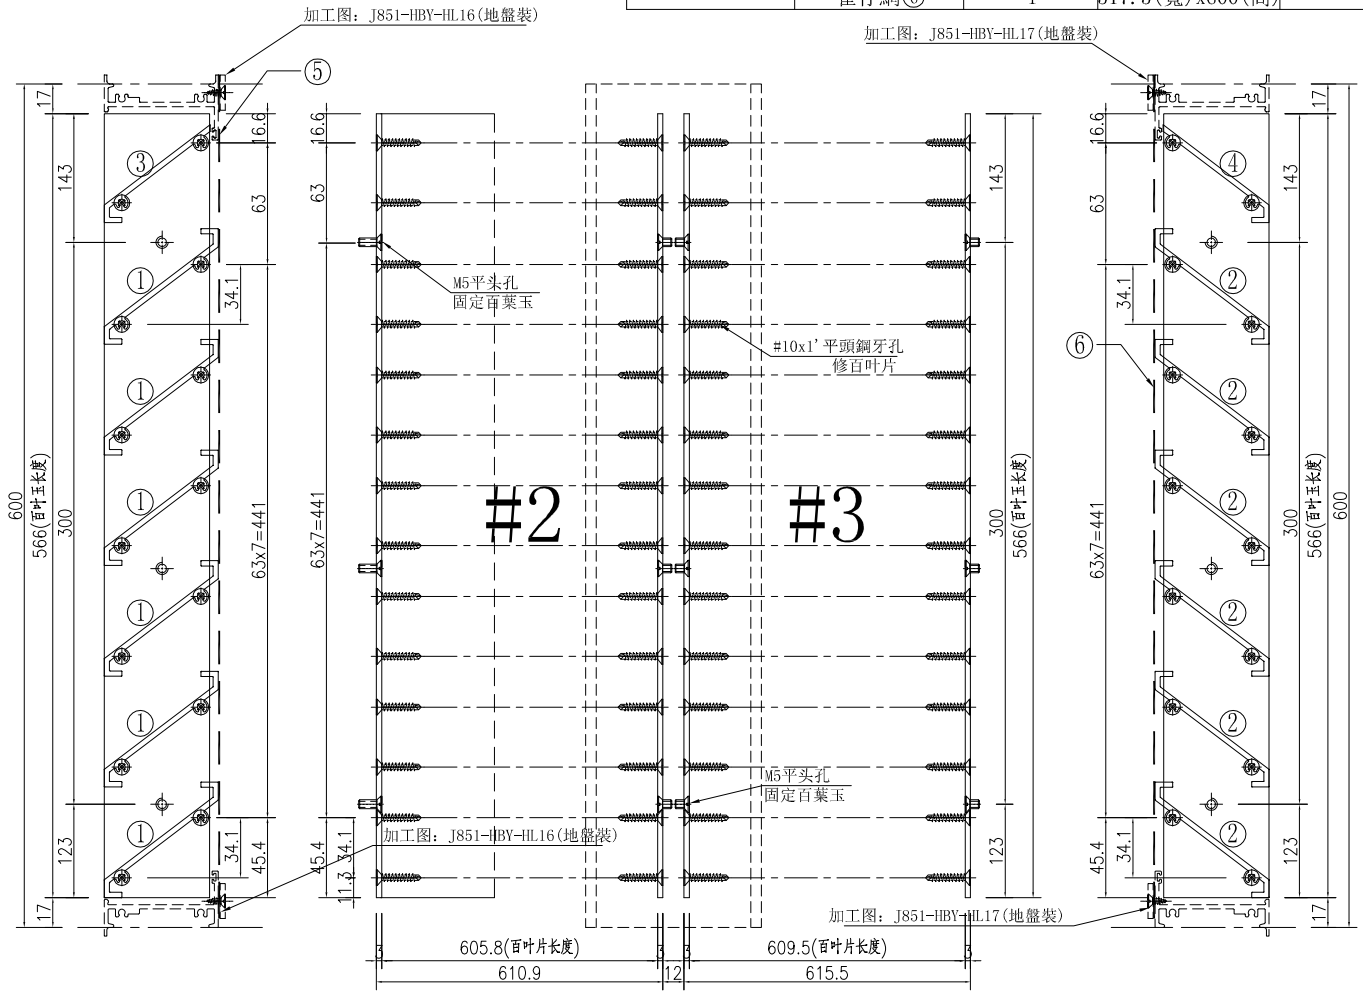

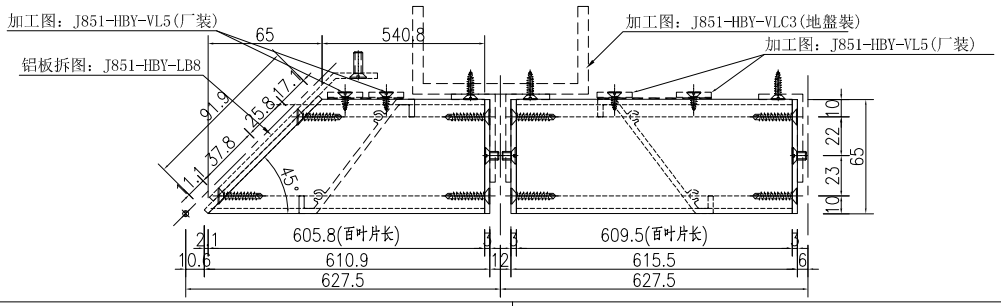


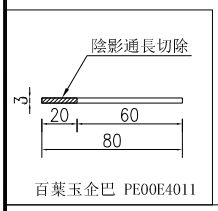


①號百葉加工圖

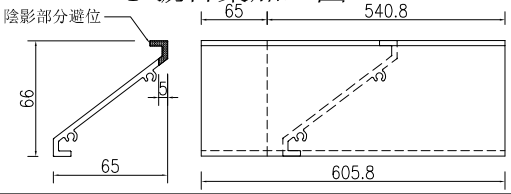


②號百葉加工圖

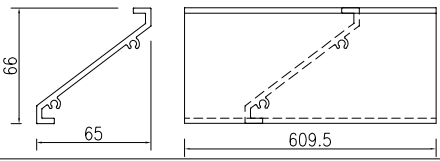

③號百葉加工圖

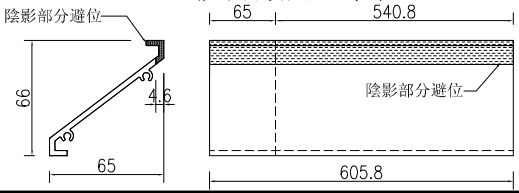

④號百葉加工圖

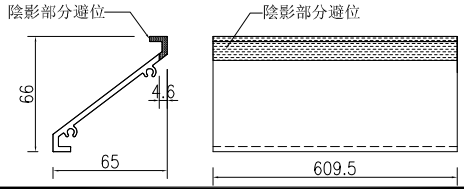


名稱	百葉玉加工圖	制圖	吳祎瑜	2020.05.07	修改			
材料	PE00E4011+X85691	復核			日期			
顏色	UCT534193SC-3 3COAT－深灰	批准			圖號	2/(L11/UG)		


EG－DWG3


美特鋁質 有限公司
MIDI Aluminium Fabricator Ltd.

工程號	J-851	地盤	青衣明翹滙


料號	名稱	單幅數量	長度（mm）	总幅數量
PE00E4011	百葉玉企巴	4	566	1
X85691	百葉片①	8	609.5	
X85691	百葉片②	8	598.5	
X85691	百葉片③	1	609.5	
X85691	百葉片④	1	598.5	
	雀仔網⑤	1	517.5(寬)x600(高)	
	雀仔網⑥	1	565.5(寬)x600(高)	

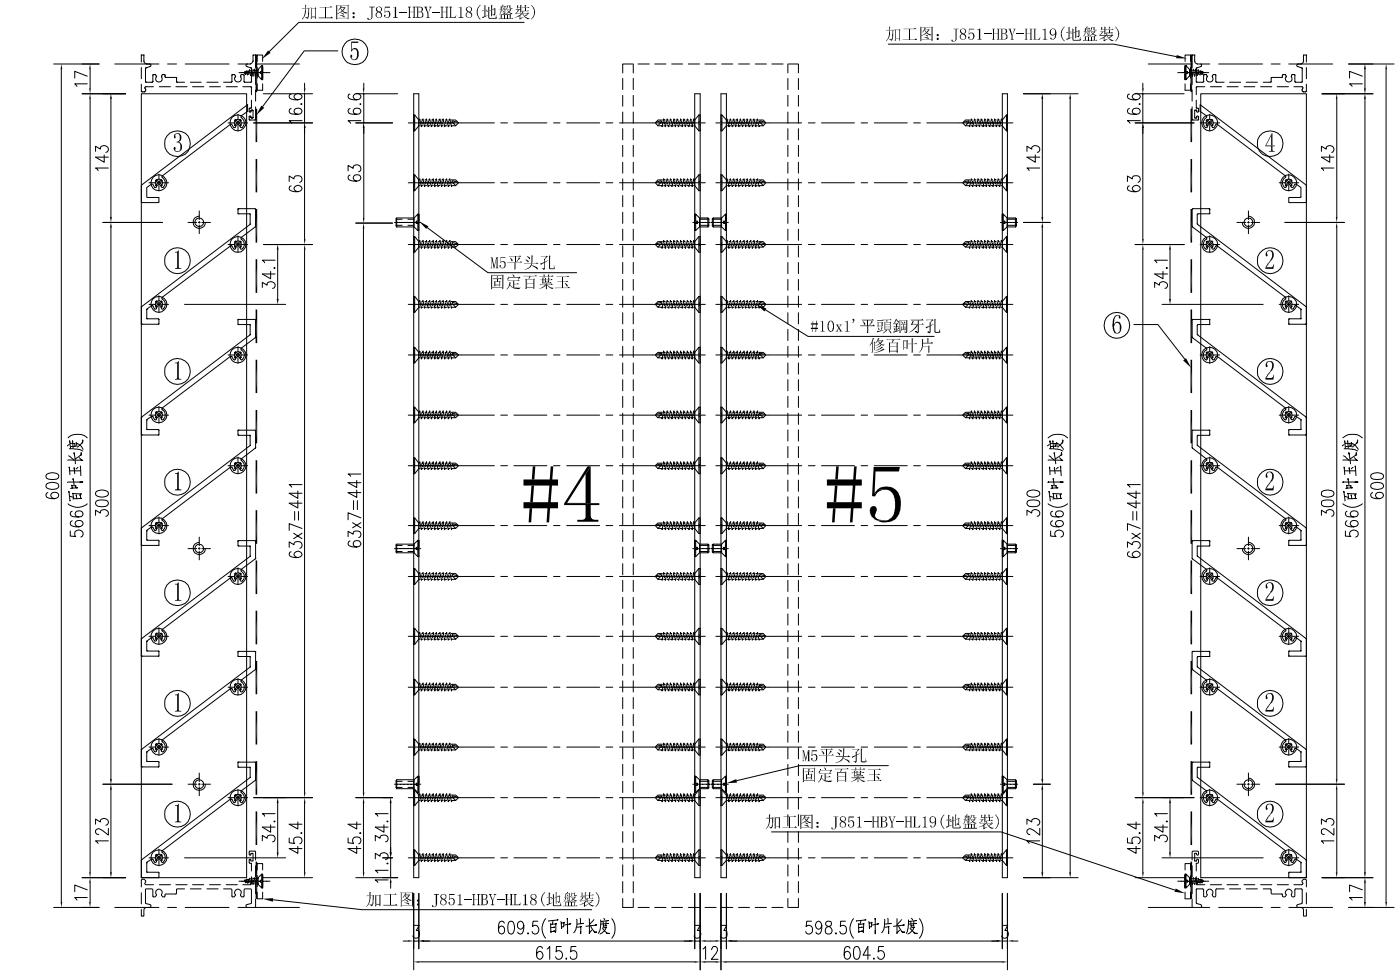

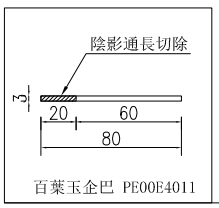


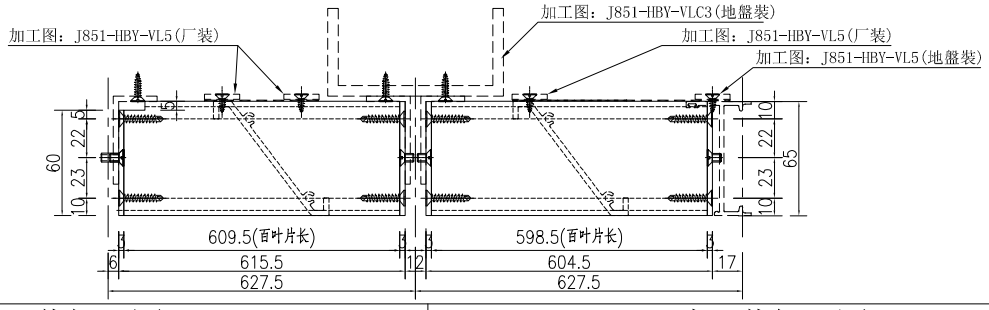


①號百葉加工圖

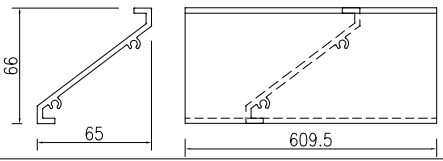


②號百葉加工圖

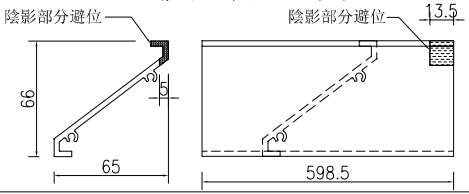

③號百葉加工圖

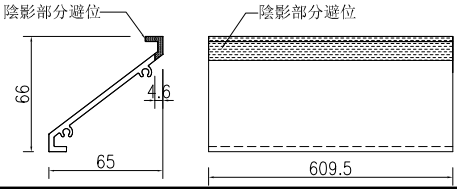

④號百葉加工圖

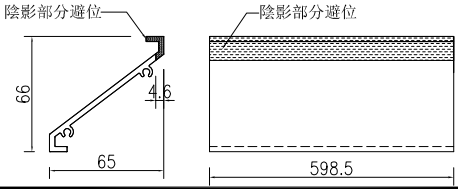


名稱	百葉玉加工圖	制圖	吳祎瑜	2020.05.07	修改			
材料	PE00E4011+X85691	復核			日期			
顏色	UCT534193SC-3 3COAT－深灰	批准			圖號	3/(L11/UG)		


EG－DWG3

美特鋁質 有限公司
MIDI Aluminium Fabricator Ltd.

工程號	J-851	地盤	青衣明翹滙


料號	名稱	單幅數量	長度（mm）	总幅數量
PE00E4011	百葉玉企巴	4	616	2
X85691	百葉片①	9	1112.7	
X85691	百葉片②	9	1123.7	
X85691	百葉片③	1	1112.7	
X85691	百葉片④	1	1123.7	
	雀仔網⑤	1	1079.7(寬)x650(高)	
	雀仔網⑥	1	1031.7(寬)x650(高)	

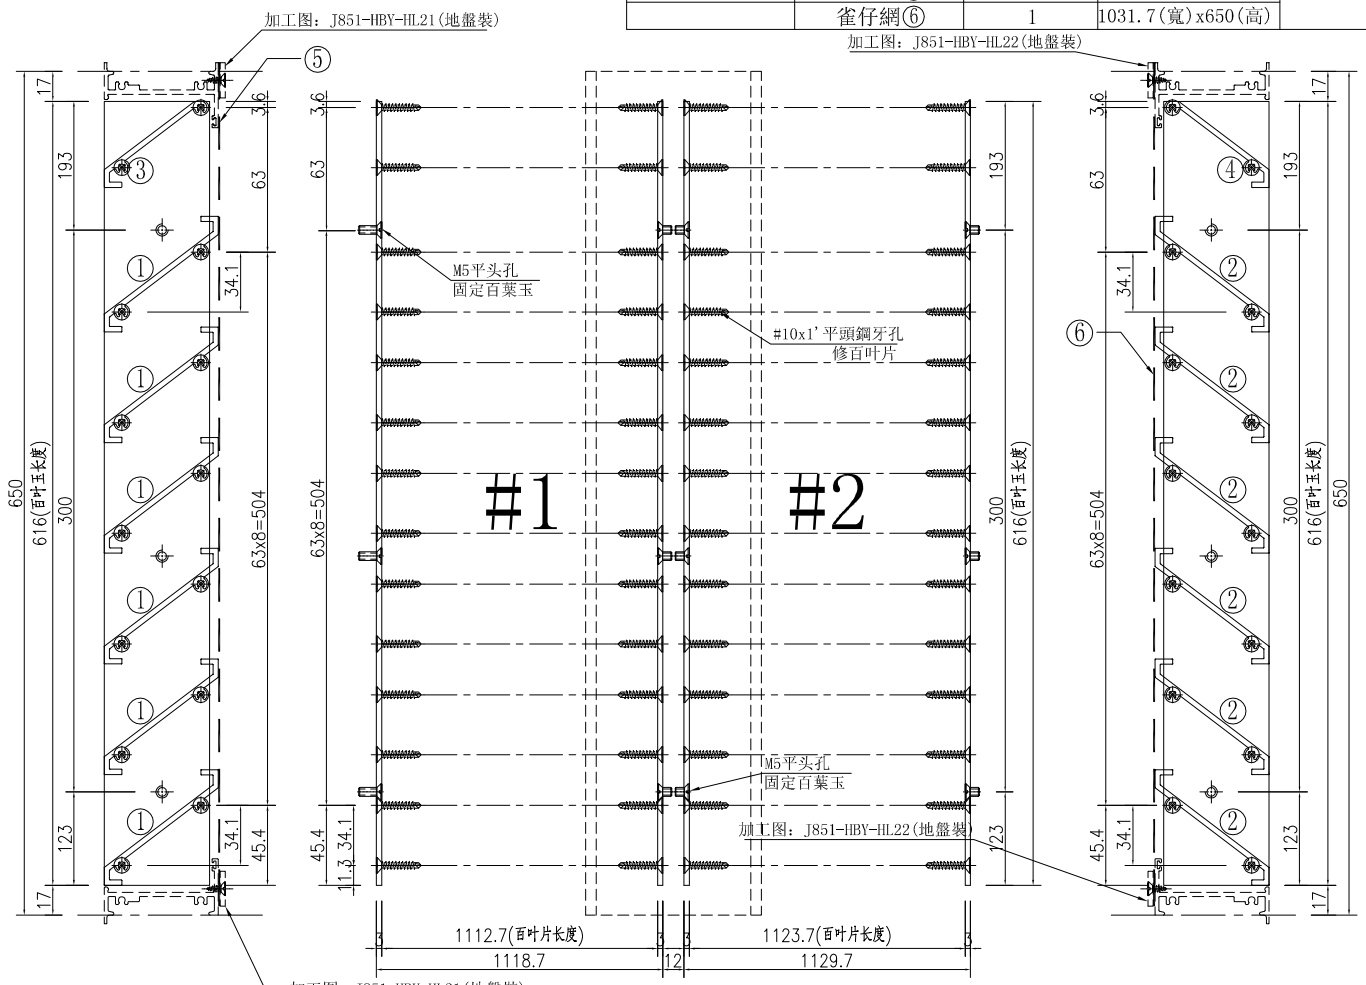

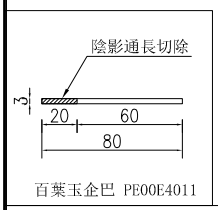


百葉玉企巴 PE00E4011


①號百葉加工圖

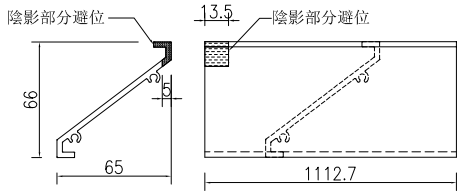


②號百葉加工圖

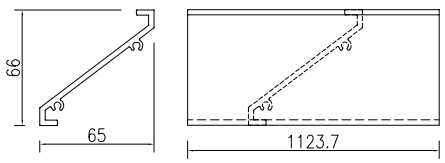

③號百葉加工圖

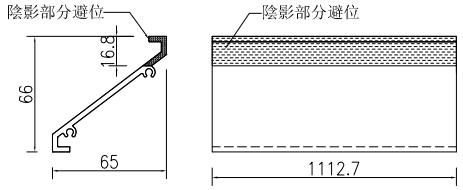

④號百葉加工圖

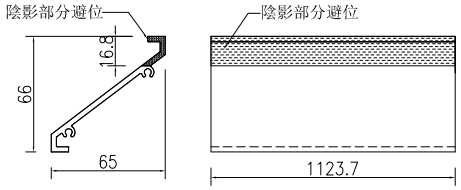


名稱	百葉玉加工圖	制圖	吳祎瑜	2020.05.07	修改			
材料	PE00E4011+X85691	復核			日期			
顏色	UCT534193SC-3 3COAT-深灰	批准			圖號	1/(L13/UG)		


EG－DWG3


美特鋁質 有限公司
MIDI Aluminium Fabricator Ltd.

工程號	J-851	地盤	青衣明翹滙


料號	名稱	單幅數量	長度（mm）	总幅數量
PE00E4011	百葉玉企巴	4	616	2
X85691	百葉片①	18	1123.7	
X85691	百葉片②	2	1123.7	
	雀仔網③	2	1031.7(寬)x650(高)	

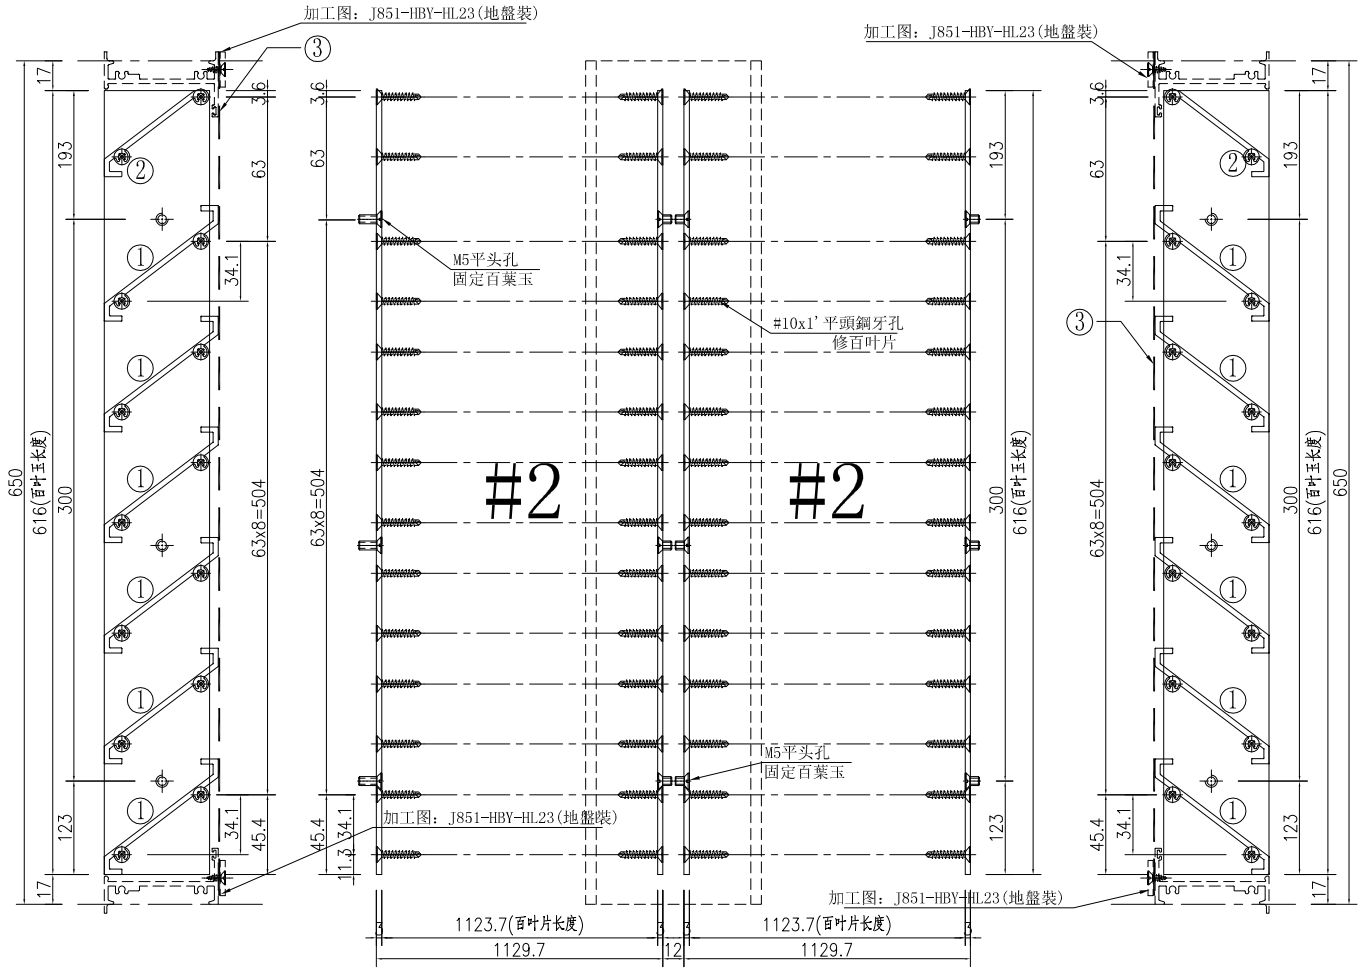

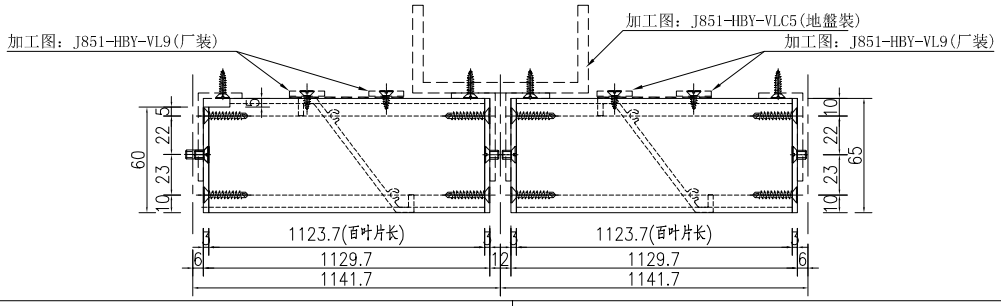


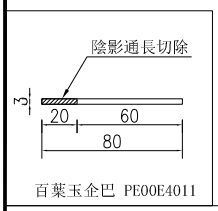

①號百葉加工圖

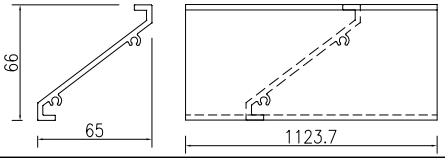

②號百葉加工圖

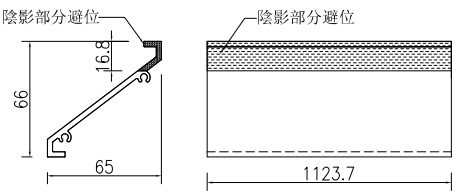


名稱	百葉玉加工圖	制圖	吳祎瑜	2020.05.07	修改			
材料	PE00E4011+X85691	復核			日期			
顏色	UCT534193SC-3 3COAT－深灰	批准			圖號	2/(L13/UG)		


EG－DWG3


美特鋁質 有限公司
MIDI Aluminium Fabricator Ltd.

工程號	J-851	地盤	青衣明翹滙

料號	名稱	單幅數量	長度（mm）	总幅數量
PE00E4011	百葉玉企巴	4	616	2
X85691	百葉片①	9	1123.7	
X85691	百葉片②	9	1112.7	
X85691	百葉片③	1	1123.7	
X85691	百葉片④	1	1112.7	
	雀仔網⑤	1	1031.7(寬)x650(高)	
	雀仔網⑥	1	1079.7(寬)x650(高)	

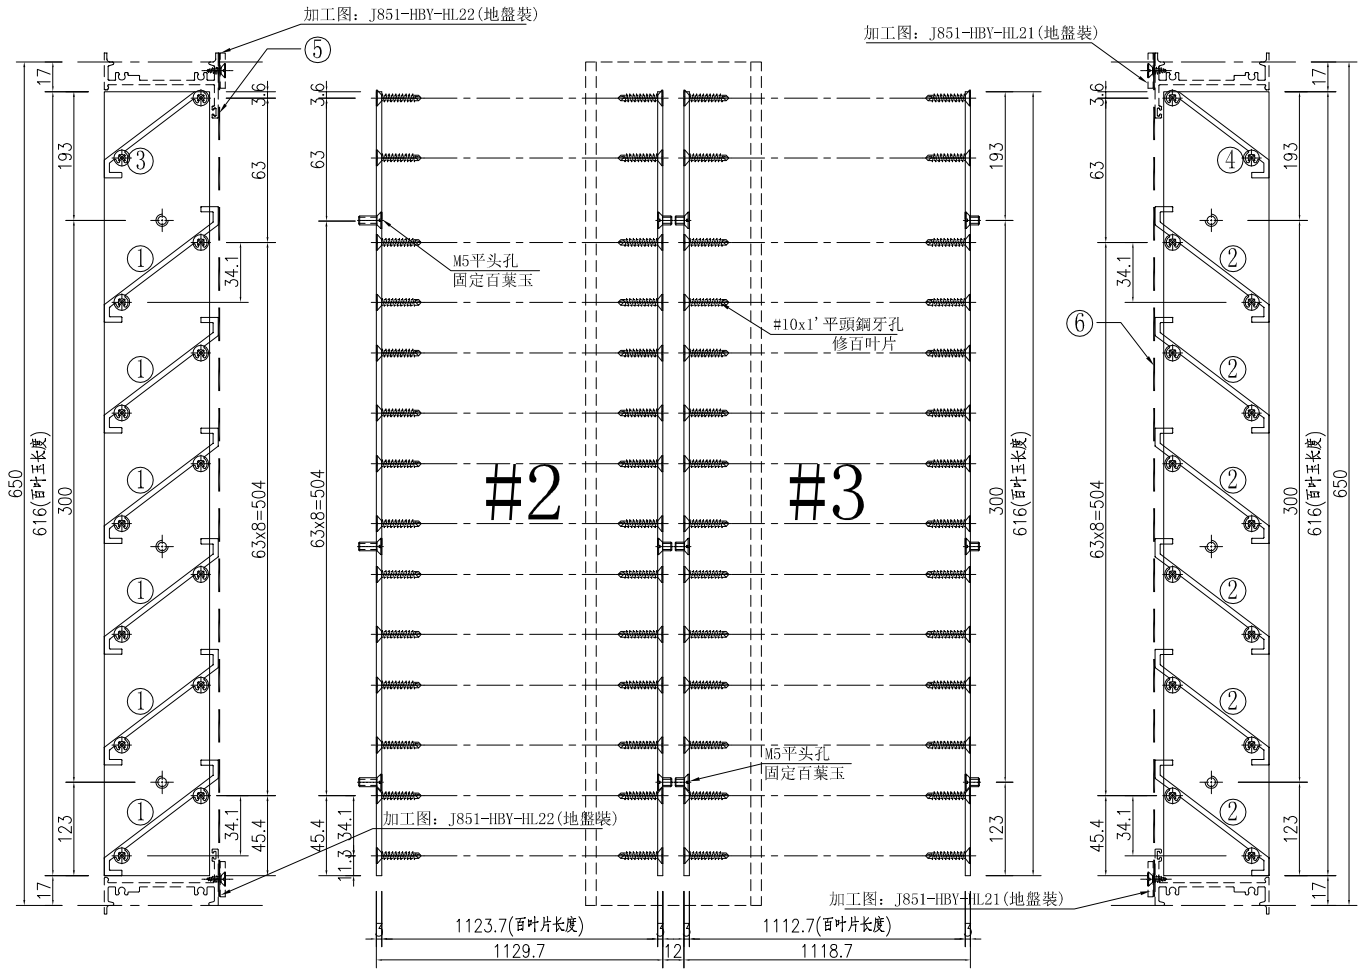


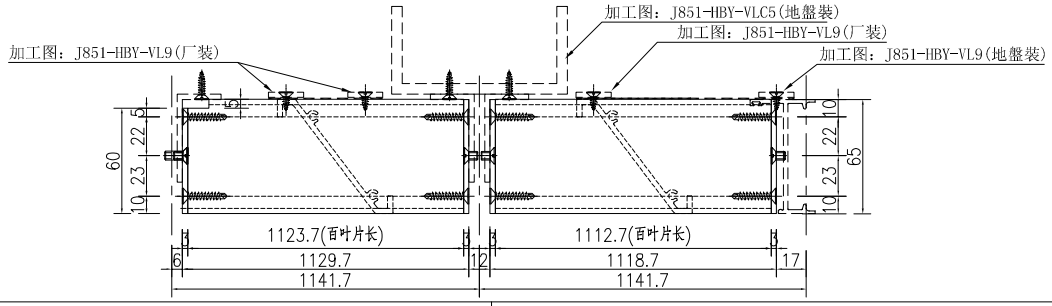

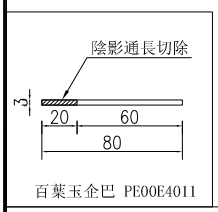


百葉玉企巴 PE00E4011


①號百葉加工圖

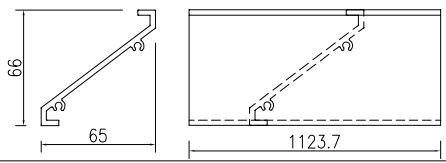


②號百葉加工圖

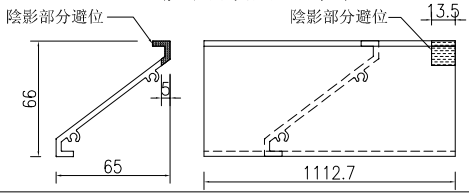

③號百葉加工圖

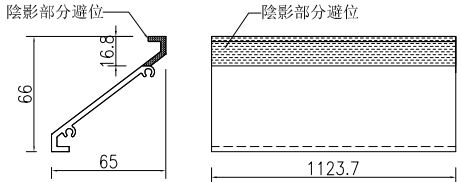

④號百葉加工圖

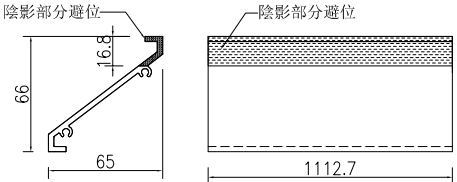


名稱	百葉玉加工圖	制圖	吳祎瑜	2020.05.07	修改			
材料	PE00E4011+X85691	復核			日期			
顏色	UCT534193SC-3 3COAT－深灰	批准			圖號	3/(L13/UG)		


EG－DWG3


美特鋁質 有限公司
MIDI Aluminium Fabricator Ltd.

工程號	J-851	地盤	青衣明翹滙


料號	名稱	單幅數量	長度（mm）	总幅數量
PE00E4011	百葉玉企巴	4	616	1
X85691	百葉片①	9	954.3	
X85691	百葉片②	9	965.3	
X85691	百葉片③	1	954.3	
X85691	百葉片④	1	965.3	
	雀仔網⑤	1	921.3(寬)x650(高)	
	雀仔網⑥	1	873.3(寬)x650(高)	

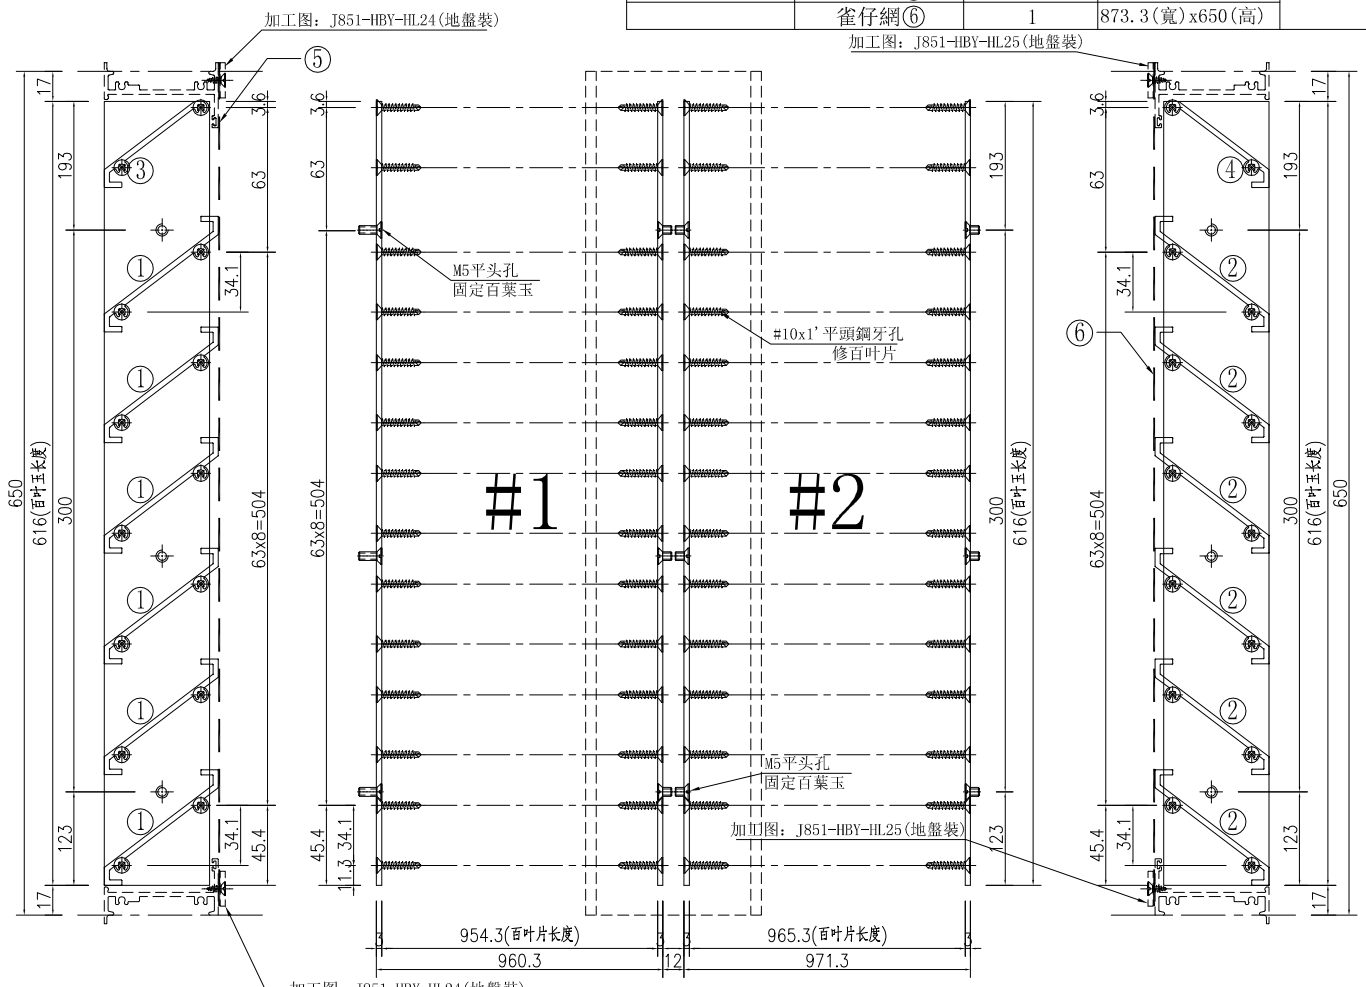

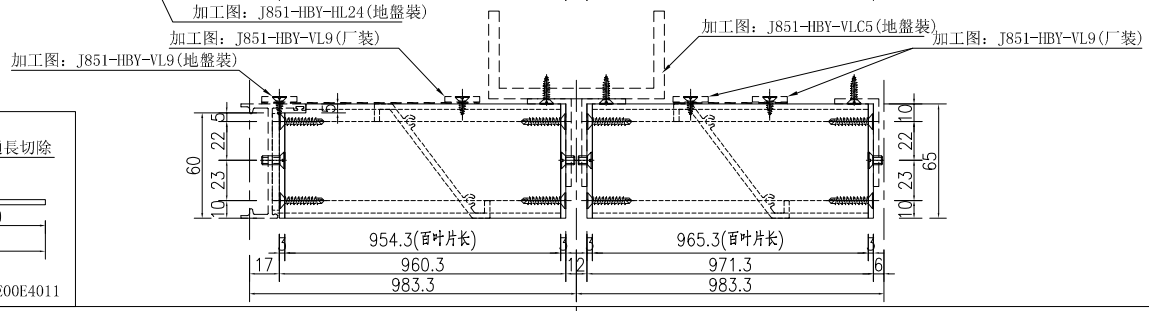


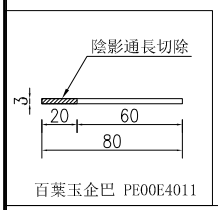


①號百葉加工圖

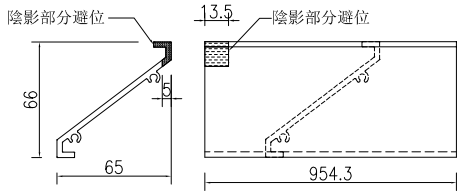


②號百葉加工圖

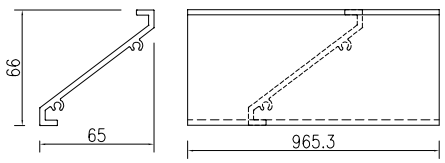

③號百葉加工圖

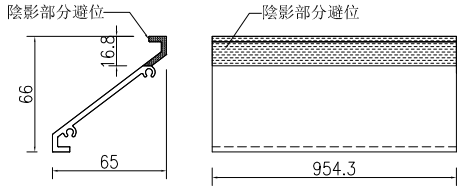

④號百葉加工圖

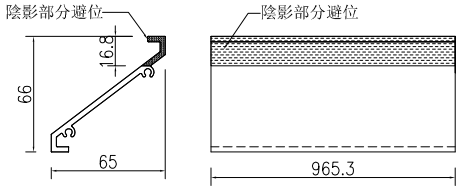


名稱	百葉玉加工圖	制圖	吳祎瑜	2020.05.07	修改			
材料	PE00E4011+X85691	復核			日期			
顏色	UCT534193SC-3 3COAT－深灰	批准			圖號	1/(L14/UG)		


EG－DWG3


美特鋁質 有限公司
MIDI Aluminium Fabricator Ltd.

工程號	J-851	地盤	青衣明翹滙


料號	名稱	單幅數量	長度（mm）	总幅數量
PE00E4011	百葉玉企巴	4	616	1
X85691	百葉片①	18	965.3	
X85691	百葉片②	2	965.3	
	雀仔網③	2	873.3(寬)x650(高)	

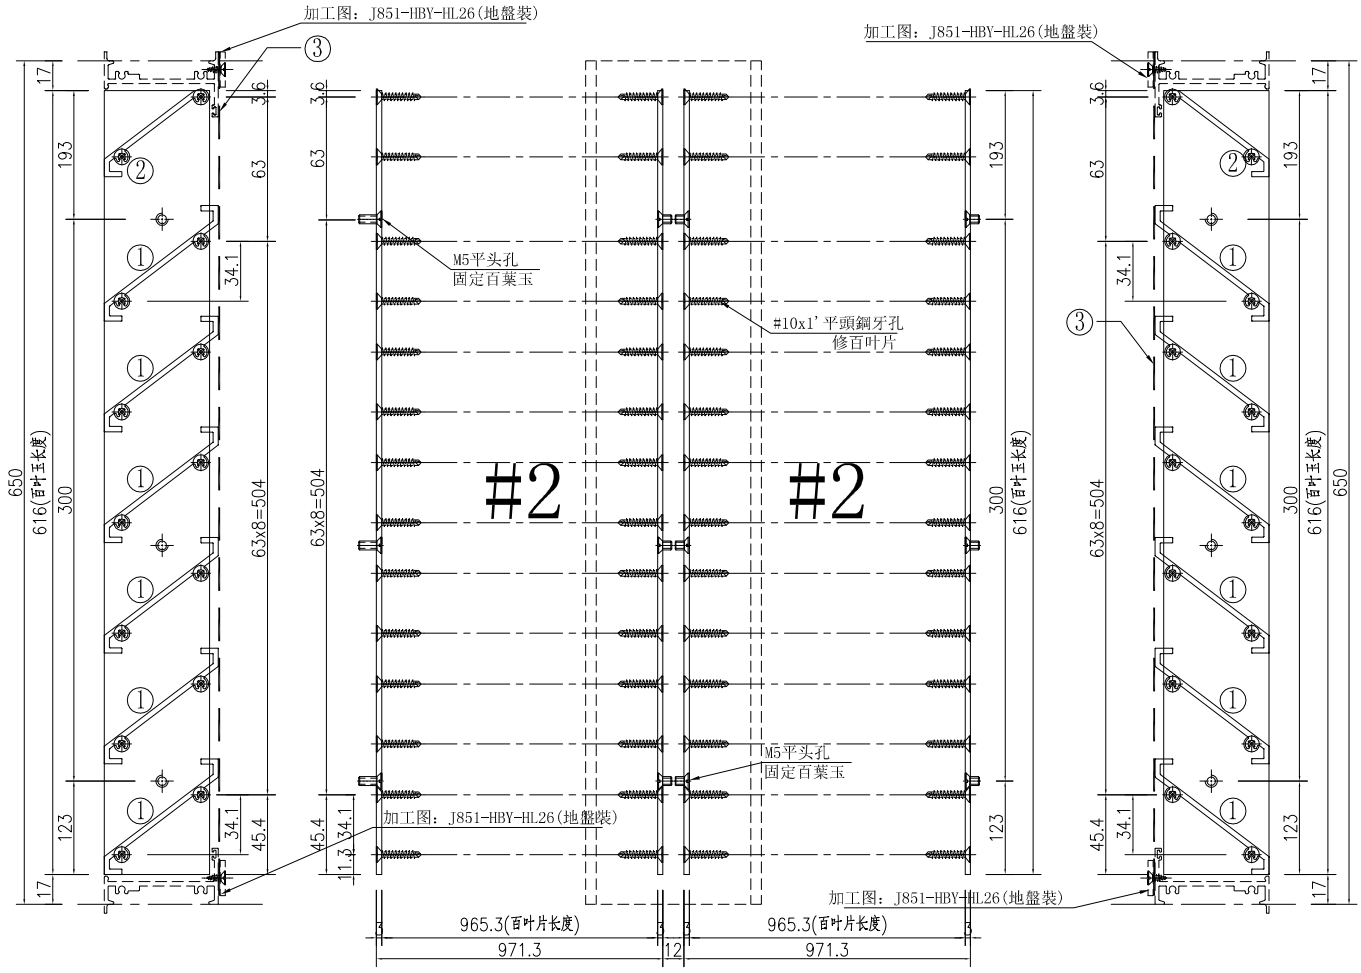

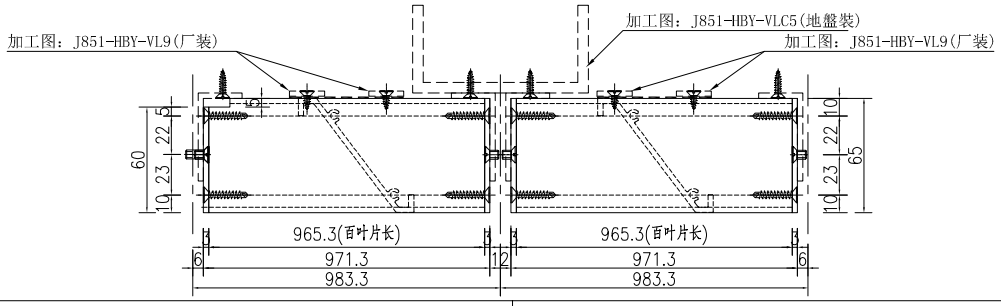


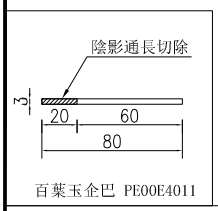

①號百葉加工圖

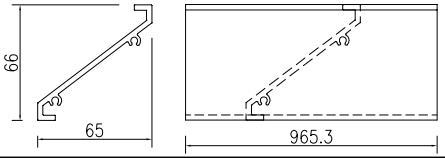

②號百葉加工圖

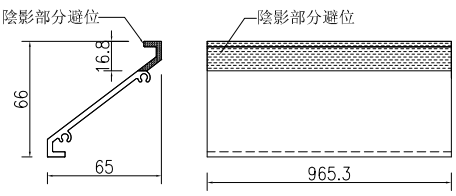


名稱	百葉玉加工圖	制圖	吳祎瑜	2020.05.07	修改			
材料	PE00E4011+X85691	復核			日期			
顏色	UCT534193SC-3 3COAT－深灰	批准			圖號	2/(L14/UG)		


EG－DWG3


美特鋁質 有限公司
MIDI Aluminium Fabricator Ltd.

工程號	J-851	地盤	青衣明翹滙

料號	名稱	單幅數量	長度（mm）	总幅數量
PE00E4011	百葉玉企巴	4	616	1
X85691	百葉片①	9	965.3	
X85691	百葉片②	9	954.3	
X85691	百葉片③	1	965.3	
X85691	百葉片④	1	954.3	
	雀仔網⑤	1	873.3(寬)x650(高)	
	雀仔網⑥	1	921.3(寬)x650(高)	

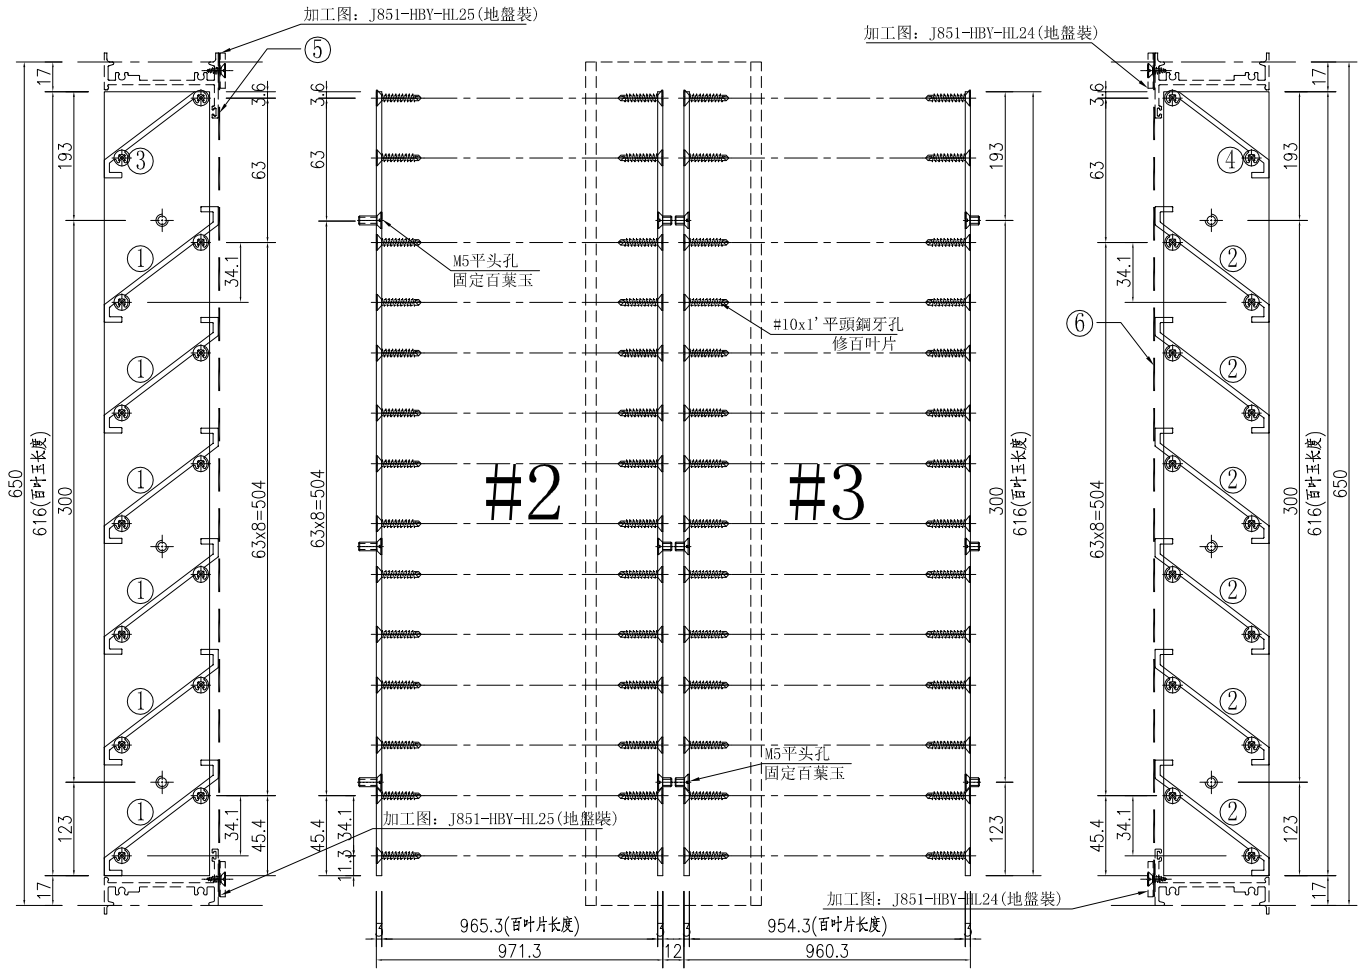


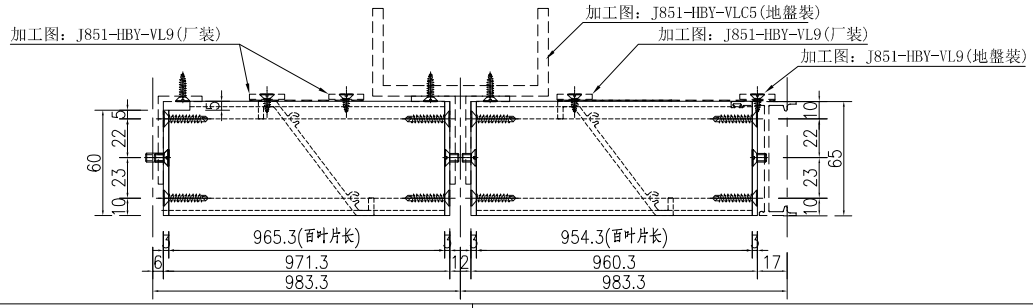

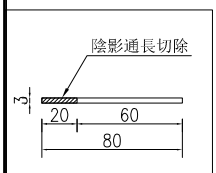


百葉玉企巴 PE00E4011


①號百葉加工圖

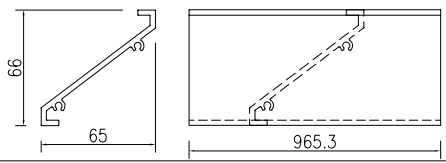


②號百葉加工圖

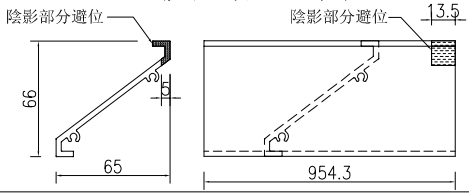

③號百葉加工圖

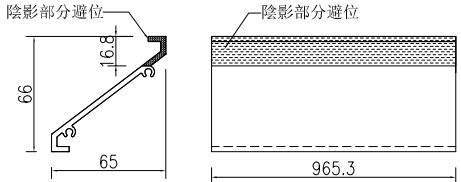

④號百葉加工圖

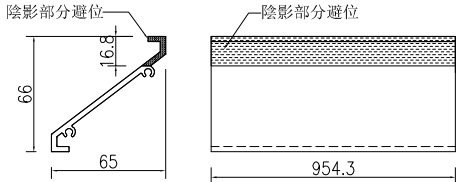


名稱	百葉玉加工圖	制圖	吳祎瑜	2020.05.07	修改			
材料	PE00E4011+X85691	復核			日期			
顏色	UCT534193SC-3 3COAT－深灰	批准			圖號	3/(L14/UG)		


EG－DWG3

美特鋁質 有限公司
MIDI Aluminium Fabricator Ltd.


工程號	J-851	地盤	青衣明翹滙

料號	名稱	單幅數量	長度（mm）	总幅數量
PE00E4011	百葉玉企巴	3	616	1
X85691	百葉片①	9	598.5	
X85691	百葉片②	9	605.8	
X85691	百葉片③	1	598.5	
X85691	百葉片④	1	605.8	
	雀仔網⑤	1	565.5(寬)x650(高)	
	雀仔網⑥	1	424(寬)x650(高)	

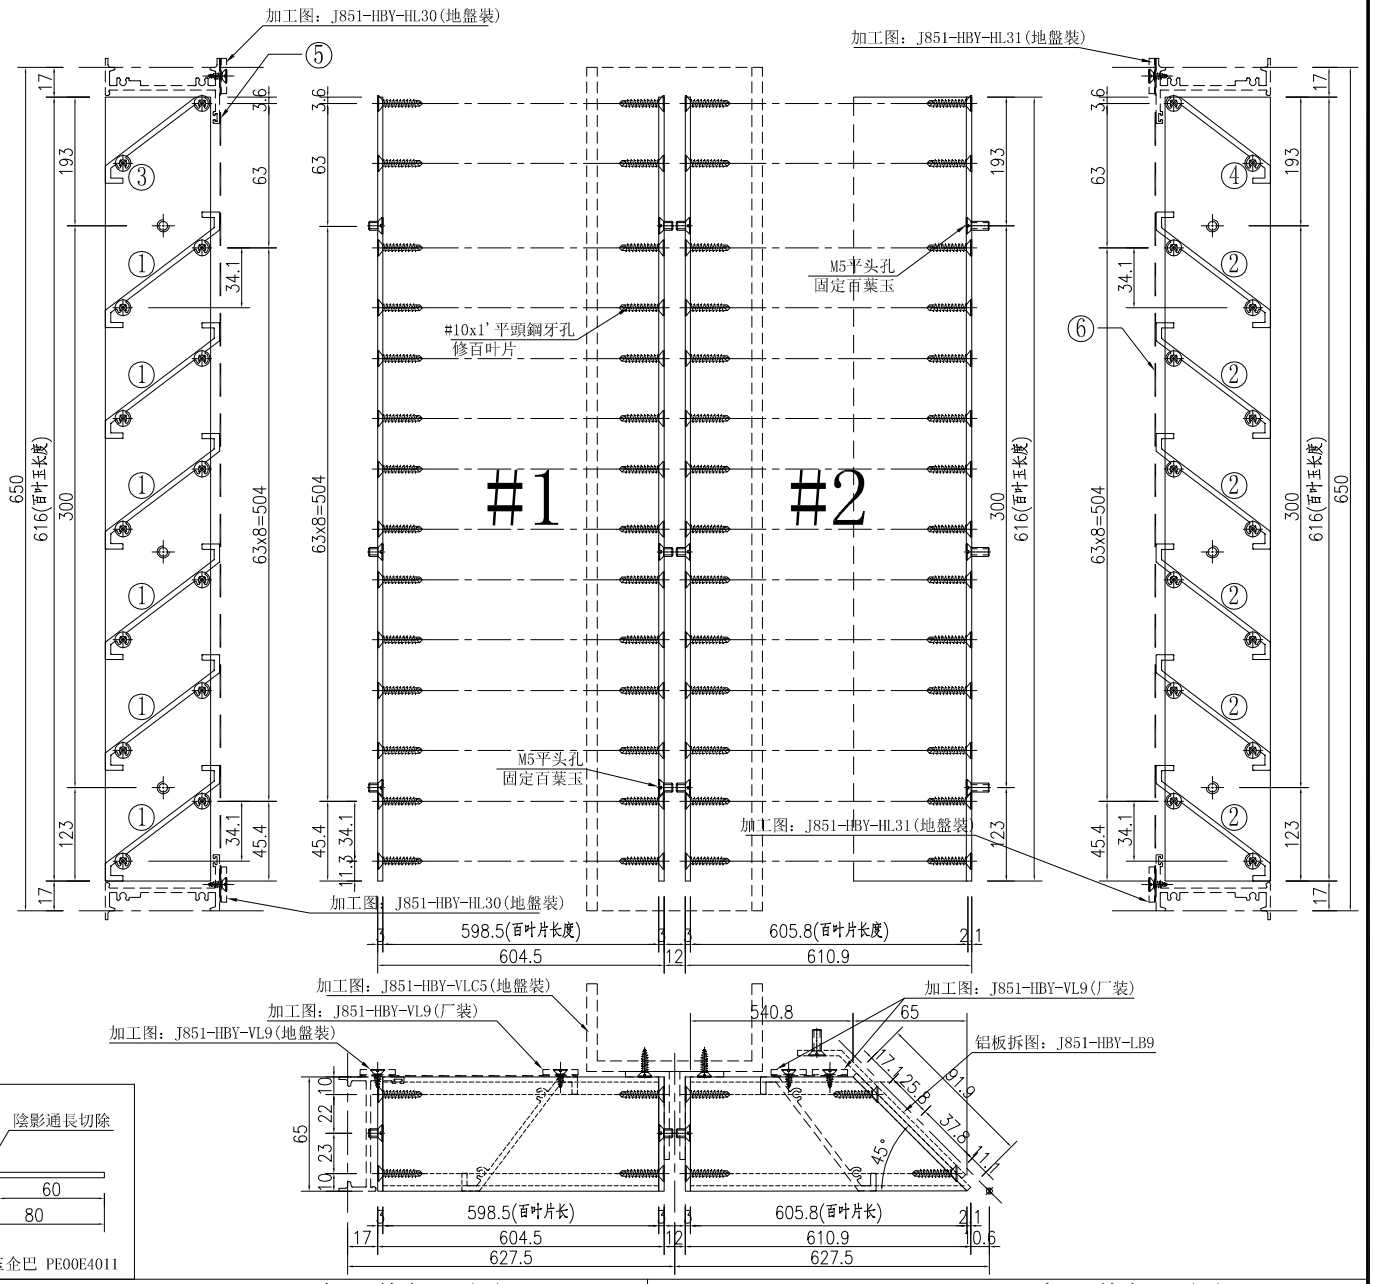


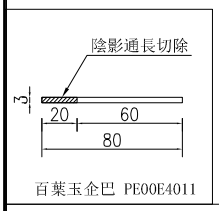


①號百葉加工圖

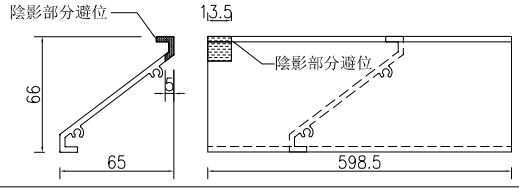


②號百葉加工圖

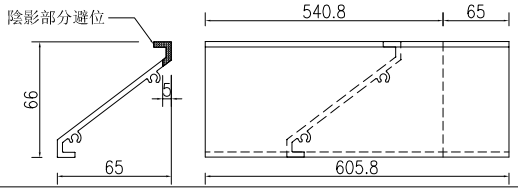

③號百葉加工圖

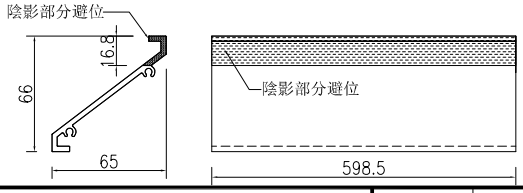

④號百葉加工圖

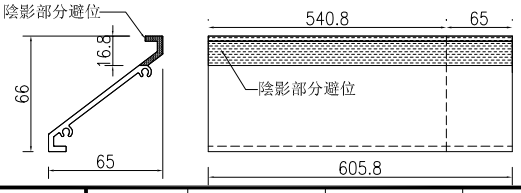


名稱	百葉玉加工圖	制圖	吳祎瑜	2020.05.07	修改			
材料	PE00E4011+X85691	復核			日期			
顏色	UCT534193SC-3 3COAT－深灰	批准			圖號	1/(L17/UG)		

EG－DWG3


美特鋁質 有限公司
MIDI Aluminium Fabricator Ltd.


工程號	J-851	地盤	青衣明翹滙

料號	名稱	單幅數量	長度（mm）	总幅數量
PE00E4011	百葉玉企巴	1	616	1
X85691	百葉片①	9	982.3	
X85691	百葉片②	1	982.3	
	雀仔網③	1	859.5(寬)x650(高)	

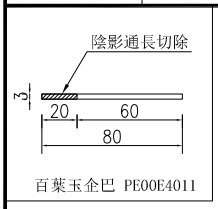


百葉玉企巴 PE00E4011

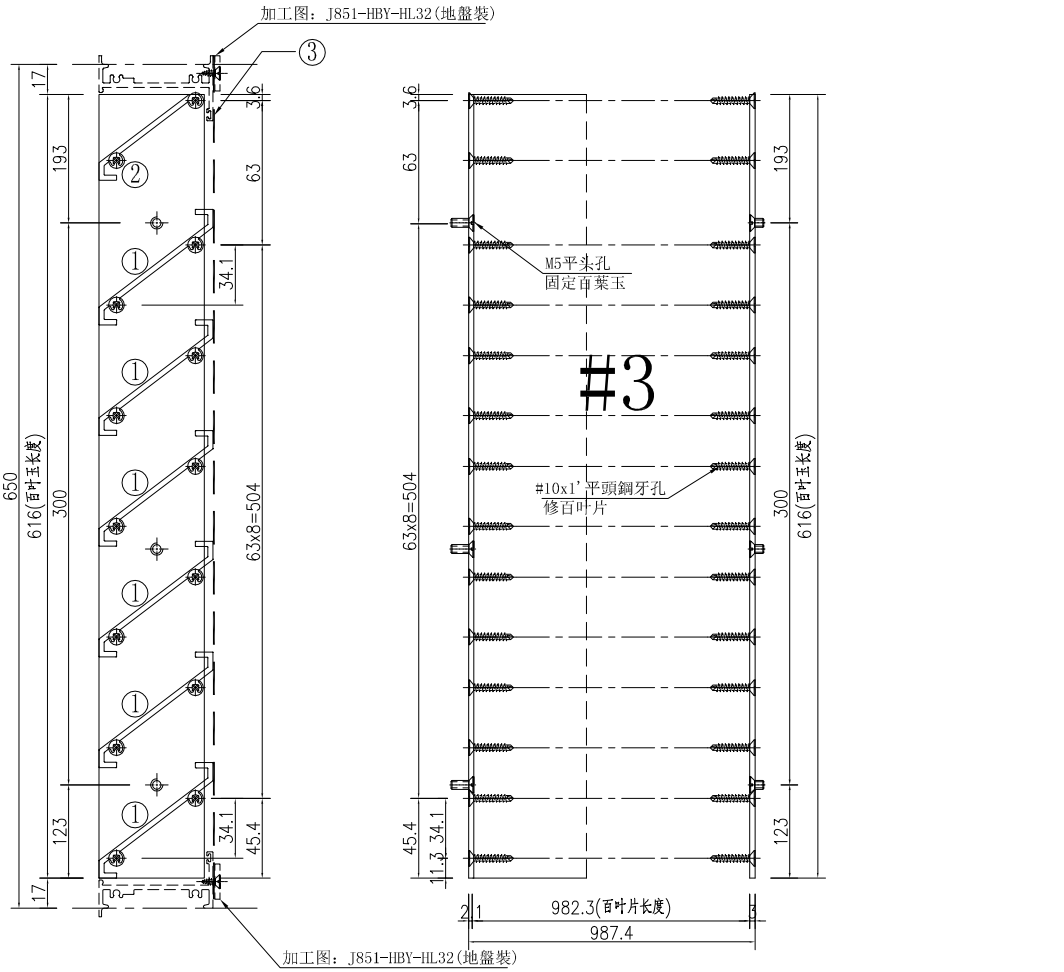


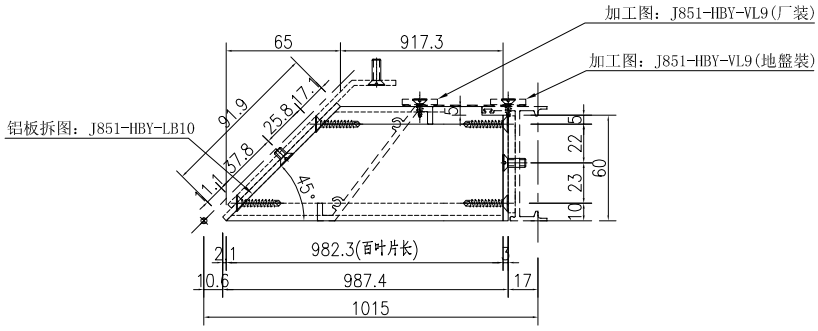

①號百葉加工圖

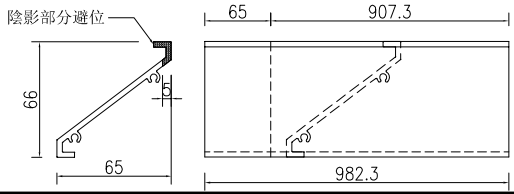

②號百葉加工圖

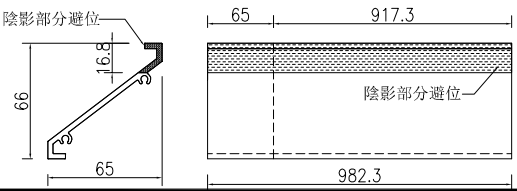


名稱	百葉玉加工圖	制圖	吳祎瑜	2020.05.07	修改			
材料	PE00E4011+X85691	復核			日期			
顏色	UCT534193SC-3 3COAT－深灰	批准			圖號	2/(L17/UG)		

EG－DWG3


美特鋁質 有限公司
MIDI Aluminium Fabricator Ltd.

工程號	J-851	地盤	青衣明翹滙


料號	名稱	單幅數量	長度（mm）	总幅數量
PE00E4011	百葉玉企巴	3	666	1
X85691	百葉片①	10	483.5	
X85691	百葉片②	10	490.8	
X85691	百葉片③	1	483.5	
X85691	百葉片④	1	490.8	
	雀仔網⑤	1	450.5(寬)x700(高)	
	雀仔網⑥	1	309(寬)x700(高)	

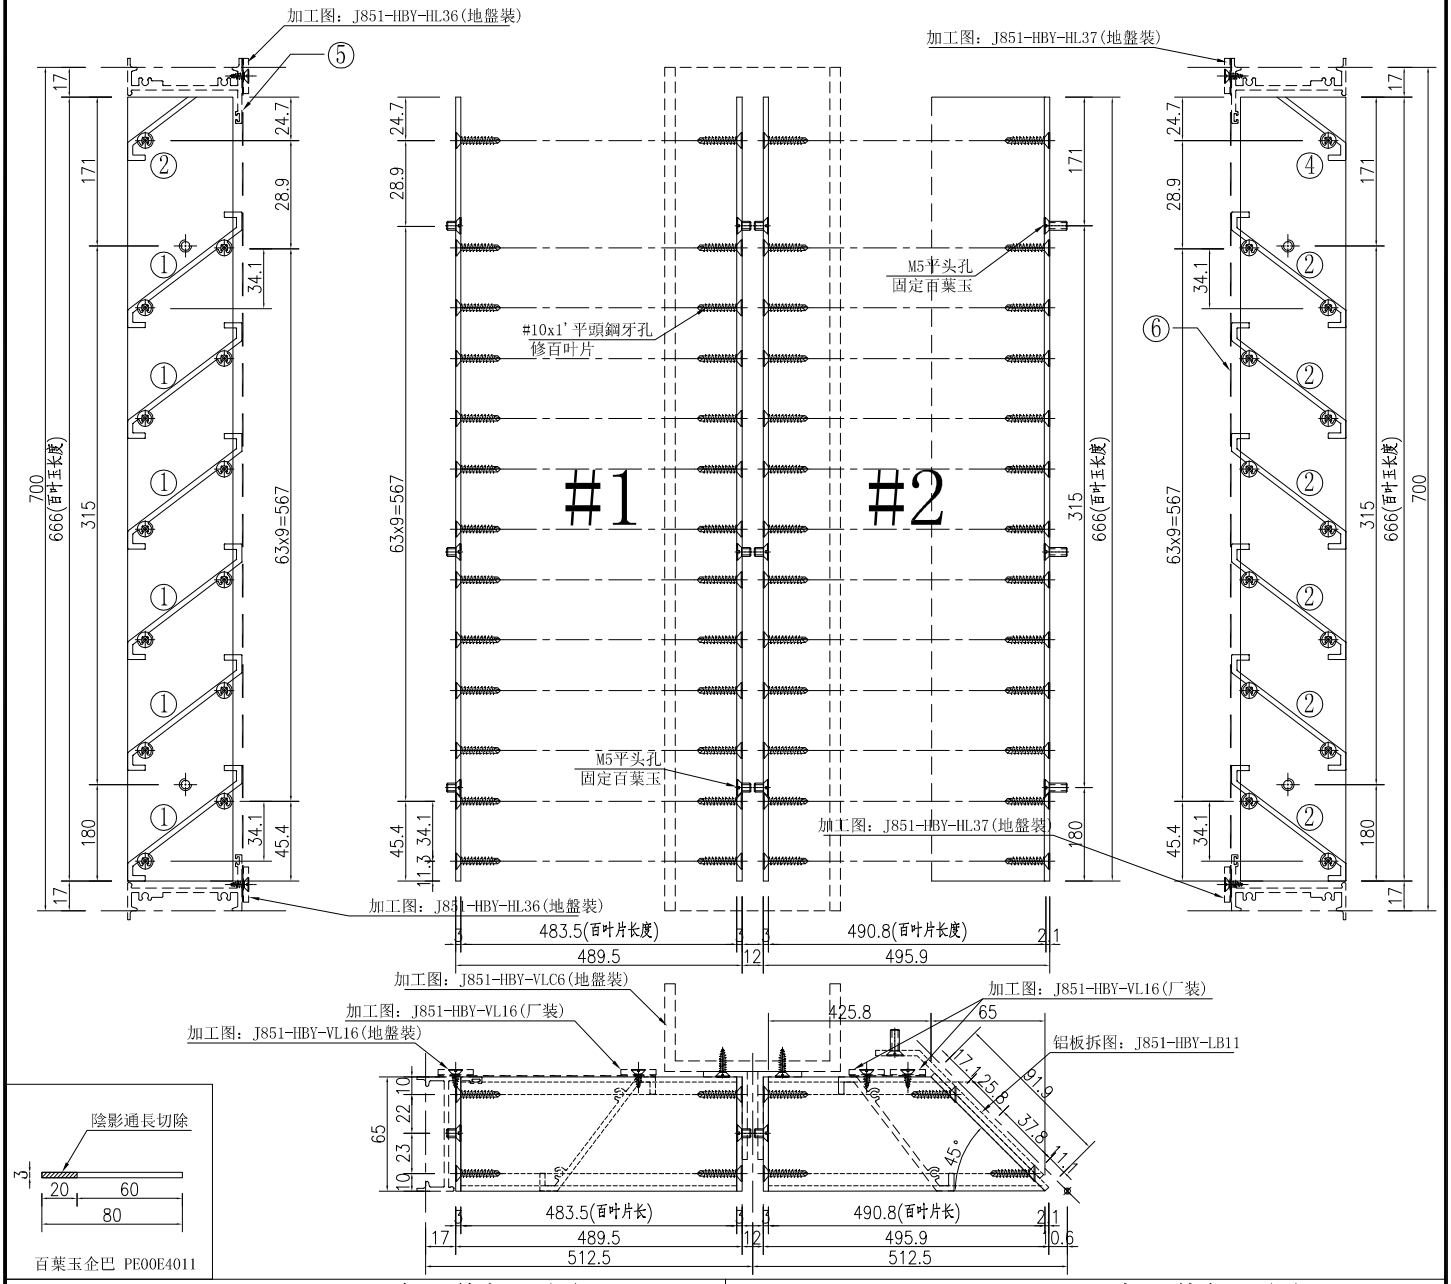


①號百葉加工圖

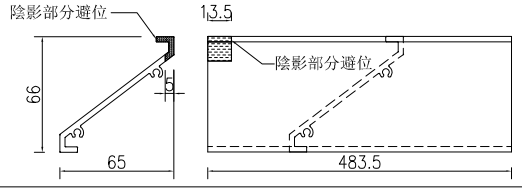


②號百葉加工圖

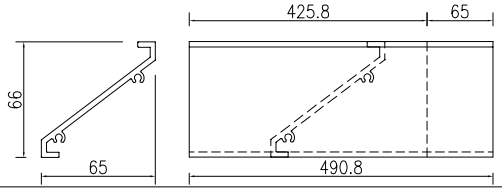

③號百葉加工圖

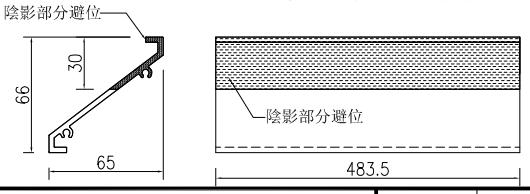

④號百葉加工圖

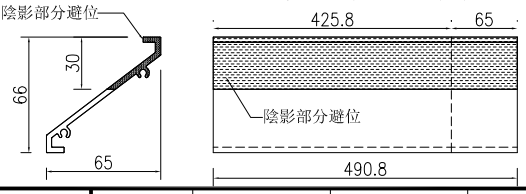


名稱	百葉玉加工圖	制圖	吳祎瑜	2020.05.07	修改			
材料	PE00E4011+X85691	復核			日期			
顏色	UCT534193SC-3 3COAT－深灰	批准			圖號	1/(L28/T1)		

EG－DWG3


美特鋁質 有限公司
MIDI Aluminium Fabricator Ltd.


工程號	J-851	地盤	青衣明翹滙

料號	名稱	單幅數量	長度（mm）	总幅數量
PE00E4011	百葉玉企巴	1	666	1
X85691	百葉片①	10	892.3	
X85691	百葉片②	1	892.3	
	雀仔網③	1	721.5(寬)x700(高)	

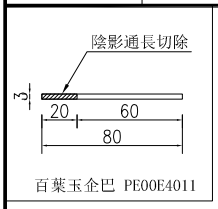


百葉玉企巴 PE00E4011

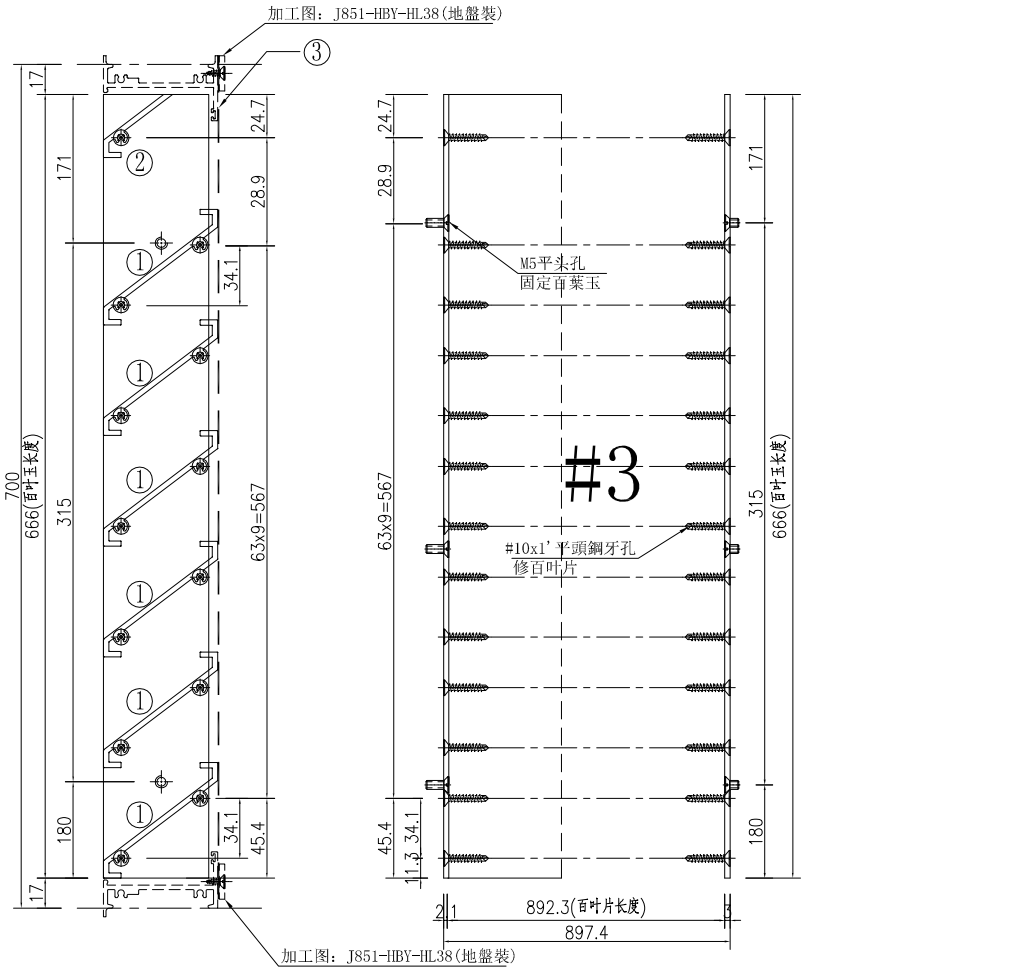


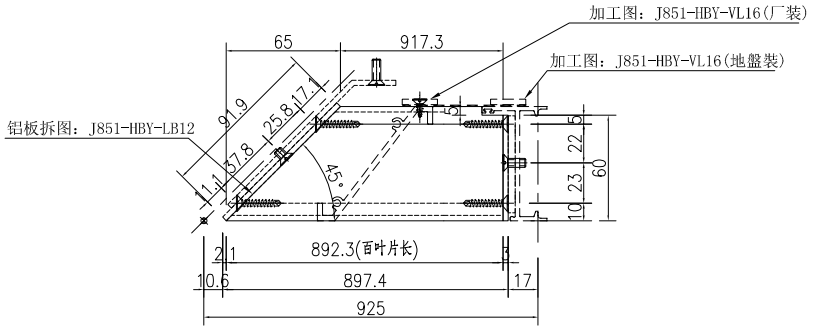

①號百葉加工圖

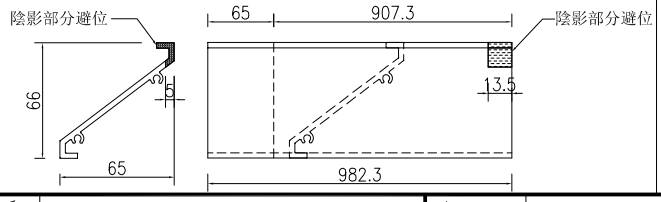

②號百葉加工圖

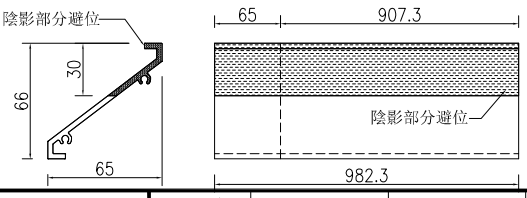


名稱	百葉玉加工圖	制圖	吳祎瑜	2020.05.07	修改			
材料	PE00E4011+X85691	復核			日期			
顏色	UCT534193SC-3 3COAT－深灰	批准			圖號	2/(L28/T1)		

EG－DWG3


美特鋁質 有限公司
MIDI Aluminium Fabricator Ltd.

工程號	J-851	地盤	青衣明翹滙


料號	名稱	單幅數量	長度（mm）	总幅數量
PE00E4011	百葉玉企巴	3	1041	1
X85691	百葉片①	16	1276	
X85691	百葉片②	16	1283.3	
X85691	百葉片③	1	1276	
X85691	百葉片④	1	1283.3	
	雀仔網⑤	1	1243(寬)x1075(高)	
	雀仔網⑥	1	1101.5(寬)x1075(高)	

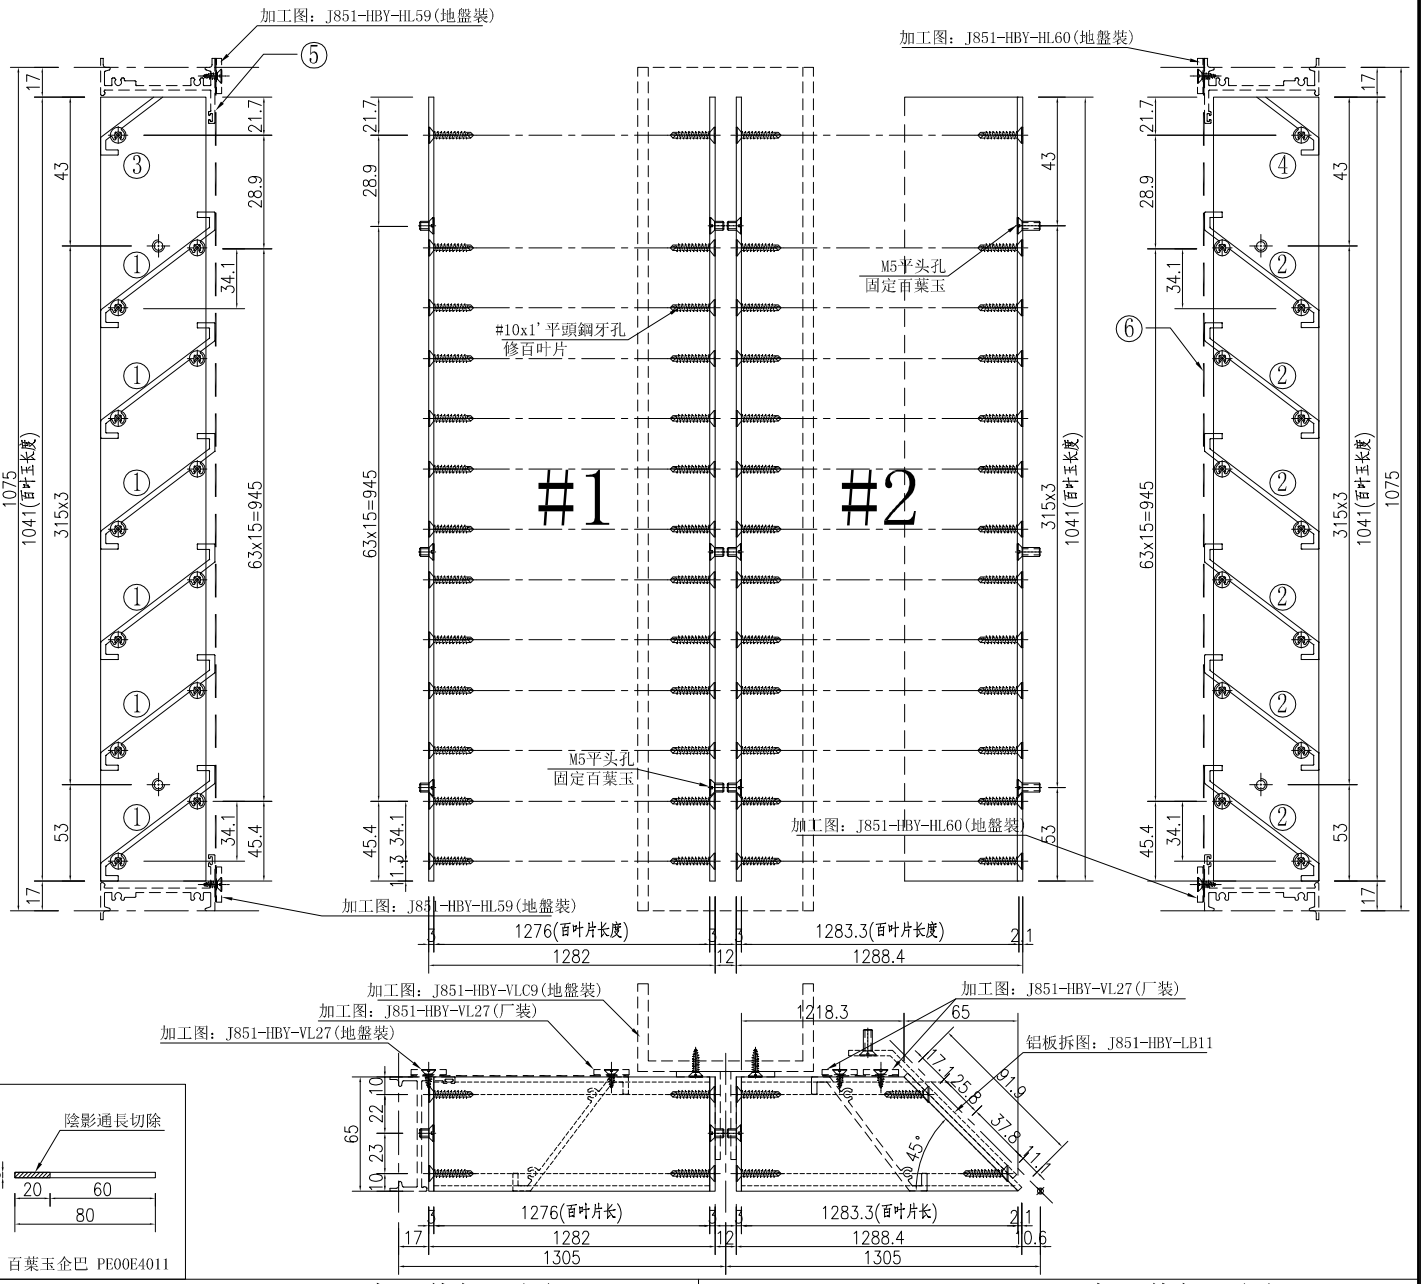


①號百葉加工圖

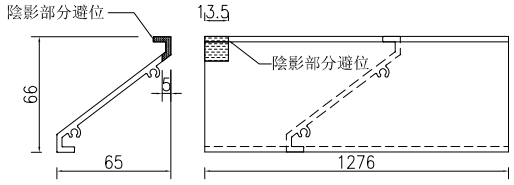


②號百葉加工圖

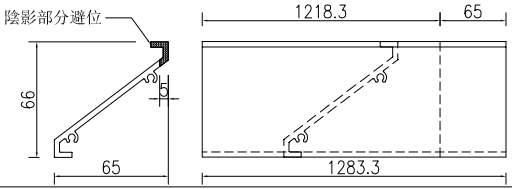

③號百葉加工圖

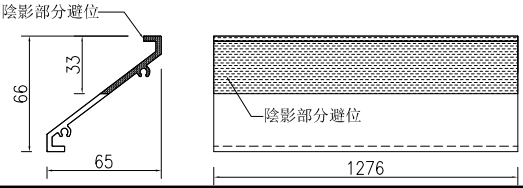

④號百葉加工圖

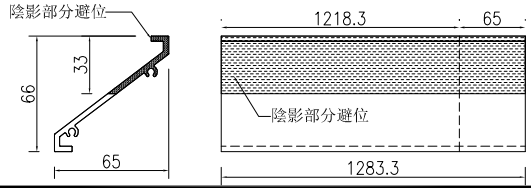


名稱	百葉玉加工圖	制圖	吳祎瑜	2020.05.07	修改			
材料	PE00E4011+X85691	復核			日期			
顏色	UCT534193SC-3 3COAT－深灰	批准			圖號	1/(L52/UG)		


EG－DWG3

美特鋁質 有限公司
MIDI Aluminium Fabricator Ltd.


工程號	J-851	地盤	青衣明翹滙

料號	名稱	單幅數量	長度（mm）	总幅數量
PE00E4011	百葉玉企巴	3	1041	1
X85691	百葉片①	16	1087.8	
X85691	百葉片②	16	1091.5	
X85691	百葉片③	1	1087.8	
X85691	百葉片④	1	1091.5	
	雀仔網⑤	1	906(寬)x1075(高)	
	雀仔網⑥	1	999.5(寬)x1075(高)	

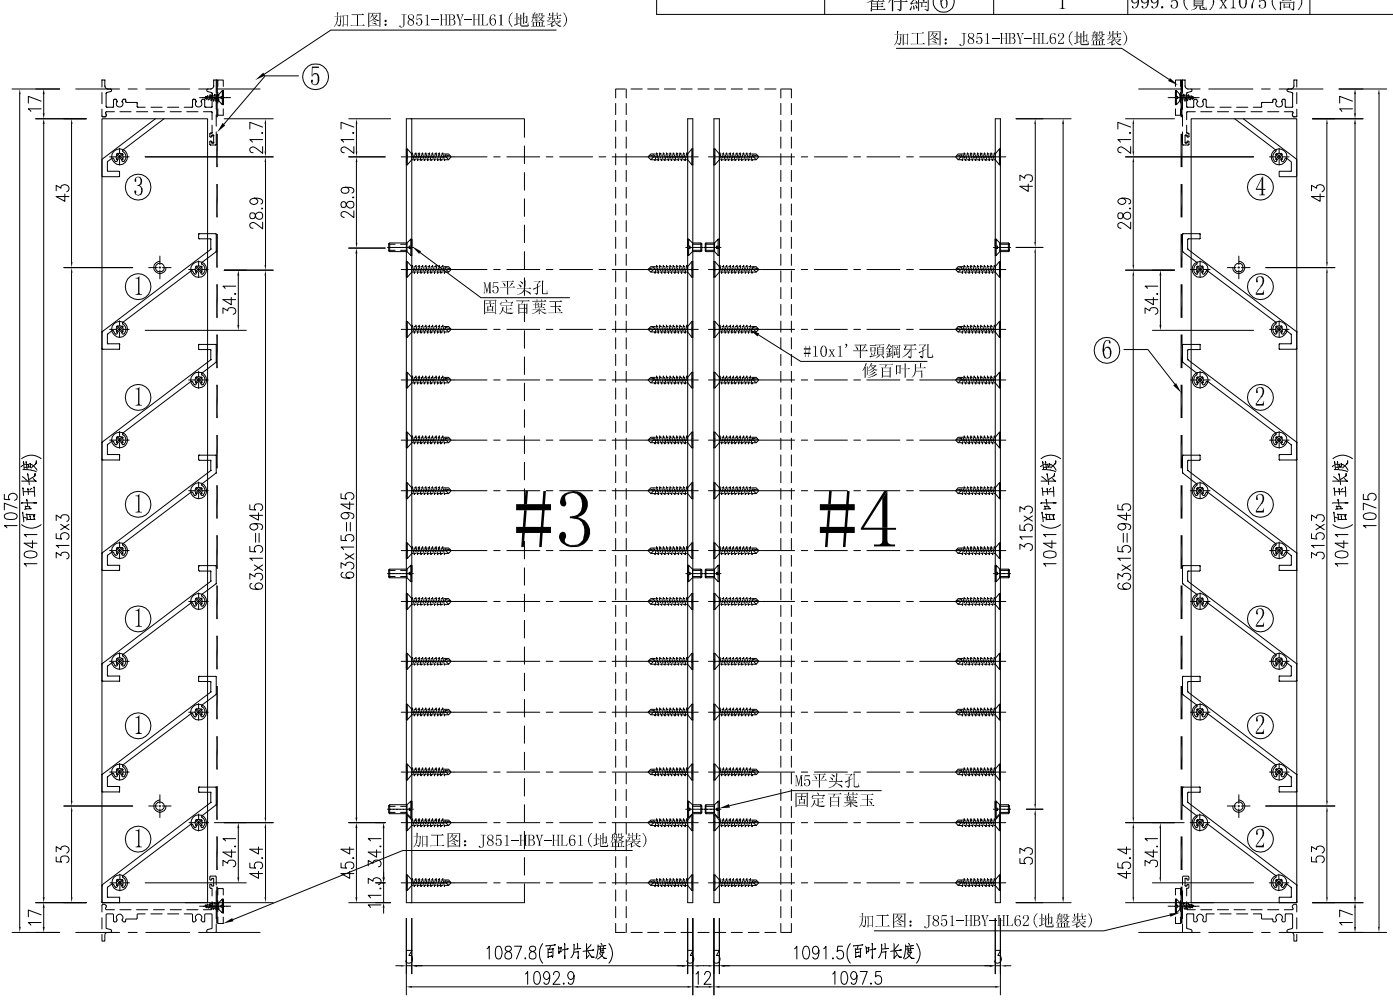


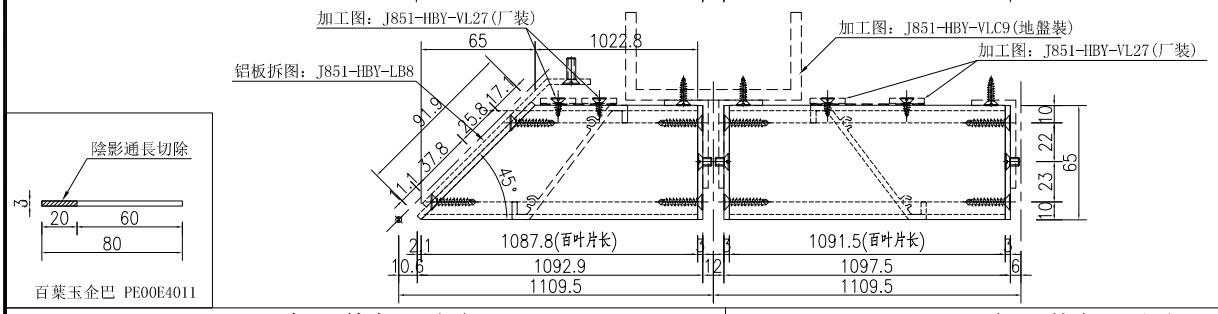


①號百葉加工圖

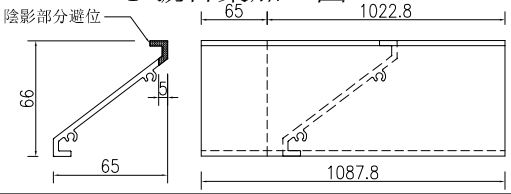


②號百葉加工圖

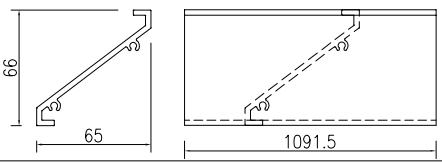

③號百葉加工圖

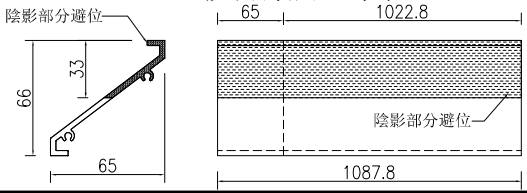

④號百葉加工圖

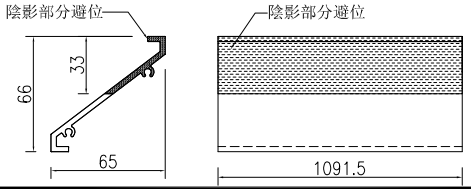


名稱	百葉玉加工圖	制圖	吳祎瑜	2020.05.07	修改			
材料	PE00E4011+X85691	復核			日期			
顏色	UCT534193SC-3 3COAT－深灰	批准			圖號	2/(L52/UG)		

EG－DWG3


美特鋁質 有限公司
MIDI Aluminium Fabricator Ltd.

工程號	J-851	地盤	青衣明翹滙


料號	名稱	單幅數量	長度（mm）	总幅數量
PE00E4011	百葉玉企巴	4	1041	3
X85691	百葉片①	32	1091.5	
X85691	百葉片②	2	1091.5	
	雀仔網③	2	999.5(寬)x1075(高)	

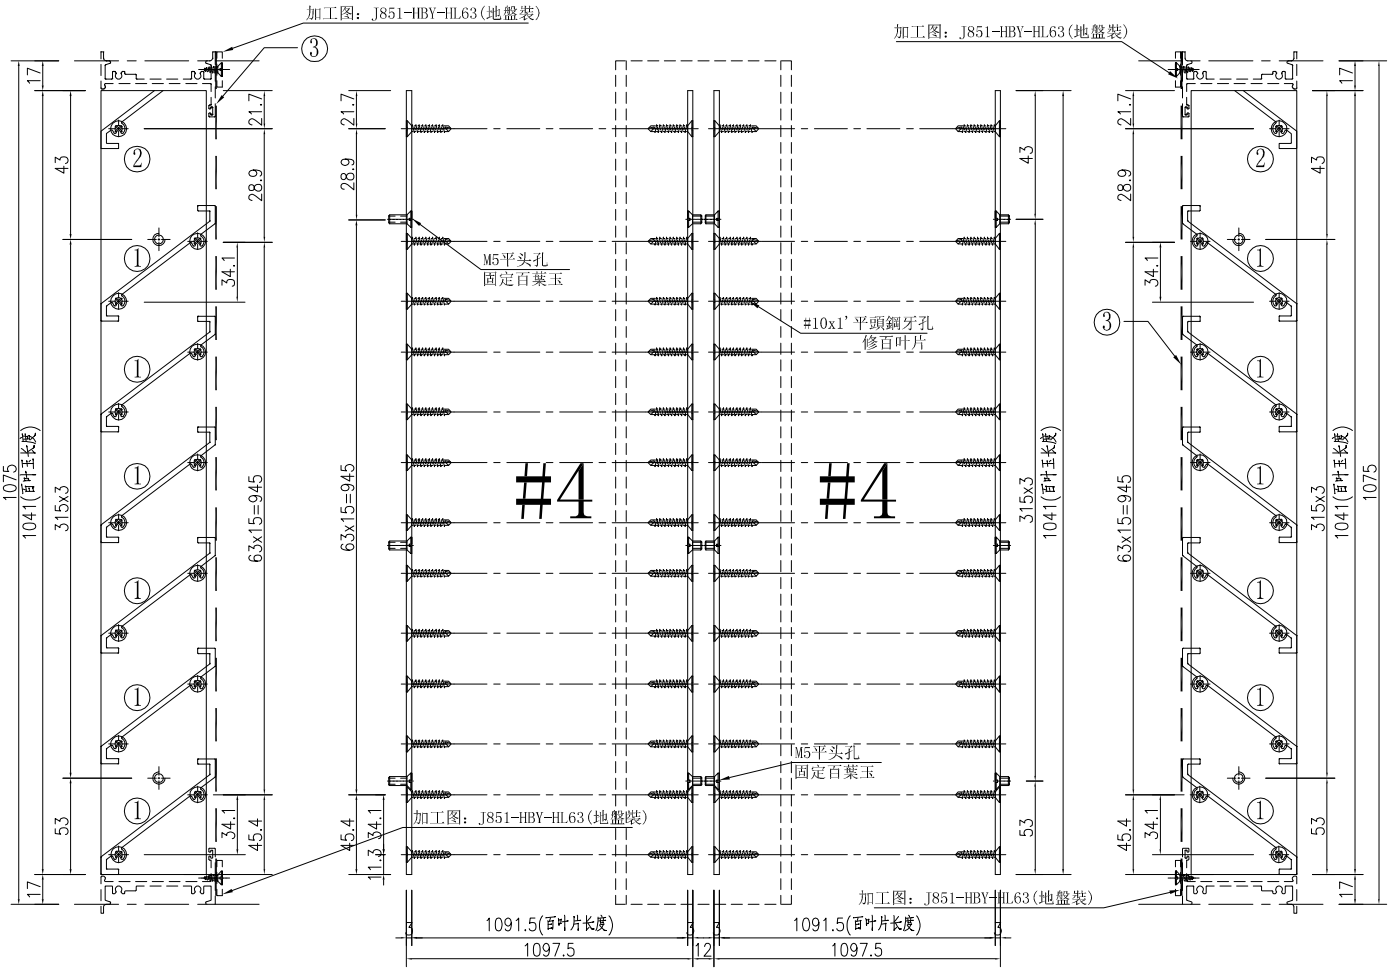

①號百葉加工圖

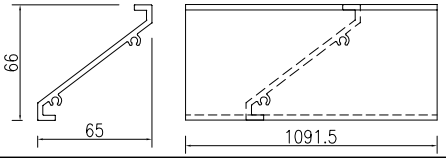

②號百葉加工圖

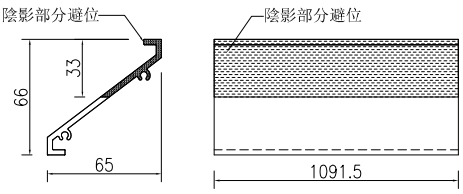


名稱	百葉玉加工圖	制圖	吳祎瑜	2020.05.07	修改			
材料	PE00E4011+X85691	復核			日期			
顏色	UCT534193SC-3 3COAT-深灰	批准			圖號	3/(L52/UG)		


EG－DWG3


美特鋁質 有限公司
MIDI Aluminium Fabricator Ltd.

工程號	J-851	地盤	青衣明翹滙

料號	名稱	單幅數量	長度（mm）	总幅數量
PE00E4011	百葉玉企巴	4	1041	1
X85691	百葉片①	16	1091.5	
X85691	百葉片②	16	1080.5	
X85691	百葉片③	1	1091.5	
X85691	百葉片④	1	1080.5	
	雀仔網⑤	1	999.5(寬)x1075(高)	
	雀仔網⑥	1	1047.5(寬)x1075(高)	

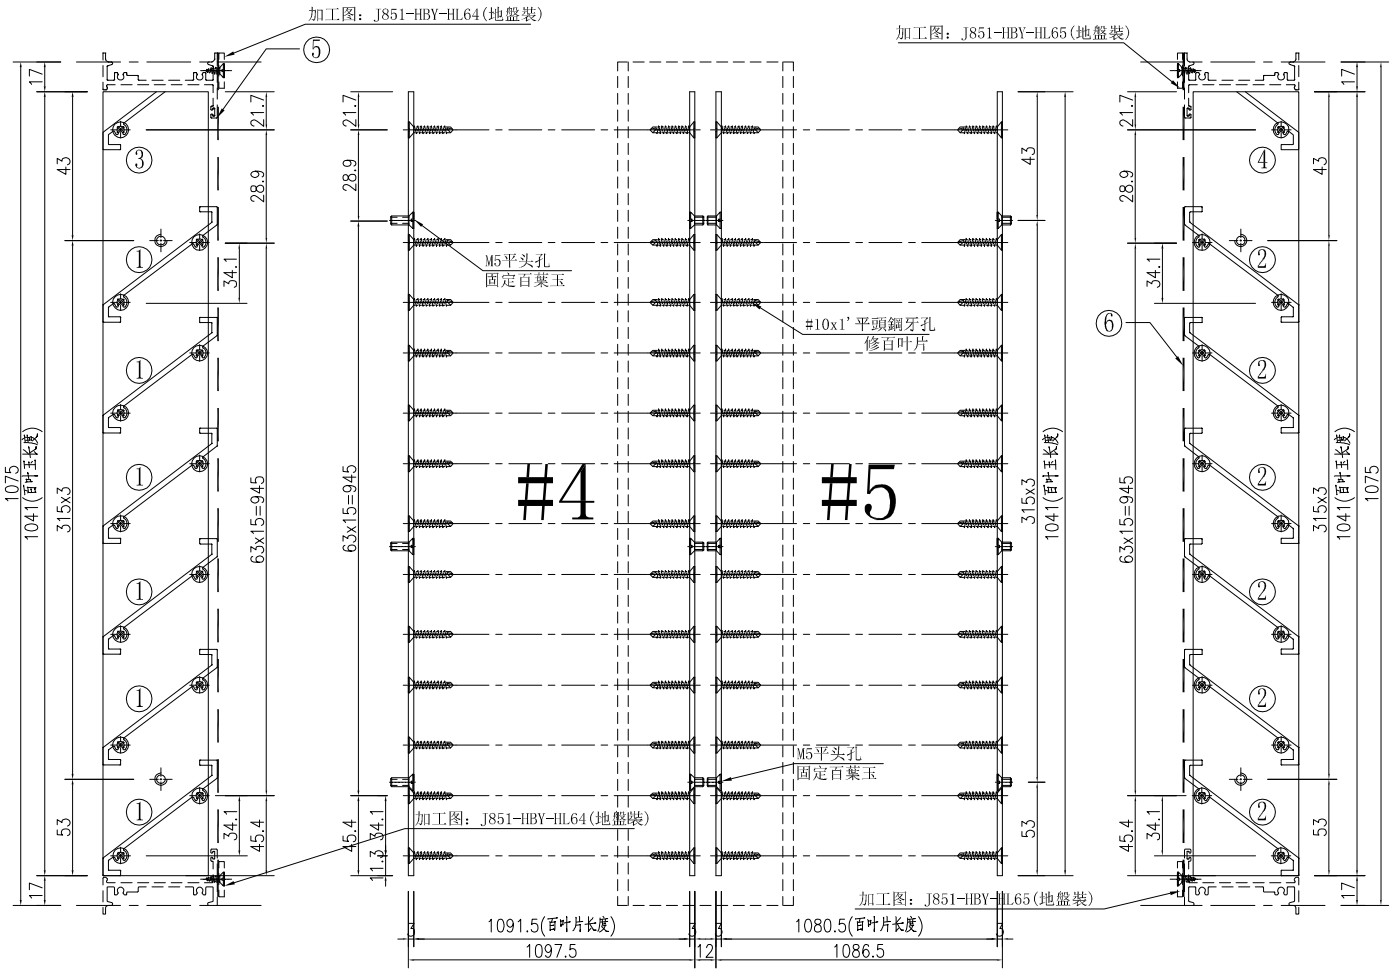


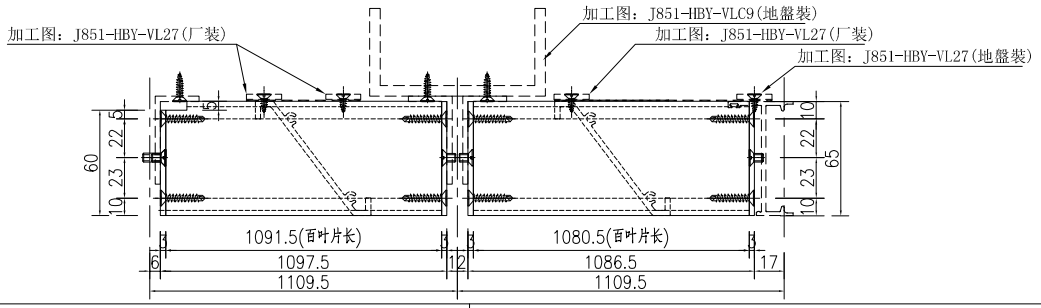

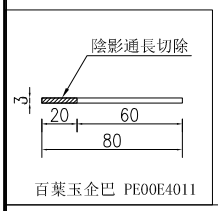


百葉玉企巴 PE00E4011


①號百葉加工圖

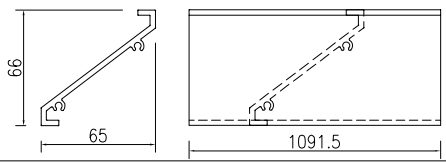


②號百葉加工圖

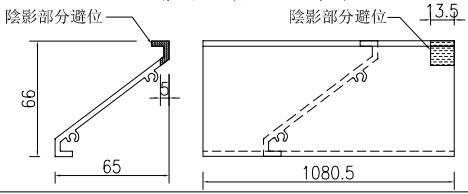

③號百葉加工圖

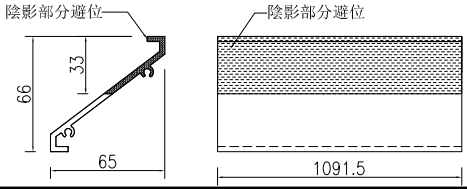

④號百葉加工圖

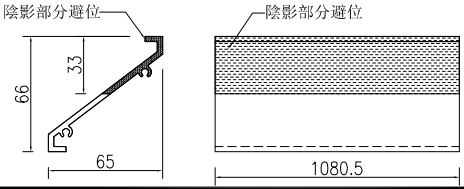


名稱	百葉玉加工圖	制圖	吳祎瑜	2020.05.07	修改			
材料	PE00E4011+X85691	復核			日期			
顏色	UCT534193SC-3 3COAT－深灰	批准			圖號	4/(L52/UG)		


EG-DWG3

美特鋁質 有限公司
MIDI Aluminium Fabricator Ltd.


工程號	J-851	地盤	青衣明翹滙

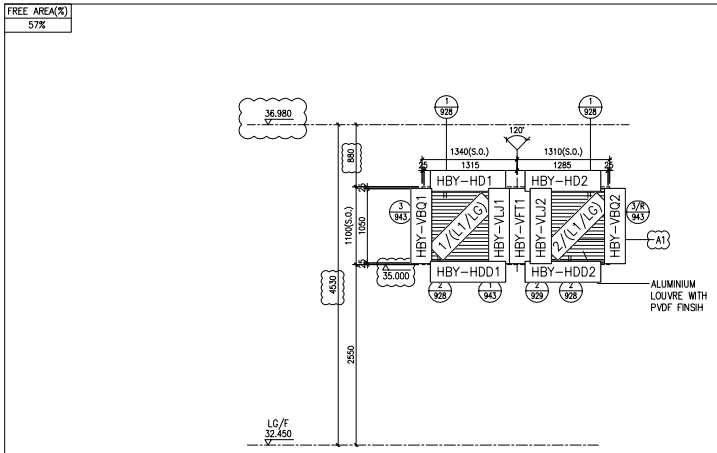


LOUVRE MARK	L1 / LG 1 no.	LOCATION	SMOKE VENT OUTLET AT L/GF (IN-SITU WALL)
MATERIAL	PVF2 3 COATED ALUMINIUM LOUVRES AND FRAME		
REMARK	1. ALL STEEL WORKS SHOULD BE HOP DIP GALVANIZED AND COMPLIED WITH PAINT FINISH COLOR TO BE APPROVED BY ARCHITECT		
	2. (50% FREE AREA)		
	3. LOUVRE TO BE INSTALLED ON IN-SITU WALL UNLESS OTHERWISE STATED		
	4. WITH WIRE MESH		

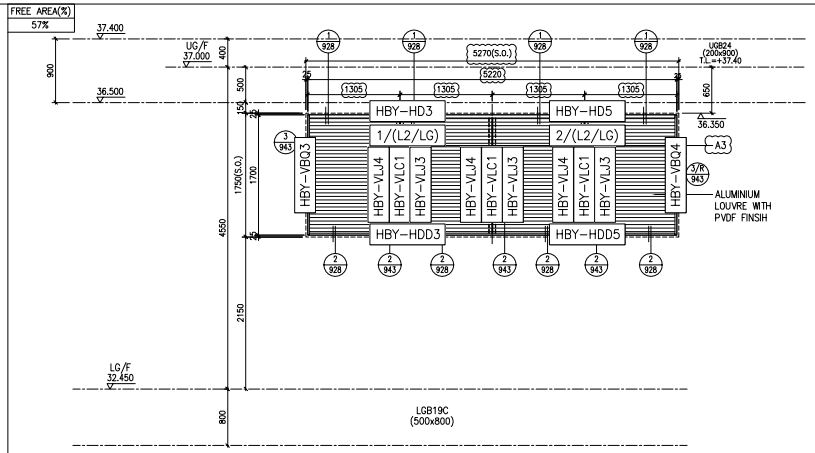

LOUVRE MARK	L2 / LG 1 no.	LOCATION	CARPARK SPACE AT L/GF (IN-SITU WALL)
MATERIAL	PVF2 3 COATED ALUMINIUM LOUVRES AND FRAME		
REMARK	1. ALL STEEL WORKS SHOULD BE HOP DIP GALVANIZED AND COMPLIED WITH PAINT FINISH COLOR TO BE APPROVED BY ARCHITECT		
	2. (50% FREE AREA)		
	3. LOUVRE TO BE INSTALLED ON IN-SITU WALL UNLESS OTHERWISE STATED		
	4. WITH WIRE MESH		

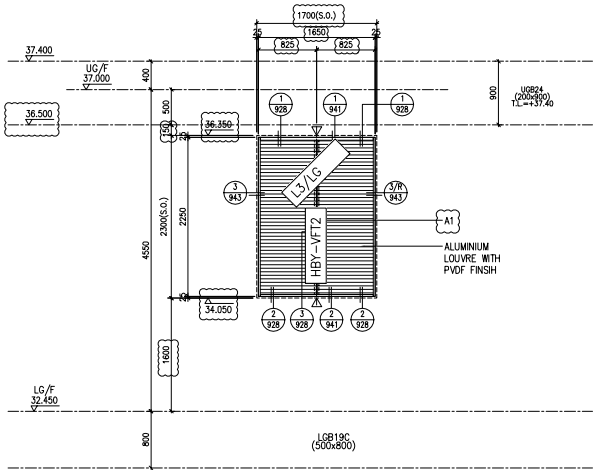

LOUVRE MARK	L3 / LG 1 no.	LOCATION	SMOKE VENT OUTLET AT L/GF (IN-SITU WALL)
MATERIAL	PVF2 3 COATED ALUMINIUM LOUVRES AND FRAME		
REMARK	1. ALL STEEL WORKS SHOULD BE HOP DIP GALVANIZED AND COMPLIED WITH PAINT FINISH COLOR TO BE APPROVED BY ARCHITECT		
	2. (50% FREE AREA)		
	3. LOUVRE TO BE INSTALLED ON IN-SITU WALL UNLESS OTHERWISE STATED		
	4. WITH WIRE MESH		

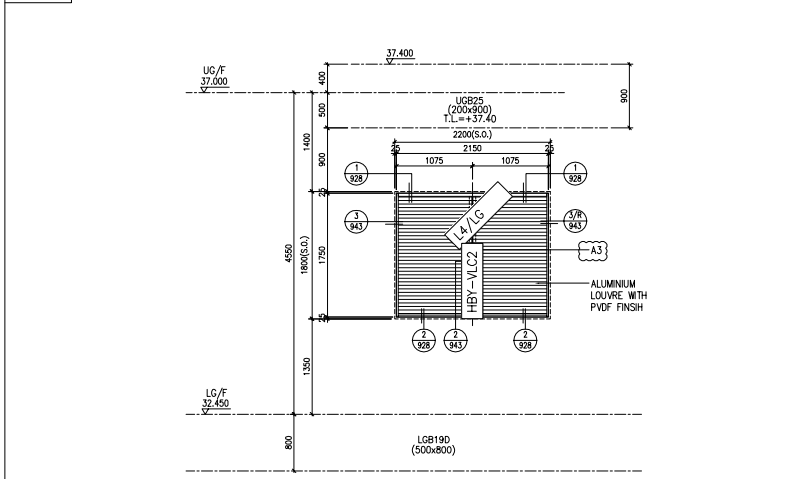

LOUVRE MARK	L4 / LG 1 no.	LOCATION	SMOKE VENT OUTLET AT L/GF (IN-SITU WALL)
MATERIAL	PVF2 3 COATED ALUMINIUM LOUVRES AND FRAME		
REMARK	1. ALL STEEL WORKS SHOULD BE HOP DIP GALVANIZED AND COMPLIED WITH PAINT FINISH COLOR TO BE APPROVED BY ARCHITECT		
	2. (50% FREE AREA)		
	3. LOUVRE TO BE INSTALLED ON IN-SITU WALL UNLESS OTHERWISE STATED		
	4. WITH WIRE MESH		

修改	日期	圖號	J851-HBY-XCW1
制圖	吳祥瑜	2020.07.15	
復核			
批准			

名稱	型材安裝位置圖
材料	
顏色	

EG—DWG3


美特鋁質　　有限公司
MIDI Aluminium Fabricator Ltd.

工程號	J-851	地盤	青衣明翹匯

LOUVRE MARK	LOCATION
LS LG 1 no.	DRIVEWAY AT L/GF (IN-SITU WALL)

FREE AREA(%) 57%

REMARK
MATERIAL
1. ALL STEEL WORKS SHOULD BE HOP DIP GALVANIZED AND COMPLIED WITH PAINT FINISH COLOR TO BE APPROVED BY ARCHITECT
PVF2 3 COATED ALUMINIUM LOUVRES AND FRAME
2. (50% FREE AREA)
3. LOUVRE TO BE INSTALLED ON IN-SITU WALL UNLESS OTHERWISE STATED
4. WITH WIRE MESH

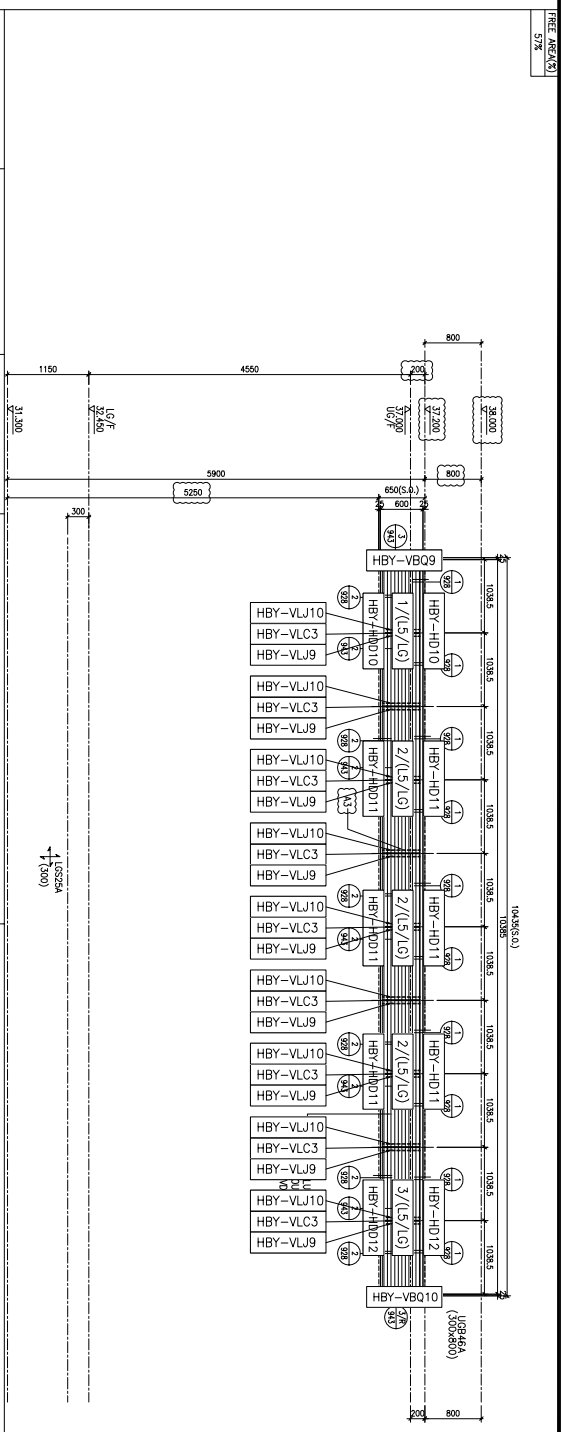


名稱	型材安裝位置圖	制圖	吳祎瑜	2020.07.15	修改			
材料		復核			日期			
顏色		批准			圖號	J851-HBY-XCW2		


EG—DWG3

美特鋁質 有限公司
MIDI Aluminium Fabricator Ltd.


工程號	J-851	地盤	青衣明翹滙

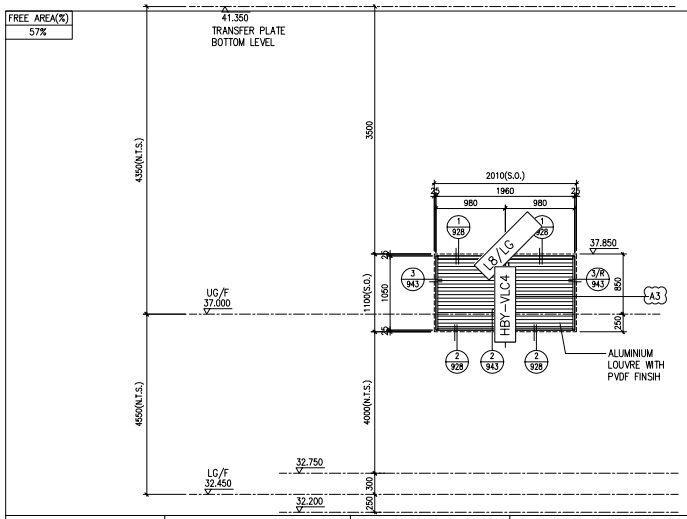


LOUVRE MARK	L8 / LG 1 no.	LOCATION	SMOKE VENT OUTLET AT L/GF (IN-SITU WALL)
MATERIAL	PVF2 3 COATED ALUMINIUM LOUVRES AND FRAME		
REMARK	1. ALL STEEL WORKS SHOULD BE HOP DIP GALVANIZED AND COMPLIED WITH PAINT FINISH COLOR TO BE APPROVED BY ARCHITECT		
	2. (50% FREE AREA)		
	3. LOUVRE TO BE INSTALLED ON IN-SITU WALL UNLESS OTHERWISE STATED		
	4. WITH WIRE MESH		

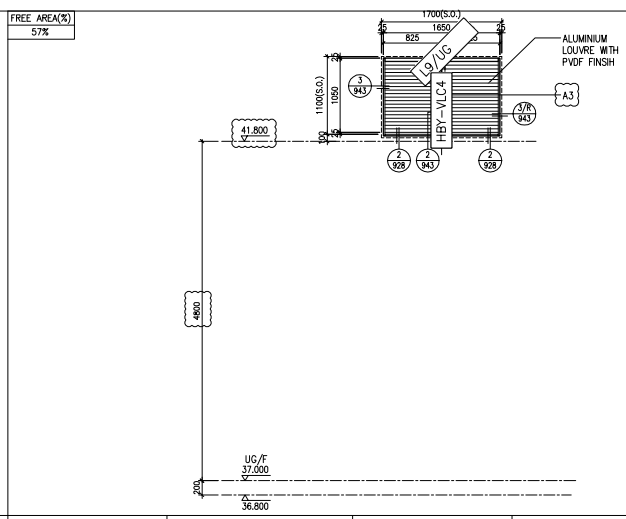

LOUVRE MARK	L9 / UG 1 no.	LOCATION	SMOKE VENT OUTLET AT U/GF (IN-SITU WALL)
MATERIAL	PVF2 3 COATED ALUMINIUM LOUVRES AND FRAME		
REMARK	1. ALL STEEL WORKS SHOULD BE HOP DIP GALVANIZED AND COMPLIED WITH PAINT FINISH COLOR TO BE APPROVED BY ARCHITECT		
	2. (50% FREE AREA)		
	3. LOUVRE TO BE INSTALLED ON IN-SITU WALL UNLESS OTHERWISE STATED		
	4. WITH WIRE MESH		

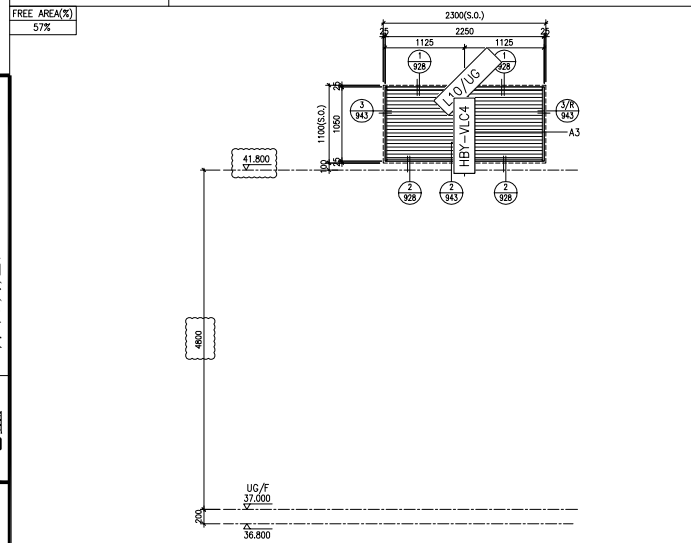

LOUVRE MARK	L10 / UG 1 no.	LOCATION	SMOKE VENT OUTLET AT U/GF (IN-SITU WALL)
MATERIAL	PVF2 3 COATED ALUMINIUM LOUVRES AND FRAME		
REMARK	1. ALL STEEL WORKS SHOULD BE HOP DIP GALVANIZED AND COMPLIED WITH PAINT FINISH COLOR TO BE APPROVED BY ARCHITECT		
	2. (50% FREE AREA)		
	3. LOUVRE TO BE INSTALLED ON IN-SITU WALL UNLESS OTHERWISE STATED		
	4. WITH WIRE MESH		

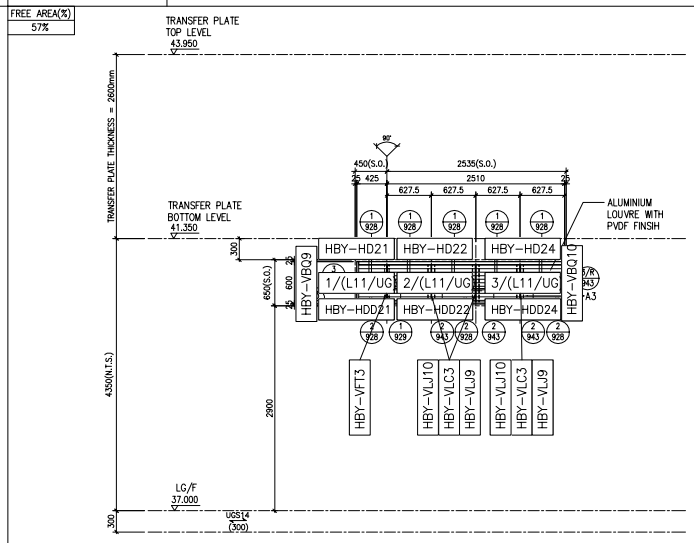

LOUVRE MARK	L11 / UC 1 no.	LOCATION	OUTDOOR OF LANDING/UNLOADING SPACE AT U/GF (IN-SITU WALL)
MATERIAL	PVF2 3 COATED ALUMINIUM LOUVRES AND FRAME		
REMARK	1. ALL STEEL WORKS SHOULD BE HOP DIP GALVANIZED AND COMPLIED WITH PAINT FINISH COLOR TO BE APPROVED BY ARCHITECT		
	2. (50% FREE AREA)		
	3. LOUVRE TO BE INSTALLED ON IN-SITU WALL UNLESS OTHERWISE STATED		
	4. WITH WIRE MESH		


修改		
日期		
圖號		J851-HBY-XCW3
制圖	吳祥瑜	2020.07.15
復核		
批准		
名稱	型材安裝位置圖	
材料		
顏色		

EG-DWG3

美特鋁質 有限公司
MIDI Aluminium Fabricator Ltd.


工程號	J-851	地盤	青衣明翹滙

FREE AREA(%) 57%

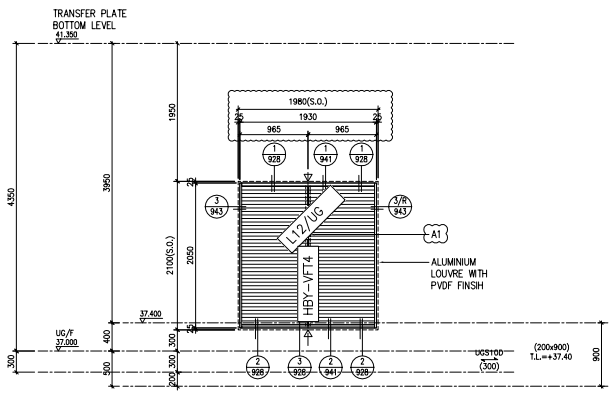


LOUVRE MARK	L12 / UG 1 no.	LOCATION	SMOKE VENT OUTLET AT U/GF (IN-SITU WALL)
MATERIAL	PVF2 3 COATED ALUMINIUM LOUVRES AND FRAME		
REMARK	1. ALL STEEL WORKS SHOULD BE HOP DIP GALVANIZED AND COMPLIED WITH PAINT FINISH COLOR TO BE APPROVED BY ARCHITECT		
	2. (50% FREE AREA)		
	3. LOUVRE TO BE INSTALLED ON IN-SITU WALL UNLESS OTHERWISE STATED		
	4. WITH WIRE MESH		

FREE AREA(%) 57%

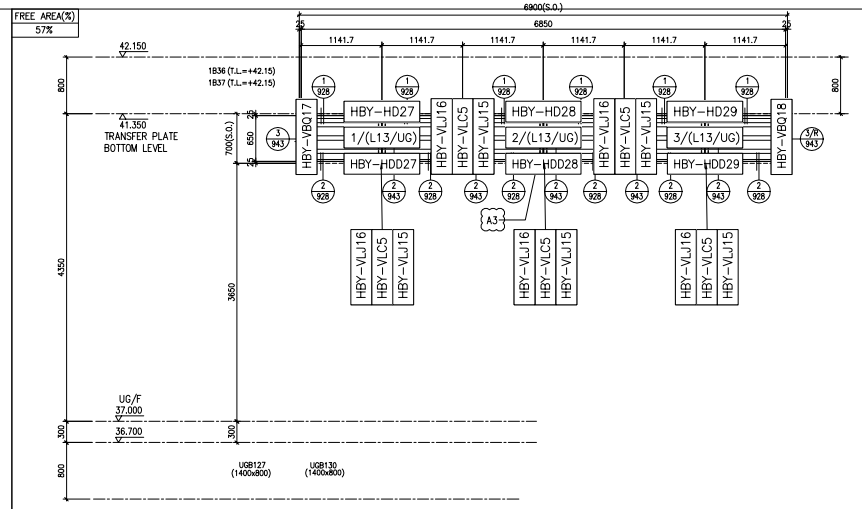


LOUVRE MARK	L13 / UG 2 nos.	LOCATION	CLUBHOUSE OF SITTING AREA & ART PAINTING GALLERY AT U/GF (IN-SITU WALL)
MATERIAL	PVF2 3 COATED ALUMINIUM LOUVRES AND FRAME		
REMARK	1. ALL STEEL WORKS SHOULD BE HOP DIP GALVANIZED AND COMPLIED WITH PAINT FINISH COLOR TO BE APPROVED BY ARCHITECT		
	2. (50% FREE AREA)		
	3. LOUVRE TO BE INSTALLED ON IN-SITU WALL UNLESS OTHERWISE STATED		
	4. WITH WIRE MESH		

FREE AREA(%) 57%

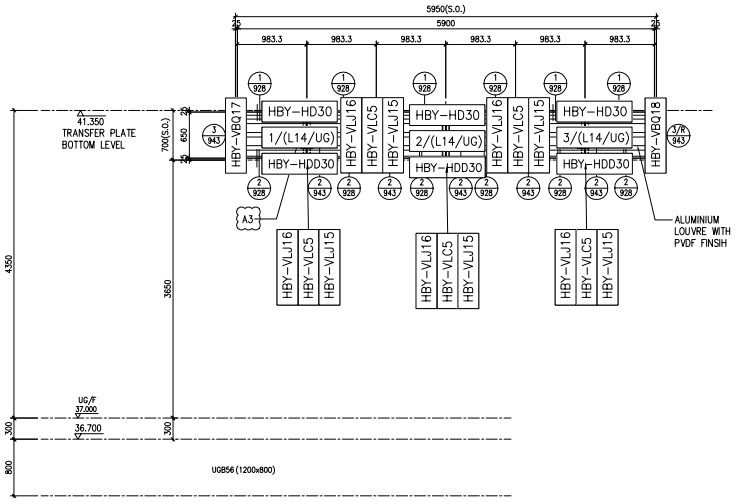

LOUVRE MARK	L14 / UG 1 no.	LOCATION	CLUBHOUSE OF SITTING AREA AT U/GF (IN-SITU WALL)
MATERIAL	PVF2 3 COATED ALUMINIUM LOUVRES AND FRAME		
REMARK	1. ALL STEEL WORKS SHOULD BE HOP DIP GALVANIZED AND COMPLIED WITH PAINT FINISH COLOR TO BE APPROVED BY ARCHITECT		
	2. (50% FREE AREA)		
	3. LOUVRE TO BE INSTALLED ON IN-SITU WALL UNLESS OTHERWISE STATED		
	4. WITH WIRE MESH		

FREE AREA(%) 57%

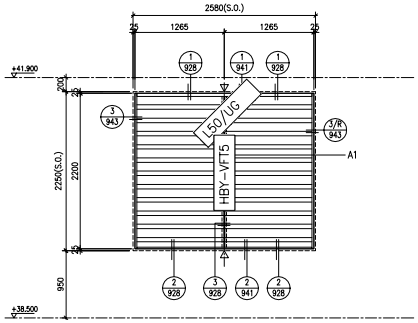

LOUVRE MARK	L50 / UG 1 no.	LOCATION	EXHAUST AIR DUCT AT U/GF (IN-SITU WALL)
MATERIAL	PVF2 3 COATED ALUMINIUM LOUVRES AND FRAME		
REMARK	1. ALL STEEL WORKS SHOULD BE HOP DIP GALVANIZED AND COMPLIED WITH PAINT FINISH COLOR TO BE APPROVED BY ARCHITECT		
	2. (50% FREE AREA)		
	3. LOUVRE TO BE INSTALLED ON IN-SITU WALL UNLESS OTHERWISE STATED		
	4. WITH WIRE MESH		

修改	日期	圖號	J851-HBY-XCW4
制圖	吳祥瑜	2020.07.15	
復核			
批准			

名稱	型材安裝位置圖
材料	
顏色	


EG—DWG3

美特鋁質　　有限公司
MIDI Aluminium Fabricator Ltd.

工程號	J-851	地盤	青衣明翹匯


LOUVRE MARK	L15 UG 1 no.
LOCATION	SMOKE VENT OUTLET AT U/GF (IN-SITU WALL)
MATERIAL	PVF2 3 COATED ALUMINUM LOUVRES AND FRAME
REMARK	1. ALL STEEL WORKS SHOULD BE HOP DIP GALVANIZED AND COMPLIED WITH PAINT FINISH COLOR TO BE APPROVED BY ARCHITECT 2. (50% FREE AREA) 3. LOUVRE TO BE INSTALLED ON IN-SITU WALL UNLESS OTHERWISE STATED 4. WITH WIRE MESH

FREE AREA(%) 57%

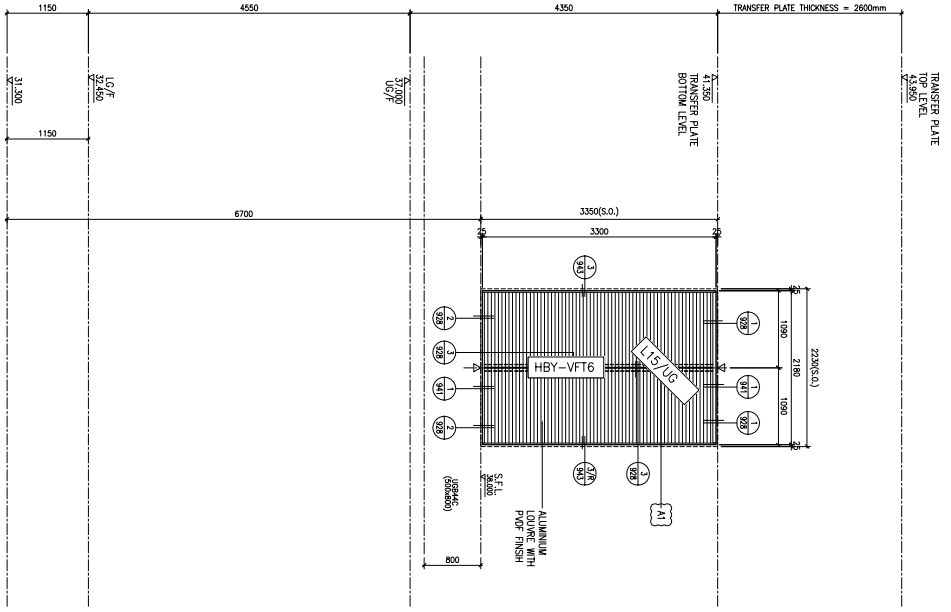

LOUVRE MARK	L16 UG 1 no.
LOCATION	EXHAUST AIR DUCT AT U/GF (IN-SITU WALL)
MATERIAL	PVF2 3 COATED ALUMINUM LOUVRES AND FRAME
REMARK	1. ALL STEEL WORKS SHOULD BE HOP DIP GALVANIZED AND COMPLIED WITH PAINT FINISH COLOR TO BE APPROVED BY ARCHITECT 2. (50% FREE AREA) 3. LOUVRE TO BE INSTALLED ON IN-SITU WALL UNLESS OTHERWISE STATED 4. WITH WIRE MESH

FREE AREA(%) 57%

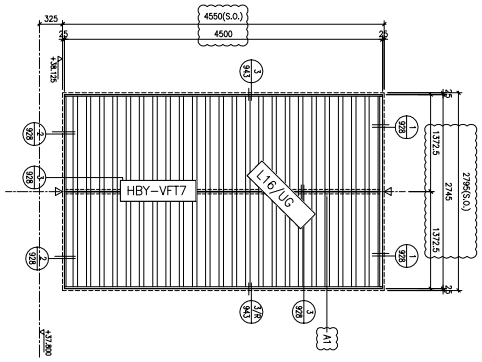


名稱	型材安裝位置圖	制圖	吳祎瑜	2020.07.15	修改			
材料		復核			日期			
顏色		批准			圖號	J851-HBY-XCW5		

EG-DWG3

美特鋁質有限公司
MIDI Aluminium Fabricator Ltd.


工程號	J-851	地盤	青衣明翹滙

FREE AREA(%) 57%

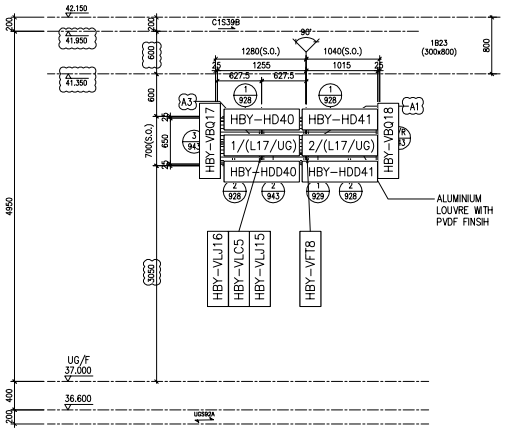


LOUVRE MARK	L17 / LG 1 no.	LOCATION	OUTDOOR OF CLUBHOUSE AT L/GF (IN-SITU WALL)
MATERIAL	PVF2 3 COATED ALUMINIUM LOUVRES AND FRAME		
REMARK	1. ALL STEEL WORKS SHOULD BE HOP DIP GALVANIZED AND COMPLIED WITH PAINT FINISH COLOR TO BE APPROVED BY ARCHITECT		
	2. (50% FREE AREA)		
	3. LOUVRE TO BE INSTALLED ON IN-SITU WALL UNLESS OTHERWISE STATED		
	4. WITH WIRE MESH		

FREE AREA(%) 57%

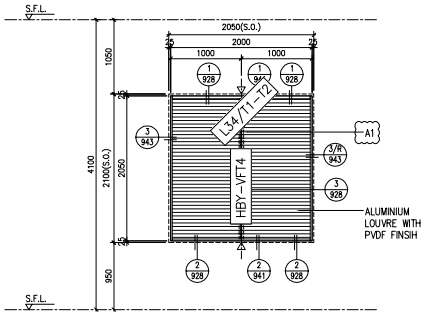


LOUVRE MARK	L34 / T1 1 no. L34 / T2 1 no.	LOCATION	EMERGENCY GENERATOR ROOM AT PUMP ROOM PLAN (IN-SITU WALL)
MATERIAL	PVF2 3 COATED ALUMINIUM LOUVRES AND FRAME		
REMARK	1. ALL STEEL WORKS SHOULD BE HOP DIP GALVANIZED AND COMPLIED WITH PAINT FINISH COLOR TO BE APPROVED BY ARCHITECT		
	2. (50% FREE AREA)		
	3. LOUVRE TO BE INSTALLED ON IN-SITU WALL UNLESS OTHERWISE STATED		
	4. WITH WIRE MESH		

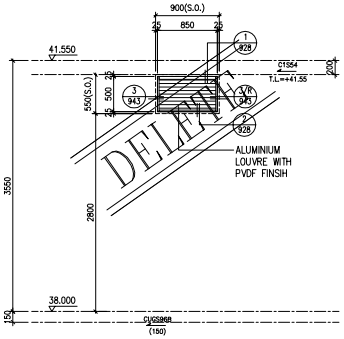

LOUVRE MARK	L19 / UG 1 no.	LOCATION	WATCHMAN QUARTER AT U/GF (IN-SITU WALL)
MATERIAL	PVF2 3 COATED ALUMINIUM LOUVRES AND FRAME		
REMARK	1. ALL STEEL WORKS SHOULD BE HOP DIP GALVANIZED AND COMPLIED WITH PAINT FINISH COLOR TO BE APPROVED BY ARCHITECT		
	2. (50% FREE AREA)		
	3. LOUVRE TO BE INSTALLED ON IN-SITU WALL UNLESS OTHERWISE STATED		
	4. WITH WIRE MESH		

FREE AREA(%) 57%

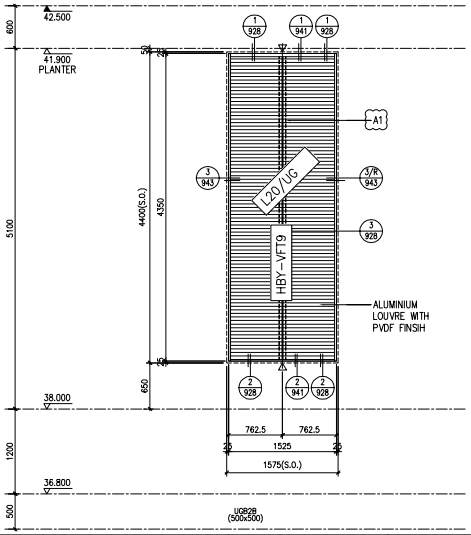

LOUVRE MARK	L20 / UG 1 no.	LOCATION	EXHAUST AIR DUCT AT U/GF (IN-SITU WALL)
MATERIAL	PVF2 3 COATED ALUMINIUM LOUVRES AND FRAME		
REMARK	1. ALL STEEL WORKS SHOULD BE HOP DIP GALVANIZED AND COMPLIED WITH PAINT FINISH COLOR TO BE APPROVED BY ARCHITECT		
	2. (50% FREE AREA)		
	3. LOUVRE TO BE INSTALLED ON IN-SITU WALL UNLESS OTHERWISE STATED		
	4. WITH WIRE MESH		


修改		
日期	2020.07.15	
圖號	J851-HBY-XCWG	
制圖	吳祥瑜	
復核		
批准		
名稱	型材安裝位置圖	
材料		
顏色		

EG-DWG3

美特鋁質 有限公司
MIDI Aluminium Fabricator Ltd.


工程號	J-851	地盤	青衣明翹滙

FREE AREA(%)
57%

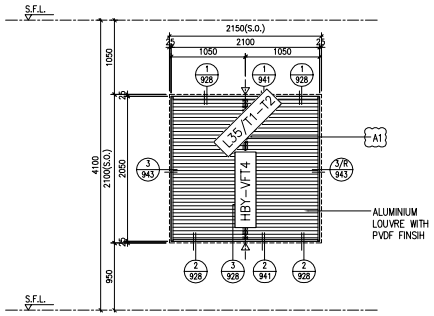


LOUVRE MARK	L35 T1 1 no. L35 T2 1 no.	LOCATION	EMERGENCY GENERATOR ROOM AT PUMP ROOM PLAN (IN-SITU WALL)
MATERIAL	PVF2 3 COATED ALUMINIUM LOUVRES AND FRAME		
REMARK	1. ALL STEEL WORKS SHOULD BE HOP DIP GALVANIZED AND COMPLIED WITH PAINT FINISH COLOR TO BE APPROVED BY ARCHITECT		
	2. (50% FREE AREA)		
	3. LOUVRE TO BE INSTALLED ON IN-SITU WALL UNLESS OTHERWISE STATED		
	4. WITH WIRE MESH	5. 4/F, 13/F, 14/F AND 24/F OMITTED	

FREE AREA(%)
57%

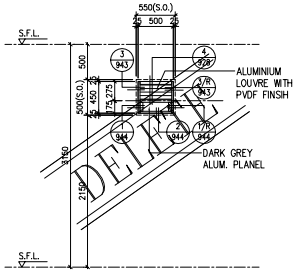


LOUVRE MARK	L22 T1 29 nos. L22 T2 29 nos.	LOCATION	TOWER 1A FLAT C OPEN KITCHEN TOWER 2A FLAT B OPEN KITCHEN
MATERIAL	PVF2 3 COATED ALUMINIUM LOUVRES AND FRAME		
REMARK	1. ALL STEEL WORKS SHOULD BE HOP DIP GALVANIZED AND COMPLIED WITH PAINT FINISH COLOR TO BE APPROVED BY ARCHITECT		
	2. (50% FREE AREA)		
	3. LOUVRE TO BE INSTALLED ON IN-SITU WALL UNLESS OTHERWISE STATED		
	4. WITH WIRE MESH	5. 4/F, 13/F, 14/F AND 24/F OMITTED	

FREE AREA(%)
57%

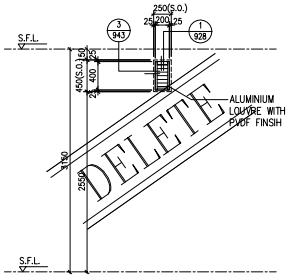

LOUVRE MARK	L25 T1 28 nos.	LOCATION	TOWER 1 FLAT D – OPEN KITCHEN(1/F~31/F, 32/F)
MATERIAL	PVF2 3 COATED ALUMINIUM LOUVRES AND FRAME		
REMARK	1. ALL STEEL WORKS SHOULD BE HOP DIP GALVANIZED AND COMPLIED WITH PAINT FINISH COLOR TO BE APPROVED BY ARCHITECT		
	2. (50% FREE AREA)		
	3. LOUVRE TO BE INSTALLED ON IN-SITU WALL UNLESS OTHERWISE STATED		
	4. WITH WIRE MESH	5. 4/F, 13/F, 14/F AND 24/F OMITTED	

FREE AREA(%)
57%

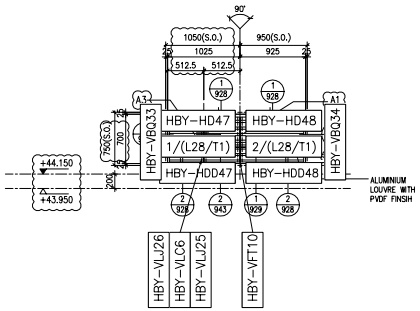

LOUVRE MARK	L28 T1 1 no.	LOCATION	DOG HOUSE AT 1/F
MATERIAL	PVF2 3 COATED ALUMINIUM LOUVRES AND FRAME		
REMARK	1. ALL STEEL WORKS SHOULD BE HOP DIP GALVANIZED AND COMPLIED WITH PAINT FINISH COLOR TO BE APPROVED BY ARCHITECT		
	2. (50% FREE AREA)		
	3. LOUVRE TO BE INSTALLED ON IN-SITU WALL UNLESS OTHERWISE STATED		
	4. WITH WIRE MESH		


修改	日期	圖號	J851-HBY-XGW7
制圖	吳祥瑜	2020.07.15	
復核			
批准			

名稱	型材安裝位置圖
材料	
顏色	


EG—DWG3

美特鋁質　　有限公司
MIDI Aluminium Fabricator Ltd.

工程號	J-851	地盤	青衣明翹匯

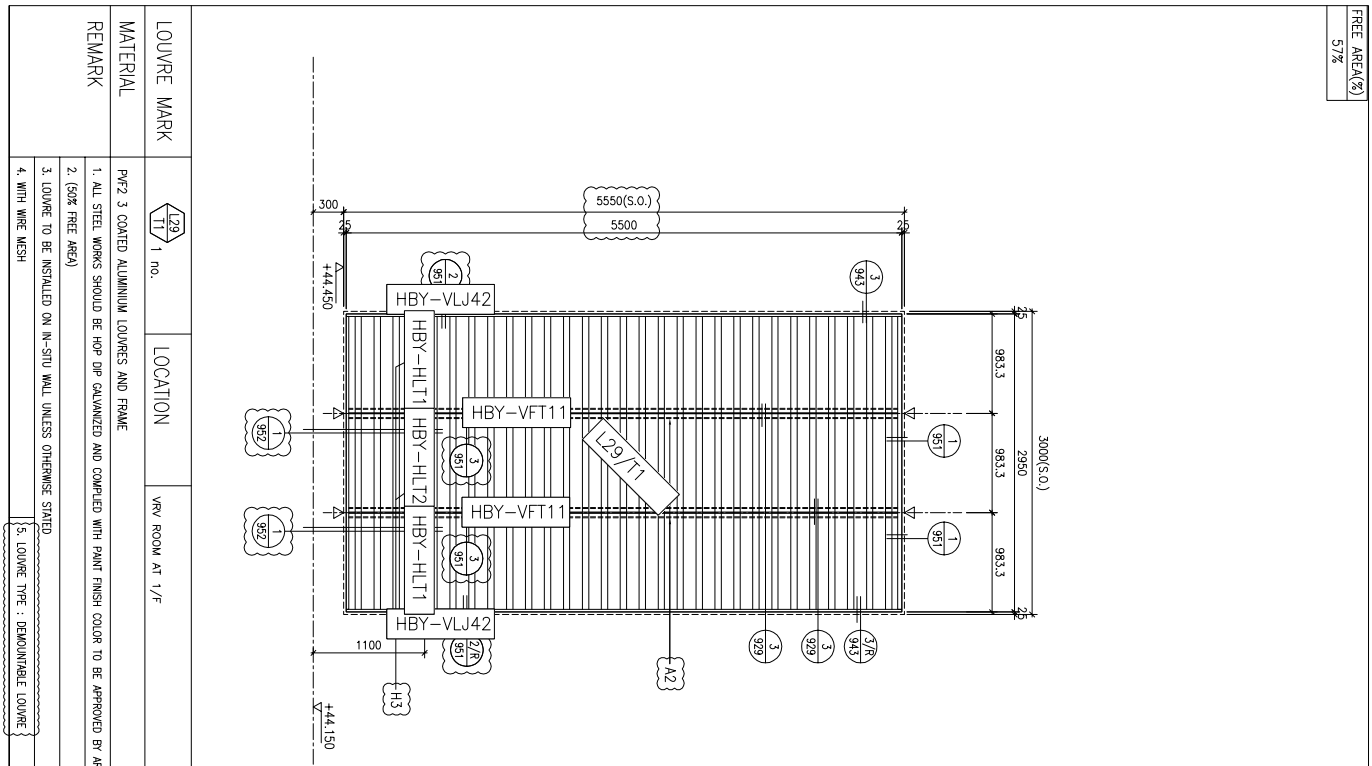

LOUVRE MARK	L29 T1 1 no.	LOCATION	VRV ROOM AT 1/F
MATERIAL	PVF2 3 COATED ALUMINIUM LOUVRES AND FRAME		
REMARK	1. ALL STEEL WORKS SHOULD BE HOP DIP GALVANIZED AND COMPLIED WITH PAINT FINISH COLOR TO BE APPROVED BY ARCHITECT 2. (50% FREE AREA) 3. LOUVRE TO BE INSTALLED ON IN-SITU WALL UNLESS OTHERWISE STATED 4. WITH WIRE MESH 5. LOUVRE TYPE : DEMOUNTABLE LOUVRE		

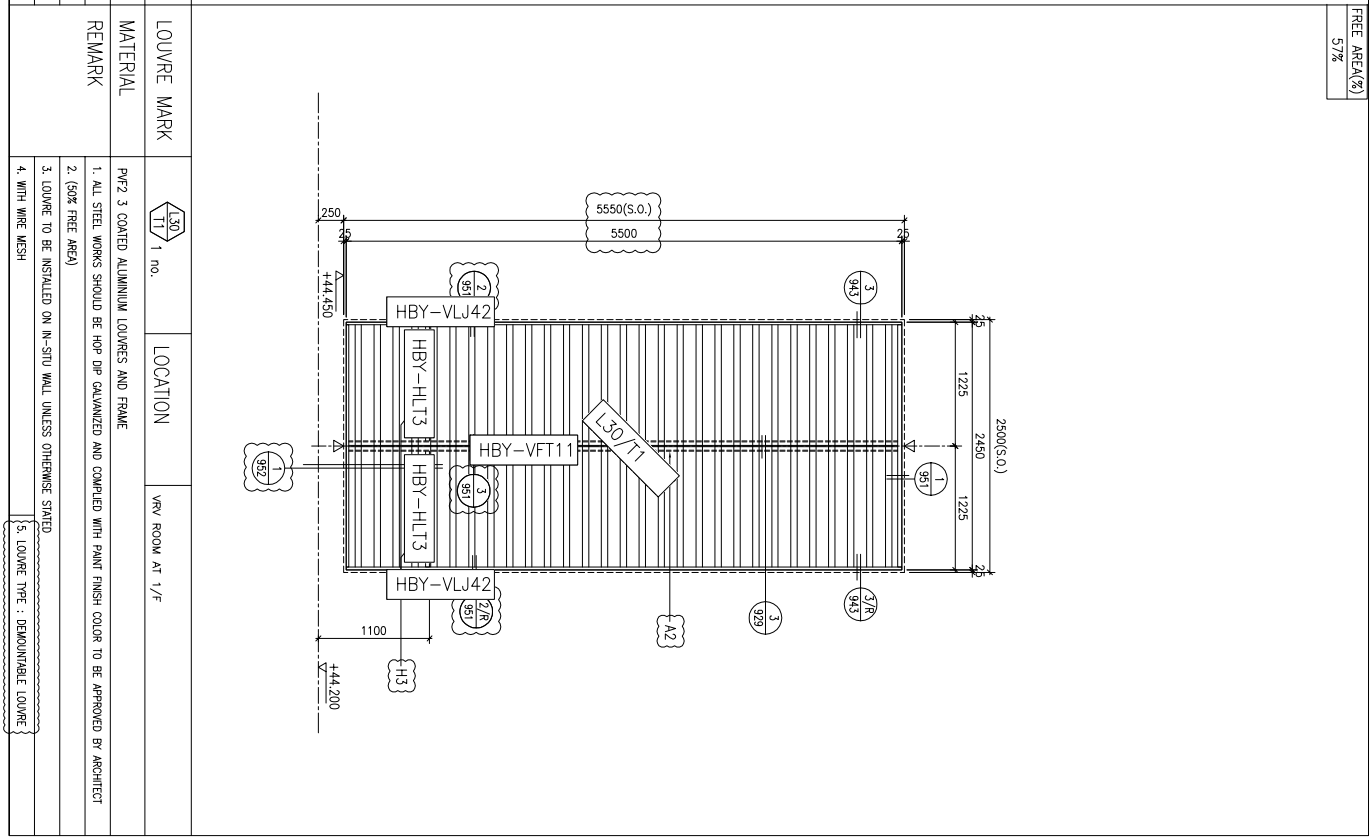

LOUVRE MARK	L30 T1 1 no.	LOCATION	VRV ROOM AT 1/F
MATERIAL	PVF2 3 COATED ALUMINIUM LOUVRES AND FRAME		
REMARK	1. ALL STEEL WORKS SHOULD BE HOP DIP GALVANIZED AND COMPLIED WITH PAINT FINISH COLOR TO BE APPROVED BY ARCHITECT 2. (50% FREE AREA) 3. LOUVRE TO BE INSTALLED ON IN-SITU WALL UNLESS OTHERWISE STATED 4. WITH WIRE MESH 5. LOUVRE TYPE : DEMOUNTABLE LOUVRE		

名稱	型材安裝位置圖	制圖	吳祎瑜	2020.07.15	修改			
材料		復核			日期			
顏色		批准			圖號	J851-HBY-XCW8		


EG-DWG3

美特鋁質 有限公司
MIDI Aluminium Fabricator Ltd.

工程號	J-851	地盤	青衣明翹滙


名稱	型材安裝位置圖	制圖	吳祎瑜	2020.07.15	修改
材料		復核			日期
顏色		批准			圖號 J851-HBY-XCW9

FREE AREA(%)	
57%	

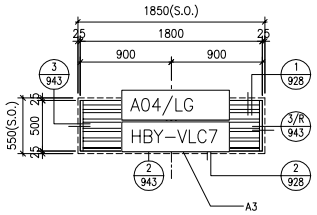


LOUVRE MARK	A04/LG 1 no.	LOCATION	LOWER GROUND FLOOR
MATERIAL	PVF2 3 COATED ALUMINIUM LOUVRES AND FRAME		
REMARK	1. ALL STEEL WORKS SHOULD BE HOP DIP GALVANIZED AND COMPLIED WITH PAINT FINISH COLOR TO BE APPROVED BY ARCHITECT 2. (50% FREE AREA) 3. LOUVRE TO BE INSTALLED ON IN-SITU WALL UNLESS OTHERWISE STATED 4. WITH WIRE MESH		

FREE AREA(%)	
57%	

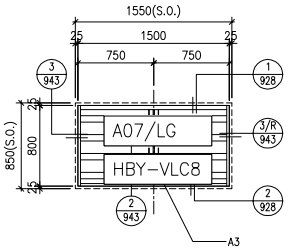

LOUVRE MARK	A07/LG 1 no.	LOCATION	LOWER GROUND FLOOR
MATERIAL	PVF2 3 COATED ALUMINIUM LOUVRES AND FRAME		
REMARK	1. ALL STEEL WORKS SHOULD BE HOP DIP GALVANIZED AND COMPLIED WITH PAINT FINISH COLOR TO BE APPROVED BY ARCHITECT 2. (50% FREE AREA) 3. LOUVRE TO BE INSTALLED ON IN-SITU WALL UNLESS OTHERWISE STATED 4. WITH WIRE MESH		

FREE AREA(%)	
57%	

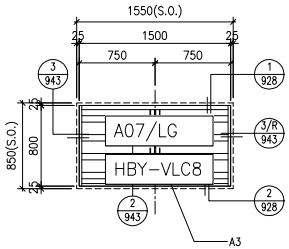


LOUVRE MARK	A08/LG 1 no.	LOCATION	LOWER GROUND FLOOR
MATERIAL	PVF2 3 COATED ALUMINIUM LOUVRES AND FRAME		
REMARK	1. ALL STEEL WORKS SHOULD BE HOP DIP GALVANIZED AND COMPLIED WITH PAINT FINISH COLOR TO BE APPROVED BY ARCHITECT 2. (50% FREE AREA) 3. LOUVRE TO BE INSTALLED ON IN-SITU WALL UNLESS OTHERWISE STATED 4. WITH WIRE MESH		

FREE AREA(%)	
57%	


LOUVRE MARK		LOCATION	
MATERIAL	PVF2 3 COATED ALUMINIUM LOUVRES AND FRAME		
REMARK	1. ALL STEEL WORKS SHOULD BE HOP DIP GALVANIZED AND COMPLIED WITH PAINT FINISH COLOR TO BE APPROVED BY ARCHITECT 2. (50% FREE AREA) 3. LOUVRE TO BE INSTALLED ON IN-SITU WALL UNLESS OTHERWISE STATED 4. WITH WIRE MESH		

FREE AREA(%)	
57%	

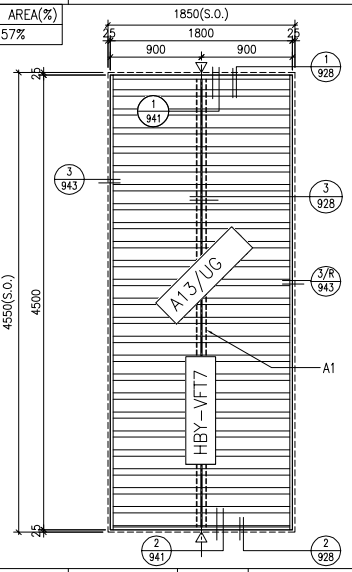

LOUVRE MARK	A13/UG 1 no.	LOCATION	UPPER GROUND FLOOR
MATERIAL	PVF2 3 COATED ALUMINIUM LOUVRES AND FRAME		
REMARK	1. ALL STEEL WORKS SHOULD BE HOP DIP GALVANIZED AND COMPLIED WITH PAINT FINISH COLOR TO BE APPROVED BY ARCHITECT 2. (50% FREE AREA) 3. LOUVRE TO BE INSTALLED ON IN-SITU WALL UNLESS OTHERWISE STATED 4. WITH WIRE MESH		

FREE AREA(%)	
57%	

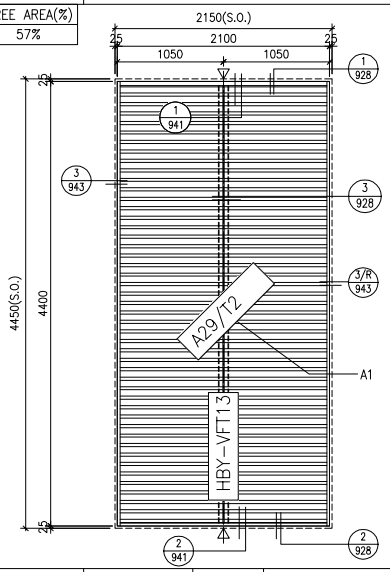

LOUVRE MARK	A29/T2 1 no.	LOCATION	TOWER 2 / TOWER 2A (1/F)
MATERIAL	PVF2 3 COATED ALUMINIUM LOUVRES AND FRAME		
REMARK	1. ALL STEEL WORKS SHOULD BE HOP DIP GALVANIZED AND COMPLIED WITH PAINT FINISH COLOR TO BE APPROVED BY ARCHITECT 2. (50% FREE AREA) 3. LOUVRE TO BE INSTALLED ON IN-SITU WALL UNLESS OTHERWISE STATED 4. WITH WIRE MESH		

FREE AREA(%)	
57%	

LOUVRE MARK		LOCATION	
MATERIAL	PVF2 3 COATED ALUMINIUM LOUVRES AND FRAME		
REMARK	1. ALL STEEL WORKS SHOULD BE HOP DIP GALVANIZED AND COMPLIED WITH PAINT FINISH COLOR TO BE APPROVED BY ARCHITECT 2. (50% FREE AREA) 3. LOUVRE TO BE INSTALLED ON IN-SITU WALL UNLESS OTHERWISE STATED 4. WITH WIRE MESH		

FREE AREA(%)	
57%	

LOUVRE MARK		LOCATION	
MATERIAL	PVF2 3 COATED ALUMINIUM LOUVRES AND FRAME		
REMARK	1. ALL STEEL WORKS SHOULD BE HOP DIP GALVANIZED AND COMPLIED WITH PAINT FINISH COLOR TO BE APPROVED BY ARCHITECT 2. (50% FREE AREA) 3. LOUVRE TO BE INSTALLED ON IN-SITU WALL UNLESS OTHERWISE STATED 4. WITH WIRE MESH		

EG—DWG3

美特鋁質　　有限公司
MIDI Aluminium Fabricator Ltd.

工程號	J-851	地盤	青衣明翹匯

LOUVRE MARK	LOCATION
MATERIAL	
REMARK	


PVF2 3 COATED ALUMINIUM LOUVRES AND FRAME
1. ALL STEEL WORKS SHOULD BE HOP DIP GALVANIZED AND COMPLIED WITH PAINT FINISH COLOR TO BE APPROVED BY ARCHITECT
2. (50% FREE AREA)
3. LOUVRE TO BE INSTALLED ON IN-SITU WALL UNLESS OTHERWISE STATED
4. WITH WIRE MESH

LOUVRE MARK	LOCATION
MATERIAL	
REMARK	

PVF2 3 COATED ALUMINIUM LOUVRES AND FRAME
1. ALL STEEL WORKS SHOULD BE HOP DIP GALVANIZED AND COMPLIED WITH PAINT FINISH COLOR TO BE APPROVED BY ARCHITECT
2. (50% FREE AREA)
3. LOUVRE TO BE INSTALLED ON IN-SITU WALL UNLESS OTHERWISE STATED
4. WITH WIRE MESH

LOUVRE MARK	LOCATION
L52 UG 1 no.	UPPER GROUND FLOOR
MATERIAL	
REMARK	

PVF2 3 COATED ALUMINIUM LOUVRES AND FRAME
1. ALL STEEL WORKS SHOULD BE HOP DIP GALVANIZED AND COMPLIED WITH PAINT FINISH COLOR TO BE APPROVED BY ARCHITECT
2. (50% FREE AREA)
3. LOUVRE TO BE INSTALLED ON IN-SITU WALL UNLESS OTHERWISE STATED
4. WITH WIRE MESH

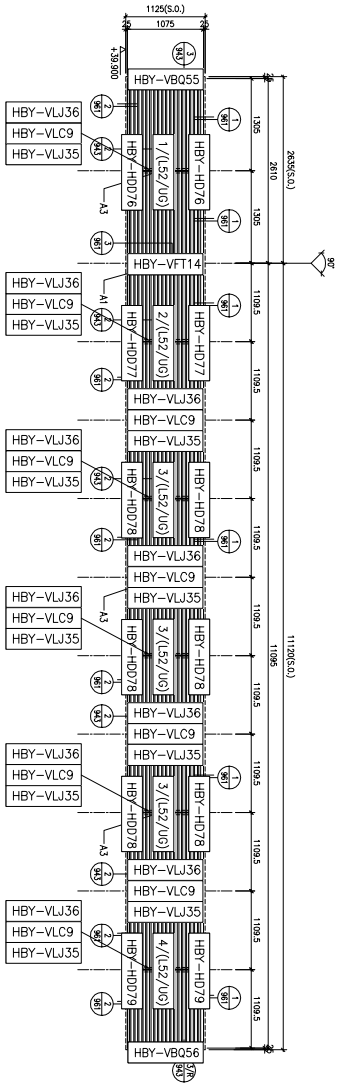

名稱	型材安裝位置圖	制圖	吳祎瑜	2020.07.15	修改			
材料		復核			日期			
顏色		批准			圖號	J851-HBY-XCW10		