

美特鋁質有限公司

MIDI ALUMINIUM FABRICATOR LTD.



工程指示 / 要求簡箋 ENGINEER INSTRUCTIONS(E.I.)

工程指示編號:	EI- 9490	修改版本:	-
	HK-0140		
工程編號:	J 853	工程名稱:	延坪道
收件人:	生統	發件人:	Joe Chan
工程項目:	Feature Wall 疏子 吊腳修補用疏子	日期:	25/03/2026

☐ 原合約工程包	☐ 原合約工程加 / 減賬 QT-	☐ 新工程報價 QT-
---------------------------------	--	------------------------------------

信件批核號碼/圖紙參考編號:	批核模具圖紙編號:
客戶指示附件:	管理內部批簽署:

☐ 初步鋁料 B.M.	☐ 加工拆圖, 然後生產	☐ 尺寸表
☐ 正式鋁料 B.M.	☐ 技術上資料/指示	☐ 報價
☐ 配件 B.M.	☐ 樣辦或貨品說明書	☐ 分判合約
☐ 其他:		

內容:	請依附件資料, 生產廠用鋁板及加工 組裝小疏子。 (附CAD檔)
完成上列要求日期:	15/4/2026

國內

☐ 生產技術總監	☐ 連附件	☐ 技術部	☐ 連附件	☐ 生產部	☐ 連附件
☐ 採購部	☐ 連附件	☒ 生產統籌部	☒ 連附件	☐ 報關組	☐ 連附件
☐ 質檢部	☐ 連附件	☐ 會計部	☐ 連附件	☐ 機械設計部	☐ 連附件
☐ 香港辦	☐ 連附件	☐ 其他:			

香港

☐ 行政部	☐ 連附件	☐ 會計部	☐ 連附件	☐ 統籌部	☐ 連附件	☐ 工程部	☐ 連附件
☐ 採購部	☐ 連附件	☐ QS部	☐ 連附件	☒ 地盤管理	☒ 連附件	☐ 維修部	☐ 連附件

*發件人簽署:	*組別成員批核簽署:
傳遞編號: HK0140/26	項目經理簽署:



鋁材開料總表

工程號碼: J853 工程名稱: 延坪道

序號	鋁料編號	名稱	表面處理		開料長度	實用長料總數量		浪費率(%)
			顏色	層厚		支數	長度	
1	X86424(L=6000				6000	4	24000	13.68
2	X86425(L=6000				6000	4	24000	13.30

送至: _____

由: _____

日期: _____

簡短說明: _____

共5頁 第1頁

打印日期: 25/3/2026 打印時間: 11:20

工程號碼:J853, 工程名稱:延坪道

開料長度:6000, 總長料支數:4, 總開料支數:107

鋁材開料清單 X86425(L=6000)

鋸片厚度(mm):4, 料頭尾總切除(mm):20, 浪費率(%):13.3

窗號	編號(用料狀況)	實用長度(長料開數)	需要 支數	開料 支數	長料 支數	餘料 支數	編號(剩餘長度)
PP-02B	1	430.0	7	7	1	0	1@(2942)x1
PP-09D-1	(餘料)1	427.0	1	1	0	1	1@(2511)x1
PP-09B-14	(餘料)1	422.5	1	1	0	1	1@(2084.5)x1
PP-09B-13	(餘料)1	413.5	1	1	0	1	1@(1667)x1
PP-09B-12	(餘料)1	404.4	1	1	0	1	1@(1258.6)x1
PP-09B-11	(餘料)1	395.4	1	1	0	1	1@(859.2)x1
PP-09B-10	(餘料)1	386.4	1	1	0	1	1@(468.8)x1
PP-09B-9	(餘料)1	377.4	1	1	0	1	1@(87.4)x1
PP-09B-8	2	368.3	1	1	1	0	2@(5607.7)x1
PP-09B-7	(餘料)2	359.3	1	1	0	1	2@(5244.4)x1
PP-09B-6	(餘料)2	350.3	1	1	0	1	2@(4890.1)x1
PP-09B-5	(餘料)2	341.3	1	1	0	1	2@(4544.8)x1
PP-09B-4	(餘料)2	332.3	1	1	0	1	2@(4208.5)x1
PP-09B-3	(餘料)2	323.2	1	1	0	1	2@(3881.3)x1
PP-09B-2	(餘料)2	314.2	1	1	0	1	2@(3563.1)x1
PP-09B-1	(餘料)2	305.2	1	1	0	1	2@(3253.9)x1
PP-10B-1, PP-10D-1	(餘料)2, 2	217.0	2	2	0	2	2@(3032.9)x1 2@(2811.9)x1
PP-10B-2, PP-10D-2	(餘料)2, 2	211.4	2	2	0	2	2@(2596.5)x1 2@(2381.1)x1
PP-10B-3, PP-10D-3	(餘料)2, 2	205.8	2	2	0	2	2@(2171.3)x1 2@(1961.5)x1
PP-10B-4, PP-10D-4	(餘料)2, 2	200.3	2	2	0	2	2@(1757.2)x1 2@(1552.9)x1
PP-10B-5, PP-10D-5	(餘料)2, 2	194.7	2	2	0	2	2@(1354.2)x1 2@(1155.5)x1
PP-10B-6, PP-10D-6	(餘料)2, 2	189.1	2	2	0	2	2@(962.4)x1 2@(769.3)x1
PP-10B-7, PP-10D-7	(餘料)2, 2	183.5	2	2	0	2	2@(581.8)x1 2@(394.3)x1
PP-06B	3	180.0	7	5	1	0	3@(5060)x1
PP-06B	(餘料)2	180.0		2	0	1	2@(26.3)x1
PP-10B-8, PP-10D-8	(餘料)3, 3	177.9	2	2	0	2	3@(4878.1)x1 3@(4696.2)x1
PP-10B-9, PP-10D-9	(餘料)3, 3	172.3	2	2	0	2	3@(4519.9)x1 3@(4343.6)x1
PP-08B-7	(餘料)3	171.5	1	1	0	1	3@(4168.1)x1
PP-07B	(餘料)3	170.0	7	7	0	1	3@(2950.1)x1
PP-10B-10, PP-10D-10	(餘料)3, 3	166.7	2	2	0	2	3@(2779.4)x1 3@(2608.7)x1
PP-08B-6	(餘料)3	163.0	1	1	0	1	3@(2441.7)x1
PP-10B-11	(餘料)3	161.1	1	1	0	1	3@(2276.6)x1
PP-10B-12	(餘料)3	155.5	1	1	0	1	3@(2117.1)x1
PP-08B-5	(餘料)3	154.4	1	1	0	1	3@(1958.7)x1
PP-10B-13	(餘料)3	149.9	1	1	0	1	3@(1804.8)x1
PP-08B-4	(餘料)3	145.9	1	1	0	1	3@(1654.9)x1
PP-10B-14	(餘料)3	144.3	1	1	0	1	3@(1506.6)x1
PP-05B	(餘料)3	140.0	7	7	0	1	3@(498.6)x1
PP-10B-15	(餘料)3	138.7	1	1	0	1	3@(355.9)x1
PP-08B-3	(餘料)3	137.3	1	1	0	1	3@(214.6)x1
PP-10B-16	(餘料)3	133.1	1	1	0	1	3@(77.5)x1
PP-08B-2	4	128.7	1	1	1	0	4@(5847.3)x1
PP-01B	(餘料)4	125.0	7	7	0	1	4@(4944.3)x1

鋁料編號: X86425(L=6000)(開料清單), 共5頁 第2頁

打印日期: 25/3/2026 打印時間: 11:20

制表者: _____

工程號碼:J853, 工程名稱:延坪道

開料長度:6000, 總長料支數:4, 總開料支數:107

鋁材開料清單 X86424(L=6000)

鋸片厚度(mm):4, 料頭尾總切除(mm):20, 浪費率(%):13.68

窗號	編號(用料狀況)	實用長度(長料開數)	需要支數	開料支數	長料支數	餘料支數	編號(剩餘長度)
PP-02A	1	430.0	7	7	1	0	1@(2942)x1
PP-09C-1	(餘料)1	427.0	1	1	0	1	1@(2511)x1
PP-09A-14	(餘料)1	422.5	1	1	0	1	1@(2084.5)x1
PP-09A-13	(餘料)1	413.5	1	1	0	1	1@(1667)x1
PP-09A-12	(餘料)1	404.4	1	1	0	1	1@(1258.6)x1
PP-09A-11	(餘料)1	395.4	1	1	0	1	1@(859.2)x1
PP-09A-10	(餘料)1	386.4	1	1	0	1	1@(468.8)x1
PP-09A-9	(餘料)1	377.4	1	1	0	1	1@(87.4)x1
PP-09A-8	2	368.3	1	1	1	0	2@(5607.7)x1
PP-09A-7	(餘料)2	359.3	1	1	0	1	2@(5244.4)x1
PP-09A-6	(餘料)2	350.3	1	1	0	1	2@(4890.1)x1
PP-09A-5	(餘料)2	341.3	1	1	0	1	2@(4544.8)x1
PP-09A-4	(餘料)2	332.3	1	1	0	1	2@(4208.5)x1
PP-09A-3	(餘料)2	323.2	1	1	0	1	2@(3881.3)x1
PP-09A-2	(餘料)2	314.2	1	1	0	1	2@(3563.1)x1
PP-09A-1	(餘料)2	305.2	1	1	0	1	2@(3253.9)x1
PP-10A-1	(餘料)2	217.0	1	1	0	1	2@(3032.9)x1
PP-10A-2, PP-10C-2	(餘料)2, 2	211.4	2	2	0	2	2@(2817.5)x1 2@(2602.1)x1
PP-10A-3, PP-10C-3	(餘料)2, 2	205.8	2	2	0	2	2@(2392.3)x1 2@(2182.5)x1
PP-10A-4, PP-10C-4	(餘料)2, 2	200.3	2	2	0	2	2@(1978.2)x1 2@(1773.9)x1
PP-10A-5, PP-10C-5	(餘料)2, 2	194.7	2	2	0	2	2@(1575.2)x1 2@(1376.5)x1
PP-10A-6, PP-10C-6	(餘料)2, 2	189.1	2	2	0	2	2@(1183.4)x1 2@(990.3)x1
PP-10A-7, PP-10C-7	(餘料)2, 2	183.5	2	2	0	2	2@(802.8)x1 2@(615.3)x1
PP-06A	3	180.0	7	4	1	0	3@(5244)x1
PP-06A	(餘料)2	180.0		3	0	1	2@(63.3)x1
PP-10A-8, PP-10C-8	(餘料)3, 3	177.9	2	2	0	2	3@(5062.1)x1 3@(4880.2)x1
PP-10A-9, PP-10C-9	(餘料)3, 3	172.3	2	2	0	2	3@(4703.9)x1 3@(4527.6)x1
PP-08A-7	(餘料)3	171.5	1	1	0	1	3@(4352.1)x1
PP-07A	(餘料)3	170.0	7	7	0	1	3@(3134.1)x1
PP-10A-10, PP-10C-10	(餘料)3, 3	166.7	2	2	0	2	3@(2963.4)x1 3@(2792.7)x1
PP-08A-6	(餘料)3	163.0	1	1	0	1	3@(2625.7)x1
PP-10A-11	(餘料)3	161.1	1	1	0	1	3@(2460.6)x1
PP-10A-12	(餘料)3	155.5	1	1	0	1	3@(2301.1)x1
PP-08A-5	(餘料)3	154.4	1	1	0	1	3@(2142.7)x1
PP-10A-13	(餘料)3	149.9	1	1	0	1	3@(1988.8)x1
PP-08A-4	(餘料)3	145.9	1	1	0	1	3@(1838.9)x1
PP-10A-14	(餘料)3	144.3	1	1	0	1	3@(1690.6)x1
PP-05A	(餘料)3	140.0	7	7	0	1	3@(682.6)x1
PP-10A-15	(餘料)3	138.7	1	1	0	1	3@(539.9)x1
PP-08A-3	(餘料)3	137.3	1	1	0	1	3@(398.6)x1
PP-10A-16	(餘料)3	133.1	1	1	0	1	3@(261.5)x1
PP-08A-2	(餘料)3	128.7	1	1	0	1	3@(128.8)x1
PP-10C-1	4	127.5	1	1	1	0	4@(5848.5)x1

鋁料編號: X86424(L=6000)(開料清單), 共5頁 第4頁

打印日期: 25/3/2026 打印時間: 11:20

制表者: _____

工程號碼: J853, 工程名稱: 延坪道


開料長度: 6000, 總長料支數: 4, 總開料支數: 107

鋁材開料清單 X86424(L=6000)


鋸片厚度(mm): 4, 料頭尾總切除(mm): 20, 浪費率(%): 13.68

窗號	編號(用料狀況)	實用長度(長料開數)	需要 支數	開料 支數	長料 支數	餘料 支數	編號(剩餘長度)
PP-01A	(餘料)4	125.0	7	7	0	1	4@(4945.5)x1
PP-08A-1	(餘料)3	120.0	1	1	0	1	3@(4.8)x1
PP-04A	(餘料)4	110.0	7	7	0	1	4@(4147.5)x1
PP-10E-1	(餘料)1	71.5	1	1	0	1	1@(11.9)x1
PP-03A	(餘料)4	70.0	7	7	0	1	4@(3629.5)x1
PP-10E-2	(餘料)4	65.9	1	1	0	1	4@(3559.6)x1
PP-10E-3	(餘料)4	60.3	1	1	0	1	4@(3495.3)x1
PP-10E-4	(餘料)2	54.7	1	1	0	1	2@(4.6)x1
PP-10E-5	(餘料)4	49.1	1	1	0	1	4@(3442.2)x1
PP-10E-6	(餘料)4	43.5	1	1	0	1	4@(3394.7)x1
PP-10E-7	(餘料)4	37.9	1	1	0	1	4@(3352.8)x1
PP-10E-8	(餘料)4	32.3	1	1	0	1	4@(3316.5)x1
PP-10E-9	(餘料)4	26.7	1	1	0	1	4@(3285.8)x1
PP-10E-10	(餘料)4	21.1	1	1	0	1	4@(3260.7)x1

PROJECT					MATERIAL				COATING		COLOUR		MARK. NO.		QTY.	
YIN PING ROAD KOWLOON FEATURE WALL (PHASE 2)					鋁型材 (X86424)				PVF2		JMQ218640(SS-03)		-		-	
REV.	CHECKED DATE BY	PART NUMBER	Dim. A	Dim. B	Dim. C	Dim. D	Dim. E	Dim. F	Dim. G	Dim. H	QTY.	Inv. Code	ASSEMBLE ON PARTS			
-		PP-01A	-	-	-	-	-				7					
-																
-																
-																
注: 工厂用																


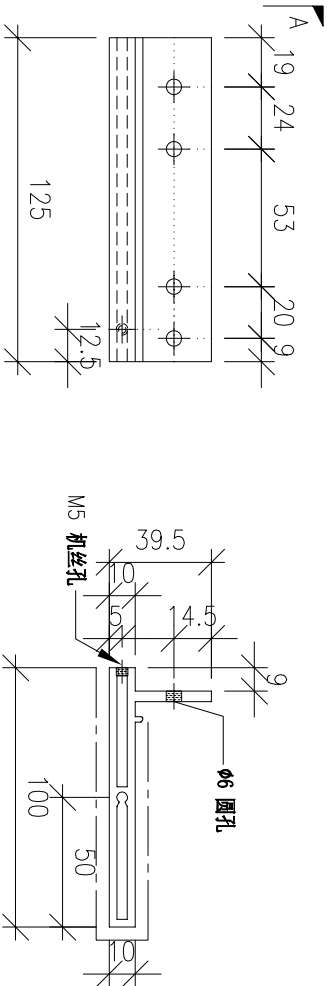


PROJECT					MATERIAL				COATING		COLOUR		MARK. NO.		QTY.	
YIN PING ROAD KOWLOON FEATURE WALL (PHASE 2)					鋁型材 (X86425)				PVF2		JMQ218640(SS-03)		-		-	
REV.	CHECKED DATE BY	PART NUMBER	Dim. A	Dim. B	Dim. C	Dim. D	Dim. E	Dim. F	Dim. G	Dim. H	QTY.	Inv. Code	ASSEMBLE ON PARTS			
-		PP-01B	-	-	-	-	-				7					

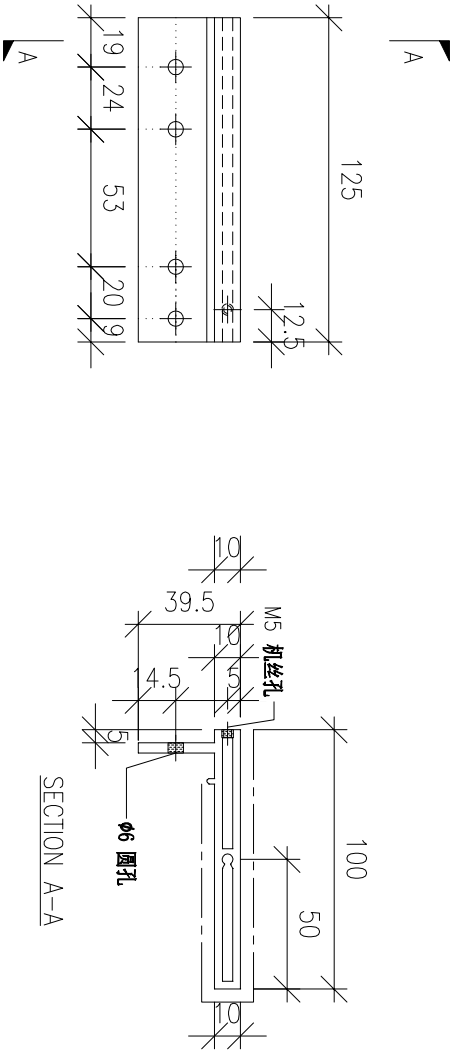


DWG. NO.		REV.		SCALE		DATE		DRAWN BY		APPROVED BY	
PP-01B		-		-		20-03-2026		-			

PROJECT					MATERIAL				COATING		COLOUR		MARK. NO.		QTY.	
YIN PING ROAD KOWLOON FEATURE WALL (PHASE 2)					铝型材 (X86424)				PVF2		JMQ218640(SS-03)		-		-	
REV.	CHECKED DATE BY	PART NUMBER	Dim. A	Dim. B	Dim. C	Dim. D	Dim. E	Dim. F	Dim. G	Dim. H	QTY.	Inv. Code	ASSEMBLE ON PARTS			
-		PP-02A	-	-	-	-	-				7					

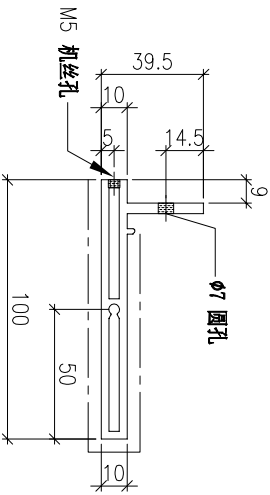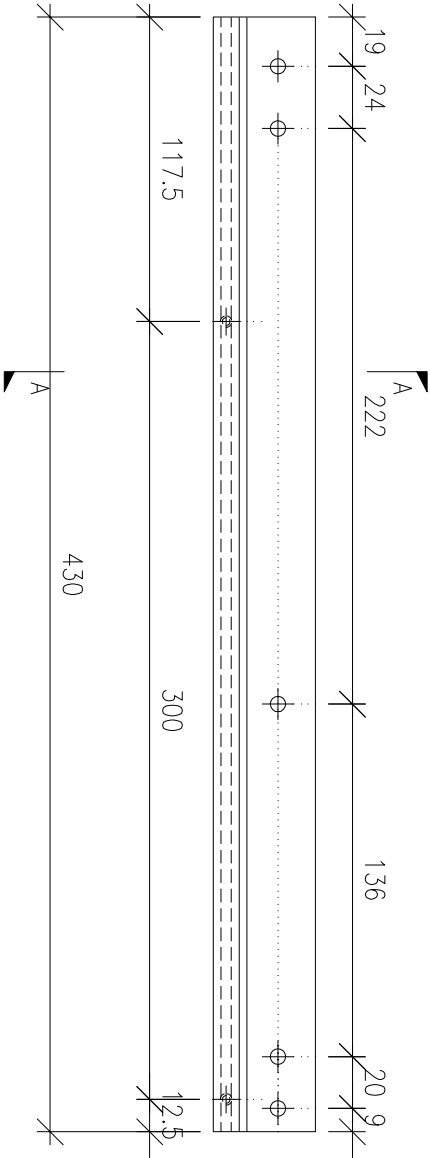


DWG. NO.		REV.		SCALE		DATE		DRAWN BY		APPROVED BY	
PP-02A		-		-		20-03-2026		-			

PROJECT						MATERIAL		COATING		COLOUR		MARK. NO.		QTY.	
YIN PING ROAD KOWLOON FEATURE WALL (PHASE 2)						铝型材 (X86425)		PVF2		JMQ218640(SS-03)		-		-	
REV.	CHECKED DATE BY	PART NUMBER	Dim. A	Dim. B	Dim. C	Dim. D	Dim. E	Dim. F	Dim. G	Dim. H	QTY.	Inv. Code	ASSEMBLE ON PARTS		
-		PP-02B	-	-	-	-	-				7				

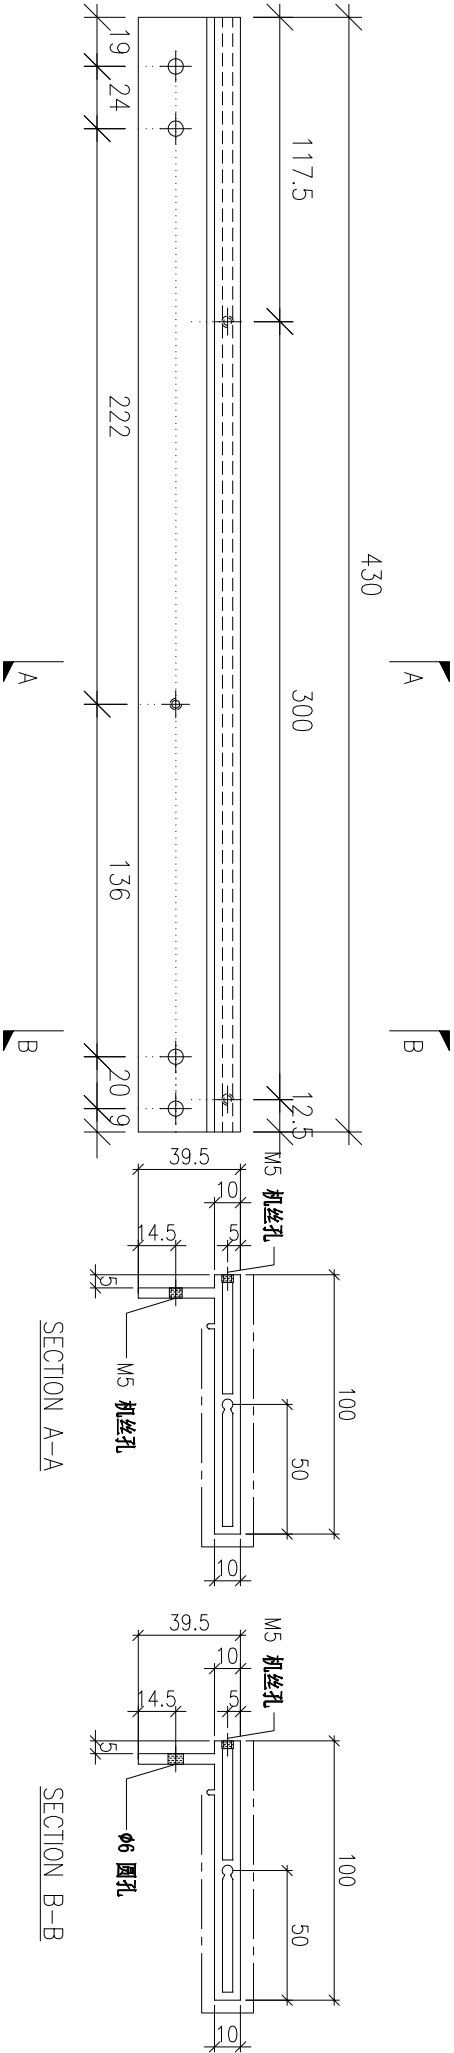


DWG. NO.		REV.		SCALE		DATE		DRAWN BY		APPROVED BY	
PP-02B		-		-		20-03-2026		-			

PROJECT					MATERIAL				COATING		COLOUR		MARK. NO.		QTY.	
YIN PING ROAD KOWLOON FEATURE WALL (PHASE 2)					鋁型材 (X86424)				PVF2		JMQ218640(SS-03)		-		-	
REV.	CHECKED DATE BY	PART NUMBER	Dim. A	Dim. B	Dim. C	Dim. D	Dim. E	Dim. F	Dim. G	Dim. H	QTY.	Inv. Code	ASSEMBLE ON PARTS			
-		PP-03A	-	-	-	-	-				14					

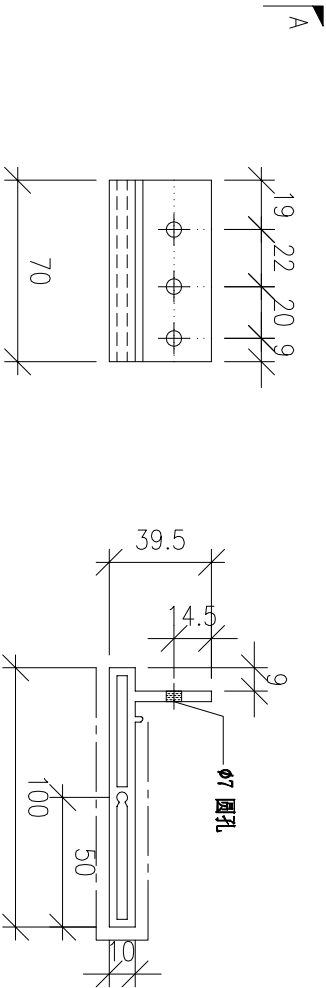


DWG. NO.	PP-03A	REV.	-	SCALE	-	DATE	20-03-2026	DRAWN BY	-	APPROVED BY	
----------	--------	------	---	-------	---	------	------------	----------	---	-------------	--

PROJECT					MATERIAL				COATING		COLOUR		MARK. NO.		QTY.	
YIN PING ROAD KOWLOON FEATURE WALL (PHASE 2)					鋁型材 (X86425)				PVF2		JMQ218640(SS-03)		-		-	
REV.	CHECKED DATE BY	PART NUMBER	Dim. A	Dim. B	Dim. C	Dim. D	Dim. E	Dim. F	Dim. G	Dim. H	QTY.	Inv. Code	ASSEMBLE ON PARTS			
-		PP-03B	-	-	-	-	-				14					

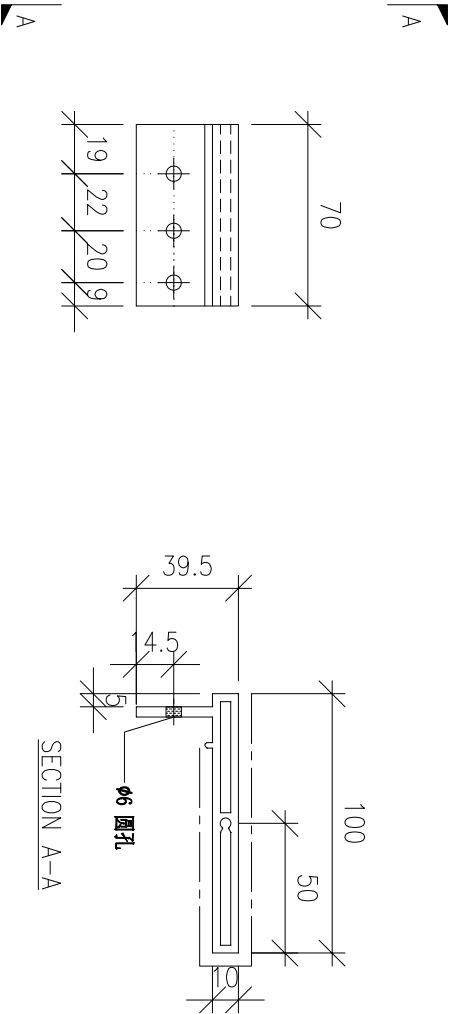


DWG. NO.		PP-03B		REV.	-	SCALE	-	DATE	20-03-2026	DRAWN BY	-	APPROVED BY	
----------	--	--------	--	------	---	-------	---	------	------------	----------	---	-------------	--

PROJECT					MATERIAL				COATING		COLOUR		MARK. NO.		QTY.	
YIN PING ROAD KOWLOON FEATURE WALL (PHASE 2)					铝型材 (X86424)				PVF2		JMQ218640(SS-03)		-		-	
REV.	CHECKED DATE BY	PART NUMBER	Dim. A	Dim. B	Dim. C	Dim. D	Dim. E	Dim. F	Dim. G	Dim. H	QTY.	Inv. Code	ASSEMBLE ON PARTS			
-		PP-04A	-	-	-	-	-				7					

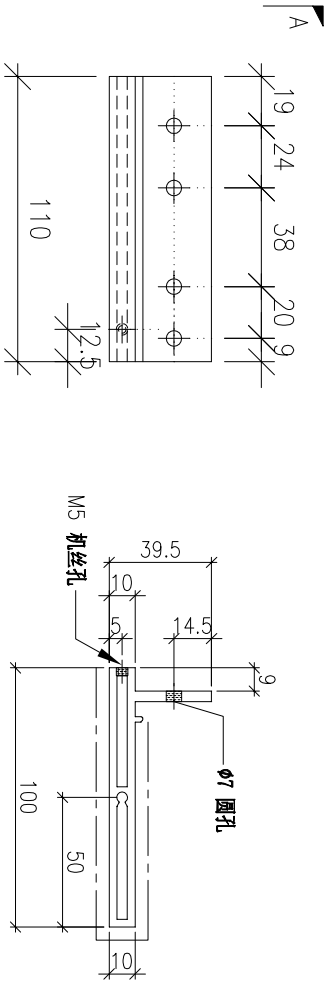


PROJECT						MATERIAL		COATING		COLOUR		MARK. NO.		QTY.	
YIN PING ROAD KOWLOON FEATURE WALL (PHASE 2)						鋁型材 (X86425)		PVF2		JMQ218640(SS-03)		-		-	
REV.	CHECKED DATE BY	PART NUMBER	Dim. A	Dim. B	Dim. C	Dim. D	Dim. E	Dim. F	Dim. G	Dim. H	QTY.	Inv. Code	ASSEMBLE ON PARTS		
-		PP-04B	-	-	-	-	-				7				

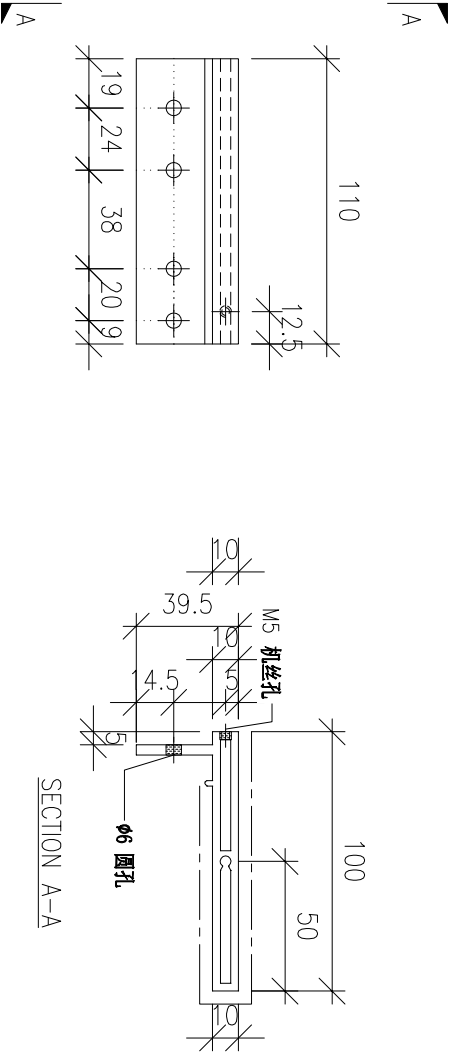


DWG. NO.	PP-04B	REV.	-	SCALE	-	DATE	20-03-2026	DRAWN BY	-	APPROVED BY	
----------	--------	------	---	-------	---	------	------------	----------	---	-------------	--

PROJECT					MATERIAL				COATING		COLOUR		MARK. NO.		QTY.	
YIN PING ROAD KOWLOON FEATURE WALL (PHASE 2)					鋁型材 (X86424)				PVF2		JMQ218640(SS-03)		-		-	
REV.	CHECKED DATE BY	PART NUMBER	Dim. A	Dim. B	Dim. C	Dim. D	Dim. E	Dim. F	Dim. G	Dim. H	QTY.	Inv. Code	ASSEMBLE ON PARTS			
-		PP-05A	-	-	-	-	-				7					

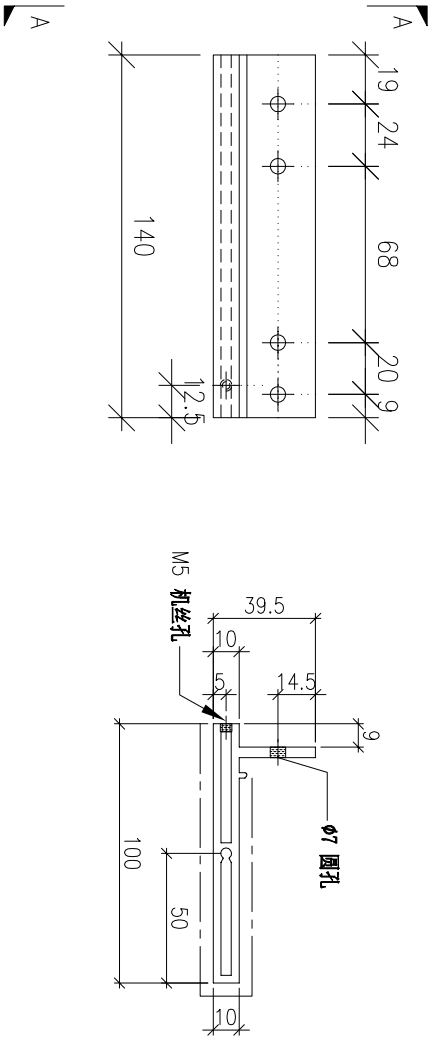


DWG. NO.		PP-05A		REV.	-	SCALE	-	DATE	20-03-2026	DRAWN BY	-	APPROVED BY	
----------	--	--------	--	------	---	-------	---	------	------------	----------	---	-------------	--

PROJECT					MATERIAL				COATING		COLOUR		MARK. NO.		QTY.	
YIN PING ROAD KOWLOON FEATURE WALL (PHASE 2)					铝型材 (X86425)				PVF2		JMQ218640(SS-03)		-		-	
REV.	CHECKED DATE BY	PART NUMBER	Dim. A	Dim. B	Dim. C	Dim. D	Dim. E	Dim. F	Dim. G	Dim. H	QTY.	Inv. Code	ASSEMBLE ON PARTS			
-		PP-05B	-	-	-	-	-				7					

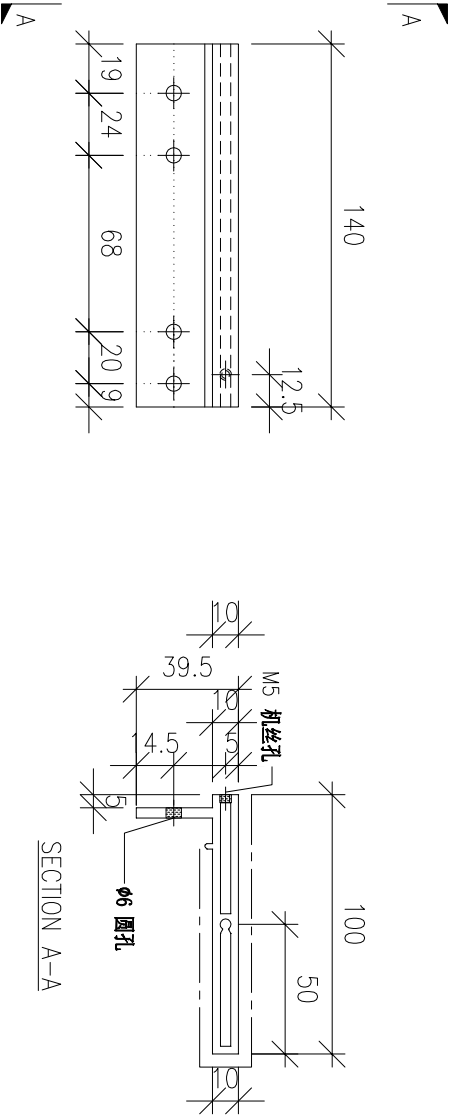


DWG. NO.		REV.		SCALE		DATE		DRAWN BY		APPROVED BY	
PP-05B		-		-		20-03-2026		-			

PROJECT					MATERIAL				COATING		COLOUR		MARK. NO.		QTY.	
YIN PING ROAD KOWLOON FEATURE WALL (PHASE 2)					铝型材 (X86424)				PVF2		JMQ218640(SS-03)		-		-	
REV.	CHECKED DATE BY	PART NUMBER	Dim. A	Dim. B	Dim. C	Dim. D	Dim. E	Dim. F	Dim. G	Dim. H	QTY.	Inv. Code	ASSEMBLE ON PARTS			
-		PP-06A	-	-	-	-	-				7					
		</														

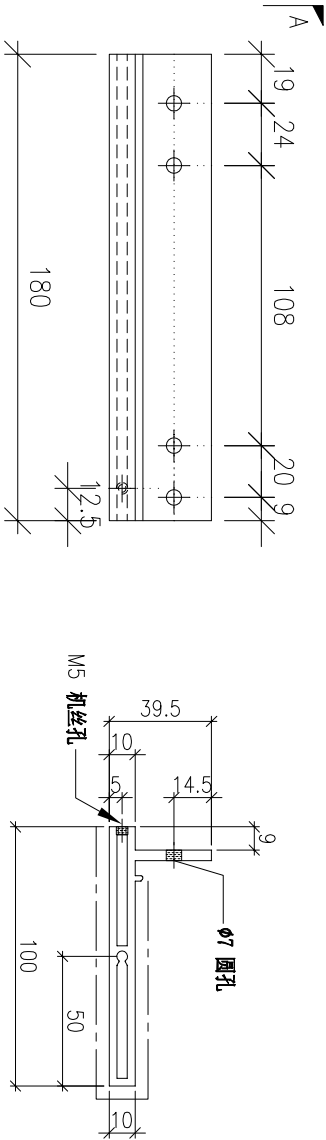


DWG. NO.		REV.		SCALE		DATE		DRAWN BY		APPROVED BY	
PP-06A		-		-		20-03-2026		-			

PROJECT						MATERIAL		COATING		COLOUR		MARK. NO.		QTY.	
YIN PING ROAD KOWLOON FEATURE WALL (PHASE 2)						铝型材 (X86425)		PVF2		JMQ218640(SS-03)		-		-	
REV.	CHECKED DATE BY	PART NUMBER	Dim. A	Dim. B	Dim. C	Dim. D	Dim. E	Dim. F	Dim. G	Dim. H	QTY.	Inv. Code	ASSEMBLE ON PARTS		
-		PP-06B	-	-	-	-	-				7				

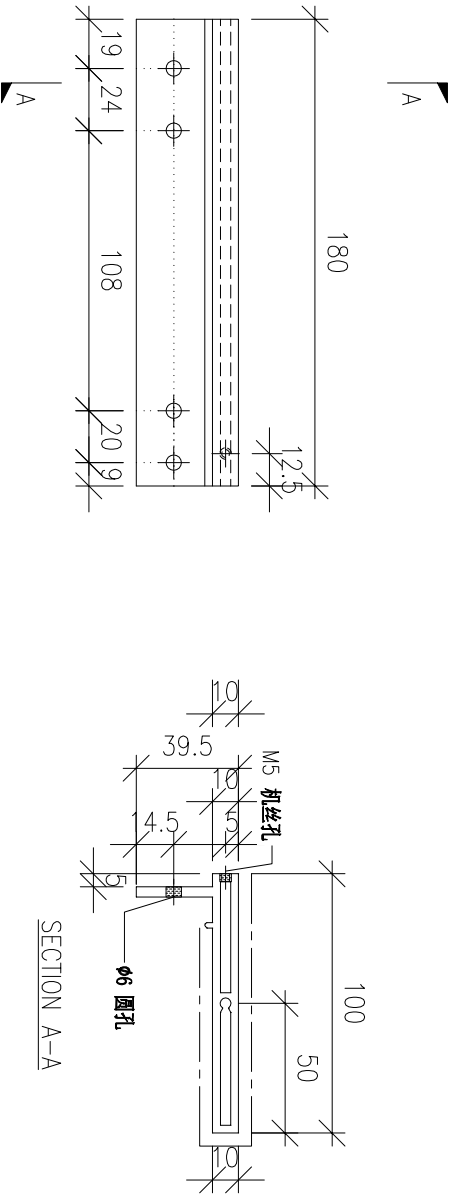


DWG. NO.		REV.		SCALE		DATE		DRAWN BY		APPROVED BY	
PP-06B		-		-		20-03-2026		-			

PROJECT					MATERIAL				COATING		COLOUR		MARK. NO.		QTY.	
YIN PING ROAD KOWLOON FEATURE WALL (PHASE 2)					鋁型材 (X86424)				PVF2		JMQ218640(SS-03)		-		-	
REV.	CHECKED DATE BY	PART NUMBER	Dim. A	Dim. B	Dim. C	Dim. D	Dim. E	Dim. F	Dim. G	Dim. H	QTY.	Inv. Code	ASSEMBLE ON PARTS			
-		PP-07A	-	-	-	-	-				21					
				</												

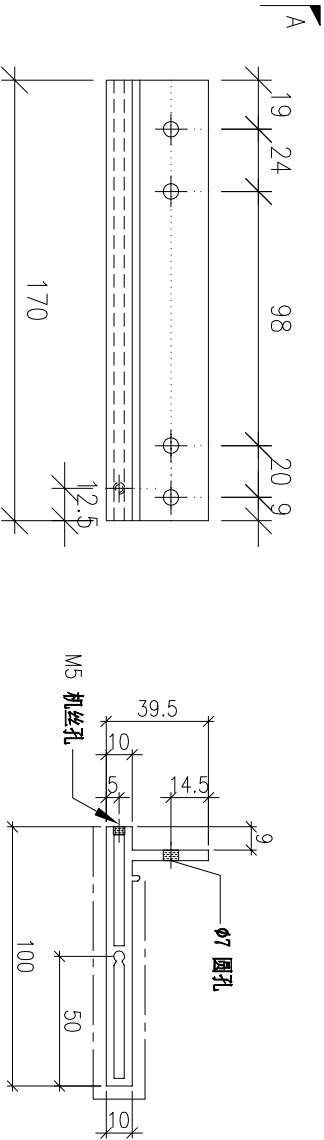


DWG. NO.		REV.		SCALE		DATE		DRAWN BY		APPROVED BY	
P2-AL-B05		-		-		20-03-2026		-			

PROJECT					MATERIAL				COATING		COLOUR		MARK. NO.		QTY.	
YIN PING ROAD KOWLOON FEATURE WALL (PHASE 2)					铝型材 (X86425)				PVF2		JMQ218640(SS-03)		-		-	
REV.	CHECKED DATE BY	PART NUMBER	Dim. A	Dim. B	Dim. C	Dim. D	Dim. E	Dim. F	Dim. G	Dim. H	QTY.	Inv. Code	ASSEMBLE ON PARTS			
-		PP-07B	-	-	-	-	-				21					

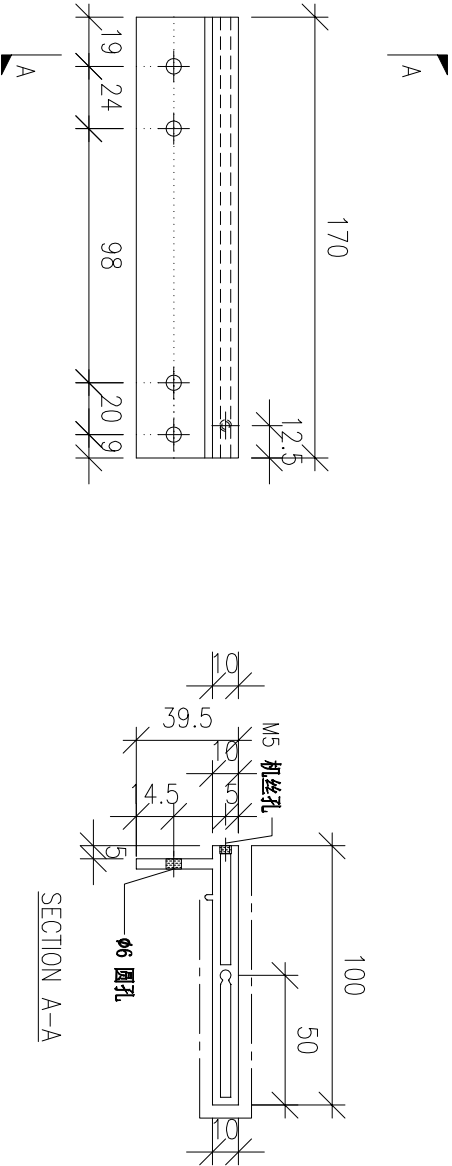


DWG. NO.		REV.		SCALE		DATE		DRAWN BY		APPROVED BY	
P2-AL-B06		-		-		20-03-2026		-			

PROJECT				MATERIAL				COATING		COLOUR		MARK. NO.		QTY.	
YIN PING ROAD KOWLOON FEATURE WALL (PHASE 2)				铝型材 (X86424)				PVF2		JMQ218640(SS-03)		-		-	
REV.	CHECKED DATE BY	PART NUMBER	Dim. A	Dim. B	Dim. C	Dim. D	Dim. E	Dim. F	Dim. G	Dim. H	QTY.	Inv. Code	ASSEMBLE ON PARTS		
-		PP-08A-1	120	48	-	-	-				1		注: 工厂用		
-		PP-08A-2	128.7	56.7	-	-	-				1				
-		PP-08A-3	137.3	65.3	-	-	-				1				
-		PP-08A-4	145.9	73.9	-	-	-				1				
-		PP-08A-5	154.4	82.4	-	-	-				1				
-		PP-08A-6	163	91	-	-	-				1				
-		PP-08A-7	171.5	99.5	-	-	-				1				

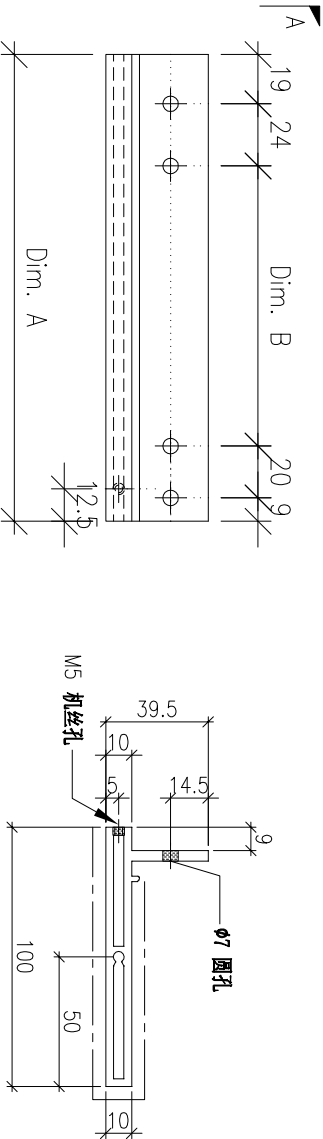



DWG. NO.		REV.	SCALE	DATE	DRAWN BY	APPROVED BY
PP-08A		-	-	20-03-2026	-	

PROJECT				MATERIAL				COATING		COLOUR	MARK. NO.	QTY.
YIN PING ROAD KOWLOON FEATURE WALL (PHASE 2)				铝型材 (X86425)				PVF2		JMQ218640(SS-03)	-	-
REV. REV. BY	PART NUMBER	Dim. A	Dim. B	Dim. C	Dim. D	Dim. E	Dim. F	Dim. G	Dim. H	QTY.	Inv. Code	ASSEMBLE ON PARTS
-	PP-08B-1	120	48	-	-	-				1		
-	PP-08B-2	128.7	56.7	-	-	-				1		
-	PP-08B-3	137.3	65.3	-	-	-				1		
-	PP-08B-4	145.9	73.9	-	-	-				1		
-	PP-08B-5	154.4	82.4	-	-	-				1		
-	PP-08B-6	163	91	-	-	-				1		
-	PP-08B-7	171.5	99.5	-	-	-				1		

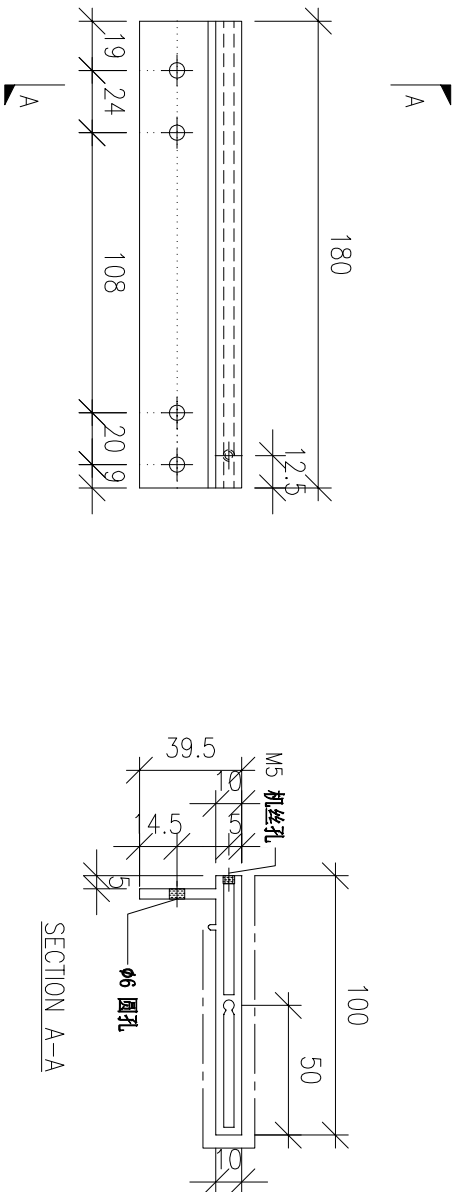


DWG. NO.		REV.		SCALE		DATE		DRAWN BY		APPROVED BY	
PP-08B		-		-		20-03-2026		-			

PROJECT				MATERIAL				COATING		COLOUR	MARK. NO.	QTY.		
YIN PING ROAD KOWLOON FEATURE WALL (PHASE 2)				铝型材 (X86424)				PVF2		JMQ218640(SS-03)	-	-		
REV.	CHECKED DATE BY	PART NUMBER	Dim. A	Dim. B	Dim. C	Dim. D	Dim. E	Dim. F	Dim. G	Dim. H	QTY.	Inv. Code	ASSEMBLE ON PARTS	注: 工厂用
-		PP-09A-1	305.2	21.7	-	-	-				1			
-		PP-09A-2	314.2	30.7	-	-	-				1			
-		PP-09A-3	323.2	39.7	-	-	-				1			
-		PP-09A-4	332.3	48.8	-	-	-				1			
-		PP-09A-5	341.3	57.8	-	-	-				1			
-		PP-09A-6	350.3	66.8	-	-	-				1			
-		PP-09A-7	359.3	75.8	-	-	-				1			
-		PP-09A-8	368.3	84.8	-	-	-				1			
-		PP-09A-9	377.4	93.9	-	-	-				1			
-		PP-09A-10	386.4	102.9	-	-	-				1			
-		PP-09A-11	395.4	111.9	-	-	-				1			
-		PP-09A-12	404.4	120.9	-	-	-				1			
-		PP-09A-13	413.5	130	-	-	-				1			
-		PP-09A-14	422.5	139	-	-	-				1			

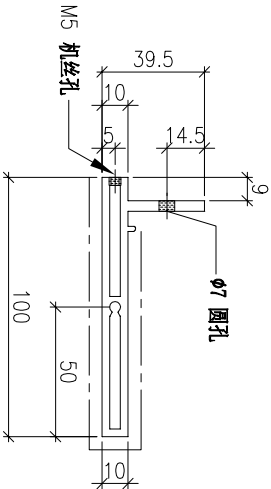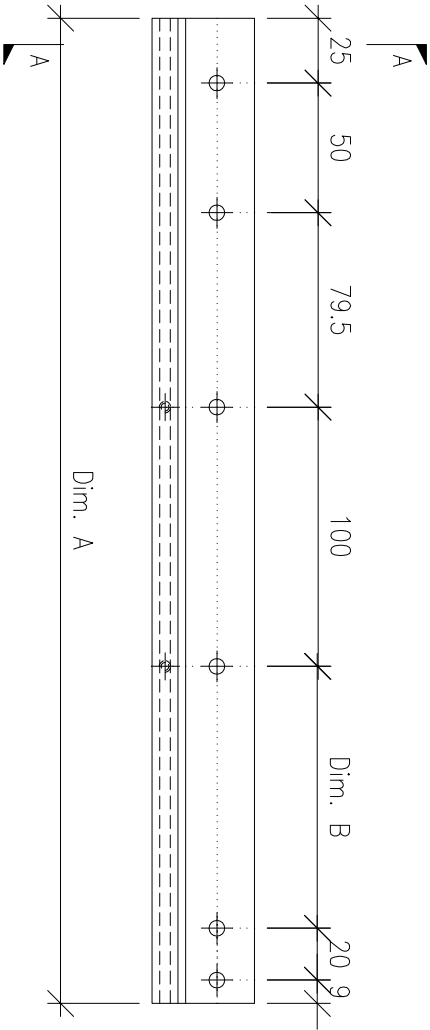



DWG. NO.	PP-09A	REV.	-	SCALE	-	DATE	20-03-2026	DRAWN BY	-	APPROVED BY	
----------	--------	------	---	-------	---	------	------------	----------	---	-------------	--

PROJECT				MATERIAL				COATING		COLOUR	MARK. NO.	QTY.		
YIN PING ROAD KOWLOON FEATURE WALL (PHASE 2)				铝型材 (X86425)				PVF2		JMQ218640(SS-03)	-	-		
REV.	CHECKED DATE BY	PART NUMBER	Dim. A	Dim. B	Dim. C	Dim. D	Dim. E	Dim. F	Dim. G	Dim. H	QTY.	Inv. Code	ASSEMBLE ON PARTS	注: 工厂用
-		PP-09B-1	305.2	21.7	-	-	-				1			
-		PP-09B-2	314.2	30.7	-	-	-				1			
-		PP-09B-3	323.2	39.7	-	-	-				1			
-		PP-09B-4	332.3	48.8	-	-	-				1			
-		PP-09B-5	341.3	57.8	-	-	-				1			
-		PP-09B-6	350.3	66.8	-	-	-				1			
-		PP-09B-7	359.3	75.8	-	-	-				1			
-		PP-09B-8	368.3	84.8	-	-	-				1			
-		PP-09B-9	377.4	93.9	-	-	-				1			
-		PP-09B-10	386.4	102.9	-	-	-				1			
-		PP-09B-11	395.4	111.9	-	-	-				1			
-		PP-09B-12	404.4	120.9	-	-	-				1			
-		PP-09B-13	413.5	130	-	-	-				1			
-		PP-09B-14	422.5	139	-	-	-				1			

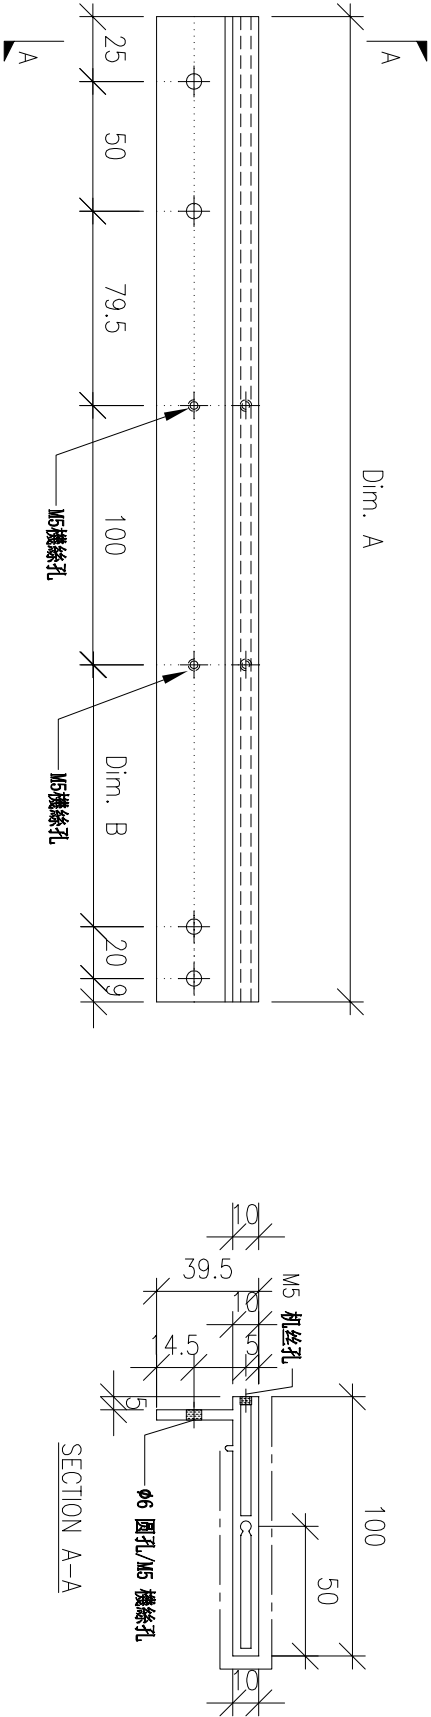


DWG. NO.		PP-09B	REV.	-	SCALE	-	DATE	20-03-2026	DRAWN BY	-	APPROVED BY	
----------	--	--------	------	---	-------	---	------	------------	----------	---	-------------	--

PROJECT				MATERIAL				COATING		COLOUR	MARK. NO.	QTY.
YIN PING ROAD KOWLOON FEATURE WALL (PHASE 2)				铝型材 (X86424)				PVF2		JMQ218640(SS-03)	-	-
REV. DATE BY	PART NUMBER	Dim. A	Dim. B	Dim. C	Dim. D	Dim. E	Dim. F	Dim. G	Dim. H	QTY.	Inv. Code	注: 工厂用
-	PP-09C-1	427	143.5	-	-	-	-	-	-	36		

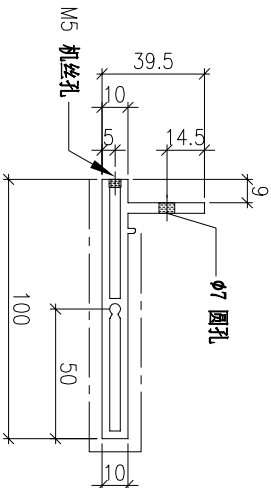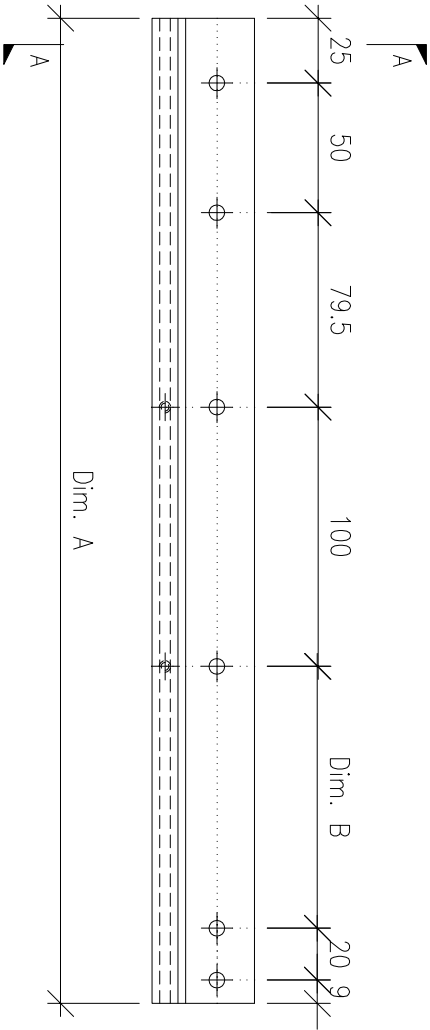



DWG. NO.	PP-09A	REV.	-	SCALE	-	DATE	20-03-2026	DRAWN BY	-	APPROVED BY	
----------	--------	------	---	-------	---	------	------------	----------	---	-------------	--

PROJECT				MATERIAL				COATING		COLOUR	MARK. NO.	QTY.
YIN PING ROAD KOWLOON FEATURE WALL (PHASE 2)				铝型材 (X86425)				PVF2		JMQ218640(SS-03)	-	-
REV. DATE BY	PART NUMBER	Dim. A	Dim. B	Dim. C	Dim. D	Dim. E	Dim. F	Dim. G	Dim. H	QTY.	Inv. Code	注: 工厂用
-	PP-09D-1	427	143.5	-	-	-				36		

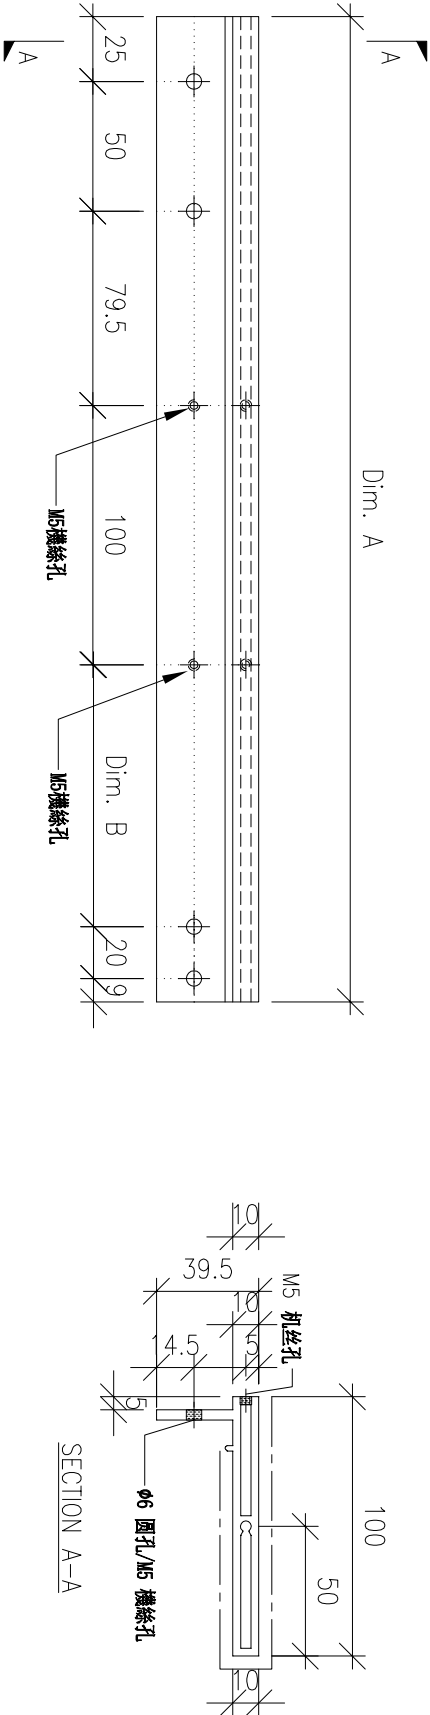


DWG. NO.	PP-09B	REV.	-	SCALE	-	DATE	20-03-2026	DRAWN BY	-	APPROVED BY	
----------	--------	------	---	-------	---	------	------------	----------	---	-------------	--

PROJECT				MATERIAL				COATING		COLOUR		MARK. NO.		QTY.	
YIN PING ROAD KOWLOON FEATURE WALL (PHASE 2)				铝型材 (X86424)				PVF2		JMQ218640(SS-03)		-		-	
REV.	CHECKED DATE BY	PART NUMBER	Dim. A	Dim. B	Dim. C	Dim. D	Dim. E	Dim. F	Dim. G	Dim. H	QTY.	Inv. Code	ASSEMBLE ON PARTS		
-		PP-10A-1	217	-	-	-	-				1		注: 工厂用		
-		PP-10A-2	211.4	-	-	-	-				1				
-		PP-10A-3	205.8	-	-	-	-				1				
-		PP-10A-4	200.3	-	-	-	-				1				
-		PP-10A-5	194.7	-	-	-	-				1				
-		PP-10A-6	189.1	-	-	-	-				1				
-		PP-10A-7	183.5	-	-	-	-				1				
-		PP-10A-8	177.9	-	-	-	-				1				
-		PP-10A-9	172.3	-	-	-	-				1				
-		PP-10A-10	166.7	-	-	-	-				1				
-		PP-10A-11	161.1	-	-	-	-				1				
-		PP-10A-12	155.5	-	-	-	-				1				
-		PP-10A-13	149.9	-	-	-	-				1				
-		PP-10A-14	144.3	-	-	-	-				1				
-		PP-10A-15	138.7	-	-	-	-				1				
-		PP-10A-16	133.1	-	-	-	-				1				

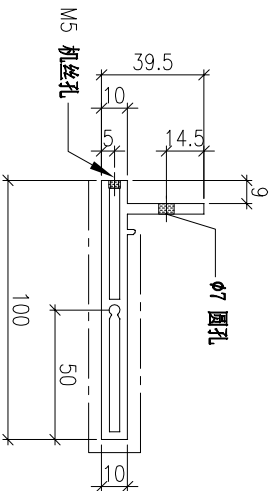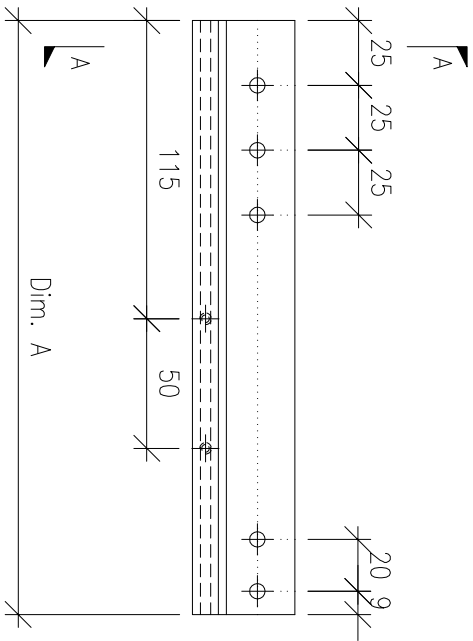


DWG. NO.	PP-10A	REV.	-	SCALE	-	DATE	20-03-2026	DRAWN BY	-	APPROVED BY	
----------	--------	------	---	-------	---	------	------------	----------	---	-------------	--

PROJECT				MATERIAL				COATING		COLOUR	MARK. NO.	QTY.		
YIN PING ROAD KOWLOON FEATURE WALL (PHASE 2)				铝型材 (X86425)				PVF2		JMQ218640(SS-03)	-	-		
REV.	CHECKED DATE BY	PART NUMBER	Dim. A	Dim. B	Dim. C	Dim. D	Dim. E	Dim. F	Dim. G	Dim. H	QTY.	Inv. Code	ASSEMBLE ON PARTS	注: 工厂用
-		PP-10B-1	217	-	-	-	-				1			
-		PP-10B-2	211.4	-	-	-	-				1			
-		PP-10B-3	205.8	-	-	-	-				1			
-		PP-10B-4	200.3	-	-	-	-				1			
-		PP-10B-5	194.7	-	-	-	-				1			
-		PP-10B-6	189.1	-	-	-	-				1			
-		PP-10B-7	183.5	-	-	-	-				1			
-		PP-10B-8	177.9	-	-	-	-				1			
-		PP-10B-9	172.3	-	-	-	-				1			
-		PP-10B-10	166.7	-	-	-	-				1			
-		PP-10B-11	161.1	-	-	-	-				1			
-		PP-10B-12	155.5	-	-	-	-				1			
-		PP-10B-13	149.9	-	-	-	-				1			
-		PP-10B-14	144.3	-	-	-	-				1			
-		PP-10B-15	138.7	-	-	-	-				1			
-		PP-10B-16	133.1	-	-	-	-				1			

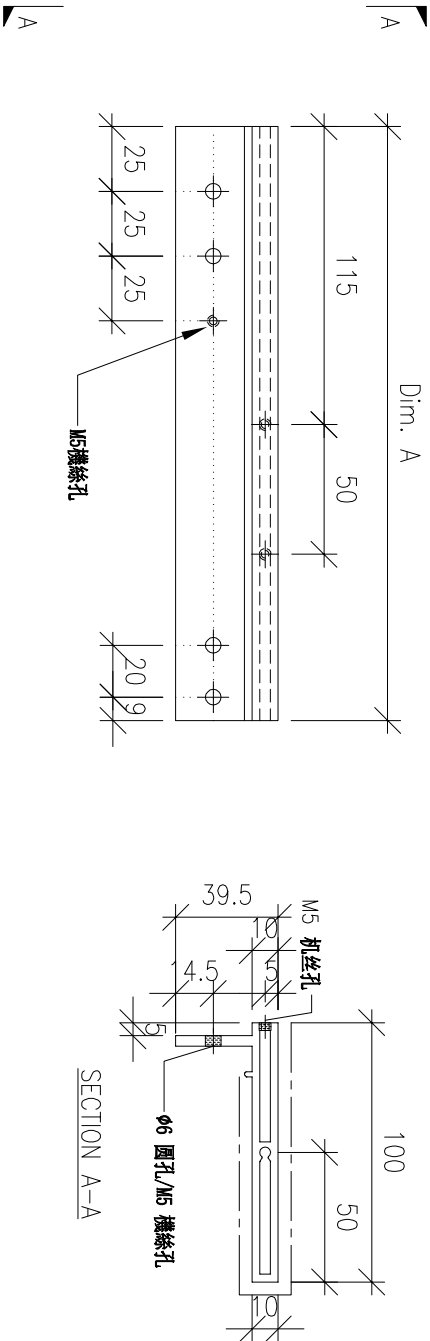

DWG. NO.	PP-10B	REV.	-	SCALE	-	DATE	20-03-2026	DRAWN BY	-	APPROVED BY	
----------	--------	------	---	-------	---	------	------------	----------	---	-------------	--


PROJECT				MATERIAL				COATING		COLOUR		MARK. NO.		QTY.	
YIN PING ROAD KOWLOON FEATURE WALL (PHASE 2)				铝型材 (X86424)				PVF2		JMQ218640(SS-03)		-		-	
REV.	CHECKED DATE BY	PART NUMBER	Dim. A	Dim. B	Dim. C	Dim. D	Dim. E	Dim. F	Dim. G	Dim. H	QTY.	Inv. Code	ASSEMBLE ON PARTS		
-		PP-10C-1	127.5	-	-	-	-				1		注: 工厂用		
-		PP-10C-2	211.4	-	-	-	-				1				
-		PP-10C-3	205.8	-	-	-	-				1				
-		PP-10C-4	200.3	-	-	-	-				1				
-		PP-10C-5	194.7	-	-	-	-				1				
-		PP-10C-6	189.1	-	-	-	-				1				
-		PP-10C-7	183.5	-	-	-	-				1				
-		PP-10C-8	177.9	-	-	-	-				1				
-		PP-10C-9	172.3	-	-	-	-				1				
-		PP-10C-10	166.7	-	-	-	-				1				

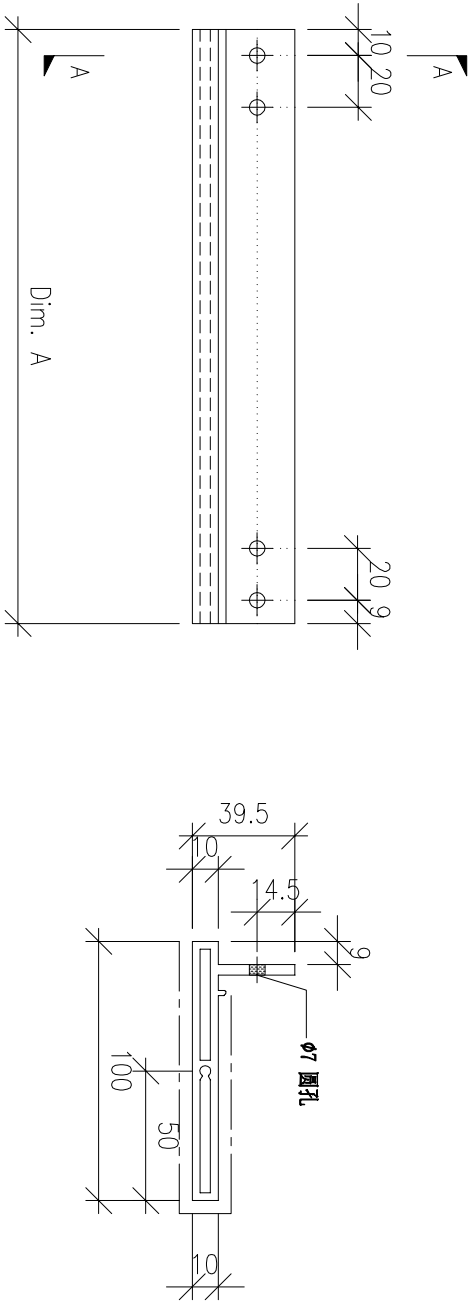

DWG. NO.	REV.	SCALE	DATE	DRAWN BY	APPROVED BY
PP-10C	-	-	20-03-2026	-	


PROJECT				MATERIAL				COATING				COLOUR	MARK. NO.	QTY.
YIN PING ROAD KOWLOON FEATURE WALL (PHASE 2)				铝型材 (X86425)				PVF2				JMQ218640(SS-03)	-	-
REV. REV. BY	PART NUMBER	Dim. A	Dim. B	Dim. C	Dim. D	Dim. E	Dim. F	Dim. G	Dim. H	QTY.	Inv. Code	ASSEMBLE ON PARTS		
-	PP-10D-1	217	-	-	-	-				1				
-	PP-10D-2	211.4	-	-	-	-				1				
-	PP-10D-3	205.8	-	-	-	-				1				
-	PP-10D-4	200.3	-	-	-	-				1				
-	PP-10D-5	194.7	-	-	-	-				1				
-	PP-10D-6	189.1	-	-	-	-				1				
-	PP-10D-7	183.5	-	-	-	-				1				
-	PP-10D-8	177.9	-	-	-	-				1				
-	PP-10D-9	172.3	-	-	-	-				1				
-	PP-10D-10	166.7	-	-	-	-				1				

注: 工厂用

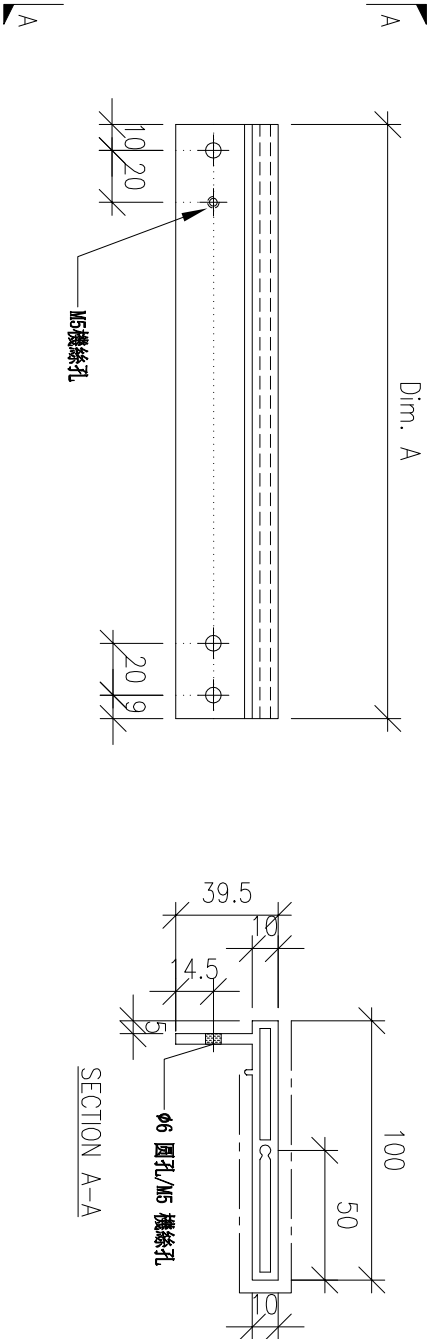


DWG. NO.	PP-10D	REV.	-	SCALE	-	DATE	20-03-2026	DRAWN BY	-	APPROVED BY	
----------	--------	------	---	-------	---	------	------------	----------	---	-------------	--

PROJECT				MATERIAL				COATING		COLOUR	MARK. NO.	QTY.	
YIN PING ROAD KOWLOON FEATURE WALL (PHASE 2)				铝型材 (X86424)				PVF2		JMQ218640(SS-03)	-	-	
REV. REV BY	PART NUMBER	Dim. A	Dim. B	Dim. C	Dim. D	Dim. E	Dim. F	Dim. G	Dim. H	QTY.	Inv. Code	ASSEMBLE ON PARTS	注: 工厂用
-	PP-10E-1	71.5	-	-	-	-				1			
-	PP-10E-2	65.9	-	-	-	-				1			
-	PP-10E-3	60.3	-	-	-	-				1			
-	PP-10E-4	54.7	-	-	-	-				1			
-	PP-10E-5	49.1	-	-	-	-				1			
-	PP-10E-6	43.5	-	-	-	-				1			
-	PP-10E-7	37.9	-	-	-	-				1			
-	PP-10E-8	32.3	-	-	-	-				1			
-	PP-10E-9	26.7	-	-	-	-				1			
-	PP-10E-10	21.1	-	-	-	-				1			

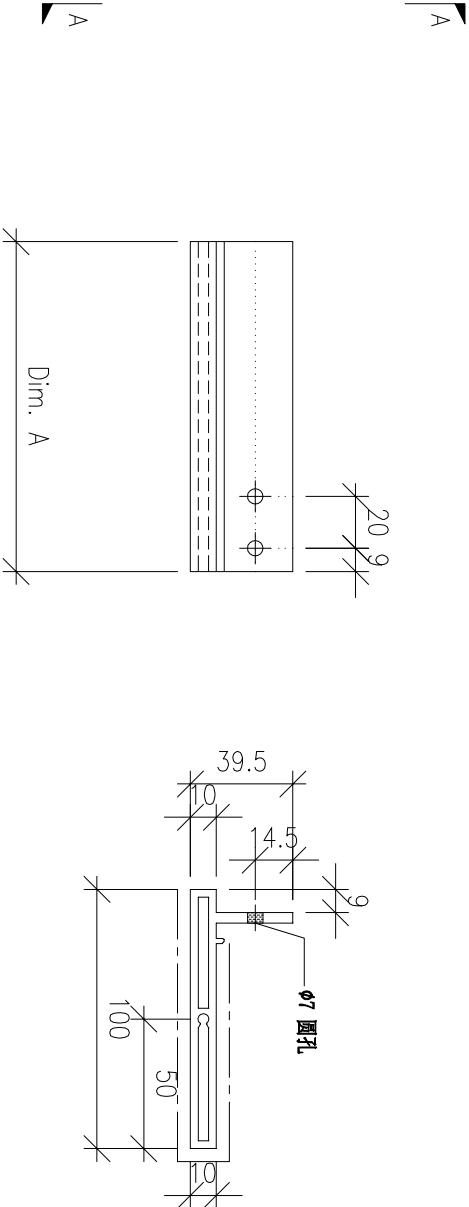

DWG. NO.	PP-10E	REV.	-	SCALE	-	DATE	20-03-2026	DRAWN BY	-	APPROVED BY	
----------	--------	------	---	-------	---	------	------------	----------	---	-------------	--



PROJECT				MATERIAL				COATING		COLOUR	MARK. NO.	QTY.		
YIN PING ROAD KOWLOON FEATURE WALL (PHASE 2)				铝型材 (X86425)				PVF2		JMQ218640(SS-03)	-	-		
REV.	CHECKED BY	PART NUMBER	Dim. A	Dim. B	Dim. C	Dim. D	Dim. E	Dim. F	Dim. G	Dim. H	QTY.	Inv. Code	ASSEMBLE ON PARTS	注: 工厂用
-		PP-10F-1	71.5	-	-	-	-				1			
-		PP-10F-2	65.9	-	-	-	-				1			
-		PP-10F-3	60.3	-	-	-	-				1			
-		PP-10F-4	54.7	-	-	-	-				1			
-		PP-10F-5	49.1	-	-	-	-				1			
-		PP-10F-6	43.5	-	-	-	-				1			
-		PP-10F-7	37.9	-	-	-	-				1			
-		PP-10F-8	32.3	-	-	-	-				1			
-		PP-10F-9	26.7	-	-	-	-				1			
-		PP-10F-10	21.1	-	-	-	-				1			

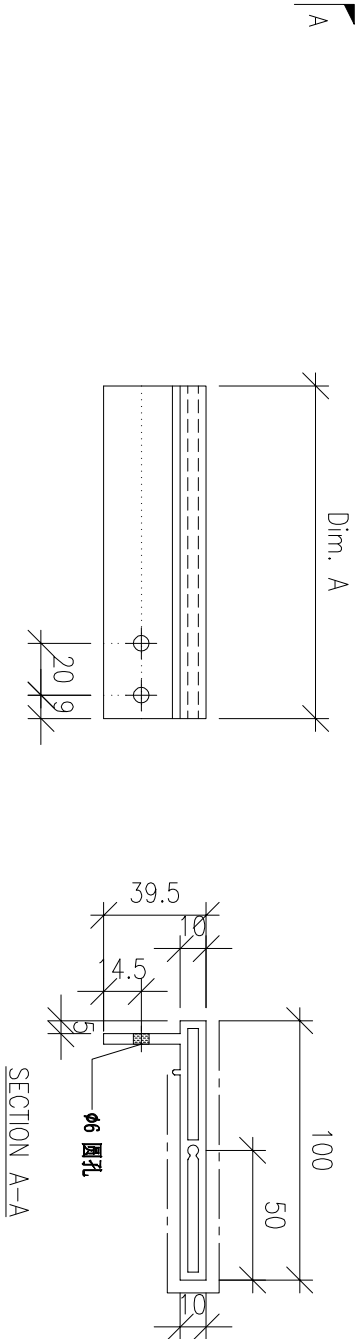

DWG. NO.	REV.	SCALE	DATE	DRAWN BY	APPROVED BY
PP-10F	-	-	20-03-2026	-	

PROJECT					MATERIAL					COATING		COLOUR	MARK. NO.	QTY.
YIN PING ROAD KOWLOON FEATURE WALL (PHASE 2)					3mm 鋁角(JM1061)					鍍化		-	-	-
REV. DATE BY	PART NUMBER	Dim. A	Dim. B	Dim. C	Dim. D	Dim. E	Dim. F	Dim. G	Dim. H	QTY.	Inv. Code	ASSEMBLE ON PARTS		
-	P2-AL-B01	-	-	-						164				



注: 工厂用

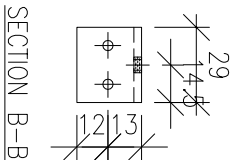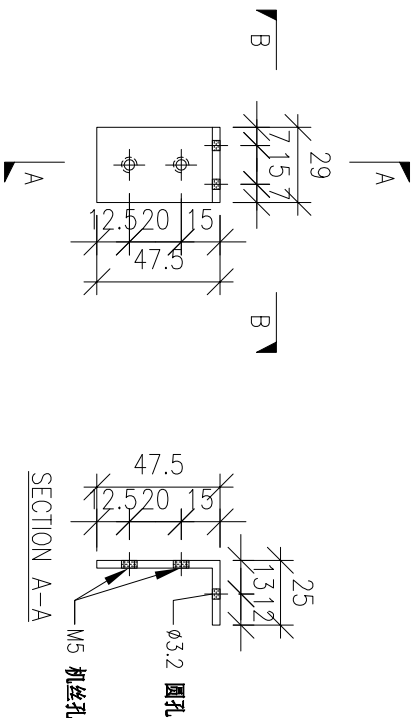

如無此鋁角料, 可用3mm鋁板摺成.
顏色: MILL/任何顏色

DWG. NO.	P2-AL-B01	REV.	-	SCALE	-	DATE	13-04-2024	DRAWN BY	-	APPROVED BY	
----------	-----------	------	---	-------	---	------	------------	----------	---	-------------	--

PROJECT				MATERIAL				COATING		COLOUR		MARK. NO.	QTY.
YIN PING ROAD KOWLOON FEATURE WALL (PHASE 2)				铝型材 (JM3004)				PVF2		JMQ218640(SS-03)		-	-
REV. DATE BY	PART NUMBER	Dim. A	Dim. B	Dim. C	Dim. D	Dim. E	Dim. F	Dim. G	Dim. H	QTY.	Inv. Code	ASSEMBLE ON PARTS	
-	P2-AL-B02	-	-	-						164			
												注: 工厂用	

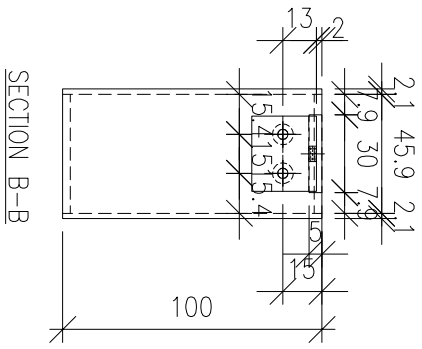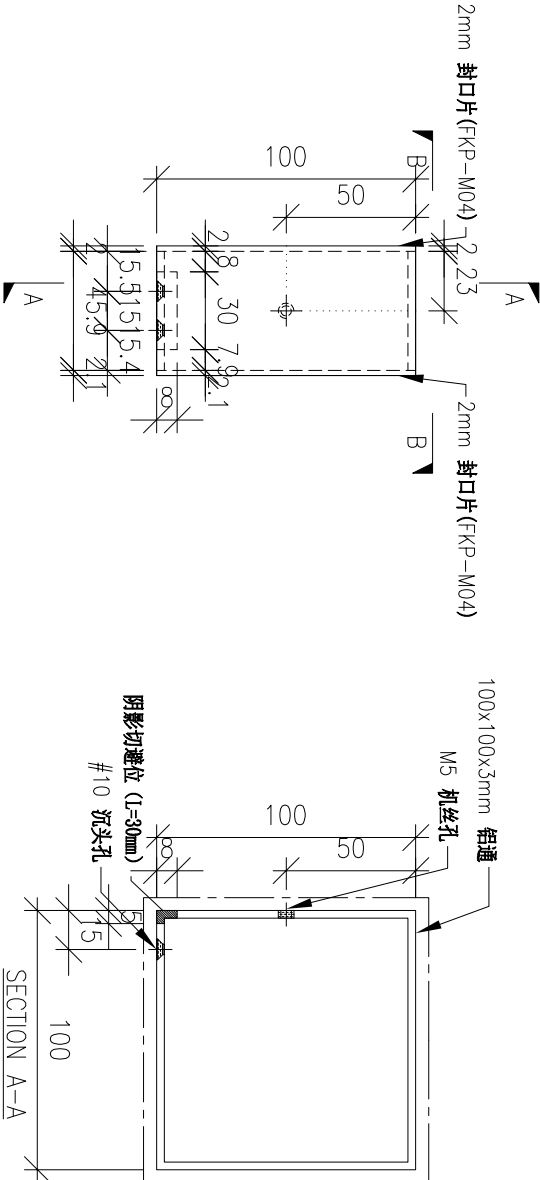


如無此通料, 可用3mm鋁板摺成.

顏色: TUC106699FXLJBA-3

DWG. NO.	P2-AL-B02	REV.	-	SCALE	-	DATE	13-04-2024	DRAWN BY	-	APPROVED BY	
----------	-----------	------	---	-------	---	------	------------	----------	---	-------------	--

PROJECT					MATERIAL					COATING		COLOUR	MARK. NO.	QTY.
YIN PING ROAD KOWLOON FEATURE WALL (PHASE 2)					2mm 铝封口片					PVF2		TUC106699FXLJBA-3(SS-03)	-	-
REV. DATE BY	PART NUMBER	Dim. A	Dim. B	Dim. C	Dim. D	Dim. E	Dim. F	Dim. G	Dim. H	QTY.	Inv. Code	ASSEMBLE ON PARTS		
-	FKP-EF-M104	-	-	-						328				

注: 工厂用

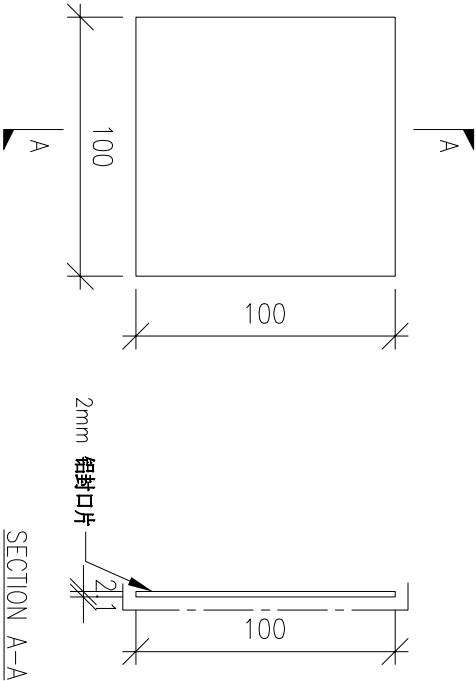



DWG. NO.	FKP-EF-M104	REV.	-	SCALE	-	DATE	22-03-2023	DRAWN BY	-	APPROVED BY	
----------	-------------	------	---	-------	---	------	------------	----------	---	-------------	--

廠用鋁板：AP-A1

數量：1件

噴塗顏色：EC-DG-D334232-ZD1(SS-01)

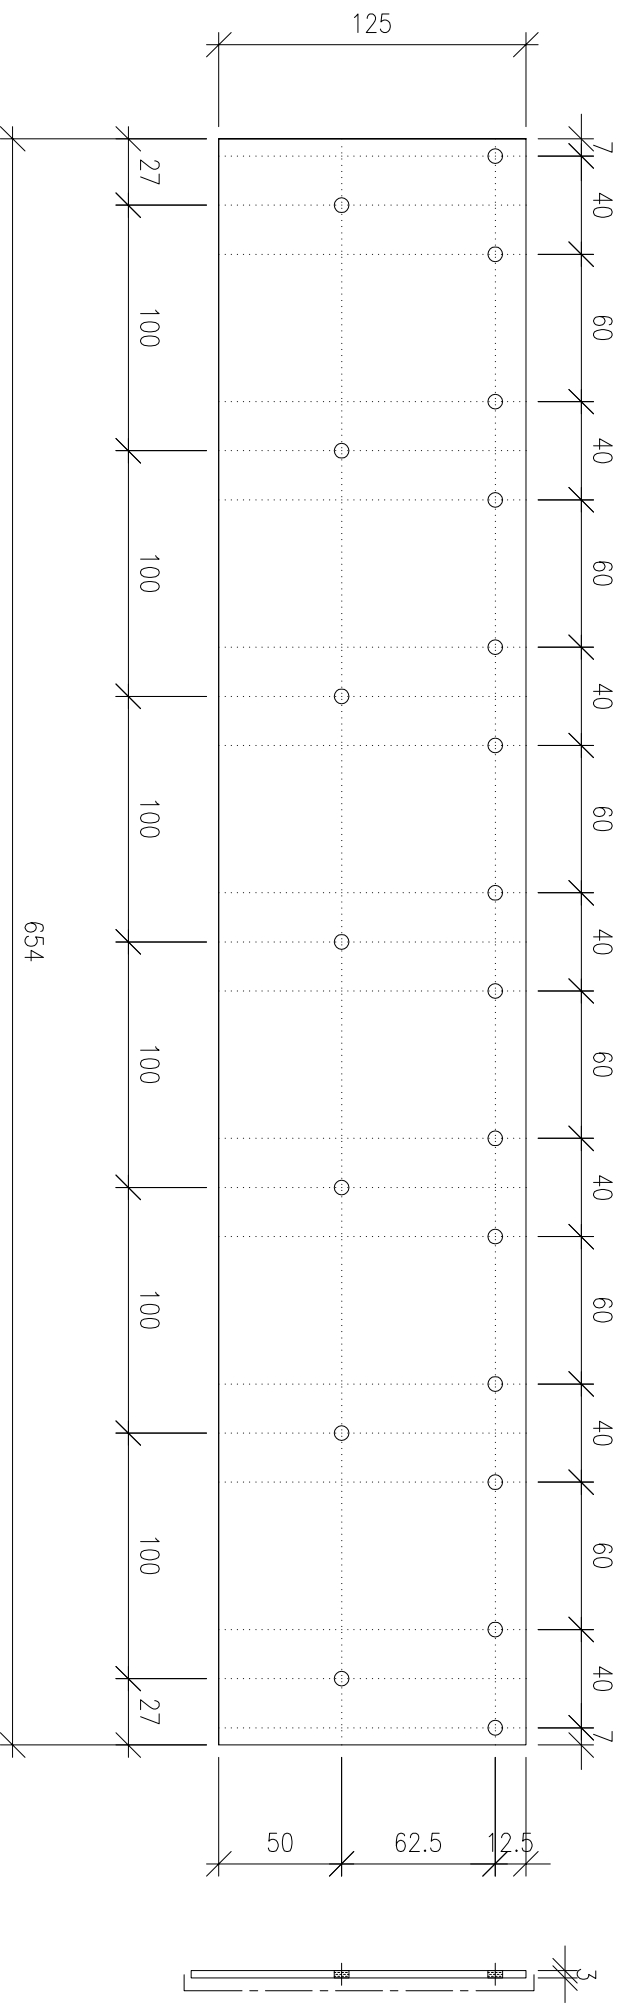


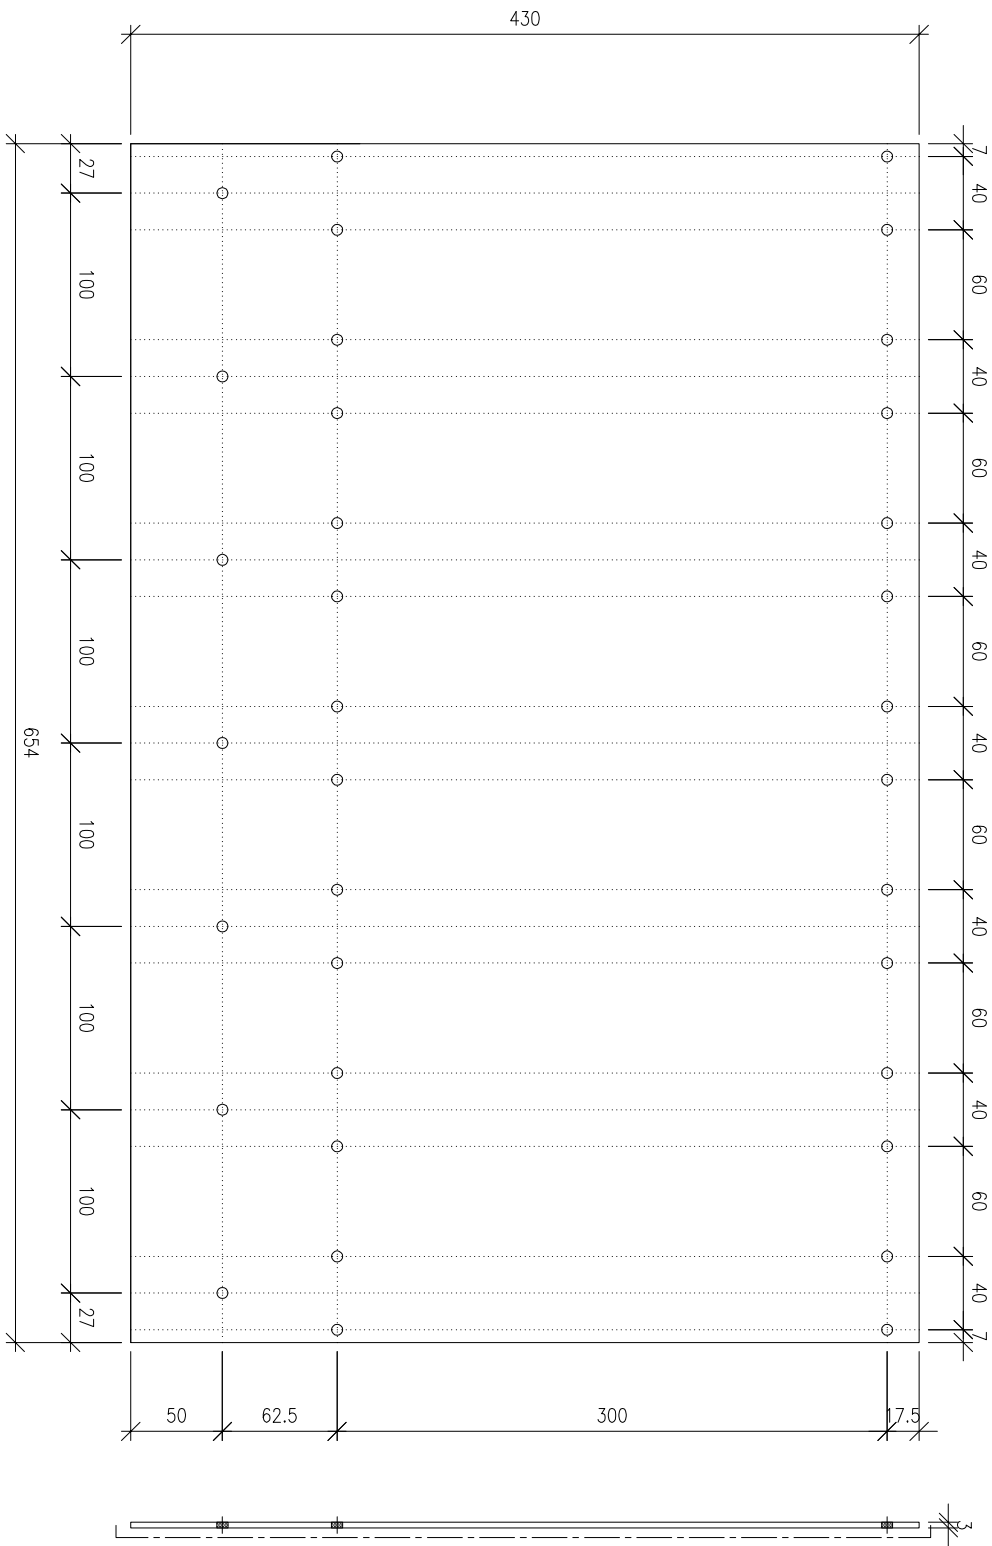

廠用鋁板: AP-A2

數量: 1件


噴塗顏色: EC-DG-D334232-ZD1(SS-01)

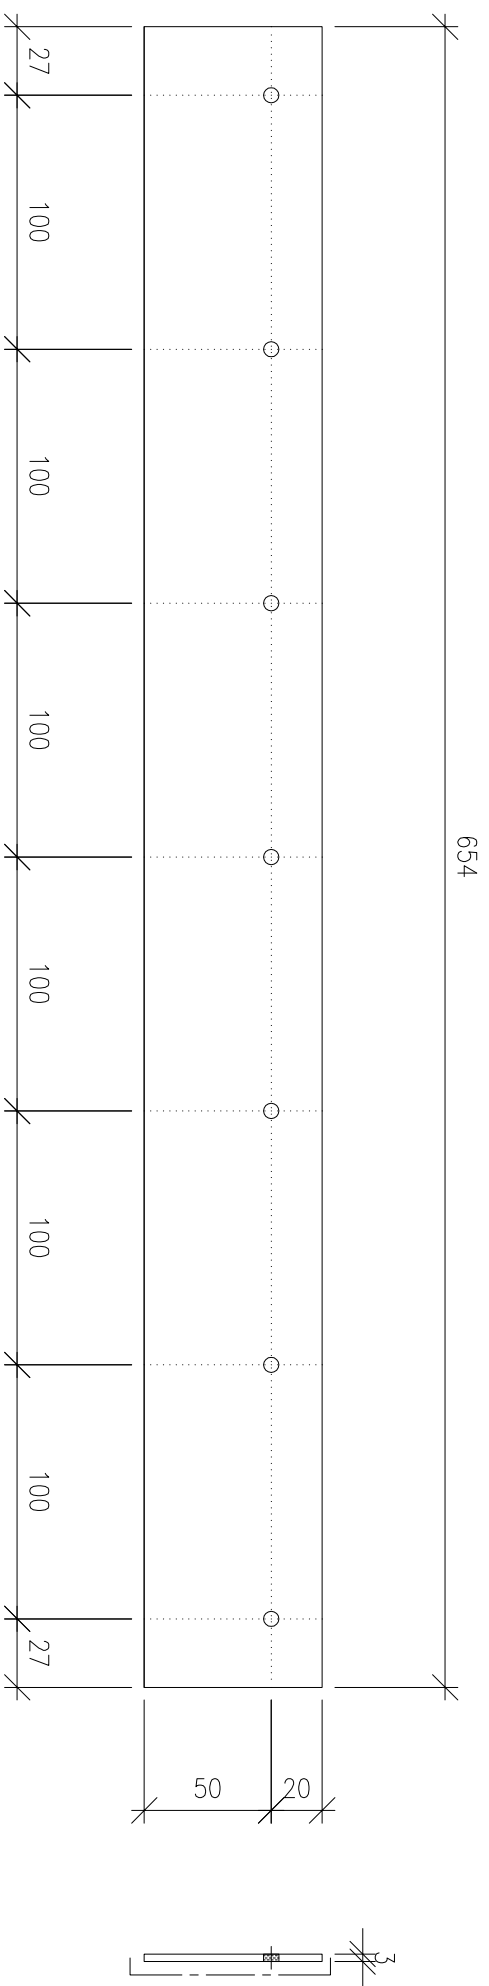

廠用鋁板：AP-A3

數量：2件


噴塗顏色：EC-DG-D334232-ZD1(SS-01)

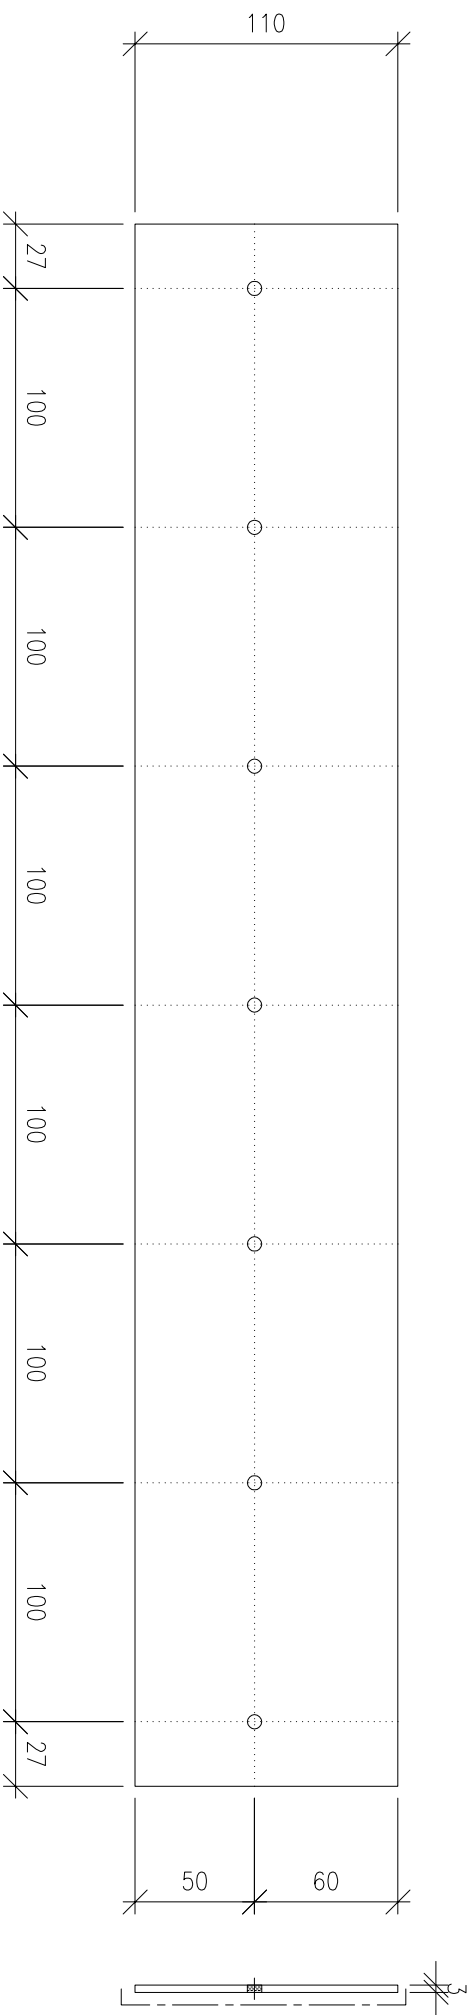

廠用鋁板: AP-A4

數量: 1件


噴塗顏色: EC-DG-D334232-ZD1(SS-01)

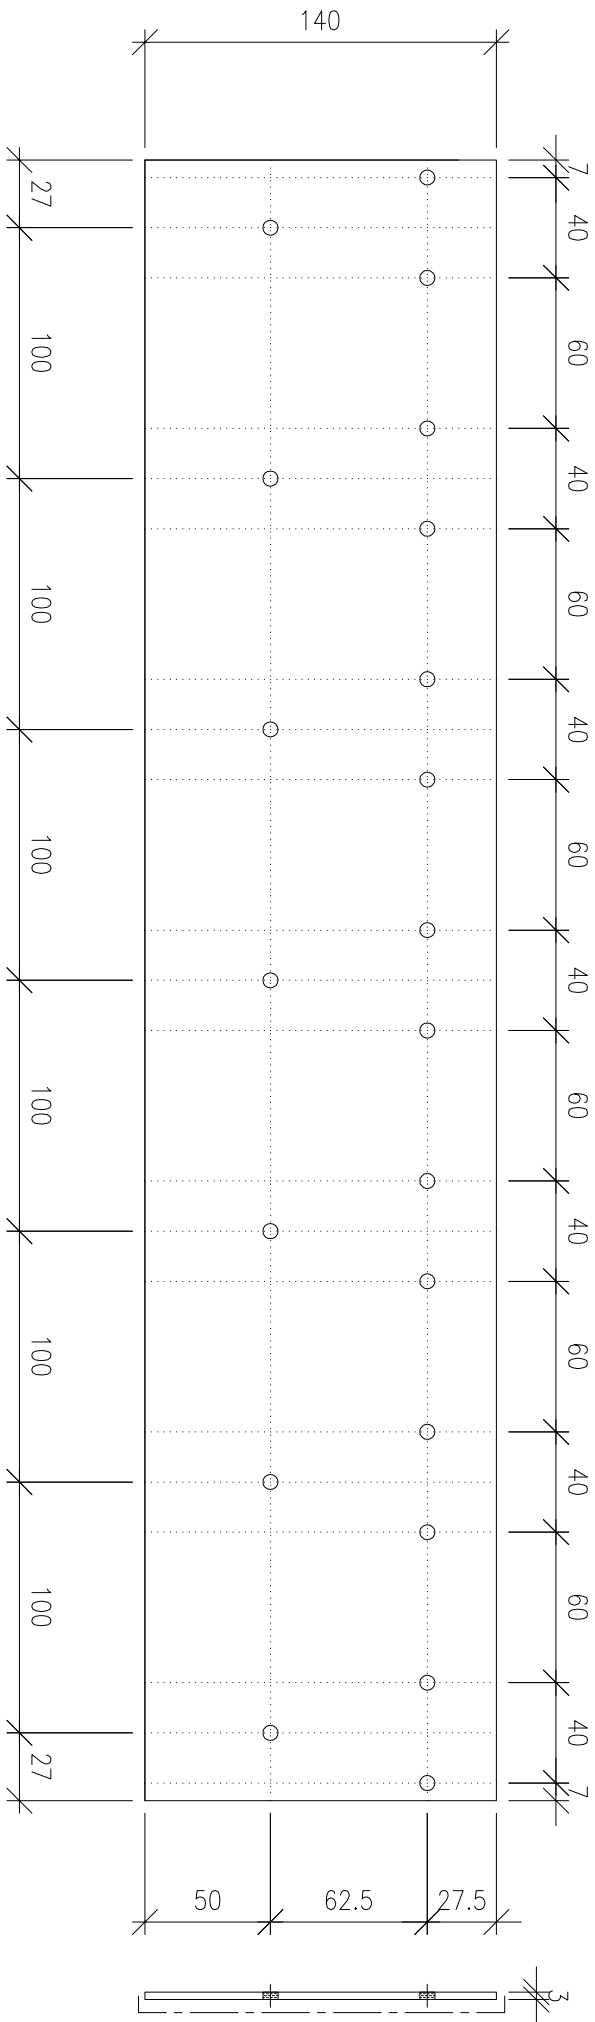

廠用鋁板: AP-A5

數量: 1件


噴塗顏色: EC-DG-D334232-ZD1(SS-01)

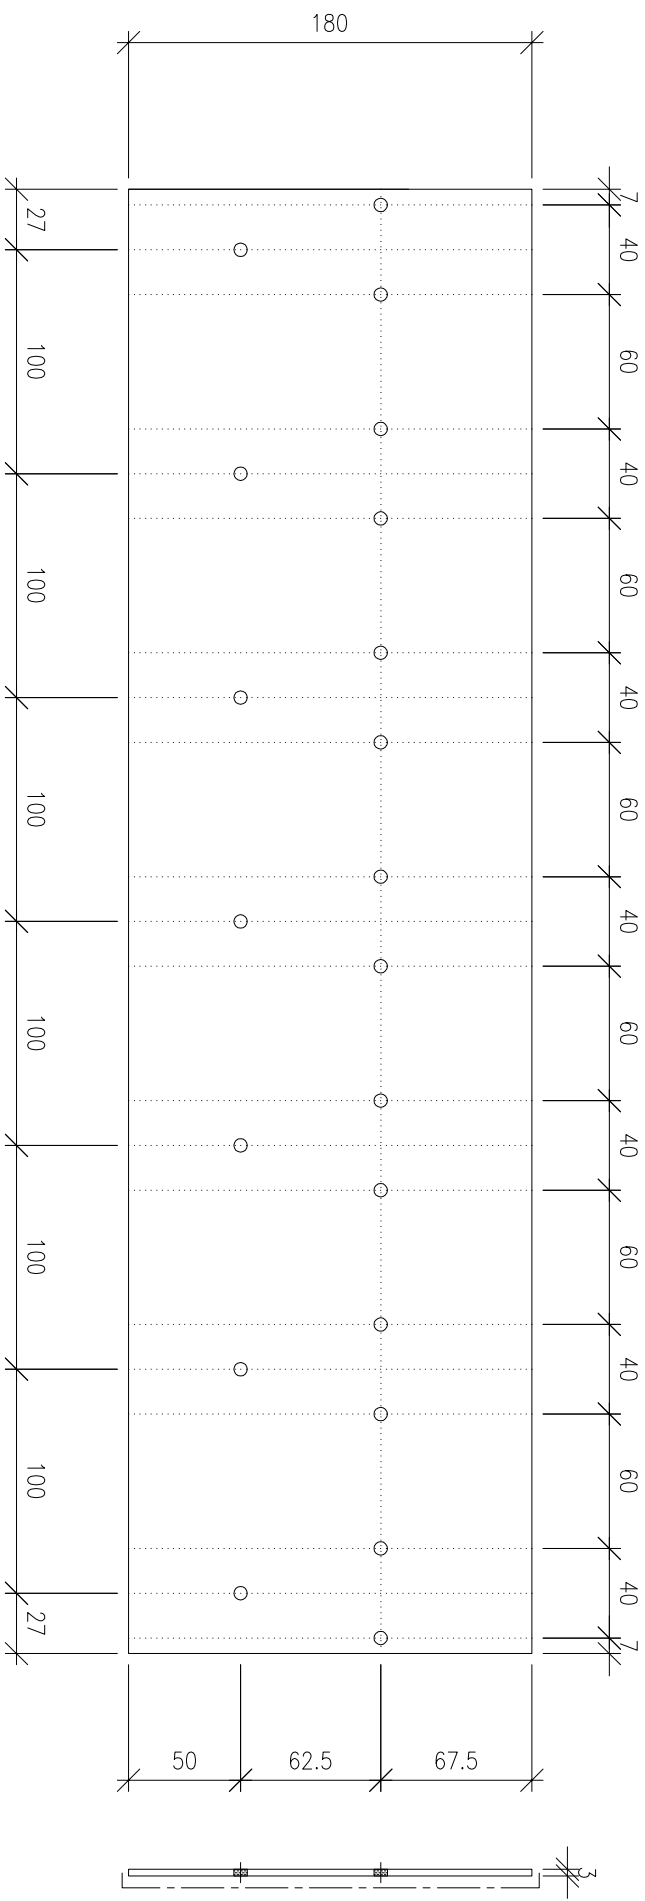

廠用鋁板: AP-A6

數量: 1件

噴塗顏色: EC-DG-D334232-ZD1(SS-01)

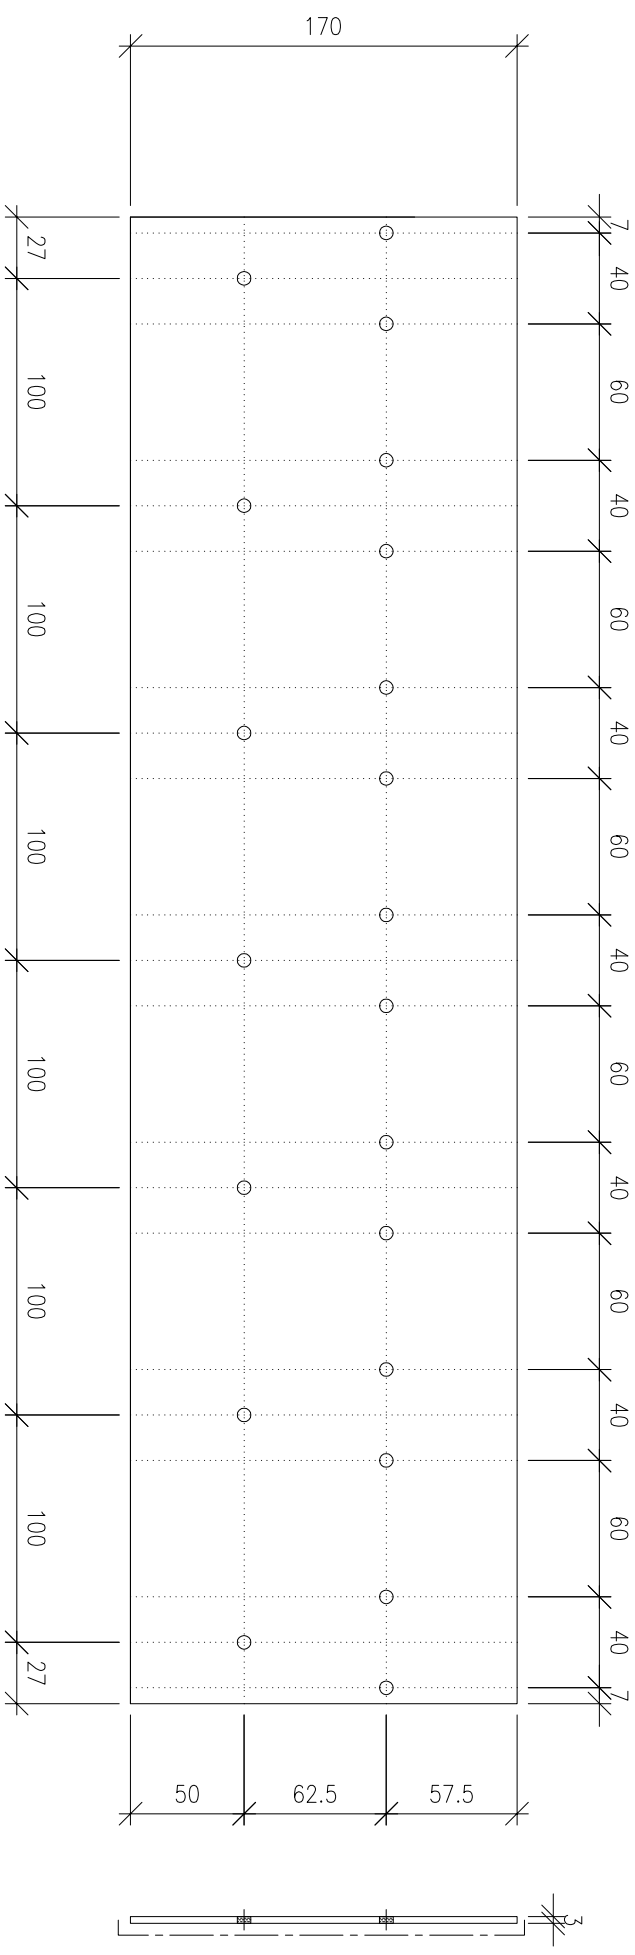

廠用鋁板：AP-A7


數量：3件

噴塗顏色：EC-DG-D334232-ZD1(SS-01)

廠用鋁板：AP-A8

件數


噴塗顏色: EC-DG-D334232-ZD1(SS-01)

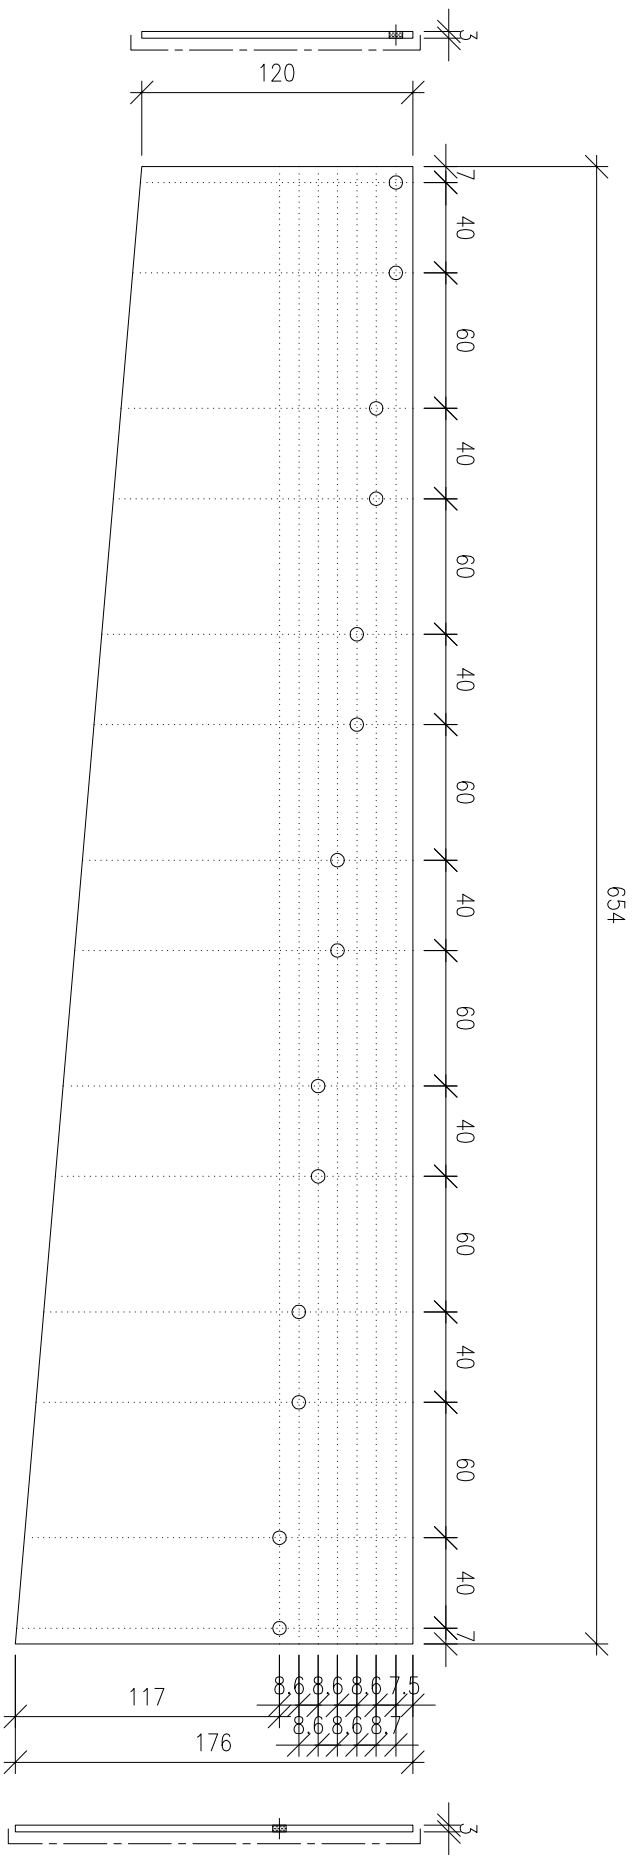

廠用鋁板: AP-A9-1

數量: 1件


噴塗顏色: EC-DG-D334232-ZD1(SS-01)

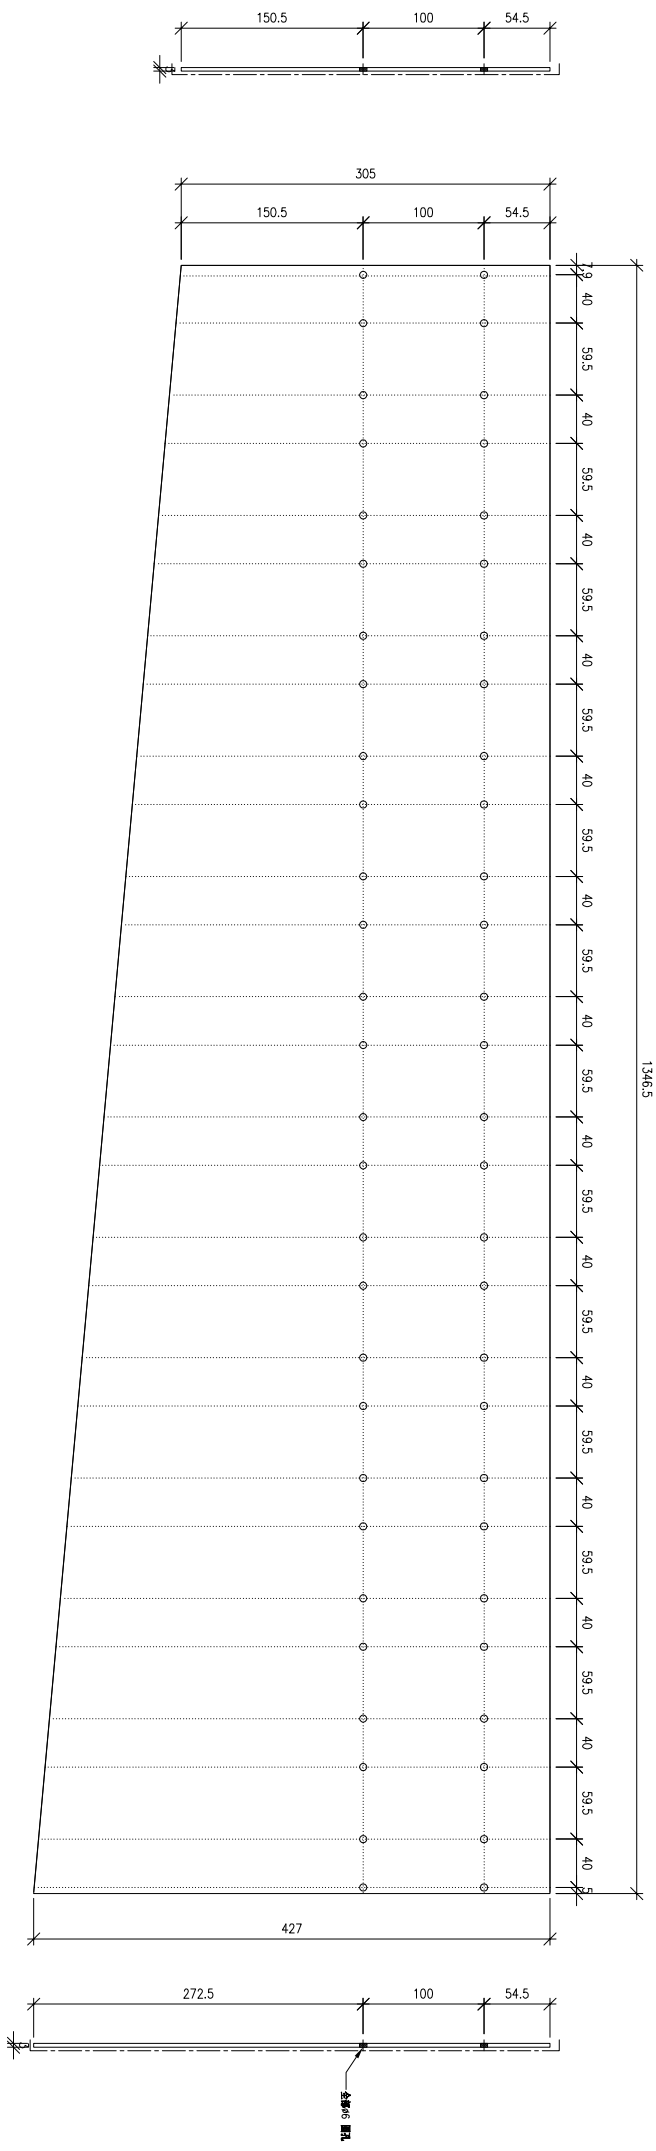

廠用鋁板：AP-A9-2

數量：1件


噴塗顏色：EC-DG-D334232-ZD1(SS-01)

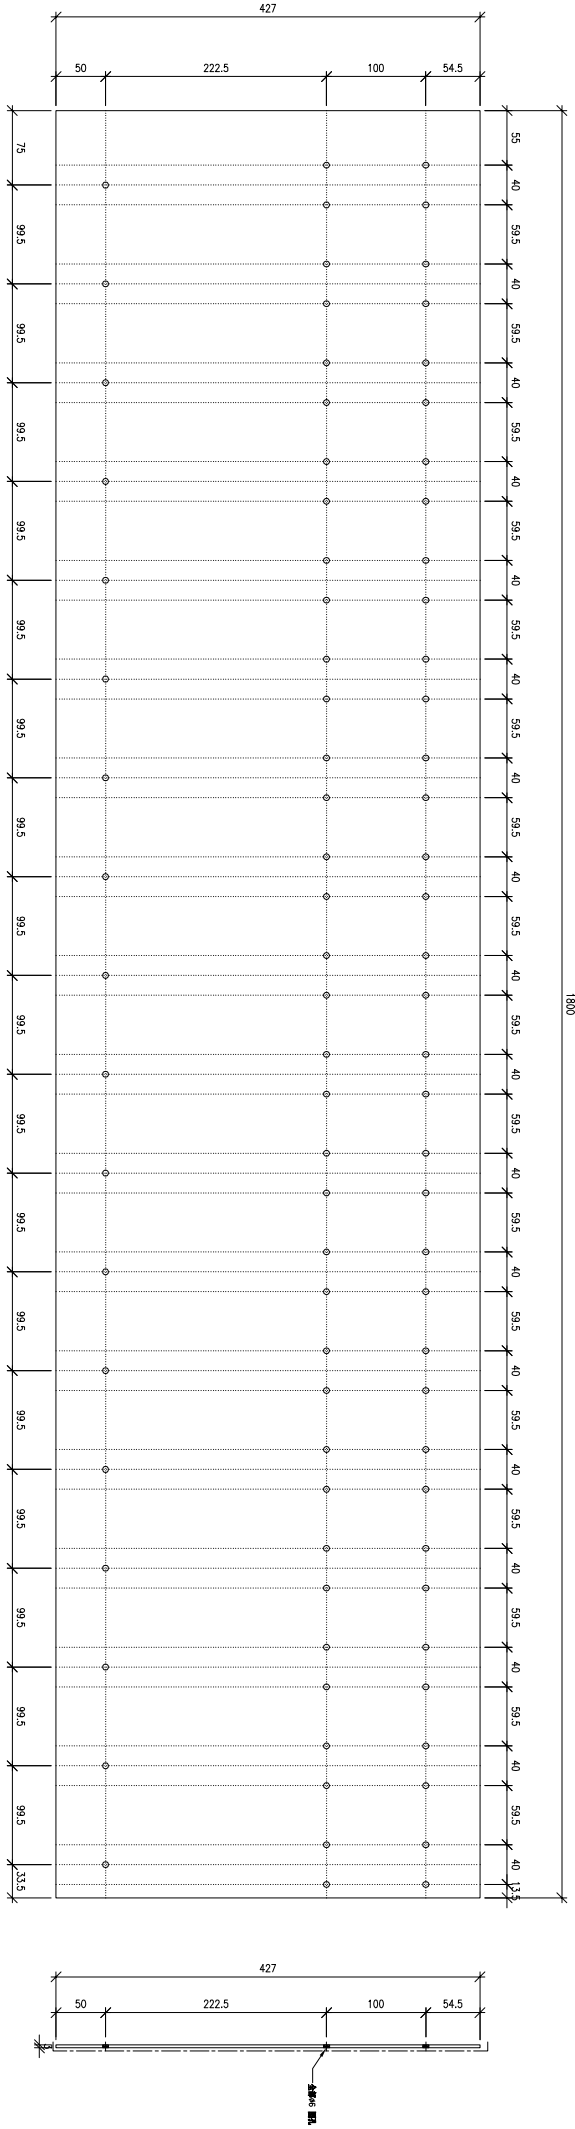


廠用鋁板: AP-A9-3

數量: 1件

噴塗顏色: EC-DG-D334232-ZD1(SS-01)

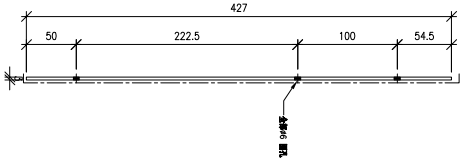


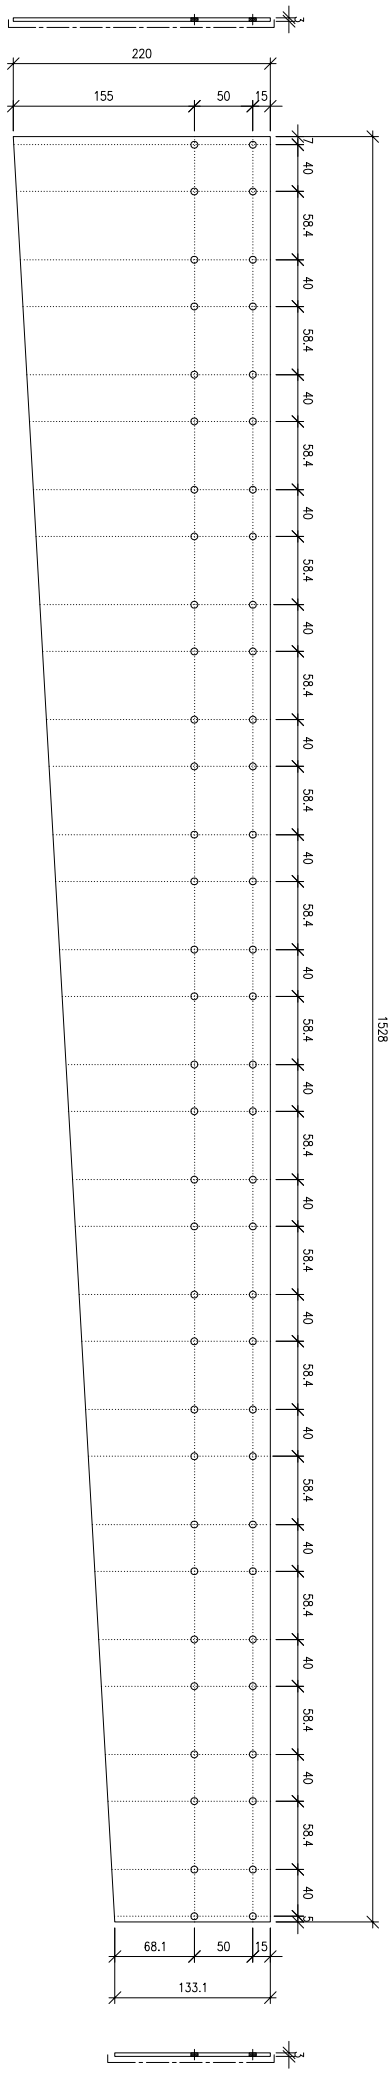

廠用鋁板: AP-A10-1

數量: 1件


噴塗顏色: EC-DG-D334232-ZD1(SS-01)

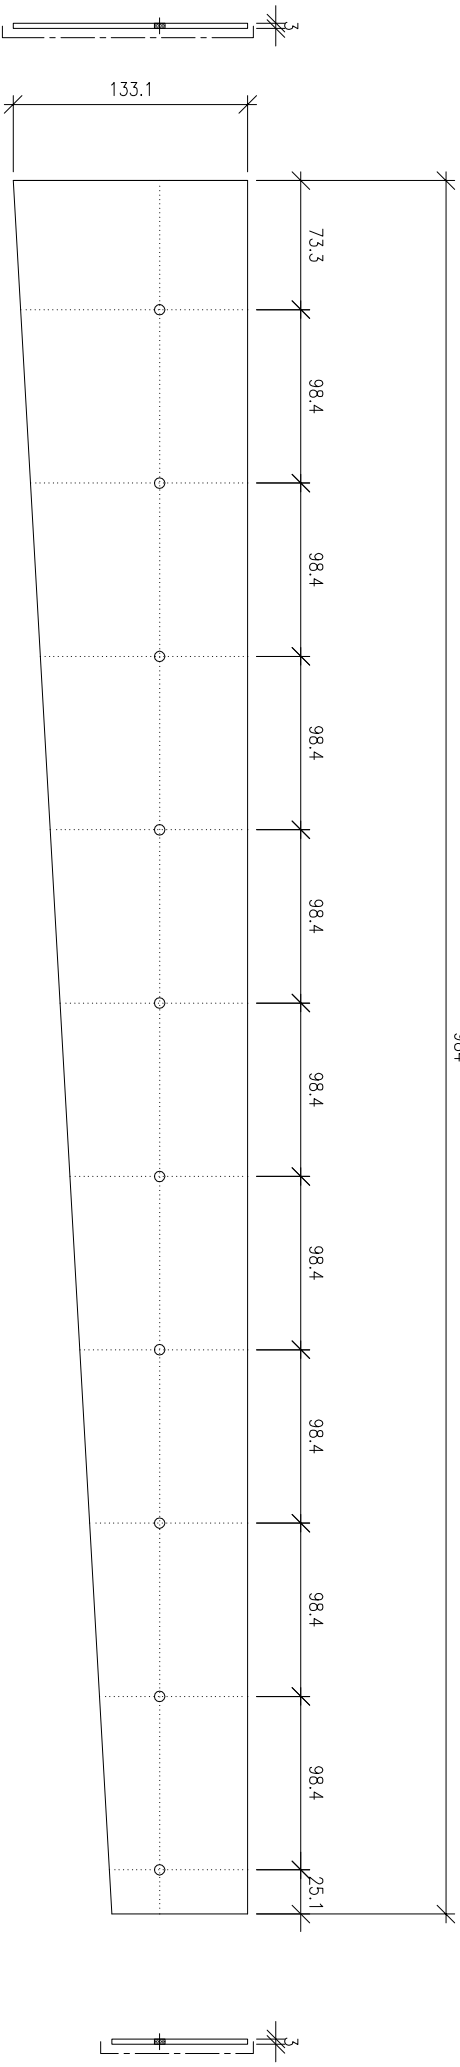

廠用鋁板: AP-A10-2

數量: 1件

噴塗顏色: EC-DG-D334232-ZD1(SS-01)

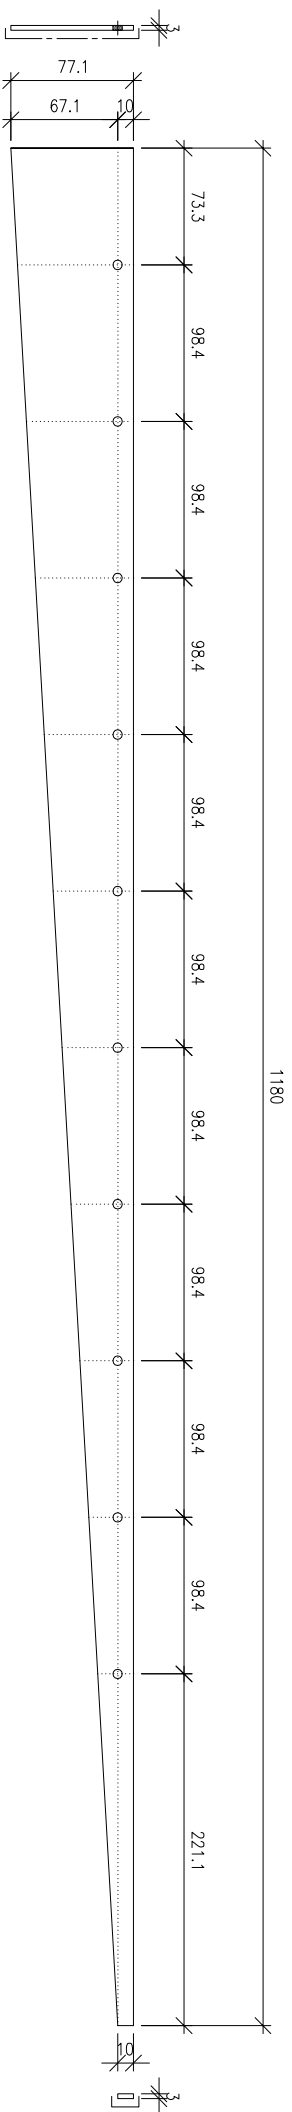

廠用鋁板: AP-A10-3


數量: 1件

噴塗顏色: EC-DG-D334232-ZD1(SS-01)

PROJECT				MATERIAL				COATING		COLOUR	MARK. NO.	QTY.
YIN PING ROAD KOWLOON FEATURE WALL (PHASE 2)				格栅组装图						-	-	-
REV. DATE	PART NUMBER	Dim. A	Dim. B	Dim. C	Dim. D	Dim. E	Dim. F	Dim. G	Dim. H	QTY.	Inv. Code	ASSEMBLE ON PARTS
-	PP-A1	-	-	-						1		


注：地盘用

序号	编号	数量
①	PP-01A	7
②	PP-01B	7
③	AP-A1	1
④	P2-AP-B02	7
⑤	P2-AL-B01	7

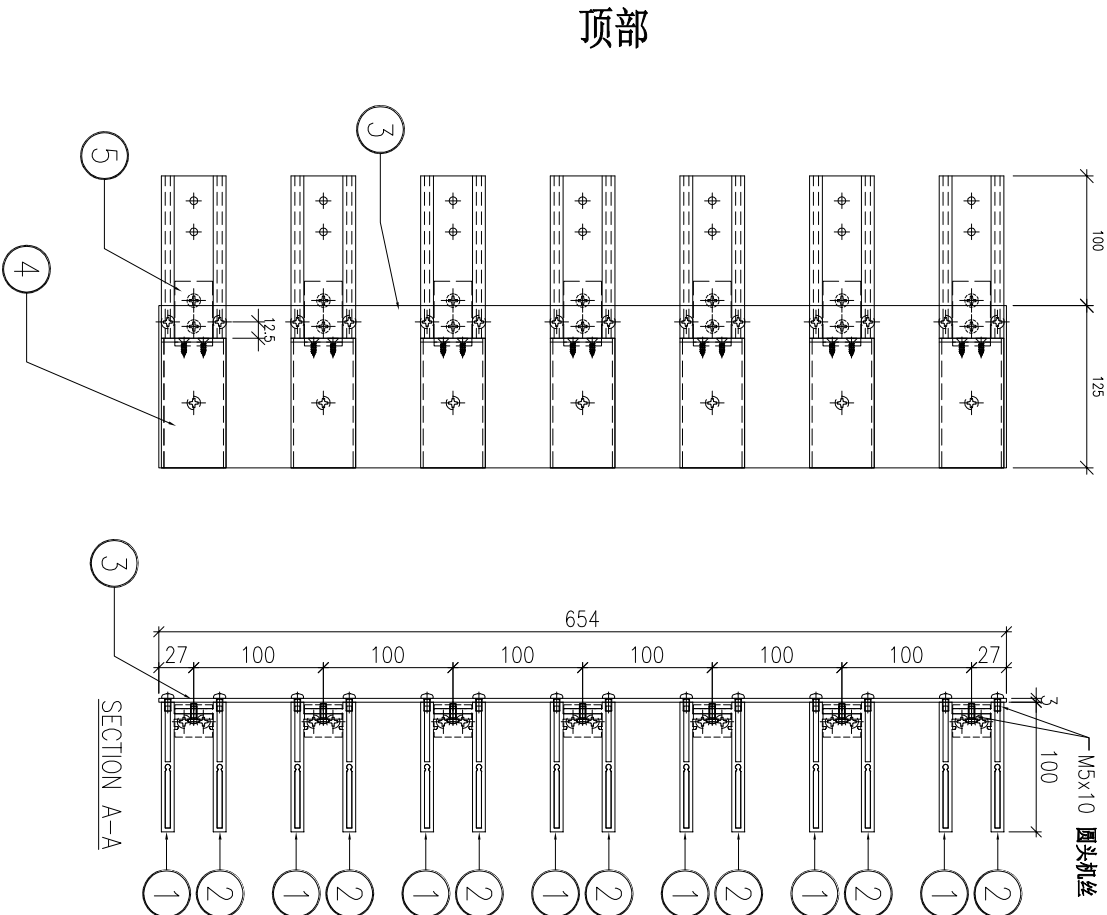


DWG. NO.	PP-A1	REV.	-	SCALE	-	DATE	20-03-2026	DRAWN BY	-	APPROVED BY	
----------	-------	------	---	-------	---	------	------------	----------	---	-------------	--

PROJECT				MATERIAL				COATING		COLOUR	MARK. NO.	QTY.
YIN PING ROAD KOWLOON FEATURE WALL (PHASE 2)				格栅组装图						-	-	-
REV. DATE	PART NUMBER	Dim. A	Dim. B	Dim. C	Dim. D	Dim. E	Dim. F	Dim. G	Dim. H	QTY.	Inv. Code	ASSEMBLE ON PARTS
-	PP-A3	-	-	-						2		注: 用于 B 区域
												注: 地盘用
序号	编号	数量										
①	PP-03A	7										
②	PP-03B	7										
③	AP-A3	1										
④	P2-AP-B02	7										
⑤	P2-AL-B01	7										

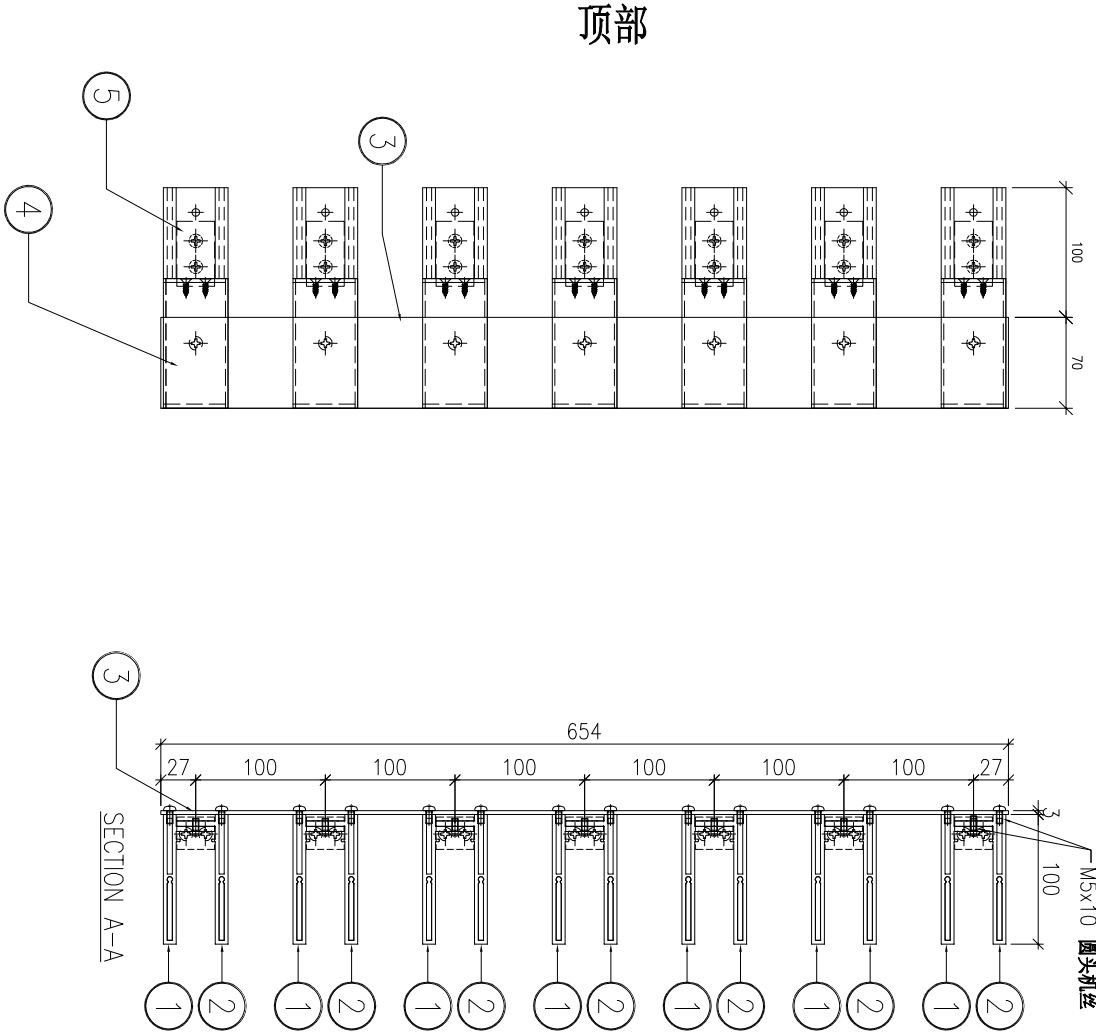

DWG. NO.	PP-A3	REV.	-	SCALE	-	DATE	20-03-2026	DRAWN BY	-	APPROVED BY	
----------	-------	------	---	-------	---	------	------------	----------	---	-------------	--


PROJECT				MATERIAL				COATING		COLOUR	MARK. NO.	QTY.
YIN PING ROAD KOWLOON FEATURE WALL (PHASE 2)				格栅组装图						-	-	-
REV. DATE	PART NUMBER	Dim. A	Dim. B	Dim. C	Dim. D	Dim. E	Dim. F	Dim. G	Dim. H	QTY.	Inv. Code	ASSEMBLE ON PARTS
-	PP-A4	-	-	-						1		注: 用于 B 区域
												注: 地盘用
序号	编号	数量										
①	PP-04A	7										
②	PP-04B	7										
③	AP-A4	1										
④	P2-AP-B02	7										
⑤	P2-AL-B01	7										

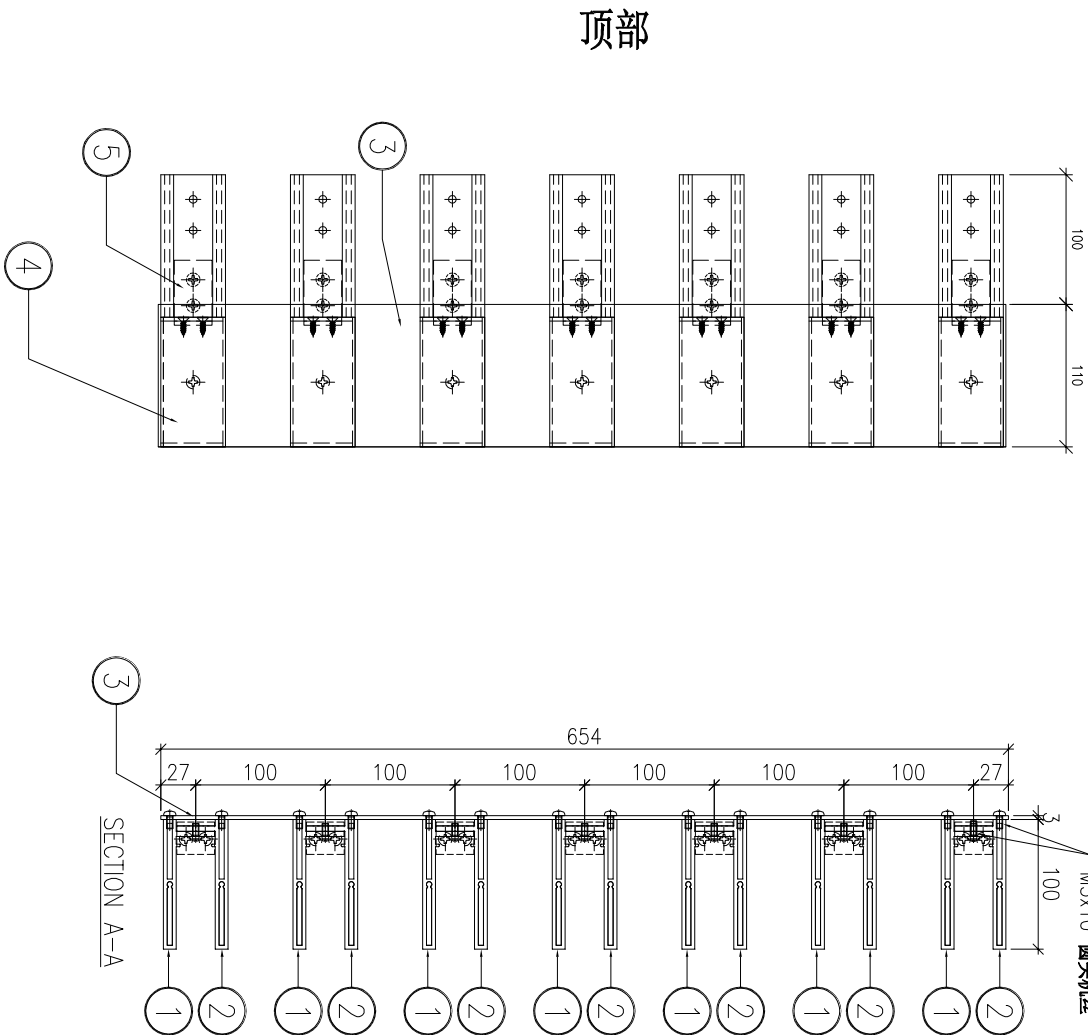

DWG. NO.	PP-A4	REV.	-	SCALE	-	DATE	20-03-2026	DRAWN BY	-	APPROVED BY	
----------	-------	------	---	-------	---	------	------------	----------	---	-------------	--

PROJECT				MATERIAL				COATING		COLOUR	MARK. NO.	QTY.
YIN PING ROAD KOWLOON FEATURE WALL (PHASE 2)				格栅组装图						-	-	-
REV. DATE BY	PART NUMBER	Dim. A	Dim. B	Dim. C	Dim. D	Dim. E	Dim. F	Dim. G	Dim. H	QTY.	Inv. Code	ASSEMBLE ON PARTS
-	PP-A8	-	-	-						1		注：用于 B 区域
												注：地盘用


序号	编号	数量
①	PP-08A-1	1
②	PP-08B-1	1
③	PP-08A-2	1
④	PP-08B-2	1
⑤	PP-08A-3	1
⑥	PP-08B-3	1
⑦	PP-08A-4	1
⑧	PP-08B-4	1
⑨	PP-08A-5	1
⑩	PP-08B-5	1
⑪	PP-08A-6	1
⑫	PP-08B-6	1
⑬	PP-08A-7	1
⑭	PP-08B-7	1
⑮	AP-A8	1
⑯	P2-AP-B02	7
⑰	P2-AL-B01	7

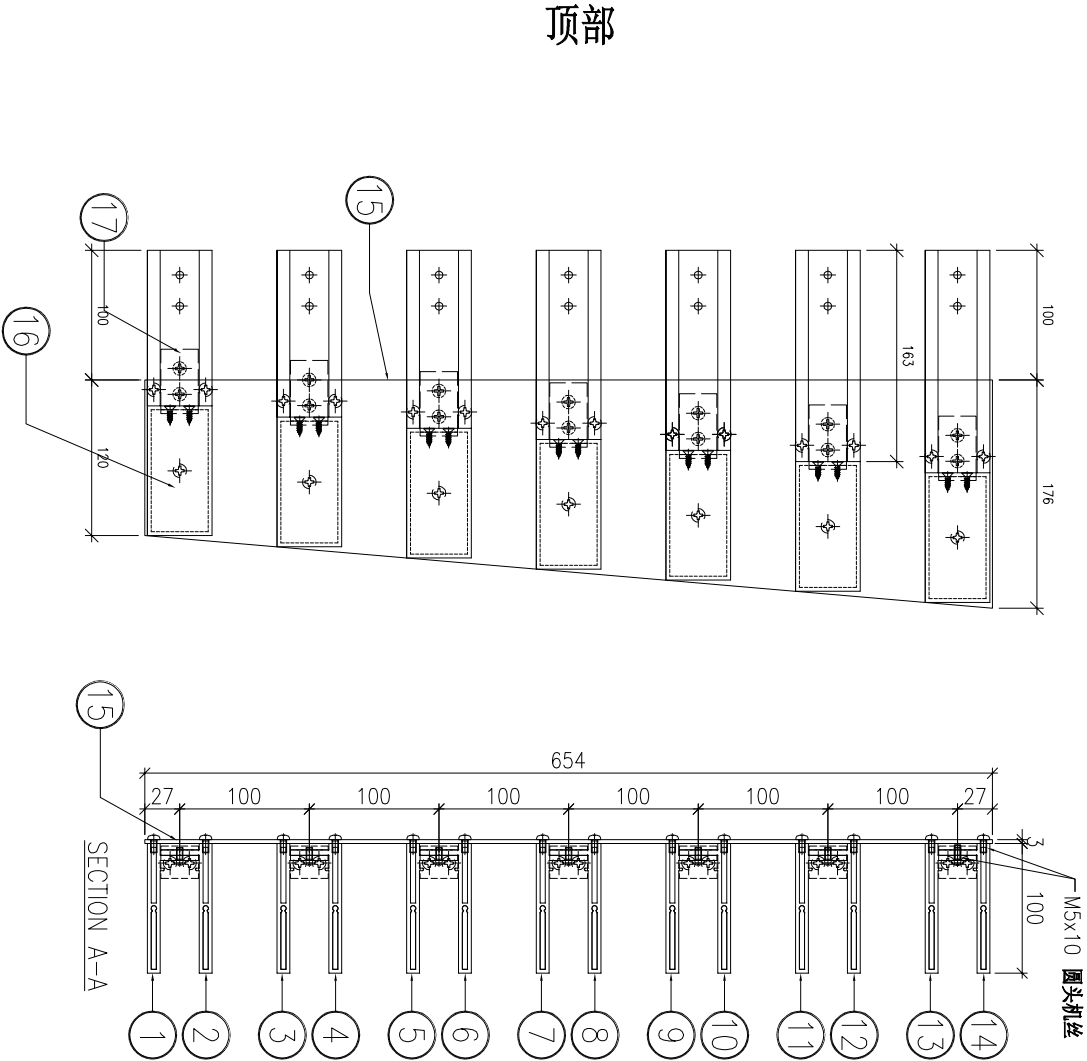

DWG. NO.	PP-A8	REV.	-	SCALE	-	DATE	20-03-2026	DRAWN BY	-	APPROVED BY	
----------	-------	------	---	-------	---	------	------------	----------	---	-------------	--

PROJECT				MATERIAL				COATING		COLOUR		MARK. NO.		QTY.	
YIN PING ROAD KOWLOON FEATURE WALL (PHASE 2)				格栅组装图						-		-		-	
REV.	CHECKED BY	PART NUMBER	Dim. A	Dim. B	Dim. C	Dim. D	Dim. E	Dim. F	Dim. G	Dim. H	QTY.	Inv. Code	ASSEMBLE ON PARTS		
-		PP-A9-1	-	-	-						1				



序号	编号	数量
①	PP-09A-1	1
②	PP-09B-1	1
③	PP-09A-2	1
④	PP-09B-2	1
⑤	PP-09A-3	1
⑥	PP-09B-3	1
⑦	PP-09A-4	1
⑧	PP-09B-4	1
⑨	PP-09A-5	1
⑩	PP-09B-5	1
⑪	PP-09A-6	1
⑫	PP-09B-6	1
⑬	PP-09A-7	1
⑭	PP-09B-7	1
⑮	PP-09A-8	1
⑯	PP-09B-8	1
⑰	PP-09A-9	1
⑱	PP-09A-10	1
⑳	PP-09B-10	1
㉑	PP-09A-11	1
㉒	PP-09B-11	1
㉓	PP-09A-12	1
㉔	PP-09B-12	1
㉕	PP-09A-13	1
㉖	PP-09B-13	1
㉗	PP-09A-14	1
㉘	PP-09B-14	1
㉙	P2-AL-B02	14
㉚	P2-AL-B01	14
㉛	AP-A9-1	1

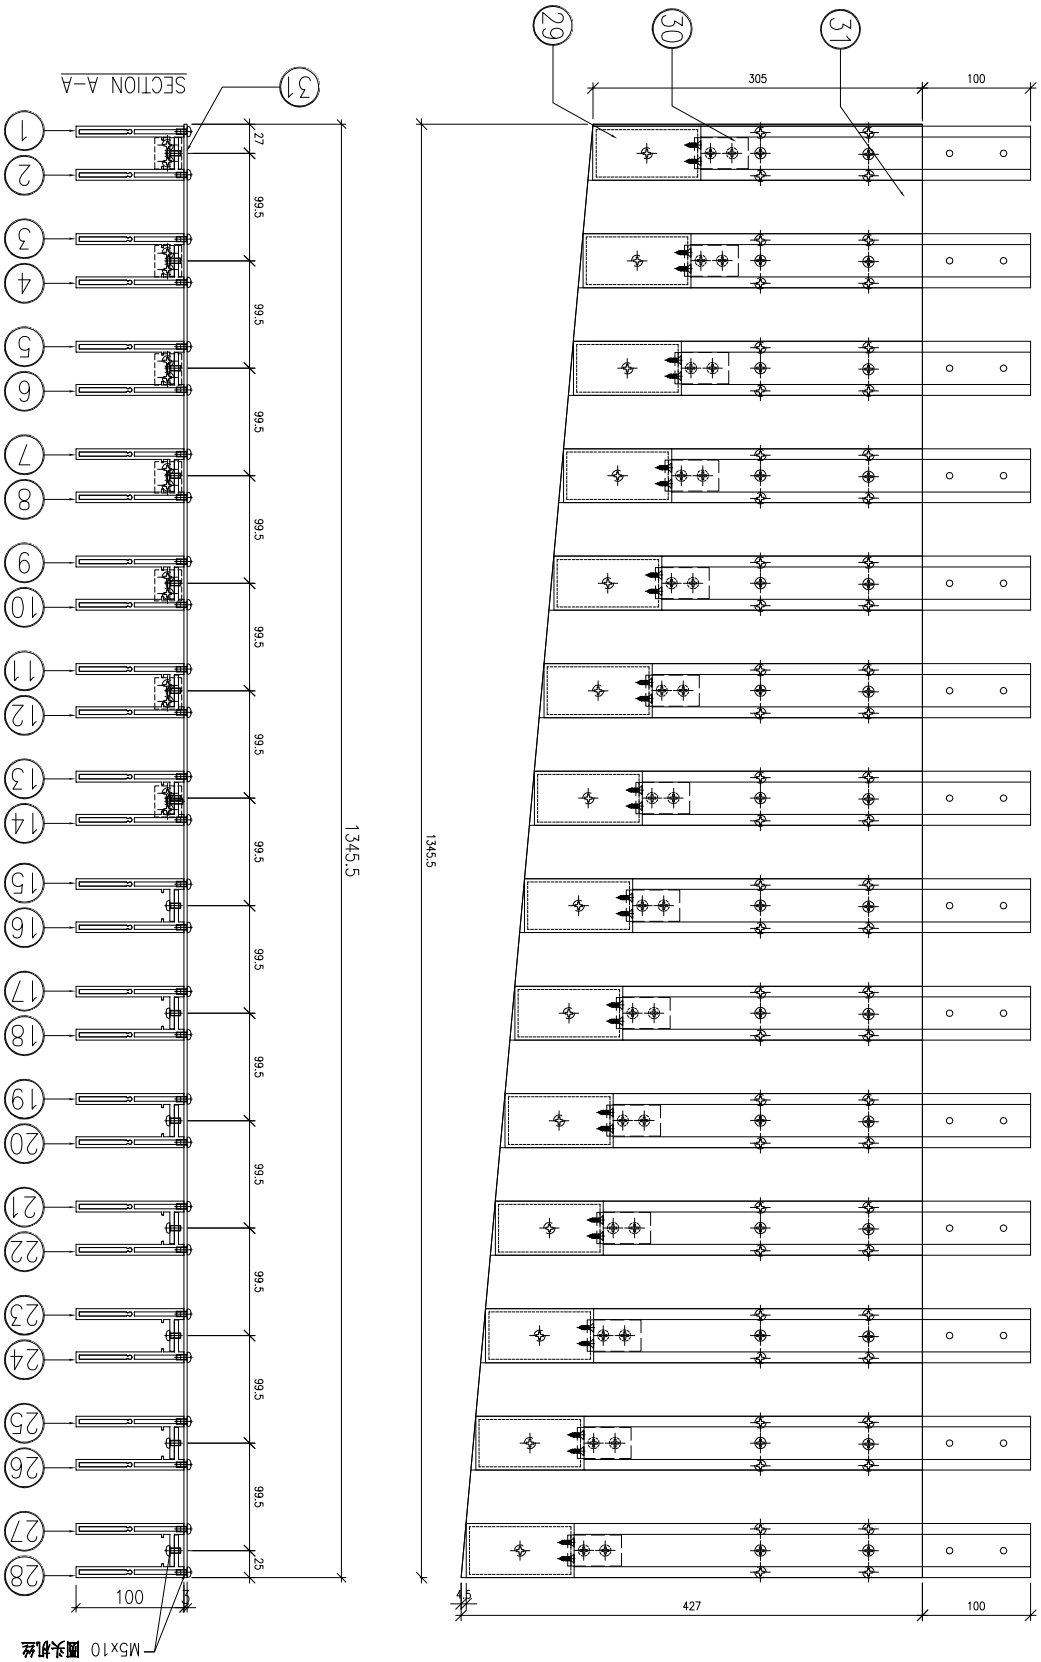

DWG. NO.	PP-A9-1	REV.	-	SCALE	-	DATE	20-03-2026	DRAWN BY	-	APPROVED BY	
----------	---------	------	---	-------	---	------	------------	----------	---	-------------	--

PROJECT				MATERIAL				COATING		COLOUR	MARK. NO.	QTY.
YIN PING ROAD KOWLOON FEATURE WALL (PHASE 2)				格栅组装图						-	-	-
REV. DATE BY	PART NUMBER	Dim. A	Dim. B	Dim. C	Dim. D	Dim. E	Dim. F	Dim. G	Dim. H	QTY.	Inv. Code	注：地盘用
-	PP-A9-2	-	-	-						1		


序号	编号	数量
①	PP-09C-1	18
②	PP-09D-1	18
③	AP-A9-2	1
④	P2-AL-B02	18
⑤	P2-AL-B01	18

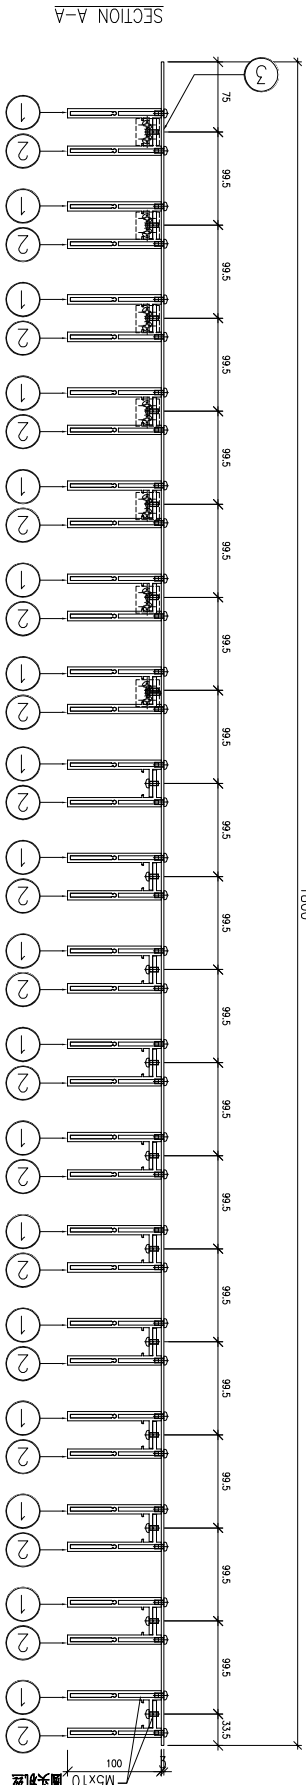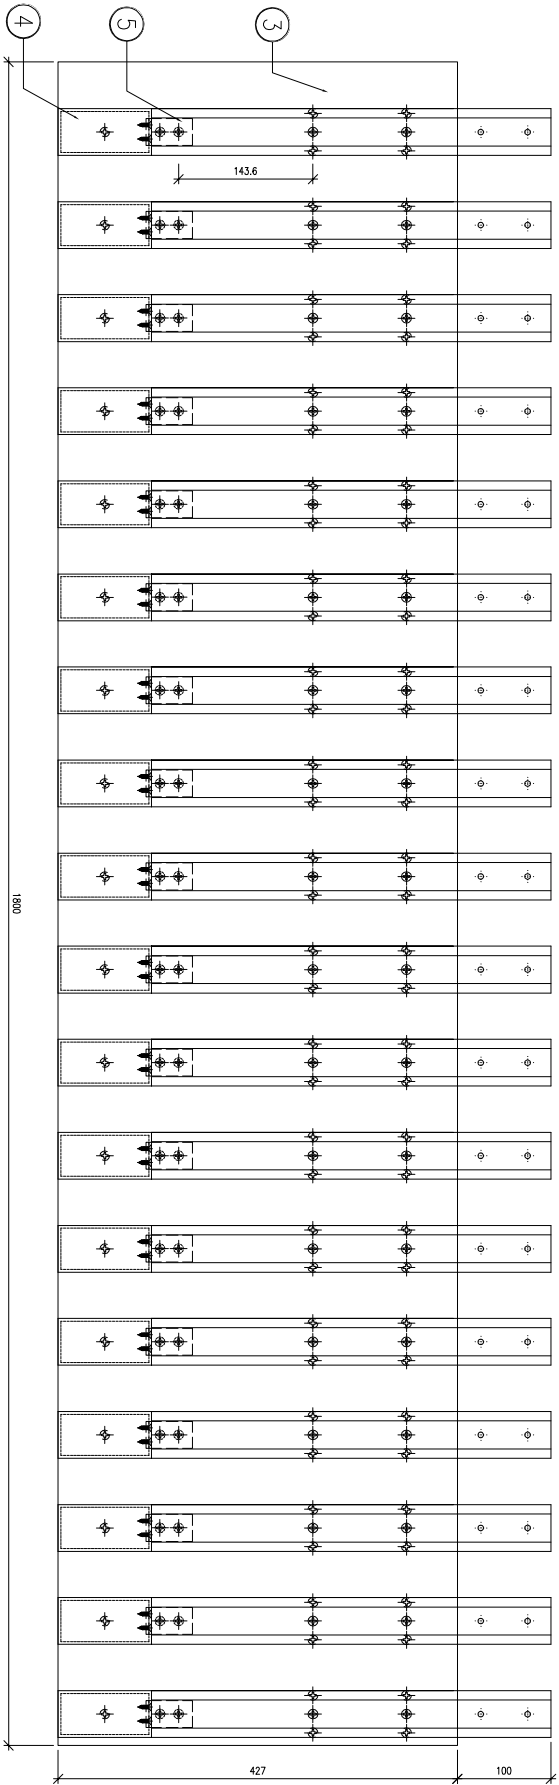

DWG. NO.	REV.	SCALE	DATE	DRAWN BY	APPROVED BY
PP-A9-2	-	-	20-03-2026	-	



REV. DATE BY	PART NUMBER	Dim. A	Dim. B	Dim. C	Dim. D	Dim. E	Dim. F	Dim. G	Dim. H	QTY.	Inv. Code	ASSEMBLE ON PARTS	注: 地盘用
-	PP-A9-3	-	-	-						1			

序号	编号	数量
①	PP-09C-1	18
②	PP-09D-1	18
③	AP-A9-3	1
④	P2-AL-B02	18
⑤	P2-AL-B01	18

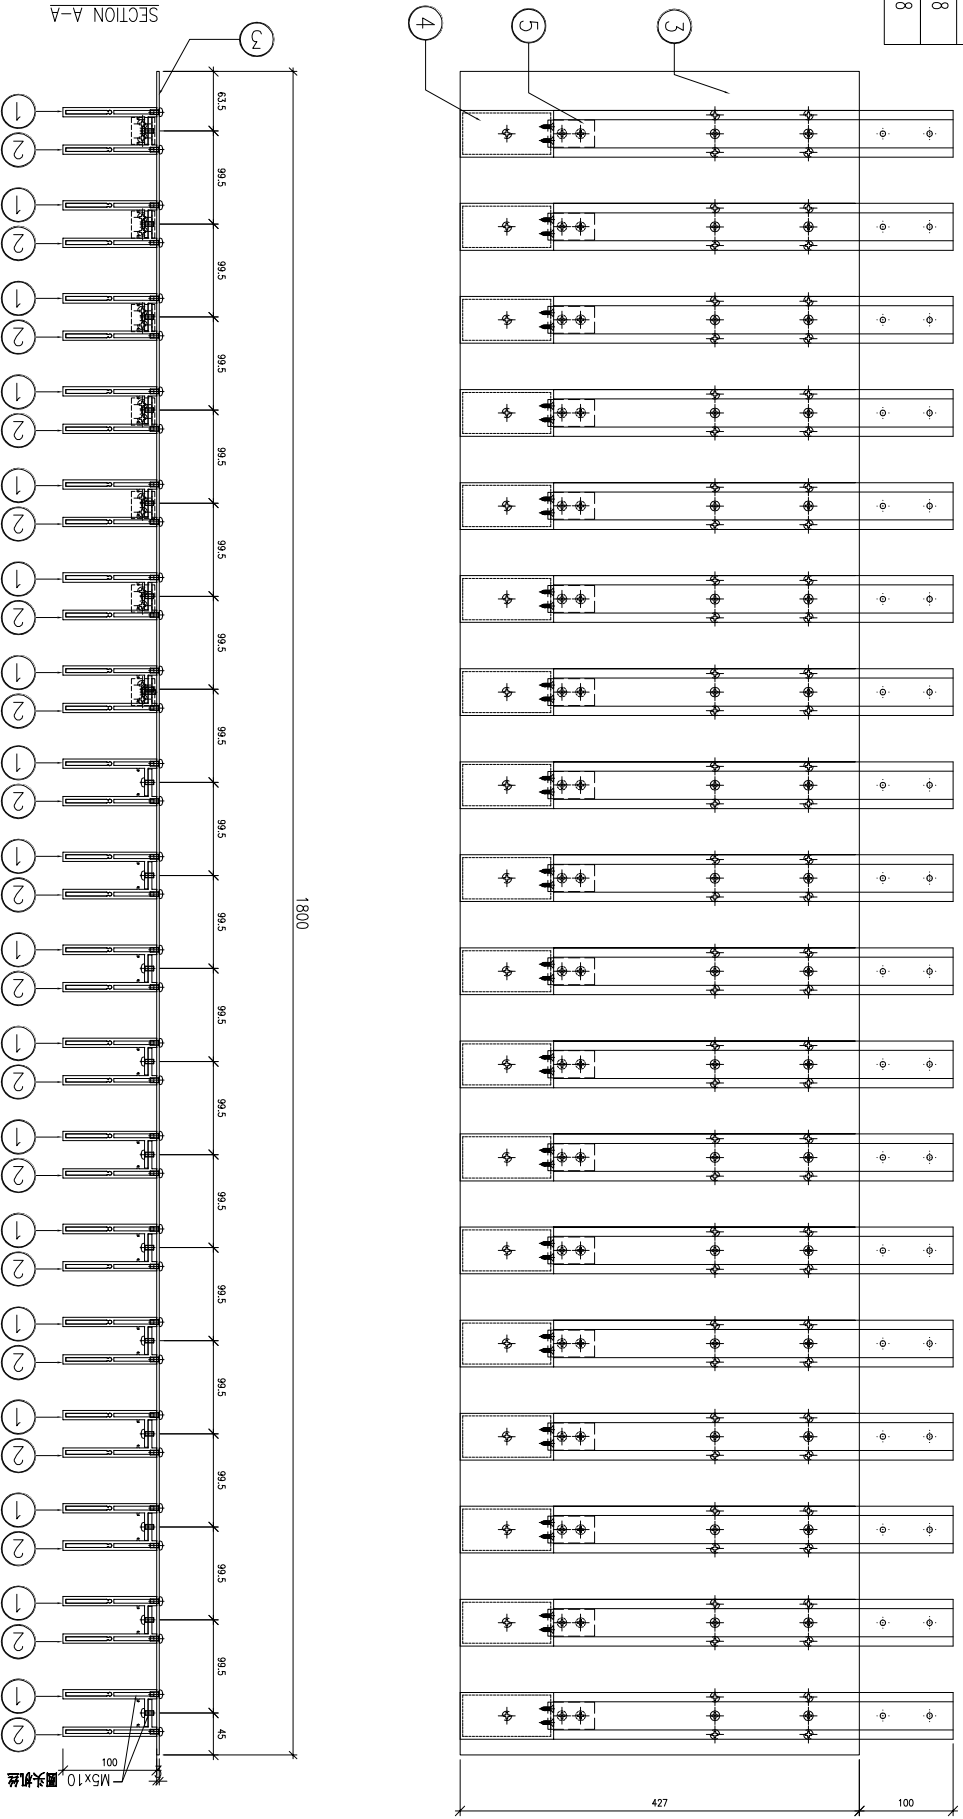

REV. DATE	PART NUMBER	Dim. A	Dim. B	Dim. C	Dim. D	Dim. E	Dim. F	Dim. G	Dim. H	QTY.	Inv. Code	ASSEMBLE ON PARTS		注: 地盘用
-	PP-A10-1	-	-	-						1				


序号	编号	数量
①	PP-10A-1	1
②	PP-10B-1	1
③	PP-10A-2	1
④	PP-10B-2	1
⑤	PP-10A-3	1
⑥	PP-10B-3	1
⑦	PP-10A-4	1
⑧	PP-10B-4	1
⑨	PP-10A-5	1
⑩	PP-10B-5	1
⑪	PP-10A-6	1
⑫	PP-10B-6	1
⑬	PP-10A-7	1
⑭	PP-10B-7	1
⑮	PP-10A-8	1
⑯	PP-10B-8	1
⑰	PP-10A-9	1
⑱	PP-10B-9	1
⑲	PP-10A-10	1
⑳	PP-10B-10	1
㉑	PP-10A-11	1
㉒	PP-10B-11	1
㉓	PP-10A-12	1
㉔	PP-10B-12	1
㉕	PP-10A-13	1
㉖	PP-10B-13	1
㉗	PP-10A-14	1
㉘	PP-10B-14	1
㉙	PP-10A-15	1
㉚	PP-10B-15	1
㉛	PP-10A-16	1
㉜	PP-10B-16	1

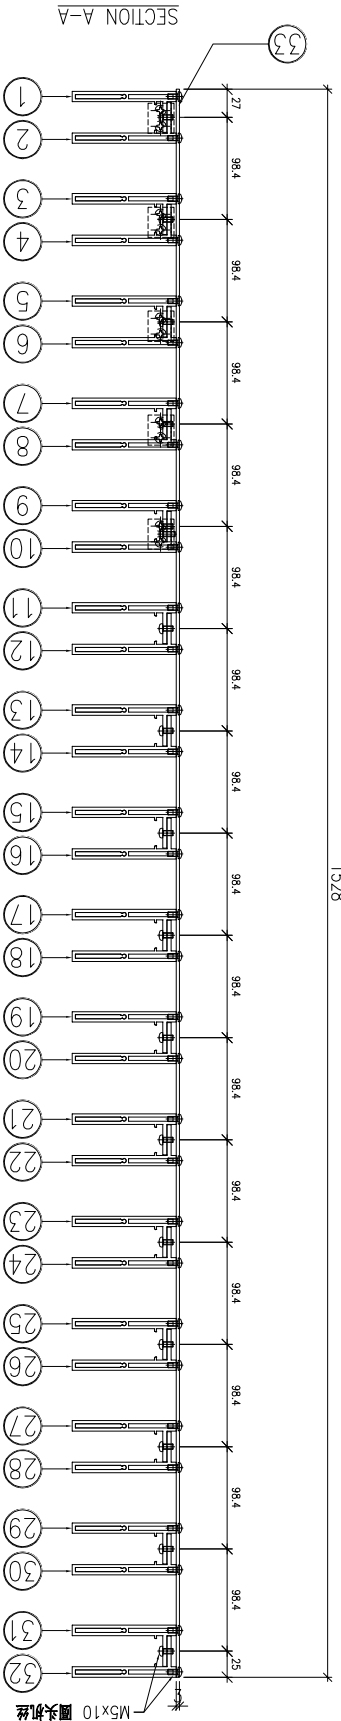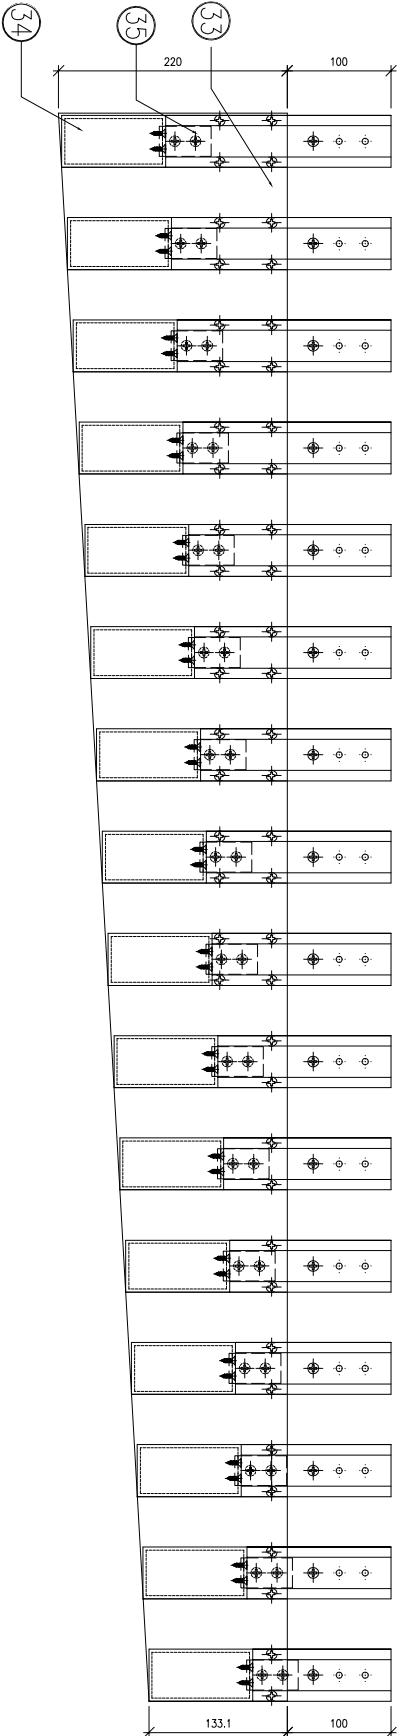

PROJECT				MATERIAL				COATING		COLOUR	MARK. NO.	QTY.
YIN PING ROAD KOWLOON FEATURE WALL (PHASE 2)				格栅组装图						-	-	-
REV. DATE BY	PART NUMBER	Dim. A	Dim. B	Dim. C	Dim. D	Dim. E	Dim. F	Dim. G	Dim. H	QTY.	Inv. Code	ASSEMBLE ON PARTS
-	PP-A10-2	-	-	-						1		

注：地盤用



序号	编号	数量
①	PP-10C-1	1
②	PP-10D-1	1
③	PP-10C-2	1
④	PP-10D-2	1
⑤	PP-10C-3	1
⑥	PP-10D-3	1
⑦	PP-10C-4	1
⑧	PP-10D-4	1
⑨	PP-10C-5	1
⑩	PP-10D-5	1
⑪	PP-10C-6	1
⑫	PP-10D-6	1
⑬	PP-10C-7	1
⑭	PP-10D-7	1
⑮	PP-10C-8	1
⑯	PP-10D-8	1
⑰	PP-10C-9	1
⑱	PP-10D-9	1
⑲	PP-10C-10	1
⑳	PP-10D-10	1
㉑	AP-A10-2	1
㉒	P2-AL-B02	10
㉓	P2-AL-B01	10

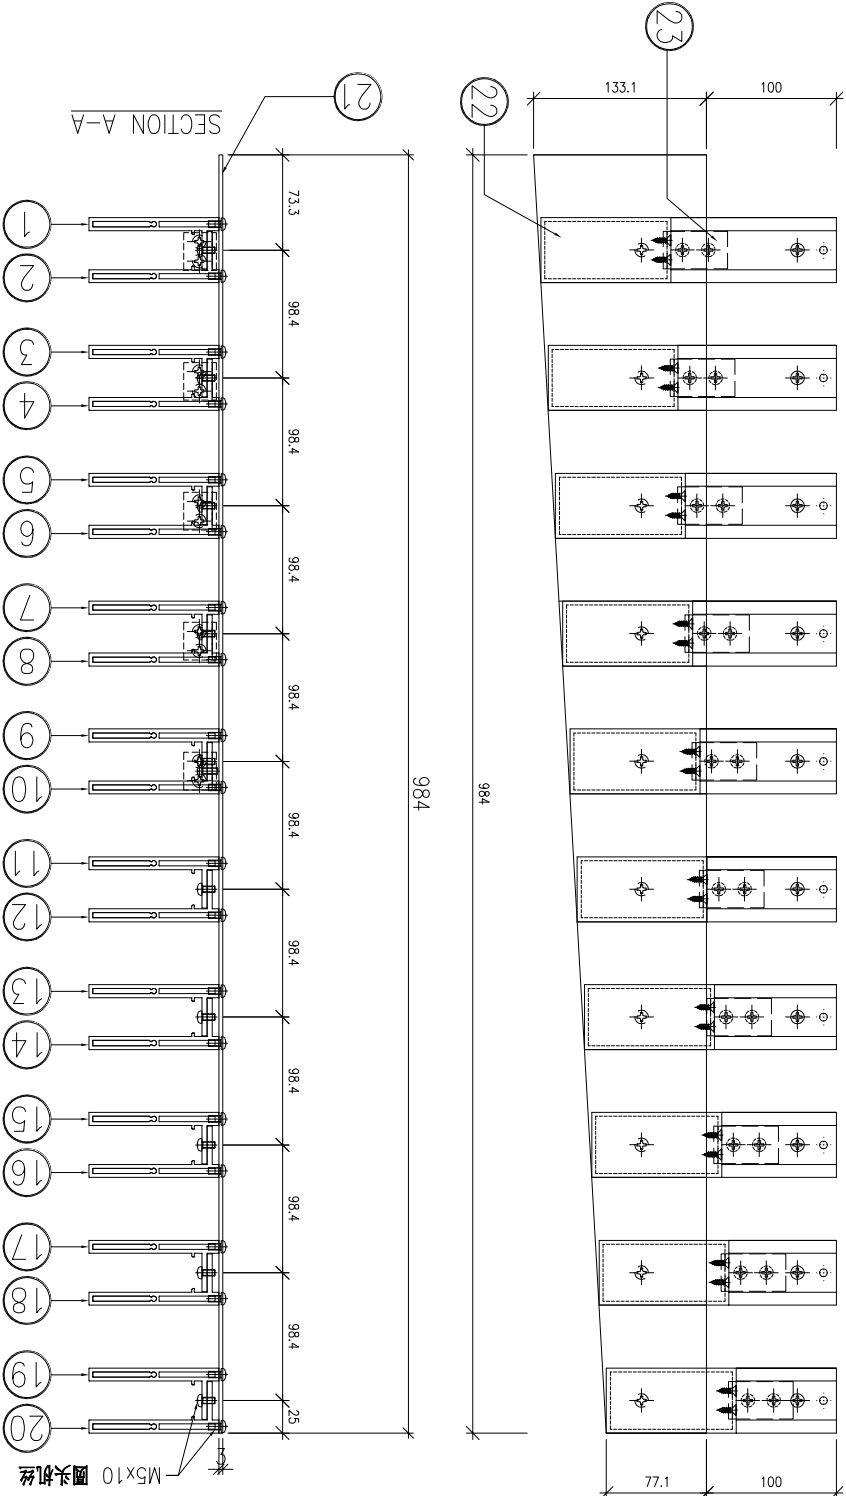

DWG. NO.	PP-A10-2	REV.	-	SCALE	-	DATE	20-03-2026	DRAWN BY	-	APPROVED BY	
----------	----------	------	---	-------	---	------	------------	----------	---	-------------	--

PROJECT				MATERIAL				COATING		COLOUR		MARK. NO.		QTY.	
YIN PING ROAD KOWLOON FEATURE WALL (PHASE 2)				格栅组装图						-		-		-	
REV.	CHECKED BY	PART NUMBER	Dim. A	Dim. B	Dim. C	Dim. D	Dim. E	Dim. F	Dim. G	Dim. H	QTY.	Inv. Code	ASSEMBLE ON PARTS		
-		PP-A10-3	-	-	-						1				
														注：地盤用	

序号	编号	数量
①	PP-10E-1	1
②	PP-10F-1	1
③	PP-10E-2	1
④	PP-10F-2	1
⑤	PP-10E-3	1
⑥	PP-10F-3	1
⑦	PP-10E-4	1
⑧	PP-10F-4	1
⑨	PP-10E-5	1
⑩	PP-10F-5	1
⑪	PP-10E-6	1
⑫	PP-10F-6	1
⑬	PP-10E-7	1
⑭	PP-10F-7	1
⑮	PP-10E-8	1
⑯	PP-10F-8	1
⑰	PP-10E-9	1
⑱	PP-10F-9	1
⑲	PP-10E-10	1
⑳	PP-10F-10	1
㉑	AP-A10-3	1
㉒	P2-AL-B02	10
㉓	P2-AL-B01	10

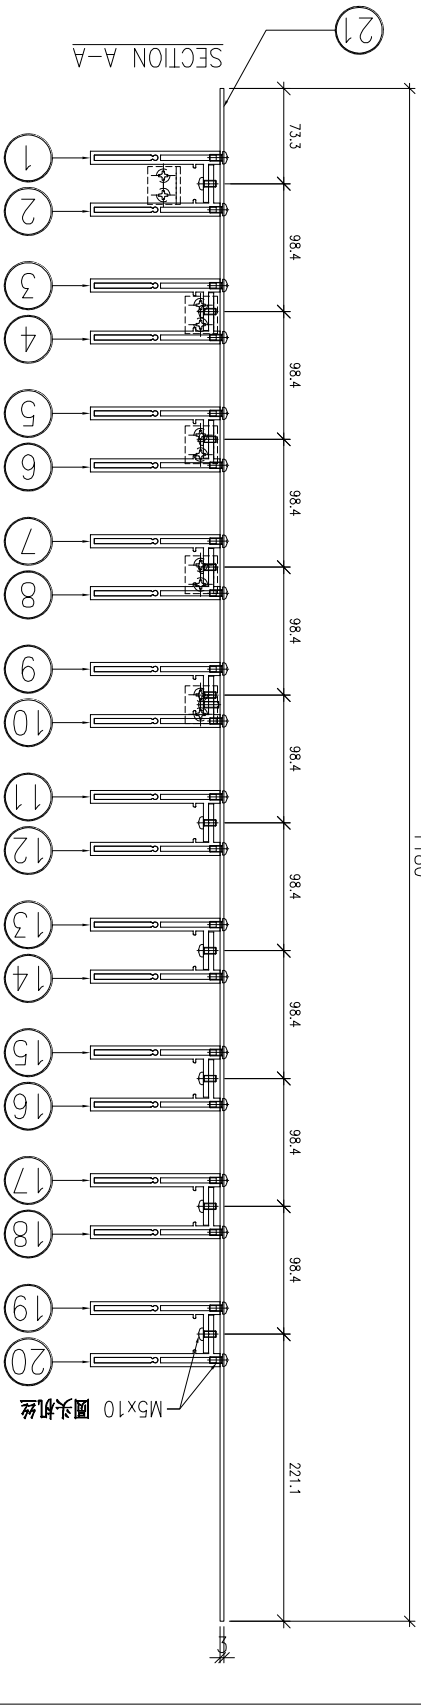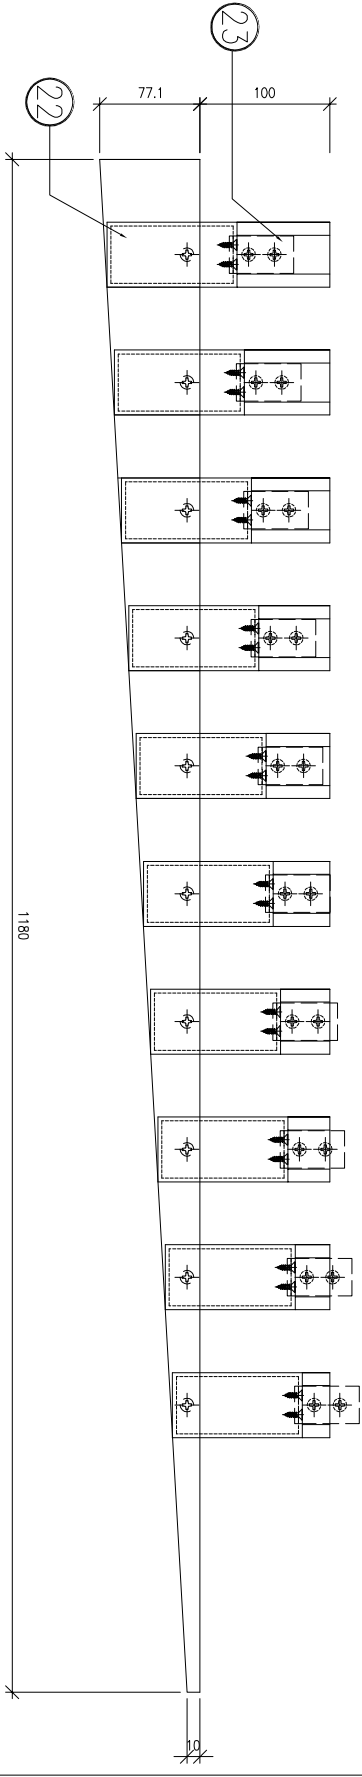

DWG. NO.	PP-A10-3	REV.	-	SCALE	-	DATE	20-03-2026	DRAWN BY	-	APPROVED BY	
----------	----------	------	---	-------	---	------	------------	----------	---	-------------	--





疏子吊脚, 修補




疏子吊脚修補

PODIUM – ELEVATION 36 (ROW A G/F)

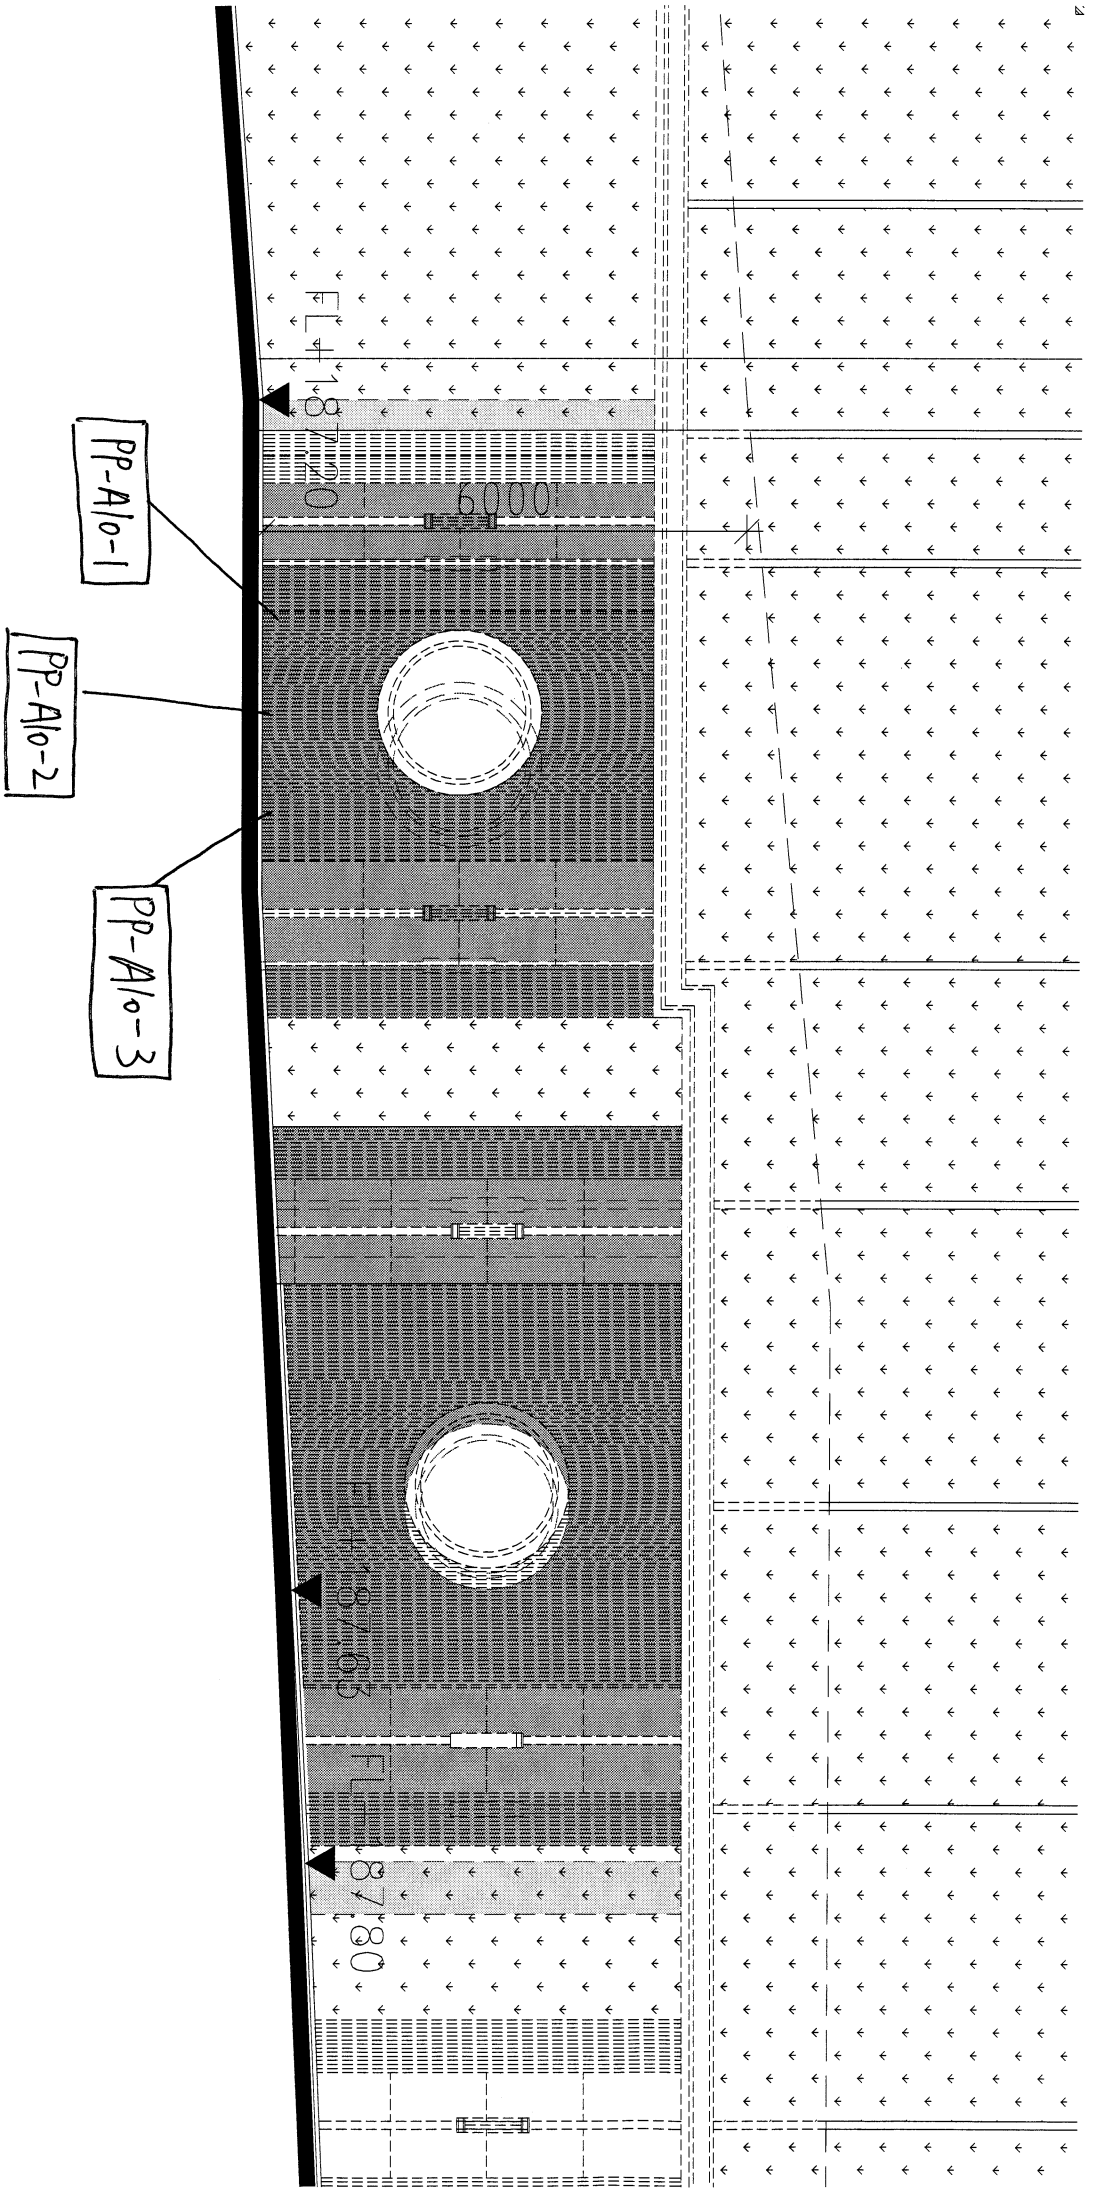


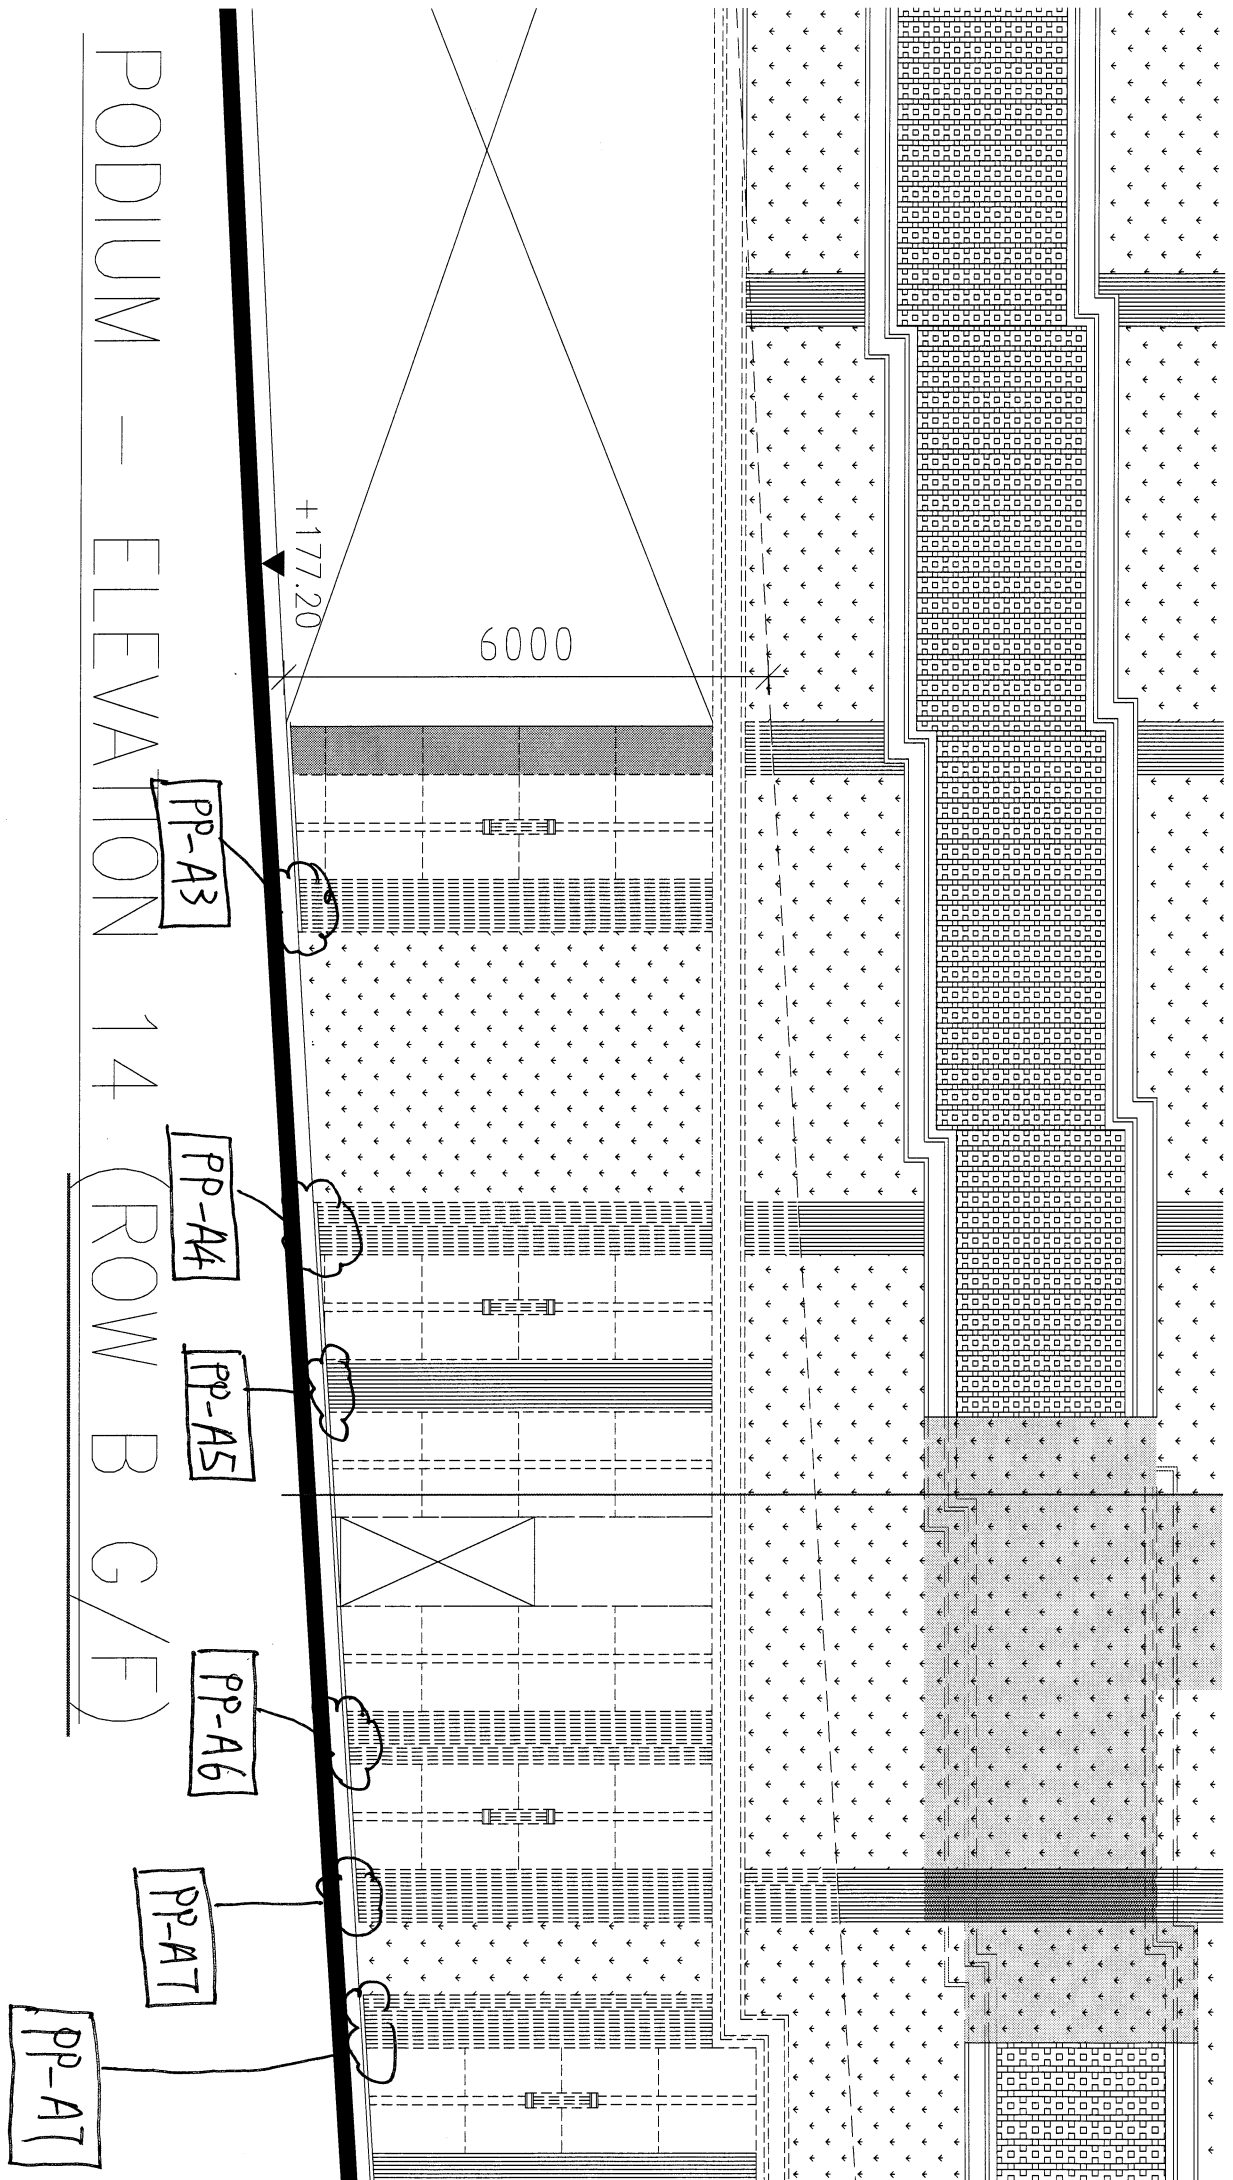

PODIUM — ELEVATION 14 (ROW B G/F)

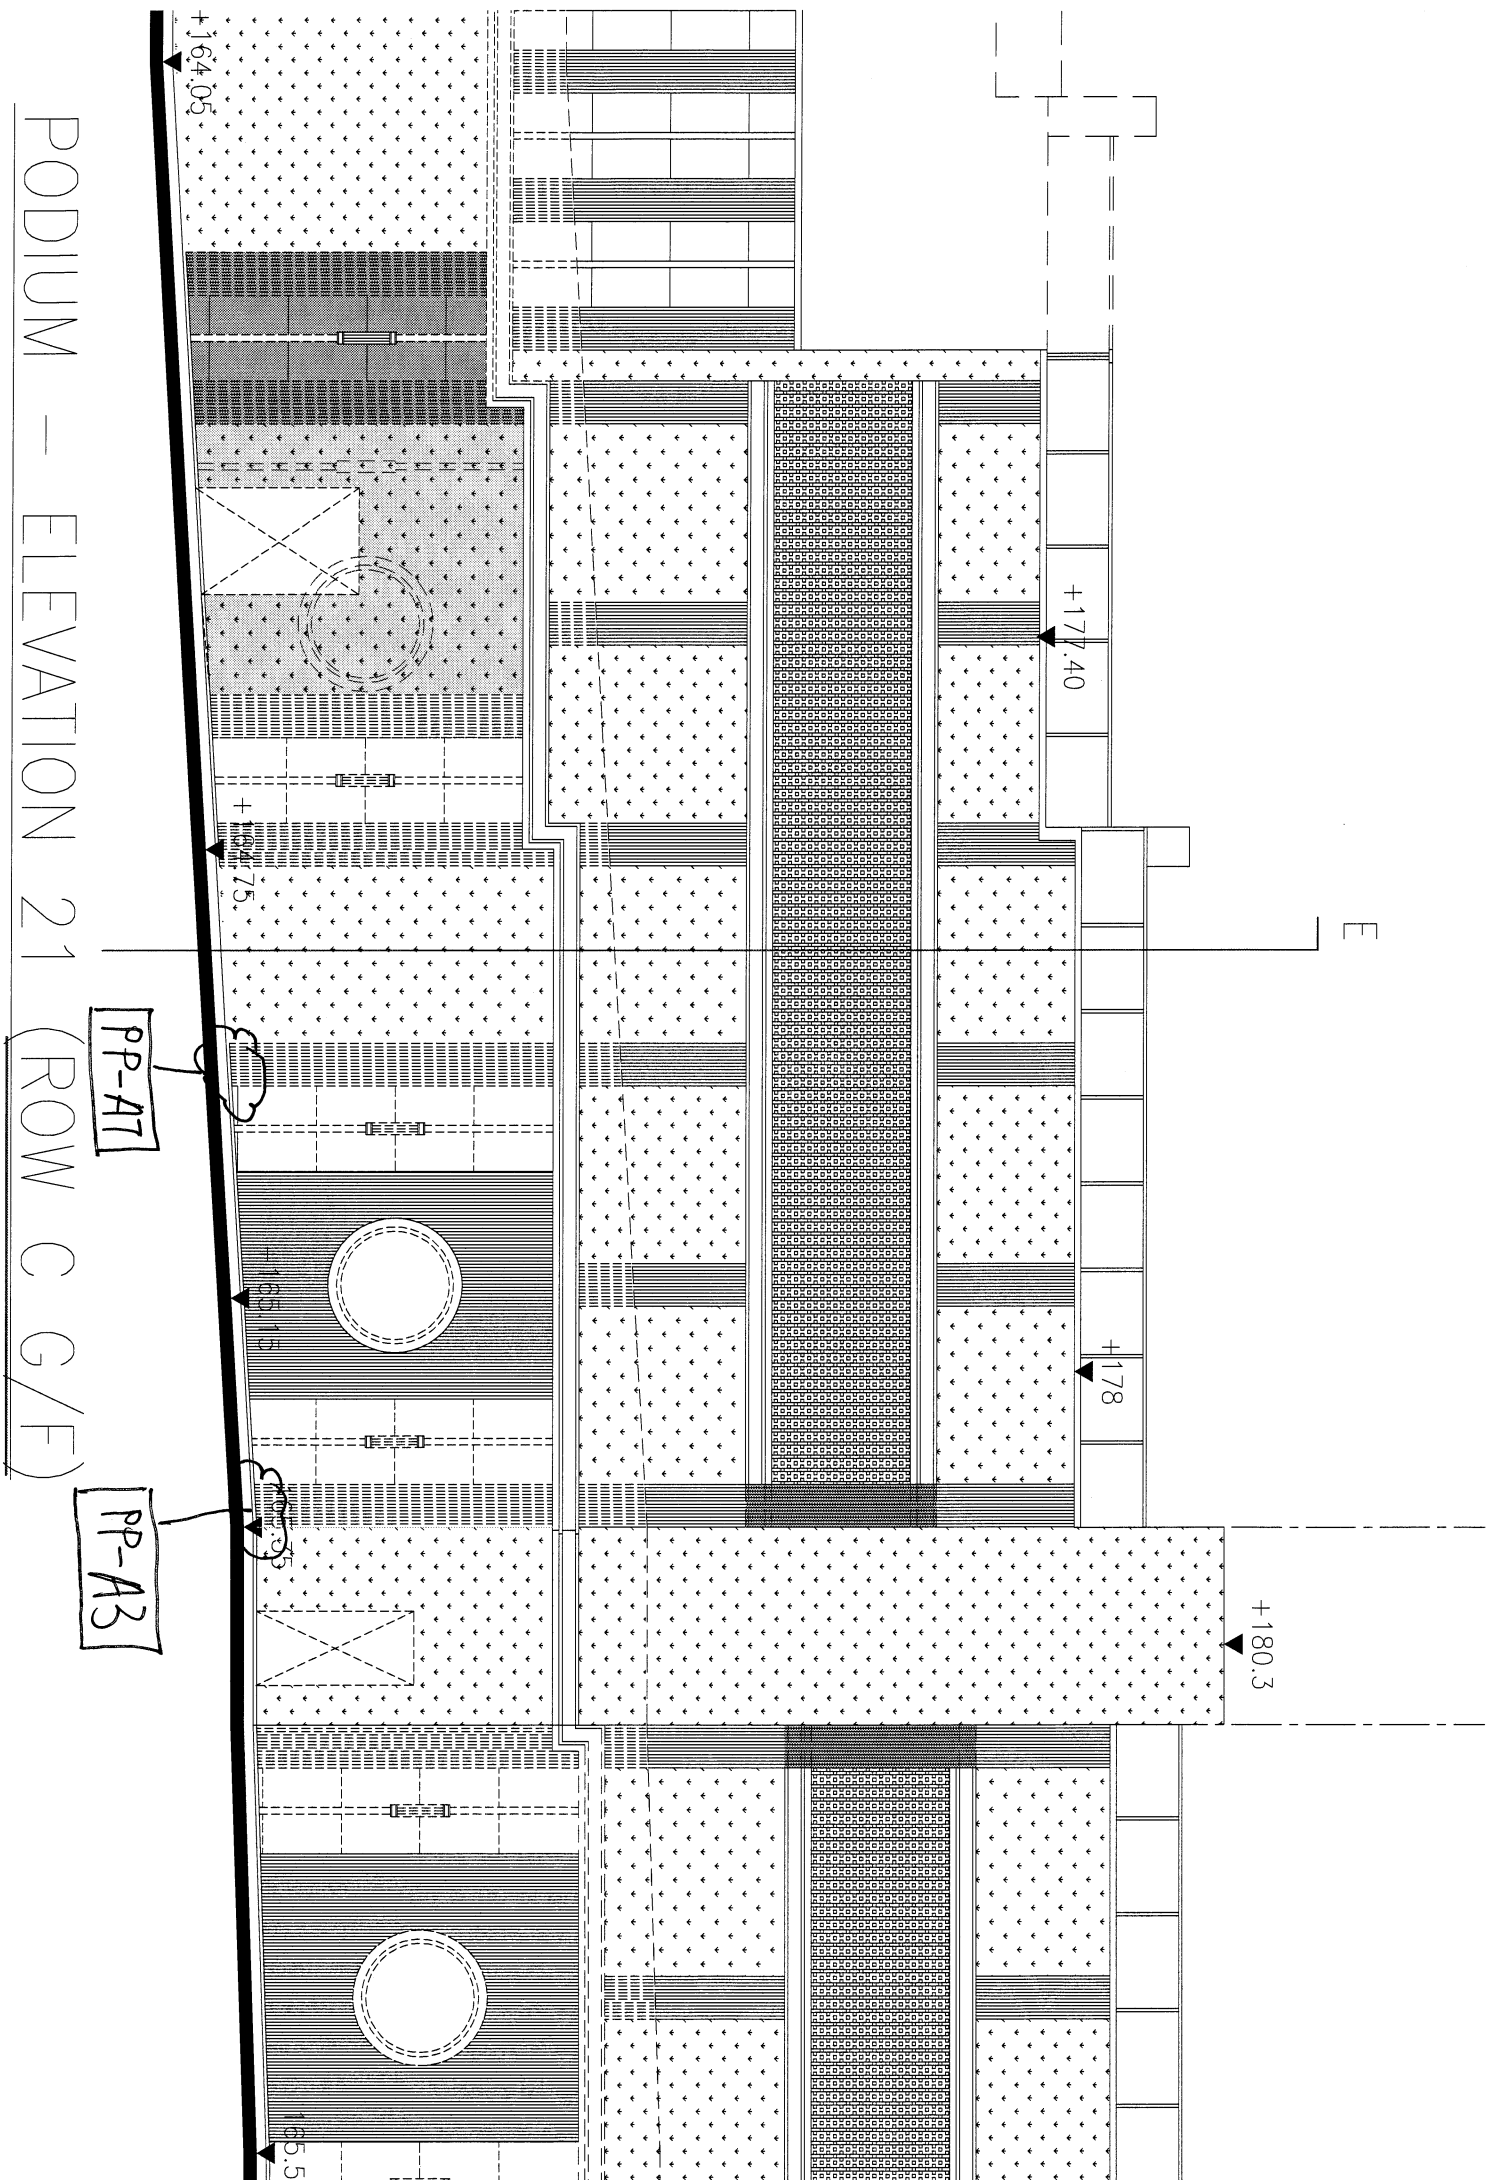

PODIUM – ELEVATION 21 (ROW C G/F)

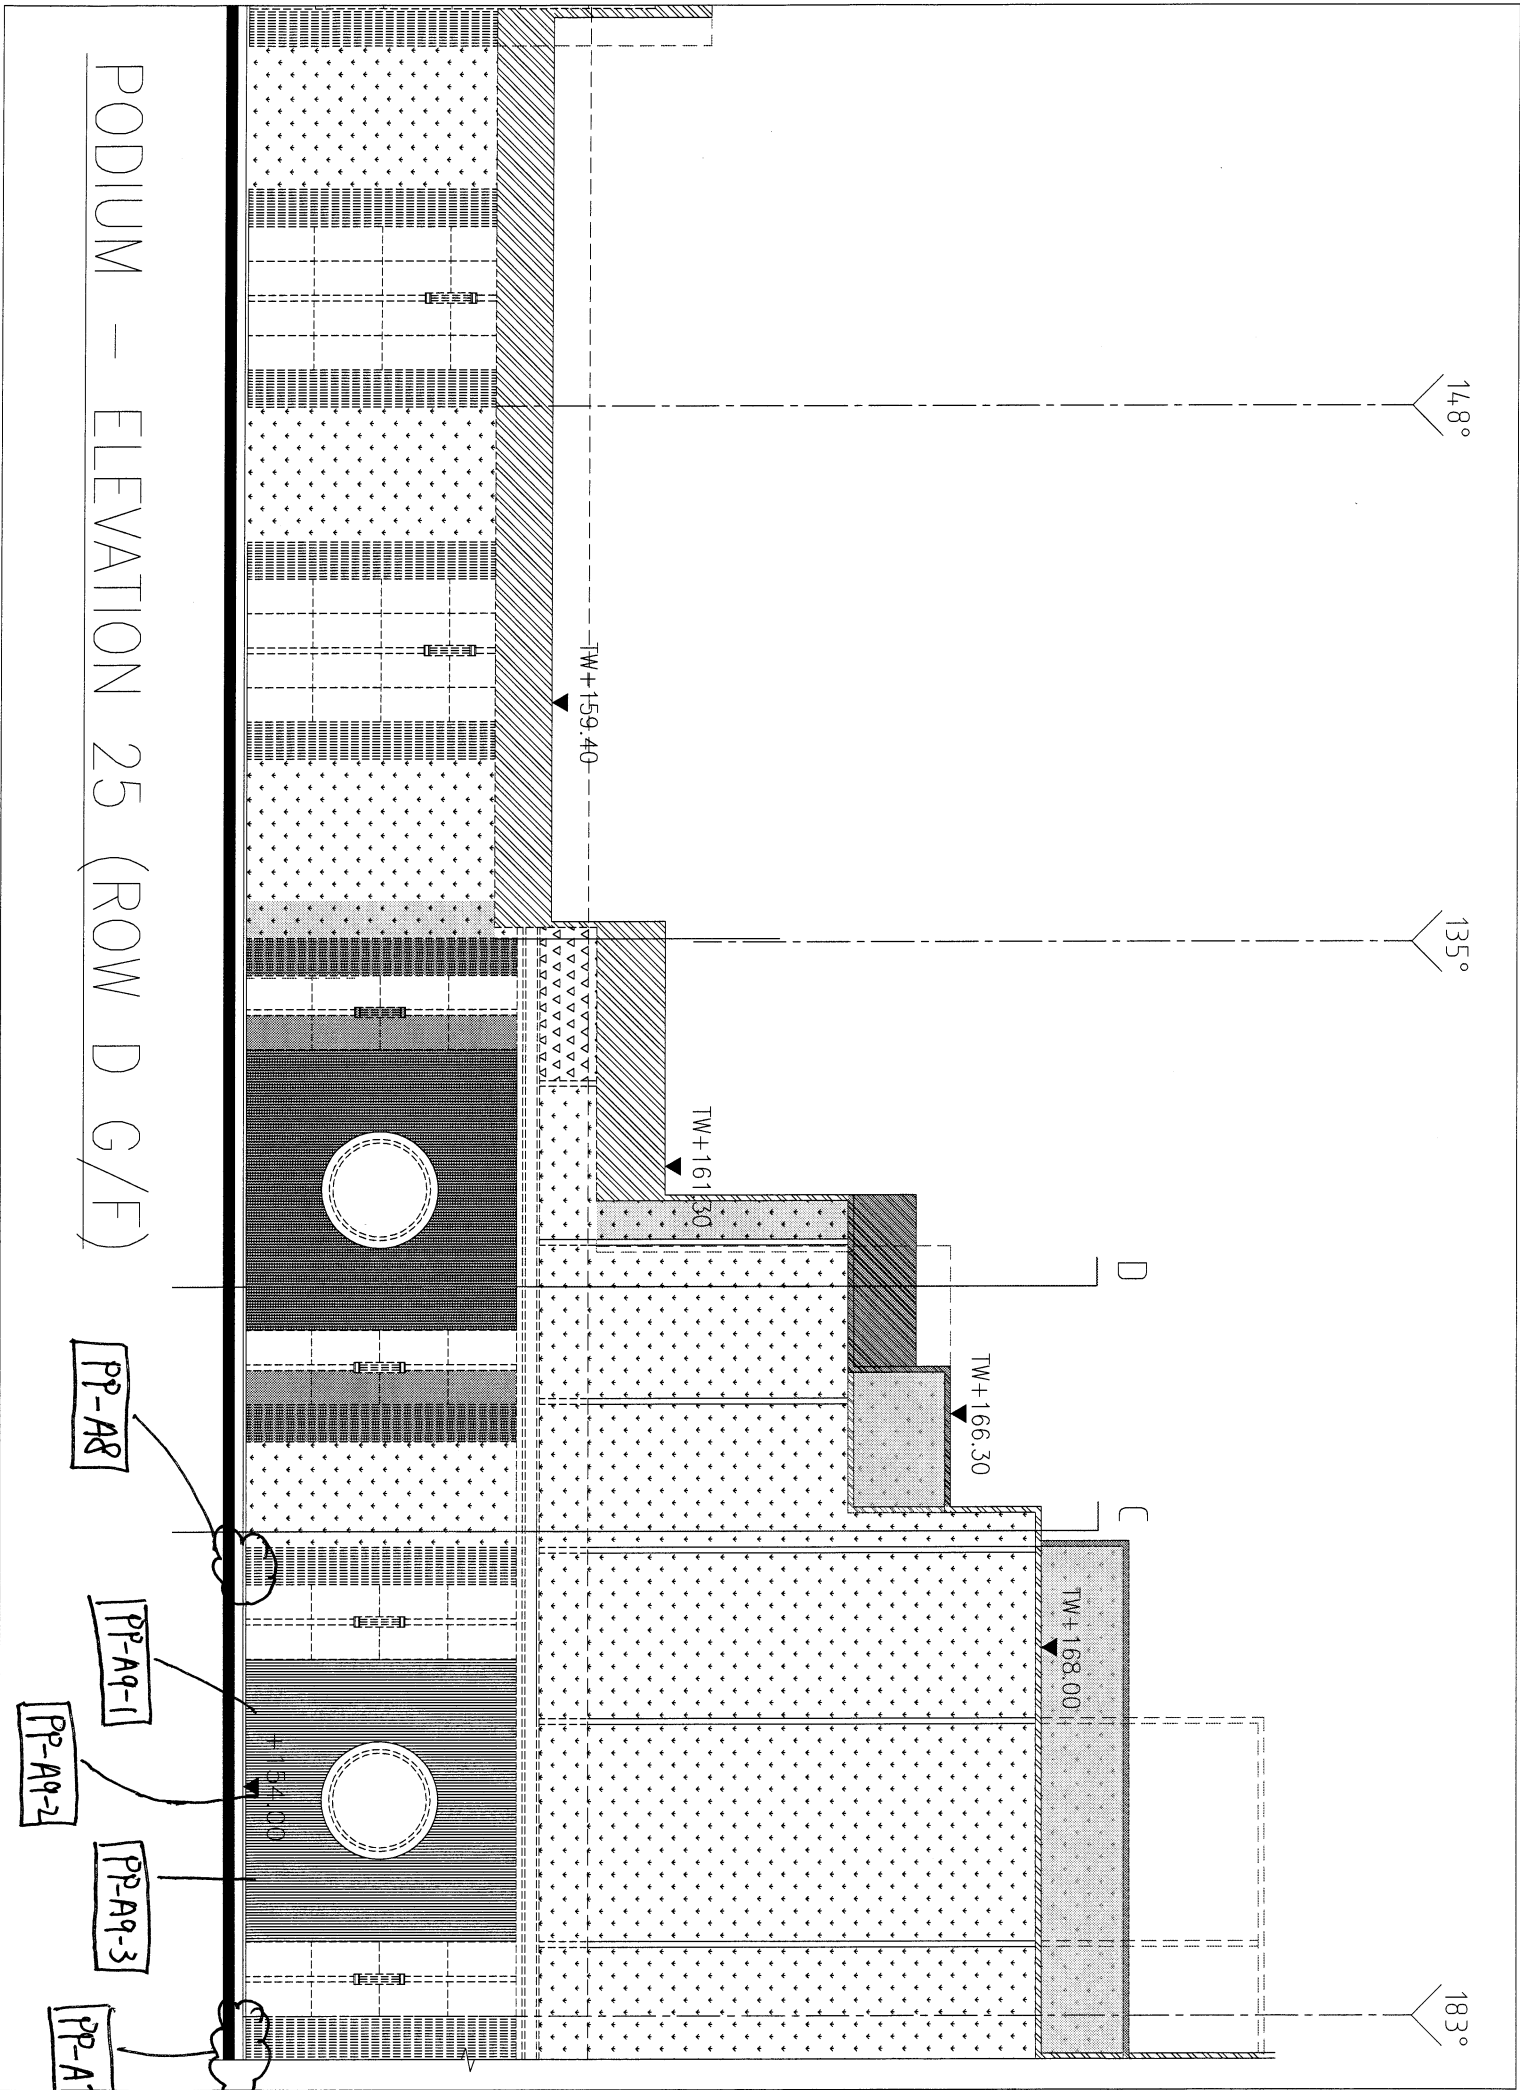

PODIUM – ELEVATION 25 (ROW D G/F)