美特鋁質有限公司
MIDI ALUMINIUM FABRICATOR LTD.

# 工程指示 / 要求簡箋 ENGINEER INSTRUCTIONS(E.I.)

| | | | |
|---|---|---|---|
| **工程指示編號:** | EI-5330 | **修改版本:** | - |
| | HK-1996 | | |
| **工程編號:** | J 853 | **工程名稱:** | 大窩坪 (延坪道) |
| **收件人:** | 生統 | **發件人:** | Lai Sik Hung |
| **工程項目:** | T2 T3 T7 地盤企防水件 | **日期:** | 14/11/2022 |

| | | |
|---|---|---|
| ☐ 原合約工程包 | ☐ 原合約工程加 / 減賬 QT- | ☐ 新工程報價 QT- |

| | |
|---|---|
| **信件批核號碼/圖紙參考編號:** | **批核模具圖紙編號:** |
| **客戶指示附件:** | **管理內部批簽署:** |

| | | |
|---|---|---|
| ☐ 初步鋁料 B.M. | ☐ 加工拆圖，然後生產 | ☐ 尺寸表 |
| ☐ 正式鋁料 B.M. | ☐ 技術上資料／指示 | ☐ 報價 |
| ☐ 配件 B.M. | ☐ 樣辦或貨品說明書 | ☐ 分判合約 |
| ☐ 其他: | | |

內容: T2 T3 T7 地盤企防水件
需分座包裝
先行生產16樓以下樓層, 16樓以上待另行通知

完成上列要求日期: 30/11/2022

**國內**

| | | | | | |
|---|---|---|---|---|---|
| ☐ 生產技術總監 | ☐ 連附件 | ☑ 技術部 | ☑ 連附件 | ☐ 生產部 | ☐ 連附件 |
| ☐ 採購部 | ☐ 連附件 | ☑ 生產統籌部 | ☑ 連附件 | ☐ 報關組 | ☐ 連附件 |
| ☐ 質檢部 | ☐ 連附件 | ☐ 會計部 | ☐ 連附件 | ☐ 機械設計部 | ☐ 連附件 |
| ☑ 香港辦 | ☑ 連附件 | ☐ 其他: | | | |

| | | | | | | | |
|---|---|---|---|---|---|---|---|
| ☐ 行政部 | ☐ 連附件 | ☐ 會計部 | ☐ 連附件 | ☐ 統籌部 | ☐ 連附件 | ☐ 工程部 | ☐ 連附件 |
| ☐ 採購部 | ☐ 連附件 | ☐ QS部 | ☐ 連附件 | ☐ 地盤管理 | ☐ 連附件 | ☐ 維修部 | ☐ 連附件 |

| | |
|---|---|
| *發件人簽署： | *組別成員批核簽署： 14/11/2022 |
| 傳遞編號： | 項目經理簽署： |

# 圖則登記表
DRAWING REGISTER

| | | | 接收日期 Receiving Date (適用於客戶圖則 | | | | | | | |
|---|---|---|---|---|---|---|---|---|---|---|
| 工程名稱 Project Title: | 九龍延坪道 | 年 | | | | | | | | |
| | T2-T3-地盤企防水件拆圖 | 月 | | | | | | | | |
| 工程編號 Project No: | J-853 | 日 | | | | | | | | |
| 分發予 Distributed To | | | | | | | | | | |
| | | 年 | 22 | | | | | | | |
| | | 月 | 10 | | | | | | | |
| | | 日 | 29 | | | | | | | |

| 圖則編號 Drg. No. | 圖則名稱 Drawing Title | | 修訂編號 Revision No. | | | | | | | |
|---|---|---|---|---|---|---|---|---|---|---|
| FSA-01 | 防水鋁板 | 1 | - | | | | | | | |
| FSA-01R | 防水鋁板 | 2 | - | | | | | | | |
| FSA-01-1 | 防水鋁板 | 3 | - | | | | | | | |
| FSA-01R-1 | 防水鋁板 | 4 | - | | | | | | | |
| FSB-01 | 防水鋁板 | 5 | - | | | | | | | |
| FSB-01R | 防水鋁板 | 6 | - | | | | | | | |
| FSA-02 | 防水鋁板 | 7 | - | | | | | | | |
| FSA-02R | 防水鋁板 | 8 | - | | | | | | | |
| FSA-02-1 | 防水鋁板 | 9 | - | | | | | | | |
| FSA-02-1(1) | 防水鋁板(數據表) | 10 | - | | | | | | | |
| FSA-02R-1 | 防水鋁板 | 11 | - | | | | | | | |
| FSA-02R-1(1) | 防水鋁板(數據表) | 12 | - | | | | | | | |
| FSB-02 | 防水鋁板 | 13 | - | | | | | | | |
| FSB-02(1) | 防水鋁板(數據表) | 14 | - | | | | | | | |
| FSB-02R | 防水鋁板 | 15 | - | | | | | | | |
| FSB-02R(1) | 防水鋁板(數據表) | 16 | - | | | | | | | |
| FSA-03 | 防水鋁板 | 17 | - | | | | | | | |
| FSA-03R | 防水鋁板 | 18 | - | | | | | | | |
| FSA-03-1 | 防水鋁板 | 19 | - | | | | | | | |
| FSA-03R-1 | 防水鋁板 | 20 | - | | | | | | | |
| FSB-03 | 防水鋁板 | 21 | - | | | | | | | |
| FSA-04 | 防水鋁板 | 22 | - | | | | | | | |

# 圖則登記表
DRAWING REGISTER

| 工程名稱 Project Title: | 九龍延坪道<br>T2-T3-地盤企防水件拆圖 |
|---|---|
| 工程編號 Project No: | J-853 |

分發予 Distributed To

| | |
|---|---|
| | |
| | |
| | |

| 圖則編號<br>Drg. No. | 圖則名稱<br>Drawing Title | | 接收日期 Receiving Date (適用於客戶圖則<br>修訂編號<br>Revision No. |
|---|---|---|---|
| | | 年 | |
| | | 月 | |
| | | 日 | |
| | | 年 | 22 |
| | | 月 | 10 |
| | | 日 | 29 |
| FSA-04R | 防水鋁板 | 23 | - |
| FSA-04-1 | 防水鋁板 | 24 | - |
| FSA-04R-1 | 防水鋁板 | 25 | - |
| FSB-04 | 防水鋁板 | 26 | - |
| FSC-04 | 防水鋁板 | 27 | - |
| FSD-04 | 防水鋁板 | 28 | - |
| FSA-05 | 防水鋁板 | 29 | - |
| FSA-05-1 | 防水鋁板 | 30 | - |
| FSB-05 | 防水鋁板 | 31 | - |
| FSA-201 | 防水鋁板 | 32 | - |
| FSA-201-2 | 防水鋁板 | 33 | - |
| FSB-201 | 防水鋁板 | 34 | - |
| J853-SD-CW-4201 | 位置圖 | 35 | - |
| J853-SD-CW-4202 | 位置圖 | 36 | - |
| J853-SD-CW-4203 | 位置圖 | 37 | - |
| J853-SD-CW-4204 | 位置圖 | 38 | - |
| J853-SD-CW-4204A | 位置圖 | 39 | - |
| J853-SD-CW-4205 | 位置圖 | 40 | - |
| J853-SD-CW-4206 | 位置圖 | 41 | - |
| J853-SD-CW-4301 | 位置圖 | 42 | - |
| J853-SD-CW-4302 | 位置圖 | 43 | - |
| J853-SD-CW-4303 | 位置圖 | 44 | - |

# 圖則登記表
DRAWING REGISTER

| | | | | | | | | | | | |
|---|---|---|---|---|---|---|---|---|---|---|---|
| | | | 接收日期 Receiving Date (適用於客戶圖則 | | | | | | | | |
| 工程名稱 Project Title: | 九龍延坪道 | 年 | | | | | | | | | |
| | T2-T3-地盤企防水件拆圖 | 月 | | | | | | | | | |
| 工程編號 Project No: | J-853 | 日 | | | | | | | | | |
| 分發予 Distributed To | | | | | | | | | | | |
| | | 年 | 22 | | | | | | | | |
| | | 月 | 10 | | | | | | | | |
| | | 日 | 29 | | | | | | | | |

| 圖則編號 Drg. No. | 圖則名稱 Drawing Title | | 修訂編號 Revision No. | | | | | | | |
|---|---|---|---|---|---|---|---|---|---|---|
| J853-SD-CW-4304 | 位置圖 | 45 | - | | | | | | | |
| J853-SD-CW-4304A | 位置圖 | 46 | - | | | | | | | |
| J853-SD-CW-4305 | 位置圖 | 47 | - | | | | | | | |
| J853-SD-CW-4306 | 位置圖 | 48 | - | | | | | | | |

| 美特鋁質 有限公司 MIDI Aluminium Fabricator Ltd. | 工程號: J-853 | 計算: 方強 | 日期: | 2022.10.27 | | 送呈: 胡哥 |
|---|---|---|---|---|---|---|
| | 地盤名稱: 九龍延坪道 | 核對: 謝永林 | 日期: | 2022.10.29 | | 副本: |
| 地盤用鋁板B.M.表 | 項目類別: T2-T3單元件 | 批准: | 日期: | | | |
| | 修改版次： | A/C Code: | 總V.F.: | 0.00 | 總重量: 2210.12 | 此BM依據拆圖 資料計算 |

| 序號 | 修改內容 | 鋁板圖號 | 鋁板名稱 | 顏色 | 實用 | 後備 | 總數 | 總重量 | 單件展開面積 | 總展開面積 | 單件V.F. | 總V.F. | 備註 |
|---|---|---|---|---|---|---|---|---|---|---|---|---|---|
| | | | | | | | | | 平方米 | | 平方米 | | |
| 1 | | FSA-01 | 2mm厚鋁板 | 鉻化 | 18 | | 18 | 8.874 | 0.091 | 1.637 | 0.00 | 0.00 | |
| 2 | | FSA-01 | 2mm厚鋁板 | 鉻化 | 18 | | 18 | 8.874 | 0.091 | 1.637 | 0.00 | 0.00 | |
| 3 | | FSA-01R | 2mm厚鋁板 | 鉻化 | 10 | | 10 | 4.930 | 0.091 | 0.910 | 0.00 | 0.00 | |
| 4 | | FSA-01R | 2mm厚鋁板 | 鉻化 | 6 | | 6 | 2.958 | 0.091 | 0.546 | 0.00 | 0.00 | |
| 5 | | FSA-01R | 2mm厚鋁板 | 鉻化 | 18 | | 18 | 8.874 | 0.091 | 1.637 | 0.00 | 0.00 | |
| 6 | | FSA-01R | 2mm厚鋁板 | 鉻化 | 1 | | 1 | 0.493 | 0.091 | 0.091 | 0.00 | 0.00 | |
| 7 | | FSA-01R | 2mm厚鋁板 | 鉻化 | 10 | | 10 | 4.930 | 0.091 | 0.910 | 0.00 | 0.00 | |
| 8 | | FSA-01R | 2mm厚鋁板 | 鉻化 | 6 | | 6 | 2.958 | 0.091 | 0.546 | 0.00 | 0.00 | |
| 9 | | FSA-01R | 2mm厚鋁板 | 鉻化 | 18 | | 18 | 8.874 | 0.091 | 1.637 | 0.00 | 0.00 | |
| 10 | | FSA-01R | 2mm厚鋁板 | 鉻化 | 1 | | 1 | 0.493 | 0.091 | 0.091 | 0.00 | 0.00 | |
| 11 | | FSA-01-1 | 2mm厚鋁板 | 鉻化 | 14 | | 14 | 15.805 | 0.208 | 2.916 | 0.00 | 0.00 | |
| 12 | | FSA-01-2 | 2mm厚鋁板 | 鉻化 | 4 | | 4 | 4.825 | 0.223 | 0.890 | 0.00 | 0.00 | |
| 13 | | FSA-01-1 | 2mm厚鋁板 | 鉻化 | 1 | | 1 | 1.258 | 0.232 | 0.232 | 0.00 | 0.00 | |
| 14 | | FSA-01-2 | 2mm厚鋁板 | 鉻化 | 14 | | 14 | 15.805 | 0.208 | 2.916 | 0.00 | 0.00 | |
| 15 | | FSA-01-1 | 2mm厚鋁板 | 鉻化 | 4 | | 4 | 4.825 | 0.223 | 0.890 | 0.00 | 0.00 | |
| 16 | | FSA-01-2 | 2mm厚鋁板 | 鉻化 | 1 | | 1 | 1.258 | 0.232 | 0.232 | 0.00 | 0.00 | |
| 17 | | FSA-01R-1 | 2mm厚鋁板 | 鉻化 | 8 | | 8 | 9.031 | 0.208 | 1.666 | 0.00 | 0.00 | |
| 18 | | FSA-01R-2 | 2mm厚鋁板 | 鉻化 | 2 | | 2 | 2.412 | 0.223 | 0.445 | 0.00 | 0.00 | |
| 19 | | FSA-01R-1 | 2mm厚鋁板 | 鉻化 | 6 | | 6 | 6.774 | 0.208 | 1.250 | 0.00 | 0.00 | |
| 20 | | FSA-01R-2 | 2mm厚鋁板 | 鉻化 | 1 | | 1 | 1.206 | 0.223 | 0.223 | 0.00 | 0.00 | |
| 21 | | FSA-01R-1 | 2mm厚鋁板 | 鉻化 | 14 | | 14 | 15.805 | 0.208 | 2.916 | 0.00 | 0.00 | |
| 22 | | FSA-01R-2 | 2mm厚鋁板 | 鉻化 | 4 | | 4 | 4.825 | 0.223 | 0.890 | 0.00 | 0.00 | |
| 23 | | FSA-01R-3 | 2mm厚鋁板 | 鉻化 | 1 | | 1 | 1.258 | 0.232 | 0.232 | 0.00 | 0.00 | |
| 24 | | FSA-01R-2 | 2mm厚鋁板 | 鉻化 | 1 | | 1 | 1.206 | 0.223 | 0.223 | 0.00 | 0.00 | |
| 25 | | FSA-01R-1 | 2mm厚鋁板 | 鉻化 | 8 | | 8 | 9.031 | 0.208 | 1.666 | 0.00 | 0.00 | |
| 26 | | FSA-01R-2 | 2mm厚鋁板 | 鉻化 | 2 | | 2 | 2.412 | 0.223 | 0.445 | 0.00 | 0.00 | |
| 27 | | FSA-01R-1 | 2mm厚鋁板 | 鉻化 | 6 | | 6 | 6.774 | 0.208 | 1.250 | 0.00 | 0.00 | |
| 28 | | FSA-01R-2 | 2mm厚鋁板 | 鉻化 | 1 | | 1 | 1.206 | 0.223 | 0.223 | 0.00 | 0.00 | |

| 美特鋁質 有限公司 MIDI Aluminium Fabricator Ltd. | 工程號: J-853 | 計算: 方強 | 日期: | 2022.10.27 | | 送呈: 胡哥 |
|---|---|---|---|---|---|---|
| | 地盤名稱: 九龍延坪道 | 核對: 謝永林 | 日期: | 2022.10.29 | | 副本: |
| 地盤用鋁板B.M.表 | 項目類別: T2-T3單元件 | 批准: | 日期: | | | |
| | 修改版次： | A/C Code: | 總V.F.: | 0.00 | 總重量: 2210.12 | 此BM依據拆圖 資料計算 |

| 序號 | 修改內容 | 鋁板圖號 | 鋁板名稱 | 顏色 | 實用 | 後備 | 總數 | 總重量 | 單件展開面積 | 總展開面積 | 單件V.F. | 總V.F. | 備註 |
|---|---|---|---|---|---|---|---|---|---|---|---|---|---|
| | | | | | | | | | 平方米 | | 平方米 | | |
| 29 | | FSA-01R-1 | 2mm厚鋁板 | 鉻化 | 14 | | 14 | 15.805 | 0.208 | 2.916 | 0.00 | 0.00 | |
| 30 | | FSA-01R-2 | 2mm厚鋁板 | 鉻化 | 4 | | 4 | 4.825 | 0.223 | 0.890 | 0.00 | 0.00 | |
| 31 | | FSA-01R-3 | 2mm厚鋁板 | 鉻化 | 1 | | 1 | 1.258 | 0.232 | 0.232 | 0.00 | 0.00 | |
| 32 | | FSA-01R-2 | 2mm厚鋁板 | 鉻化 | 1 | | 1 | 1.206 | 0.223 | 0.223 | 0.00 | 0.00 | |
| 33 | | FSB-01 | 1.5mm厚鋁板 | 鉻化 | 18 | | 18 | 7.776 | 0.106 | 1.913 | 0.00 | 0.00 | |
| 34 | | FSB-01 | 1.5mm厚鋁板 | 鉻化 | 18 | | 18 | 7.776 | 0.106 | 1.913 | 0.00 | 0.00 | |
| 35 | | FSB-01-1 | 1.5mm厚鋁板 | 鉻化 | 14 | | 14 | 13.112 | 0.230 | 3.226 | 0.00 | 0.00 | |
| 36 | | FSB-01-2 | 1.5mm厚鋁板 | 鉻化 | 4 | | 4 | 3.991 | 0.245 | 0.982 | 0.00 | 0.00 | |
| 37 | | FSB-01-1 | 1.5mm厚鋁板 | 鉻化 | 1 | | 1 | 1.039 | 0.256 | 0.256 | 0.00 | 0.00 | |
| 38 | | FSB-01-2 | 1.5mm厚鋁板 | 鉻化 | 14 | | 14 | 13.112 | 0.230 | 3.226 | 0.00 | 0.00 | |
| 39 | | FSB-01-1 | 1.5mm厚鋁板 | 鉻化 | 4 | | 4 | 3.991 | 0.245 | 0.982 | 0.00 | 0.00 | |
| 40 | | FSB-01-2 | 1.5mm厚鋁板 | 鉻化 | 1 | | 1 | 1.039 | 0.256 | 0.256 | 0.00 | 0.00 | |
| 41 | | FSB-01R | 1.5mm厚鋁板 | 鉻化 | 10 | | 10 | 4.320 | 0.106 | 1.063 | 0.00 | 0.00 | |
| 42 | | FSB-01R | 1.5mm厚鋁板 | 鉻化 | 6 | | 6 | 2.592 | 0.106 | 0.638 | 0.00 | 0.00 | |
| 43 | | FSB-01R | 1.5mm厚鋁板 | 鉻化 | 18 | | 18 | 7.776 | 0.106 | 1.913 | 0.00 | 0.00 | |
| 44 | | FSB-01R | 1.5mm厚鋁板 | 鉻化 | 1 | | 1 | 0.432 | 0.106 | 0.106 | 0.00 | 0.00 | |
| 45 | | FSB-01R | 1.5mm厚鋁板 | 鉻化 | 10 | | 10 | 4.320 | 0.106 | 1.063 | 0.00 | 0.00 | |
| 46 | | FSB-01R | 1.5mm厚鋁板 | 鉻化 | 6 | | 6 | 2.592 | 0.106 | 0.638 | 0.00 | 0.00 | |
| 47 | | FSB-01R | 1.5mm厚鋁板 | 鉻化 | 18 | | 18 | 7.776 | 0.106 | 1.913 | 0.00 | 0.00 | |
| 48 | | FSB-01R | 1.5mm厚鋁板 | 鉻化 | 1 | | 1 | 0.432 | 0.106 | 0.106 | 0.00 | 0.00 | |
| 49 | | FSB-01R-1 | 1.5mm厚鋁板 | 鉻化 | 8 | | 8 | 7.492 | 0.230 | 1.843 | 0.00 | 0.00 | |
| 50 | | FSB-01R-2 | 1.5mm厚鋁板 | 鉻化 | 2 | | 2 | 1.996 | 0.245 | 0.491 | 0.00 | 0.00 | |
| 51 | | FSB-01R-1 | 1.5mm厚鋁板 | 鉻化 | 6 | | 6 | 5.619 | 0.230 | 1.382 | 0.00 | 0.00 | |
| 52 | | FSB-01R-2 | 1.5mm厚鋁板 | 鉻化 | 1 | | 1 | 0.998 | 0.245 | 0.245 | 0.00 | 0.00 | |
| 53 | | FSB-01R-1 | 1.5mm厚鋁板 | 鉻化 | 14 | | 14 | 13.112 | 0.230 | 3.226 | 0.00 | 0.00 | |
| 54 | | FSB-01R-2 | 1.5mm厚鋁板 | 鉻化 | 4 | | 4 | 3.991 | 0.245 | 0.982 | 0.00 | 0.00 | |
| 55 | | FSB-01R-3 | 1.5mm厚鋁板 | 鉻化 | 1 | | 1 | 1.039 | 0.256 | 0.256 | 0.00 | 0.00 | |

| 美特鋁質 有限公司 MIDI Aluminium Fabricator Ltd. | 工程號: J-853 | 計算: 方強 | 日期: | 2022.10.27 | | 送呈: 胡哥 |
|---|---|---|---|---|---|---|
| | 地盤名稱: 九龍延坪道 | 核對: 謝永林 | 日期: | 2022.10.29 | | 副本: |
| 地盤用鋁板B.M.表 | 項目類別: T2-T3單元件 | 批准: | 日期: | | | |
| | 修改版次： | A/C Code: | 總V.F.: | 0.00 | 總重量: 2210.12 | 此BM依據拆圖 資料計算 |

| 序號 | 修改內容 | 鋁板圖號 | 鋁板名稱 | 顏色 | 實用 | 後備 | 總數 | 總重量 | 單件展開面積 | 總展開面積 | 單件V.F. | 總V.F. | 備註 |
|---|---|---|---|---|---|---|---|---|---|---|---|---|---|
| | | | | | | | | | 平方米 | | 平方米 | | |
| 56 | | FSB-01R-2 | 1.5mm厚鋁板 | 鉻化 | 1 | | 1 | 0.998 | 0.245 | 0.245 | 0.00 | 0.00 | |
| 57 | | FSB-01R-1 | 1.5mm厚鋁板 | 鉻化 | 8 | | 8 | 7.492 | 0.230 | 1.843 | 0.00 | 0.00 | |
| 58 | | FSB-01R-2 | 1.5mm厚鋁板 | 鉻化 | 2 | | 2 | 1.996 | 0.245 | 0.491 | 0.00 | 0.00 | |
| 59 | | FSB-01R-1 | 1.5mm厚鋁板 | 鉻化 | 6 | | 6 | 5.619 | 0.230 | 1.382 | 0.00 | 0.00 | |
| 60 | | FSB-01R-2 | 1.5mm厚鋁板 | 鉻化 | 1 | | 1 | 0.998 | 0.245 | 0.245 | 0.00 | 0.00 | |
| 61 | | FSB-01R-1 | 1.5mm厚鋁板 | 鉻化 | 14 | | 14 | 13.112 | 0.230 | 3.226 | 0.00 | 0.00 | |
| 62 | | FSB-01R-2 | 1.5mm厚鋁板 | 鉻化 | 4 | | 4 | 3.991 | 0.245 | 0.982 | 0.00 | 0.00 | |
| 63 | | FSB-01R-3 | 1.5mm厚鋁板 | 鉻化 | 1 | | 1 | 1.039 | 0.256 | 0.256 | 0.00 | 0.00 | |
| 64 | | FSB-01R-2 | 1.5mm厚鋁板 | 鉻化 | 1 | | 1 | 0.998 | 0.245 | 0.245 | 0.00 | 0.00 | |
| 65 | | FSA-02 | 2mm厚鋁板 | 鉻化 | 16 | | 16 | 9.134 | 0.105 | 1.685 | 0.00 | 0.00 | |
| 66 | | FSA-02 | 2mm厚鋁板 | 鉻化 | 9 | | 9 | 5.138 | 0.105 | 0.948 | 0.00 | 0.00 | |
| 67 | | FSA-02 | 2mm厚鋁板 | 鉻化 | 1 | | 1 | 0.571 | 0.105 | 0.105 | 0.00 | 0.00 | |
| 68 | | FSA-02 | 2mm厚鋁板 | 鉻化 | 6 | | 6 | 3.425 | 0.105 | 0.632 | 0.00 | 0.00 | |
| 69 | | FSA-02 | 2mm厚鋁板 | 鉻化 | 18 | | 18 | 10.276 | 0.105 | 1.896 | 0.00 | 0.00 | |
| 70 | | FSA-02 | 2mm厚鋁板 | 鉻化 | 6 | | 6 | 3.425 | 0.105 | 0.632 | 0.00 | 0.00 | |
| 71 | | FSA-02 | 2mm厚鋁板 | 鉻化 | 16 | | 16 | 9.134 | 0.105 | 1.685 | 0.00 | 0.00 | |
| 72 | | FSA-02 | 2mm厚鋁板 | 鉻化 | 9 | | 9 | 5.138 | 0.105 | 0.948 | 0.00 | 0.00 | |
| 73 | | FSA-02 | 2mm厚鋁板 | 鉻化 | 1 | | 1 | 0.571 | 0.105 | 0.105 | 0.00 | 0.00 | |
| 74 | | FSA-02 | 2mm厚鋁板 | 鉻化 | 18 | | 18 | 10.276 | 0.105 | 1.896 | 0.00 | 0.00 | |
| 75 | | FSA-02 | 2mm厚鋁板 | 鉻化 | 1 | | 1 | 0.571 | 0.105 | 0.105 | 0.00 | 0.00 | |
| 76 | | FSA-02R | 2mm厚鋁板 | 鉻化 | 8 | | 8 | 4.567 | 0.105 | 0.843 | 0.00 | 0.00 | |
| 77 | | FSA-02R | 2mm厚鋁板 | 鉻化 | 16 | | 16 | 9.134 | 0.105 | 1.685 | 0.00 | 0.00 | |
| 78 | | FSA-02R | 2mm厚鋁板 | 鉻化 | 10 | | 10 | 5.709 | 0.105 | 1.053 | 0.00 | 0.00 | |
| 79 | | FSA-02R | 2mm厚鋁板 | 鉻化 | 8 | | 8 | 4.567 | 0.105 | 0.843 | 0.00 | 0.00 | |
| 80 | | FSA-02R | 2mm厚鋁板 | 鉻化 | 18 | | 18 | 10.276 | 0.105 | 1.896 | 0.00 | 0.00 | |
| 81 | | FSA-02R | 2mm厚鋁板 | 鉻化 | 8 | | 8 | 4.567 | 0.105 | 0.843 | 0.00 | 0.00 | |
| 82 | | FSA-02R | 2mm厚鋁板 | 鉻化 | 16 | | 16 | 9.134 | 0.105 | 1.685 | 0.00 | 0.00 | |

| 美特鋁質 有限公司 MIDI Aluminium Fabricator Ltd. | 工程號: J-853 | 計算: 方強 | 日期: | 2022.10.27 | | 送呈: 胡哥 |
|---|---|---|---|---|---|---|
| | 地盤名稱: 九龍延坪道 | 核對: 謝永林 | 日期: | 2022.10.29 | | 副本: |
| 地盤用鋁板B.M.表 | 項目類別: T2-T3單元件 | 批准: | 日期: | | | |
| | 修改版次： | A/C Code: | 總V.F.: | 0.00 | 總重量: 2210.12 | 此BM依據折圖 資料計算 |

| 序號 | 修改內容 | 鋁板圖號 | 鋁板名稱 | 顏色 | 實用 | 後備 | 總數 | 總重量 | 單件展開面積 | 總展開面積 | 單件V.F. | 總V.F. | 備註 |
|---|---|---|---|---|---|---|---|---|---|---|---|---|---|
| | | | | | | | | | 平方米 | | 平方米 | | |
| 83 | | FSA-02R | 2mm厚鋁板 | 鉻化 | 10 | | 10 | 5.709 | 0.105 | 1.053 | 0.00 | 0.00 | |
| 84 | | FSA-02R | 2mm厚鋁板 | 鉻化 | 8 | | 8 | 4.567 | 0.105 | 0.843 | 0.00 | 0.00 | |
| 85 | | FSA-02R | 2mm厚鋁板 | 鉻化 | 18 | | 18 | 10.276 | 0.105 | 1.896 | 0.00 | 0.00 | |
| 86 | | FSA-02-1 | 2mm厚鋁板 | 鉻化 | 14 | | 14 | 18.300 | 0.241 | 3.376 | 0.00 | 0.00 | |
| 87 | | FSA-02-2 | 2mm厚鋁板 | 鉻化 | 3 | | 3 | 4.190 | 0.258 | 0.773 | 0.00 | 0.00 | |
| 88 | | FSA-02-1 | 2mm厚鋁板 | 鉻化 | 8 | | 8 | 10.457 | 0.241 | 1.929 | 0.00 | 0.00 | |
| 89 | | FSA-02-2 | 2mm厚鋁板 | 鉻化 | 2 | | 2 | 2.793 | 0.258 | 0.515 | 0.00 | 0.00 | |
| 90 | | FSA-02-2 | 2mm厚鋁板 | 鉻化 | 2 | | 2 | 2.793 | 0.258 | 0.515 | 0.00 | 0.00 | |
| 91 | | FSA-02-1 | 2mm厚鋁板 | 鉻化 | 6 | | 6 | 7.843 | 0.241 | 1.447 | 0.00 | 0.00 | |
| 92 | | FSA-02-2 | 2mm厚鋁板 | 鉻化 | 1 | | 1 | 1.397 | 0.258 | 0.258 | 0.00 | 0.00 | |
| 93 | | FSA-02-1 | 2mm厚鋁板 | 鉻化 | 14 | | 14 | 18.300 | 0.241 | 3.376 | 0.00 | 0.00 | |
| 94 | | FSA-02-2 | 2mm厚鋁板 | 鉻化 | 4 | | 4 | 5.586 | 0.258 | 1.031 | 0.00 | 0.00 | |
| 95 | | FSA-02-3 | 2mm厚鋁板 | 鉻化 | 1 | | 1 | 1.456 | 0.269 | 0.269 | 0.00 | 0.00 | |
| 96 | | FSA-02-2 | 2mm厚鋁板 | 鉻化 | 1 | | 1 | 1.397 | 0.258 | 0.258 | 0.00 | 0.00 | |
| 97 | | FSA-02-1 | 2mm厚鋁板 | 鉻化 | 6 | | 6 | 7.843 | 0.241 | 1.447 | 0.00 | 0.00 | |
| 98 | | FSA-02-2 | 2mm厚鋁板 | 鉻化 | 1 | | 1 | 1.397 | 0.258 | 0.258 | 0.00 | 0.00 | |
| 99 | | FSA-02-1 | 2mm厚鋁板 | 鉻化 | 14 | | 14 | 18.300 | 0.241 | 3.376 | 0.00 | 0.00 | |
| 100 | | FSA-02-2 | 2mm厚鋁板 | 鉻化 | 3 | | 3 | 4.190 | 0.258 | 0.773 | 0.00 | 0.00 | |
| 101 | | FSA-02-1 | 2mm厚鋁板 | 鉻化 | 8 | | 8 | 10.457 | 0.241 | 1.929 | 0.00 | 0.00 | |
| 102 | | FSA-02-2 | 2mm厚鋁板 | 鉻化 | 2 | | 2 | 2.793 | 0.258 | 0.515 | 0.00 | 0.00 | |
| 103 | | FSA-02-2 | 2mm厚鋁板 | 鉻化 | 2 | | 2 | 2.793 | 0.258 | 0.515 | 0.00 | 0.00 | |
| 104 | | FSA-02-1 | 2mm厚鋁板 | 鉻化 | 14 | | 14 | 18.300 | 0.241 | 3.376 | 0.00 | 0.00 | |
| 105 | | FSA-02-2 | 2mm厚鋁板 | 鉻化 | 4 | | 4 | 5.586 | 0.258 | 1.031 | 0.00 | 0.00 | |
| 106 | | FSA-02-3 | 2mm厚鋁板 | 鉻化 | 1 | | 1 | 1.456 | 0.269 | 0.269 | 0.00 | 0.00 | |
| 107 | | FSA-02-2 | 2mm厚鋁板 | 鉻化 | 1 | | 1 | 1.397 | 0.258 | 0.258 | 0.00 | 0.00 | |
| 108 | | FSA-02-2 | 2mm厚鋁板 | 鉻化 | 1 | | 1 | 1.397 | 0.258 | 0.258 | 0.00 | 0.00 | |
| 109 | | FSA-02R-1 | 2mm厚鋁板 | 鉻化 | 6 | | 6 | 7.843 | 0.241 | 1.447 | 0.00 | 0.00 | |

| 美特鋁質 有限公司 MIDI Aluminium Fabricator Ltd. | 工程號: J-853 | 計算: 方強 | 日期: | 2022.10.27 | | 送呈: 胡哥 |
|---|---|---|---|---|---|---|
| | 地盤名稱: 九龍延坪道 | 核對: 謝永林 | 日期: | 2022.10.29 | | 副本: |
| 地盤用鋁板B.M.表 | 項目類別: T2-T3單元件 | 批准: | 日期: | | | |
| | 修改版次： | A/C Code: | 總V.F.: | 0.00 | 總重量: 2210.12 | 此BM依據拆圖 資料計算 |

| 序號 | 修改內容 | 鋁板圖號 | 鋁板名稱 | 顏色 | 實用 | 後備 | 總數 | 總重量 | 單件展開面積 | 總展開面積 | 單件V.F. | 總V.F. | 備註 |
|---|---|---|---|---|---|---|---|---|---|---|---|---|---|
| | | | | | | | | | 平方米 | | 平方米 | | |
| 110 | | FSA-02R-2 | 2mm厚鋁板 | 鉻化 | 2 | | 2 | 2.793 | 0.258 | 0.515 | 0.00 | 0.00 | |
| 111 | | FSA-02R-3 | 2mm厚鋁板 | 鉻化 | 1 | | 1 | 1.456 | 0.269 | 0.269 | 0.00 | 0.00 | |
| 112 | | FSA-02R-1 | 2mm厚鋁板 | 鉻化 | 14 | | 14 | 18.300 | 0.241 | 3.376 | 0.00 | 0.00 | |
| 113 | | FSA-02R-2 | 2mm厚鋁板 | 鉻化 | 3 | | 3 | 4.190 | 0.258 | 0.773 | 0.00 | 0.00 | |
| 114 | | FSA-02R-1 | 2mm厚鋁板 | 鉻化 | 8 | | 8 | 10.457 | 0.241 | 1.929 | 0.00 | 0.00 | |
| 115 | | FSA-02R-2 | 2mm厚鋁板 | 鉻化 | 2 | | 2 | 2.793 | 0.258 | 0.515 | 0.00 | 0.00 | |
| 116 | | FSA-02R-1 | 2mm厚鋁板 | 鉻化 | 6 | | 6 | 7.843 | 0.241 | 1.447 | 0.00 | 0.00 | |
| 117 | | FSA-02R-2 | 2mm厚鋁板 | 鉻化 | 2 | | 2 | 2.793 | 0.258 | 0.515 | 0.00 | 0.00 | |
| 118 | | FSA-02R-3 | 2mm厚鋁板 | 鉻化 | 1 | | 1 | 1.456 | 0.269 | 0.269 | 0.00 | 0.00 | |
| 119 | | FSA-02R-1 | 2mm厚鋁板 | 鉻化 | 14 | | 14 | 18.300 | 0.241 | 3.376 | 0.00 | 0.00 | |
| 120 | | FSA-02R-2 | 2mm厚鋁板 | 鉻化 | 4 | | 4 | 5.586 | 0.258 | 1.031 | 0.00 | 0.00 | |
| 121 | | FSA-02R-3 | 2mm厚鋁板 | 鉻化 | 1 | | 1 | 1.456 | 0.269 | 0.269 | 0.00 | 0.00 | |
| 122 | | FSA-02R-1 | 2mm厚鋁板 | 鉻化 | 6 | | 6 | 7.843 | 0.241 | 1.447 | 0.00 | 0.00 | |
| 123 | | FSA-02R-2 | 2mm厚鋁板 | 鉻化 | 2 | | 2 | 2.793 | 0.258 | 0.515 | 0.00 | 0.00 | |
| 124 | | FSA-02R-3 | 2mm厚鋁板 | 鉻化 | 1 | | 1 | 1.456 | 0.269 | 0.269 | 0.00 | 0.00 | |
| 125 | | FSA-02R-1 | 2mm厚鋁板 | 鉻化 | 14 | | 14 | 18.300 | 0.241 | 3.376 | 0.00 | 0.00 | |
| 126 | | FSA-02R-2 | 2mm厚鋁板 | 鉻化 | 3 | | 3 | 4.190 | 0.258 | 0.773 | 0.00 | 0.00 | |
| 127 | | FSA-02R-1 | 2mm厚鋁板 | 鉻化 | 8 | | 8 | 10.457 | 0.241 | 1.929 | 0.00 | 0.00 | |
| 128 | | FSA-02R-2 | 2mm厚鋁板 | 鉻化 | 2 | | 2 | 2.793 | 0.258 | 0.515 | 0.00 | 0.00 | |
| 129 | | FSA-02R-1 | 2mm厚鋁板 | 鉻化 | 6 | | 6 | 7.843 | 0.241 | 1.447 | 0.00 | 0.00 | |
| 130 | | FSA-02R-2 | 2mm厚鋁板 | 鉻化 | 2 | | 2 | 2.793 | 0.258 | 0.515 | 0.00 | 0.00 | |
| 131 | | FSA-02R-3 | 2mm厚鋁板 | 鉻化 | 1 | | 1 | 1.456 | 0.269 | 0.269 | 0.00 | 0.00 | |
| 132 | | FSA-02R-1 | 2mm厚鋁板 | 鉻化 | 14 | | 14 | 18.300 | 0.241 | 3.376 | 0.00 | 0.00 | |
| 133 | | FSA-02R-2 | 2mm厚鋁板 | 鉻化 | 4 | | 4 | 5.586 | 0.258 | 1.031 | 0.00 | 0.00 | |
| 134 | | FSA-02R-3 | 2mm厚鋁板 | 鉻化 | 1 | | 1 | 1.456 | 0.269 | 0.269 | 0.00 | 0.00 | |
| 135 | | FSB-02 | 1.5mm厚鋁板 | 鉻化 | 16 | | 16 | 7.944 | 0.122 | 1.954 | 0.00 | 0.00 | |
| 136 | | FSB-02 | 1.5mm厚鋁板 | 鉻化 | 9 | | 9 | 4.469 | 0.122 | 1.099 | 0.00 | 0.00 | |

| 美特鋁質 有限公司 MIDI Aluminium Fabricator Ltd. | 工程號: J-853 | 計算: 方強 | 日期: | 2022.10.27 | | 送呈: 胡哥 |
|---|---|---|---|---|---|---|
| | 地盤名稱: 九龍延坪道 | 核對: 謝永林 | 日期: | 2022.10.29 | | 副本: |
| 地盤用鋁板B.M.表 | 項目類別: T2-T3單元件 | 批准: | 日期: | | | |
| | 修改版次： | A/C Code: | 總V.F.: | 0.00 | 總重量: 2210.12 | 此BM依據拆圖 資料計算 |

| 序號 | 修改內容 | 鋁板圖號 | 鋁板名稱 | 顏色 | 實用 | 後備 | 總數 | 總重量 | 單件展開面積 | 總展開面積 | 單件V.F. | 總V.F. | 備註 |
|---|---|---|---|---|---|---|---|---|---|---|---|---|---|
| | | | | | | | | | 平方米 | | 平方米 | | |
| 137 | | FSB-02 | 1.5mm厚鋁板 | 鉻化 | 1 | | 1 | 0.497 | 0.122 | 0.122 | 0.00 | 0.00 | |
| 138 | | FSB-02 | 1.5mm厚鋁板 | 鉻化 | 6 | | 6 | 2.979 | 0.122 | 0.733 | 0.00 | 0.00 | |
| 139 | | FSB-02 | 1.5mm厚鋁板 | 鉻化 | 18 | | 18 | 8.937 | 0.122 | 2.199 | 0.00 | 0.00 | |
| 140 | | FSB-02 | 1.5mm厚鋁板 | 鉻化 | 6 | | 6 | 2.979 | 0.122 | 0.733 | 0.00 | 0.00 | |
| 141 | | FSB-02 | 1.5mm厚鋁板 | 鉻化 | 16 | | 16 | 7.944 | 0.122 | 1.954 | 0.00 | 0.00 | |
| 142 | | FSB-02 | 1.5mm厚鋁板 | 鉻化 | 9 | | 9 | 4.469 | 0.122 | 1.099 | 0.00 | 0.00 | |
| 143 | | FSB-02 | 1.5mm厚鋁板 | 鉻化 | 1 | | 1 | 0.497 | 0.122 | 0.122 | 0.00 | 0.00 | |
| 144 | | FSB-02 | 1.5mm厚鋁板 | 鉻化 | 18 | | 18 | 8.937 | 0.122 | 2.199 | 0.00 | 0.00 | |
| 145 | | FSB-02 | 1.5mm厚鋁板 | 鉻化 | 1 | | 1 | 0.497 | 0.122 | 0.122 | 0.00 | 0.00 | |
| 146 | | FSB-02-1 | 1.5mm厚鋁板 | 鉻化 | 14 | | 14 | 15.069 | 0.265 | 3.707 | 0.00 | 0.00 | |
| 147 | | FSB-02-2 | 1.5mm厚鋁板 | 鉻化 | 3 | | 3 | 3.440 | 0.282 | 0.846 | 0.00 | 0.00 | |
| 148 | | FSB-02-1 | 1.5mm厚鋁板 | 鉻化 | 8 | | 8 | 8.611 | 0.265 | 2.118 | 0.00 | 0.00 | |
| 149 | | FSB-02-2 | 1.5mm厚鋁板 | 鉻化 | 2 | | 2 | 2.294 | 0.282 | 0.564 | 0.00 | 0.00 | |
| 150 | | FSB-02-2 | 1.5mm厚鋁板 | 鉻化 | 2 | | 2 | 2.294 | 0.282 | 0.564 | 0.00 | 0.00 | |
| 151 | | FSB-02-1 | 1.5mm厚鋁板 | 鉻化 | 6 | | 6 | 6.458 | 0.265 | 1.589 | 0.00 | 0.00 | |
| 152 | | FSB-02-1 | 1.5mm厚鋁板 | 鉻化 | 14 | | 14 | 15.069 | 0.265 | 3.707 | 0.00 | 0.00 | |
| 153 | | FSB-02-2 | 1.5mm厚鋁板 | 鉻化 | 4 | | 4 | 4.587 | 0.282 | 1.128 | 0.00 | 0.00 | |
| 154 | | FSB-02-3 | 1.5mm厚鋁板 | 鉻化 | 1 | | 1 | 1.194 | 0.294 | 0.294 | 0.00 | 0.00 | |
| 155 | | FSB-02-2 | 1.5mm厚鋁板 | 鉻化 | 1 | | 1 | 1.147 | 0.282 | 0.282 | 0.00 | 0.00 | |
| 156 | | FSB-02-1 | 1.5mm厚鋁板 | 鉻化 | 6 | | 6 | 6.458 | 0.265 | 1.589 | 0.00 | 0.00 | |
| 157 | | FSB-02-2 | 1.5mm厚鋁板 | 鉻化 | 1 | | 1 | 1.147 | 0.282 | 0.282 | 0.00 | 0.00 | |
| 158 | | FSB-02-1 | 1.5mm厚鋁板 | 鉻化 | 14 | | 14 | 15.069 | 0.265 | 3.707 | 0.00 | 0.00 | |
| 159 | | FSB-02-2 | 1.5mm厚鋁板 | 鉻化 | 3 | | 3 | 3.440 | 0.282 | 0.846 | 0.00 | 0.00 | |
| 160 | | FSB-02-1 | 1.5mm厚鋁板 | 鉻化 | 8 | | 8 | 8.611 | 0.265 | 2.118 | 0.00 | 0.00 | |
| 161 | | FSB-02-2 | 1.5mm厚鋁板 | 鉻化 | 2 | | 2 | 2.294 | 0.282 | 0.564 | 0.00 | 0.00 | |
| 162 | | FSB-02-2 | 1.5mm厚鋁板 | 鉻化 | 2 | | 2 | 2.294 | 0.282 | 0.564 | 0.00 | 0.00 | |
| 163 | | FSB-02-1 | 1.5mm厚鋁板 | 鉻化 | 14 | | 14 | 15.069 | 0.265 | 3.707 | 0.00 | 0.00 | |

| 美特鋁質 有限公司 MIDI Aluminium Fabricator Ltd. | 工程號: J-853 | 計算: 方強 | 日期: | 2022.10.27 | | 送呈: 胡哥 |
|---|---|---|---|---|---|---|
| | 地盤名稱: 九龍延坪道 | 核對: 謝永林 | 日期: | 2022.10.29 | | 副本: |
| 地盤用鋁板B.M.表 | 項目類別: T2-T3單元件 | 批准: | 日期: | | | |
| | 修改版次： | A/C Code: | 總V.F.: | 0.00 | 總重量: 2210.12 | 此BM依據拆圖 資料計算 |

| 序號 | 修改內容 | 鋁板圖號 | 鋁板名稱 | 顏色 | 實用 | 後備 | 總數 | 總重量 | 單件展開面積 | 總展開面積 | 單件V.F. | 總V.F. | 備註 |
|---|---|---|---|---|---|---|---|---|---|---|---|---|---|
| | | | | | | | | | 平方米 | | 平方米 | | |
| 164 | | FSB-02-2 | 1.5mm厚鋁板 | 鉻化 | 4 | | 4 | 4.587 | 0.282 | 1.128 | 0.00 | 0.00 | |
| 165 | | FSB-02-3 | 1.5mm厚鋁板 | 鉻化 | 1 | | 1 | 1.194 | 0.294 | 0.294 | 0.00 | 0.00 | |
| 166 | | FSB-02-2 | 1.5mm厚鋁板 | 鉻化 | 1 | | 1 | 1.147 | 0.282 | 0.282 | 0.00 | 0.00 | |
| 167 | | FSB-02-2 | 1.5mm厚鋁板 | 鉻化 | 1 | | 1 | 1.147 | 0.282 | 0.282 | 0.00 | 0.00 | |
| 168 | | FSB-02R | 1.5mm厚鋁板 | 鉻化 | 8 | | 8 | 3.972 | 0.122 | 0.977 | 0.00 | 0.00 | |
| 169 | | FSB-02R | 1.5mm厚鋁板 | 鉻化 | 16 | | 16 | 7.944 | 0.122 | 1.954 | 0.00 | 0.00 | |
| 170 | | FSB-02R | 1.5mm厚鋁板 | 鉻化 | 10 | | 10 | 4.965 | 0.122 | 1.221 | 0.00 | 0.00 | |
| 171 | | FSB-02R | 1.5mm厚鋁板 | 鉻化 | 8 | | 8 | 3.972 | 0.122 | 0.977 | 0.00 | 0.00 | |
| 172 | | FSB-02R | 1.5mm厚鋁板 | 鉻化 | 18 | | 18 | 8.937 | 0.122 | 2.199 | 0.00 | 0.00 | |
| 173 | | FSB-02R | 1.5mm厚鋁板 | 鉻化 | 8 | | 8 | 3.972 | 0.122 | 0.977 | 0.00 | 0.00 | |
| 174 | | FSB-02R | 1.5mm厚鋁板 | 鉻化 | 16 | | 16 | 7.944 | 0.122 | 1.954 | 0.00 | 0.00 | |
| 175 | | FSB-02R | 1.5mm厚鋁板 | 鉻化 | 10 | | 10 | 4.965 | 0.122 | 1.221 | 0.00 | 0.00 | |
| 176 | | FSB-02R | 1.5mm厚鋁板 | 鉻化 | 8 | | 8 | 3.972 | 0.122 | 0.977 | 0.00 | 0.00 | |
| 177 | | FSB-02R | 1.5mm厚鋁板 | 鉻化 | 18 | | 18 | 8.937 | 0.122 | 2.199 | 0.00 | 0.00 | |
| 178 | | FSB-02R-1 | 1.5mm厚鋁板 | 鉻化 | 6 | | 6 | 6.458 | 0.265 | 1.589 | 0.00 | 0.00 | |
| 179 | | FSB-02R-2 | 1.5mm厚鋁板 | 鉻化 | 2 | | 2 | 2.294 | 0.282 | 0.564 | 0.00 | 0.00 | |
| 180 | | FSB-02R-3 | 1.5mm厚鋁板 | 鉻化 | 1 | | 1 | 1.194 | 0.294 | 0.294 | 0.00 | 0.00 | |
| 181 | | FSB-02R-1 | 1.5mm厚鋁板 | 鉻化 | 14 | | 14 | 15.069 | 0.265 | 3.707 | 0.00 | 0.00 | |
| 182 | | FSB-02R-2 | 1.5mm厚鋁板 | 鉻化 | 3 | | 3 | 3.440 | 0.282 | 0.846 | 0.00 | 0.00 | |
| 183 | | FSB-02R-1 | 1.5mm厚鋁板 | 鉻化 | 8 | | 8 | 8.611 | 0.265 | 2.118 | 0.00 | 0.00 | |
| 184 | | FSB-02R-2 | 1.5mm厚鋁板 | 鉻化 | 2 | | 2 | 2.294 | 0.282 | 0.564 | 0.00 | 0.00 | |
| 185 | | FSB-02R-1 | 1.5mm厚鋁板 | 鉻化 | 6 | | 6 | 6.458 | 0.265 | 1.589 | 0.00 | 0.00 | |
| 186 | | FSB-02R-2 | 1.5mm厚鋁板 | 鉻化 | 2 | | 2 | 2.294 | 0.282 | 0.564 | 0.00 | 0.00 | |
| 187 | | FSB-02R-3 | 1.5mm厚鋁板 | 鉻化 | 1 | | 1 | 1.194 | 0.294 | 0.294 | 0.00 | 0.00 | |
| 188 | | FSB-02R-1 | 1.5mm厚鋁板 | 鉻化 | 14 | | 14 | 15.069 | 0.265 | 3.707 | 0.00 | 0.00 | |
| 189 | | FSB-02R-2 | 1.5mm厚鋁板 | 鉻化 | 4 | | 4 | 4.587 | 0.282 | 1.128 | 0.00 | 0.00 | |

| 美特鋁質 有限公司 MIDI Aluminium Fabricator Ltd. | 工程號: J-853 | 計算: 方強 | 日期: | 2022.10.27 | | 送呈: 胡哥 |
|---|---|---|---|---|---|---|
| | 地盤名稱: 九龍延坪道 | 核對: 謝永林 | 日期: | 2022.10.29 | | 副本: |
| 地盤用鋁板B.M.表 | 項目類別: T2-T3單元件 | 批准: | 日期: | | | |
| | 修改版次： | A/C Code: | 總V.F.: | 0.00 | 總重量: 2210.12 | 此BM依據拆圖 資料計算 |

| 序號 | 修改內容 | 鋁板圖號 | 鋁板名稱 | 顏色 | 實用 | 後備 | 總數 | 總重量 | 單件展開面積 | 總展開面積 | 單件V.F. | 總V.F. | 備註 |
|---|---|---|---|---|---|---|---|---|---|---|---|---|---|
| | | | | | | | | | 平方米 | | 平方米 | | |
| 190 | | FSB-02R-3 | 1.5mm厚鋁板 | 鉻化 | 1 | | 1 | 1.194 | 0.294 | 0.294 | 0.00 | 0.00 | |
| 191 | | FSB-02R-1 | 1.5mm厚鋁板 | 鉻化 | 6 | | 6 | 6.458 | 0.265 | 1.589 | 0.00 | 0.00 | |
| 192 | | FSB-02R-2 | 1.5mm厚鋁板 | 鉻化 | 2 | | 2 | 2.294 | 0.282 | 0.564 | 0.00 | 0.00 | |
| 193 | | FSB-02R-3 | 1.5mm厚鋁板 | 鉻化 | 1 | | 1 | 1.194 | 0.294 | 0.294 | 0.00 | 0.00 | |
| 194 | | FSB-02R-1 | 1.5mm厚鋁板 | 鉻化 | 14 | | 14 | 15.069 | 0.265 | 3.707 | 0.00 | 0.00 | |
| 195 | | FSB-02R-2 | 1.5mm厚鋁板 | 鉻化 | 3 | | 3 | 3.440 | 0.282 | 0.846 | 0.00 | 0.00 | |
| 196 | | FSB-02R-1 | 1.5mm厚鋁板 | 鉻化 | 8 | | 8 | 8.611 | 0.265 | 2.118 | 0.00 | 0.00 | |
| 197 | | FSB-02R-2 | 1.5mm厚鋁板 | 鉻化 | 2 | | 2 | 2.294 | 0.282 | 0.564 | 0.00 | 0.00 | |
| 198 | | FSB-02R-1 | 1.5mm厚鋁板 | 鉻化 | 6 | | 6 | 6.458 | 0.265 | 1.589 | 0.00 | 0.00 | |
| 199 | | FSB-02R-2 | 1.5mm厚鋁板 | 鉻化 | 2 | | 2 | 2.294 | 0.282 | 0.564 | 0.00 | 0.00 | |
| 200 | | FSB-02R-3 | 1.5mm厚鋁板 | 鉻化 | 1 | | 1 | 1.194 | 0.294 | 0.294 | 0.00 | 0.00 | |
| 201 | | FSB-02R-1 | 1.5mm厚鋁板 | 鉻化 | 14 | | 14 | 15.069 | 0.265 | 3.707 | 0.00 | 0.00 | |
| 202 | | FSB-02R-2 | 1.5mm厚鋁板 | 鉻化 | 4 | | 4 | 4.587 | 0.282 | 1.128 | 0.00 | 0.00 | |
| 203 | | FSB-02R-3 | 1.5mm厚鋁板 | 鉻化 | 1 | | 1 | 1.194 | 0.294 | 0.294 | 0.00 | 0.00 | |
| 204 | | FSA-03 | 2mm厚鋁板 | 鉻化 | 8 | | 8 | 4.567 | 0.105 | 0.843 | 0.00 | 0.00 | |
| 205 | | FSA-03 | 2mm厚鋁板 | 鉻化 | 10 | | 10 | 5.709 | 0.105 | 1.053 | 0.00 | 0.00 | |
| 206 | | FSA-03 | 2mm厚鋁板 | 鉻化 | 18 | | 18 | 10.276 | 0.105 | 1.896 | 0.00 | 0.00 | |
| 207 | | FSA-03 | 2mm厚鋁板 | 鉻化 | 10 | | 10 | 5.709 | 0.105 | 1.053 | 0.00 | 0.00 | |
| 208 | | FSA-03 | 2mm厚鋁板 | 鉻化 | 8 | | 8 | 4.567 | 0.105 | 0.843 | 0.00 | 0.00 | |
| 209 | | FSA-03 | 2mm厚鋁板 | 鉻化 | 18 | | 18 | 10.276 | 0.105 | 1.896 | 0.00 | 0.00 | |
| 210 | | FSA-03R | 2mm厚鋁板 | 鉻化 | 10 | | 10 | 5.709 | 0.105 | 1.053 | 0.00 | 0.00 | |
| 211 | | FSA-03R | 2mm厚鋁板 | 鉻化 | 18 | | 18 | 10.276 | 0.105 | 1.896 | 0.00 | 0.00 | |
| 212 | | FSA-03R | 2mm厚鋁板 | 鉻化 | 10 | | 10 | 5.709 | 0.105 | 1.053 | 0.00 | 0.00 | |
| 213 | | FSA-03R | 2mm厚鋁板 | 鉻化 | 18 | | 18 | 10.276 | 0.105 | 1.896 | 0.00 | 0.00 | |
| 214 | | FSA-03-1 | 2mm厚鋁板 | 鉻化 | 6 | | 6 | 7.843 | 0.241 | 1.447 | 0.00 | 0.00 | |
| 215 | | FSA-03-3 | 2mm厚鋁板 | 鉻化 | 1 | | 1 | 1.456 | 0.269 | 0.269 | 0.00 | 0.00 | |

| 美特鋁質 有限公司 MIDI Aluminium Fabricator Ltd. | 工程號: J-853 | 計算: 方強 | 日期: | 2022.10.27 | | 送呈: 胡哥 |
|---|---|---|---|---|---|---|
| | 地盤名稱: 九龍延坪道 | 核對: 謝永林 | 日期: | 2022.10.29 | | 副本: |
| 地盤用鋁板B.M.表 | 項目類別: T2-T3單元件 | 批准: | 日期: | | | |
| | 修改版次： | A/C Code: | 總V.F.: | 0.00 | 總重量: 2210.12 | 此BM依據折圖 資料計算 |

| 序號 | 修改內容 | 鋁板圖號 | 鋁板名稱 | 顏色 | 實用 | 後備 | 總數 | 總重量 | 單件展開面積 | 總展開面積 | 單件V.F. | 總V.F. | 備註 |
|---|---|---|---|---|---|---|---|---|---|---|---|---|---|
| | | | | | | | | | 平方米 | | 平方米 | | |
| 216 | | FSA-03-1 | 2mm厚鋁板 | 鉻化 | 8 | | 8 | 10.457 | 0.241 | 1.929 | 0.00 | 0.00 | |
| 217 | | FSA-03-2 | 2mm厚鋁板 | 鉻化 | 2 | | 2 | 2.793 | 0.258 | 0.515 | 0.00 | 0.00 | |
| 218 | | FSA-03-1 | 2mm厚鋁板 | 鉻化 | 14 | | 14 | 18.300 | 0.241 | 3.376 | 0.00 | 0.00 | |
| 219 | | FSA-03-2 | 2mm厚鋁板 | 鉻化 | 4 | | 4 | 5.586 | 0.258 | 1.031 | 0.00 | 0.00 | |
| 220 | | FSA-03-3 | 2mm厚鋁板 | 鉻化 | 1 | | 1 | 1.456 | 0.269 | 0.269 | 0.00 | 0.00 | |
| 221 | | FSA-03-1 | 2mm厚鋁板 | 鉻化 | 8 | | 8 | 10.457 | 0.241 | 1.929 | 0.00 | 0.00 | |
| 222 | | FSA-03-2 | 2mm厚鋁板 | 鉻化 | 2 | | 2 | 2.793 | 0.258 | 0.515 | 0.00 | 0.00 | |
| 223 | | FSA-03-1 | 2mm厚鋁板 | 鉻化 | 6 | | 6 | 7.843 | 0.241 | 1.447 | 0.00 | 0.00 | |
| 224 | | FSA-03-3 | 2mm厚鋁板 | 鉻化 | 1 | | 1 | 1.456 | 0.269 | 0.269 | 0.00 | 0.00 | |
| 225 | | FSA-03-1 | 2mm厚鋁板 | 鉻化 | 14 | | 14 | 18.300 | 0.241 | 3.376 | 0.00 | 0.00 | |
| 226 | | FSA-03-2 | 2mm厚鋁板 | 鉻化 | 4 | | 4 | 5.586 | 0.258 | 1.031 | 0.00 | 0.00 | |
| 227 | | FSA-03-3 | 2mm厚鋁板 | 鉻化 | 1 | | 1 | 1.456 | 0.269 | 0.269 | 0.00 | 0.00 | |
| 228 | | FSA-03R-1 | 2mm厚鋁板 | 鉻化 | 8 | | 8 | 10.457 | 0.241 | 1.929 | 0.00 | 0.00 | |
| 229 | | FSA-03R-2 | 2mm厚鋁板 | 鉻化 | 2 | | 2 | 2.793 | 0.258 | 0.515 | 0.00 | 0.00 | |
| 230 | | FSA-03R-1 | 2mm厚鋁板 | 鉻化 | 14 | | 14 | 18.300 | 0.241 | 3.376 | 0.00 | 0.00 | |
| 231 | | FSA-03R-2 | 2mm厚鋁板 | 鉻化 | 4 | | 4 | 5.586 | 0.258 | 1.031 | 0.00 | 0.00 | |
| 232 | | FSA-03R-3 | 2mm厚鋁板 | 鉻化 | 1 | | 1 | 1.456 | 0.269 | 0.269 | 0.00 | 0.00 | |
| 233 | | FSA-03R-2 | 2mm厚鋁板 | 鉻化 | 1 | | 1 | 1.397 | 0.258 | 0.258 | 0.00 | 0.00 | |
| 234 | | FSA-03R-1 | 2mm厚鋁板 | 鉻化 | 8 | | 8 | 10.457 | 0.241 | 1.929 | 0.00 | 0.00 | |
| 235 | | FSA-03R-2 | 2mm厚鋁板 | 鉻化 | 2 | | 2 | 2.793 | 0.258 | 0.515 | 0.00 | 0.00 | |
| 236 | | FSA-03R-1 | 2mm厚鋁板 | 鉻化 | 14 | | 14 | 18.300 | 0.241 | 3.376 | 0.00 | 0.00 | |
| 237 | | FSA-03R-2 | 2mm厚鋁板 | 鉻化 | 4 | | 4 | 5.586 | 0.258 | 1.031 | 0.00 | 0.00 | |
| 238 | | FSA-03R-3 | 2mm厚鋁板 | 鉻化 | 1 | | 1 | 1.456 | 0.269 | 0.269 | 0.00 | 0.00 | |
| 239 | | FSA-03R-2 | 2mm厚鋁板 | 鉻化 | 1 | | 1 | 1.397 | 0.258 | 0.258 | 0.00 | 0.00 | |
| 240 | | FSB-03 | 1.5mm厚鋁板 | 鉻化 | 8 | | 8 | 2.900 | 0.089 | 0.713 | 0.00 | 0.00 | |
| 241 | | FSB-03 | 1.5mm厚鋁板 | 鉻化 | 10 | | 10 | 3.625 | 0.089 | 0.892 | 0.00 | 0.00 | |

| 美特鋁質 有限公司 MIDI Aluminium Fabricator Ltd. | 工程號: J-853 | 計算: 方強 | 日期: | 2022.10.27 | | 送呈: 胡哥 |
|---|---|---|---|---|---|---|
| | 地盤名稱: 九龍延坪道 | 核對: 謝永林 | 日期: | 2022.10.29 | | 副本: |
| 地盤用鋁板B.M.表 | 項目類別: T2-T3單元件 | 批准: | 日期: | | | |
| | 修改版次： | A/C Code: | 總V.F.: | 0.00 | 總重量: 2210.12 | 此BM依據拆圖 資料計算 |

| 序號 | 修改內容 | 鋁板圖號 | 鋁板名稱 | 顏色 | 實用 | 後備 | 總數 | 總重量 | 單件展開面積 | 總展開面積 | 單件V.F. | 總V.F. | 備註 |
|---|---|---|---|---|---|---|---|---|---|---|---|---|---|
| | | | | | | | | | 平方米 | | 平方米 | | |
| 242 | | FSB-03 | 1.5mm厚鋁板 | 鉻化 | 18 | | 18 | 6.524 | 0.089 | 1.605 | 0.00 | 0.00 | |
| 243 | | FSB-03 | 1.5mm厚鋁板 | 鉻化 | 10 | | 10 | 3.625 | 0.089 | 0.892 | 0.00 | 0.00 | |
| 244 | | FSB-03 | 1.5mm厚鋁板 | 鉻化 | 8 | | 8 | 2.900 | 0.089 | 0.713 | 0.00 | 0.00 | |
| 245 | | FSB-03 | 1.5mm厚鋁板 | 鉻化 | 18 | | 18 | 6.524 | 0.089 | 1.605 | 0.00 | 0.00 | |
| 246 | | FSB-03R | 1.5mm厚鋁板 | 鉻化 | 10 | | 10 | 3.625 | 0.089 | 0.892 | 0.00 | 0.00 | |
| 247 | | FSB-03R | 1.5mm厚鋁板 | 鉻化 | 18 | | 18 | 6.524 | 0.089 | 1.605 | 0.00 | 0.00 | |
| 248 | | FSB-03R | 1.5mm厚鋁板 | 鉻化 | 10 | | 10 | 3.625 | 0.089 | 0.892 | 0.00 | 0.00 | |
| 249 | | FSB-03R | 1.5mm厚鋁板 | 鉻化 | 18 | | 18 | 6.524 | 0.089 | 1.605 | 0.00 | 0.00 | |
| 250 | | FSA-04 | 2mm厚鋁板 | 鉻化 | 18 | | 18 | 10.276 | 0.105 | 1.896 | 0.00 | 0.00 | |
| 251 | | FSA-04 | 2mm厚鋁板 | 鉻化 | 9 | | 9 | 5.138 | 0.105 | 0.948 | 0.00 | 0.00 | |
| 252 | | FSA-04 | 2mm厚鋁板 | 鉻化 | 18 | | 18 | 10.276 | 0.105 | 1.896 | 0.00 | 0.00 | |
| 253 | | FSA-04 | 2mm厚鋁板 | 鉻化 | 9 | | 9 | 5.138 | 0.105 | 0.948 | 0.00 | 0.00 | |
| 254 | | FSA-04R | 2mm厚鋁板 | 鉻化 | 18 | | 18 | 10.276 | 0.105 | 1.896 | 0.00 | 0.00 | |
| 255 | | FSA-04R | 2mm厚鋁板 | 鉻化 | 9 | | 9 | 5.138 | 0.105 | 0.948 | 0.00 | 0.00 | |
| 256 | | FSA-04R | 2mm厚鋁板 | 鉻化 | 18 | | 18 | 10.276 | 0.105 | 1.896 | 0.00 | 0.00 | |
| 257 | | FSA-04R | 2mm厚鋁板 | 鉻化 | 9 | | 9 | 5.138 | 0.105 | 0.948 | 0.00 | 0.00 | |
| 258 | | FSA-04-1 | 2mm厚鋁板 | 鉻化 | 14 | | 14 | 18.300 | 0.241 | 3.376 | 0.00 | 0.00 | |
| 259 | | FSA-04-2 | 2mm厚鋁板 | 鉻化 | 4 | | 4 | 5.586 | 0.258 | 1.031 | 0.00 | 0.00 | |
| 260 | | FSA-04-3 | 2mm厚鋁板 | 鉻化 | 1 | | 1 | 1.456 | 0.269 | 0.269 | 0.00 | 0.00 | |
| 261 | | FSA-04-1 | 2mm厚鋁板 | 鉻化 | 8 | | 8 | 10.457 | 0.241 | 1.929 | 0.00 | 0.00 | |
| 262 | | FSA-04-2 | 2mm厚鋁板 | 鉻化 | 1 | | 1 | 1.397 | 0.258 | 0.258 | 0.00 | 0.00 | |
| 263 | | FSA-04-1 | 2mm厚鋁板 | 鉻化 | 14 | | 14 | 18.300 | 0.241 | 3.376 | 0.00 | 0.00 | |
| 264 | | FSA-04-2 | 2mm厚鋁板 | 鉻化 | 4 | | 4 | 5.586 | 0.258 | 1.031 | 0.00 | 0.00 | |
| 265 | | FSA-04-3 | 2mm厚鋁板 | 鉻化 | 1 | | 1 | 1.456 | 0.269 | 0.269 | 0.00 | 0.00 | |
| 266 | | FSA-04-1 | 2mm厚鋁板 | 鉻化 | 8 | | 8 | 10.457 | 0.241 | 1.929 | 0.00 | 0.00 | |
| 267 | | FSA-04-2 | 2mm厚鋁板 | 鉻化 | 1 | | 1 | 1.397 | 0.258 | 0.258 | 0.00 | 0.00 | |

| 美特鋁質 有限公司 MIDI Aluminium Fabricator Ltd. | 工程號: J-853 | 計算: 方強 | 日期: | 2022.10.27 | | 送呈: 胡哥 |
|---|---|---|---|---|---|---|
| | 地盤名稱: 九龍延坪道 | 核對: 謝永林 | 日期: | 2022.10.29 | | 副本: |
| 地盤用鋁板B.M.表 | 項目類別: T2-T3單元件 | 批准: | 日期: | | | |
| | 修改版次： | A/C Code: | 總V.F.: | 0.00 | 總重量: 2210.12 | 此BM依據折圖 資料計算 |

| 序號 | 修改內容 | 鋁板圖號 | 鋁板名稱 | 顏色 | 實用 | 後備 | 總數 | 總重量 | 單件展開面積 | 總展開面積 | 單件V.F. | 總V.F. | 備註 |
|---|---|---|---|---|---|---|---|---|---|---|---|---|---|
| | | | | | | | | | 平方米 | | 平方米 | | |
| 268 | | FSA-04R-1 | 2mm厚鋁板 | 鉻化 | 14 | | 14 | 18.300 | 0.241 | 3.376 | 0.00 | 0.00 | |
| 269 | | FSA-04R-2 | 2mm厚鋁板 | 鉻化 | 4 | | 4 | 5.586 | 0.258 | 1.031 | 0.00 | 0.00 | |
| 270 | | FSA-04R-3 | 2mm厚鋁板 | 鉻化 | 1 | | 1 | 1.456 | 0.269 | 0.269 | 0.00 | 0.00 | |
| 271 | | FSA-04R-1 | 2mm厚鋁板 | 鉻化 | 8 | | 8 | 10.457 | 0.241 | 1.929 | 0.00 | 0.00 | |
| 272 | | FSA-04R-2 | 2mm厚鋁板 | 鉻化 | 1 | | 1 | 1.397 | 0.258 | 0.258 | 0.00 | 0.00 | |
| 273 | | FSA-04R-1 | 2mm厚鋁板 | 鉻化 | 14 | | 14 | 18.300 | 0.241 | 3.376 | 0.00 | 0.00 | |
| 274 | | FSA-04R-2 | 2mm厚鋁板 | 鉻化 | 4 | | 4 | 5.586 | 0.258 | 1.031 | 0.00 | 0.00 | |
| 275 | | FSA-04R-3 | 2mm厚鋁板 | 鉻化 | 1 | | 1 | 1.456 | 0.269 | 0.269 | 0.00 | 0.00 | |
| 276 | | FSA-04R-1 | 2mm厚鋁板 | 鉻化 | 8 | | 8 | 10.457 | 0.241 | 1.929 | 0.00 | 0.00 | |
| 277 | | FSA-04R-2 | 2mm厚鋁板 | 鉻化 | 1 | | 1 | 1.397 | 0.258 | 0.258 | 0.00 | 0.00 | |
| 278 | | FSB-04 | 1.5mm厚鋁板 | 鉻化 | 18 | | 18 | 6.524 | 0.089 | 1.605 | 0.00 | 0.00 | |
| 279 | | FSB-04 | 1.5mm厚鋁板 | 鉻化 | 9 | | 9 | 3.262 | 0.089 | 0.802 | 0.00 | 0.00 | |
| 280 | | FSB-04 | 1.5mm厚鋁板 | 鉻化 | 18 | | 18 | 6.524 | 0.089 | 1.605 | 0.00 | 0.00 | |
| 281 | | FSB-04 | 1.5mm厚鋁板 | 鉻化 | 9 | | 9 | 3.262 | 0.089 | 0.802 | 0.00 | 0.00 | |
| 282 | | FSB-04R | 1.5mm厚鋁板 | 鉻化 | 18 | | 18 | 6.524 | 0.089 | 1.605 | 0.00 | 0.00 | |
| 283 | | FSB-04R | 1.5mm厚鋁板 | 鉻化 | 9 | | 9 | 3.262 | 0.089 | 0.802 | 0.00 | 0.00 | |
| 284 | | FSB-04R | 1.5mm厚鋁板 | 鉻化 | 18 | | 18 | 6.524 | 0.089 | 1.605 | 0.00 | 0.00 | |
| 285 | | FSB-04R | 1.5mm厚鋁板 | 鉻化 | 9 | | 9 | 3.262 | 0.089 | 0.802 | 0.00 | 0.00 | |
| 286 | | FSC-04-1 | 1.5mm厚鋁板 | 鉻化 | 14 | | 14 | 17.267 | 0.303 | 4.248 | 0.00 | 0.00 | |
| 287 | | FSC-04-2 | 1.5mm厚鋁板 | 鉻化 | 4 | | 4 | 5.210 | 0.320 | 1.282 | 0.00 | 0.00 | |
| 288 | | FSC-04-3 | 1.5mm厚鋁板 | 鉻化 | 1 | | 1 | 1.349 | 0.332 | 0.332 | 0.00 | 0.00 | |
| 289 | | FSC-04-1 | 1.5mm厚鋁板 | 鉻化 | 8 | | 8 | 9.867 | 0.303 | 2.427 | 0.00 | 0.00 | |
| 290 | | FSC-04-2 | 1.5mm厚鋁板 | 鉻化 | 1 | | 1 | 1.302 | 0.320 | 0.320 | 0.00 | 0.00 | |
| 291 | | FSC-04-1 | 1.5mm厚鋁板 | 鉻化 | 14 | | 14 | 17.267 | 0.303 | 4.248 | 0.00 | 0.00 | |
| 292 | | FSC-04-2 | 1.5mm厚鋁板 | 鉻化 | 4 | | 4 | 5.210 | 0.320 | 1.282 | 0.00 | 0.00 | |
| 293 | | FSC-04-3 | 1.5mm厚鋁板 | 鉻化 | 1 | | 1 | 1.349 | 0.332 | 0.332 | 0.00 | 0.00 | |

| 美特鋁質 有限公司 MIDI Aluminium Fabricator Ltd. | 工程號: J-853 | 計算: 方強 | 日期: | 2022.10.27 | | 送呈: 胡哥 |
|---|---|---|---|---|---|---|
| | 地盤名稱: 九龍延坪道 | 核對: 謝永林 | 日期: | 2022.10.29 | | 副本: |
| 地盤用鋁板B.M.表 | 項目類別: T2-T3單元件 | 批准: | 日期: | | | |
| | 修改版次： | A/C Code: | 總V.F.: | 0.00 | 總重量: 2210.12 | 此BM依據拆圖 資料計算 |

| 序號 | 修改內容 | 鋁板圖號 | 鋁板名稱 | 顏色 | 實用 | 後備 | 總數 | 總重量 | 單件展開面積 | 總展開面積 | 單件V.F. | 總V.F. | 備註 |
|---|---|---|---|---|---|---|---|---|---|---|---|---|---|
| | | | | | | | | | 平方米 | | 平方米 | | |
| 294 | | FSC-04-1 | 1.5mm厚鋁板 | 鉻化 | 8 | | 8 | 9.867 | 0.303 | 2.427 | 0.00 | 0.00 | |
| 295 | | FSC-04-2 | 1.5mm厚鋁板 | 鉻化 | 1 | | 1 | 1.302 | 0.320 | 0.320 | 0.00 | 0.00 | |
| 296 | | FSC-04R-1 | 1.5mm厚鋁板 | 鉻化 | 14 | | 14 | 17.267 | 0.303 | 4.248 | 0.00 | 0.00 | |
| 297 | | FSC-04R-2 | 1.5mm厚鋁板 | 鉻化 | 4 | | 4 | 5.210 | 0.320 | 1.282 | 0.00 | 0.00 | |
| 298 | | FSC-04R-3 | 1.5mm厚鋁板 | 鉻化 | 1 | | 1 | 1.349 | 0.332 | 0.332 | 0.00 | 0.00 | |
| 299 | | FSC-04R-1 | 1.5mm厚鋁板 | 鉻化 | 8 | | 8 | 9.867 | 0.303 | 2.427 | 0.00 | 0.00 | |
| 300 | | FSC-04R-2 | 1.5mm厚鋁板 | 鉻化 | 1 | | 1 | 1.302 | 0.320 | 0.320 | 0.00 | 0.00 | |
| 301 | | FSC-04R-1 | 1.5mm厚鋁板 | 鉻化 | 14 | | 14 | 17.267 | 0.303 | 4.248 | 0.00 | 0.00 | |
| 302 | | FSC-04R-2 | 1.5mm厚鋁板 | 鉻化 | 4 | | 4 | 5.210 | 0.320 | 1.282 | 0.00 | 0.00 | |
| 303 | | FSC-04R-3 | 1.5mm厚鋁板 | 鉻化 | 1 | | 1 | 1.349 | 0.332 | 0.332 | 0.00 | 0.00 | |
| 304 | | FSC-04R-1 | 1.5mm厚鋁板 | 鉻化 | 8 | | 8 | 9.867 | 0.303 | 2.427 | 0.00 | 0.00 | |
| 305 | | FSC-04R-2 | 1.5mm厚鋁板 | 鉻化 | 1 | | 1 | 1.302 | 0.320 | 0.320 | 0.00 | 0.00 | |
| 306 | | FSD-04-1 | 1.5mm厚鋁板 | 鉻化 | 14 | | 14 | 16.947 | 0.298 | 4.169 | 0.00 | 0.00 | |
| 307 | | FSD-04-2 | 1.5mm厚鋁板 | 鉻化 | 4 | | 4 | 5.113 | 0.314 | 1.258 | 0.00 | 0.00 | |
| 308 | | FSD-04-3 | 1.5mm厚鋁板 | 鉻化 | 1 | | 1 | 1.324 | 0.326 | 0.326 | 0.00 | 0.00 | |
| 309 | | FSD-04-1 | 1.5mm厚鋁板 | 鉻化 | 8 | | 8 | 9.684 | 0.298 | 2.382 | 0.00 | 0.00 | |
| 310 | | FSD-04-2 | 1.5mm厚鋁板 | 鉻化 | 1 | | 1 | 1.278 | 0.314 | 0.314 | 0.00 | 0.00 | |
| 311 | | FSD-04-1 | 1.5mm厚鋁板 | 鉻化 | 14 | | 14 | 16.947 | 0.298 | 4.169 | 0.00 | 0.00 | |
| 312 | | FSD-04-2 | 1.5mm厚鋁板 | 鉻化 | 4 | | 4 | 5.113 | 0.314 | 1.258 | 0.00 | 0.00 | |
| 313 | | FSD-04-3 | 1.5mm厚鋁板 | 鉻化 | 1 | | 1 | 1.324 | 0.326 | 0.326 | 0.00 | 0.00 | |
| 314 | | FSD-04-1 | 1.5mm厚鋁板 | 鉻化 | 8 | | 8 | 9.684 | 0.298 | 2.382 | 0.00 | 0.00 | |
| 315 | | FSD-04-2 | 1.5mm厚鋁板 | 鉻化 | 1 | | 1 | 1.278 | 0.314 | 0.314 | 0.00 | 0.00 | |
| 316 | | FSD-04R-1 | 1.5mm厚鋁板 | 鉻化 | 14 | | 14 | 16.947 | 0.298 | 4.169 | 0.00 | 0.00 | |
| 317 | | FSD-04R-2 | 1.5mm厚鋁板 | 鉻化 | 4 | | 4 | 5.113 | 0.314 | 1.258 | 0.00 | 0.00 | |
| 318 | | FSD-04R-3 | 1.5mm厚鋁板 | 鉻化 | 1 | | 1 | 1.324 | 0.326 | 0.326 | 0.00 | 0.00 | |
| 319 | | FSD-04R-1 | 1.5mm厚鋁板 | 鉻化 | 8 | | 8 | 9.684 | 0.298 | 2.382 | 0.00 | 0.00 | |

| 美特鋁質 有限公司 MIDI Aluminium Fabricator Ltd. | 工程號: J-853 | 計算: 方強 | 日期: | 2022.10.27 | | 送呈: 胡哥 |
|---|---|---|---|---|---|---|
| | 地盤名稱: 九龍延坪道 | 核對: 謝永林 | 日期: | 2022.10.29 | | 副本: |
| 地盤用鋁板B.M.表 | 項目類別: T2-T3單元件 | 批准: | 日期: | | | |
| | 修改版次： | A/C Code: | 總V.F.: | 0.00 | 總重量: 2210.12 | 此BM依據折圖 資料計算 |

| 序號 | 修改內容 | 鋁板圖號 | 鋁板名稱 | 顏色 | 實用 | 後備 | 總數 | 總重量 | 單件展開面積 | 總展開面積 | 單件V.F. | 總V.F. | 備註 |
|---|---|---|---|---|---|---|---|---|---|---|---|---|---|
| | | | | | | | | | 平方米 | | 平方米 | | |
| 320 | | FSD-04R-2 | 1.5mm厚鋁板 | 鉻化 | 1 | | 1 | 1.278 | 0.314 | 0.314 | 0.00 | 0.00 | |
| 321 | | FSD-04R-1 | 1.5mm厚鋁板 | 鉻化 | 14 | | 14 | 16.947 | 0.298 | 4.169 | 0.00 | 0.00 | |
| 322 | | FSD-04R-2 | 1.5mm厚鋁板 | 鉻化 | 4 | | 4 | 5.113 | 0.314 | 1.258 | 0.00 | 0.00 | |
| 323 | | FSD-04R-3 | 1.5mm厚鋁板 | 鉻化 | 1 | | 1 | 1.324 | 0.326 | 0.326 | 0.00 | 0.00 | |
| 324 | | FSD-04R-1 | 1.5mm厚鋁板 | 鉻化 | 8 | | 8 | 9.684 | 0.298 | 2.382 | 0.00 | 0.00 | |
| 325 | | FSD-04R-2 | 1.5mm厚鋁板 | 鉻化 | 1 | | 1 | 1.278 | 0.314 | 0.314 | 0.00 | 0.00 | |
| 326 | | FSA-05 | 2mm厚鋁板 | 鉻化 | 18 | | 18 | 15.413 | 0.158 | 2.844 | 0.00 | 0.00 | |
| 327 | | FSA-05 | 2mm厚鋁板 | 鉻化 | 18 | | 18 | 15.413 | 0.158 | 2.844 | 0.00 | 0.00 | |
| 328 | | FSA-05-1 | 2mm厚鋁板 | 鉻化 | 14 | | 14 | 27.451 | 0.362 | 5.065 | 0.00 | 0.00 | |
| 329 | | FSA-05-2 | 2mm厚鋁板 | 鉻化 | 4 | | 4 | 8.380 | 0.387 | 1.546 | 0.00 | 0.00 | |
| 330 | | FSA-05-3 | 2mm厚鋁板 | 鉻化 | 1 | | 1 | 2.184 | 0.403 | 0.403 | 0.00 | 0.00 | |
| 331 | | FSA-05-1 | 2mm厚鋁板 | 鉻化 | 14 | | 14 | 27.451 | 0.362 | 5.065 | 0.00 | 0.00 | |
| 332 | | FSA-05-2 | 2mm厚鋁板 | 鉻化 | 4 | | 4 | 8.380 | 0.387 | 1.546 | 0.00 | 0.00 | |
| 333 | | FSA-05-3 | 2mm厚鋁板 | 鉻化 | 1 | | 1 | 2.184 | 0.403 | 0.403 | 0.00 | 0.00 | |
| 334 | | FSB-05 | 1.5mm厚鋁板 | 鉻化 | 18 | | 18 | 18.191 | 0.249 | 4.475 | 0.00 | 0.00 | |
| 335 | | FSB-05 | 1.5mm厚鋁板 | 鉻化 | 18 | | 18 | 18.191 | 0.249 | 4.475 | 0.00 | 0.00 | |
| 336 | | FSB-05-1 | 1.5mm厚鋁板 | 鉻化 | 14 | | 14 | 30.673 | 0.539 | 7.546 | 0.00 | 0.00 | |
| 337 | | FSB-05-2 | 1.5mm厚鋁板 | 鉻化 | 4 | | 4 | 9.337 | 0.574 | 2.297 | 0.00 | 0.00 | |
| 338 | | FSB-05-3 | 1.5mm厚鋁板 | 鉻化 | 1 | | 1 | 2.430 | 0.598 | 0.598 | 0.00 | 0.00 | |
| 339 | | FSB-05-1 | 1.5mm厚鋁板 | 鉻化 | 14 | | 14 | 30.673 | 0.539 | 7.546 | 0.00 | 0.00 | |
| 340 | | FSB-05-2 | 1.5mm厚鋁板 | 鉻化 | 4 | | 4 | 9.337 | 0.574 | 2.297 | 0.00 | 0.00 | |
| 341 | | FSB-05-3 | 1.5mm厚鋁板 | 鉻化 | 1 | | 1 | 2.430 | 0.598 | 0.598 | 0.00 | 0.00 | |
| 342 | | FSA-201 | 2mm厚鋁板 | 鉻化 | 1 | | 1 | 1.012 | 0.187 | 0.187 | 0.00 | 0.00 | |
| 343 | | FSA-201-2 | 2mm厚鋁板 | 鉻化 | 1 | | 1 | 2.476 | 0.457 | 0.457 | 0.00 | 0.00 | |
| 344 | | FSB-201 | 1.5mm厚鋁板 | 鉻化 | 1 | | 1 | 0.883 | 0.217 | 0.217 | 0.00 | 0.00 | |
| 345 | | FSB-201-2 | 1.5mm厚鋁板 | 鉻化 | 1 | | 1 | 2.040 | 0.502 | 0.502 | 0.00 | 0.00 | |
| | | | | | | 合計： | 2451 | 2210.123 | | 470.030 | | | |

| | | | | T2-T3地盤企防水件/樓層/數量派位 | | | | | | | | | | | | | | | | | | |
|---|---|---|---|---|---|---|---|---|---|---|---|---|---|---|---|---|---|---|---|---|---|---|
| 序號 | 座數 | 位置 | 圖號 | 5F | 6F | 7F | 8F | 9F | 10F | 11F | 12F | 15F | 16F | 17F | 18F | 19F | 20F | 21F | 22F | 23F | 25F | 26F | 合計 |
| 1 | T2 | J853-SD-CW-4204A | FSA-01 | 1 | 1 | 1 | 1 | 1 | 1 | 1 | 1 | 1 | 1 | 1 | 1 | 1 | 1 | 1 | 1 | 1 | 1 | | 18 |
| 2 | T2 | J853-SD-CW-4203左 | FSA-01R | 1 | 1 | 1 | 1 | 1 | 1 | 1 | 1 | 1 | 1 | | | | | | | | | | 10 |
| 3 | T2 | J853-SD-CW-4203右 | FSA-01R | | | | | | | | | | | 1 | 1 | 1 | 1 | 1 | 1 | | | | 6 |
| 4 | T2 | J853-SD-CW-4204A | FSA-01R | 1 | 1 | 1 | 1 | 1 | 1 | 1 | 1 | 1 | 1 | 1 | 1 | 1 | 1 | 1 | 1 | 1 | 1 | | 18 |
| 5 | T2 | J853-SD-CW-4206左 | FSA-01R | | | | | | | | | | | | | | | | | | 1 | | 1 |
| 6 | T2 | J853-SD-CW-4204A | FSA-01-1 | | 1 | 1 | 1 | 1 | 1 | 1 | 1 | 1 | | 1 | 1 | 1 | 1 | 1 | 1 | | | | 14 |
| 7 | T2 | J853-SD-CW-4204A | FSA-01-2 | 1 | | | | | | | | | 1 | | | | | | | | 1 | 1 | 4 |
| 8 | T2 | J853-SD-CW-4204A | FSA-01-1 | | | | | | | | | | | | | | | | | 1 | | | 1 |
| 9 | T2 | J853-SD-CW-4203左 | FSA-01R-1 | | 1 | 1 | 1 | 1 | 1 | 1 | 1 | 1 | | | | | | | | | | | 8 |
| 10 | T2 | J853-SD-CW-4203左 | FSA-01R-2 | 1 | | | | | | | | | 1 | | | | | | | | | | 2 |
| 11 | T2 | J853-SD-CW-4203右 | FSA-01R-1 | | | | | | | | | | | 1 | 1 | 1 | 1 | 1 | 1 | | | | 6 |
| 12 | T2 | J853-SD-CW-4203右 | FSA-01R-2 | | | | | | | | | | | | | | | | | 1 | | | 1 |
| 13 | T2 | J853-SD-CW-4204A | FSA-01R-1 | | 1 | 1 | 1 | 1 | 1 | 1 | 1 | 1 | | 1 | 1 | 1 | 1 | 1 | 1 | | | | 14 |
| 14 | T2 | J853-SD-CW-4204A | FSA-01R-2 | 1 | | | | | | | | | 1 | | | | | | | | 1 | 1 | 4 |
| 15 | T2 | J853-SD-CW-4204A | FSA-01R-3 | | | | | | | | | | | | | | | | | 1 | | | 1 |
| 16 | T2 | J853-SD-CW-4206左 | FSA-01R-2 | | | | | | | | | | | | | | | | | | | 1 | 1 |
| 17 | T2 | J853-SD-CW-4204A | FSB-01 | 1 | 1 | 1 | 1 | 1 | 1 | 1 | 1 | 1 | 1 | 1 | 1 | 1 | 1 | 1 | 1 | 1 | 1 | | 18 |
| 18 | T2 | J853-SD-CW-4204A | FSB-01-1 | | 1 | 1 | 1 | 1 | 1 | 1 | 1 | 1 | | 1 | 1 | 1 | 1 | 1 | 1 | | | | 14 |
| 19 | T2 | J853-SD-CW-4204A | FSB-01-2 | 1 | | | | | | | | | 1 | | | | | | | | 1 | 1 | 4 |
| 20 | T2 | J853-SD-CW-4204A | FSB-01-1 | | | | | | | | | | | | | | | | | 1 | | | 1 |
| 21 | T2 | J853-SD-CW-4203左 | FSB-01R | 1 | 1 | 1 | 1 | 1 | 1 | 1 | 1 | 1 | 1 | | | | | | | | | | 10 |
| 22 | T2 | J853-SD-CW-4203右 | FSB-01R | | | | | | | | | | | 1 | 1 | 1 | 1 | 1 | 1 | | | | 6 |
| 23 | T2 | J853-SD-CW-4204A | FSB-01R | 1 | 1 | 1 | 1 | 1 | 1 | 1 | 1 | 1 | 1 | 1 | 1 | 1 | 1 | 1 | 1 | 1 | 1 | | 18 |
| 24 | T2 | J853-SD-CW-4206左 | FSB-01R | | | | | | | | | | | | | | | | | | 1 | | 1 |
| 25 | T2 | J853-SD-CW-4203左 | FSB-01R-1 | | 1 | 1 | 1 | 1 | 1 | 1 | 1 | 1 | | | | | | | | | | | 8 |
| 26 | T2 | J853-SD-CW-4203左 | FSB-01R-2 | 1 | | | | | | | | | 1 | | | | | | | | | | 2 |
| 27 | T2 | J853-SD-CW-4203右 | FSB-01R-1 | | | | | | | | | | | 1 | 1 | 1 | 1 | 1 | 1 | | | | 6 |
| 28 | T2 | J853-SD-CW-4203右 | FSB-01R-2 | | | | | | | | | | | | | | | | | 1 | | | 1 |
| 29 | T2 | J853-SD-CW-4204A | FSB-01R-1 | | 1 | 1 | 1 | 1 | 1 | 1 | 1 | 1 | | 1 | 1 | 1 | 1 | 1 | 1 | | | | 14 |
| 30 | T2 | J853-SD-CW-4204A | FSB-01R-2 | 1 | | | | | | | | | 1 | | | | | | | | 1 | 1 | 4 |
| 31 | T2 | J853-SD-CW-4204A | FSB-01R-3 | | | | | | | | | | | | | | | | | 1 | | | 1 |
| 32 | T2 | J853-SD-CW-4206左 | FSB-01R-2 | | | | | | | | | | | | | | | | | | | 1 | 1 |
| 33 | T2 | J853-SD-CW-4201右 | FSA-02 | 1 | 1 | 1 | 1 | 1 | 1 | 1 | 1 | 1 | 1 | 1 | 1 | 1 | 1 | 1 | 1 | | | | 16 |
| 34 | T2 | J853-SD-CW-4202左 | FSA-02 | 1 | 1 | 1 | 1 | 1 | 1 | 1 | 1 | 1 | | | | | | | | | | | 9 |
| 35 | T2 | J853-SD-CW-4202右 | FSA-02 | | | | | | | | | | | | | | | | | | 1 | | 1 |
| 36 | T2 | J853-SD-CW-4203右 | FSA-02 | | | | | | | | | | | 1 | 1 | 1 | 1 | 1 | 1 | | | | 6 |
| 37 | T2 | J853-SD-CW-4205左 | FSA-02 | 1 | 1 | 1 | 1 | 1 | 1 | 1 | 1 | 1 | 1 | 1 | 1 | 1 | 1 | 1 | 1 | 1 | 1 | | 18 |
| 38 | T2 | J853-SD-CW-4201左 | FSA-02R | | | | | | | | | | | 1 | 1 | 1 | 1 | 1 | 1 | 1 | 1 | | 8 |
| 39 | T2 | J853-SD-CW-4201右 | FSA-02R | 1 | 1 | 1 | 1 | 1 | 1 | 1 | 1 | 1 | 1 | 1 | 1 | 1 | 1 | 1 | 1 | | | | 16 |
| 40 | T2 | J853-SD-CW-4202左 | FSA-02R | 1 | 1 | 1 | 1 | 1 | 1 | 1 | 1 | 1 | 1 | | | | | | | | | | 10 |
| 41 | T2 | J853-SD-CW-4202右 | FSA-02R | | | | | | | | | | | 1 | 1 | 1 | 1 | 1 | 1 | 1 | 1 | | 8 |
| 42 | T2 | J853-SD-CW-4204 | FSA-02R | 1 | 1 | 1 | 1 | 1 | 1 | 1 | 1 | 1 | 1 | 1 | 1 | 1 | 1 | 1 | 1 | 1 | 1 | | 18 |
| 43 | T2 | J853-SD-CW-4201右 | FSA-02-1 | | 1 | 1 | 1 | 1 | 1 | 1 | 1 | 1 | | 1 | 1 | 1 | 1 | 1 | 1 | | | | 14 |
| 44 | T2 | J853-SD-CW-4201右 | FSA-02-2 | 1 | | | | | | | | | 1 | | | | | | | 1 | | | 3 |
| 45 | T2 | J853-SD-CW-4202左 | FSA-02-1 | | 1 | 1 | 1 | 1 | 1 | 1 | 1 | 1 | | | | | | | | | | | 8 |
| 46 | T2 | J853-SD-CW-4202左 | FSA-02-2 | 1 | | | | | | | | | 1 | | | | | | | | | | 2 |
| 47 | T2 | J853-SD-CW-4202右 | FSA-02-2 | | | | | | | | | | | | | | | | | | 1 | 1 | 2 |
| 48 | T2 | J853-SD-CW-4203右 | FSA-02-1 | | | | | | | | | | | 1 | 1 | 1 | 1 | 1 | 1 | | | | 6 |
| 49 | T2 | J853-SD-CW-4203右 | FSA-02-2 | | | | | | | | | | | | | | | | | 1 | | | 1 |
| 50 | T2 | J853-SD-CW-4205左 | FSA-02-1 | | 1 | 1 | 1 | 1 | 1 | 1 | 1 | 1 | | 1 | 1 | 1 | 1 | 1 | 1 | | | | 14 |
| 51 | T2 | J853-SD-CW-4205左 | FSA-02-2 | 1 | | | | | | | | | 1 | | | | | | | | 1 | 1 | 4 |
| 52 | T2 | J853-SD-CW-4205左 | FSA-02-3 | | | | | | | | | | | | | | | | | 1 | | | 1 |
| 53 | T2 | J853-SD-CW-4206右 | FSA-02-2 | | | | | | | | | | | | | | | | | | | 1 | 1 |
| 54 | T2 | J853-SD-CW-4201左 | FSA-02R-1 | | | | | | | | | | | 1 | 1 | 1 | 1 | 1 | 1 | | | | 6 |
| 55 | T2 | J853-SD-CW-4201左 | FSA-02R-2 | | | | | | | | | | | | | | | | | | 1 | 1 | 2 |
| 56 | T2 | J853-SD-CW-4201左 | FSA-02R-3 | | | | | | | | | | | | | | | | | 1 | | | 1 |
| 57 | T2 | J853-SD-CW-4201右 | FSA-02R-1 | | 1 | 1 | 1 | 1 | 1 | 1 | 1 | 1 | | 1 | 1 | 1 | 1 | 1 | 1 | | | | 14 |
| 58 | T2 | J853-SD-CW-4201右 | FSA-02R-2 | 1 | | | | | | | | | 1 | | | | | | | 1 | | | 3 |
| 59 | T2 | J853-SD-CW-4202左 | FSA-02R-1 | | 1 | 1 | 1 | 1 | 1 | 1 | 1 | 1 | | | | | | | | | | | 8 |
| 60 | T2 | J853-SD-CW-4202左 | FSA-02R-2 | 1 | | | | | | | | | 1 | | | | | | | | | | 2 |

| | | | | T2-T3地盤企防水件/樓層/數量派位 | | | | | | | | | | | | | | | | | | |
|---|---|---|---|---|---|---|---|---|---|---|---|---|---|---|---|---|---|---|---|---|---|---|
| 序號 | 座數 | 位置 | 圖號 | 5F | 6F | 7F | 8F | 9F | 10F | 11F | 12F | 15F | 16F | 17F | 18F | 19F | 20F | 21F | 22F | 23F | 25F | 26F | 合計 |
| 61 | T2 | J853-SD-CW-4202右 | FSA-02R-1 | | | | | | | | | | | 1 | 1 | 1 | 1 | 1 | 1 | | | | 6 |
| 62 | T2 | J853-SD-CW-4202右 | FSA-02R-2 | | | | | | | | | | | | | | | | | | 1 | 1 | 2 |
| 63 | T2 | J853-SD-CW-4202右 | FSA-02R-3 | | | | | | | | | | | | | | | | | 1 | | | 1 |
| 64 | T2 | J853-SD-CW-4204 | FSA-02R-1 | | 1 | 1 | 1 | 1 | 1 | 1 | 1 | 1 | | 1 | 1 | 1 | 1 | 1 | 1 | | | | 14 |
| 65 | T2 | J853-SD-CW-4204 | FSA-02R-2 | 1 | | | | | | | | | 1 | | | | | | | | 1 | 1 | 4 |
| 66 | T2 | J853-SD-CW-4204 | FSA-02R-3 | | | | | | | | | | | | | | | | | 1 | | | 1 |
| 67 | T2 | J853-SD-CW-4201右 | FSB-02 | 1 | 1 | 1 | 1 | 1 | 1 | 1 | 1 | 1 | 1 | 1 | 1 | 1 | 1 | 1 | 1 | | | | 16 |
| 68 | T2 | J853-SD-CW-4202左 | FSB-02 | 1 | 1 | 1 | 1 | 1 | 1 | 1 | 1 | 1 | | | | | | | | | | | 9 |
| 69 | T2 | J853-SD-CW-4202右 | FSB-02 | | | | | | | | | | | | | | | | | | 1 | | 1 |
| 70 | T2 | J853-SD-CW-4203右 | FSB-02 | | | | | | | | | | | 1 | 1 | 1 | 1 | 1 | 1 | | | | 6 |
| 71 | T2 | J853-SD-CW-4205左 | FSB-02 | 1 | 1 | 1 | 1 | 1 | 1 | 1 | 1 | 1 | 1 | 1 | 1 | 1 | 1 | 1 | 1 | 1 | 1 | | 18 |
| 72 | T2 | J853-SD-CW-4201右 | FSB-02-1 | | 1 | 1 | 1 | 1 | 1 | 1 | 1 | 1 | | 1 | 1 | 1 | 1 | 1 | 1 | | | | 14 |
| 73 | T2 | J853-SD-CW-4201右 | FSB-02-2 | 1 | | | | | | | | | 1 | | | | | | | 1 | | | 3 |
| 74 | T2 | J853-SD-CW-4202左 | FSB-02-1 | | 1 | 1 | 1 | 1 | 1 | 1 | 1 | 1 | | | | | | | | | | | 8 |
| 75 | T2 | J853-SD-CW-4202左 | FSB-02-2 | 1 | | | | | | | | | 1 | | | | | | | | | | 2 |
| 76 | T2 | J853-SD-CW-4202右 | FSB-02-2 | | | | | | | | | | | | | | | | | | 1 | 1 | 2 |
| 77 | T2 | J853-SD-CW-4203右 | FSB-02-1 | | | | | | | | | | | 1 | 1 | 1 | 1 | 1 | 1 | | | | 6 |
| 78 | T2 | J853-SD-CW-4205左 | FSB-02-1 | | 1 | 1 | 1 | 1 | 1 | 1 | 1 | 1 | | 1 | 1 | 1 | 1 | 1 | 1 | | | | 14 |
| 79 | T2 | J853-SD-CW-4205左 | FSB-02-2 | 1 | | | | | | | | | 1 | | | | | | | | 1 | 1 | 4 |
| 80 | T2 | J853-SD-CW-4205左 | FSB-02-3 | | | | | | | | | | | | | | | | | 1 | | | 1 |
| 81 | T2 | J853-SD-CW-4206右 | FSB-02-2 | | | | | | | | | | | | | | | | | | | 1 | 1 |
| 82 | T2 | J853-SD-CW-4201左 | FSB-02R | | | | | | | | | | | 1 | 1 | 1 | 1 | 1 | 1 | 1 | 1 | | 8 |
| 83 | T2 | J853-SD-CW-4201右 | FSB-02R | 1 | 1 | 1 | 1 | 1 | 1 | 1 | 1 | 1 | 1 | 1 | 1 | 1 | 1 | 1 | 1 | | | | 16 |
| 84 | T2 | J853-SD-CW-4202左 | FSB-02R | 1 | 1 | 1 | 1 | 1 | 1 | 1 | 1 | 1 | 1 | | | | | | | | | | 10 |
| 85 | T2 | J853-SD-CW-4202右 | FSB-02R | | | | | | | | | | | 1 | 1 | 1 | 1 | 1 | 1 | 1 | 1 | | 8 |
| 86 | T2 | J853-SD-CW-4204 | FSB-02R | 1 | 1 | 1 | 1 | 1 | 1 | 1 | 1 | 1 | 1 | 1 | 1 | 1 | 1 | 1 | 1 | 1 | 1 | | 18 |
| 87 | T2 | J853-SD-CW-4201左 | FSB-02R-1 | | | | | | | | | | | 1 | 1 | 1 | 1 | 1 | 1 | | | | 6 |
| 88 | T2 | J853-SD-CW-4201左 | FSB-02R-2 | | | | | | | | | | | | | | | | | | 1 | 1 | 2 |
| 89 | T2 | J853-SD-CW-4201左 | FSB-02R-3 | | | | | | | | | | | | | | | | | 1 | | | 1 |
| 90 | T2 | J853-SD-CW-4201右 | FSB-02R-1 | | 1 | 1 | 1 | 1 | 1 | 1 | 1 | 1 | | 1 | 1 | 1 | 1 | 1 | 1 | | | | 14 |
| 91 | T2 | J853-SD-CW-4201右 | FSB-02R-2 | 1 | | | | | | | | | 1 | | | | | | | 1 | | | 3 |
| 92 | T2 | J853-SD-CW-4202左 | FSB-02R-1 | | 1 | 1 | 1 | 1 | 1 | 1 | 1 | 1 | | | | | | | | | | | 8 |
| 93 | T2 | J853-SD-CW-4202左 | FSB-02R-2 | 1 | | | | | | | | | 1 | | | | | | | | | | 2 |
| 94 | T2 | J853-SD-CW-4202右 | FSB-02R-1 | | | | | | | | | | | 1 | 1 | 1 | 1 | 1 | 1 | | | | 6 |
| 95 | T2 | J853-SD-CW-4202右 | FSB-02R-2 | | | | | | | | | | | | | | | | | | 1 | 1 | 2 |
| 96 | T2 | J853-SD-CW-4202右 | FSB-02R-3 | | | | | | | | | | | | | | | | | 1 | | | 1 |
| 97 | T2 | J853-SD-CW-4204 | FSB-02R-1 | | 1 | 1 | 1 | 1 | 1 | 1 | 1 | 1 | | 1 | 1 | 1 | 1 | 1 | 1 | | | | 14 |
| 98 | T2 | J853-SD-CW-4204 | FSB-02R-2 | 1 | | | | | | | | | 1 | | | | | | | | 1 | 1 | 4 |
| 99 | T2 | J853-SD-CW-4204 | FSB-02R-3 | | | | | | | | | | | | | | | | | 1 | | | 1 |
| 100 | T2 | J853-SD-CW-4202右 | FSA-03 | | | | | | | | | | 1 | 1 | 1 | 1 | 1 | 1 | 1 | 1 | | | 8 |
| 101 | T2 | J853-SD-CW-4203左 | FSA-03 | 1 | 1 | 1 | 1 | 1 | 1 | 1 | 1 | 1 | 1 | | | | | | | | | | 10 |
| 102 | T2 | J853-SD-CW-4204 | FSA-03 | 1 | 1 | 1 | 1 | 1 | 1 | 1 | 1 | 1 | 1 | 1 | 1 | 1 | 1 | 1 | 1 | 1 | 1 | | 18 |
| 103 | T2 | J853-SD-CW-4201左 | FSA-03R | 1 | 1 | 1 | 1 | 1 | 1 | 1 | 1 | 1 | 1 | | | | | | | | | | 10 |
| 104 | T2 | J853-SD-CW-4205左 | FSA-03R | 1 | 1 | 1 | 1 | 1 | 1 | 1 | 1 | 1 | 1 | 1 | 1 | 1 | 1 | 1 | 1 | 1 | 1 | | 18 |
| 105 | T2 | J853-SD-CW-4202右 | FSA-03-1 | | | | | | | | | | | 1 | 1 | 1 | 1 | 1 | 1 | | | | 6 |
| 106 | T2 | J853-SD-CW-4202右 | FSA-03-3 | | | | | | | | | | | | | | | | | 1 | | | 1 |
| 107 | T2 | J853-SD-CW-4203左 | FSA-03-1 | | 1 | 1 | 1 | 1 | 1 | 1 | 1 | 1 | | | | | | | | | | | 8 |
| 108 | T2 | J853-SD-CW-4203左 | FSA-03-2 | 1 | | | | | | | | | 1 | | | | | | | | | | 2 |
| 109 | T2 | J853-SD-CW-4204 | FSA-03-1 | | 1 | 1 | 1 | 1 | 1 | 1 | 1 | 1 | | 1 | 1 | 1 | 1 | 1 | 1 | | | | 14 |
| 110 | T2 | J853-SD-CW-4204 | FSA-03-2 | 1 | | | | | | | | | 1 | | | | | | | | 1 | 1 | 4 |
| 111 | T2 | J853-SD-CW-4204 | FSA-03-3 | | | | | | | | | | | | | | | | | 1 | | | 1 |
| 112 | T2 | J853-SD-CW-4201左 | FSA-03R-1 | | 1 | 1 | 1 | 1 | 1 | 1 | 1 | 1 | | | | | | | | | | | 8 |
| 113 | T2 | J853-SD-CW-4201左 | FSA-03R-2 | 1 | | | | | | | | | 1 | | | | | | | | | | 2 |
| 114 | T2 | J853-SD-CW-4205左 | FSA-03R-1 | | 1 | 1 | 1 | 1 | 1 | 1 | 1 | 1 | | 1 | 1 | 1 | 1 | 1 | 1 | | | | 14 |
| 115 | T2 | J853-SD-CW-4205左 | FSA-03R-2 | 1 | | | | | | | | | 1 | | | | | | | | 1 | 1 | 4 |
| 116 | T2 | J853-SD-CW-4205左 | FSA-03R-3 | | | | | | | | | | | | | | | | | 1 | | | 1 |
| 117 | T2 | J853-SD-CW-4206右 | FSA-03R-2 | | | | | | | | | | | | | | | | | | | 1 | 1 |
| 118 | T2 | J853-SD-CW-4202右 | FSB-03 | | | | | | | | | | 1 | 1 | 1 | 1 | 1 | 1 | 1 | 1 | | | 8 |
| 119 | T2 | J853-SD-CW-4203左 | FSB-03 | 1 | 1 | 1 | 1 | 1 | 1 | 1 | 1 | 1 | 1 | | | | | | | | | | 10 |
| 120 | T2 | J853-SD-CW-4204 | FSB-03 | 1 | 1 | 1 | 1 | 1 | 1 | 1 | 1 | 1 | 1 | 1 | 1 | 1 | 1 | 1 | 1 | 1 | 1 | | 18 |

| | | | | T2-T3地盤企防水件/樓層/數量派位 | | | | | | | | | | | | | | | | | | | |
|---|---|---|---|---|---|---|---|---|---|---|---|---|---|---|---|---|---|---|---|---|---|---|---|
| 序號 | 座數 | 位置 | 圖號 | 5F | 6F | 7F | 8F | 9F | 10F | 11F | 12F | 15F | 16F | 17F | 18F | 19F | 20F | 21F | 22F | 23F | 25F | 26F | 合計 |
| 121 | T2 | J853-SD-CW-4201左 | FSB-03R | 1 | 1 | 1 | 1 | 1 | 1 | 1 | 1 | 1 | 1 | | | | | | | | | | 10 |
| 122 | T2 | J853-SD-CW-4205左 | FSB-03R | 1 | 1 | 1 | 1 | 1 | 1 | 1 | 1 | 1 | 1 | 1 | 1 | 1 | 1 | 1 | 1 | 1 | 1 | | 18 |
| 123 | T2 | J853-SD-CW-4204A | FSA-04 | 1 | 1 | 1 | 1 | 1 | 1 | 1 | 1 | 1 | 1 | 1 | 1 | 1 | 1 | 1 | 1 | 1 | 1 | | 18 |
| 124 | T2 | J853-SD-CW-4205右 | FSA-04 | 1 | 1 | 1 | 1 | 1 | 1 | 1 | 1 | 1 | | | | | | | | | | | 9 |
| 125 | T2 | J853-SD-CW-4204A | FSA-04R | 1 | 1 | 1 | 1 | 1 | 1 | 1 | 1 | 1 | 1 | 1 | 1 | 1 | 1 | 1 | 1 | 1 | 1 | | 18 |
| 126 | T2 | J853-SD-CW-4205右 | FSA-04R | 1 | 1 | 1 | 1 | 1 | 1 | 1 | 1 | 1 | | | | | | | | | | | 9 |
| 127 | T2 | J853-SD-CW-4204A | FSA-04-1 | | 1 | 1 | 1 | 1 | 1 | 1 | 1 | 1 | | 1 | 1 | 1 | 1 | 1 | 1 | | | | 14 |
| 128 | T2 | J853-SD-CW-4204A | FSA-04-2 | 1 | | | | | | | | | 1 | | | | | | | | 1 | 1 | 4 |
| 129 | T2 | J853-SD-CW-4204A | FSA-04-3 | | | | | | | | | | | | | | | | | 1 | | | 1 |
| 130 | T2 | J853-SD-CW-4205右 | FSA-04-1 | | 1 | 1 | 1 | 1 | 1 | 1 | 1 | 1 | | | | | | | | | | | 8 |
| 131 | T2 | J853-SD-CW-4205右 | FSA-04-2 | | | | | | | | | | 1 | | | | | | | | | | 1 |
| 132 | T2 | J853-SD-CW-4204A | FSA-04R-1 | | 1 | 1 | 1 | 1 | 1 | 1 | 1 | 1 | | 1 | 1 | 1 | 1 | 1 | 1 | | | | 14 |
| 133 | T2 | J853-SD-CW-4204A | FSA-04R-2 | 1 | | | | | | | | | 1 | | | | | | | | 1 | 1 | 4 |
| 134 | T2 | J853-SD-CW-4204A | FSA-04R-3 | | | | | | | | | | | | | | | | | 1 | | | 1 |
| 135 | T2 | J853-SD-CW-4205右 | FSA-04R-1 | | 1 | 1 | 1 | 1 | 1 | 1 | 1 | 1 | | | | | | | | | | | 8 |
| 136 | T2 | J853-SD-CW-4205右 | FSA-04R-2 | | | | | | | | | | 1 | | | | | | | | | | 1 |
| 137 | T2 | J853-SD-CW-4204A | FSB-04 | 1 | 1 | 1 | 1 | 1 | 1 | 1 | 1 | 1 | 1 | 1 | 1 | 1 | 1 | 1 | 1 | 1 | 1 | | 18 |
| 138 | T2 | J853-SD-CW-4205右 | FSB-04 | 1 | 1 | 1 | 1 | 1 | 1 | 1 | 1 | 1 | | | | | | | | | | | 9 |
| 139 | T2 | J853-SD-CW-4204A | FSB-04R | 1 | 1 | 1 | 1 | 1 | 1 | 1 | 1 | 1 | 1 | 1 | 1 | 1 | 1 | 1 | 1 | 1 | 1 | | 18 |
| 140 | T2 | J853-SD-CW-4205右 | FSB-04R | 1 | 1 | 1 | 1 | 1 | 1 | 1 | 1 | 1 | | | | | | | | | | | 9 |
| 141 | T2 | J853-SD-CW-4204A | FSC-04-1 | | 1 | 1 | 1 | 1 | 1 | 1 | 1 | 1 | | 1 | 1 | 1 | 1 | 1 | 1 | | | | 14 |
| 142 | T2 | J853-SD-CW-4204A | FSC-04-2 | 1 | | | | | | | | | 1 | | | | | | | | 1 | 1 | 4 |
| 143 | T2 | J853-SD-CW-4204A | FSC-04-3 | | | | | | | | | | | | | | | | | 1 | | | 1 |
| 144 | T2 | J853-SD-CW-4205右 | FSC-04-1 | | 1 | 1 | 1 | 1 | 1 | 1 | 1 | 1 | | | | | | | | | | | 8 |
| 145 | T2 | J853-SD-CW-4205右 | FSC-04-2 | | | | | | | | | | 1 | | | | | | | | | | 1 |
| 146 | T2 | J853-SD-CW-4204A | FSC-04R-1 | | 1 | 1 | 1 | 1 | 1 | 1 | 1 | 1 | | 1 | 1 | 1 | 1 | 1 | 1 | | | | 14 |
| 147 | T2 | J853-SD-CW-4204A | FSC-04R-2 | 1 | | | | | | | | | 1 | | | | | | | | 1 | 1 | 4 |
| 148 | T2 | J853-SD-CW-4204A | FSC-04R-3 | | | | | | | | | | | | | | | | | 1 | | | 1 |
| 149 | T2 | J853-SD-CW-4205右 | FSC-04R-1 | | 1 | 1 | 1 | 1 | 1 | 1 | 1 | 1 | | | | | | | | | | | 8 |
| 150 | T2 | J853-SD-CW-4205右 | FSC-04R-2 | | | | | | | | | | 1 | | | | | | | | | | 1 |
| 151 | T2 | J853-SD-CW-4204A | FSD-04-1 | | 1 | 1 | 1 | 1 | 1 | 1 | 1 | 1 | | 1 | 1 | 1 | 1 | 1 | 1 | | | | 14 |
| 152 | T2 | J853-SD-CW-4204A | FSD-04-2 | 1 | | | | | | | | | 1 | | | | | | | | 1 | 1 | 4 |
| 153 | T2 | J853-SD-CW-4204A | FSD-04-3 | | | | | | | | | | | | | | | | | 1 | | | 1 |
| 154 | T2 | J853-SD-CW-4205右 | FSD-04-1 | | 1 | 1 | 1 | 1 | 1 | 1 | 1 | 1 | | | | | | | | | | | 8 |
| 155 | T2 | J853-SD-CW-4205右 | FSD-04-2 | | | | | | | | | | 1 | | | | | | | | | | 1 |
| 156 | T2 | J853-SD-CW-4204A | FSD-04R-1 | | 1 | 1 | 1 | 1 | 1 | 1 | 1 | 1 | | 1 | 1 | 1 | 1 | 1 | 1 | | | | 14 |
| 157 | T2 | J853-SD-CW-4204A | FSD-04R-2 | 1 | | | | | | | | | 1 | | | | | | | | 1 | 1 | 4 |
| 158 | T2 | J853-SD-CW-4204A | FSD-04R-3 | | | | | | | | | | | | | | | | | 1 | | | 1 |
| 159 | T2 | J853-SD-CW-4205右 | FSD-04R-1 | | 1 | 1 | 1 | 1 | 1 | 1 | 1 | 1 | | | | | | | | | | | 8 |
| 160 | T2 | J853-SD-CW-4205右 | FSD-04R-2 | | | | | | | | | | 1 | | | | | | | | | | 1 |
| 161 | T2 | J853-SD-CW-4201左 | FSA-05 | 1 | 1 | 1 | 1 | 1 | 1 | 1 | 1 | 1 | 1 | 1 | 1 | 1 | 1 | 1 | 1 | 1 | 1 | | 18 |
| 162 | T2 | J853-SD-CW-4201左 | FSA-05-1 | | 1 | 1 | 1 | 1 | 1 | 1 | 1 | 1 | | 1 | 1 | 1 | 1 | 1 | 1 | | | | 14 |
| 163 | T2 | J853-SD-CW-4201左 | FSA-05-2 | 1 | | | | | | | | | 1 | | | | | | | | 1 | 1 | 4 |
| 164 | T2 | J853-SD-CW-4201左 | FSA-05-3 | | | | | | | | | | | | | | | | | 1 | | | 1 |
| 165 | T2 | J853-SD-CW-4201左 | FSB-05 | 1 | 1 | 1 | 1 | 1 | 1 | 1 | 1 | 1 | 1 | 1 | 1 | 1 | 1 | 1 | 1 | 1 | 1 | | 18 |
| 166 | T2 | J853-SD-CW-4201左 | FSB-05-1 | | 1 | 1 | 1 | 1 | 1 | 1 | 1 | 1 | | 1 | 1 | 1 | 1 | 1 | 1 | | | | 14 |
| 167 | T2 | J853-SD-CW-4201左 | FSB-05-2 | 1 | | | | | | | | | 1 | | | | | | | | 1 | 1 | 4 |
| 168 | T2 | J853-SD-CW-4201左 | FSB-05-3 | | | | | | | | | | | | | | | | | 1 | | | 1 |
| 169 | T2 | J853-SD-CW-4206左 | FSA-201 | | | | | | | | | | | | | | | | | 1 | | | 1 |
| 170 | T2 | J853-SD-CW-4206左 | FSA-201-2 | | | | | | | | | | | | | | | | | | | 1 | 1 |
| 171 | T2 | J853-SD-CW-4206左 | FSB-201 | | | | | | | | | | | | | | | | | | 1 | | 1 |
| 172 | T2 | J853-SD-CW-4206左 | FSB-201-2 | | | | | | | | | | | | | | | | | | | 1 | 1 |
| | | | 合計： | 66 | 72 | 72 | 72 | 72 | 72 | 72 | 72 | 72 | 68 | 63 | 63 | 63 | 63 | 63 | 63 | 55 | 51 | 31 | 1225 |

| | | | | T2-T3地盤企防水件/樓層/數量派位 | | | | | | | | | | | | | | | | | | |
|---|---|---|---|---|---|---|---|---|---|---|---|---|---|---|---|---|---|---|---|---|---|---|
| 序號 | 座數 | 位置 | 圖號 | 5F | 6F | 7F | 8F | 9F | 10F | 11F | 12F | 15F | 16F | 17F | 18F | 19F | 20F | 21F | 22F | 23F | 25F | 26F | 合計 |
| 173 | T3 | J853-SD-CW-4304A | FSA-01 | 1 | 1 | 1 | 1 | 1 | 1 | 1 | 1 | 1 | 1 | 1 | 1 | 1 | 1 | 1 | 1 | 1 | 1 | | 18 |
| 174 | T3 | J853-SD-CW-4301左 | FSA-01R | 1 | 1 | 1 | 1 | 1 | 1 | 1 | 1 | 1 | 1 | | | | | | | | | | 10 |
| 175 | T3 | J853-SD-CW-4301右 | FSA-01R | | | | | | | | | | | 1 | 1 | 1 | 1 | 1 | 1 | | | | 6 |
| 176 | T3 | J853-SD-CW-4304A | FSA-01R | 1 | 1 | 1 | 1 | 1 | 1 | 1 | 1 | 1 | 1 | 1 | 1 | 1 | 1 | 1 | 1 | 1 | 1 | | 18 |
| 177 | T3 | J853-SD-CW-4306左 | FSA-01R | | | | | | | | | | | | | | | | | | 1 | | 1 |
| 178 | T3 | J853-SD-CW-4304A | FSA-01-2 | | 1 | 1 | 1 | 1 | 1 | 1 | 1 | 1 | | 1 | 1 | 1 | 1 | 1 | 1 | | | | 14 |
| 179 | T3 | J853-SD-CW-4304A | FSA-01-1 | 1 | | | | | | | | | 1 | | | | | | | | 1 | 1 | 4 |
| 180 | T3 | J853-SD-CW-4304A | FSA-01-2 | | | | | | | | | | | | | | | | | 1 | | | 1 |
| 181 | T3 | J853-SD-CW-4301左 | FSA-01R-1 | | 1 | 1 | 1 | 1 | 1 | 1 | 1 | 1 | | | | | | | | | | | 8 |
| 182 | T3 | J853-SD-CW-4301左 | FSA-01R-2 | 1 | | | | | | | | | 1 | | | | | | | | | | 2 |
| 183 | T3 | J853-SD-CW-4301右 | FSA-01R-1 | | | | | | | | | | | 1 | 1 | 1 | 1 | 1 | 1 | | | | 6 |
| 184 | T3 | J853-SD-CW-4301右 | FSA-01R-2 | | | | | | | | | | | | | | | | | 1 | | | 1 |
| 185 | T3 | J853-SD-CW-4304A | FSA-01R-1 | | 1 | 1 | 1 | 1 | 1 | 1 | 1 | 1 | | 1 | 1 | 1 | 1 | 1 | 1 | | | | 14 |
| 186 | T3 | J853-SD-CW-4304A | FSA-01R-2 | 1 | | | | | | | | | 1 | | | | | | | | 1 | 1 | 4 |
| 187 | T3 | J853-SD-CW-4304A | FSA-01R-3 | | | | | | | | | | | | | | | | | 1 | | | 1 |
| 188 | T3 | J853-SD-CW-4306左 | FSA-01R-2 | | | | | | | | | | | | | | | | | | | 1 | 1 |
| 189 | T3 | J853-SD-CW-4304A | FSB-01 | 1 | 1 | 1 | 1 | 1 | 1 | 1 | 1 | 1 | 1 | 1 | 1 | 1 | 1 | 1 | 1 | 1 | 1 | | 18 |
| 190 | T3 | J853-SD-CW-4304A | FSB-01-2 | | 1 | 1 | 1 | 1 | 1 | 1 | 1 | 1 | | 1 | 1 | 1 | 1 | 1 | 1 | | | | 14 |
| 191 | T3 | J853-SD-CW-4304A | FSB-01-1 | 1 | | | | | | | | | 1 | | | | | | | | 1 | 1 | 4 |
| 192 | T3 | J853-SD-CW-4304A | FSB-01-2 | | | | | | | | | | | | | | | | | 1 | | | 1 |
| 193 | T3 | J853-SD-CW-4301左 | FSB-01R | 1 | 1 | 1 | 1 | 1 | 1 | 1 | 1 | 1 | 1 | | | | | | | | | | 10 |
| 194 | T3 | J853-SD-CW-4301右 | FSB-01R | | | | | | | | | | | 1 | 1 | 1 | 1 | 1 | 1 | | | | 6 |
| 195 | T3 | J853-SD-CW-4304A | FSB-01R | 1 | 1 | 1 | 1 | 1 | 1 | 1 | 1 | 1 | 1 | 1 | 1 | 1 | 1 | 1 | 1 | 1 | 1 | | 18 |
| 196 | T3 | J853-SD-CW-4306左 | FSB-01R | | | | | | | | | | | | | | | | | | 1 | | 1 |
| 197 | T3 | J853-SD-CW-4301左 | FSB-01R-1 | | 1 | 1 | 1 | 1 | 1 | 1 | 1 | 1 | | | | | | | | | | | 8 |
| 198 | T3 | J853-SD-CW-4301左 | FSB-01R-2 | 1 | | | | | | | | | 1 | | | | | | | | | | 2 |
| 199 | T3 | J853-SD-CW-4301右 | FSB-01R-1 | | | | | | | | | | | 1 | 1 | 1 | 1 | 1 | 1 | | | | 6 |
| 200 | T3 | J853-SD-CW-4301右 | FSB-01R-2 | | | | | | | | | | | | | | | | | 1 | | | 1 |
| 201 | T3 | J853-SD-CW-4304A | FSB-01R-1 | | 1 | 1 | 1 | 1 | 1 | 1 | 1 | 1 | | 1 | 1 | 1 | 1 | 1 | 1 | | | | 14 |
| 202 | T3 | J853-SD-CW-4304A | FSB-01R-2 | 1 | | | | | | | | | 1 | | | | | | | | 1 | 1 | 4 |
| 203 | T3 | J853-SD-CW-4304A | FSB-01R-3 | | | | | | | | | | | | | | | | | 1 | | | 1 |
| 204 | T3 | J853-SD-CW-4306左 | FSB-01R-2 | | | | | | | | | | | | | | | | | | | 1 | 1 |
| 205 | T3 | J853-SD-CW-4301右 | FSA-02 | | | | | | | | | | | 1 | 1 | 1 | 1 | 1 | 1 | | | | 6 |
| 206 | T3 | J853-SD-CW-4302右 | FSA-02 | 1 | 1 | 1 | 1 | 1 | 1 | 1 | 1 | 1 | 1 | 1 | 1 | 1 | 1 | 1 | 1 | | | | 16 |
| 207 | T3 | J853-SD-CW-4303左 | FSA-02 | 1 | 1 | 1 | 1 | 1 | 1 | 1 | 1 | 1 | | | | | | | | | | | 9 |
| 208 | T3 | J853-SD-CW-4303右 | FSA-02 | | | | | | | | | | | | | | | | | | 1 | | 1 |
| 209 | T3 | J853-SD-CW-4305左 | FSA-02 | 1 | 1 | 1 | 1 | 1 | 1 | 1 | 1 | 1 | 1 | 1 | 1 | 1 | 1 | 1 | 1 | 1 | 1 | | 18 |
| 210 | T3 | J853-SD-CW-4306左 | FSA-02 | | | | | | | | | | | | | | | | | | 1 | | 1 |
| 211 | T3 | J853-SD-CW-4302左 | FSA-02R | | | | | | | | | | | 1 | 1 | 1 | 1 | 1 | 1 | 1 | 1 | | 8 |
| 212 | T3 | J853-SD-CW-4302右 | FSA-02R | 1 | 1 | 1 | 1 | 1 | 1 | 1 | 1 | 1 | 1 | 1 | 1 | 1 | 1 | 1 | 1 | | | | 16 |
| 213 | T3 | J853-SD-CW-4303左 | FSA-02R | 1 | 1 | 1 | 1 | 1 | 1 | 1 | 1 | 1 | 1 | | | | | | | | | | 10 |
| 214 | T3 | J853-SD-CW-4303右 | FSA-02R | | | | | | | | | | | 1 | 1 | 1 | 1 | 1 | 1 | 1 | 1 | | 8 |
| 215 | T3 | J853-SD-CW-4304 | FSA-02R | 1 | 1 | 1 | 1 | 1 | 1 | 1 | 1 | 1 | 1 | 1 | 1 | 1 | 1 | 1 | 1 | 1 | 1 | | 18 |
| 216 | T3 | J853-SD-CW-4301右 | FSA-02-1 | | | | | | | | | | | 1 | 1 | 1 | 1 | 1 | 1 | | | | 6 |
| 217 | T3 | J853-SD-CW-4301右 | FSA-02-2 | | | | | | | | | | | | | | | | | 1 | | | 1 |
| 218 | T3 | J853-SD-CW-4302右 | FSA-02-1 | | 1 | 1 | 1 | 1 | 1 | 1 | 1 | 1 | | 1 | 1 | 1 | 1 | 1 | 1 | | | | 14 |
| 219 | T3 | J853-SD-CW-4302右 | FSA-02-2 | 1 | | | | | | | | | 1 | | | | | | | 1 | | | 3 |
| 220 | T3 | J853-SD-CW-4303左 | FSA-02-1 | | 1 | 1 | 1 | 1 | 1 | 1 | 1 | 1 | | | | | | | | | | | 8 |
| 221 | T3 | J853-SD-CW-4303左 | FSA-02-2 | 1 | | | | | | | | | 1 | | | | | | | | | | 2 |
| 222 | T3 | J853-SD-CW-4303右 | FSA-02-2 | | | | | | | | | | | | | | | | | | 1 | 1 | 2 |
| 223 | T3 | J853-SD-CW-4305左 | FSA-02-1 | | 1 | 1 | 1 | 1 | 1 | 1 | 1 | 1 | | 1 | 1 | 1 | 1 | 1 | 1 | | | | 14 |
| 224 | T3 | J853-SD-CW-4305左 | FSA-02-2 | 1 | | | | | | | | | 1 | | | | | | | | 1 | 1 | 4 |
| 225 | T3 | J853-SD-CW-4305左 | FSA-02-3 | | | | | | | | | | | | | | | | | 1 | | | 1 |
| 226 | T3 | J853-SD-CW-4306左 | FSA-02-2 | | | | | | | | | | | | | | | | | | | 1 | 1 |
| 227 | T3 | J853-SD-CW-4306右 | FSA-02-2 | | | | | | | | | | | | | | | | | | | 1 | 1 |
| 228 | T3 | J853-SD-CW-4302左 | FSA-02R-1 | | | | | | | | | | | 1 | 1 | 1 | 1 | 1 | 1 | | | | 6 |
| 229 | T3 | J853-SD-CW-4302左 | FSA-02R-2 | | | | | | | | | | | | | | | | | | 1 | 1 | 2 |
| 230 | T3 | J853-SD-CW-4302左 | FSA-02R-3 | | | | | | | | | | | | | | | | | 1 | | | 1 |
| 231 | T3 | J853-SD-CW-4302右 | FSA-02R-1 | | 1 | 1 | 1 | 1 | 1 | 1 | 1 | 1 | | 1 | 1 | 1 | 1 | 1 | 1 | | | | 14 |
| 232 | T3 | J853-SD-CW-4302右 | FSA-02R-2 | 1 | | | | | | | | | 1 | | | | | | | 1 | | | 3 |

| | | | | T2-T3地盤企防水件/樓層/數量派位 | | | | | | | | | | | | | | | | | | |
|---|---|---|---|---|---|---|---|---|---|---|---|---|---|---|---|---|---|---|---|---|---|---|
| 序號 | 座數 | 位置 | 圖號 | 5F | 6F | 7F | 8F | 9F | 10F | 11F | 12F | 15F | 16F | 17F | 18F | 19F | 20F | 21F | 22F | 23F | 25F | 26F | 合計 |
| 233 | T3 | J853-SD-CW-4303左 | FSA-02R-1 | | 1 | 1 | 1 | 1 | 1 | 1 | 1 | 1 | | | | | | | | | | | 8 |
| 234 | T3 | J853-SD-CW-4303左 | FSA-02R-2 | 1 | | | | | | | | | 1 | | | | | | | | | | 2 |
| 235 | T3 | J853-SD-CW-4303右 | FSA-02R-1 | | | | | | | | | | | 1 | 1 | 1 | 1 | 1 | 1 | | | | 6 |
| 236 | T3 | J853-SD-CW-4303右 | FSA-02R-2 | | | | | | | | | | | | | | | | | | 1 | 1 | 2 |
| 237 | T3 | J853-SD-CW-4303右 | FSA-02R-3 | | | | | | | | | | | | | | | | | 1 | | | 1 |
| 238 | T3 | J853-SD-CW-4304 | FSA-02R-1 | | 1 | 1 | 1 | 1 | 1 | 1 | 1 | 1 | | 1 | 1 | 1 | 1 | 1 | 1 | | | | 14 |
| 239 | T3 | J853-SD-CW-4304 | FSA-02R-2 | 1 | | | | | | | | | 1 | | | | | | | | 1 | 1 | 4 |
| 240 | T3 | J853-SD-CW-4304 | FSA-02R-3 | | | | | | | | | | | | | | | | | 1 | | | 1 |
| 241 | T3 | J853-SD-CW-4301右 | FSB-02 | | | | | | | | | | | 1 | 1 | 1 | 1 | 1 | 1 | | | | 6 |
| 242 | T3 | J853-SD-CW-4302右 | FSB-02 | 1 | 1 | 1 | 1 | 1 | 1 | 1 | 1 | 1 | 1 | 1 | 1 | 1 | 1 | 1 | 1 | | | | 16 |
| 243 | T3 | J853-SD-CW-4303左 | FSB-02 | 1 | 1 | 1 | 1 | 1 | 1 | 1 | 1 | 1 | | | | | | | | | | | 9 |
| 244 | T3 | J853-SD-CW-4303右 | FSB-02 | | | | | | | | | | | | | | | | | | 1 | | 1 |
| 245 | T3 | J853-SD-CW-4305左 | FSB-02 | 1 | 1 | 1 | 1 | 1 | 1 | 1 | 1 | 1 | 1 | 1 | 1 | 1 | 1 | 1 | 1 | 1 | 1 | | 18 |
| 246 | T3 | J853-SD-CW-4306左 | FSB-02 | | | | | | | | | | | | | | | | | | 1 | | 1 |
| 247 | T3 | J853-SD-CW-4301右 | FSB-02-1 | | | | | | | | | | | 1 | 1 | 1 | 1 | 1 | 1 | | | | 6 |
| 248 | T3 | J853-SD-CW-4301右 | FSB-02-2 | | | | | | | | | | | | | | | | | 1 | | | 1 |
| 249 | T3 | J853-SD-CW-4302右 | FSB-02-1 | | 1 | 1 | 1 | 1 | 1 | 1 | 1 | 1 | | 1 | 1 | 1 | 1 | 1 | 1 | | | | 14 |
| 250 | T3 | J853-SD-CW-4302右 | FSB-02-2 | 1 | | | | | | | | | 1 | | | | | | | 1 | | | 3 |
| 251 | T3 | J853-SD-CW-4303左 | FSB-02-1 | | 1 | 1 | 1 | 1 | 1 | 1 | 1 | 1 | | | | | | | | | | | 8 |
| 252 | T3 | J853-SD-CW-4303左 | FSB-02-2 | 1 | | | | | | | | | 1 | | | | | | | | | | 2 |
| 253 | T3 | J853-SD-CW-4303右 | FSB-02-2 | | | | | | | | | | | | | | | | | | 1 | 1 | 2 |
| 254 | T3 | J853-SD-CW-4305左 | FSB-02-1 | | 1 | 1 | 1 | 1 | 1 | 1 | 1 | 1 | | 1 | 1 | 1 | 1 | 1 | 1 | | | | 14 |
| 255 | T3 | J853-SD-CW-4305左 | FSB-02-2 | 1 | | | | | | | | | 1 | | | | | | | | 1 | 1 | 4 |
| 256 | T3 | J853-SD-CW-4305左 | FSB-02-3 | | | | | | | | | | | | | | | | | 1 | | | 1 |
| 257 | T3 | J853-SD-CW-4306左 | FSB-02-2 | | | | | | | | | | | | | | | | | | | 1 | 1 |
| 258 | T3 | J853-SD-CW-4306右 | FSB-02-2 | | | | | | | | | | | | | | | | | | | 1 | 1 |
| 259 | T3 | J853-SD-CW-4302左 | FSB-02R | | | | | | | | | | | 1 | 1 | 1 | 1 | 1 | 1 | 1 | 1 | | 8 |
| 260 | T3 | J853-SD-CW-4302右 | FSB-02R | 1 | 1 | 1 | 1 | 1 | 1 | 1 | 1 | 1 | 1 | 1 | 1 | 1 | 1 | 1 | 1 | | | | 16 |
| 261 | T3 | J853-SD-CW-4303左 | FSB-02R | 1 | 1 | 1 | 1 | 1 | 1 | 1 | 1 | 1 | 1 | | | | | | | | | | 10 |
| 262 | T3 | J853-SD-CW-4303右 | FSB-02R | | | | | | | | | | | 1 | 1 | 1 | 1 | 1 | 1 | 1 | 1 | | 8 |
| 263 | T3 | J853-SD-CW-4304 | FSB-02R | 1 | 1 | 1 | 1 | 1 | 1 | 1 | 1 | 1 | 1 | 1 | 1 | 1 | 1 | 1 | 1 | 1 | 1 | | 18 |
| 264 | T3 | J853-SD-CW-4302左 | FSB-02R-1 | | | | | | | | | | | 1 | 1 | 1 | 1 | 1 | 1 | | | | 6 |
| 265 | T3 | J853-SD-CW-4302左 | FSB-02R-2 | | | | | | | | | | | | | | | | | | 1 | 1 | 2 |
| 266 | T3 | J853-SD-CW-4302左 | FSB-02R-3 | | | | | | | | | | | | | | | | | 1 | | | 1 |
| 267 | T3 | J853-SD-CW-4302右 | FSB-02R-1 | | 1 | 1 | 1 | 1 | 1 | 1 | 1 | 1 | | 1 | 1 | 1 | 1 | 1 | 1 | | | | 14 |
| 268 | T3 | J853-SD-CW-4302右 | FSB-02R-2 | 1 | | | | | | | | | 1 | | | | | | | 1 | | | 3 |
| 269 | T3 | J853-SD-CW-4303左 | FSB-02R-1 | | 1 | 1 | 1 | 1 | 1 | 1 | 1 | 1 | | | | | | | | | | | 8 |
| 270 | T3 | J853-SD-CW-4303左 | FSB-02R-2 | 1 | | | | | | | | | 1 | | | | | | | | | | 2 |
| 271 | T3 | J853-SD-CW-4303右 | FSB-02R-1 | | | | | | | | | | | 1 | 1 | 1 | 1 | 1 | 1 | | | | 6 |
| 272 | T3 | J853-SD-CW-4303右 | FSB-02R-2 | | | | | | | | | | | | | | | | | | 1 | 1 | 2 |
| 273 | T3 | J853-SD-CW-4303右 | FSB-02R-3 | | | | | | | | | | | | | | | | | 1 | | | 1 |
| 274 | T3 | J853-SD-CW-4304 | FSB-02R-1 | | 1 | 1 | 1 | 1 | 1 | 1 | 1 | 1 | | 1 | 1 | 1 | 1 | 1 | 1 | | | | 14 |
| 275 | T3 | J853-SD-CW-4304 | FSB-02R-2 | 1 | | | | | | | | | 1 | | | | | | | | 1 | 1 | 4 |
| 276 | T3 | J853-SD-CW-4304 | FSB-02R-3 | | | | | | | | | | | | | | | | | 1 | | | 1 |
| 277 | T3 | J853-SD-CW-4301左 | FSA-03 | 1 | 1 | 1 | 1 | 1 | 1 | 1 | 1 | 1 | 1 | | | | | | | | | | 10 |
| 278 | T3 | J853-SD-CW-4303右 | FSA-03 | | | | | | | | | | 1 | 1 | 1 | 1 | 1 | 1 | 1 | 1 | | | 8 |
| 279 | T3 | J853-SD-CW-4304 | FSA-03 | 1 | 1 | 1 | 1 | 1 | 1 | 1 | 1 | 1 | 1 | 1 | 1 | 1 | 1 | 1 | 1 | 1 | 1 | | 18 |
| 280 | T3 | J853-SD-CW-4302左 | FSA-03R | 1 | 1 | 1 | 1 | 1 | 1 | 1 | 1 | 1 | 1 | | | | | | | | | | 10 |
| 281 | T3 | J853-SD-CW-4305左 | FSA-03R | 1 | 1 | 1 | 1 | 1 | 1 | 1 | 1 | 1 | 1 | 1 | 1 | 1 | 1 | 1 | 1 | 1 | 1 | | 18 |
| 282 | T3 | J853-SD-CW-4301左 | FSA-03-1 | | 1 | 1 | 1 | 1 | 1 | 1 | 1 | 1 | | | | | | | | | | | 8 |
| 283 | T3 | J853-SD-CW-4301左 | FSA-03-2 | 1 | | | | | | | | | 1 | | | | | | | | | | 2 |
| 284 | T3 | J853-SD-CW-4303右 | FSA-03-1 | | | | | | | | | | | 1 | 1 | 1 | 1 | 1 | 1 | | | | 6 |
| 285 | T3 | J853-SD-CW-4303右 | FSA-03-3 | | | | | | | | | | | | | | | | | 1 | | | 1 |
| 286 | T3 | J853-SD-CW-4304 | FSA-03-1 | | 1 | 1 | 1 | 1 | 1 | 1 | 1 | 1 | | 1 | 1 | 1 | 1 | 1 | 1 | | | | 14 |
| 287 | T3 | J853-SD-CW-4304 | FSA-03-2 | 1 | | | | | | | | | 1 | | | | | | | | 1 | 1 | 4 |
| 288 | T3 | J853-SD-CW-4304 | FSA-03-3 | | | | | | | | | | | | | | | | | 1 | | | 1 |
| 289 | T3 | J853-SD-CW-4302左 | FSA-03R-1 | | 1 | 1 | 1 | 1 | 1 | 1 | 1 | 1 | | | | | | | | | | | 8 |
| 290 | T3 | J853-SD-CW-4302左 | FSA-03R-2 | 1 | | | | | | | | | 1 | | | | | | | | | | 2 |
| 291 | T3 | J853-SD-CW-4305左 | FSA-03R-1 | | 1 | 1 | 1 | 1 | 1 | 1 | 1 | 1 | | 1 | 1 | 1 | 1 | 1 | 1 | | | | 14 |
| 292 | T3 | J853-SD-CW-4305左 | FSA-03R-2 | 1 | | | | | | | | | 1 | | | | | | | | 1 | 1 | 4 |


| | | | | T2-T3地盤企防水件/樓層/數量派位 | | | | | | | | | | | | | | | | | | |
|---|---|---|---|---|---|---|---|---|---|---|---|---|---|---|---|---|---|---|---|---|---|---|
| 序號 | 座數 | 位置 | 圖號 | 5F | 6F | 7F | 8F | 9F | 10F | 11F | 12F | 15F | 16F | 17F | 18F | 19F | 20F | 21F | 22F | 23F | 25F | 26F | 合計 |
| 293 | T3 | J853-SD-CW-4305左 | FSA-03R-3 | | | | | | | | | | | | | | | | | 1 | | | 1 |
| 294 | T3 | J853-SD-CW-4306右 | FSA-03R-2 | | | | | | | | | | | | | | | | | | | 1 | 1 |
| 295 | T3 | J853-SD-CW-4301左 | FSB-03 | 1 | 1 | 1 | 1 | 1 | 1 | 1 | 1 | 1 | 1 | | | | | | | | | | 10 |
| 296 | T3 | J853-SD-CW-4303右 | FSB-03 | | | | | | | | | | 1 | 1 | 1 | 1 | 1 | 1 | 1 | 1 | | | 8 |
| 297 | T3 | J853-SD-CW-4304 | FSB-03 | 1 | 1 | 1 | 1 | 1 | 1 | 1 | 1 | 1 | 1 | 1 | 1 | 1 | 1 | 1 | 1 | 1 | 1 | | 18 |
| 298 | T3 | J853-SD-CW-4302左 | FSB-03R | 1 | 1 | 1 | 1 | 1 | 1 | 1 | 1 | 1 | 1 | | | | | | | | | | 10 |
| 299 | T3 | J853-SD-CW-4305左 | FSB-03R | 1 | 1 | 1 | 1 | 1 | 1 | 1 | 1 | 1 | 1 | 1 | 1 | 1 | 1 | 1 | 1 | 1 | 1 | | 18 |
| 300 | T3 | J853-SD-CW-4304A | FSA-04 | 1 | 1 | 1 | 1 | 1 | 1 | 1 | 1 | 1 | 1 | 1 | 1 | 1 | 1 | 1 | 1 | 1 | 1 | | 18 |
| 301 | T3 | J853-SD-CW-4305右 | FSA-04 | 1 | 1 | 1 | 1 | 1 | 1 | 1 | 1 | 1 | | | | | | | | | | | 9 |
| 302 | T3 | J853-SD-CW-4304A | FSA-04R | 1 | 1 | 1 | 1 | 1 | 1 | 1 | 1 | 1 | 1 | 1 | 1 | 1 | 1 | 1 | 1 | 1 | 1 | | 18 |
| 303 | T3 | J853-SD-CW-4305右 | FSA-04R | 1 | 1 | 1 | 1 | 1 | 1 | 1 | 1 | 1 | | | | | | | | | | | 9 |
| 304 | T3 | J853-SD-CW-4304A | FSA-04-1 | | 1 | 1 | 1 | 1 | 1 | 1 | 1 | 1 | | 1 | 1 | 1 | 1 | 1 | 1 | | | | 14 |
| 305 | T3 | J853-SD-CW-4304A | FSA-04-2 | 1 | | | | | | | | | 1 | | | | | | | | 1 | 1 | 4 |
| 306 | T3 | J853-SD-CW-4304A | FSA-04-3 | | | | | | | | | | | | | | | | | 1 | | | 1 |
| 307 | T3 | J853-SD-CW-4305右 | FSA-04-1 | | 1 | 1 | 1 | 1 | 1 | 1 | 1 | 1 | | | | | | | | | | | 8 |
| 308 | T3 | J853-SD-CW-4305右 | FSA-04-2 | | | | | | | | | | 1 | | | | | | | | | | 1 |
| 309 | T3 | J853-SD-CW-4304A | FSA-04R-1 | | 1 | 1 | 1 | 1 | 1 | 1 | 1 | 1 | | 1 | 1 | 1 | 1 | 1 | 1 | | | | 14 |
| 310 | T3 | J853-SD-CW-4304A | FSA-04R-2 | 1 | | | | | | | | | 1 | | | | | | | | 1 | 1 | 4 |
| 311 | T3 | J853-SD-CW-4304A | FSA-04R-3 | | | | | | | | | | | | | | | | | 1 | | | 1 |
| 312 | T3 | J853-SD-CW-4305右 | FSA-04R-1 | | 1 | 1 | 1 | 1 | 1 | 1 | 1 | 1 | | | | | | | | | | | 8 |
| 313 | T3 | J853-SD-CW-4305右 | FSA-04R-2 | | | | | | | | | | 1 | | | | | | | | | | 1 |
| 314 | T3 | J853-SD-CW-4304A | FSB-04 | 1 | 1 | 1 | 1 | 1 | 1 | 1 | 1 | 1 | 1 | 1 | 1 | 1 | 1 | 1 | 1 | 1 | 1 | | 18 |
| 315 | T3 | J853-SD-CW-4305右 | FSB-04 | 1 | 1 | 1 | 1 | 1 | 1 | 1 | 1 | 1 | | | | | | | | | | | 9 |
| 316 | T3 | J853-SD-CW-4304A | FSB-04R | 1 | 1 | 1 | 1 | 1 | 1 | 1 | 1 | 1 | 1 | 1 | 1 | 1 | 1 | 1 | 1 | 1 | 1 | | 18 |
| 317 | T3 | J853-SD-CW-4305右 | FSB-04R | 1 | 1 | 1 | 1 | 1 | 1 | 1 | 1 | 1 | | | | | | | | | | | 9 |
| 318 | T3 | J853-SD-CW-4304A | FSC-04-1 | | 1 | 1 | 1 | 1 | 1 | 1 | 1 | 1 | | 1 | 1 | 1 | 1 | 1 | 1 | | | | 14 |
| 319 | T3 | J853-SD-CW-4304A | FSC-04-2 | 1 | | | | | | | | | 1 | | | | | | | | 1 | 1 | 4 |
| 320 | T3 | J853-SD-CW-4304A | FSC-04-3 | | | | | | | | | | | | | | | | | 1 | | | 1 |
| 321 | T3 | J853-SD-CW-4305右 | FSC-04-1 | | 1 | 1 | 1 | 1 | 1 | 1 | 1 | 1 | | | | | | | | | | | 8 |
| 322 | T3 | J853-SD-CW-4305右 | FSC-04-2 | | | | | | | | | | 1 | | | | | | | | | | 1 |
| 323 | T3 | J853-SD-CW-4304A | FSC-04R-1 | | 1 | 1 | 1 | 1 | 1 | 1 | 1 | 1 | | 1 | 1 | 1 | 1 | 1 | 1 | | | | 14 |
| 324 | T3 | J853-SD-CW-4304A | FSC-04R-2 | 1 | | | | | | | | | 1 | | | | | | | | 1 | 1 | 4 |
| 325 | T3 | J853-SD-CW-4304A | FSC-04R-3 | | | | | | | | | | | | | | | | | 1 | | | 1 |
| 326 | T3 | J853-SD-CW-4305右 | FSC-04R-1 | | 1 | 1 | 1 | 1 | 1 | 1 | 1 | 1 | | | | | | | | | | | 8 |
| 327 | T3 | J853-SD-CW-4305右 | FSC-04R-2 | | | | | | | | | | 1 | | | | | | | | | | 1 |
| 328 | T3 | J853-SD-CW-4304A | FSD-04-1 | | 1 | 1 | 1 | 1 | 1 | 1 | 1 | 1 | | 1 | 1 | 1 | 1 | 1 | 1 | | | | 14 |
| 329 | T3 | J853-SD-CW-4304A | FSD-04-2 | 1 | | | | | | | | | 1 | | | | | | | | 1 | 1 | 4 |
| 330 | T3 | J853-SD-CW-4304A | FSD-04-3 | | | | | | | | | | | | | | | | | 1 | | | 1 |
| 331 | T3 | J853-SD-CW-4305右 | FSD-04-1 | | 1 | 1 | 1 | 1 | 1 | 1 | 1 | 1 | | | | | | | | | | | 8 |
| 332 | T3 | J853-SD-CW-4305右 | FSD-04-2 | | | | | | | | | | 1 | | | | | | | | | | 1 |
| 333 | T3 | J853-SD-CW-4304A | FSD-04R-1 | | 1 | 1 | 1 | 1 | 1 | 1 | 1 | 1 | | 1 | 1 | 1 | 1 | 1 | 1 | | | | 14 |
| 334 | T3 | J853-SD-CW-4304A | FSD-04R-2 | 1 | | | | | | | | | 1 | | | | | | | | 1 | 1 | 4 |
| 335 | T3 | J853-SD-CW-4304A | FSD-04R-3 | | | | | | | | | | | | | | | | | 1 | | | 1 |
| 336 | T3 | J853-SD-CW-4305右 | FSD-04R-1 | | 1 | 1 | 1 | 1 | 1 | 1 | 1 | 1 | | | | | | | | | | | 8 |
| 337 | T3 | J853-SD-CW-4305右 | FSD-04R-2 | | | | | | | | | | 1 | | | | | | | | | | 1 |
| 338 | T3 | J853-SD-CW-4302左 | FSA-05 | 1 | 1 | 1 | 1 | 1 | 1 | 1 | 1 | 1 | 1 | 1 | 1 | 1 | 1 | 1 | 1 | 1 | 1 | | 18 |
| 339 | T3 | J853-SD-CW-4302左 | FSA-05-1 | | 1 | 1 | 1 | 1 | 1 | 1 | 1 | 1 | | 1 | 1 | 1 | 1 | 1 | 1 | | | | 14 |
| 340 | T3 | J853-SD-CW-4302左 | FSA-05-2 | 1 | | | | | | | | | 1 | | | | | | | | 1 | 1 | 4 |
| 341 | T3 | J853-SD-CW-4302左 | FSA-05-3 | | | | | | | | | | | | | | | | | 1 | | | 1 |
| 342 | T3 | J853-SD-CW-4302左 | FSB-05 | 1 | 1 | 1 | 1 | 1 | 1 | 1 | 1 | 1 | 1 | 1 | 1 | 1 | 1 | 1 | 1 | 1 | 1 | | 18 |
| 343 | T3 | J853-SD-CW-4302左 | FSB-05-1 | | 1 | 1 | 1 | 1 | 1 | 1 | 1 | 1 | | 1 | 1 | 1 | 1 | 1 | 1 | | | | 14 |
| 344 | T3 | J853-SD-CW-4302左 | FSB-05-2 | 1 | | | | | | | | | 1 | | | | | | | | 1 | 1 | 4 |
| 345 | T3 | J853-SD-CW-4302左 | FSB-05-3 | | | | | | | | | | | | | | | | | 1 | | | 1 |
| | | | 合計： | 66 | 72 | 72 | 72 | 72 | 72 | 72 | 72 | 72 | 68 | 63 | 63 | 63 | 63 | 63 | 63 | 55 | 51 | 31 | 1226 |

美特鋁質 有限公司
MIDI Aluminium Fabricator Ltd.


| 工程號 | J-853 | 地盤 | 延坪道住宅 |
|---|---|---|---|

| 序號 | 物料編號 | L | 數量 | 位置 | 分格尺寸 | 樓層 | 樓層數 | 每層數量 |
|---|---|---|---|---|---|---|---|---|
| 1 | FSA-01 | 957.5 | 18 | J853-SD-CW-4204A | 957.5 | 5/F-25/F | 18 | 1 |
| 2 | FSA-01 | 957.5 | 18 | J853-SD-CW-4304A | 957.5 | 5/F-25/F | 18 | 1 |
| | | 總數： | 36 | | | | | |


避位81X10（頂橫封口位）

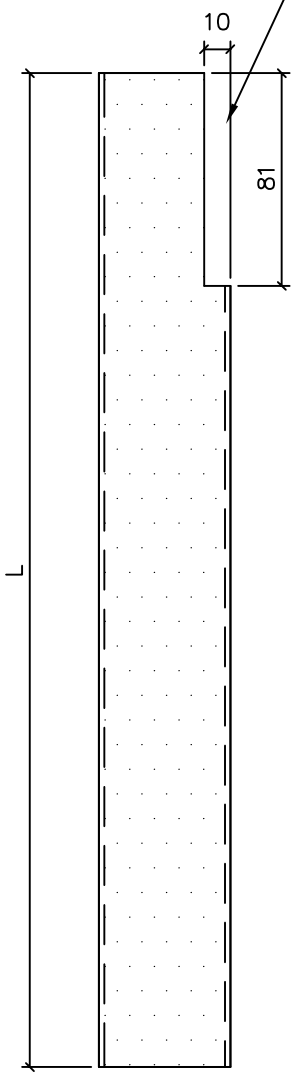


保溫棉地盤安裝

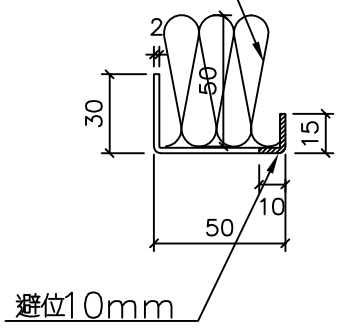



防水件安裝位置

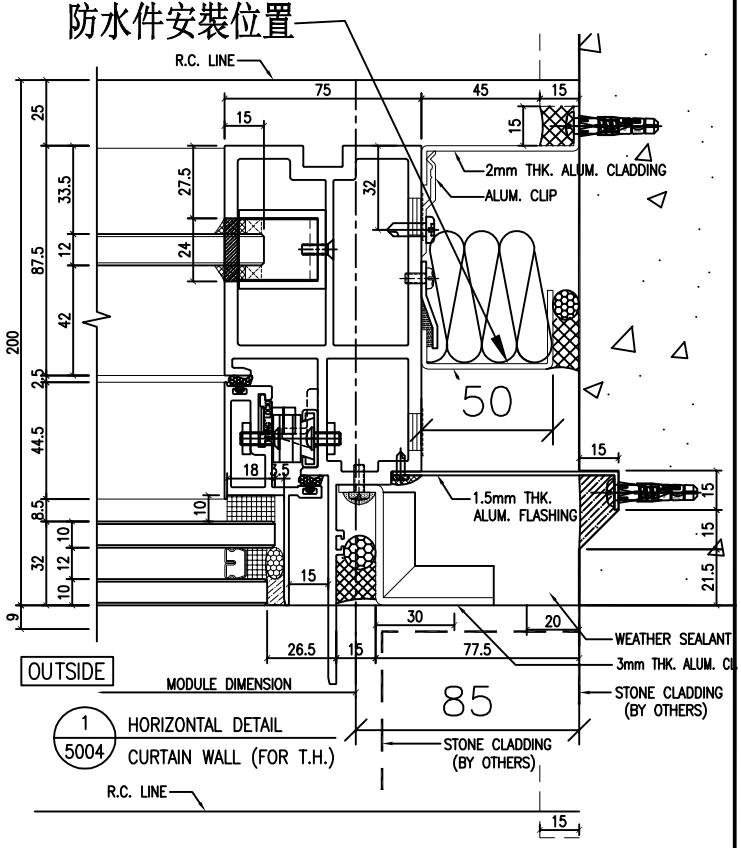



防水件安裝示意图

| 名稱 | 防水鋁板 | 制圖 | 方強 | 2022.10.27 | 修改 | | | |
|---|---|---|---|---|---|---|---|---|
| 材料 | 2㎜鋁板 | 復核 | 謝永林 | 2022.10.29 | 日期 | | | |
| 顏色 | 鉻化 | 批準 | Daniel | | 圖號 | FSA-01 | | |

| 序號 | 物料編號 | L | 數量 | 位置 | 分格尺寸 | 樓層 | 樓層數 | 每層數量 |
|---|---|---|---|---|---|---|---|---|
| 1 | FSA-01R | 957.5 | 10 | J853-SD-CW-4203左 | 957.5 | 5/F-16/F | 10 | 1 |
| 2 | FSA-01R | 957.5 | 6 | J853-SD-CW-4203右 | 957.5 | 17/F-22/F | 6 | 1 |
| 3 | FSA-01R | 957.5 | 18 | J853-SD-CW-4204A | 957.5 | 5/F-25/F | 18 | 1 |
| 4 | FSA-01R | 957.5 | 1 | J853-SD-CW-4206左 | 957.5 | 25/F | 1 | 1 |
| 5 | FSA-01R | 957.5 | 10 | J853-SD-CW-4301左 | 957.5 | 5/F-16/F | 10 | 1 |
| 6 | FSA-01R | 957.5 | 6 | J853-SD-CW-4301右 | 957.5 | 17/F-22/F | 6 | 1 |
| 7 | FSA-01R | 957.5 | 18 | J853-SD-CW-4304A | 957.5 | 5/F-25/F | 18 | 1 |
| 8 | FSA-01R | 957.5 | 1 | J853-SD-CW-4306左 | 957.5 | 25/F | 1 | 1 |
| | | 總數： | 70 | | | | | |

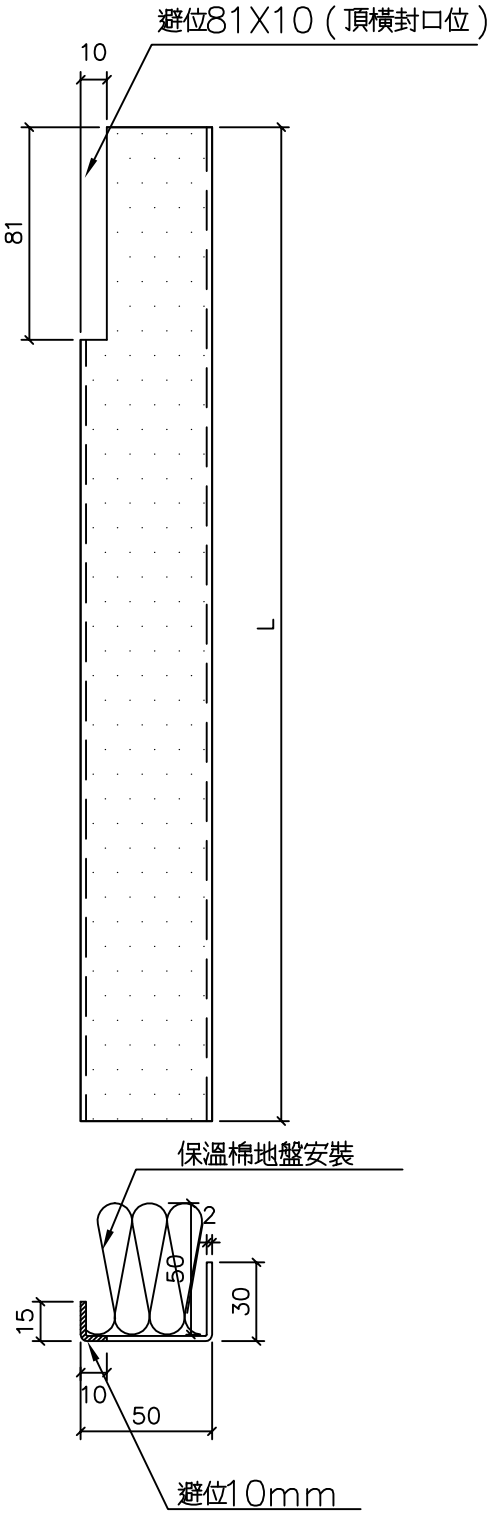


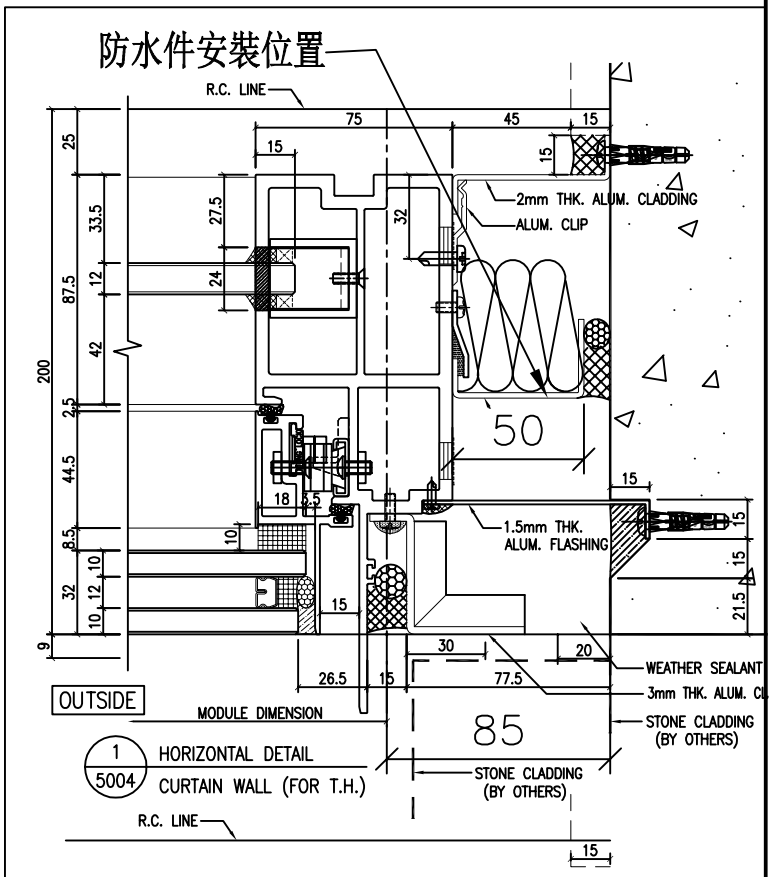
防水件安裝示意图


| 名稱 | 防水铝板 | 制圖 | 方強 | 2022.10.27 | 修改 | | | |
|---|---|---|---|---|---|---|---|---|
| 材料 | 2㎜铝板 | 復核 | 謝永林 | 2022.10.29 | 日期 | | | |
| 顏色 | 鉻化 | 批準 | Daniel | | 圖號 | FSA-01R | | |

| 序號 | 物料編號 | L | 數量 | 位置 | 分格尺寸 | 樓層 | 樓層數 | 每層數量 |
|---|---|---|---|---|---|---|---|---|
| 1 | FSA-01-1 | 2192.5 | 14 | J853-SD-CW-4204A | 2192.5 | 6/F-15/F,17/F-22/F | 14 | 1 |
| 2 | FSA-01-2 | 2342.5 | 4 | J853-SD-CW-4204A | 2342.5 | 5/F,16/F,25/F,26/F | 4 | 1 |
| 3 | FSA-01-1 | 2442.5 | 1 | J853-SD-CW-4204A | 2442.5 | 23/F | 1 | 1 |
| 4 | FSA-01-2 | 2192.5 | 14 | J853-SD-CW-4304A | 2192.5 | 6/F-15/F,17/F-22/F | 14 | 1 |
| 5 | FSA-01-1 | 2342.5 | 4 | J853-SD-CW-4304A | 2342.5 | 5/F,16/F,25/F,26/F | 4 | 1 |
| 6 | FSA-01-2 | 2442.5 | 1 | J853-SD-CW-4304A | 2442.5 | 23/F | 1 | 1 |
| | | 總數： | 38 | | | | | |

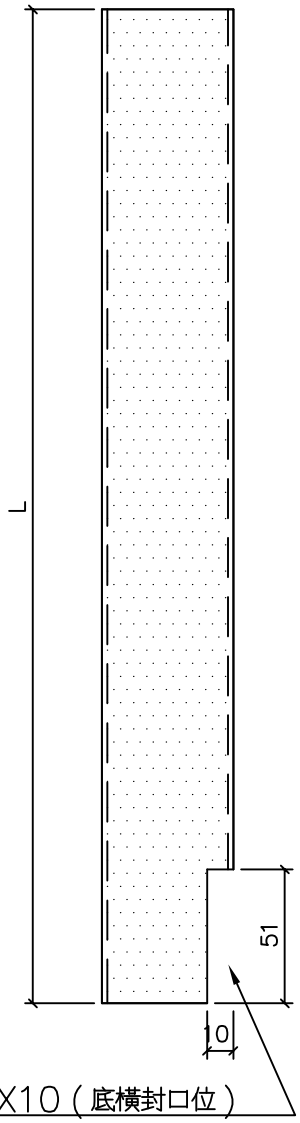



避位51X10（底橫封口位）

保溫棉地盤安裝

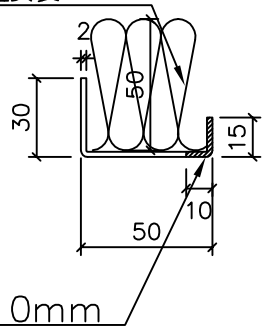



避位10mm

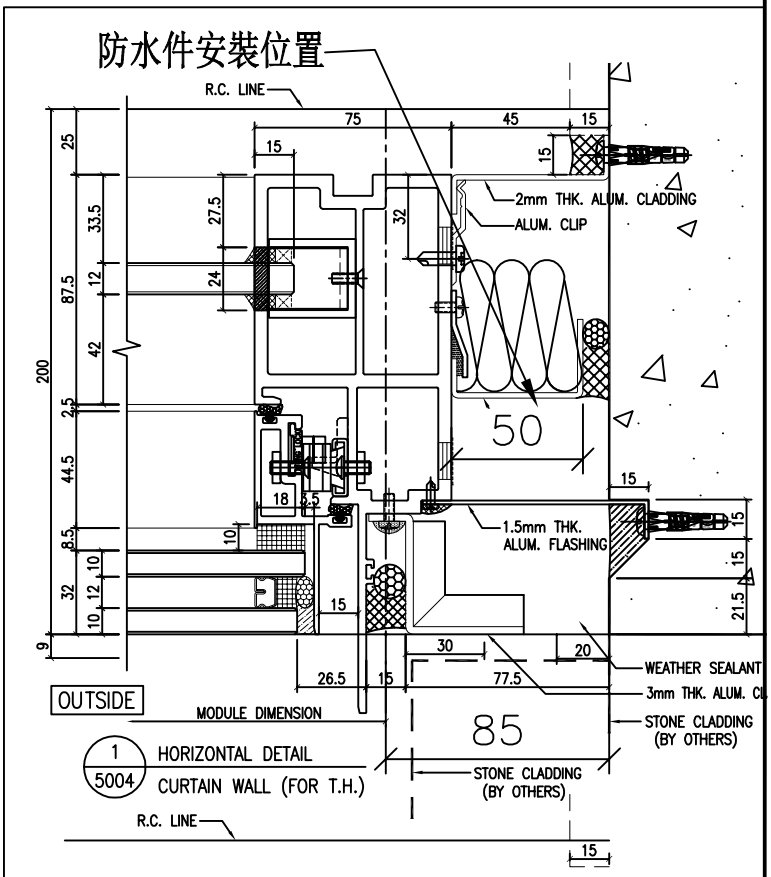




防水件安裝示意图

| | | | | | | | | |
|---|---|---|---|---|---|---|---|---|
| 名稱 | 防水铝板 | 制圖 | 方強 | 2022.10.27 | 修改 | | | |
| 材料 | 2㎜铝板 | 復核 | 謝永林 | 2022.10.29 | 日期 | | | |
| 顏色 | 鉻化 | 批準 | Daniel | | 圖號 | FSA-01-1 | | |

| 序號 | 物料編號 | L | 數量 | 位置 | 分格尺寸 | 樓層 | 樓層數 | 每層數量 |
|---|---|---|---|---|---|---|---|---|
| 1 | FSA-01R-1 | 2192.5 | 8 | J853-SD-CW-4203左 | 2192.5 | 6/F-15/F | 8 | 1 |
| 2 | FSA-01R-2 | 2342.5 | 2 | J853-SD-CW-4203左 | 2342.5 | 5/F,16/F | 2 | 1 |
| 3 | FSA-01R-1 | 2192.5 | 6 | J853-SD-CW-4203右 | 2192.5 | 17/F-22/F | 6 | 1 |
| 4 | FSA-01R-2 | 2342.5 | 1 | J853-SD-CW-4203右 | 2342.5 | 23/F | 1 | 1 |
| 5 | FSA-01R-1 | 2192.5 | 14 | J853-SD-CW-4204A | 2192.5 | 6/F-15/F,17/F-22/F | 14 | 1 |
| 6 | FSA-01R-2 | 2342.5 | 4 | J853-SD-CW-4204A | 2342.5 | 5/F,16/F,25/F,26/F | 4 | 1 |
| 7 | FSA-01R-3 | 2442.5 | 1 | J853-SD-CW-4204A | 2442.5 | 23/F | 1 | 1 |
| 8 | FSA-01R-2 | 2342.5 | 1 | J853-SD-CW-4206左 | 2342.5 | 26/F | 1 | 1 |
| 9 | FSA-01R-1 | 2192.5 | 8 | J853-SD-CW-4301左 | 2192.5 | 6/F-15/F | 8 | 1 |
| 10 | FSA-01R-2 | 2342.5 | 2 | J853-SD-CW-4301左 | 2342.5 | 5/F,16/F | 2 | 1 |
| 11 | FSA-01R-1 | 2192.5 | 6 | J853-SD-CW-4301右 | 2192.5 | 17/F-22/F | 6 | 1 |
| 12 | FSA-01R-2 | 2342.5 | 1 | J853-SD-CW-4301右 | 2342.5 | 23/F | 1 | 1 |
| 13 | FSA-01R-1 | 2192.5 | 14 | J853-SD-CW-4304A | 2192.5 | 6/F-15/F,17/F-22/F | 14 | 1 |
| 14 | FSA-01R-2 | 2342.5 | 4 | J853-SD-CW-4304A | 2342.5 | 5/F,16/F,25/F,26/F | 4 | 1 |
| 15 | FSA-01R-3 | 2442.5 | 1 | J853-SD-CW-4304A | 2442.5 | 23/F | 1 | 1 |
| 16 | FSA-01R-2 | 2342.5 | 1 | J853-SD-CW-4306左 | 2342.5 | 26/F | 1 | 1 |
| | | 總數： | 74 | | | | | |

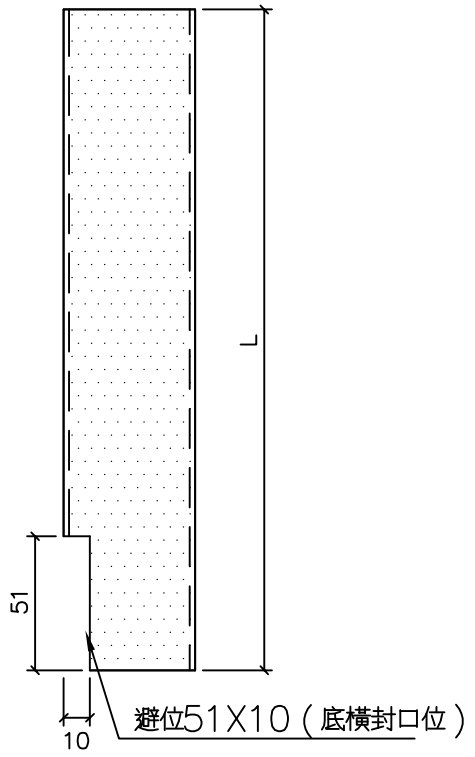

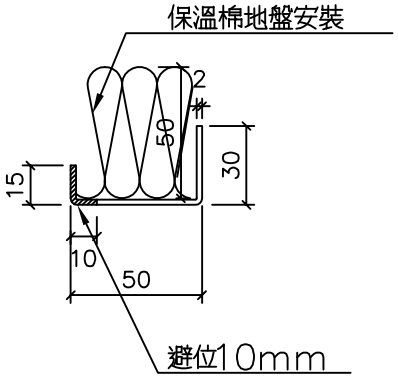
防水件安裝示意图

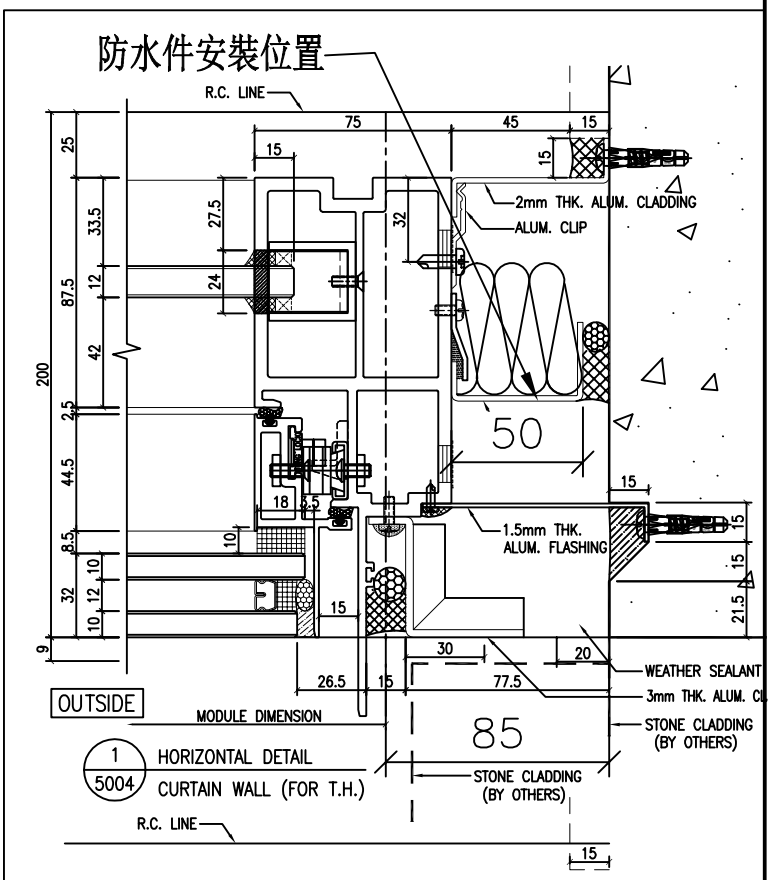
| 名稱 | 防水鋁板 | 制圖 | 方強 | 2022.10.27 | 修改 | | | |
|---|---|---|---|---|---|---|---|---|
| 材料 | 2㎜鋁板 | 復核 | 謝永林 | 2022.10.29 | 日期 | | | |
| 顏色 | 鉻化 | 批準 | Daniel | | 圖號 | FSA-01R-1 | | |


美特鋁質 有限公司
MIDI Aluminium Fabricator Ltd.


| 工程號 | J-853 | 地盤 | 延坪道住宅 |
|---|---|---|---|

| 序號 | 物料編號 | L | 數量 | EQ | M | X | N | 位置 | 分格尺寸 | 樓層 | 樓層數 | 每層數量 |
|---|---|---|---|---|---|---|---|---|---|---|---|---|
| 1 | FSB-01 | 1057.5 | 18 | 78.8 | 300 | x | 3 | J853-SD-CW-4204A | 957.5 | 5/F-25/F | 18 | 1 |
| 2 | FSB-01 | 1057.5 | 18 | 78.8 | 300 | x | 3 | J853-SD-CW-4304A | 957.5 | 5/F-25/F | 18 | 1 |
| 3 | FSB-01-1 | 2292.5 | 14 | 96.3 | 300 | x | 7 | J853-SD-CW-4204A | 2192.5 | 6/F-15/F,17/F-22/F | 14 | 1 |
| 4 | FSB-01-2 | 2442.5 | 4 | 21.3 | 300 | x | 8 | J853-SD-CW-4204A | 2342.5 | 5/F,16/F,25/F,26/F | 4 | 1 |
| 5 | FSB-01-1 | 2542.5 | 1 | 71.3 | 300 | x | 8 | J853-SD-CW-4204A | 2442.5 | 23/F | 1 | 1 |
| 6 | FSB-01-2 | 2292.5 | 14 | 96.3 | 300 | x | 7 | J853-SD-CW-4304A | 2192.5 | 6/F-15/F,17/F-22/F | 14 | 1 |
| 7 | FSB-01-1 | 2442.5 | 4 | 21.3 | 300 | x | 8 | J853-SD-CW-4304A | 2342.5 | 5/F,16/F,25/F,26/F | 4 | 1 |
| 8 | FSB-01-2 | 2542.5 | 1 | 71.3 | 300 | x | 8 | J853-SD-CW-4304A | 2442.5 | 23/F | 1 | 1 |
| | | 總數： | 74 | | | | | | | | | |

注明：按層高高度，
已預長100㎜用于駁接位

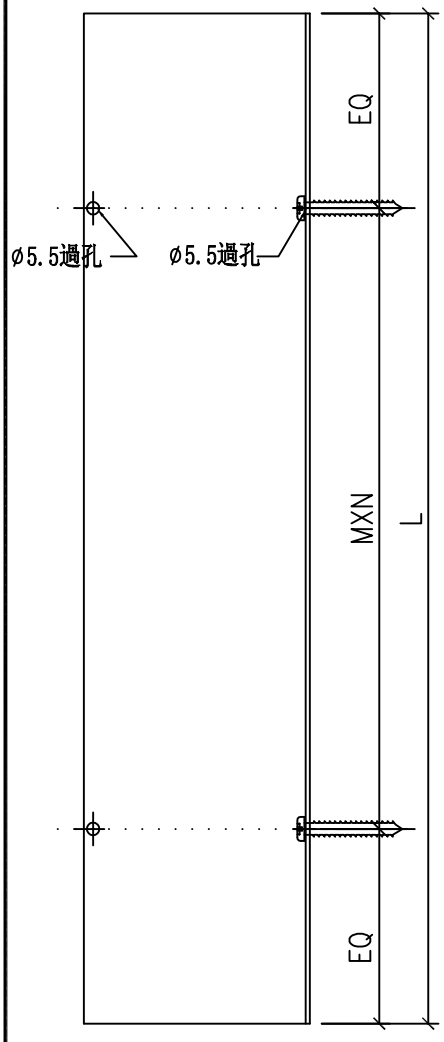

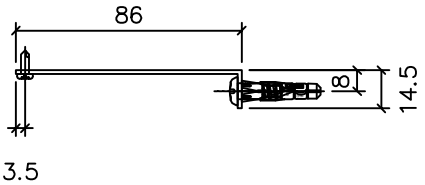


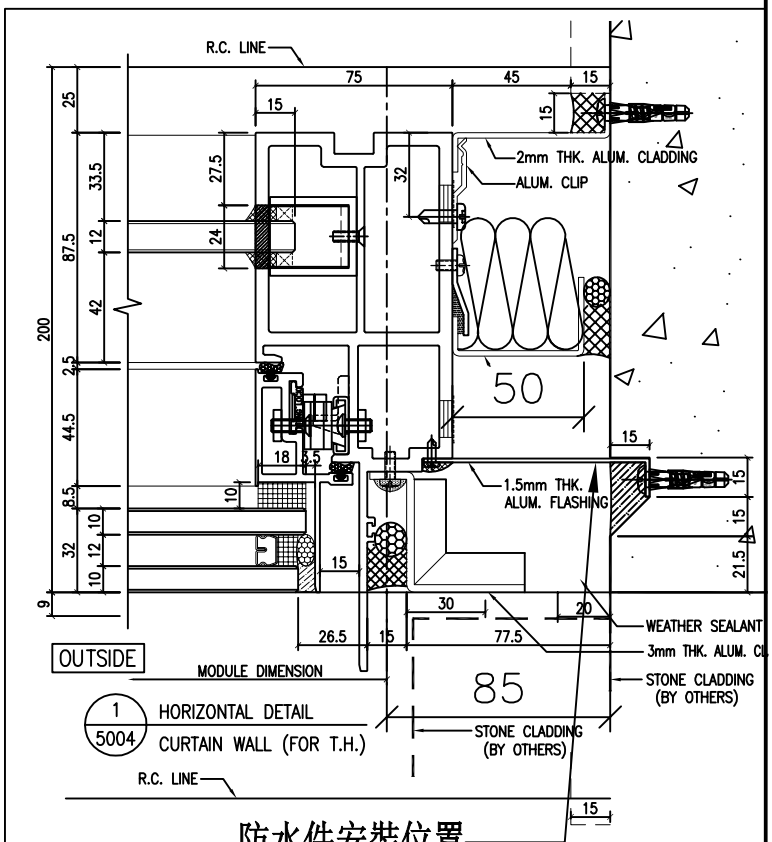

防水件安裝位置


防水件安裝示意图

| 名稱 | 防水铝板 | 制圖 | 方強 | 2022.10.27 | 修改 | | | |
|---|---|---|---|---|---|---|---|---|
| 材料 | 1.5㎜铝板 | 復核 | 謝永林 | 2022.10.29 | 日期 | | | |
| 顏色 | 鉻化 | 批準 | Daniel | | 圖號 | FSB-01 | | |
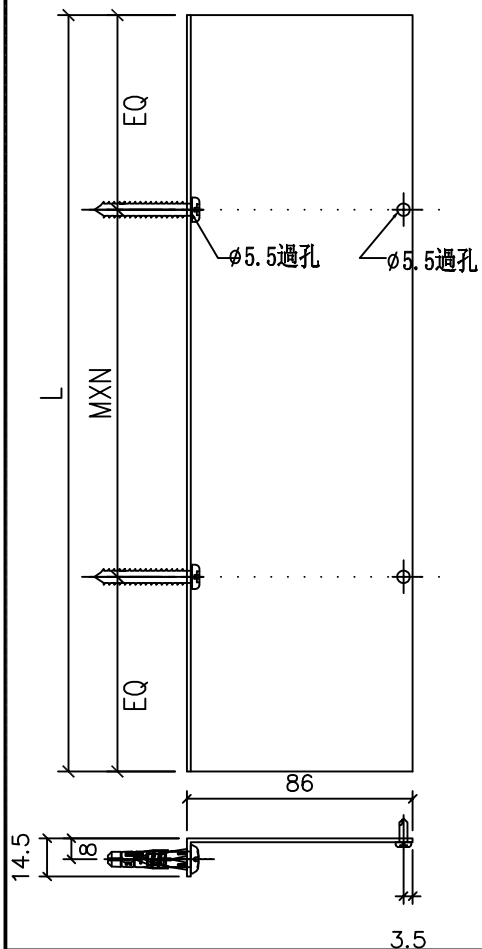
| 序號 | 物料編號 | L | 數量 | EQ | M | X | N | 位置 | 分格尺寸 | 樓層 | 樓層數 | 每層數量 |
|---|---|---|---|---|---|---|---|---|---|---|---|---|
| 1 | FSB-01R | 1057.5 | 10 | 78.8 | 300 | x | 3 | J853-SD-CW-4203左 | 957.5 | 5/F-16/F | 10 | 1 |
| 2 | FSB-01R | 1057.5 | 6 | 78.8 | 300 | x | 3 | J853-SD-CW-4203右 | 957.5 | 17/F-22/F | 6 | 1 |
| 3 | FSB-01R | 1057.5 | 18 | 78.8 | 300 | x | 3 | J853-SD-CW-4204A | 957.5 | 5/F-25/F | 18 | 1 |
| 4 | FSB-01R | 1057.5 | 1 | 78.8 | 300 | x | 3 | J853-SD-CW-4206左 | 957.5 | 25/F | 1 | 1 |
| 5 | FSB-01R | 1057.5 | 10 | 78.8 | 300 | x | 3 | J853-SD-CW-4301左 | 957.5 | 5/F-16/F | 10 | 1 |
| 6 | FSB-01R | 1057.5 | 6 | 78.8 | 300 | x | 3 | J853-SD-CW-4301右 | 957.5 | 17/F-22/F | 6 | 1 |
| 7 | FSB-01R | 1057.5 | 18 | 78.8 | 300 | x | 3 | J853-SD-CW-4304A | 957.5 | 5/F-25/F | 18 | 1 |
| 8 | FSB-01R | 1057.5 | 1 | 78.8 | 300 | x | 3 | J853-SD-CW-4306左 | 957.5 | 25/F | 1 | 1 |
| 9 | FSB-01R-1 | 2292.5 | 8 | 96.3 | 300 | x | 7 | J853-SD-CW-4203左 | 2192.5 | 6/F-15/F | 8 | 1 |
| 10 | FSB-01R-2 | 2442.5 | 2 | 21.3 | 300 | x | 8 | J853-SD-CW-4203左 | 2342.5 | 5/F,16/F | 2 | 1 |
| 11 | FSB-01R-1 | 2292.5 | 6 | 96.3 | 300 | x | 7 | J853-SD-CW-4203右 | 2192.5 | 17/F-22/F | 6 | 1 |
| 12 | FSB-01R-2 | 2442.5 | 1 | 21.3 | 300 | x | 8 | J853-SD-CW-4203右 | 2342.5 | 23/F | 1 | 1 |
| 13 | FSB-01R-1 | 2292.5 | 14 | 96.3 | 300 | x | 7 | J853-SD-CW-4204A | 2192.5 | 6/F-15/F,17/F-22/F | 14 | 1 |
| 14 | FSB-01R-2 | 2442.5 | 4 | 21.3 | 300 | x | 8 | J853-SD-CW-4204A | 2342.5 | 5/F,16/F,25/F,26/F | 4 | 1 |
| 15 | FSB-01R-3 | 2542.5 | 1 | 71.3 | 300 | x | 8 | J853-SD-CW-4204A | 2442.5 | 23/F | 1 | 1 |
| 16 | FSB-01R-2 | 2442.5 | 1 | 21.3 | 300 | x | 8 | J853-SD-CW-4206左 | 2342.5 | 26/F | 1 | 1 |
| 17 | FSB-01R-1 | 2292.5 | 8 | 96.3 | 300 | x | 7 | J853-SD-CW-4301左 | 2192.5 | 6/F-15/F | 8 | 1 |
| 18 | FSB-01R-2 | 2442.5 | 2 | 21.3 | 300 | x | 8 | J853-SD-CW-4301左 | 2342.5 | 5/F,16/F | 2 | 1 |
| 19 | FSB-01R-1 | 2292.5 | 6 | 96.3 | 300 | x | 7 | J853-SD-CW-4301右 | 2192.5 | 17/F-22/F | 6 | 1 |
| 20 | FSB-01R-2 | 2442.5 | 1 | 21.3 | 300 | x | 8 | J853-SD-CW-4301右 | 2342.5 | 23/F | 1 | 1 |
| 21 | FSB-01R-1 | 2292.5 | 14 | 96.3 | 300 | x | 7 | J853-SD-CW-4304A | 2192.5 | 6/F-15/F,17/F-22/F | 14 | 1 |
| 22 | FSB-01R-2 | 2442.5 | 4 | 21.3 | 300 | x | 8 | J853-SD-CW-4304A | 2342.5 | 5/F,16/F,25/F,26/F | 4 | 1 |
| 23 | FSB-01R-3 | 2542.5 | 1 | 71.3 | 300 | x | 8 | J853-SD-CW-4304A | 2442.5 | 23/F | 1 | 1 |
| 24 | FSB-01R-2 | 2442.5 | 1 | 21.3 | 300 | x | 8 | J853-SD-CW-4306左 | 2342.5 | 26/F | 1 | 1 |
| | | 總數： | 144 | | | | | | | | | |




注明：按層高高度，
已預長100mm用于駁接位

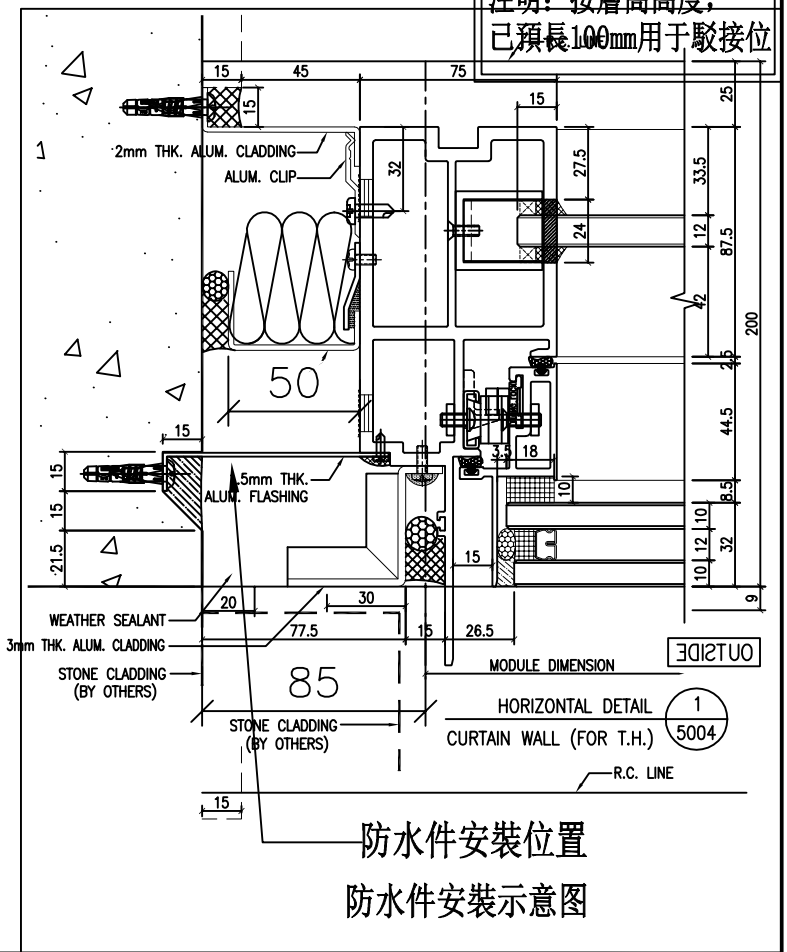



防水件安裝位置

防水件安裝示意图


| | | | | | | | | |
|---|---|---|---|---|---|---|---|---|
| 名稱 | 防水铝板 | 制圖 | 方強 | 2022.10.27 | 修改 | | | |
| 材料 | 1.5㎜铝板 | 復核 | 謝永林 | 2022.10.29 | 日期 | | | |
| 顏色 | 鉻化 | 批準 | Daniel | | 圖號 | FSB-01R | | |

| 序號 | 物料編號 | L | 數量 | 位置 | 分格尺寸 | 樓層 | 樓層數 | 每層數量 |
|---|---|---|---|---|---|---|---|---|
| 1 | FSA-02 | 957.5 | 16 | J853-SD-CW-4201右 | 957.5 | 5/F-22/F | 16 | 1 |
| 2 | FSA-02 | 957.5 | 9 | J853-SD-CW-4202左 | 957.5 | 5/F-15/F | 9 | 1 |
| 3 | FSA-02 | 957.5 | 1 | J853-SD-CW-4202右 | 957.5 | 25/F | 1 | 1 |
| 4 | FSA-02 | 957.5 | 6 | J853-SD-CW-4203右 | 957.5 | 17/F-22/F | 6 | 1 |
| 5 | FSA-02 | 957.5 | 18 | J853-SD-CW-4205左 | 957.5 | 5/F-25/F | 18 | 1 |
| 6 | FSA-02 | 957.5 | 6 | J853-SD-CW-4301右 | 957.5 | 17/F-22/F | 6 | 1 |
| 7 | FSA-02 | 957.5 | 16 | J853-SD-CW-4302右 | 957.5 | 5/F-22/F | 16 | 1 |
| 8 | FSA-02 | 957.5 | 9 | J853-SD-CW-4303左 | 957.5 | 5/F-15/F | 9 | 1 |
| 9 | FSA-02 | 957.5 | 1 | J853-SD-CW-4303右 | 957.5 | 25/F | 1 | 1 |
| 10 | FSA-02 | 957.5 | 18 | J853-SD-CW-4305左 | 957.5 | 5/F-25/F | 18 | 1 |
| 11 | FSA-02 | 957.5 | 1 | J853-SD-CW-4306左 | 957.5 | 25/F | 1 | 1 |
| | | 總數： | 101 | | | | | |

避位81X10（頂橫封口位）

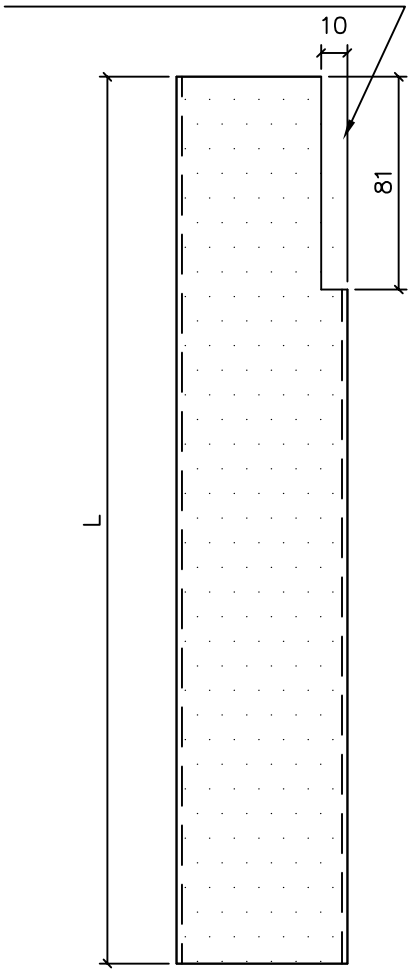



保溫棉工廠配裝

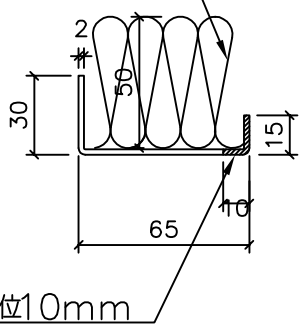


避位10mm


防水件安裝位置

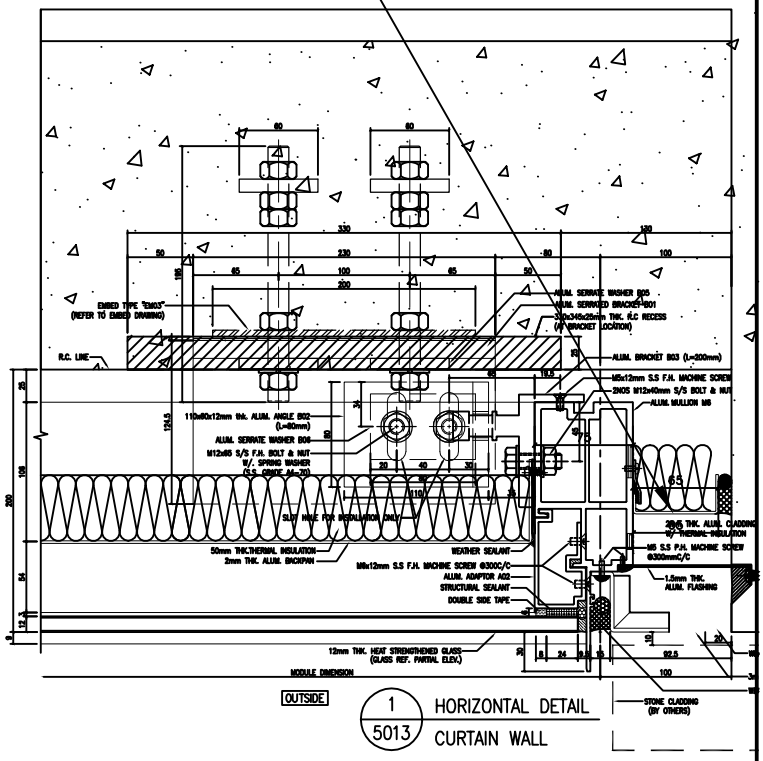



防水件安裝示意图

| 名稱 | 防水鋁板 | 制圖 | 方強 | 2022.10.27 | 修改 | | | |
|---|---|---|---|---|---|---|---|---|
| 材料 | 2㎜鋁板 | 復核 | 謝永林 | 2022.10.29 | 日期 | | | |
| 顏色 | 鉻化 | 批準 | Daniel | | 圖號 | FSA-02 | | |

| 序號 | 物料編號 | L | 數量 | 位置 | 分格尺寸 | 樓層 | 樓層數 | 每層數量 |
|---|---|---|---|---|---|---|---|---|
| 1 | FSA-02R | 957.5 | 8 | J853-SD-CW-4201左 | 957.5 | 17/F-25/F | 8 | 1 |
| 2 | FSA-02R | 957.5 | 16 | J853-SD-CW-4201右 | 957.5 | 5/F-22/F | 16 | 1 |
| 3 | FSA-02R | 957.5 | 10 | J853-SD-CW-4202左 | 957.5 | 5/F-16/F | 10 | 1 |
| 4 | FSA-02R | 957.5 | 8 | J853-SD-CW-4202右 | 957.5 | 17/F-25/F | 8 | 1 |
| 5 | FSA-02R | 957.5 | 18 | J853-SD-CW-4204 | 957.5 | 5/F-25/F | 18 | 1 |
| 6 | FSA-02R | 957.5 | 8 | J853-SD-CW-4302左 | 957.5 | 17/F-25/F | 8 | 1 |
| 7 | FSA-02R | 957.5 | 16 | J853-SD-CW-4302右 | 957.5 | 5/F-22/F | 16 | 1 |
| 8 | FSA-02R | 957.5 | 10 | J853-SD-CW-4303左 | 957.5 | 5/F-16/F | 10 | 1 |
| 9 | FSA-02R | 957.5 | 8 | J853-SD-CW-4303右 | 957.5 | 17/F-25/F | 8 | 1 |
| 10 | FSA-02R | 957.5 | 18 | J853-SD-CW-4304 | 957.5 | 5/F-25/F | 18 | 1 |
| | | 總數： | 120 | | | | | |

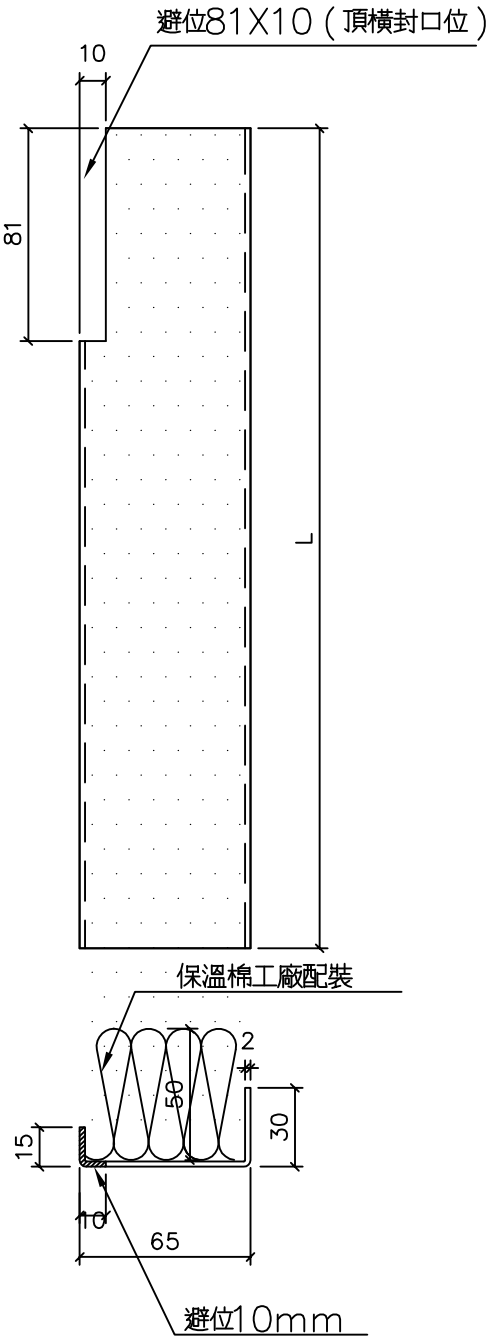

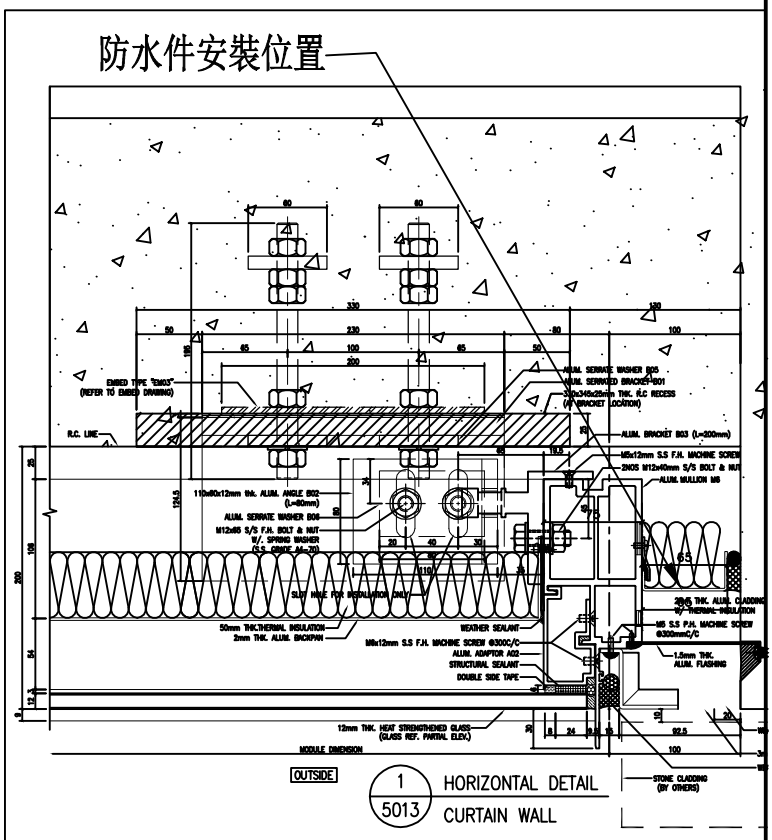

防水件安裝示意图


| 名稱 | 防水铝板 | 制圖 | 方強 | 2022.10.27 | 修改 | | | |
|---|---|---|---|---|---|---|---|---|
| 材料 | 2mm铝板 | 復核 | 謝永林 | 2022.10.29 | 日期 | | | |
| 顏色 | 鉻化 | 批準 | Daniel | | 圖號 | FSA-02R | | |


美特鋁質 有限公司
MIDI Aluminium Fabricator Ltd.

| 工程號 | J-853 | 地盤 | 延坪道住宅 |
|---|---|---|---|

**數據表見下頁**

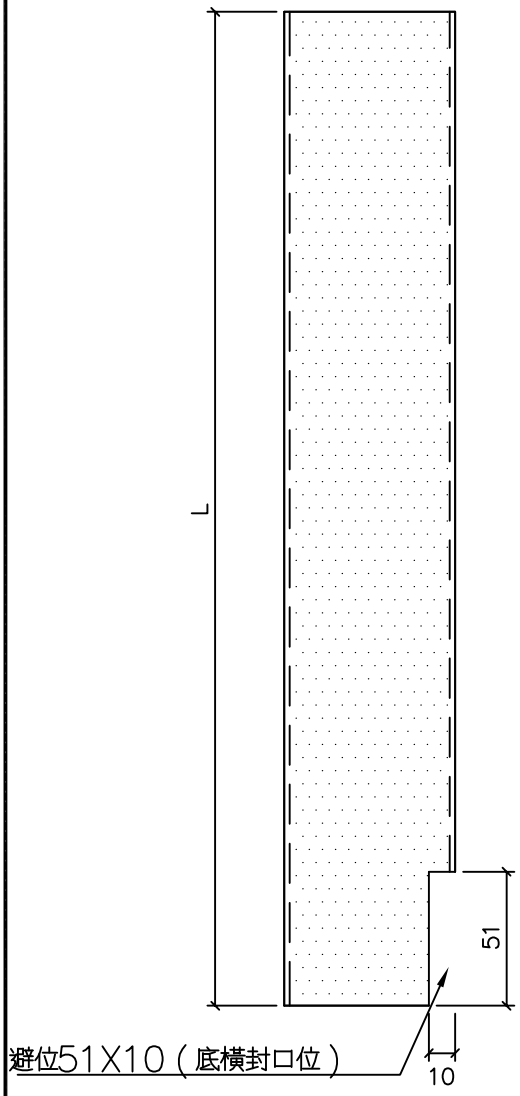

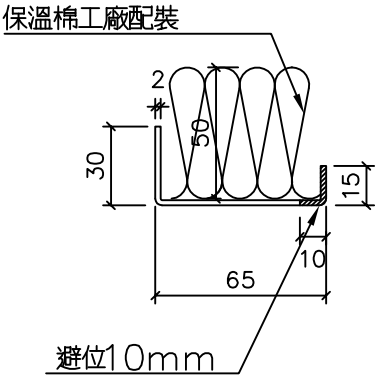
防水件安装示意图
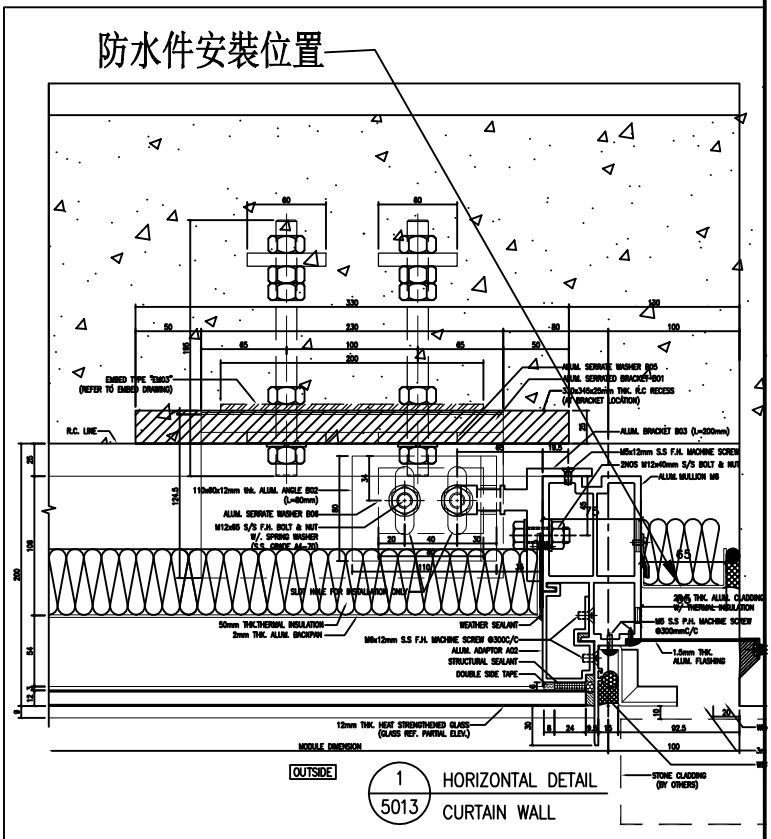
| 名稱 | 防水铝板 | 制圖 | 方強 | 2022.10.27 | 修改 | | | |
|---|---|---|---|---|---|---|---|---|
| 材料 | 2㎜铝板 | 復核 | 謝永林 | 2022.10.29 | 日期 | | | |
| 顏色 | 鉻化 | 批準 | Daniel | | 圖號 | FSA-02-1 | | |

美特鋁質 有限公司
MIDI Aluminium Fabricator Ltd.

注明：按層高高度，
已預長100㎜用于駁接位

拆圖見上頁

| 工程號 | J-853 | 地盤 | 延坪道住宅 |
|---|---|---|---|


| 序號 | 物料編號 | L | 數量 | 位置 | 分格尺寸 | 樓層 | 樓層數 | 每層數量 |
|---|---|---|---|---|---|---|---|---|
| 1 | FSA-02-1 | 2192.5 | 14 | J853-SD-CW-4201右 | 2192.5 | 6/F-15/F,17/F-22/F | 14 | 1 |
| 2 | FSA-02-2 | 2342.5 | 3 | J853-SD-CW-4201右 | 2342.5 | 5/F,16/F,23/F | 3 | 1 |
| 3 | FSA-02-1 | 2192.5 | 8 | J853-SD-CW-4202左 | 2192.5 | 6/F-15/F | 8 | 1 |
| 4 | FSA-02-2 | 2342.5 | 2 | J853-SD-CW-4202左 | 2342.5 | 5/F,16/F | 2 | 1 |
| 5 | FSA-02-2 | 2342.5 | 2 | J853-SD-CW-4202右 | 2342.5 | 25/F-26/F | 2 | 1 |
| 6 | FSA-02-1 | 2192.5 | 6 | J853-SD-CW-4203右 | 2192.5 | 17/F-22/F | 6 | 1 |
| 7 | FSA-02-2 | 2342.5 | 1 | J853-SD-CW-4203右 | 2342.5 | 23/F | 1 | 1 |
| 8 | FSA-02-1 | 2192.5 | 14 | J853-SD-CW-4205左 | 2192.5 | 6/F-15/F,17/F-22/F | 14 | 1 |
| 9 | FSA-02-2 | 2342.5 | 4 | J853-SD-CW-4205左 | 2342.5 | 5/F,16/F,25/F,26/F | 4 | 1 |
| 10 | FSA-02-3 | 2442.5 | 1 | J853-SD-CW-4205左 | 2442.5 | 23/F | 1 | 1 |
| 11 | FSA-02-2 | 2342.5 | 1 | J853-SD-CW-4206右 | 2342.5 | 26/F | 1 | 1 |
| 12 | FSA-02-1 | 2192.5 | 6 | J853-SD-CW-4301右 | 2192.5 | 17/F-22/F | 6 | 1 |
| 13 | FSA-02-2 | 2342.5 | 1 | J853-SD-CW-4301右 | 2342.5 | 23/F | 1 | 1 |
| 14 | FSA-02-1 | 2192.5 | 14 | J853-SD-CW-4302右 | 2192.5 | 6/F-15/F,17/F-22/F | 14 | 1 |
| 15 | FSA-02-2 | 2342.5 | 3 | J853-SD-CW-4302右 | 2342.5 | 5/F,16/F,23/F | 3 | 1 |
| 16 | FSA-02-1 | 2192.5 | 8 | J853-SD-CW-4303左 | 2192.5 | 6/F-15/F | 8 | 1 |
| 17 | FSA-02-2 | 2342.5 | 2 | J853-SD-CW-4303左 | 2342.5 | 5/F,16/F | 2 | 1 |
| 18 | FSA-02-2 | 2342.5 | 2 | J853-SD-CW-4303右 | 2342.5 | 25/F-26/F | 2 | 1 |
| 19 | FSA-02-1 | 2192.5 | 14 | J853-SD-CW-4305左 | 2192.5 | 6/F-15/F,17/F-22/F | 14 | 1 |
| 20 | FSA-02-2 | 2342.5 | 4 | J853-SD-CW-4305左 | 2342.5 | 5/F,16/F,25/F,26/F | 4 | 1 |
| 21 | FSA-02-3 | 2442.5 | 1 | J853-SD-CW-4305左 | 2442.5 | 23/F | 1 | 1 |
| 22 | FSA-02-2 | 2342.5 | 1 | J853-SD-CW-4306左 | 2342.5 | 26/F | 1 | 1 |
| 23 | FSA-02-2 | 2342.5 | 1 | J853-SD-CW-4306右 | 2342.5 | 26/F | 1 | 1 |
| | | 總數： | 113 | | | | | |


| 名稱 | 防水鋁板(數據表) | 制圖 | 方強 | 2022.10.27 | 修改 | | | |
|---|---|---|---|---|---|---|---|---|
| 材料 | 2㎜鋁板 | 復核 | 謝永林 | 2022.10.29 | 日期 | | | |
| 顏色 | 鉻化 | 批準 | Daniel | | 圖號 | FSA-02-1(1) | | |


美特鋁質 有限公司
MIDI Aluminium Fabricator Ltd.

| 工程號 | J-853 | 地盤 | 延坪道住宅 |
|---|---|---|---|

**數據表見下頁**

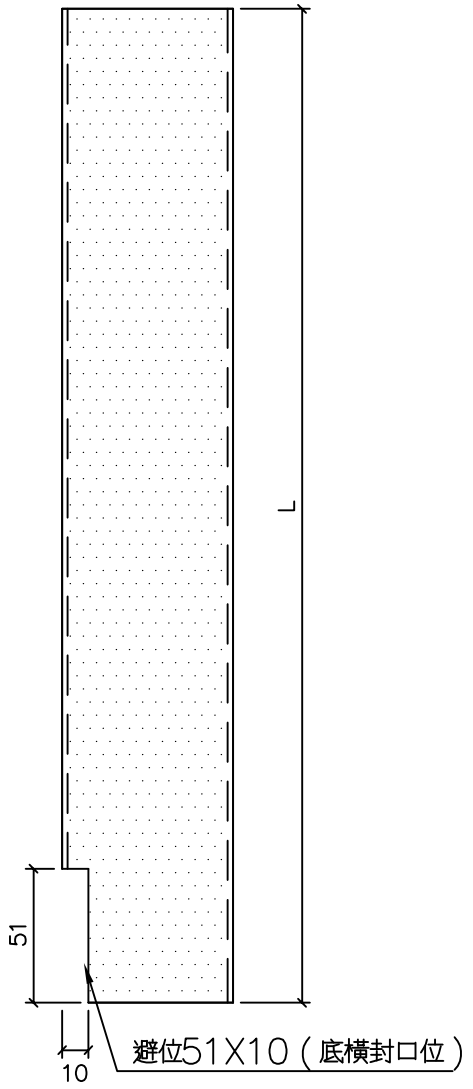

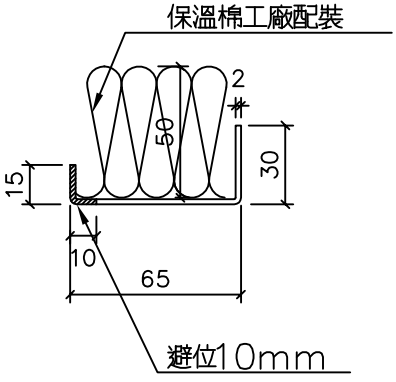
防水件安裝示意图
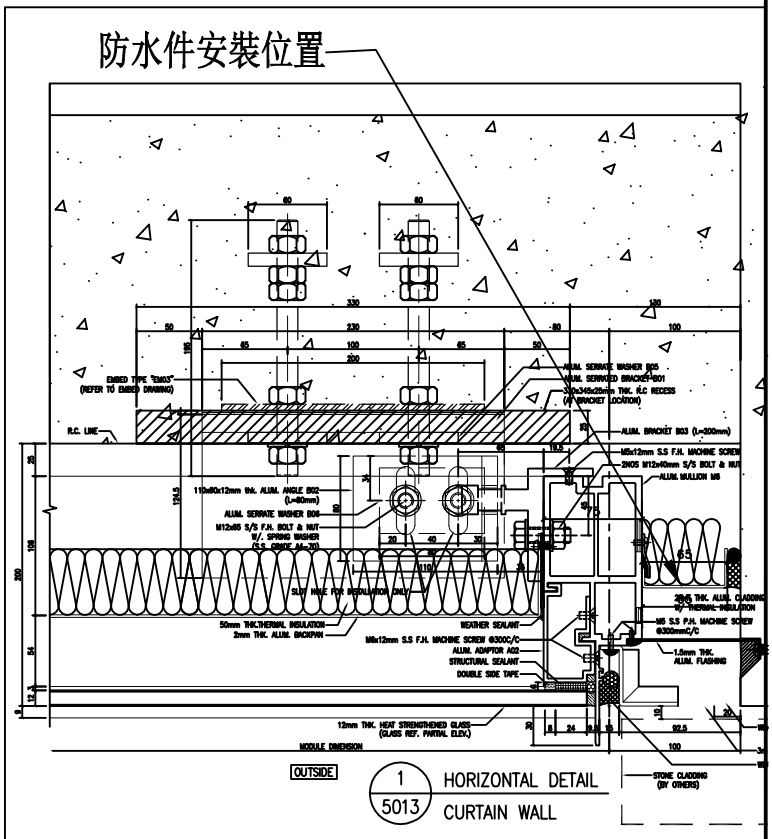
| 名稱 | 防水铝板 | 制圖 | 方強 | 2022.10.27 | 修改 | | | |
|---|---|---|---|---|---|---|---|---|
| 材料 | 2㎜铝板 | 復核 | 謝永林 | 2022.10.29 | 日期 | | | |
| 顏色 | 鉻化 | 批準 | Daniel | | 圖號 | FSA-02R-1 | | |

美特鋁質 有限公司
MIDI Aluminium Fabricator Ltd.

注明：按層高高度，
已預長100㎜用于駁接位

拆圖見上頁

| 工程號 | J-853 | 地盤 | 延坪道住宅 |
|---|---|---|---|

| 序號 | 物料編號 | L | 數量 | 位置 | 分格尺寸 | 樓層 | 樓層數 | 每層數量 |
|---|---|---|---|---|---|---|---|---|
| 1 | FSA-02R-1 | 2192.5 | 6 | J853-SD-CW-4201左 | 2192.5 | 17/F-22/F | 6 | 1 |
| 2 | FSA-02R-2 | 2342.5 | 2 | J853-SD-CW-4201左 | 2342.5 | 25/F-26/F | 2 | 1 |
| 3 | FSA-02R-3 | 2442.5 | 1 | J853-SD-CW-4201左 | 2442.5 | 23/F | 1 | 1 |
| 4 | FSA-02R-1 | 2192.5 | 14 | J853-SD-CW-4201右 | 2192.5 | 6/F-15/F,17/F-22/F | 14 | 1 |
| 5 | FSA-02R-2 | 2342.5 | 3 | J853-SD-CW-4201右 | 2342.5 | 5/F,16/F,23/F | 3 | 1 |
| 6 | FSA-02R-1 | 2192.5 | 8 | J853-SD-CW-4202左 | 2192.5 | 6/F-15/F | 8 | 1 |
| 7 | FSA-02R-2 | 2342.5 | 2 | J853-SD-CW-4202左 | 2342.5 | 5/F,16/F | 2 | 1 |
| 8 | FSA-02R-1 | 2192.5 | 6 | J853-SD-CW-4202右 | 2192.5 | 17/F-22/F | 6 | 1 |
| 9 | FSA-02R-2 | 2342.5 | 2 | J853-SD-CW-4202右 | 2342.5 | 25/F-26/F | 2 | 1 |
| 10 | FSA-02R-3 | 2442.5 | 1 | J853-SD-CW-4202右 | 2442.5 | 23/F | 1 | 1 |
| 11 | FSA-02R-1 | 2192.5 | 14 | J853-SD-CW-4204 | 2192.5 | 6/F-15/F,17/F-22/F | 14 | 1 |
| 12 | FSA-02R-2 | 2342.5 | 4 | J853-SD-CW-4204 | 2342.5 | 5/F,16/F,25/F,26/F | 4 | 1 |
| 13 | FSA-02R-3 | 2442.5 | 1 | J853-SD-CW-4204 | 2442.5 | 23/F | 1 | 1 |
| 14 | FSA-02R-1 | 2192.5 | 6 | J853-SD-CW-4302左 | 2192.5 | 17/F-22/F | 6 | 1 |
| 15 | FSA-02R-2 | 2342.5 | 2 | J853-SD-CW-4302左 | 2342.5 | 25/F-26/F | 2 | 1 |
| 16 | FSA-02R-3 | 2442.5 | 1 | J853-SD-CW-4302左 | 2442.5 | 23/F | 1 | 1 |
| 17 | FSA-02R-1 | 2192.5 | 14 | J853-SD-CW-4302右 | 2192.5 | 6/F-15/F,17/F-22/F | 14 | 1 |
| 18 | FSA-02R-2 | 2342.5 | 3 | J853-SD-CW-4302右 | 2342.5 | 5/F,16/F,23/F | 3 | 1 |
| 19 | FSA-02R-1 | 2192.5 | 8 | J853-SD-CW-4303左 | 2192.5 | 6/F-15/F | 8 | 1 |
| 20 | FSA-02R-2 | 2342.5 | 2 | J853-SD-CW-4303左 | 2342.5 | 5/F,16/F | 2 | 1 |
| 21 | FSA-02R-1 | 2192.5 | 6 | J853-SD-CW-4303右 | 2192.5 | 17/F-22/F | 6 | 1 |
| 22 | FSA-02R-2 | 2342.5 | 2 | J853-SD-CW-4303右 | 2342.5 | 25/F-26/F | 2 | 1 |
| 23 | FSA-02R-3 | 2442.5 | 1 | J853-SD-CW-4303右 | 2442.5 | 23/F | 1 | 1 |
| 24 | FSA-02R-1 | 2192.5 | 14 | J853-SD-CW-4304 | 2192.5 | 6/F-15/F,17/F-22/F | 14 | 1 |
| 25 | FSA-02R-2 | 2342.5 | 4 | J853-SD-CW-4304 | 2342.5 | 5/F,16/F,25/F,26/F | 4 | 1 |
| 26 | FSA-02R-3 | 2442.5 | 1 | J853-SD-CW-4304 | 2442.5 | 23/F | 1 | 1 |
| | | 總數： | 128 | | | | | |


| 名稱 | 防水鋁板(數據表) | 制圖 | 方強 | 2022.10.27 | 修改 | | | |
|---|---|---|---|---|---|---|---|---|
| 材料 | 2㎜鋁板 | 復核 | 謝永林 | 2022.10.29 | 日期 | | | |
| 顏色 | 鉻化 | 批準 | Daniel | | 圖號 | FSA-02R-1(1) | | |


美特鋁質 有限公司
MIDI Aluminium Fabricator Ltd.


| 工程號 | J-853 | 地盤 | 延坪道住宅 |
|---|---|---|---|

注明：按層高高度，
已預長100㎜用于駁接位

# 數據表見下頁

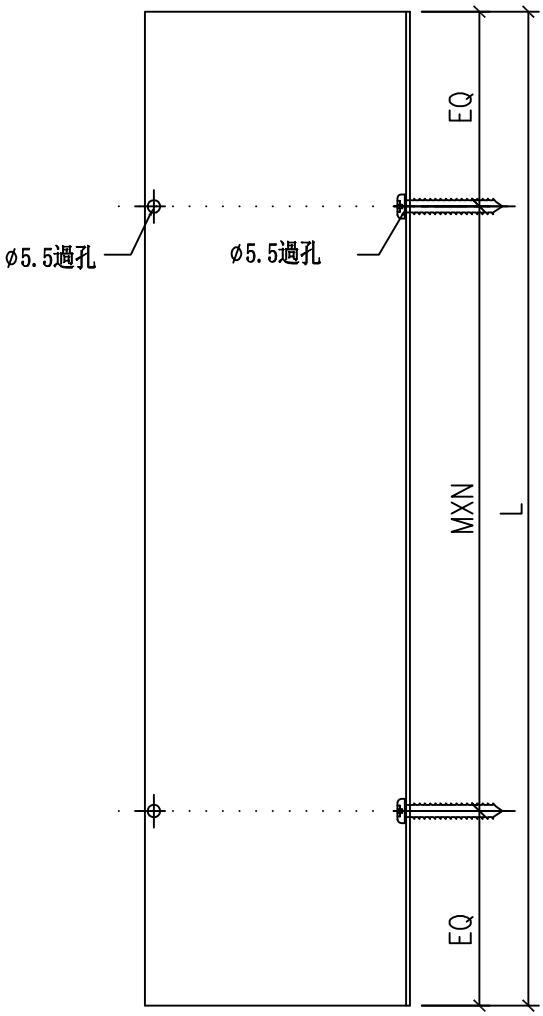

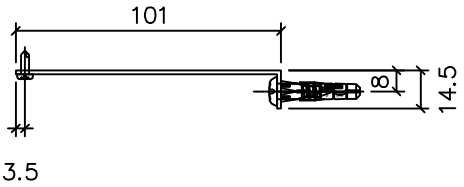
防水件安装位置

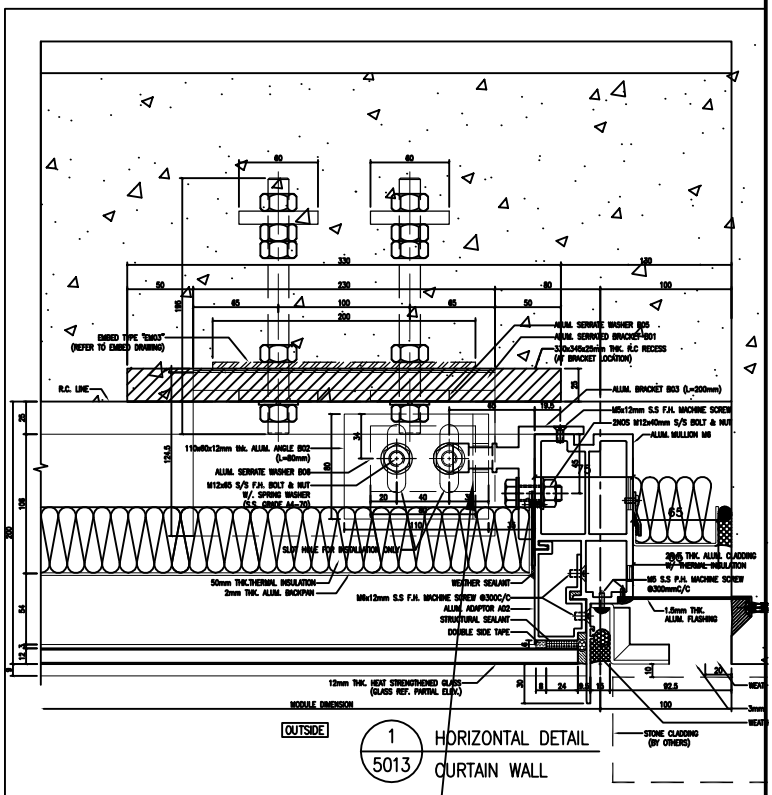防水件安装示意图

| 名稱 | 防水铝板 | 制圖 | 方強 | 2022.10.27 | 修改 | | | |
|---|---|---|---|---|---|---|---|---|
| 材料 | 1.5㎜铝板 | 復核 | 謝永林 | 2022.10.29 | 日期 | | | |
| 顏色 | 鉻化 | 批準 | Daniel | | 圖號 | FSB-02 | | |

美特鋁質 有限公司
MIDI Aluminium Fabricator Ltd.

注明：按層高高度，
已預長100㎜用于駁接位

# 拆圖見上頁

| 工程號 | J-853 | 地盤 | 延坪道住宅 |
|---|---|---|---|

| 序號 | 物料編號 | L | 數量 | EQ | M | X | N | 位置 | 分格尺寸 | 樓層 | 樓層數 | 每層數量 |
|---|---|---|---|---|---|---|---|---|---|---|---|---|
| 1 | FSB-02 | 1057.5 | 16 | 78.8 | 300 | x | 3 | J853-SD-CW-4201右 | 957.5 | 5/F-22/F | 16 | 1 |
| 2 | FSB-02 | 1057.5 | 9 | 78.8 | 300 | x | 3 | J853-SD-CW-4202左 | 957.5 | 5/F-15/F | 9 | 1 |
| 3 | FSB-02 | 1057.5 | 1 | 78.8 | 300 | x | 3 | J853-SD-CW-4202右 | 957.5 | 25/F | 1 | 1 |
| 4 | FSB-02 | 1057.5 | 6 | 78.8 | 300 | x | 3 | J853-SD-CW-4203右 | 957.5 | 17/F-22/F | 6 | 1 |
| 5 | FSB-02 | 1057.5 | 18 | 78.8 | 300 | x | 3 | J853-SD-CW-4205左 | 957.5 | 5/F-25/F | 18 | 1 |
| 6 | FSB-02 | 1057.5 | 6 | 78.8 | 300 | x | 3 | J853-SD-CW-4301右 | 957.5 | 17/F-22/F | 6 | 1 |
| 7 | FSB-02 | 1057.5 | 16 | 78.8 | 300 | x | 3 | J853-SD-CW-4302右 | 957.5 | 5/F-22/F | 16 | 1 |
| 8 | FSB-02 | 1057.5 | 9 | 78.8 | 300 | x | 3 | J853-SD-CW-4303左 | 957.5 | 5/F-15/F | 9 | 1 |
| 9 | FSB-02 | 1057.5 | 1 | 78.8 | 300 | x | 3 | J853-SD-CW-4303右 | 957.5 | 25/F | 1 | 1 |
| 10 | FSB-02 | 1057.5 | 18 | 78.8 | 300 | x | 3 | J853-SD-CW-4305左 | 957.5 | 5/F-25/F | 18 | 1 |
| 11 | FSB-02 | 1057.5 | 1 | 78.8 | 300 | x | 3 | J853-SD-CW-4306左 | 957.5 | 25/F | 1 | 1 |
| 12 | FSB-02-1 | 2292.5 | 14 | 96.3 | 300 | x | 7 | J853-SD-CW-4201右 | 2192.5 | 6/F-15/F,17/F-22/F | 14 | 1 |
| 13 | FSB-02-2 | 2442.5 | 3 | 21.3 | 300 | x | 8 | J853-SD-CW-4201右 | 2342.5 | 5/F,16/F,23/F | 3 | 1 |
| 14 | FSB-02-1 | 2292.5 | 8 | 96.3 | 300 | x | 7 | J853-SD-CW-4202左 | 2192.5 | 6/F-15/F | 8 | 1 |
| 15 | FSB-02-2 | 2442.5 | 2 | 21.3 | 300 | x | 8 | J853-SD-CW-4202左 | 2342.5 | 5/F,16/F | 2 | 1 |
| 16 | FSB-02-2 | 2442.5 | 2 | 21.3 | 300 | x | 8 | J853-SD-CW-4202右 | 2342.5 | 25/F-26/F | 2 | 1 |
| 17 | FSB-02-1 | 2292.5 | 6 | 96.3 | 300 | x | 7 | J853-SD-CW-4203右 | 2192.5 | 17/F-22/F | 6 | 1 |
| 18 | FSB-02-1 | 2292.5 | 14 | 96.3 | 300 | x | 7 | J853-SD-CW-4205左 | 2192.5 | 6/F-15/F,17/F-22/F | 14 | 1 |
| 19 | FSB-02-2 | 2442.5 | 4 | 21.3 | 300 | x | 8 | J853-SD-CW-4205左 | 2342.5 | 5/F,16/F,25/F,26/F | 4 | 1 |
| 20 | FSB-02-3 | 2542.5 | 1 | 71.3 | 300 | x | 8 | J853-SD-CW-4205左 | 2442.5 | 23/F | 1 | 1 |
| 21 | FSB-02-2 | 2442.5 | 1 | 21.3 | 300 | x | 8 | J853-SD-CW-4206右 | 2342.5 | 26/F | 1 | 1 |
| 22 | FSB-02-1 | 2292.5 | 6 | 96.3 | 300 | x | 7 | J853-SD-CW-4301右 | 2192.5 | 17/F-22/F | 6 | 1 |
| 23 | FSB-02-2 | 2442.5 | 1 | 21.3 | 300 | x | 8 | J853-SD-CW-4301右 | 2342.5 | 23/F | 1 | 1 |
| 24 | FSB-02-1 | 2292.5 | 14 | 96.3 | 300 | x | 7 | J853-SD-CW-4302右 | 2192.5 | 6/F-15/F,17/F-22/F | 14 | 1 |
| 25 | FSB-02-2 | 2442.5 | 3 | 21.3 | 300 | x | 8 | J853-SD-CW-4302右 | 2342.5 | 5/F,16/F,23/F | 3 | 1 |
| 26 | FSB-02-1 | 2292.5 | 8 | 96.3 | 300 | x | 7 | J853-SD-CW-4303左 | 2192.5 | 6/F-15/F | 8 | 1 |
| 27 | FSB-02-2 | 2442.5 | 2 | 21.3 | 300 | x | 8 | J853-SD-CW-4303左 | 2342.5 | 5/F,16/F | 2 | 1 |
| 28 | FSB-02-2 | 2442.5 | 2 | 21.3 | 300 | x | 8 | J853-SD-CW-4303右 | 2342.5 | 25/F-26/F | 2 | 1 |
| 29 | FSB-02-1 | 2292.5 | 14 | 96.3 | 300 | x | 7 | J853-SD-CW-4305左 | 2192.5 | 6/F-15/F,17/F-22/F | 14 | 1 |
| 30 | FSB-02-2 | 2442.5 | 4 | 21.3 | 300 | x | 8 | J853-SD-CW-4305左 | 2342.5 | 5/F,16/F,25/F,26/F | 4 | 1 |
| 31 | FSB-02-3 | 2542.5 | 1 | 71.3 | 300 | x | 8 | J853-SD-CW-4305左 | 2442.5 | 23/F | 1 | 1 |
| 32 | FSB-02-2 | 2442.5 | 1 | 21.3 | 300 | x | 8 | J853-SD-CW-4306左 | 2342.5 | 26/F | 1 | 1 |
| 33 | FSB-02-2 | 2442.5 | 1 | 21.3 | 300 | x | 8 | J853-SD-CW-4306右 | 2342.5 | 26/F | 1 | 1 |
| | | 總數： | 213 | | | | | | | | | |


| 名稱 | 防水鋁板(數據表) | 制圖 | 方強 | 2022.10.27 | 修改 | | | |
|---|---|---|---|---|---|---|---|---|
| 材料 | 1.5㎜鋁板 | 復核 | 謝永林 | 2022.10.29 | 日期 | | | |
| 顏色 | 鉻化 | 批準 | Daniel | | 圖號 | FSB-02(1) | | |


美特鋁質 有限公司
MIDI Aluminium Fabricator Ltd.

| 工程號 | J-853 | 地盤 | 延坪道住宅 |
|---|---|---|---|

注明：按層高高度，
已預長100㎜用于駁接位


數據表見下頁

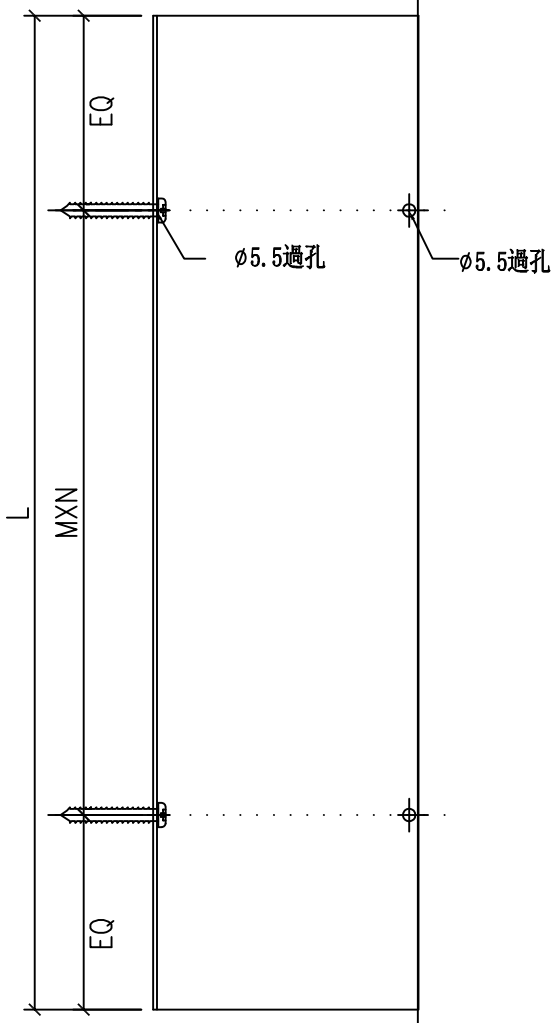

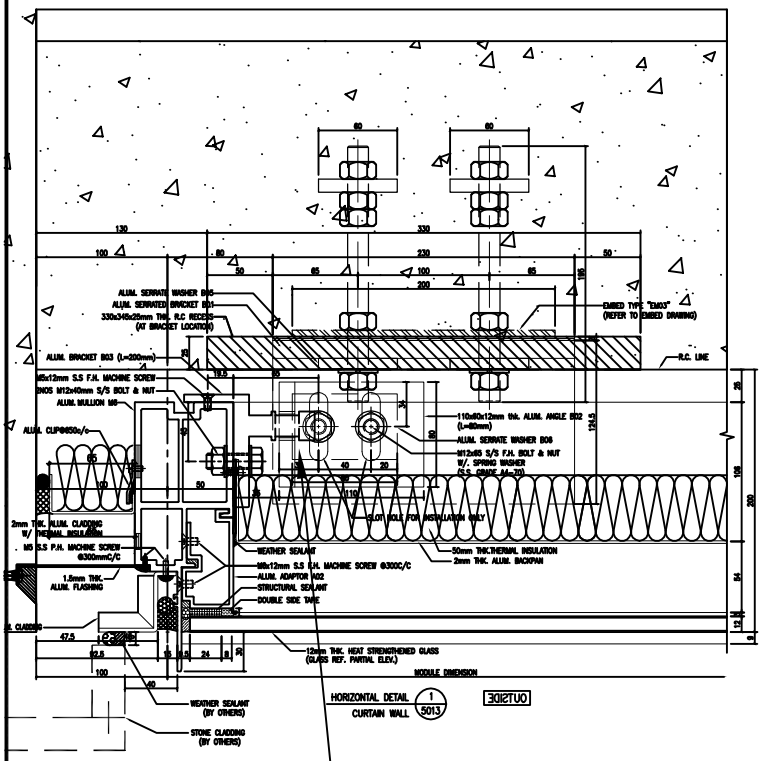
防水件安裝位置

防水件安装示意图

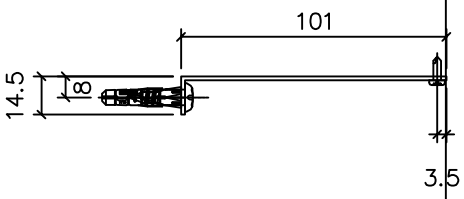


| 名稱 | 防水铝板 | 制圖 | 方強 | 2022.10.27 | 修改 | | | | |
|---|---|---|---|---|---|---|---|---|---|
| 材料 | 1.5㎜铝板 | 復核 | 謝永林 | 2022.10.29 | 日期 | | | | |
| 顏色 | 鉻化 | 批準 | Daniel | | 圖號 | FSB-02R | | | |

美特鋁質 有限公司
MIDI Aluminium Fabricator Ltd.

注明：按層高高度，
已預長100㎜用于駁接位

拆圖見上頁


| 工程號 | J-853 | 地盤 | 延坪道住宅 |
|---|---|---|---|

| 序號 | 物料編號 | L | 數量 | EQ | M | X | N | 位置 | 分格尺寸 | 樓層 | 樓層數 | 每層數量 |
|---|---|---|---|---|---|---|---|---|---|---|---|---|
| 1 | FSB-02R | 1057.5 | 8 | 78.8 | 300 | x | 3 | J853-SD-CW-4201左 | 957.5 | 17/F-25/F | 8 | 1 |
| 2 | FSB-02R | 1057.5 | 16 | 78.8 | 300 | x | 3 | J853-SD-CW-4201右 | 957.5 | 5/F-22/F | 16 | 1 |
| 3 | FSB-02R | 1057.5 | 10 | 78.8 | 300 | x | 3 | J853-SD-CW-4202左 | 957.5 | 5/F-16/F | 10 | 1 |
| 4 | FSB-02R | 1057.5 | 8 | 78.8 | 300 | x | 3 | J853-SD-CW-4202右 | 957.5 | 17/F-25/F | 8 | 1 |
| 5 | FSB-02R | 1057.5 | 18 | 78.8 | 300 | x | 3 | J853-SD-CW-4204 | 957.5 | 5/F-25/F | 18 | 1 |
| 6 | FSB-02R | 1057.5 | 8 | 78.8 | 300 | x | 3 | J853-SD-CW-4302左 | 957.5 | 17/F-25/F | 8 | 1 |
| 7 | FSB-02R | 1057.5 | 16 | 78.8 | 300 | x | 3 | J853-SD-CW-4302右 | 957.5 | 5/F-22/F | 16 | 1 |
| 8 | FSB-02R | 1057.5 | 10 | 78.8 | 300 | x | 3 | J853-SD-CW-4303左 | 957.5 | 5/F-16/F | 10 | 1 |
| 9 | FSB-02R | 1057.5 | 8 | 78.8 | 300 | x | 3 | J853-SD-CW-4303右 | 957.5 | 17/F-25/F | 8 | 1 |
| 10 | FSB-02R | 1057.5 | 18 | 78.8 | 300 | x | 3 | J853-SD-CW-4304 | 957.5 | 5/F-25/F | 18 | 1 |
| 11 | FSB-02R-1 | 2292.5 | 6 | 96.3 | 300 | x | 7 | J853-SD-CW-4201左 | 2192.5 | 17/F-22/F | 6 | 1 |
| 12 | FSB-02R-2 | 2442.5 | 2 | 21.3 | 300 | x | 8 | J853-SD-CW-4201左 | 2342.5 | 25/F-26/F | 2 | 1 |
| 13 | FSB-02R-3 | 2542.5 | 1 | 71.3 | 300 | x | 8 | J853-SD-CW-4201左 | 2442.5 | 23/F | 1 | 1 |
| 14 | FSB-02R-1 | 2292.5 | 14 | 96.3 | 300 | x | 7 | J853-SD-CW-4201右 | 2192.5 | 6/F-15/F,17/F-22/F | 14 | 1 |
| 15 | FSB-02R-2 | 2442.5 | 3 | 21.3 | 300 | x | 8 | J853-SD-CW-4201右 | 2342.5 | 5/F,16/F,23/F | 3 | 1 |
| 16 | FSB-02R-1 | 2292.5 | 8 | 96.3 | 300 | x | 7 | J853-SD-CW-4202左 | 2192.5 | 6/F-15/F | 8 | 1 |
| 17 | FSB-02R-2 | 2442.5 | 2 | 21.3 | 300 | x | 8 | J853-SD-CW-4202左 | 2342.5 | 5/F,16/F | 2 | 1 |
| 18 | FSB-02R-1 | 2292.5 | 6 | 96.3 | 300 | x | 7 | J853-SD-CW-4202右 | 2192.5 | 17/F-22/F | 6 | 1 |
| 19 | FSB-02R-2 | 2442.5 | 2 | 21.3 | 300 | x | 8 | J853-SD-CW-4202右 | 2342.5 | 25/F-26/F | 2 | 1 |
| 20 | FSB-02R-3 | 2542.5 | 1 | 71.3 | 300 | x | 8 | J853-SD-CW-4202右 | 2442.5 | 23/F | 1 | 1 |
| 21 | FSB-02R-1 | 2292.5 | 14 | 96.3 | 300 | x | 7 | J853-SD-CW-4204 | 2192.5 | 6/F-15/F,17/F-22/F | 14 | 1 |
| 22 | FSB-02R-2 | 2442.5 | 4 | 21.3 | 300 | x | 8 | J853-SD-CW-4204 | 2342.5 | 5/F,16/F,25/F,26/F | 4 | 1 |
| 23 | FSB-02R-3 | 2542.5 | 1 | 71.3 | 300 | x | 8 | J853-SD-CW-4204 | 2442.5 | 23/F | 1 | 1 |
| 24 | FSB-02R-1 | 2292.5 | 6 | 96.3 | 300 | x | 7 | J853-SD-CW-4302左 | 2192.5 | 17/F-22/F | 6 | 1 |
| 25 | FSB-02R-2 | 2442.5 | 2 | 21.3 | 300 | x | 8 | J853-SD-CW-4302左 | 2342.5 | 25/F-26/F | 2 | 1 |
| 26 | FSB-02R-3 | 2542.5 | 1 | 71.3 | 300 | x | 8 | J853-SD-CW-4302左 | 2442.5 | 23/F | 1 | 1 |
| 27 | FSB-02R-1 | 2292.5 | 14 | 96.3 | 300 | x | 7 | J853-SD-CW-4302右 | 2192.5 | 6/F-15/F,17/F-22/F | 14 | 1 |
| 28 | FSB-02R-2 | 2442.5 | 3 | 21.3 | 300 | x | 8 | J853-SD-CW-4302右 | 2342.5 | 5/F,16/F,23/F | 3 | 1 |
| 29 | FSB-02R-1 | 2292.5 | 8 | 96.3 | 300 | x | 7 | J853-SD-CW-4303左 | 2192.5 | 6/F-15/F | 8 | 1 |
| 30 | FSB-02R-2 | 2442.5 | 2 | 21.3 | 300 | x | 8 | J853-SD-CW-4303左 | 2342.5 | 5/F,16/F | 2 | 1 |
| 31 | FSB-02R-1 | 2292.5 | 6 | 96.3 | 300 | x | 7 | J853-SD-CW-4303右 | 2192.5 | 17/F-22/F | 6 | 1 |
| 32 | FSB-02R-2 | 2442.5 | 2 | 21.3 | 300 | x | 8 | J853-SD-CW-4303右 | 2342.5 | 25/F-26/F | 2 | 1 |
| 33 | FSB-02R-3 | 2542.5 | 1 | 71.3 | 300 | x | 8 | J853-SD-CW-4303右 | 2442.5 | 23/F | 1 | 1 |
| 34 | FSB-02R-1 | 2292.5 | 14 | 96.3 | 300 | x | 7 | J853-SD-CW-4304 | 2192.5 | 6/F-15/F,17/F-22/F | 14 | 1 |
| 35 | FSB-02R-2 | 2442.5 | 4 | 21.3 | 300 | x | 8 | J853-SD-CW-4304 | 2342.5 | 5/F,16/F,25/F,26/F | 4 | 1 |
| 36 | FSB-02R-3 | 2542.5 | 1 | 71.3 | 300 | x | 8 | J853-SD-CW-4304 | 2442.5 | 23/F | 1 | 1 |
| | | 總數： | 248 | | | | | | | | | |


| 名稱 | 防水铝板(數據表) | 制圖 | 方強 | 2022.10.27 | 修改 | | | |
|---|---|---|---|---|---|---|---|---|
| 材料 | 1.5㎜铝板 | 復核 | 謝永林 | 2022.10.29 | 日期 | | | |
| 顏色 | 鉻化 | 批準 | Daniel | | 圖號 | FSB-02R(1) | | |

| 序號 | 物料編號 | L | 數量 | 位置 | 分格尺寸 | 樓層 | 樓層數 | 每層數量 |
|---|---|---|---|---|---|---|---|---|
| 1 | FSA-03 | 957.5 | 8 | J853-SD-CW-4202右 | 957.5 | 16/F-23/F | 8 | 1 |
| 2 | FSA-03 | 957.5 | 10 | J853-SD-CW-4203左 | 957.5 | 5/F-16/F | 10 | 1 |
| 3 | FSA-03 | 957.5 | 18 | J853-SD-CW-4204 | 957.5 | 5/F-25/F | 18 | 1 |
| 4 | FSA-03 | 957.5 | 10 | J853-SD-CW-4301左 | 957.5 | 5/F-16/F | 10 | 1 |
| 5 | FSA-03 | 957.5 | 8 | J853-SD-CW-4303右 | 957.5 | 16/F-23/F | 8 | 1 |
| 6 | FSA-03 | 957.5 | 18 | J853-SD-CW-4304 | 957.5 | 5/F-25/F | 18 | 1 |
| | | 總數： | 72 | | | | | |


避位81X10（頂橫封口位）

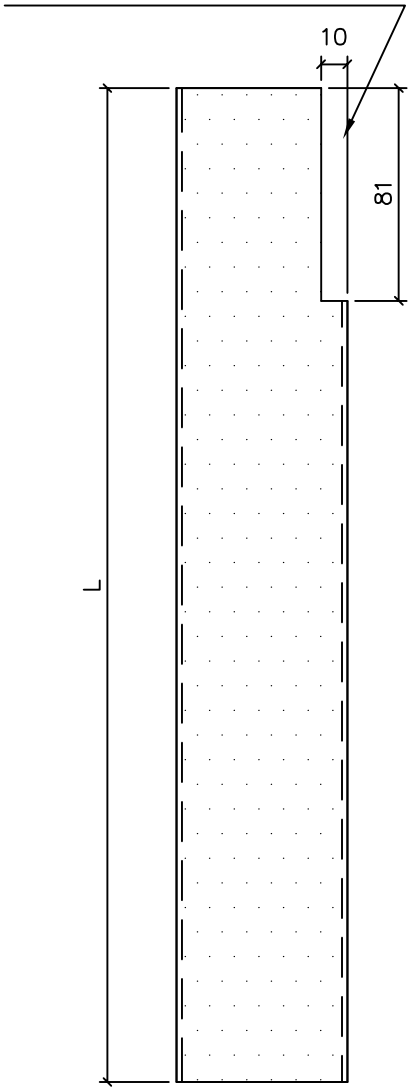


保溫棉工廠配裝

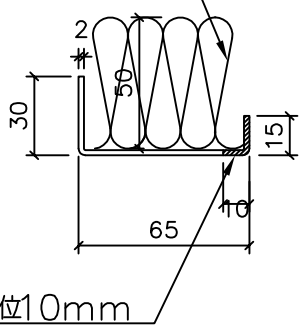



防水件安裝位置

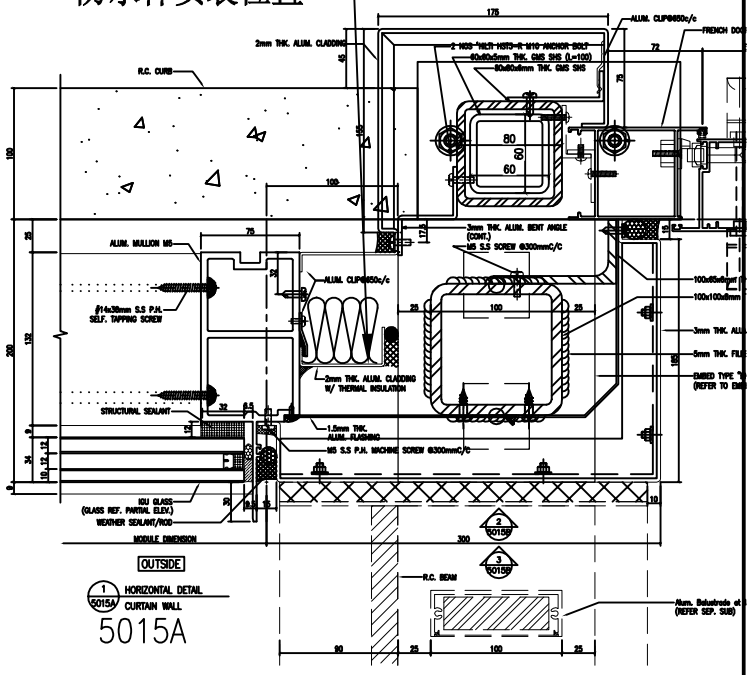



防水件安裝示意图


| 名稱 | 防水铝板 | 制圖 | 方強 | 2022.10.27 | 修改 | | | |
|---|---|---|---|---|---|---|---|---|
| 材料 | 2㎜铝板 | 復核 | 謝永林 | 2022.10.29 | 日期 | | | |
| 顏色 | 鉻化 | 批準 | Daniel | | 圖號 | FSA-03 | | |

| 序號 | 物料編號 | L | 數量 | 位置 | 分格尺寸 | 樓層 | 樓層數 | 每層數量 |
|---|---|---|---|---|---|---|---|---|
| 1 | FSA-03R | 957.5 | 10 | J853-SD-CW-4201左 | 957.5 | 5/F-16/F | 10 | 1 |
| 2 | FSA-03R | 957.5 | 18 | J853-SD-CW-4205左 | 957.5 | 5/F-25/F | 18 | 1 |
| 3 | FSA-03R | 957.5 | 10 | J853-SD-CW-4302左 | 957.5 | 5/F-16/F | 10 | 1 |
| 4 | FSA-03R | 957.5 | 18 | J853-SD-CW-4305左 | 957.5 | 5/F-25/F | 18 | 1 |
| | | 總數： | 56 | | | | | |

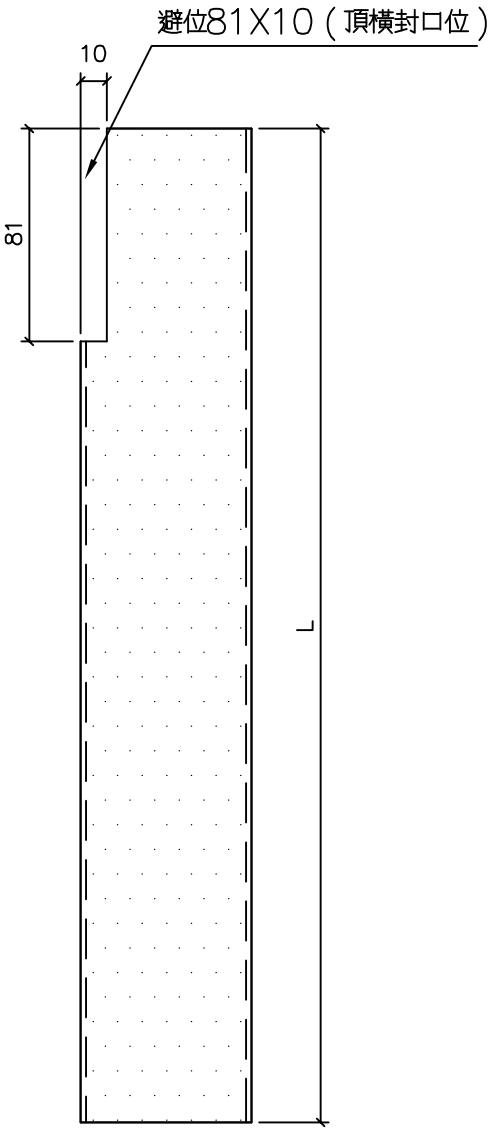

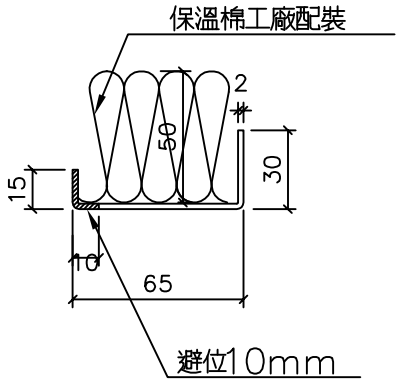

防水件安裝位置

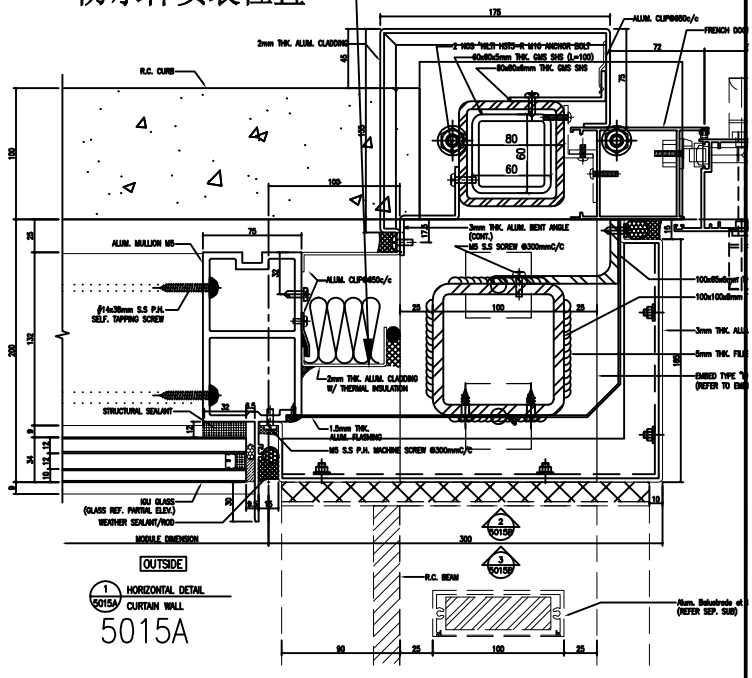



防水件安裝示意图


| 名稱 | 防水鋁板 | 制圖 | 方強 | 2022.10.27 | 修改 | | | |
|---|---|---|---|---|---|---|---|---|
| 材料 | 2㎜鋁板 | 復核 | 謝永林 | 2022.10.29 | 日期 | | | |
| 顏色 | 鉻化 | 批準 | Daniel | | 圖號 | FSA-03R | | |

| 序號 | 物料編號 | L | 數量 | 位置 | 分格尺寸 | 樓層 | 樓層數 | 每層數量 |
|---|---|---|---|---|---|---|---|---|
| 1 | FSA-03-1 | 2192.5 | 6 | J853-SD-CW-4202右 | 2192.5 | 17/F-22/F | 6 | 1 |
| 2 | FSA-03-3 | 2442.5 | 1 | J853-SD-CW-4202右 | 2442.5 | 23/F | 1 | 1 |
| 3 | FSA-03-1 | 2192.5 | 8 | J853-SD-CW-4203左 | 2192.5 | 6/F-15/F | 8 | 1 |
| 4 | FSA-03-2 | 2342.5 | 2 | J853-SD-CW-4203左 | 2342.5 | 5/F,16/F | 2 | 1 |
| 5 | FSA-03-1 | 2192.5 | 14 | J853-SD-CW-4204 | 2192.5 | 6/F-15/F,17/F-22/F | 14 | 1 |
| 6 | FSA-03-2 | 2342.5 | 4 | J853-SD-CW-4204 | 2342.5 | 5/F,16/F,25/F,26/F | 4 | 1 |
| 7 | FSA-03-3 | 2442.5 | 1 | J853-SD-CW-4204 | 2442.5 | 23/F | 1 | 1 |
| 8 | FSA-03-1 | 2192.5 | 8 | J853-SD-CW-4301左 | 2192.5 | 6/F-15/F | 8 | 1 |
| 9 | FSA-03-2 | 2342.5 | 2 | J853-SD-CW-4301左 | 2342.5 | 5/F,16/F | 2 | 1 |
| 10 | FSA-03-1 | 2192.5 | 6 | J853-SD-CW-4303右 | 2192.5 | 17/F-22/F | 6 | 1 |
| 11 | FSA-03-3 | 2442.5 | 1 | J853-SD-CW-4303右 | 2442.5 | 23/F | 1 | 1 |
| 12 | FSA-03-1 | 2192.5 | 14 | J853-SD-CW-4304 | 2192.5 | 6/F-15/F,17/F-22/F | 14 | 1 |
| 13 | FSA-03-2 | 2342.5 | 4 | J853-SD-CW-4304 | 2342.5 | 5/F,16/F,25/F,26/F | 4 | 1 |
| 14 | FSA-03-3 | 2442.5 | 1 | J853-SD-CW-4304 | 2442.5 | 23/F | 1 | 1 |
| | | 總數： | 72 | | | | | |

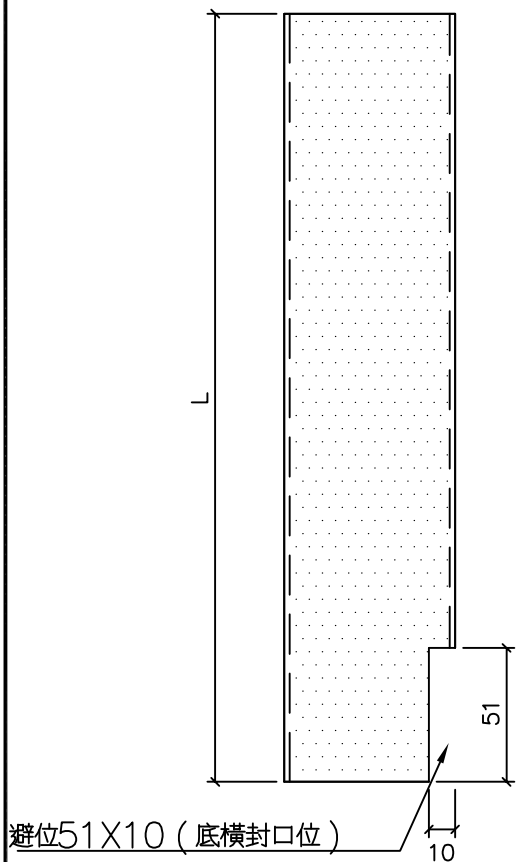

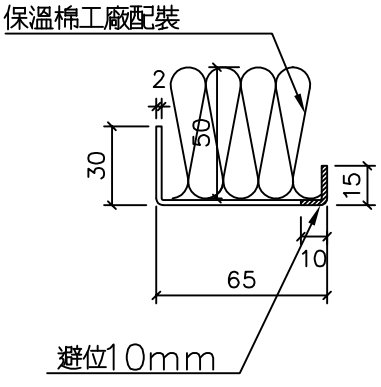

防水件安装位置

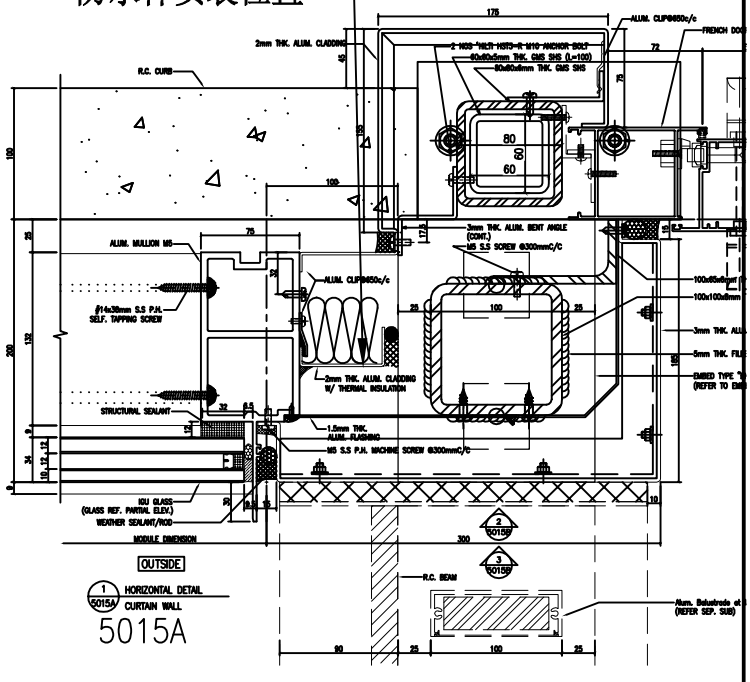



防水件安装示意图


| 名稱 | 防水铝板 | 制圖 | 方強 | 2022.10.27 | 修改 | | | |
|---|---|---|---|---|---|---|---|---|
| 材料 | 2㎜铝板 | 復核 | 謝永林 | 2022.10.29 | 日期 | | | |
| 顏色 | 鉻化 | 批準 | Daniel | | 圖號 | FSA-03-1 | | |

| 序號 | 物料編號 | L | 數量 | 位置 | 分格尺寸 | 樓層 | 樓層數 | 每層數量 |
|---|---|---|---|---|---|---|---|---|
| 1 | FSA-03R-1 | 2192.5 | 8 | J853-SD-CW-4201左 | 2192.5 | 6/F-15/F | 8 | 1 |
| 2 | FSA-03R-2 | 2342.5 | 2 | J853-SD-CW-4201左 | 2342.5 | 5/F,16/F | 2 | 1 |
| 3 | FSA-03R-1 | 2192.5 | 14 | J853-SD-CW-4205左 | 2192.5 | 6/F-15/F,17/F-22/F | 14 | 1 |
| 4 | FSA-03R-2 | 2342.5 | 4 | J853-SD-CW-4205左 | 2342.5 | 5/F,16/F,25/F,26/F | 4 | 1 |
| 5 | FSA-03R-3 | 2442.5 | 1 | J853-SD-CW-4205左 | 2442.5 | 23/F | 1 | 1 |
| 6 | FSA-03R-2 | 2342.5 | 1 | J853-SD-CW-4206右 | 2342.5 | 26/F | 1 | 1 |
| 7 | FSA-03R-1 | 2192.5 | 8 | J853-SD-CW-4302左 | 2192.5 | 6/F-15/F | 8 | 1 |
| 8 | FSA-03R-2 | 2342.5 | 2 | J853-SD-CW-4302左 | 2342.5 | 5/F,16/F | 2 | 1 |
| 9 | FSA-03R-1 | 2192.5 | 14 | J853-SD-CW-4305左 | 2192.5 | 6/F-15/F,17/F-22/F | 14 | 1 |
| 10 | FSA-03R-2 | 2342.5 | 4 | J853-SD-CW-4305左 | 2342.5 | 5/F,16/F,25/F,26/F | 4 | 1 |
| 11 | FSA-03R-3 | 2442.5 | 1 | J853-SD-CW-4305左 | 2442.5 | 23/F | 1 | 1 |
| 12 | FSA-03R-2 | 2342.5 | 1 | J853-SD-CW-4306右 | 2342.5 | 26/F | 1 | 1 |
| | | 總數： | 60 | | | | | |

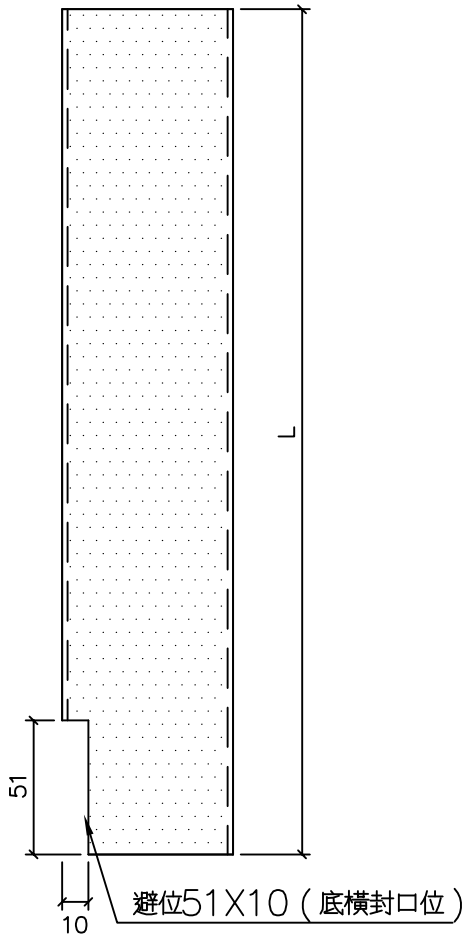

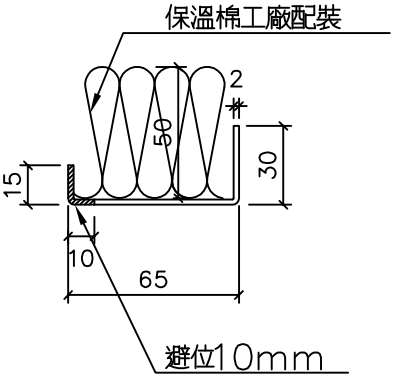
防水件安裝位置

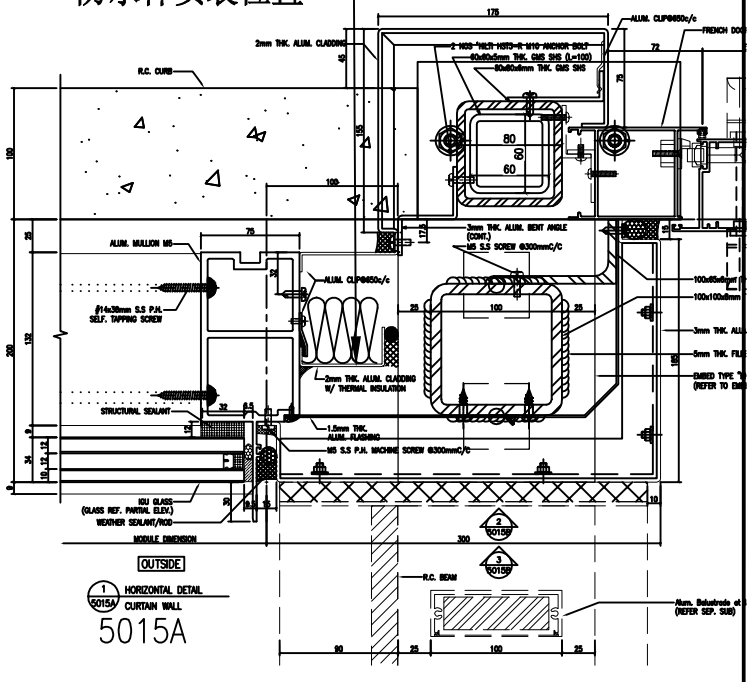




防水件安裝示意图


| 名稱 | 防水铝板 | 制圖 | 方強 | 2022.10.27 | 修改 | | | |
|---|---|---|---|---|---|---|---|---|
| 材料 | 2㎜铝板 | 復核 | 謝永林 | 2022.10.29 | 日期 | | | |
| 顏色 | 鉻化 | 批準 | Daniel | | 圖號 | FSA-03R-1 | | |

| 序號 | 物料編號 | L | 數量 | EQ | M | X | N | 位置 | 分格尺寸 | 樓層 | 樓層數 | 每層數量 |
|---|---|---|---|---|---|---|---|---|---|---|---|---|
| 1 | FSB-03 | 772 | 8 | 86.0 | 300 | x | 2 | J853-SD-CW-4202右 | 572 | 16/F-23/F | 8 | 1 |
| 2 | FSB-03 | 772 | 10 | 86.0 | 300 | x | 2 | J853-SD-CW-4203左 | 572 | 5/F-16/F | 10 | 1 |
| 3 | FSB-03 | 772 | 18 | 86.0 | 300 | x | 2 | J853-SD-CW-4204 | 572 | 5/F-25/F | 18 | 1 |
| 4 | FSB-03 | 772 | 10 | 86.0 | 300 | x | 2 | J853-SD-CW-4301左 | 572 | 5/F-16/F | 10 | 1 |
| 5 | FSB-03 | 772 | 8 | 86.0 | 300 | x | 2 | J853-SD-CW-4303右 | 572 | 16/F-23/F | 8 | 1 |
| 6 | FSB-03 | 772 | 18 | 86.0 | 300 | x | 2 | J853-SD-CW-4304 | 572 | 5/F-25/F | 18 | 1 |
| 7 | FSB-03R | 772 | 10 | 86.0 | 300 | x | 2 | J853-SD-CW-4201左 | 572 | 5/F-16/F | 10 | 1 |
| 8 | FSB-03R | 772 | 18 | 86.0 | 300 | x | 2 | J853-SD-CW-4205左 | 572 | 5/F-25/F | 18 | 1 |
| 9 | FSB-03R | 772 | 10 | 86.0 | 300 | x | 2 | J853-SD-CW-4302左 | 572 | 5/F-16/F | 10 | 1 |
| 10 | FSB-03R | 772 | 18 | 86.0 | 300 | x | 2 | J853-SD-CW-4305左 | 572 | 5/F-25/F | 18 | 1 |
| | | 總數： | 128 | | | | | | | | | |

注明：按層高高度，
已預長100㎜用于駁接位

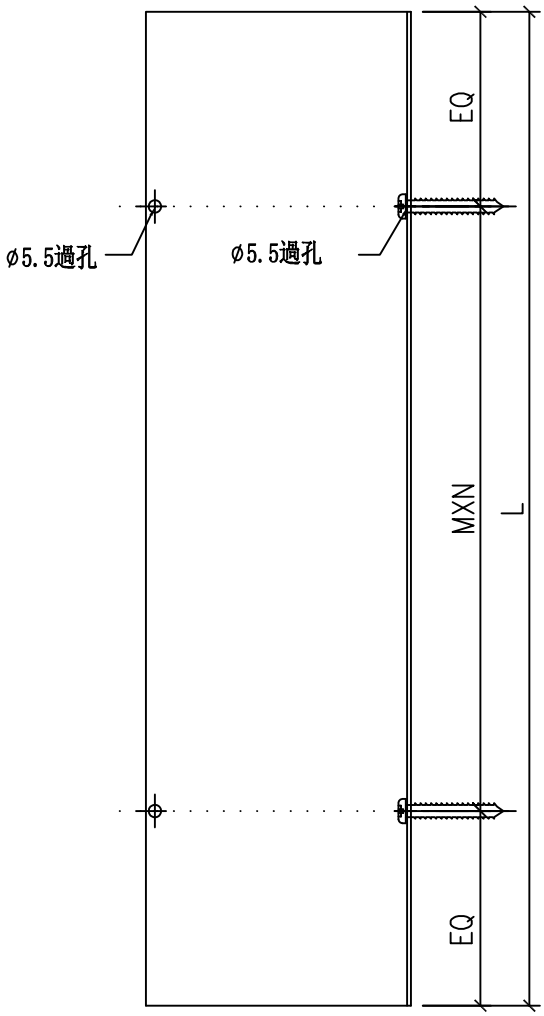

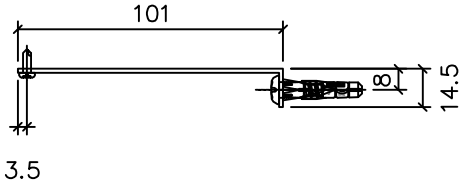

防水件安装位置

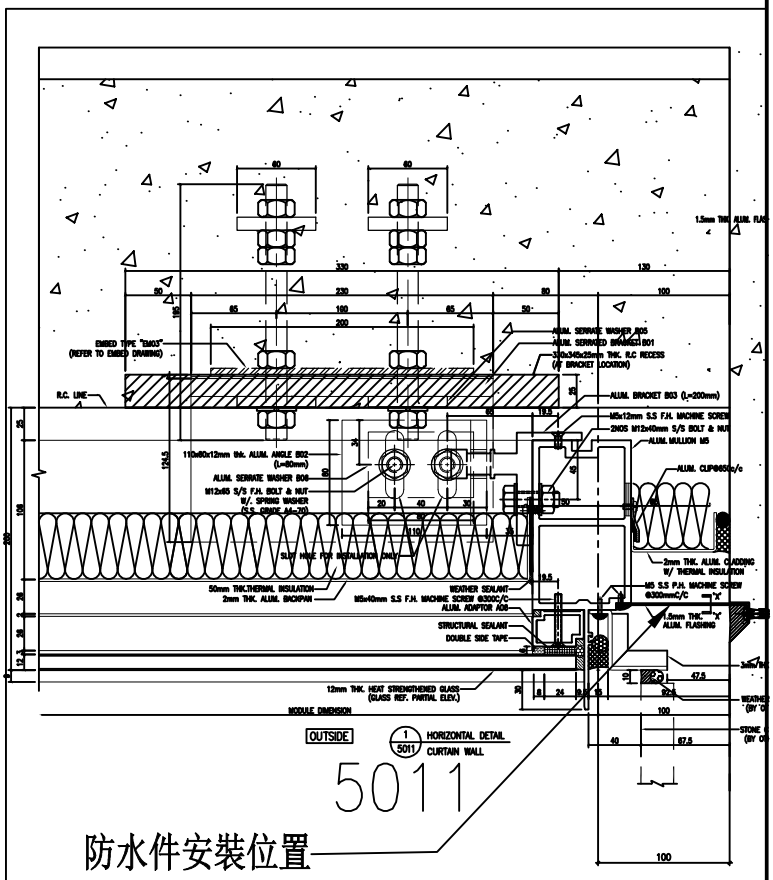防水件安装示意图


| 名稱 | 防水鋁板 | 制圖 | 方強 | 2022.10.27 | 修改 | | | |
|---|---|---|---|---|---|---|---|---|
| 材料 | 1.5㎜鋁板 | 復核 | 謝永林 | 2022.10.29 | 日期 | | | |
| 顏色 | 鉻化 | 批準 | Daniel | | 圖號 | FSB-03 | | |

| 序號 | 物料編號 | L | 數量 | 位置 | 分格尺寸 | 樓層 | 樓層數 | 每層數量 |
|---|---|---|---|---|---|---|---|---|
| 1 | FSA-04 | 957.5 | 18 | J853-SD-CW-4204A | 957.5 | 5/F-25/F | 18 | 1 |
| 2 | FSA-04 | 957.5 | 9 | J853-SD-CW-4205右 | 957.5 | 5/F-15/F | 9 | 1 |
| 3 | FSA-04 | 957.5 | 18 | J853-SD-CW-4304A | 957.5 | 5/F-25/F | 18 | 1 |
| 4 | FSA-04 | 957.5 | 9 | J853-SD-CW-4305右 | 957.5 | 5/F-15/F | 9 | 1 |
| | | 總數： | 54 | | | | | |

避位81X10（頂橫封口位）

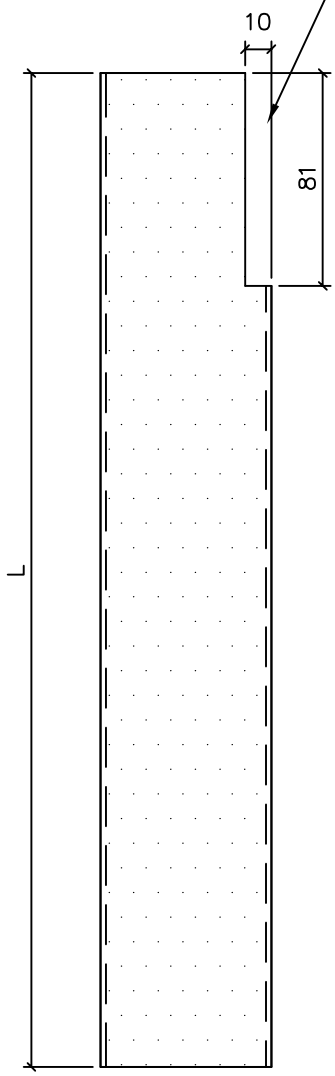



保溫棉工廠配裝

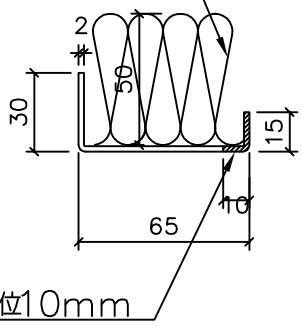


避位10mm


防水件安裝位置

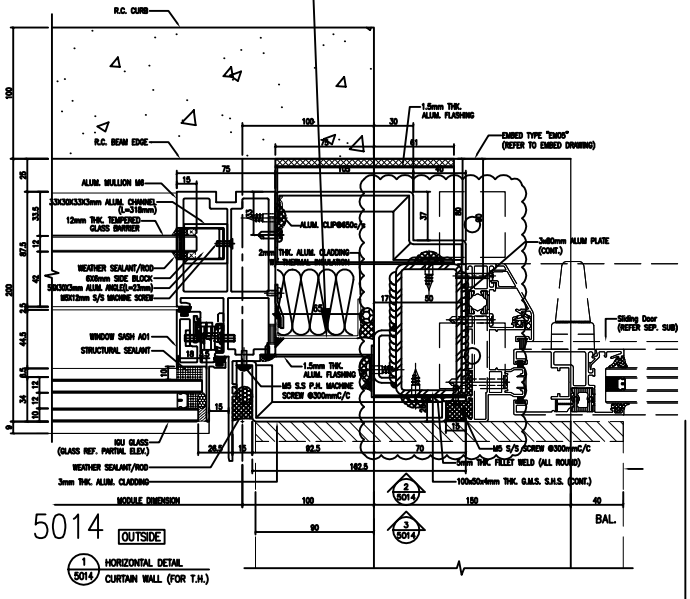



防水件安裝示意图


| 名稱 | 防水铝板 | 制圖 | 方強 | 2022.10.27 | 修改 | | | |
|---|---|---|---|---|---|---|---|---|
| 材料 | 2mm铝板 | 復核 | 謝永林 | 2022.10.29 | 日期 | | | |
| 顏色 | 鉻化 | 批準 | Daniel | | 圖號 | FSA-04 | | |

| 序號 | 物料編號 | L | 數量 | 位置 | 分格尺寸 | 樓層 | 樓層數 | 每層數量 |
|---|---|---|---|---|---|---|---|---|
| 1 | FSA-04R | 957.5 | 18 | J853-SD-CW-4204A | 957.5 | 5/F-25/F | 18 | 1 |
| 2 | FSA-04R | 957.5 | 9 | J853-SD-CW-4205右 | 957.5 | 5/F-15/F | 9 | 1 |
| 3 | FSA-04R | 957.5 | 18 | J853-SD-CW-4304A | 957.5 | 5/F-25/F | 18 | 1 |
| 4 | FSA-04R | 957.5 | 9 | J853-SD-CW-4305右 | 957.5 | 5/F-15/F | 9 | 1 |
| | | 總數： | 54 | | | | | |

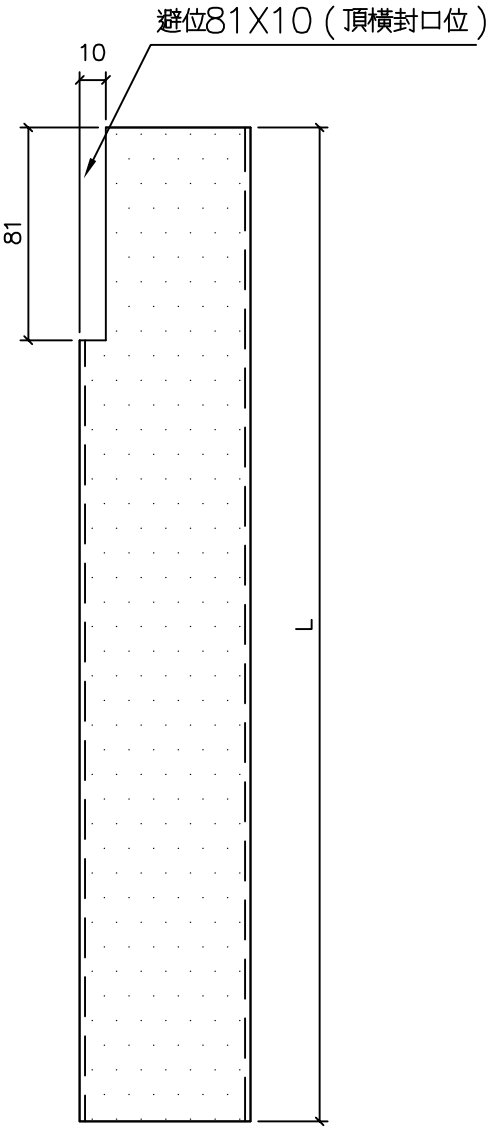

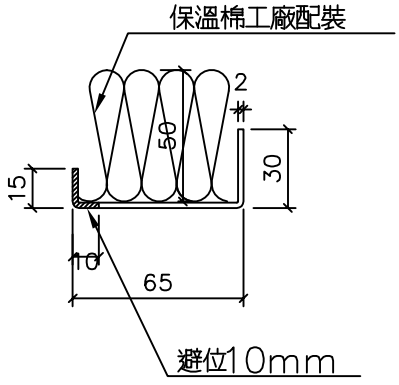

防水件安裝位置

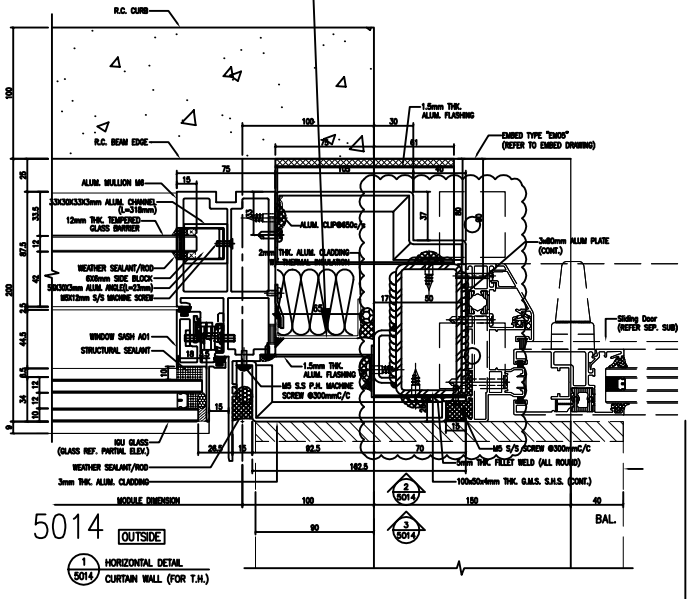




防水件安裝示意图

| 名稱 | 防水鋁板 | 制圖 | 方強 | 2022.10.27 | 修改 | | | |
|---|---|---|---|---|---|---|---|---|
| 材料 | 2mm鋁板 | 復核 | 謝永林 | 2022.10.29 | 日期 | | | |
| 顏色 | 鉻化 | 批準 | Daniel | | 圖號 | FSA-04R | | |

| 序號 | 物料編號 | L | 數量 | 位置 | 分格尺寸 | 樓層 | 樓層數 | 每層數量 |
|---|---|---|---|---|---|---|---|---|
| 1 | FSA-04-1 | 2192.5 | 14 | J853-SD-CW-4204A | 2192.5 | 6/F-15/F,17/F-22/F | 14 | 1 |
| 2 | FSA-04-2 | 2342.5 | 4 | J853-SD-CW-4204A | 2342.5 | 5/F,16/F,25/F,26/F | 4 | 1 |
| 3 | FSA-04-3 | 2442.5 | 1 | J853-SD-CW-4204A | 2442.5 | 23/F | 1 | 1 |
| 4 | FSA-04-1 | 2192.5 | 8 | J853-SD-CW-4205右 | 2192.5 | 6/F-15/F | 8 | 1 |
| 5 | FSA-04-2 | 2342.5 | 1 | J853-SD-CW-4205右 | 2342.5 | 16/F | 1 | 1 |
| 6 | FSA-04-1 | 2192.5 | 14 | J853-SD-CW-4304A | 2192.5 | 6/F-15/F,17/F-22/F | 14 | 1 |
| 7 | FSA-04-2 | 2342.5 | 4 | J853-SD-CW-4304A | 2342.5 | 5/F,16/F,25/F,26/F | 4 | 1 |
| 8 | FSA-04-3 | 2442.5 | 1 | J853-SD-CW-4304A | 2442.5 | 23/F | 1 | 1 |
| 9 | FSA-04-1 | 2192.5 | 8 | J853-SD-CW-4305右 | 2192.5 | 6/F-15/F | 8 | 1 |
| 10 | FSA-04-2 | 2342.5 | 1 | J853-SD-CW-4305右 | 2342.5 | 16/F | 1 | 1 |
| | | 總數： | 56 | | | | | |

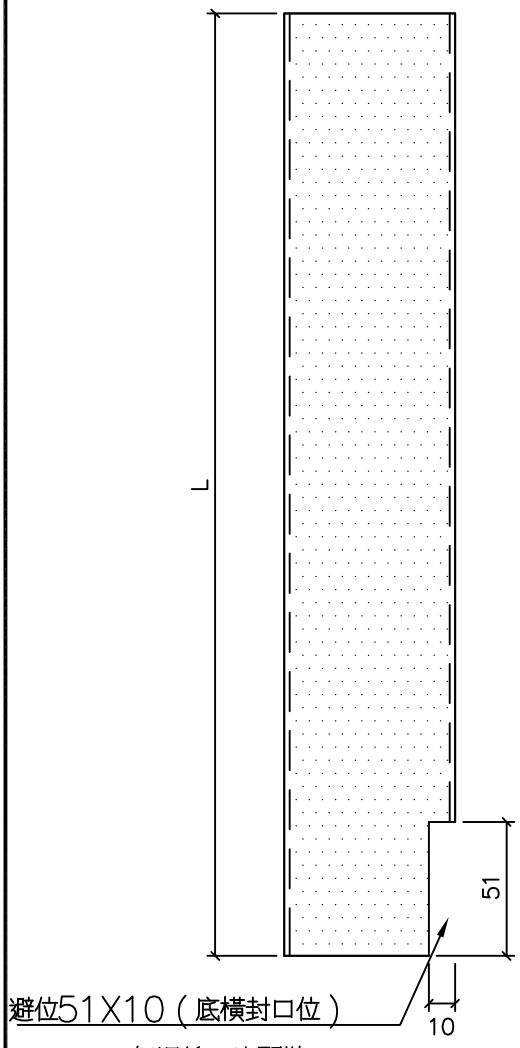

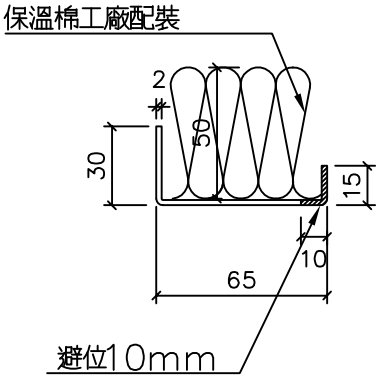


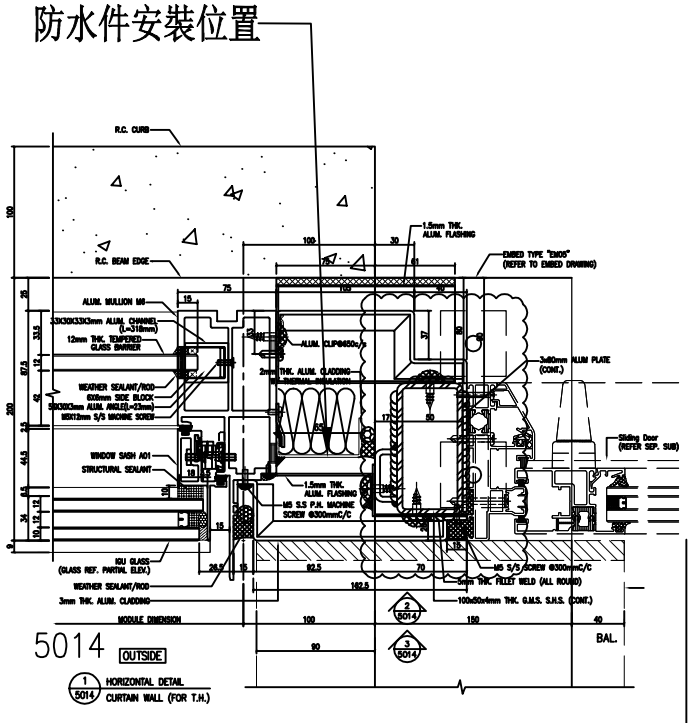
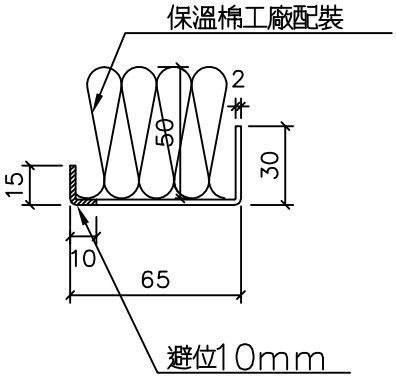




防水件安裝示意图


| 名稱 | 防水铝板 | 制圖 | 方強 | 2022.10.27 | 修改 | | | |
|---|---|---|---|---|---|---|---|---|
| 材料 | 2㎜铝板 | 復核 | 謝永林 | 2022.10.29 | 日期 | | | |
| 顏色 | 鉻化 | 批準 | Daniel | | 圖號 | FSA-04-1 | | |
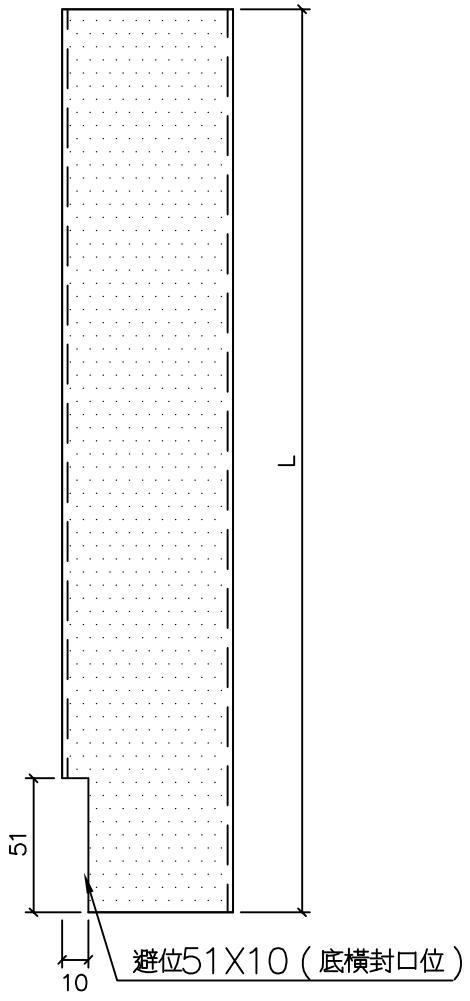
| 序號 | 物料編號 | L | 數量 | 位置 | 分格尺寸 | 樓層 | 樓層數 | 每層數量 |
|---|---|---|---|---|---|---|---|---|
| 1 | FSA-04R-1 | 2192.5 | 14 | J853-SD-CW-4204A | 2192.5 | 6/F-15/F,17/F-22/F | 14 | 1 |
| 2 | FSA-04R-2 | 2342.5 | 4 | J853-SD-CW-4204A | 2342.5 | 5/F,16/F,25/F,26/F | 4 | 1 |
| 3 | FSA-04R-3 | 2442.5 | 1 | J853-SD-CW-4204A | 2442.5 | 23/F | 1 | 1 |
| 4 | FSA-04R-1 | 2192.5 | 8 | J853-SD-CW-4205右 | 2192.5 | 6/F-15/F | 8 | 1 |
| 5 | FSA-04R-2 | 2342.5 | 1 | J853-SD-CW-4205右 | 2342.5 | 16/F | 1 | 1 |
| 6 | FSA-04R-1 | 2192.5 | 14 | J853-SD-CW-4304A | 2192.5 | 6/F-15/F,17/F-22/F | 14 | 1 |
| 7 | FSA-04R-2 | 2342.5 | 4 | J853-SD-CW-4304A | 2342.5 | 5/F,16/F,25/F,26/F | 4 | 1 |
| 8 | FSA-04R-3 | 2442.5 | 1 | J853-SD-CW-4304A | 2442.5 | 23/F | 1 | 1 |
| 9 | FSA-04R-1 | 2192.5 | 8 | J853-SD-CW-4305右 | 2192.5 | 6/F-15/F | 8 | 1 |
| 10 | FSA-04R-2 | 2342.5 | 1 | J853-SD-CW-4305右 | 2342.5 | 16/F | 1 | 1 |
| | | 總數： | 56 | | | | | |




防水件安裝位置

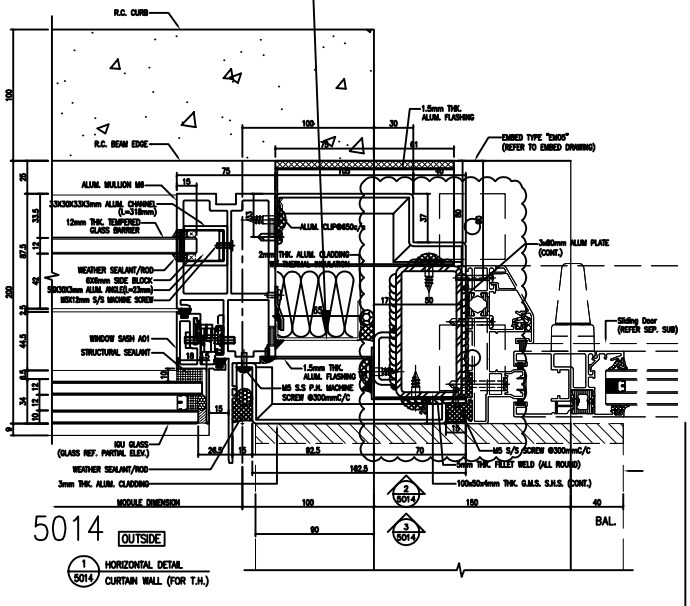




防水件安裝示意图


| 名稱 | 防水铝板 | 制圖 | 方強 | 2022.10.27 | 修改 | | | |
|---|---|---|---|---|---|---|---|---|
| 材料 | 2mm铝板 | 復核 | 謝永林 | 2022.10.29 | 日期 | | | |
| 顏色 | 鉻化 | 批準 | Daniel | | 圖號 | FSA-04R-1 | | |

| 序號 | 物料編號 | L | 數量 | EQ | M | X | N | 位置 | 分格尺寸 | 樓層 | 樓層數 | 每層數量 |
|---|---|---|---|---|---|---|---|---|---|---|---|---|
| 1 | FSB-04 | 772 | 18 | 86.0 | 300 | x | 2 | J853-SD-CW-4204A | 572 | 5/F-25/F | 18 | 1 |
| 2 | FSB-04 | 772 | 9 | 86.0 | 300 | x | 2 | J853-SD-CW-4205右 | 572 | 5/F-15/F | 9 | 1 |
| 3 | FSB-04 | 772 | 18 | 86.0 | 300 | x | 2 | J853-SD-CW-4304A | 572 | 5/F-25/F | 18 | 1 |
| 4 | FSB-04 | 772 | 9 | 86.0 | 300 | x | 2 | J853-SD-CW-4305右 | 572 | 5/F-15/F | 9 | 1 |
| 5 | FSB-04R | 772 | 18 | 86.0 | 300 | x | 2 | J853-SD-CW-4204A | 572 | 5/F-25/F | 18 | 1 |
| 6 | FSB-04R | 772 | 9 | 86.0 | 300 | x | 2 | J853-SD-CW-4205右 | 572 | 5/F-15/F | 9 | 1 |
| 7 | FSB-04R | 772 | 18 | 86.0 | 300 | x | 2 | J853-SD-CW-4304A | 572 | 5/F-25/F | 18 | 1 |
| 8 | FSB-04R | 772 | 9 | 86.0 | 300 | x | 2 | J853-SD-CW-4305右 | 572 | 5/F-15/F | 9 | 1 |
| | | 總數： | 108 | | | | | | | | | |

注明：按層高高度，
已預長100㎜用于駁接位

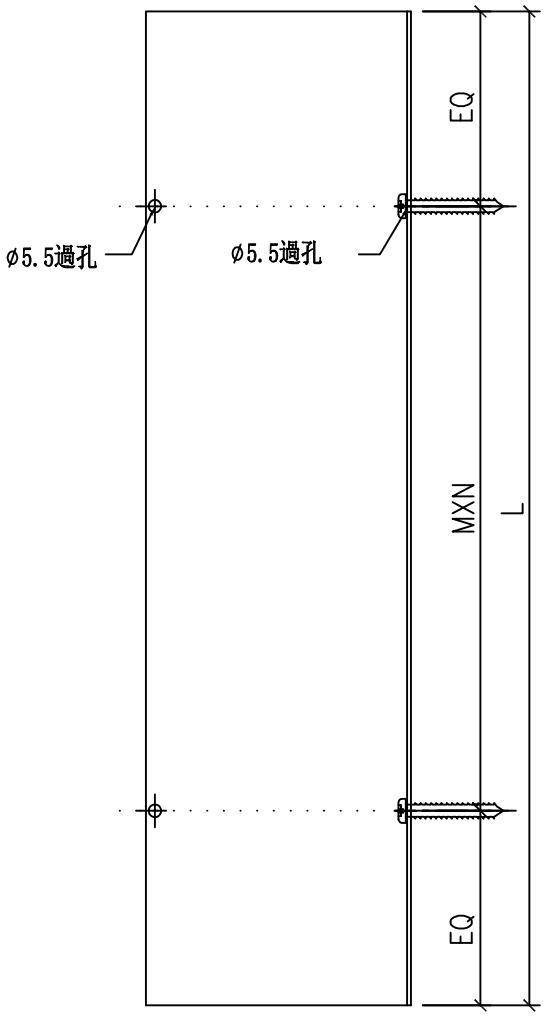

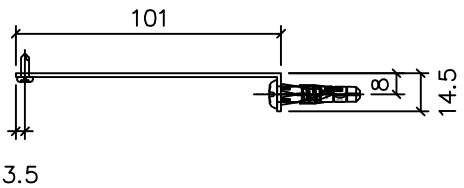

防水件安装位置

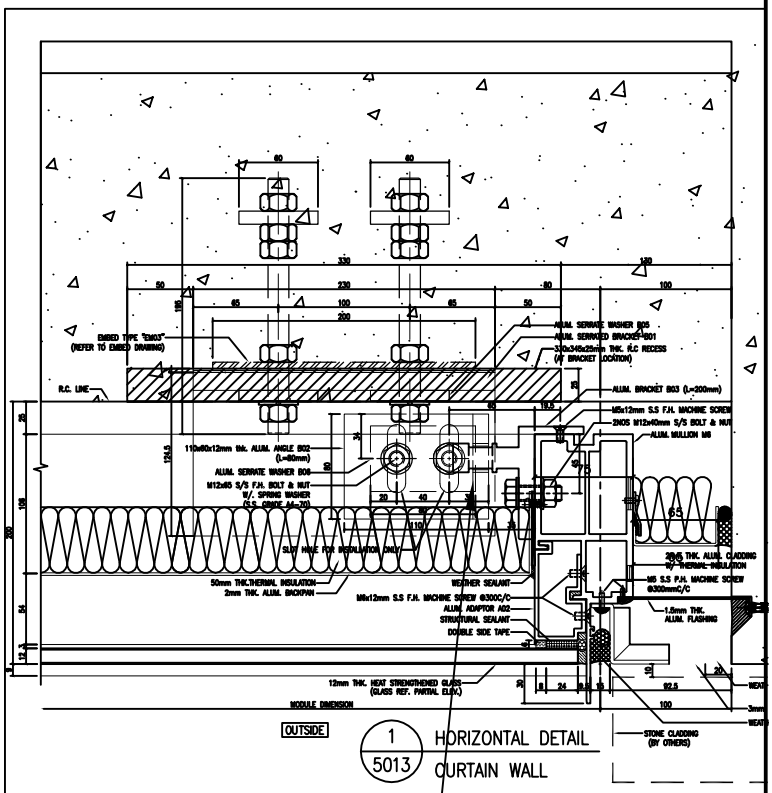
防水件安装示意图

| 名稱 | 防水鋁板 | 制圖 | 方強 | 2022.10.27 | 修改 | | | |
|---|---|---|---|---|---|---|---|---|
| 材料 | 1.5㎜鋁板 | 復核 | 謝永林 | 2022.10.29 | 日期 | | | |
| 顏色 | 鉻化 | 批準 | Daniel | | 圖號 | FSB-04 | | |

| 序號 | 物料編號 | L | 數量 | EQ | M | X | N | 位置 | 分格尺寸 | 樓層 | 樓層數 | 每層數量 |
|---|---|---|---|---|---|---|---|---|---|---|---|---|
| 1 | FSC-04-1 | 2678.0 | 14 | 139.0 | 300 | x | 8 | J853-SD-CW-4204A | 2578 | 6/F-15/F,17/F-22/F | 14 | 1 |
| 2 | FSC-04-2 | 2828.0 | 4 | 64.0 | 300 | x | 9 | J853-SD-CW-4204A | 2728 | 5/F,16/F,25/F,26/F | 4 | 1 |
| 3 | FSC-04-3 | 2928.0 | 1 | 114.0 | 300 | x | 9 | J853-SD-CW-4204A | 2828 | 23/F | 1 | 1 |
| 4 | FSC-04-1 | 2678.0 | 8 | 139.0 | 300 | x | 8 | J853-SD-CW-4205右 | 2578 | 6/F-15/F | 8 | 1 |
| 5 | FSC-04-2 | 2828.0 | 1 | 64.0 | 300 | x | 9 | J853-SD-CW-4205右 | 2728 | 16/F | 1 | 1 |
| 6 | FSC-04-1 | 2678.0 | 14 | 139.0 | 300 | x | 8 | J853-SD-CW-4304A | 2578 | 6/F-15/F,17/F-22/F | 14 | 1 |
| 7 | FSC-04-2 | 2828.0 | 4 | 64.0 | 300 | x | 9 | J853-SD-CW-4304A | 2728 | 5/F,16/F,25/F,26/F | 4 | 1 |
| 8 | FSC-04-3 | 2928.0 | 1 | 114.0 | 300 | x | 9 | J853-SD-CW-4304A | 2828 | 23/F | 1 | 1 |
| 9 | FSC-04-1 | 2678.0 | 8 | 139.0 | 300 | x | 8 | J853-SD-CW-4305右 | 2578 | 6/F-15/F | 8 | 1 |
| 10 | FSC-04-2 | 2828.0 | 1 | 64.0 | 300 | x | 9 | J853-SD-CW-4305右 | 2728 | 16/F | 1 | 1 |
| 11 | FSC-04R-1 | 2678.0 | 14 | 139.0 | 300 | x | 8 | J853-SD-CW-4204A | 2578 | 6/F-15/F,17/F-22/F | 14 | 1 |
| 12 | FSC-04R-2 | 2828.0 | 4 | 64.0 | 300 | x | 9 | J853-SD-CW-4204A | 2728 | 5/F,16/F,25/F,26/F | 4 | 1 |
| 13 | FSC-04R-3 | 2928.0 | 1 | 114.0 | 300 | x | 9 | J853-SD-CW-4204A | 2828 | 23/F | 1 | 1 |
| 14 | FSC-04R-1 | 2678.0 | 8 | 139.0 | 300 | x | 8 | J853-SD-CW-4205右 | 2578 | 6/F-15/F | 8 | 1 |
| 15 | FSC-04R-2 | 2828.0 | 1 | 64.0 | 300 | x | 9 | J853-SD-CW-4205右 | 2728 | 16/F | 1 | 1 |
| 16 | FSC-04R-1 | 2678.0 | 14 | 139.0 | 300 | x | 8 | J853-SD-CW-4304A | 2578 | 6/F-15/F,17/F-22/F | 14 | 1 |
| 17 | FSC-04R-2 | 2828.0 | 4 | 64.0 | 300 | x | 9 | J853-SD-CW-4304A | 2728 | 5/F,16/F,25/F,26/F | 4 | 1 |
| 18 | FSC-04R-3 | 2928.0 | 1 | 114.0 | 300 | x | 9 | J853-SD-CW-4304A | 2828 | 23/F | 1 | 1 |
| 19 | FSC-04R-1 | 2678.0 | 8 | 139.0 | 300 | x | 8 | J853-SD-CW-4305右 | 2578 | 6/F-15/F | 8 | 1 |
| 20 | FSC-04R-2 | 2828.0 | 1 | 64.0 | 300 | x | 9 | J853-SD-CW-4305右 | 2728 | 16/F | 1 | 1 |
| | | 總數： | 112 | | | | | | | | | |

注明：按層高高度，
已預長100㎜用于駁接位

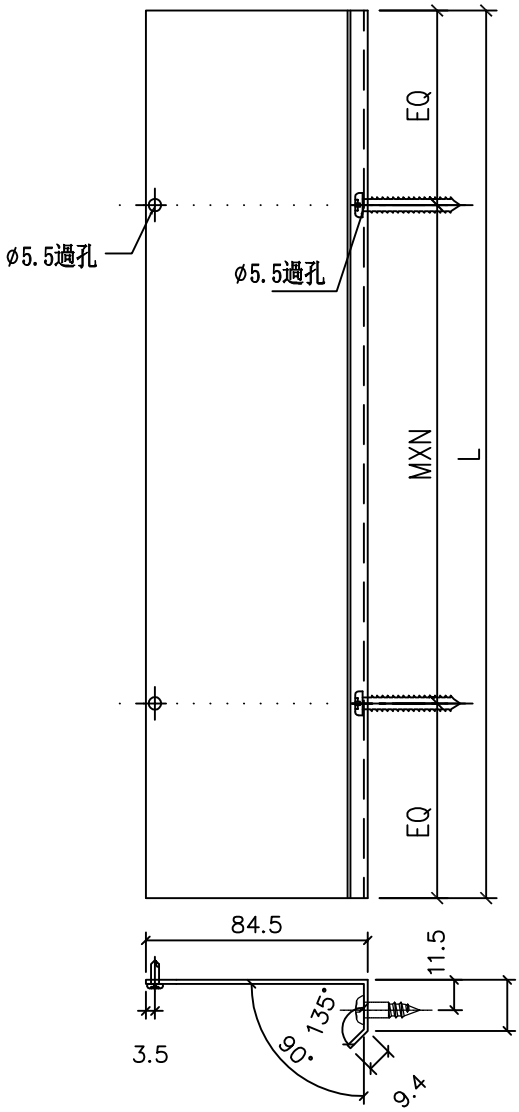

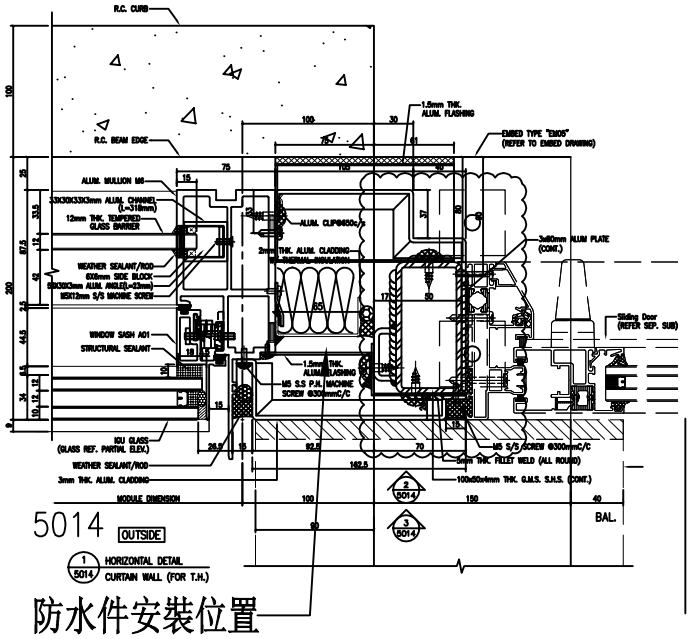

防水件安裝位置


防水件安装示意图

| 名稱 | 防水铝板 | 制圖 | 方強 | 2022.10.27 | 修改 | | | |
|---|---|---|---|---|---|---|---|---|
| 材料 | 1.5㎜铝板 | 復核 | 謝永林 | 2022.10.29 | 日期 | | | |
| 顏色 | 鉻化 | 批準 | Daniel | | 圖號 | FSC-04 | | |

| 序號 | 物料編號 | L | 數量 | EQ | M | X | N | 位置 | 分格尺寸 | 樓層 | 樓層數 | 每層數量 |
|---|---|---|---|---|---|---|---|---|---|---|---|---|
| 1 | FSD-04-1 | 2678.0 | 14 | 139.0 | 300 | x | 8 | J853-SD-CW-4204A | 2578 | 6/F-15/F,17/F-22/F | 14 | 1 |
| 2 | FSD-04-2 | 2828.0 | 4 | 64.0 | 300 | x | 9 | J853-SD-CW-4204A | 2728 | 5/F,16/F,25/F,26/F | 4 | 1 |
| 3 | FSD-04-3 | 2928.0 | 1 | 114.0 | 300 | x | 9 | J853-SD-CW-4204A | 2828 | 23/F | 1 | 1 |
| 4 | FSD-04-1 | 2678.0 | 8 | 139.0 | 300 | x | 8 | J853-SD-CW-4205右 | 2578 | 6/F-15/F | 8 | 1 |
| 5 | FSD-04-2 | 2828.0 | 1 | 64.0 | 300 | x | 9 | J853-SD-CW-4205右 | 2728 | 16/F | 1 | 1 |
| 6 | FSD-04-1 | 2678.0 | 14 | 139.0 | 300 | x | 8 | J853-SD-CW-4304A | 2578 | 6/F-15/F,17/F-22/F | 14 | 1 |
| 7 | FSD-04-2 | 2828.0 | 4 | 64.0 | 300 | x | 9 | J853-SD-CW-4304A | 2728 | 5/F,16/F,25/F,26/F | 4 | 1 |
| 8 | FSD-04-3 | 2928.0 | 1 | 114.0 | 300 | x | 9 | J853-SD-CW-4304A | 2828 | 23/F | 1 | 1 |
| 9 | FSD-04-1 | 2678.0 | 8 | 139.0 | 300 | x | 8 | J853-SD-CW-4305右 | 2578 | 6/F-15/F | 8 | 1 |
| 10 | FSD-04-2 | 2828.0 | 1 | 64.0 | 300 | x | 9 | J853-SD-CW-4305右 | 2728 | 16/F | 1 | 1 |
| 11 | FSD-04R-1 | 2678.0 | 14 | 139.0 | 300 | x | 8 | J853-SD-CW-4204A | 2578 | 6/F-15/F,17/F-22/F | 14 | 1 |
| 12 | FSD-04R-2 | 2828.0 | 4 | 64.0 | 300 | x | 9 | J853-SD-CW-4204A | 2728 | 5/F,16/F,25/F,26/F | 4 | 1 |
| 13 | FSD-04R-3 | 2928.0 | 1 | 114.0 | 300 | x | 9 | J853-SD-CW-4204A | 2828 | 23/F | 1 | 1 |
| 14 | FSD-04R-1 | 2678.0 | 8 | 139.0 | 300 | x | 8 | J853-SD-CW-4205右 | 2578 | 6/F-15/F | 8 | 1 |
| 15 | FSD-04R-2 | 2828.0 | 1 | 64.0 | 300 | x | 9 | J853-SD-CW-4205右 | 2728 | 16/F | 1 | 1 |
| 16 | FSD-04R-1 | 2678.0 | 14 | 139.0 | 300 | x | 8 | J853-SD-CW-4304A | 2578 | 6/F-15/F,17/F-22/F | 14 | 1 |
| 17 | FSD-04R-2 | 2828.0 | 4 | 64.0 | 300 | x | 9 | J853-SD-CW-4304A | 2728 | 5/F,16/F,25/F,26/F | 4 | 1 |
| 18 | FSD-04R-3 | 2928.0 | 1 | 114.0 | 300 | x | 9 | J853-SD-CW-4304A | 2828 | 23/F | 1 | 1 |
| 19 | FSD-04R-1 | 2678.0 | 8 | 139.0 | 300 | x | 8 | J853-SD-CW-4305右 | 2578 | 6/F-15/F | 8 | 1 |
| 20 | FSD-04R-2 | 2828.0 | 1 | 64.0 | 300 | x | 9 | J853-SD-CW-4305右 | 2728 | 16/F | 1 | 1 |
| | | 總數： | 112 | | | | | | | | | |

注明：按層高高度，
已預長100㎜用于駁接位

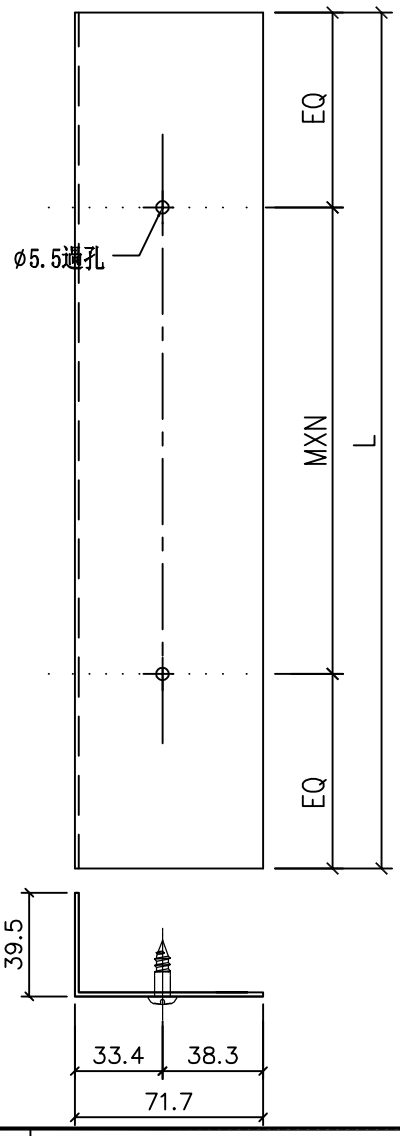

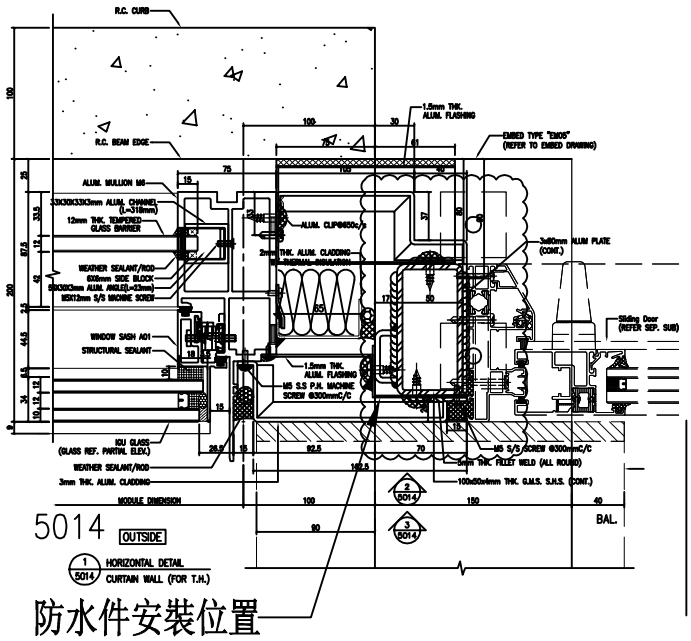
防水件安裝位置


防水件安装示意图


| 名稱 | 防水铝板 | 制圖 | 方強 | 2022.10.27 | 修改 | | | |
|---|---|---|---|---|---|---|---|---|
| 材料 | 1.5㎜铝板 | 復核 | 謝永林 | 2022.10.29 | 日期 | | | |
| 顏色 | 鉻化 | 批準 | Daniel | | 圖號 | FSD-04 | | |


美特鋁質 有限公司
MIDI Aluminium Fabricator Ltd.

| 工程號 | J-853 | 地盤 | 延坪道住宅 |
|---|---|---|---|

| 序號 | 物料編號 | L | 數量 | 位置 | 分格尺寸 | 樓層 | 樓層數 | 每層數量 |
|---|---|---|---|---|---|---|---|---|
| 1 | FSA-05 | 957.5 | 18 | J853-SD-CW-4201左 | 957.5 | 5/F-25/F | 18 | 1 |
| 2 | FSA-05 | 957.5 | 18 | J853-SD-CW-4302左 | 957.5 | 5/F-25/F | 18 | 1 |
| | | 總數： | 36 | | | | | |

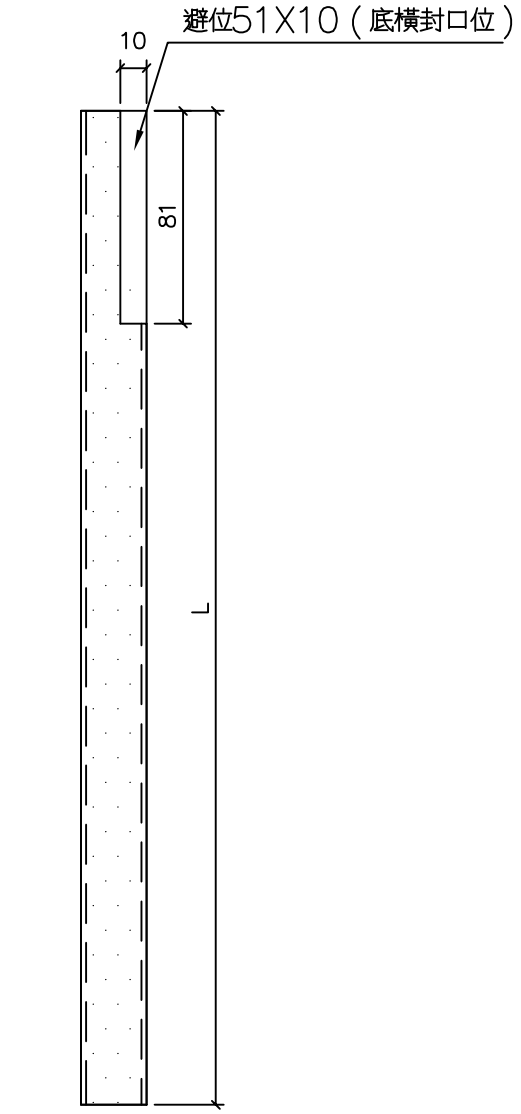

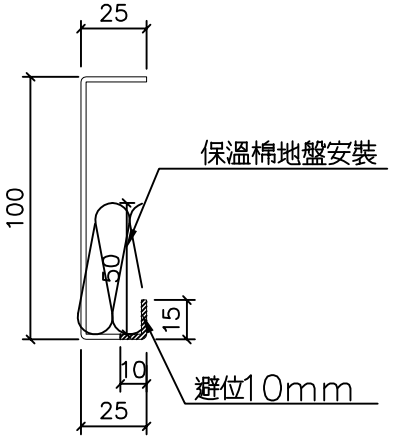


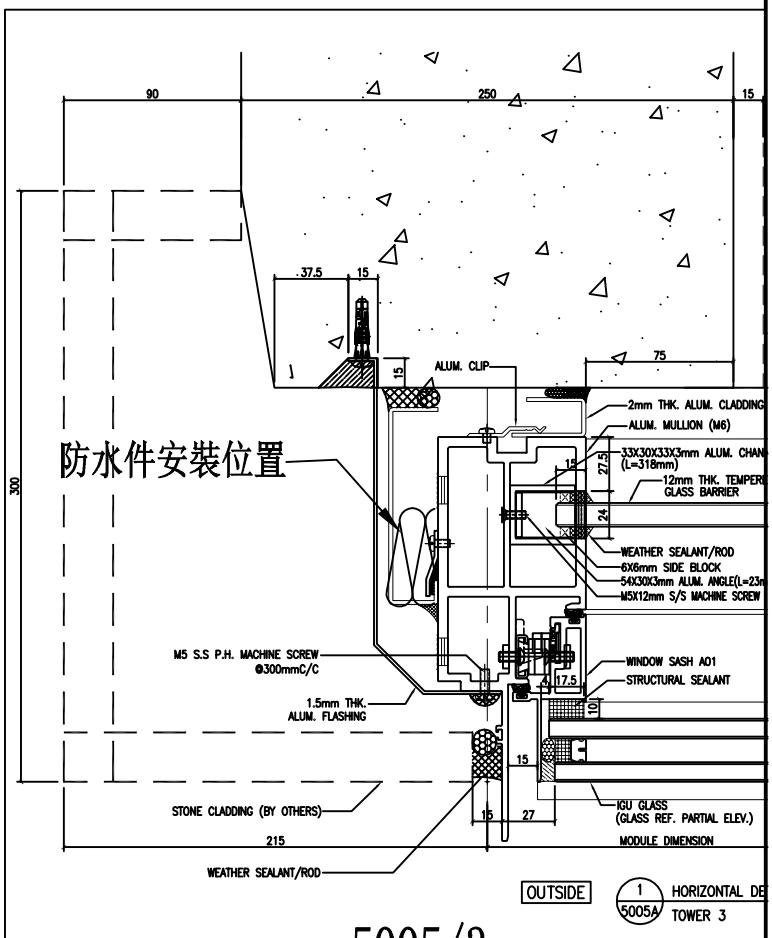
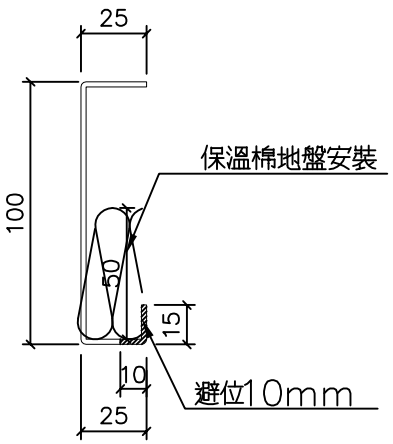

5005/3


防水件安裝示意图

| 名稱 | 防水铝板 | 制圖 | 方強 | 2022.10.27 | 修改 | | | |
|---|---|---|---|---|---|---|---|---|
| 材料 | 2㎜铝板 | 復核 | 謝永林 | 2022.10.29 | 日期 | | | |
| 顏色 | 鉻化 | 批準 | Daniel | | 圖號 | FSA-05 | | |

| 序號 | 物料編號 | L | 數量 | 位置 | 分格尺寸 | 樓層 | 樓層數 | 每層數量 |
|---|---|---|---|---|---|---|---|---|
| 1 | FSA-05-1 | 2192.5 | 14 | J853-SD-CW-4201左 | 2192.5 | 6/F-15/F,17/F-22/F | 14 | 1 |
| 2 | FSA-05-2 | 2342.5 | 4 | J853-SD-CW-4201左 | 2342.5 | 5/F,16/F,25/F,26/F | 4 | 1 |
| 3 | FSA-05-3 | 2442.5 | 1 | J853-SD-CW-4201左 | 2442.5 | 23/F | 1 | 1 |
| 4 | FSA-05-1 | 2192.5 | 14 | J853-SD-CW-4302左 | 2192.5 | 6/F-15/F,17/F-22/F | 14 | 1 |
| 5 | FSA-05-2 | 2342.5 | 4 | J853-SD-CW-4302左 | 2342.5 | 5/F,16/F,25/F,26/F | 4 | 1 |
| 6 | FSA-05-3 | 2442.5 | 1 | J853-SD-CW-4302左 | 2442.5 | 23/F | 1 | 1 |
| | | 總數： | 38 | | | | | |

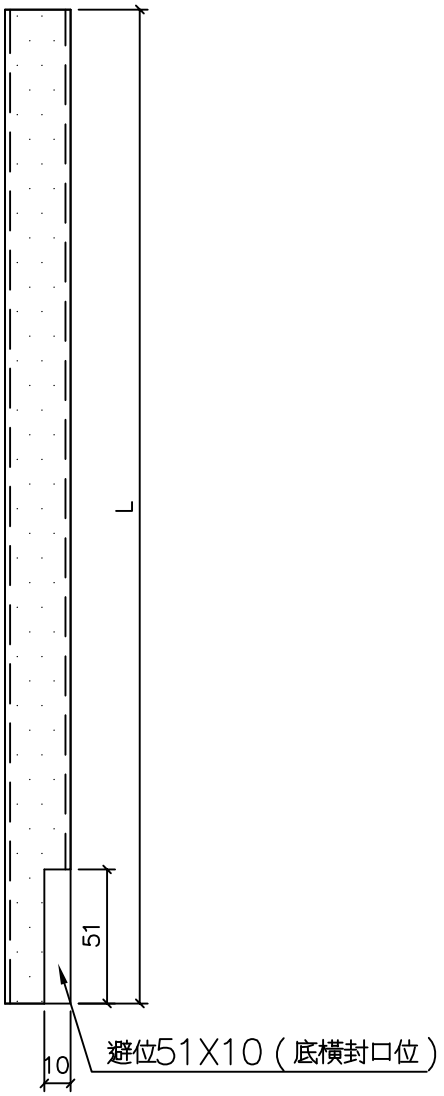



5005/3

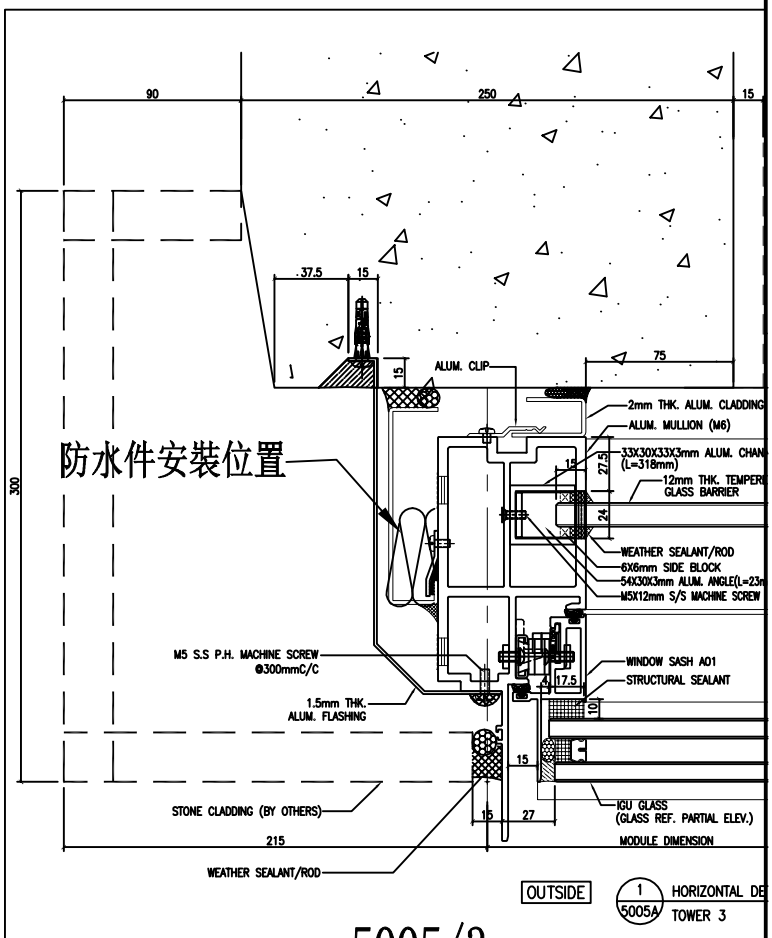
防水件安装示意图


| 名稱 | 防水鋁板 | 制圖 | 方強 | 2022.10.27 | 修改 | | | |
|---|---|---|---|---|---|---|---|---|
| 材料 | 2㎜鋁板 | 復核 | 謝永林 | 2022.10.29 | 日期 | | | |
| 顏色 | 鉻化 | 批準 | Daniel | | 圖號 | FSA-05-1 | | |

| 序號 | 物料編號 | L | 數量 | EQ | M | X | N | 位置 | 分格尺寸 | 樓層 | 樓層數 | 每層數量 |
|---|---|---|---|---|---|---|---|---|---|---|---|---|
| 1 | FSB-05 | 1057.5 | 18 | 78.8 | 300 | x | 3 | J853-SD-CW-4201左 | 957.5 | 5/F-25/F | 18 | 1 |
| 2 | FSB-05 | 1057.5 | 18 | 78.8 | 300 | x | 3 | J853-SD-CW-4302左 | 957.5 | 5/F-25/F | 18 | 1 |
| 3 | FSB-05-1 | 2292.5 | 14 | 96.3 | 300 | x | 7 | J853-SD-CW-4201左 | 2192.5 | 6/F-15/F,17/F-22/F | 14 | 1 |
| 4 | FSB-05-2 | 2442.5 | 4 | 21.3 | 300 | x | 8 | J853-SD-CW-4201左 | 2342.5 | 5/F,16/F,25/F,26/F | 4 | 1 |
| 5 | FSB-05-3 | 2542.5 | 1 | 71.3 | 300 | x | 8 | J853-SD-CW-4201左 | 2442.5 | 23/F | 1 | 1 |
| 6 | FSB-05-1 | 2292.5 | 14 | 96.3 | 300 | x | 7 | J853-SD-CW-4302左 | 2192.5 | 6/F-15/F,17/F-22/F | 14 | 1 |
| 7 | FSB-05-2 | 2442.5 | 4 | 21.3 | 300 | x | 8 | J853-SD-CW-4302左 | 2342.5 | 5/F,16/F,25/F,26/F | 4 | 1 |
| 8 | FSB-05-3 | 2542.5 | 1 | 71.3 | 300 | x | 8 | J853-SD-CW-4302左 | 2442.5 | 23/F | 1 | 1 |
| | | 總數： | 74 | | | | | | | | | |

**注明：按層高高度，已預長100㎜用于駁接位**

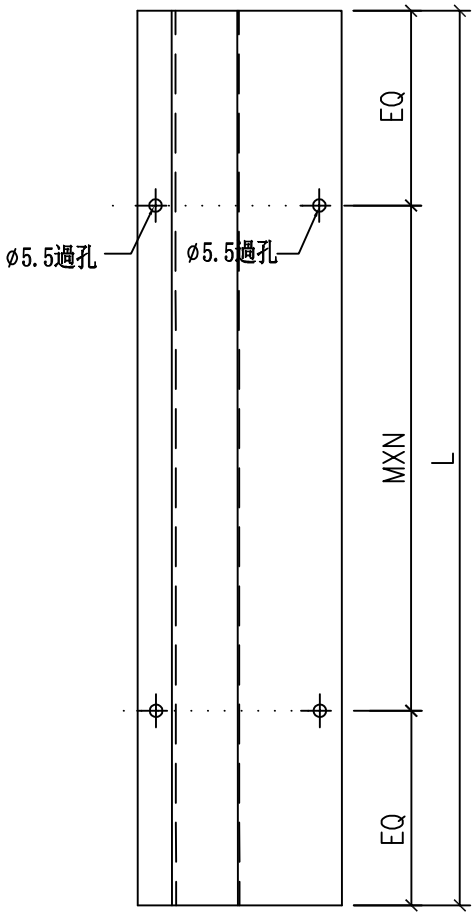

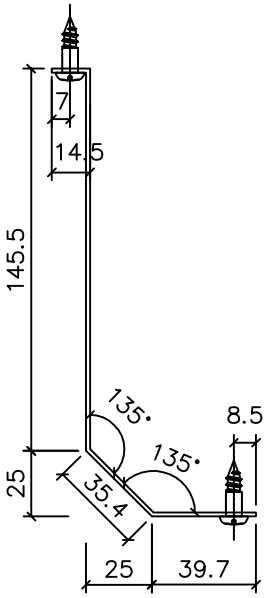
5005/3

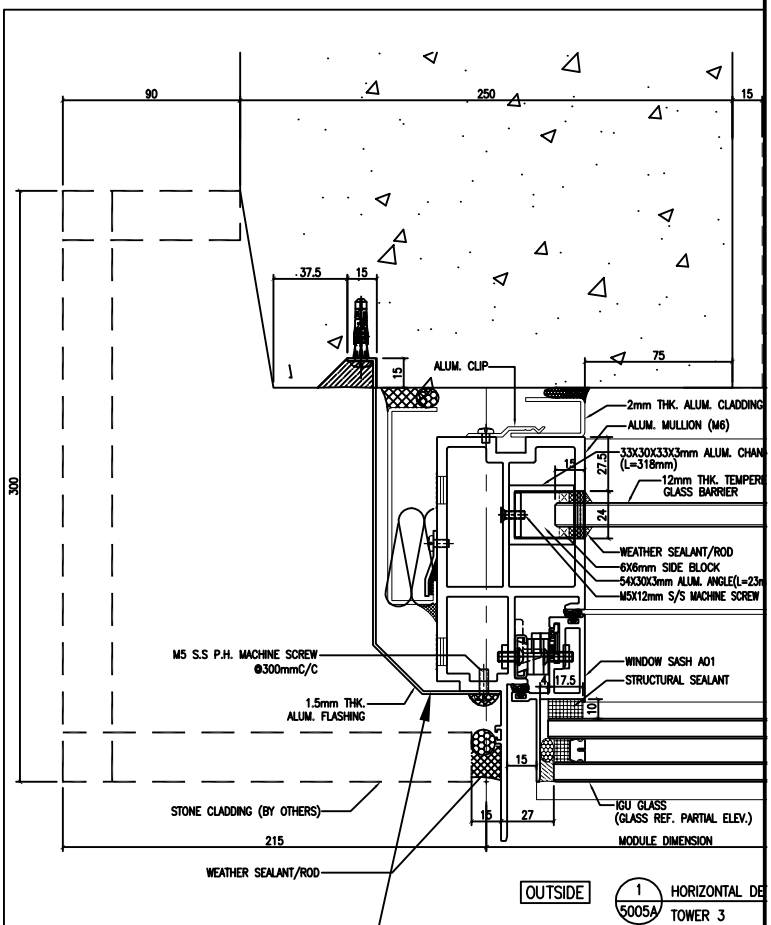防水件安装位置


防水件安装示意图


| 名稱 | 防水鋁板 | 制圖 | 方強 | 2022.10.27 | 修改 | | | |
|---|---|---|---|---|---|---|---|---|
| 材料 | 1.5㎜鋁板 | 復核 | 謝永林 | 2022.10.29 | 日期 | | | |
| 顏色 | 鉻化 | 批準 | Daniel | | 圖號 | FSB-05 | | |

美特鋁質 有限公司
MIDI Aluminium Fabricator Ltd.


| 工程號 | J-853 | 地盤 | 延坪道住宅 |
|---|---|---|---|

| 序號 | 物料編號 | L | 數量 | 位置 | 分格尺寸 | 樓層 | 樓層數 | 每層數量 |
|---|---|---|---|---|---|---|---|---|
| 1 | FSA-201 | 957.5 | 1 | J853-SD-CW-4206左 | 957.5 | 25/F | 1 | 1 |

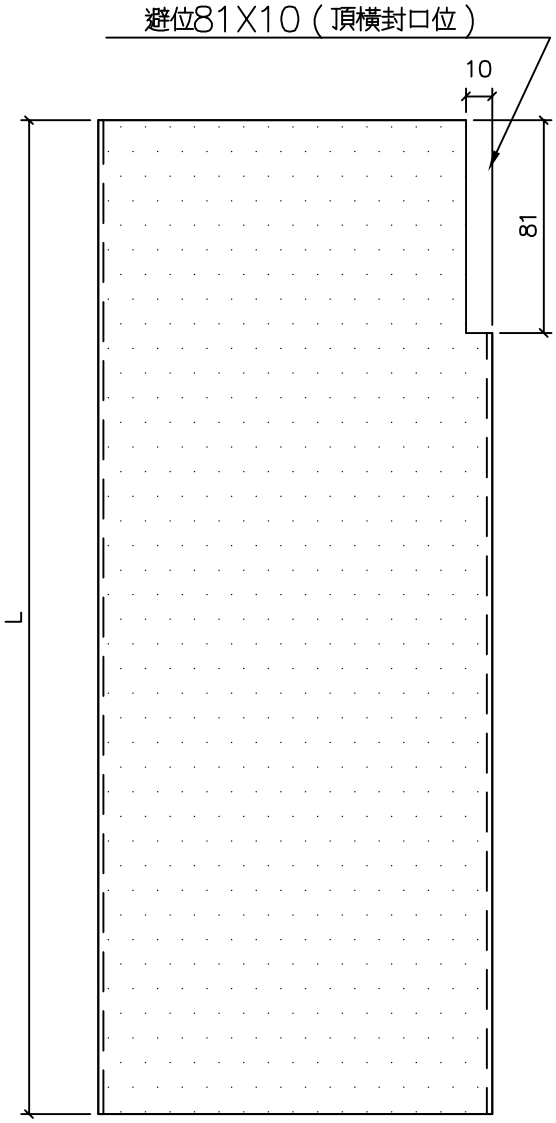

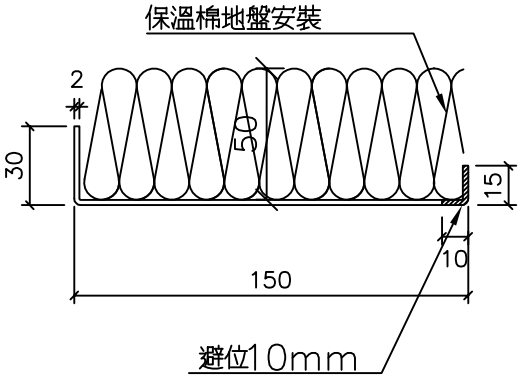
## J853-SD-CW-4206 185寬節點

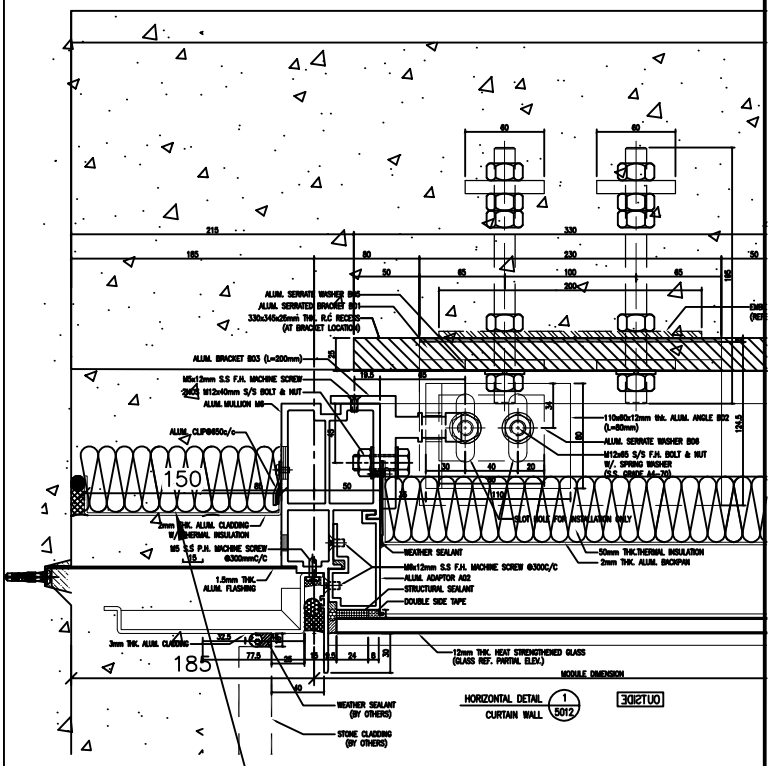



防水件安裝示意图 ——防水件安裝位置

| 名稱 | 防水铝板 | 制圖 | 方強 | 2022.10.27 | 修改 | | | |
|---|---|---|---|---|---|---|---|---|
| 材料 | 2㎜铝板 | 復核 | 謝永林 | 2022.10.29 | 日期 | | | |
| 顏色 | 鉻化 | 批準 | Daniel | | 圖號 | FSA-201 | | |

美特鋁質 有限公司
MIDI Aluminium Fabricator Ltd.


| 工程號 | J-853 | 地盤 | 延坪道住宅 |
|---|---|---|---|

| 序號 | 物料編號 | L | 數量 | 位置 | 分格尺寸 | 樓層 | 樓層數 | 每層數量 |
|---|---|---|---|---|---|---|---|---|
| 1 | FSA-201-2 | 2342.5 | 1 | J853-SD-CW-4206左 | 2342.5 | 26/F | 1 | 1 |

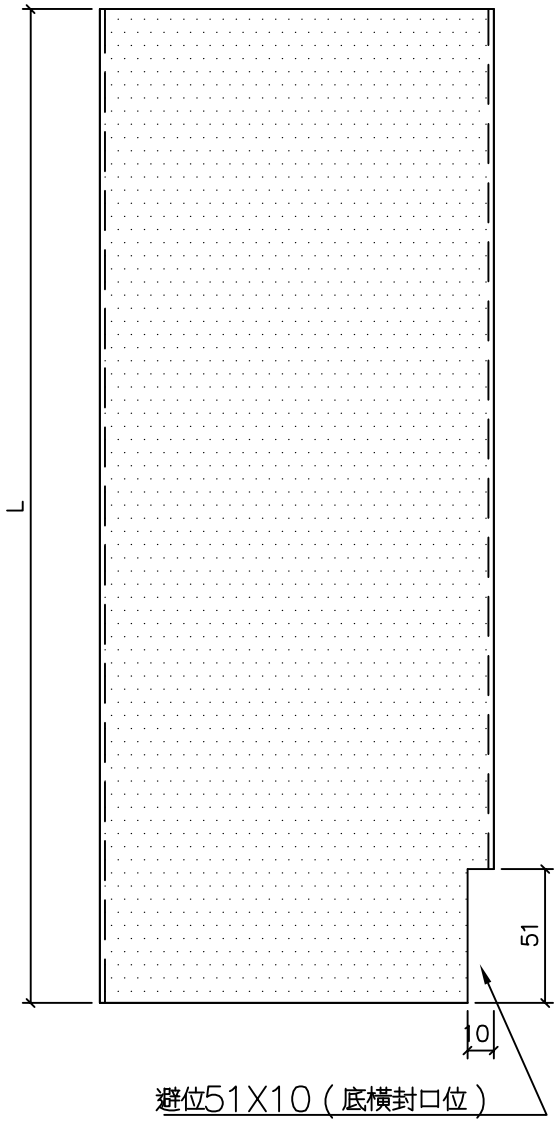



避位51X10（底橫封口位）

保溫棉地盤安裝

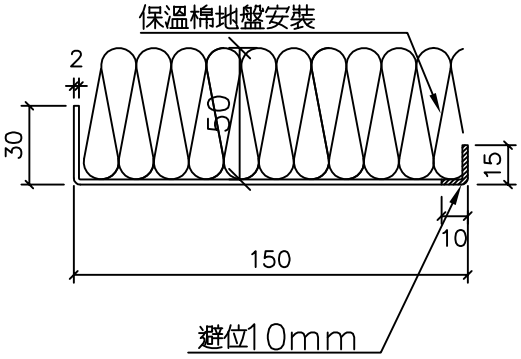


避位10mm

## J853-SD-CW-4206 185寬節點

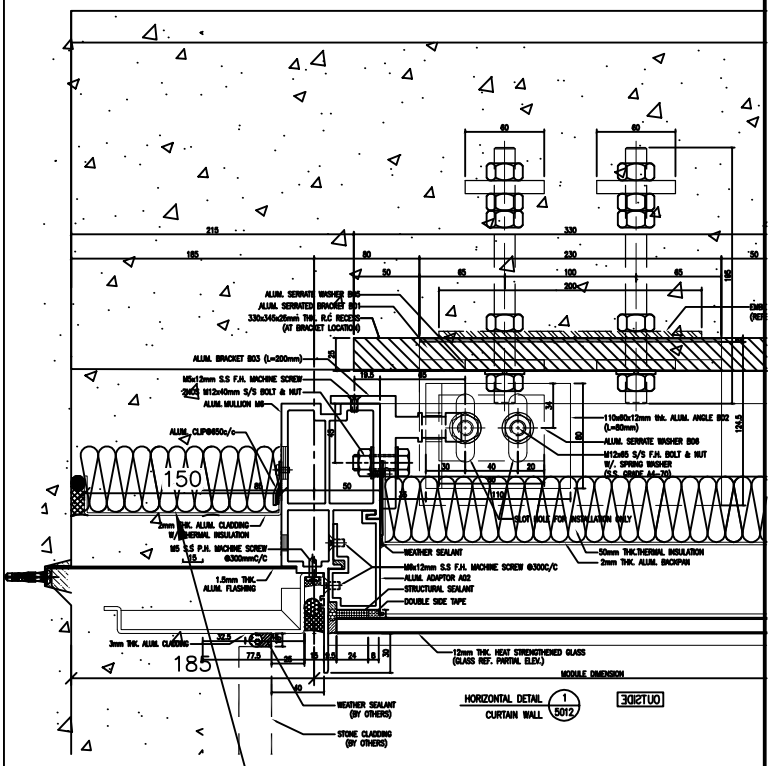


防水件安裝示意图　　防水件安裝位置


| 名稱 | 防水鋁板 | 制圖 | 方強 | 2022.10.27 | 修改 | | | |
|---|---|---|---|---|---|---|---|---|
| 材料 | 2㎜鋁板 | 復核 | 謝永林 | 2022.10.29 | 日期 | | | |
| 顏色 | 鉻化 | 批準 | Daniel | | 圖號 | FSA-201-2 | | |


美特鋁質 有限公司
MIDI Aluminium Fabricator Ltd.

注明：按層高高度，
已預長100㎜用于駁接位


| 工程號 | J-853 | 地盤 | 延坪道住宅 |
|---|---|---|---|

| 序號 | 物料編號 | L | 數量 | EQ | M | X | N | 位置 | 分格尺寸 | 樓層 | 樓層數 | 每層數量 |
|---|---|---|---|---|---|---|---|---|---|---|---|---|
| 1 | FSB-201 | 1057.5 | 1 | 78.8 | 300 | x | 3 | J853-SD-CW-4206左 | 957.5 | 25/F | 1 | 1 |
| 2 | FSB-201-2 | 2442.5 | 1 | 21.3 | 300 | x | 8 | J853-SD-CW-4206左 | 2342.5 | 26/F | 1 | 1 |
| | | 總數： | 2 | | | | | | | | | |

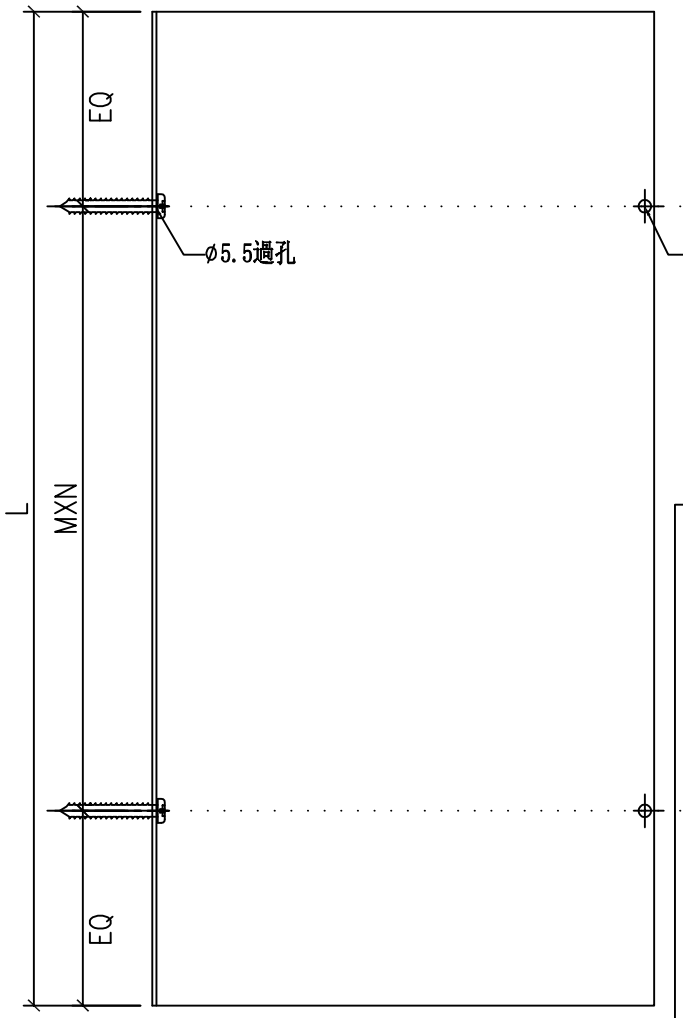

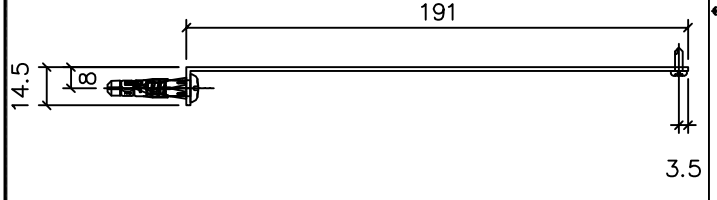

## J853-SD-CW-4206 185寬節點

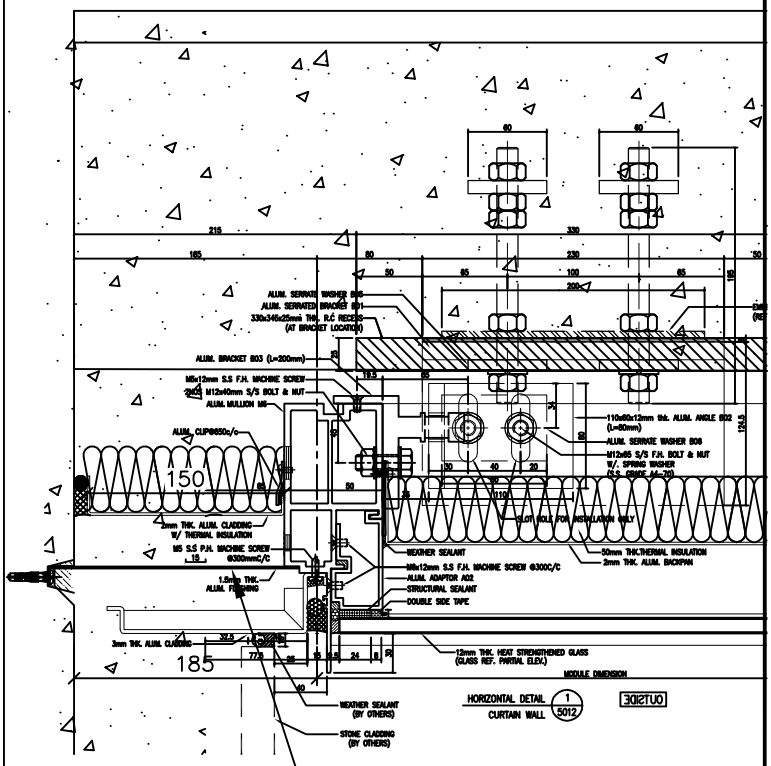


防水件安裝示意图

防水件安裝位置

| 名稱 | 防水鋁板 | 制圖 | 方強 | 2022.10.27 | 修改 | | | |
|---|---|---|---|---|---|---|---|---|
| 材料 | 1.5㎜鋁板 | 復核 | 謝永林 | 2022.10.29 | 日期 | | | |
| 顏色 | 銘化 | 批準 | Daniel | | 圖號 | FSB-201 | | |

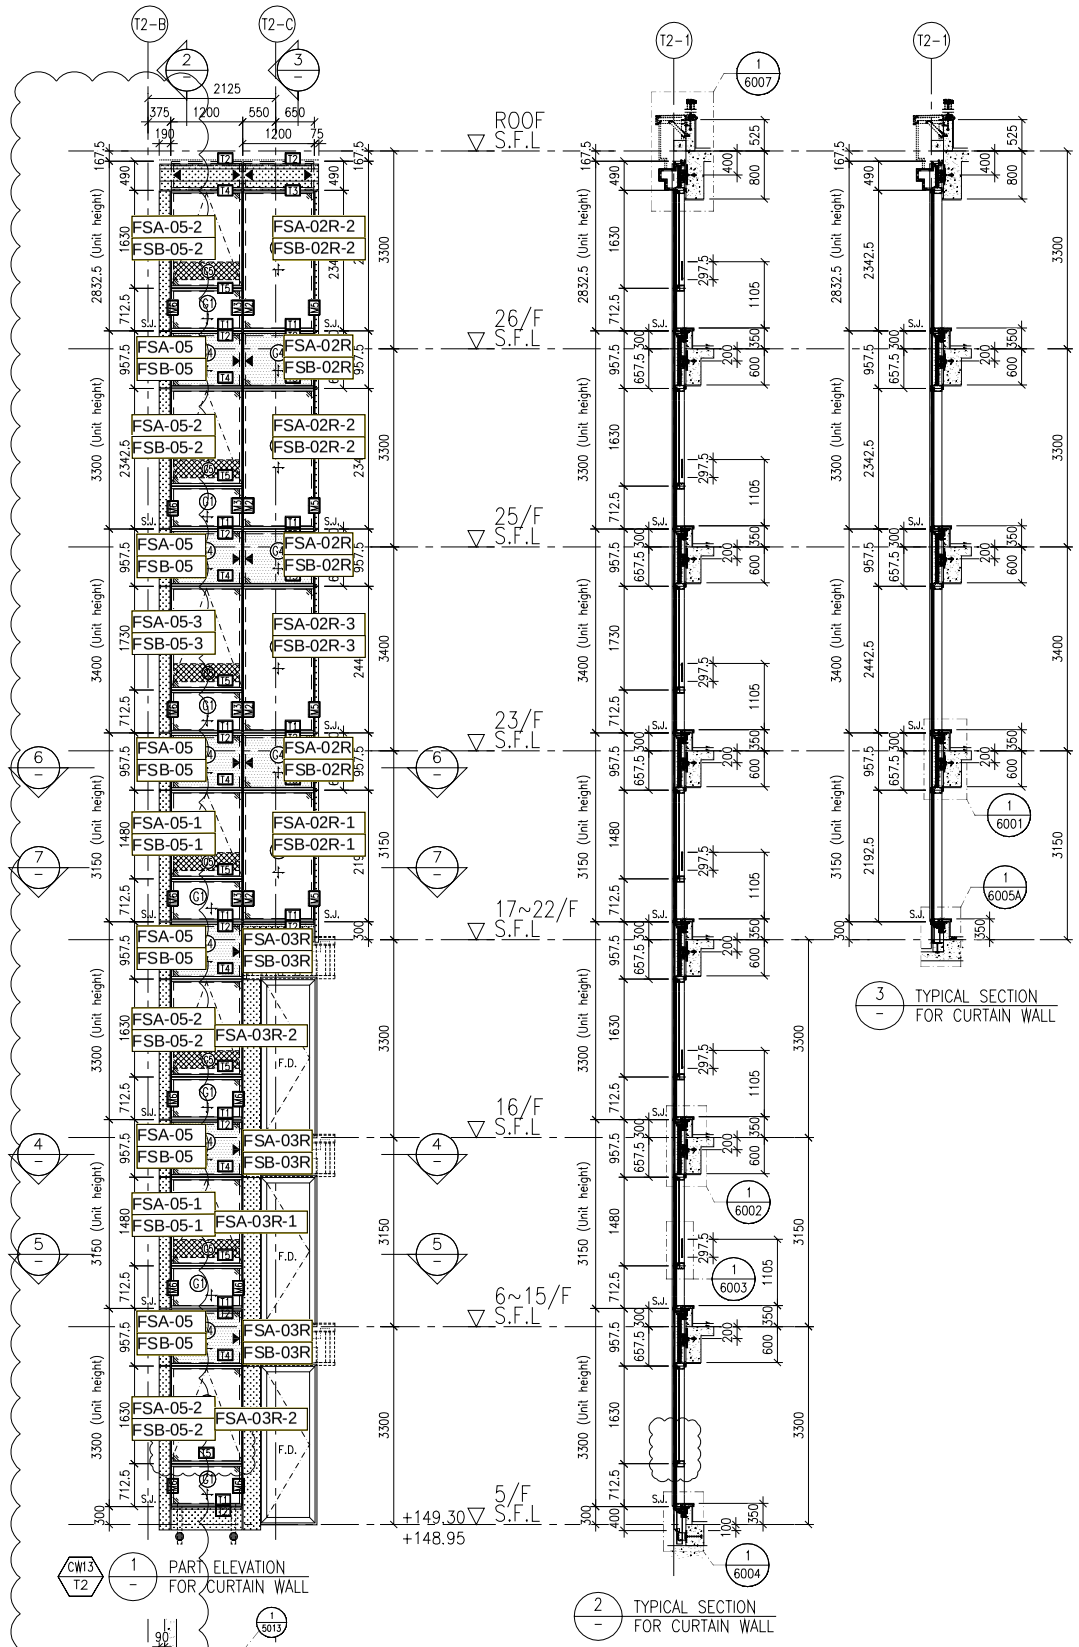


B.D. REF :

CLIENT :
**SHIMAO GROUP HOLDINGS LIMITED**

ARCHITECT :
WONG TUNG & PARTNERS LIMITED
ARCHITECTS & PLANNERS

MAIN CONTRACTOR :
協興建築有限公司
HIP HING CONSTRUCTION CO LTD

STRUCTURAL ENGINEER :
C M WONG & ASSOCIATES LTD
黃志明建築工程師有限公司

FACADE CONSULTANT:
MEINHARDT

NOTE :
1. ALL DIMENSIONS ARE IN mm.
2. ALL ELEVATIONS ARE VIEWED FROM OUTSIDE.
3. ALL DIMENSIONS TO BE VERIFIED ON SITE BEFORE FABRICATION.

LEGEND :
- (X1 / X001) — DETAIL MARK NO. / REFER SHEET NO.
1. F.F.L. -- FINISHED FLOOR LEVEL
2. S.F.L. -- STRUCTURAL FLOOR LEVEL
3. (/R) -- REVERSED DETAIL

T2 FLOOR LEVEL (S.F.L.)

| FLOOR | LEVEL |
|---|---|
| R/F | +210.00 |
| 26/F | +206.70 |
| 25/F | +203.40 |
| 23/F | +200.00 |
| 22/F | +196.85 |
| 21/F | +193.70 |
| 20/F | +190.55 |
| 19/F | +187.40 |
| 18/F | +184.25 |
| 17/F | +181.10 |
| 16/F | +177.80 |
| 15/F | +174.65 |
| 12/F | +171.50 |
| 11/F | +168.35 |
| 10/F | +165.20 |
| 9/F | +162.05 |
| 8/F | +158.90 |
| 7/F | +155.75 |
| 6/F | +152.60 |
| 5/F | +149.30 |

LEGEND:
- (G1+) — 10mm HEAT STRENGTHENED GLASS (OUTER) + 12mm AIR SPACE +12mm THK. TEMPERED CLEAR GLASS (INNER)
- (G2+) — 10mm HEAT STRENGTHENED GLASS (OUTER) + 12mm AIR SPACE +10mm THK. TEMPERED CLEAR GLASS (INNER)
- (SP) — 12mm THK. HEAT STRENGTHENED GLASS & 2mm THK. ALUM. BACKPAN (SPANDREL GLASS)
- (CG) — 12mm THK. CLEAR TEMPERED GLASS ( INTERNAL PROTECTIVE BARRIER )
- 3mm THK. ALUM. CLADDING
- S.J. — STACK JOINT (WIND LOAD)
- AE01 — ALUM. EXTRUSION DIE NO.
- ▲ — SUPPORT POINT (WIND LOAD + DEAD LOAD)
- ● — SUPPORT POINT (WIND LOAD)

| NO. | DATE | REVISED | BY |
|---|---|---|---|
| A | 05-10-2021 | REVISION SUBJECT TO ARCH. COMMENT | |

JOB NO. : J-853

PROJECT :
PROPOSED RESIDENTIAL DEVELOPMENT AT N.K.I.L. 6542 YIN PING ROAD KOWLOON

TITLE :
PART ELEVATION FOR CURTAIN WALL AT TOWER 2


DATE : 26-MAR-21 | SCALE : 1:60 (A1)


DRAWN BY : LHR | CHECKED BY :



美特鋁質有限公司
MIDI ALUMINIUM FABRICATOR LTD.
Units 6-8, Sunray Industrial Centre, 1/F
610 Cha Kwo Ling Road, Kowloon
Tel:23489211-4 Fax:(852)27727666



DWG NO. : J853-SD-CW-4201 | REV. : C


LEGEND :
R.S. = RESTRAINT SOCKET

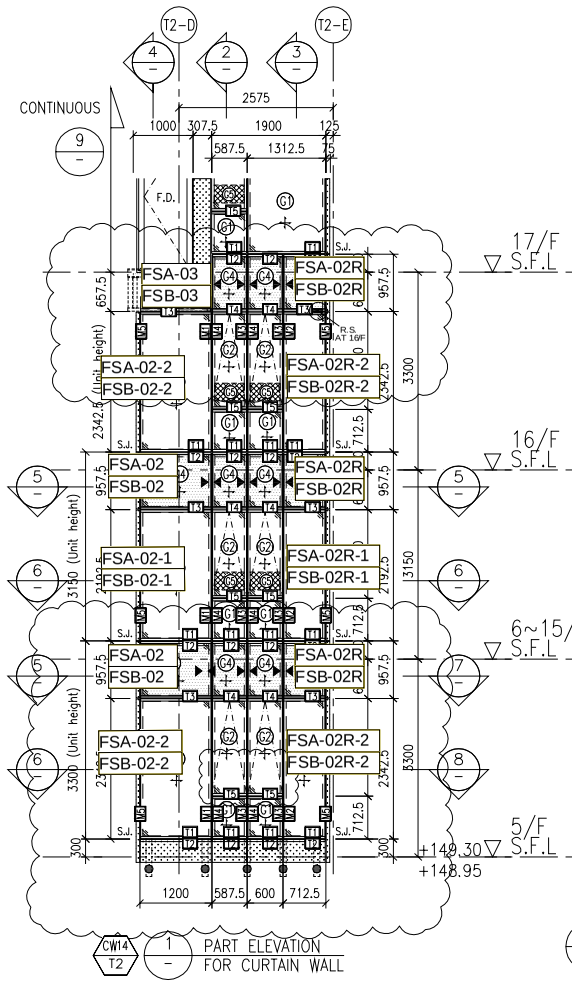


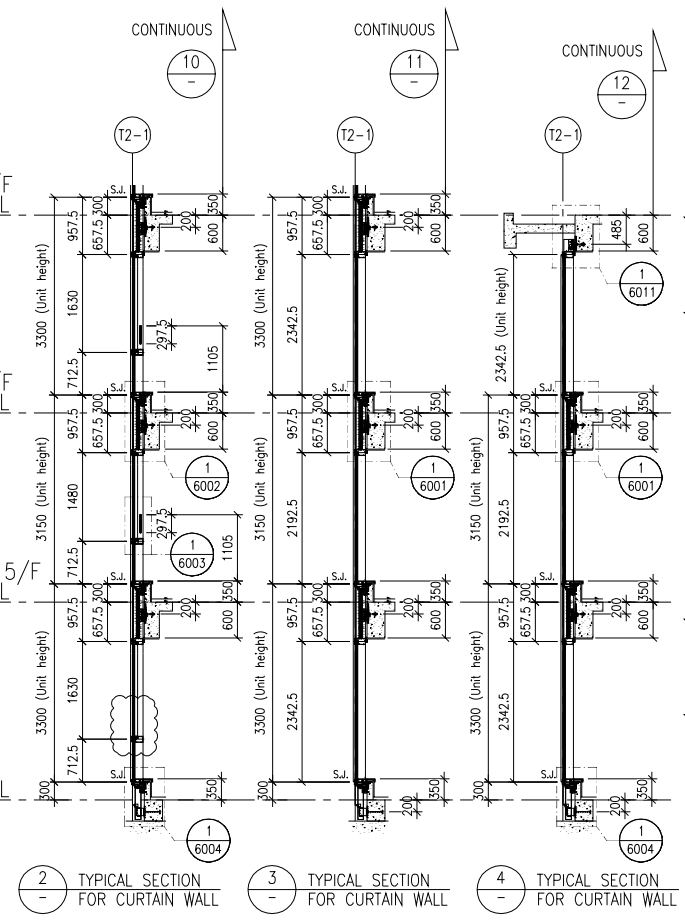


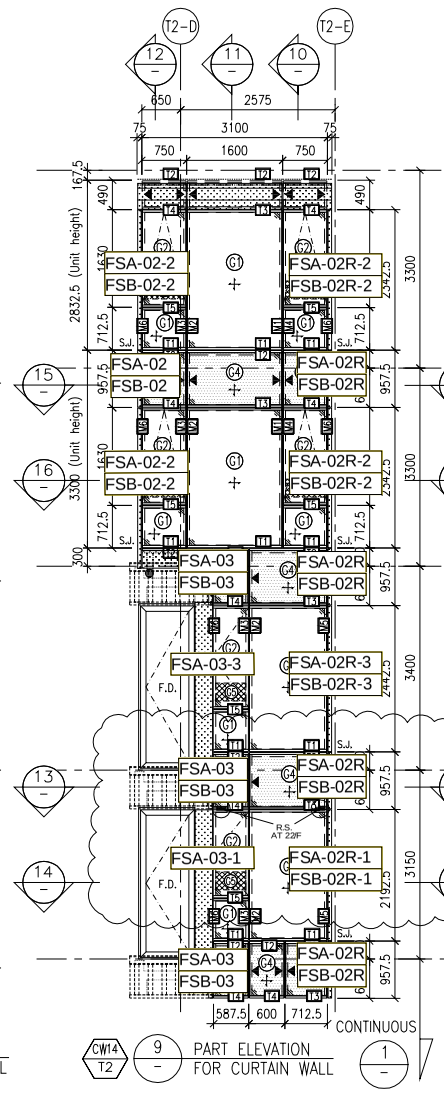
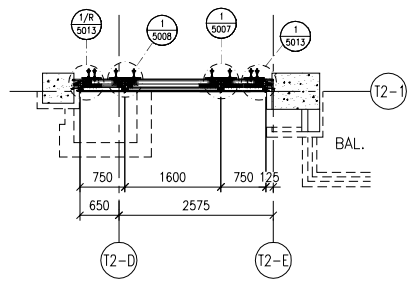


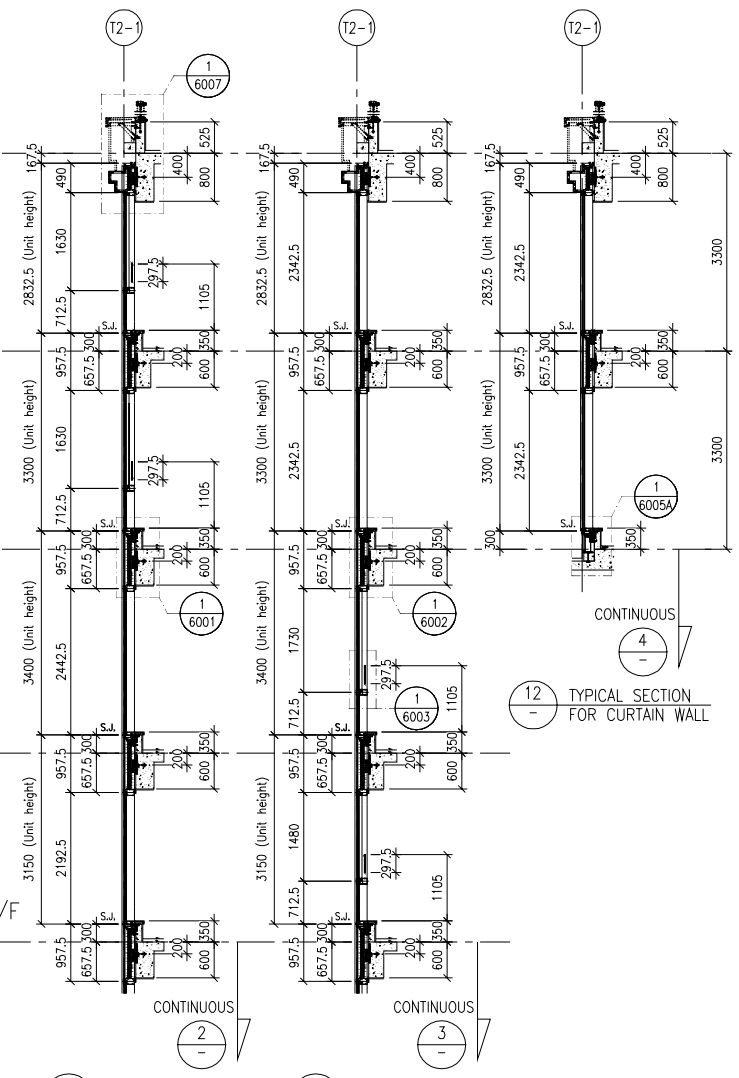
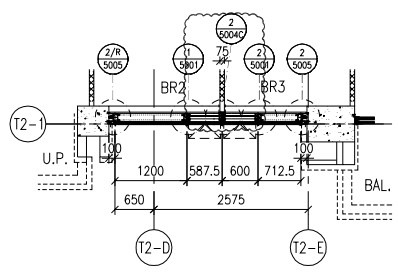


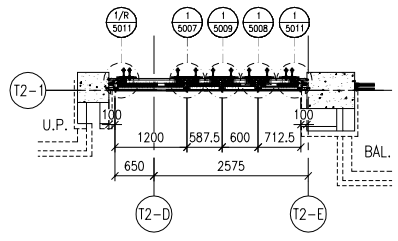
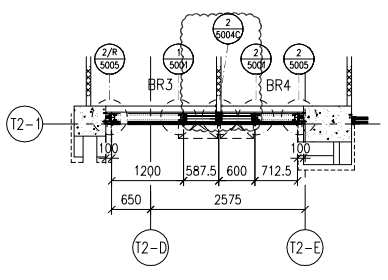


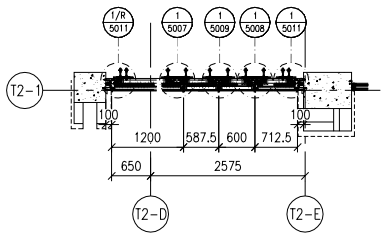
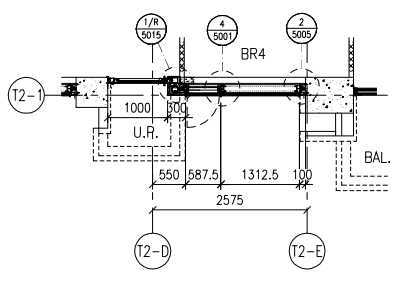


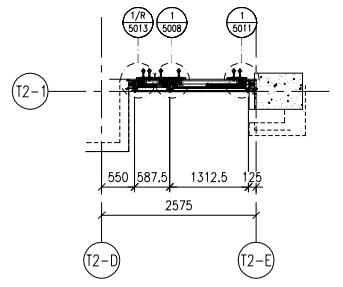
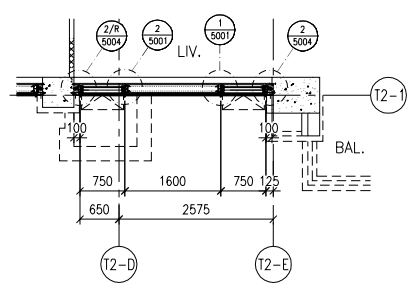




T2 FLOOR LEVEL (S.F.L.)

| FLOOR | LEVEL |
|---|---|
| R/F | +210.00 |
| 26/F | +206.70 |
| 25/F | +203.40 |
| 23/F | +200.00 |
| 22/F | +196.85 |
| 21/F | +193.70 |
| 20/F | +190.55 |
| 19/F | +187.40 |
| 18/F | +184.25 |
| 17/F | +181.10 |
| 16/F | +177.80 |
| 15/F | +174.65 |
| 12/F | +171.50 |
| 11/F | +168.35 |
| 10/F | +165.20 |
| 9/F | +162.05 |
| 8/F | +158.90 |
| 7/F | +155.75 |
| 6/F | +152.60 |
| 5/F | +149.30 |

LEGEND:
- C10 – 10mm HEAT STRENGTHENED GLASS (OUTER) + 12mm AIR SPACE +12mm THK. TEMPERED CLEAR GLASS (INNER)
- C12 – 10mm HEAT STRENGTHENED GLASS (OUTER) + 12mm AIR SPACE +10mm THK. TEMPERED CLEAR GLASS (INNER)
- C20 – 12mm THK. HEAT STRENGTHENED GLASS & 2mm THK. ALUM. BACKPAN (SPANDREL GLASS)
- C30 – 12mm THK. CLEAR TEMPERED GLASS ( INTERNAL PROTECTIVE BARRIER )
- 3mm THK. ALUM. CLADDING
- S.J. – STACK JOINT (WIND LOAD)
- AE01 – ALUM. EXTRUSION DIE NO.
- ▲ – SUPPORT POINT (WIND LOAD + DEAD LOAD)
- ● – SUPPORT POINT (WIND LOAD)

B.D. REF :

CLIENT :
SHIMAO GROUP HOLDINGS LIMITED

ARCHITECT :
WONG TUNG & PARTNERS LIMITED
ARCHITECTS & PLANNERS

MAIN CONTRACTOR :
協興建築有限公司
HIP HING CONSTRUCTION CO LTD

STRUCTURAL ENGINEER :
C M WONG & ASSOCIATES LTD
黃志明建築工程師有限公司

FACADE CONSULTANT:
MEINHARDT

NOTE :
1. ALL DIMENSIONS ARE IN mm.
2. ALL ELEVATIONS ARE VIEWED FROM OUTSIDE.
3. ALL DIMENSIONS TO BE VERIFIED ON SITE BEFORE FABRICATION.

LEGEND :
- X1 / X001 – DETAIL MARK NO. / REFER SHEET NO.

1. F.F.L. -- FINISHED FLOOR LEVEL
2. S.F.L. -- STRUCTURAL FLOOR LEVEL
3. /R -- REVERSED DETAIL

| NO. | DATE | REVISED | BY |
|---|---|---|---|
| A | 05-10-2021 | REVISION SUBJECT TO ARCH. COMMENT | |

JOB NO. : J-853

PROJECT :
PROPOSED RESIDENTIAL DEVELOPMENT AT N.K.I.L. 6542 YIN PING ROAD KOWLOON

TITLE :
PART ELEVATION FOR CURTAIN WALL AT TOWER 2


DATE : 26-MAR-21 | SCALE : 1:60 (A1)


DRAWN BY : LHR | CHECKED BY :



美特鋁質有限公司
MIDI ALUMINIUM FABRICATOR LTD.
Units 6-8, Sunray Industrial Centre, 1/F
610 Cha Kwo Ling Road, Kowloon
Tel:23489211-4 Fax:(852)27727666



DWG NO. : J853-SD-CW-4202 | REV. : B


LEGEND :
R.S. = RESTRAINT SOCKET

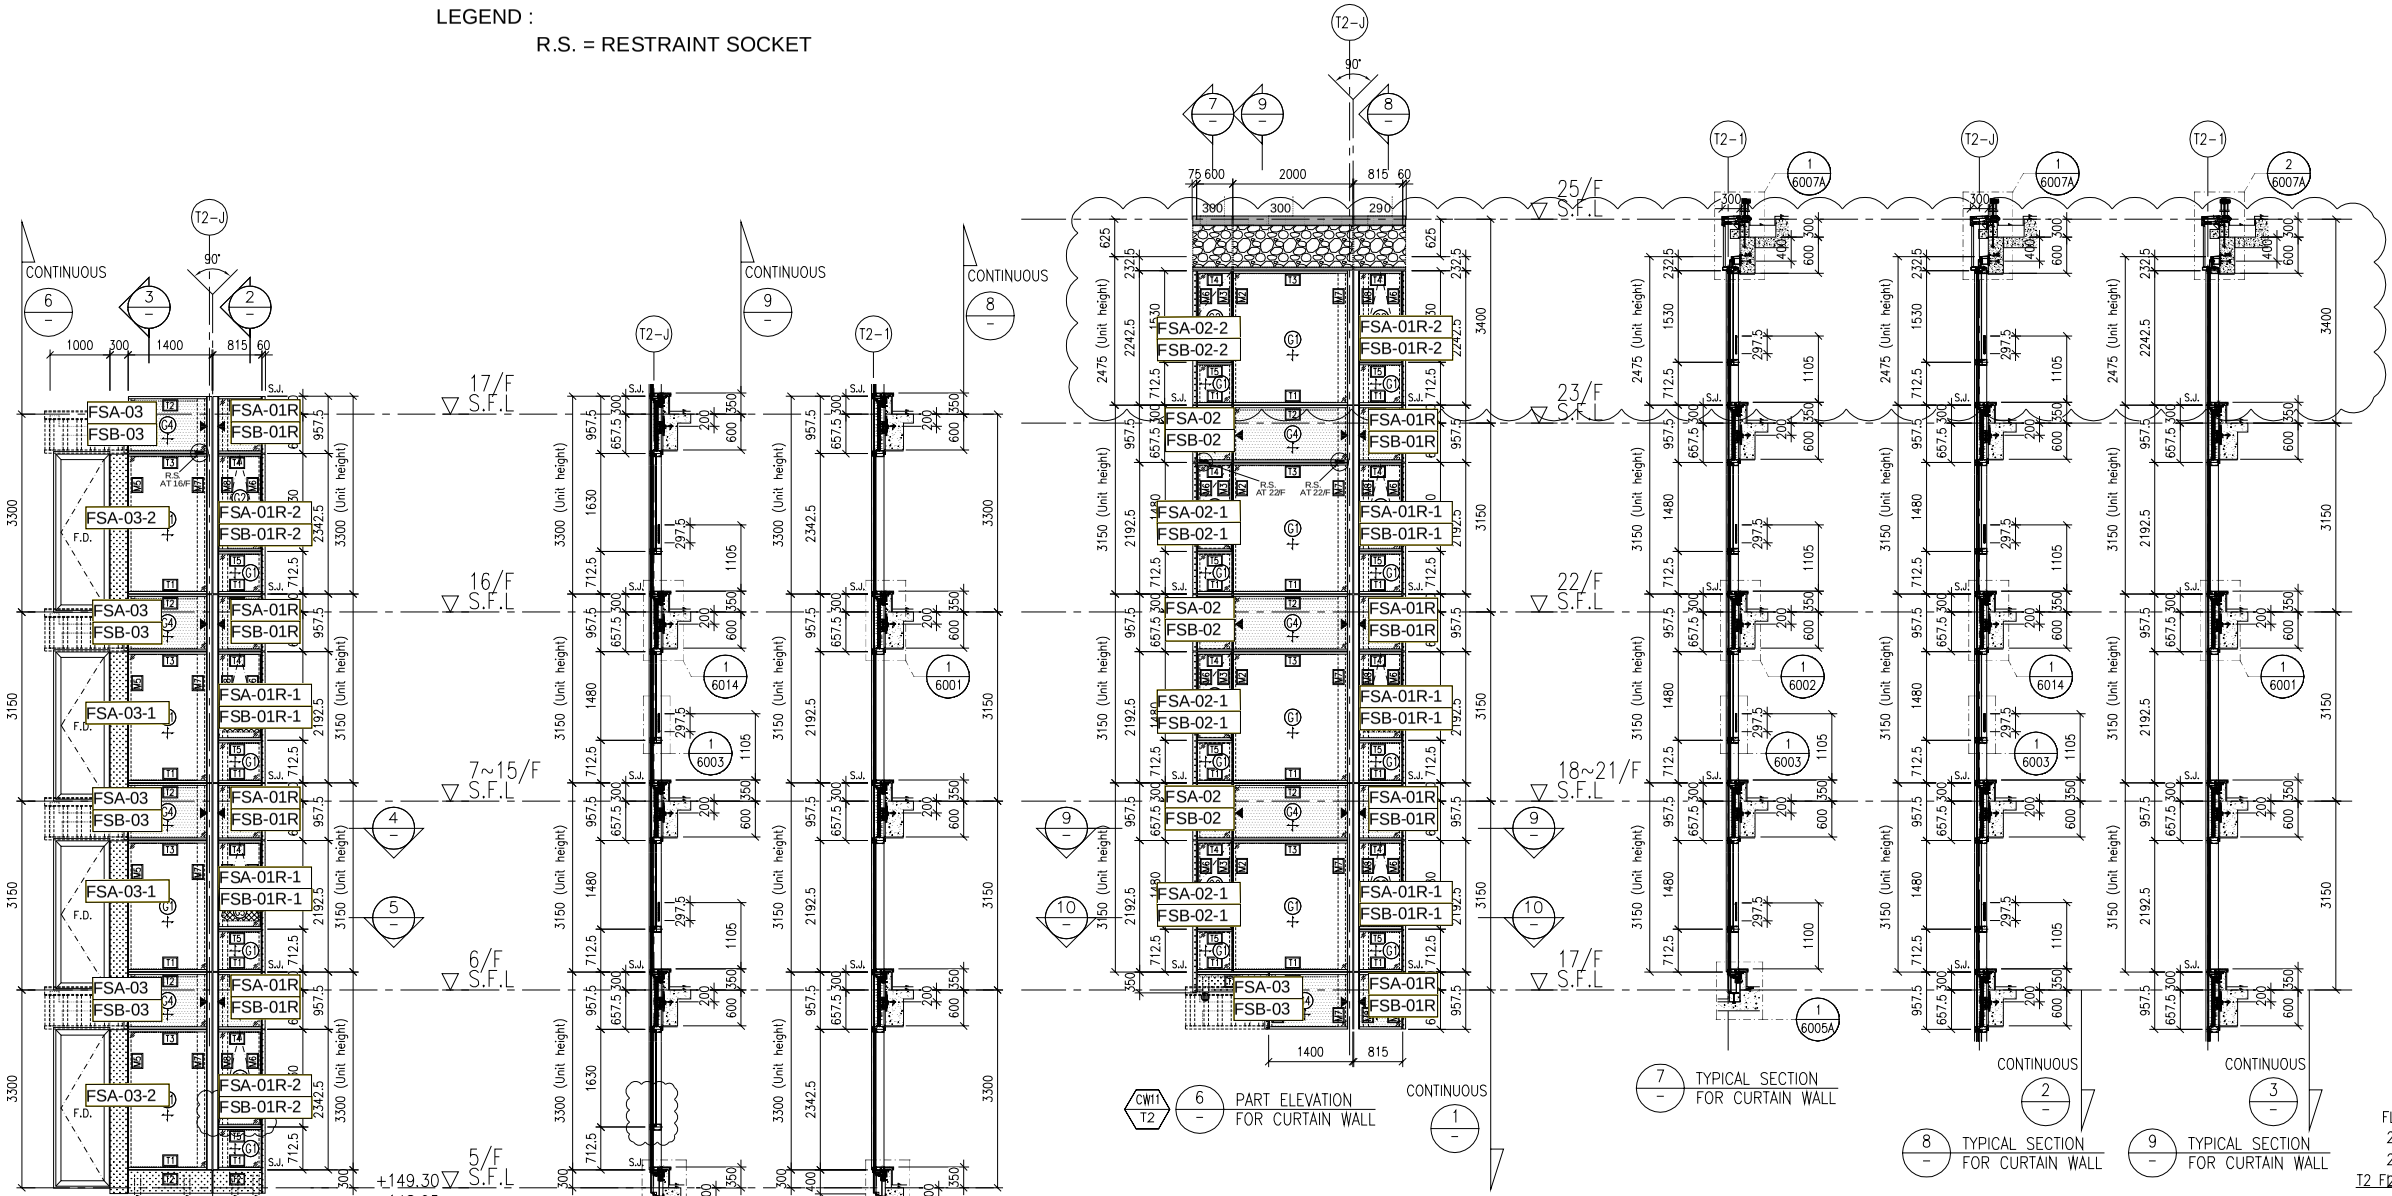

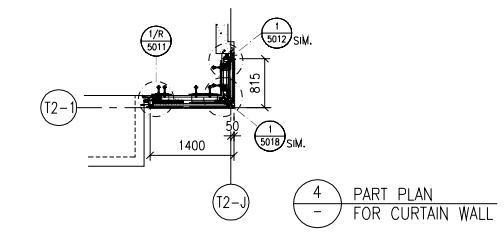
| FLOOR | T2 FLOOR LEVEL (S.F.L.) |
|---|---|
| 25/F | |
| 23/F | |
| 22/F | LEVEL |
| 21/F | +203.40 |
| 20/F | +200.00 |
| 19/F | +196.85 |
| 18/F | +193.70 |
| 17/F | +190.55 |
| 16/F | +187.40 |
| 15/F | +184.25 |
| 12/F | +181.10 |
| 11/F | +177.80 |
| 10/F | +174.65 |
| 9/F | +171.50 |
| 8/F | +168.35 |
| 7/F | +165.20 |
| 6/F | +162.05 |
| 5/F | +158.90 |
| | +155.75 |
| | +152.60 |
| | +149.30 |

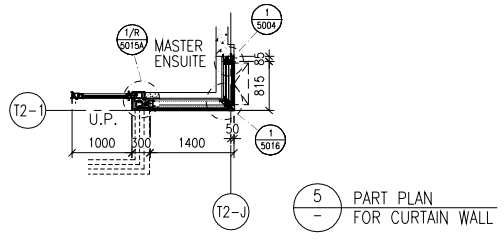LEGEND:
- G1+ – 10mm HEAT STRENGTHENED GLASS (OUTER) + 12mm AIR SPACE +12mm THK. TEMPERED CLEAR GLASS (INNER)
- G2+ – 10mm HEAT STRENGTHENED GLASS (OUTER) + 12mm AIR SPACE +10mm THK. TEMPERED CLEAR GLASS (INNER)
- G4+ – 12mm THK. HEAT STRENGTHENED GLASS & 2mm THK. ALUM. BACKPAN (SPANDREL GLASS)
- G3 – 12mm THK. CLEAR TEMPERED GLASS ( INTERNAL PROTECTIVE BARRIER )
- 3mm THK. ALUM. CLADDING
- S.J. – STACK JOINT (WIND LOAD)
- AE01 – ALUM. EXTRUSION DIE NO.
- ▲ – SUPPORT POINT (WIND LOAD + DEAD LOAD)
- ● – SUPPORT POINT (WIND LOAD)

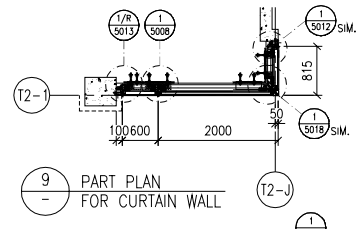B.D. REF :

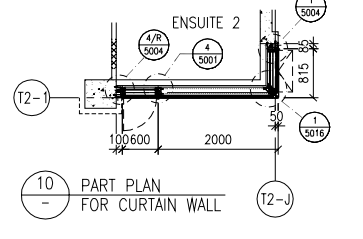CLIENT :
**SHIMAO GROUP HOLDINGS LIMITED**

ARCHITECT :
WONG TUNG & PARTNERS LIMITED
ARCHITECTS & PLANNERS

MAIN CONTRACTOR :
協興建築有限公司
HIP HING CONSTRUCTION CO LTD

STRUCTURAL ENGINEER :
C M WONG & ASSOCIATES LTD
黃志明建築工程師有限公司

FACADE CONSULTANT:
MEINHARDT

NOTE :
1. ALL DIMENSIONS ARE IN mm.
2. ALL ELEVATIONS ARE VIEWED FROM OUTSIDE.
3. ALL DIMENSIONS TO BE VERIFIED ON SITE BEFORE FABRICATION.

LEGEND :
- X1 / X001 – DETAIL MARK NO. / REFER SHEET NO.

1. F.F.L. -- FINISHED FLOOR LEVEL
2. S.F.L. -- STRUCTURAL FLOOR LEVEL
3. /R -- HANDED DETAIL

| NO. | DATE | REVISED | BY |
|---|---|---|---|
| A | 05-10-2021 | REVISION SUBJECT TO ARCH. COMMENT | |

JOB NO. : J-853

PROJECT :
PROPOSED RESIDENTIAL DEVELOPMENT AT N.K.I.L. 6542 YIN PING ROAD KOWLOON

TITLE :
PART ELEVATION OF CURTAIN WALL AT TOWER 2

DATE : 26-MAR-21 | SCALE : 1:60 (A1)


DRAWN BY : LHR | CHECKED BY : –



美特鋁質有限公司
MIDI ALUMINIUM FABRICATOR LTD.
Units 6-8, Sunray Industrial Centre, 1/F
610 Cha Kwo Ling Road, Kowloon
Tel:23489211-4 Fax:(852)27727666



DWG NO. : J853-BD-CW-4203 | REV. : C

LEGEND :

R.S. = RESTRAINT SOCKET

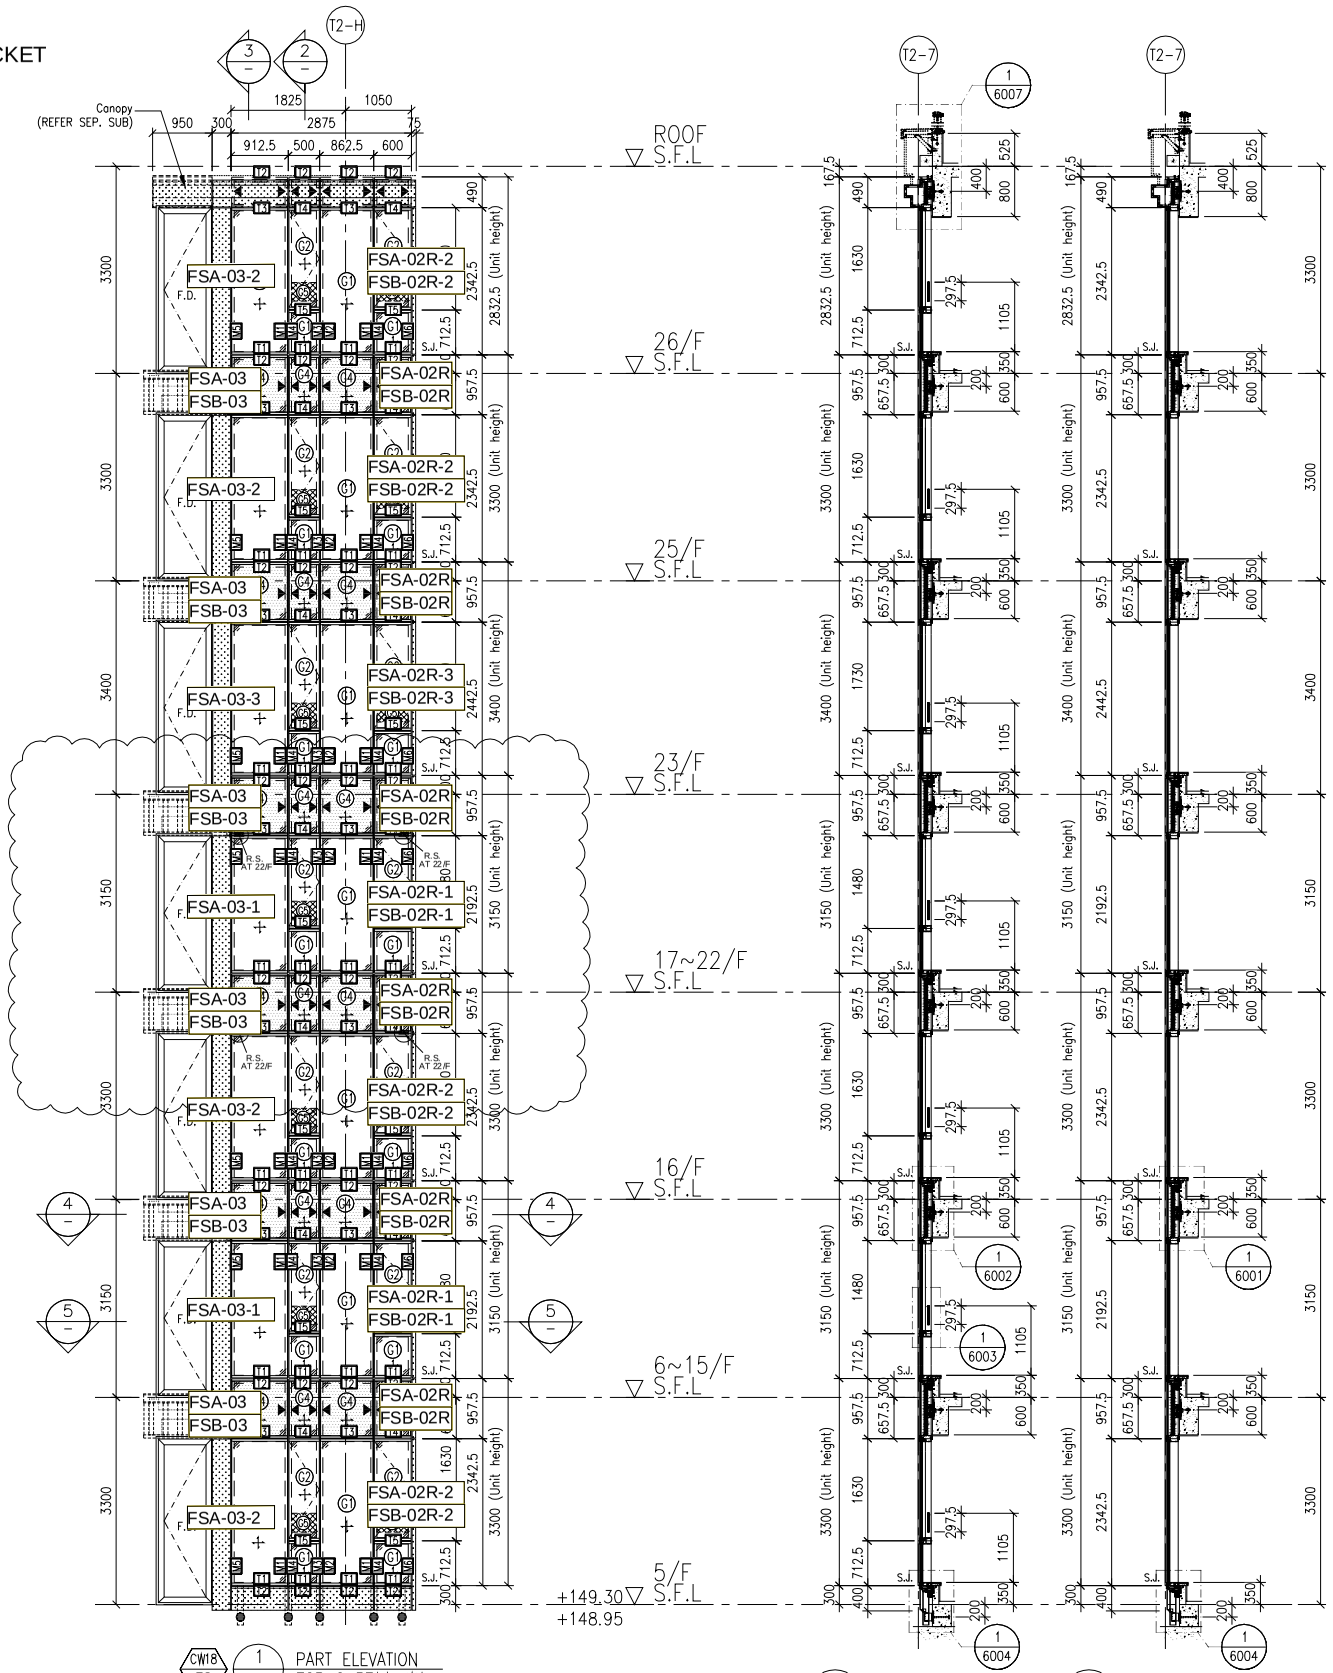

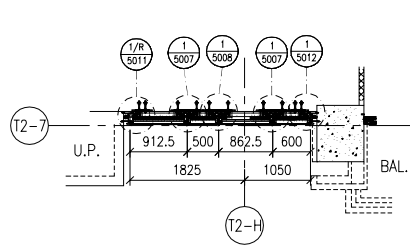
FLOOR LEVEL (S.F.L.)
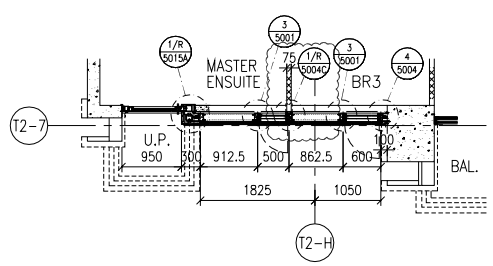
| FLOOR | LEVEL |
|---|---|
| ROOF | +210.00 |
| 26/F | +206.70 |
| 25/F | +203.40 |
| 23/F | +200.00 |
| 22/F | +196.85 |
| 21/F | +193.70 |
| 20/F | +190.55 |
| 19/F | +187.40 |
| 18/F | +184.25 |
| 17/F | +181.10 |
| 16/F | +177.80 |
| 15/F | +174.65 |
| 12/F | +171.50 |
| 11/F | +168.35 |
| 10/F | +165.20 |
| 9/F | +162.05 |
| 8/F | +158.90 |
| 7/F | +155.75 |
| 6/F | +152.60 |
| 5/F | +149.30 |

LEGEND:

- G1 – 10mm HEAT STRENGTHENED GLASS (OUTER) + 12mm AIR SPACE +12mm THK. TEMPERED CLEAR GLASS (INNER)
- G2 – 10mm HEAT STRENGTHENED GLASS (OUTER) + 12mm AIR SPACE +10mm THK. TEMPERED CLEAR GLASS (INNER)
- G4 – 12mm THK. HEAT STRENGTHENED GLASS & 2mm THK. ALUM. BACKPAN (SPANDREL GLASS)
- G10 – 12mm THK. CLEAR TEMPERED GLASS ( INTERNAL PROTECTIVE BARRIER )
- 3mm THK. ALUM. CLADDING
- S.J. – STACK JOINT (WIND LOAD)
- AE01 – ALUM. EXTRUSION DIE NO.
- ▲ – SUPPORT POINT (WIND LOAD + DEAD LOAD)
- ● – SUPPORT POINT (WIND LOAD)

B.D. REF :

CLIENT :

**SHIMAO GROUP HOLDINGS LIMITED**

ARCHITECT :

WONG TUNG & PARTNERS LIMITED
ARCHITECTS & PLANNERS

MAIN CONTRACTOR :

協興建築有限公司
HIP HING CONSTRUCTION CO LTD

STRUCTURAL ENGINEER :

C M WONG & ASSOCIATES LTD
黃志明建築工程師有限公司

FACADE CONSULTANT:

MEINHARDT

NOTE :

1. ALL DIMENSIONS ARE IN mm.
2. ALL ELEVATIONS ARE VIEWED FROM OUTSIDE.
3. ALL DIMENSIONS TO BE VERIFIED ON SITE BEFORE FABRICATION.

LEGEND :

X1 — DETAIL MARK NO.
X001 — REFER SHEET NO.

1. F.F.L. -- FINISHED FLOOR LEVEL
2. S.F.L. -- STRUCTURAL FLOOR LEVEL
3. /R -- REVERSED DETAIL

| NO. | DATE | REVISED | BY |
|---|---|---|---|
| A | 05-10-2021 | REVISION SUBJECT TO ARCH. COMMENT | |

JOB NO. : J-853

PROJECT :

PROPOSED RESIDENTIAL DEVELOPMENT AT N.K.I.L. 6542 YIN PING ROAD KOWLOON

TITLE :

PART ELEVATION FOR CURTAIN WALL AT TOWER 2

DATE : 26-MAR-21 | SCALE : 1:60 (A1)


DRAWN BY : LHR | CHECKED BY :


美特鋁質有限公司
MIDI ALUMINIUM FABRICATOR LTD.
Units 6-8, Sunray Industrial Centre, 1/F
610 Cha Kwo Ling Road, Kowloon
Tel:23489211-4 Fax:(852)27727666


DWG NO. : J853-SD-CW-4204 | REV. : B

LEGEND :


R.S. = RESTRAINT SOCKET

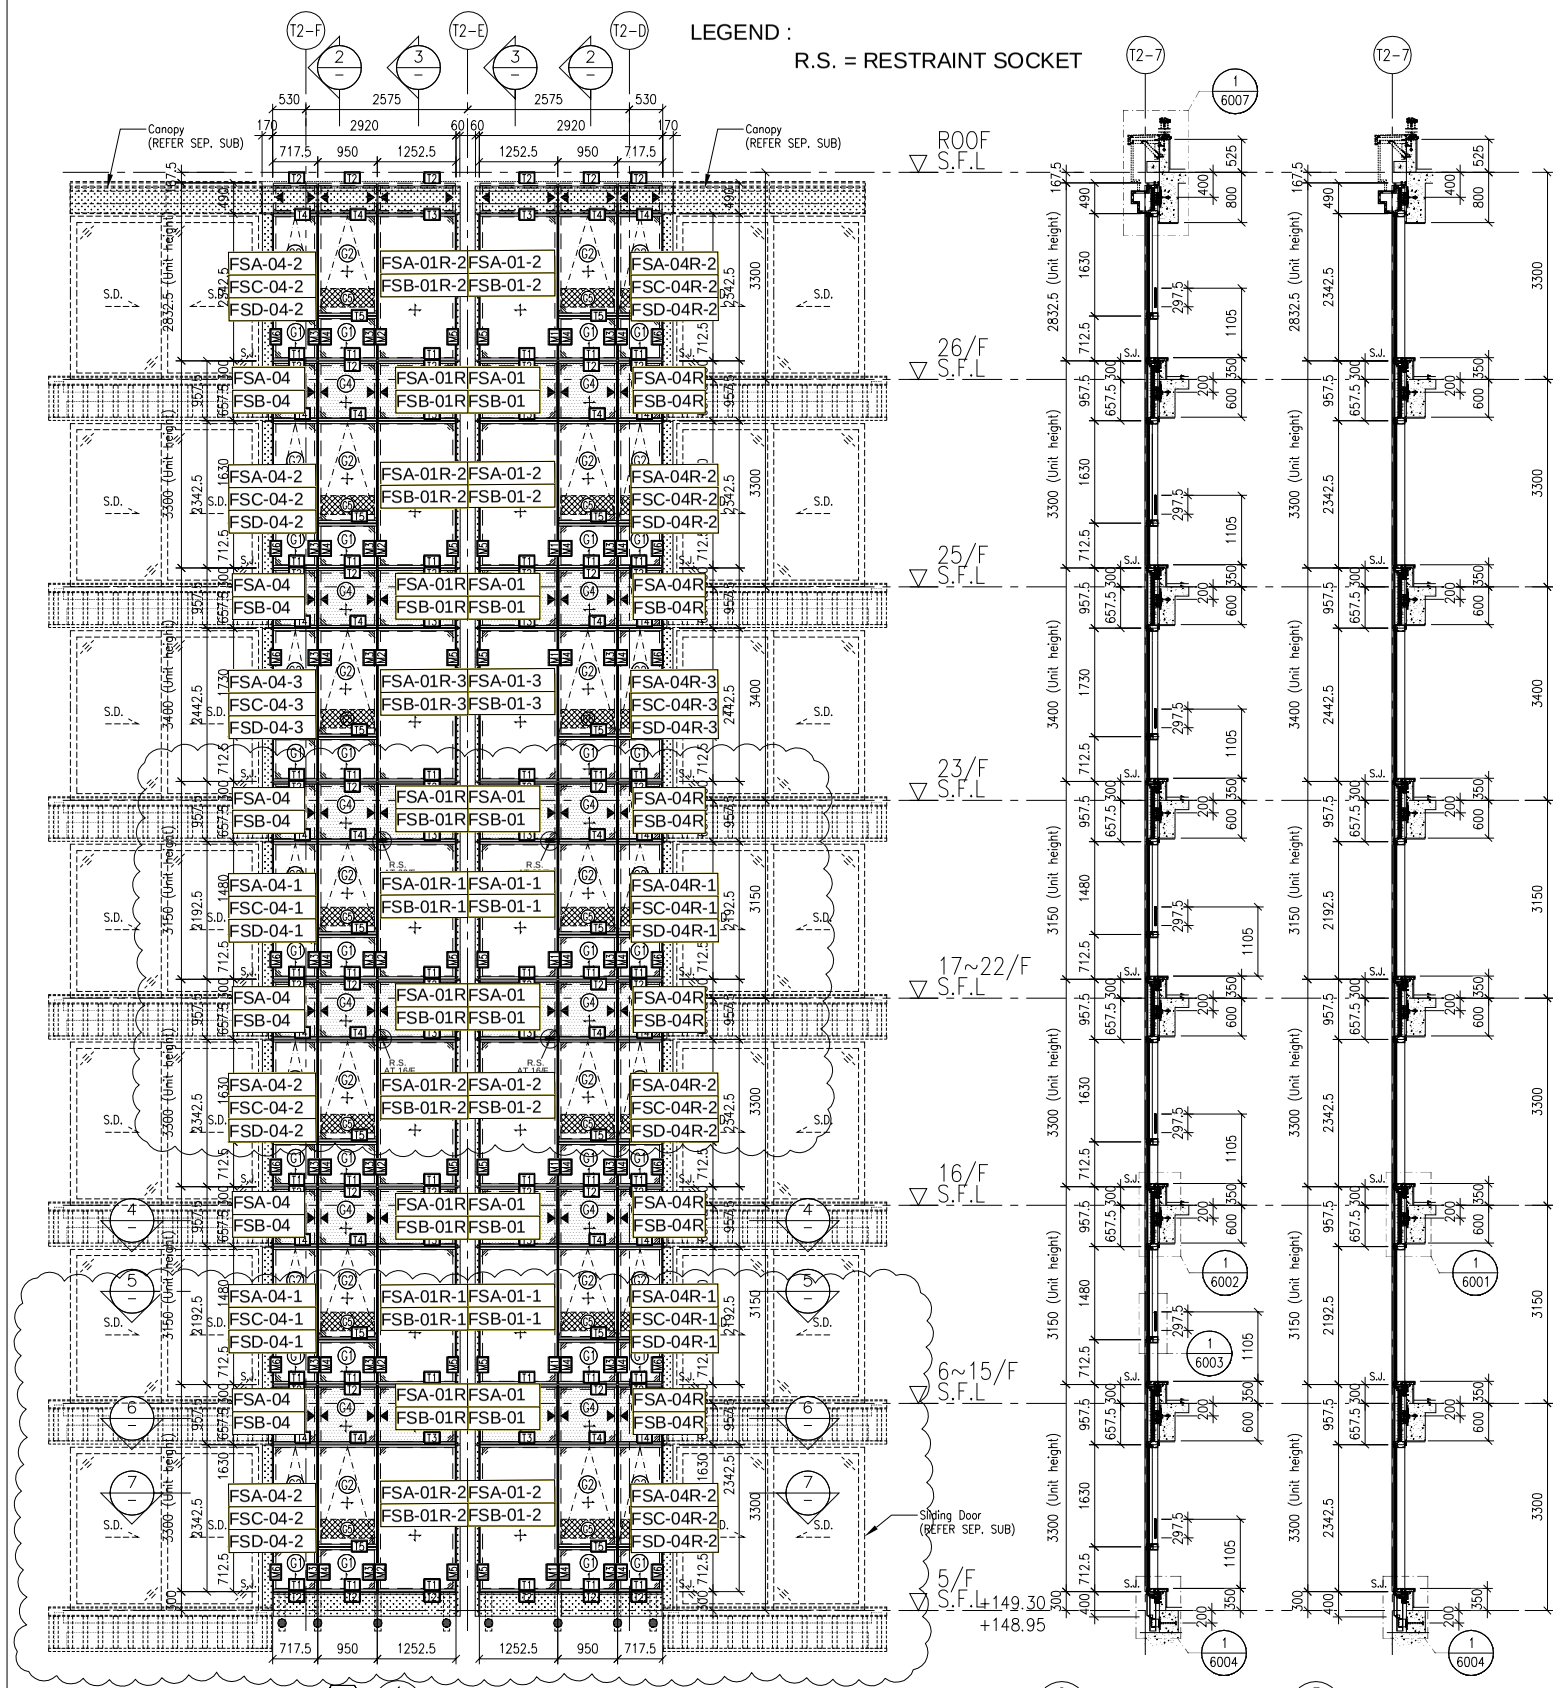



CW19 / T2 — 1 — PART ELEVATION FOR CURTAIN WALL

2 — TYPICAL SECTION FOR CURTAIN WALL


3 — TYPICAL SECTION FOR CURTAIN WALL

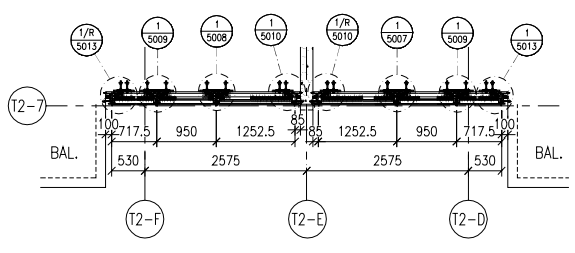



4 — PART PLAN FOR CURTAIN WALL

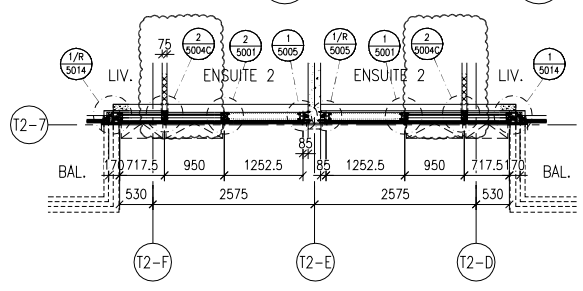


5 — PART PLAN FOR CURTAIN WALL

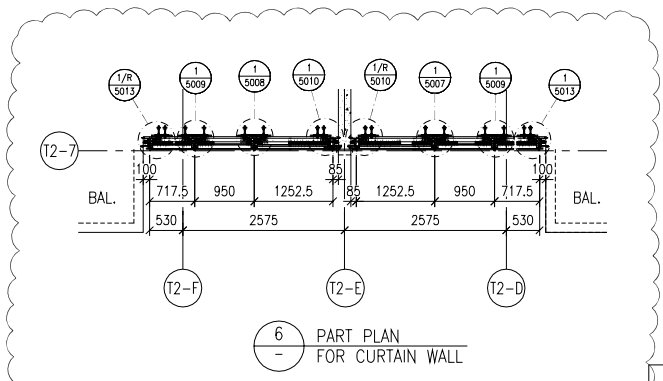


6 — PART PLAN FOR CURTAIN WALL

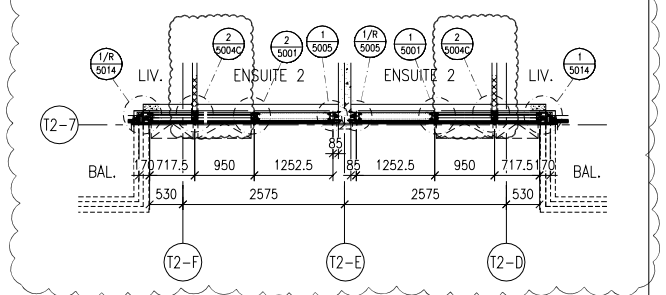


7 — PART PLAN FOR CURTAIN WALL

FLOOR LEVEL (S.F.L.)

| FLOOR | LEVEL |
|---|---|
| ROOF | +210.00 |
| 26/F | +206.70 |
| 25/F | +203.40 |
| 23/F | +200.00 |
| 22/F | +196.85 |
| 21/F | +193.70 |
| 20/F | +190.55 |
| 19/F | +187.40 |
| 18/F | +184.25 |
| 17/F | +181.10 |
| 16/F | +177.80 |
| 15/F | +174.65 |
| 12/F | +171.50 |
| 11/F | +168.35 |
| 10/F | +165.20 |
| 9/F | +162.05 |
| 8/F | +158.90 |
| 7/F | +155.75 |
| 6/F | +152.60 |
| 5/F | +149.30 |

LEGEND:

- G1 — 10mm HEAT STRENGTHENED GLASS (OUTER) + 12mm AIR SPACE +12mm THK. TEMPERED CLEAR GLASS (INNER)
- G2 — 10mm HEAT STRENGTHENED GLASS (OUTER) + 12mm AIR SPACE +10mm THK. TEMPERED CLEAR GLASS (INNER)
- G4 — 12mm THK. HEAT STRENGTHENED GLASS & 2mm THK. ALUM. BACKPAN (SPANDREL GLASS)
- G5 — 12mm THK. CLEAR TEMPERED GLASS ( INTERNAL PROTECTIVE BARRIER )
- 3mm THK. ALUM. CLADDING
- S.J. — STACK JOINT (WIND LOAD)
- AE01 — ALUM. EXTRUSION DIE NO.
- ▲ — SUPPORT POINT (WIND LOAD + DEAD LOAD)
- ● — SUPPORT POINT (WIND LOAD)

B.D. REF :

CLIENT :

**SHIMAO GROUP HOLDINGS LIMITED**

ARCHITECT :

WONG TUNG & PARTNERS LIMITED
ARCHITECTS & PLANNERS

MAIN CONTRACTOR :

協興建築有限公司
HIP HING CONSTRUCTION CO LTD

STRUCTURAL ENGINEER :

C M WONG & ASSOCIATES LTD
黃志明建築工程師有限公司

FACADE CONSULTANT:

MEINHARDT

NOTE :

1. ALL DIMENSIONS ARE IN mm.
2. ALL ELEVATIONS ARE VIEWED FROM OUTSIDE.
3. ALL DIMENSIONS TO BE VERIFIED ON SITE BEFORE FABRICATION.

LEGEND :

X1 / X001 — DETAIL MARK NO. / REFER SHEET NO.

1. F.F.L. --FINISHED FLOOR LEVEL
2. S.F.L. --STRUCTURAL FLOOR LEVEL
3. /R --REVERSED DETAIL

| NO. | DATE | REVISED | BY |
|---|---|---|---|

JOB NO. : J-853

PROJECT :
PROPOSED RESIDENTIAL DEVELOPMENT AT N.K.I.L. 6542
YIN PING ROAD
KOWLOON

TITLE :
PART ELEVATION FOR CURTAIN WALL AT TOWER 2

DATE : 22-OCT-21 | SCALE : 1:60 (A1)


DRAWN BY : LHR | CHECKED BY :



美特鋁質有限公司
MIDI ALUMINIUM FABRICATOR LTD.
Units 6-8, Sunray Industrial Centre, 1/F
610 Cha Kwo Ling Road, Kowloon
Tel:23489211-4 Fax:(852)27727666



DWG NO. : J853-SD-CW-4204A | REV. : B


LEGEND :


R.S. = RESTRAINT SOCKET

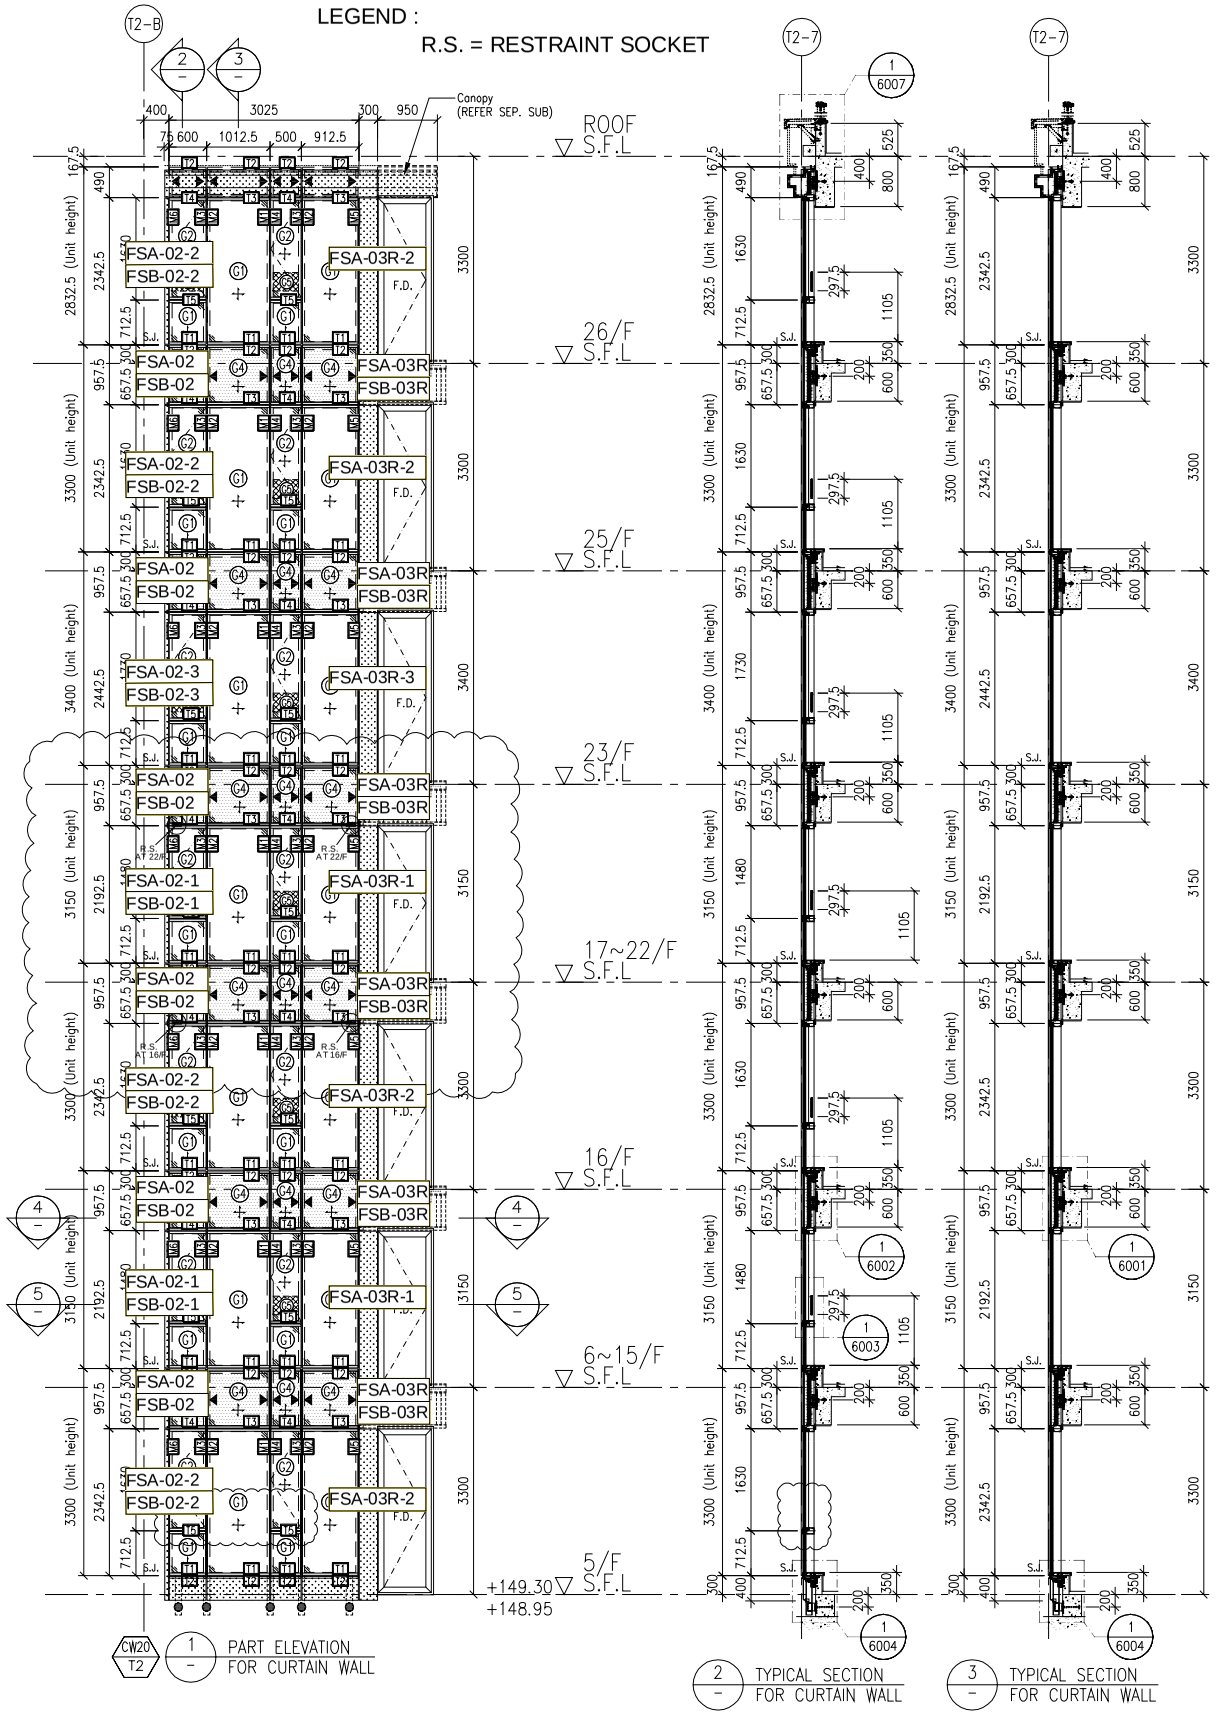


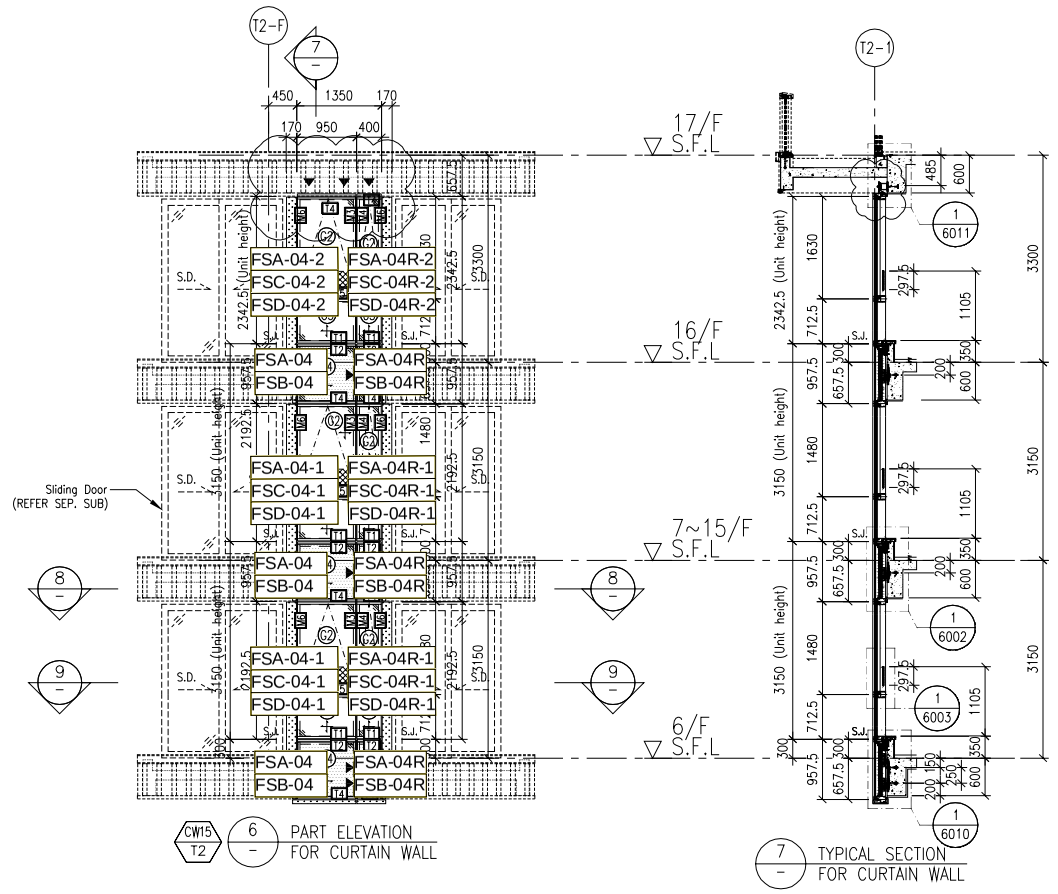
LEGEND:

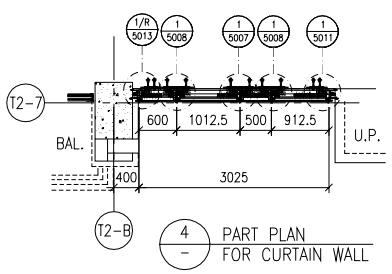- C1 – 10mm HEAT STRENGTHENED GLASS (OUTER) + 12mm AIR SPACE +12mm THK. TEMPERED CLEAR GLASS (INNER)
- C2 – 10mm HEAT STRENGTHENED GLASS (OUTER) + 12mm AIR SPACE +10mm THK. TEMPERED CLEAR GLASS (INNER)
- C4 – 12mm THK. HEAT STRENGTHENED GLASS & 2mm THK. ALUM. BACKPAN (SPANDREL GLASS)
- C5 – 12mm THK. CLEAR TEMPERED GLASS ( INTERNAL PROTECTIVE BARRIER )
- 3mm THK. ALUM. CLADDING
- S.J. – STACK JOINT (WIND LOAD)
- AE01 – ALUM. EXTRUSION DIE NO.
- ▲ – SUPPORT POINT (WIND LOAD + DEAD LOAD)
- ● – SUPPORT POINT (WIND LOAD)

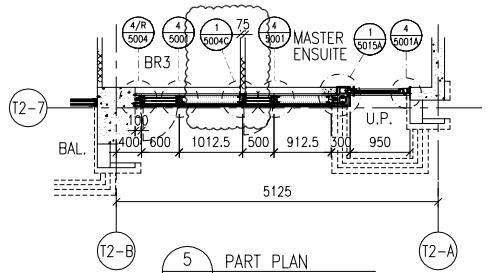FLOOR LEVEL (S.F.L.)
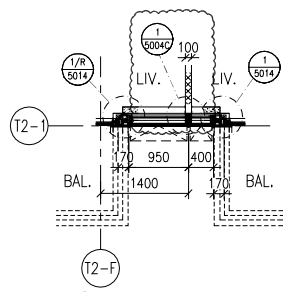
| FLOOR | LEVEL |
|---|---|
| ROOF | +210.00 |
| 26/F | +206.70 |
| 25/F | +203.40 |
| 23/F | +200.00 |
| 22/F | +196.85 |
| 21/F | +193.70 |
| 20/F | +190.55 |
| 19/F | +187.40 |
| 18/F | +184.25 |
| 17/F | +181.10 |
| 16/F | +177.80 |
| 15/F | +174.65 |
| 12/F | +171.50 |
| 11/F | +168.35 |
| 10/F | +165.20 |
| 9/F | +162.05 |
| 8/F | +158.90 |
| 7/F | +155.75 |
| 6/F | +152.60 |
| 5/F | +149.30 |

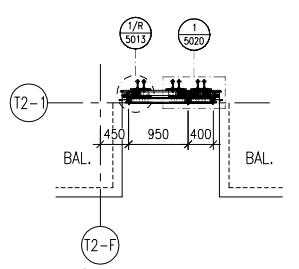B.D. REF :

CLIENT :

**SHIMAO GROUP HOLDINGS LIMITED**

ARCHITECT :

WONG TUNG & PARTNERS LIMITED
ARCHITECTS & PLANNERS

MAIN CONTRACTOR :

協興建築有限公司
HIP HING CONSTRUCTION CO LTD

STRUCTURAL ENGINEER :

C M WONG & ASSOCIATES LTD
黃志明建築工程師有限公司

FACADE CONSULTANT:

MEINHARDT

NOTE :

1. ALL DIMENSIONS ARE IN mm.
2. ALL ELEVATIONS ARE VIEWED FROM OUTSIDE.
3. ALL DIMENSIONS TO BE VERIFIED ON SITE BEFORE FABRICATION.

LEGEND :

- X1 / X001 – DETAIL MARK NO. / REFER SHEET NO.

1. F.F.L. --FINISHED FLOOR LEVEL
2. S.F.L. --STRUCTURAL FLOOR LEVEL
3. /R --REVERSED DETAIL

| NO. | DATE | REVISED | BY |
|---|---|---|---|
| A | 05-10-2021 | REVISION SUBJECT TO ARCH. COMMENT | |

JOB NO. : J-853

PROJECT :

PROPOSED RESIDENTIAL DEVELOPMENT AT N.K.I.L. 6542 YIN PING ROAD KOWLOON

TITLE :


PART ELEVATION FOR CURTAIN WALL AT TOWER 2

DATE : 26-MAR-21 | SCALE : 1:60 (A1)

DRAWN BY : LHR | CHECKED BY :


美特鋁質有限公司
MIDI ALUMINIUM FABRICATOR LTD.
Units 6-8, Sunray Industrial Centre, 1/F
610 Cha Kwo Ling Road, Kowloon
Tel:23489211-4 Fax:(852)27727666



DWG NO. : J853-SD-CW-4205 | REV. : B

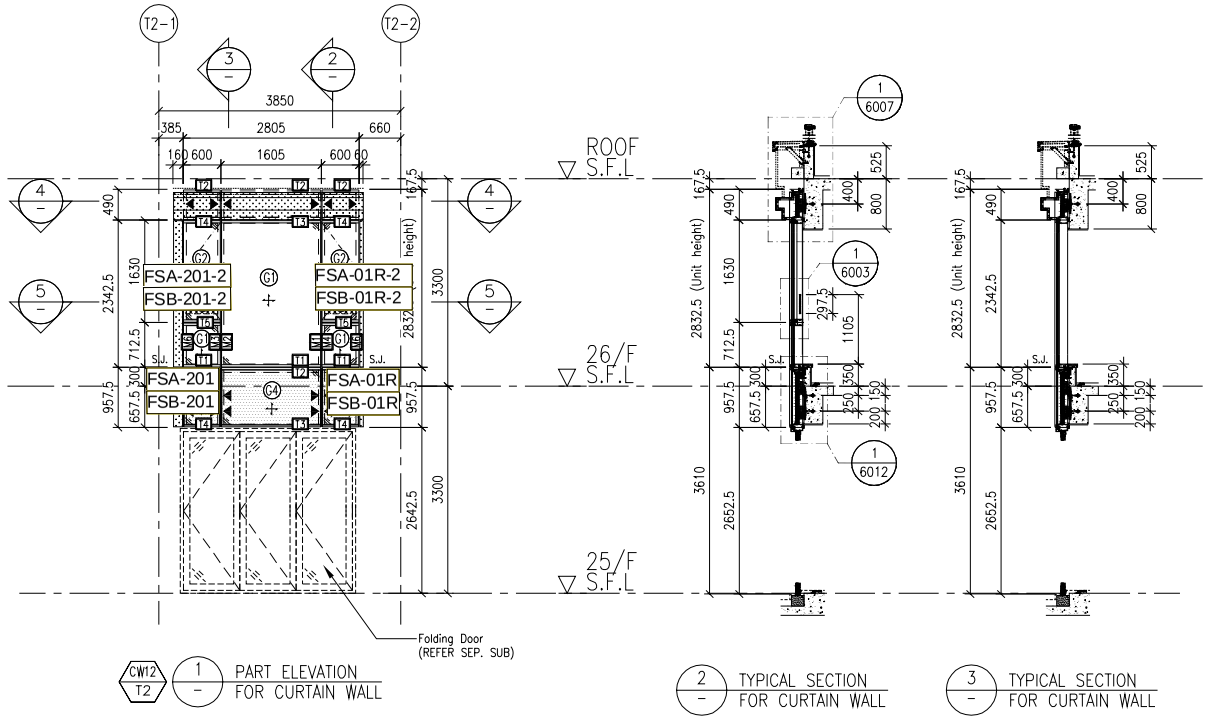











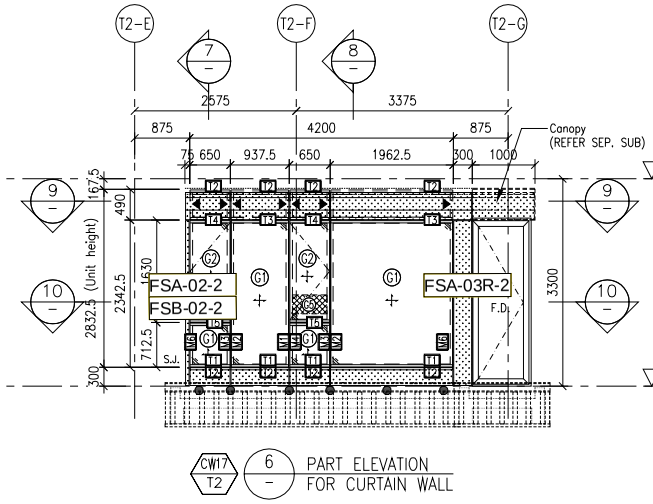


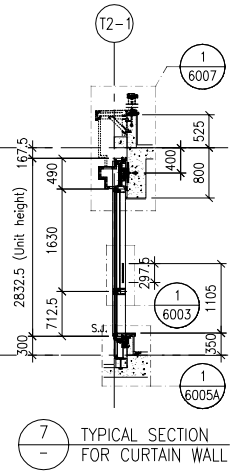
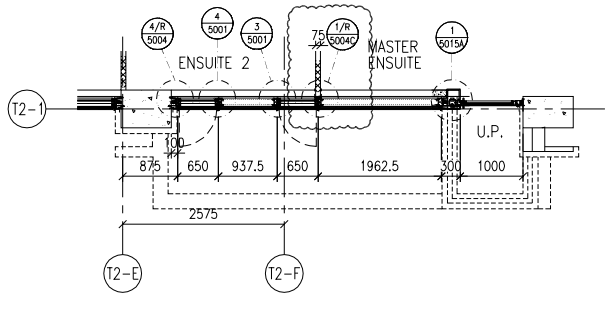


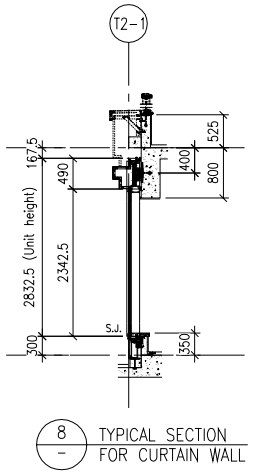

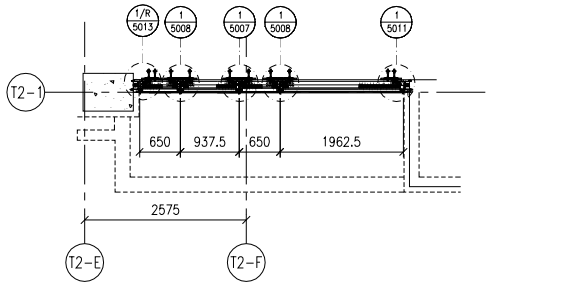FLOOR LEVEL (S.F.L.)
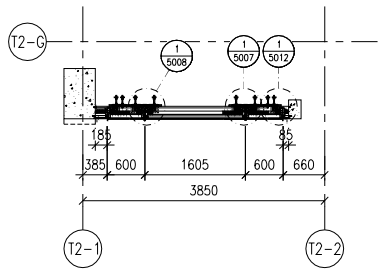
| FLOOR | LEVEL |
|---|---|
| ROOF | +210.00 |
| 26/F | +206.70 |
| 25/F | +203.40 |

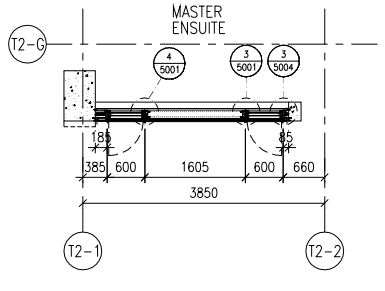LEGEND:

- G1+ – 10mm HEAT STRENGTHENED GLASS (OUTER) + 12mm AIR SPACE +12mm THK. TEMPERED CLEAR GLASS (INNER)
- G2+ – 10mm HEAT STRENGTHENED GLASS (OUTER) + 12mm AIR SPACE +10mm THK. TEMPERED CLEAR GLASS (INNER)
- CA+ – 12mm THK. HEAT STRENGTHENED GLASS & 2mm THK. ALUM. BACKPAN (SPANDREL GLASS)
- CG – 12mm THK. CLEAR TEMPERED GLASS ( INTERNAL PROTECTIVE BARRIER )
- 3mm THK. ALUM. CLADDING
- S.J. – STACK JOINT (WIND LOAD)
- AE01 – ALUM. EXTRUSION DIE NO.
- ▲ – SUPPORT POINT (WIND LOAD + DEAD LOAD)
- ● – SUPPORT POINT (WIND LOAD)

B.D. REF :

CLIENT :

**SHIMAO GROUP HOLDINGS LIMITED**

ARCHITECT :

WONG TUNG & PARTNERS LIMITED
ARCHITECTS & PLANNERS

MAIN CONTRACTOR :

協興建築有限公司
HIP HING CONSTRUCTION CO LTD

STRUCTURAL ENGINEER :

C M WONG & ASSOCIATES LTD
黃志明建築工程師有限公司

FACADE CONSULTANT:

MEINHARDT

NOTE :

1. ALL DIMENSIONS ARE IN mm.
2. ALL ELEVATIONS ARE VIEWED FROM OUTSIDE.
3. ALL DIMENSIONS TO BE VERIFIED ON SITE BEFORE FABRICATION.

LEGEND :

X1 — DETAIL MARK NO.
X001 — REFER SHEET NO.

1. F.F.L. -- FINISHED FLOOR LEVEL
2. S.F.L. -- STRUCTURAL FLOOR LEVEL
3. (/R) -- REVERSED DETAIL

| NO. | DATE | REVISED | BY |
|---|---|---|---|

JOB NO. : J-853

PROJECT :

PROPOSED RESIDENTIAL DEVELOPMENT AT N.K.I.L. 6542 YIN PING ROAD KOWLOON

TITLE :

PART ELEVATION FOR CURTAIN WALL AT TOWER 2


DATE : 05-OCT-21 | SCALE : 1:60 (A1)

DRAWN BY : LHR | CHECKED BY :


美特鋁質有限公司
MIDI ALUMINIUM FABRICATOR LTD.
Units 6-8, Sunray Industrial Centre, 1/F
610 Cha Kwo Ling Road, Kowloon
Tel:23489211-4 Fax:(852)27727666


DWG NO. : J853-SD-CW-4206 | REV. : B


LEGEND :
R.S. = RESTRAINT SOCKET

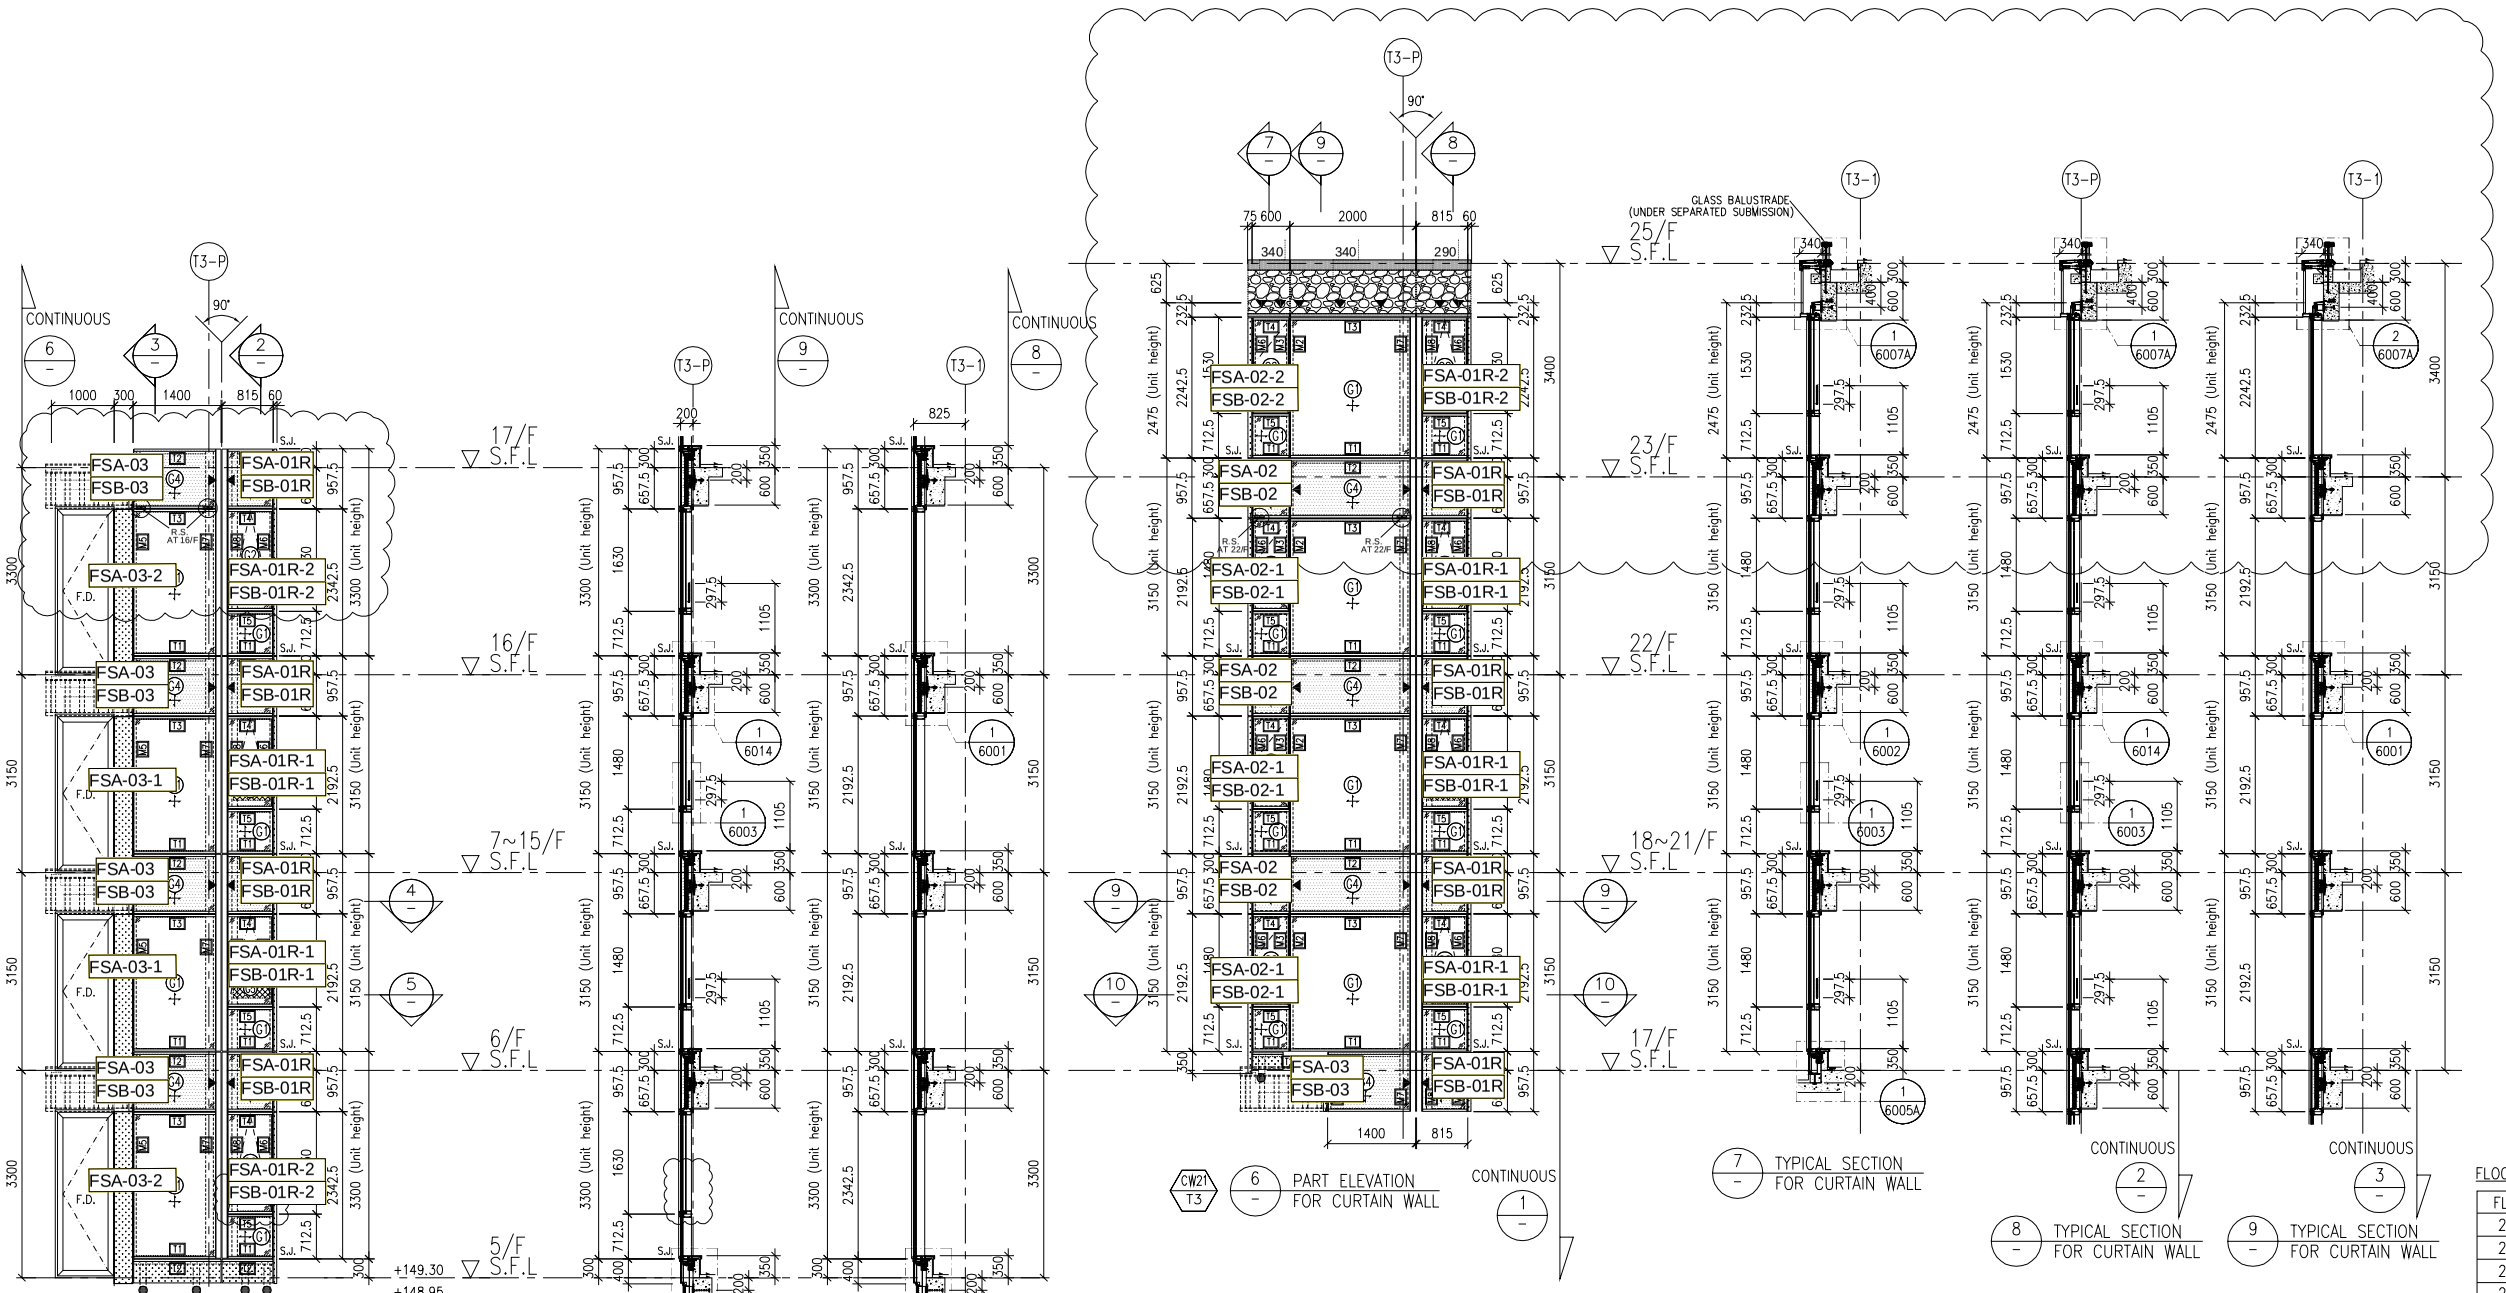



CW21 T3 — 1 — PART ELEVATION FOR CURTAIN WALL

2 — TYPICAL SECTION FOR CURTAIN WALL

3 — TYPICAL SECTION FOR CURTAIN WALL

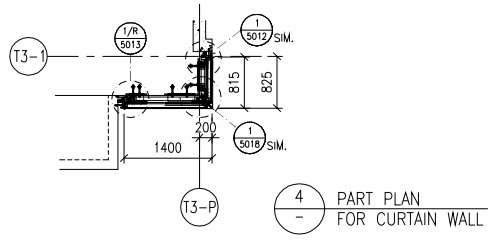


4 — PART PLAN FOR CURTAIN WALL

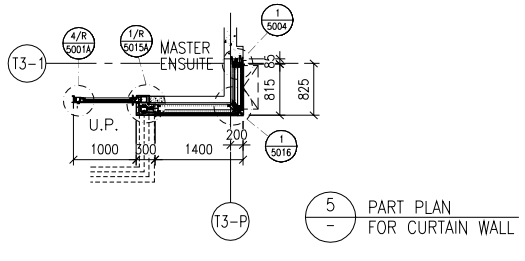


5 — PART PLAN FOR CURTAIN WALL





CW21 T3 — 6 — PART ELEVATION FOR CURTAIN WALL

CONTINUOUS — 1


7 — TYPICAL SECTION FOR CURTAIN WALL

8 — TYPICAL SECTION FOR CURTAIN WALL

9 — TYPICAL SECTION FOR CURTAIN WALL

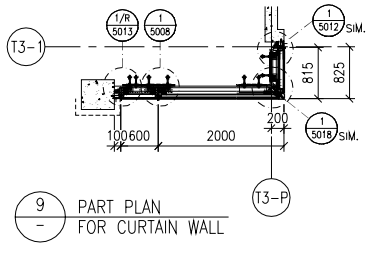


9 — PART PLAN FOR CURTAIN WALL

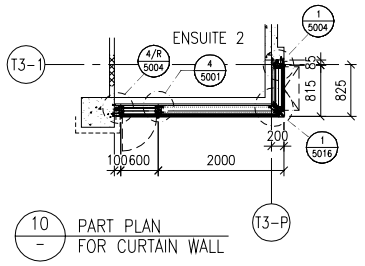


10 — PART PLAN FOR CURTAIN WALL

FLOOR LEVEL (S.F.L.)

| FLOOR | LEVEL |
|---|---|
| 25/F | +203.40 |
| 23/F | +200.00 |
| 22/F | +196.85 |
| 21/F | +193.70 |
| 20/F | +190.55 |
| 19/F | +187.40 |
| 18/F | +184.25 |
| 17/F | +181.10 |
| 16/F | +177.80 |
| 15/F | +174.65 |
| 12/F | +171.50 |
| 11/F | +168.35 |
| 10/F | +165.20 |
| 9/F | +162.05 |
| 8/F | +158.90 |
| 7/F | +155.75 |
| 6/F | +152.60 |
| 5/F | +149.30 |

LEGEND:
- G1+ – 10mm HEAT STRENGTHENED GLASS (OUTER) + 12mm AIR SPACE +12mm THK. TEMPERED CLEAR GLASS (INNER)
- G2+ – 10mm HEAT STRENGTHENED GLASS (OUTER) + 12mm AIR SPACE +10mm THK. TEMPERED CLEAR GLASS (INNER)
- G4+ – 12mm THK. HEAT STRENGTHENED GLASS & 2mm THK. ALUM. BACKPAN (SPANDREL GLASS)
- G5 – 12mm THK. CLEAR TEMPERED GLASS ( INTERNAL PROTECTIVE BARRIER )
- 3mm THK. ALUM. CLADDING
- S.J. – STACK JOINT (WIND LOAD)
- AE01 – ALUM. EXTRUSION DIE NO.
- ▲ – SUPPORT POINT (WIND LOAD + DEAD LOAD)
- ● – SUPPORT POINT (WIND LOAD)

B.D. REF :

CLIENT :
SHIMAO GROUP HOLDINGS LIMITED

ARCHITECT :
WONG TUNG & PARTNERS LIMITED
ARCHITECTS & PLANNERS

MAIN CONTRACTOR :
協興建築有限公司
HIP HING CONSTRUCTION CO LTD

STRUCTURAL ENGINEER :
C M WONG & ASSOCIATES LTD
黃志明建築工程師有限公司

FACADE CONSULTANT:
MEINHARDT

NOTE :
1. ALL DIMENSIONS ARE IN mm.
2. ALL ELEVATIONS ARE VIEWED FROM OUTSIDE.
3. ALL DIMENSIONS TO BE VERIFIED ON SITE BEFORE FABRICATION.

LEGEND :
X1 / X001 — DETAIL MARK NO. / REFER SHEET NO.
1. F.F.L. --FINISHED FLOOR LEVEL
2. S.F.L. --STRUCTURAL FLOOR LEVEL
3. /R --REVERSED DETAIL

| NO. | DATE | REVISED | BY |
|---|---|---|---|
| A | 05-10-2021 | REVISION SUBJECT TO ARCH. COMMENT | |

JOB NO. : J-853

PROJECT :
PROPOSED RESIDENTIAL DEVELOPMENT AT N.K.I.L. 6542 YIN PING ROAD KOWLOON

TITLE :
PART ELEVATION FOR CURTAIN WALL AT TOWER 3


DATE : 26-MAR-21 | SCALE : 1:60 (A1)

DRAWN BY : LHR | CHECKED BY :


美特鋁質有限公司
MIDI ALUMINIUM FABRICATOR LTD.
Units 6-8, Sunray Industrial Centre, 1/F
610 Cha Kwo Ling Road, Kowloon
Tel:23489211-4 Fax:(852)27727666


DWG NO. : J853-SD-CW-4301 | REV. : C

LEGEND :
R.S. = RESTRAINT SOCKET

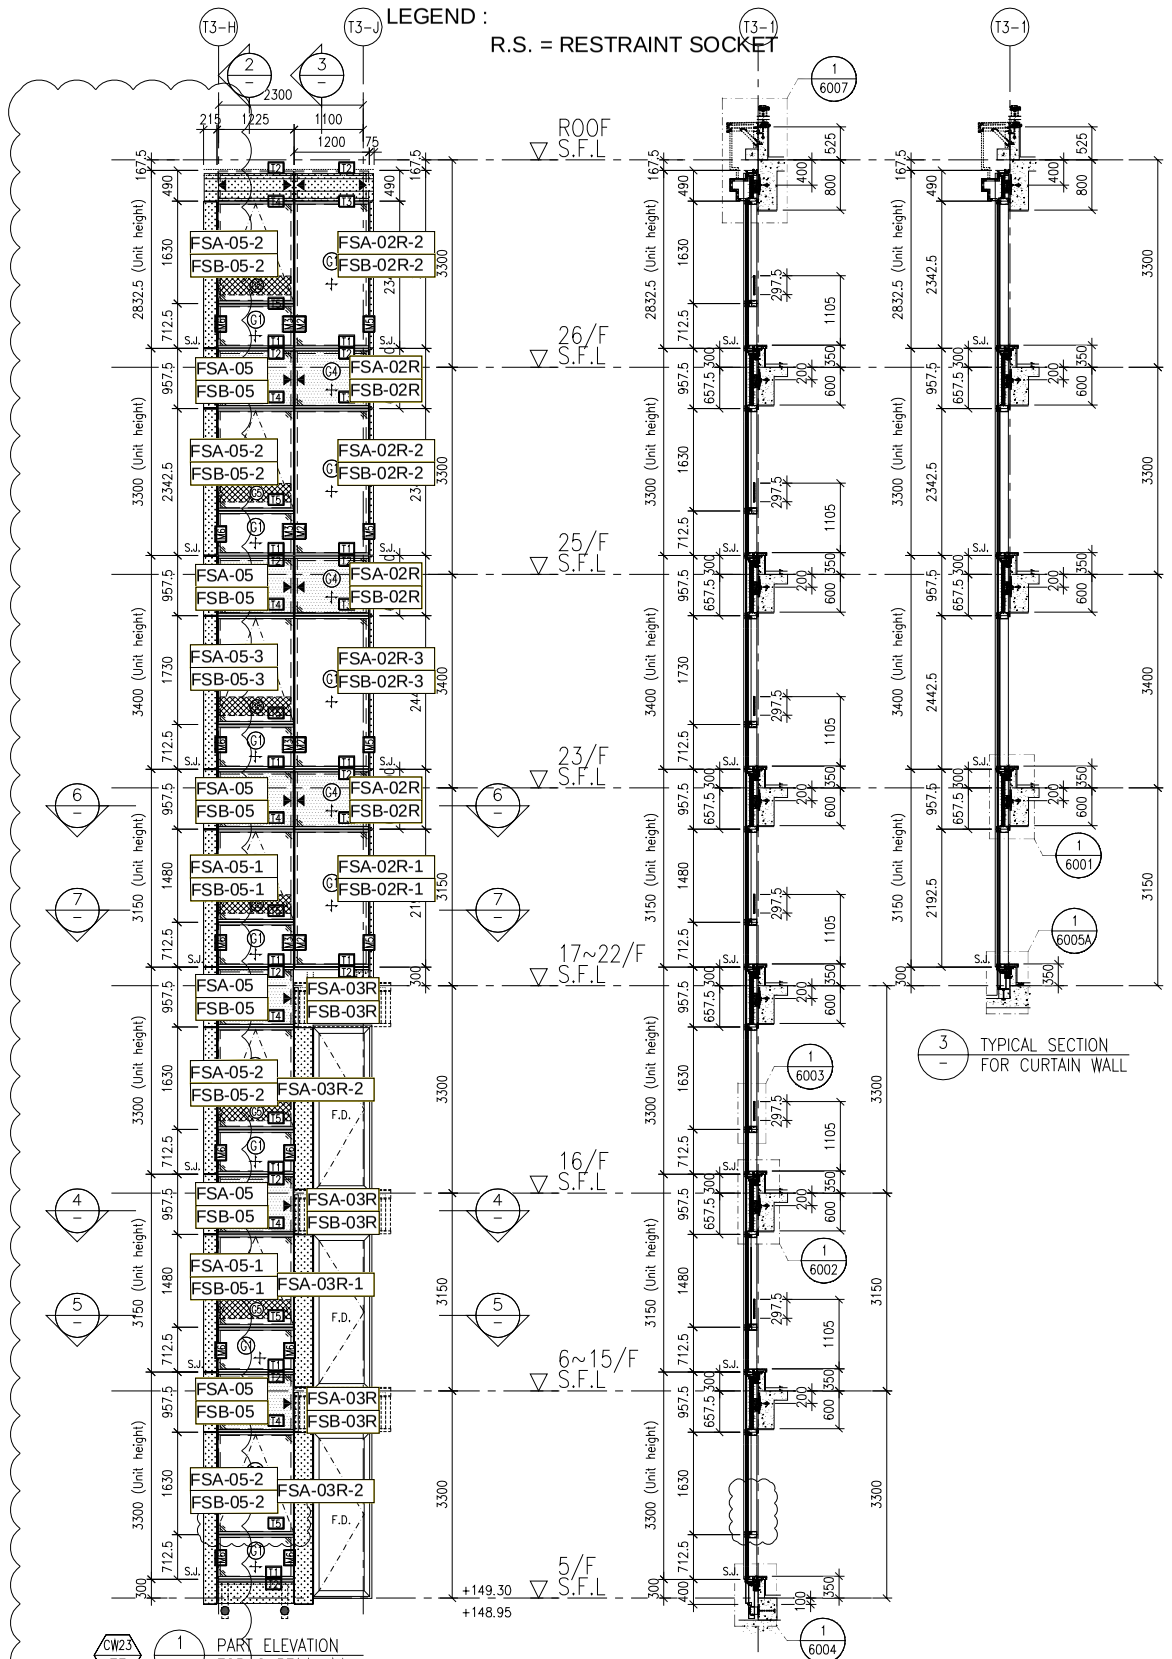



1 PART ELEVATION FOR CURTAIN WALL (CW23 / T3)




2 TYPICAL SECTION FOR CURTAIN WALL




3 TYPICAL SECTION FOR CURTAIN WALL

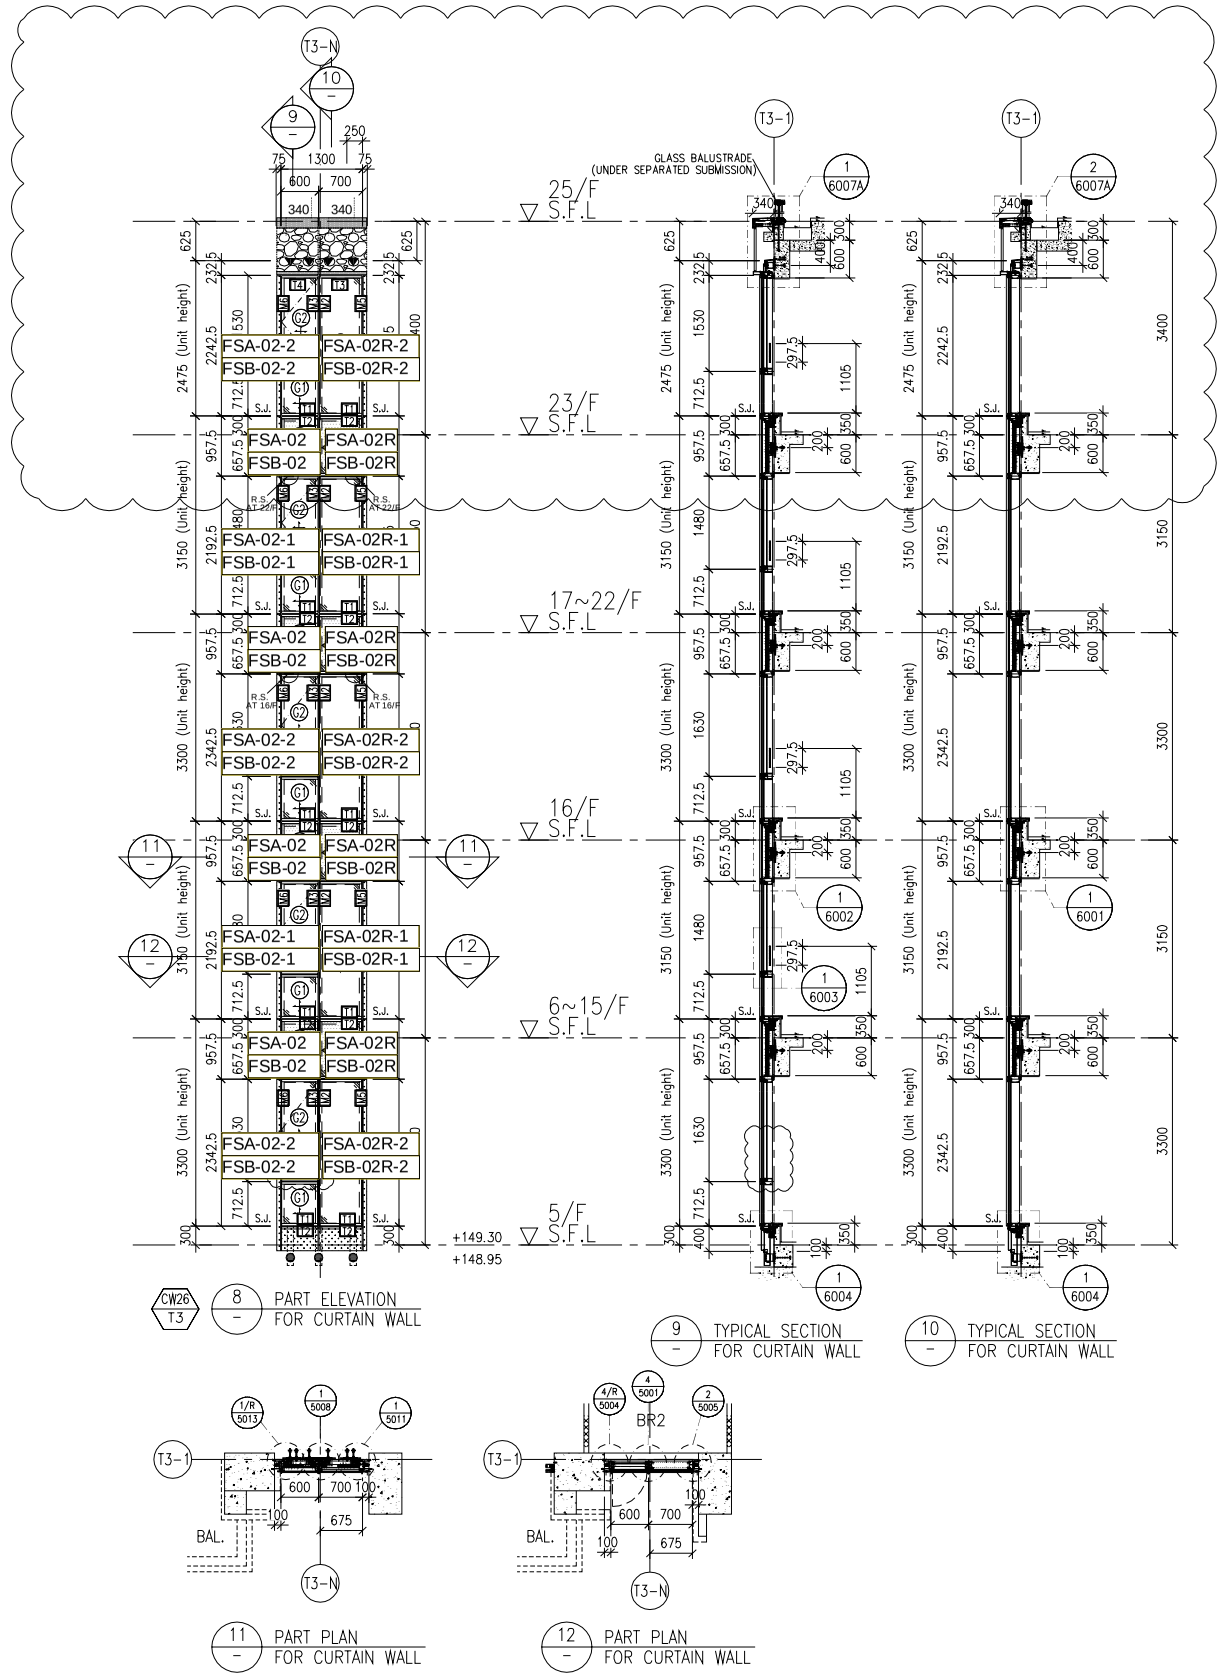


8 PART ELEVATION FOR CURTAIN WALL (CW26 / T3)

9 TYPICAL SECTION FOR CURTAIN WALL


10 TYPICAL SECTION FOR CURTAIN WALL





11 PART PLAN FOR CURTAIN WALL





12 PART PLAN FOR CURTAIN WALL

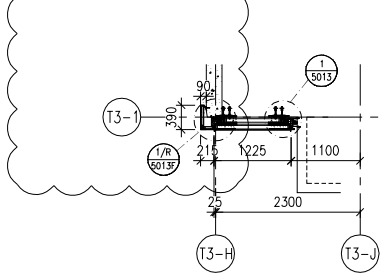



4 PART PLAN FOR CURTAIN WALL

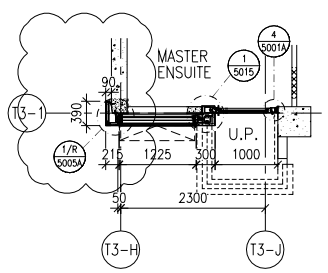


5 PART PLAN FOR CURTAIN WALL

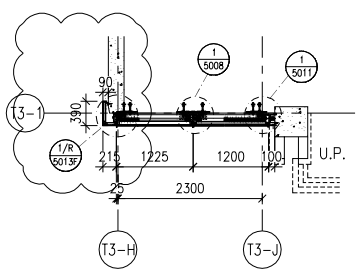


6 PART PLAN FOR CURTAIN WALL

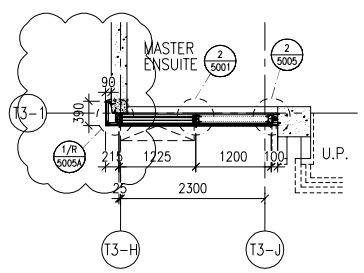


7 PART PLAN FOR CURTAIN WALL

LEGEND:
- 10mm HEAT STRENGTHENED GLASS (OUTER) + 12mm AIR SPACE +12mm THK. TEMPERED CLEAR GLASS (INNER)
- 10mm HEAT STRENGTHENED GLASS (OUTER) + 12mm AIR SPACE +10mm THK. TEMPERED CLEAR GLASS (INNER)
- 12mm THK. HEAT STRENGTHENED GLASS & 2mm THK. ALUM. BACKPAN (SPANDREL GLASS)
- 12mm THK. CLEAR TEMPERED GLASS ( INTERNAL PROTECTIVE BARRIER )
- 3mm THK. ALUM. CLADDING
- S.J. – STACK JOINT (WIND LOAD)
- AE01 – ALUM. EXTRUSION DIE NO.
- ▲ – SUPPORT POINT (WIND LOAD + DEAD LOAD)
- ● – SUPPORT POINT (WIND LOAD)

T2 FLOOR LEVEL (S.F.L.)

| FLOOR | LEVEL |
|---|---|
| R/F | +210.00 |
| 26/F | +206.70 |
| 25/F | +203.40 |
| 23/F | +200.00 |
| 22/F | +196.85 |
| 21/F | +193.70 |
| 20/F | +190.55 |
| 19/F | +187.40 |
| 18/F | +184.25 |
| 17/F | +181.10 |
| 16/F | +177.80 |
| 15/F | +174.65 |
| 12/F | +171.50 |
| 11/F | +168.35 |
| 10/F | +165.20 |
| 9/F | +162.05 |
| 8/F | +158.90 |
| 7/F | +155.75 |
| 6/F | +152.60 |
| 5/F | +149.30 |

B.D. REF :

CLIENT :
SHIMAO GROUP HOLDINGS LIMITED

ARCHITECT :
WONG TUNG & PARTNERS LIMITED
ARCHITECTS & PLANNERS

MAIN CONTRACTOR :
協興建築有限公司
HIP HING CONSTRUCTION CO LTD

STRUCTURAL ENGINEER :
C M WONG & ASSOCIATES LTD
黃志明建築工程師有限公司

FACADE CONSULTANT:
MEINHARDT

NOTE :
1. ALL DIMENSIONS ARE IN mm.
2. ALL ELEVATIONS ARE VIEWED FROM OUTSIDE.
3. ALL DIMENSIONS TO BE VERIFIED ON SITE BEFORE FABRICATION.

LEGEND :
- X1 / X001 — DETAIL MARK NO. / REFER SHEET NO.
1. F.F.L. --FINISHED FLOOR LEVEL
2. S.F.L. --STRUCTURAL FLOOR LEVEL
3. /R --REVERSED DETAIL

| NO. | DATE | REVISED | BY |
|---|---|---|---|
| A | 05-10-2021 | REVISION SUBJECT TO ARCH. COMMENT | |

JOB NO. : J-853

PROJECT :
PROPOSED RESIDENTIAL DEVELOPMENT AT N.K.I.L. 6542
YIN PING ROAD
KOWLOON

TITLE :
PART ELEVATION FOR CURTAIN WALL AT TOWER 3


DATE : 26-MAR-21 | SCALE : 1:60 (A1)

DRAWN BY : LHR | CHECKED BY :



美特鋁質有限公司
MIDI ALUMINIUM FABRICATOR LTD.
Units 6-8, Sunray Industrial Centre, 1/F
610 Cha Kwo Ling Road, Kowloon
Tel:23489211-4 Fax:(852)27727666


DWG NO. : J853-SD-CW-4302 | REV. : C

LEGEND :
R.S. = RESTRAINT SOCKET

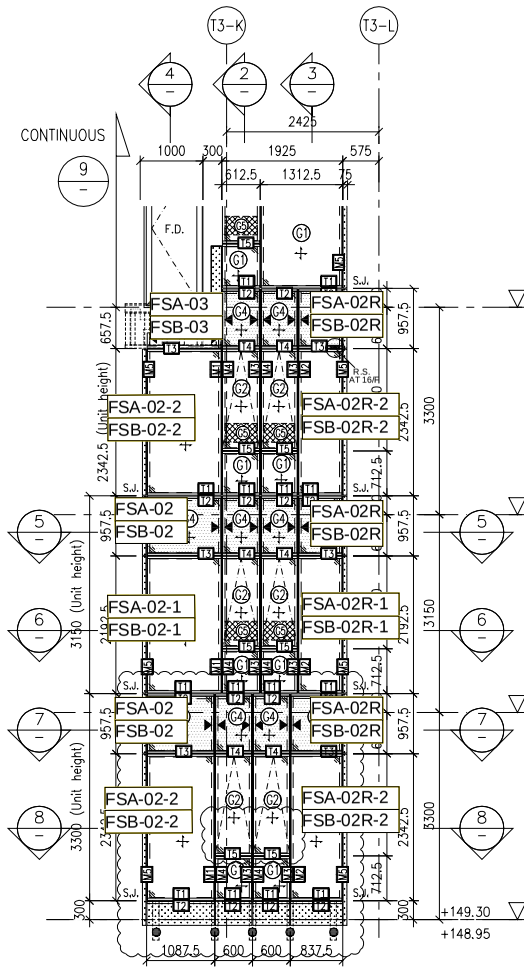



CW24 / T3 — 1 — PART ELEVATION FOR CURTAIN WALL

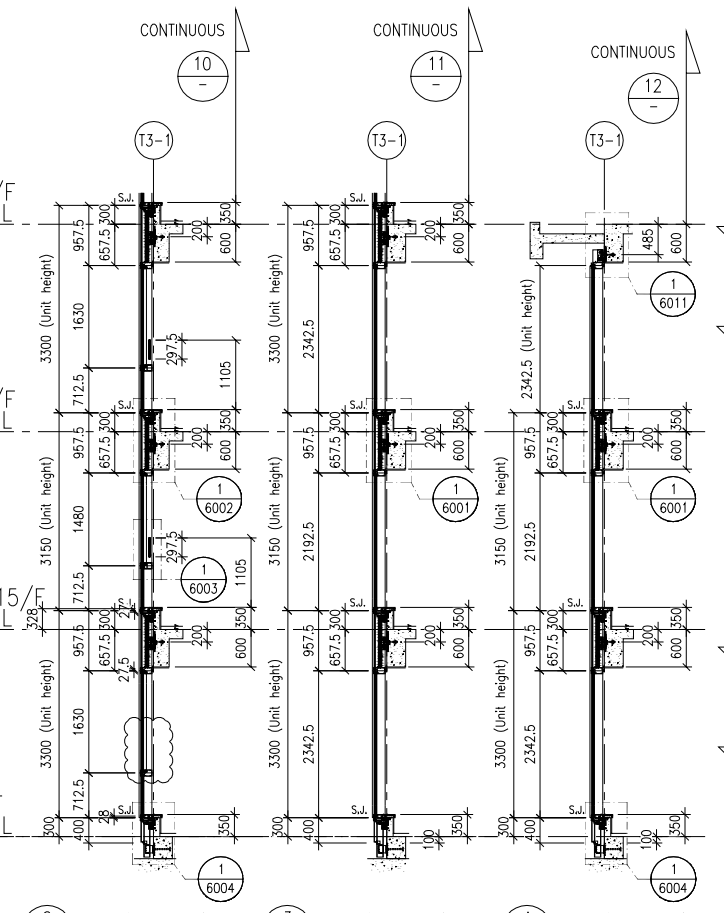



2 — TYPICAL SECTION FOR CURTAIN WALL

3 — TYPICAL SECTION FOR CURTAIN WALL


4 — TYPICAL SECTION FOR CURTAIN WALL

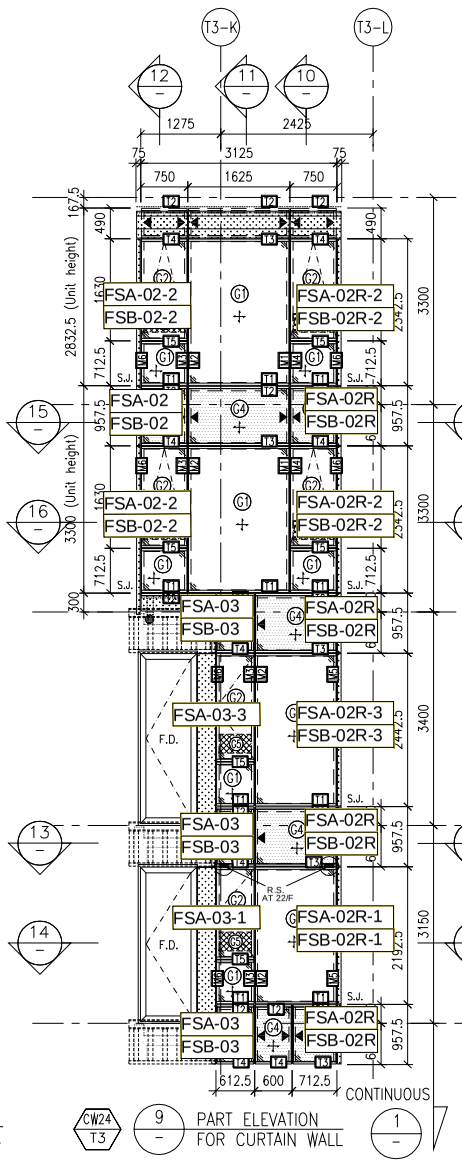


CW24 / T3 — 9 — PART ELEVATION FOR CURTAIN WALL

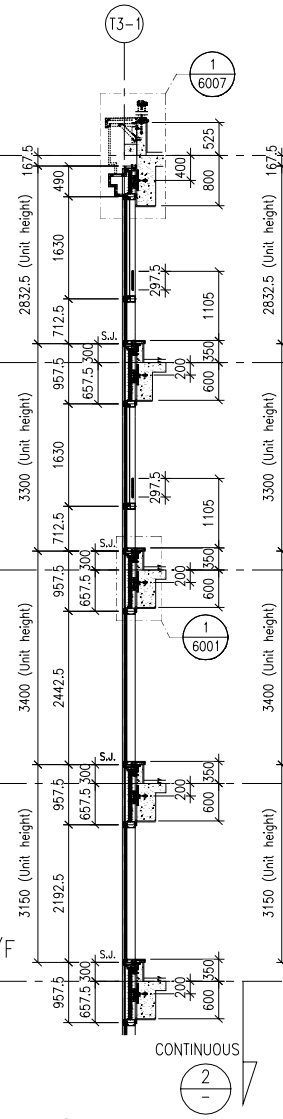



10 — TYPICAL SECTION FOR CURTAIN WALL

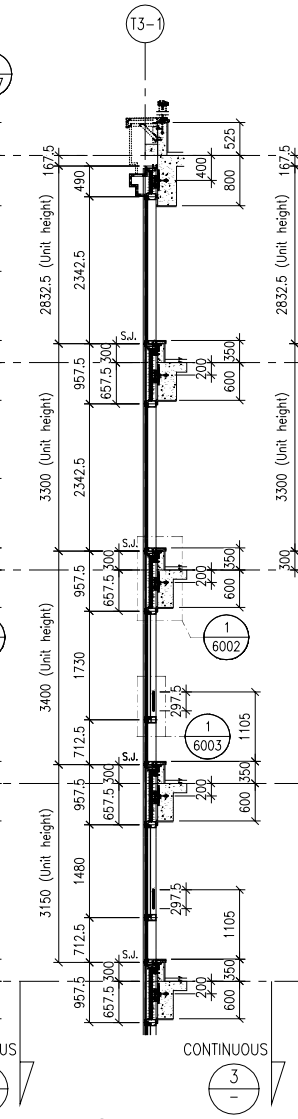



11 — TYPICAL SECTION FOR CURTAIN WALL


12 — TYPICAL SECTION FOR CURTAIN WALL

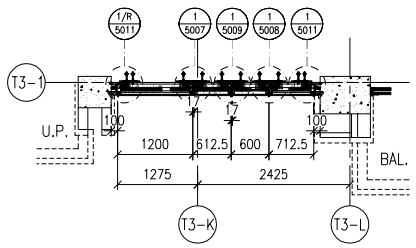



5 — PART PLAN FOR CURTAIN WALL

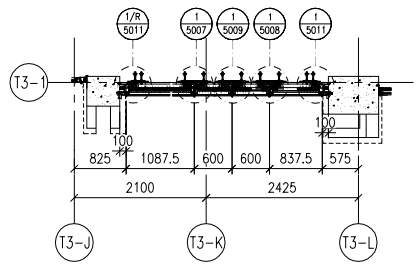



7 — PART PLAN FOR CURTAIN WALL

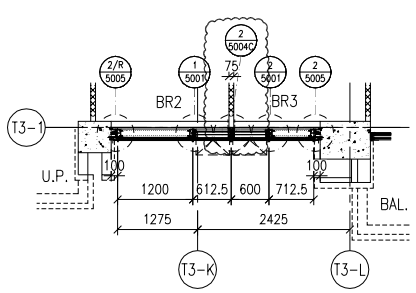



6 — PART PLAN FOR CURTAIN WALL

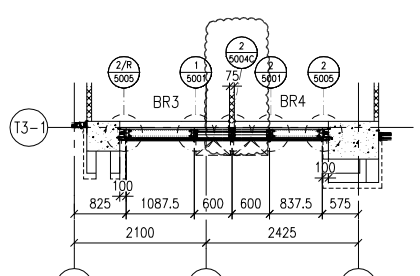



8 — PART PLAN FOR CURTAIN WALL

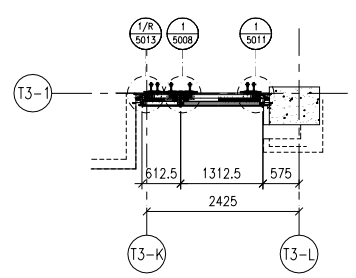



13 — PART PLAN FOR CURTAIN WALL

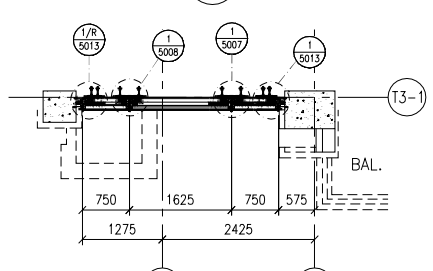


15 — PART PLAN FOR CURTAIN WALL

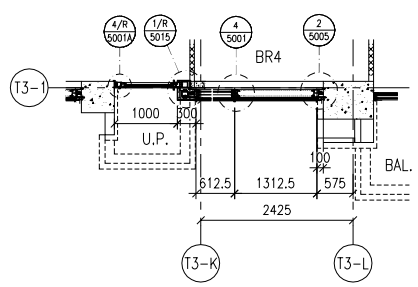


14 — PART PLAN FOR CURTAIN WALL

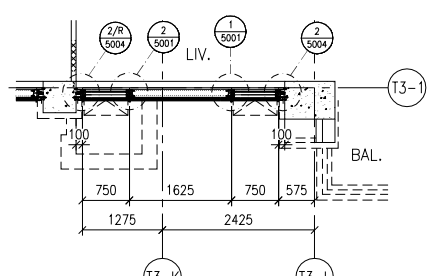


16 — PART PLAN FOR CURTAIN WALL

T2 FLOOR LEVEL (S.F.L.)

| FLOOR | LEVEL |
|---|---|
| R/F | +210.00 |
| 26/F | +206.70 |
| 25/F | +203.40 |
| 23/F | +200.00 |
| 22/F | +196.85 |
| 21/F | +193.70 |
| 20/F | +190.55 |
| 19/F | +187.40 |
| 18/F | +184.25 |
| 17/F | +181.10 |
| 16/F | +177.80 |
| 15/F | +174.65 |
| 12/F | +171.50 |
| 11/F | +168.35 |
| 10/F | +165.20 |
| 9/F | +162.05 |
| 8/F | +158.90 |
| 7/F | +155.75 |
| 6/F | +152.60 |
| 5/F | +149.30 |

LEGEND:
- G1 — 10mm HEAT STRENGTHENED GLASS (OUTER) + 12mm AIR SPACE +12mm THK. TEMPERED CLEAR GLASS (INNER)
- G2 — 10mm HEAT STRENGTHENED GLASS (OUTER) + 12mm AIR SPACE +10mm THK. TEMPERED CLEAR GLASS (INNER)
- G4 — 12mm THK. HEAT STRENGTHENED GLASS & 2mm THK. ALUM. BACKPAN (SPANDREL GLASS)
- G5 — 12mm THK. CLEAR TEMPERED GLASS ( INTERNAL PROTECTIVE BARRIER )
- 3mm THK. ALUM. CLADDING
- S.J. — STACK JOINT (WIND LOAD)
- AE01 — ALUM. EXTRUSION DIE NO.
- ▲ — SUPPORT POINT (WIND LOAD + DEAD LOAD)
- ● — SUPPORT POINT (WIND LOAD)

B.D. REF :

CLIENT :
SHIMAO GROUP HOLDINGS LIMITED

ARCHITECT :
WONG TUNG & PARTNERS LIMITED
ARCHITECTS & PLANNERS

MAIN CONTRACTOR :
協興建築有限公司
HIP HING CONSTRUCTION CO LTD

STRUCTURAL ENGINEER :
C M WONG & ASSOCIATES LTD
黃志明建築工程師有限公司

FACADE CONSULTANT:
MEINHARDT

NOTE :
1. ALL DIMENSIONS ARE IN mm.
2. ALL ELEVATIONS ARE VIEWED FROM OUTSIDE.
3. ALL DIMENSIONS TO BE VERIFIED ON SITE BEFORE FABRICATION.

LEGEND :
X1 / X001 — DETAIL MARK NO. / REFER SHEET NO.
1. F.F.L. -- FINISHED FLOOR LEVEL
2. S.F.L. -- STRUCTURAL FLOOR LEVEL
3. /R -- REVERSED DETAIL

| NO. | DATE | REVISED | BY |
|---|---|---|---|
| A | 05-10-2021 | REVISION SUBJECT TO ARCH. COMMENT | |

JOB NO. : J-853

PROJECT :
PROPOSED RESIDENTIAL DEVELOPMENT AT N.K.I.L. 6542 YIN PING ROAD KOWLOON

TITLE :
PART ELEVATION FOR CURTAIN WALL AT TOWER 3

DATE : 26-MAR-21 | SCALE : 1:60 (A1)


DRAWN BY : LHR | CHECKED BY :



美特鋁質有限公司
MIDI ALUMINIUM FABRICATOR LTD.
Units 6-8, Sunray Industrial Centre, 1/F
610 Cha Kwo Ling Road, Kowloon
Tel:23489211-4 Fax:(852)27727666



DWG NO. : J853-SD-CW-4303 | REV. : B

LEGEND :

R.S. = RESTRAINT SOCKET

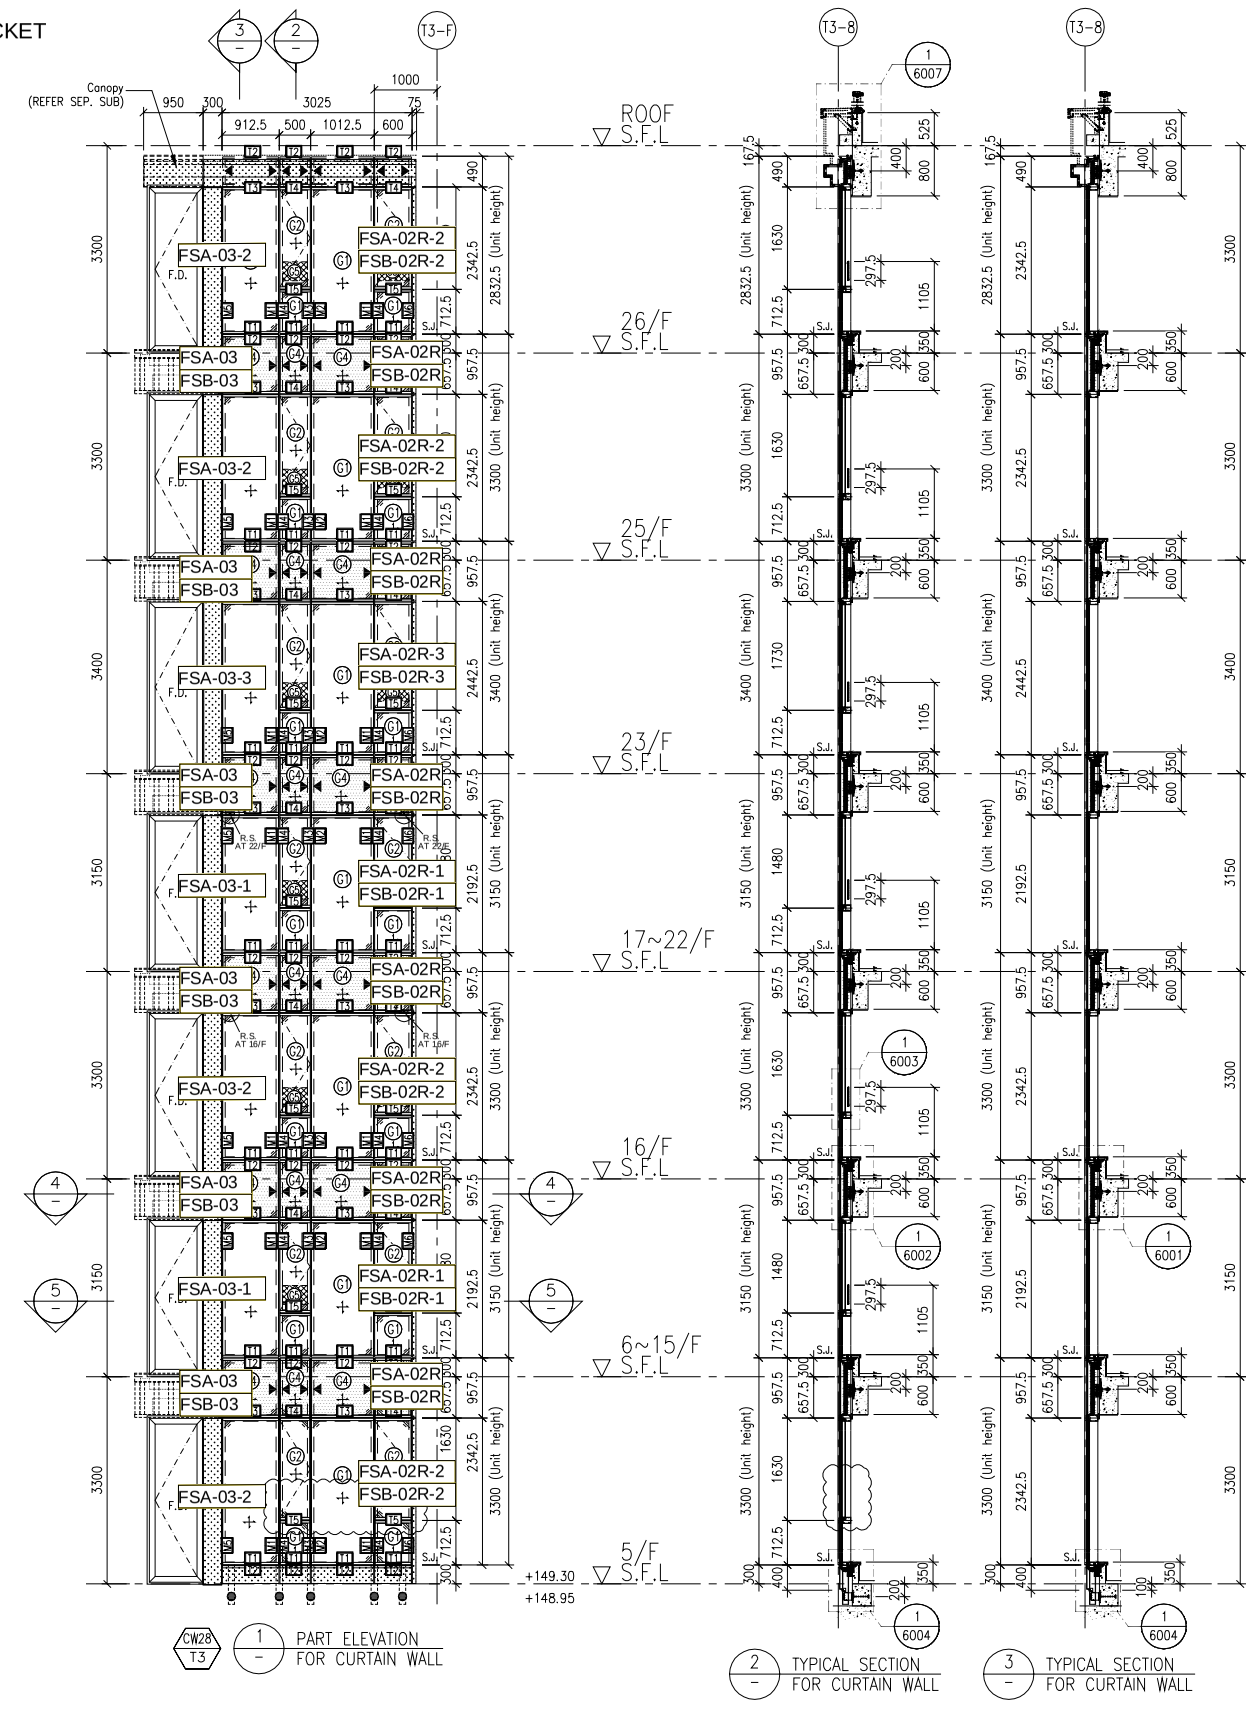

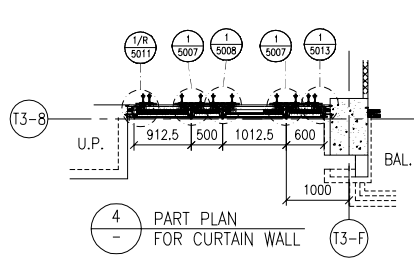
FLOOR LEVEL (S.F.L.)
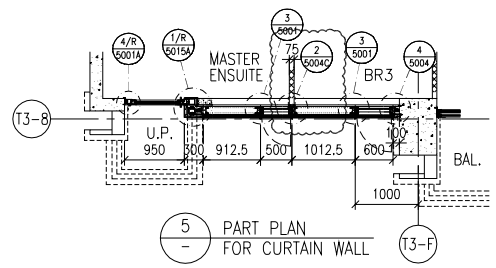
| FLOOR | LEVEL |
|---|---|
| ROOF | +210.00 |
| 26/F | +206.70 |
| 25/F | +203.40 |
| 23/F | +200.00 |
| 22/F | +196.85 |
| 21/F | +193.70 |
| 20/F | +190.55 |
| 19/F | +187.40 |
| 18/F | +184.25 |
| 17/F | +181.10 |
| 16/F | +177.80 |
| 15/F | +174.65 |
| 12/F | +171.50 |
| 11/F | +168.35 |
| 10/F | +165.20 |
| 9/F | +162.05 |
| 8/F | +158.90 |
| 7/F | +155.75 |
| 6/F | +152.60 |
| 5/F | +149.30 |

LEGEND:

- G1 – 10mm HEAT STRENGTHENED GLASS (OUTER) + 12mm AIR SPACE +12mm THK. TEMPERED CLEAR GLASS (INNER)
- G2 – 10mm HEAT STRENGTHENED GLASS (OUTER) + 12mm AIR SPACE +10mm THK. TEMPERED CLEAR GLASS (INNER)
- G4 – 12mm THK. HEAT STRENGTHENED GLASS & 2mm THK. ALUM. BACKPAN (SPANDREL GLASS)
- G5 – 12mm THK. CLEAR TEMPERED GLASS ( INTERNAL PROTECTIVE BARRIER )
- 3mm THK. ALUM. CLADDING
- S.J. – STACK JOINT (WIND LOAD)
- AE01 – ALUM. EXTRUSION DIE NO.
- ▲ – SUPPORT POINT (WIND LOAD + DEAD LOAD)
- ● – SUPPORT POINT (WIND LOAD)

B.D. REF :

CLIENT :

**SHIMAO GROUP HOLDINGS LIMITED**

ARCHITECT :

WONG TUNG & PARTNERS LIMITED
ARCHITECTS & PLANNERS

MAIN CONTRACTOR :

協興建築有限公司
HIP HING CONSTRUCTION CO LTD

STRUCTURAL ENGINEER :

C M WONG & ASSOCIATES LTD
黃志明建築工程師有限公司

FACADE CONSULTANT:

MEINHARDT

NOTE :

1. ALL DIMENSIONS ARE IN mm.
2. ALL ELEVATIONS ARE VIEWED FROM OUTSIDE.
3. ALL DIMENSIONS TO BE VERIFIED ON SITE BEFORE FABRICATION.

LEGEND :

X1 / X001 – DETAIL MARK NO. / REFER SHEET NO.

1. F.F.L. -- FINISHED FLOOR LEVEL
2. S.F.L. -- STRUCTURAL FLOOR LEVEL
3. (/R) -- REVERSED DETAIL

| NO. | DATE | REVISED | BY |
|---|---|---|---|
| A | 05-10-2021 | REVISION SUBJECT TO ARCH. COMMENT | |

JOB NO. : J-853

PROJECT :

PROPOSED RESIDENTIAL DEVELOPMENT AT N.K.I.L. 6542 YIN PING ROAD KOWLOON

TITLE :

PART ELEVATION FOR CURTAIN WALL AT TOWER 3

DATE : 26-MAR-21 | SCALE : 1:60 (A1)


DRAWN BY : LHR | CHECKED BY :


美特鋁質有限公司
MIDI ALUMINIUM FABRICATOR LTD.
Units 6-8, Sunray Industrial Centre, 1/F
610 Cha Kwo Ling Road, Kowloon
Tel:23489211-4 Fax:(852)27727666


DWG NO. : J853-SD-CW-4304 | REV. : B

LEGEND :

R.S. = RESTRAINT SOCKET

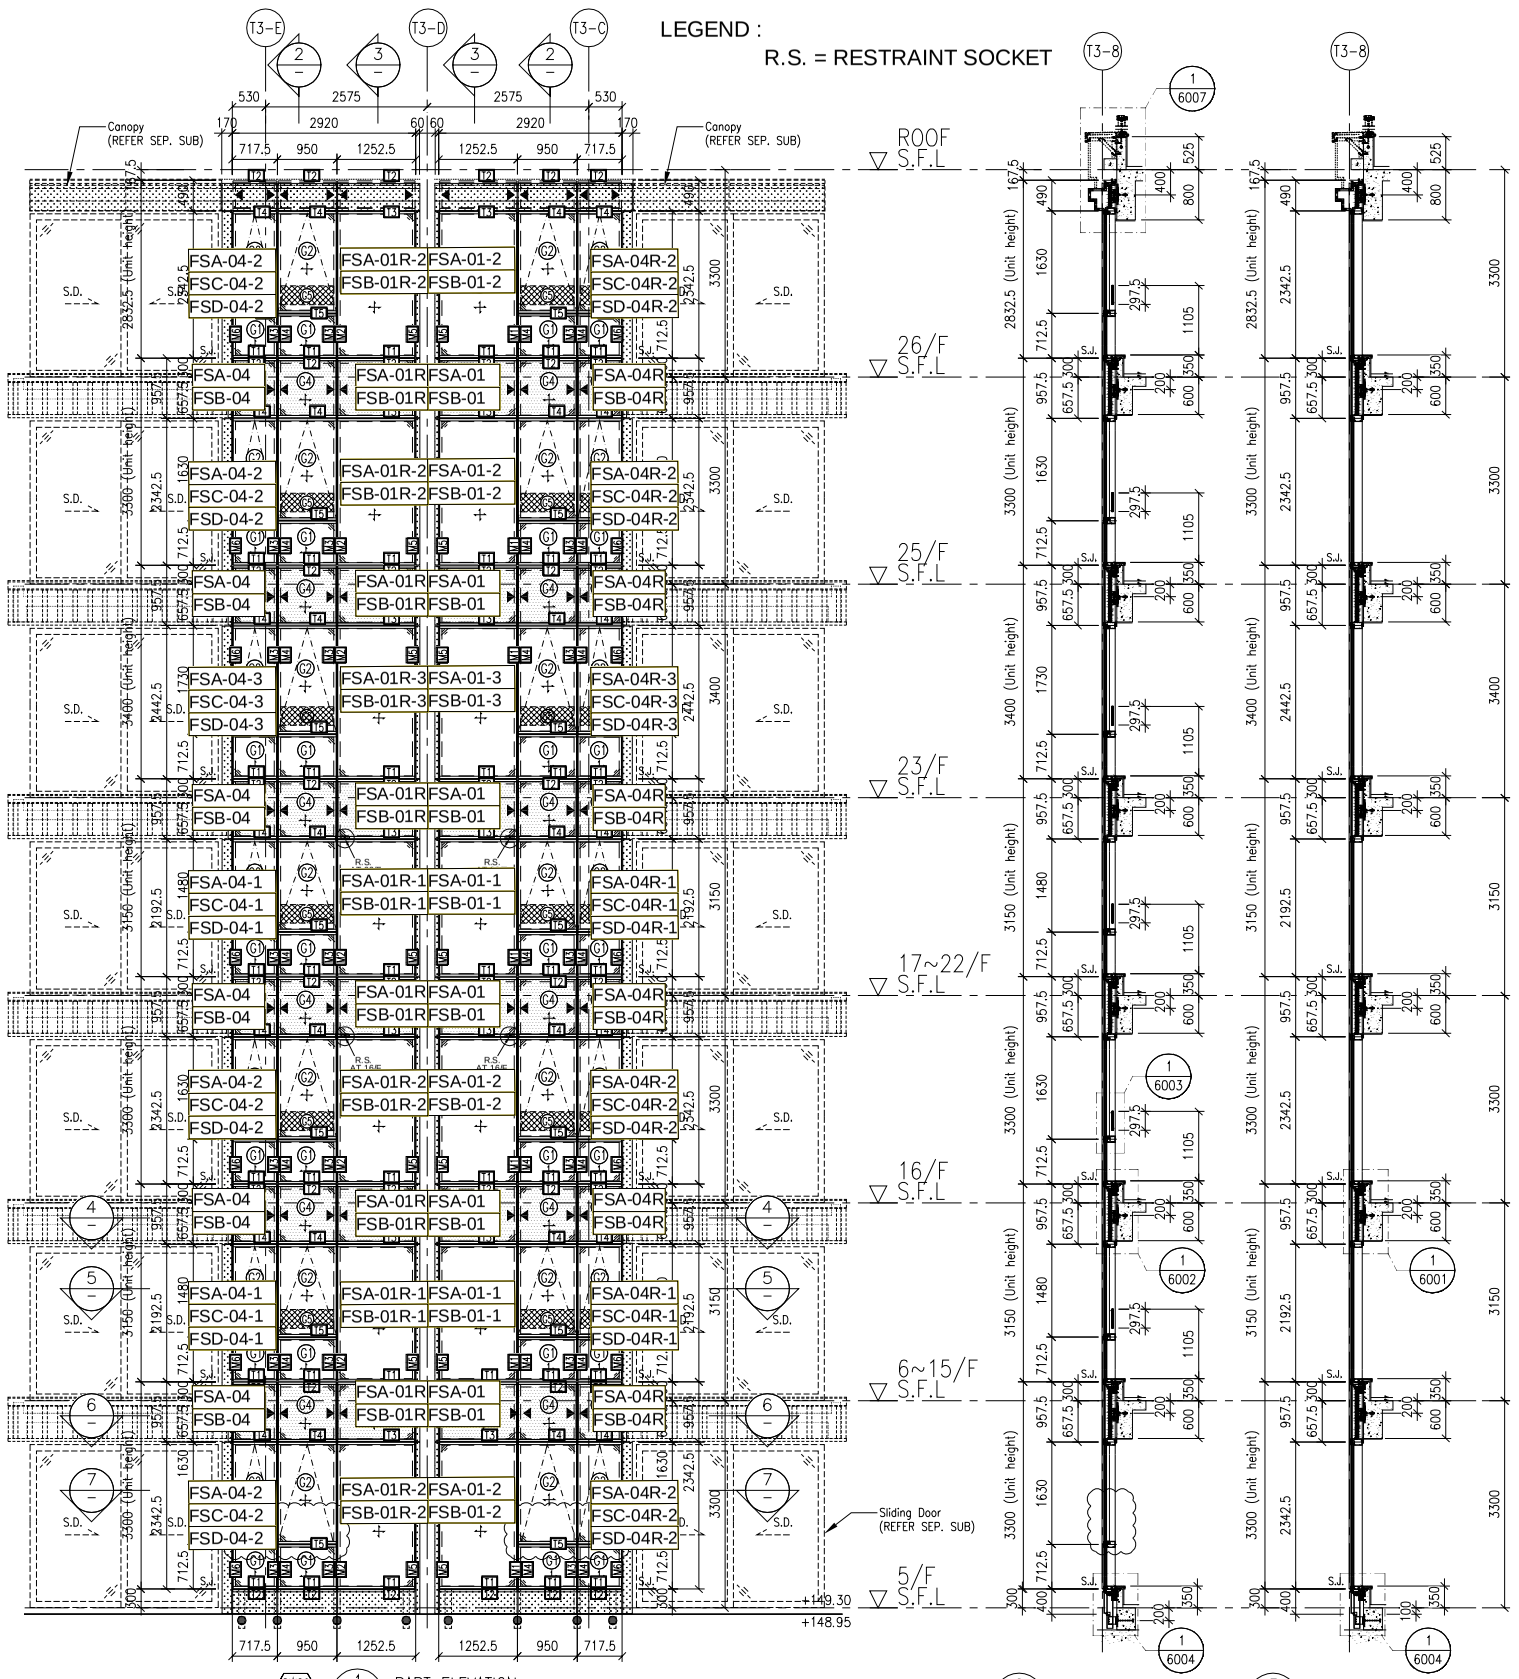



CW29 / T3 — 1 / – PART ELEVATION FOR CURTAIN WALL





2 / – TYPICAL SECTION FOR CURTAIN WALL


3 / – TYPICAL SECTION FOR CURTAIN WALL

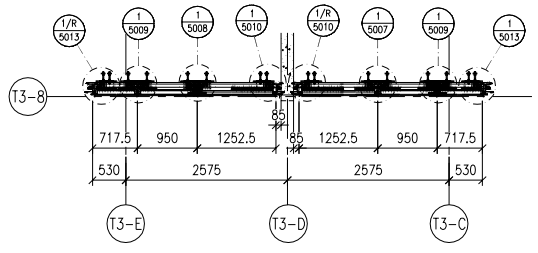



6 / – PART PLAN FOR CURTAIN WALL

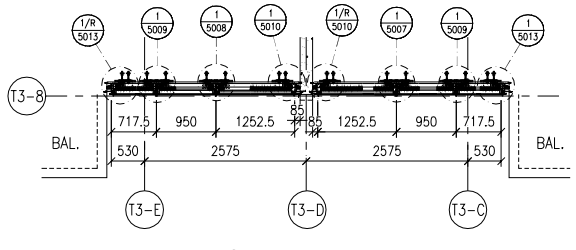


4 / – PART PLAN FOR CURTAIN WALL

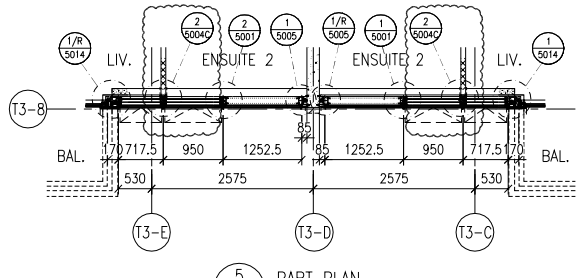


5 / – PART PLAN FOR CURTAIN WALL

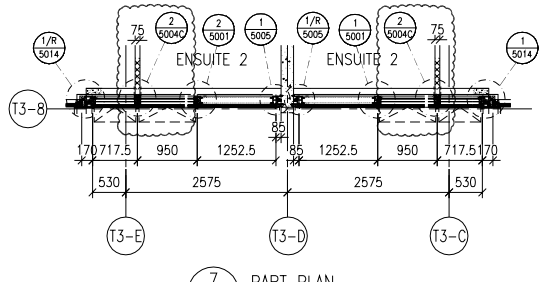


7 / – PART PLAN FOR CURTAIN WALL

FLOOR LEVEL (S.F.L.)

| FLOOR | LEVEL |
|---|---|
| ROOF | +210.00 |
| 26/F | +206.70 |
| 25/F | +203.40 |
| 23/F | +200.00 |
| 22/F | +196.85 |
| 21/F | +193.70 |
| 20/F | +190.55 |
| 19/F | +187.40 |
| 18/F | +184.25 |
| 17/F | +181.10 |
| 16/F | +177.80 |
| 15/F | +174.65 |
| 12/F | +171.50 |
| 11/F | +168.35 |
| 10/F | +165.20 |
| 9/F | +162.05 |
| 8/F | +158.90 |
| 7/F | +155.75 |
| 6/F | +152.60 |
| 5/F | +149.30 |

LEGEND:

- 10mm HEAT STRENGTHENED GLASS (OUTER) + 12mm AIR SPACE +12mm THK. TEMPERED CLEAR GLASS (INNER)
- 10mm HEAT STRENGTHENED GLASS (OUTER) + 12mm AIR SPACE +10mm THK. TEMPERED CLEAR GLASS (INNER)
- 12mm THK. HEAT STRENGTHENED GLASS & 2mm THK. ALUM. BACKPAN (SPANDREL GLASS)
- 12mm THK. CLEAR TEMPERED GLASS ( INTERNAL PROTECTIVE BARRIER )
- 3mm THK. ALUM. CLADDING
- S.J. – STACK JOINT (WIND LOAD)
- AE01 – ALUM. EXTRUSION DIE NO.
- ▲ – SUPPORT POINT (WIND LOAD + DEAD LOAD)
- ● – SUPPORT POINT (WIND LOAD)

B.D. REF :

CLIENT :

**SHIMAO GROUP HOLDINGS LIMITED**

ARCHITECT : WONG TUNG & PARTNERS LIMITED ARCHITECTS & PLANNERS

MAIN CONTRACTOR : 協興建築有限公司 HIP HING CONSTRUCTION CO LTD

STRUCTURAL ENGINEER : C M WONG & ASSOCIATES LTD 黃志明建築工程師有限公司

FACADE CONSULTANT: MEINHARDT

NOTE :

1. ALL DIMENSIONS ARE IN mm.
2. ALL ELEVATIONS ARE VIEWED FROM OUTSIDE.
3. ALL DIMENSIONS TO BE VERIFIED ON SITE BEFORE FABRICATION.

LEGEND :

X1 — DETAIL MARK NO.
X001 — REFER SHEET NO.

1. F.F.L. --FINISHED FLOOR LEVEL
2. S.F.L. --STRUCTURAL FLOOR LEVEL
3. /R --REVERSED DETAIL

| NO. | DATE | REVISED | BY |
|---|---|---|---|
| A | 05-10-2021 | REVISION SUBJECT TO ARCH. COMMENT | |

JOB NO. : J-853

PROJECT : PROPOSED RESIDENTIAL DEVELOPMENT AT N.K.I.L. 6542 YIN PING ROAD KOWLOON

TITLE : PART ELEVATION FOR CURTAIN WALL AT TOWER 3

DATE : 23-OCT-21 | SCALE : 1:60 (A1)


DRAWN BY : LHR | CHECKED BY :


美特鋁製有限公司 MIDI ALUMINIUM FABRICATOR LTD.
Units 6-8, Sunray Industrial Centre, 1/F
610 Cha Kwo Ling Road, Kowloon
Tel:23489211-4 Fax:(852)27727666


DWG NO. : J853-SD-CW-4304A | REV. : B

LEGEND :

R.S. = RESTRAINT SOCKET

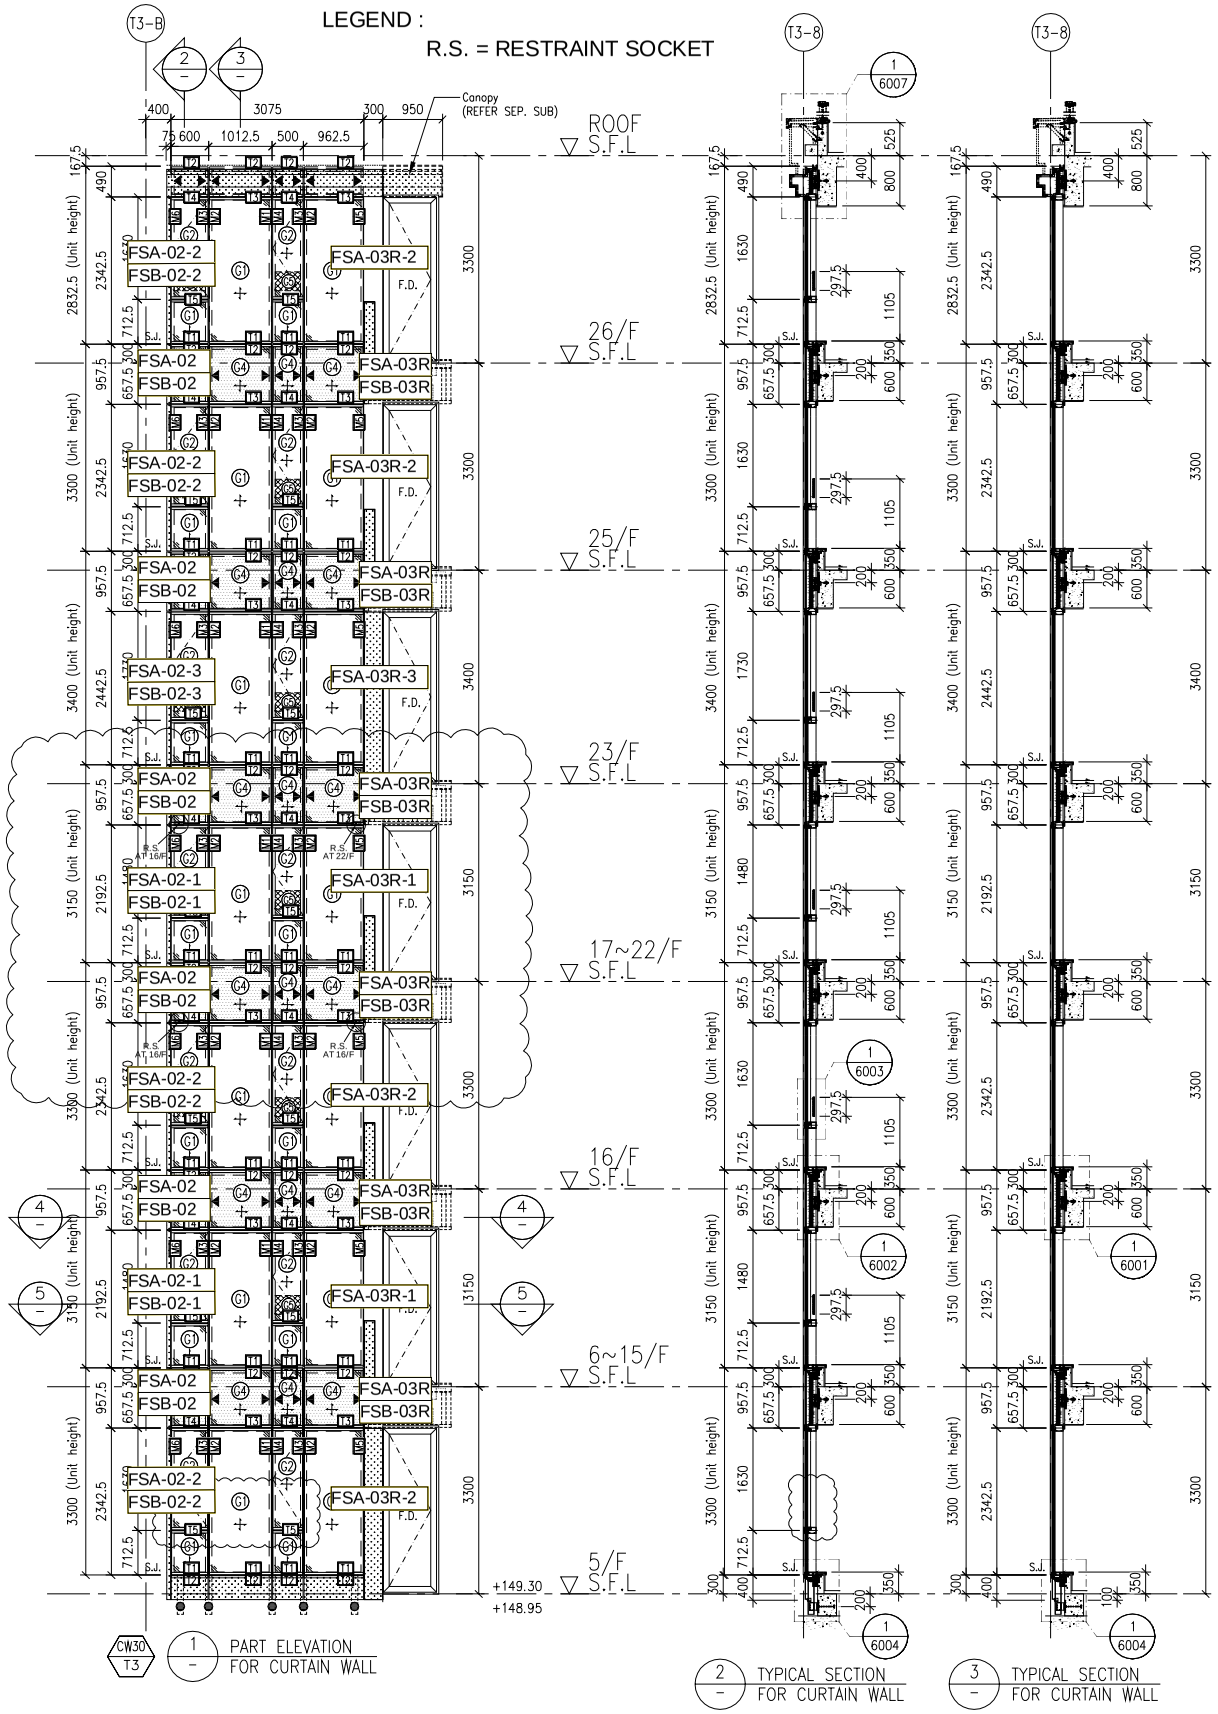



CW30 T3 — 1 — PART ELEVATION FOR CURTAIN WALL





2 — TYPICAL SECTION FOR CURTAIN WALL





3 — TYPICAL SECTION FOR CURTAIN WALL

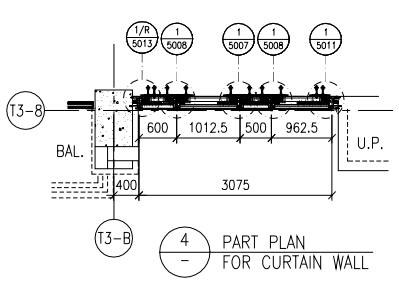



4 — PART PLAN FOR CURTAIN WALL

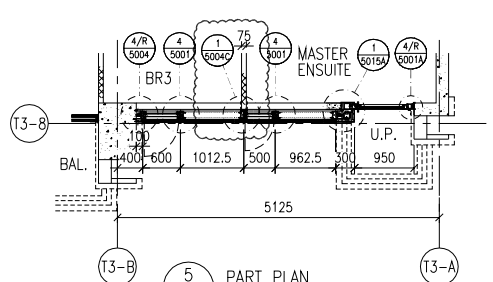



5 — PART PLAN FOR CURTAIN WALL

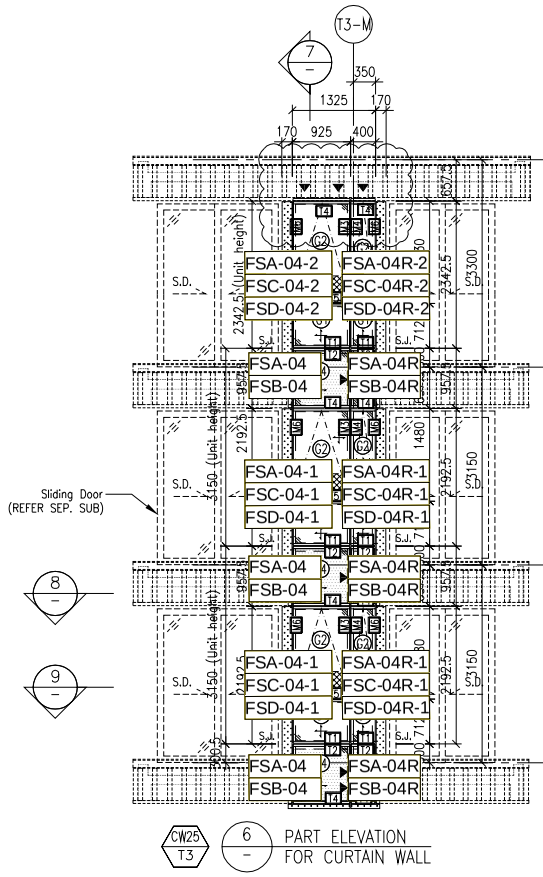



CW25 T3 — 6 — PART ELEVATION FOR CURTAIN WALL

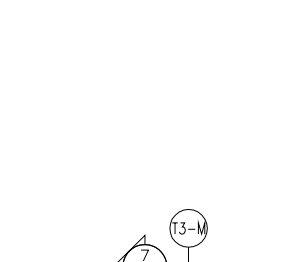


8 — PART PLAN FOR CURTAIN WALL

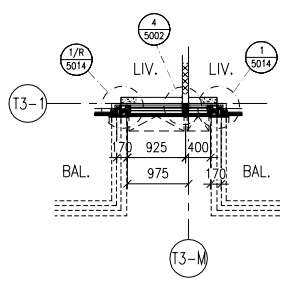


9 — PART PLAN FOR CURTAIN WALL

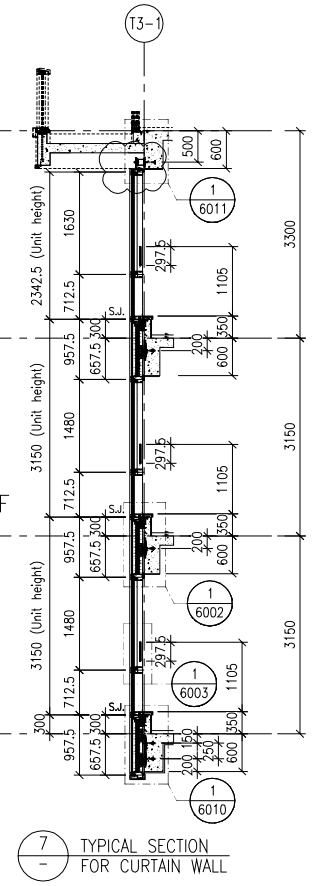


7 — TYPICAL SECTION FOR CURTAIN WALL

FLOOR LEVEL (S.F.L.)

| FLOOR | LEVEL |
|---|---|
| ROOF | +210.00 |
| 26/F | +206.70 |
| 25/F | +203.40 |
| 23/F | +200.00 |
| 22/F | +196.85 |
| 21/F | +193.70 |
| 20/F | +190.55 |
| 19/F | +187.40 |
| 18/F | +184.25 |
| 17/F | +181.10 |
| 16/F | +177.80 |
| 15/F | +174.65 |
| 12/F | +171.50 |
| 11/F | +168.35 |
| 10/F | +165.20 |
| 9/F | +162.05 |
| 8/F | +158.90 |
| 7/F | +155.75 |
| 6/F | +152.60 |
| 5/F | +149.30 |

LEGEND:

- G1 — 10mm HEAT STRENGTHENED GLASS (OUTER) + 12mm AIR SPACE +12mm THK. TEMPERED CLEAR GLASS (INNER)
- G2 — 10mm HEAT STRENGTHENED GLASS (OUTER) + 12mm AIR SPACE +10mm THK. TEMPERED CLEAR GLASS (INNER)
- G4 — 12mm THK. HEAT STRENGTHENED GLASS & 2mm THK. ALUM. BACKPAN (SPANDREL GLASS)
- G5 — 12mm THK. CLEAR TEMPERED GLASS ( INTERNAL PROTECTIVE BARRIER )
- 3mm THK. ALUM. CLADDING
- S.J. — STACK JOINT (WIND LOAD)
- AE01 — ALUM. EXTRUSION DIE NO.
- ▲ — SUPPORT POINT (WIND LOAD + DEAD LOAD)
- ● — SUPPORT POINT (WIND LOAD)

B.D. REF :

CLIENT :

**SHIMAO GROUP HOLDINGS LIMITED**

ARCHITECT :

WONG TUNG & PARTNERS LIMITED
ARCHITECTS & PLANNERS

MAIN CONTRACTOR :

協興建築有限公司
HIP HING CONSTRUCTION CO LTD

STRUCTURAL ENGINEER :

C M WONG & ASSOCIATES LTD
黃志明建築工程師有限公司

FACADE CONSULTANT:

MEINHARDT

NOTE :

1. ALL DIMENSIONS ARE IN mm.
2. ALL ELEVATIONS ARE VIEWED FROM OUTSIDE.
3. ALL DIMENSIONS TO BE VERIFIED ON SITE BEFORE FABRICATION.

LEGEND :

- X1 / X001 — DETAIL MARK NO. / REFER SHEET NO.

1. F.F.L. -- FINISHED FLOOR LEVEL
2. S.F.L. -- STRUCTURAL FLOOR LEVEL
3. /R — REVERSED DETAIL

| NO. | DATE | REVISED | BY |
|---|---|---|---|

JOB NO. : J-853

PROJECT :

PROPOSED RESIDENTIAL DEVELOPMENT AT N.K.I.L. 6542 YIN PING ROAD KOWLOON


TITLE :

PART ELEVATION FOR CURTAIN WALL AT TOWER 3


| DATE : 05-OCT-21 | SCALE : 1:60 (A1) |
|---|---|
| DRAWN BY : LHR | CHECKED BY : |


美特鋁質有限公司
MIDI ALUMINIUM FABRICATOR LTD.
Units 6-8, Sunray Industrial Centre, 1/F
610 Cha Kwo Ling Road, Kowloon
Tel:23489211-4 Fax:(852)27727666


DWG NO. : J853-SD-CW-4305 | REV. : C

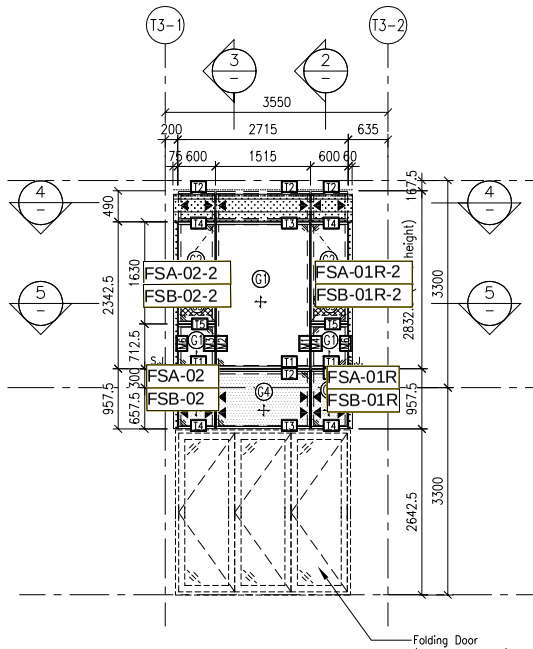



CW22 T3 — 1 — PART ELEVATION FOR CURTAIN WALL

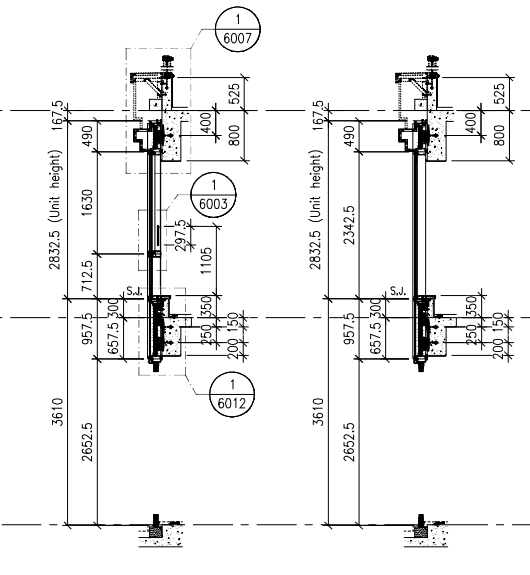



2 — TYPICAL SECTION FOR CURTAIN WALL





3 — TYPICAL SECTION FOR CURTAIN WALL

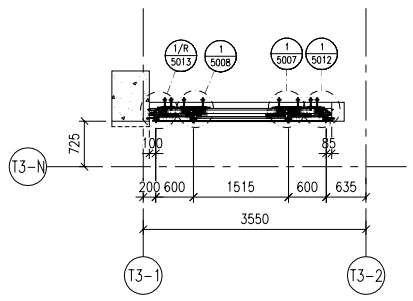



4 — PART PLAN FOR CURTAIN WALL

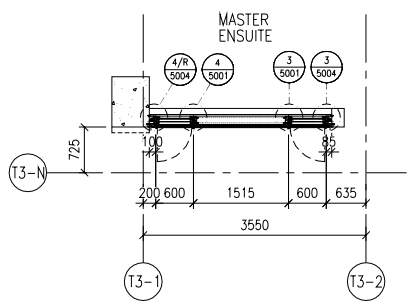



5 — PART PLAN FOR CURTAIN WALL

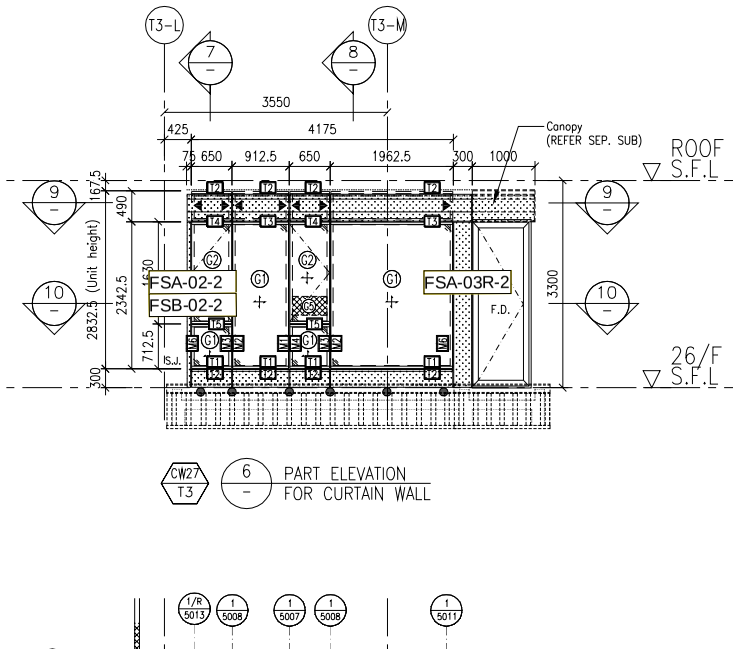



CW27 T3 — 6 — PART ELEVATION FOR CURTAIN WALL

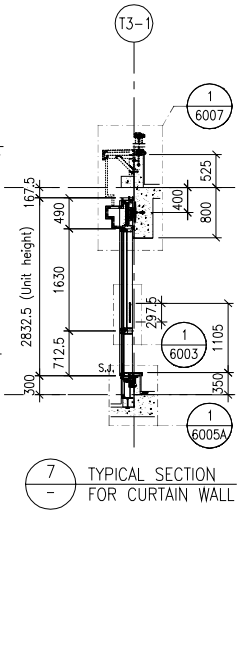



7 — TYPICAL SECTION FOR CURTAIN WALL

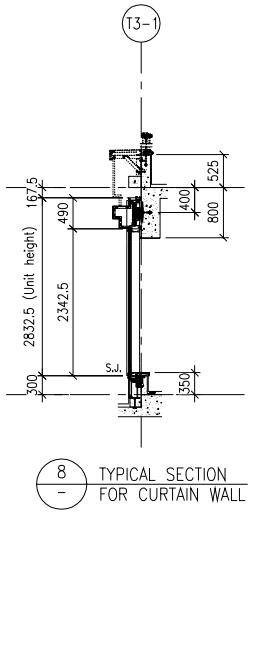


8 — TYPICAL SECTION FOR CURTAIN WALL

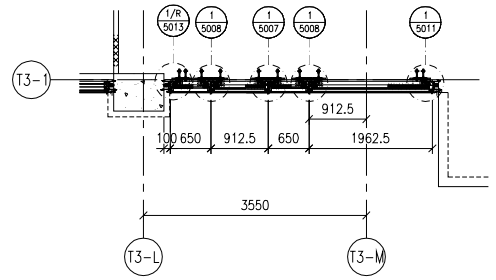


9 — PART PLAN FOR CURTAIN WALL

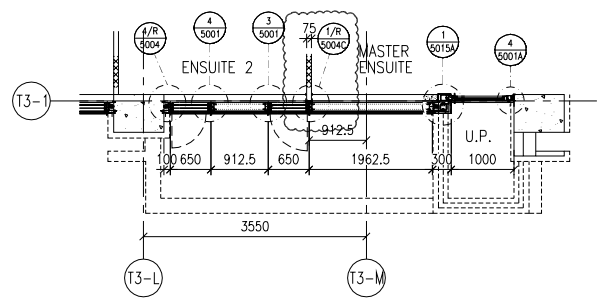


10 — PART PLAN FOR CURTAIN WALL

FLOOR LEVEL (S.F.L.)

| FLOOR | LEVEL |
|---|---|
| ROOF | +210.00 |
| 26/F | +206.70 |
| 25/F | +203.40 |

LEGEND:

- C1 — 10mm HEAT STRENGTHENED GLASS (OUTER) + 12mm AIR SPACE +12mm THK. TEMPERED CLEAR GLASS (INNER)
- C2 — 10mm HEAT STRENGTHENED GLASS (OUTER) + 12mm AIR SPACE +10mm THK. TEMPERED CLEAR GLASS (INNER)
- C4 — 12mm THK. HEAT STRENGTHENED GLASS & 2mm THK. ALUM. BACKPAN (SPANDREL GLASS)
- C5 — 12mm THK. CLEAR TEMPERED GLASS ( INTERNAL PROTECTIVE BARRIER )
- 3mm THK. ALUM. CLADDING
- S.J. — STACK JOINT (WIND LOAD)
- AE01 — ALUM. EXTRUSION DIE NO.
- ▲ — SUPPORT POINT (WIND LOAD + DEAD LOAD)
- ● — SUPPORT POINT (WIND LOAD)

B.D. REF :

CLIENT :

**SHIMAO GROUP HOLDINGS LIMITED**

ARCHITECT :

WONG TUNG & PARTNERS LIMITED
ARCHITECTS & PLANNERS

MAIN CONTRACTOR :

協興建築有限公司
HIP HING CONSTRUCTION CO LTD

STRUCTURAL ENGINEER :

C M WONG & ASSOCIATES LTD
黃志明建築工程師有限公司

FACADE CONSULTANT:

MEINHARDT

NOTE :

1. ALL DIMENSIONS ARE IN mm.
2. ALL ELEVATIONS ARE VIEWED FROM OUTSIDE.
3. ALL DIMENSIONS TO BE VERIFIED ON SITE BEFORE FABRICATION.

LEGEND :

X1 / X001 — DETAIL MARK NO. / REFER SHEET NO.

1. F.F.L. -- FINISHED FLOOR LEVEL
2. S.F.L. -- STRUCTURAL FLOOR LEVEL
3. (/R) -- REVERSED DETAIL

| NO. | DATE | REVISED | BY |
|---|---|---|---|

JOB NO. : J-853

PROJECT :
PROPOSED RESIDENTIAL DEVELOPMENT AT N.K.I.L. 6542 YIN PING ROAD KOWLOON

TITLE :
PART ELEVATION FOR CURTAIN WALL AT TOWER 3

DATE : 05-OCT-21 | SCALE : 1:60 (A1)

DRAWN BY : LHR | CHECKED BY :


美特鋁質有限公司
MIDI ALUMINIUM FABRICATOR LTD.
Units 6-8, Sunray Industrial Centre, 1/F
610 Cha Kwo Ling Road, Kowloon
Tel:23489211-4 Fax:(852)27727666


DWG NO. : J853-SD-CW-4306 | REV. : B

# 圖則登記表
DRAWING REGISTER

| | | | | | | | | | | |
|---|---|---|---|---|---|---|---|---|---|---|
| | | | 接收日期 Receiving Date (適用於客戶圖則 | | | | | | | |
| 工程名稱 Project Title: | 九龍延坪道 | 年 | | | | | | | | |
| | T2,T3,T5-地盤企防水件拆圖 | 月 | | | | | | | | |
| 工程編號 Project No: | J-853 | 日 | | | | | | | | |
| 分發予 Distributed To | | | | | | | | | | |
| | | 年 | 22 | | | | | | | |
| | | 月 | 10 | | | | | | | |
| | | 日 | 29 | | | | | | | |

| 圖則編號 Drg. No. | 圖則名稱 Drawing Title | | 修訂編號 Revision No. | | | | | | | |
|---|---|---|---|---|---|---|---|---|---|---|
| FSA-202 | 防水鋁板 | 1 | - | | | | | | | |
| FSB-202 | 防水鋁板 | 2 | - | | | | | | | |
| FSA-501 | 防水鋁板 | 3 | - | | | | | | | |
| FSB-501 | 防水鋁板 | 4 | - | | | | | | | |
| J853-SD-CW-4202 | 位置圖 | 5 | - | | | | | | | |
| J853-SD-CW-4303 | 位置圖 | 6 | - | | | | | | | |
| J853-SD-CW-4502 | 位置圖 | 7 | - | | | | | | | |

美特鋁質 有限公司
MIDI Aluminium Fabricator Ltd.

| | | | | | |
|---|---|---|---|---|---|
| 工程號: J-853 | 計算: 方強 | 日期: | 2022.10.27 | | 送呈: 胡哥 |
| 地盤名稱: 九龍延坪道 | 核對: 謝永林 | 日期: | 2022.10.29 | | 副本: |
| 地盤用鋁板B.M.表 | 項目類別: T2,T3,T5單元件 | 批准: | 日期: | | |
| | 修改版次： | A/C Code: | 總V.F.: 0.00 | 總重量: 4.19 | 此BM依據折圖 資料計算 |

| 序號 | 修改內容 | 鋁板圖號 | 鋁板名稱 | 顏色 | 實用 | 後備 | 總數 | 總重量 | 單件展開面積 | 總展開面積 | 單件V.F. | 總V.F. | 備註 |
|---|---|---|---|---|---|---|---|---|---|---|---|---|---|
| | | | | | | | | | 平方米 | | 平方米 | | |
| 1 | | FSA-202 | 2mm厚鋁板 | 鉻化 | 1 | | 1 | 0.740 | 0.136 | 0.136 | 0.00 | 0.00 | 依據EI5257補防水件 |
| 2 | | FSA-301 | 2mm厚鋁板 | 鉻化 | 1 | | 1 | 0.740 | 0.136 | 0.136 | 0.00 | 0.00 | |
| 3 | | FSB-202 | 1.5mm厚鋁板 | 鉻化 | 1 | | 1 | 0.509 | 0.125 | 0.125 | 0.00 | 0.00 | |
| 4 | | FSB-301 | 1.5mm厚鋁板 | 鉻化 | 1 | | 1 | 0.509 | 0.125 | 0.125 | 0.00 | 0.00 | |
| 5 | | FSA-501 | 2mm厚鋁板 | 鉻化 | 1 | | 1 | 0.965 | 0.178 | 0.178 | 0.00 | 0.00 | |
| 6 | | FSB-501 | 1.5mm厚鋁板 | 鉻化 | 1 | | 1 | 0.724 | 0.178 | 0.178 | 0.00 | 0.00 | |
| | | | | | | 合計： | 6 | 4.187 | | 0.880 | | | |

| | | | | T2,T3,T5地盤企防水件/樓層/數量派位 | | | | | | | | | | | | | | | | | | |
|---|---|---|---|---|---|---|---|---|---|---|---|---|---|---|---|---|---|---|---|---|---|---|
| 序號 | 座數 | 位置 | 圖號 | 5F | 6F | 7F | 8F | 9F | 10F | 11F | 12F | 15F | 16F | 17F | 18F | 19F | 20F | 21F | 22F | 23F | 25F | 26F | 合計 |
| 1 | T2 | J853-SD-CW-4202左 | FSA-202 | | | | | | | | | | 1 | | | | | | | | | | 1 |
| 2 | T3 | J853-SD-CW-4303左 | FSA-301 | | | | | | | | | | 1 | | | | | | | | | | 1 |
| 3 | T2 | J853-SD-CW-4202左 | FSB-202 | | | | | | | | | | 1 | | | | | | | | | | 1 |
| 4 | T3 | J853-SD-CW-4303左 | FSB-301 | | | | | | | | | | 1 | | | | | | | | | | 1 |
| 5 | T5 | J853-SD-CW-4502左 | FSA-501 | | | | | | | | | | 1 | | | | | | | | | | 1 |
| 6 | T5 | J853-SD-CW-4502左 | FSB-501 | | | | | | | | | | 1 | | | | | | | | | | 1 |
| | | | 合計： | 0 | 0 | 0 | 0 | 0 | 0 | 0 | 0 | 0 | 6 | 0 | 0 | 0 | 0 | 0 | 0 | 0 | 0 | 0 | 6 |


美特鋁質 有限公司
MIDI Aluminium Fabricator Ltd.

# 依據EI5257補防水件


| 工程號 | J-853 | 地盤 | 延坪道住宅 |
|---|---|---|---|

| 序號 | 物料編號 | L | 數量 | 位置 | 分格尺寸 | 樓層 | 樓層數 | 每層數量 |
|---|---|---|---|---|---|---|---|---|
| 1 | FSA-202 | 957.5 | 1 | J853-SD-CW-4202左 | 957.5 | 16/F | 1 | 1 |
| 2 | FSA-301 | 957.5 | 1 | J853-SD-CW-4303左 | 957.5 | 16/F | 1 | 1 |
| | | 總數： | 2 | | | | | |


避位45X42.5（頂橫封口位）

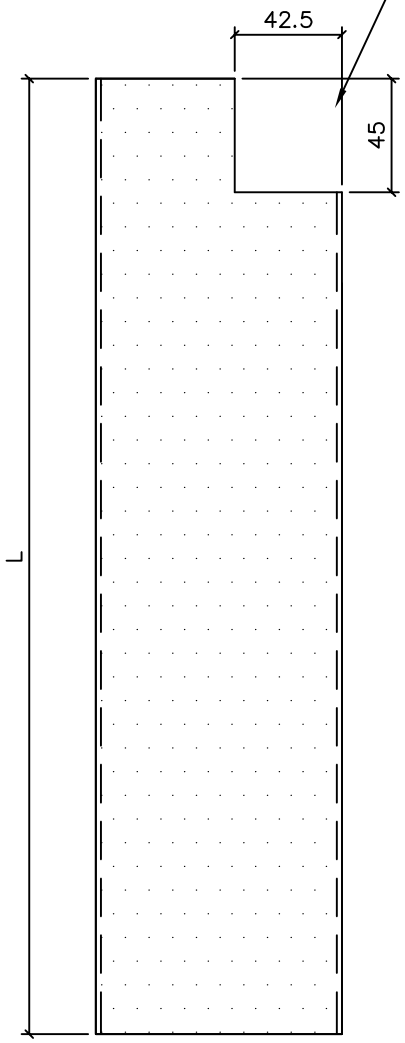


保溫棉地盤安裝

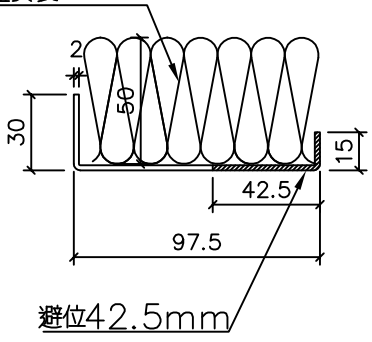


避位42.5mm

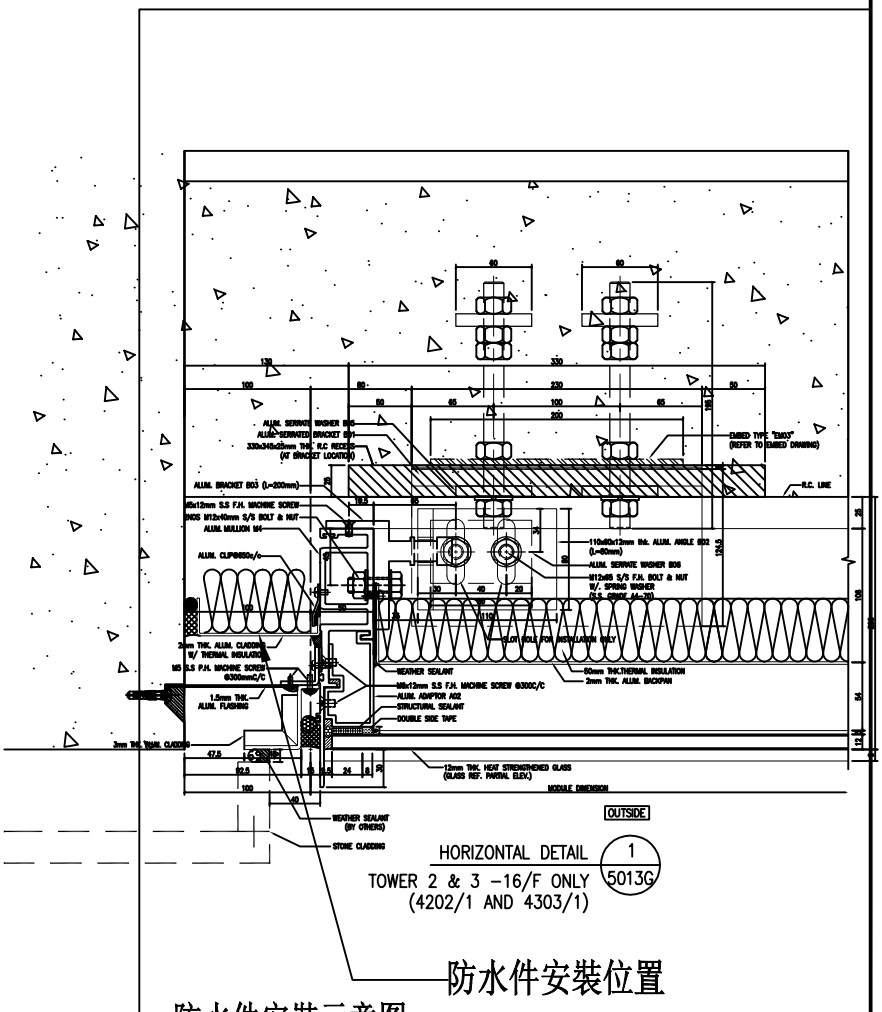


防水件安裝示意图

| 名稱 | 防水铝板 | 制圖 | 方強 | 2022.10.27 | 修改 | | | |
|---|---|---|---|---|---|---|---|---|
| 材料 | 2mm铝板 | 復核 | 謝永林 | 2022.10.29 | 日期 | | | |
| 顏色 | 鉻化 | 批準 | Daniel | | 圖號 | FSA-202 | | |


美特鋁質 有限公司
MIDI Aluminium Fabricator Ltd.


# 依據EI5257補防水件


| 工程號 | J-853 | 地盤 | 延坪道住宅 |
|---|---|---|---|

| 序號 | 物料編號 | L | 數量 | EQ | M | X | N | 位置 | 分格尺寸 | 樓層 | 樓層數 | 每層數量 |
|---|---|---|---|---|---|---|---|---|---|---|---|---|
| 1 | FSB-202 | 1057.5 | 1 | 78.8 | 300 | x | 3 | J853-SD-CW-4202左 | 957.5 | 16/F | 1 | 1 |
| 2 | FSB-301 | 1057.5 | 1 | 78.8 | 300 | x | 3 | J853-SD-CW-4303左 | 957.5 | 16/F | 1 | 1 |
| | | 總數： | 2 | | | | | | | | | |

**注明：按層高高度，**
**已預長100㎜用于駁接位**

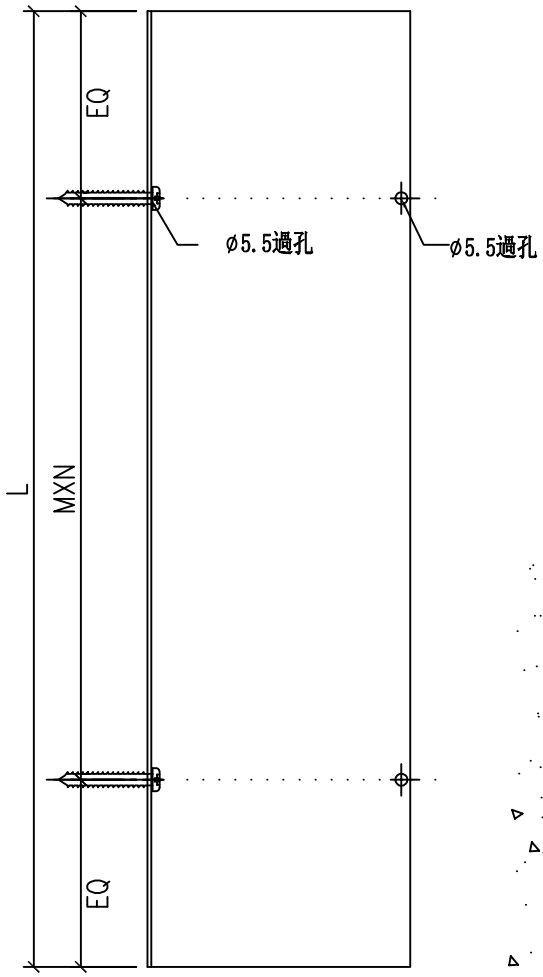

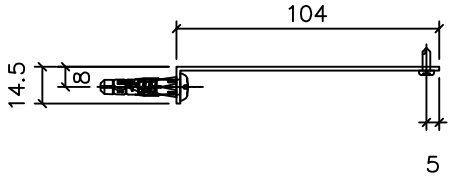
防水件安裝示意图

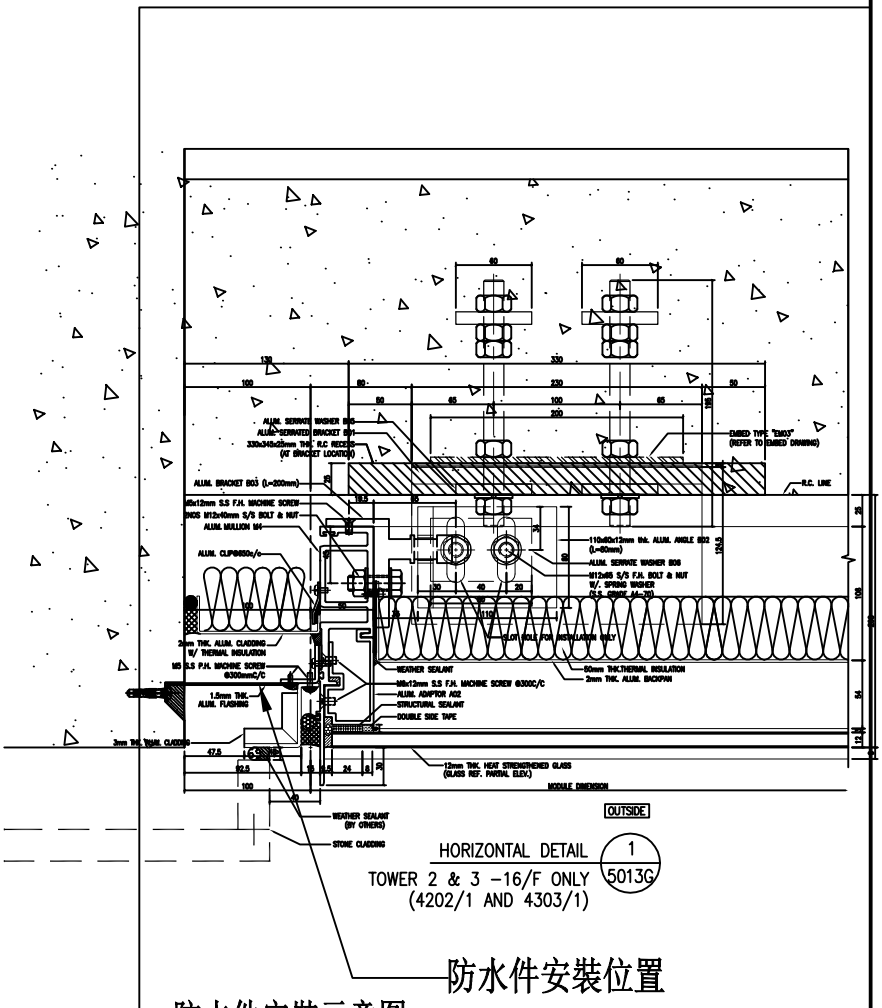
| 名稱 | 防水铝板 | 制圖 | 方強 | 2022.10.27 | 修改 | | | |
|---|---|---|---|---|---|---|---|---|
| 材料 | 1.5㎜铝板 | 復核 | 謝永林 | 2022.10.29 | 日期 | | | |
| 顏色 | 鉻化 | 批準 | Daniel | | 圖號 | FSB-202 | | |


美特鋁質 有限公司
MIDI Aluminium Fabricator Ltd.

# 依據EI5257補防水件

| 工程號 | J-853 | 地盤 | 延坪道住宅 |
|---|---|---|---|

| 序號 | 物料編號 | L | 數量 | 位置 | 分格尺寸 | 樓層 | 樓層數 | 每層數量 |
|---|---|---|---|---|---|---|---|---|
| 1 | FSA-501 | 957.5 | 1 | J853-SD-CW-4502左 | 957.5 | 16/F | 1 | 1 |

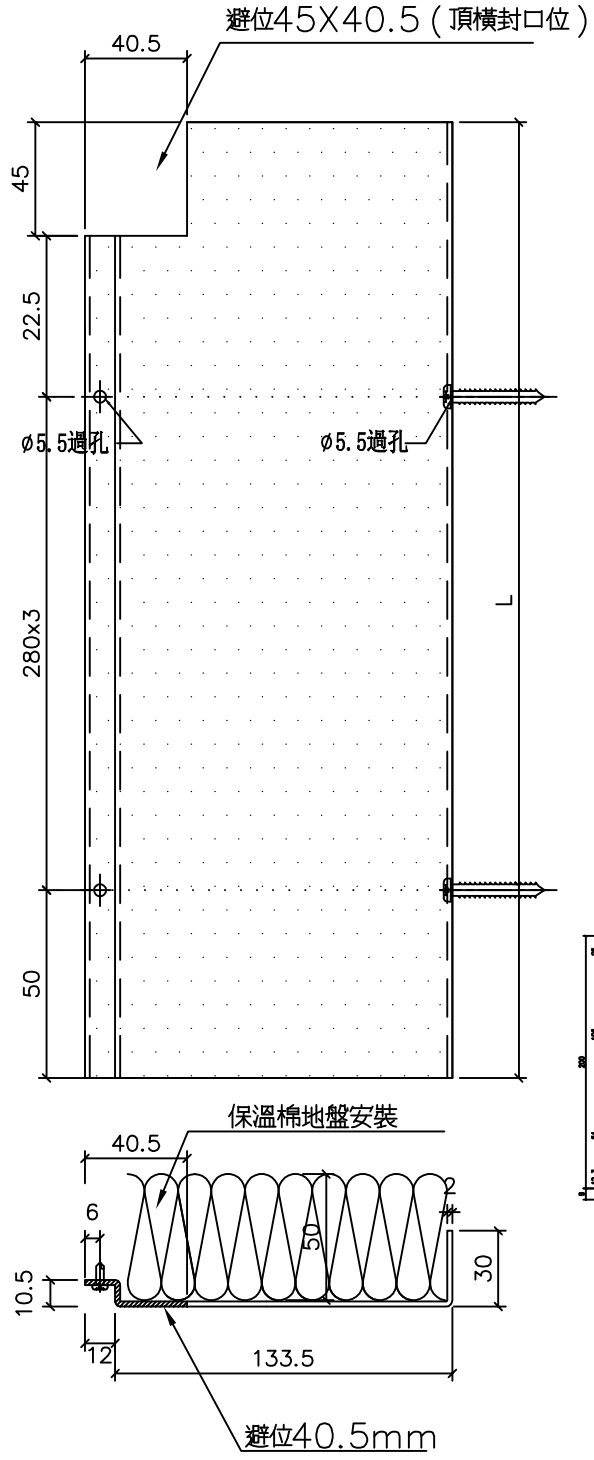

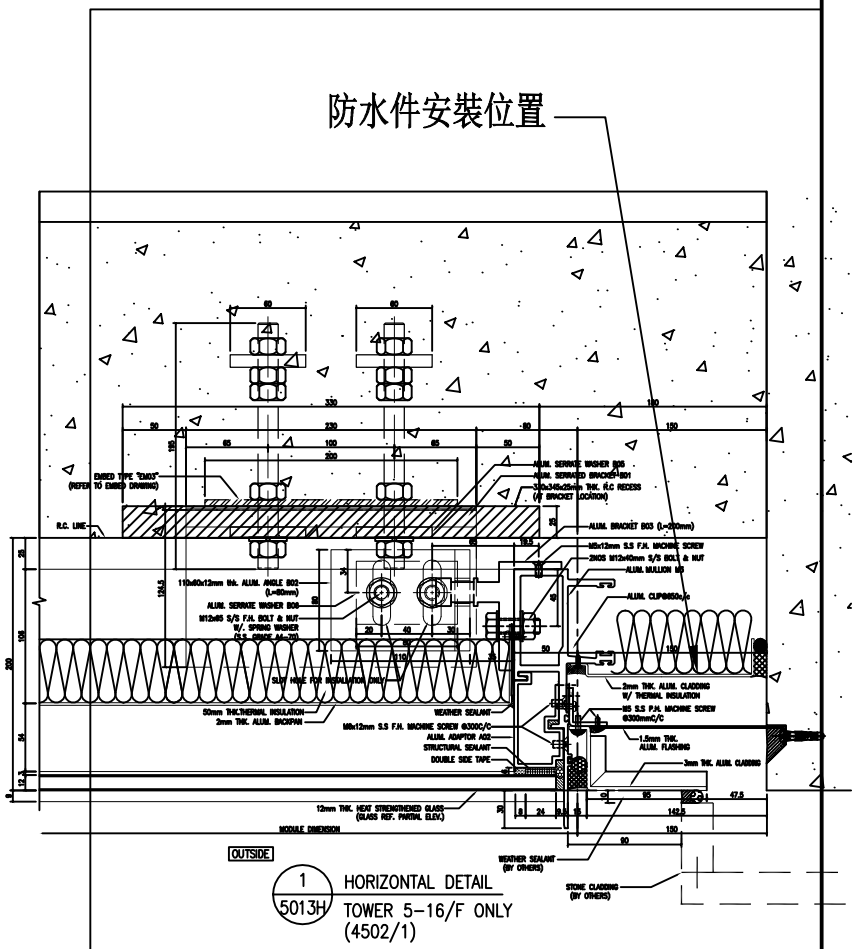
防水件安裝示意图

| 名稱 | 防水铝板 | 制圖 | 方強 | 2022.10.27 | 修改 | | | |
|---|---|---|---|---|---|---|---|---|
| 材料 | 2㎜铝板 | 復核 | 謝永林 | 2022.10.29 | 日期 | | | |
| 顏色 | 鉻化 | 批準 | Daniel | | 圖號 | FSA-501 | | |


美特鋁質 有限公司
MIDI Aluminium Fabricator Ltd.


# 依據EI5257補防水件

| 工程號 | J-853 | 地盤 | 延坪道住宅 |
|---|---|---|---|


| 序號 | 物料編號 | L | 數量 | EQ | M | X | N | 位置 | 分格尺寸 | 樓層 | 樓層數 | 每層數量 |
|---|---|---|---|---|---|---|---|---|---|---|---|---|
| 1 | FSB-501 | 1057.5 | 1 | 78.8 | 300 | x | 3 | J853-SD-CW-4502左 | 957.5 | 16/F | 1 | 1 |

**注明：按層高高度，**
**已預長100㎜用于駁接位**

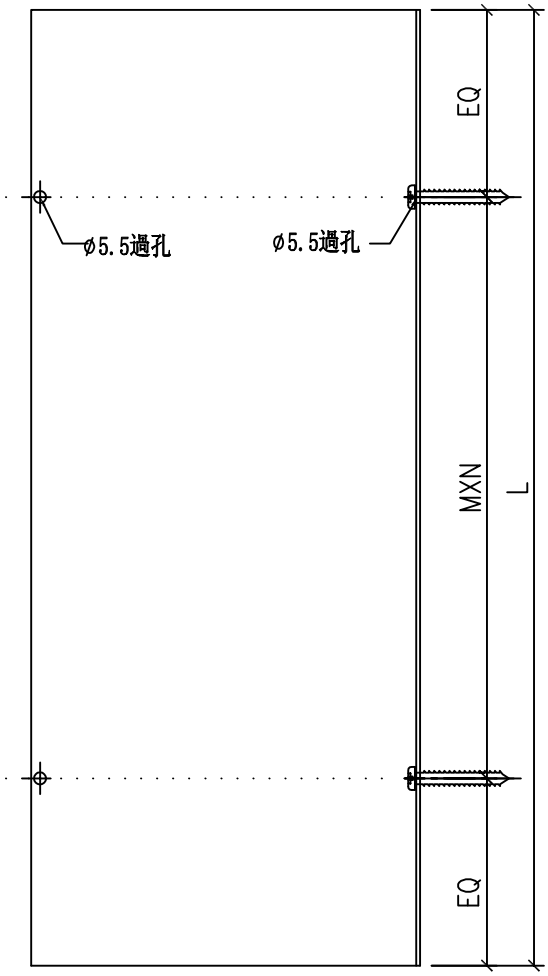

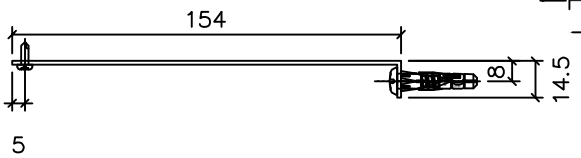
防水件安裝位置

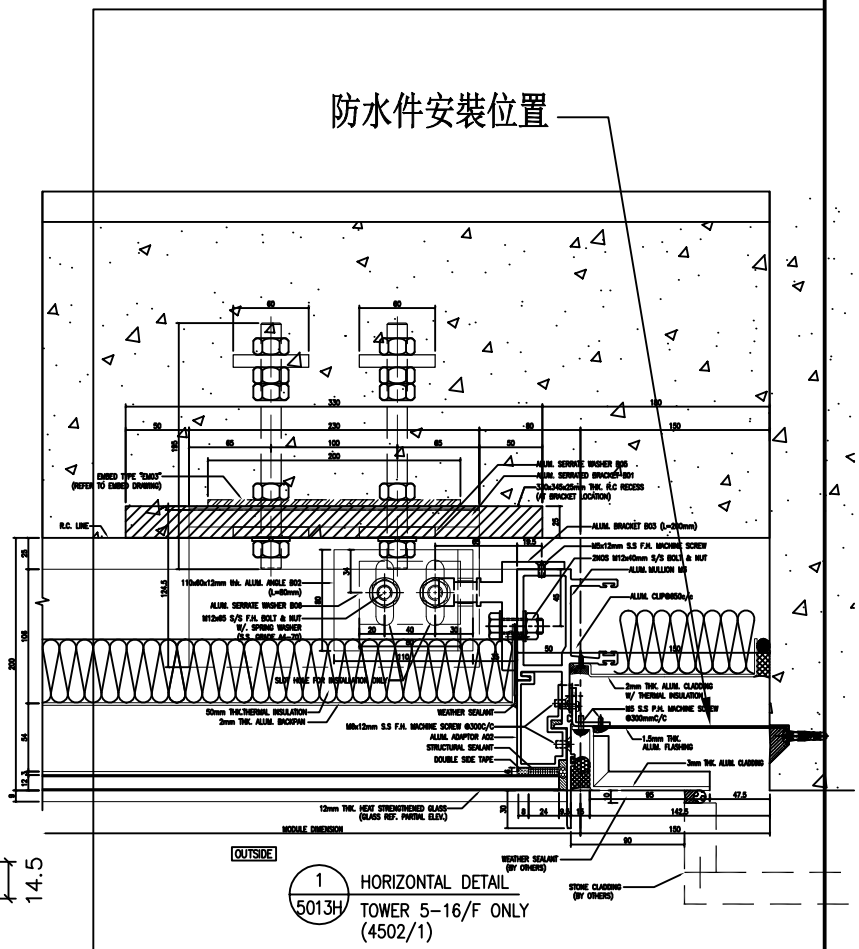



防水件安裝示意图

| 名稱 | 防水铝板 | 制圖 | 方強 | 2022.10.27 | 修改 | | | |
|---|---|---|---|---|---|---|---|---|
| 材料 | 1.5㎜铝板 | 復核 | 謝永林 | 2022.10.29 | 日期 | | | |
| 顏色 | 鉻化 | 批準 | Daniel | | 圖號 | FSB-501 | | |

# J853-SD-CW-4202

## 依據EI5257補防水件

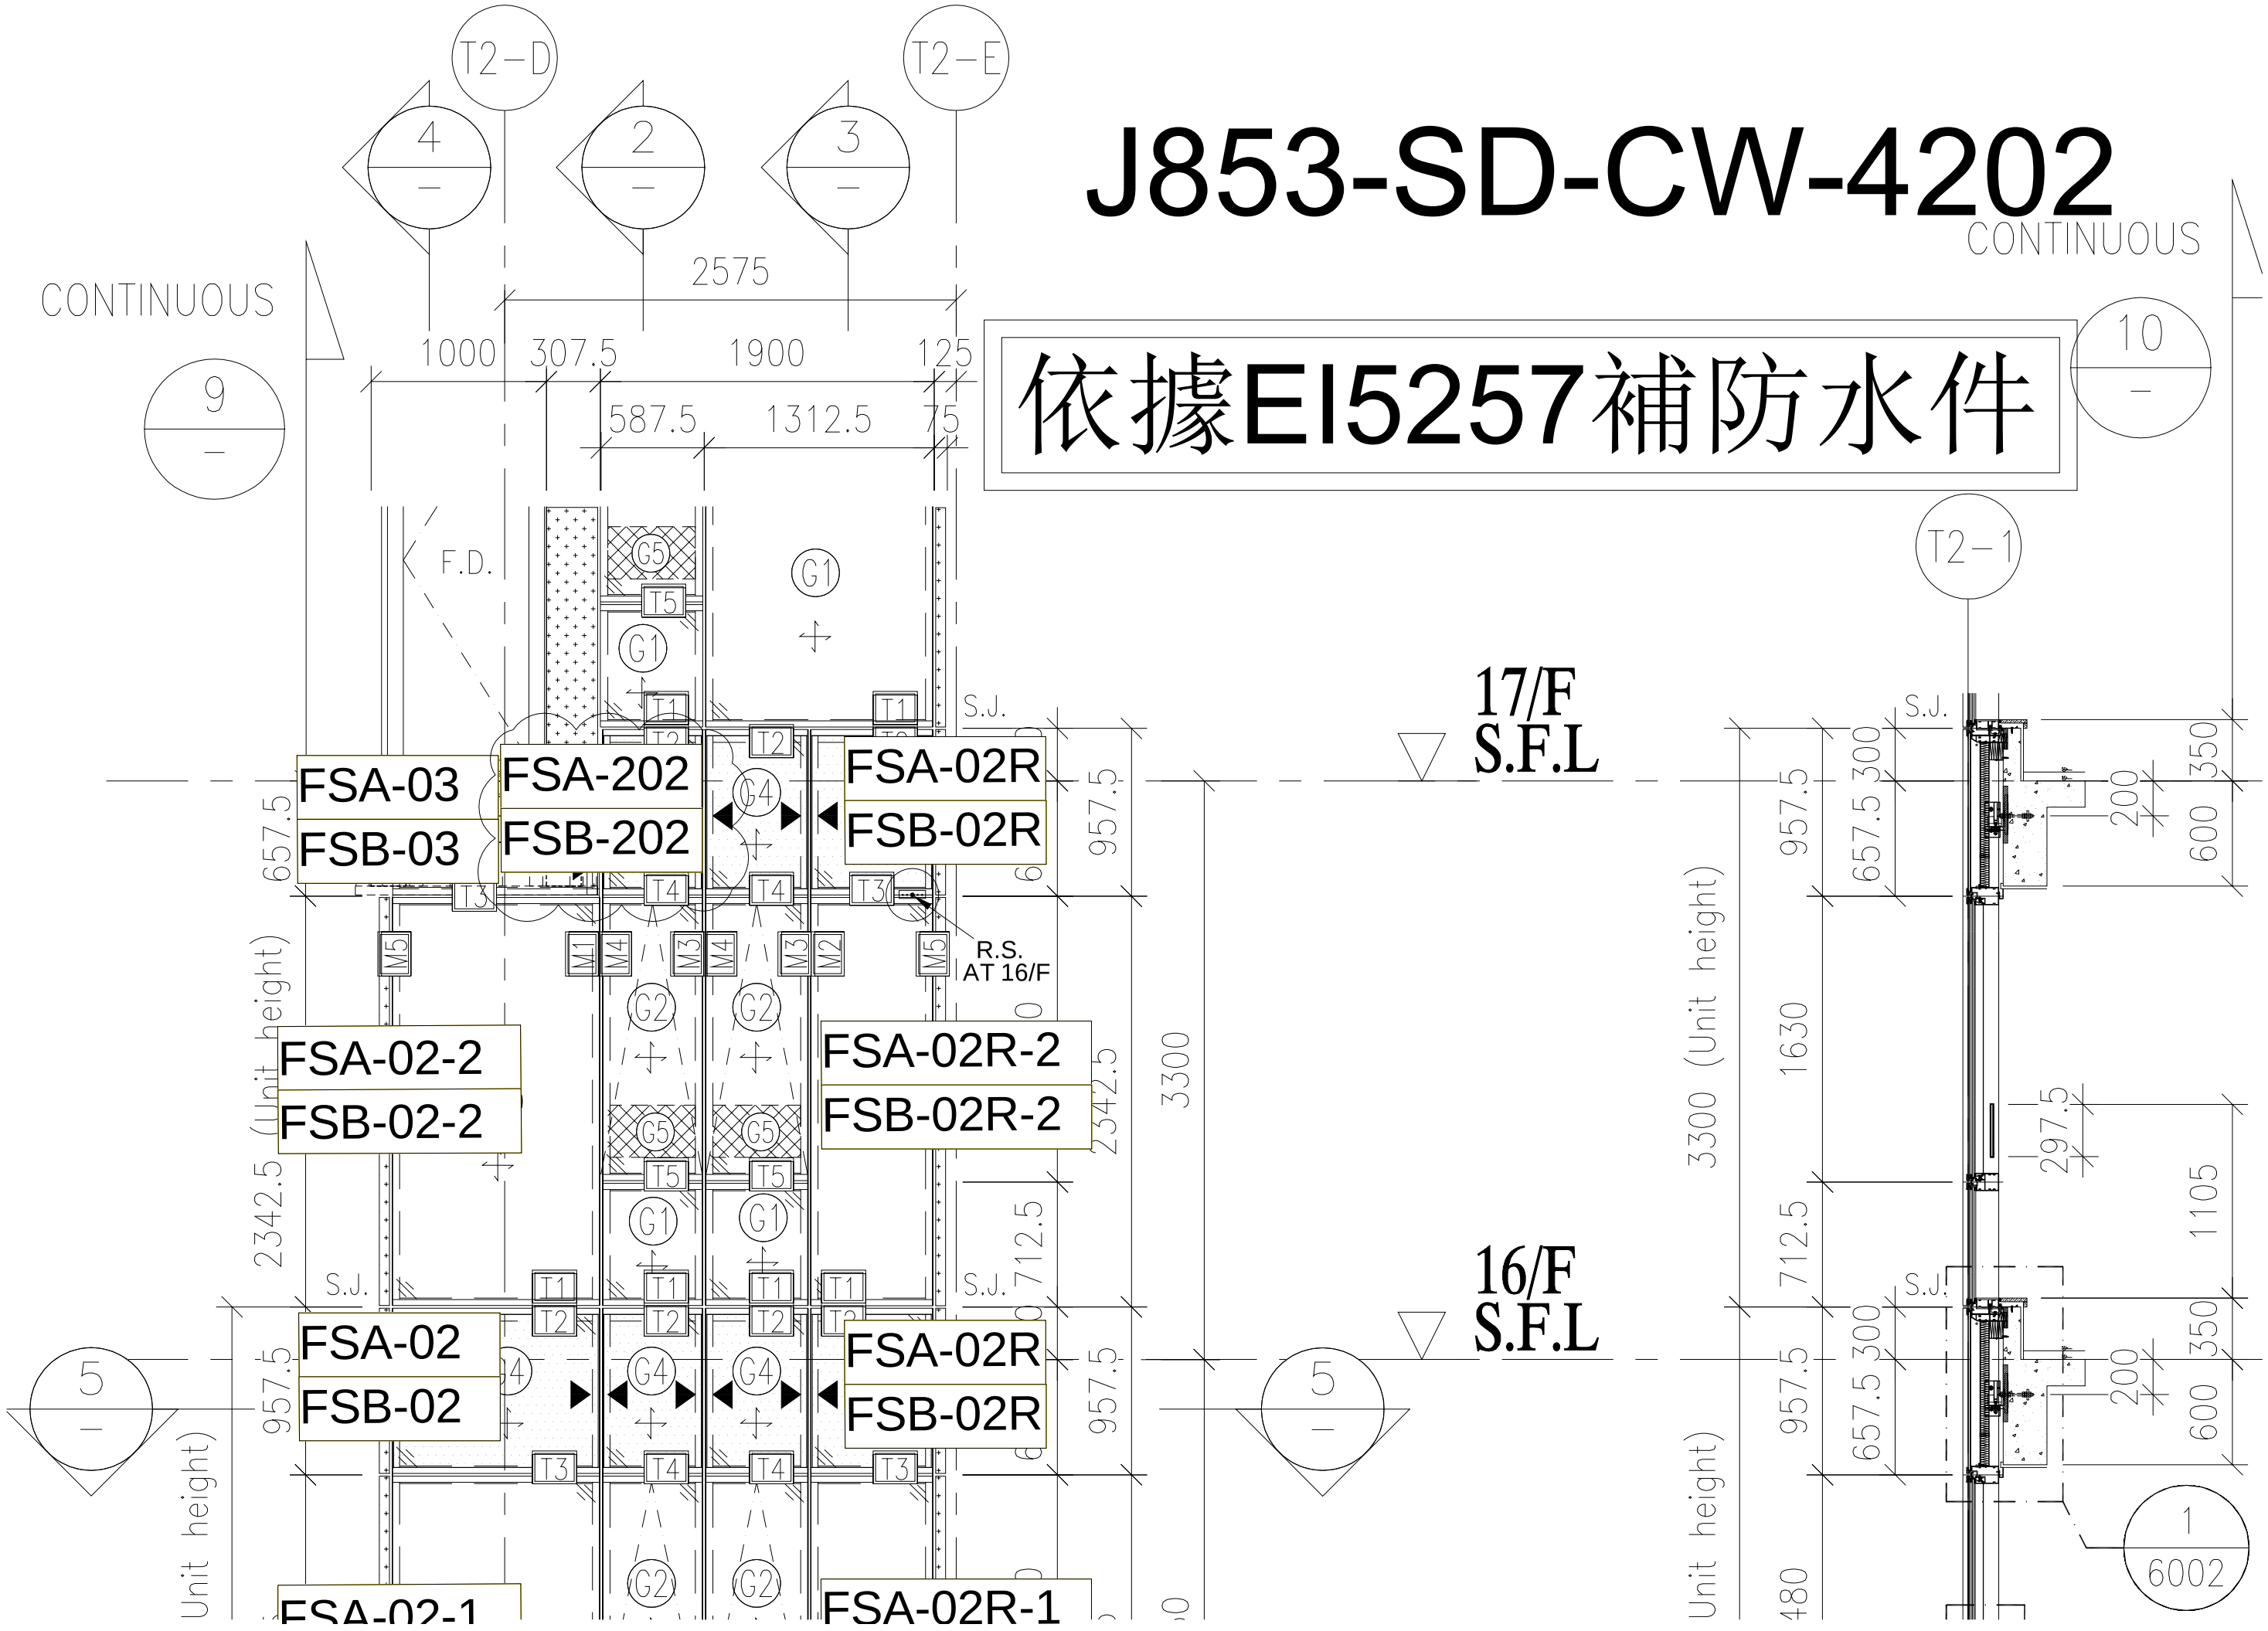


# J853-SD-CW-4303

# 依據EI5257補防水件

T3-K
T3-L
4
2
3
CONTINUOUS
CONTINUOUS
9
10
2425
1000
300
1925
575
612.5
1312.5
75
F.D.
G1
G5
T5
M5
T1
T2
S.J.
FSA-03
FSB-03
FSA-301
FSB-301
FSA-02R
FSB-02R
G4
T3
T4
M1
M2
M3
M4
R.S.
AT 16/F
G2
FSA-02-2
FSB-02-2
FSA-02R-2
FSB-02R-2
G5
FSA-02
FSB-02
657.5
957.5
2342.5
712.5
3300
17/F
S.F.L
16/F
S.F.L
T3-1
1630
297.5
1105
300
200
350
600
1
6002
(Unit height)

# J853-SD-CW-4502

## 依據EI5257補防水件

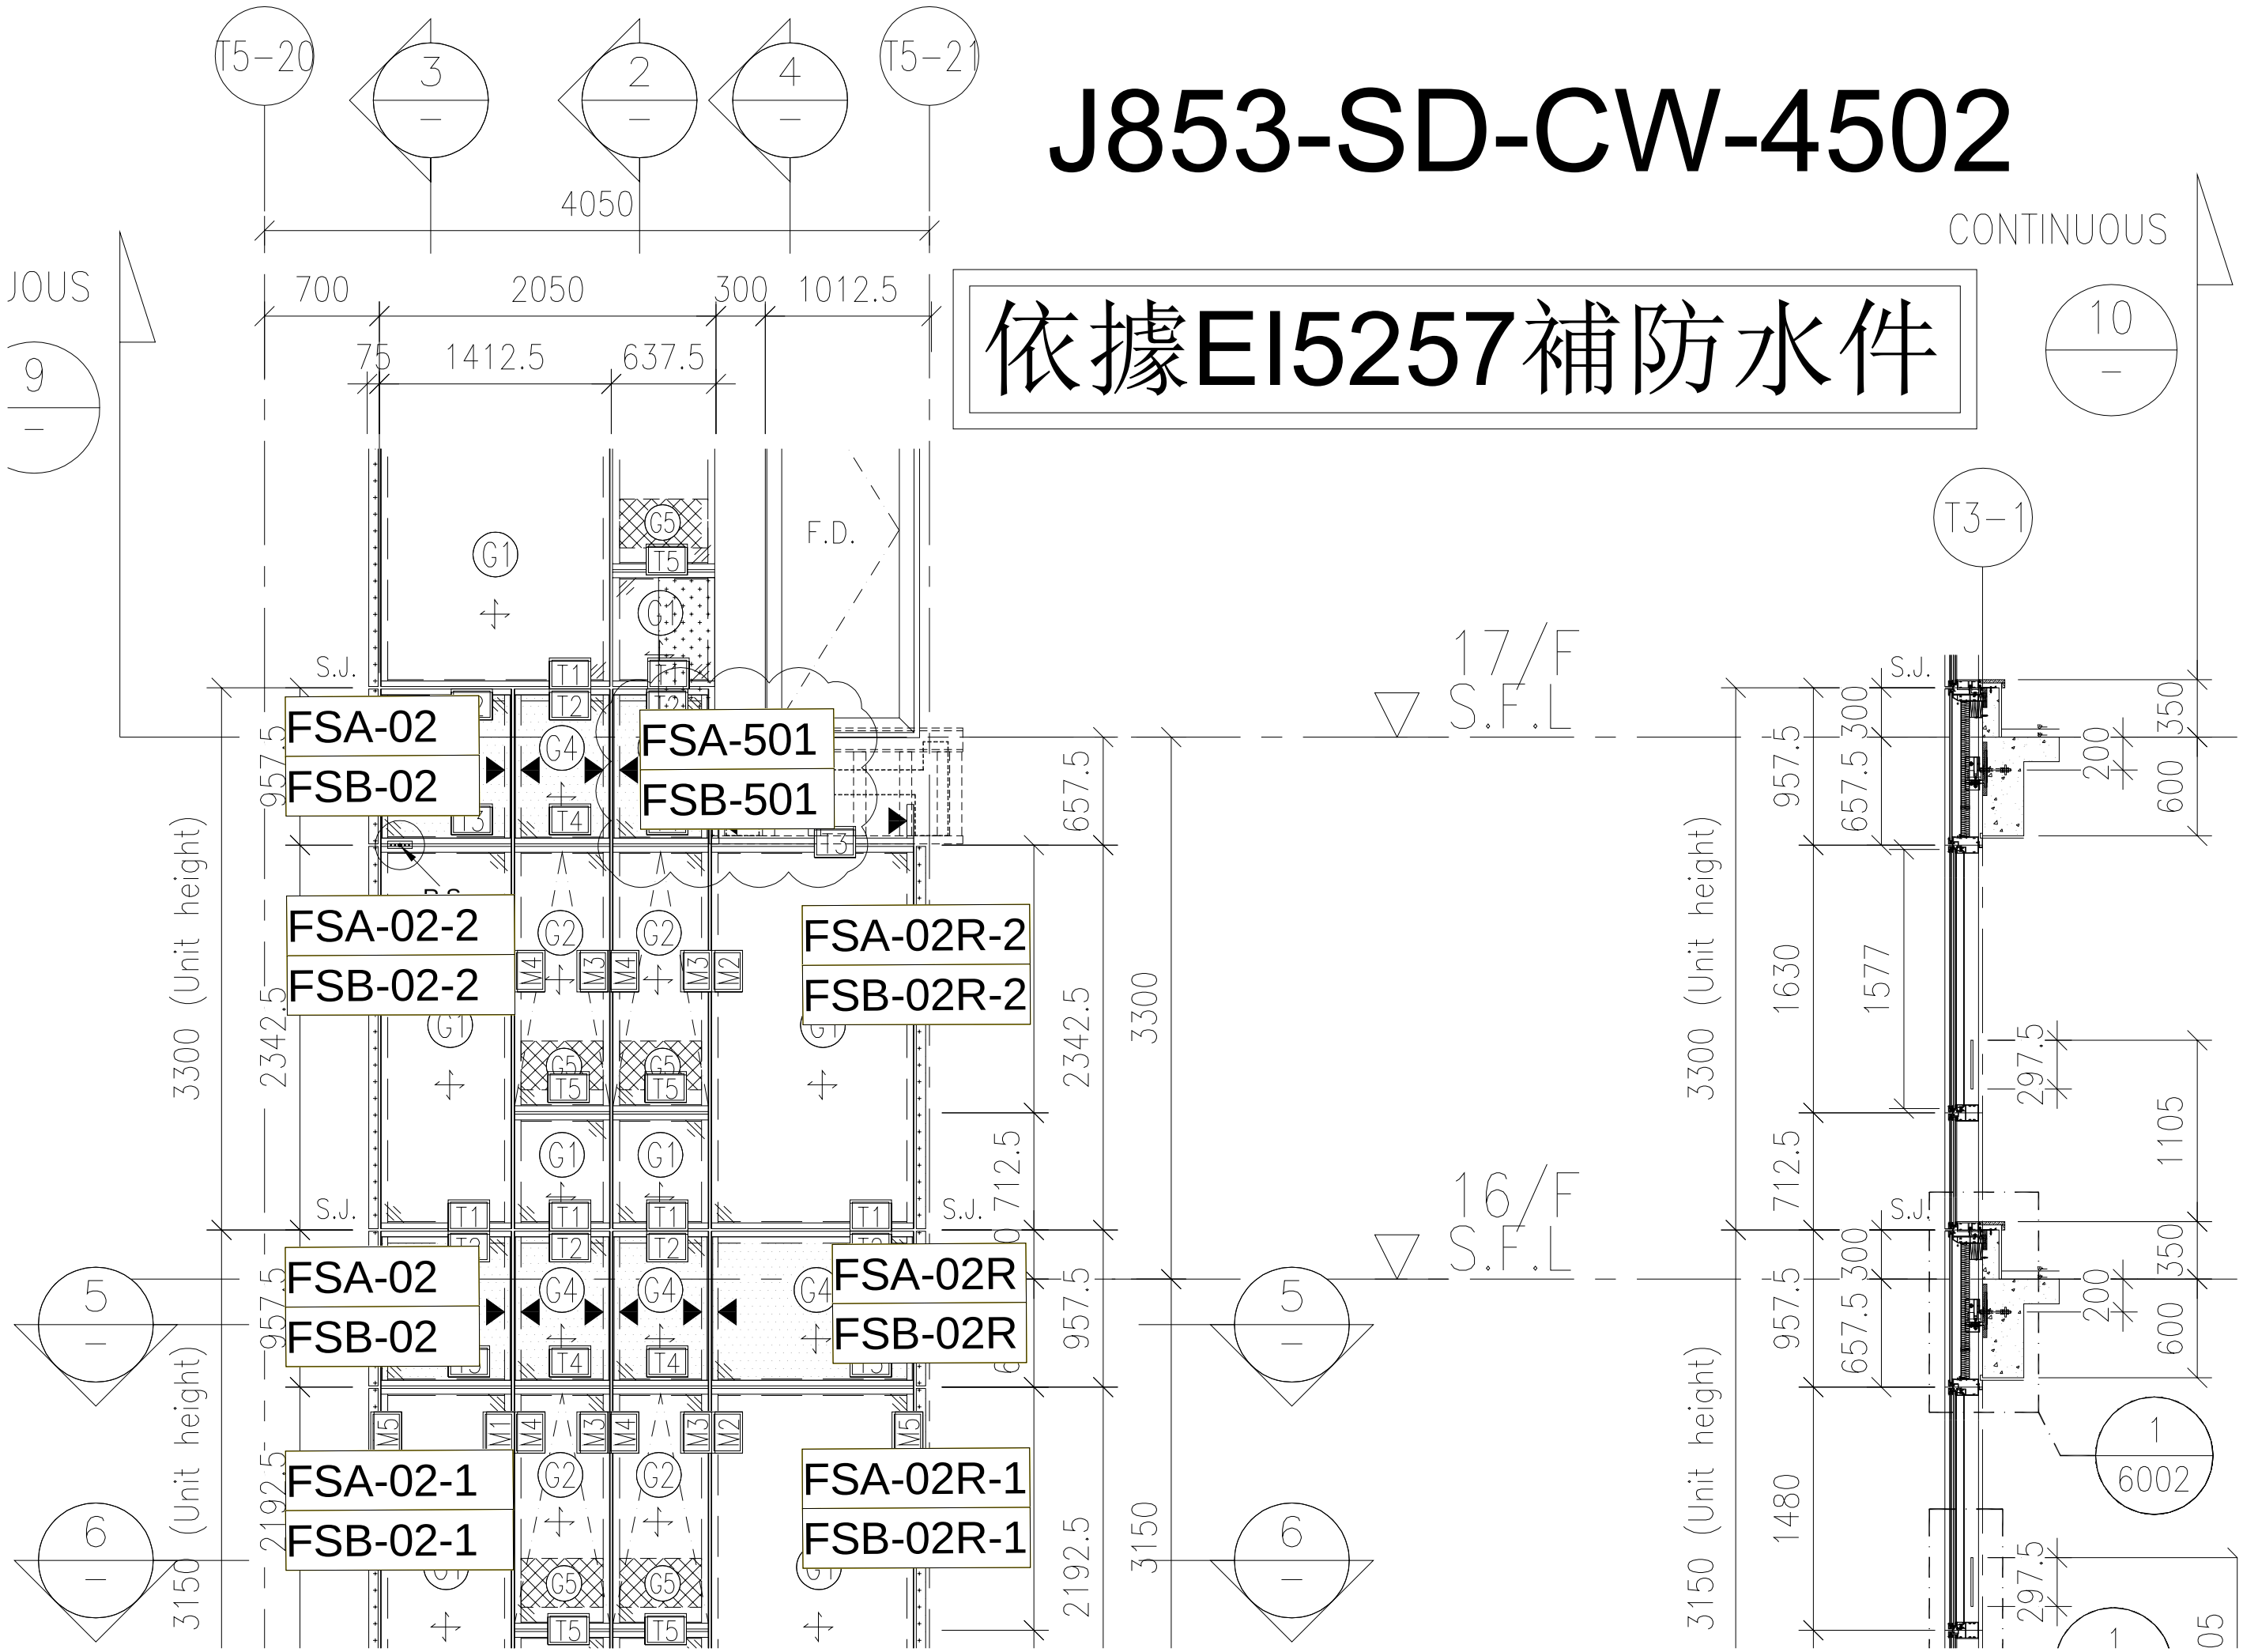

# 圖則登記表
DRAWING REGISTER

| 工程名稱 Project Title: | 九龍延坪道 |
|---|---|
| | T7-地盤企防水件拆圖 |
| 工程編號 Project No: | J-853 |

分發予 Distributed To

| | | | | | | | | | |
|---|---|---|---|---|---|---|---|---|---|
| | | 接收日期 Receiving Date (適用於客戶圖則 | | | | | | | |
| | 年 | | | | | | | | |
| | 月 | | | | | | | | |
| | 日 | | | | | | | | |
| | 年 | 22 | | | | | | | |
| | 月 | 11 | | | | | | | |
| | 日 | 10 | | | | | | | |

| 圖則編號 Drg. No. | 圖則名稱 Drawing Title | | 修訂編號 Revision No. | | | | | | | |
|---|---|---|---|---|---|---|---|---|---|---|
| FSA-01 | 防水鋁板 | 1 | - | | | | | | | |
| FSA-01R | 防水鋁板 | 2 | - | | | | | | | |
| FSA-01-1 | 防水鋁板 | 3 | - | | | | | | | |
| FSA-01R-1 | 防水鋁板 | 4 | - | | | | | | | |
| FSB-01 | 防水鋁板 | 5 | - | | | | | | | |
| FSB-01R | 防水鋁板 | 6 | - | | | | | | | |
| FSA-02 | 防水鋁板 | 7 | - | | | | | | | |
| FSA-02R | 防水鋁板 | 8 | - | | | | | | | |
| FSA-02-1 | 防水鋁板 | 9 | - | | | | | | | |
| FSA-02R-1 | 防水鋁板 | 10 | - | | | | | | | |
| FSB-02 | 防水鋁板 | 11 | - | | | | | | | |
| FSB-02R | 防水鋁板 | 12 | - | | | | | | | |
| FSA-03 | 防水鋁板 | 13 | - | | | | | | | |
| FSA-03R | 防水鋁板 | 14 | - | | | | | | | |
| FSA-03-1 | 防水鋁板 | 15 | - | | | | | | | |
| FSA-03R-1 | 防水鋁板 | 16 | - | | | | | | | |
| FSB-03 | 防水鋁板 | 17 | - | | | | | | | |
| FSA-04 | 防水鋁板 | 18 | - | | | | | | | |
| FSA-04R | 防水鋁板 | 19 | - | | | | | | | |
| FSA-04-1 | 防水鋁板 | 20 | - | | | | | | | |

# 圖則登記表
DRAWING REGISTER

| 工程名稱 Project Title: | 九龍延坪道 |
|---|---|
| | T7-地盤企防水件拆圖 |
| 工程編號 Project No: | J-853 |

分發予 Distributed To

| | | | | | | | | | |
|---|---|---|---|---|---|---|---|---|---|
| | | 接收日期 Receiving Date (適用於客戶圖則 | | | | | | | |
| | 年 | | | | | | | | |
| | 月 | | | | | | | | |
| | 日 | | | | | | | | |
| | 年 | 22 | | | | | | | |
| | 月 | 11 | | | | | | | |
| | 日 | 10 | | | | | | | |

| 圖則編號 Drg. No. | 圖則名稱 Drawing Title | | 修訂編號 Revision No. | | | | | | | |
|---|---|---|---|---|---|---|---|---|---|---|
| FSA-04R-1 | 防水鋁板 | 21 | - | | | | | | | |
| FSB-04 | 防水鋁板 | 22 | - | | | | | | | |
| FSC-04 | 防水鋁板 | 23 | - | | | | | | | |
| FSD-04 | 防水鋁板 | 24 | - | | | | | | | |
| FSA-05R | 防水鋁板 | 25 | - | | | | | | | |
| FSA-05R-1 | 防水鋁板 | 26 | - | | | | | | | |
| FSB-05R | 防水鋁板 | 27 | - | | | | | | | |
| FSB-06R | 防水鋁板 | 28 | - | | | | | | | |
| FSB-09 | 防水鋁板 | 29 | | | | | | | | |
| FSA-10 | 防水鋁板 | 30 | - | | | | | | | |
| FSA-10-1 | 防水鋁板 | 31 | - | | | | | | | |
| FSB-10 | 防水鋁板 | 32 | - | | | | | | | |
| FSC-10 | 防水鋁板 | 33 | - | | | | | | | |
| FSA-11R | 防水鋁板 | 34 | - | | | | | | | |
| FSA-11R-1 | 防水鋁板 | 35 | - | | | | | | | |
| FSB-11 | 防水鋁板 | 36 | - | | | | | | | |
| FSC-11 | 防水鋁板 | 37 | - | | | | | | | |
| J853-SD-CW-4603 | 位置圖 | 38 | - | | | | | | | |
| J853-SD-CW-4604 | 位置圖 | 39 | - | | | | | | | |
| J853-SD-CW-4605 | 位置圖 | 40 | - | | | | | | | |

# 圖則登記表
DRAWING REGISTER

| | | | | | | | | | | | |
|---|---|---|---|---|---|---|---|---|---|---|---|
| | | | | 接收日期 Receiving Date (適用於客戶圖則 | | | | | | | |
| 工程名稱 Project Title: | 九龍延坪道 | 年 | | | | | | | | | |
| | T7-地盤企防水件拆圖 | 月 | | | | | | | | | |
| 工程編號 Project No: | J-853 | 日 | | | | | | | | | |
| 分發予 Distributed To | | | | | | | | | | | |
| | | 年 | 22 | | | | | | | | |
| | | 月 | 11 | | | | | | | | |
| | | 日 | 10 | | | | | | | | |

| 圖則編號 Drg. No. | 圖則名稱 Drawing Title | | 修訂編號 Revision No. | | | | | | | |
|---|---|---|---|---|---|---|---|---|---|---|
| J853-SD-CW-4608 | 位置圖 | 41 | - | | | | | | | |
| J853-SD-CW-4609 | 位置圖 | 42 | - | | | | | | | |

| 美特鋁質 有限公司 MIDI Aluminium Fabricator Ltd. | 工程號: J-853 | 計算: 方強 | 日期: | 2022.11.07 | | 送呈: 胡哥 |
|---|---|---|---|---|---|---|
| | 地盤名稱: 九龍延坪道 | 核對: 謝永林 | 日期: | 2022.11.10 | | 副本: |
| 地盤用鋁板B.M.表 | 項目類別: T7單元件 | 批准: | 日期: | | | |
| | 修改版次： | A/C Code: | 總V.F.: | 0.00 | 總重量: 841.90 | 此BM依據折圖 資料計算 |

| 序號 | 修改內容 | 鋁板圖號 | 鋁板名稱 | 顏色 | 實用 | 後備 | 總數 | 總重量 | 單件展開面積 | 總展開面積 | 單件V.F. | 總V.F. | 備註 |
|---|---|---|---|---|---|---|---|---|---|---|---|---|---|
| | | | | | | | | | 平方米 | | 平方米 | | |
| 1 | | FSA-01 | 2mm厚鋁板 | 鉻化 | 16 | | 16 | 7.888 | 0.091 | 1.455 | 0.00 | 0.00 | |
| 2 | | FSA-01 | 2mm厚鋁板 | 鉻化 | 1 | | 1 | 0.493 | 0.091 | 0.091 | 0.00 | 0.00 | |
| 3 | | FSA-01 | 2mm厚鋁板 | 鉻化 | 13 | | 13 | 6.409 | 0.091 | 1.183 | 0.00 | 0.00 | |
| 4 | | FSA-01c | 2mm厚鋁板 | 鉻化 | 1 | | 1 | 0.416 | 0.077 | 0.077 | 0.00 | 0.00 | |
| 5 | | FSA-01R | 2mm厚鋁板 | 鉻化 | 14 | | 14 | 6.902 | 0.091 | 1.273 | 0.00 | 0.00 | |
| 6 | | FSA-01-1 | 2mm厚鋁板 | 鉻化 | 13 | | 13 | 14.676 | 0.208 | 2.708 | 0.00 | 0.00 | |
| 7 | | FSA-01-2 | 2mm厚鋁板 | 鉻化 | 3 | | 3 | 3.618 | 0.223 | 0.668 | 0.00 | 0.00 | |
| 8 | | FSA-01-3 | 2mm厚鋁板 | 鉻化 | 1 | | 1 | 1.258 | 0.232 | 0.232 | 0.00 | 0.00 | |
| 9 | | FSA-01-2 | 2mm厚鋁板 | 鉻化 | 2 | | 2 | 2.412 | 0.223 | 0.445 | 0.00 | 0.00 | |
| 10 | | FSA-01-1 | 2mm厚鋁板 | 鉻化 | 11 | | 11 | 12.418 | 0.208 | 2.291 | 0.00 | 0.00 | |
| 11 | | FSA-01-2 | 2mm厚鋁板 | 鉻化 | 1 | | 1 | 1.206 | 0.223 | 0.223 | 0.00 | 0.00 | |
| 12 | | FSA-01-3 | 2mm厚鋁板 | 鉻化 | 1 | | 1 | 1.258 | 0.232 | 0.232 | 0.00 | 0.00 | |
| 13 | | FSA-01R-1 | 2mm厚鋁板 | 鉻化 | 14 | | 14 | 15.805 | 0.208 | 2.916 | 0.00 | 0.00 | |
| 14 | | FSA-01R-2 | 2mm厚鋁板 | 鉻化 | 1 | | 1 | 1.206 | 0.223 | 0.223 | 0.00 | 0.00 | |
| 15 | | FSB-01 | 1.5mm厚鋁板 | 鉻化 | 16 | | 16 | 6.912 | 0.106 | 1.700 | 0.00 | 0.00 | |
| 16 | | FSB-01 | 1.5mm厚鋁板 | 鉻化 | 1 | | 1 | 0.432 | 0.106 | 0.106 | 0.00 | 0.00 | |
| 17 | | FSB-01 | 1.5mm厚鋁板 | 鉻化 | 13 | | 13 | 5.616 | 0.106 | 1.382 | 0.00 | 0.00 | |
| 18 | | FSB-01c | 1.5mm厚鋁板 | 鉻化 | 1 | | 1 | 0.371 | 0.091 | 0.091 | 0.00 | 0.00 | |
| 19 | | FSB-01-1 | 1.5mm厚鋁板 | 鉻化 | 13 | | 13 | 12.175 | 0.230 | 2.995 | 0.00 | 0.00 | |
| 20 | | FSB-01-2 | 1.5mm厚鋁板 | 鉻化 | 3 | | 3 | 2.994 | 0.245 | 0.736 | 0.00 | 0.00 | |
| 21 | | FSB-01-3 | 1.5mm厚鋁板 | 鉻化 | 1 | | 1 | 1.039 | 0.256 | 0.256 | 0.00 | 0.00 | |
| 22 | | FSB-01-2 | 1.5mm厚鋁板 | 鉻化 | 2 | | 2 | 1.996 | 0.245 | 0.491 | 0.00 | 0.00 | |
| 23 | | FSB-01-1 | 1.5mm厚鋁板 | 鉻化 | 11 | | 11 | 10.302 | 0.230 | 2.534 | 0.00 | 0.00 | |
| 24 | | FSB-01-2 | 1.5mm厚鋁板 | 鉻化 | 1 | | 1 | 0.998 | 0.245 | 0.245 | 0.00 | 0.00 | |
| 25 | | FSB-01-3 | 1.5mm厚鋁板 | 鉻化 | 1 | | 1 | 1.039 | 0.256 | 0.256 | 0.00 | 0.00 | |
| 26 | | FSB-01R | 1.5mm厚鋁板 | 鉻化 | 14 | | 14 | 6.048 | 0.106 | 1.488 | 0.00 | 0.00 | |
| 27 | | FSB-01R-1 | 1.5mm厚鋁板 | 鉻化 | 14 | | 14 | 13.112 | 0.230 | 3.226 | 0.00 | 0.00 | |
| 28 | | FSB-01R-2 | 1.5mm厚鋁板 | 鉻化 | 1 | | 1 | 0.998 | 0.245 | 0.245 | 0.00 | 0.00 | |

| 美特鋁質 有限公司 MIDI Aluminium Fabricator Ltd. | 工程號: J-853 | 計算: 方強 | 日期: | 2022.11.07 | | 送呈: 胡哥 |
|---|---|---|---|---|---|---|
| | 地盤名稱: 九龍延坪道 | 核對: 謝永林 | 日期: | 2022.11.10 | | 副本: |
| 地盤用鋁板B.M.表 | 項目類別: T7單元件 | 批准: | 日期: | | | |
| | 修改版次： | A/C Code: | 總V.F.: | 0.00 | 總重量: 841.90 | 此BM依據折圖 資料計算 |

| 序號 | 修改內容 | 鋁板圖號 | 鋁板名稱 | 顏色 | 實用 | 後備 | 總數 | 總重量 | 單件展開面積 | 總展開面積 | 單件V.F. | 總V.F. | 備註 |
|---|---|---|---|---|---|---|---|---|---|---|---|---|---|
| | | | | | | | | | 平方米 | | 平方米 | | |
| 29 | | FSA-02 | 2mm厚鋁板 | 鉻化 | 16 | | 16 | 9.134 | 0.105 | 1.685 | 0.00 | 0.00 | |
| 30 | | FSA-02 | 2mm厚鋁板 | 鉻化 | 14 | | 14 | 7.992 | 0.105 | 1.475 | 0.00 | 0.00 | |
| 31 | | FSA-02 | 2mm厚鋁板 | 鉻化 | 1 | | 1 | 0.571 | 0.105 | 0.105 | 0.00 | 0.00 | |
| 32 | | FSA-02R | 2mm厚鋁板 | 鉻化 | 1 | | 1 | 0.571 | 0.105 | 0.105 | 0.00 | 0.00 | |
| 33 | | FSA-02R | 2mm厚鋁板 | 鉻化 | 1 | | 1 | 0.571 | 0.105 | 0.105 | 0.00 | 0.00 | |
| 34 | | FSA-02-1 | 2mm厚鋁板 | 鉻化 | 13 | | 13 | 16.993 | 0.241 | 3.135 | 0.00 | 0.00 | |
| 35 | | FSA-02-2 | 2mm厚鋁板 | 鉻化 | 3 | | 3 | 4.190 | 0.258 | 0.773 | 0.00 | 0.00 | |
| 36 | | FSA-02-3 | 2mm厚鋁板 | 鉻化 | 1 | | 1 | 1.456 | 0.269 | 0.269 | 0.00 | 0.00 | |
| 37 | | FSA-02-1 | 2mm厚鋁板 | 鉻化 | 14 | | 14 | 18.300 | 0.241 | 3.376 | 0.00 | 0.00 | |
| 38 | | FSA-02-2 | 2mm厚鋁板 | 鉻化 | 1 | | 1 | 1.397 | 0.258 | 0.258 | 0.00 | 0.00 | |
| 39 | | FSA-02-2 | 2mm厚鋁板 | 鉻化 | 1 | | 1 | 1.397 | 0.258 | 0.258 | 0.00 | 0.00 | |
| 40 | | FSA-02R-2 | 2mm厚鋁板 | 鉻化 | 2 | | 2 | 2.793 | 0.258 | 0.515 | 0.00 | 0.00 | |
| 41 | | FSA-02R-2 | 2mm厚鋁板 | 鉻化 | 1 | | 1 | 1.397 | 0.258 | 0.258 | 0.00 | 0.00 | |
| 42 | | FSB-02 | 1.5mm厚鋁板 | 鉻化 | 16 | | 16 | 7.944 | 0.122 | 1.954 | 0.00 | 0.00 | |
| 43 | | FSB-02 | 1.5mm厚鋁板 | 鉻化 | 14 | | 14 | 6.951 | 0.122 | 1.710 | 0.00 | 0.00 | |
| 44 | | FSB-02 | 1.5mm厚鋁板 | 鉻化 | 1 | | 1 | 0.497 | 0.122 | 0.122 | 0.00 | 0.00 | |
| 45 | | FSB-02-1 | 1.5mm厚鋁板 | 鉻化 | 13 | | 13 | 13.992 | 0.265 | 3.442 | 0.00 | 0.00 | |
| 46 | | FSB-02-2 | 1.5mm厚鋁板 | 鉻化 | 3 | | 3 | 3.440 | 0.282 | 0.846 | 0.00 | 0.00 | |
| 47 | | FSB-02-3 | 1.5mm厚鋁板 | 鉻化 | 1 | | 1 | 1.194 | 0.294 | 0.294 | 0.00 | 0.00 | |
| 48 | | FSB-02-1 | 1.5mm厚鋁板 | 鉻化 | 14 | | 14 | 15.069 | 0.265 | 3.707 | 0.00 | 0.00 | |
| 49 | | FSB-02-2 | 1.5mm厚鋁板 | 鉻化 | 1 | | 1 | 1.147 | 0.282 | 0.282 | 0.00 | 0.00 | |
| 50 | | FSB-02-2 | 1.5mm厚鋁板 | 鉻化 | 1 | | 1 | 1.147 | 0.282 | 0.282 | 0.00 | 0.00 | |
| 51 | | FSB-02R | 1.5mm厚鋁板 | 鉻化 | 1 | | 1 | 0.497 | 0.122 | 0.122 | 0.00 | 0.00 | |
| 52 | | FSB-02R | 1.5mm厚鋁板 | 鉻化 | 1 | | 1 | 0.497 | 0.122 | 0.122 | 0.00 | 0.00 | |
| 53 | | FSB-02R-2 | 1.5mm厚鋁板 | 鉻化 | 2 | | 2 | 2.294 | 0.282 | 0.564 | 0.00 | 0.00 | |
| 54 | | FSB-02R-2 | 1.5mm厚鋁板 | 鉻化 | 1 | | 1 | 1.147 | 0.282 | 0.282 | 0.00 | 0.00 | |
| 55 | | FSA-03 | 2mm厚鋁板 | 鉻化 | 15 | | 15 | 8.563 | 0.105 | 1.580 | 0.00 | 0.00 | |
| 56 | | FSA-03R | 2mm厚鋁板 | 鉻化 | 16 | | 16 | 9.134 | 0.105 | 1.685 | 0.00 | 0.00 | |

| 美特鋁質 有限公司 MIDI Aluminium Fabricator Ltd. | 工程號: J-853 | 計算: 方強 | 日期: | 2022.11.07 | | 送呈: 胡哥 |
|---|---|---|---|---|---|---|
| | 地盤名稱: 九龍延坪道 | 核對: 謝永林 | 日期: | 2022.11.10 | | 副本: |
| 地盤用鋁板B.M.表 | 項目類別: T7單元件 | 批准: | 日期: | | | |
| | 修改版次： | A/C Code: | 總V.F.: | 0.00 | 總重量: 841.90 | 此BM依據折圖 資料計算 |

| 序號 | 修改內容 | 鋁板圖號 | 鋁板名稱 | 顏色 | 實用 | 後備 | 總數 | 總重量 | 單件展開面積 | 總展開面積 | 單件V.F. | 總V.F. | 備註 |
|---|---|---|---|---|---|---|---|---|---|---|---|---|---|
| | | | | | | | | | 平方米 | | 平方米 | | |
| 57 | | FSA-03-1 | 2mm厚鋁板 | 鉻化 | 13 | | 13 | 16.993 | 0.241 | 3.135 | 0.00 | 0.00 | |
| 58 | | FSA-03-2 | 2mm厚鋁板 | 鉻化 | 2 | | 2 | 2.793 | 0.258 | 0.515 | 0.00 | 0.00 | |
| 59 | | FSA-03-3 | 2mm厚鋁板 | 鉻化 | 1 | | 1 | 1.456 | 0.269 | 0.269 | 0.00 | 0.00 | |
| 60 | | FSA-03R-1 | 2mm厚鋁板 | 鉻化 | 13 | | 13 | 16.993 | 0.241 | 3.135 | 0.00 | 0.00 | |
| 61 | | FSA-03R-2 | 2mm厚鋁板 | 鉻化 | 3 | | 3 | 4.190 | 0.258 | 0.773 | 0.00 | 0.00 | |
| 62 | | FSA-03R-3 | 2mm厚鋁板 | 鉻化 | 1 | | 1 | 1.456 | 0.269 | 0.269 | 0.00 | 0.00 | |
| 63 | | FSB-03 | 1.5mm厚鋁板 | 鉻化 | 15 | | 15 | 5.437 | 0.089 | 1.337 | 0.00 | 0.00 | |
| 64 | | FSB-03R | 1.5mm厚鋁板 | 鉻化 | 16 | | 16 | 5.799 | 0.089 | 1.427 | 0.00 | 0.00 | |
| 65 | | FSA-04 | 2mm厚鋁板 | 鉻化 | 14 | | 14 | 7.992 | 0.105 | 1.475 | 0.00 | 0.00 | |
| 66 | | FSA-04R | 2mm厚鋁板 | 鉻化 | 16 | | 16 | 9.134 | 0.105 | 1.685 | 0.00 | 0.00 | |
| 67 | | FSA-04-1 | 2mm厚鋁板 | 鉻化 | 14 | | 14 | 18.300 | 0.241 | 3.376 | 0.00 | 0.00 | |
| 68 | | FSA-04-2 | 2mm厚鋁板 | 鉻化 | 1 | | 1 | 1.397 | 0.258 | 0.258 | 0.00 | 0.00 | |
| 69 | | FSA-04R-1 | 2mm厚鋁板 | 鉻化 | 13 | | 13 | 16.993 | 0.241 | 3.135 | 0.00 | 0.00 | |
| 70 | | FSA-04R-2 | 2mm厚鋁板 | 鉻化 | 3 | | 3 | 4.190 | 0.258 | 0.773 | 0.00 | 0.00 | |
| 71 | | FSA-04R-3 | 2mm厚鋁板 | 鉻化 | 1 | | 1 | 1.456 | 0.269 | 0.269 | 0.00 | 0.00 | |
| 72 | | FSB-04 | 1.5mm厚鋁板 | 鉻化 | 14 | | 14 | 5.074 | 0.089 | 1.248 | 0.00 | 0.00 | |
| 73 | | FSB-04R | 1.5mm厚鋁板 | 鉻化 | 16 | | 16 | 5.799 | 0.089 | 1.427 | 0.00 | 0.00 | |
| 74 | | FSC-04-1 | 1.5mm厚鋁板 | 鉻化 | 14 | | 14 | 17.267 | 0.303 | 4.248 | 0.00 | 0.00 | |
| 75 | | FSC-04-2 | 1.5mm厚鋁板 | 鉻化 | 1 | | 1 | 1.302 | 0.320 | 0.320 | 0.00 | 0.00 | |
| 76 | | FSC-04R-1 | 1.5mm厚鋁板 | 鉻化 | 13 | | 13 | 16.034 | 0.303 | 3.944 | 0.00 | 0.00 | |
| 77 | | FSC-04R-2 | 1.5mm厚鋁板 | 鉻化 | 3 | | 3 | 3.907 | 0.320 | 0.961 | 0.00 | 0.00 | |
| 78 | | FSC-04R-3 | 1.5mm厚鋁板 | 鉻化 | 1 | | 1 | 1.349 | 0.332 | 0.332 | 0.00 | 0.00 | |
| 79 | | FSD-04-1 | 1.5mm厚鋁板 | 鉻化 | 14 | | 14 | 16.947 | 0.298 | 4.169 | 0.00 | 0.00 | |
| 80 | | FSD-04-2 | 1.5mm厚鋁板 | 鉻化 | 1 | | 1 | 1.278 | 0.314 | 0.314 | 0.00 | 0.00 | |
| 81 | | FSD-04R-1 | 1.5mm厚鋁板 | 鉻化 | 13 | | 13 | 15.737 | 0.298 | 3.871 | 0.00 | 0.00 | |
| 82 | | FSD-04R-2 | 1.5mm厚鋁板 | 鉻化 | 3 | | 3 | 3.835 | 0.314 | 0.943 | 0.00 | 0.00 | |
| 83 | | FSD-04R-3 | 1.5mm厚鋁板 | 鉻化 | 1 | | 1 | 1.324 | 0.326 | 0.326 | 0.00 | 0.00 | |
| 84 | | FSA-05R | 2mm厚鋁板 | 鉻化 | 14 | | 14 | 11.988 | 0.158 | 2.212 | 0.00 | 0.00 | |

| 美特鋁質 有限公司 MIDI Aluminium Fabricator Ltd. | 工程號: J-853 | 計算: 方強 | 日期: | 2022.11.07 | | 送呈: 胡哥 |
|---|---|---|---|---|---|---|
| | 地盤名稱: 九龍延坪道 | 核對: 謝永林 | 日期: | 2022.11.10 | | 副本: |
| 地盤用鋁板B.M.表 | 項目類別: T7單元件 | 批准: | 日期: | | | |
| | 修改版次： | A/C Code: | 總V.F.: | 0.00 | 總重量: 841.90 | 此BM依據折圖 資料計算 |

| 序號 | 修改內容 | 鋁板圖號 | 鋁板名稱 | 顏色 | 實用 | 後備 | 總數 | 總重量 | 單件展開面積 | 總展開面積 | 單件V.F. | 總V.F. | 備註 |
|---|---|---|---|---|---|---|---|---|---|---|---|---|---|
| | | | | | | | | | 平方米 | | 平方米 | | |
| 85 | | FSA-05R-1 | 2mm厚鋁板 | 鉻化 | 14 | | 14 | 27.451 | 0.362 | 5.065 | 0.00 | 0.00 | |
| 86 | | FSA-05R-2 | 2mm厚鋁板 | 鉻化 | 1 | | 1 | 2.095 | 0.387 | 0.387 | 0.00 | 0.00 | |
| 87 | | FSB-05R | 1.5mm厚鋁板 | 鉻化 | 14 | | 14 | 14.149 | 0.249 | 3.481 | 0.00 | 0.00 | |
| 88 | | FSB-05R-1 | 1.5mm厚鋁板 | 鉻化 | 14 | | 14 | 30.673 | 0.539 | 7.546 | 0.00 | 0.00 | |
| 89 | | FSB-05R-2 | 1.5mm厚鋁板 | 鉻化 | 1 | | 1 | 2.334 | 0.574 | 0.574 | 0.00 | 0.00 | |
| 90 | | FSB-06R | 1.5mm厚鋁板 | 鉻化 | 15 | | 15 | 14.566 | 0.239 | 3.583 | 0.00 | 0.00 | |
| 91 | | FSB-06R-1 | 1.5mm厚鋁板 | 鉻化 | 13 | | 13 | 27.367 | 0.518 | 6.732 | 0.00 | 0.00 | |
| 92 | | FSB-06R-2 | 1.5mm厚鋁板 | 鉻化 | 2 | | 2 | 4.486 | 0.552 | 1.104 | 0.00 | 0.00 | |
| 93 | | FSB-06R-3 | 1.5mm厚鋁板 | 鉻化 | 1 | | 1 | 2.335 | 0.574 | 0.574 | 0.00 | 0.00 | |
| 94 | | FSB-09 | 1.5mm厚鋁板 | 鉻化 | 13 | | 13 | 6.650 | 0.126 | 1.636 | 0.00 | 0.00 | |
| 95 | | FSB-09c | 1.5mm厚鋁板 | 鉻化 | 1 | | 1 | 0.439 | 0.108 | 0.108 | 0.00 | 0.00 | |
| 96 | | FSB-09-1 | 1.5mm厚鋁板 | 鉻化 | 11 | | 11 | 12.199 | 0.273 | 3.001 | 0.00 | 0.00 | |
| 97 | | FSB-09-2 | 1.5mm厚鋁板 | 鉻化 | 1 | | 1 | 1.182 | 0.291 | 0.291 | 0.00 | 0.00 | |
| 98 | | FSB-09-3 | 1.5mm厚鋁板 | 鉻化 | 1 | | 1 | 1.230 | 0.303 | 0.303 | 0.00 | 0.00 | |
| 99 | | FSA-10 | 2mm厚鋁板 | 鉻化 | 15 | | 15 | 7.395 | 0.091 | 1.364 | 0.00 | 0.00 | |
| 100 | | FSA-10-1 | 2mm厚鋁板 | 鉻化 | 13 | | 13 | 14.676 | 0.208 | 2.708 | 0.00 | 0.00 | |
| 101 | | FSA-10-2 | 2mm厚鋁板 | 鉻化 | 1 | | 1 | 1.206 | 0.223 | 0.223 | 0.00 | 0.00 | |
| 102 | | FSA-10-3 | 2mm厚鋁板 | 鉻化 | 1 | | 1 | 1.258 | 0.232 | 0.232 | 0.00 | 0.00 | |
| 103 | | FSB-10 | 1.5mm厚鋁板 | 鉻化 | 15 | | 15 | 6.480 | 0.106 | 1.594 | 0.00 | 0.00 | |
| 104 | | FSB-10-1 | 1.5mm厚鋁板 | 鉻化 | 13 | | 13 | 12.175 | 0.230 | 2.995 | 0.00 | 0.00 | |
| 105 | | FSB-10-2 | 1.5mm厚鋁板 | 鉻化 | 1 | | 1 | 0.998 | 0.245 | 0.245 | 0.00 | 0.00 | |
| 106 | | FSB-10-3 | 1.5mm厚鋁板 | 鉻化 | 1 | | 1 | 1.039 | 0.256 | 0.256 | 0.00 | 0.00 | |
| 107 | | FSC-10-1 | 1.5mm厚鋁板 | 鉻化 | 13 | | 13 | 15.051 | 0.285 | 3.703 | 0.00 | 0.00 | |
| 108 | | FSC-10-2 | 1.5mm厚鋁板 | 鉻化 | 1 | | 1 | 1.232 | 0.303 | 0.303 | 0.00 | 0.00 | |
| 109 | | FSC-10-3 | 1.5mm厚鋁板 | 鉻化 | 1 | | 1 | 1.281 | 0.315 | 0.315 | 0.00 | 0.00 | |
| 110 | | FSA-11R | 2mm厚鋁板 | 鉻化 | 15 | | 15 | 8.563 | 0.105 | 1.580 | 0.00 | 0.00 | |
| 111 | | FSA-11R | 2mm厚鋁板 | 鉻化 | 13 | | 13 | 7.421 | 0.105 | 1.369 | 0.00 | 0.00 | |
| 112 | | FSA-11Rc | 2mm厚鋁板 | 鉻化 | 1 | | 1 | 0.481 | 0.089 | 0.089 | 0.00 | 0.00 | |

| 美特鋁質 有限公司 MIDI Aluminium Fabricator Ltd. | 工程號: J-853 | 計算: 方強 | 日期: | 2022.11.07 | | 送呈: 胡哥 |
|---|---|---|---|---|---|---|
| | 地盤名稱: 九龍延坪道 | 核對: 謝永林 | 日期: | 2022.11.10 | | 副本: |
| 地盤用鋁板B.M.表 | 項目類別: T7單元件 | 批准: | 日期: | | | |
| | 修改版次： | A/C Code: | 總V.F.: | 0.00 | 總重量: 841.90 | 此BM依據拆圖 資料計算 |

| 序號 | 修改內容 | 鋁板圖號 | 鋁板名稱 | 顏色 | 實用 | 後備 | 總數 | 總重量 | 單件展開面積 | 總展開面積 | 單件V.F. | 總V.F. | 備註 |
|---|---|---|---|---|---|---|---|---|---|---|---|---|---|
| | | | | | | | | | 平方米 | | 平方米 | | |
| 113 | | FSA-11R-1 | 2mm厚鋁板 | 鉻化 | 13 | | 13 | 16.993 | 0.241 | 3.135 | 0.00 | 0.00 | |
| 114 | | FSA-11R-2 | 2mm厚鋁板 | 鉻化 | 1 | | 1 | 1.397 | 0.258 | 0.258 | 0.00 | 0.00 | |
| 115 | | FSA-11R-3 | 2mm厚鋁板 | 鉻化 | 1 | | 1 | 1.456 | 0.269 | 0.269 | 0.00 | 0.00 | |
| 116 | | FSA-11R-1 | 2mm厚鋁板 | 鉻化 | 11 | | 11 | 14.379 | 0.241 | 2.653 | 0.00 | 0.00 | |
| 117 | | FSA-11R-2 | 2mm厚鋁板 | 鉻化 | 1 | | 1 | 1.397 | 0.258 | 0.258 | 0.00 | 0.00 | |
| 118 | | FSA-11R-3 | 2mm厚鋁板 | 鉻化 | 1 | | 1 | 1.456 | 0.269 | 0.269 | 0.00 | 0.00 | |
| 119 | | FSB-11R | 1.5mm厚鋁板 | 鉻化 | 15 | | 15 | 7.448 | 0.122 | 1.832 | 0.00 | 0.00 | |
| 120 | | FSB-11R | 1.5mm厚鋁板 | 鉻化 | 13 | | 13 | 6.455 | 0.122 | 1.588 | 0.00 | 0.00 | |
| 121 | | FSB-11Rc | 1.5mm厚鋁板 | 鉻化 | 1 | | 1 | 0.426 | 0.105 | 0.105 | 0.00 | 0.00 | |
| 122 | | FSB-11R-1 | 1.5mm厚鋁板 | 鉻化 | 13 | | 13 | 13.992 | 0.265 | 3.442 | 0.00 | 0.00 | |
| 123 | | FSB-11R-2 | 1.5mm厚鋁板 | 鉻化 | 1 | | 1 | 1.147 | 0.282 | 0.282 | 0.00 | 0.00 | |
| 124 | | FSB-11R-3 | 1.5mm厚鋁板 | 鉻化 | 1 | | 1 | 1.194 | 0.294 | 0.294 | 0.00 | 0.00 | |
| 125 | | FSB-11R-1 | 1.5mm厚鋁板 | 鉻化 | 11 | | 11 | 11.840 | 0.265 | 2.913 | 0.00 | 0.00 | |
| 126 | | FSB-11R-2 | 1.5mm厚鋁板 | 鉻化 | 1 | | 1 | 1.147 | 0.282 | 0.282 | 0.00 | 0.00 | |
| 127 | | FSB-11R-3 | 1.5mm厚鋁板 | 鉻化 | 1 | | 1 | 1.194 | 0.294 | 0.294 | 0.00 | 0.00 | |
| 128 | | FSC-11R-1 | 1.5mm厚鋁板 | 鉻化 | 13 | | 13 | 16.914 | 0.320 | 4.161 | 0.00 | 0.00 | |
| 129 | | FSC-11R-2 | 1.5mm厚鋁板 | 鉻化 | 1 | | 1 | 1.384 | 0.341 | 0.341 | 0.00 | 0.00 | |
| 130 | | FSC-11R-3 | 1.5mm厚鋁板 | 鉻化 | 1 | | 1 | 1.439 | 0.354 | 0.354 | 0.00 | 0.00 | |
| 131 | | FSC-11R-1 | 1.5mm厚鋁板 | 鉻化 | 11 | | 11 | 14.312 | 0.320 | 3.521 | 0.00 | 0.00 | |
| 132 | | FSC-11R-2 | 1.5mm厚鋁板 | 鉻化 | 1 | | 1 | 1.384 | 0.341 | 0.341 | 0.00 | 0.00 | |
| 133 | | FSC-11R-3 | 1.5mm厚鋁板 | 鉻化 | 1 | | 1 | 1.439 | 0.354 | 0.354 | 0.00 | 0.00 | |
| | | | | | | 合計： | 906 | 841.895 | | 183.530 | | | |

| | | | T7地盤企防水件/樓層/數量派位 | | | | | | | | | | | | | | | | | | | |
|---|---|---|---|---|---|---|---|---|---|---|---|---|---|---|---|---|---|---|---|---|---|---|
| 序號 | 位置 | 圖號 | 5F | 6F | 7F | 8F | 9F | 10F | 11F | 12F | 15F | 16F | 17F | 18F | 19F | 20F | 21F | 22F | 23F | 25F | 26F | 合計 |
| 1 | J853-SD-CW-4603左 | FSA-01 | | | 1 | 1 | 1 | 1 | 1 | 1 | 1 | 1 | 1 | 1 | 1 | 1 | 1 | 1 | 1 | 1 | | 16 |
| 2 | J853-SD-CW-4608左 | FSA-01 | | | | | | | | | | | | | | | | | | 1 | | 1 |
| 3 | J853-SD-CW-4608右 | FSA-01 | | | | 1 | 1 | 1 | 1 | 1 | 1 | 1 | 1 | 1 | 1 | 1 | 1 | 1 | | | | 13 |
| 4 | J853-SD-CW-4608右 | FSA-01c | | | | | | | | | | | | | | | | | 1 | | | 1 |
| 5 | J853-SD-CW-4604右 | FSA-01R | | | 1 | 1 | 1 | 1 | 1 | 1 | 1 | 1 | 1 | 1 | 1 | 1 | 1 | 1 | | | | 14 |
| 6 | J853-SD-CW-4603左 | FSA-01-1 | | | 1 | 1 | 1 | 1 | 1 | 1 | 1 | | 1 | 1 | 1 | 1 | 1 | 1 | | | | 13 |
| 7 | J853-SD-CW-4603左 | FSA-01-2 | | | | | | | | | | 1 | | | | | | | | 1 | 1 | 3 |
| 8 | J853-SD-CW-4603左 | FSA-01-3 | | | | | | | | | | | | | | | | | 1 | | | 1 |
| 9 | J853-SD-CW-4608左 | FSA-01-2 | | | | | | | | | | | | | | | | | | 1 | 1 | 2 |
| 10 | J853-SD-CW-4608右 | FSA-01-1 | | | | | 1 | 1 | 1 | 1 | 1 | | 1 | 1 | 1 | 1 | 1 | 1 | | | | 11 |
| 11 | J853-SD-CW-4608右 | FSA-01-2 | | | | | | | | | | 1 | | | | | | | | | | 1 |
| 12 | J853-SD-CW-4608右 | FSA-01-3 | | | | | | | | | | | | | | | | | 1 | | | 1 |
| 13 | J853-SD-CW-4604右 | FSA-01R-1 | | | 1 | 1 | 1 | 1 | 1 | 1 | 1 | | 1 | 1 | 1 | 1 | 1 | 1 | 1 | | | 14 |
| 14 | J853-SD-CW-4604右 | FSA-01R-2 | | | | | | | | | | 1 | | | | | | | | | | 1 |
| 15 | J853-SD-CW-4603左 | FSB-01 | | | 1 | 1 | 1 | 1 | 1 | 1 | 1 | 1 | 1 | 1 | 1 | 1 | 1 | 1 | 1 | 1 | | 16 |
| 16 | J853-SD-CW-4608左 | FSB-01 | | | | | | | | | | | | | | | | | | 1 | | 1 |
| 17 | J853-SD-CW-4608右 | FSB-01 | | | | 1 | 1 | 1 | 1 | 1 | 1 | 1 | 1 | 1 | 1 | 1 | 1 | 1 | | | | 13 |
| 18 | J853-SD-CW-4608右 | FSB-01c | | | | | | | | | | | | | | | | | 1 | | | 1 |
| 19 | J853-SD-CW-4603左 | FSB-01-1 | | | 1 | 1 | 1 | 1 | 1 | 1 | 1 | | 1 | 1 | 1 | 1 | 1 | 1 | | | | 13 |
| 20 | J853-SD-CW-4603左 | FSB-01-2 | | | | | | | | | | 1 | | | | | | | | 1 | 1 | 3 |
| 21 | J853-SD-CW-4603左 | FSB-01-3 | | | | | | | | | | | | | | | | | 1 | | | 1 |
| 22 | J853-SD-CW-4608左 | FSB-01-2 | | | | | | | | | | | | | | | | | | 1 | 1 | 2 |
| 23 | J853-SD-CW-4608右 | FSB-01-1 | | | | | 1 | 1 | 1 | 1 | 1 | | 1 | 1 | 1 | 1 | 1 | 1 | | | | 11 |
| 24 | J853-SD-CW-4608右 | FSB-01-2 | | | | | | | | | | 1 | | | | | | | | | | 1 |
| 25 | J853-SD-CW-4608右 | FSB-01-3 | | | | | | | | | | | | | | | | | 1 | | | 1 |
| 26 | J853-SD-CW-4604右 | FSB-01R | | | 1 | 1 | 1 | 1 | 1 | 1 | 1 | 1 | 1 | 1 | 1 | 1 | 1 | 1 | | | | 14 |
| 27 | J853-SD-CW-4604右 | FSB-01R-1 | | | 1 | 1 | 1 | 1 | 1 | 1 | 1 | | 1 | 1 | 1 | 1 | 1 | 1 | 1 | | | 14 |
| 28 | J853-SD-CW-4604右 | FSB-01R-2 | | | | | | | | | | 1 | | | | | | | | | | 1 |
| 29 | J853-SD-CW-4603右 | FSA-02 | | | 1 | 1 | 1 | 1 | 1 | 1 | 1 | 1 | 1 | 1 | 1 | 1 | 1 | 1 | 1 | 1 | | 16 |
| 30 | J853-SD-CW-4604右 | FSA-02 | | | 1 | 1 | 1 | 1 | 1 | 1 | 1 | 1 | 1 | 1 | 1 | 1 | 1 | 1 | | | | 14 |
| 31 | J853-SD-CW-4609左 | FSA-02 | | | | | | | | | | | | | | | | | | 1 | | 1 |
| 32 | J853-SD-CW-4608左 | FSA-02R | | | | | | | | | | | | | | | | | | 1 | | 1 |
| 33 | J853-SD-CW-4609右 | FSA-02R | | | | | | | | | | | | | | | | | | 1 | | 1 |
| 34 | J853-SD-CW-4603右 | FSA-02-1 | | | 1 | 1 | 1 | 1 | 1 | 1 | 1 | | 1 | 1 | 1 | 1 | 1 | 1 | | | | 13 |
| 35 | J853-SD-CW-4603右 | FSA-02-2 | | | | | | | | | | 1 | | | | | | | | 1 | 1 | 3 |
| 36 | J853-SD-CW-4603右 | FSA-02-3 | | | | | | | | | | | | | | | | | 1 | | | 1 |
| 37 | J853-SD-CW-4604右 | FSA-02-1 | | | 1 | 1 | 1 | 1 | 1 | 1 | 1 | | 1 | 1 | 1 | 1 | 1 | 1 | 1 | | | 14 |
| 38 | J853-SD-CW-4604右 | FSA-02-2 | | | | | | | | | | 1 | | | | | | | | | | 1 |
| 39 | J853-SD-CW-4609左 | FSA-02-2 | | | | | | | | | | | | | | | | | | | 1 | 1 |
| 40 | J853-SD-CW-4608左 | FSA-02R-2 | | | | | | | | | | | | | | | | | | 1 | 1 | 2 |
| 41 | J853-SD-CW-4609右 | FSA-02R-2 | | | | | | | | | | | | | | | | | | | 1 | 1 |
| 42 | J853-SD-CW-4603右 | FSB-02 | | | 1 | 1 | 1 | 1 | 1 | 1 | 1 | 1 | 1 | 1 | 1 | 1 | 1 | 1 | 1 | 1 | | 16 |
| 43 | J853-SD-CW-4604右 | FSB-02 | | | 1 | 1 | 1 | 1 | 1 | 1 | 1 | 1 | 1 | 1 | 1 | 1 | 1 | 1 | | | | 14 |
| 44 | J853-SD-CW-4609左 | FSB-02 | | | | | | | | | | | | | | | | | | 1 | | 1 |
| 45 | J853-SD-CW-4603右 | FSB-02-1 | | | 1 | 1 | 1 | 1 | 1 | 1 | 1 | | 1 | 1 | 1 | 1 | 1 | 1 | | | | 13 |
| 46 | J853-SD-CW-4603右 | FSB-02-2 | | | | | | | | | | 1 | | | | | | | | 1 | 1 | 3 |
| 47 | J853-SD-CW-4603右 | FSB-02-3 | | | | | | | | | | | | | | | | | 1 | | | 1 |
| 48 | J853-SD-CW-4604右 | FSB-02-1 | | | 1 | 1 | 1 | 1 | 1 | 1 | 1 | | 1 | 1 | 1 | 1 | 1 | 1 | 1 | | | 14 |
| 49 | J853-SD-CW-4604右 | FSB-02-2 | | | | | | | | | | 1 | | | | | | | | | | 1 |
| 50 | J853-SD-CW-4609左 | FSB-02-2 | | | | | | | | | | | | | | | | | | | 1 | 1 |
| 51 | J853-SD-CW-4608左 | FSB-02R | | | | | | | | | | | | | | | | | | 1 | | 1 |
| 52 | J853-SD-CW-4609右 | FSB-02R | | | | | | | | | | | | | | | | | | 1 | | 1 |
| 53 | J853-SD-CW-4608左 | FSB-02R-2 | | | | | | | | | | | | | | | | | | 1 | 1 | 2 |
| 54 | J853-SD-CW-4609右 | FSB-02R-2 | | | | | | | | | | | | | | | | | | | 1 | 1 |
| 55 | J853-SD-CW-4605左 | FSA-03 | | | 1 | 1 | 1 | 1 | 1 | 1 | 1 | 1 | 1 | 1 | 1 | 1 | 1 | 1 | 1 | | | 15 |
| 56 | J853-SD-CW-4603右 | FSA-03R | | | 1 | 1 | 1 | 1 | 1 | 1 | 1 | 1 | 1 | 1 | 1 | 1 | 1 | 1 | 1 | 1 | | 16 |
| 57 | J853-SD-CW-4605左 | FSA-03-1 | | | 1 | 1 | 1 | 1 | 1 | 1 | 1 | | 1 | 1 | 1 | 1 | 1 | 1 | | | | 13 |
| 58 | J853-SD-CW-4605左 | FSA-03-2 | | | | | | | | | | 1 | | | | | | | | 1 | | 2 |
| 59 | J853-SD-CW-4605左 | FSA-03-3 | | | | | | | | | | | | | | | | | 1 | | | 1 |

| | | | T7地盤企防水件/樓層/數量派位 | | | | | | | | | | | | | | | | | | |
|---|---|---|---|---|---|---|---|---|---|---|---|---|---|---|---|---|---|---|---|---|---|
| 序號 | 位置 | 圖號 | 5F | 6F | 7F | 8F | 9F | 10F | 11F | 12F | 15F | 16F | 17F | 18F | 19F | 20F | 21F | 22F | 23F | 25F | 26F | 合計 |
| 60 | J853-SD-CW-4603右 | FSA-03R-1 | | | 1 | 1 | 1 | 1 | 1 | 1 | 1 | | 1 | 1 | 1 | 1 | 1 | 1 | | | | 13 |
| 61 | J853-SD-CW-4603右 | FSA-03R-2 | | | | | | | | | | 1 | | | | | | | | 1 | 1 | 3 |
| 62 | J853-SD-CW-4603右 | FSA-03R-3 | | | | | | | | | | | | | | | | | 1 | | | 1 |
| 63 | J853-SD-CW-4605左 | FSB-03 | | | 1 | 1 | 1 | 1 | 1 | 1 | 1 | 1 | 1 | 1 | 1 | 1 | 1 | 1 | 1 | | | 15 |
| 64 | J853-SD-CW-4603右 | FSB-03R | | | 1 | 1 | 1 | 1 | 1 | 1 | 1 | 1 | 1 | 1 | 1 | 1 | 1 | 1 | 1 | 1 | | 16 |
| 65 | J853-SD-CW-4604左 | FSA-04 | | | 1 | 1 | 1 | 1 | 1 | 1 | 1 | 1 | 1 | 1 | 1 | 1 | 1 | 1 | | | | 14 |
| 66 | J853-SD-CW-4603左 | FSA-04R | | | 1 | 1 | 1 | 1 | 1 | 1 | 1 | 1 | 1 | 1 | 1 | 1 | 1 | 1 | 1 | 1 | | 16 |
| 67 | J853-SD-CW-4604左 | FSA-04-1 | | | 1 | 1 | 1 | 1 | 1 | 1 | 1 | | 1 | 1 | 1 | 1 | 1 | 1 | 1 | | | 14 |
| 68 | J853-SD-CW-4604左 | FSA-04-2 | | | | | | | | | | 1 | | | | | | | | | | 1 |
| 69 | J853-SD-CW-4603左 | FSA-04R-1 | | | 1 | 1 | 1 | 1 | 1 | 1 | 1 | | 1 | 1 | 1 | 1 | 1 | 1 | | | | 13 |
| 70 | J853-SD-CW-4603左 | FSA-04R-2 | | | | | | | | | | 1 | | | | | | | | 1 | 1 | 3 |
| 71 | J853-SD-CW-4603左 | FSA-04R-3 | | | | | | | | | | | | | | | | | 1 | | | 1 |
| 72 | J853-SD-CW-4604左 | FSB-04 | | | 1 | 1 | 1 | 1 | 1 | 1 | 1 | 1 | 1 | 1 | 1 | 1 | 1 | 1 | | | | 14 |
| 73 | J853-SD-CW-4603左 | FSB-04R | | | 1 | 1 | 1 | 1 | 1 | 1 | 1 | 1 | 1 | 1 | 1 | 1 | 1 | 1 | 1 | 1 | | 16 |
| 74 | J853-SD-CW-4604左 | FSC-04-1 | | | 1 | 1 | 1 | 1 | 1 | 1 | 1 | | 1 | 1 | 1 | 1 | 1 | 1 | 1 | | | 14 |
| 75 | J853-SD-CW-4604左 | FSC-04-2 | | | | | | | | | | 1 | | | | | | | | | | 1 |
| 76 | J853-SD-CW-4603左 | FSC-04R-1 | | | 1 | 1 | 1 | 1 | 1 | 1 | 1 | | 1 | 1 | 1 | 1 | 1 | 1 | | | | 13 |
| 77 | J853-SD-CW-4603左 | FSC-04R-2 | | | | | | | | | | 1 | | | | | | | | 1 | 1 | 3 |
| 78 | J853-SD-CW-4603左 | FSC-04R-3 | | | | | | | | | | | | | | | | | 1 | | | 1 |
| 79 | J853-SD-CW-4604左 | FSD-04-1 | | | 1 | 1 | 1 | 1 | 1 | 1 | 1 | | 1 | 1 | 1 | 1 | 1 | 1 | 1 | | | 14 |
| 80 | J853-SD-CW-4604左 | FSD-04-2 | | | | | | | | | | 1 | | | | | | | | | | 1 |
| 81 | J853-SD-CW-4603左 | FSD-04R-1 | | | 1 | 1 | 1 | 1 | 1 | 1 | 1 | | 1 | 1 | 1 | 1 | 1 | 1 | | | | 13 |
| 82 | J853-SD-CW-4603左 | FSD-04R-2 | | | | | | | | | | 1 | | | | | | | | 1 | 1 | 3 |
| 83 | J853-SD-CW-4603左 | FSD-04R-3 | | | | | | | | | | | | | | | | | 1 | | | 1 |
| 84 | J853-SD-CW-4604左 | FSA-05R | | | 1 | 1 | 1 | 1 | 1 | 1 | 1 | 1 | 1 | 1 | 1 | 1 | 1 | 1 | | | | 14 |
| 85 | J853-SD-CW-4604左 | FSA-05R-1 | | | 1 | 1 | 1 | 1 | 1 | 1 | 1 | | 1 | 1 | 1 | 1 | 1 | 1 | 1 | | | 14 |
| 86 | J853-SD-CW-4604左 | FSA-05R-2 | | | | | | | | | | 1 | | | | | | | | | | 1 |
| 87 | J853-SD-CW-4604左 | FSB-05R | | | 1 | 1 | 1 | 1 | 1 | 1 | 1 | 1 | 1 | 1 | 1 | 1 | 1 | 1 | | | | 14 |
| 88 | J853-SD-CW-4604左 | FSB-05R-1 | | | 1 | 1 | 1 | 1 | 1 | 1 | 1 | | 1 | 1 | 1 | 1 | 1 | 1 | 1 | | | 14 |
| 89 | J853-SD-CW-4604左 | FSB-05R-2 | | | | | | | | | | 1 | | | | | | | | | | 1 |
| 90 | J853-SD-CW-4605左 | FSB-06R | | | 1 | 1 | 1 | 1 | 1 | 1 | 1 | 1 | 1 | 1 | 1 | 1 | 1 | 1 | 1 | | | 15 |
| 91 | J853-SD-CW-4605左 | FSB-06R-1 | | | 1 | 1 | 1 | 1 | 1 | 1 | 1 | | 1 | 1 | 1 | 1 | 1 | 1 | | | | 13 |
| 92 | J853-SD-CW-4605左 | FSB-06R-2 | | | | | | | | | | 1 | | | | | | | | 1 | | 2 |
| 93 | J853-SD-CW-4605左 | FSB-06R-3 | | | | | | | | | | | | | | | | | 1 | | | 1 |
| 94 | J853-SD-CW-4608右 | FSB-09 | | | | 1 | 1 | 1 | 1 | 1 | 1 | 1 | 1 | 1 | 1 | 1 | 1 | 1 | | | | 13 |
| 95 | J853-SD-CW-4608右 | FSB-09c | | | | | | | | | | | | | | | | | 1 | | | 1 |
| 96 | J853-SD-CW-4608右 | FSB-09-1 | | | | | 1 | 1 | 1 | 1 | 1 | | 1 | 1 | 1 | 1 | 1 | 1 | | | | 11 |
| 97 | J853-SD-CW-4608右 | FSB-09-2 | | | | | | | | | | 1 | | | | | | | | | | 1 |
| 98 | J853-SD-CW-4608右 | FSB-09-3 | | | | | | | | | | | | | | | | | 1 | | | 1 |
| 99 | J853-SD-CW-4608左 | FSA-10 | | | 1 | 1 | 1 | 1 | 1 | 1 | 1 | 1 | 1 | 1 | 1 | 1 | 1 | 1 | 1 | | | 15 |
| 100 | J853-SD-CW-4608左 | FSA-10-1 | | | 1 | 1 | 1 | 1 | 1 | 1 | 1 | | 1 | 1 | 1 | 1 | 1 | 1 | | | | 13 |
| 101 | J853-SD-CW-4608左 | FSA-10-2 | | | | | | | | | | 1 | | | | | | | | | | 1 |
| 102 | J853-SD-CW-4608左 | FSA-10-3 | | | | | | | | | | | | | | | | | 1 | | | 1 |
| 103 | J853-SD-CW-4608左 | FSB-10 | | | 1 | 1 | 1 | 1 | 1 | 1 | 1 | 1 | 1 | 1 | 1 | 1 | 1 | 1 | 1 | | | 15 |
| 104 | J853-SD-CW-4608左 | FSB-10-1 | | | 1 | 1 | 1 | 1 | 1 | 1 | 1 | | 1 | 1 | 1 | 1 | 1 | 1 | | | | 13 |
| 105 | J853-SD-CW-4608左 | FSB-10-2 | | | | | | | | | | 1 | | | | | | | | | | 1 |
| 106 | J853-SD-CW-4608左 | FSB-10-3 | | | | | | | | | | | | | | | | | 1 | | | 1 |
| 107 | J853-SD-CW-4608左 | FSC-10-1 | | | 1 | 1 | 1 | 1 | 1 | 1 | 1 | | 1 | 1 | 1 | 1 | 1 | 1 | | | | 13 |
| 108 | J853-SD-CW-4608左 | FSC-10-2 | | | | | | | | | | 1 | | | | | | | | | | 1 |
| 109 | J853-SD-CW-4608左 | FSC-10-3 | | | | | | | | | | | | | | | | | 1 | | | 1 |
| 110 | J853-SD-CW-4608左 | FSA-11R | | | 1 | 1 | 1 | 1 | 1 | 1 | 1 | 1 | 1 | 1 | 1 | 1 | 1 | 1 | 1 | | | 15 |
| 111 | J853-SD-CW-4608右 | FSA-11R | | | | 1 | 1 | 1 | 1 | 1 | 1 | 1 | 1 | 1 | 1 | 1 | 1 | 1 | | | | 13 |
| 112 | J853-SD-CW-4608右 | FSA-11Rc | | | | | | | | | | | | | | | | | 1 | | | 1 |
| 113 | J853-SD-CW-4608左 | FSA-11R-1 | | | 1 | 1 | 1 | 1 | 1 | 1 | 1 | | 1 | 1 | 1 | 1 | 1 | 1 | | | | 13 |
| 114 | J853-SD-CW-4608左 | FSA-11R-2 | | | | | | | | | | 1 | | | | | | | | | | 1 |
| 115 | J853-SD-CW-4608左 | FSA-11R-3 | | | | | | | | | | | | | | | | | 1 | | | 1 |
| 116 | J853-SD-CW-4608右 | FSA-11R-1 | | | | | 1 | 1 | 1 | 1 | 1 | | 1 | 1 | 1 | 1 | 1 | 1 | | | | 11 |
| 117 | J853-SD-CW-4608右 | FSA-11R-2 | | | | | | | | | | 1 | | | | | | | | | | 1 |
| 118 | J853-SD-CW-4608右 | FSA-11R-3 | | | | | | | | | | | | | | | | | 1 | | | 1 |


| | | | T7地盤企防水件/樓層/數量派位 | | | | | | | | | | | | | | | | | | | |
|---|---|---|---|---|---|---|---|---|---|---|---|---|---|---|---|---|---|---|---|---|---|---|
| 序號 | 位置 | 圖號 | 5F | 6F | 7F | 8F | 9F | 10F | 11F | 12F | 15F | 16F | 17F | 18F | 19F | 20F | 21F | 22F | 23F | 25F | 26F | 合計 |
| 119 | J853-SD-CW-4608左 | FSB-11R | | | 1 | 1 | 1 | 1 | 1 | 1 | 1 | 1 | 1 | 1 | 1 | 1 | 1 | 1 | 1 | | | 15 |
| 120 | J853-SD-CW-4608右 | FSB-11R | | | | 1 | 1 | 1 | 1 | 1 | 1 | 1 | 1 | 1 | 1 | 1 | 1 | 1 | | | | 13 |
| 121 | J853-SD-CW-4608右 | FSB-11Rc | | | | | | | | | | | | | | | | | 1 | | | 1 |
| 122 | J853-SD-CW-4608左 | FSB-11R-1 | | | 1 | 1 | 1 | 1 | 1 | 1 | 1 | | 1 | 1 | 1 | 1 | 1 | 1 | | | | 13 |
| 123 | J853-SD-CW-4608左 | FSB-11R-2 | | | | | | | | | | 1 | | | | | | | | | | 1 |
| 124 | J853-SD-CW-4608左 | FSB-11R-3 | | | | | | | | | | | | | | | | | 1 | | | 1 |
| 125 | J853-SD-CW-4608右 | FSB-11R-1 | | | | | 1 | 1 | 1 | 1 | 1 | | 1 | 1 | 1 | 1 | 1 | 1 | | | | 11 |
| 126 | J853-SD-CW-4608右 | FSB-11R-2 | | | | | | | | | | 1 | | | | | | | | | | 1 |
| 127 | J853-SD-CW-4608右 | FSB-11R-3 | | | | | | | | | | | | | | | | | 1 | | | 1 |
| 128 | J853-SD-CW-4608左 | FSC-11R-1 | | | 1 | 1 | 1 | 1 | 1 | 1 | 1 | | 1 | 1 | 1 | 1 | 1 | 1 | | | | 13 |
| 129 | J853-SD-CW-4608左 | FSC-11R-2 | | | | | | | | | | 1 | | | | | | | | | | 1 |
| 130 | J853-SD-CW-4608左 | FSC-11R-3 | | | | | | | | | | | | | | | | | 1 | | | 1 |
| 131 | J853-SD-CW-4608右 | FSC-11R-1 | | | | | 1 | 1 | 1 | 1 | 1 | | 1 | 1 | 1 | 1 | 1 | 1 | | | | 11 |
| 132 | J853-SD-CW-4608右 | FSC-11R-2 | | | | | | | | | | 1 | | | | | | | | | | 1 |
| 133 | J853-SD-CW-4608右 | FSC-11R-3 | | | | | | | | | | | | | | | | | 1 | | | 1 |
| | | 合計： | 0 | 0 | 48 | 53 | 59 | 59 | 59 | 59 | 59 | 59 | 59 | 59 | 59 | 59 | 59 | 59 | 51 | 30 | 16 | 906 |

美特鋁質 有限公司
MIDI Aluminium Fabricator Ltd.


| 工程號 | J-853 | 地盤 | 延坪道住宅 |
|---|---|---|---|

| 序號 | 物料編號 | L | 數量 | 位置 | 分格尺寸 | 樓層 | 樓層數 | 每層數量 |
|---|---|---|---|---|---|---|---|---|
| 1 | FSA-01 | 957.5 | 16 | J853-SD-CW-4603左 | 957.5 | 7/F-25/F | 16 | 1 |
| 2 | FSA-01 | 957.5 | 1 | J853-SD-CW-4608左 | 957.5 | 25/F | 1 | 1 |
| 3 | FSA-01 | 957.5 | 13 | J853-SD-CW-4608右 | 957.5 | 8/F-22/F | 13 | 1 |
| 4 | FSA-01c | 807.5 | 1 | J853-SD-CW-4608右 | 807.5 | 23/F | 1 | 1 |
| | | 總數： | 31 | | | | | |

避位81X10（頂橫封口位）

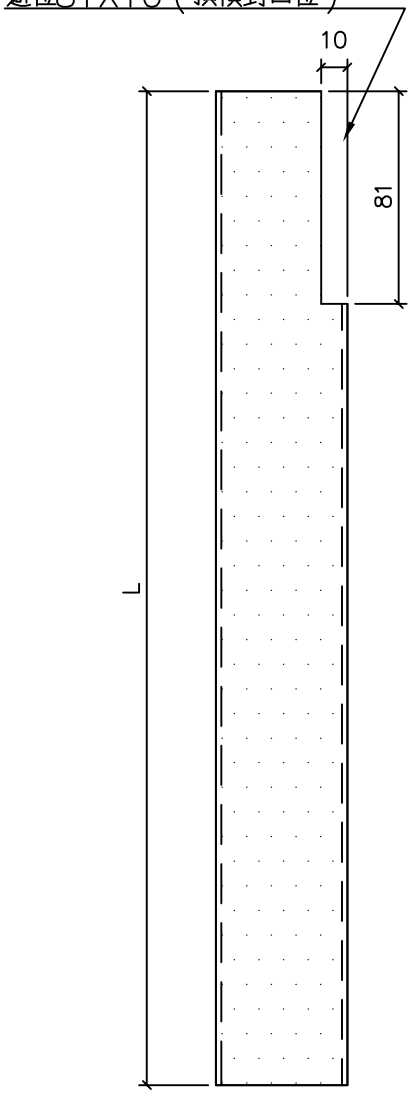



保溫棉地盤安裝

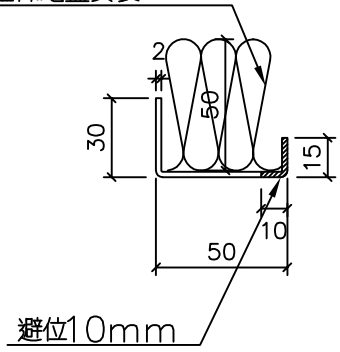


避位10mm

防水件安裝位置

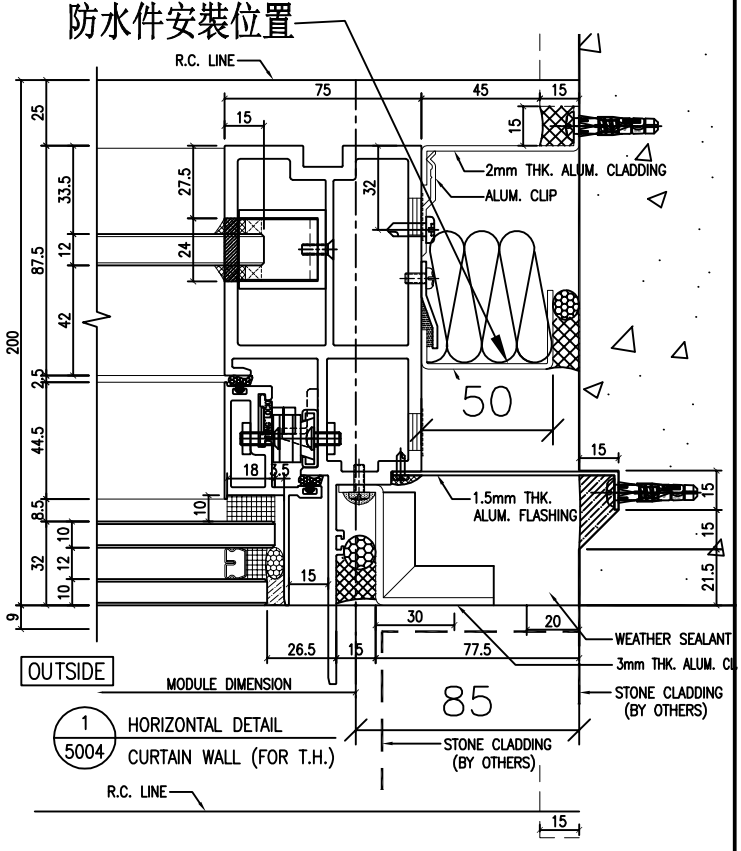



防水件安裝示意图


| 名稱 | 防水鋁板 | 制圖 | 方強 | 2022.11.07 | 修改 | | | |
|---|---|---|---|---|---|---|---|---|
| 材料 | 2㎜鋁板 | 復核 | 謝永林 | 2022.11.10 | 日期 | | | |
| 顏色 | 鉻化 | 批準 | Daniel | | 圖號 | FSA-01 | | |


美特鋁質 有限公司
MIDI Aluminium Fabricator Ltd.

| 工程號 | J-853 | 地盤 | 延坪道住宅 |
|---|---|---|---|

| 序號 | 物料編號 | L | 數量 | 位置 | 分格尺寸 | 樓層 | 樓層數 | 每層數量 |
|---|---|---|---|---|---|---|---|---|
| 1 | FSA-01R | 957.5 | 14 | J853-SD-CW-4604右 | 957.5 | 7/F-22/F | 14 | 1 |

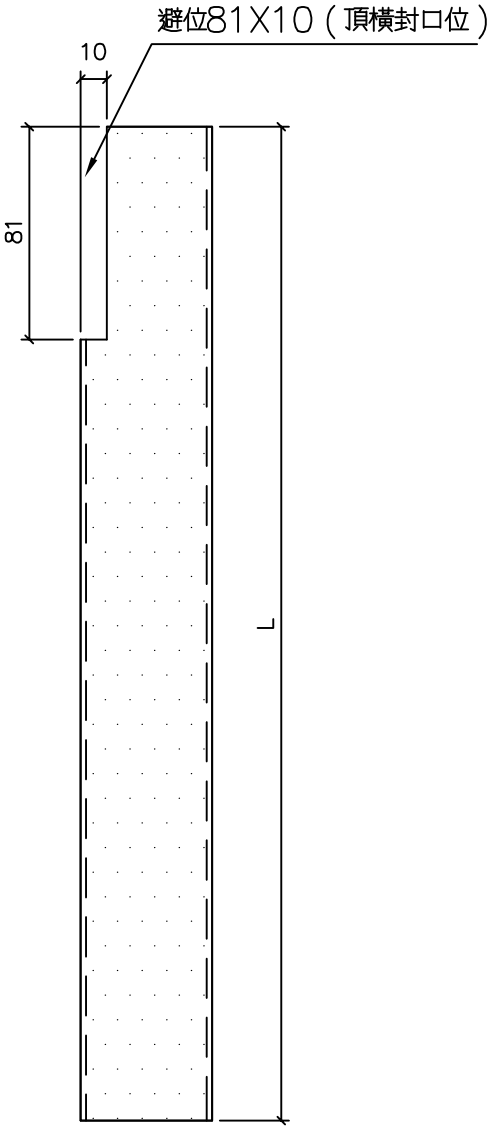

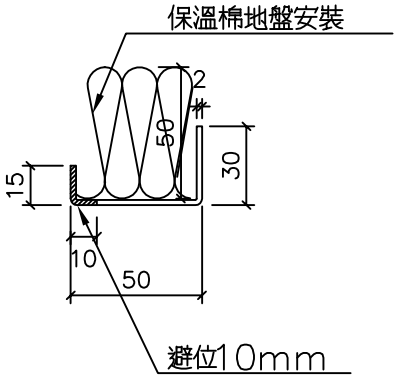

防水件安裝示意图

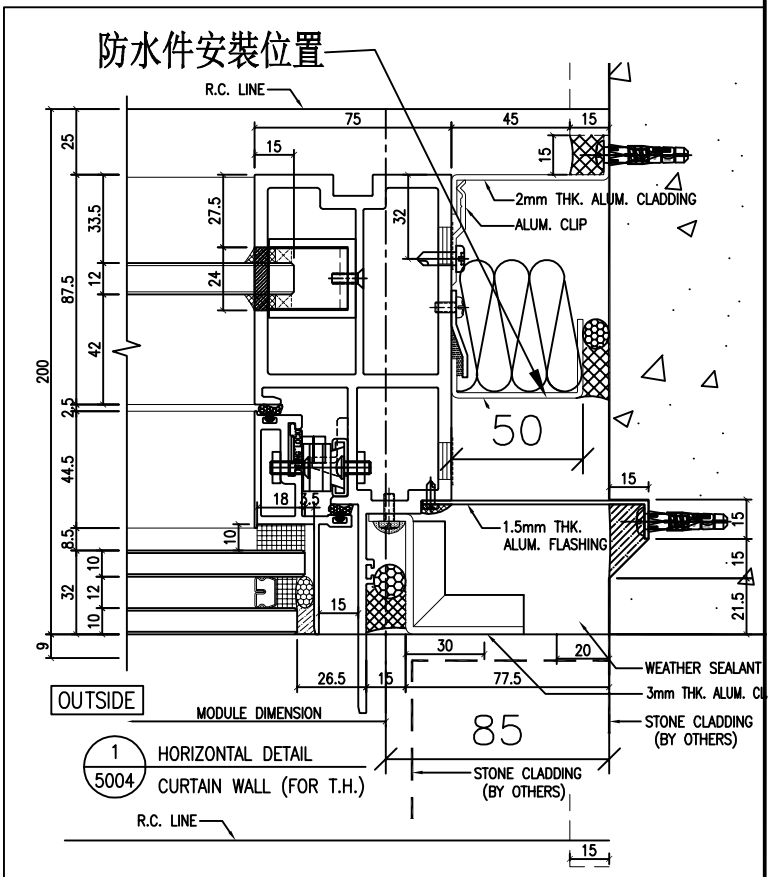
| 名稱 | 防水鋁板 | 制圖 | 方強 | 2022.11.07 | 修改 | | | |
|---|---|---|---|---|---|---|---|---|
| 材料 | 2㎜鋁板 | 復核 | 謝永林 | 2022.11.10 | 日期 | | | |
| 顏色 | 鉻化 | 批準 | Daniel | | 圖號 | FSA-01R | | |

美特鋁質 有限公司
MIDI Aluminium Fabricator Ltd.

| 工程號 | J-853 | 地盤 | 延坪道住宅 |
|---|---|---|---|

| 序號 | 物料編號 | L | 數量 | 位置 | 分格尺寸 | 樓層 | 樓層數 | 每層數量 |
|---|---|---|---|---|---|---|---|---|
| 1 | FSA-01-1 | 2192.5 | 13 | J853-SD-CW-4603左 | 2192.5 | 7/F-15/F,17/F-22/F | 13 | 1 |
| 2 | FSA-01-2 | 2342.5 | 3 | J853-SD-CW-4603左 | 2342.5 | 16/F,25/F,26/F | 3 | 1 |
| 3 | FSA-01-3 | 2442.5 | 1 | J853-SD-CW-4603左 | 2442.5 | 23/F | 1 | 1 |
| 4 | FSA-01-2 | 2342.5 | 2 | J853-SD-CW-4608左 | 2342.5 | 25/F-26/F | 2 | 1 |
| 5 | FSA-01-1 | 2192.5 | 11 | J853-SD-CW-4608右 | 2192.5 | 9/F-15/F,17/F-22/F | 11 | 1 |
| 6 | FSA-01-2 | 2342.5 | 1 | J853-SD-CW-4608右 | 2342.5 | 16/F | 1 | 1 |
| 7 | FSA-01-3 | 2442.5 | 1 | J853-SD-CW-4608右 | 2442.5 | 23/F | 1 | 1 |
| | | 總數： | 32 | | | | | |

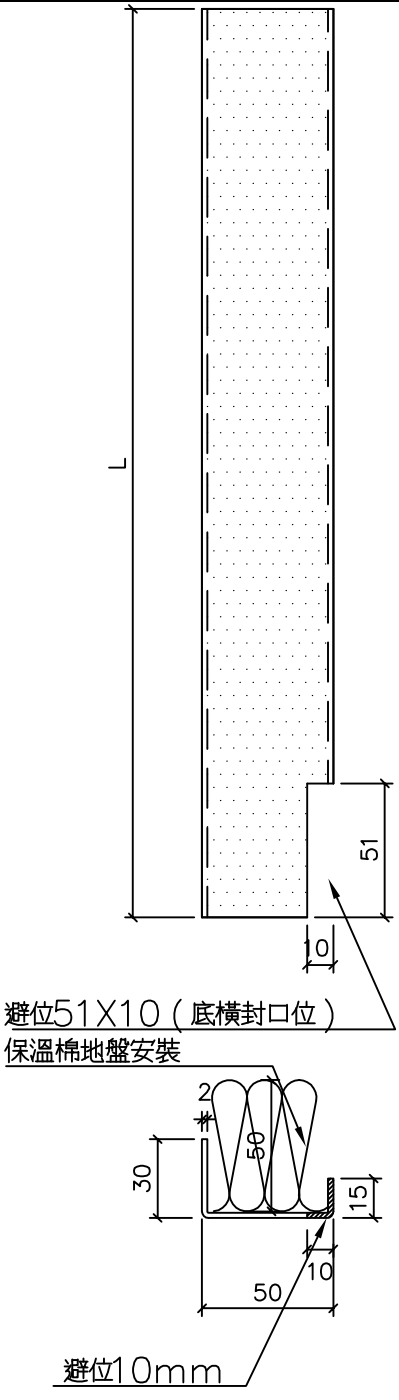

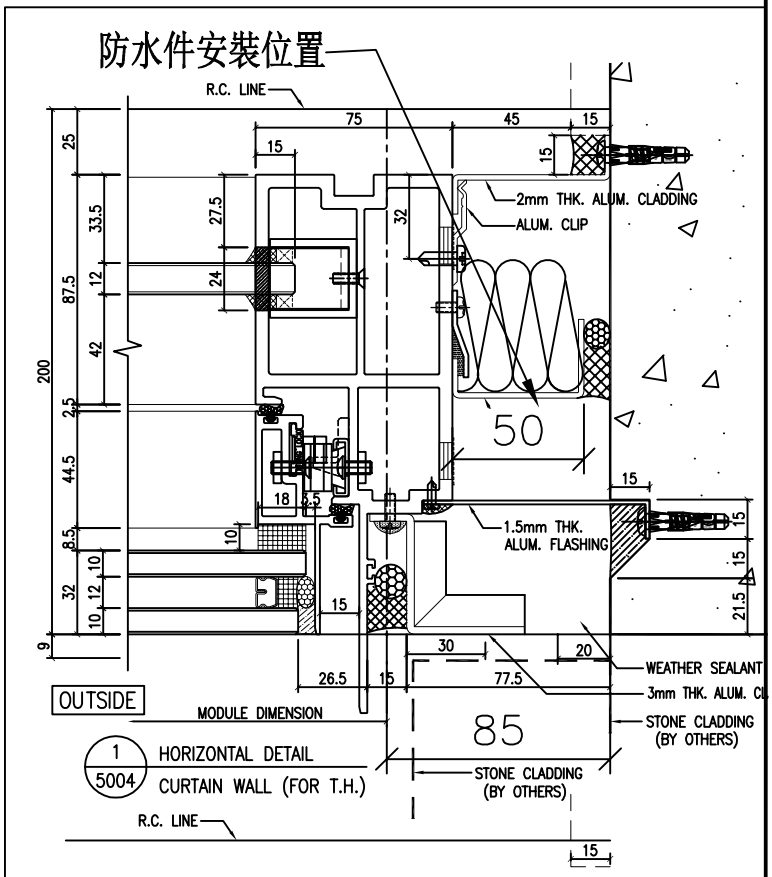

防水件安裝示意图


| 名稱 | 防水铝板 | 制圖 | 方強 | 2022.11.07 | 修改 | | | |
|---|---|---|---|---|---|---|---|---|
| 材料 | 2㎜铝板 | 復核 | 謝永林 | 2022.11.10 | 日期 | | | |
| 顏色 | 鉻化 | 批準 | Daniel | | 圖號 | FSA-01-1 | | |


美特鋁質 有限公司
MIDI Aluminium Fabricator Ltd.

| 工程號 | J-853 | 地盤 | 延坪道住宅 |
|---|---|---|---|

| 序號 | 物料編號 | L | 數量 | 位置 | 分格尺寸 | 樓層 | 樓層數 | 每層數量 |
|---|---|---|---|---|---|---|---|---|
| 1 | FSA-01R-1 | 2192.5 | 14 | J853-SD-CW-4604右 | 2192.5 | 7/F-15/F,17/F-23/F | 14 | 1 |
| 2 | FSA-01R-2 | 2342.5 | 1 | J853-SD-CW-4604右 | 2342.5 | 16/F | 1 | 1 |
| | | 總數： | 15 | | | | | |

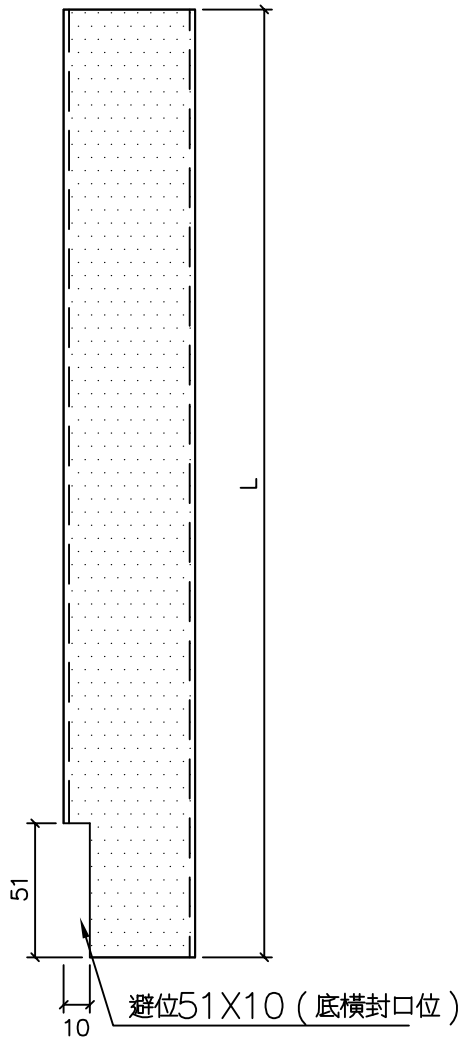

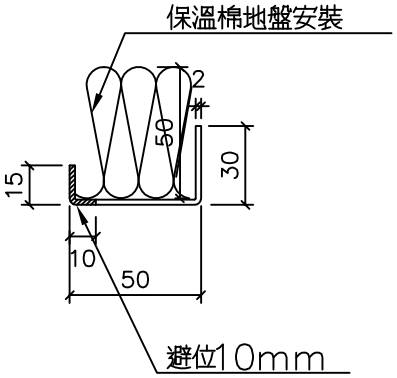
防水件安裝示意图

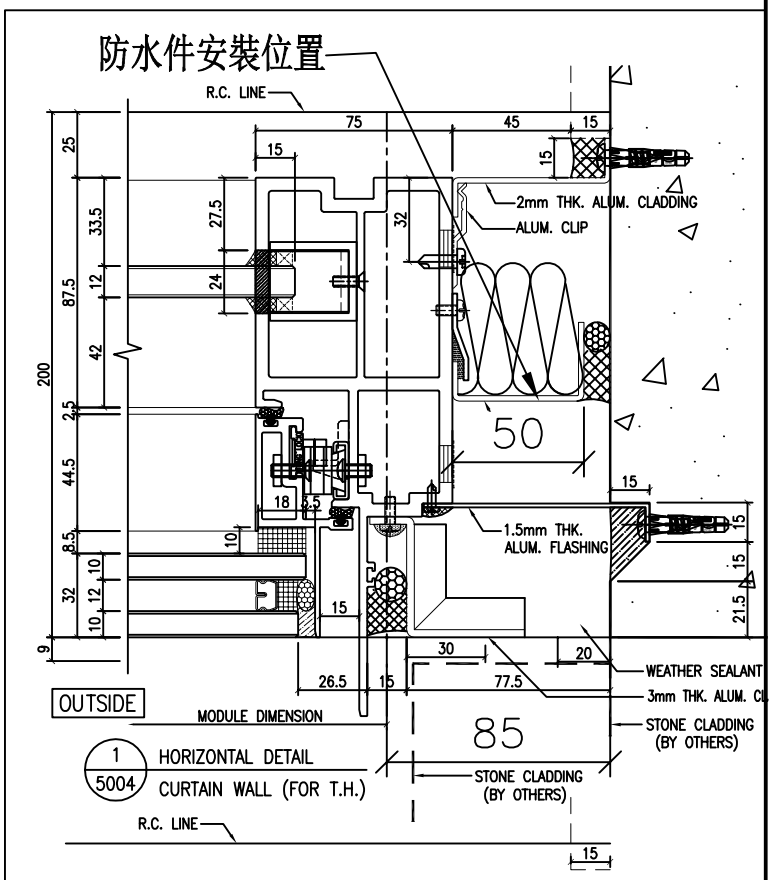
| 名稱 | 防水鋁板 | 制圖 | 方強 | 2022.11.07 | 修改 | | | |
|---|---|---|---|---|---|---|---|---|
| 材料 | 2㎜鋁板 | 復核 | 謝永林 | 2022.11.10 | 日期 | | | |
| 顏色 | 鉻化 | 批準 | Daniel | | 圖號 | FSA-01R-1 | | |


美特鋁質 有限公司
MIDI Aluminium Fabricator Ltd.

注明：按層高高度，
已預長100㎜用于駁接位


| 工程號 | J-853 | 地盤 | 延坪道住宅 |
|---|---|---|---|

| 序號 | 物料編號 | L | 數量 | EQ | M | X | N | 位置 | 分格尺寸 | 樓層 | 樓層數 | 每層數量 |
|---|---|---|---|---|---|---|---|---|---|---|---|---|
| 1 | FSB-01 | 1057.5 | 16 | 78.8 | 300 | x | 3 | J853-SD-CW-4603左 | 957.5 | 7/F-25/F | 16 | 1 |
| 2 | FSB-01 | 1057.5 | 1 | 78.8 | 300 | x | 3 | J853-SD-CW-4608左 | 957.5 | 25/F | 1 | 1 |
| 3 | FSB-01 | 1057.5 | 13 | 78.8 | 300 | x | 3 | J853-SD-CW-4608右 | 957.5 | 8/F-22/F | 13 | 1 |
| 4 | FSB-01c | 907.5 | 1 | 153.8 | 300 | x | 2 | J853-SD-CW-4608右 | 807.5 | 23/F | 1 | 1 |
| 5 | FSB-01-1 | 2292.5 | 13 | 96.3 | 300 | x | 7 | J853-SD-CW-4603左 | 2192.5 | 7/F-15/F,17/F-22/F | 13 | 1 |
| 6 | FSB-01-2 | 2442.5 | 3 | 21.3 | 300 | x | 8 | J853-SD-CW-4603左 | 2342.5 | 16/F,25/F,26/F | 3 | 1 |
| 7 | FSB-01-3 | 2542.5 | 1 | 71.3 | 300 | x | 8 | J853-SD-CW-4603左 | 2442.5 | 23/F | 1 | 1 |
| 8 | FSB-01-2 | 2442.5 | 2 | 21.3 | 300 | x | 8 | J853-SD-CW-4608左 | 2342.5 | 25/F-26/F | 2 | 1 |
| 9 | FSB-01-1 | 2292.5 | 11 | 96.3 | 300 | x | 7 | J853-SD-CW-4608右 | 2192.5 | 9/F-15/F,17/F-22/F | 11 | 1 |
| 10 | FSB-01-2 | 2442.5 | 1 | 21.3 | 300 | x | 8 | J853-SD-CW-4608右 | 2342.5 | 16/F | 1 | 1 |
| 11 | FSB-01-3 | 2542.5 | 1 | 71.3 | 300 | x | 8 | J853-SD-CW-4608右 | 2442.5 | 23/F | 1 | 1 |
| | | 總數： | 63 | | | | | | | | | |

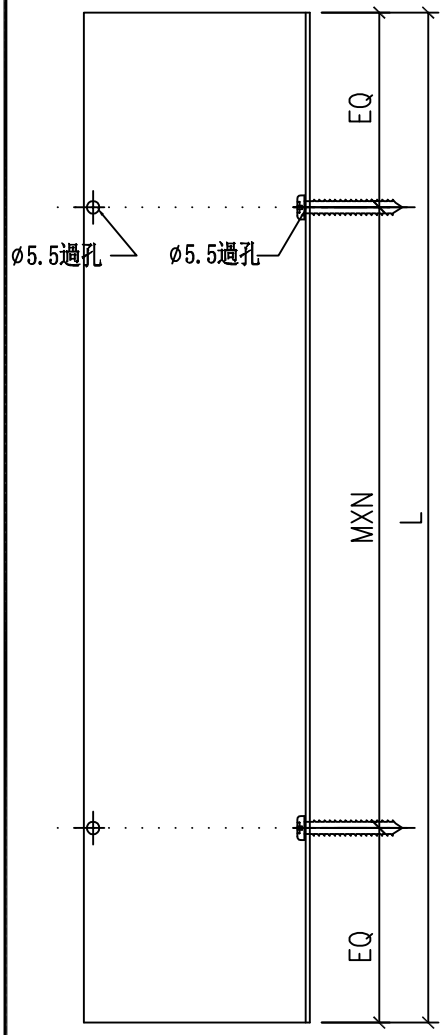

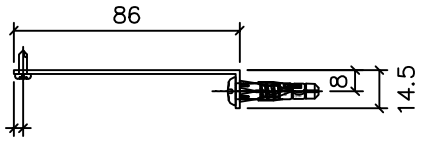
3.5

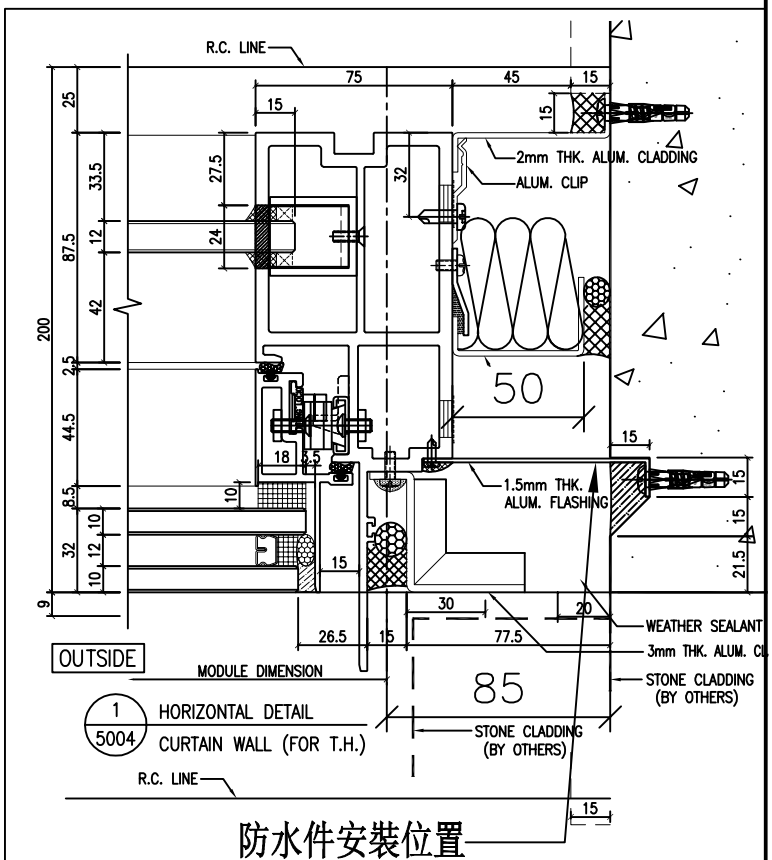


防水件安裝位置

防水件安裝示意图


| 名稱 | 防水铝板 | 制圖 | 方強 | 2022.11.07 | 修改 | | | |
|---|---|---|---|---|---|---|---|---|
| 材料 | 1.5㎜铝板 | 復核 | 謝永林 | 2022.11.10 | 日期 | | | |
| 顏色 | 鉻化 | 批準 | Daniel | | 圖號 | FSB-01 | | |


美特鋁質 有限公司
MIDI Aluminium Fabricator Ltd.


注明：按層高高度，
已預長100㎜用于駁接位

| 工程號 | J-853 | 地盤 | 延坪道住宅 |
|---|---|---|---|

| 序號 | 物料編號 | L | 數量 | EQ | M | X | N | 位置 | 分格尺寸 | 樓層 | 樓層數 | 每層數量 |
|---|---|---|---|---|---|---|---|---|---|---|---|---|
| 1 | FSB-01R | 1057.5 | 14 | 78.8 | 300 | x | 3 | J853-SD-CW-4604右 | 957.5 | 7/F-22/F | 14 | 1 |
| 2 | FSB-01R-1 | 2292.5 | 14 | 96.3 | 300 | x | 7 | J853-SD-CW-4604右 | 2192.5 | 7/F-15/F,17/F-23/F | 14 | 1 |
| 3 | FSB-01R-2 | 2442.5 | 1 | 21.3 | 300 | x | 8 | J853-SD-CW-4604右 | 2342.5 | 16/F | 1 | 1 |
| | | 總數： | 29 | | | | | | | | | |

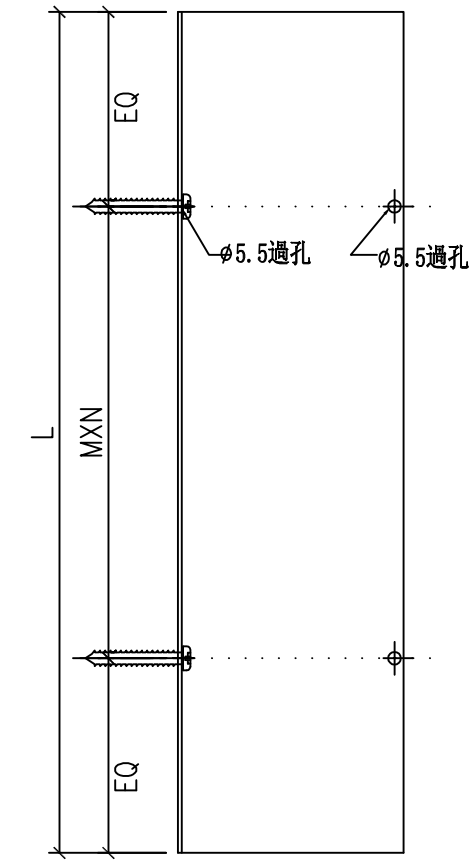

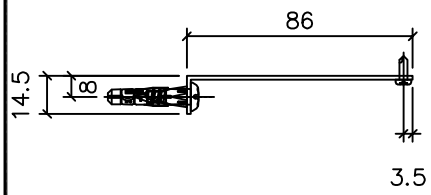
防水件安装位置

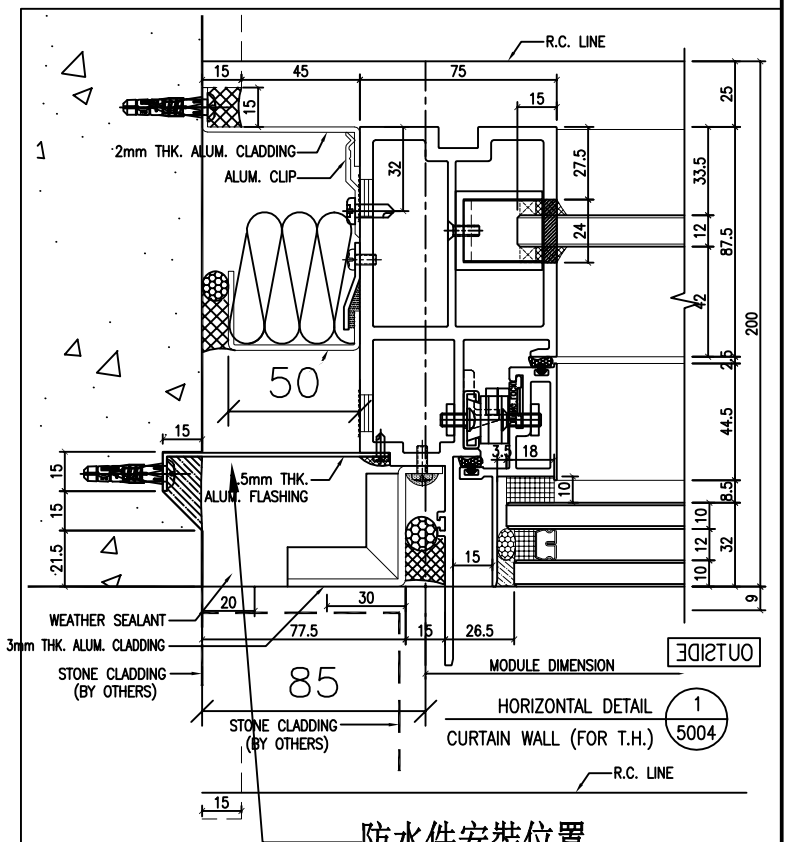防水件安装示意图


| 名稱 | 防水铝板 | 制圖 | 方強 | 2022.11.07 | 修改 | | | |
|---|---|---|---|---|---|---|---|---|
| 材料 | 1.5㎜铝板 | 復核 | 謝永林 | 2022.11.10 | 日期 | | | |
| 顏色 | 鉻化 | 批準 | Daniel | | 圖號 | FSB-01R | | |

美特鋁質 有限公司
MIDI Aluminium Fabricator Ltd.


| 工程號 | J-853 | 地盤 | 延坪道住宅 |
|---|---|---|---|

| 序號 | 物料編號 | L | 數量 | 位置 | 分格尺寸 | 樓層 | 樓層數 | 每層數量 |
|---|---|---|---|---|---|---|---|---|
| 1 | FSA-02 | 957.5 | 16 | J853-SD-CW-4603右 | 957.5 | 7/F-25/F | 16 | 1 |
| 2 | FSA-02 | 957.5 | 14 | J853-SD-CW-4604右 | 957.5 | 7/F-22/F | 14 | 1 |
| 3 | FSA-02 | 957.5 | 1 | J853-SD-CW-4609左 | 957.5 | 25/F | 1 | 1 |
| | | 總數： | 31 | | | | | |

避位81X10（頂橫封口位）

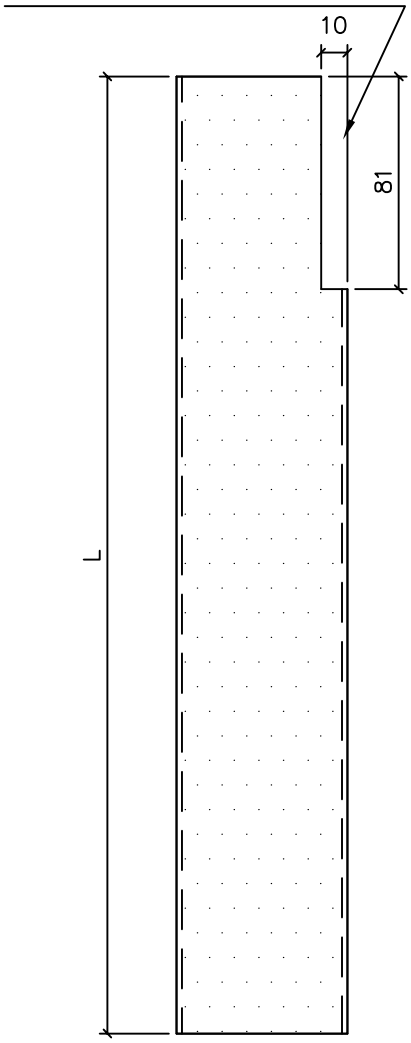



保溫棉地盤安裝

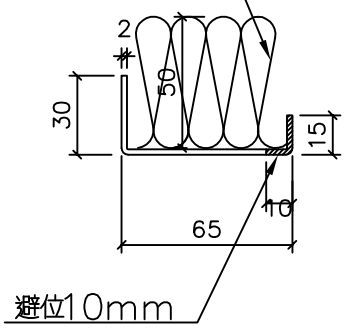


避位10mm

防水件安裝位置

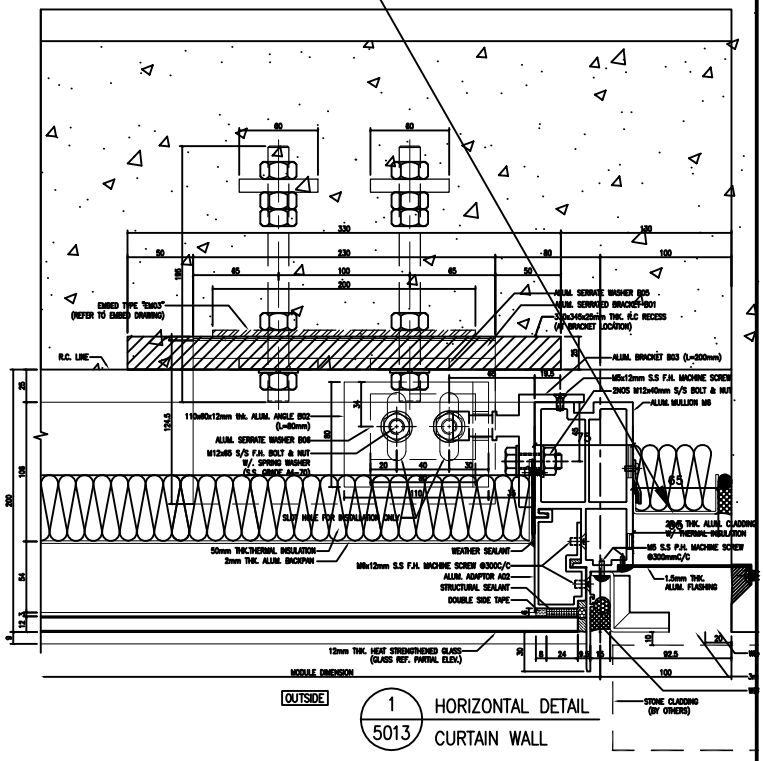



防水件安裝示意图


| 名稱 | 防水铝板 | 制圖 | 方強 | 2022.11.07 | 修改 | | | |
|---|---|---|---|---|---|---|---|---|
| 材料 | 2㎜铝板 | 復核 | 謝永林 | 2022.11.10 | 日期 | | | |
| 顏色 | 鉻化 | 批準 | Daniel | | 圖號 | FSA-02 | | |


美特鋁質 有限公司
MIDI Aluminium Fabricator Ltd.

| 工程號 | J-853 | 地盤 | 延坪道住宅 |
|---|---|---|---|

| 序號 | 物料編號 | L | 數量 | 位置 | 分格尺寸 | 樓層 | 樓層數 | 每層數量 |
|---|---|---|---|---|---|---|---|---|
| 1 | FSA-02R | 957.5 | 1 | J853-SD-CW-4608左 | 957.5 | 25/F | 1 | 1 |
| 2 | FSA-02R | 957.5 | 1 | J853-SD-CW-4609右 | 957.5 | 25/F | 1 | 1 |
| | | 總數： | 2 | | | | | |

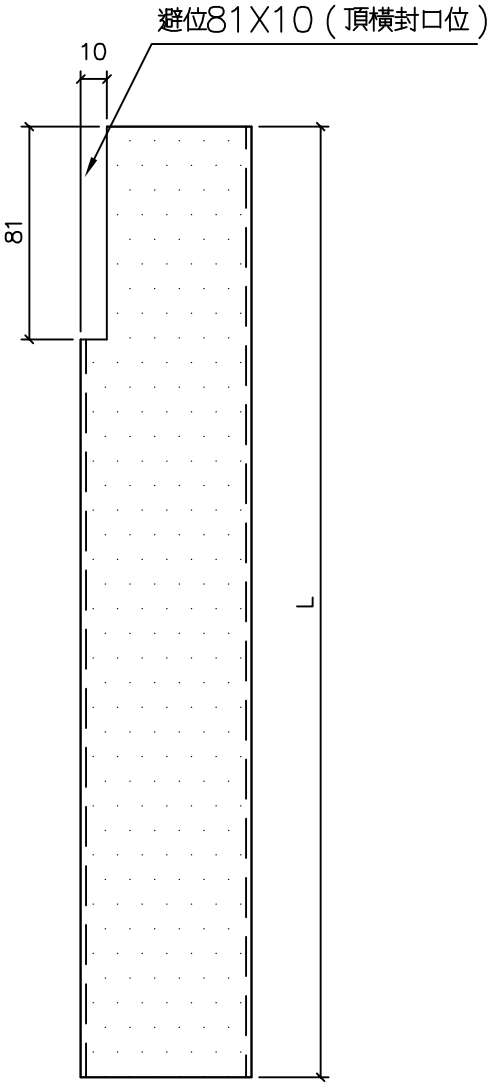

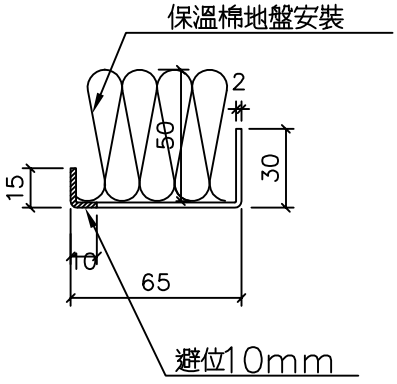

防水件安裝示意图

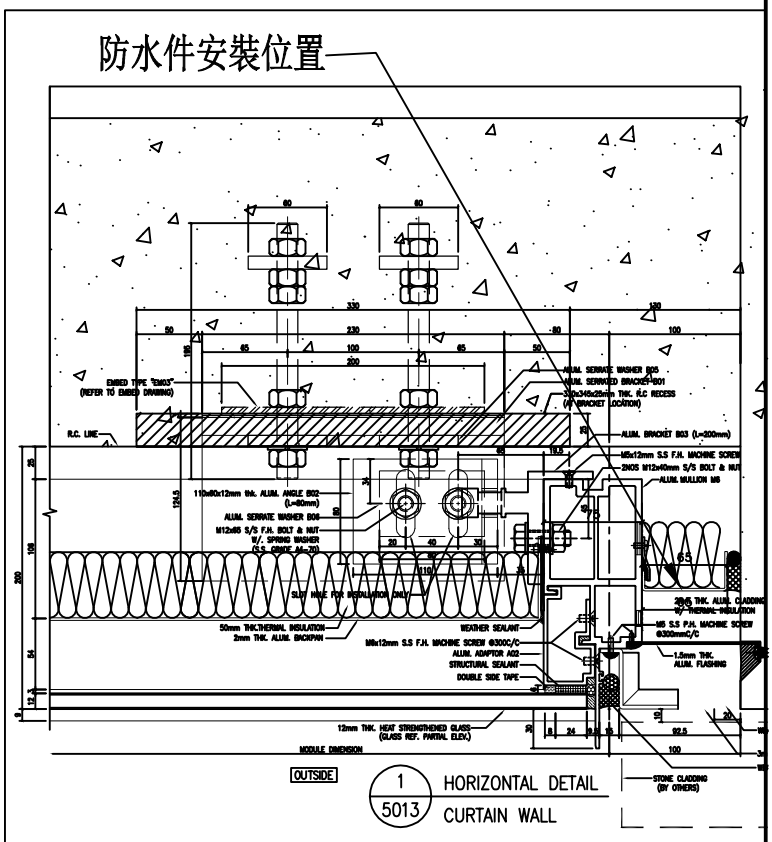
| 名稱 | 防水铝板 | 制圖 | 方強 | 2022.11.07 | 修改 | | | |
|---|---|---|---|---|---|---|---|---|
| 材料 | 2㎜铝板 | 復核 | 謝永林 | 2022.11.10 | 日期 | | | |
| 顏色 | 鉻化 | 批準 | Daniel | | 圖號 | FSA-02R | | |


美特鋁質 有限公司
MIDI Aluminium Fabricator Ltd.

| 工程號 | J-853 | 地盤 | 延坪道住宅 |
|---|---|---|---|

| 序號 | 物料編號 | L | 數量 | 位置 | 分格尺寸 | 樓層 | 樓層數 | 每層數量 |
|---|---|---|---|---|---|---|---|---|
| 1 | FSA-02-1 | 2192.5 | 13 | J853-SD-CW-4603右 | 2192.5 | 7/F-15/F,17/F-22/F | 13 | 1 |
| 2 | FSA-02-2 | 2342.5 | 3 | J853-SD-CW-4603右 | 2342.5 | 16/F,25/F,26/F | 3 | 1 |
| 3 | FSA-02-3 | 2442.5 | 1 | J853-SD-CW-4603右 | 2442.5 | 23/F | 1 | 1 |
| 4 | FSA-02-1 | 2192.5 | 14 | J853-SD-CW-4604右 | 2192.5 | 7/F-15/F,17/F-23/F | 14 | 1 |
| 5 | FSA-02-2 | 2342.5 | 1 | J853-SD-CW-4604右 | 2342.5 | 16/F | 1 | 1 |
| 6 | FSA-02-2 | 2342.5 | 1 | J853-SD-CW-4609左 | 2342.5 | 26/F | 1 | 1 |
| | | 總數： | 33 | | | | | |

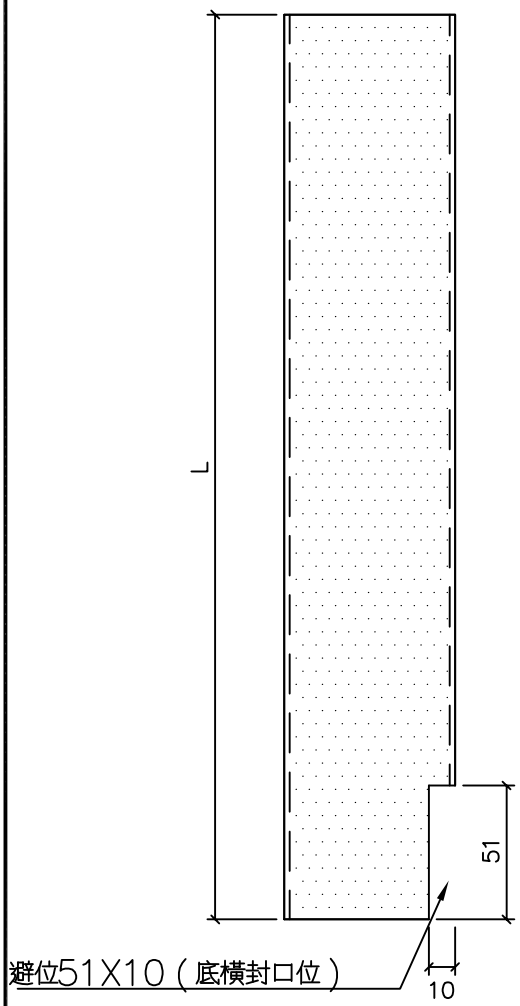

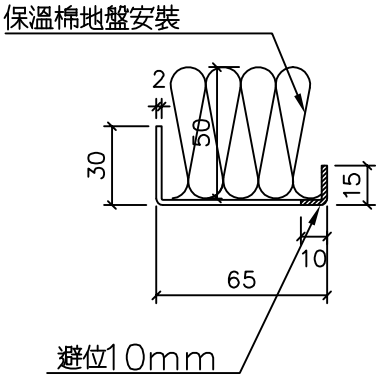

防水件安裝示意图

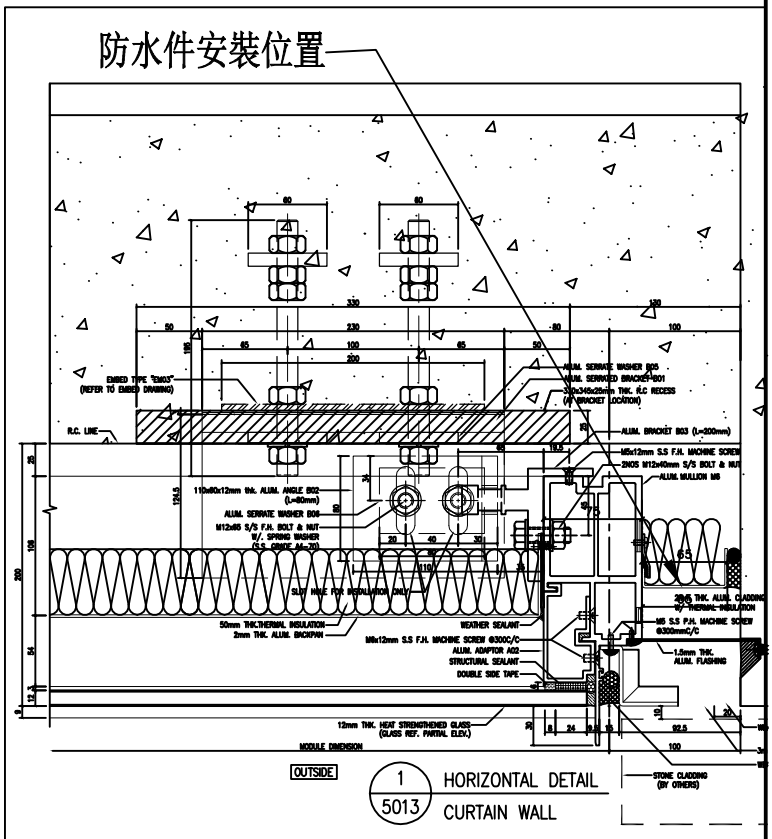
| 名稱 | 防水鋁板 | 制圖 | 方強 | 2022.11.07 | 修改 | | | |
|---|---|---|---|---|---|---|---|---|
| 材料 | 2mm鋁板 | 復核 | 謝永林 | 2022.11.10 | 日期 | | | |
| 顏色 | 鉻化 | 批準 | Daniel | | 圖號 | FSA-02-1 | | |


美特鋁質 有限公司
MIDI Aluminium Fabricator Ltd.

| 工程號 | J-853 | 地盤 | 延坪道住宅 |
|---|---|---|---|

| 序號 | 物料編號 | L | 數量 | 位置 | 分格尺寸 | 樓層 | 樓層數 | 每層數量 |
|---|---|---|---|---|---|---|---|---|
| 1 | FSA-02R-2 | 2342.5 | 2 | J853-SD-CW-4608左 | 2342.5 | 25/F-26/F | 2 | 1 |
| 2 | FSA-02R-2 | 2342.5 | 1 | J853-SD-CW-4609右 | 2342.5 | 26/F | 1 | 1 |
| | | 總數： | 3 | | | | | |

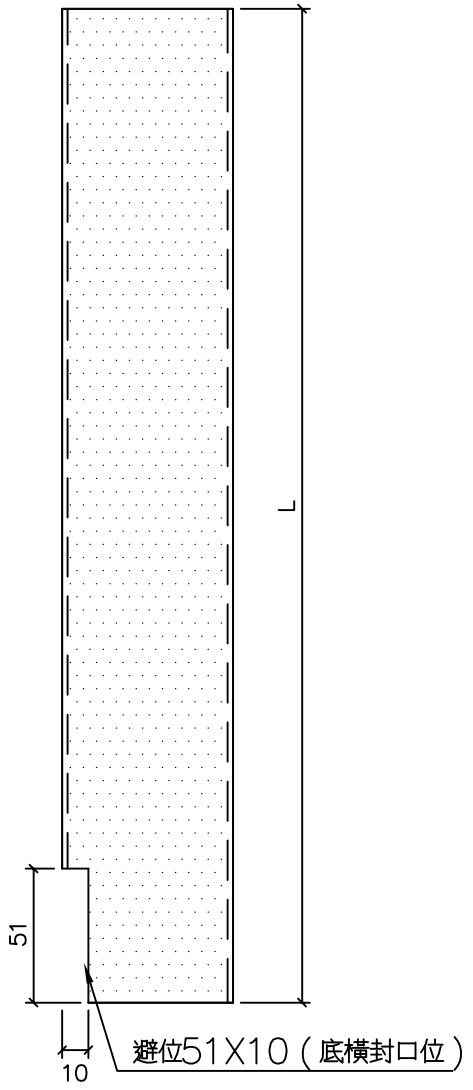

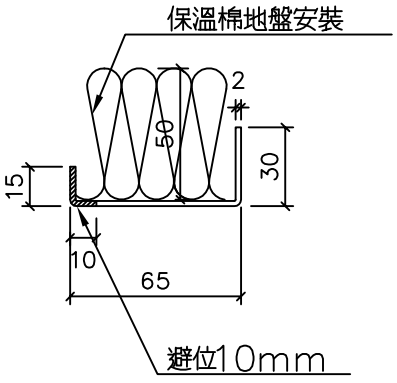
防水件安裝示意图

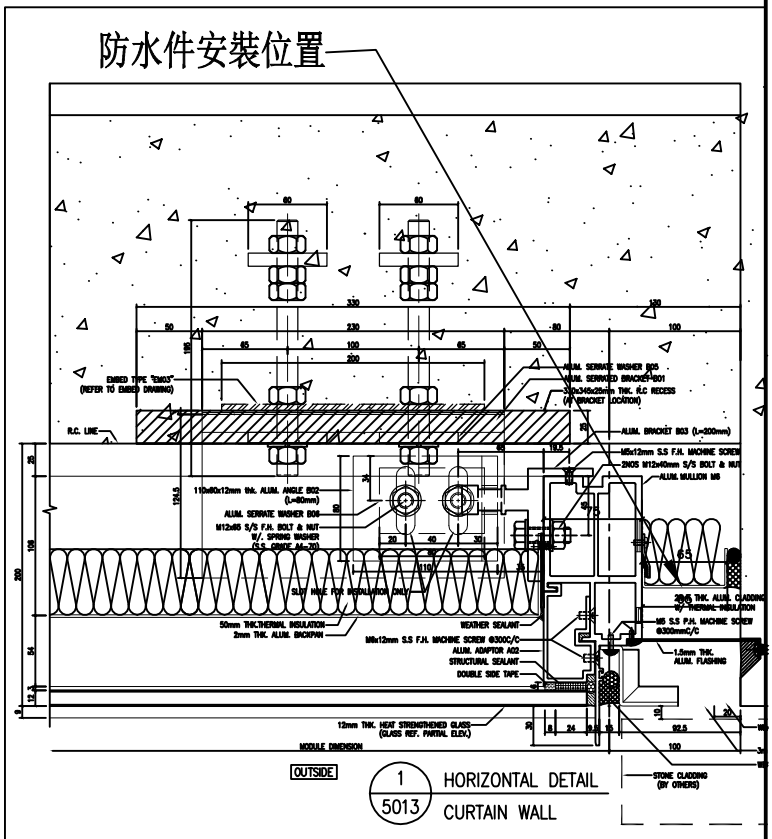
| 名稱 | 防水铝板 | 制圖 | 方強 | 2022.11.07 | 修改 | | | |
|---|---|---|---|---|---|---|---|---|
| 材料 | 2㎜铝板 | 復核 | 謝永林 | 2022.11.10 | 日期 | | | |
| 顏色 | 鉻化 | 批準 | Daniel | | 圖號 | FSA-02R-1 | | |


美特鋁質 有限公司
MIDI Aluminium Fabricator Ltd.


注明：按層高高度，
已預長100㎜用于駁接位

| 工程號 | J-853 | 地盤 | 延坪道住宅 |
|---|---|---|---|

| 序號 | 物料編號 | L | 數量 | EQ | M | X | N | 位置 | 分格尺寸 | 樓層 | 樓層數 | 每層數量 |
|---|---|---|---|---|---|---|---|---|---|---|---|---|
| 1 | FSB-02 | 1057.5 | 16 | 78.8 | 300 | x | 3 | J853-SD-CW-4603右 | 957.5 | 7/F-25/F | 16 | 1 |
| 2 | FSB-02 | 1057.5 | 14 | 78.8 | 300 | x | 3 | J853-SD-CW-4604右 | 957.5 | 7/F-22/F | 14 | 1 |
| 3 | FSB-02 | 1057.5 | 1 | 78.8 | 300 | x | 3 | J853-SD-CW-4609左 | 957.5 | 25/F | 1 | 1 |
| 4 | FSB-02-1 | 2292.5 | 13 | 96.3 | 300 | x | 7 | J853-SD-CW-4603右 | 2192.5 | 7/F-15/F,17/F-22/F | 13 | 1 |
| 5 | FSB-02-2 | 2442.5 | 3 | 21.3 | 300 | x | 8 | J853-SD-CW-4603右 | 2342.5 | 16/F,25/F,26/F | 3 | 1 |
| 6 | FSB-02-3 | 2542.5 | 1 | 71.3 | 300 | x | 8 | J853-SD-CW-4603右 | 2442.5 | 23/F | 1 | 1 |
| 7 | FSB-02-1 | 2292.5 | 14 | 96.3 | 300 | x | 7 | J853-SD-CW-4604右 | 2192.5 | 7/F-15/F,17/F-23/F | 14 | 1 |
| 8 | FSB-02-2 | 2442.5 | 1 | 21.3 | 300 | x | 8 | J853-SD-CW-4604右 | 2342.5 | 16/F | 1 | 1 |
| 9 | FSB-02-2 | 2442.5 | 1 | 21.3 | 300 | x | 8 | J853-SD-CW-4609左 | 2342.5 | 26/F | 1 | 1 |
| | | 總數： | 64 | | | | | | | | | |

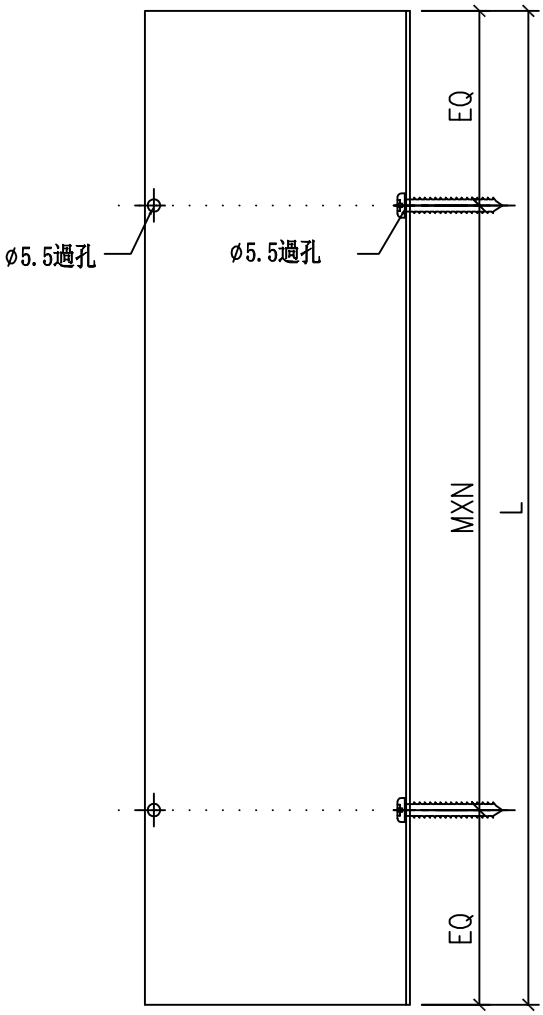

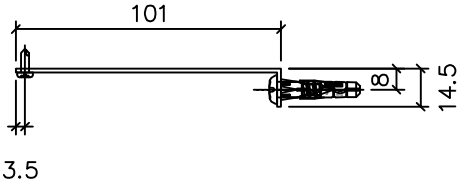
防水件安裝位置

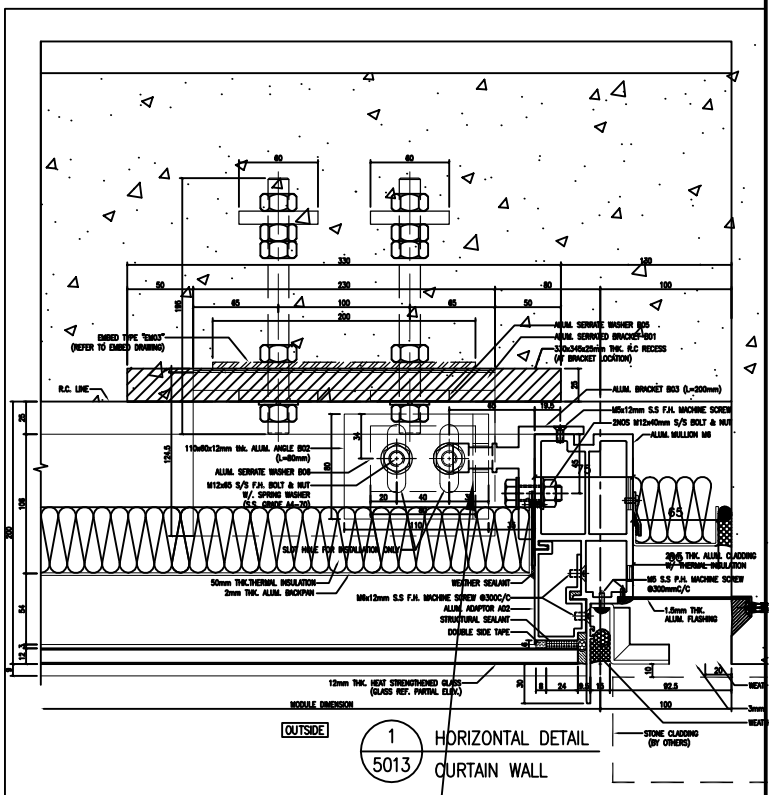防水件安裝示意图


| 名稱 | 防水铝板 | 制圖 | 方強 | 2022.11.07 | 修改 | | | |
|---|---|---|---|---|---|---|---|---|
| 材料 | 1.5㎜铝板 | 復核 | 謝永林 | 2022.11.10 | 日期 | | | |
| 顏色 | 鉻化 | 批準 | Daniel | | 圖號 | FSB-02 | | |


美特鋁質 有限公司
MIDI Aluminium Fabricator Ltd.

注明：按層高高度，
已預長100㎜用于駁接位

| 工程號 | J-853 | 地盤 | 延坪道住宅 |
|---|---|---|---|


| 序號 | 物料編號 | L | 數量 | EQ | M | X | N | 位置 | 分格尺寸 | 樓層 | 樓層數 | 每層數量 |
|---|---|---|---|---|---|---|---|---|---|---|---|---|
| 1 | FSB-02R | 1057.5 | 1 | 78.8 | 300 | x | 3 | J853-SD-CW-4608左 | 957.5 | 25/F | 1 | 1 |
| 2 | FSB-02R | 1057.5 | 1 | 78.8 | 300 | x | 3 | J853-SD-CW-4609右 | 957.5 | 25/F | 1 | 1 |
| 3 | FSB-02R-2 | 2442.5 | 2 | 21.3 | 300 | x | 8 | J853-SD-CW-4608左 | 2342.5 | 25/F-26/F | 2 | 1 |
| 4 | FSB-02R-2 | 2442.5 | 1 | 21.3 | 300 | x | 8 | J853-SD-CW-4609右 | 2342.5 | 26/F | 1 | 1 |
| | | 總數： | 5 | | | | | | | | | |

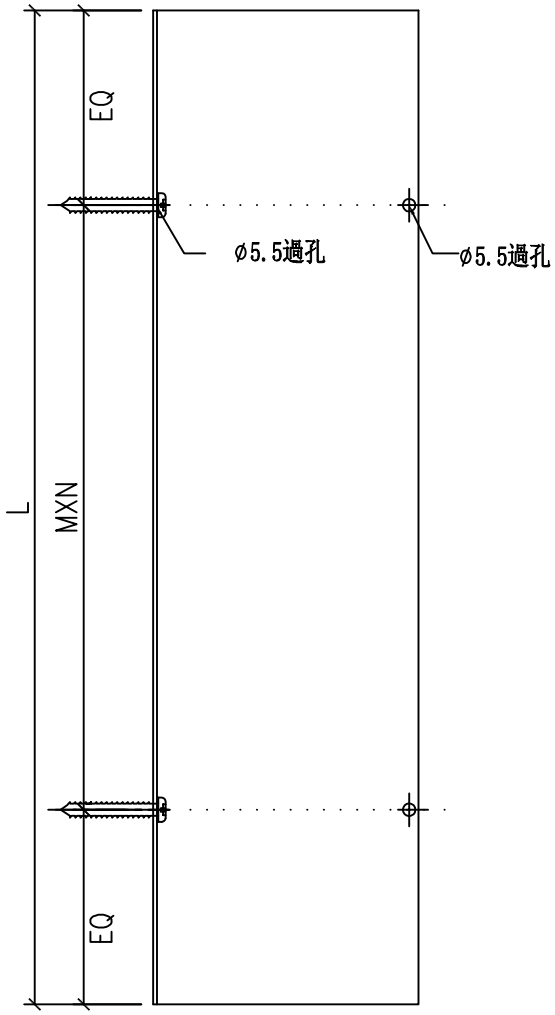

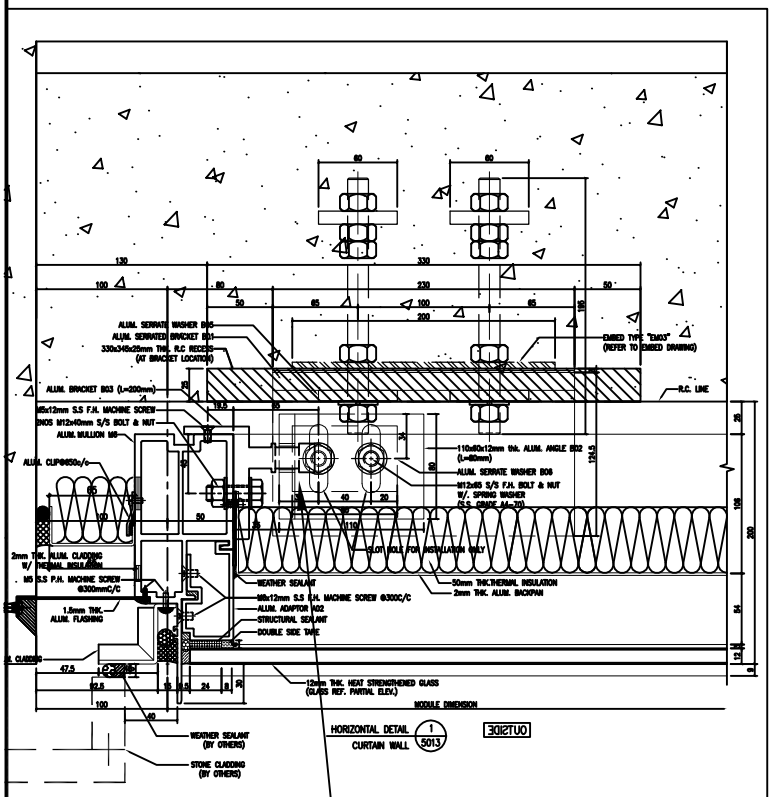
防水件安装位置

防水件安装示意图

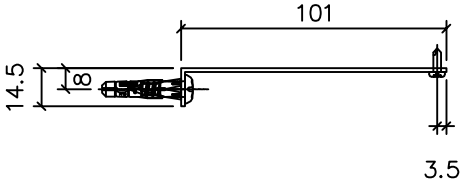



| 名稱 | 防水铝板 | 制圖 | 方強 | 2022.11.07 | 修改 | | | |
|---|---|---|---|---|---|---|---|---|
| 材料 | 1.5㎜铝板 | 復核 | 謝永林 | 2022.11.10 | 日期 | | | |
| 顏色 | 鉻化 | 批準 | Daniel | | 圖號 | FSB-02R | | |

美特鋁質 有限公司
MIDI Aluminium Fabricator Ltd.


| 工程號 | J-853 | 地盤 | 延坪道住宅 |
|---|---|---|---|

| 序號 | 物料編號 | L | 數量 | 位置 | 分格尺寸 | 樓層 | 樓層數 | 每層數量 |
|---|---|---|---|---|---|---|---|---|
| 1 | FSA-03 | 957.5 | 15 | J853-SD-CW-4605左 | 957.5 | 7/F-23/F | 15 | 1 |


避位81X10（頂橫封口位）

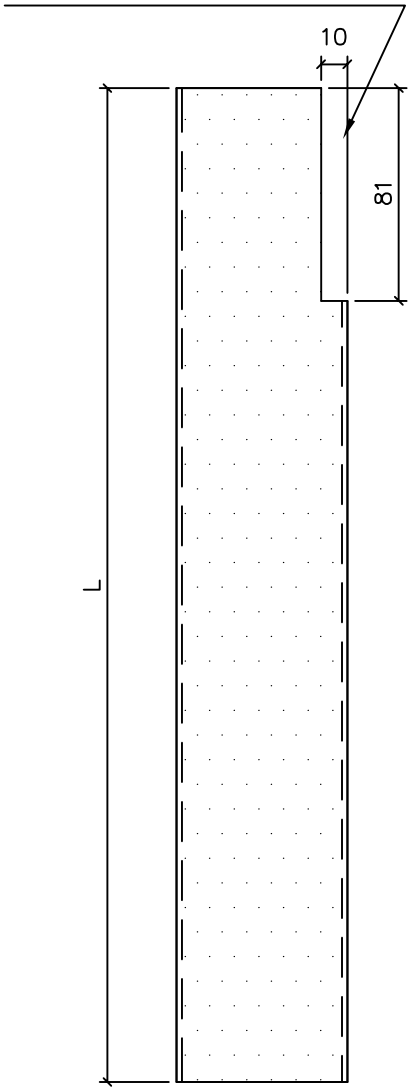


保溫棉地盤安裝

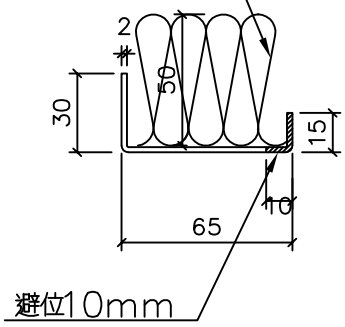


防水件安裝位置

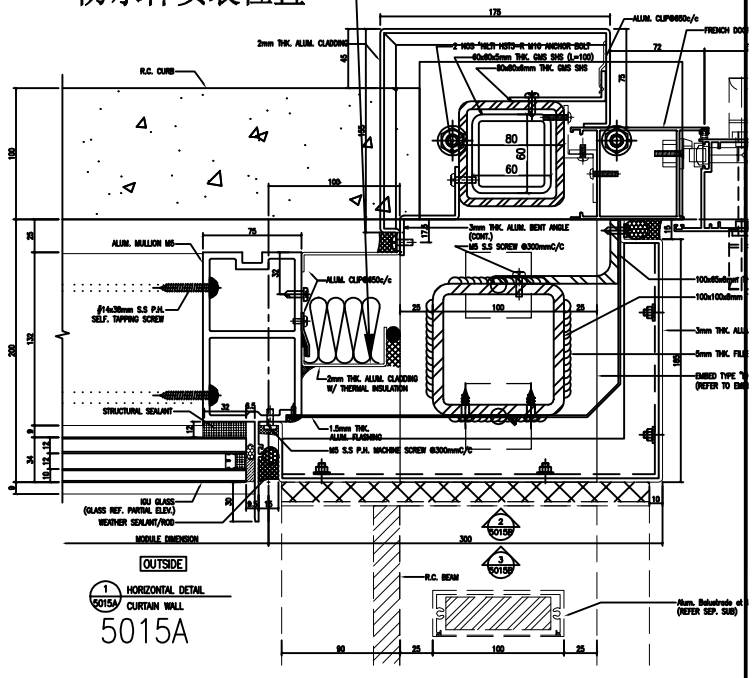



防水件安裝示意图


| 名稱 | 防水鋁板 | 制圖 | 方強 | 2022.11.07 | 修改 | | | |
|---|---|---|---|---|---|---|---|---|
| 材料 | 2㎜鋁板 | 復核 | 謝永林 | 2022.11.10 | 日期 | | | |
| 顏色 | 銘化 | 批準 | Daniel | | 圖號 | FSA-03 | | |

美特鋁質 有限公司
MIDI Aluminium Fabricator Ltd.


| 工程號 | J-853 | 地盤 | 延坪道住宅 |
|---|---|---|---|

| 序號 | 物料編號 | L | 數量 | 位置 | 分格尺寸 | 樓層 | 樓層數 | 每層數量 |
|---|---|---|---|---|---|---|---|---|
| 1 | FSA-03R | 957.5 | 16 | J853-SD-CW-4603右 | 957.5 | 7/F-25/F | 16 | 1 |

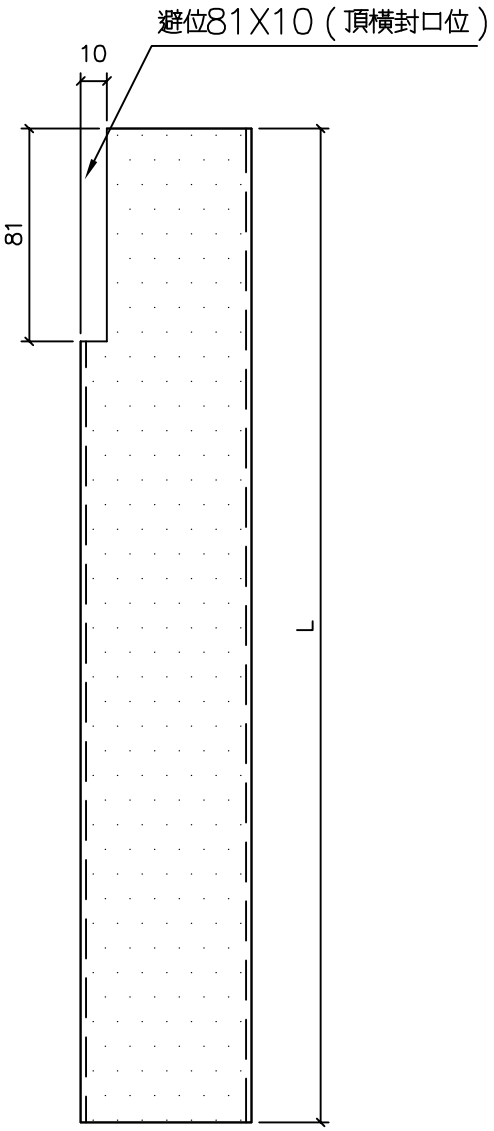

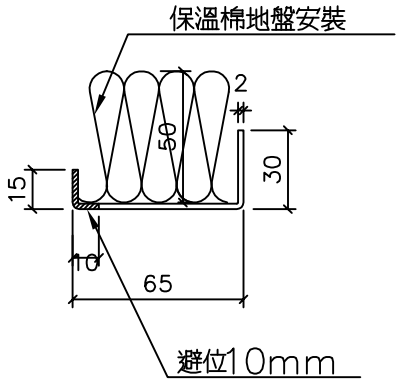
防水件安裝位置

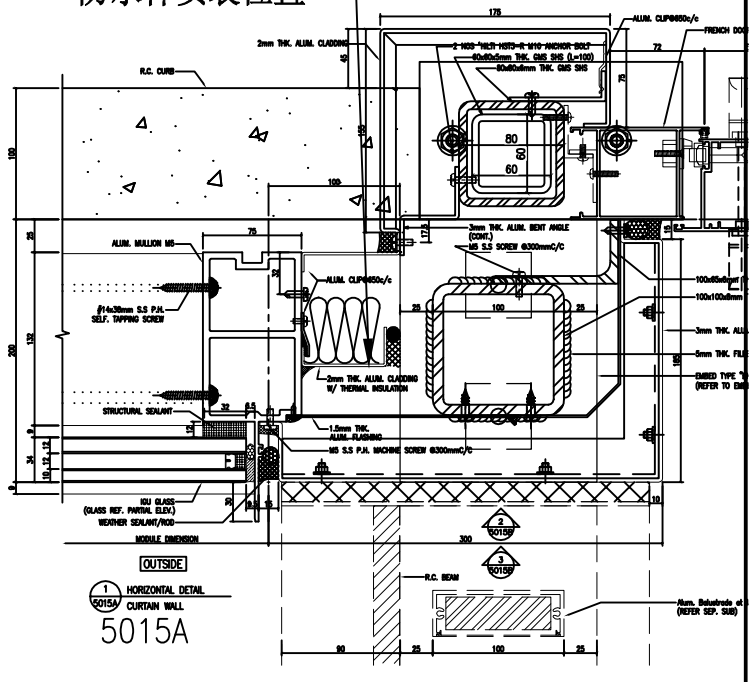



防水件安裝示意图


| 名稱 | 防水鋁板 | 制圖 | 方強 | 2022.11.07 | 修改 | | | |
|---|---|---|---|---|---|---|---|---|
| 材料 | 2mm鋁板 | 復核 | 謝永林 | 2022.11.10 | 日期 | | | |
| 顏色 | 鉻化 | 批準 | Daniel | | 圖號 | FSA-03R | | |

美特鋁質 有限公司
MIDI Aluminium Fabricator Ltd.


| 工程號 | J-853 | 地盤 | 延坪道住宅 |
|---|---|---|---|

| 序號 | 物料編號 | L | 數量 | 位置 | 分格尺寸 | 樓層 | 樓層數 | 每層數量 |
|---|---|---|---|---|---|---|---|---|
| 1 | FSA-03-1 | 2192.5 | 13 | J853-SD-CW-4605左 | 2192.5 | 7/F-15/F,17/F-22/F | 13 | 1 |
| 2 | FSA-03-2 | 2342.5 | 2 | J853-SD-CW-4605左 | 2342.5 | 16/F,25/F | 2 | 1 |
| 3 | FSA-03-3 | 2442.5 | 1 | J853-SD-CW-4605左 | 2442.5 | 23/F | 1 | 1 |
| | | 總數： | 16 | | | | | |

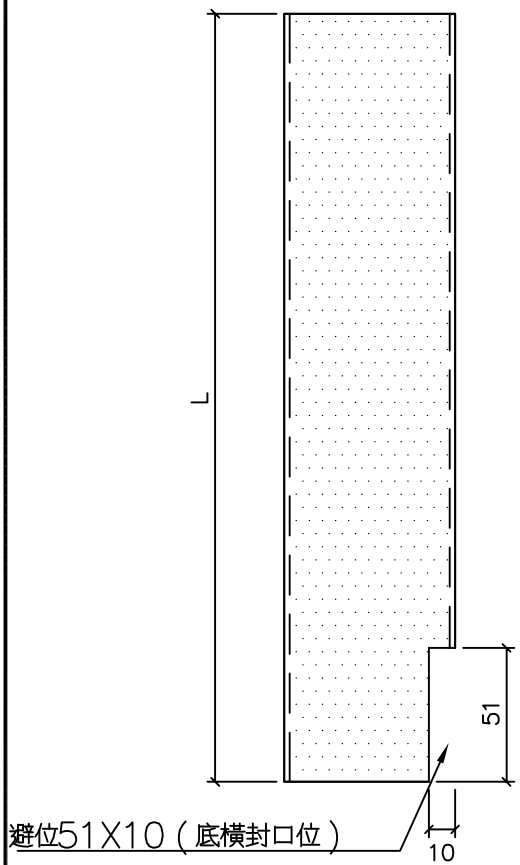

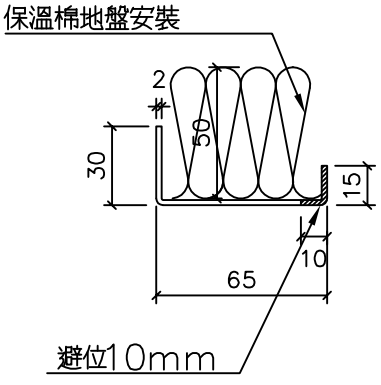
防水件安裝位置

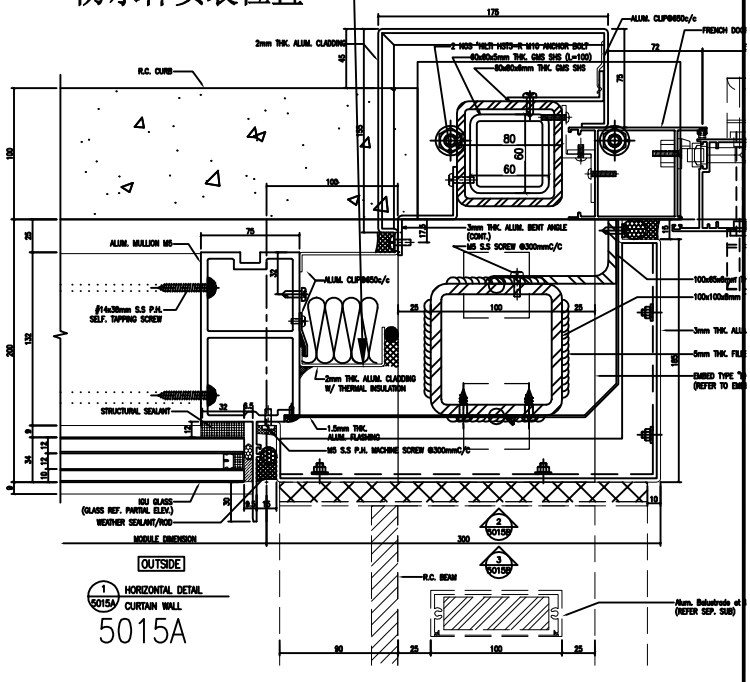



防水件安裝示意图


| 名稱 | 防水鋁板 | 制圖 | 方強 | 2022.11.07 | 修改 | | | |
|---|---|---|---|---|---|---|---|---|
| 材料 | 2㎜鋁板 | 復核 | 謝永林 | 2022.11.10 | 日期 | | | |
| 顏色 | 鉻化 | 批準 | Daniel | | 圖號 | FSA-03-1 | | |

美特鋁質 有限公司
MIDI Aluminium Fabricator Ltd.


| 工程號 | J-853 | 地盤 | 延坪道住宅 |
|---|---|---|---|

| 序號 | 物料編號 | L | 數量 | 位置 | 分格尺寸 | 樓層 | 樓層數 | 每層數量 |
|---|---|---|---|---|---|---|---|---|
| 1 | FSA-03R-1 | 2192.5 | 13 | J853-SD-CW-4603右 | 2192.5 | 7/F-15/F,17/F-22/F | 13 | 1 |
| 2 | FSA-03R-2 | 2342.5 | 3 | J853-SD-CW-4603右 | 2342.5 | 16/F,25/F,26/F | 3 | 1 |
| 3 | FSA-03R-3 | 2442.5 | 1 | J853-SD-CW-4603右 | 2442.5 | 23/F | 1 | 1 |
| | | 總數： | 17 | | | | | |

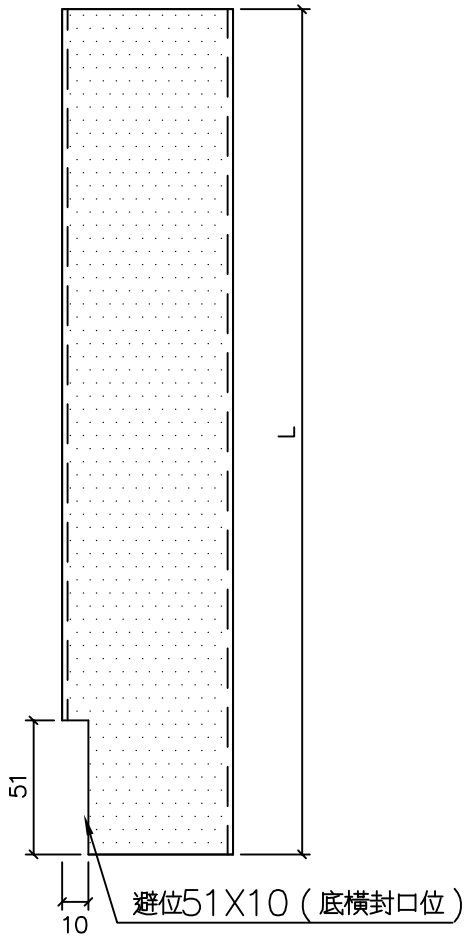

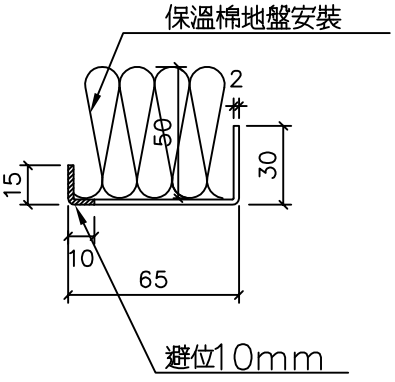
防水件安装位置

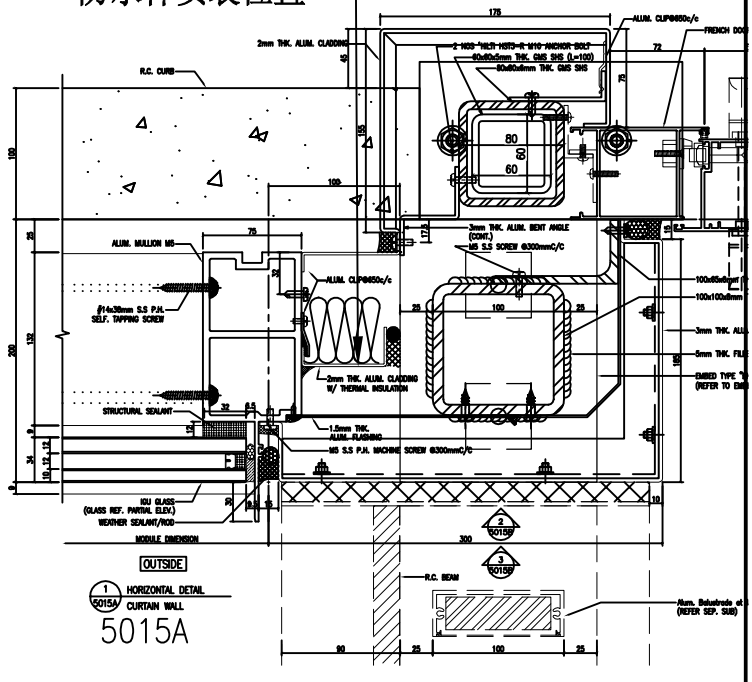


防水件安装示意图


| 名稱 | 防水铝板 | 制圖 | 方強 | 2022.11.07 | 修改 | | | |
|---|---|---|---|---|---|---|---|---|
| 材料 | 2㎜铝板 | 復核 | 謝永林 | 2022.11.10 | 日期 | | | |
| 顏色 | 鉻化 | 批準 | Daniel | | 圖號 | FSA-03R-1 | | |


美特鋁質 有限公司
MIDI Aluminium Fabricator Ltd.


注明：按層高高度，
已預長100㎜用于駁接位

| 工程號 | J-853 | 地盤 | 延坪道住宅 |
|---|---|---|---|

| 序號 | 物料編號 | L | 數量 | EQ | M | X | N | 位置 | 分格尺寸 | 樓層 | 樓層數 | 每層數量 |
|---|---|---|---|---|---|---|---|---|---|---|---|---|
| 1 | FSB-03 | 772.0 | 15 | 86.0 | 300 | x | 2 | J853-SD-CW-4605左 | 572 | 7/F-23/F | 15 | 1 |
| 2 | FSB-03R | 772.0 | 16 | 86.0 | 300 | x | 2 | J853-SD-CW-4603右 | 572 | 7/F-25/F | 16 | 1 |
| | | 總數： | 31 | | | | | | | | | |

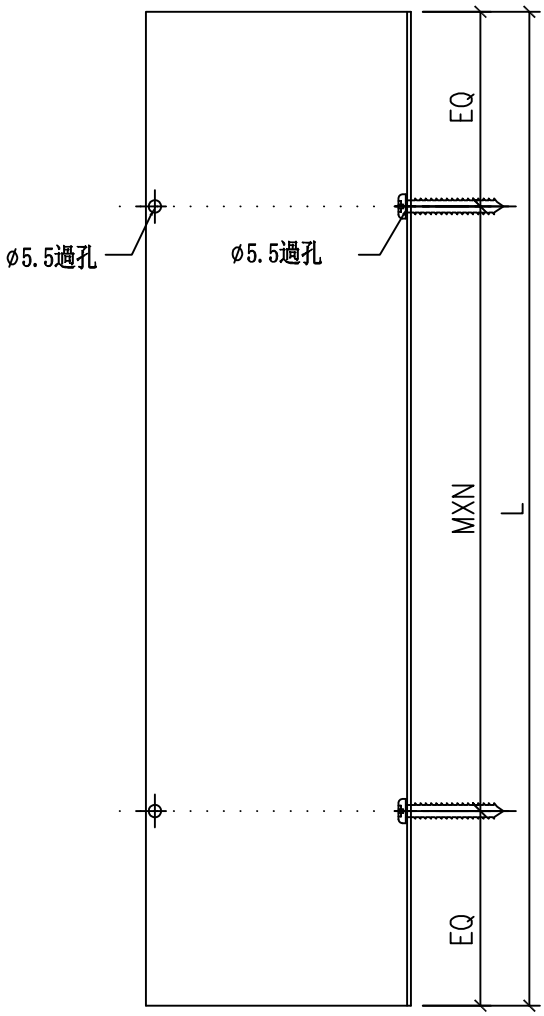

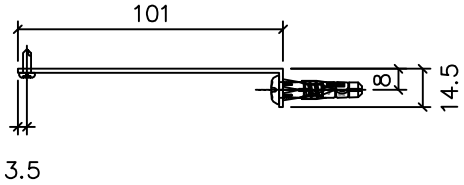
防水件安裝示意图

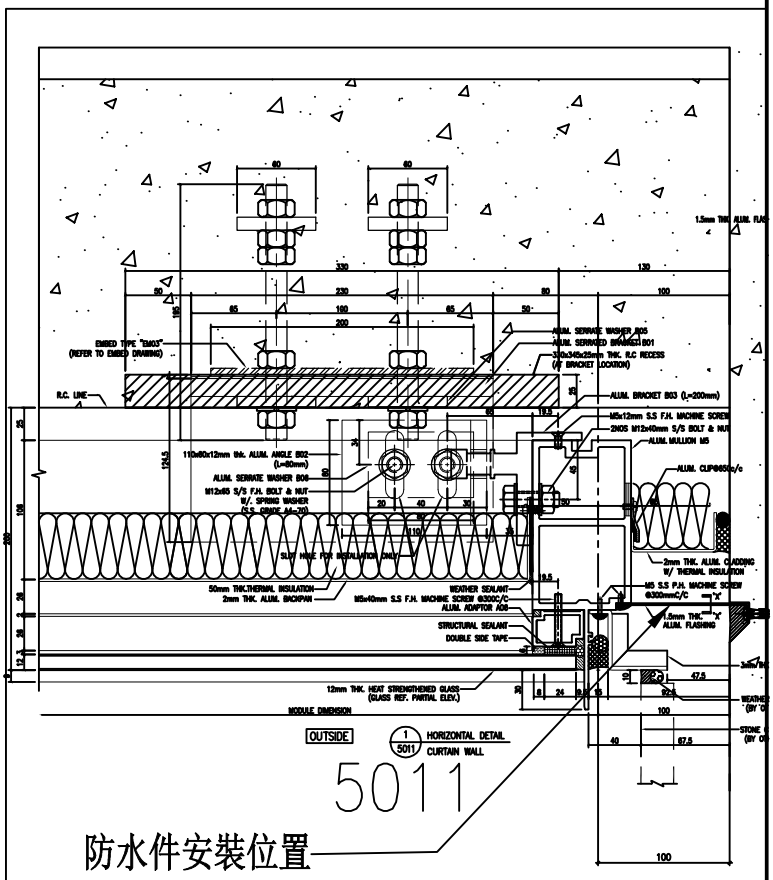
| 名稱 | 防水鋁板 | 制圖 | 方強 | 2022.11.07 | 修改 | | | |
|---|---|---|---|---|---|---|---|---|
| 材料 | 1.5㎜鋁板 | 復核 | 謝永林 | 2022.11.10 | 日期 | | | |
| 顏色 | 鉻化 | 批準 | Daniel | | 圖號 | FSB-03 | | |

美特鋁質 有限公司
MIDI Aluminium Fabricator Ltd.


| 工程號 | J-853 | 地盤 | 延坪道住宅 |
|---|---|---|---|

| 序號 | 物料編號 | L | 數量 | 位置 | 分格尺寸 | 樓層 | 樓層數 | 每層數量 |
|---|---|---|---|---|---|---|---|---|
| 1 | FSA-04 | 957.5 | 14 | J853-SD-CW-4604左 | 957.5 | 7/F-22/F | 14 | 1 |


避位81X10（頂橫封口位）

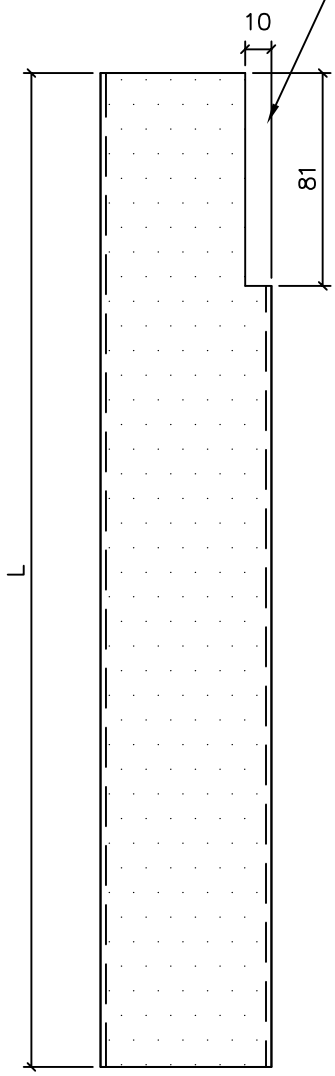


保溫棉地盤安裝

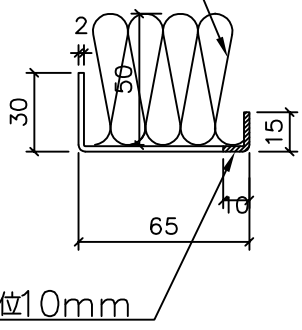


防水件安裝位置

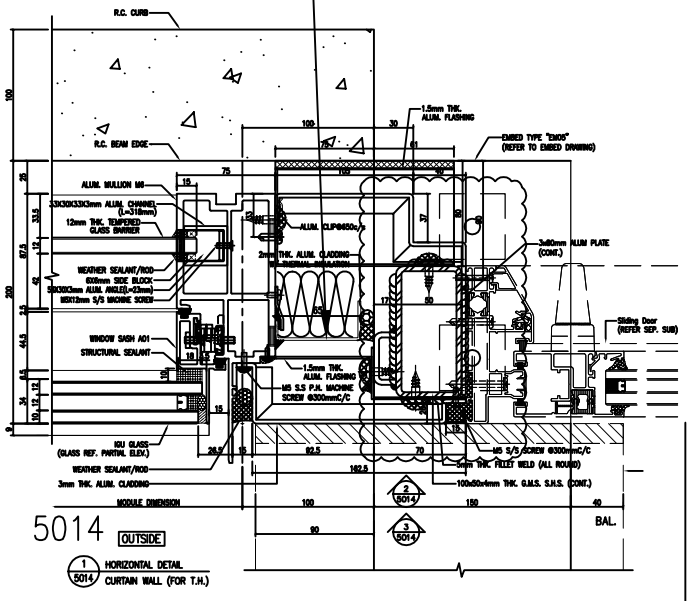



防水件安裝示意图


| 名稱 | 防水铝板 | 制圖 | 方強 | 2022.11.07 | 修改 | | | |
|---|---|---|---|---|---|---|---|---|
| 材料 | 2㎜铝板 | 復核 | 謝永林 | 2022.11.10 | 日期 | | | |
| 顏色 | 鉻化 | 批準 | Daniel | | 圖號 | FSA-04 | | |

美特鋁質 有限公司
MIDI Aluminium Fabricator Ltd.


| 工程號 | J-853 | 地盤 | 延坪道住宅 |
|---|---|---|---|

| 序號 | 物料編號 | L | 數量 | 位置 | 分格尺寸 | 樓層 | 樓層數 | 每層數量 |
|---|---|---|---|---|---|---|---|---|
| 1 | FSA-04R | 957.5 | 16 | J853-SD-CW-4603左 | 957.5 | 7/F-25/F | 16 | 1 |

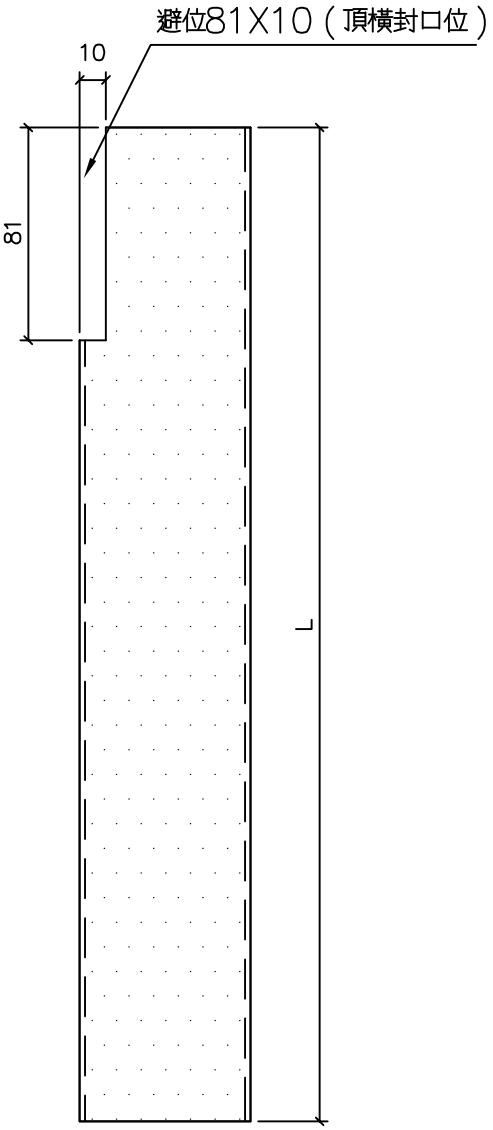

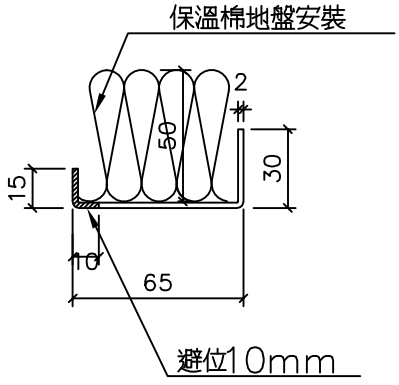
防水件安裝位置

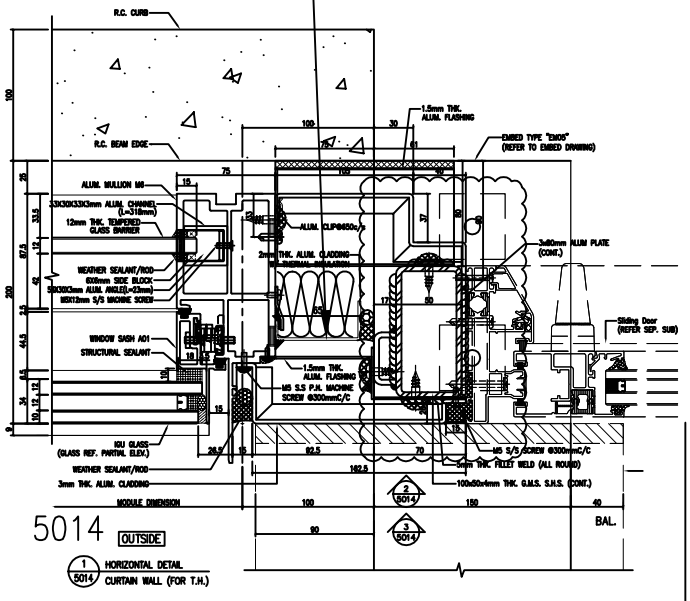



防水件安裝示意图


| 名稱 | 防水鋁板 | 制圖 | 方強 | 2022.11.07 | 修改 | | | |
|---|---|---|---|---|---|---|---|---|
| 材料 | 2㎜鋁板 | 復核 | 謝永林 | 2022.11.10 | 日期 | | | |
| 顏色 | 鉻化 | 批準 | Daniel | | 圖號 | FSA-04R | | |

美特鋁質 有限公司
MIDI Aluminium Fabricator Ltd.


| 工程號 | J-853 | 地盤 | 延坪道住宅 |
|---|---|---|---|

| 序號 | 物料編號 | L | 數量 | 位置 | 分格尺寸 | 樓層 | 樓層數 | 每層數量 |
|---|---|---|---|---|---|---|---|---|
| 1 | FSA-04-1 | 2192.5 | 14 | J853-SD-CW-4604左 | 2192.5 | 7/F-15/F,17/F-23/F | 14 | 1 |
| 2 | FSA-04-2 | 2342.5 | 1 | J853-SD-CW-4604左 | 2342.5 | 16/F | 1 | 1 |
| | | 總數： | 15 | | | | | |

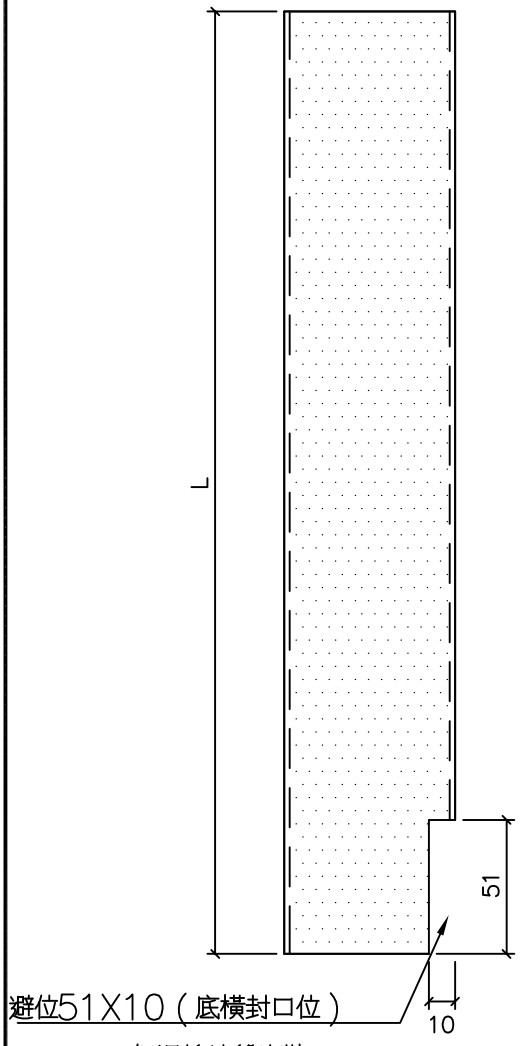

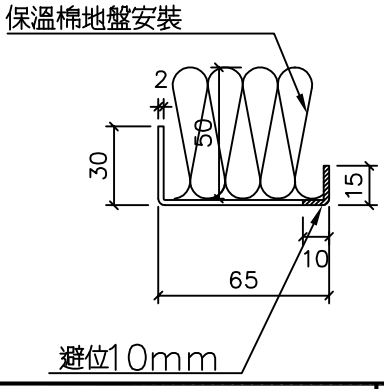
防水件安裝位置

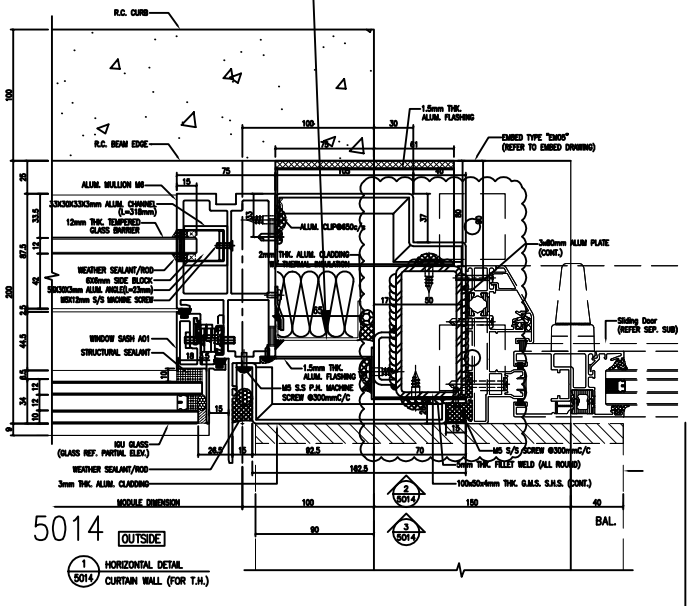



防水件安裝示意图


| 名稱 | 防水铝板 | 制圖 | 方強 | 2022.11.07 | 修改 | | | |
|---|---|---|---|---|---|---|---|---|
| 材料 | 2㎜铝板 | 復核 | 謝永林 | 2022.11.10 | 日期 | | | |
| 顏色 | 鉻化 | 批準 | Daniel | | 圖號 | FSA-04-1 | | |

美特鋁質 有限公司
MIDI Aluminium Fabricator Ltd.


| 工程號 | J-853 | 地盤 | 延坪道住宅 |
|---|---|---|---|

| 序號 | 物料編號 | L | 數量 | 位置 | 分格尺寸 | 樓層 | 樓層數 | 每層數量 |
|---|---|---|---|---|---|---|---|---|
| 1 | FSA-04R-1 | 2192.5 | 13 | J853-SD-CW-4603左 | 2192.5 | 7/F-15/F,17/F-22/F | 13 | 1 |
| 2 | FSA-04R-2 | 2342.5 | 3 | J853-SD-CW-4603左 | 2342.5 | 16/F,25/F,26/F | 3 | 1 |
| 3 | FSA-04R-3 | 2442.5 | 1 | J853-SD-CW-4603左 | 2442.5 | 23/F | 1 | 1 |
| | | 總數： | 17 | | | | | |

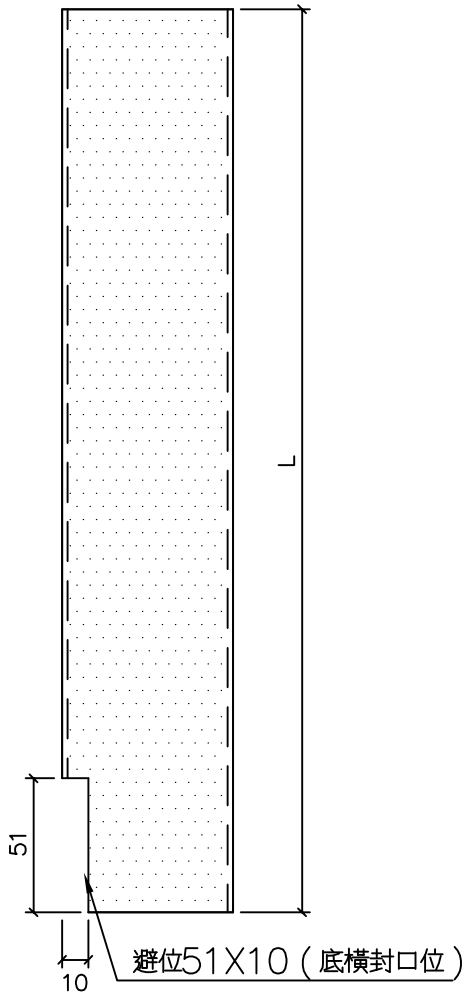

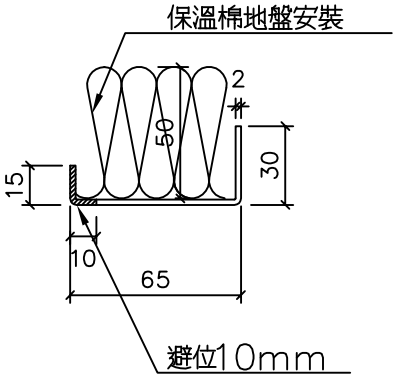
防水件安裝位置

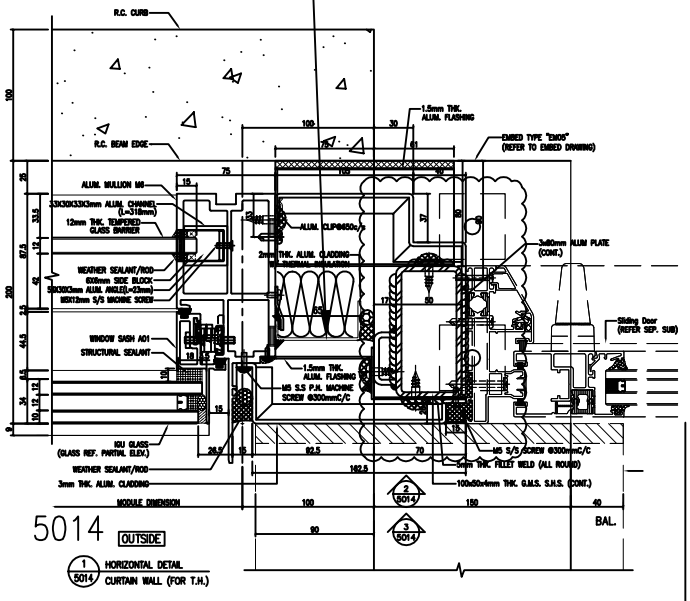


防水件安裝示意图


| 名稱 | 防水铝板 | 制圖 | 方強 | 2022.11.07 | 修改 | | | |
|---|---|---|---|---|---|---|---|---|
| 材料 | 2mm铝板 | 復核 | 謝永林 | 2022.11.10 | 日期 | | | |
| 顏色 | 鉻化 | 批準 | Daniel | | 圖號 | FSA-04R-1 | | |


美特鋁質 有限公司
MIDI Aluminium Fabricator Ltd.


注明：按層高高度，
已預長100㎜用于駁接位

| 工程號 | J-853 | 地盤 | 延坪道住宅 |
|---|---|---|---|

| 序號 | 物料編號 | L | 數量 | EQ | M | X | N | 位置 | 分格尺寸 | 樓層 | 樓層數 | 每層數量 |
|---|---|---|---|---|---|---|---|---|---|---|---|---|
| 1 | FSB-04 | 772 | 14 | 86.0 | 300 | x | 2 | J853-SD-CW-4604左 | 572 | 7/F-22/F | 14 | 1 |
| 2 | FSB-04R | 772 | 16 | 86.0 | 300 | x | 2 | J853-SD-CW-4603左 | 572 | 7/F-25/F | 16 | 1 |
| | | 總數： | 30 | | | | | | | | | |

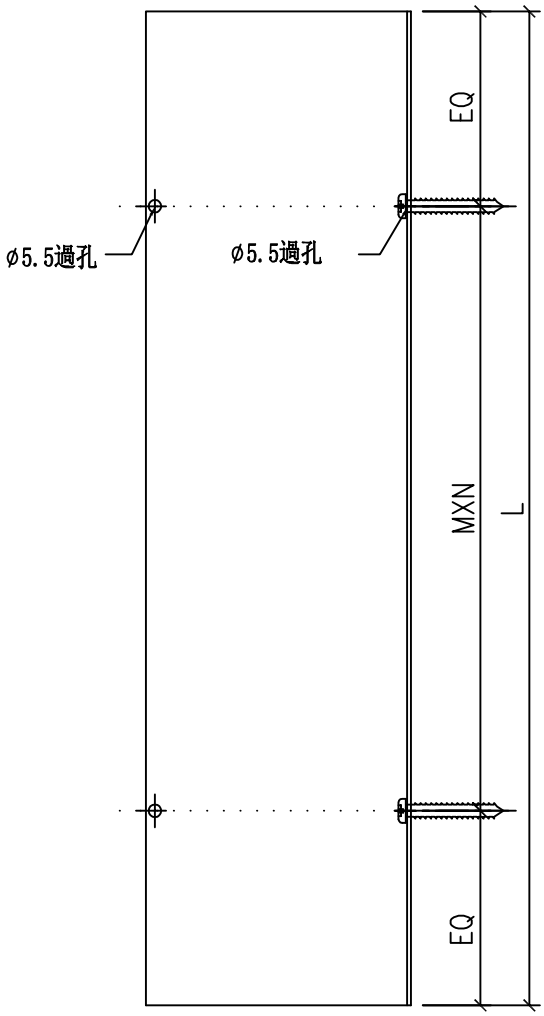

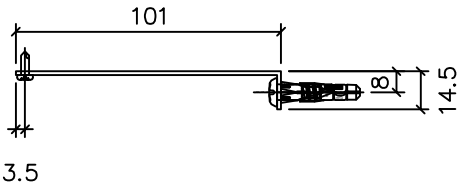
防水件安裝位置

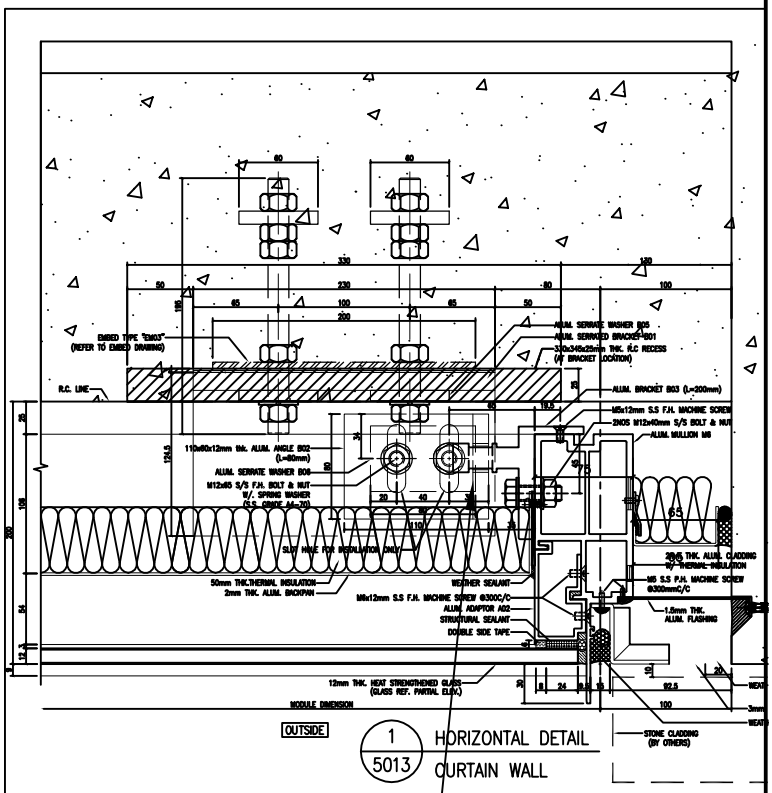防水件安装示意图


| 名稱 | 防水铝板 | 制圖 | 方強 | 2022.11.07 | 修改 | | | |
|---|---|---|---|---|---|---|---|---|
| 材料 | 1.5㎜铝板 | 復核 | 謝永林 | 2022.11.10 | 日期 | | | |
| 顏色 | 鉻化 | 批準 | Daniel | | 圖號 | FSB-04 | | |


美特鋁質 有限公司
MIDI Aluminium Fabricator Ltd.


注明：按層高高度，
已預長100㎜用于駁接位

| 工程號 | J-853 | 地盤 | 延坪道住宅 |
|---|---|---|---|

| 序號 | 物料編號 | L | 數量 | EQ | M | X | N | 位置 | 分格尺寸 | 樓層 | 樓層數 | 每層數量 |
|---|---|---|---|---|---|---|---|---|---|---|---|---|
| 1 | FSC-04-1 | 2678.0 | 14 | 139.0 | 300 | x | 8 | J853-SD-CW-4604左 | 2578 | 7/F-15/F,17/F-23/F | 14 | 1 |
| 2 | FSC-04-2 | 2828.0 | 1 | 64.0 | 300 | x | 9 | J853-SD-CW-4604左 | 2728 | 16/F | 1 | 1 |
| 3 | FSC-04R-1 | 2678.0 | 13 | 139.0 | 300 | x | 8 | J853-SD-CW-4603左 | 2578 | 7/F-15/F,17/F-22/F | 13 | 1 |
| 4 | FSC-04R-2 | 2828.0 | 3 | 64.0 | 300 | x | 9 | J853-SD-CW-4603左 | 2728 | 16/F,25/F,26/F | 3 | 1 |
| 5 | FSC-04R-3 | 2928.0 | 1 | 264.0 | 300 | x | 8 | J853-SD-CW-4603左 | 2828 | 23/F | 1 | 1 |
| | | 總數： | 32 | | | | | | | | | |

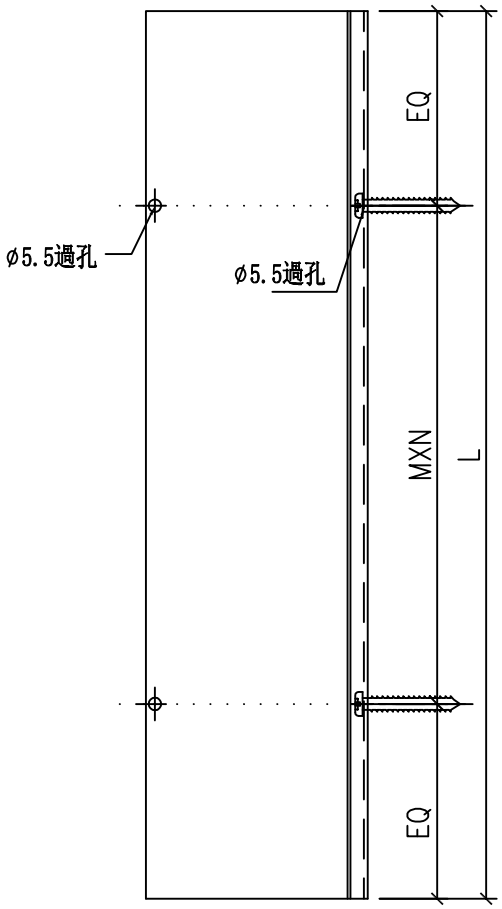

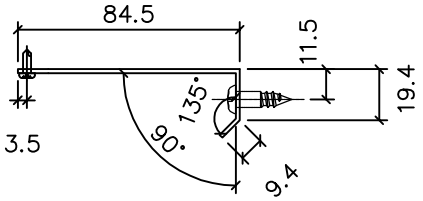
防水件安裝位置

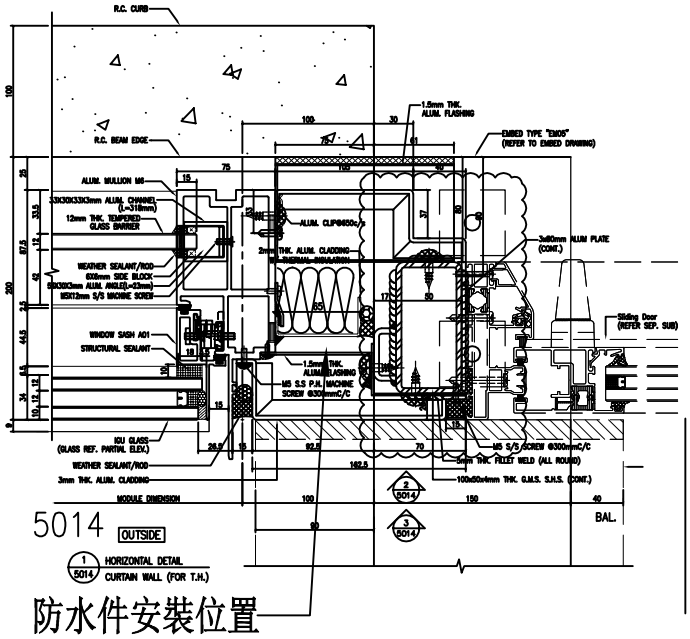防水件安裝示意图


| 名稱 | 防水铝板 | 制圖 | 方強 | 2022.11.07 | 修改 | | | |
|---|---|---|---|---|---|---|---|---|
| 材料 | 1.5㎜铝板 | 復核 | 謝永林 | 2022.11.10 | 日期 | | | |
| 顏色 | 鉻化 | 批準 | Daniel | | 圖號 | FSC-04 | | |


美特鋁質 有限公司
MIDI Aluminium Fabricator Ltd.


注明：按層高高度，
已預長100㎜用于駁接位

| 工程號 | J-853 | 地盤 | 延坪道住宅 |
|---|---|---|---|

| 序號 | 物料編號 | L | 數量 | EQ | M | X | N | 位置 | 分格尺寸 | 樓層 | 樓層數 | 每層數量 |
|---|---|---|---|---|---|---|---|---|---|---|---|---|
| 1 | FSD-04-1 | 2678.0 | 14 | 139.0 | 300 | x | 8 | J853-SD-CW-4604左 | 2578 | 7/F-15/F,17/F-23/F | 14 | 1 |
| 2 | FSD-04-2 | 2828.0 | 1 | 64.0 | 300 | x | 9 | J853-SD-CW-4604左 | 2728 | 16/F | 1 | 1 |
| 3 | FSD-04R-1 | 2678.0 | 13 | 139.0 | 300 | x | 8 | J853-SD-CW-4603左 | 2578 | 7/F-15/F,17/F-22/F | 13 | 1 |
| 4 | FSD-04R-2 | 2828.0 | 3 | 64.0 | 300 | x | 9 | J853-SD-CW-4603左 | 2728 | 16/F,25/F,26/F | 3 | 1 |
| 5 | FSD-04R-3 | 2928.0 | 1 | 264.0 | 300 | x | 8 | J853-SD-CW-4603左 | 2828 | 23/F | 1 | 1 |
| | | 總數： | 32 | | | | | | | | | |

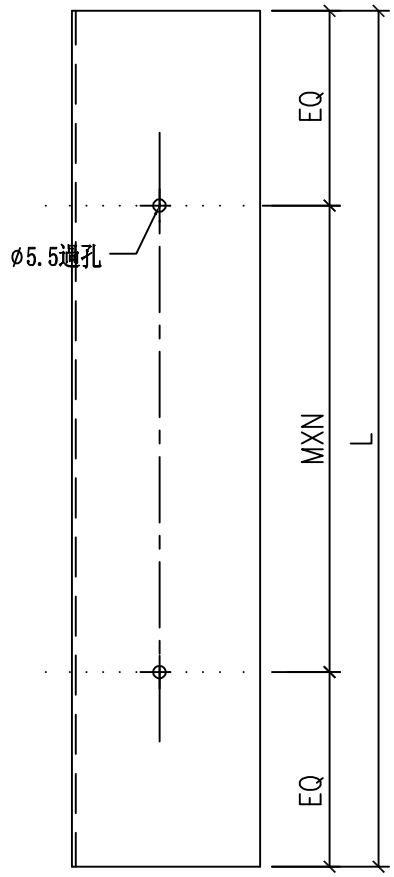

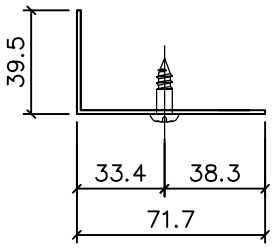
防水件安裝位置

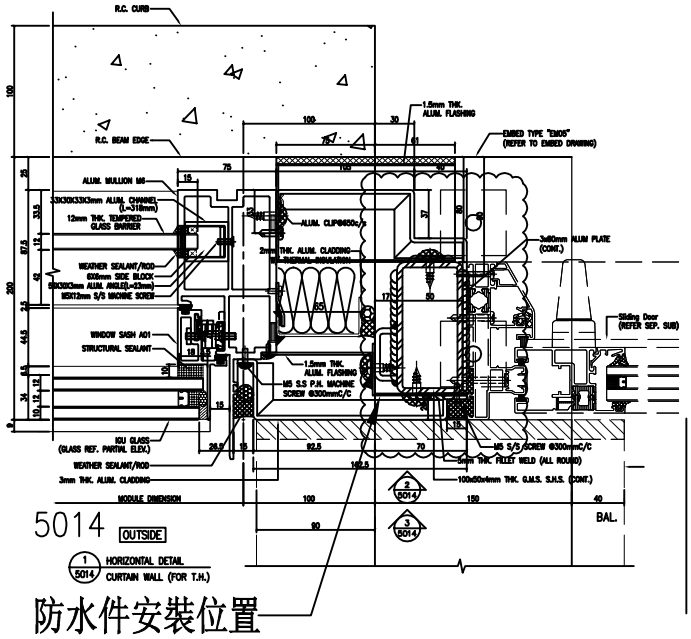
防水件安装示意图


| 名稱 | 防水铝板 | 制圖 | 方強 | 2022.11.07 | 修改 | | | |
|---|---|---|---|---|---|---|---|---|
| 材料 | 1.5㎜铝板 | 復核 | 謝永林 | 2022.11.10 | 日期 | | | |
| 顏色 | 鉻化 | 批準 | Daniel | | 圖號 | FSD-04 | | |

美特鋁質 有限公司
MIDI Aluminium Fabricator Ltd.

| 工程號 | J-853 | 地盤 | 延坪道住宅 |
|---|---|---|---|

| 序號 | 物料編號 | L | 數量 | 位置 | 分格尺寸 | 樓層 | 樓層數 | 每層數量 |
|---|---|---|---|---|---|---|---|---|
| 1 | FSA-05R | 957.5 | 14 | J853-SD-CW-4604左 | 957.5 | 7/F-22/F | 14 | 1 |

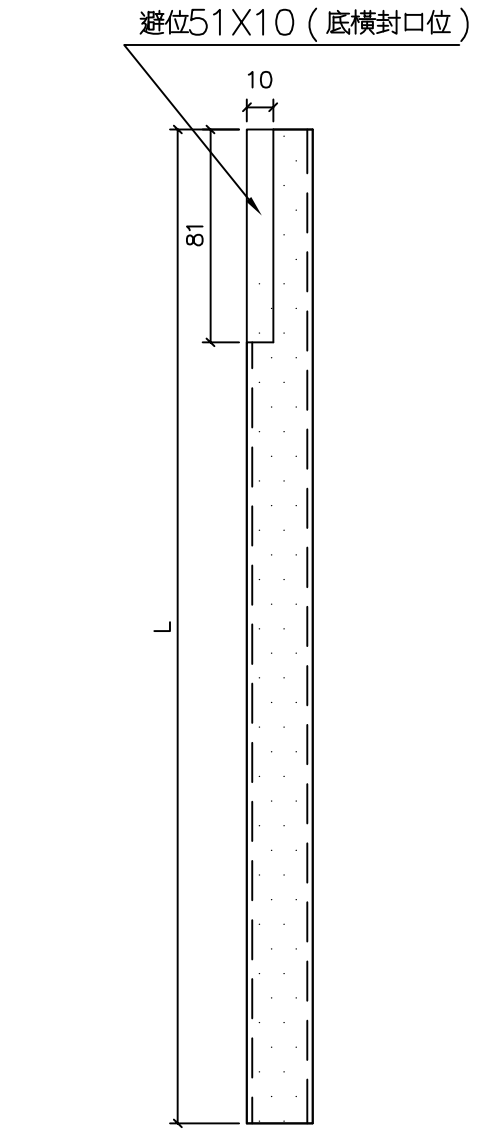

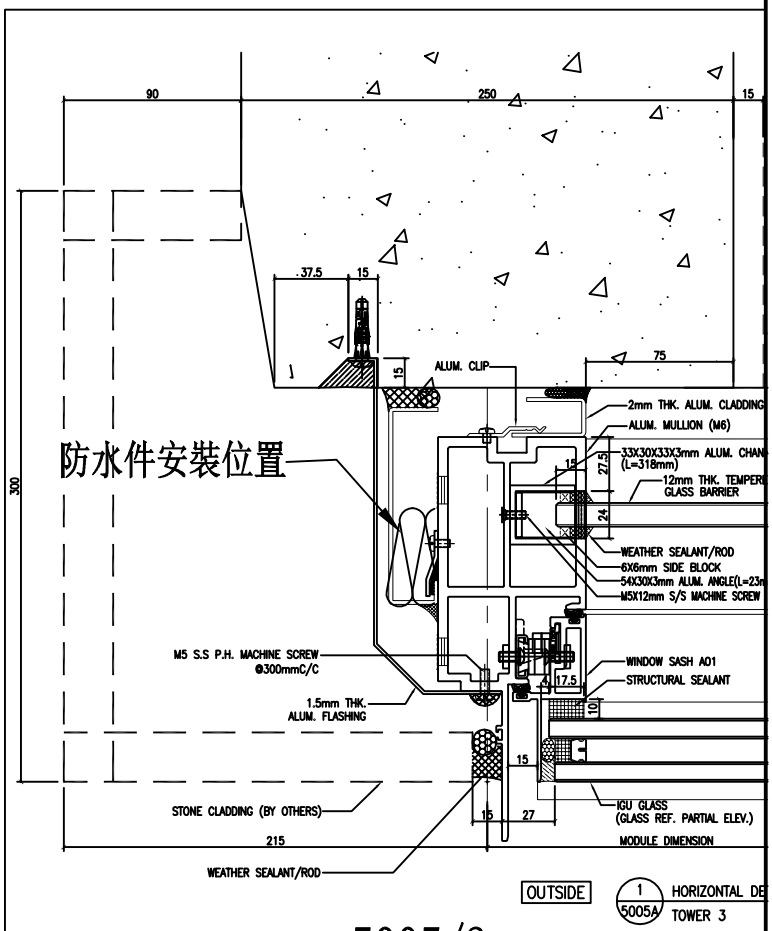
5005/3


防水件安裝示意图


| 名稱 | 防水鋁板 | 制圖 | 方強 | 2022.11.07 | 修改 | | | |
|---|---|---|---|---|---|---|---|---|
| 材料 | 2㎜鋁板 | 復核 | 謝永林 | 2022.11.10 | 日期 | | | |
| 顏色 | 鉻化 | 批準 | Daniel | | 圖號 | FSA-05R | | |

美特鋁質 有限公司
MIDI Aluminium Fabricator Ltd.

| 工程號 | J-853 | 地盤 | 延坪道住宅 |
|---|---|---|---|

| 序號 | 物料編號 | L | 數量 | 位置 | 分格尺寸 | 樓層 | 樓層數 | 每層數量 |
|---|---|---|---|---|---|---|---|---|
| 1 | FSA-05R-1 | 2192.5 | 14 | J853-SD-CW-4604左 | 2192.5 | 7/F-15/F,17/F-23/F | 14 | 1 |
| 2 | FSA-05R-2 | 2342.5 | 1 | J853-SD-CW-4604左 | 2342.5 | 16/F | 1 | 1 |
| | | 總數： | 15 | | | | | |

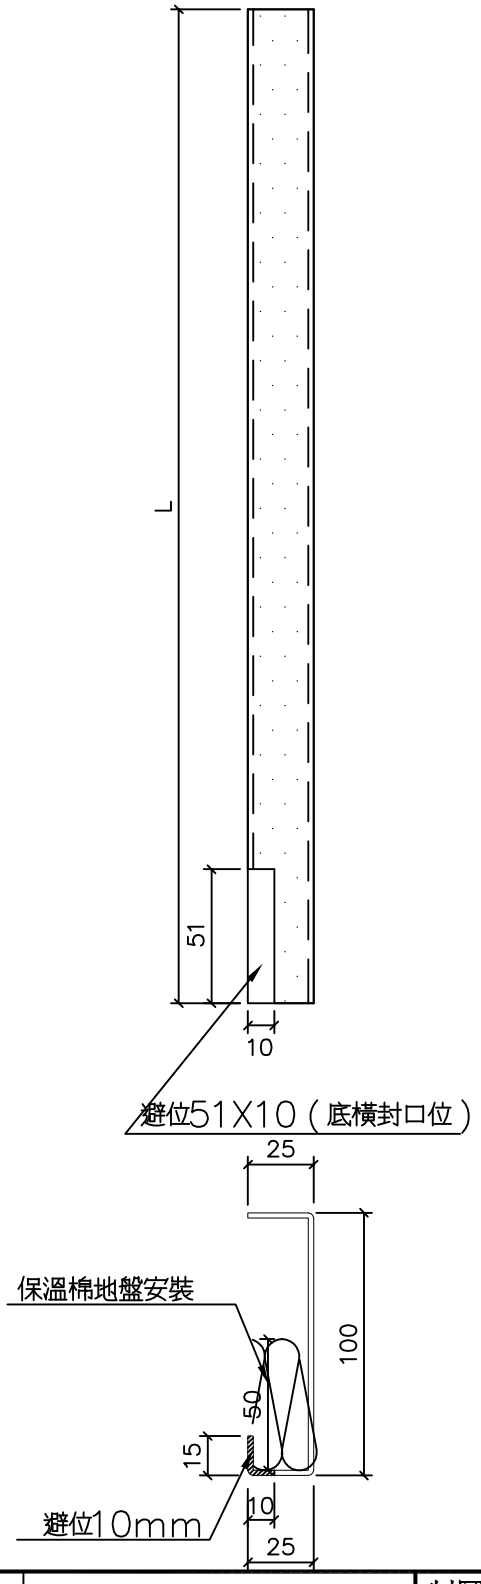

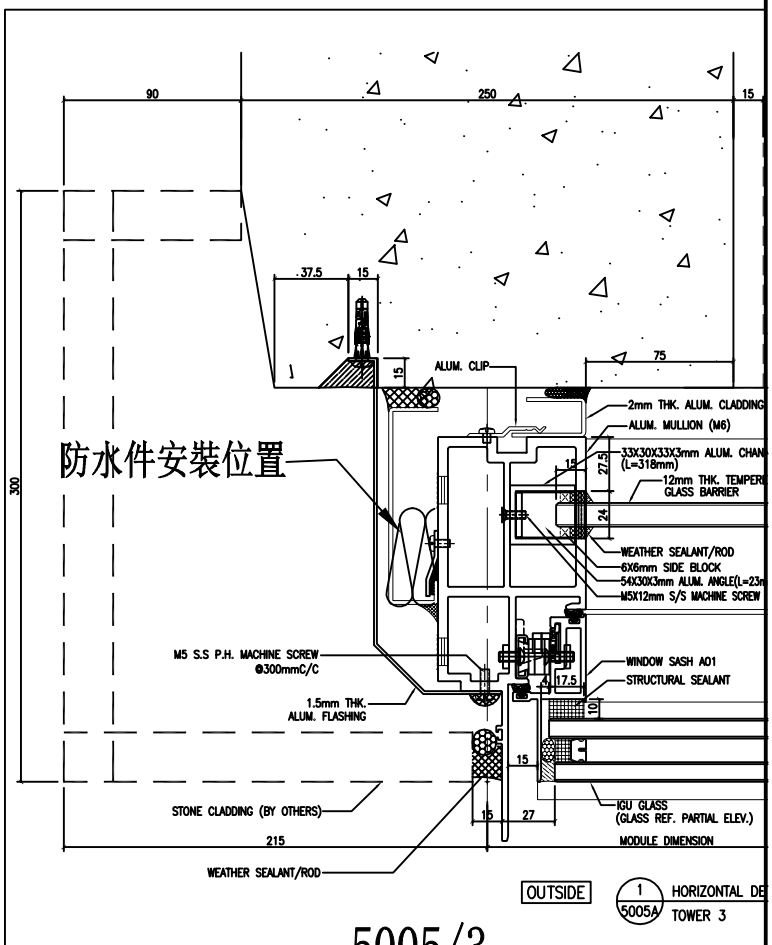
5005/3

防水件安装示意图


| 名稱 | 防水鋁板 | 制圖 | 方強 | 2022.11.07 | 修改 | | | |
|---|---|---|---|---|---|---|---|---|
| 材料 | 2㎜鋁板 | 復核 | 謝永林 | 2022.11.10 | 日期 | | | |
| 顏色 | 鉻化 | 批準 | Daniel | | 圖號 | FSA-05R-1 | | |


美特鋁質 有限公司
MIDI Aluminium Fabricator Ltd.


注明：按層高高度，
已預長100㎜用于駁接位

| 工程號 | J-853 | 地盤 | 延坪道住宅 |
|---|---|---|---|

| 序號 | 物料編號 | L | 數量 | EQ | M | X | N | 位置 | 分格尺寸 | 樓層 | 樓層數 | 每層數量 |
|---|---|---|---|---|---|---|---|---|---|---|---|---|
| 1 | FSB-05R | 1057.5 | 14 | 78.8 | 300 | x | 3 | J853-SD-CW-4604左 | 957.5 | 7/F-22/F | 14 | 1 |
| 2 | FSB-05R-1 | 2292.5 | 14 | 96.3 | 300 | x | 7 | J853-SD-CW-4604左 | 2192.5 | 7/F-15/F,17/F-23/F | 14 | 1 |
| 3 | FSB-05R-2 | 2442.5 | 1 | 21.3 | 300 | x | 8 | J853-SD-CW-4604左 | 2342.5 | 16/F | 1 | 1 |
| | | 總數： | 29 | | | | | | | | | |

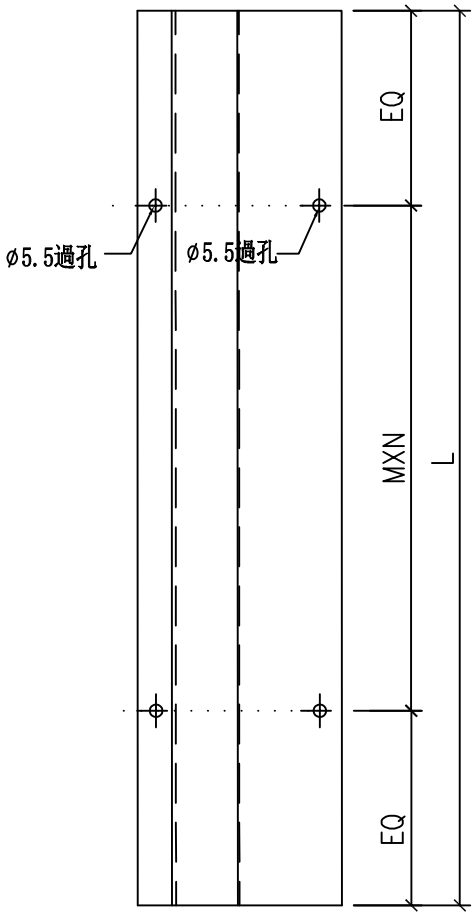

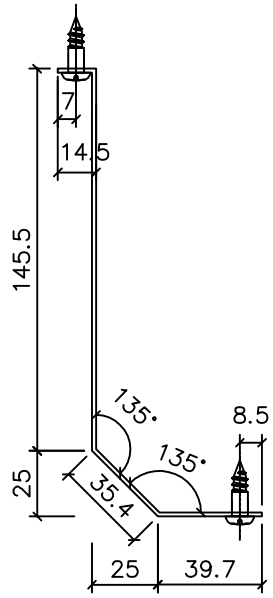
5005/3

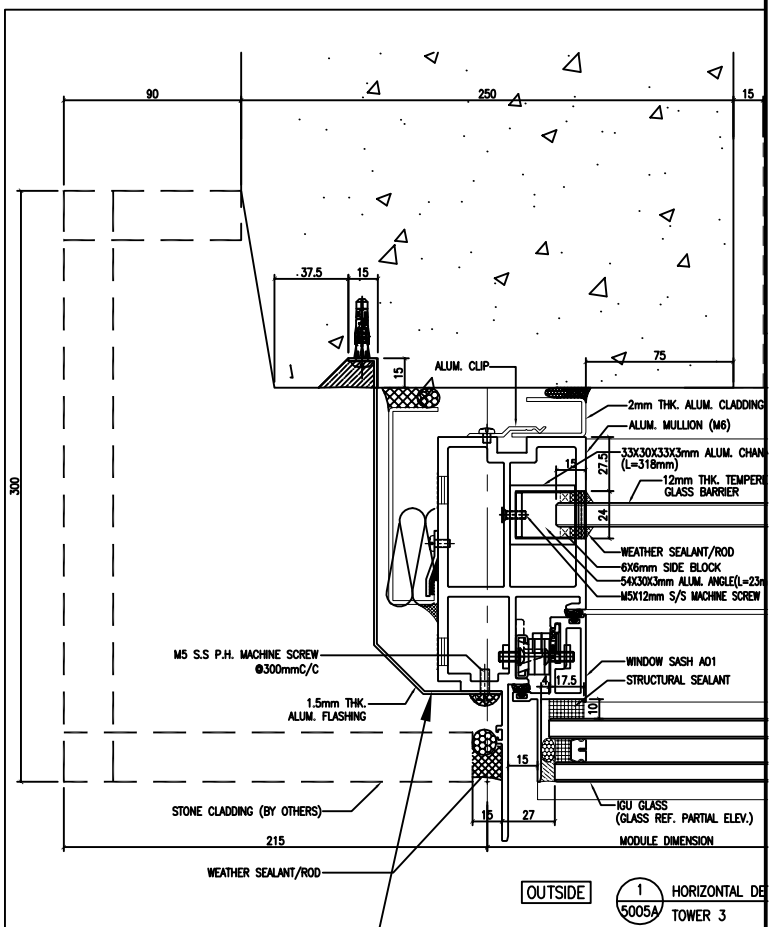防水件安裝位置

防水件安装示意图


| 名稱 | 防水铝板 | 制圖 | 方強 | 2022.11.07 | 修改 | | | |
|---|---|---|---|---|---|---|---|---|
| 材料 | 1.5㎜铝板 | 復核 | 謝永林 | 2022.11.10 | 日期 | | | |
| 顏色 | 鉻化 | 批準 | Daniel | | 圖號 | FSB-05R | | |


美特鋁質 有限公司
MIDI Aluminium Fabricator Ltd.


注明：按層高高度，
已預長100㎜用于駁接位

| 工程號 | J-853 | 地盤 | 延坪道住宅 |
|---|---|---|---|

| 序號 | 物料編號 | L | 數量 | EQ | M | X | N | 位置 | 分格尺寸 | 樓層 | 樓層數 | 每層數量 |
|---|---|---|---|---|---|---|---|---|---|---|---|---|
| 1 | FSB-06R | 1057.5 | 15 | 78.8 | 300 | x | 3 | J853-SD-CW-4605左 | 957.5 | 7/F-23/F | 15 | 1 |
| 2 | FSB-06R-1 | 2292.5 | 13 | 96.3 | 300 | x | 7 | J853-SD-CW-4605左 | 2192.5 | 7/F-15/F,17/F-22/F | 13 | 1 |
| 3 | FSB-06R-2 | 2442.5 | 2 | 21.3 | 300 | x | 8 | J853-SD-CW-4605左 | 2342.5 | 16/F,25/F | 2 | 1 |
| 4 | FSB-06R-3 | 2542.5 | 1 | 71.3 | 300 | x | 8 | J853-SD-CW-4605左 | 2442.5 | 23/F | 1 | 1 |
| | | 總數： | 31 | | | | | | | | | |

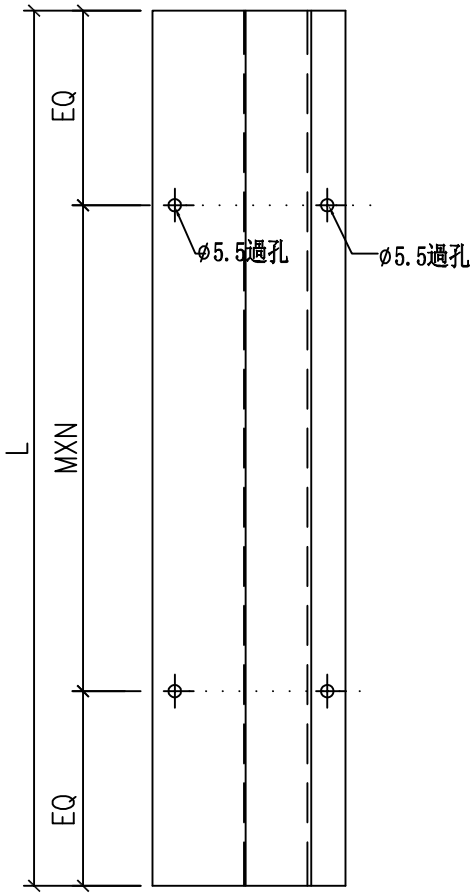

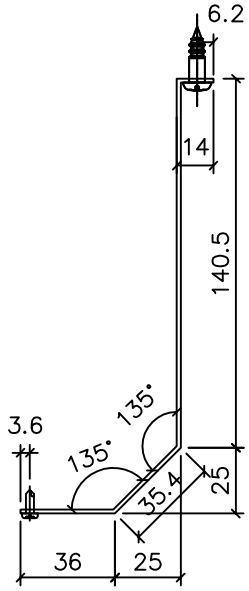
5005B

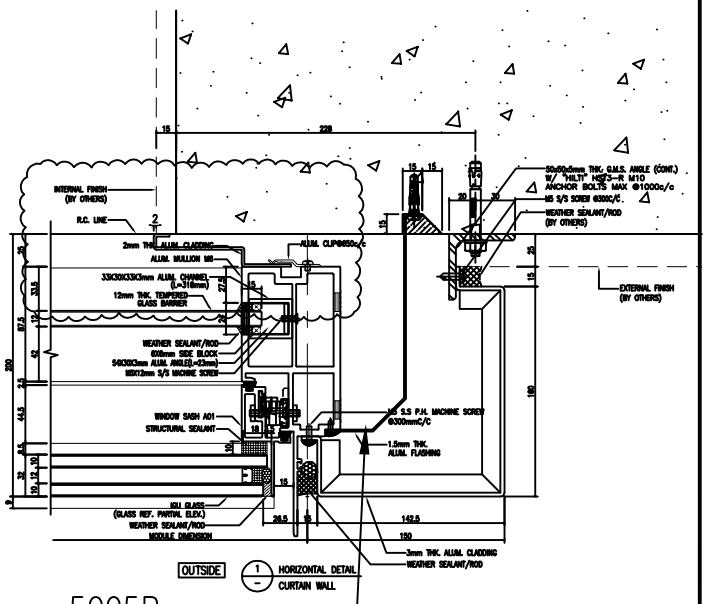防水件安裝位置

防水件安装示意图


| 名稱 | 防水铝板 | 制圖 | 方強 | 2022.11.07 | 修改 | | | |
|---|---|---|---|---|---|---|---|---|
| 材料 | 1.5㎜铝板 | 復核 | 謝永林 | 2022.11.10 | 日期 | | | |
| 顏色 | 鉻化 | 批準 | Daniel | | 圖號 | FSB-06R | | |


美特鋁質 有限公司
MIDI Aluminium Fabricator Ltd.

注明：浴室位接墻體
結構預長100㎜


| 工程號 | J-853 | 地盤 | 延坪道住宅 |
|---|---|---|---|

| 序號 | 物料編號 | L | 數量 | EQ | M | X | N | 位置 | 分格尺寸 | 樓層 | 樓層數 | 每層數量 |
|---|---|---|---|---|---|---|---|---|---|---|---|---|
| 1 | FSB-09 | 1057.5 | 13 | 78.8 | 300 | x | 3 | J853-SD-CW-4608右 | 957.5 | 8/F-22/F | 13 | 1 |
| 2 | FSB-09a | 907.5 | 1 | 153.8 | 300 | x | 2 | J853-SD-CW-4608右 | 807.5 | 23/F | 1 | 1 |
| 3 | FSB-09-1 | 2292.5 | 11 | 96.3 | 300 | x | 7 | J853-SD-CW-4608右 | 2192.5 | 9/F-15/F,17/F-22/F | 11 | 1 |
| 4 | FSB-09-2 | 2442.5 | 1 | 21.3 | 300 | x | 8 | J853-SD-CW-4608右 | 2342.5 | 16/F | 1 | 1 |
| 5 | FSB-09-3 | 2542.5 | 1 | 71.3 | 300 | x | 8 | J853-SD-CW-4608右 | 2442.5 | 23/F | 1 | 1 |
| | | 總數： | 27 | | | | | | | | | |

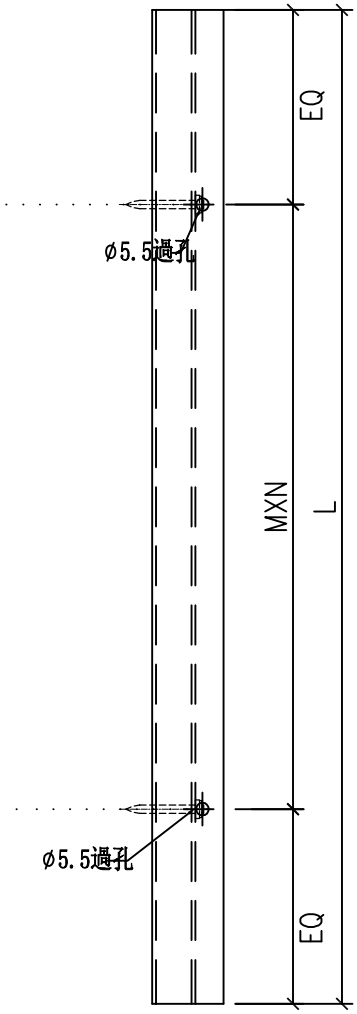

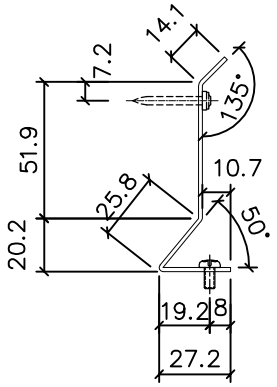
防水件安裝位置

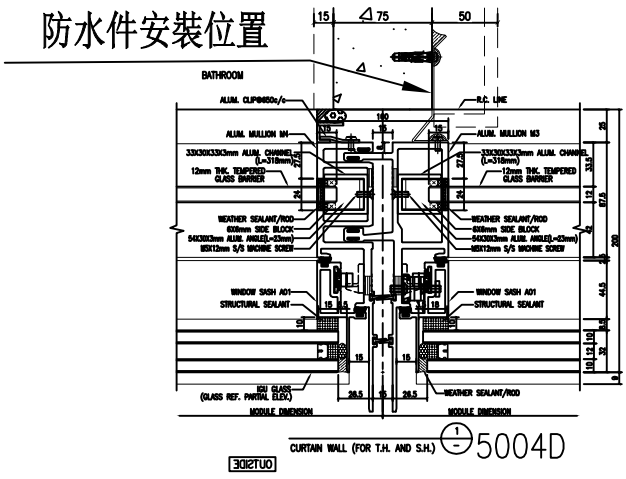


防水件安装示意图


| 名稱 | 防水鋁板 | 制圖 | 方強 | 2022.11.07 | 修改 | | | |
|---|---|---|---|---|---|---|---|---|
| 材料 | 1.5㎜鋁板 | 復核 | 謝永林 | 2022.11.10 | 日期 | | | |
| 顏色 | 鉻化 | 批準 | Daniel | | 圖號 | FSB-09 | | |

美特鋁質 有限公司
MIDI Aluminium Fabricator Ltd.


| 工程號 | J-853 | 地盤 | 延坪道住宅 |
|---|---|---|---|

| 序號 | 物料編號 | L | 數量 | 位置 | 分格尺寸 | 樓層 | 樓層數 | 每層數量 |
|---|---|---|---|---|---|---|---|---|
| 1 | FSA-10 | 957.5 | 15 | J853-SD-CW-4608左 | 957.5 | 7/F-23/F | 15 | 1 |


避位81X10（頂橫封口位）

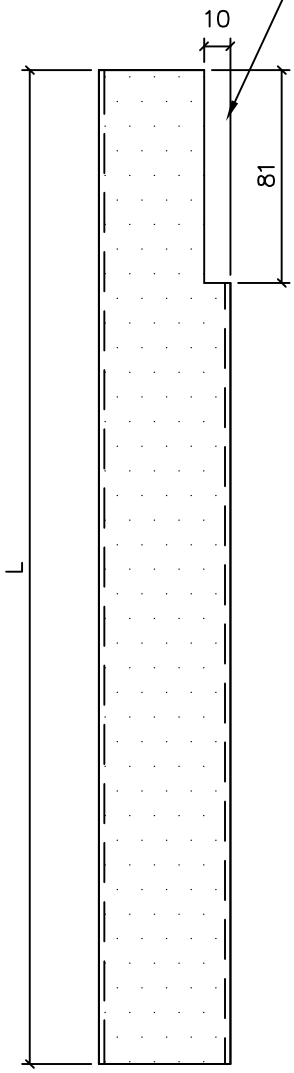


保溫棉地盤安裝

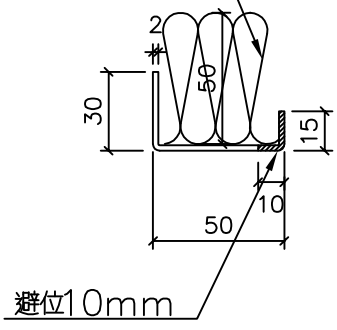


防水件安裝位置

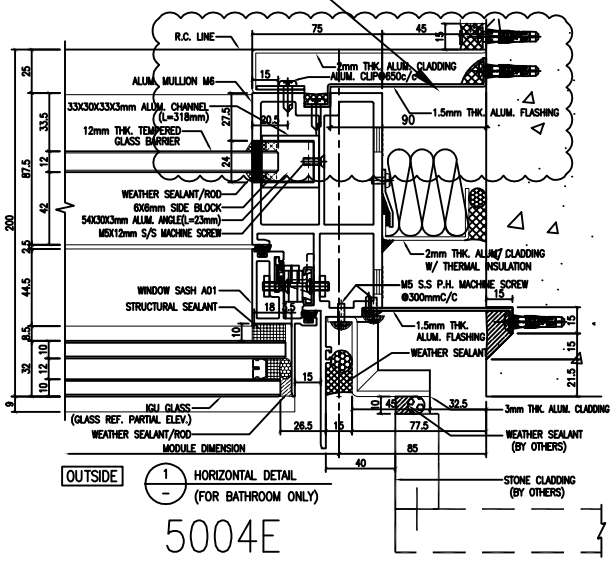



防水件安裝示意图

| 名稱 | 防水鋁板 | 制圖 | 方強 | 2022.11.07 | 修改 | | | |
|---|---|---|---|---|---|---|---|---|
| 材料 | 2㎜鋁板 | 復核 | 謝永林 | 2022.11.10 | 日期 | | | |
| 顏色 | 鉻化 | 批準 | Daniel | | 圖號 | FSA-10 | | |

美特鋁質 有限公司
MIDI Aluminium Fabricator Ltd.


| 工程號 | J-853 | 地盤 | 延坪道住宅 |
|---|---|---|---|

| 序號 | 物料編號 | L | 數量 | 位置 | 分格尺寸 | 樓層 | 樓層數 | 每層數量 |
|---|---|---|---|---|---|---|---|---|
| 1 | FSA-10-1 | 2192.5 | 13 | J853-SD-CW-4608左 | 2192.5 | 7/F-15/F,17/F-22/F | 13 | 1 |
| 2 | FSA-10-2 | 2342.5 | 1 | J853-SD-CW-4608左 | 2342.5 | 16/F | 1 | 1 |
| 3 | FSA-10-3 | 2442.5 | 1 | J853-SD-CW-4608左 | 2442.5 | 23/F | 1 | 1 |
| | | 總數： | 15 | | | | | |

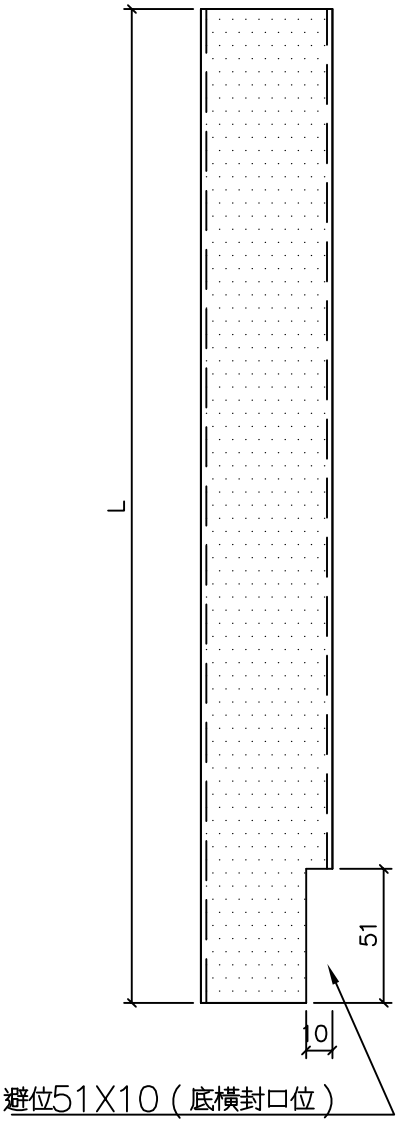



避位51X10（底橫封口位）

保溫棉地盤安裝

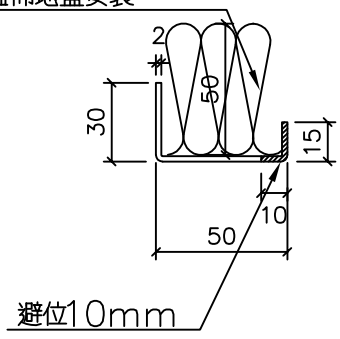


避位10mm

防水件安裝位置

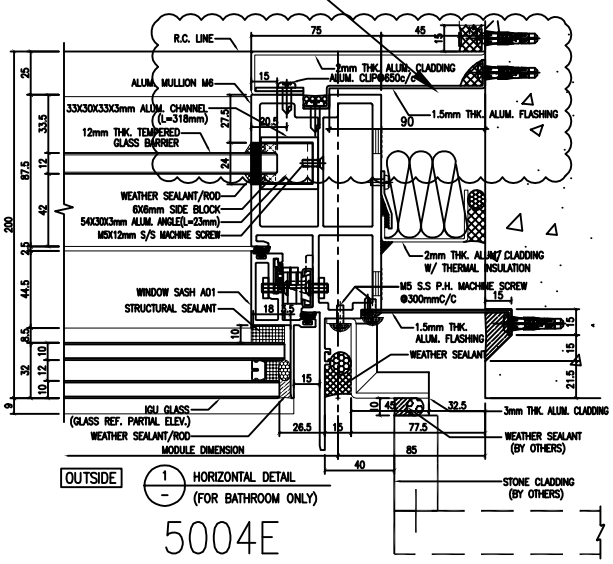


防水件安裝示意图


| 名稱 | 防水鋁板 | 制圖 | 方強 | 2022.11.07 | 修改 | | | |
|---|---|---|---|---|---|---|---|---|
| 材料 | 2㎜鋁板 | 復核 | 謝永林 | 2022.11.10 | 日期 | | | |
| 顏色 | 鉻化 | 批準 | Daniel | | 圖號 | FSA-10-1 | | |


美特鋁質 有限公司
MIDI Aluminium Fabricator Ltd.


注明：按層高高度，
已預長100mm用于駁接位

| 工程號 | J-853 | 地盤 | 延坪道住宅 |
|---|---|---|---|

| 序號 | 物料編號 | L | 數量 | EQ | M | X | N | 位置 | 分格尺寸 | 樓層 | 樓層數 | 每層數量 |
|---|---|---|---|---|---|---|---|---|---|---|---|---|
| 1 | FSB-10 | 1057.5 | 15 | 78.8 | 300 | x | 3 | J853-SD-CW-4608左 | 957.5 | 7/F-23/F | 15 | 1 |
| 2 | FSB-10-1 | 2292.5 | 13 | 96.3 | 300 | x | 7 | J853-SD-CW-4608左 | 2192.5 | 7/F-15/F,17/F-22/F | 13 | 1 |
| 3 | FSB-10-2 | 2442.5 | 1 | 21.3 | 300 | x | 8 | J853-SD-CW-4608左 | 2342.5 | 16/F | 1 | 1 |
| 4 | FSB-10-3 | 2542.5 | 1 | 71.3 | 300 | x | 8 | J853-SD-CW-4608左 | 2442.5 | 23/F | 1 | 1 |
| | | 總數： | 30 | | | | | | | | | |

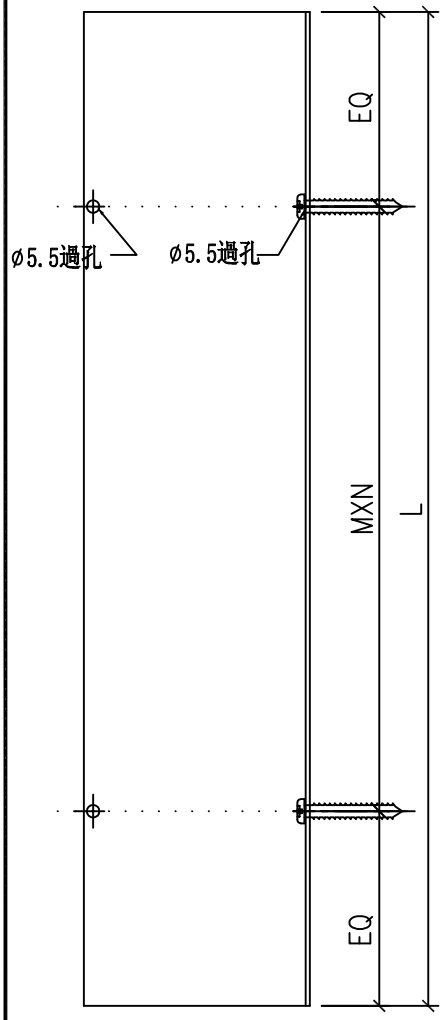

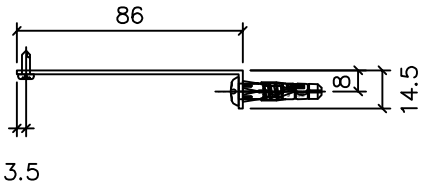
防水件安裝位置

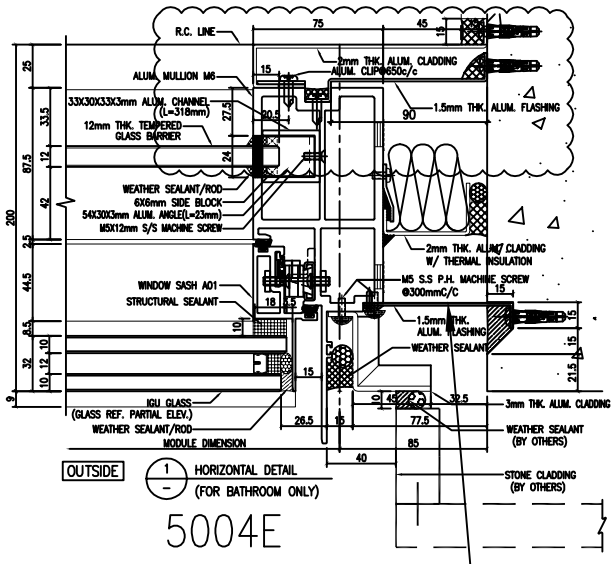防水件安裝示意图


| 名稱 | 防水铝板 | 制圖 | 方強 | 2022.11.07 | 修改 | | | |
|---|---|---|---|---|---|---|---|---|
| 材料 | 1.5mm铝板 | 復核 | 謝永林 | 2022.11.10 | 日期 | | | |
| 顏色 | 鉻化 | 批準 | Daniel | | 圖號 | FSB-10 | | |


美特鋁質 有限公司
MIDI Aluminium Fabricator Ltd.

注明：浴室位接墻體
結構預長100mm


| 工程號 | J-853 | 地盤 | 延坪道住宅 |
|---|---|---|---|

| 序號 | 物料編號 | L | 數量 | EQ | M | X | N | 位置 | 分格尺寸 | 樓層 | 樓層數 | 每層數量 |
|---|---|---|---|---|---|---|---|---|---|---|---|---|
| 1 | FSC-10-1 | 2350 | 13 | 125.0 | 300 | x | 7 | J853-SD-CW-4608左 | 2250 | 7/F-15/F,17/F-22/F | 13 | 1 |
| 2 | FSC-10-2 | 2500 | 1 | 50.0 | 300 | x | 8 | J853-SD-CW-4608左 | 2400 | 16/F | 1 | 1 |
| 3 | FSC-10-3 | 2600 | 1 | 100.0 | 300 | x | 8 | J853-SD-CW-4608左 | 2500 | 23/F | 1 | 1 |
| | | 總數： | 15 | | | | | | | | | |

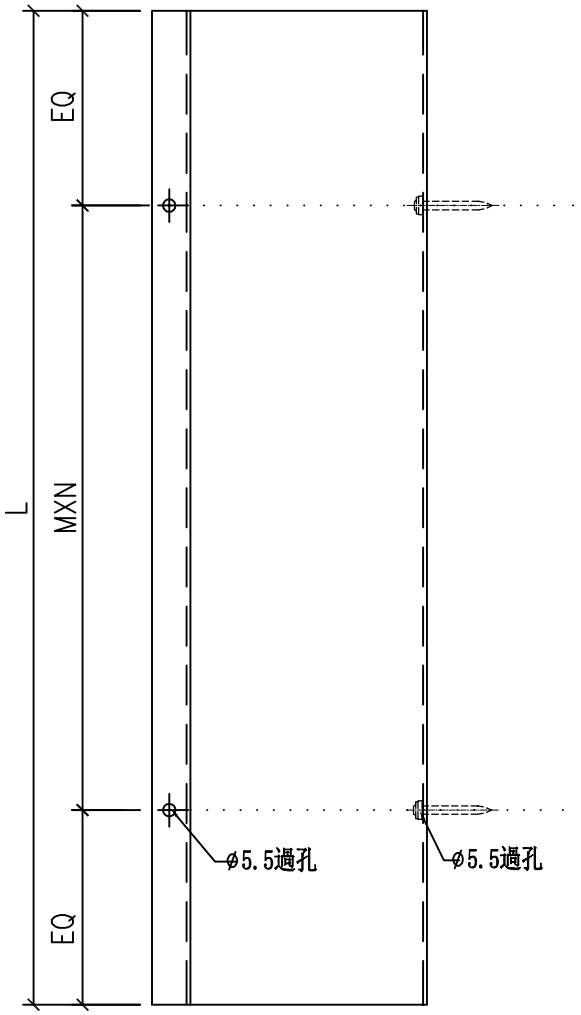

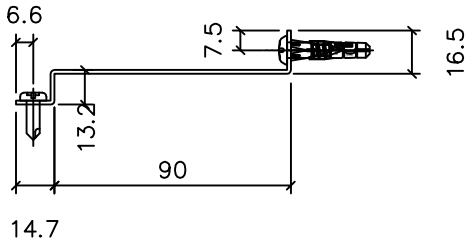
防水件安裝位置

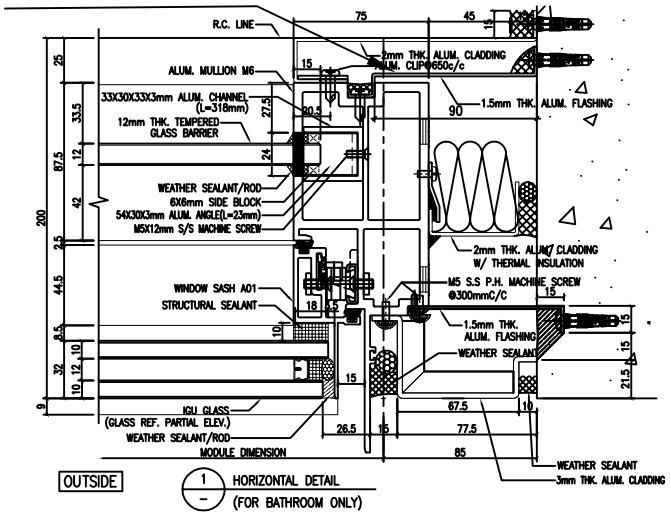


5004E+5004G


防水件安裝示意图


| 名稱 | 防水铝板 | 制圖 | 方強 | 2022.11.07 | 修改 | | | |
|---|---|---|---|---|---|---|---|---|
| 材料 | 1.5mm铝板 | 復核 | 謝永林 | 2022.11.10 | 日期 | | | |
| 顏色 | 鉻化 | 批準 | Daniel | | 圖號 | FSC-10 | | |

美特鋁質 有限公司
MIDI Aluminium Fabricator Ltd.


| 工程號 | J-853 | 地盤 | 延坪道住宅 |
|---|---|---|---|

| 序號 | 物料編號 | L | 數量 | 位置 | 分格尺寸 | 樓層 | 樓層數 | 每層數量 |
|---|---|---|---|---|---|---|---|---|
| 1 | FSA-11R | 957.5 | 15 | J853-SD-CW-4608左 | 957.5 | 7/F-23/F | 15 | 1 |
| 2 | FSA-11R | 957.5 | 13 | J853-SD-CW-4608右 | 957.5 | 8/F-22/F | 13 | 1 |
| 3 | FSA-11Rc | 807.5 | 1 | J853-SD-CW-4608右 | 807.5 | 23/F | 1 | 1 |
| | | 總數： | 29 | | | | | |

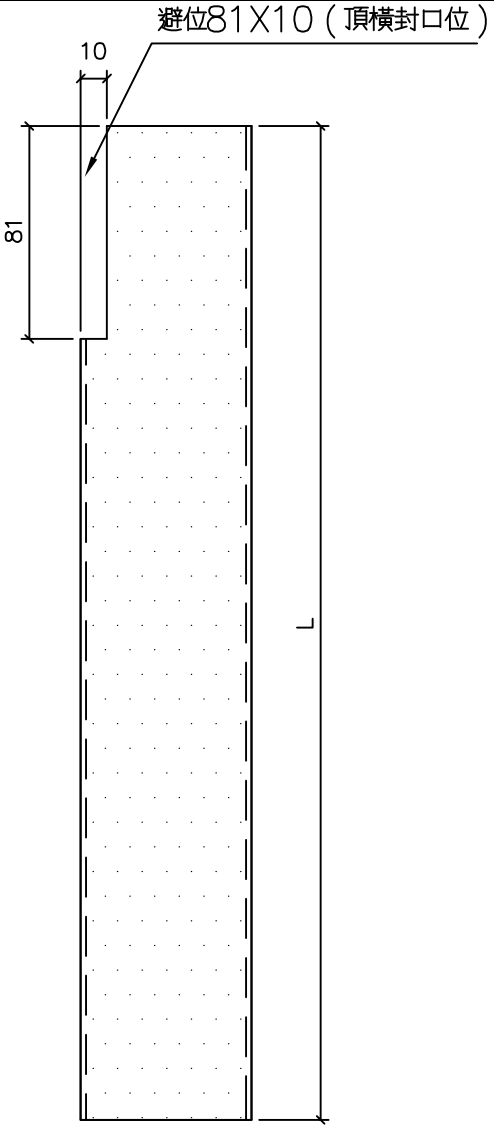

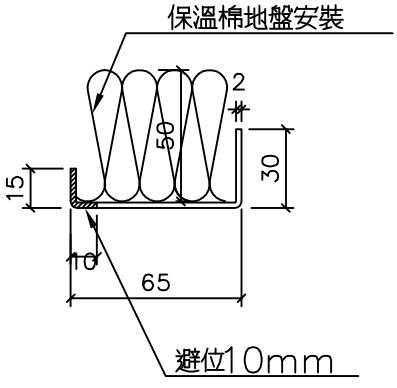
防水件安裝位置

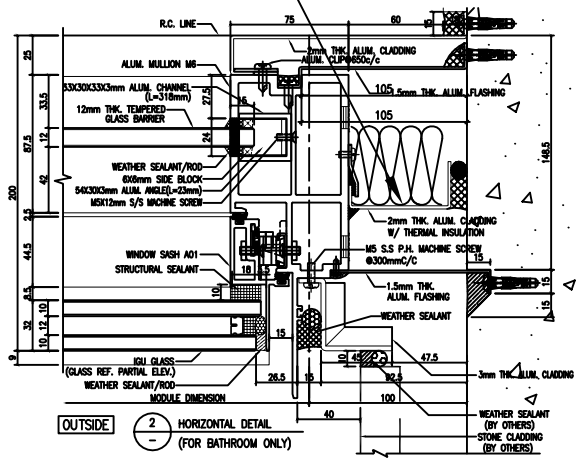



5004E
防水件安装示意图


| 名稱 | 防水鋁板 | 制圖 | 方強 | 2022.11.07 | 修改 | | | |
|---|---|---|---|---|---|---|---|---|
| 材料 | 2㎜鋁板 | 復核 | 謝永林 | 2022.11.10 | 日期 | | | |
| 顏色 | 鉻化 | 批準 | Daniel | | 圖號 | FSA-11R | | |

美特鋁質 有限公司
MIDI Aluminium Fabricator Ltd.


| 工程號 | J-853 | 地盤 | 延坪道住宅 |
|---|---|---|---|

| 序號 | 物料編號 | L | 數量 | 位置 | 分格尺寸 | 樓層 | 樓層數 | 每層數量 |
|---|---|---|---|---|---|---|---|---|
| 1 | FSA-11R-1 | 2192.5 | 13 | J853-SD-CW-4608左 | 2192.5 | 7/F-15/F,17/F-22/F | 13 | 1 |
| 2 | FSA-11R-2 | 2342.5 | 1 | J853-SD-CW-4608左 | 2342.5 | 16/F | 1 | 1 |
| 3 | FSA-11R-3 | 2442.5 | 1 | J853-SD-CW-4608左 | 2442.5 | 23/F | 1 | 1 |
| 4 | FSA-11R-1 | 2192.5 | 11 | J853-SD-CW-4608右 | 2192.5 | 9/F-15/F,17/F-22/F | 11 | 1 |
| 5 | FSA-11R-2 | 2342.5 | 1 | J853-SD-CW-4608右 | 2342.5 | 16/F | 1 | 1 |
| 6 | FSA-11R-3 | 2442.5 | 1 | J853-SD-CW-4608右 | 2442.5 | 23/F | 1 | 1 |
| | | 總數： | 28 | | | | | |

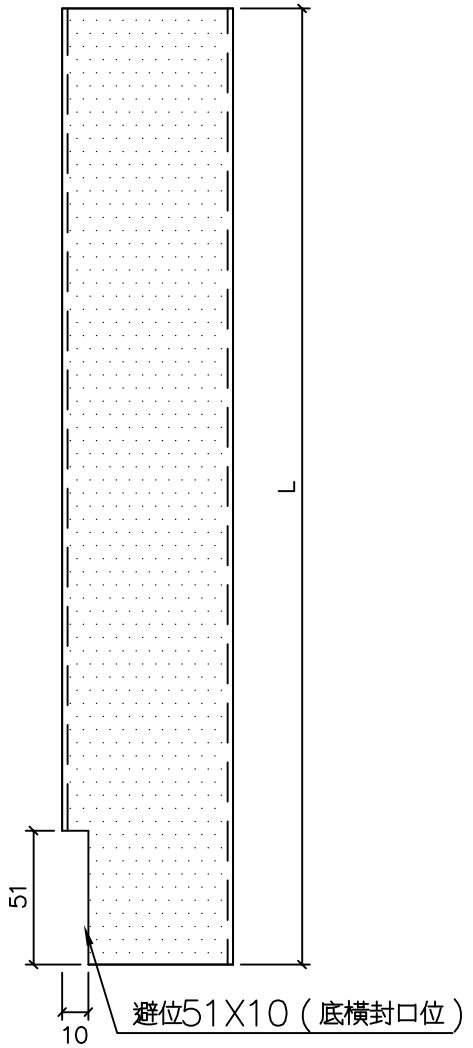

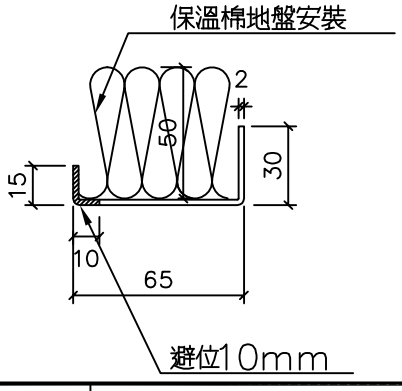
防水件安裝位置

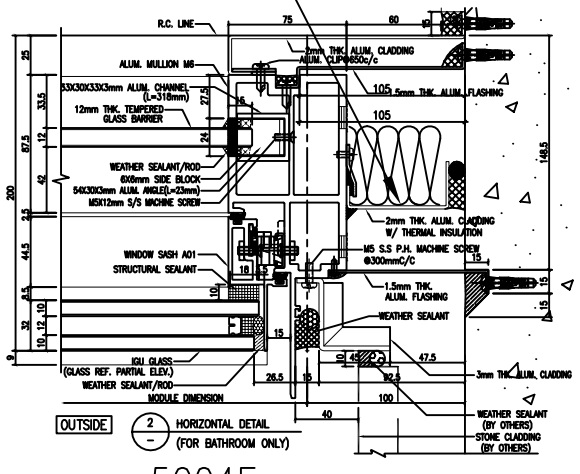


5004E
防水件安裝示意图


| 名稱 | 防水鋁板 | 制圖 | 方強 | 2022.11.07 | 修改 | | | |
|---|---|---|---|---|---|---|---|---|
| 材料 | 2㎜鋁板 | 復核 | 謝永林 | 2022.11.10 | 日期 | | | |
| 顏色 | 鉻化 | 批準 | Daniel | | 圖號 | FSA-11R-1 | | |


美特鋁質 有限公司
MIDI Aluminium Fabricator Ltd.


注明：按層高高度，
已預長100㎜用于駁接位

| 工程號 | J-853 | 地盤 | 延坪道住宅 |
|---|---|---|---|

| 序號 | 物料編號 | L | 數量 | EQ | M | X | N | 位置 | 分格尺寸 | 樓層 | 樓層數 | 每層數量 |
|---|---|---|---|---|---|---|---|---|---|---|---|---|
| 1 | FSB-11R | 1057.5 | 15 | 78.8 | 300 | x | 3 | J853-SD-CW-4608左 | 957.5 | 7/F-23/F | 15 | 1 |
| 2 | FSB-11R | 1057.5 | 13 | 78.8 | 300 | x | 3 | J853-SD-CW-4608右 | 957.5 | 8/F-22/F | 13 | 1 |
| 3 | FSB-11Rc | 907.5 | 1 | 153.8 | 300 | x | 2 | J853-SD-CW-4608右 | 807.5 | 23/F | 1 | 1 |
| 4 | FSB-11R-1 | 2292.5 | 13 | 96.3 | 300 | x | 7 | J853-SD-CW-4608左 | 2192.5 | 7/F-15/F,17/F-22/F | 13 | 1 |
| 5 | FSB-11R-2 | 2442.5 | 1 | 21.3 | 300 | x | 8 | J853-SD-CW-4608左 | 2342.5 | 16/F | 1 | 1 |
| 6 | FSB-11R-3 | 2542.5 | 1 | 71.3 | 300 | x | 8 | J853-SD-CW-4608左 | 2442.5 | 23/F | 1 | 1 |
| 7 | FSB-11R-1 | 2292.5 | 11 | 96.3 | 300 | x | 7 | J853-SD-CW-4608右 | 2192.5 | 9/F-15/F,17/F-22/F | 11 | 1 |
| 8 | FSB-11R-2 | 2442.5 | 1 | 21.3 | 300 | x | 8 | J853-SD-CW-4608右 | 2342.5 | 16/F | 1 | 1 |
| 9 | FSB-11R-3 | 2542.5 | 1 | 71.3 | 300 | x | 8 | J853-SD-CW-4608右 | 2442.5 | 23/F | 1 | 1 |
| | | 總數： | 57 | | | | | | | | | |

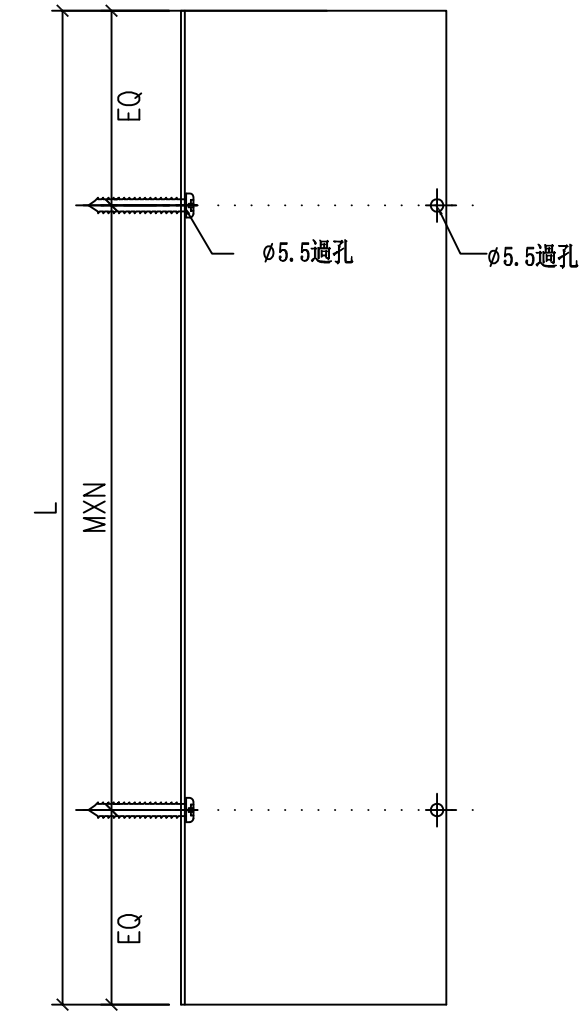

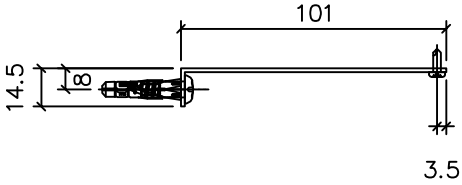
防水件安裝示意图

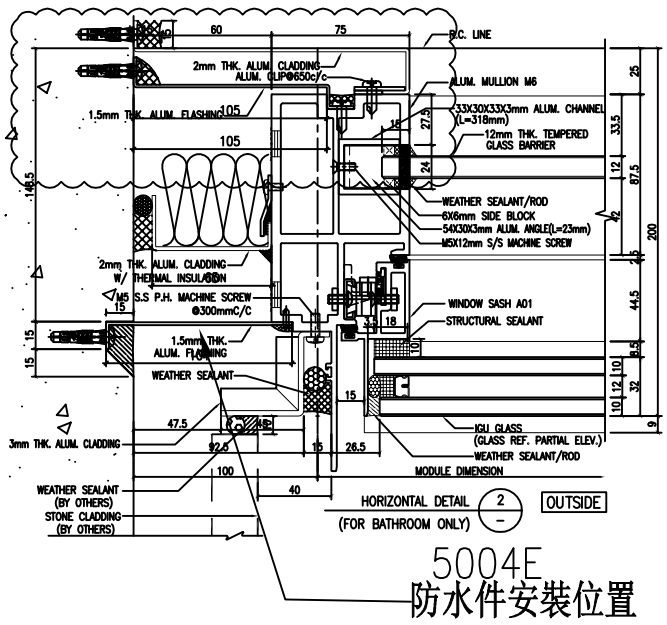
| 名稱 | 防水铝板 | 制圖 | 方強 | 2022.11.07 | 修改 | | | |
|---|---|---|---|---|---|---|---|---|
| 材料 | 1.5㎜铝板 | 復核 | 謝永林 | 2022.11.10 | 日期 | | | |
| 顏色 | 鉻化 | 批準 | Daniel | | 圖號 | FSB-11R | | |


美特鋁質 有限公司
MIDI Aluminium Fabricator Ltd.

注明：浴室位接墻體
結構預長100㎜


| 工程號 | J-853 | 地盤 | 延坪道住宅 |
|---|---|---|---|

| 序號 | 物料編號 | L | 數量 | EQ | M | X | N | 位置 | 分格尺寸 | 樓層 | 樓層數 | 每層數量 |
|---|---|---|---|---|---|---|---|---|---|---|---|---|
| 1 | FSC-11R-1 | 2350 | 13 | 125.0 | 300 | x | 7 | J853-SD-CW-4608左 | 2250 | 7/F-15/F,17/F-22/F | 13 | 1 |
| 2 | FSC-11R-2 | 2500 | 1 | 50.0 | 300 | x | 8 | J853-SD-CW-4608左 | 2400 | 16/F | 1 | 1 |
| 3 | FSC-11R-3 | 2600 | 1 | 100.0 | 300 | x | 8 | J853-SD-CW-4608左 | 2500 | 23/F | 1 | 1 |
| 4 | FSC-11R-1 | 2350 | 11 | 125.0 | 300 | x | 7 | J853-SD-CW-4608右 | 2250 | 9/F-15/F,17/F-22/F | 11 | 1 |
| 5 | FSC-11R-2 | 2500 | 1 | 50.0 | 300 | x | 8 | J853-SD-CW-4608右 | 2400 | 16/F | 1 | 1 |
| 6 | FSC-11R-3 | 2600 | 1 | 100.0 | 300 | x | 8 | J853-SD-CW-4608右 | 2500 | 23/F | 1 | 1 |
| | | 總數： | 28 | | | | | | | | | |

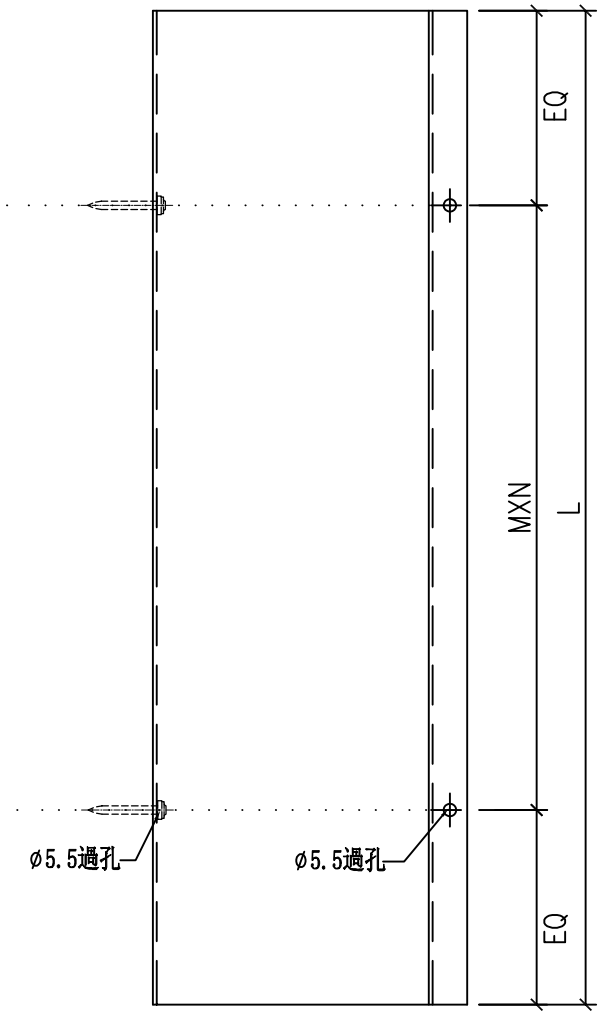

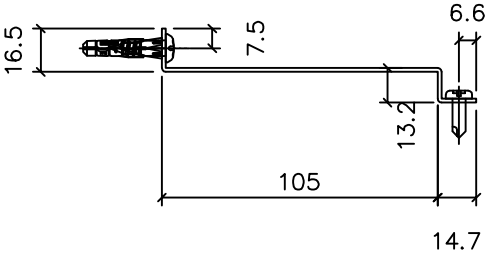
防水件安裝位置

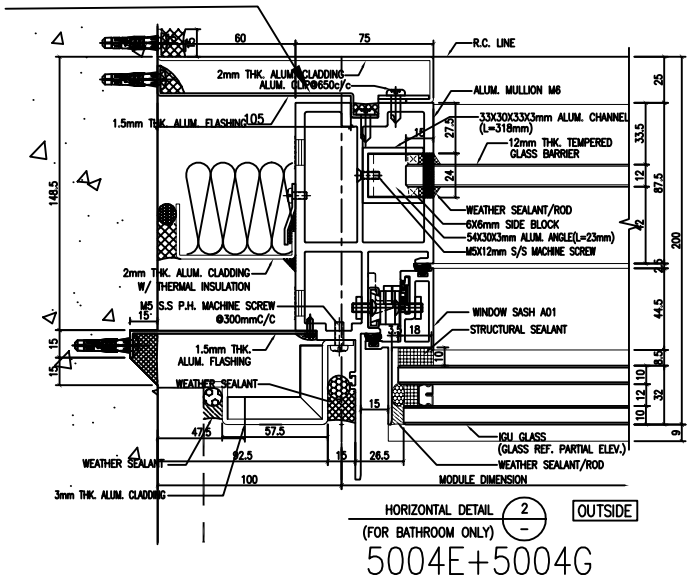



防水件安裝示意图

| 名稱 | 防水铝板 | 制圖 | 方強 | 2022.11.07 | 修改 | | | |
|---|---|---|---|---|---|---|---|---|
| 材料 | 1.5㎜铝板 | 復核 | 謝永林 | 2022.11.10 | 日期 | | | |
| 顏色 | 鉻化 | 批準 | Daniel | | 圖號 | FSC-11R | | |

LEGEND :

R.S. = RESTRAINT SOCKET

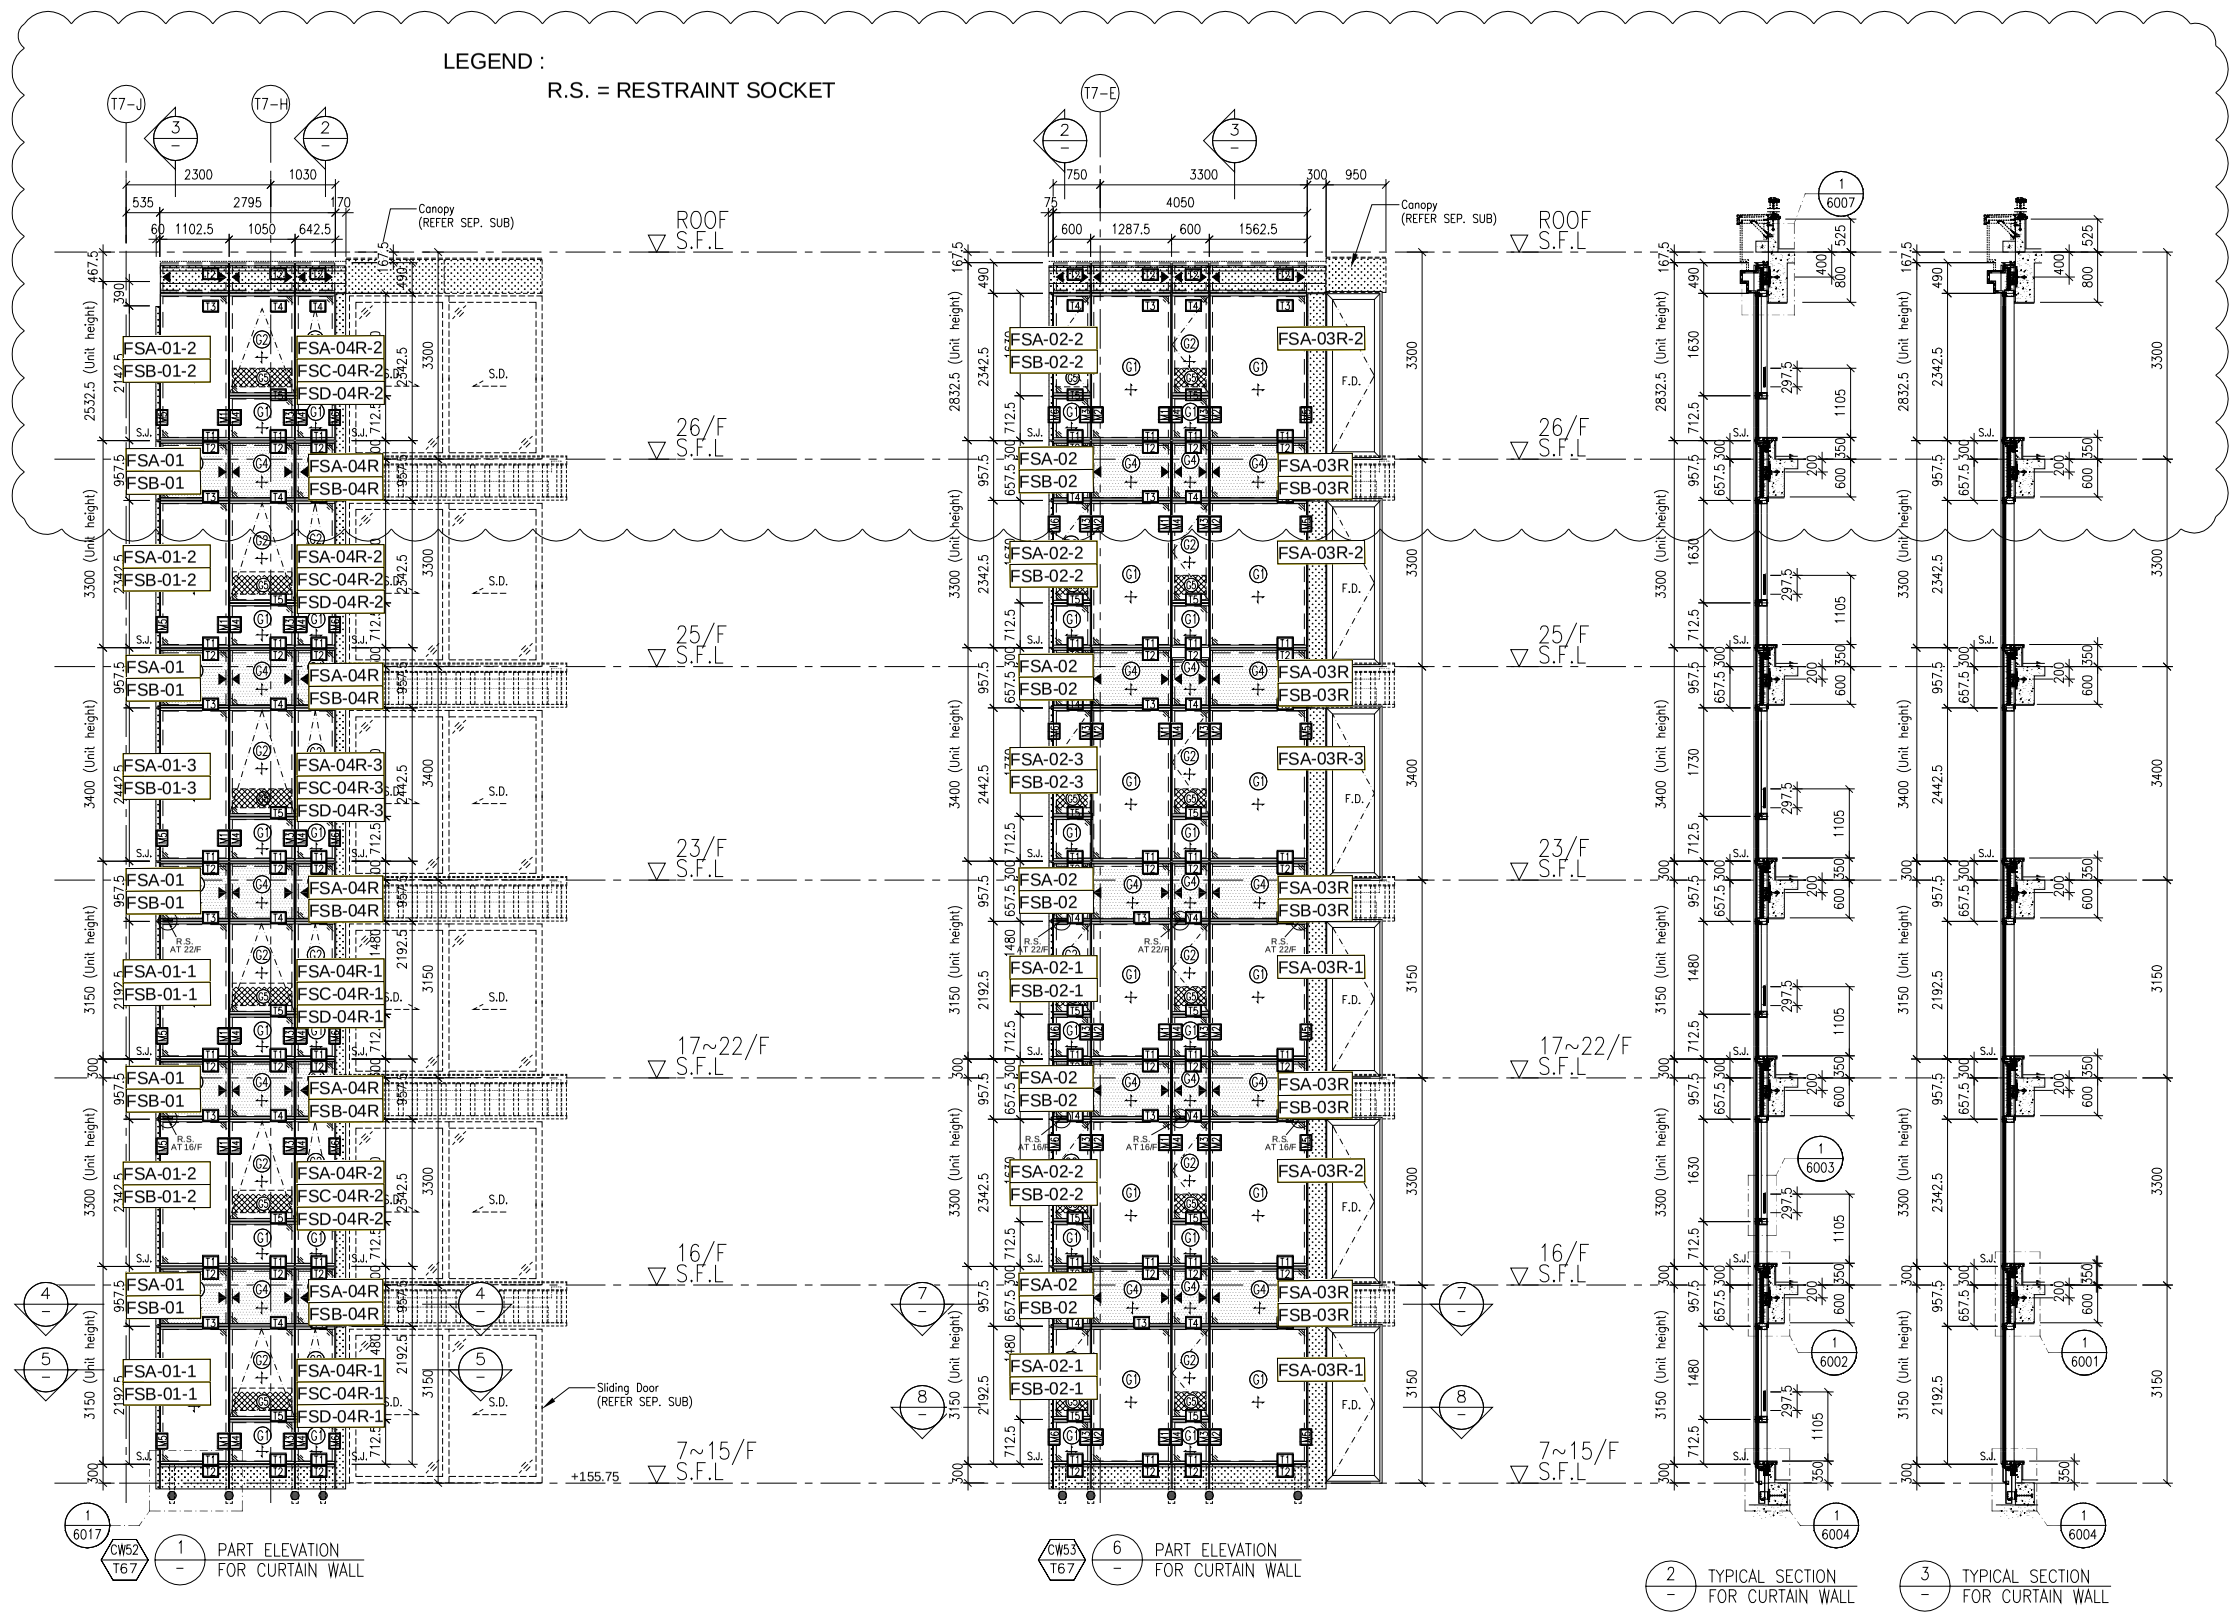



1 6017 CW52 T6.7 1 – PART ELEVATION FOR CURTAIN WALL


CW53 T6.7 6 – PART ELEVATION FOR CURTAIN WALL

2 – TYPICAL SECTION FOR CURTAIN WALL


3 – TYPICAL SECTION FOR CURTAIN WALL

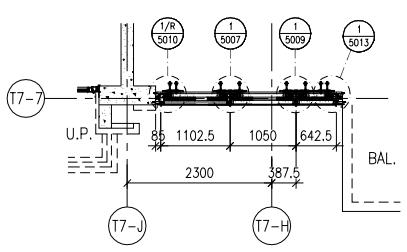



4 – PART PLAN FOR CURTAIN WALL

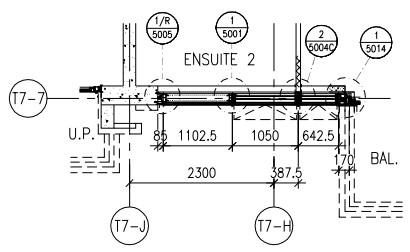


5 – PART PLAN FOR CURTAIN WALL

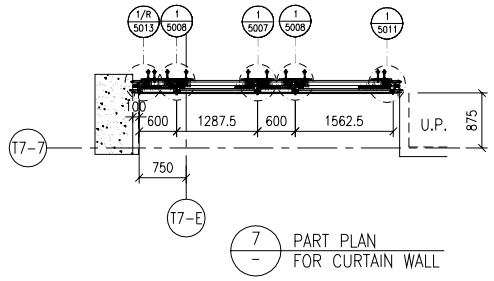


7 – PART PLAN FOR CURTAIN WALL

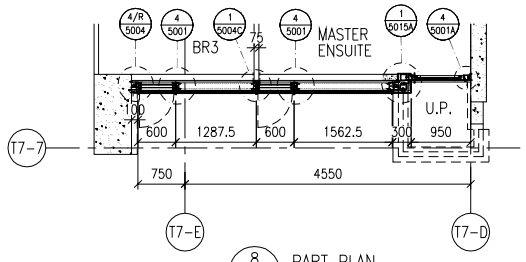


8 – PART PLAN FOR CURTAIN WALL

FLOOR LEVEL (S.F.L.)

| FLOOR | LEVEL |
|---|---|
| ROOF | +210.00 |
| 26/F | +206.70 |
| 25/F | +203.40 |
| 23/F | +200.00 |
| 22/F | +196.85 |
| 21/F | +193.70 |
| 20/F | +190.55 |
| 19/F | +187.40 |
| 18/F | +184.25 |
| 17/F | +181.10 |
| 16/F | +177.80 |
| 15/F | +174.65 |
| 12/F | +171.50 |
| 11/F | +168.35 |
| 10/F | +165.20 |
| 9/F | +162.05 |
| 8/F | +158.90 |
| 7/F | +155.75 |

LEGEND:

- G1 – 10mm HEAT STRENGTHENED GLASS (OUTER) + 12mm AIR SPACE +12mm THK. TEMPERED CLEAR GLASS (INNER)
- G2 – 10mm HEAT STRENGTHENED GLASS (OUTER) + 12mm AIR SPACE +10mm THK. TEMPERED CLEAR GLASS (INNER)
- G4 – 12mm THK. HEAT STRENGTHENED GLASS & 2mm THK. ALUM. BACKPAN (SPANDREL GLASS)
- 12mm THK. CLEAR TEMPERED GLASS ( INTERNAL PROTECTIVE BARRIER )
- 3mm THK. ALUM. CLADDING
- S.J. – STACK JOINT (WIND LOAD)
- AE01 – ALUM. EXTRUSION DIE NO.
- ▲ – SUPPORT POINT (WIND LOAD + DEAD LOAD)
- ● – SUPPORT POINT (WIND LOAD)

B.D. REF :

CLIENT :

**SHIMAO GROUP HOLDINGS LIMITED**

ARCHITECT :

WONG TUNG & PARTNERS LIMITED
ARCHITECTS & PLANNERS

MAIN CONTRACTOR :

協興建築有限公司
HIP HING CONSTRUCTION CO LTD

STRUCTURAL ENGINEER :

C M WONG & ASSOCIATES LTD
黃志明建築工程師有限公司

FACADE CONSULTANT:

MEINHARDT

NOTE :

1. ALL DIMENSIONS ARE IN mm.
2. ALL ELEVATIONS ARE VIEWED FROM OUTSIDE.
3. ALL DIMENSIONS TO BE VERIFIED ON SITE BEFORE FABRICATION.

LEGEND :

X1 / X001 – DETAIL MARK NO. / REFER SHEET NO.

1. F.F.L. --FINISHED FLOOR LEVEL
2. S.F.L. --STRUCTURAL FLOOR LEVEL
3. /R --REVERSED DETAIL

| NO. | DATE | REVISED | BY |
|---|---|---|---|
| A | 09-10-2021 | REVISION SUBJECT TO ARCH. COMMENT | |

JOB NO. : J-853

PROJECT :
PROPOSED RESIDENTIAL DEVELOPMENT AT N.K.I.L. 6542 YIN PING ROAD KOWLOON

TITLE :
PART ELEVATION FOR CURTAIN WALL AT TOWER 6 & 7

DATE : 12-APR-21 | SCALE : 1:60 (A1)


DRAWN BY : LHR | CHECKED BY :


美特鋁質有限公司
MIDI ALUMINIUM FABRICATOR LTD.
Units 6-8, Sunray Industrial Centre, 1/F
610 Cha Kwo Ling Road, Kowloon
Tel:23489211-4 Fax:(852)27727666


DWG NO. : J853-SD-CW-4603 | REV. : C

LEGEND :

R.S. = RESTRAINT SOCKET

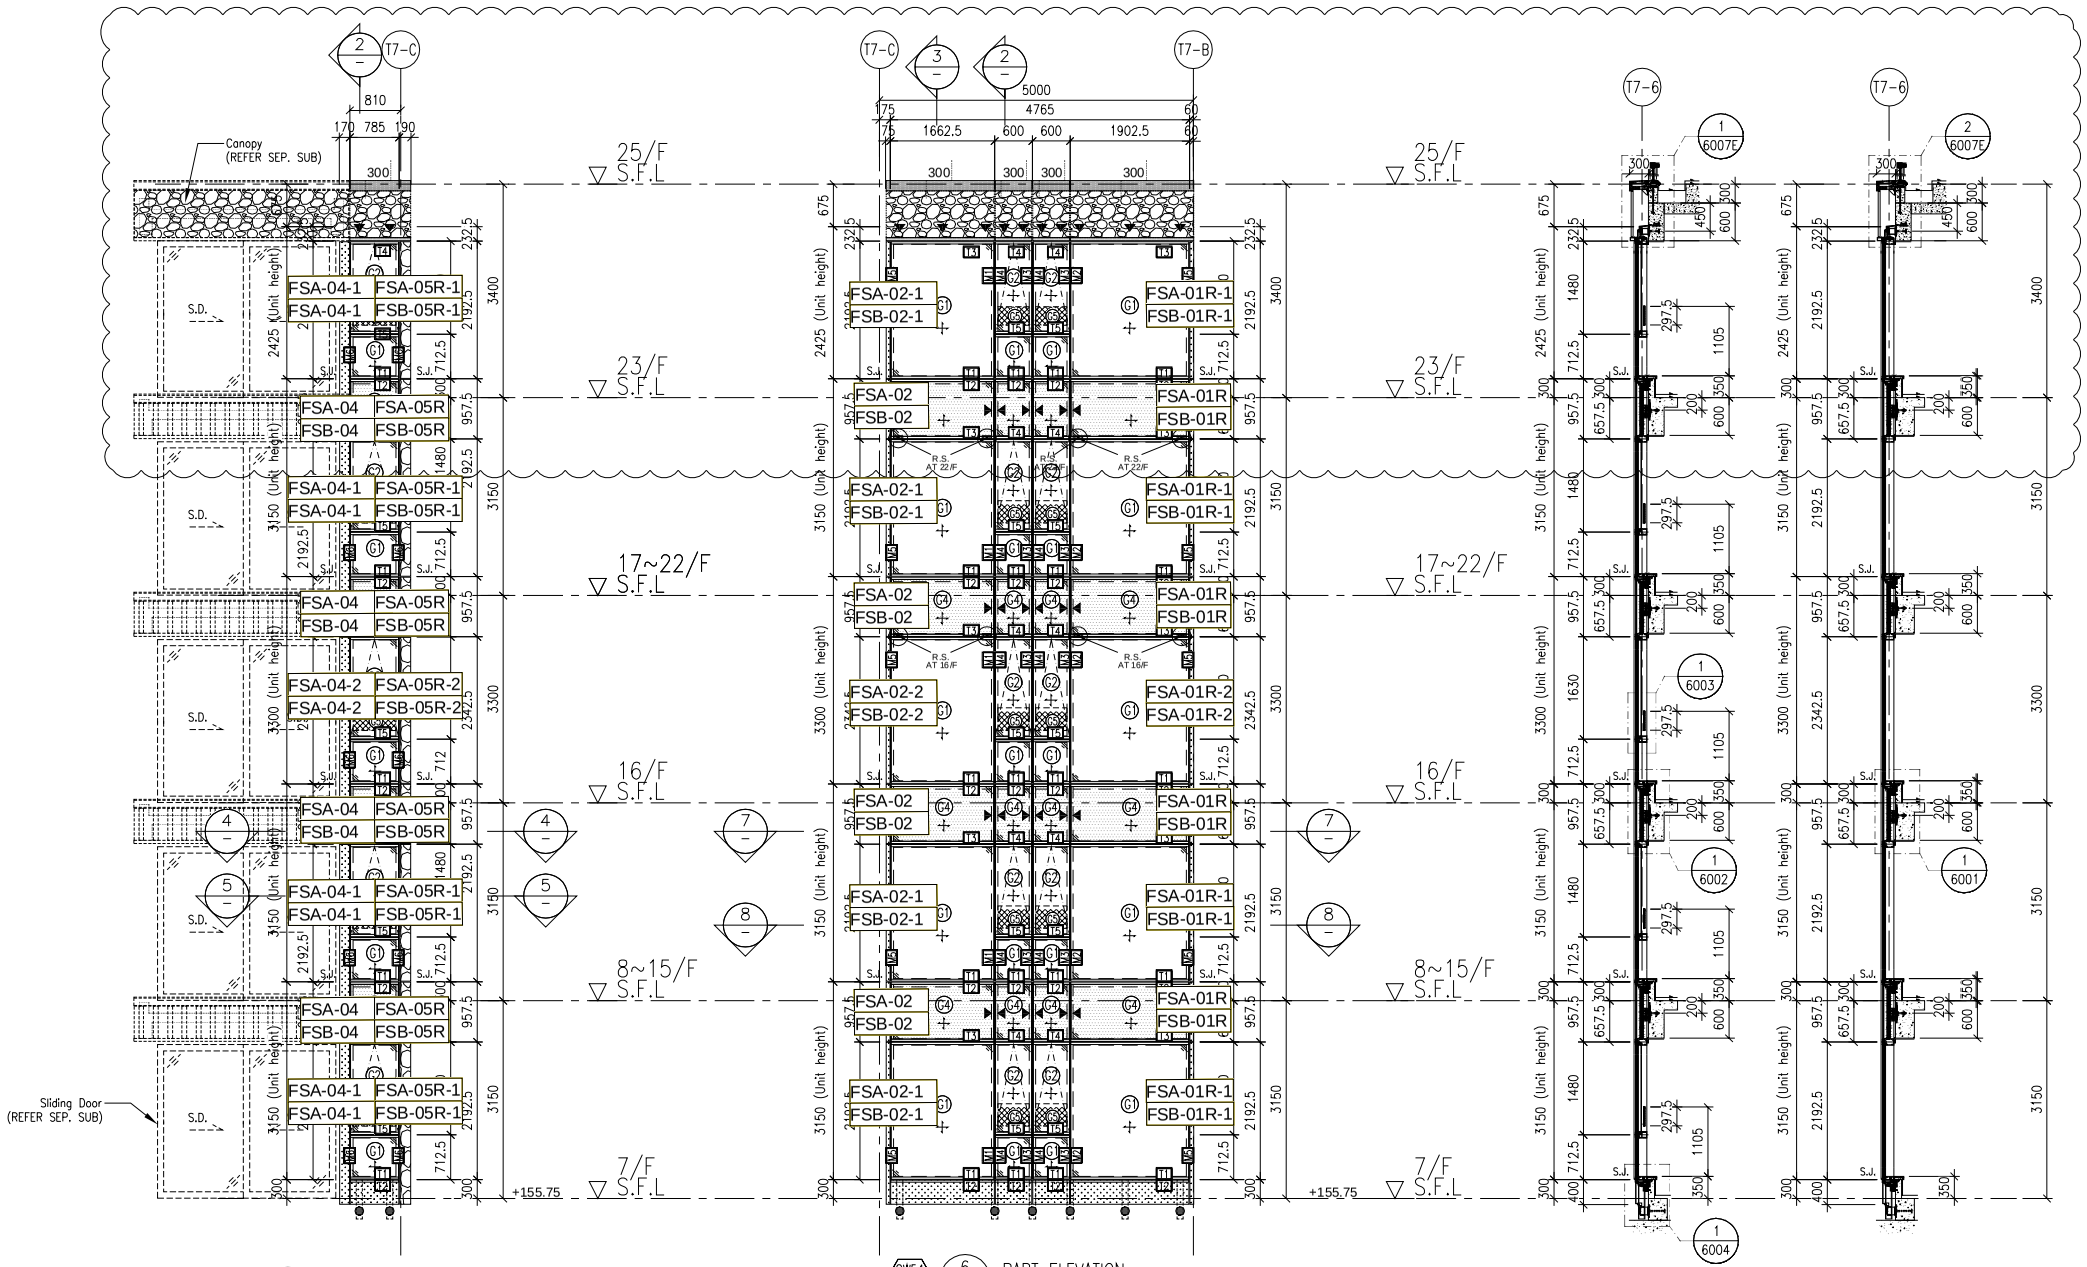



CW54a T67 1 – PART ELEVATION FOR CURTAIN WALL


CW54 T67 6 – PART ELEVATION FOR CURTAIN WALL

2 – TYPICAL SECTION FOR CURTAIN WALL


3 – TYPICAL SECTION FOR CURTAIN WALL

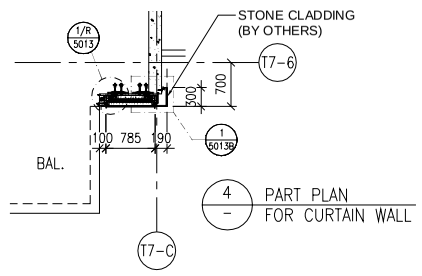



4 – PART PLAN FOR CURTAIN WALL

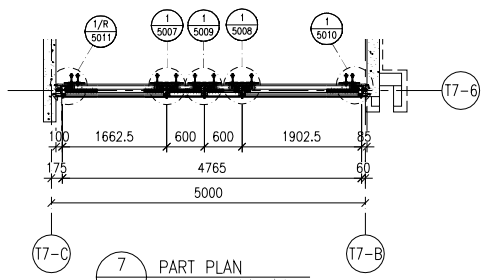


7 – PART PLAN FOR CURTAIN WALL

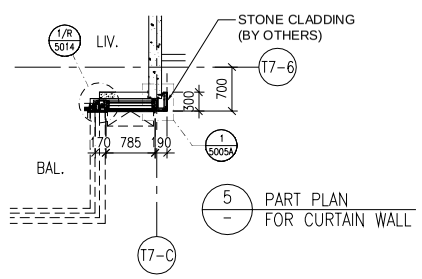


5 – PART PLAN FOR CURTAIN WALL

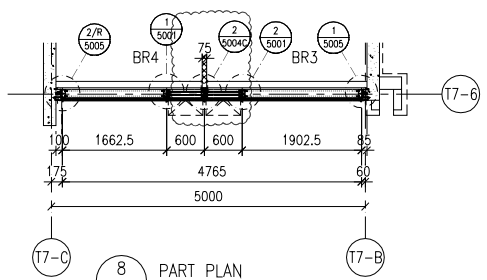


8 – PART PLAN FOR CURTAIN WALL

FLOOR LEVEL (S.F.L.)

| FLOOR | LEVEL |
|---|---|
| 25/F | +203.40 |
| 23/F | +200.00 |
| 22/F | +196.85 |
| 21/F | +193.70 |
| 20/F | +190.55 |
| 19/F | +187.40 |
| 18/F | +184.25 |
| 17/F | +181.10 |
| 16/F | +177.80 |
| 15/F | +174.65 |
| 12/F | +171.50 |
| 11/F | +168.35 |
| 10/F | +165.20 |
| 9/F | +162.05 |
| 8/F | +158.90 |
| 7/F | +155.75 |

LEGEND:

- G1 – 10mm HEAT STRENGTHENED GLASS (OUTER) + 12mm AIR SPACE +12mm THK. TEMPERED CLEAR GLASS (INNER)
- G2 – 10mm HEAT STRENGTHENED GLASS (OUTER) + 12mm AIR SPACE +10mm THK. TEMPERED CLEAR GLASS (INNER)
- G4 – 12mm THK. HEAT STRENGTHENED GLASS & 2mm THK. ALUM. BACKPAN (SPANDREL GLASS)
- G5 – 12mm THK. CLEAR TEMPERED GLASS ( INTERNAL PROTECTIVE BARRIER )
- 3mm THK. ALUM. CLADDING
- S.J. – STACK JOINT (WIND LOAD)
- AE01 – ALUM. EXTRUSION DIE NO.
- ▲ – SUPPORT POINT (WIND LOAD + DEAD LOAD)
- ● – SUPPORT POINT (WIND LOAD)

B.D. REF :

CLIENT :

**SHIMAO GROUP HOLDINGS LIMITED**

ARCHITECT :

WONG TUNG & PARTNERS LIMITED
ARCHITECTS & PLANNERS

MAIN CONTRACTOR :

協興建築有限公司
HIP HING CONSTRUCTION CO LTD

STRUCTURAL ENGINEER :

C M WONG & ASSOCIATES LTD
黃志明建築工程師有限公司

FACADE CONSULTANT:

MEINHARDT

NOTE :

1. ALL DIMENSIONS ARE IN mm.
2. ALL ELEVATIONS ARE VIEWED FROM OUTSIDE.
3. ALL DIMENSIONS TO BE VERIFIED ON SITE BEFORE FABRICATION.

LEGEND :

X1 / X001 – DETAIL MARK NO. / REFER SHEET NO.

1. F.F.L. -- FINISHED FLOOR LEVEL
2. S.F.L. -- STRUCTURAL FLOOR LEVEL
3. /R -- REVERSED DETAIL

| NO. | DATE | REVISED | BY |
|---|---|---|---|
| A | 09-10-2021 | REVISION SUBJECT TO ARCH. COMMENT | |

JOB NO. : J-853

PROJECT :

PROPOSED RESIDENTIAL DEVELOPMENT AT N.K.I.L. 6542 YIN PING ROAD KOWLOON

TITLE :

PART ELEVATION FOR CURTAIN WALL AT TOWER 6 & 7

DATE : 12-APR-21 | SCALE : 1:60 (A1)


DRAWN BY : LHR | CHECKED BY :


美特鋁質有限公司
MIDI ALUMINIUM FABRICATOR LTD.
Units 6-8, Sunray Industrial Centre, 1/F
610 Cha Kwo Ling Road, Kowloon
Tel:23489211-4 Fax:(852)27727666


DWG NO. : J853-SD-CW-4604 | REV. : C

LEGEND :


R.S. = RESTRAINT SOCKET

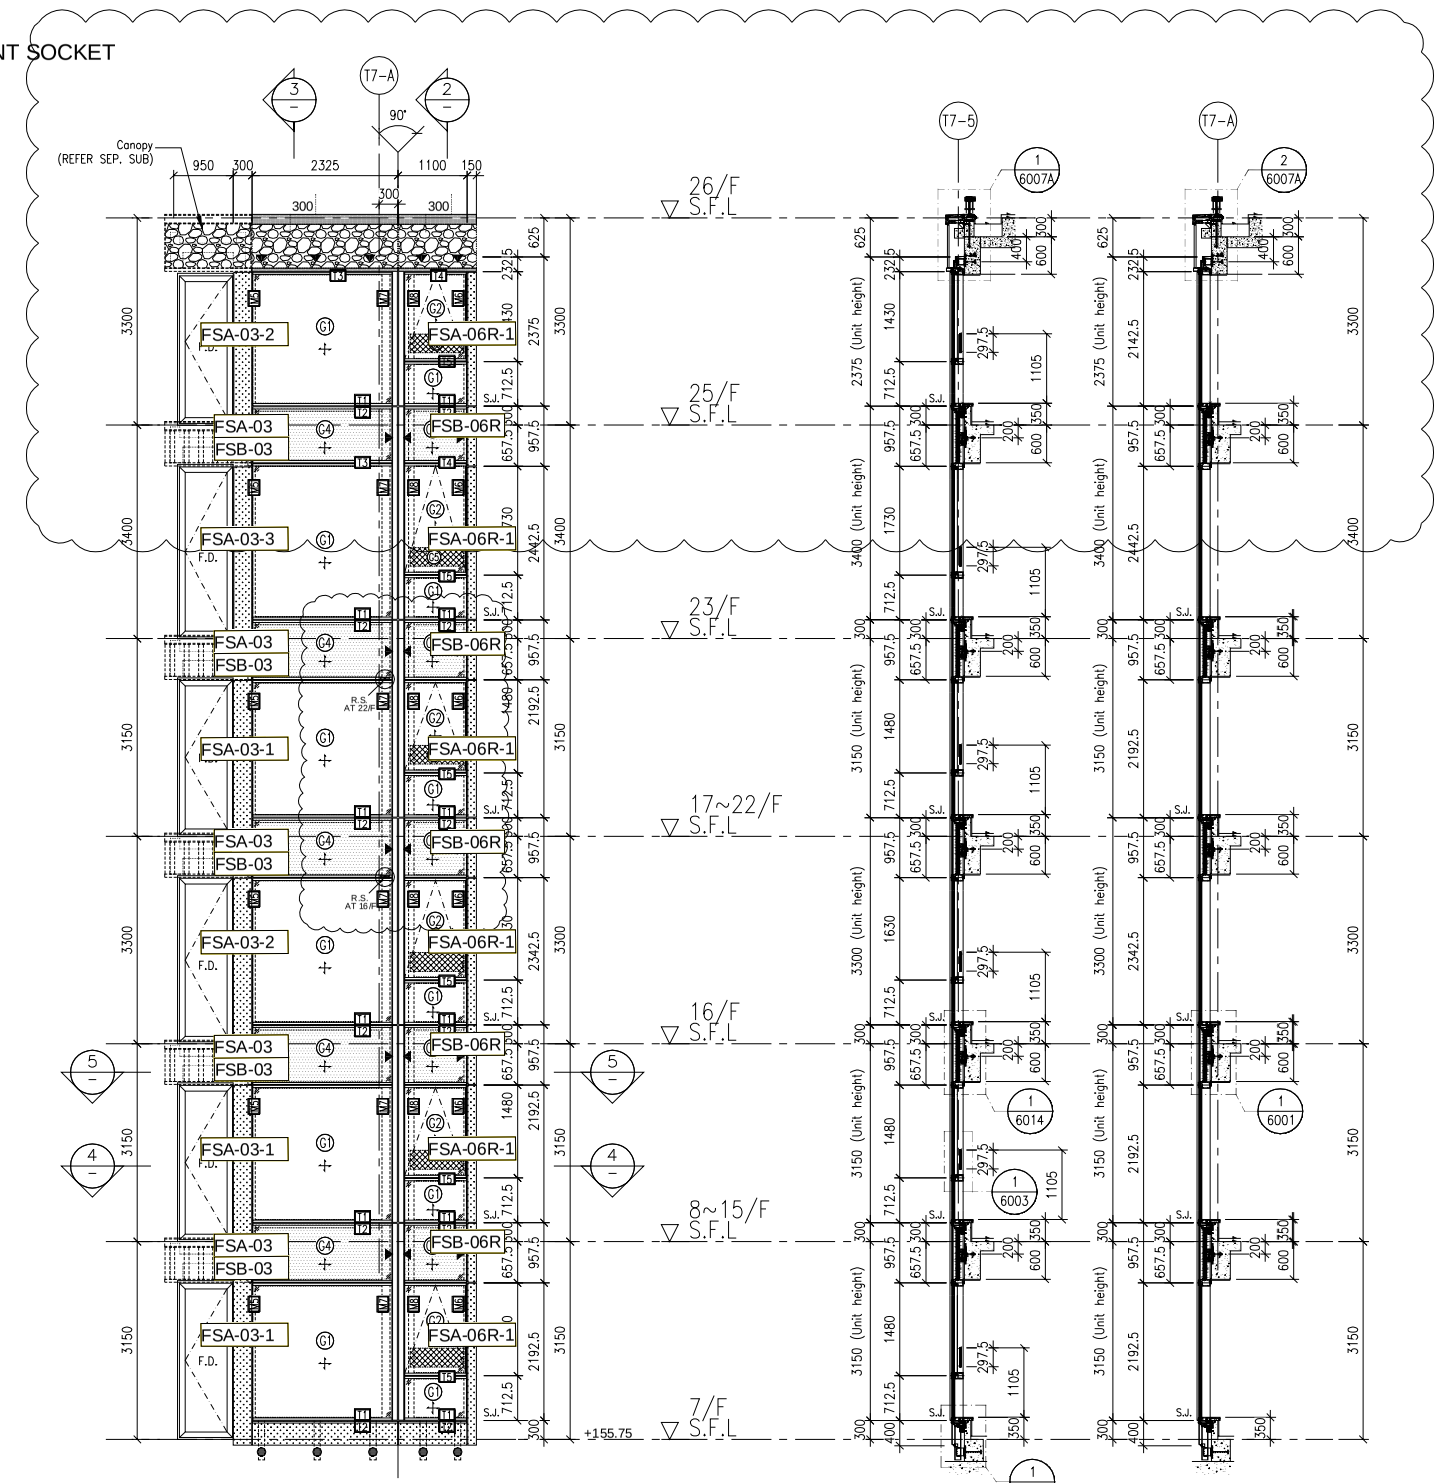



CW55 T67 1 – PART ELEVATION FOR CURTAIN WALL





2 – TYPICAL SECTION FOR CURTAIN WALL

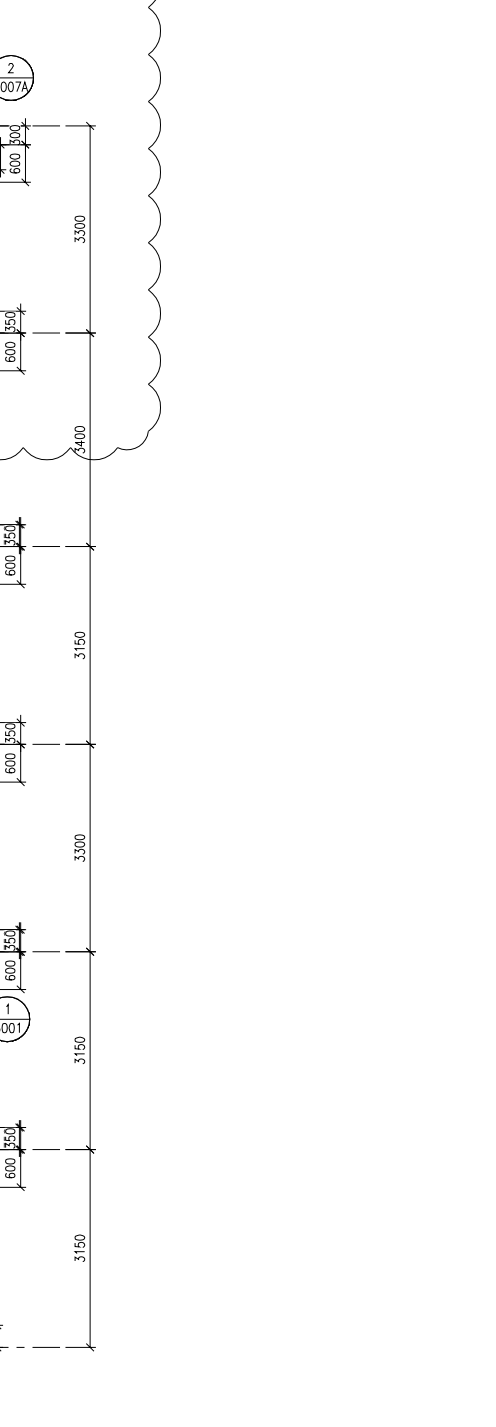


3 – TYPICAL SECTION FOR CURTAIN WALL

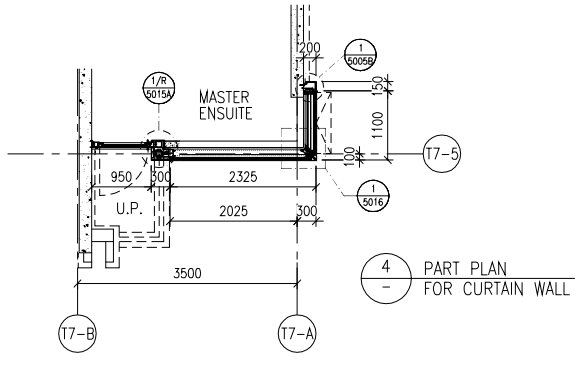


4 – PART PLAN FOR CURTAIN WALL

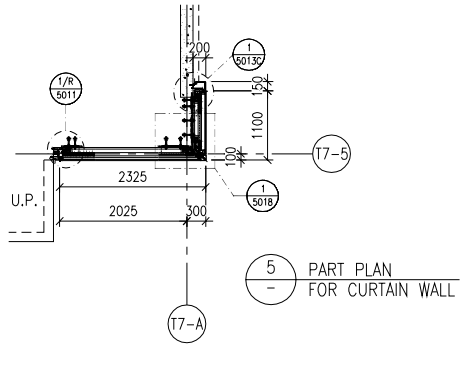


5 – PART PLAN FOR CURTAIN WALL

FLOOR LEVEL (S.F.L.)

| FLOOR | LEVEL |
|---|---|
| 26/F | +206.70 |
| 25/F | +203.40 |
| 23/F | +200.00 |
| 22/F | +196.85 |
| 21/F | +193.70 |
| 20/F | +190.55 |
| 19/F | +187.40 |
| 18/F | +184.25 |
| 17/F | +181.10 |
| 16/F | +177.80 |
| 15/F | +174.65 |
| 12/F | +171.50 |
| 11/F | +168.35 |
| 10/F | +165.20 |
| 9/F | +162.05 |
| 8/F | +158.90 |
| 7/F | +155.75 |

LEGEND:

- G1+ – 10mm HEAT STRENGTHENED GLASS (OUTER) + 12mm AIR SPACE +12mm THK. TEMPERED CLEAR GLASS (INNER)
- G2+ – 10mm HEAT STRENGTHENED GLASS (OUTER) + 12mm AIR SPACE +10mm THK. TEMPERED CLEAR GLASS (INNER)
- C4+ – 12mm THK. HEAT STRENGTHENED GLASS & 2mm THK. ALUM. BACKPAN (SPANDREL GLASS)
- G3 – 12mm THK. CLEAR TEMPERED GLASS ( INTERNAL PROTECTIVE BARRIER )
- 3mm THK. ALUM. CLADDING
- S.J. – STACK JOINT (WIND LOAD)
- AE01 – ALUM. EXTRUSION DIE NO.
- ▲ – SUPPORT POINT (WIND LOAD + DEAD LOAD)
- ● – SUPPORT POINT (WIND LOAD)

B.D. REF :

CLIENT :

**SHIMAO GROUP HOLDINGS LIMITED**

ARCHITECT : WONG TUNG & PARTNERS LIMITED ARCHITECTS & PLANNERS

MAIN CONTRACTOR : 協興建築有限公司 HIP HING CONSTRUCTION CO LTD

STRUCTURAL ENGINEER : C M WONG & ASSOCIATES LTD 黃志明建築工程師有限公司

FACADE CONSULTANT: MEINHARDT

NOTE :

1. ALL DIMENSIONS ARE IN mm.
2. ALL ELEVATIONS ARE VIEWED FROM OUTSIDE.
3. ALL DIMENSIONS TO BE VERIFIED ON SITE BEFORE FABRICATION.

LEGEND :

X1 / X001 – DETAIL MARK NO. / REFER SHEET NO.

1. F.F.L. --FINISHED FLOOR LEVEL
2. S.F.L. --STRUCTURAL FLOOR LEVEL
3. /R --REVERSED DETAIL

| NO. | DATE | REVISED | BY |
|---|---|---|---|
| A | 09-10-2021 | REVISION SUBJECT TO ARCH. COMMENT | |

JOB NO. : J-853

PROJECT :
PROPOSED RESIDENTIAL DEVELOPMENT AT N.K.I.L. 6542 YIN PING ROAD KOWLOON


TITLE :
PART ELEVATION FOR CURTAIN WALL AT TOWER 6 & 7

DATE : 12-APR-21 | SCALE : 1:60 (A1)

DRAWN BY : LHR | CHECKED BY :


美特鋁質有限公司 MIDI ALUMINIUM FABRICATOR LTD.
Units 6-8, Sunray Industrial Centre, 1/F
610 Cha Kwo Ling Road, Kowloon
Tel:23489211-4 Fax:(852)27727666


DWG NO. : J853-SD-CW-4605 | REV. : C

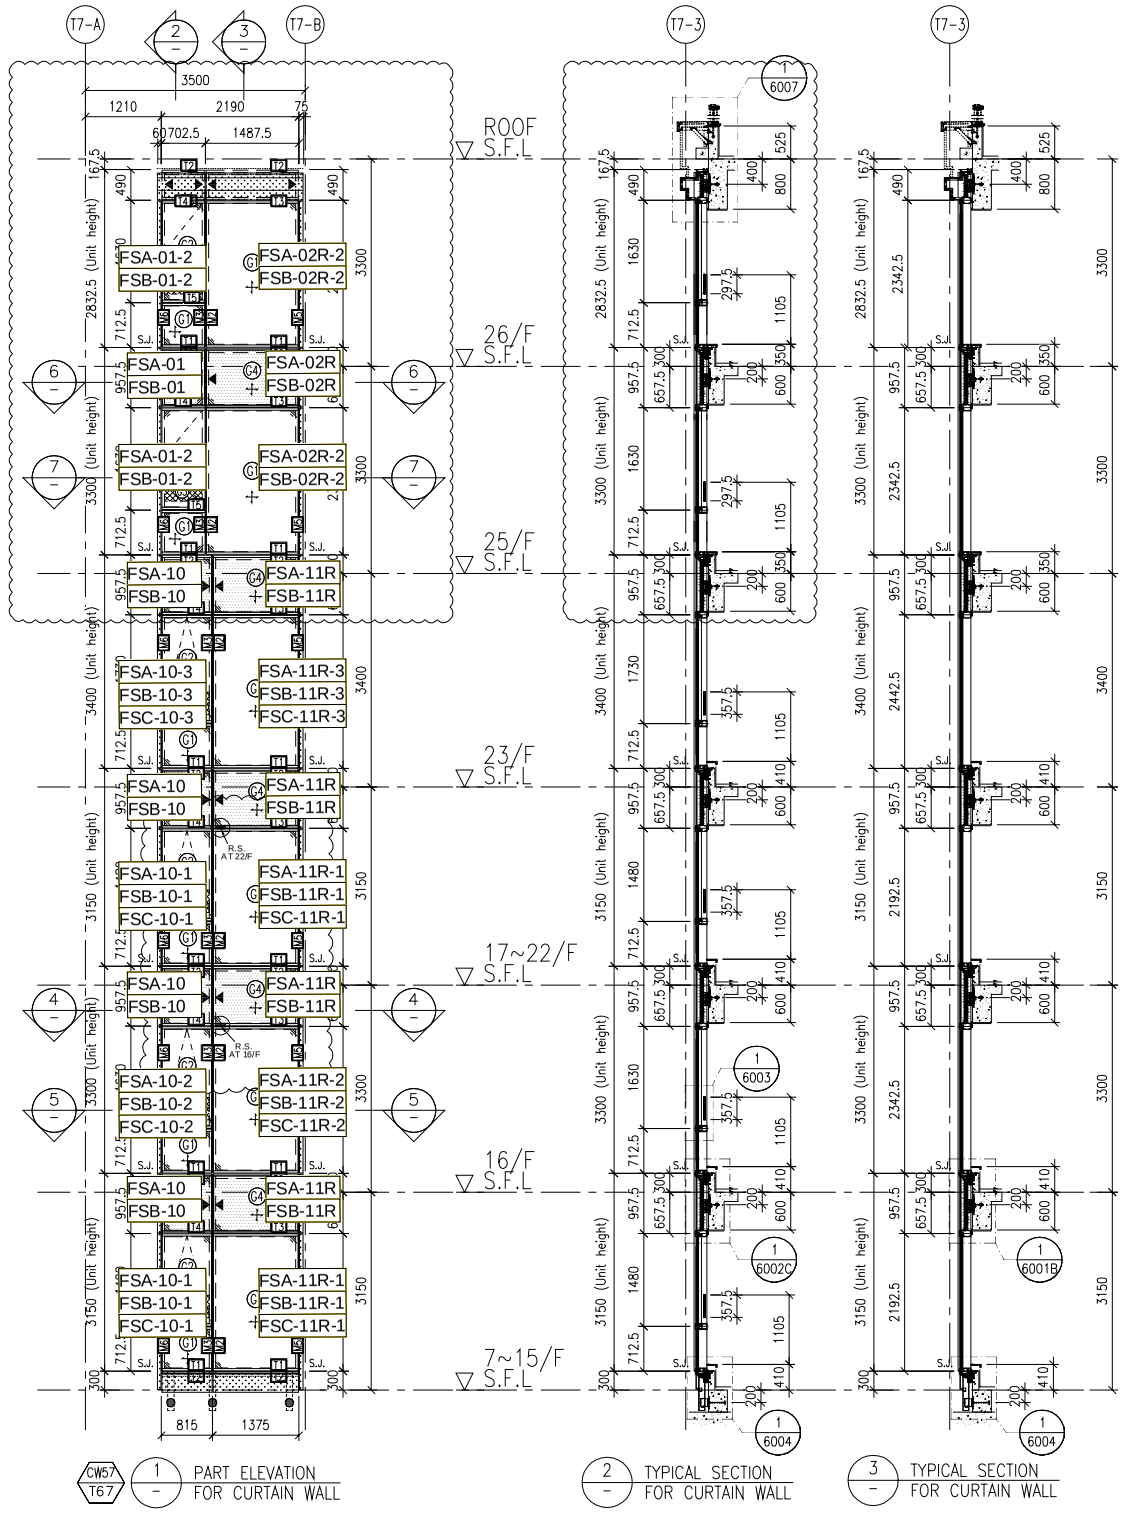



1 PART ELEVATION FOR CURTAIN WALL





2 TYPICAL SECTION FOR CURTAIN WALL




3 TYPICAL SECTION FOR CURTAIN WALL

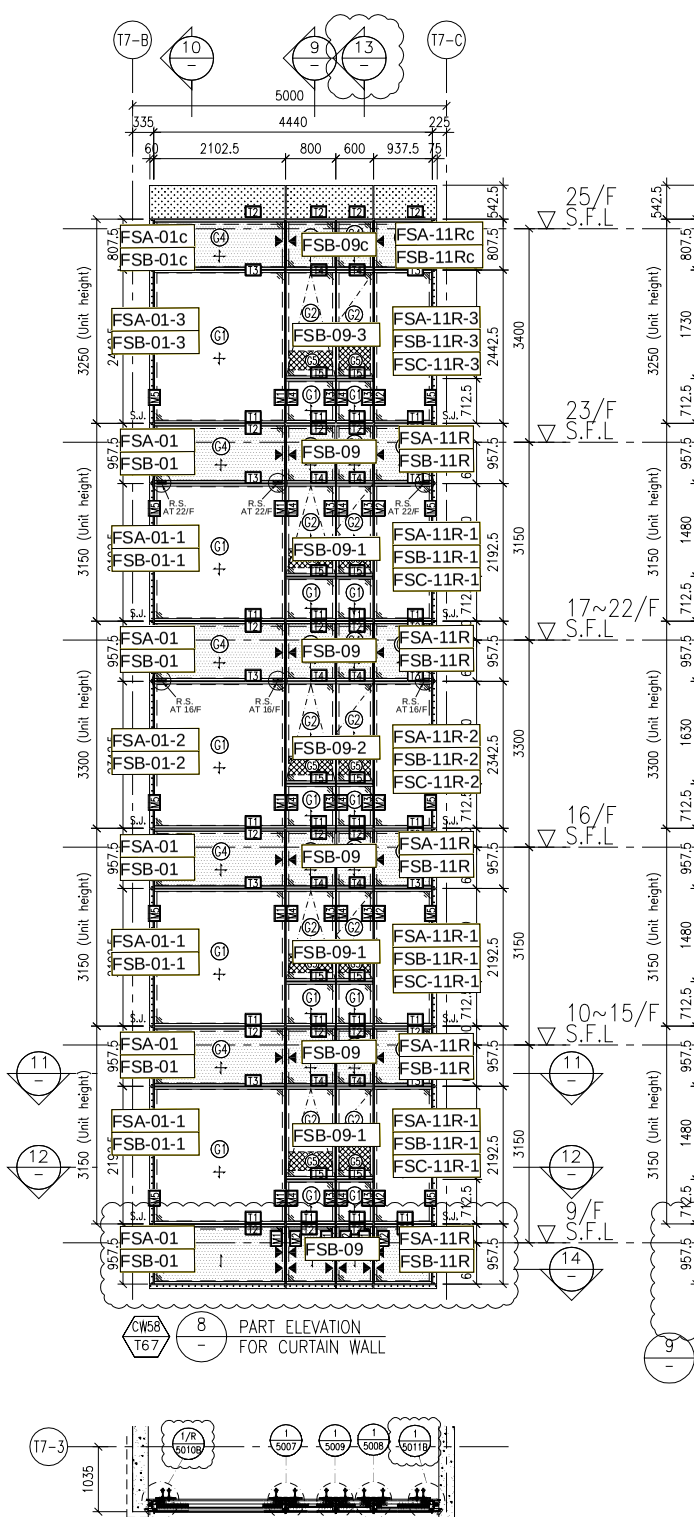



8 PART ELEVATION FOR CURTAIN WALL

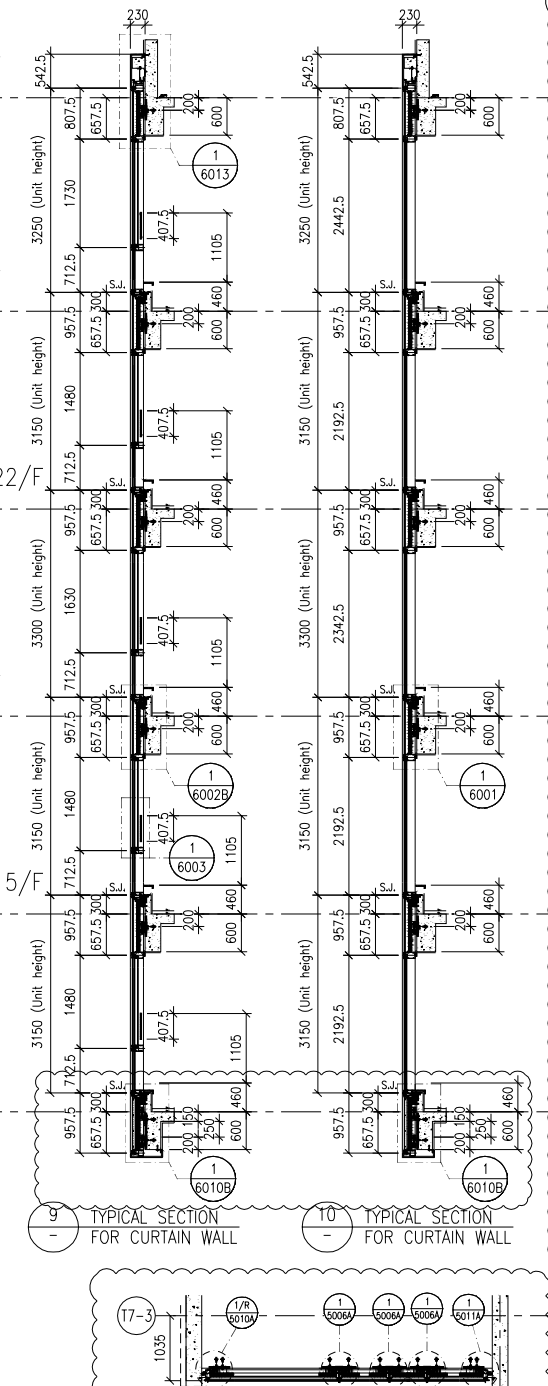



9 TYPICAL SECTION FOR CURTAIN WALL





10 TYPICAL SECTION FOR CURTAIN WALL

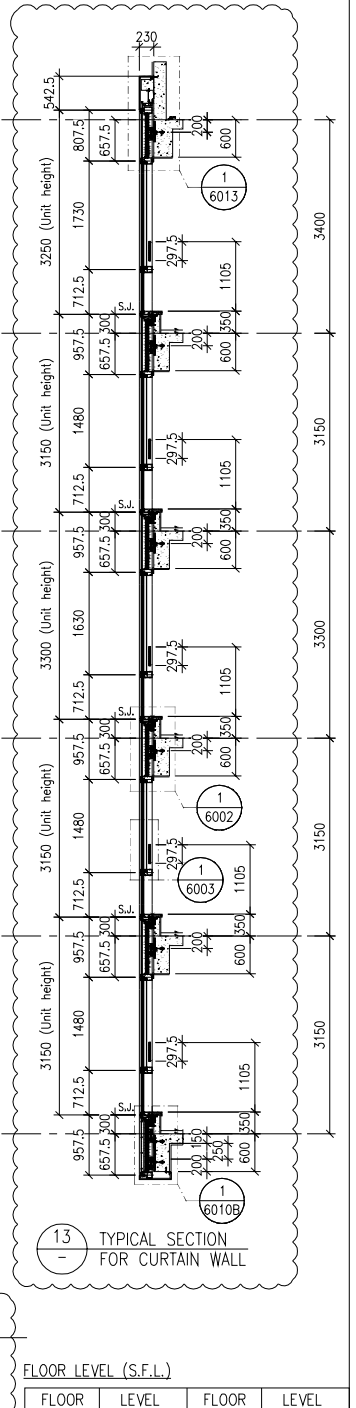



13 TYPICAL SECTION FOR CURTAIN WALL

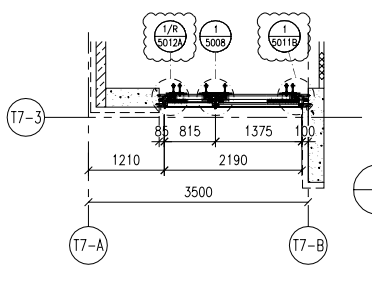


4 PART PLAN FOR CURTAIN WALL

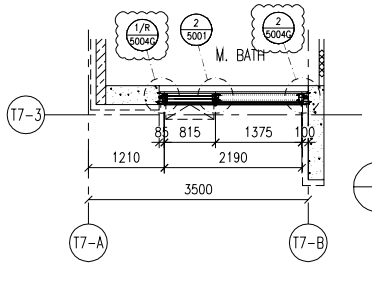



5 PART PLAN FOR CURTAIN WALL

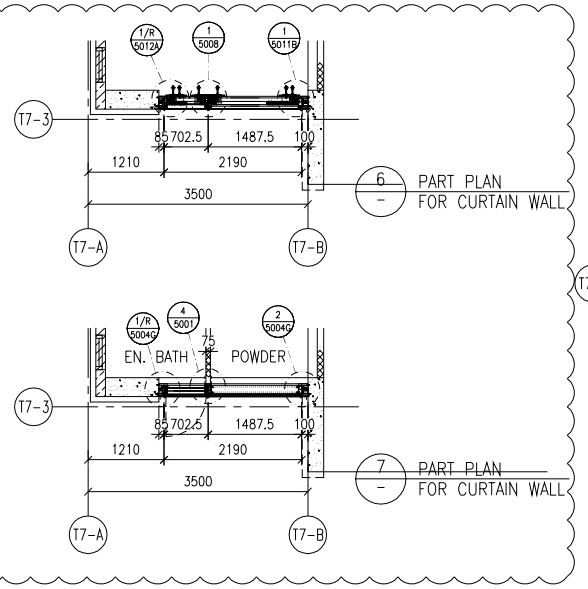



6 PART PLAN FOR CURTAIN WALL


7 PART PLAN FOR CURTAIN WALL

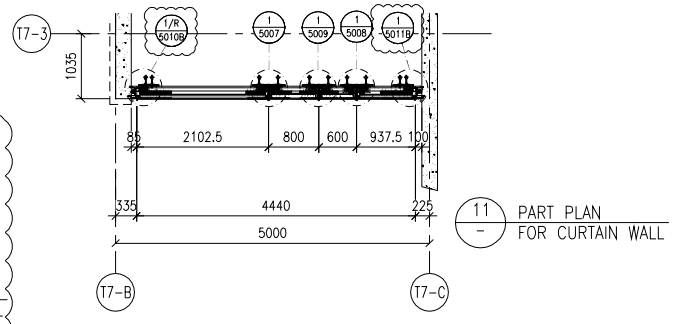


11 PART PLAN FOR CURTAIN WALL

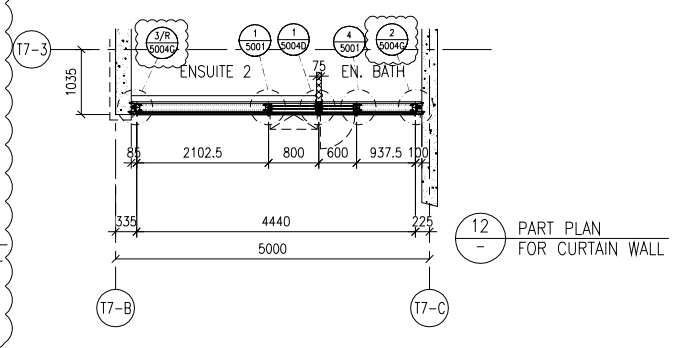


12 PART PLAN FOR CURTAIN WALL

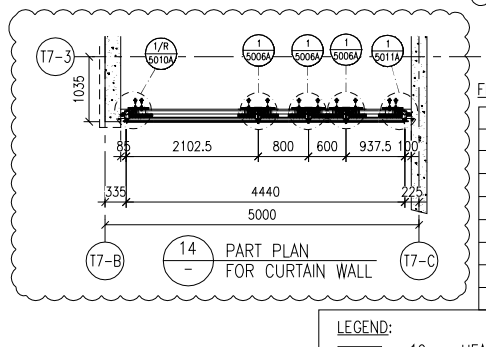


14 PART PLAN FOR CURTAIN WALL

LEGEND :

R.S. = RESTRAINT SOCKET

FLOOR LEVEL (S.F.L.)

| FLOOR | LEVEL | FLOOR | LEVEL |
|---|---|---|---|
| 25/F | +203.40 | 16/F | +177.80 |
| 23/F | +200.00 | 15/F | +174.65 |
| 22/F | +196.85 | 12/F | +171.50 |
| 21/F | +193.70 | 11/F | +168.35 |
| 20/F | +190.55 | 10/F | +165.20 |
| 19/F | +187.40 | 9/F | +162.05 |
| 18/F | +184.25 | 8/F | +158.90 |
| 17/F | +181.10 | 7/F | +155.75 |

LEGEND:

- G1+ – 10mm HEAT STRENGTHENED GLASS (OUTER) + 12mm AIR SPACE +12mm THK. TEMPERED CLEAR GLASS (INNER)
- G2+ – 10mm HEAT STRENGTHENED GLASS (OUTER) + 12mm AIR SPACE +10mm THK. TEMPERED CLEAR GLASS (INNER)
- G4+ – 12mm THK. HEAT STRENGTHENED GLASS & 2mm THK. ALUM. BACKPAN (SPANDREL GLASS)
- G3 – 12mm THK. CLEAR TEMPERED GLASS ( INTERNAL PROTECTIVE BARRIER )
- 3mm THK. ALUM. CLADDING
- S.J. – STACK JOINT (WIND LOAD)
- AE01 – ALUM. EXTRUSION DIE NO.
- ▲ – SUPPORT POINT (WIND LOAD + DEAD LOAD)
- ● – SUPPORT POINT (WIND LOAD)

B.D. REF :

CLIENT :

**SHIMAO GROUP HOLDINGS LIMITED**

ARCHITECT :

WONG TUNG & PARTNERS LIMITED
ARCHITECTS & PLANNERS

MAIN CONTRACTOR :

協興建築有限公司
HIP HING CONSTRUCTION CO LTD

STRUCTURAL ENGINEER :

C M WONG & ASSOCIATES LTD
黃志明建築工程師有限公司

FACADE CONSULTANT:

MEINHARDT

NOTE :

1. ALL DIMENSIONS ARE IN mm.
2. ALL ELEVATIONS ARE VIEWED FROM OUTSIDE.
3. ALL DIMENSIONS TO BE VERIFIED ON SITE BEFORE FABRICATION.

LEGEND :

X1 — DETAIL MARK NO.
X001 — REFER SHEET NO.

1. F.F.L. -- FINISHED FLOOR LEVEL
2. S.F.L. -- STRUCTURAL FLOOR LEVEL
3. (/R) -- REVERSED DETAIL

| NO. | DATE | REVISED | BY |
|---|---|---|---|
| A | 09-10-2021 | REVISION SUBJECT TO ARCH. COMMENT | |

JOB NO. : J-853

PROJECT :

PROPOSED RESIDENTIAL DEVELOPMENT AT N.K.I.L. 6542 YIN PING ROAD KOWLOON

TITLE :


PART ELEVATION FOR CURTAIN WALL AT TOWER 6 & 7

DATE : 13-APR-21 | SCALE : 1:60 (A1)

DRAWN BY : LHR | CHECKED BY :


美特鋁製有限公司
MIDI ALUMINIUM FABRICATOR LTD.
Units 6-8, Sunray Industrial Centre, 1/F
610 Cha Kwo Ling Road, Kowloon
Tel:23489211-4 Fax:(852)27727666



DWG NO. : J853-SD-CW-4608 | REV. : B

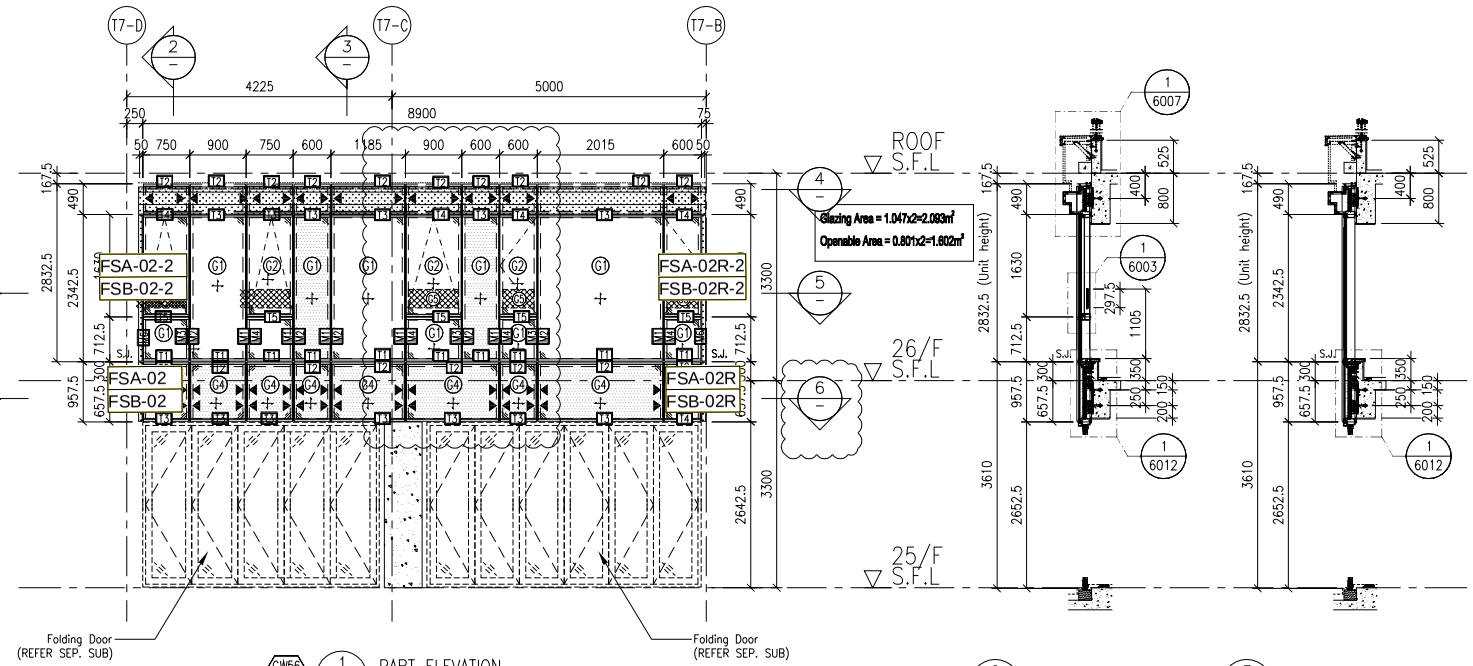



CW56 T67 — 1 — PART ELEVATION FOR CURTAIN WALL

2 — TYPICAL SECTION FOR CURTAIN WALL


3 — TYPICAL SECTION FOR CURTAIN WALL

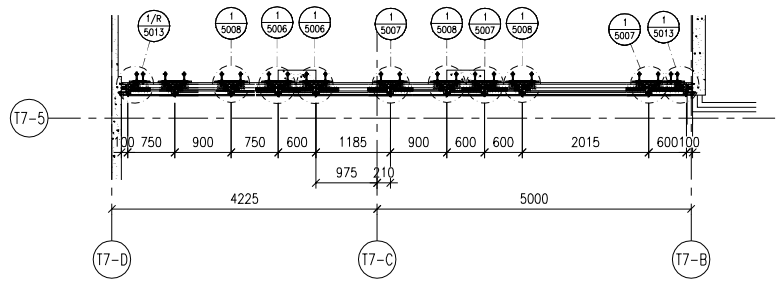


4 — PART PLAN FOR CURTAIN WALL

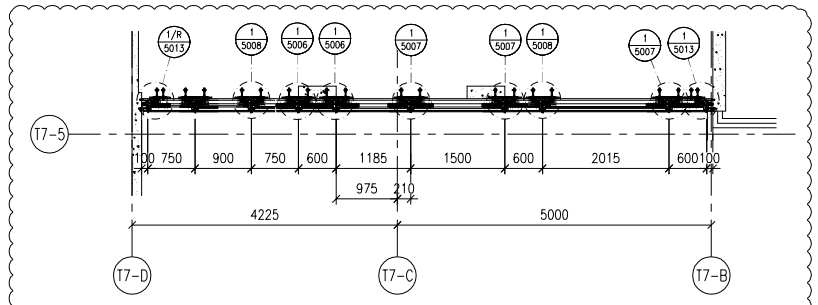


6 — PART PLAN FOR CURTAIN WALL

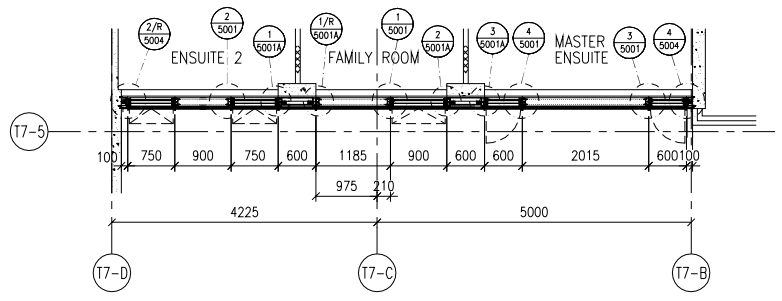


5 — PART PLAN FOR CURTAIN WALL

LEGEND:

- G1 — 10mm HEAT STRENGTHENED GLASS (OUTER) + 12mm AIR SPACE +12mm THK. TEMPERED CLEAR GLASS (INNER)
- G2 — 10mm HEAT STRENGTHENED GLASS (OUTER) + 12mm AIR SPACE +10mm THK. TEMPERED CLEAR GLASS (INNER)
- G4 — 12mm THK. HEAT STRENGTHENED GLASS & 2mm THK. ALUM. BACKPAN (SPANDREL GLASS)
- 12mm THK. CLEAR TEMPERED GLASS ( INTERNAL PROTECTIVE BARRIER )
- 3mm THK. ALUM. CLADDING
- S.J. — STACK JOINT (WIND LOAD)
- AE01 — ALUM. EXTRUSION DIE NO.
- ▲ — SUPPORT POINT (WIND LOAD + DEAD LOAD)
- ● — SUPPORT POINT (WIND LOAD)

B.D. REF :

CLIENT :
SHIMAO GROUP HOLDINGS LIMITED

ARCHITECT :
WONG TUNG & PARTNERS LIMITED
ARCHITECTS & PLANNERS

MAIN CONTRACTOR :
協興建築有限公司
HIP HING CONSTRUCTION CO LTD

STRUCTURAL ENGINEER :
C M WONG & ASSOCIATES LTD
黃志明建築工程師有限公司

FACADE CONSULTANT:
MEINHARDT

NOTE :
1. ALL DIMENSIONS ARE IN mm.
2. ALL ELEVATIONS ARE VIEWED FROM OUTSIDE.
3. ALL DIMENSIONS TO BE VERIFIED ON SITE BEFORE FABRICATION.

LEGEND :
- X1 / X001 — DETAIL MARK NO. / REFER SHEET NO.
1. F.F.L. -- FINISHED FLOOR LEVEL
2. S.F.L. -- STRUCTURAL FLOOR LEVEL
3. (/R) -- REVERSED DETAIL

| NO. | DATE | REVISED | BY |
|---|---|---|---|

JOB NO. : J-853

PROJECT :
PROPOSED RESIDENTIAL DEVELOPMENT AT N.K.I.L. 6542 YIN PING ROAD KOWLOON

TITLE :
PART ELEVATION FOR CURTAIN WALL AT TOWER 6 & 7

DATE : 09-OCT-21 | SCALE : 1:60 (A1)

DRAWN BY : LHR | CHECKED BY :


美特鋁質有限公司
MIDI ALUMINIUM FABRICATOR LTD.
Units 6-8, Sunray Industrial Centre, 1/F
610 Cha Kwo Ling Road, Kowloon
Tel:23489211-4 Fax:(852)27727666


DWG NO. : J853-SD-CW-4609 | REV. : B

# 圖則登記表
DRAWING REGISTER

| | | | | | | | | | | | |
|---|---|---|---|---|---|---|---|---|---|---|---|
| | | | | 接收日期 Receiving Date (適用於客戶圖則 | | | | | | | |
| 工程名稱 Project Title: | 九龍延坪道 | 年 | | | | | | | | | |
| | T5-地盤企防水件拆圖 | 月 | | | | | | | | | |
| 工程編號 Project No: | J-853 | 日 | | | | | | | | | |
| 分發予 Distributed To | | | | | | | | | | | |
| | | 年 | 22 | | | | | | | | |
| | | 月 | 11 | | | | | | | | |
| | | 日 | 10 | | | | | | | | |

| 圖則編號 Drg. No. | 圖則名稱 Drawing Title | | 修訂編號 Revision No. | | | | | | | |
|---|---|---|---|---|---|---|---|---|---|---|
| FSA-01-2 | 防水鋁板 | 1 | - | | | | | | | |
| FSA-01R-2 | 防水鋁板 | 2 | - | | | | | | | |
| FSB-10 | 防水鋁板 | 3 | - | | | | | | | |
| FSB-10R | 防水鋁板 | 4 | - | | | | | | | |
| FSC-10 | 防水鋁板 | 5 | - | | | | | | | |
| FSC-10R | 防水鋁板 | 6 | - | | | | | | | |
| FSB-09 | 防水鋁板 | 7 | - | | | | | | | |
| FSB-09R | 防水鋁板 | 8 | - | | | | | | | |
| FSA-11R-2 | 防水鋁板 | 9 | - | | | | | | | |
| FSB-11R-2 | 防水鋁板 | 10 | - | | | | | | | |
| FSC-11R-2 | 防水鋁板 | 11 | - | | | | | | | |
| J853-SD-CW-4506 | 位置圖 | 12 | - | | | | | | | |
| J853-SD-CW-4509 | 位置圖 | 13 | - | | | | | | | |

美特鋁質 有限公司
MIDI Aluminium Fabricator Ltd.

| | | | | | |
|---|---|---|---|---|---|
| 工程號: J-853 | 計算: 方強 | 日期: | 2022.11.07 | | 送呈: 胡哥 |
| 地盤名稱: 九龍延坪道 | 核對: 謝永林 | 日期: | 2022.11.10 | | 副本: |
| 地盤用鋁板B.M.表 | 項目類別: T5單元件 | 批准: | 日期: | | |
| | 修改版次： | A/C Code: | 總V.F.: 0.00 | 總重量: 16.38 | 此BM依據拆圖 資料計算 |

| 序號 | 修改內容 | 鋁板圖號 | 鋁板名稱 | 顏色 | 實用 | 後備 | 總數 | 總重量 | 單件展開面積 | 總展開面積 | 單件V.F. | 總V.F. | 備註 |
|---|---|---|---|---|---|---|---|---|---|---|---|---|---|
| | | | | | | | | | 平方米 | | 平方米 | | |
| 1 | | FSA-10-2 | 2mm厚鋁板 | 鉻化 | 1 | | 1 | 1.206 | 0.223 | 0.223 | 0.00 | 0.00 | |
| 2 | | FSA-10-2 | 2mm厚鋁板 | 鉻化 | 1 | | 1 | 1.206 | 0.223 | 0.223 | 0.00 | 0.00 | |
| 3 | | FSA-10R-2 | 2mm厚鋁板 | 鉻化 | 1 | | 1 | 1.206 | 0.223 | 0.223 | 0.00 | 0.00 | |
| 4 | | FSB-10-2 | 1.5mm厚鋁板 | 鉻化 | 1 | | 1 | 0.998 | 0.245 | 0.245 | 0.00 | 0.00 | |
| 5 | | FSB-10-2 | 1.5mm厚鋁板 | 鉻化 | 1 | | 1 | 0.998 | 0.245 | 0.245 | 0.00 | 0.00 | |
| 6 | | FSB-10R-2 | 1.5mm厚鋁板 | 鉻化 | 1 | | 1 | 0.998 | 0.245 | 0.245 | 0.00 | 0.00 | |
| 7 | | FSC-10-2 | 1.5mm厚鋁板 | 鉻化 | 1 | | 1 | 1.158 | 0.285 | 0.285 | 0.00 | 0.00 | |
| 8 | | FSC-10-2 | 1.5mm厚鋁板 | 鉻化 | 1 | | 1 | 1.158 | 0.285 | 0.285 | 0.00 | 0.00 | |
| 9 | | FSC-10R-2 | 1.5mm厚鋁板 | 鉻化 | 1 | | 1 | 1.158 | 0.285 | 0.285 | 0.00 | 0.00 | |
| 10 | | FSB-09-2 | 1.5mm厚鋁板 | 鉻化 | 1 | | 1 | 1.182 | 0.291 | 0.291 | 0.00 | 0.00 | |
| 11 | | FSB-09R-2 | 1.5mm厚鋁板 | 鉻化 | 1 | | 1 | 1.182 | 0.291 | 0.291 | 0.00 | 0.00 | |
| 12 | | FSA-11R-2 | 2mm厚鋁板 | 鉻化 | 1 | | 1 | 1.397 | 0.258 | 0.258 | 0.00 | 0.00 | |
| 13 | | FSB-11R-2 | 1.5mm厚鋁板 | 鉻化 | 1 | | 1 | 1.147 | 0.282 | 0.282 | 0.00 | 0.00 | |
| 14 | | FSC-11R-2 | 1.5mm厚鋁板 | 鉻化 | 1 | | 1 | 1.384 | 0.341 | 0.341 | 0.00 | 0.00 | |
| | | | | | | 合計： | 14 | 16.376 | | 3.720 | | | |


| | | | T5地盤企防水件/樓層/數量派位 | | | | | | | | | | | | | | | | | | | |
|---|---|---|---|---|---|---|---|---|---|---|---|---|---|---|---|---|---|---|---|---|---|---|
| | 位置 | 圖號 | 5F | 6F | 7F | 8F | 9F | 10F | 11F | 12F | 15F | 16F | 17F | 18F | 19F | 20F | 21F | 22F | 23F | 25F | 26F | 合計 |
| 1 | J853-SD-CW-4506右 | FSA-10-2 | | | | | | | | | | | | | | | | | | | 1 | 1 |
| 2 | J853-SD-CW-4509右 | FSA-10-2 | | | | | | | | | | | | | | | | | | | 1 | 1 |
| 3 | J853-SD-CW-4506右 | FSA-10R-2 | | | | | | | | | | | | | | | | | | | 1 | 1 |
| 4 | J853-SD-CW-4506右 | FSB-10-2 | | | | | | | | | | | | | | | | | | | 1 | 1 |
| 5 | J853-SD-CW-4509右 | FSB-10-2 | | | | | | | | | | | | | | | | | | | 1 | 1 |
| 6 | J853-SD-CW-4506右 | FSB-10R-2 | | | | | | | | | | | | | | | | | | | 1 | 1 |
| 7 | J853-SD-CW-4506右 | FSC-10-2 | | | | | | | | | | | | | | | | | | | 1 | 1 |
| 8 | J853-SD-CW-4509右 | FSC-10-2 | | | | | | | | | | | | | | | | | | | 1 | 1 |
| 9 | J853-SD-CW-4506右 | FSC-10R-2 | | | | | | | | | | | | | | | | | | | 1 | 1 |
| 10 | J853-SD-CW-4506右 | FSB-09-2 | | | | | | | | | | | | | | | | | | | 1 | 1 |
| 11 | J853-SD-CW-4506右 | FSB-09R-2 | | | | | | | | | | | | | | | | | | | 1 | 1 |
| 12 | J853-SD-CW-4509右 | FSA-11R-2 | | | | | | | | | | | | | | | | | | | 1 | 1 |
| 13 | J853-SD-CW-4509右 | FSB-11R-2 | | | | | | | | | | | | | | | | | | | 1 | 1 |
| 14 | J853-SD-CW-4509右 | FSC-11R-2 | | | | | | | | | | | | | | | | | | | 1 | 1 |
| | | 合計： | 0 | 0 | 0 | 0 | 0 | 0 | 0 | 0 | 0 | 0 | 0 | 0 | 0 | 0 | 0 | 0 | 0 | 0 | 14 | 14 |


美特鋁質 有限公司
MIDI Aluminium Fabricator Ltd.

# T5座補浴室位


| 工程號 | J-853 | 地盤 | 延坪道住宅 |
|---|---|---|---|

| 序號 | 物料編號 | L | 數量 | 位置 | 分格尺寸 | 樓層 | 樓層數 | 每層數量 |
|---|---|---|---|---|---|---|---|---|
| 1 | FSA-10-2 | 2342.5 | 1 | J853-SD-CW-4506右 | 2342.5 | 26/F | 1 | 1 |
| 2 | FSA-10-2 | 2342.5 | 1 | J853-SD-CW-4509右 | 2342.5 | 26/F | 1 | 1 |
| | | 總數： | 2 | | | | | |

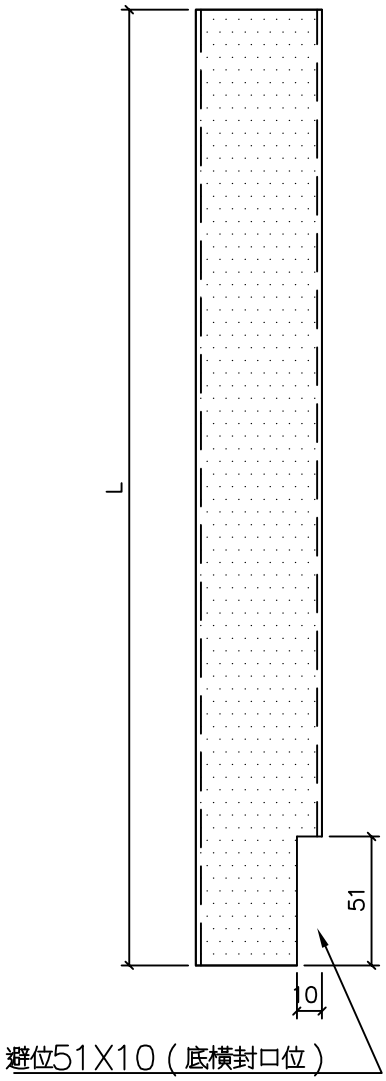

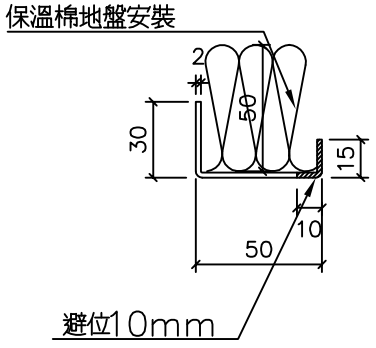
防水件安裝位置

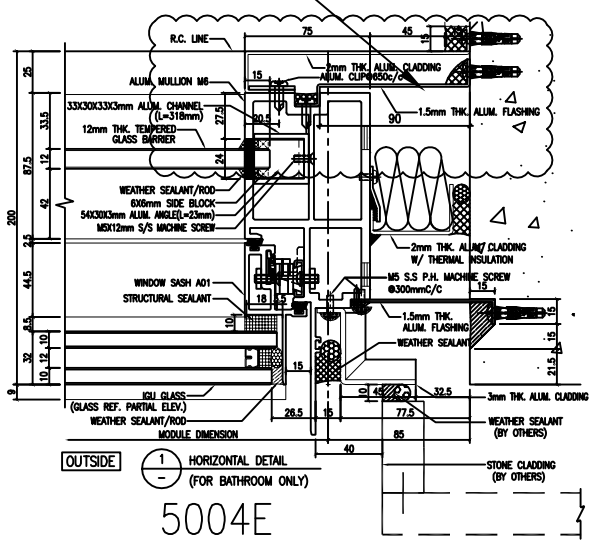


防水件安裝示意图


| 名稱 | 防水铝板 | 制圖 | 方強 | 2022.11.07 | 修改 | | | |
|---|---|---|---|---|---|---|---|---|
| 材料 | 2mm铝板 | 復核 | 謝永林 | 2022.11.10 | 日期 | | | |
| 顏色 | 鉻化 | 批準 | Daniel | | 圖號 | FSA-10-2 | | |


美特鋁質 有限公司
MIDI Aluminium Fabricator Ltd.

# T5座補浴室位


| 工程號 | J-853 | 地盤 | 延坪道住宅 |
|---|---|---|---|

| 序號 | 物料編號 | L | 數量 | 位置 | 分格尺寸 | 樓層 | 樓層數 | 每層數量 |
|---|---|---|---|---|---|---|---|---|
| 1 | FSA-10R-2 | 2342.5 | 1 | J853-SD-CW-4506右 | 2342.5 | 26/F | 1 | 1 |

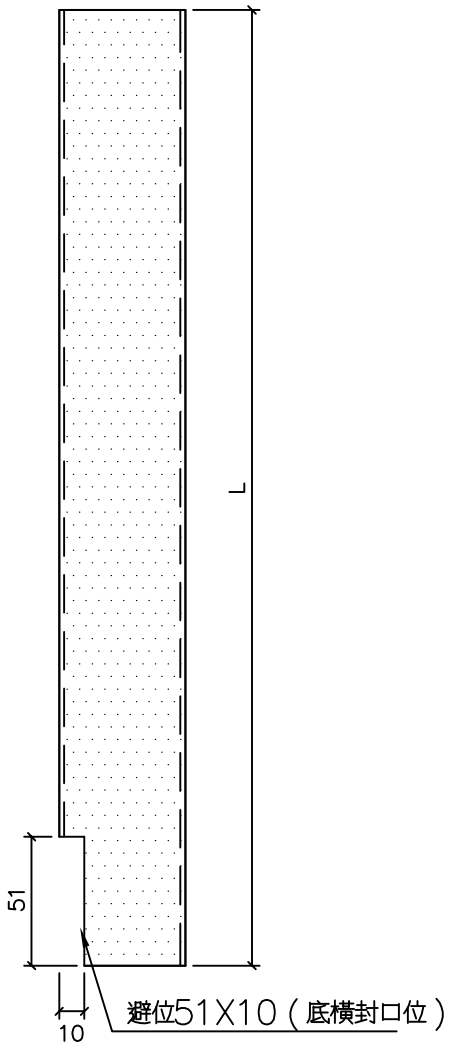

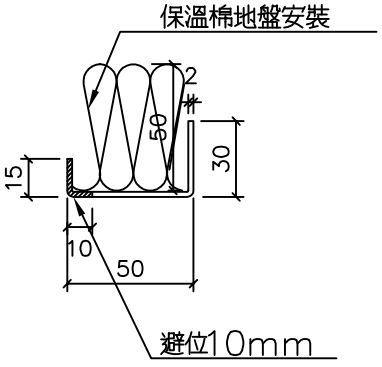
防水件安裝位置

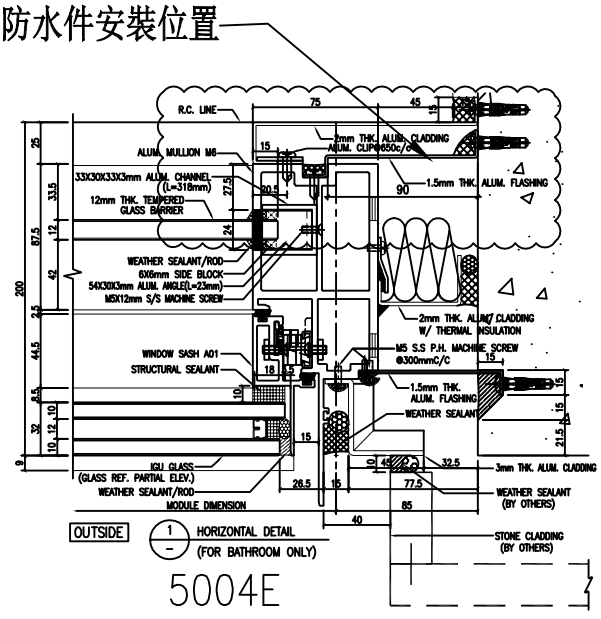


防水件安裝示意图

| 名稱 | 防水铝板 | 制圖 | 方強 | 2022.11.07 | 修改 | | | |
|---|---|---|---|---|---|---|---|---|
| 材料 | 2mm铝板 | 復核 | 謝永林 | 2022.11.10 | 日期 | | | |
| 顏色 | 鉻化 | 批準 | Daniel | | 圖號 | FSA-10R-2 | | |


美特鋁質 有限公司
MIDI Aluminium Fabricator Ltd.


注明：按層高高度，
已預長100mm用于駁接位


T5座補浴室位

| 工程號 | J-853 | 地盤 | 延坪道住宅 |
|---|---|---|---|

| 序號 | 物料編號 | L | 數量 | EQ | M | X | N | 位置 | 分格尺寸 | 樓層 | 樓層數 | 每層數量 |
|---|---|---|---|---|---|---|---|---|---|---|---|---|
| 1 | FSB-10-2 | 2442.5 | 1 | 21.3 | 300 | x | 8 | J853-SD-CW-4506右 | 2342.5 | 26/F | 1 | 1 |
| 2 | FSB-10-2 | 2442.5 | 1 | 21.3 | 300 | x | 8 | J853-SD-CW-4509右 | 2342.5 | 26/F | 1 | 1 |
| | | 總數： | 2 | | | | | | | | | |

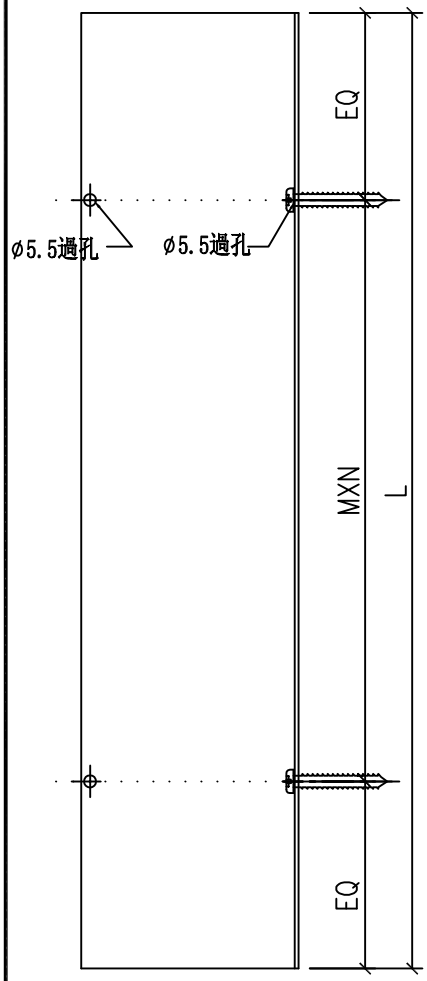

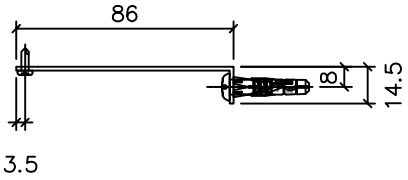
防水件安装位置

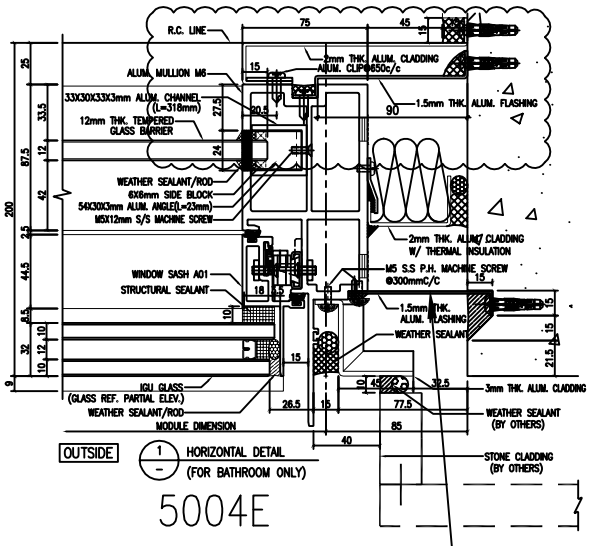防水件安装示意图

| 名稱 | 防水铝板 | 制圖 | 方強 | 2022.11.07 | 修改 | | | |
|---|---|---|---|---|---|---|---|---|
| 材料 | 1.5mm铝板 | 復核 | 謝永林 | 2022.11.10 | 日期 | | | |
| 顏色 | 鉻化 | 批準 | Daniel | | 圖號 | FSB-10 | | |


美特鋁質 有限公司
MIDI Aluminium Fabricator Ltd.


注明：按層高高度，
已預長100mm用于駁接位


T5座補浴室位

| 工程號 | J-853 | 地盤 | 延坪道住宅 |
|---|---|---|---|

| 序號 | 物料編號 | L | 數量 | EQ | M | X | N | 位置 | 分格尺寸 | 樓層 | 樓層數 | 每層數量 |
|---|---|---|---|---|---|---|---|---|---|---|---|---|
| 1 | FSB-10R-2 | 2442.5 | 1 | 21.3 | 300 | x | 8 | J853-SD-CW-4506右 | 2342.5 | 26/F | 1 | 1 |

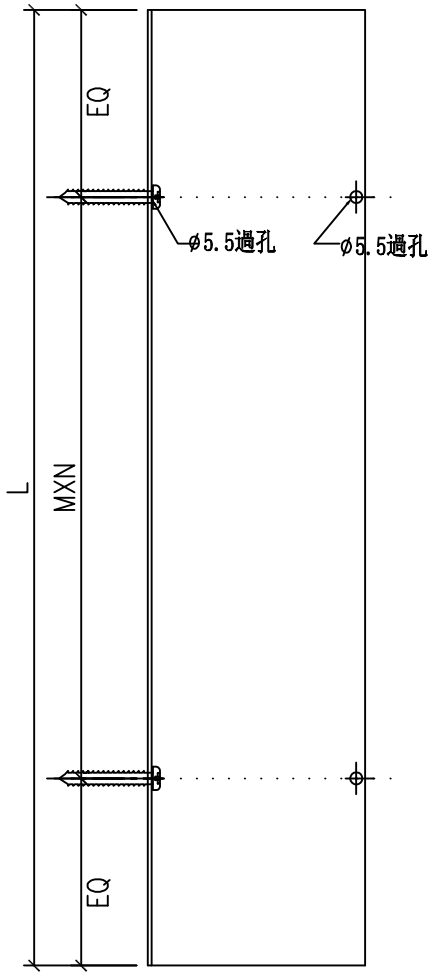

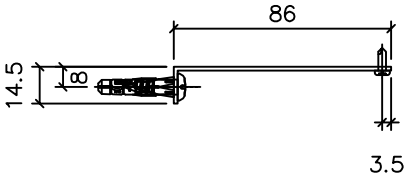
防水件安装位置

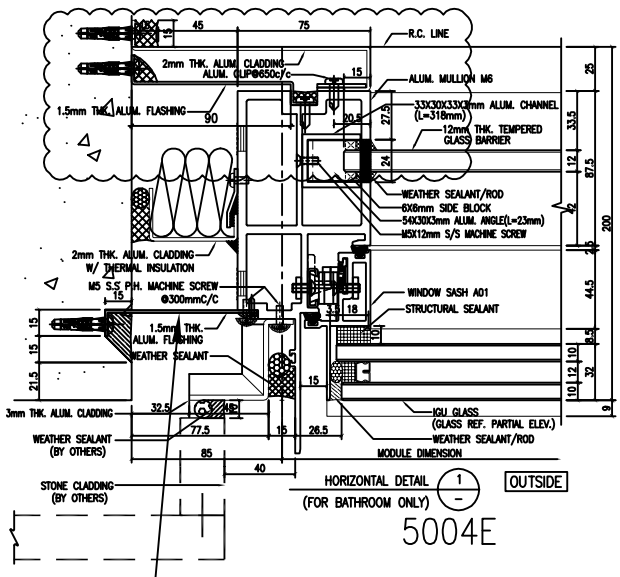防水件安装示意图

| 名稱 | 防水铝板 | 制圖 | 方強 | 2022.11.07 | 修改 | | | |
|---|---|---|---|---|---|---|---|---|
| 材料 | 1.5mm铝板 | 復核 | 謝永林 | 2022.11.10 | 日期 | | | |
| 顏色 | 鉻化 | 批準 | Daniel | | 圖號 | FSB-10R | | |


美特鋁質 有限公司
MIDI Aluminium Fabricator Ltd.


注明：浴室位接墻體
結構預長100mm

T5座補浴室位


| 工程號 | J-853 | 地盤 | 延坪道住宅 |
|---|---|---|---|

| 序號 | 物料編號 | L | 數量 | EQ | M | X | N | 位置 | 分格尺寸 | 樓層 | 樓層數 | 每層數量 |
|---|---|---|---|---|---|---|---|---|---|---|---|---|
| 1 | FSC-10-2 | 2350 | 1 | 125.0 | 300 | x | 7 | J853-SD-CW-4506右 | 2250 | 26/F | 1 | 1 |
| 2 | FSC-10-2 | 2350 | 1 | 125.0 | 300 | x | 7 | J853-SD-CW-4509右 | 2250 | 26/F | 1 | 1 |
| | | 總數： | 2 | | | | | | | | | |

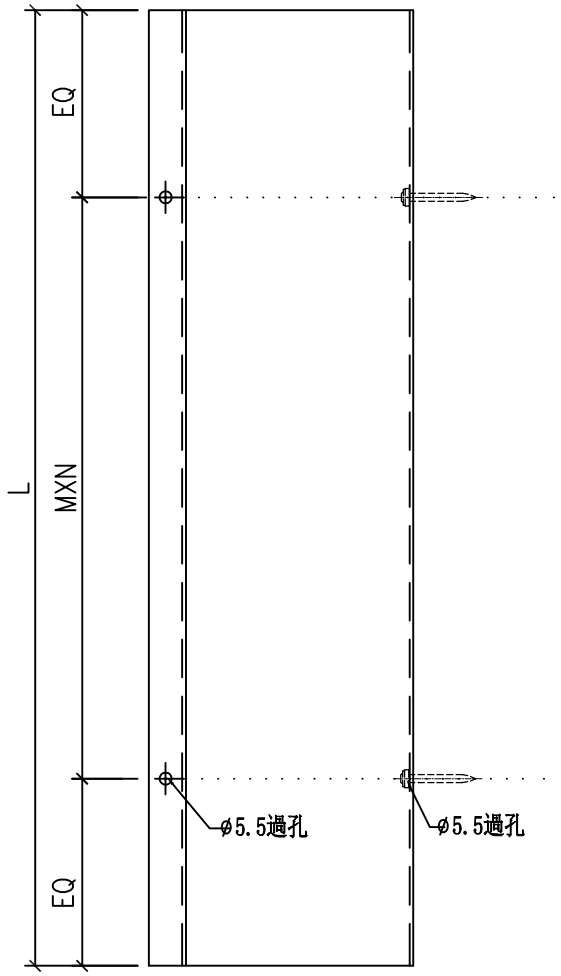

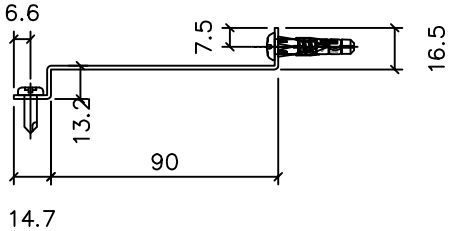
防水件安裝位置

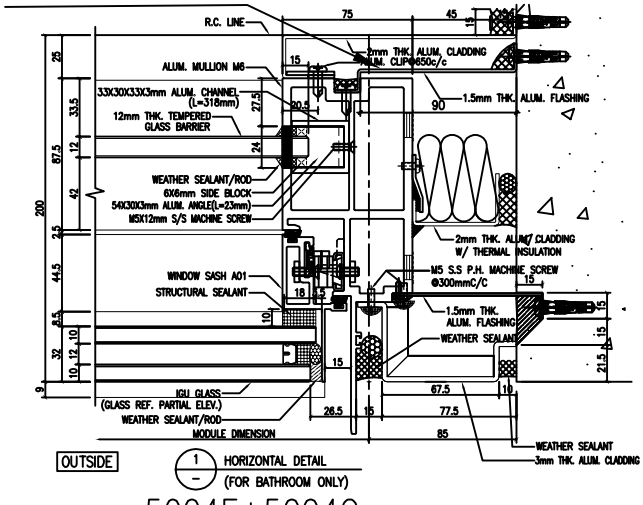


5004E+5004G

防水件安裝示意图

| 名稱 | 防水铝板 | 制圖 | 方強 | 2022.11.07 | 修改 | | | |
|---|---|---|---|---|---|---|---|---|
| 材料 | 1.5mm铝板 | 復核 | 謝永林 | 2022.11.10 | 日期 | | | |
| 顏色 | 鉻化 | 批準 | Daniel | | 圖號 | FSC-10 | | |


美特鋁質 有限公司
MIDI Aluminium Fabricator Ltd.


注明：浴室位接墻體
結構預長100mm

T5座補浴室位


| 工程號 | J-853 | 地盤 | 延坪道住宅 |
|---|---|---|---|

| 序號 | 物料編號 | L | 數量 | EQ | M | X | N | 位置 | 分格尺寸 | 樓層 | 樓層數 | 每層數量 |
|---|---|---|---|---|---|---|---|---|---|---|---|---|
| 1 | FSC-10R-2 | 2350 | 1 | 125.0 | 300 | x | 7 | J853-SD-CW-4506右 | 2250 | 26/F | 1 | 1 |

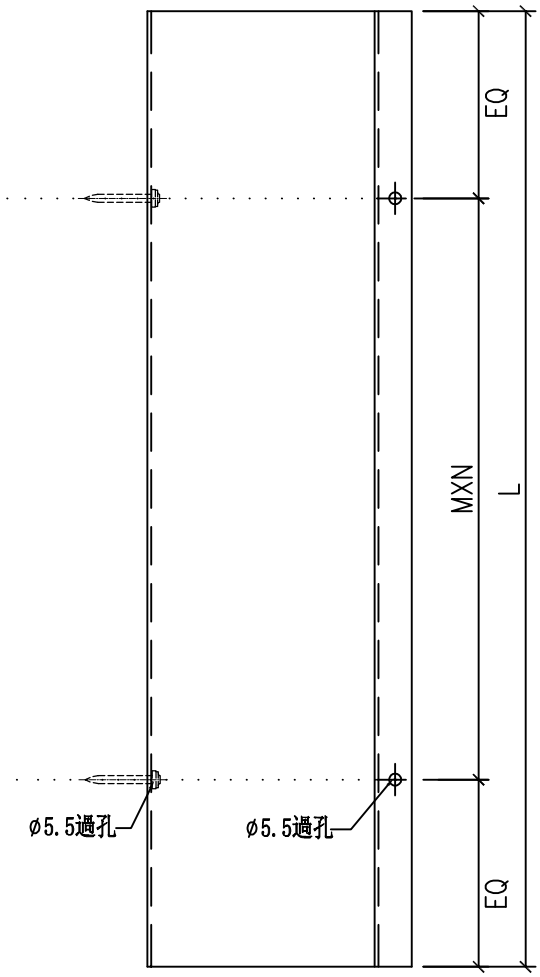

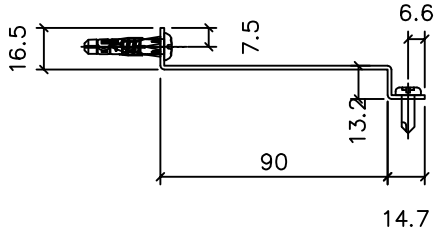
防水件安裝位置

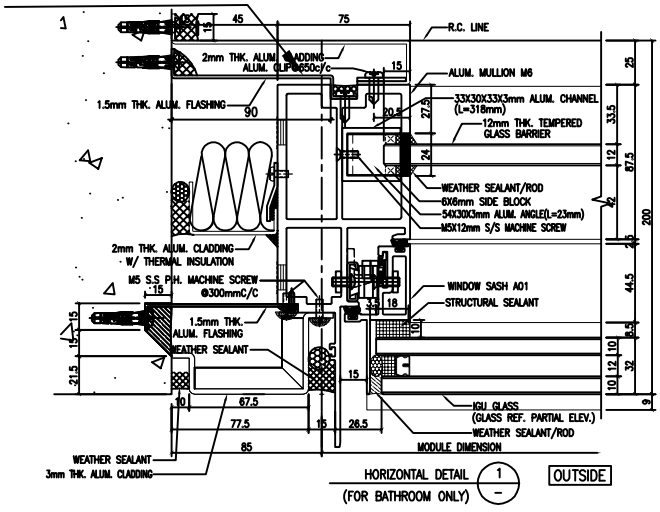


5004E+5004G

防水件安裝示意图

| 名稱 | 防水铝板 | 制圖 | 方強 | 2022.11.07 | 修改 | | | |
|---|---|---|---|---|---|---|---|---|
| 材料 | 1.5mm铝板 | 復核 | 謝永林 | 2022.11.10 | 日期 | | | |
| 顏色 | 鉻化 | 批準 | Daniel | | 圖號 | FSC-10R | | |


美特鋁質 有限公司
MIDI Aluminium Fabricator Ltd.


注明：浴室位接墻體
結構預長100㎜

T5座補浴室位


| 工程號 | J-853 | 地盤 | 延坪道住宅 |
|---|---|---|---|

| 序號 | 物料編號 | L | 數量 | EQ | M | X | N | 位置 | 分格尺寸 | 樓層 | 樓層數 | 每層數量 |
|---|---|---|---|---|---|---|---|---|---|---|---|---|
| 1 | FSB-09-2 | 2442.5 | 1 | 21.3 | 300 | x | 8 | J853-SD-CW-4506右 | 2342.5 | 26/F | 1 | 1 |

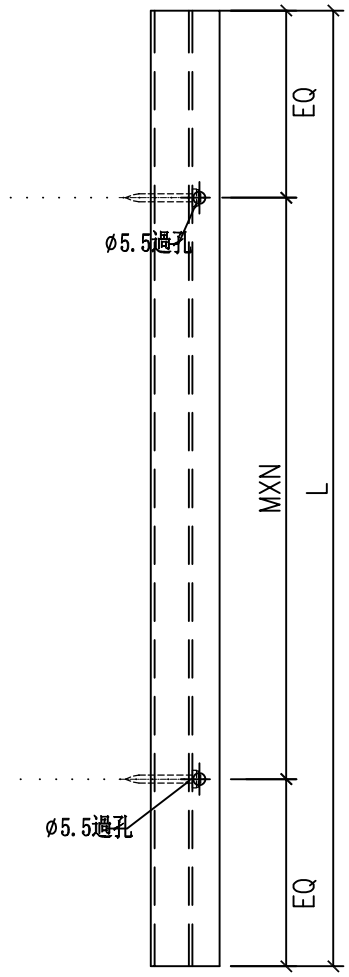

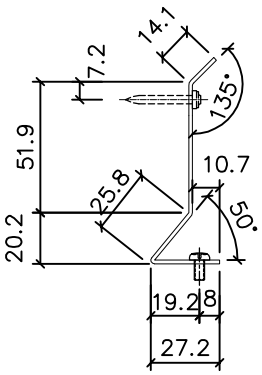
防水件安裝位置

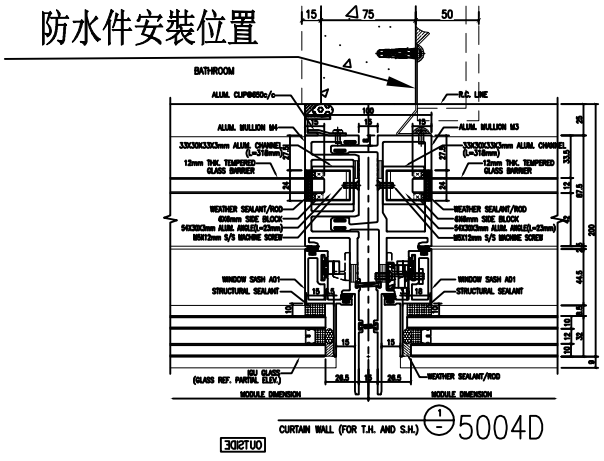


防水件安裝示意图

| 名稱 | 防水铝板 | 制圖 | 方強 | 2022.11.07 | 修改 | | | |
|---|---|---|---|---|---|---|---|---|
| 材料 | 1.5㎜铝板 | 復核 | 謝永林 | 2022.11.10 | 日期 | | | |
| 顏色 | 銘化 | 批準 | Daniel | | 圖號 | FSB-09 | | |


美特鋁質 有限公司
MIDI Aluminium Fabricator Ltd.


注明：浴室位接墻體
結構預長100㎜

T5座補浴室位


| 工程號 | J-853 | 地盤 | 延坪道住宅 |
|---|---|---|---|

| 序號 | 物料編號 | L | 數量 | EQ | M | X | N | 位置 | 分格尺寸 | 樓層 | 樓層數 | 每層數量 |
|---|---|---|---|---|---|---|---|---|---|---|---|---|
| 1 | FSB-09R-2 | 2442.5 | 1 | 21.3 | 300 | x | 8 | J853-SD-CW-4506右 | 2342.5 | 26/F | 1 | 1 |

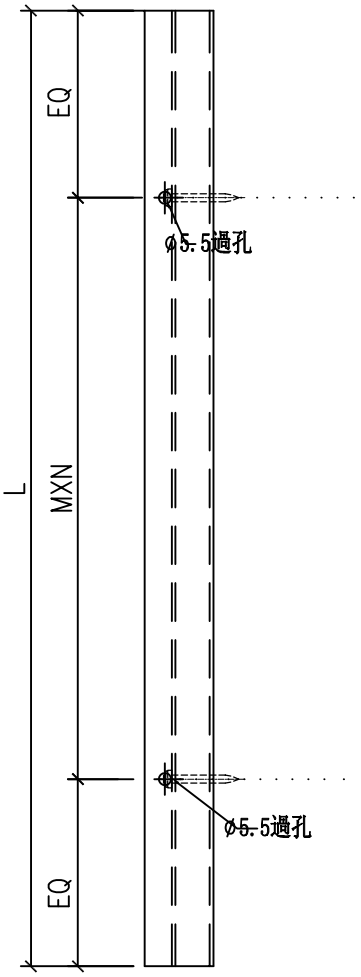

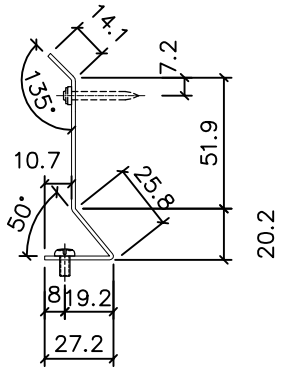
防水件安裝位置

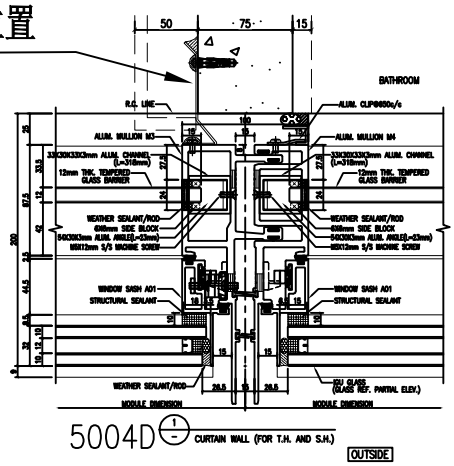


防水件安裝示意图


| 名稱 | 防水铝板 | 制圖 | 方強 | 2022.11.07 | 修改 | | | |
|---|---|---|---|---|---|---|---|---|
| 材料 | 1.5㎜铝板 | 復核 | 謝永林 | 2022.11.10 | 日期 | | | |
| 顏色 | 鉻化 | 批準 | Daniel | | 圖號 | FSB-09R | | |


美特鋁質 有限公司
MIDI Aluminium Fabricator Ltd.

# T5座補浴室位


| 工程號 | J-853 | 地盤 | 延坪道住宅 |
|---|---|---|---|

| 序號 | 物料編號 | L | 數量 | 位置 | 分格尺寸 | 樓層 | 樓層數 | 每層數量 |
|---|---|---|---|---|---|---|---|---|
| 1 | FSA-11R-2 | 2342.5 | 1 | J853-SD-CW-4509右 | 2342.5 | 26/F | 1 | 1 |

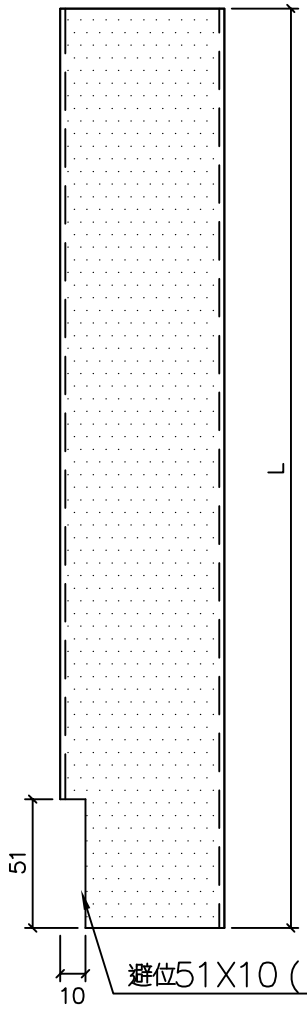

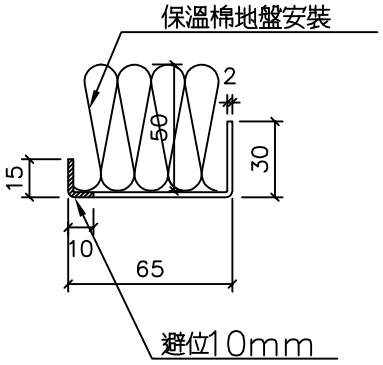
防水件安裝位置

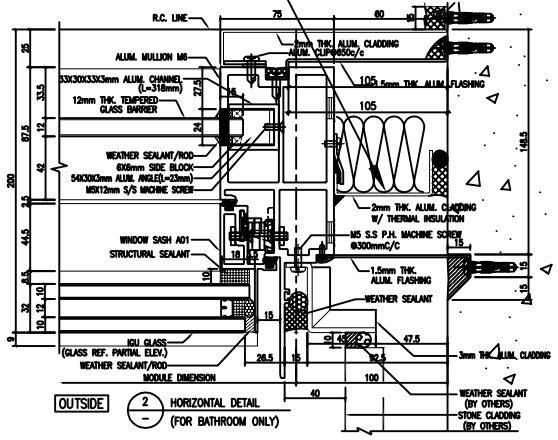


5004E
防水件安裝示意图

| 名稱 | 防水铝板 | 制圖 | 方強 | 2022.11.07 | 修改 | | | |
|---|---|---|---|---|---|---|---|---|
| 材料 | 2㎜铝板 | 復核 | 謝永林 | 2022.11.10 | 日期 | | | |
| 顏色 | 鉻化 | 批準 | Daniel | | 圖號 | FSA-11R-2 | | |


美特鋁質 有限公司
MIDI Aluminium Fabricator Ltd.

注明：按層高高度，
已預長100mm用于駁接位

T5座補浴室位


| 工程號 | J-853 | 地盤 | 延坪道住宅 |
|---|---|---|---|

| 序號 | 物料編號 | L | 數量 | EQ | M | X | N | 位置 | 分格尺寸 | 樓層 | 樓層數 | 每層數量 |
|---|---|---|---|---|---|---|---|---|---|---|---|---|
| 1 | FSB-11R-2 | 2442.5 | 1 | 21.3 | 300 | x | 8 | J853-SD-CW-4509右 | 2342.5 | 26/F | 1 | 1 |

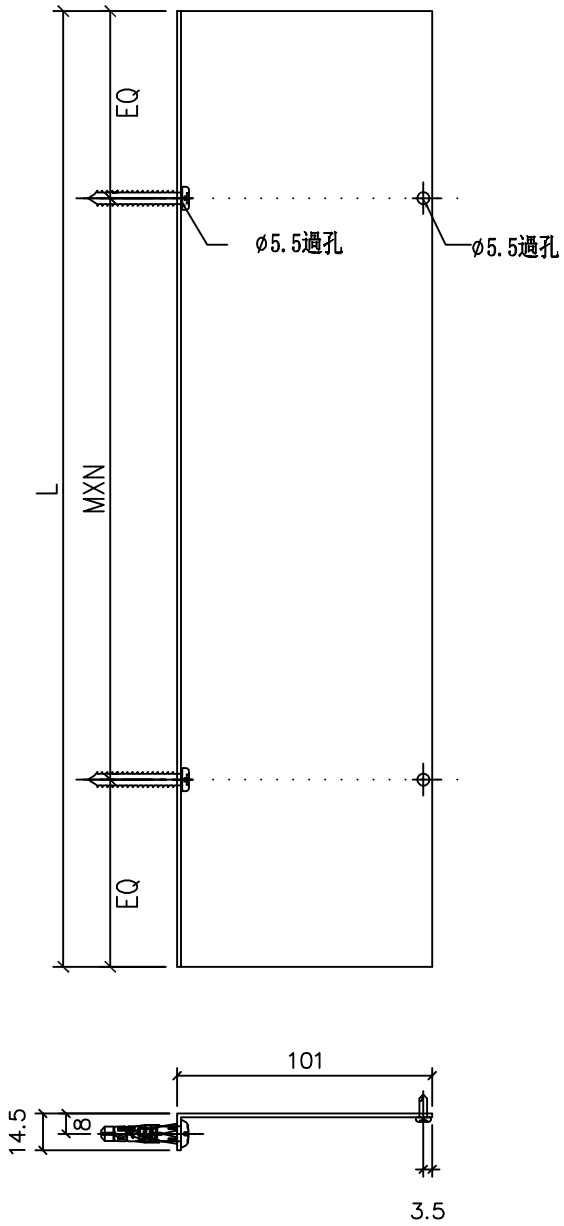





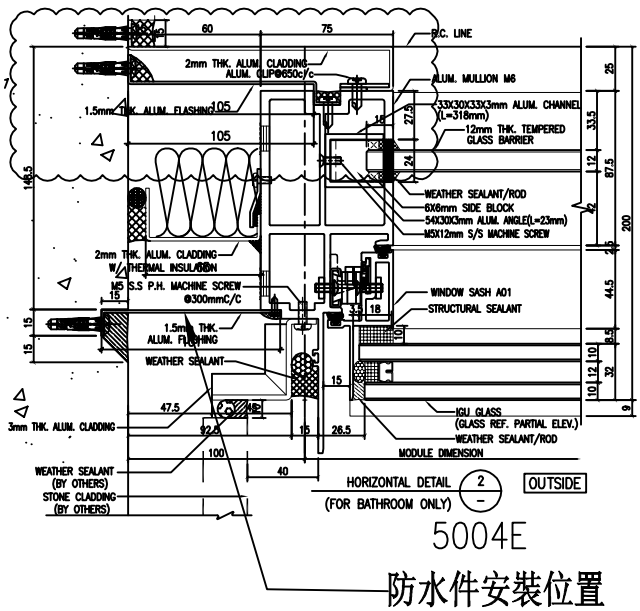


防水件安裝位置

防水件安裝示意图

| 名稱 | 防水铝板 | 制圖 | 方強 | 2022.11.07 | 修改 | | | |
|---|---|---|---|---|---|---|---|---|
| 材料 | 1.5mm铝板 | 復核 | 謝永林 | 2022.11.10 | 日期 | | | |
| 顏色 | 鉻化 | 批準 | Daniel | | 圖號 | FSB-11R | | |


美特鋁質 有限公司
MIDI Aluminium Fabricator Ltd.


注明：浴室位接墻體
結構預長100mm

T5座補浴室位


| 工程號 | J-853 | 地盤 | 延坪道住宅 |
|---|---|---|---|

| 序號 | 物料編號 | L | 數量 | EQ | M | X | N | 位置 | 分格尺寸 | 樓層 | 樓層數 | 每層數量 |
|---|---|---|---|---|---|---|---|---|---|---|---|---|
| 1 | FSC-11R-2 | 2500 | 1 | 50.0 | 300 | x | 8 | J853-SD-CW-4509右 | 2400 | 26/F | 1 | 1 |

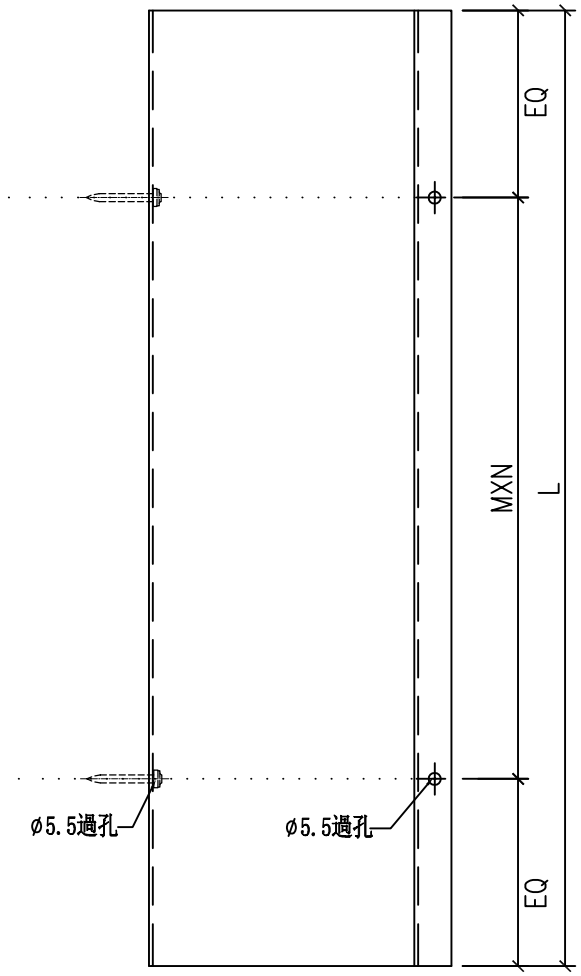

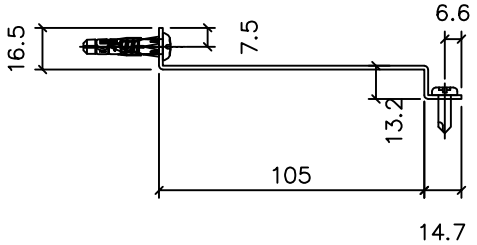
防水件安裝位置

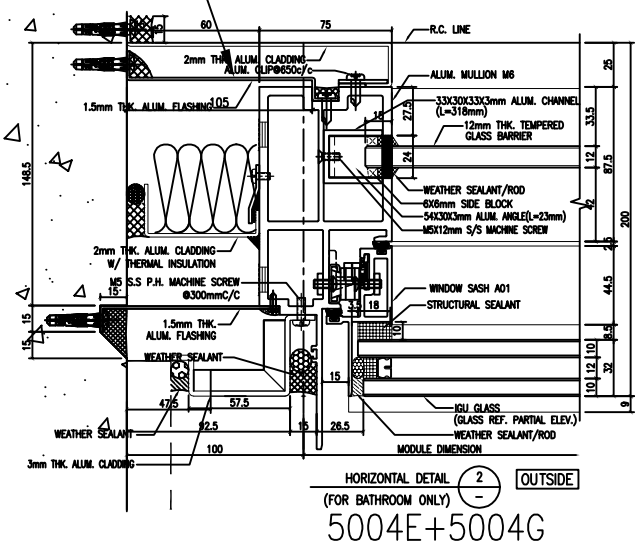



5004E+5004G

防水件安裝示意图

| 名稱 | 防水铝板 | 制圖 | 方強 | 2022.11.07 | 修改 | | | |
|---|---|---|---|---|---|---|---|---|
| 材料 | 1.5mm铝板 | 復核 | 謝永林 | 2022.11.10 | 日期 | | | |
| 顏色 | 鉻化 | 批準 | Daniel | | 圖號 | FSC-11R | | |

# J853-SD-CW-4506

补浴室位防水件

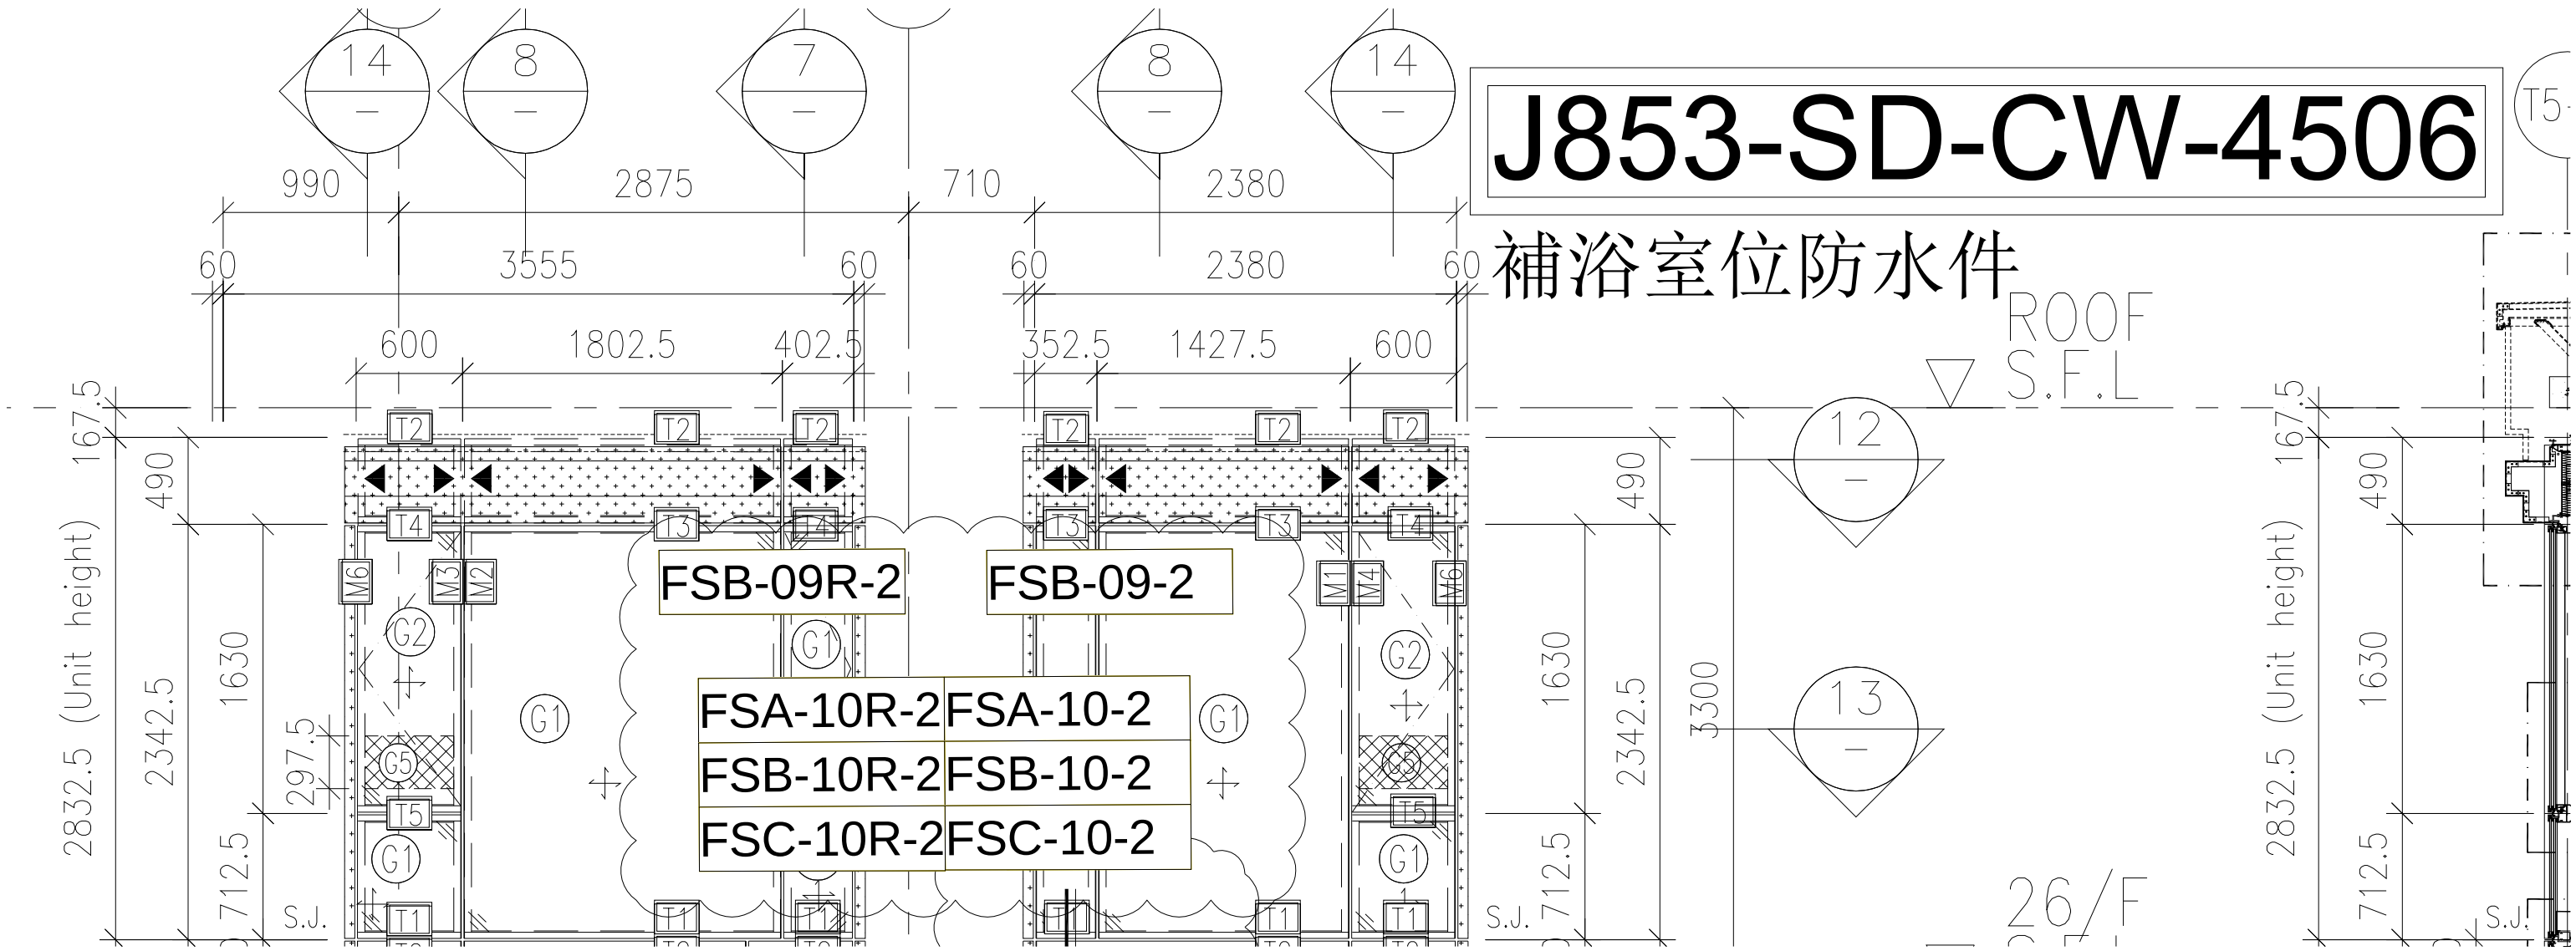

# J853-SD-CW-4509

## 補浴室位防水件

| |
|---|
| FSA-10-2 |
| FSB-10-2 |
| FSC-10-2 |

| |
|---|
| FSA-11R-2 |
| FSB-11R-2 |
| FSC-11R-2 |

