



美特鋁質有限公司
MIDI ALUMINIUM FABRICATOR LTD.



工程指示 / 要求簡箋 ENGINEER INSTRUCTIONS(E.I.)

工程指示編號:	EI- 5570	修改版本:	-
	HK- 2406		
工程編號:	J 853	工程名稱:	大窩坪 (延坪道)
收件人:	生統	發件人:	Edwin Ho
工程項目:	地盤用T5, T6及T7玻璃欄河鋁料加工圖紙 (大貨) 優先生產企料	日期:	03/01/2023

☐ 原合約工程包	☐ 原合約工程加 / 減賬 QT-	☐ 新工程報價 QT-
---------------------------------	--	------------------------------------

信件批核號碼/圖紙參考編號:	批核模具圖紙編號:
客戶指示附件:	管理內部批簽署:

☐ 初步鋁料 B.M.	☐ 加工拆圖, 然後生產	☐ 尺寸表
☐ 正式鋁料 B.M.	☐ 技術上資料/指示	☐ 報價
☐ 配件 B.M.	☐ 樣辦或貨品說明書	☐ 分判合約
☐ 其他:		

內容: 請根據附件加工圖圖紙, 生產地盤用T5, T6及T7玻璃欄河鋁料, 請優先生產企料。

*分兩個MO, MO1為5/F-16/F, 需於15/2/2023前生產完成送達地盤。
MO2為17/F-25/F, 需於6/3/2023前生產完成送達地盤。

出貨包裝需分座數。

16- FLAT A
17 FLAT B
75/17/F ~ 25/F
FLAT A
FLAT B



完成上列要求日期: 15/02/2023

國內

☐ 生產技術總監	☐ 連附件	☐ 技術部	☐ 連附件	☐ 生產部	☐ 連附件
☐ 採購部	☐ 連附件	☒ 生產統籌部	☒ 連附件	☐ 報關組	☐ 連附件
☐ 質檢部	☐ 連附件	☐ 會計部	☐ 連附件	☐ 機械設計部	☐ 連附件
☒ 香港辦	☒ 連附件	☐ 其他:			

香港

☐ 行政部	☐ 連附件	☐ 會計部	☐ 連附件	☐ 統籌部	☐ 連附件	☐ 工程部	☐ 連附件
☐ 採購部	☐ 連附件	☐ QS部	☐ 連附件	☒ 地盤管理	☒ 連附件	☐ 維修部	☐ 連附件

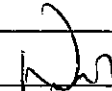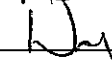
*發件人簽署: Edwin Ho	*組別成員批核簽署:  3/1/2023
傳遞編號:	項目經理簽署: 

[illegible]

圖則登記表 DRAWING REGISTER																							
工程名稱 Project Title: T5-T7, GB攔河 鋁料加工 工程編號 Project No: J-853										接收日期 Receiving Date (適用於客戶圖則)													
										年													
										月													
										日													
分發予 Distributed To										發出日期 Issued Date													
										年	22												
										月	12												
										日	20												
圖則編號 Drg. No.		圖則名稱 Drawing Title								修訂編號 Revision No.													
J853-GB-FAB2-54		86217加工圖								56 -													
J853-GB-FAB2-55		86217加工圖								57 -													
J853-GB-FAB2-56		86217加工圖								58 -													
J853-GB-FAB2-57		86217加工圖								59 -													
J853-GB-FAB2-58		86217加工圖								60 -													
J853-GB-FAB2-59		86217加工圖								61 -													
J853-GB-FAB2-60		86217加工圖								62 -													
J853-GB-FAB2-61		86217加工圖								63 -													
J853-GB-FAB2-62		86217加工圖								64 -													
J853-GB-FAB2-63		86217加工圖								65 -													
J853-GB-FAB2-64		86217加工圖								66 -													
J853-GB-FAB2-65		86217加工圖								67 -													
J853-GB-FAB2-66		86217加工圖								68 -													
J853-GB-FAB2-67		86217加工圖								69 -													
J853-GB-FAB2-68		86218加工圖								70 -													
J853-GB-FAB2-69		86218加工圖								71 -													
J853-GB-FAB2-70		86218加工圖								72 -													
J853-GB-FAB2-71		86218加工圖								73 -													
J853-GB-FAB2-72		86218加工圖								74 -													
J853-GB-FAB2-73		86218加工圖								75 -													
J853-GB-FAB2-74		86218加工圖								76 -													
J853-GB-FAB2-75		86218加工圖								77 -													
J853-GB-FAB2-76		86218加工圖								78 -													
J853-GB-FAB2-77		86218加工圖								79 -													
J853-GB-FAB2-78		86218加工圖								80 -													
J853-GB-FAB2-79		86218加工圖								81 -													
J853-GB-FAB2-80		86218加工圖								82 -													
J853-GB-FAB2-81		86218加工圖								83 -													
J853-GB-FAB2-82		86218加工圖								84 -													
J853-GB-FAB2-83		86218加工圖								85 -													
J853-GB-FAB2-84		86218加工圖								86 -													
J853-GB-FAB2-85		86218加工圖								87 -													
J853-GB-FAB2-86		86218加工圖								88 -													
J853-GB-FAB2-87		86218加工圖								89 -													
J853-GB-FAB2-88		86218加工圖								90 -													
J853-GB-FAB2-89		86218加工圖								91 -													
J853-GB-FAB2-90		86218加工圖								92 -													
J853-GB-FAB2-91		86218加工圖								93 -													
J853-GB-FAB2-92		86218加工圖								94 -													
J853-GB-FAB2-93		86218加工圖								95 -													
J853-GB-FAB2-94		86218加工圖								96 -													
J853-GB-FAB2-95		86218加工圖								97 -													
J853-GB-FAB2-96		86218加工圖								98 -													
J853-GB-FAB2-97		86218加工圖								99 -													
J853-GB-FAB2-98		86218加工圖								100 -													
J853-GB-FAB2-99		86219加工圖								101 -													
J853-GB-FAB2-100		86219加工圖								102 -													
J853-GB-FAB2-101		86219加工圖								103 -													
J853-GB-FAB2-102		86219加工圖								104 -													
J853-GB-FAB2-103		86225加工圖								105 -													
J853-GB-FAB2-104		86225加工圖								106 -													
J853-GB-FAB2-105		86226加工圖								107 -													
J853-GB-FAB2-106		86226加工圖								108 -													
J853-GB-FAB2-107		86227加工圖								109 -													
J853-GB-FAB2-108		86228加工圖								110 -													

圖則登記表 DRAWING REGISTER																
						接收日期 Receiving Date (適用於客戶圖則)										
工程名稱 Project Title: T5-T7, GB攔河鉛料加工						年										
						月										
						日										
工程編號 Project No: J-853																
分發予 Distributed To						發出日期 Issued Date										
						年	22									
						月	12									
						日	20									
圖則編號 Drg. No.		圖則名稱 Drawing Title				修訂編號 Revision No.										
J853-GB-FAB2-109	86235加工圖				111	-										
J853-GB-FAB2-110	86236加工圖				112	-										
J853-GB-FAB2-111	86229加工圖				113	-										
J853-GB-FAB2-112	86229加工圖				114	-										
J853-GB-FAB2-113	86229加工圖				115	-										
J853-GB-FAB2-114	86229加工圖				116	-										
J853-GB-FAB2-115	86229加工圖				117	-										
J853-GB-FAB2-116	86229加工圖				118	-										
J853-GB-FAB2-117	86230加工圖				119	-										
J853-GB-FAB2-118	86230加工圖				120	-										
J853-GB-FAB2-119	86230加工圖				121	-										
J853-GB-FAB2-120	86230加工圖				122	-										
J853-GB-FAB2-121	86230加工圖				123	-										
J853-GB-FAB2-122	86230加工圖				124	-										
J853-GB-FAB2-123	86230加工圖				125	-										
J853-GB-FAB2-124	86230加工圖				126	-										
J853-GB-FAB2-125	86230加工圖				127	-										
J853-GB-FAB2-126	86230加工圖				128	-										
J853-GB-FAB2-127	86230加工圖				129	-										
J853-GB-FAB2-128	86230加工圖				130	-										
J853-GB-FAB2-129	86230加工圖				131	-										
J853-GB-FAB2-130	86230加工圖				132	-										
J853-GB-FAB2-131	86230加工圖				133	-										
J853-GB-FAB2-132	86230加工圖				134	-										
J853-GB-FAB2-133	86230加工圖				135	-										
J853-GB-FAB2-134	86230加工圖				136	-										
J853-GB-FAB2-135	86230加工圖				137	-										
J853-GB-FAB2-136	86230加工圖				138	-										
J853-GB-FAB2-137	86230加工圖				139	-										
J853-GB-FAB2-138	86230加工圖				140	-										
J853-GB-FAB2-139	86230加工圖				141	-										
J853-GB-FAB2-140	86230加工圖				142	-										
J853-GB-FAB2-141	86230加工圖				143	-										
J853-GB-FAB2-142	86230加工圖				144	-										
J853-GB-FAB2-143	86230加工圖				145	-										
J853-GB-FAB2-144	86230加工圖				146	-										
J853-GB-FAB2-145	86230加工圖				147	-										
J853-SD-GB-5501	位置圖				148	-										
J853-SD-GB-5502	位置圖				149	-										
J853-SD-GB-5503	位置圖				150	-										
J853-SD-GB-5504	位置圖				151	-										
J853-SD-GB-5505	位置圖				152	-										
J853-SD-GB-5506	位置圖				153	-										

送工地

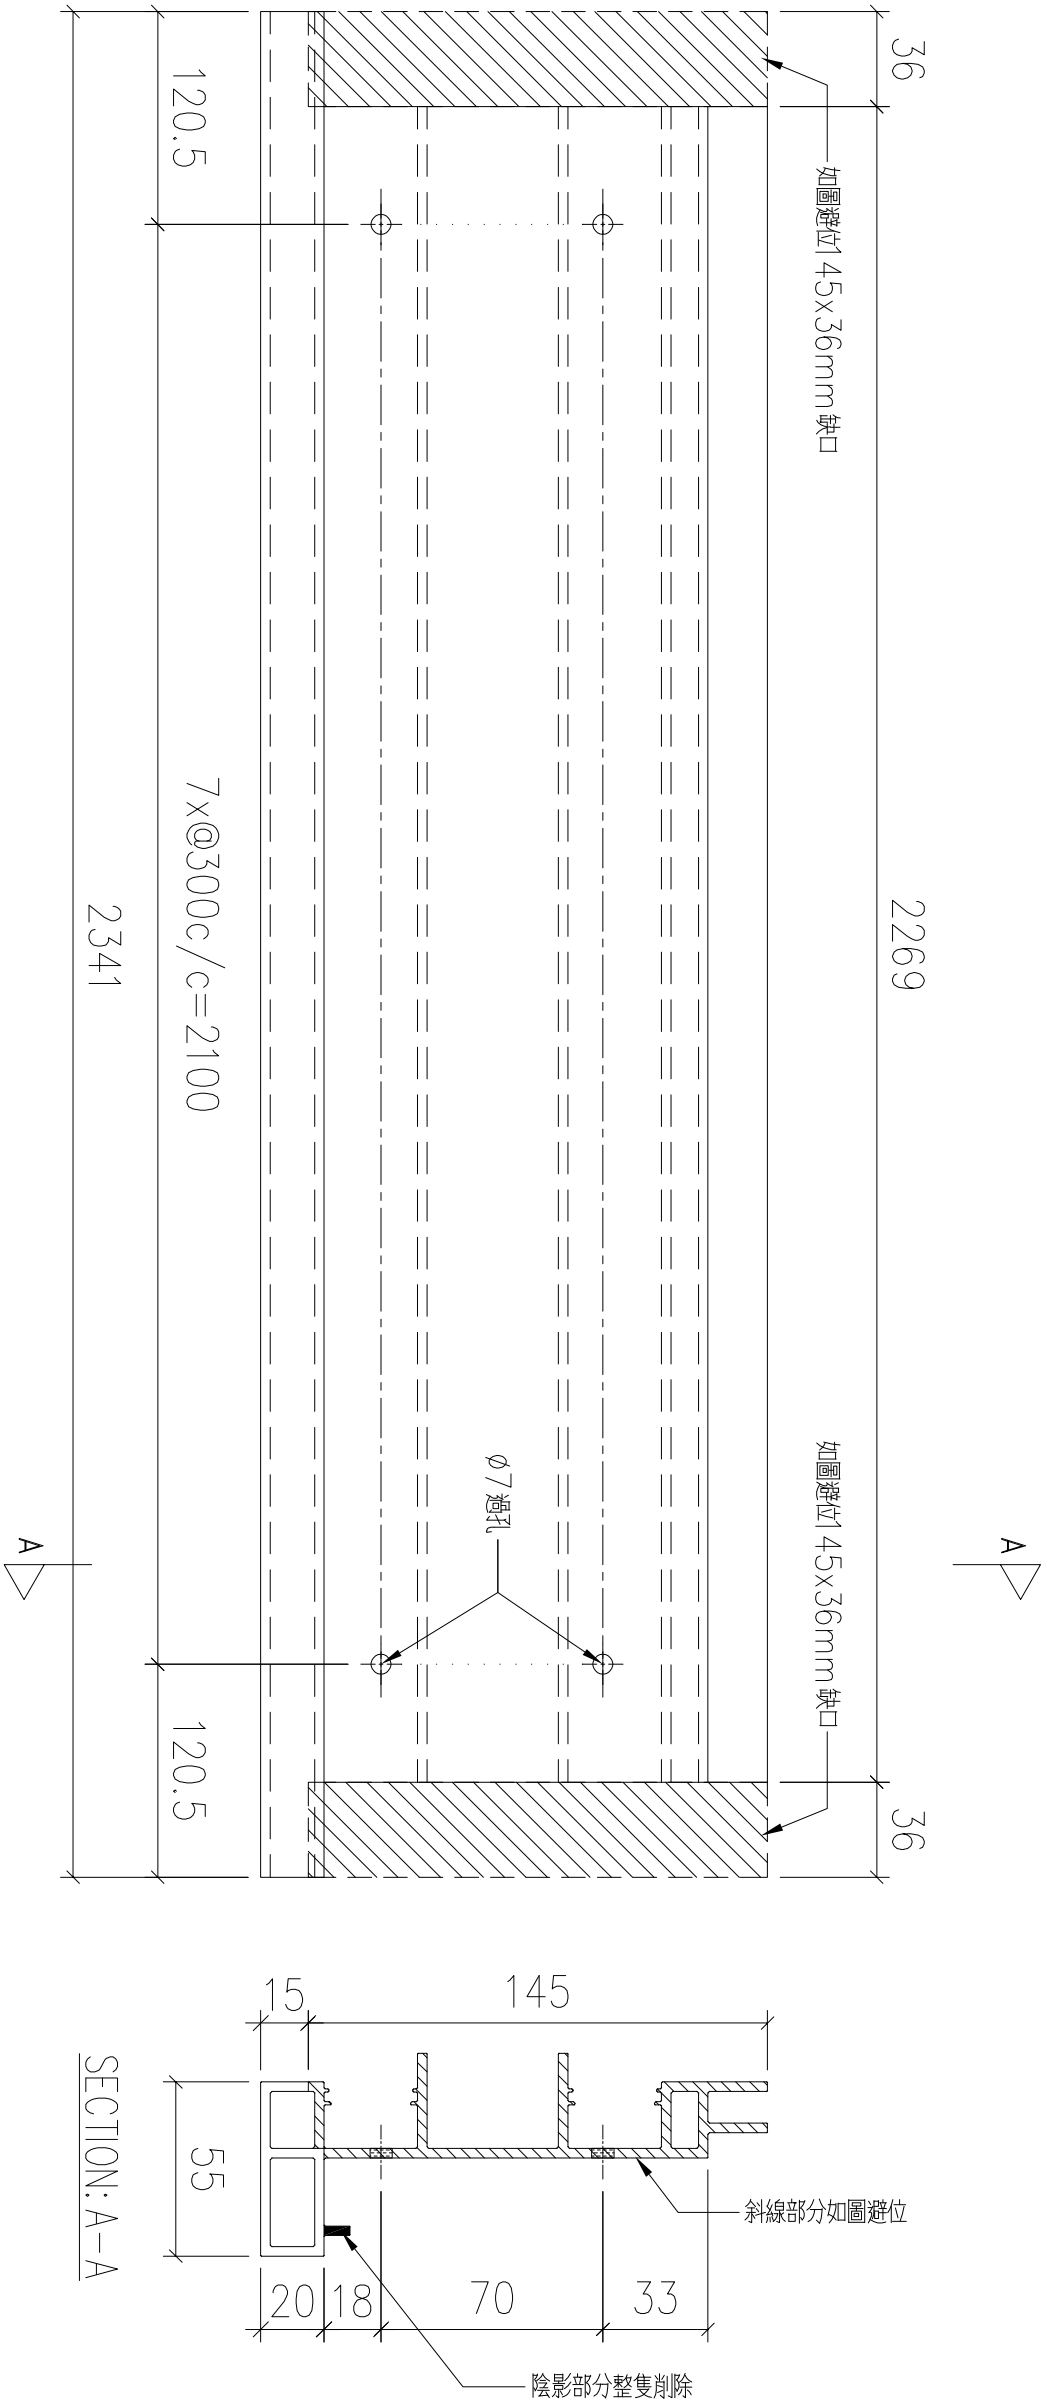


序號	物料編號	數量	安裝位置	樓層
01	T5-X86215-01	8	見派位圖	T5 FLAT A 17~25/F

名稱	扶手加工圖	制圖	LHR	2022,08,26	修改	—		
材料	X86215	復核	—	—	日期	—		
顏色	JMQ213457(3coats)	批準			圖號	J853-GB-FAB2-01		


序號	物料編號	數量	安裝位置	樓層
01	T5-X86215-02	8	見派位圖	T5 FLAT A 17~25/F

名稱	扶手加工圖	制圖	LHR	2022,08,26	修改	—		
材料	X86215	復核	—	—	日期	—		
顏色	JMQ213457(3coats)	批準			圖號	J853-GB-FAB2-02		

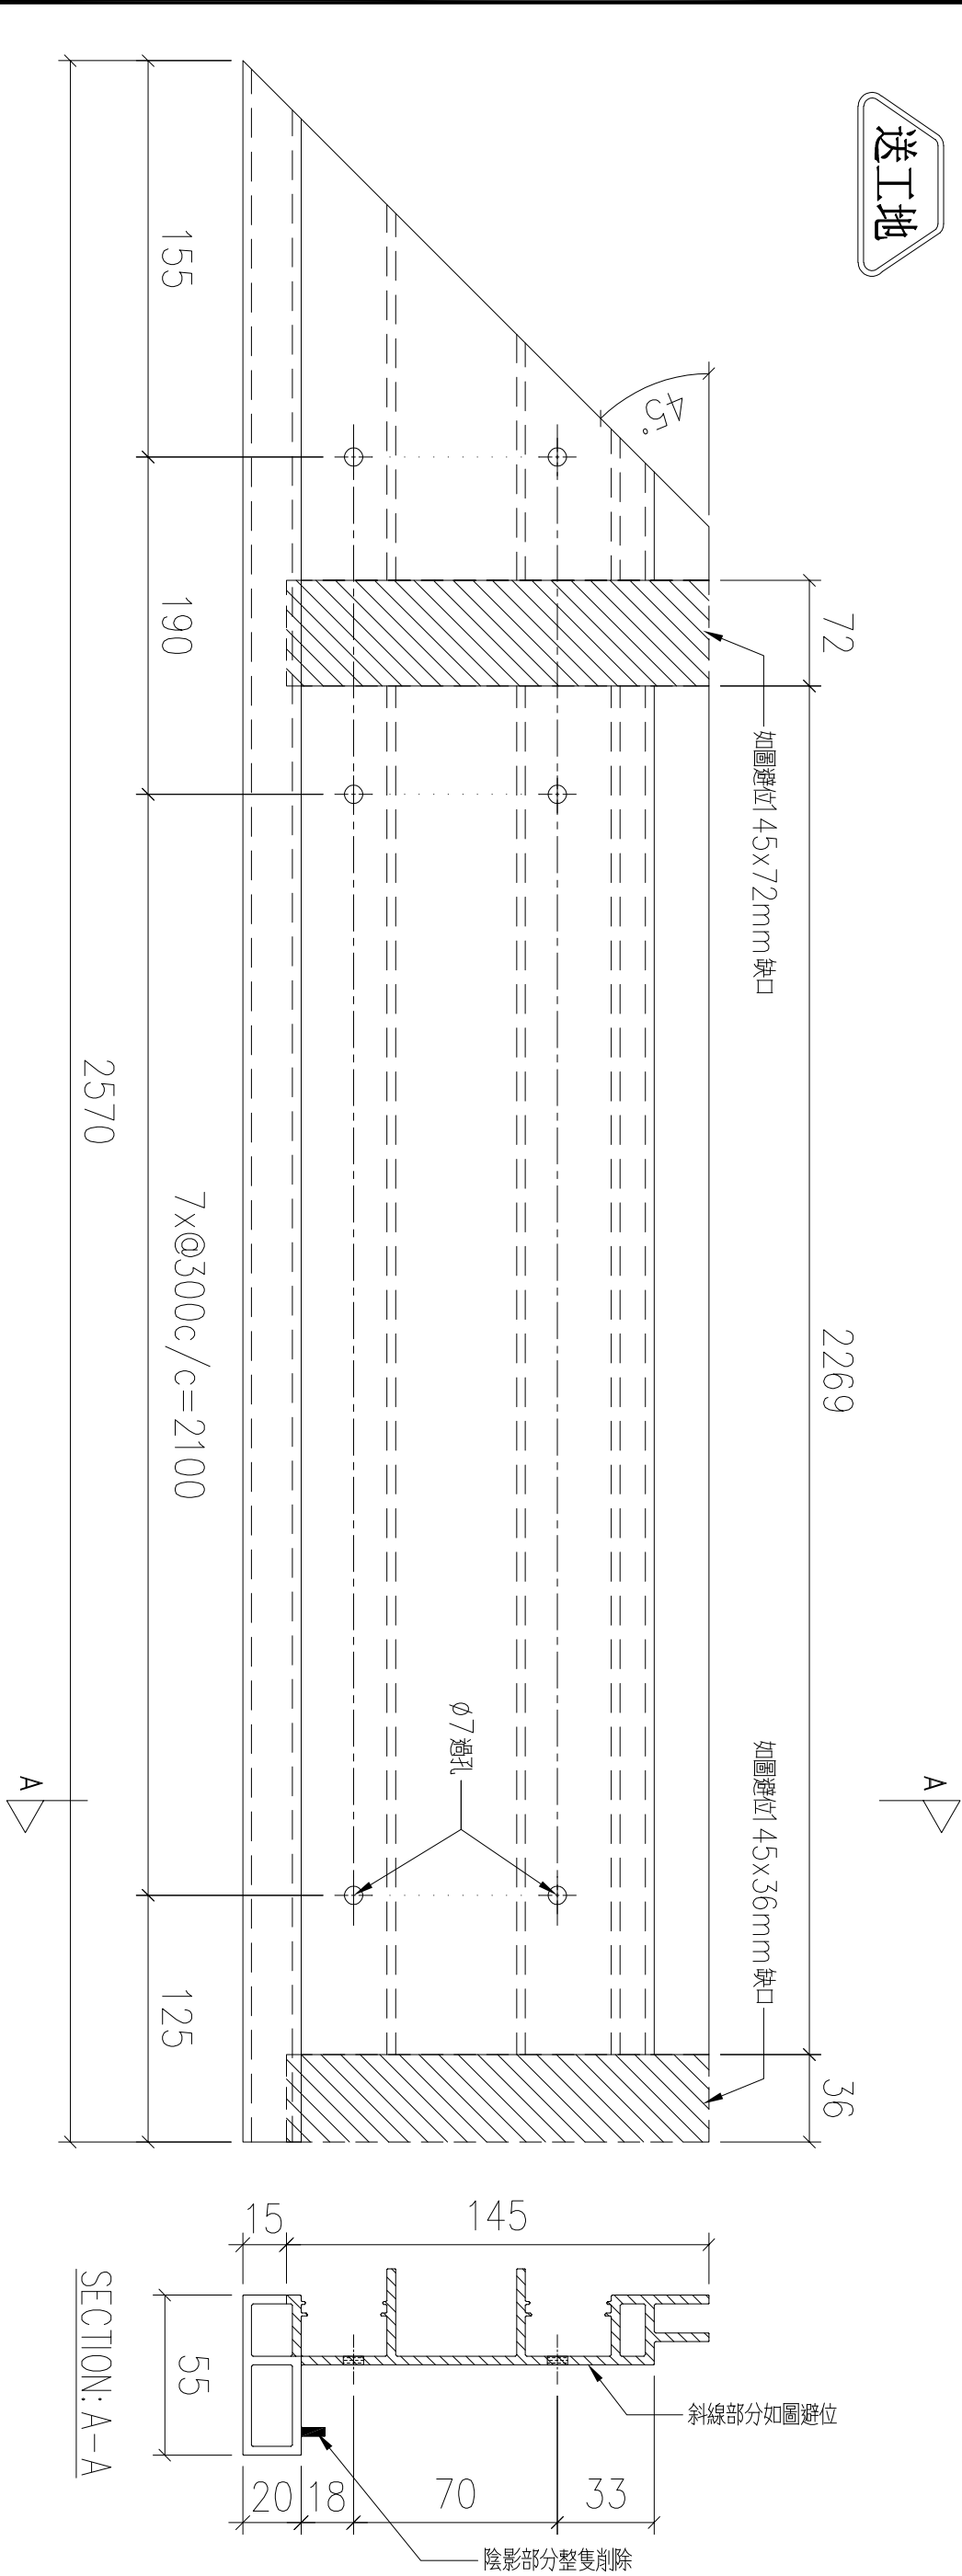


序號	物料編號	數量	安裝位置	樓層
01	T5-X86215-03	8	見派位圖	T5 FLAT A 17~25/F

名稱	扶手加工圖	制圖	LHR	2022,08,26	修改	—		
材料	X86215	復核	—	—	日期	—		
顏色	JMQ213457(3coats)	批準			圖號	J853-GB-FAB2-03		

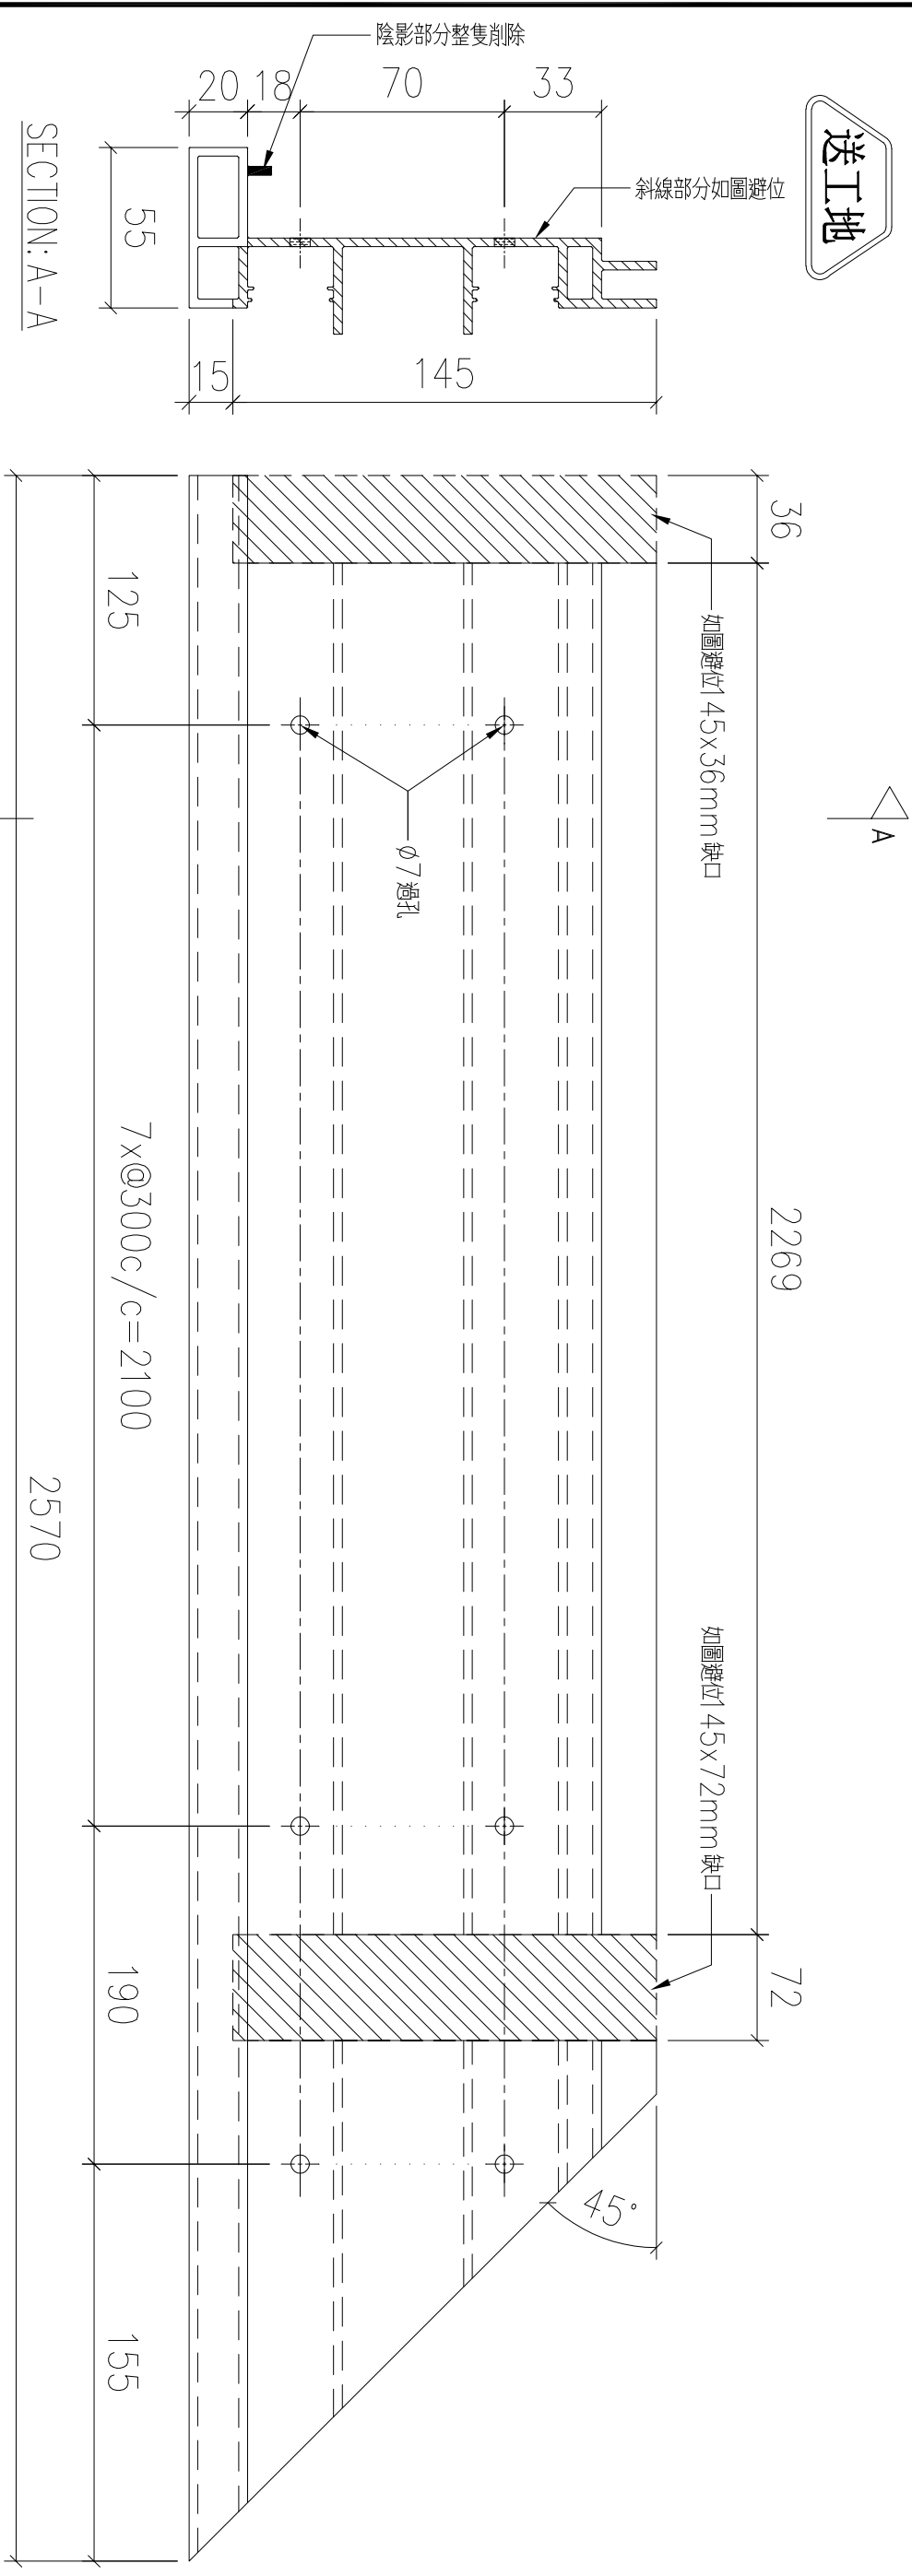


序號	物料編號	數量	安裝位置	樓層
01	T5-X86215-04	8	見派位圖	T5 FLAT B 17~25/F

名稱	扶手加工圖	制圖	LHR	2022,08,26	修改	—		
材料	X86215	復核	—	—	日期	—		
顏色	JMQ213457(3coats)	批準			圖號	J853-GB-FAB2-04		

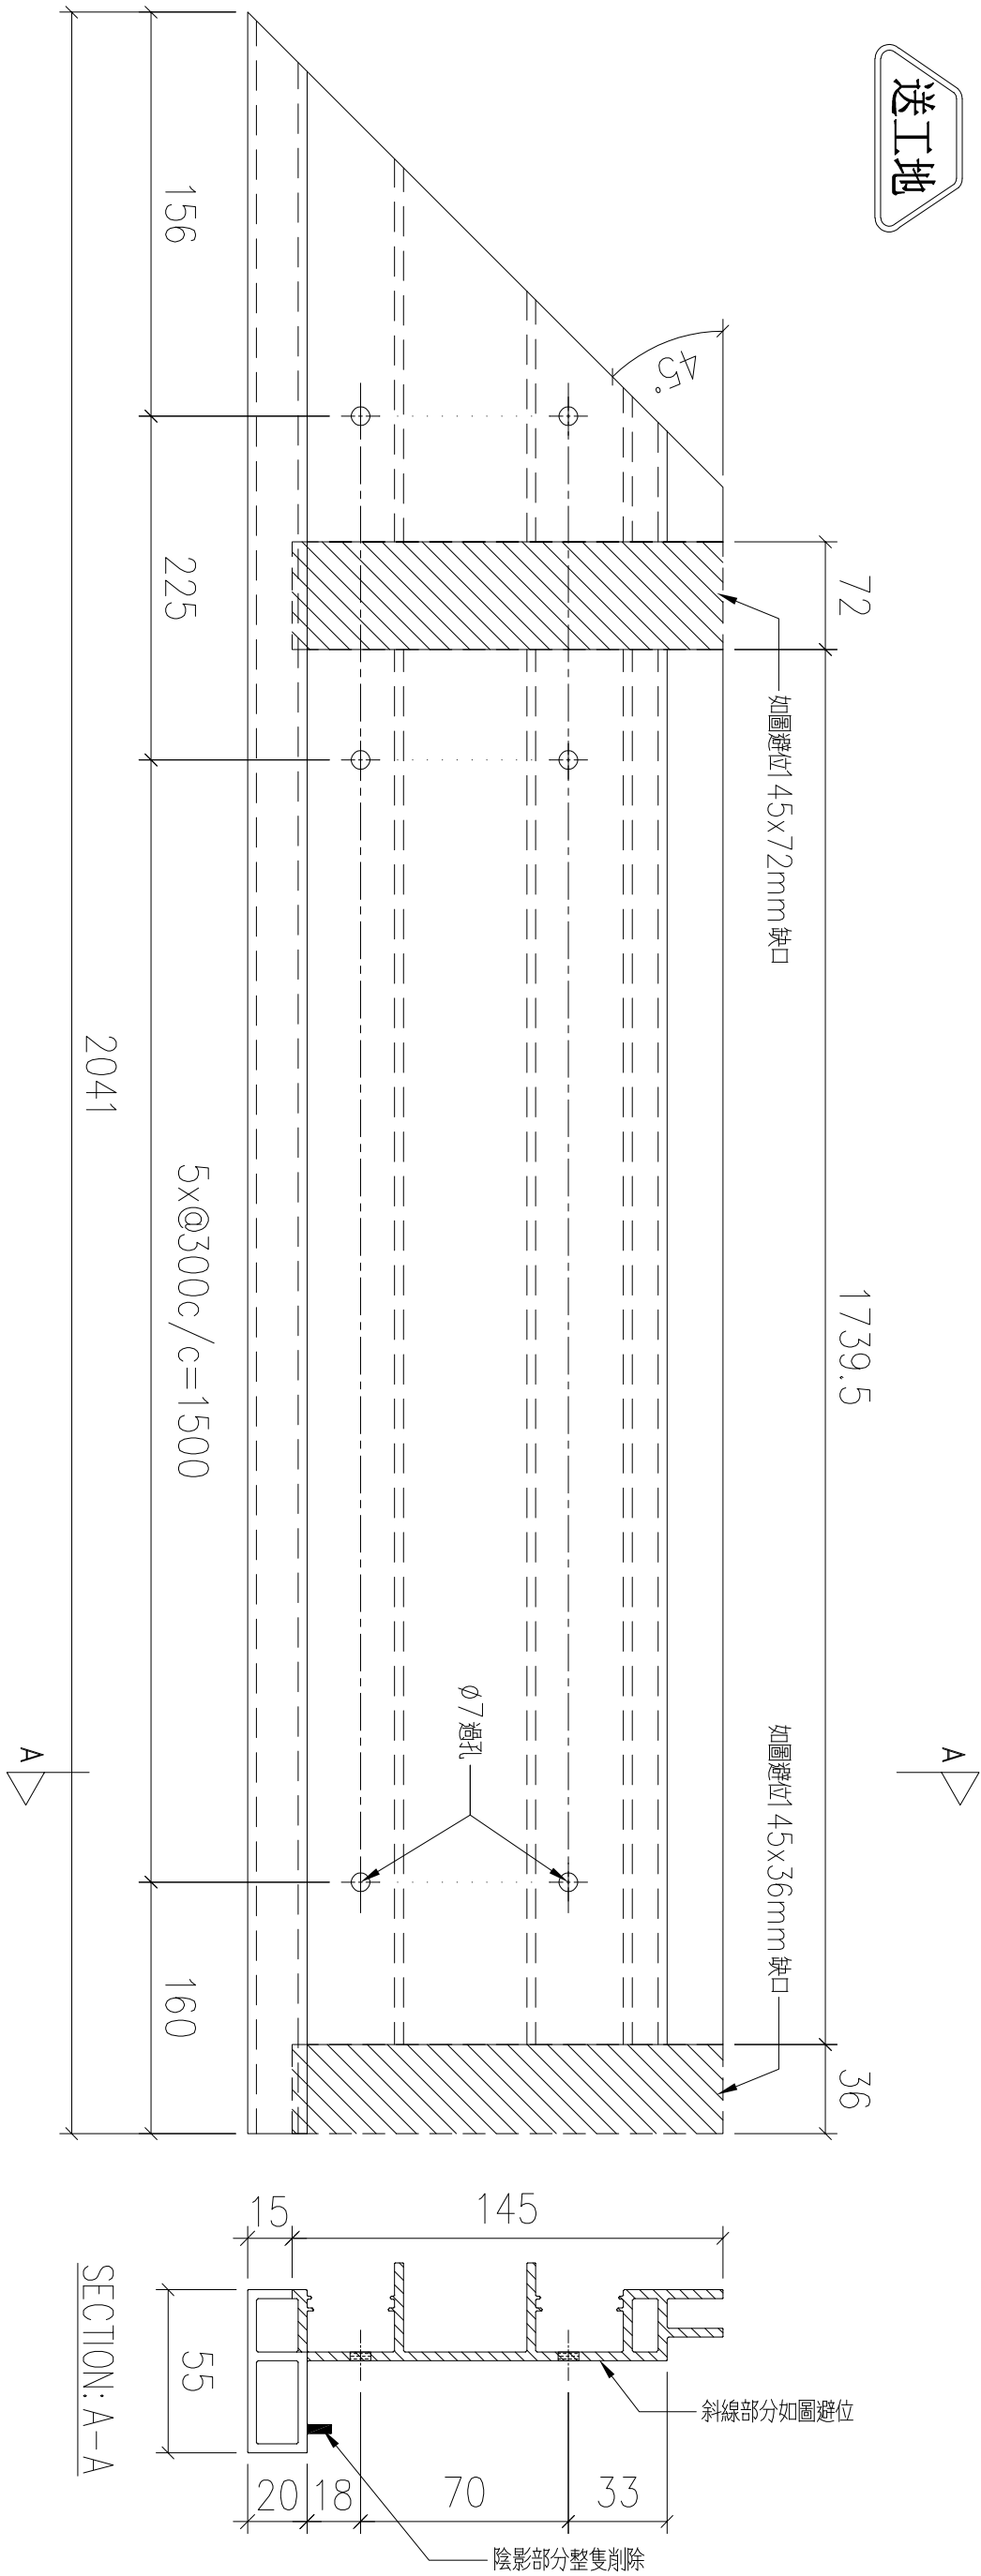

序號	物料編號	數量	安裝位置	樓層
01	T5-X86215-05	8	見派位圖	T5 FLAT B 17~25/F


名稱	扶手加工圖	制圖	LHR	2022,08,26	修改	—		
材料	X86215	復核	—	—	日期	—		
顏色	JMQ213457(3coats)	批準			圖號	J853-GB-FAB2-05		

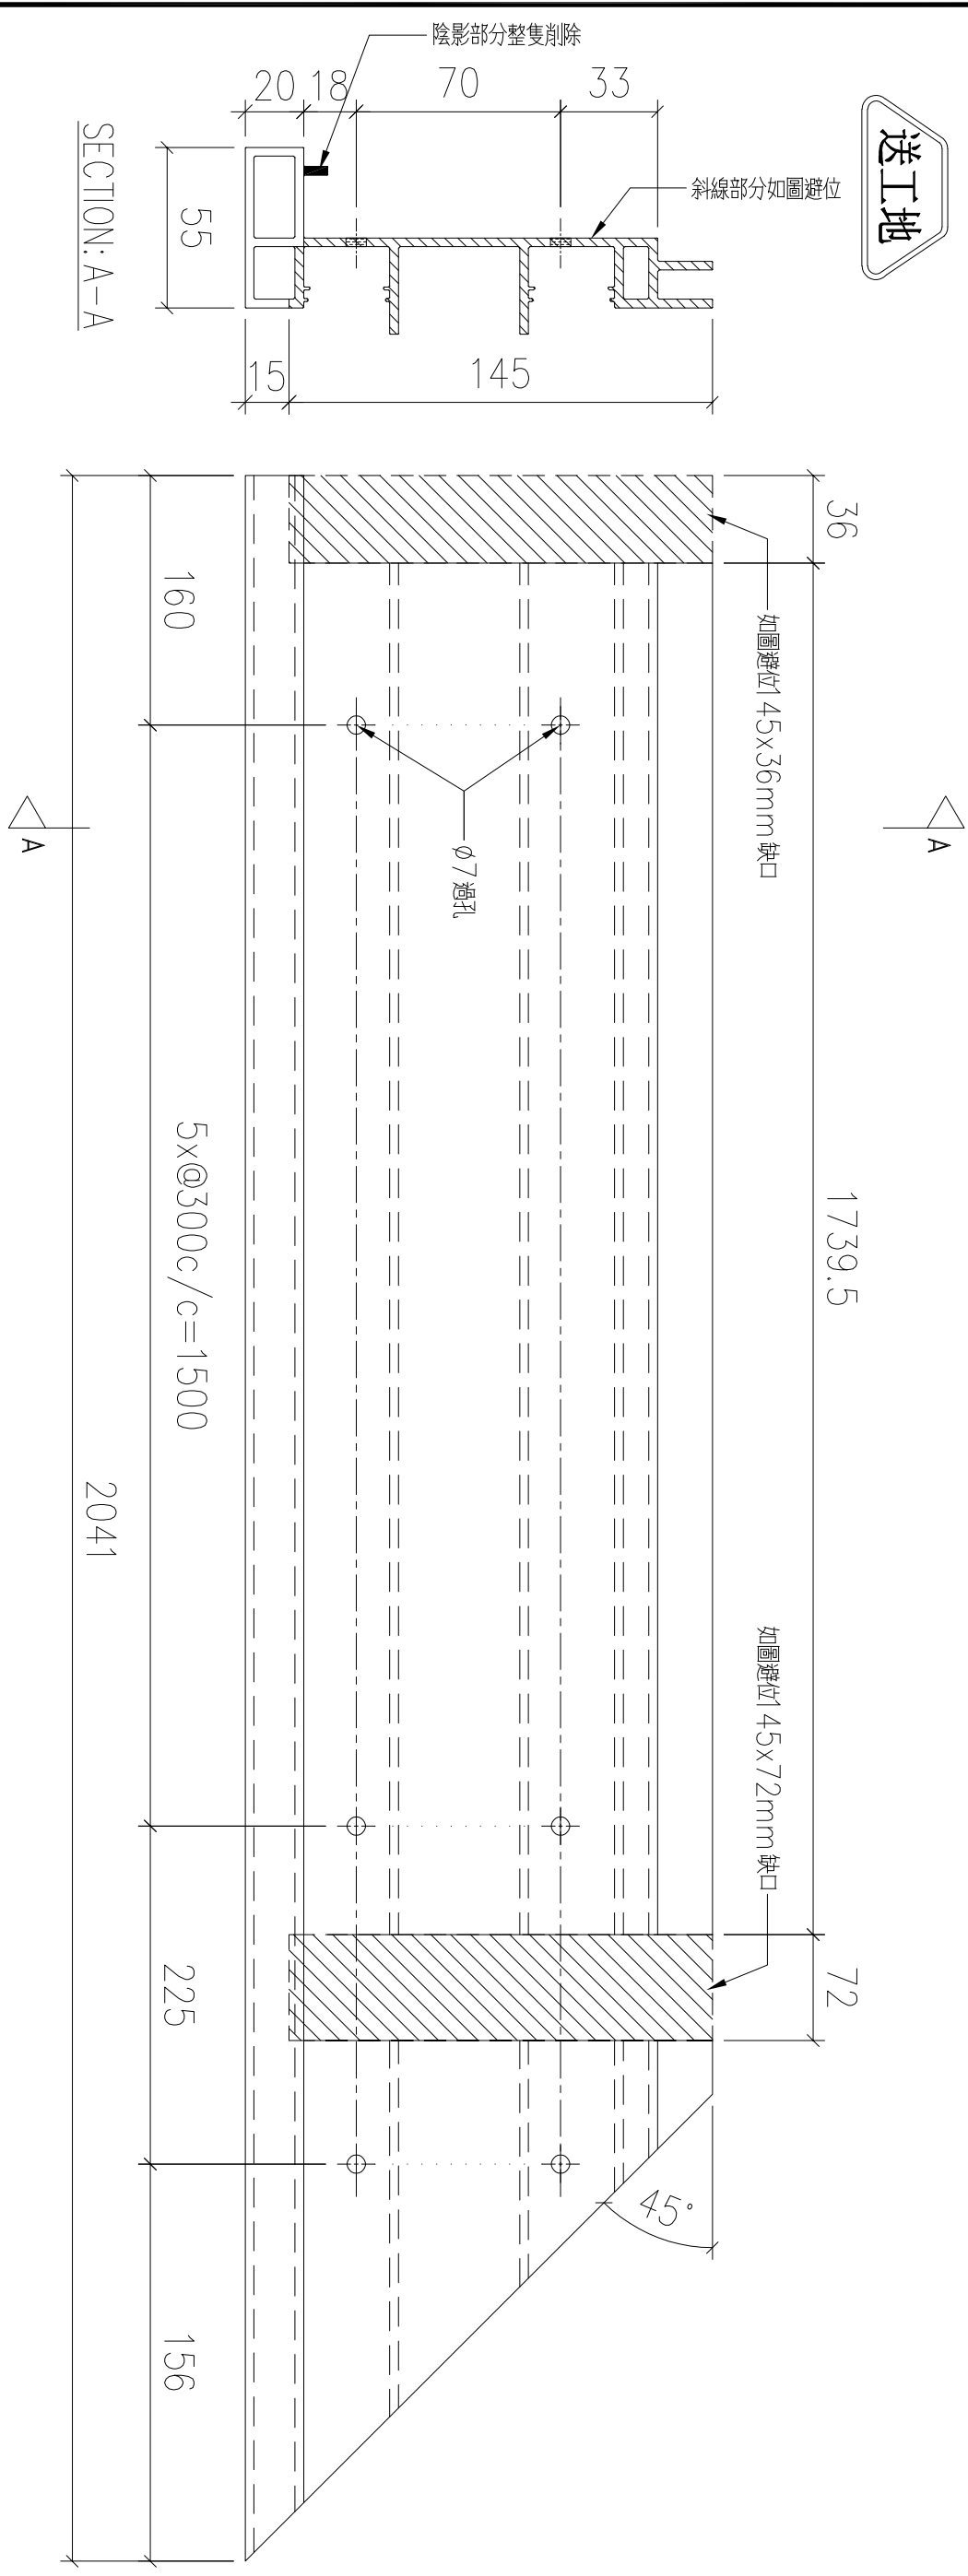



錦上路

名稱	扶手加工圖	制圖	LHR	2022,08,26	修改	—		
材料	X86215	復核	—	—	日期	—		
顏色	JMQ213457(3coats)	批準			圖號	J853-GB-FAB2-06		

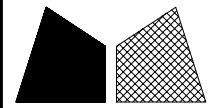


美特鋁質 有限公司
MIDI Aluminium Fabricator Ltd.

工程號	J853	地盤	錦上路
-----	------	----	-----

序號	物料編號	數量	安裝位置	樓層
01	T5-X86215-07	13	見派位圖	T5 FLAT E/F 11~26/F
02	T6-X86215-04	14	見派位圖	T6 FLAT C/D 10~26/F
03	T7-X86215-06	15	見派位圖	T7 FLAT B 7~23/F

名稱	扶手加工圖	制圖	LHR	2022,08,26	修改	—		
材料	X86215	復核	—	—	日期	—		
顏色	JMQ213457(3coats)	批準			圖號	J853-GB-FAB2-07		

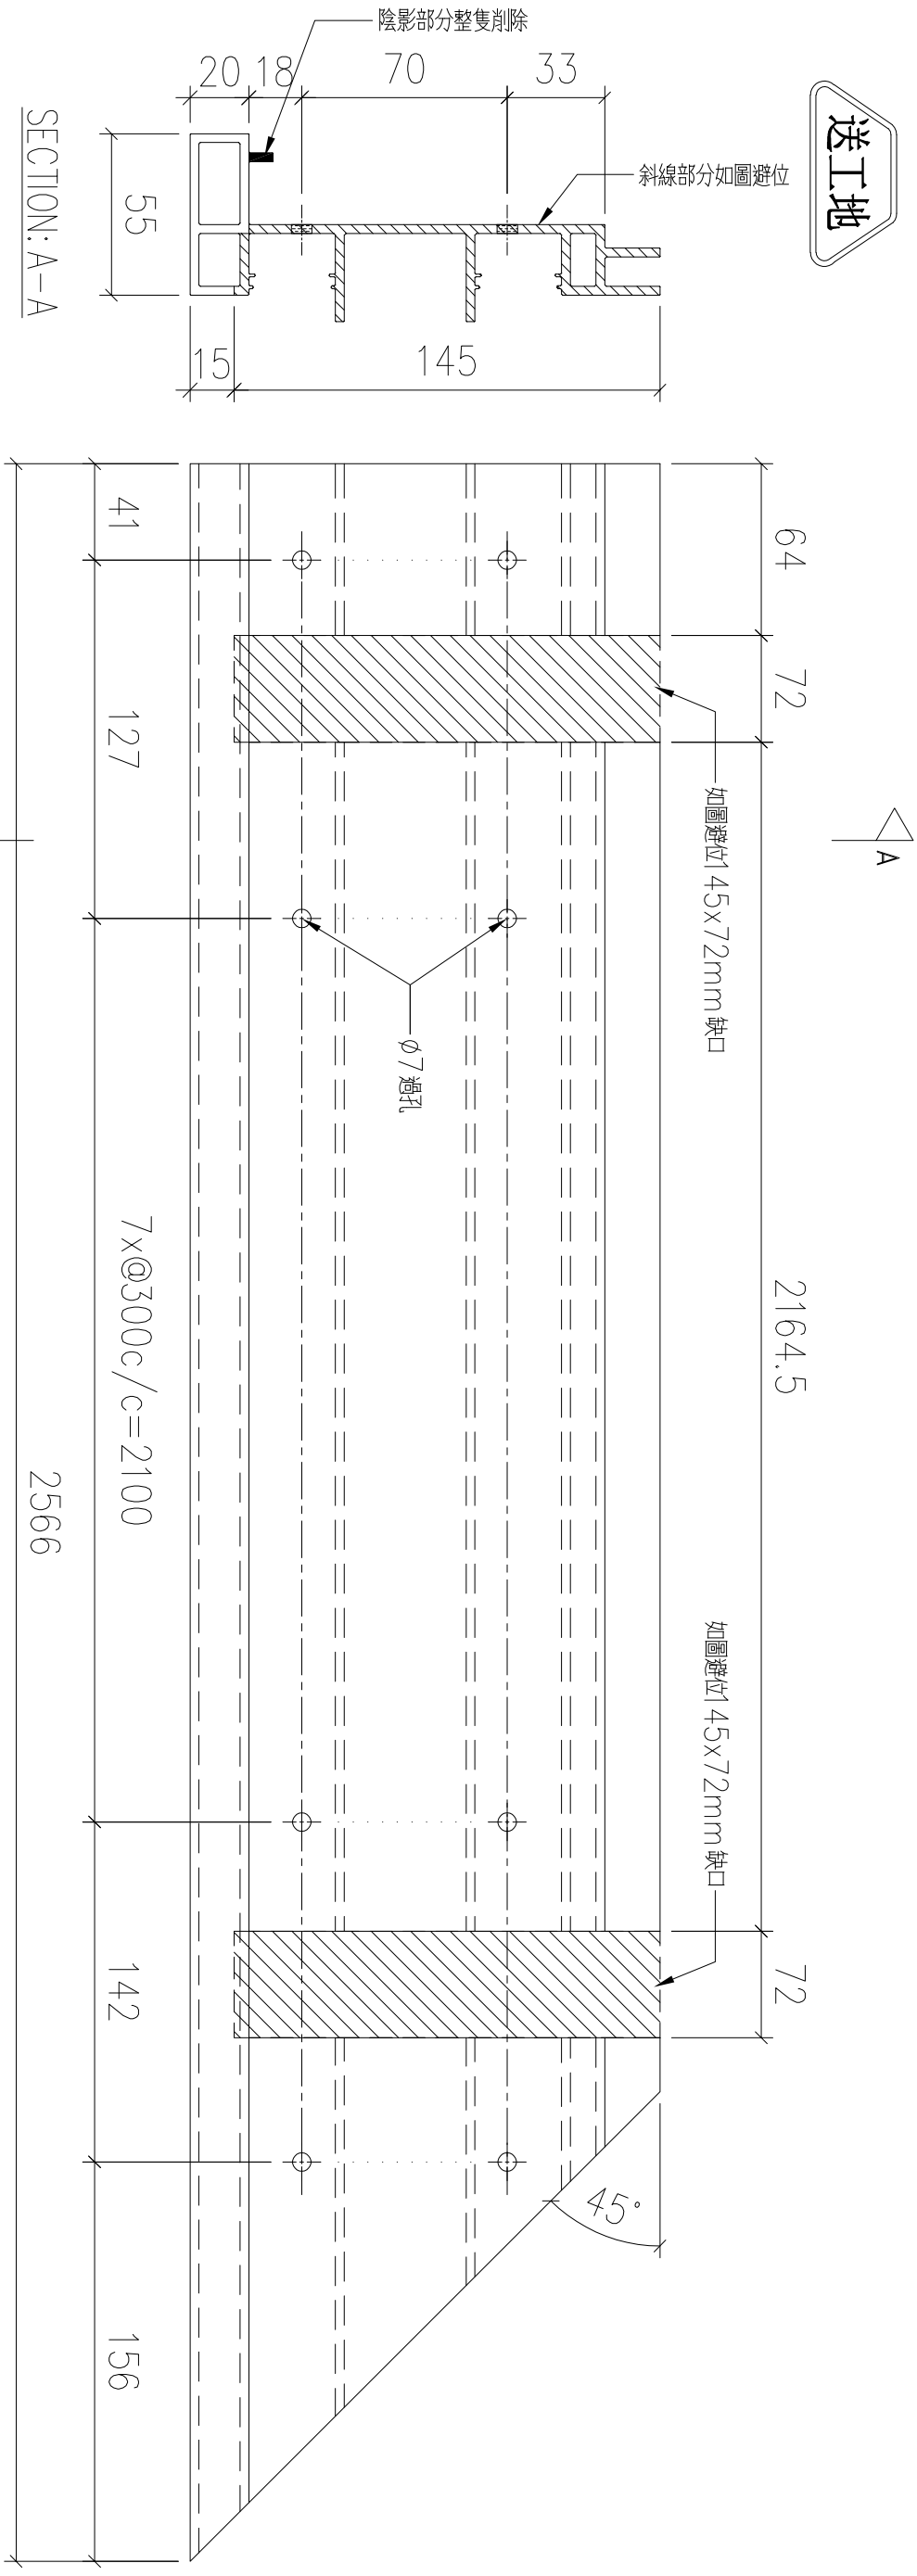



錦上路

斜線部分如圖避位

陰影部分整隻削除

SECTION: A-A


A

Ø7 過孔

如圖避位 45×72mm 缺口

1121

如圖避位

72

 45°

2/16

$$3x @ 300c / c = 900$$

302

$$3x @ 300c / c = 900$$


216

156

名稱	扶手加工圖	制圖	LHR	2022,08,26	修改	—		
材料	X86215	復核	—	—	日期	—		
顏色	JMQ213457(3coats)	批準			圖號	J853-GB-FAB2-08		




錦上路

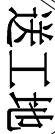

名稱	扶手加工圖	制圖	LHR	2022,08,26	修改	—		
材料	X86215	復核	—	—	日期	—		
顏色	JMQ213457(3coats)	批準			圖號	J853-GB-FAB2-09		


序號	物料編號	數量	安裝位置	樓層
01	T5-X86215-10	9	見派位圖	T5 FLAT B 6~16/F

名稱	扶手加工圖	制圖	LHR	2022,08,26	修改	—		
材料	X86215	復核	—	—	日期	—		
顏色	JMQ213457(3coats)	批準			圖號	J853-GB-FAB2-10		

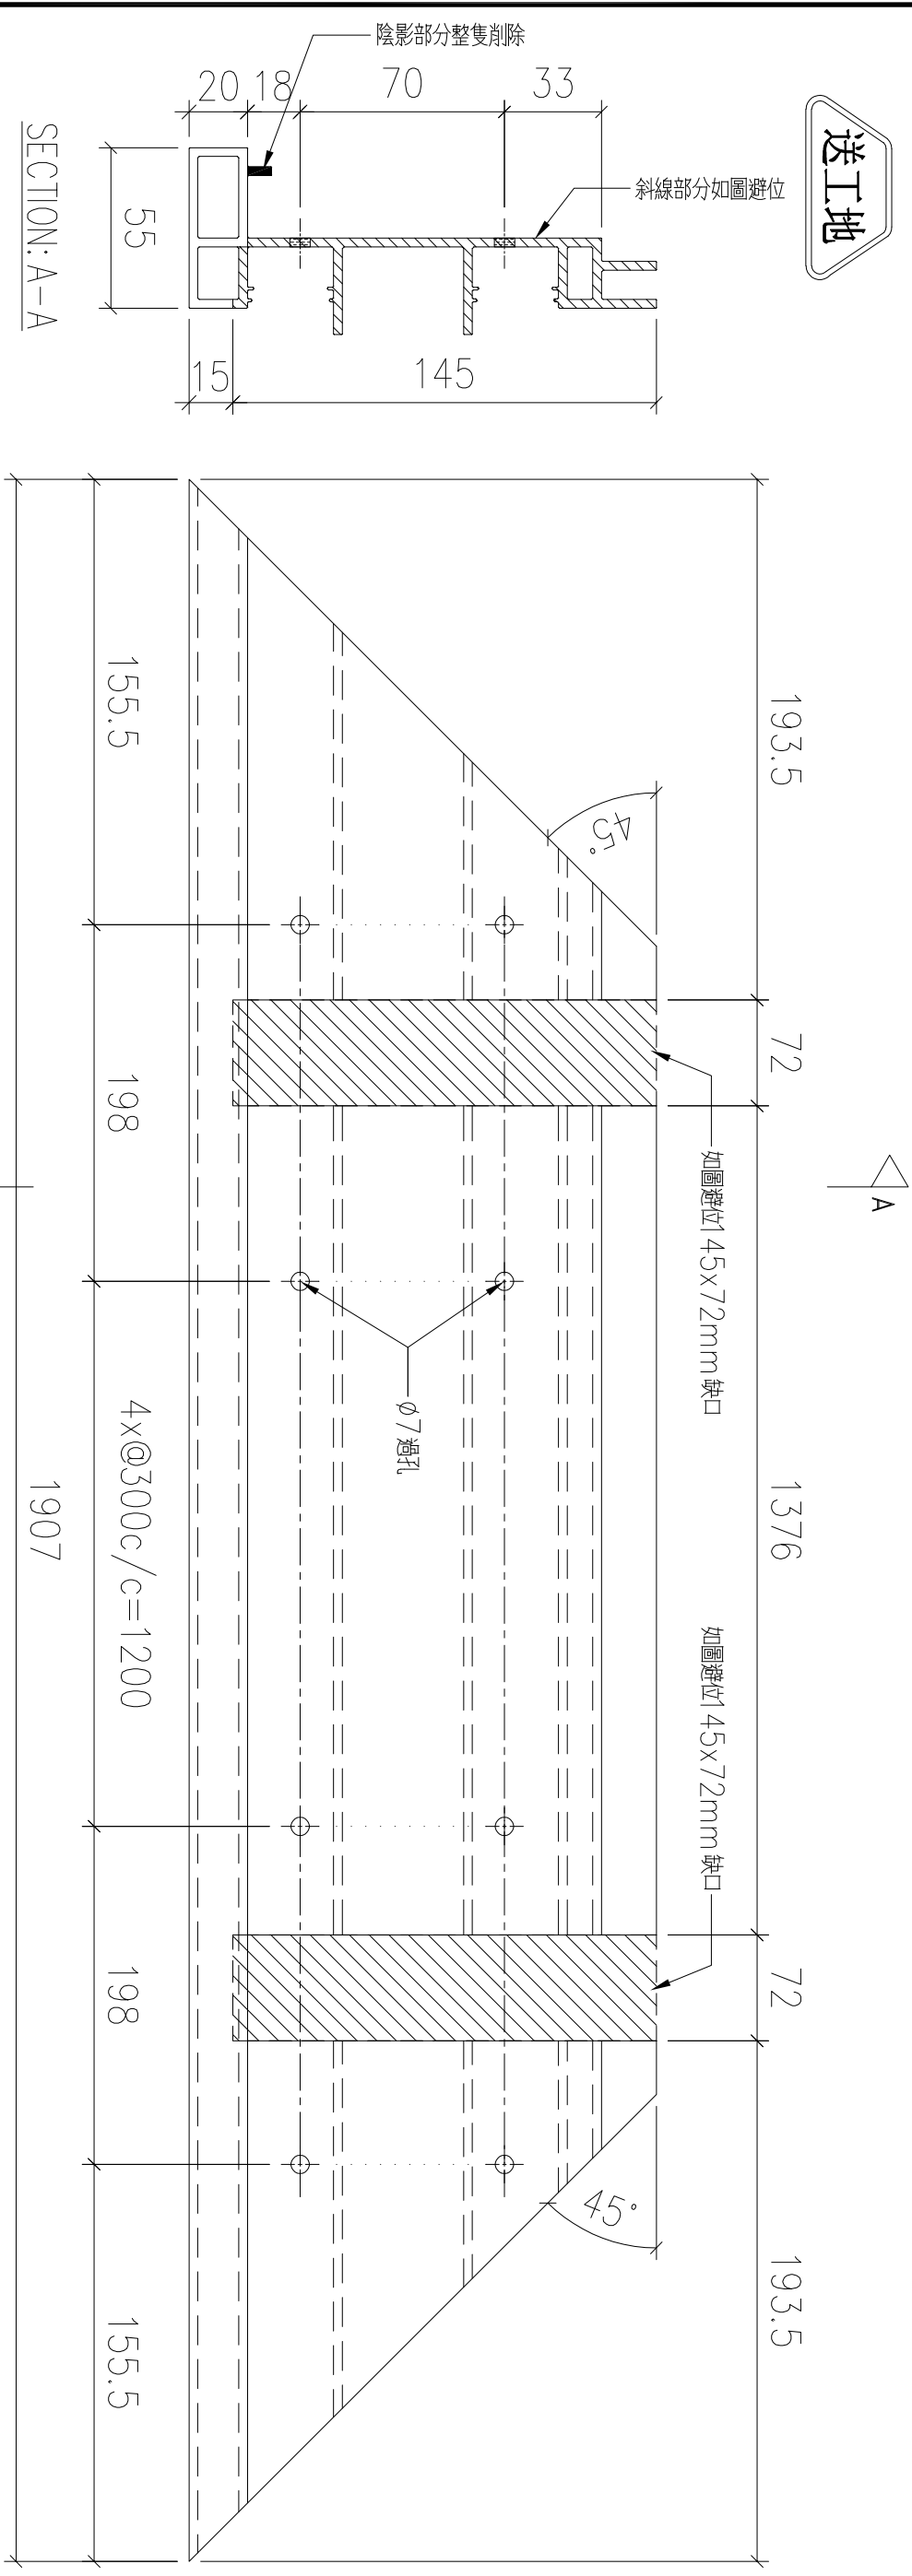

序號	物料編號	數量	安裝位置	樓層
01	T5-X86215-11	9	見派位圖	T5 FLAT A 6~16/F

名稱	扶手加工圖	制圖	LHR	2022,08,26	修改	—		
材料	X86215	復核	—	—	日期	—		
顏色	JMQ213457(3coats)	批準			圖號	J853-GB-FAB2-11		

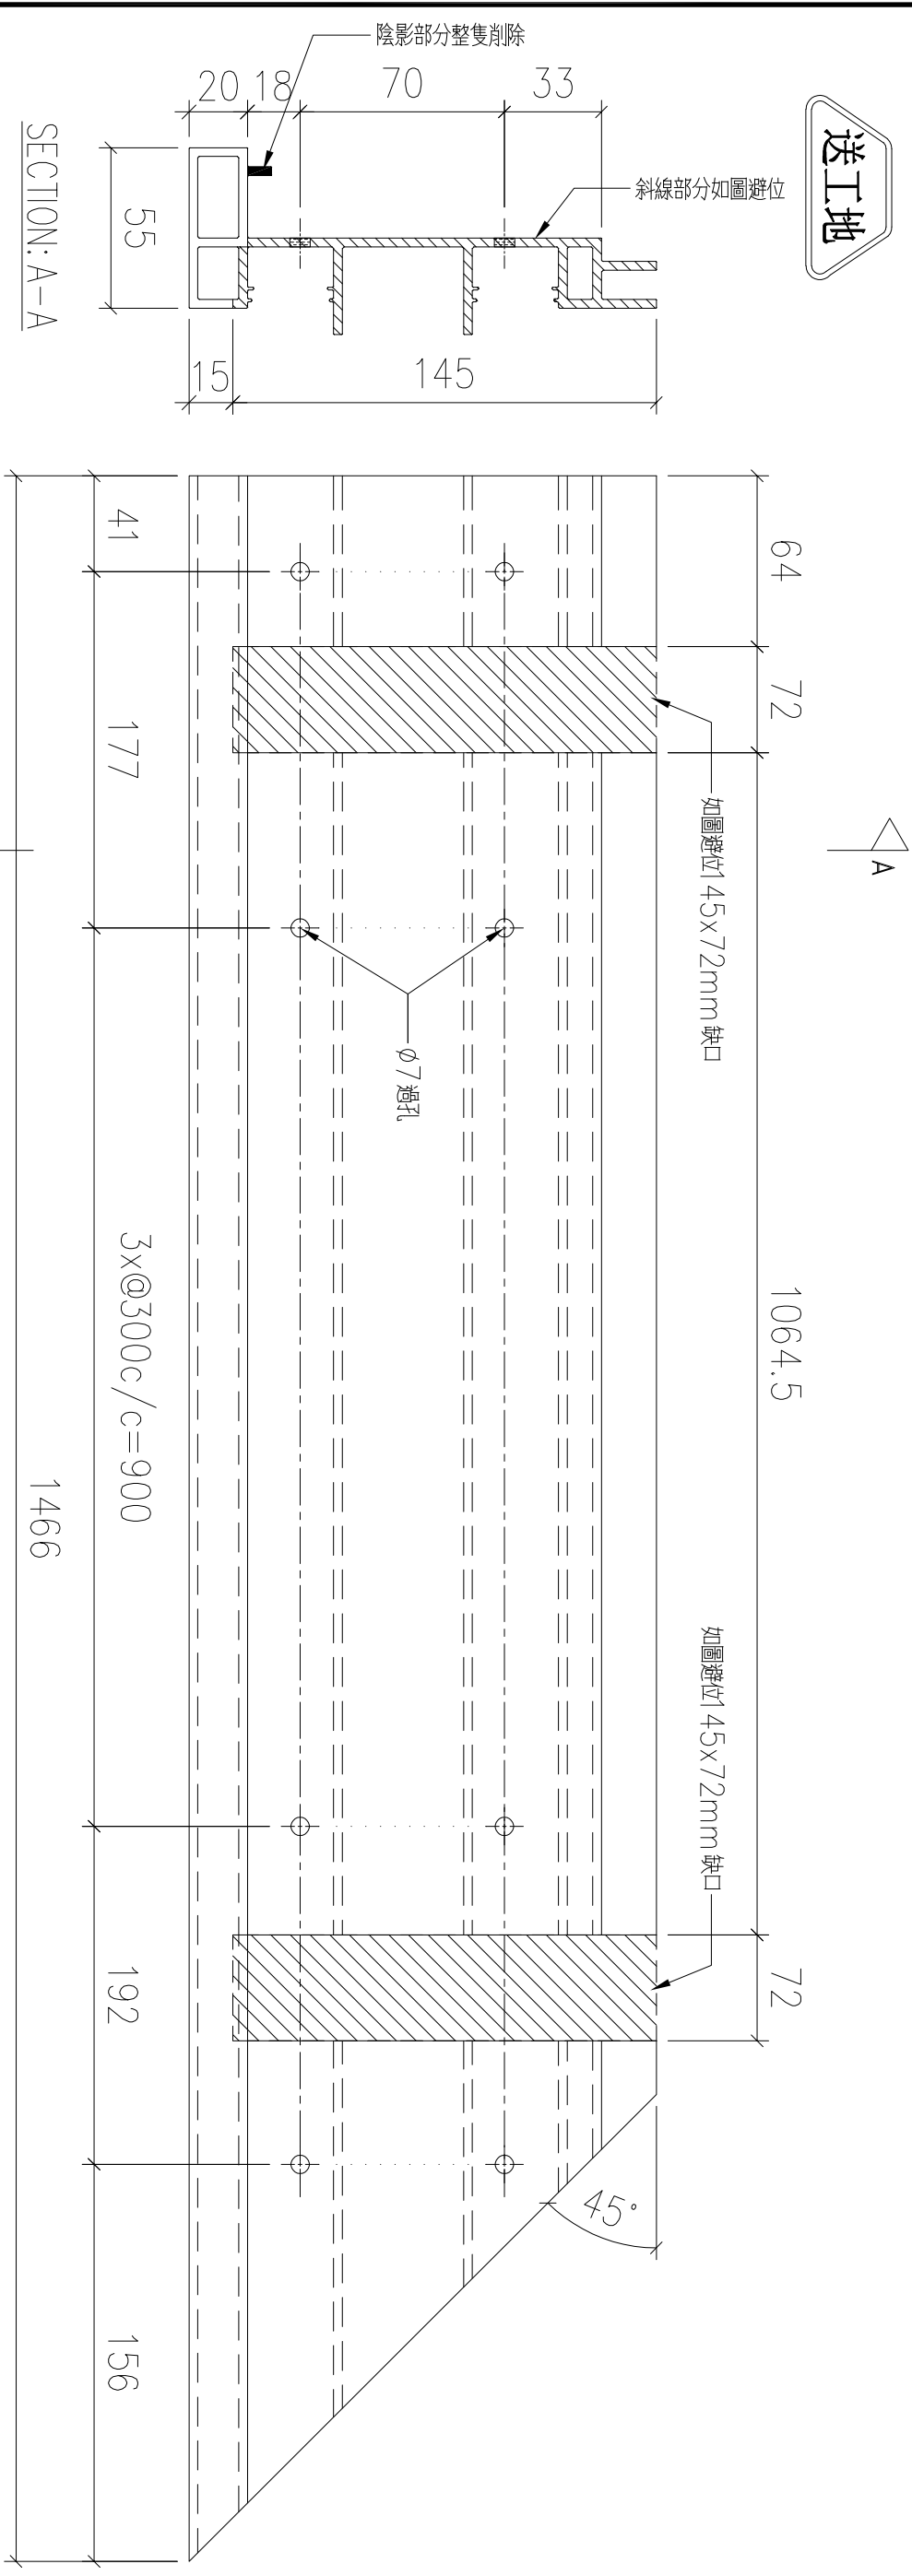




錦上路





名稱	扶手加工圖	制圖	LHR	2022,08,26	修改	—		
材料	X86215	復核	—	—	日期	—		
顏色	JMQ213457(3coats)	批準			圖號	J853-GB-FAB2-13		

序號	物料編號	數量	安裝位置	樓層
01	T5-X86215-14	4	見派位圖	T5 FLAT D 11~16/F

名稱	扶手加工圖	制圖	LHR	2022,08,26	修改	—		
材料	X86215	復核	—	—	日期	—		
顏色	JMQ213457(3coats)	批準			圖號	J853-GB-FAB2-14		

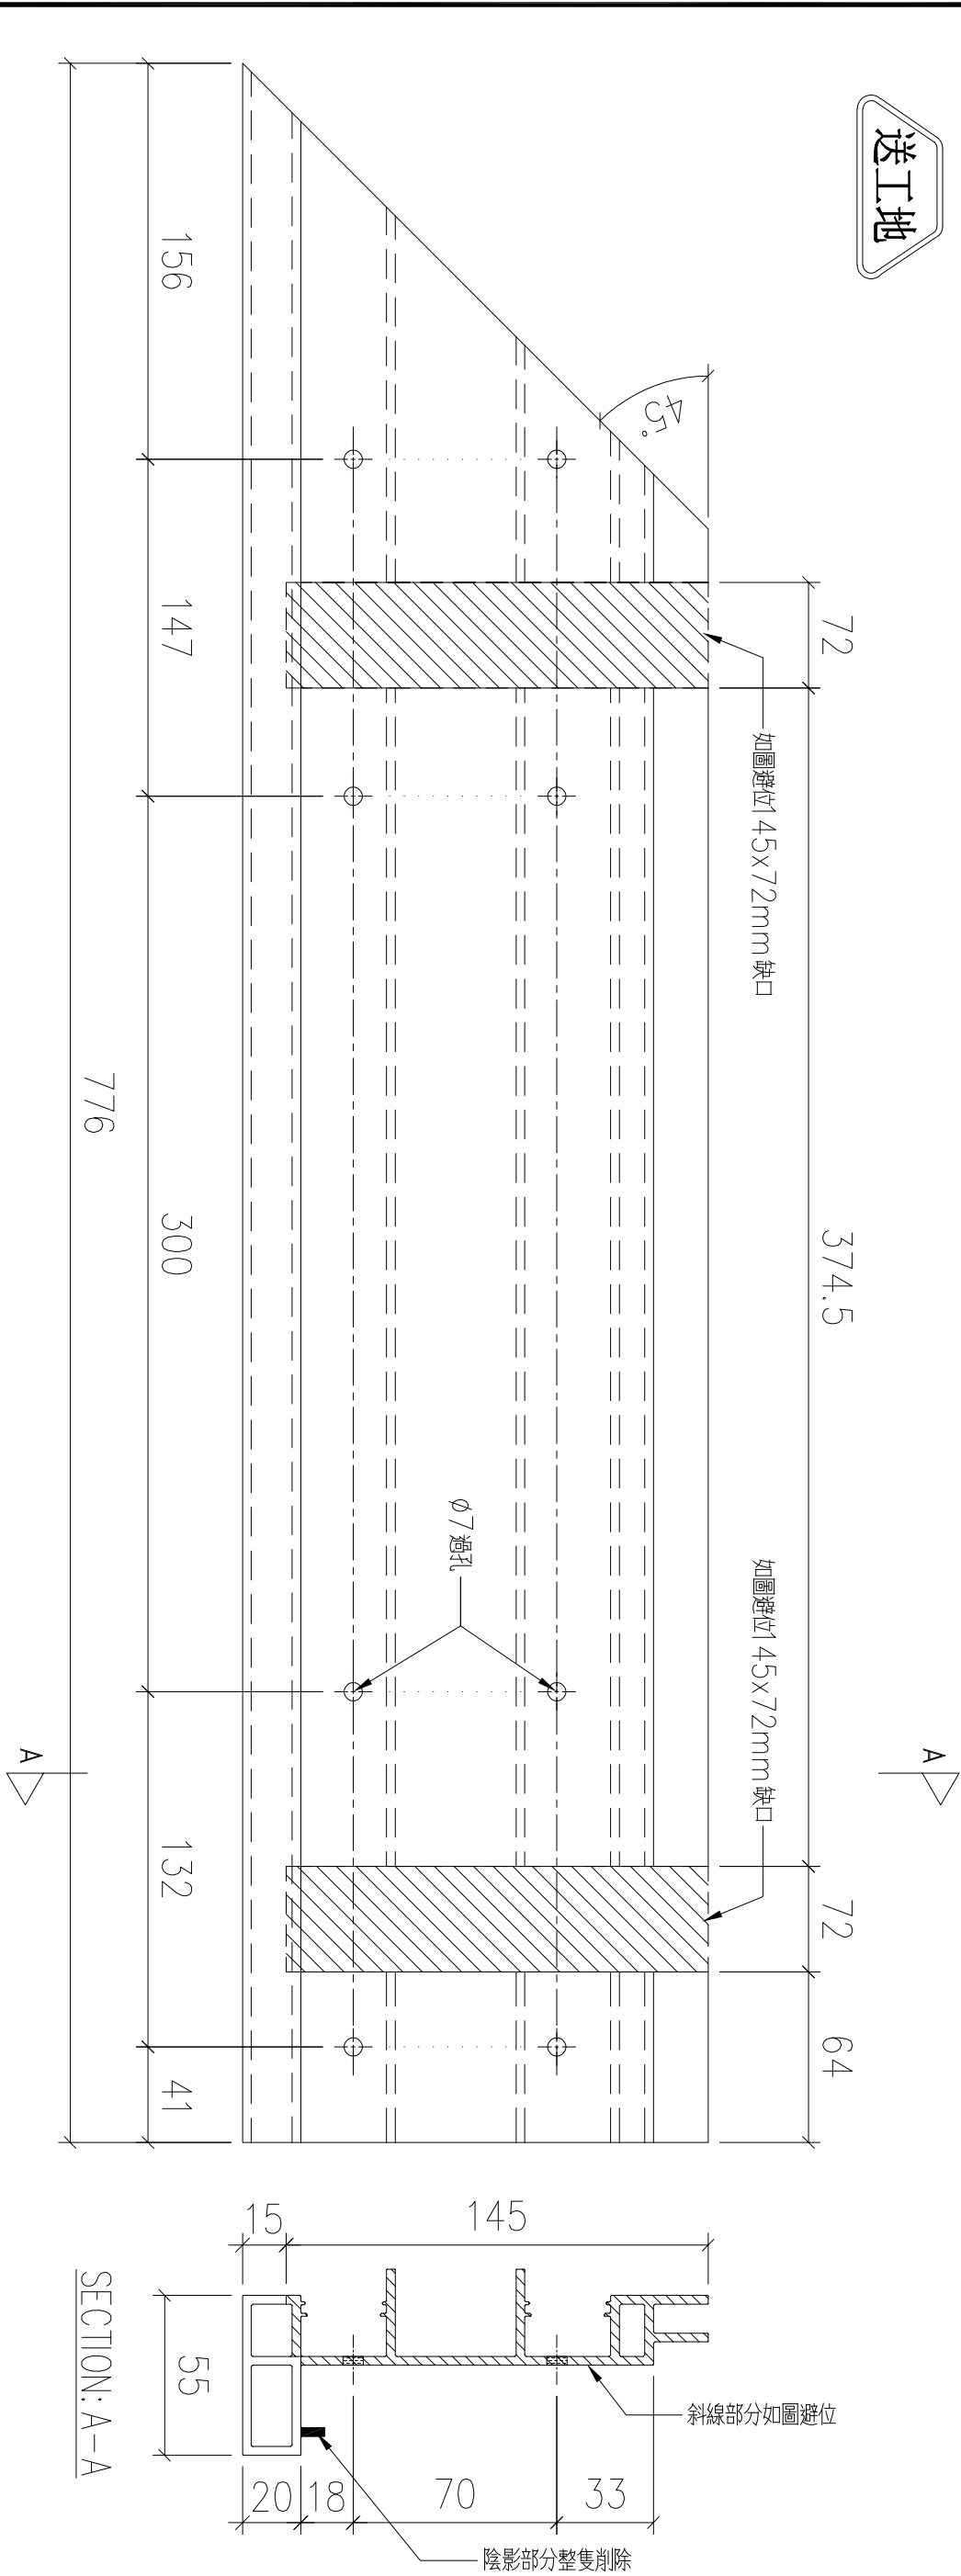


送工地

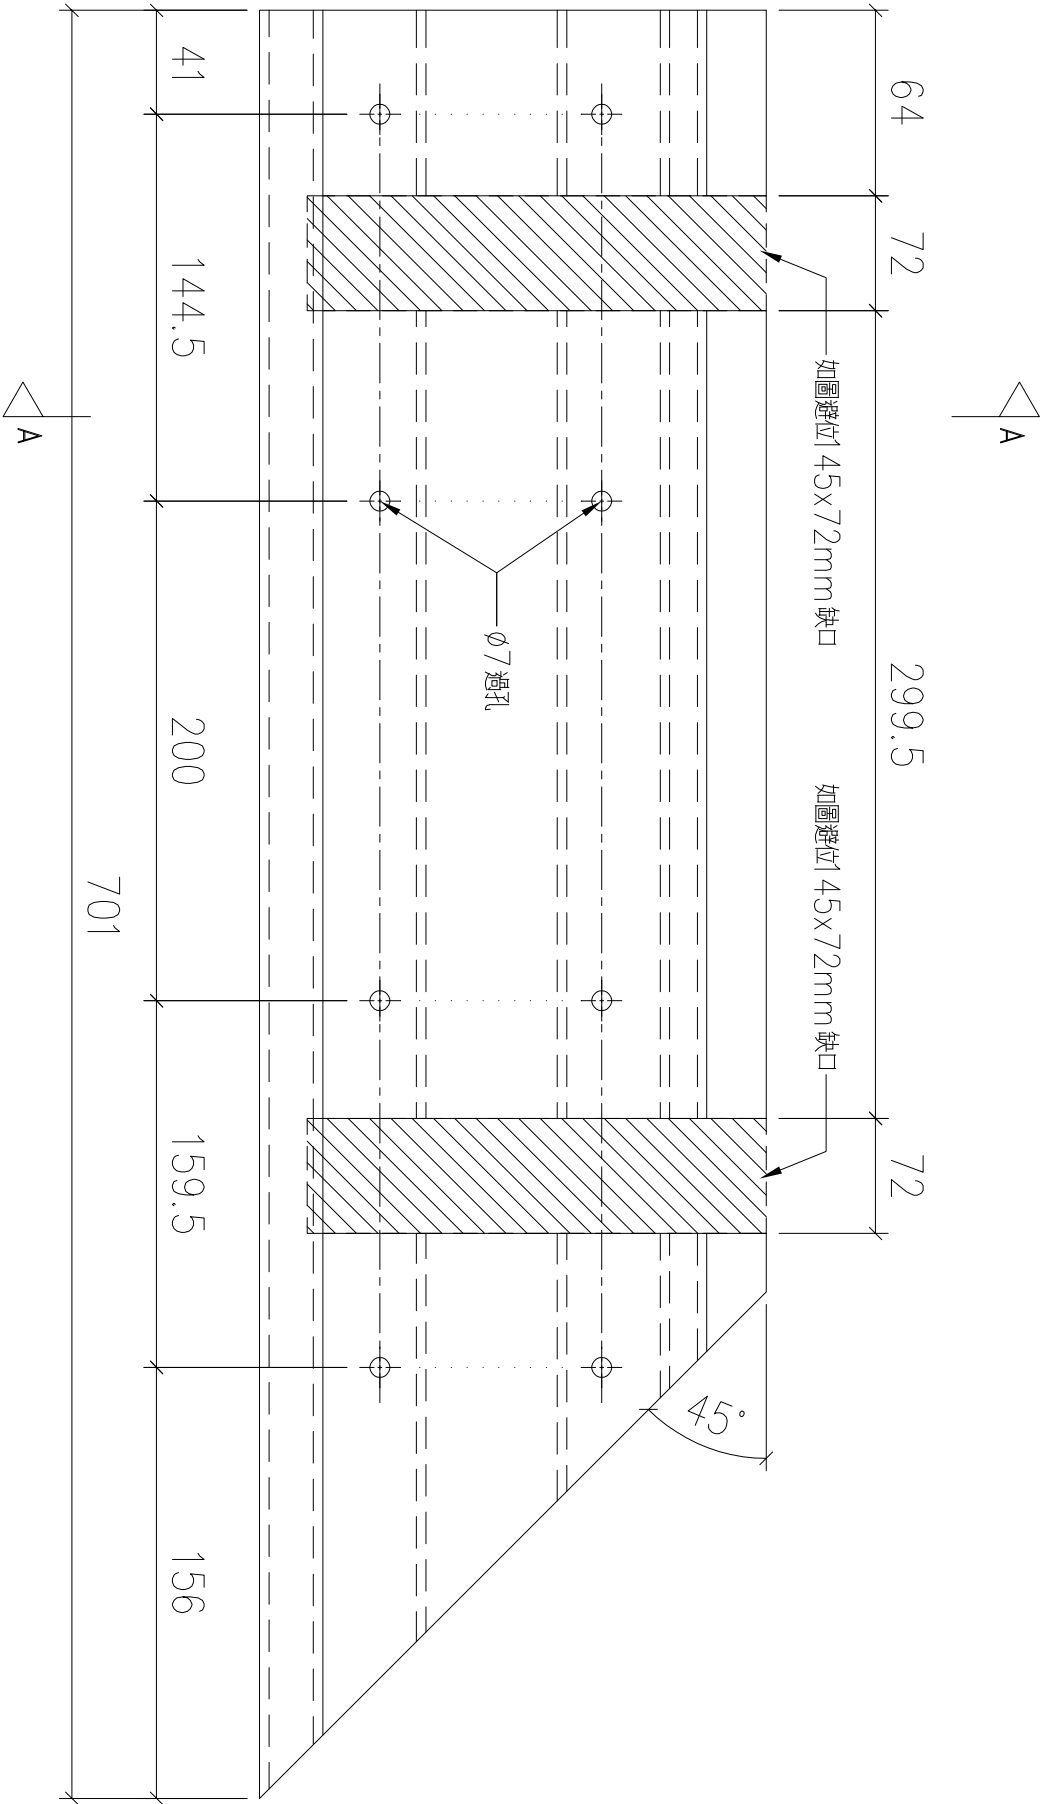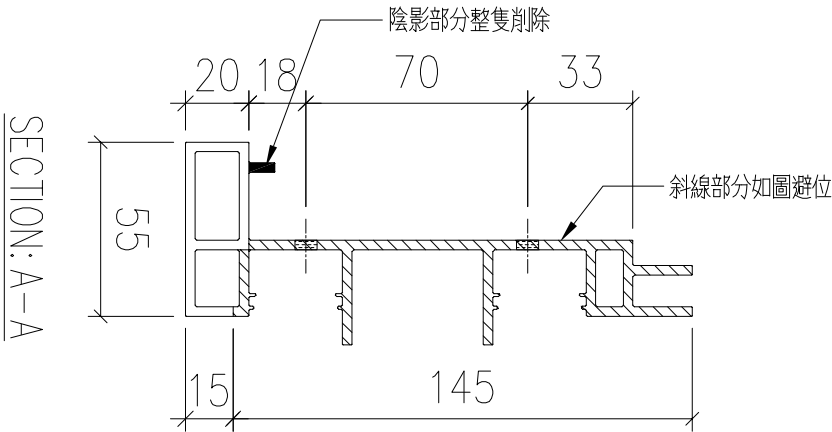

序號	物料編號	數量	安裝位置	樓層
01	T5-X86215-15	8	見派位圖	T5 FLAT A 17~25/F
02	T5-X86215-15	9	見派位圖	T5 FLAT B 6~16/F



名稱	扶手加工圖	制圖	LHR	2022,08,26	修改	—		
材料	X86215	復核	—	—	日期	—		
顏色	JMQ213457(3coats)	批準			圖號	J853-GB-FAB2-15		

送工地

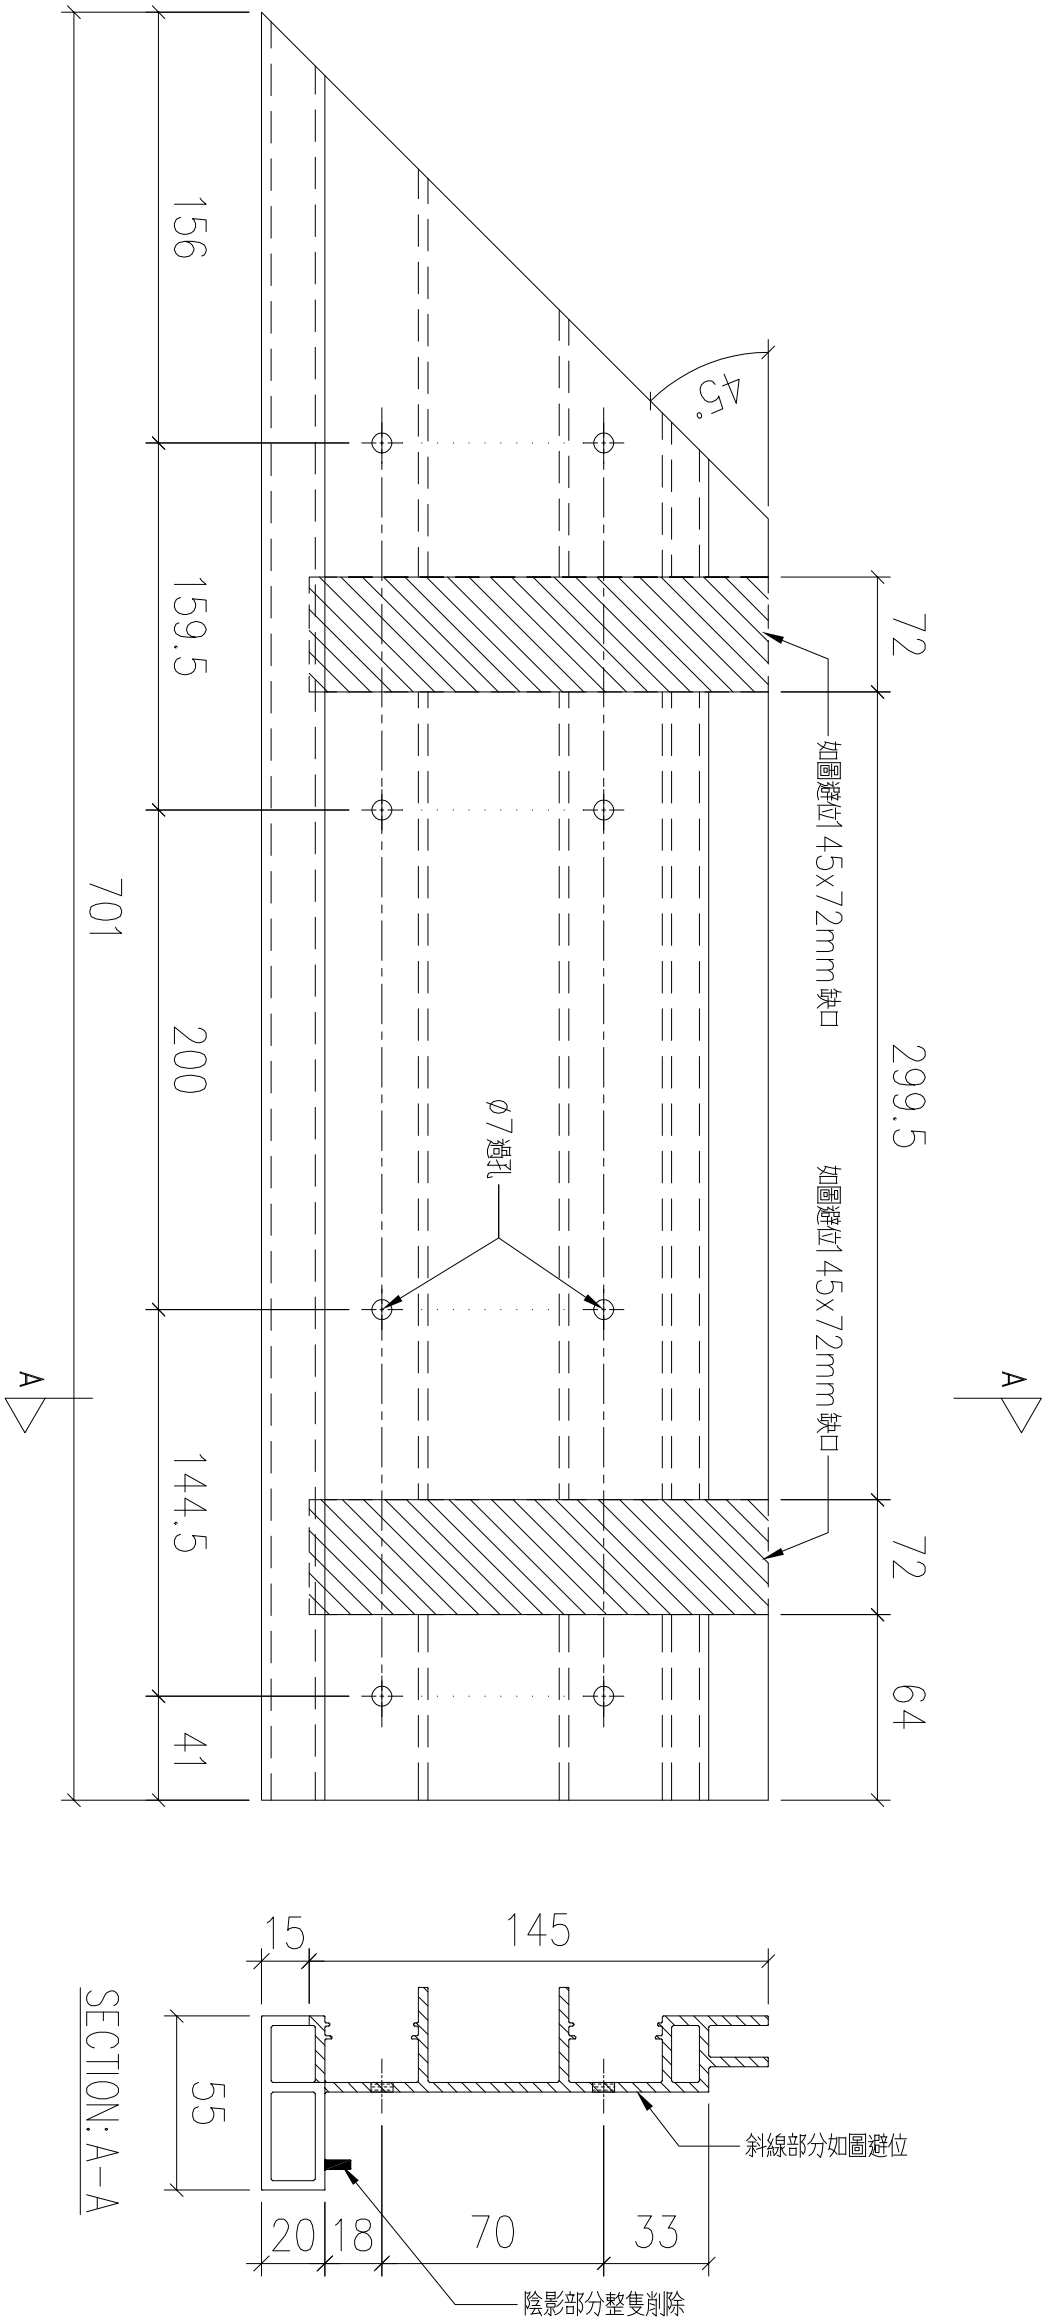


序號	物料編號	數量	安裝位置	樓層
01	T5-X86215-16	9	見派位圖	T5 FLAT A 6~16/F
02	T5-X86215-16	8	見派位圖	T5 FLAT A 17~25/F

名稱	扶手加工圖	制圖	LHR	2022,08,26	修改	—		
材料	X86215	復核	—	—	日期	—		
顏色	JMQ213457(3coats)	批準			圖號	J853-GB-FAB2-16		

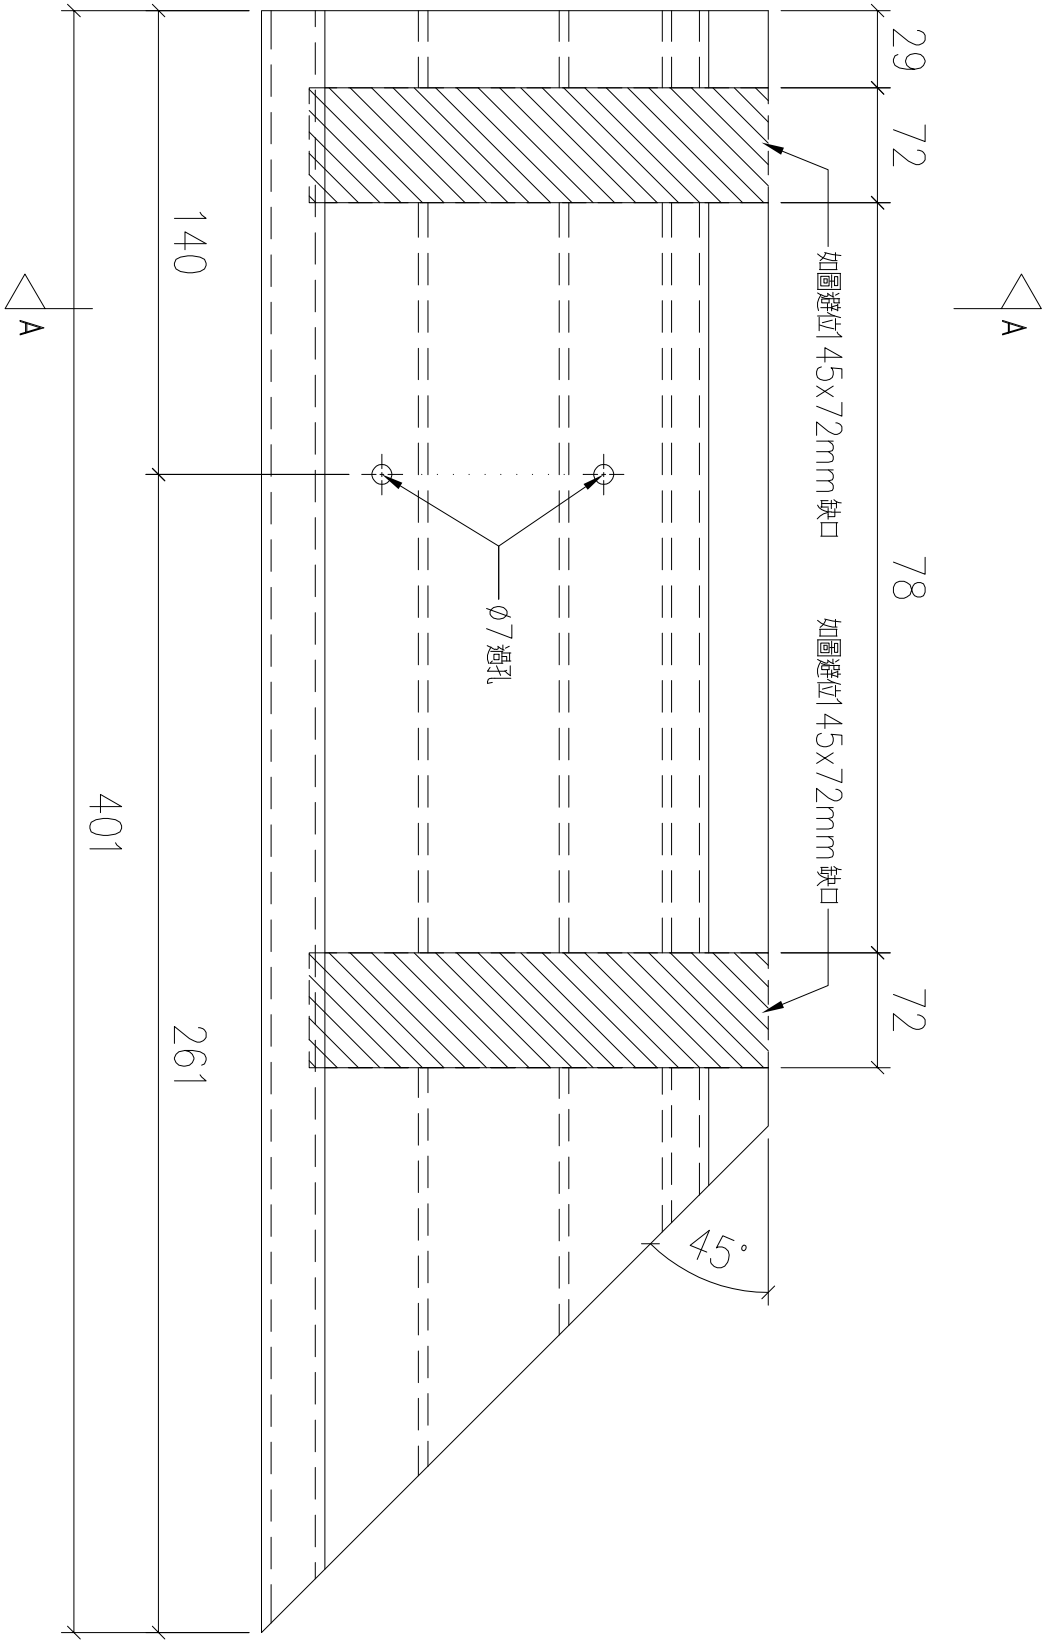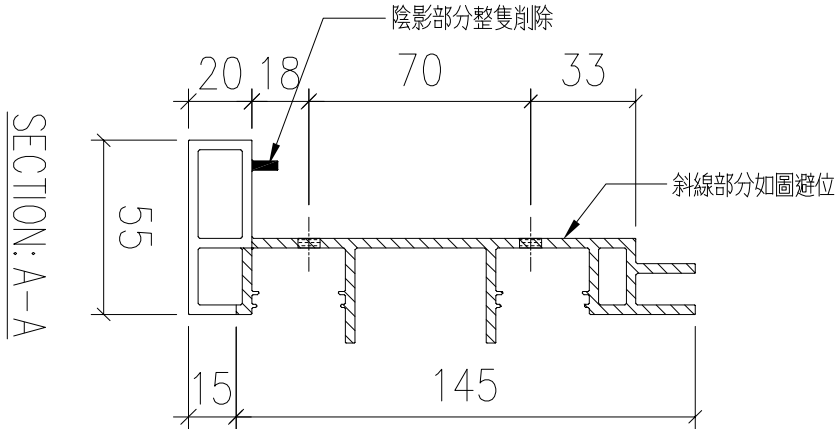

序號	物料編號	數量	安裝位置	樓層
01	T5-X86215-17	4	見派位圖	T5 FLAT C 11~16/F



名稱	扶手加工圖	制圖	LHR	2022,08,26	修改	—		
材料	X86215	復核	—	—	日期	—		
顏色	JMQ213457(3coats)	批準			圖號	J853-GB-FAB2-17		

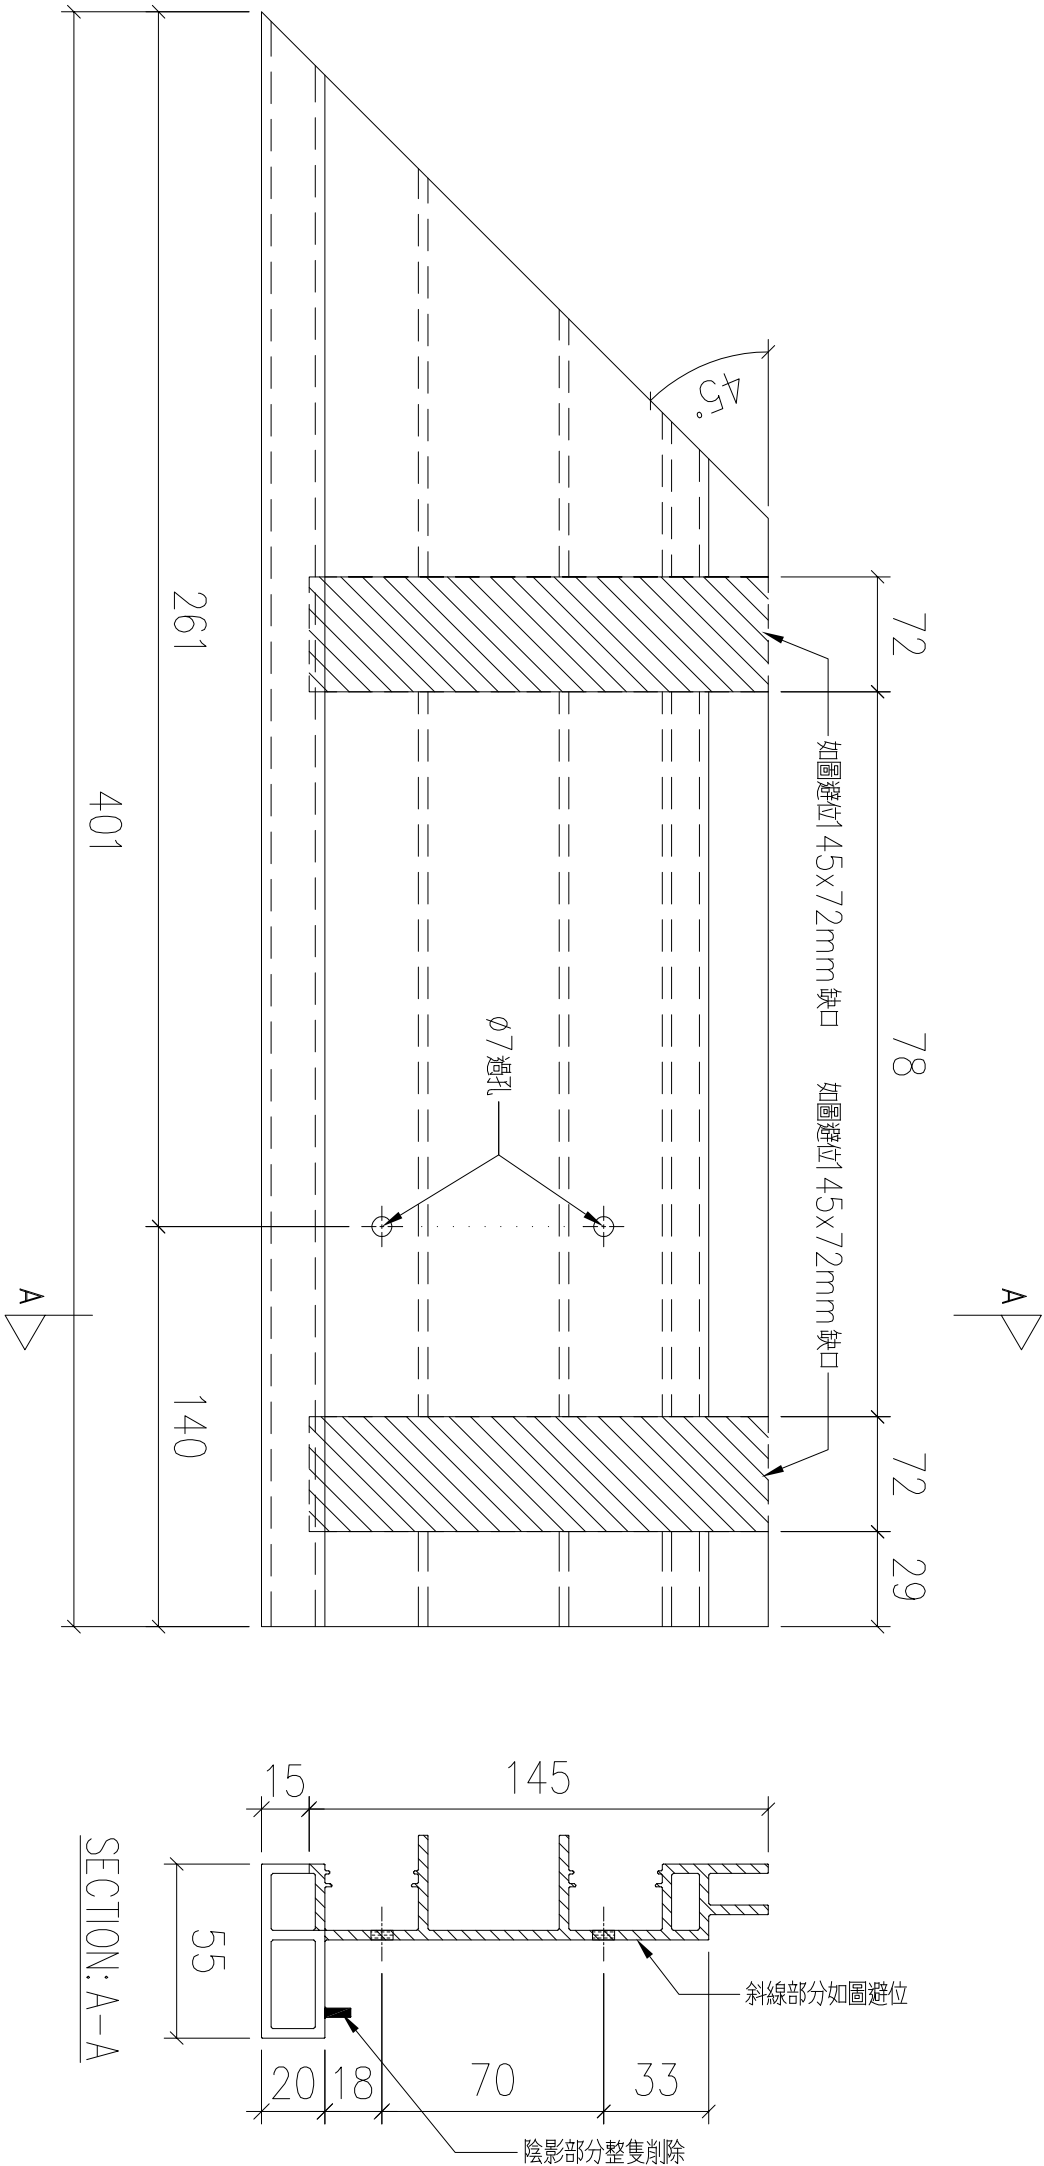

序號	物料編號	數量	安裝位置	樓層
01	T5-X86215-18	8	見派位圖	T5 FLAT B 17~25/F


名稱	扶手加工圖	制圖	LHR	2022,08,26	修改	—		
材料	X86215	復核	—	—	日期	—		
顏色	JMQ213457(3coats)	批準			圖號	J853-GB-FAB2-18		

送工地

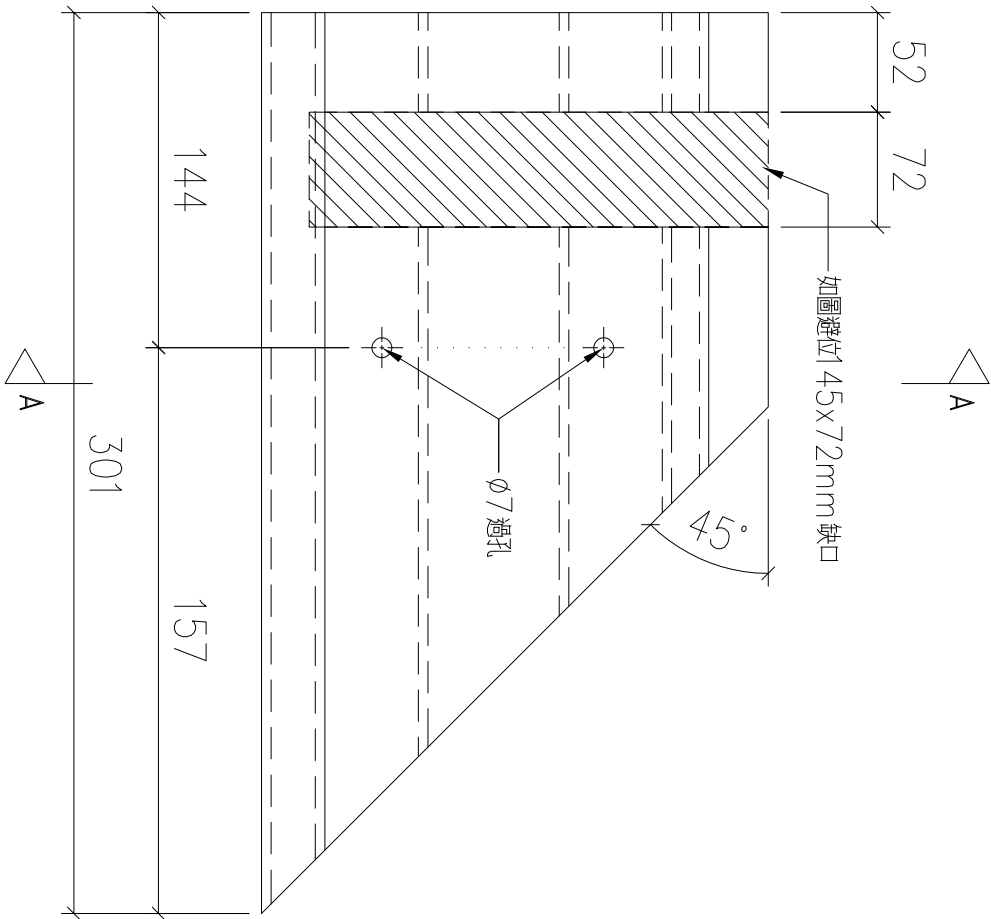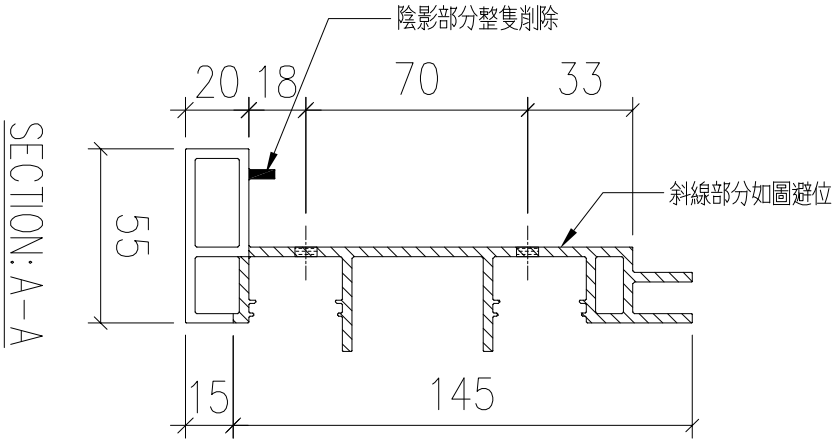


序號	物料編號	數量	安裝位置	樓層
01	T5-X86215-19	13	見派位圖	T5 FLAT E/F 11~26/F

名稱	扶手加工圖	制圖	LHR	2022,08,26	修改	—		
材料	X86215	復核	—	—	日期	—		
顏色	JMQ213457(3coats)	批準			圖號	J853-GB-FAB2-19		

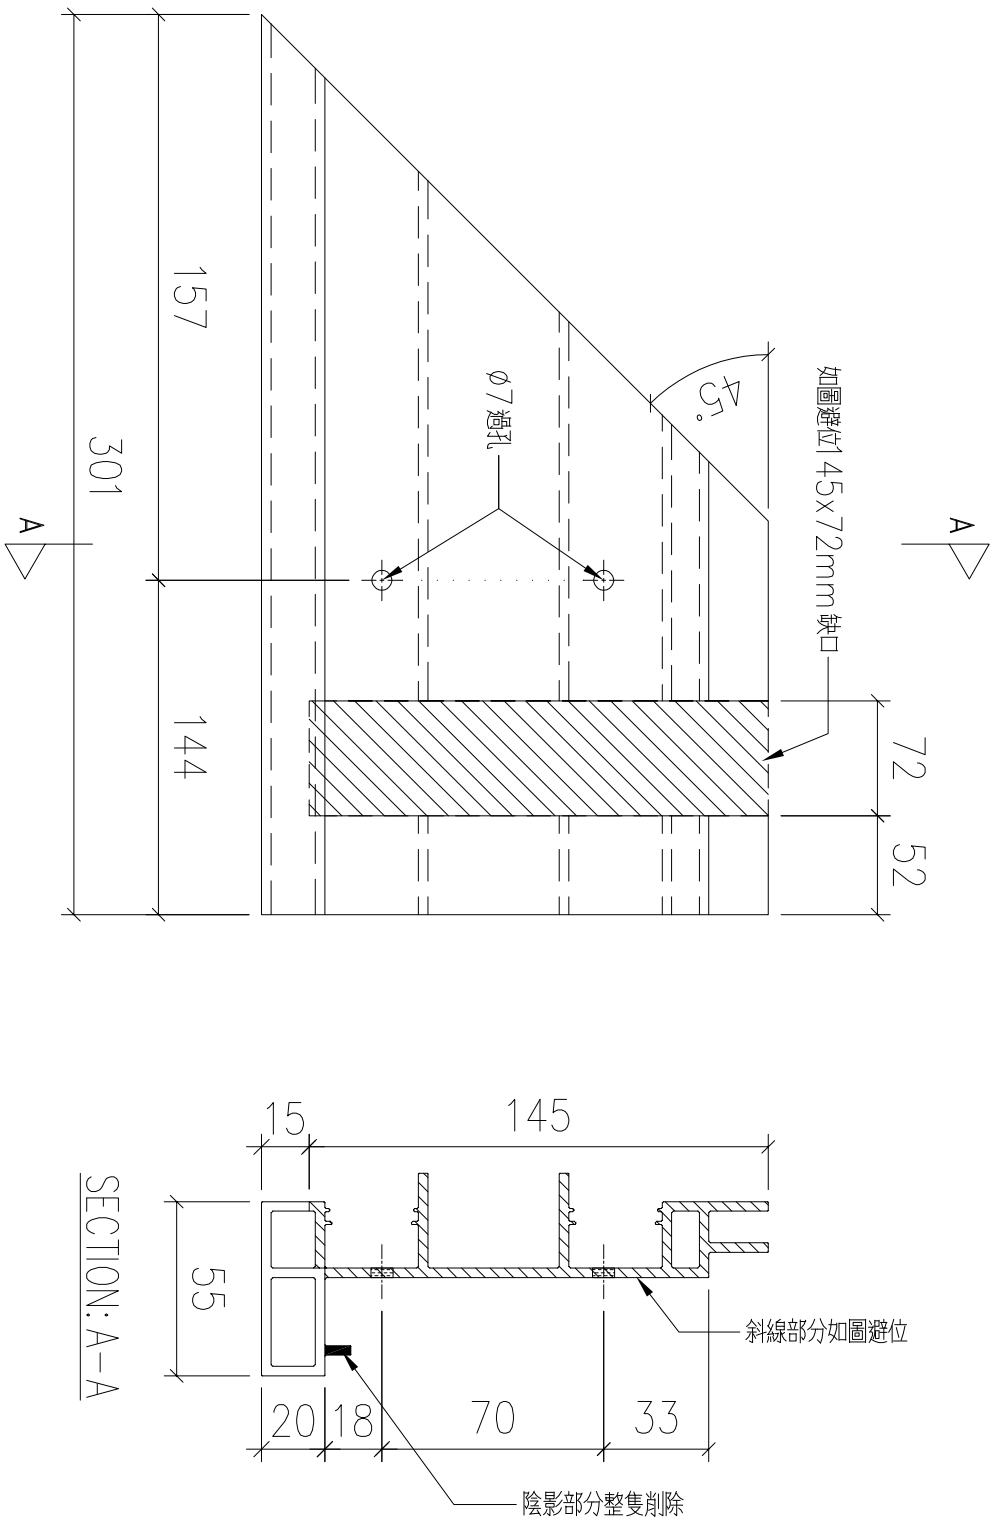

序號	物料編號	數量	安裝位置	樓層
01	T5-X86215-20	13	見派位圖	T5 FLAT E/F 11~26/F

名稱	扶手加工圖	制圖	LHR	2022,08,26	修改	—		
材料	X86215	復核	—	—	日期	—		
顏色	JMQ213457(3coats)	批準			圖號	J853-GB-FAB2-20		

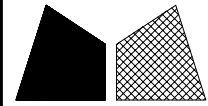



美特鋁質 有限公司
MIDI Aluminium Fabricator Ltd.

工程號	J853	地盤	錦上路
-----	------	----	-----

序號	物料編號	數量	安裝位置	樓層
01	T6-X86215-01	18	見派位圖	T6 FLAT A 5,6,8~26/F
02	T6-X86215-01	18	見派位圖	T6 FLAT B 5,6,8~26/F
03	T7-X86215-01	17	見派位圖	T7 FLAT A 7~26/F

名稱	扶手加工圖	制圖	LHR	2022,08,26	修改	—		
材料	X86215	復核	—	—	日期	—		
顏色	JMQ213457(3coats)	批準			圖號	J853-GB-FAB2-21		

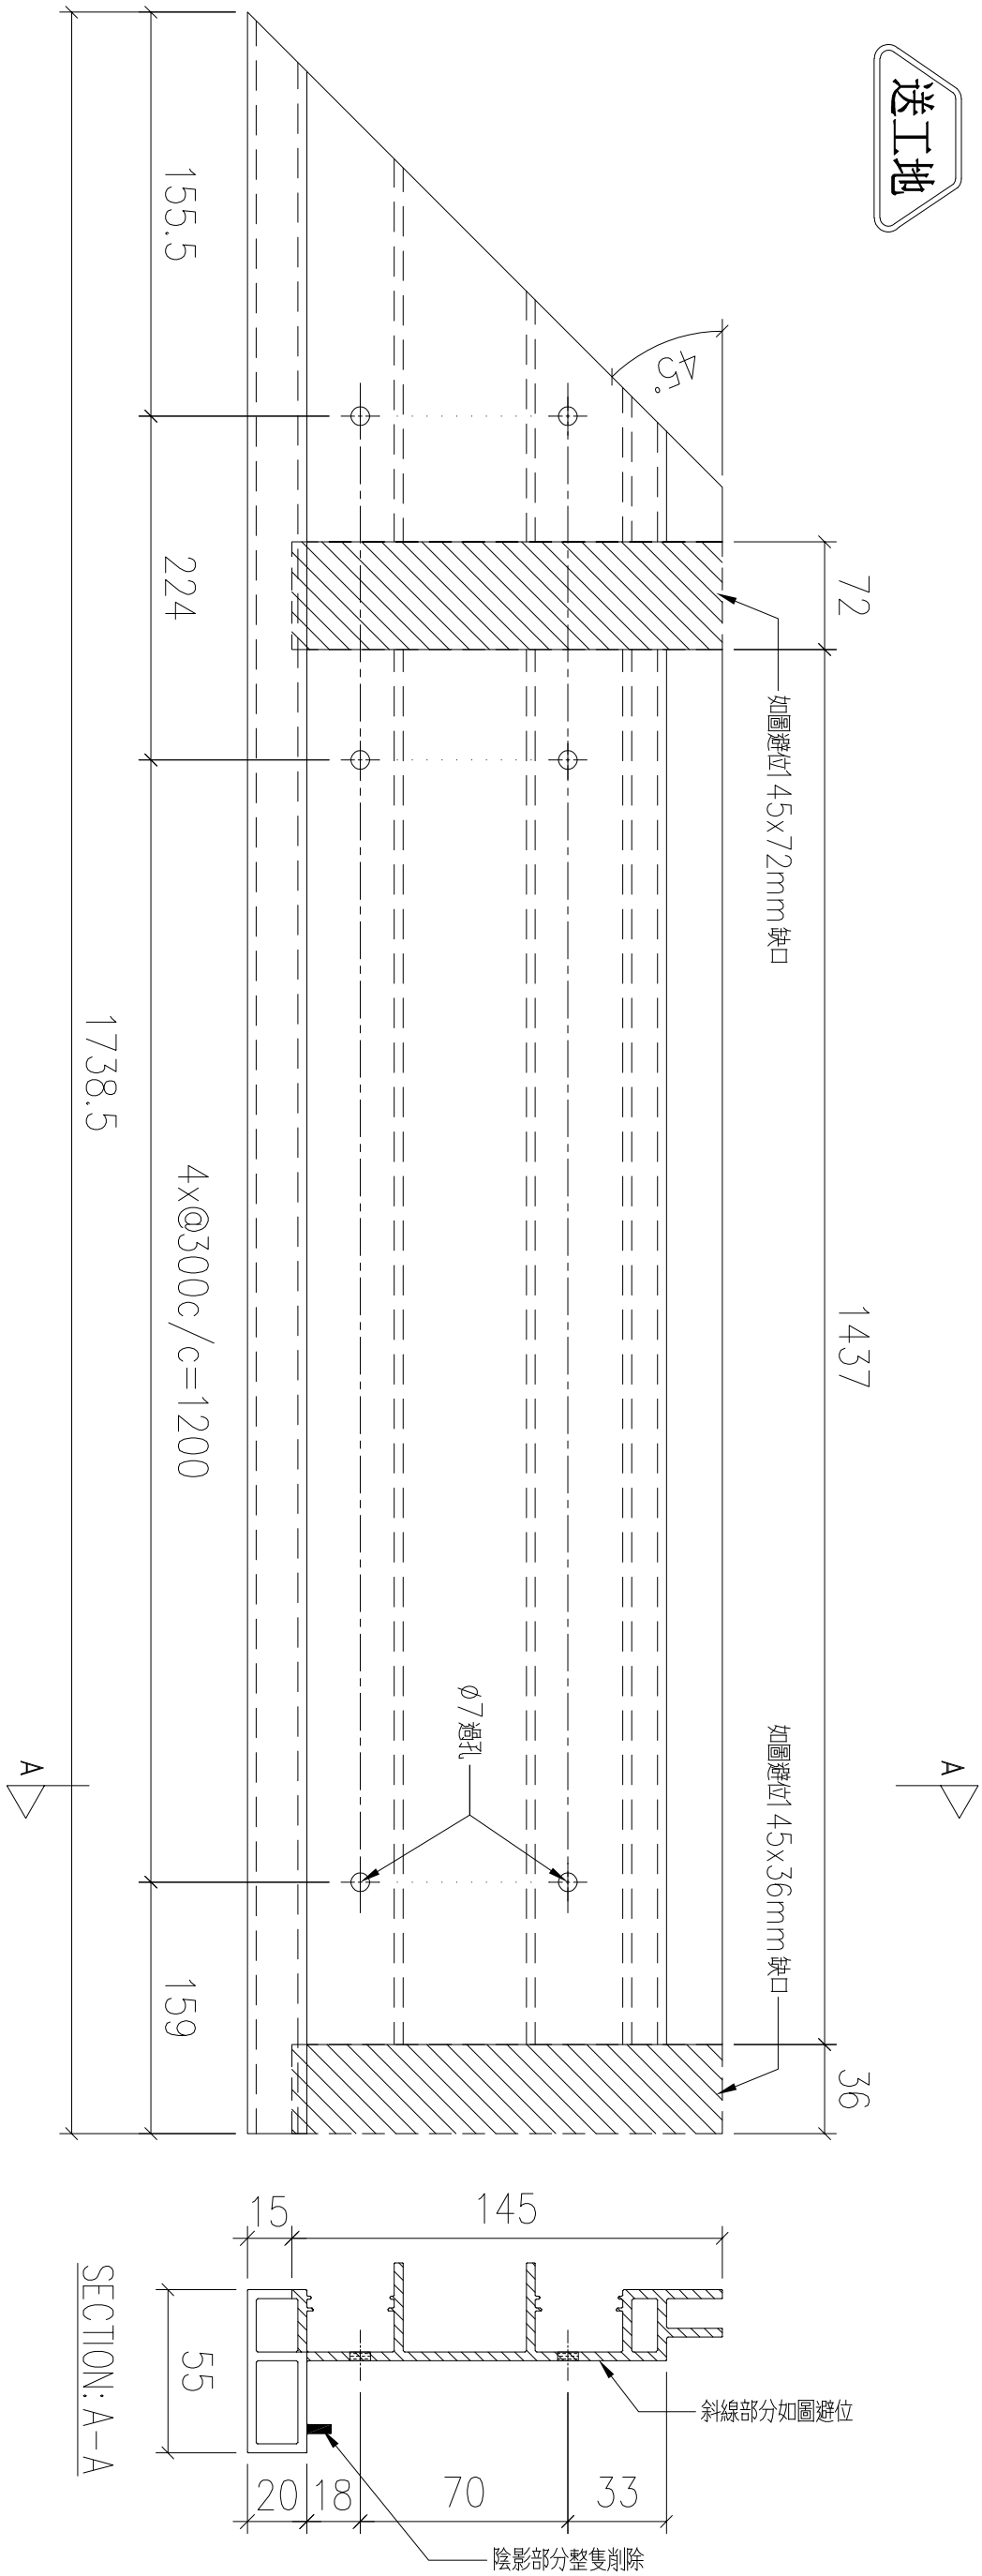

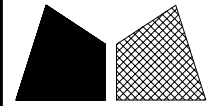



美特鋁質 有限公司
MIDl Aluminium Fabricator Ltd.

工程號	J853	地盤	錦上路
-----	------	----	-----

序號	物料編號	數量	安裝位置	樓層
01	T6-X86215-02	18	見派位圖	T6 FLAT A 5,6,8~26/F
02	T6-X86215-02	18	見派位圖	T6 FLAT B 5,6,8~26/F
03	T7-X86215-02	17	見派位圖	T7 FLAT A 7~26/F

名稱	扶手加工圖	制圖	LHR	2022,08,26	修改	—		
材料	X86215	復核	—	—	日期	—		
顏色	JMQ213457(3coats)	批準			圖號	J853-GB-FAB2-22		

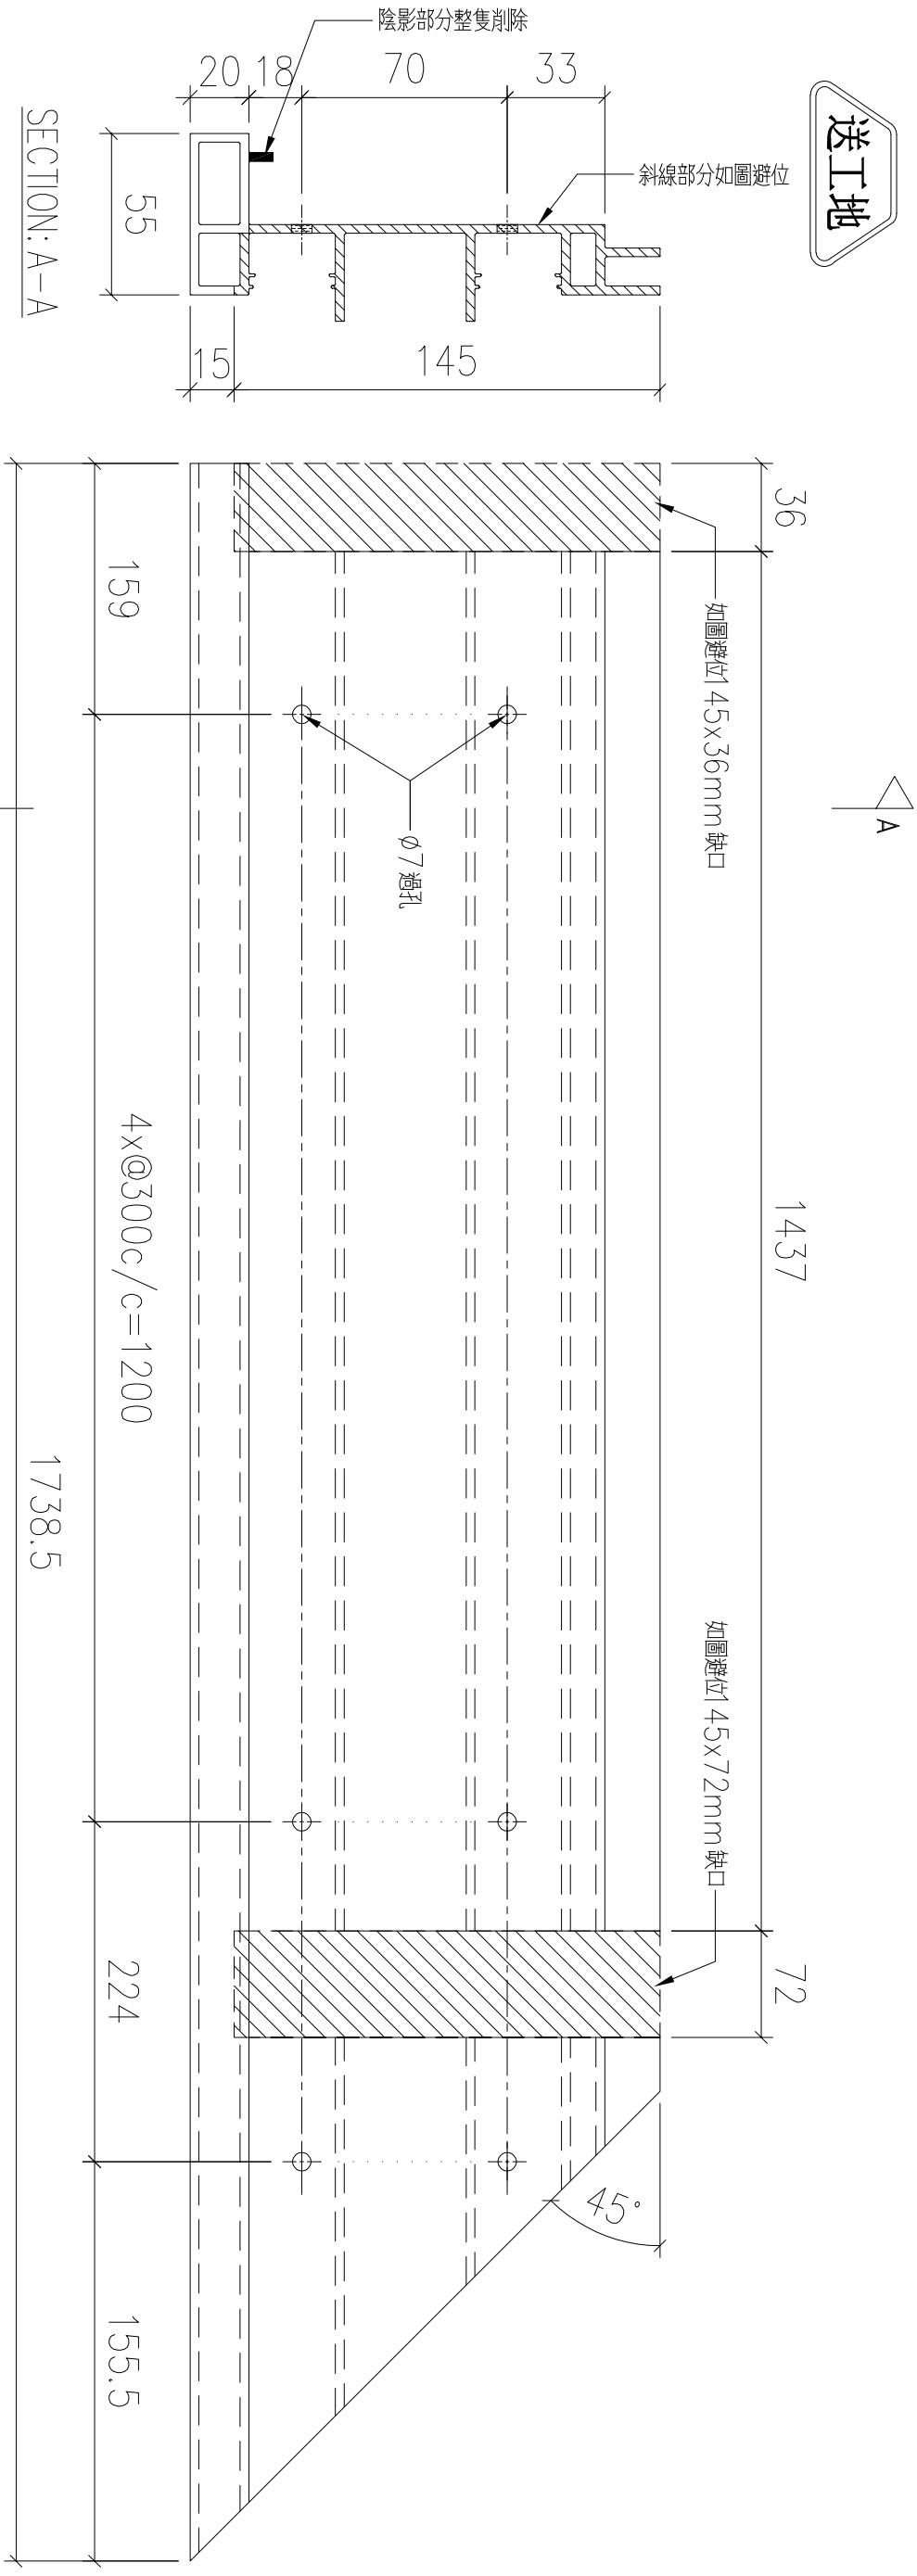

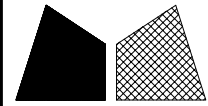


美特鋁質 有限公司
MIDl Aluminium Fabricator Ltd.

工程號	J853	地盤	錦上路
-----	------	----	-----


序號	物料編號	數量	安裝位置	樓層
01	T6-X86215-05	18	見派位圖	T6 FLAT A 5,6,8~26/F
02	T7-X86215-03	15	見派位圖	T7 FLAT B 7~23/F

名稱	扶手加工圖	制圖	LHR	2022,08,26	修改	—		
材料	X86215	復核	—	—	日期	—		
顏色	JMQ213457(3coats)	批準			圖號	J853-GB-FAB2-23		

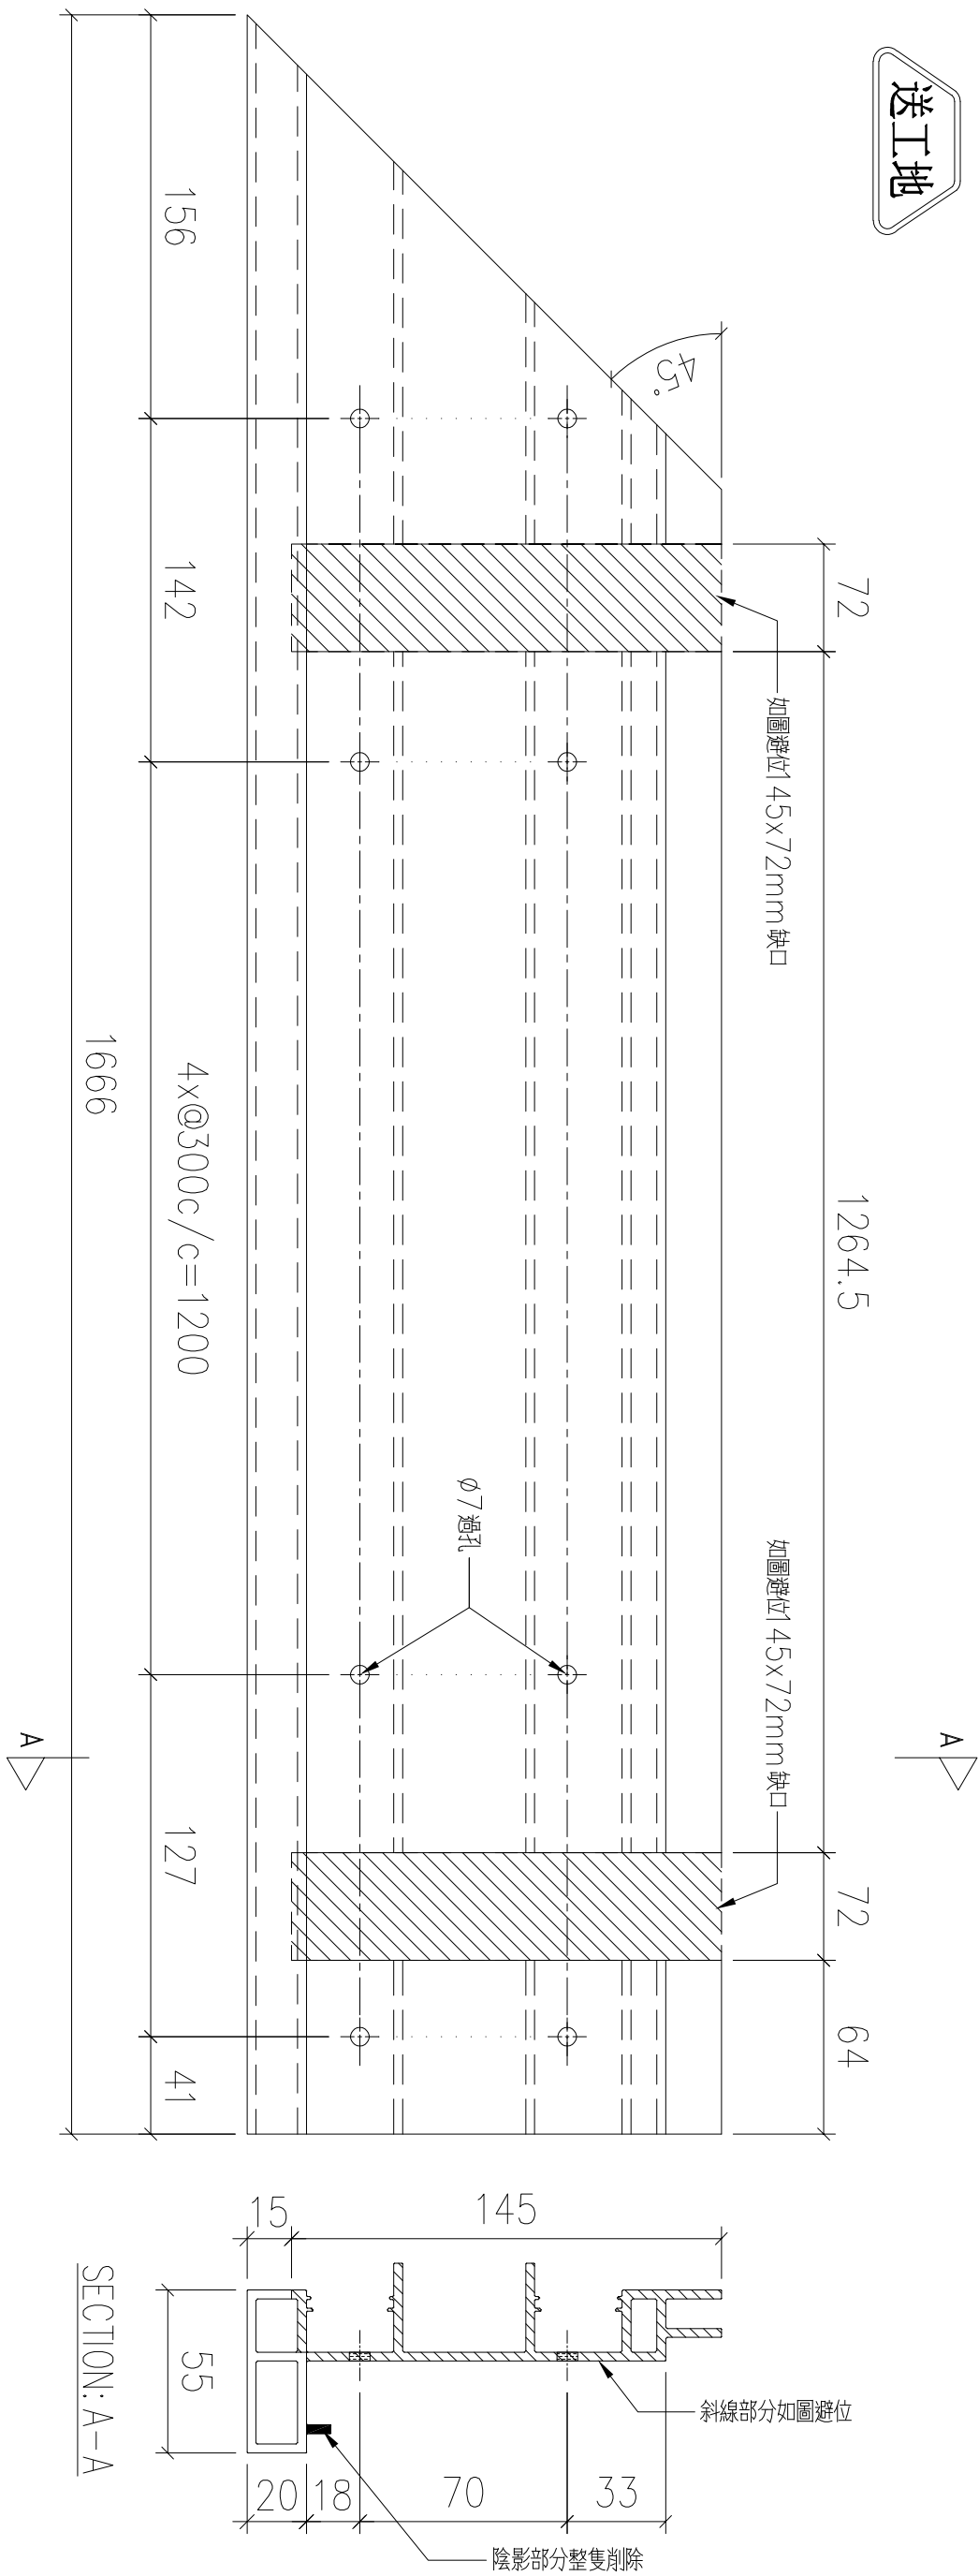

序號	物料編號	數量	安裝位置	樓層
01	T6-X86215-06	18	見派位圖	T6 FLAT B 5,6,8~26/F
02	T7-X86215-04	17	見派位圖	T7 FLAT A 7~26/F

名稱	扶手加工圖	制圖	LHR	2022,08,26	修改	—		
材料	X86215	復核	—	—	日期	—		
顏色	JMQ213457(3coats)	批準			圖號	J853-GB-FAB2-24		


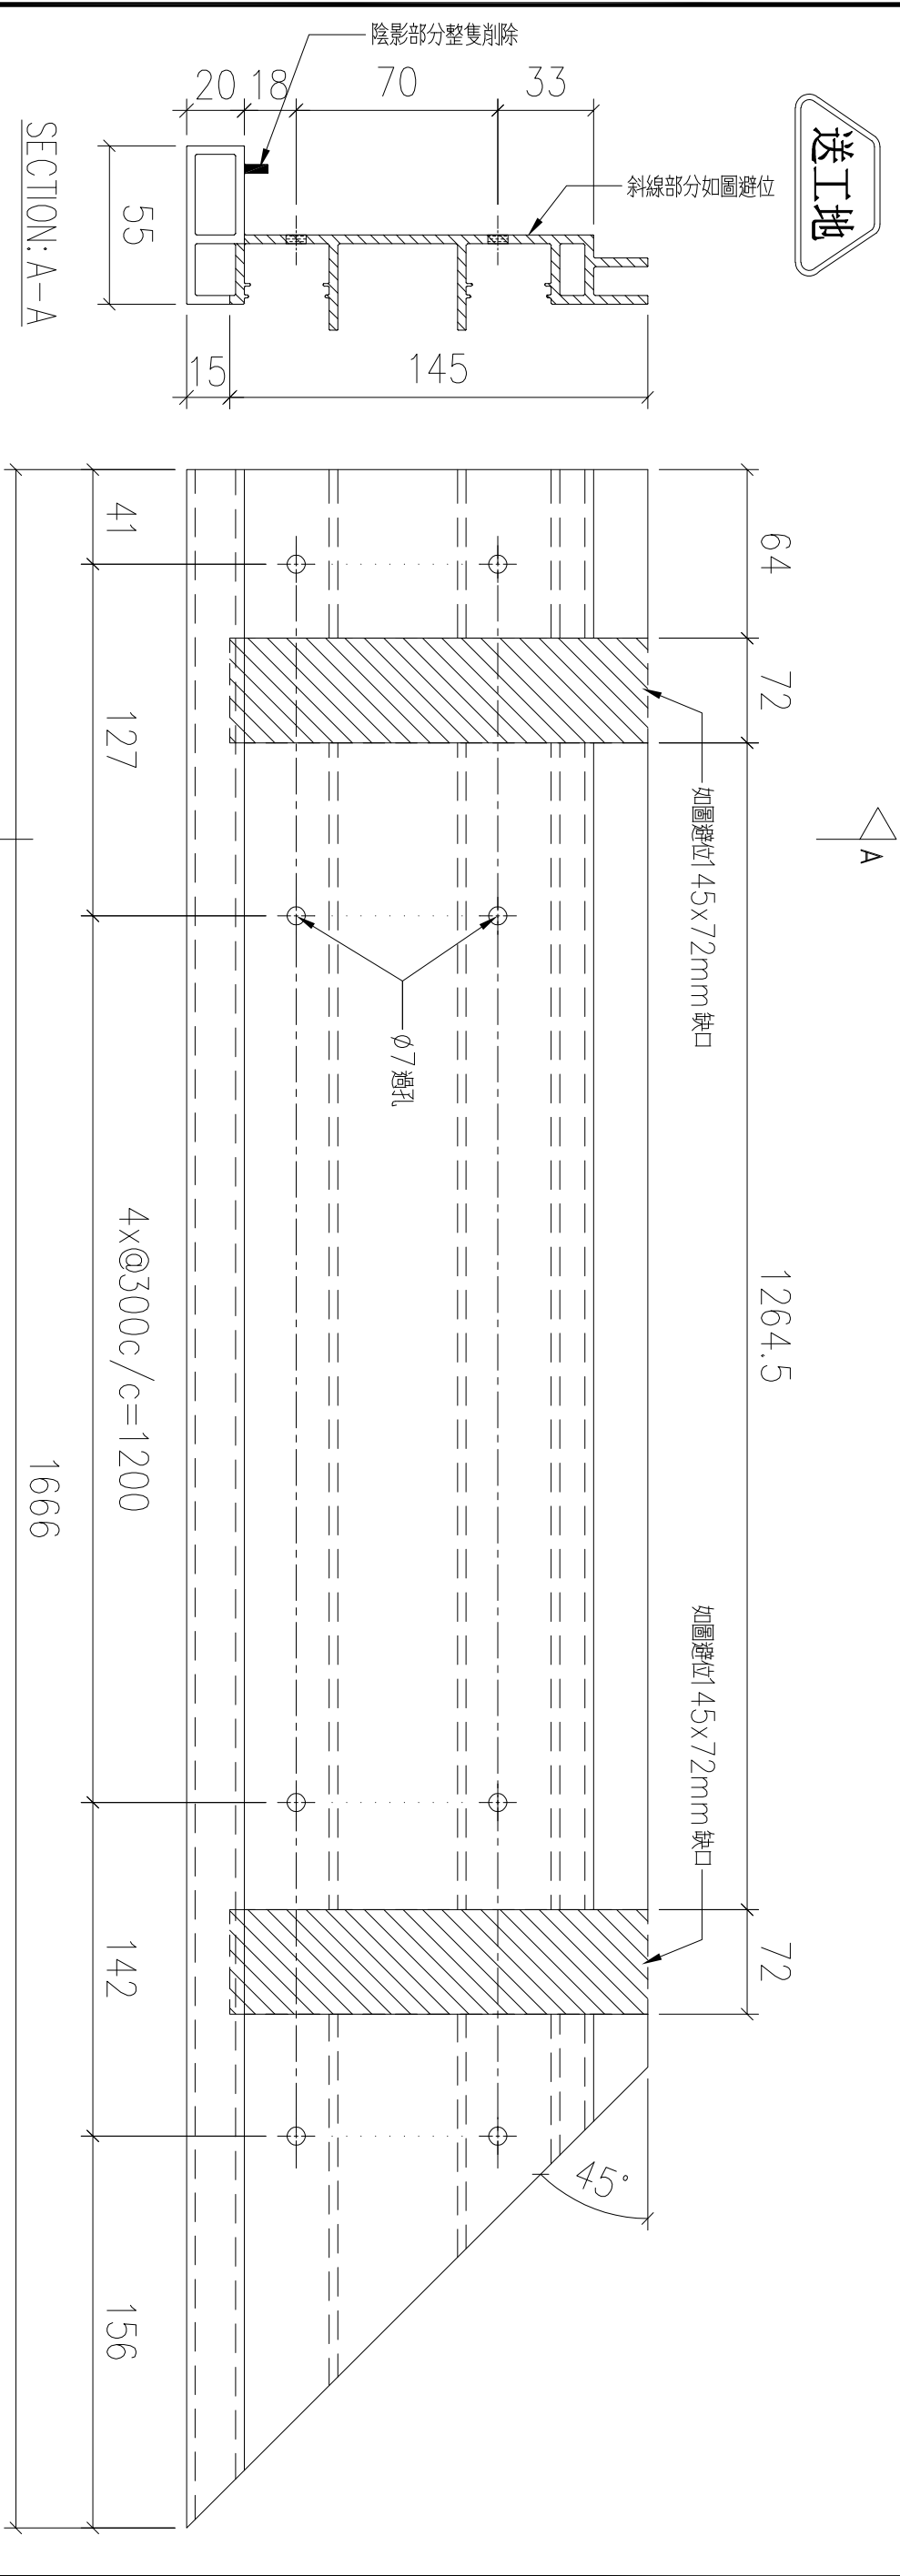




錦上路

名稱	扶手加工圖	制圖	LHR	2022,08,26	修改	—		
材料	X86215	復核	—	—	日期	—		
顏色	JMQ213457(3coats)	批準			圖號	J853-GB-FAB2-25		

送工地

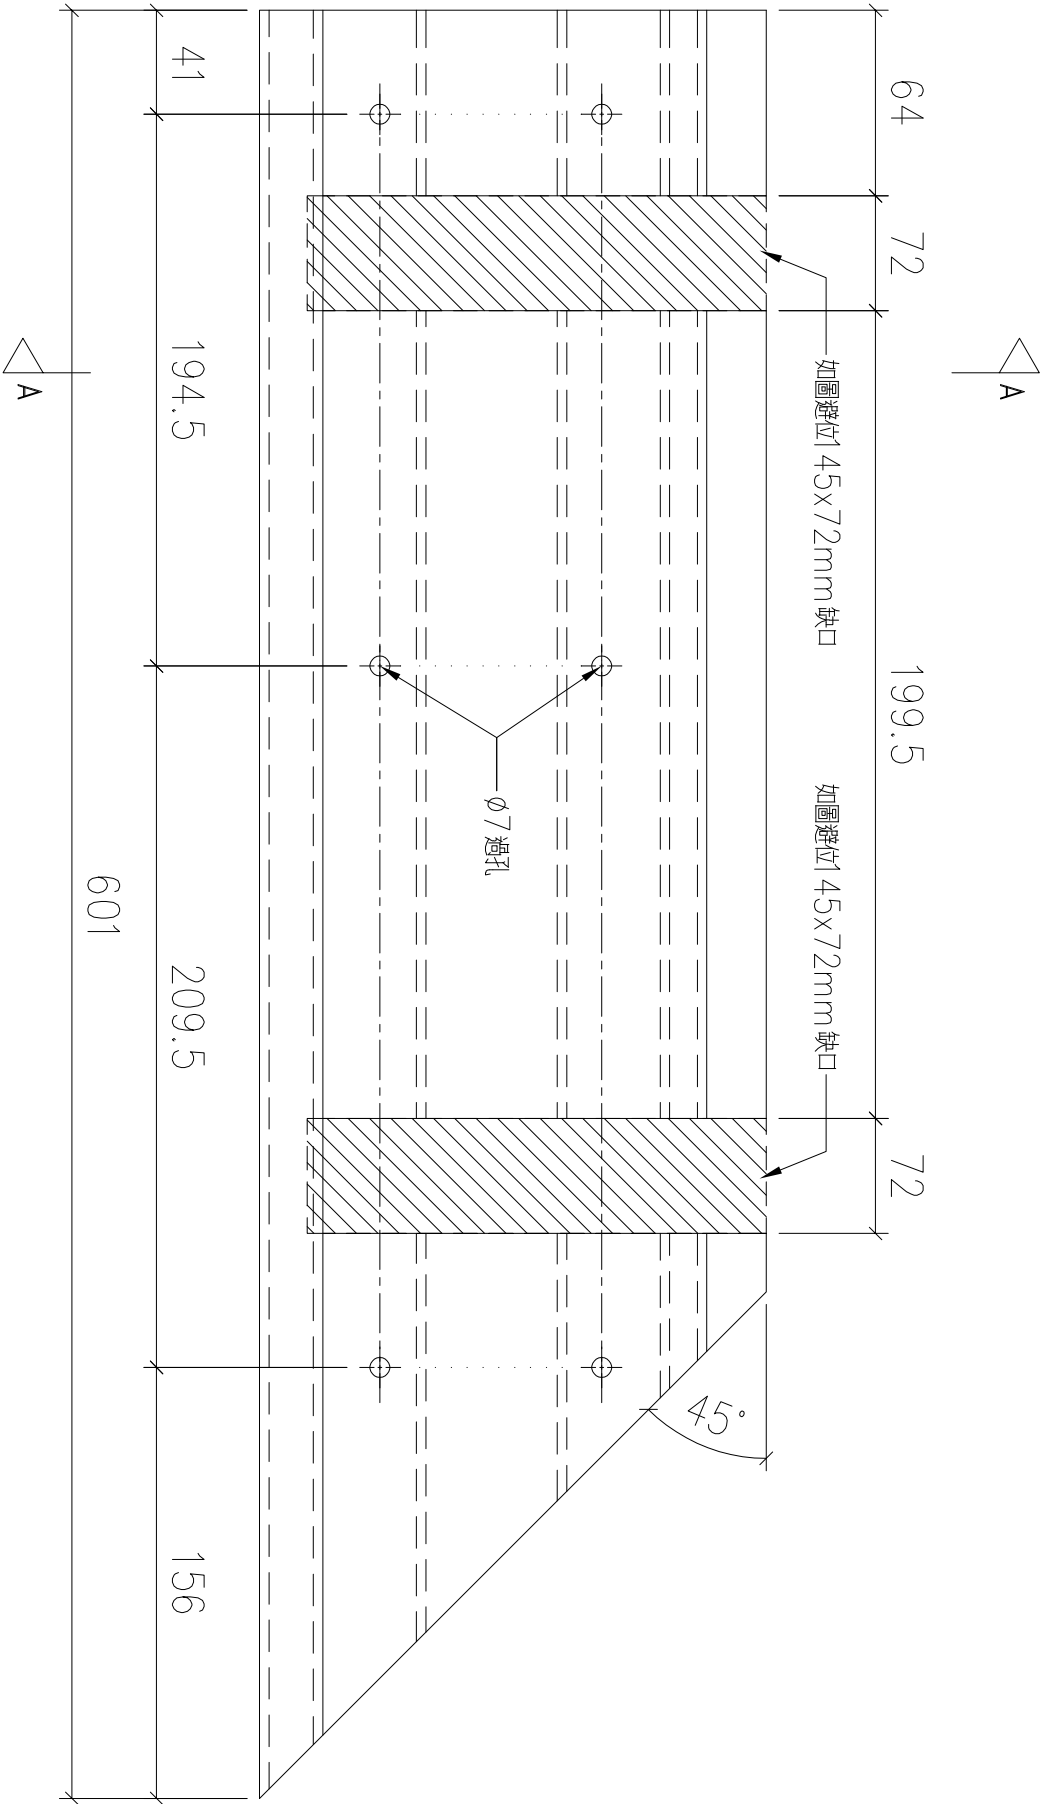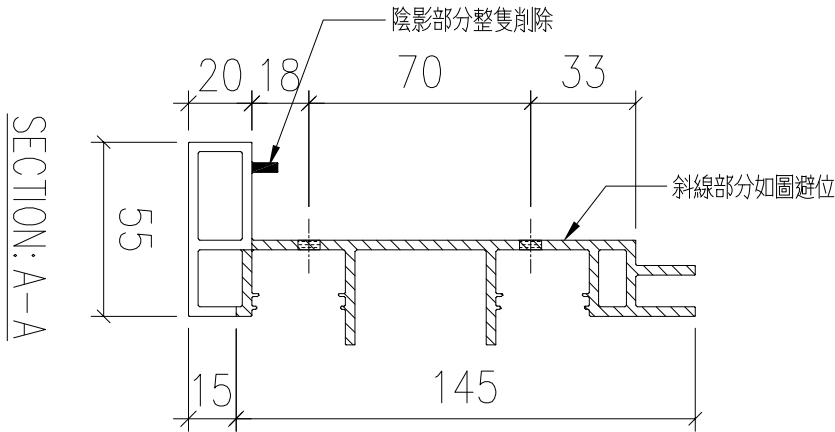


序號	物料編號	數量	安裝位置	樓層
01	T6-X86215-07	18	見派位圖	T6 FLAT A 5,6,8~26/F

名稱	扶手加工圖	制圖	LHR	2022,08,26	修改	—		
材料	X86215	復核	—	—	日期	—		
顏色	JMQ213457(3coats)	批準			圖號	J853-GB-FAB2-26		



錦上路

送工地

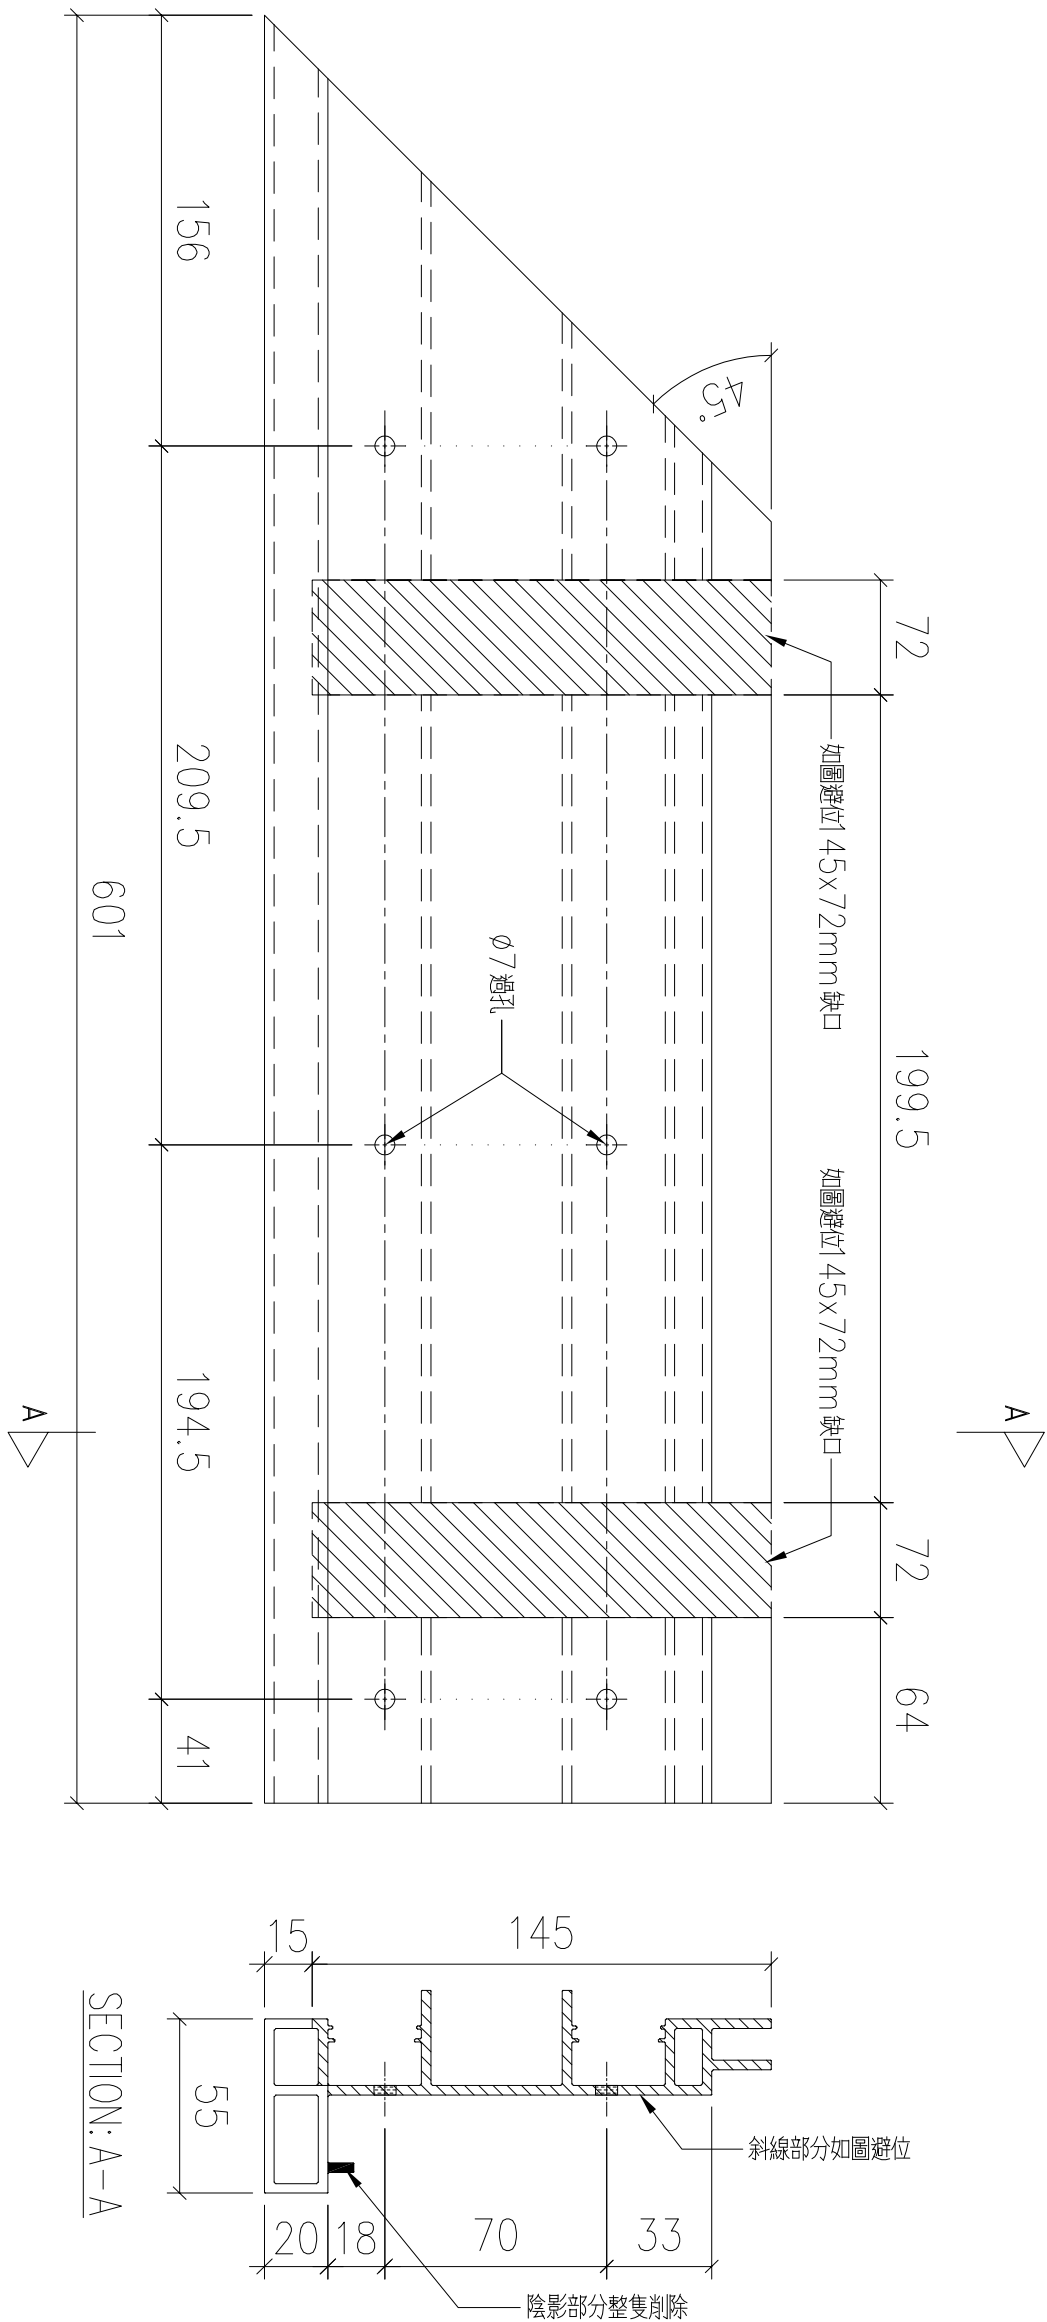



序號	物料編號	數量	安裝位置	樓層
01	T6-X86215-08	18	見派位圖	T6 FLAT B 5,6,8~26/F

名稱	扶手加工圖	制圖	LHR	2022,08,26	修改	—		
材料	X86215	復核	—	—	日期	—		
顏色	JMQ213457(3coats)	批準			圖號	J853—GB—FAB2—27		

序號	物料編號	數量	安裝位置	樓層
01	T6-X86215-09	14	見派位圖	T6 FLAT C/D 10~26/F

名稱	扶手加工圖	制圖	LHR	2022,08,26	修改	—		
材料	X86215	復核	—	—	日期	—		
顏色	JMQ213457(3coats)	批準			圖號	J853-GB-FAB2-28		

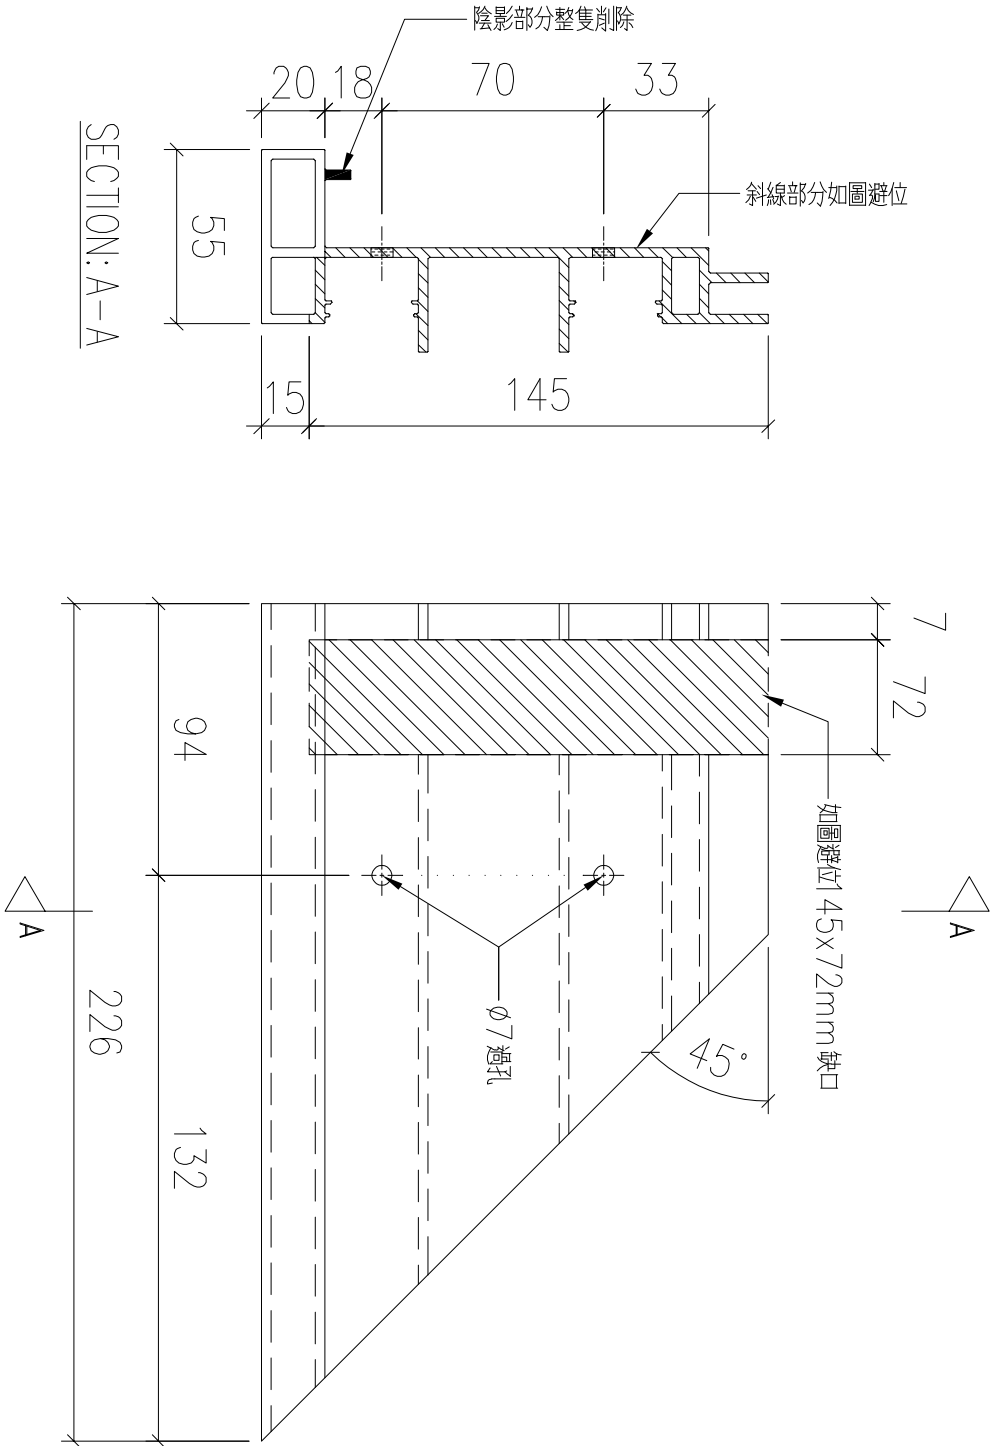

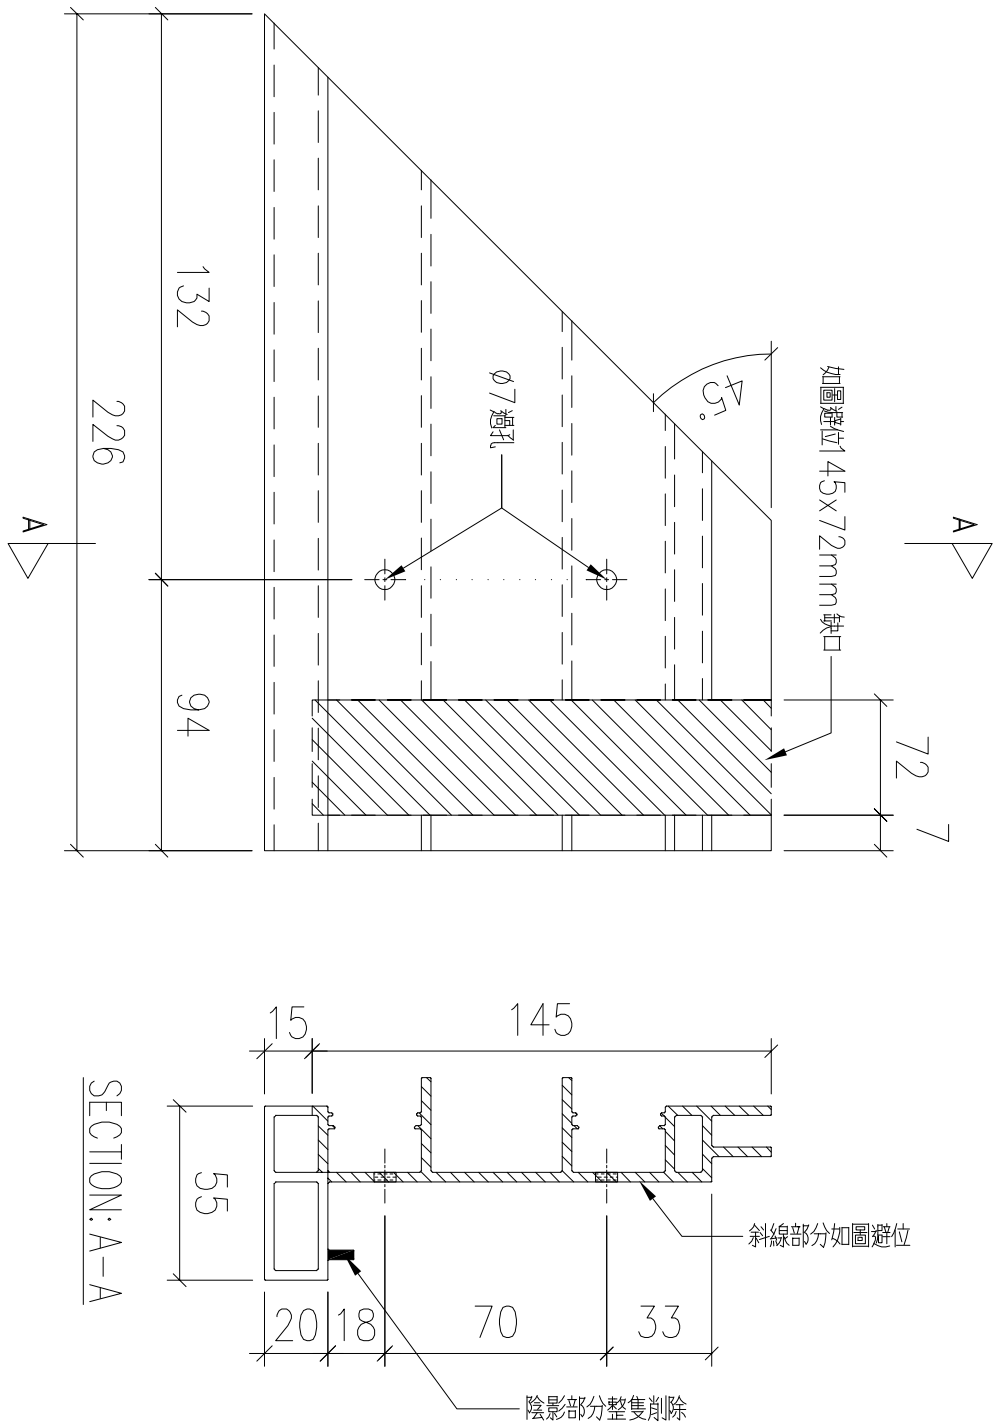


序號	物料編號	數量	安裝位置	樓層
01	T6-X86215-10	14	見派位圖	T6 FLAT C/D 10~26/F

名稱	扶手加工圖	制圖	LHR	2022,08,26	修改	—		
材料	X86215	復核	—	—	日期	—		
顏色	JMQ213457(3coats)	批準			圖號	J853-GB-FAB2-29		



錦上路

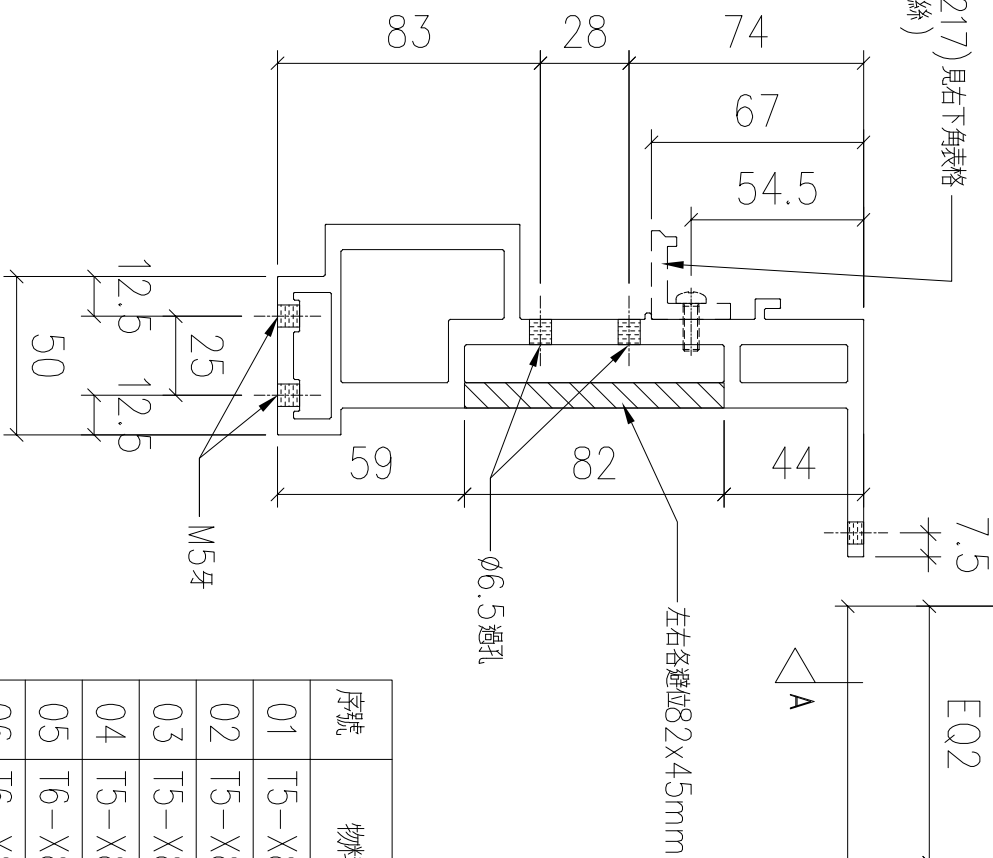

名稱	底橫加工圖	制圖	LHR	2022,08,17	修改	—		
材料	X86216	復核	—	—	日期	—		
顏色	JMQ213457(3coats)	批準			圖號	J853—GB—FAB2—30		



錦上路



名稱	底橫加工圖	制圖	LHR	2022,08,17	修改	—		
材料	X86216	復核	—	—	日期	—		
顏色	JMQ213457(3coats)	批準			圖號	J853-GB-FAB2-31		




美特鋁質 有限公司 MIDI Aluminium Fabricator Ltd.			
工程號	J853	地盤	錦上路

序號	物料編號	數量	L:	E Q1:	E Q2:	M1:	M2:	N1:	N2:	廠收玻璃夾角見：	使用位置	樓層
01	T5-X86216-01	8	2390	66	95	270	275	8	8	T5-X86217-01	見派位圖	T5 FLAT A 17~25/F
02	T5-X86216-04	26	2294	48	97	300	300	7	7	T5-X86217-03	見派位圖	T5 FLAT E/F 11~26/F
03	T5-X86216-05	9	2080.5	46.25	77.75	270	275	7	7	T5-X86217-04	見派位圖	T5 FLAT A 6~16/F
04	T5-X86216-05	4	2080.5	46.25	77.75	270	275	7	7	T5-X86217-04	見派位圖	T5 FLAT C 11~16/F
05	T5-X86216-06	8	1860	71	90	270	280	6	6	T5-X86217-05	見派位圖	T5 FLAT B 17~25/F
06	T5-X86216-08	9	1505.5	53.75	77.75	260	270	5	5	T5-X86217-06	見派位圖	T5 FLAT B 6~16/F
07	T5-X86216-09	4	1242	72	81	250	270	4	4	T5-X86217-07	見派位圖	T5 FLAT D 11~16/F
08	T5-X86216-11	9	1194	48	97	250	250	4	4	T5-X86217-08	見派位圖	T5 FLAT A 6~16/F
09	T5-X86216-11	9	1194	48	97	250	250	4	4	T5-X86217-08	見派位圖	T5 FLAT B 6~16/F
10	T5-X86216-11	4	1194	48	97	250	250	4	4	T5-X86217-08	見派位圖	T5 FLAT C 11~16/F
11	T5-X86216-12	8	1104	53	102	300	300	3	3	T5-X86217-09	見派位圖	T5 FLAT B 17~25/F
12	T5-X86216-13	4	504	53	102	300	300	1	1	T5-X86217-10	見派位圖	T5 FLAT D 11~16/F
13	T5-X86216-14	9	429	65.5	89.5	200	250	1	1	T5-X86217-11	見派位圖	T5 FLAT A 6~16/F
14	T5-X86216-14	16	429	65.5	89.5	200	250	1	1	T5-X86217-11	見派位圖	T5 FLAT A 17~25/F
15	T5-X86216-14	9	429	65.5	89.5	200	250	1	1	T5-X86217-11	見派位圖	T5 FLAT B 6~16/F
16	T6-X86216-02	18	1558	55	91.5	270	275	5	5	T6-X86217-01	見派位圖	T6 FLAT A 5,6,8~26/F
17	T6-X86216-02	18	1558	55	91.5	270	275	5	5	T6-X86217-01	見派位圖	T6 FLAT B 5,6,8~26/F
18	T6-X86216-03	28	2294	48	97	300	300	7	7	T6-X86217-02	見派位圖	T6 FLAT C/D 10~26/F
19	T6-X86216-04	18	1394	48	97	300	300	4	4	T6-X86217-03	見派位圖	T6 FLAT A 5,6,8~26/F
20	T6-X86216-04	18	1394	48	97	300	300	4	4	T6-X86217-03	見派位圖	T6 FLAT B 5,6,8~26/F
21	T6-X86216-05	18	329	48	97	135	135	1	1	T6-X86217-04	見派位圖	T6 FLAT A 5,6,8~26/F
22	T6-X86216-05	18	329	48	97	135	135	1	1	T6-X86217-04	見派位圖	T6 FLAT B 5,6,8~26/F
23	T7-X86216-02	17	1558	55	91.5	270	275	5	5	T7-X86217-01	見派位圖	T7 FLAT A 7~26/F
24	T7-X86216-03	15	2294	48	97	300	300	7	7	T7-X86217-02	見派位圖	T7 FLAT B 7~23/F
25	T7-X86216-04	17	1394	48	97	300	300	4	4	T7-X86217-03	見派位圖	T7 FLAT A 7~26/F
26	T7-X86216-04	15	1394	48	97	300	300	4	4	T7-X86217-03	見派位圖	T7 FLAT B 7~23/F
27	T7-X86216-05	17	929	40.5	89.5	250	250	3	3	T7-X86217-04	見派位圖	T7 FLAT A 7~26/F
		353										



名稱	底橫加工圖	制圖	LHR	2022,08,17	修改	-		
材料	X86216	復核	-	-	日期	-		
顏色	JMQ213457(3coats)	批準			圖號	J853-GB-FAB2-31-1		

送工地

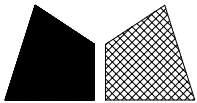

美特鋁質 有限公司
MIDI Aluminium Fabricator Ltd.

工程號	J853	地盤	錦上路
-----	------	----	-----

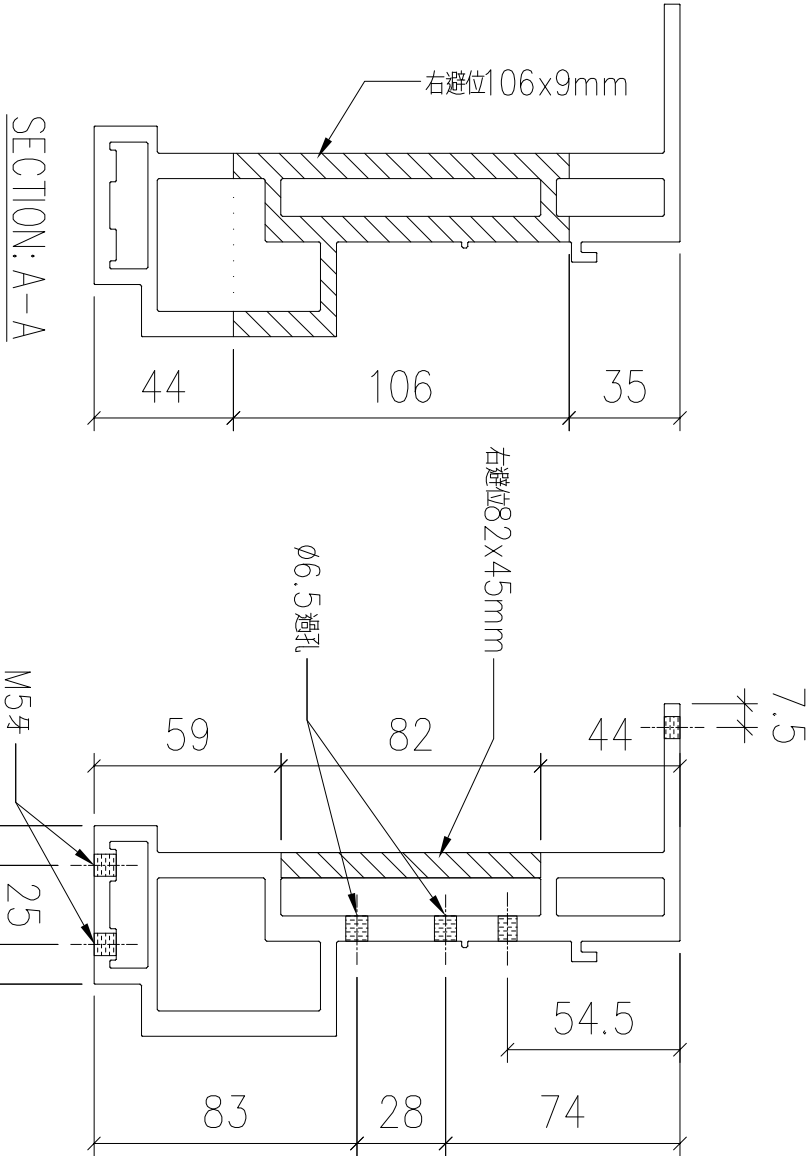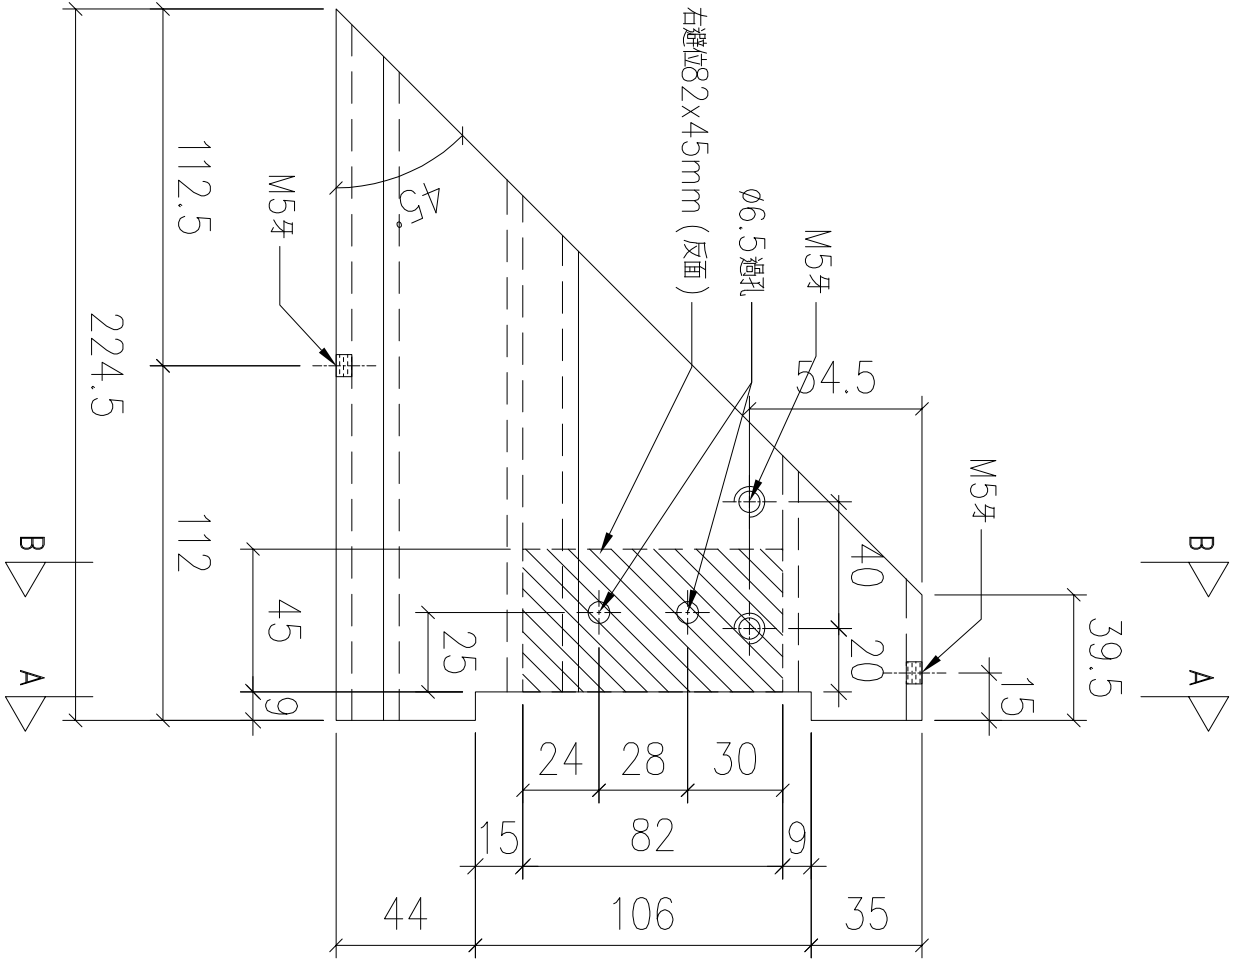

序號	物料編號	數量	使用位置	樓層
01	T5-X86216-15	34	見派位圖	T5 FLAT A 6~25/F
02	T5-X86216-15	18	見派位圖	T5 FLAT B 6~16/F
03	T5-X86216-15	8	見派位圖	T5 FLAT B 17~25/F
04	T5-X86216-15	8	見派位圖	T5 FLAT C 11~16/F
05	T5-X86216-15	4	見派位圖	T5 FLAT D 11~16/F
06	T5-X86216-15	13	見派位圖	T5 FLAT E/F 11~26/F


序號	物料編號	數量	使用位置	樓層
07	T6-X86216-15	36	見派位圖	T6 FLAT A 5,6,8~26/F
08	T6-X86216-15	36	見派位圖	T6 FLAT B 5,6,8~26/F
09	T6-X86216-15	14	見派位圖	T6 FLAT C/D 10~26/F
10	T7-X86216-15	34	見派位圖	T7 FLAT A 7~26/F
11	T7-X86216-15	15	見派位圖	T7 FLAT B 7~23/F
		220		

名稱	底橫加工圖	制圖	LHR	2022,08,17	修改	—		
材料	X86216	復核	—	—	日期	—		
顏色	JMQ213457(3coats)	批準			圖號	J853-GB-FAB2-32		






錦上路

送工地

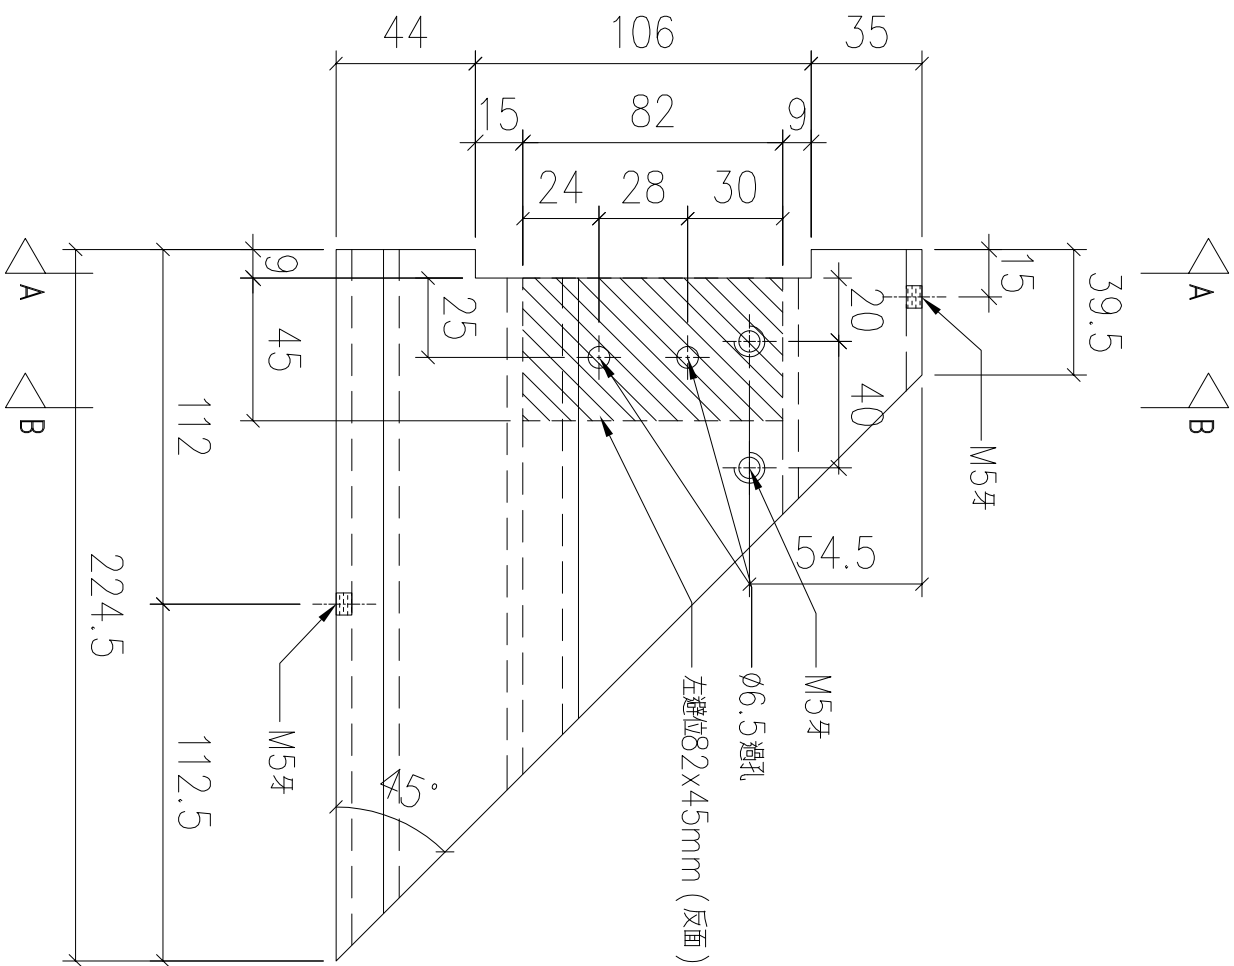


序號	物料編號	數量	使用位置	樓層
07	T6-X86216-16	36	見派位圖	T6 FLAT A 5,6,8~26/F
08	T6-X86216-16	36	見派位圖	T6 FLAT B 5,6,8~26/F
09	T6-X86216-16	14	見派位圖	T6 FLAT C/D 10~26/F
10	T7-X86216-16	34	見派位圖	T7 FLAT A 7~26/F
11	T7-X86216-16	15	見派位圖	T7 FLAT B 7~23/F
		224		

名稱	底橫加工圖	制圖	LHR	2022,08,17	修改	—		
材料	X86216	復核	—	—	日期	—		
顏色	JMQ213457(3coats)	批準			圖號	J853-GB-FAB2-33		

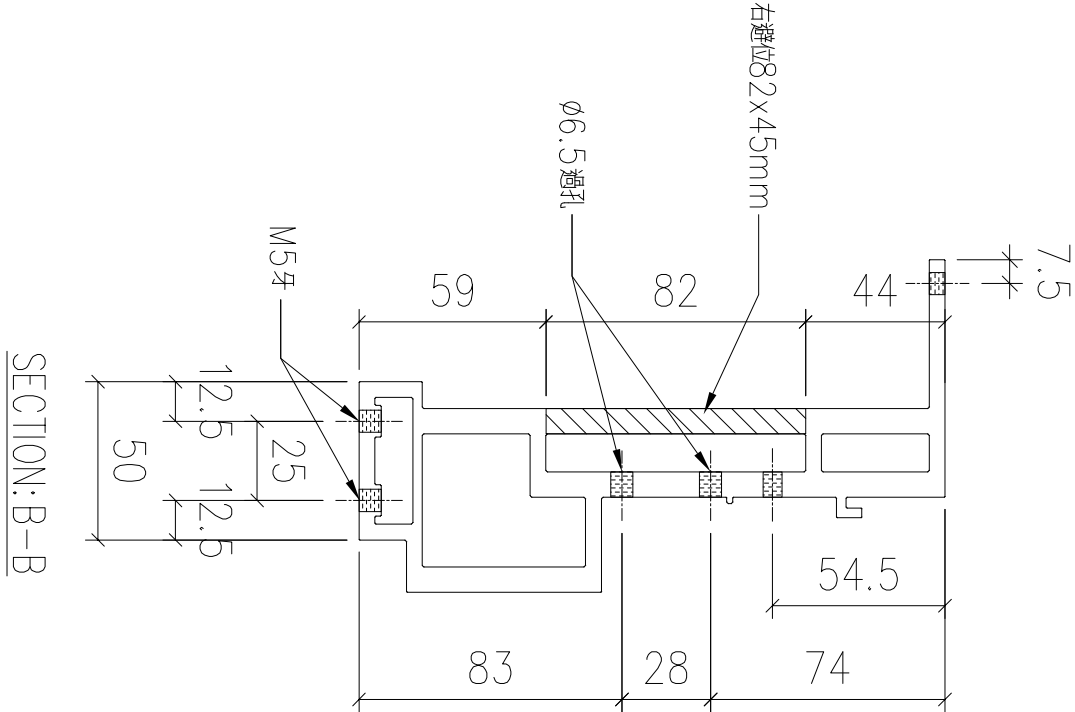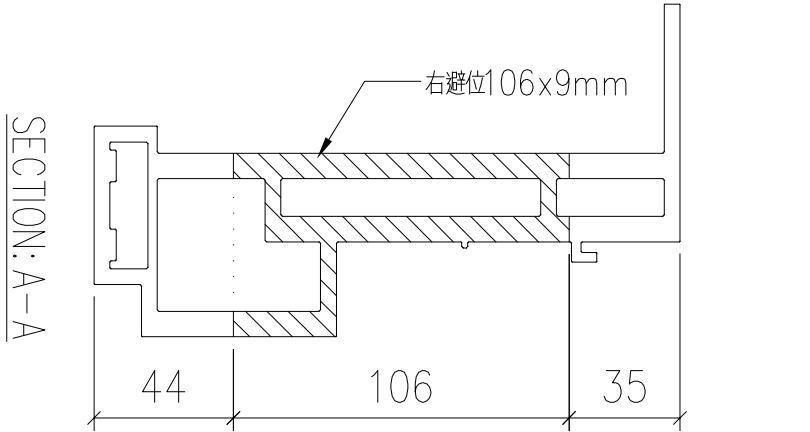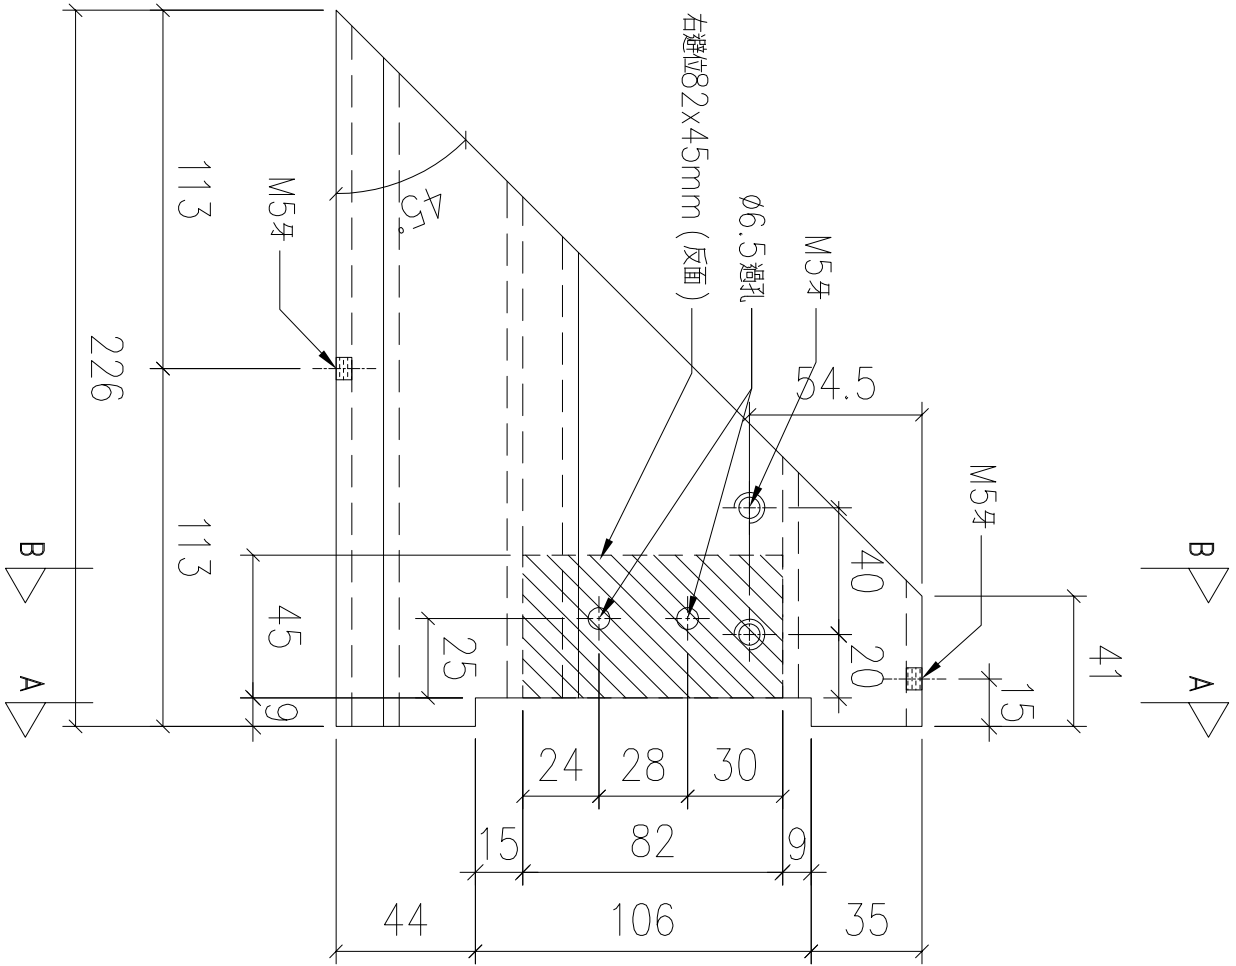




序號	物料編號	數量	使用位置	樓層
01	T5-X86216-17	13	見派位圖	T5 FLAT E/F 11~26/F

名稱	底橫加工圖	制圖	LHR	2022,08,17	修改	—		
材料	X86216	復核	—	—	日期	—		
顏色	JMQ213457(3coats)	批準			圖號	J853-GB-FAB2-34		

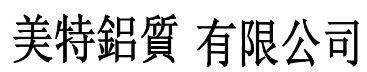


名稱	底橫加工圖	制圖	LHR	2022,08,17	修改	—		
材料	X86216	復核	—	—	日期	—		
顏色	JMQ213457(3coats)	批準			圖號	J853-GB-FAB2-35		

送工地

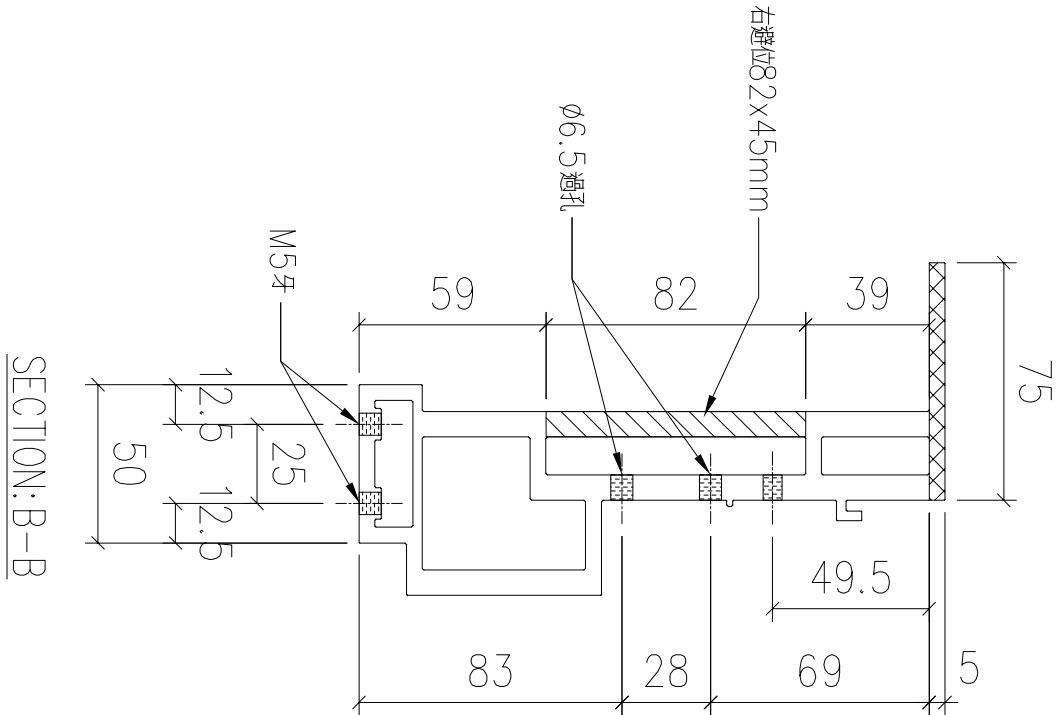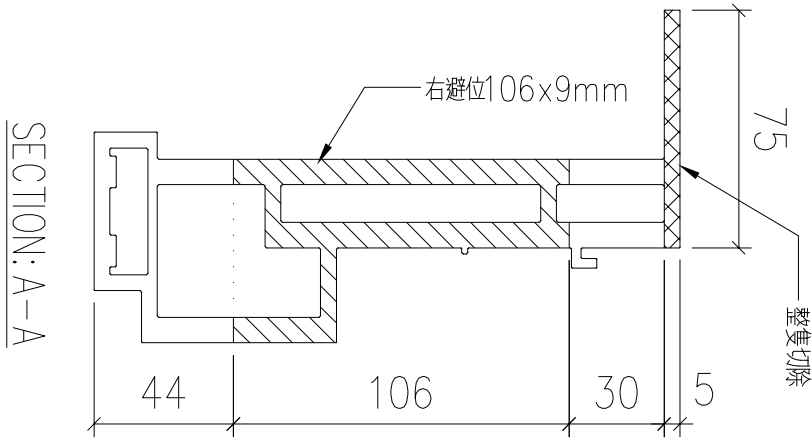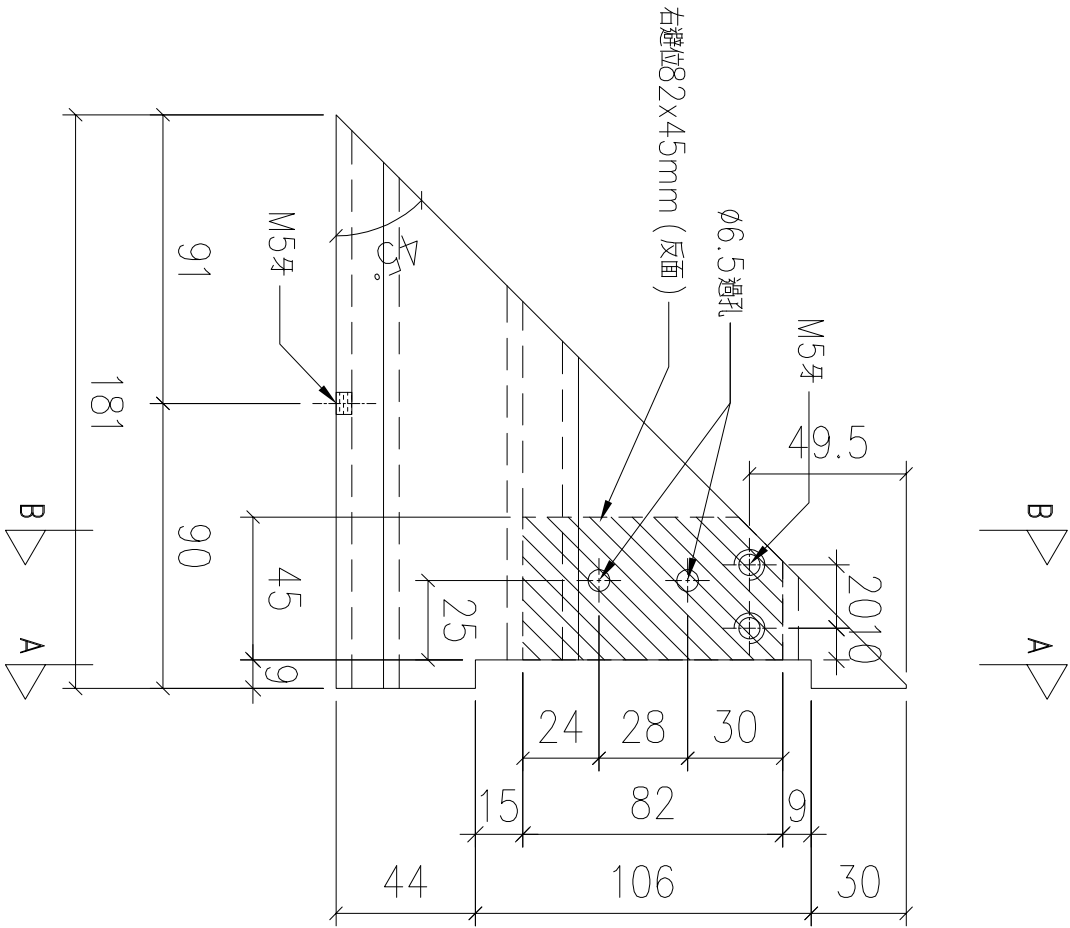

序號	物料編號	數量	使用位置	樓層
01	T5-X86216-19	8	見派位圖	T5 FLAT B 17~25/F




名稱	底橫加工圖	制圖	LHR	2022,08,17	修改	—		
材料	X86216	復核	—	—	日期	—		
顏色	JMQ213457(3coats)	批準			圖號	J853-GB-FAB2-36		

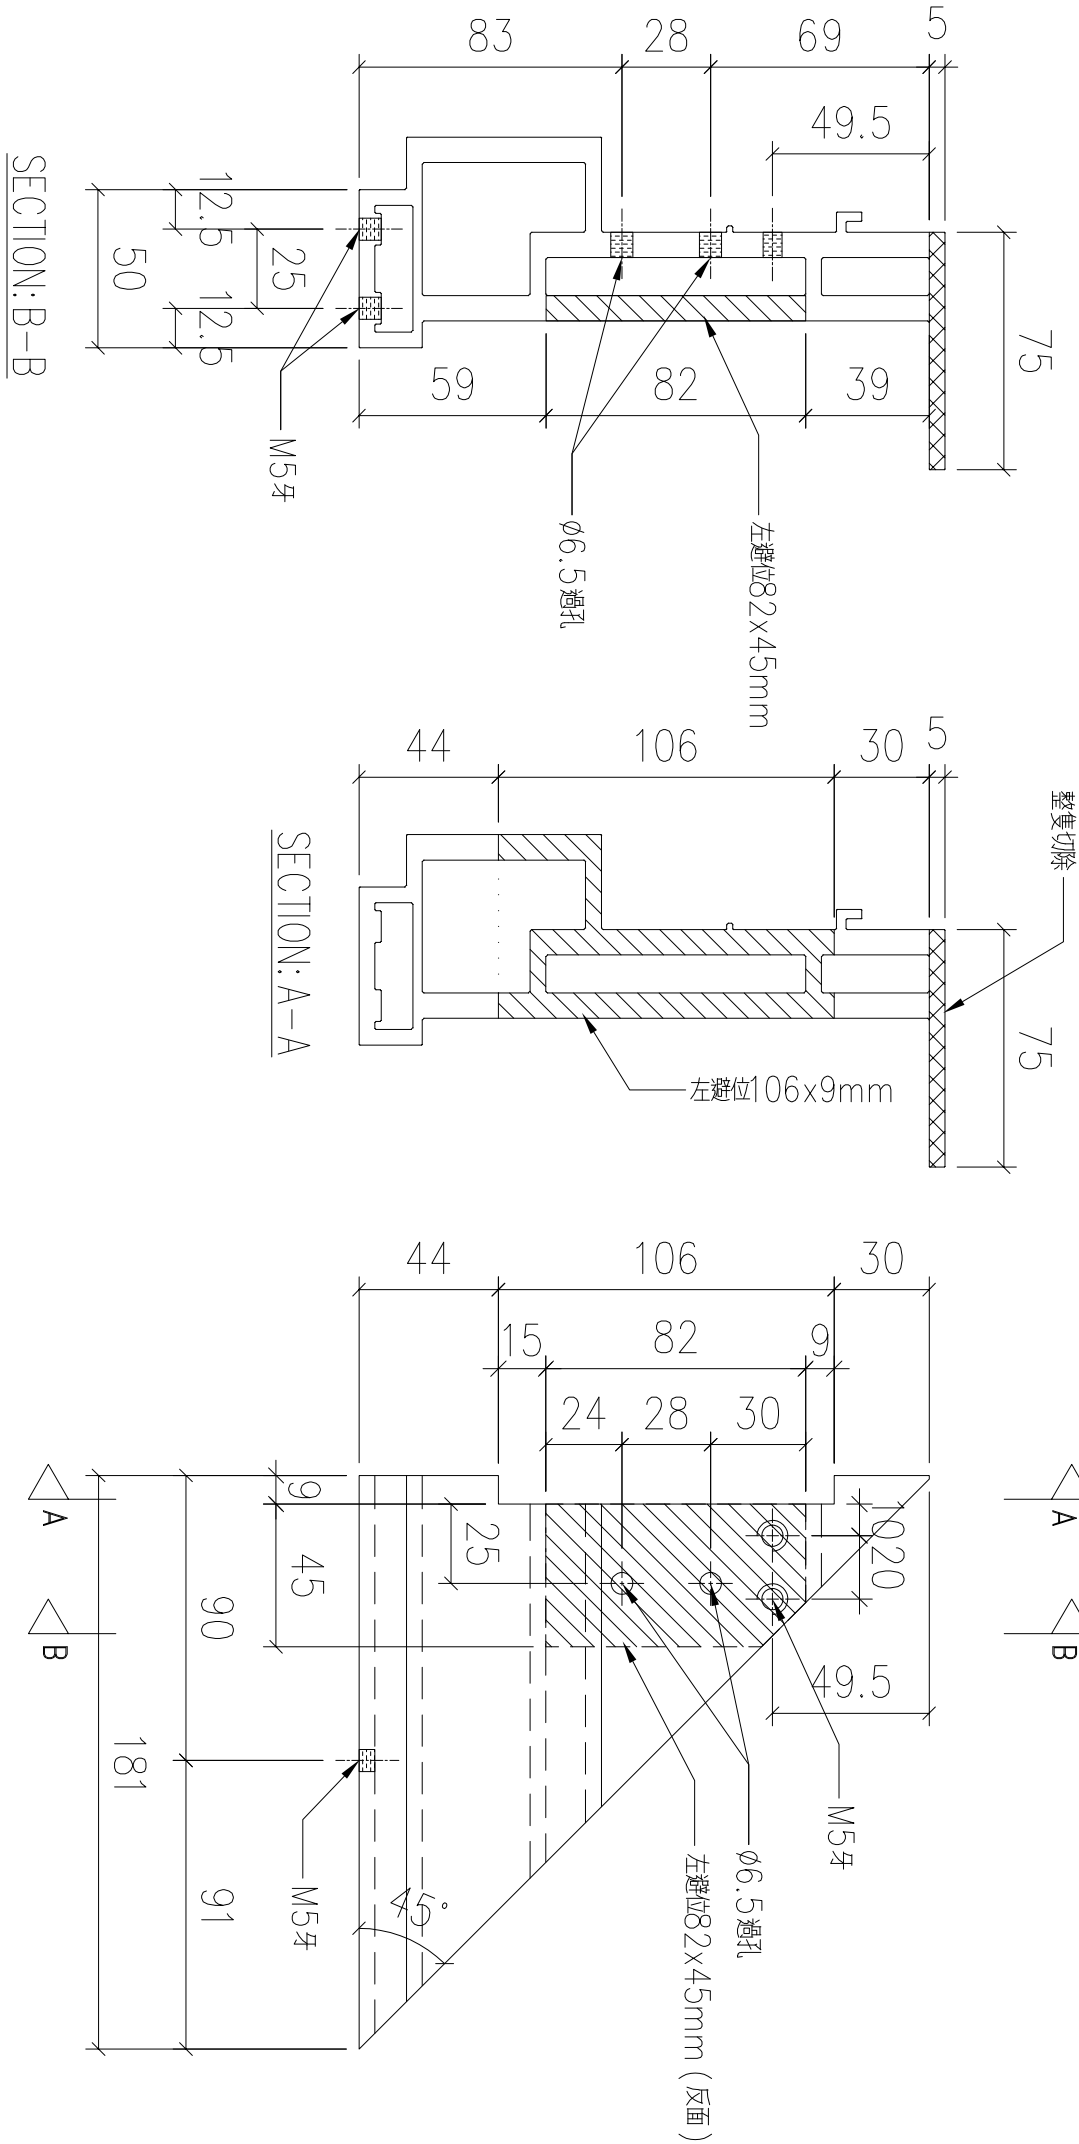

序號	物料編號	數量	使用位置	樓層
01	T5-X86216-20	4	見派位圖	T5 FLAT C 11~16/F


名稱	底橫加工圖	制圖	LHR	2022,08,17	修改	—		
材料	X86216	復核	—	—	日期	—		
顏色	JMQ213457(3coats)	批準			圖號	J853-GB-FAB2-37		

送工地

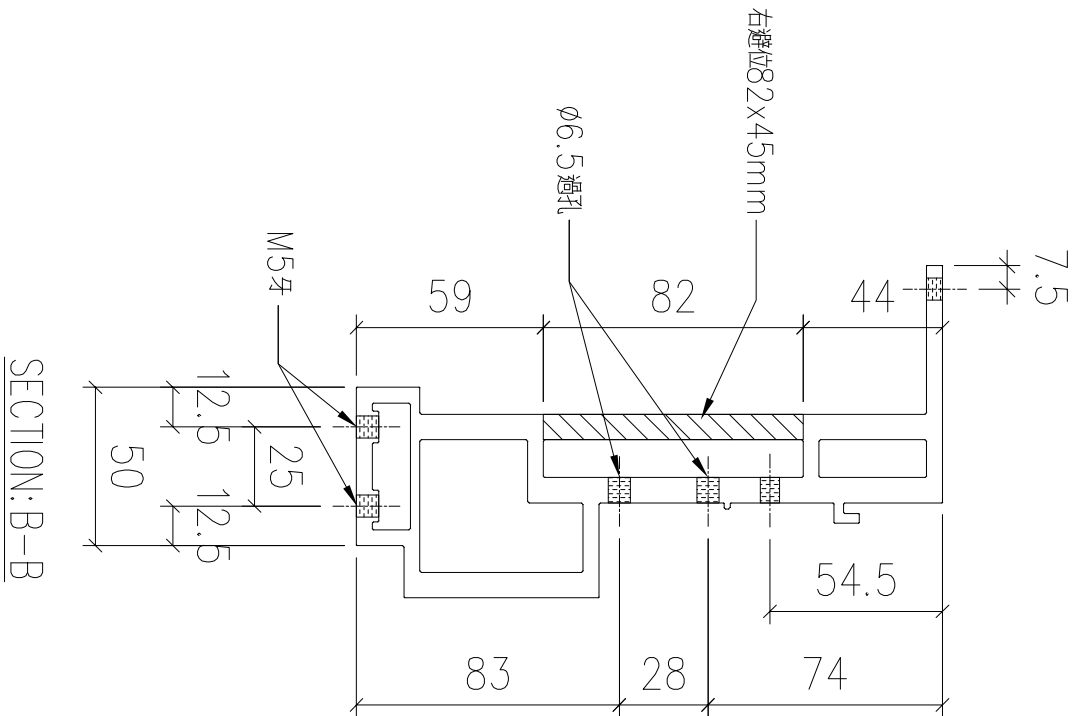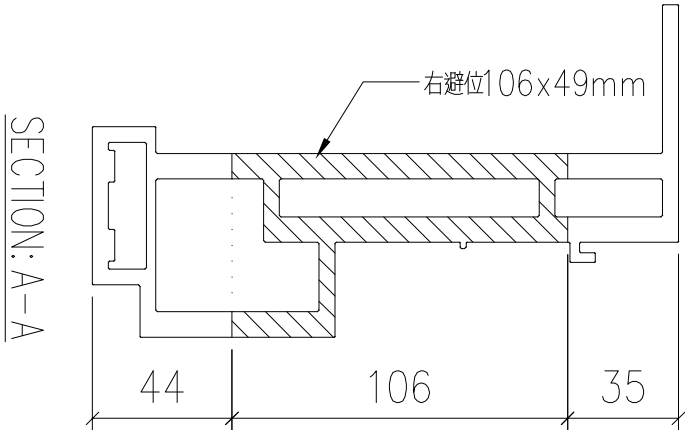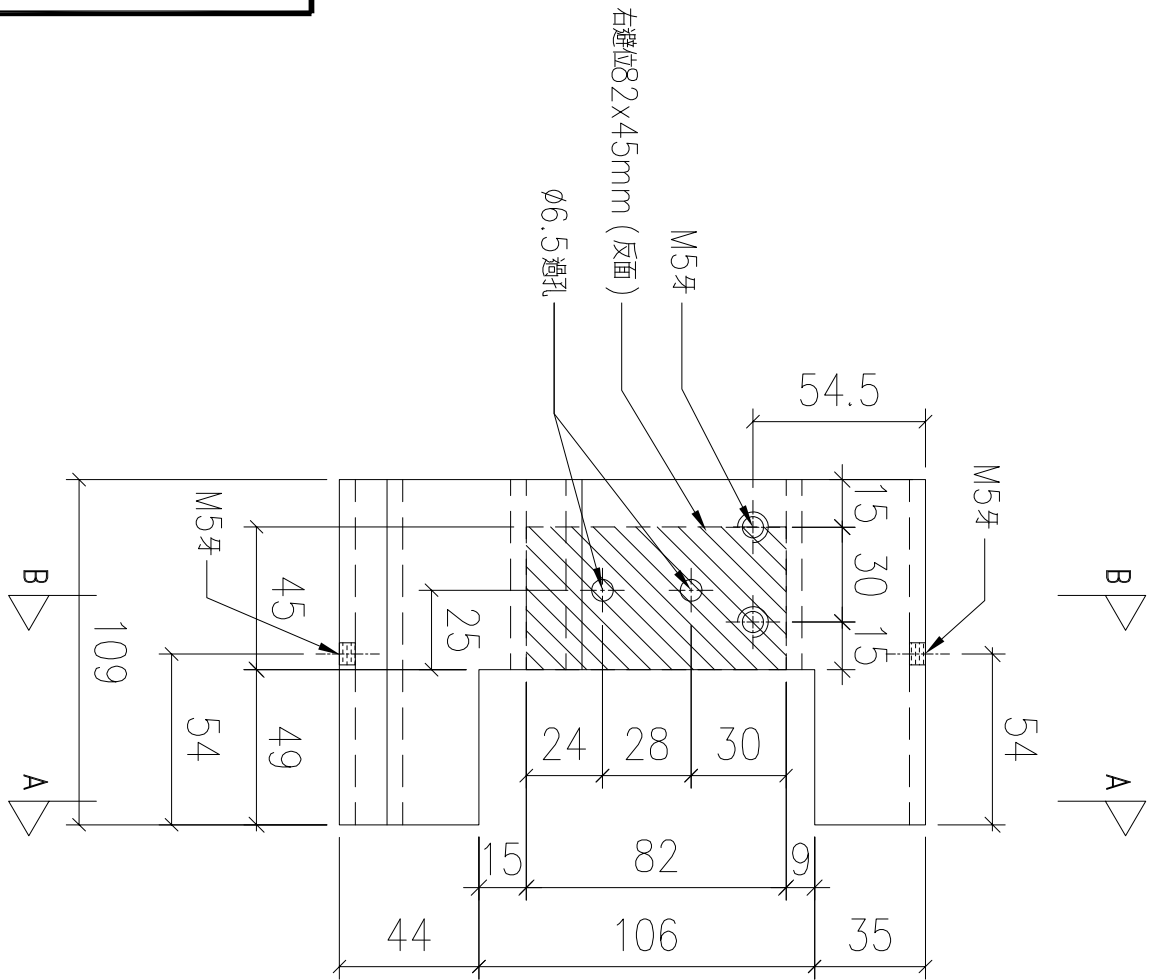

序號	物料編號	數量	使用位置	樓層
01	T5-X86216-26	13	見派位圖	T5 FLAT E/F 11~26/F




名稱	底橫加工圖	制圖	LHR	2022,08,17	修改	—		
材料	X86216	復核	—	—	日期	—		
顏色	JMQ213457(3coats)	批準			圖號	J853-GB-FAB2-38		

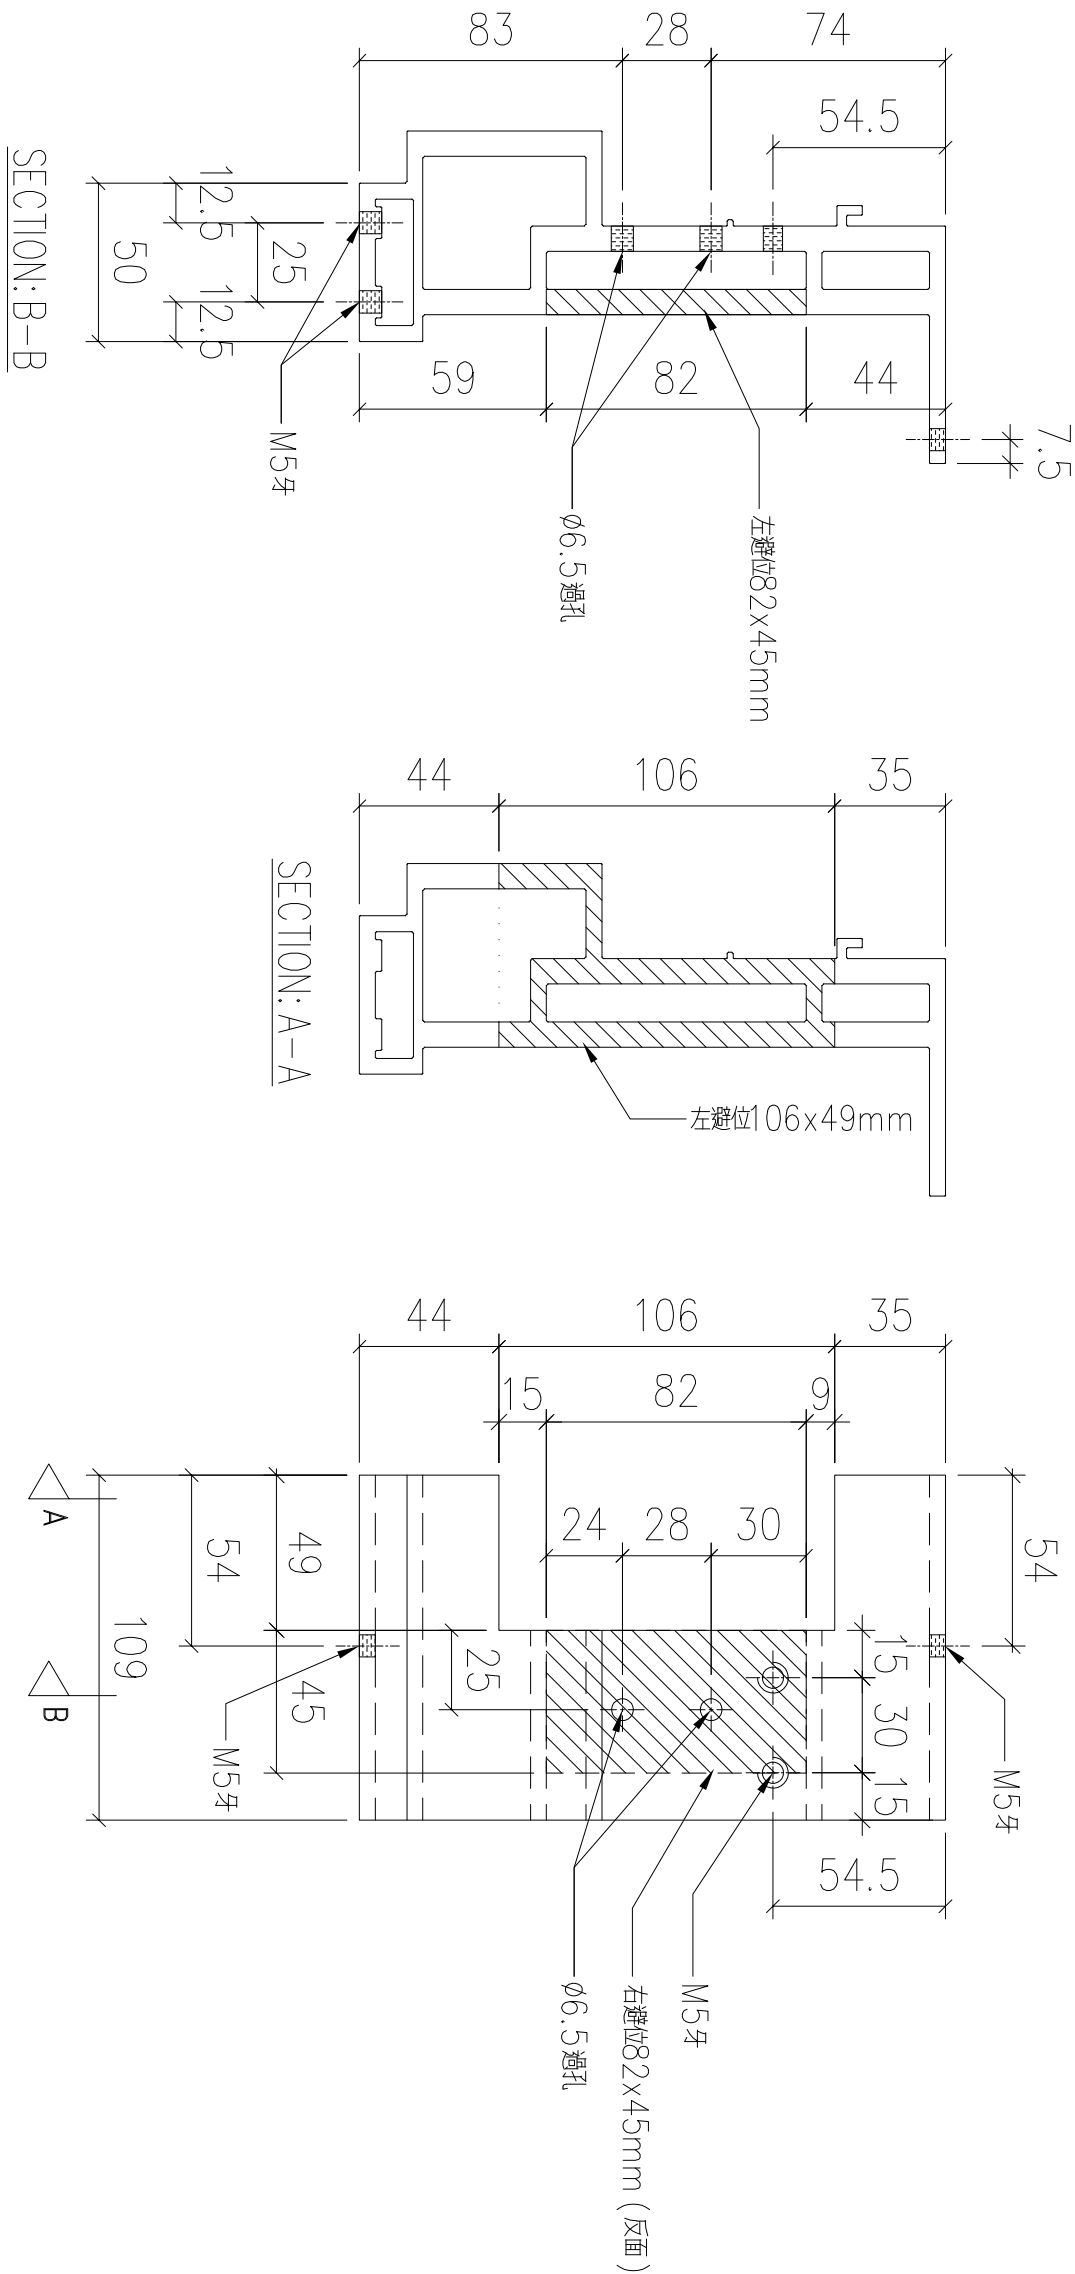

序號	物料編號	數量	使用位置	樓層
01	T5-X86216-27	13	見派位圖	T5 FLAT E/F 11~26/F

名稱	底橫加工圖	制圖	LHR	2022,08,17	修改	—		
材料	X86216	復核	—	—	日期	—		
顏色	JMQ213457(3coats)	批準			圖號	J853-GB-FAB2-39		

送工地

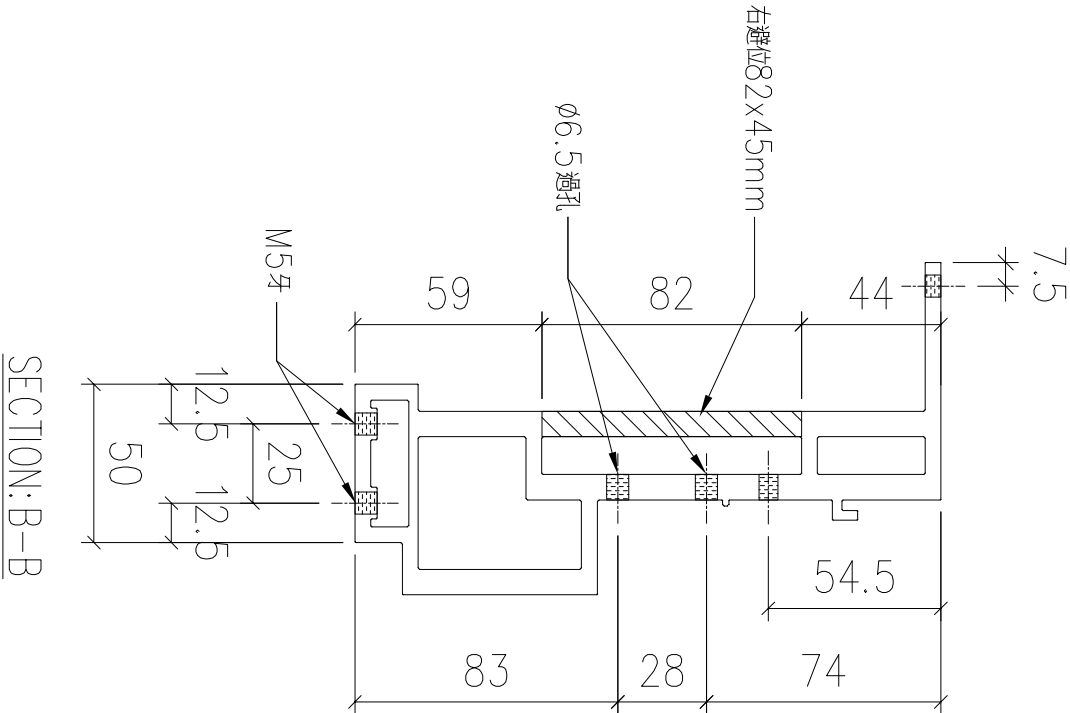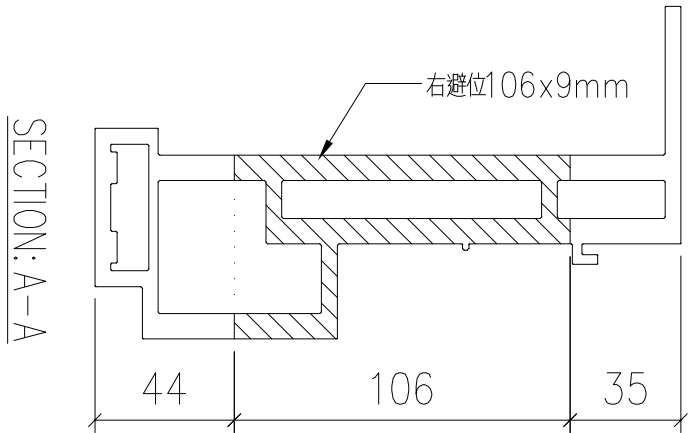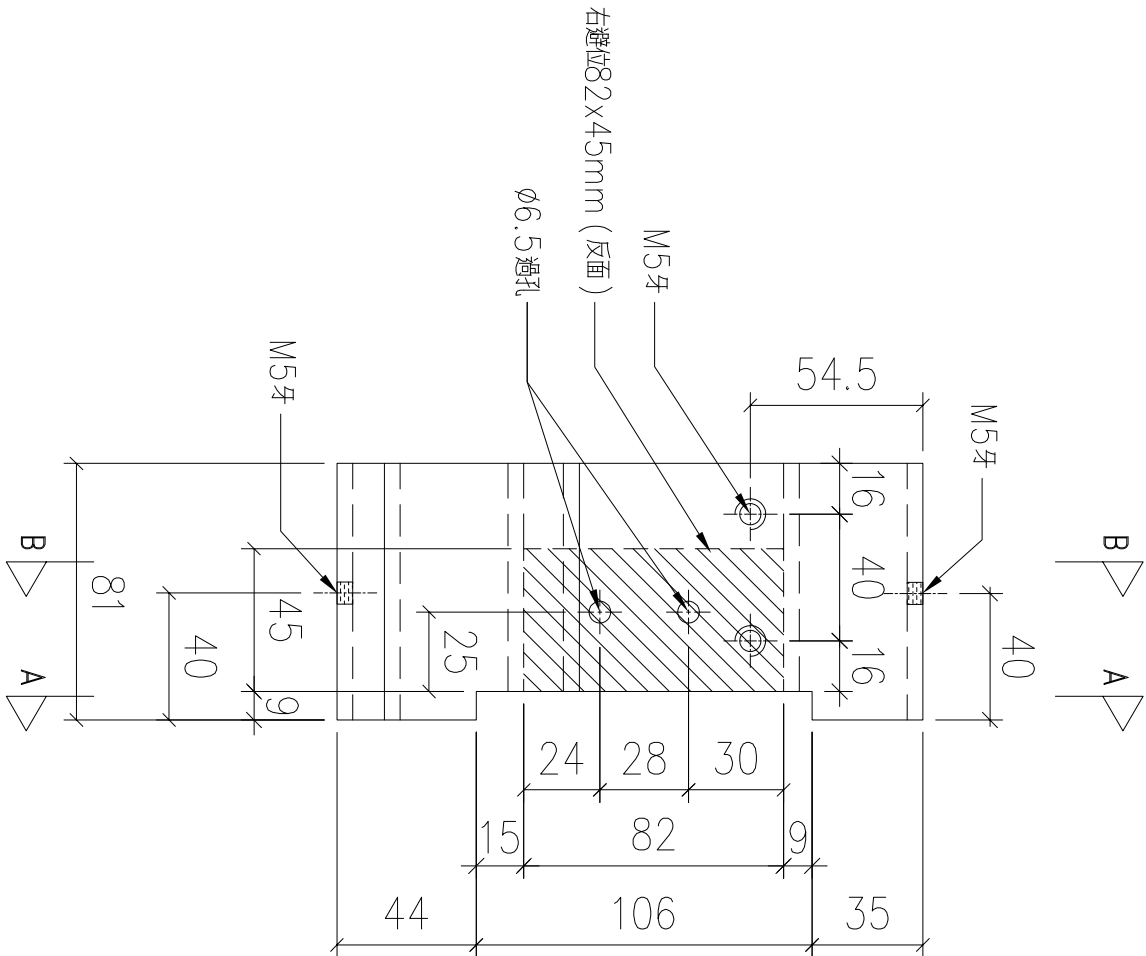


序號	物料編號	數量	使用位置	樓層
01	T5-X86216-21	17	見派位圖	T5 FLAT A 6~25/F
02	T5-X86216-21	9	見派位圖	T5 FLAT B 6~16/F
03	T5-X86216-21	8	見派位圖	T5 FLAT B 17~25/F
04	T5-X86216-21	4	見派位圖	T5 FLAT D 11~16/F
05	T5-X86216-21	13	見派位圖	T5 FLAT E/F 11~26/F
06	T6-X86216-21	18	見派位圖	T6 FLAT A 5,6,8~26/F
07	T6-X86216-21	18	見派位圖	T6 FLAT B 5,6,8~26/F
08	T6-X86216-21	14	見派位圖	T6 FLAT C/D 10~26/F
09	T7-X86216-21	17	見派位圖	T7 FLAT A 7~26/F
10	T7-X86216-21	15	見派位圖	T7 FLAT B 7~23/F
		133		

名稱	底橫加工圖	制圖	LHR	2022,08,17	修改	—		
材料	X86216	復核	—	—	日期	—		
顏色	JMQ213457(3coats)	批準			圖號	J853-GB-FAB2-40		



錦上路




送工地

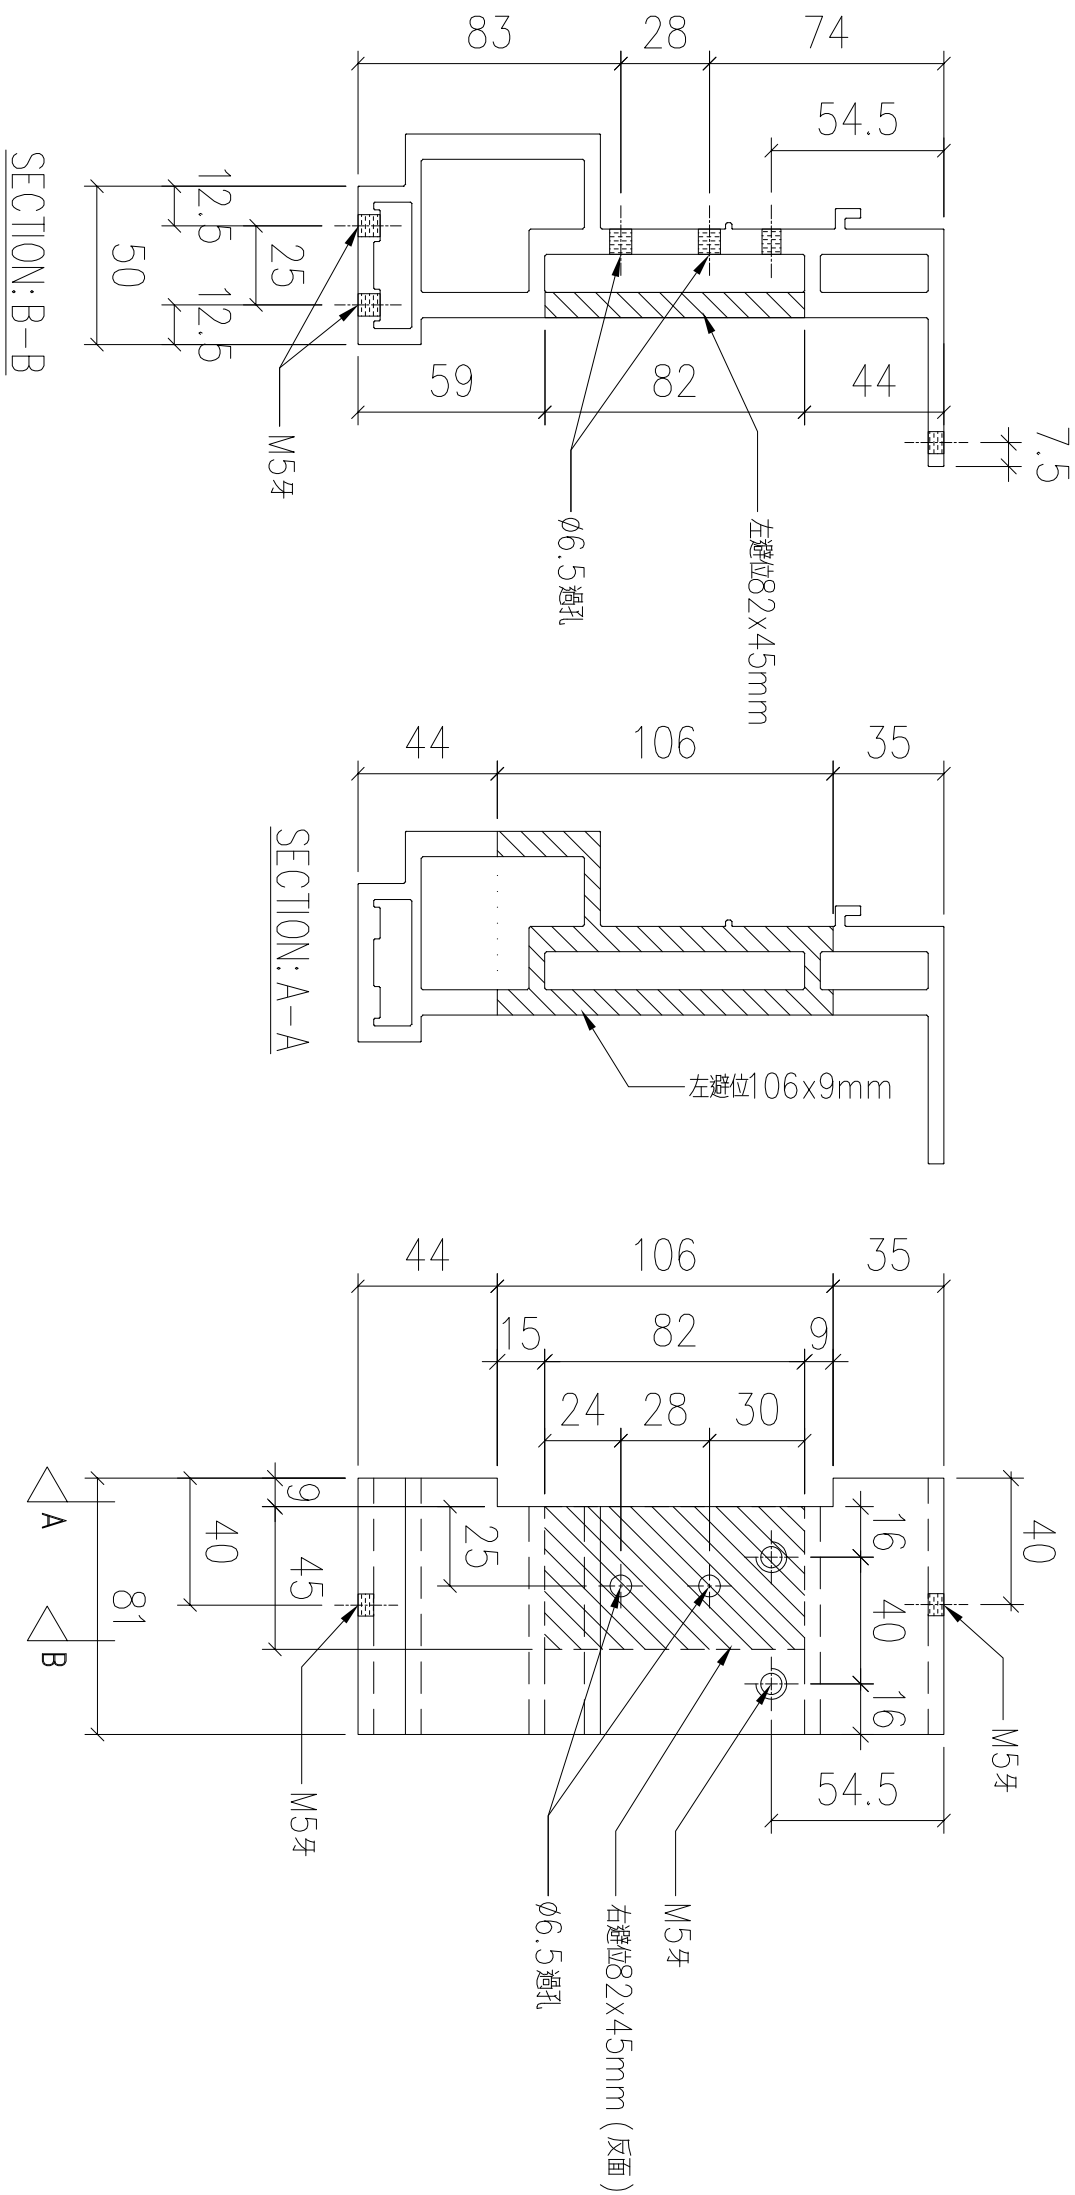

序號	物料編號	數量	使用位置	樓層
01	T5-X86216-22	17	見派位圖	T5 FLAT A 6~25/F
02	T5-X86216-22	9	見派位圖	T5 FLAT B 6~16/F
03	T5-X86216-22	4	見派位圖	T5 FLAT C 11~16/F
04	T5-X86216-22	4	見派位圖	T5 FLAT D 11~16/F
05	T5-X86216-22	13	見派位圖	T5 FLAT E/F 11~26/F
06	T6-X86216-22	18	見派位圖	T6 FLAT A 5,6,8~26/F
07	T6-X86216-22	18	見派位圖	T6 FLAT B 5,6,8~26/F
08	T6-X86216-22	14	見派位圖	T6 FLAT C/D 10~26/F
09	T7-X86216-22	17	見派位圖	T7 FLAT A 7~26/F
10	T7-X86216-22	15	見派位圖	T7 FLAT B 7~23/F
		129		


名稱	底橫加工圖	制圖	LHR	2022,08,17	修改	—		
材料	X86216	復核	—	—	日期	—		
顏色	JMQ213457(3coats)	批準			圖號	J853—GB—FAB2—41		

送工地

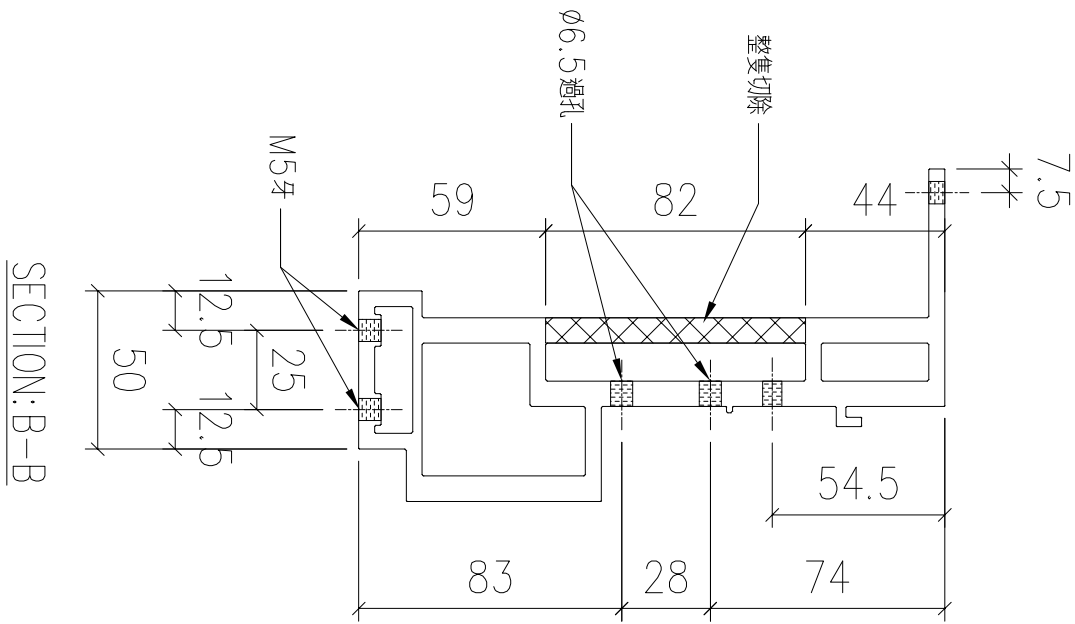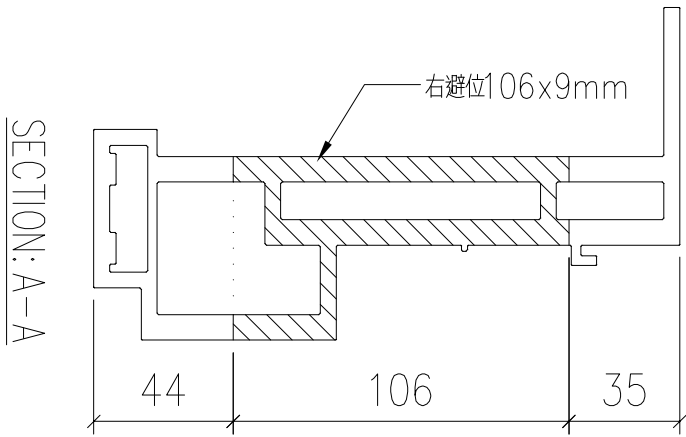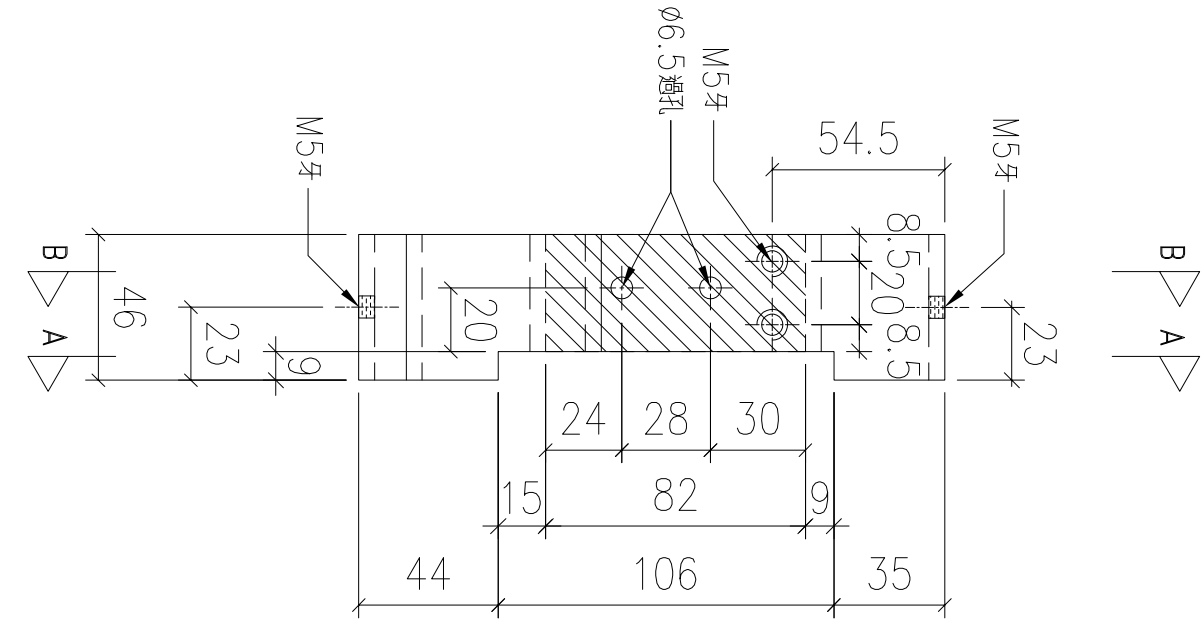

序號	物料編號	數量	使用位置	樓層
01	T5-X86216-23	4	見派位圖	T5 FLAT C 11~16/F

名稱	底橫加工圖	制圖	LHR	2022,08,17	修改	—		
材料	X86216	復核	—	—	日期	—		
顏色	JMQ213457(3coats)	批準			圖號	J853-GB-FAB2-42		

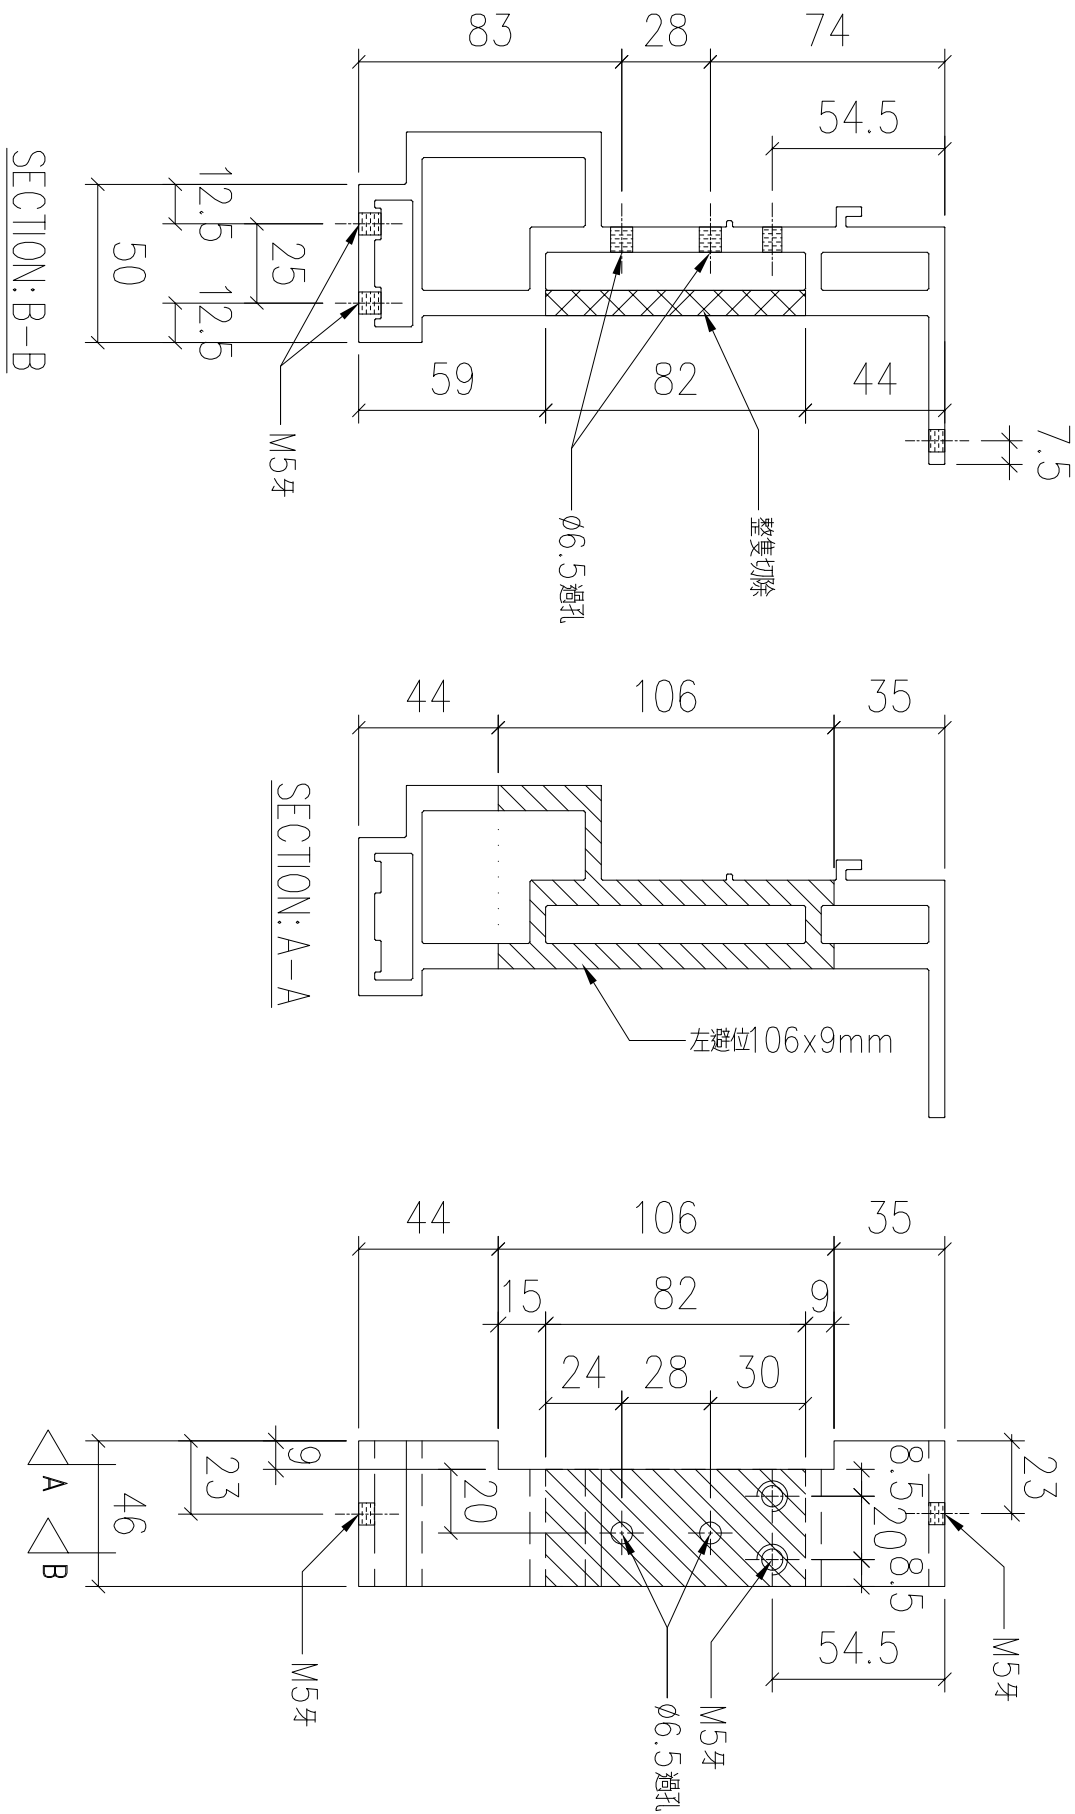

序號	物料編號	數量	使用位置	樓層
01	T5-X86216-24	8	見派位圖	T5 FLAT B 17~25/F

名稱	底橫加工圖	制圖	LHR	2022,08,17	修改	—		
材料	X86216	復核	—	—	日期	—		
顏色	JMQ213457(3coats)	批準			圖號	J853-GB-FAB2-43		



錦上路

送工地




名稱	底橫加工圖	制圖	LHR	2022,08,17	修改	—		
材料	X86216	復核	—	—	日期	—		
顏色	JMQ213457(3coats)	批準			圖號	J853-GB-FAB2-44		






錦上路

送工地

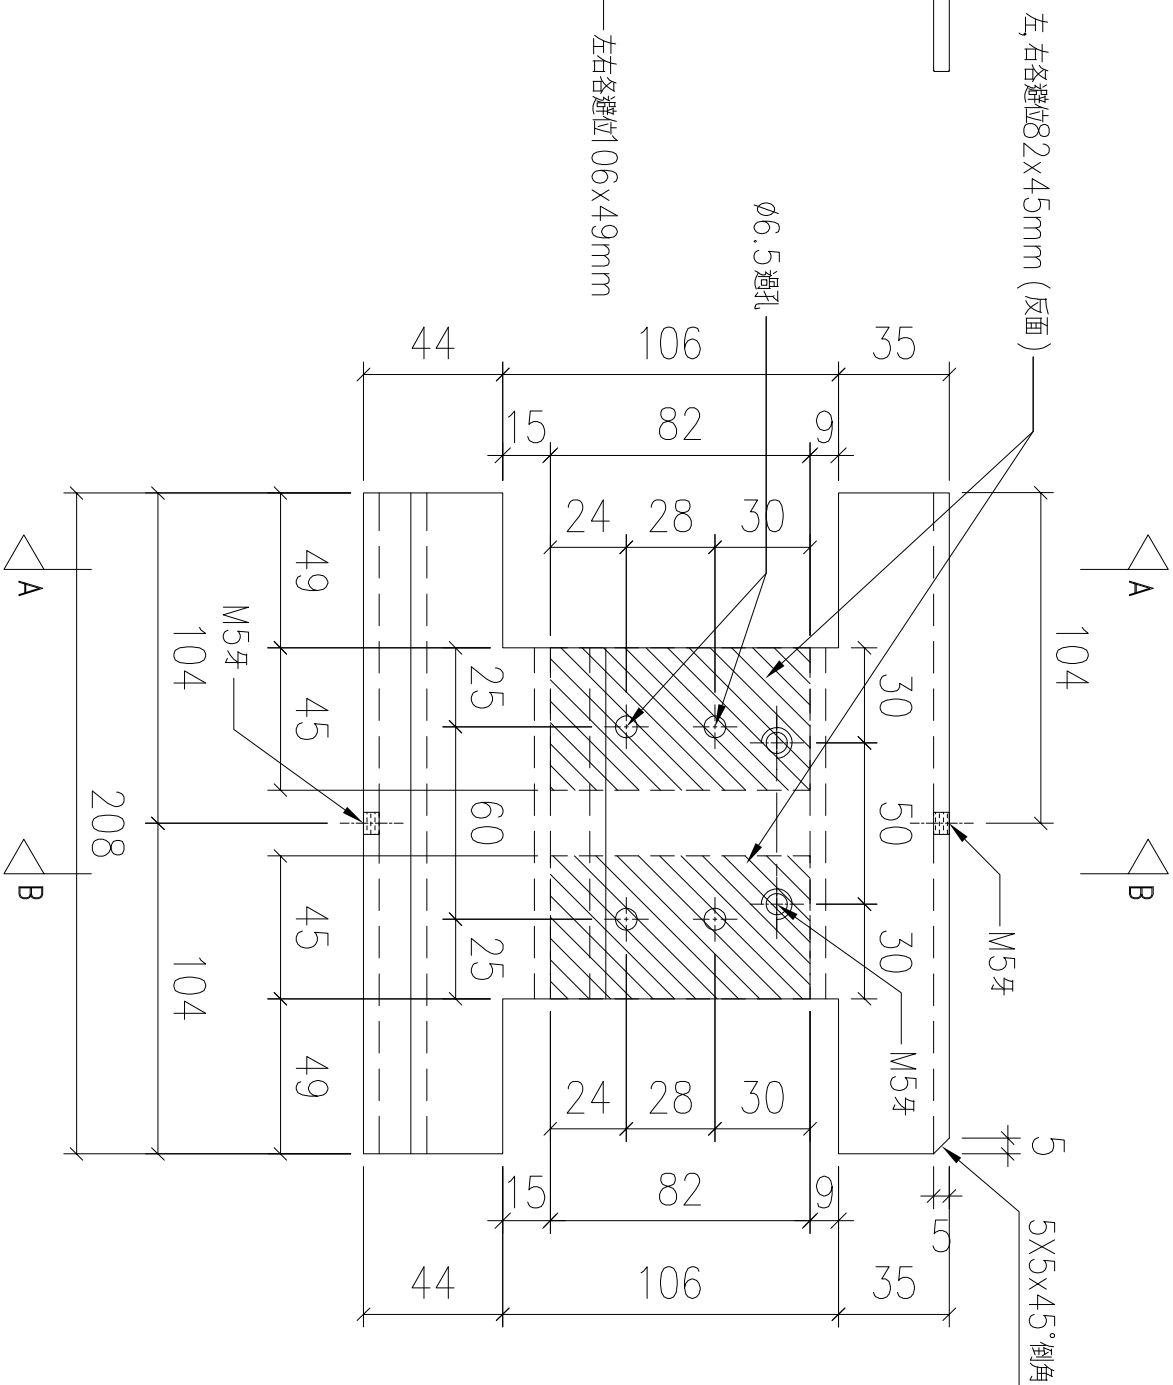


名稱	底橫加工圖	制圖	LHR	2022,08,17	修改	—		
材料	X86216	復核	—	—	日期	—		
顏色	JMQ213457(3coats)	批準			圖號	J853-GB-FAB2-45		

送工地

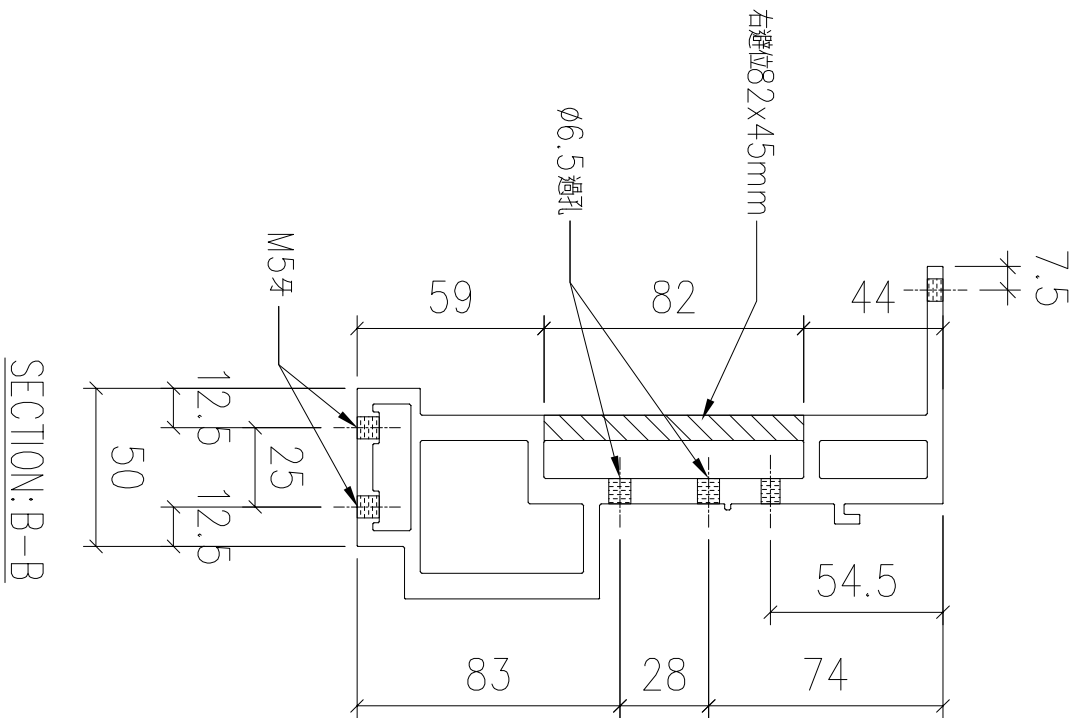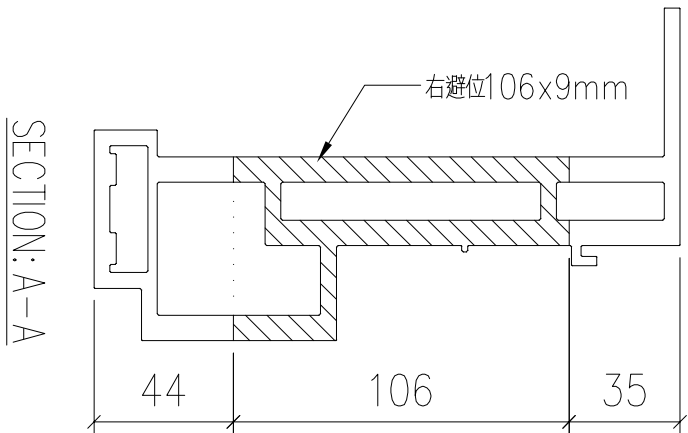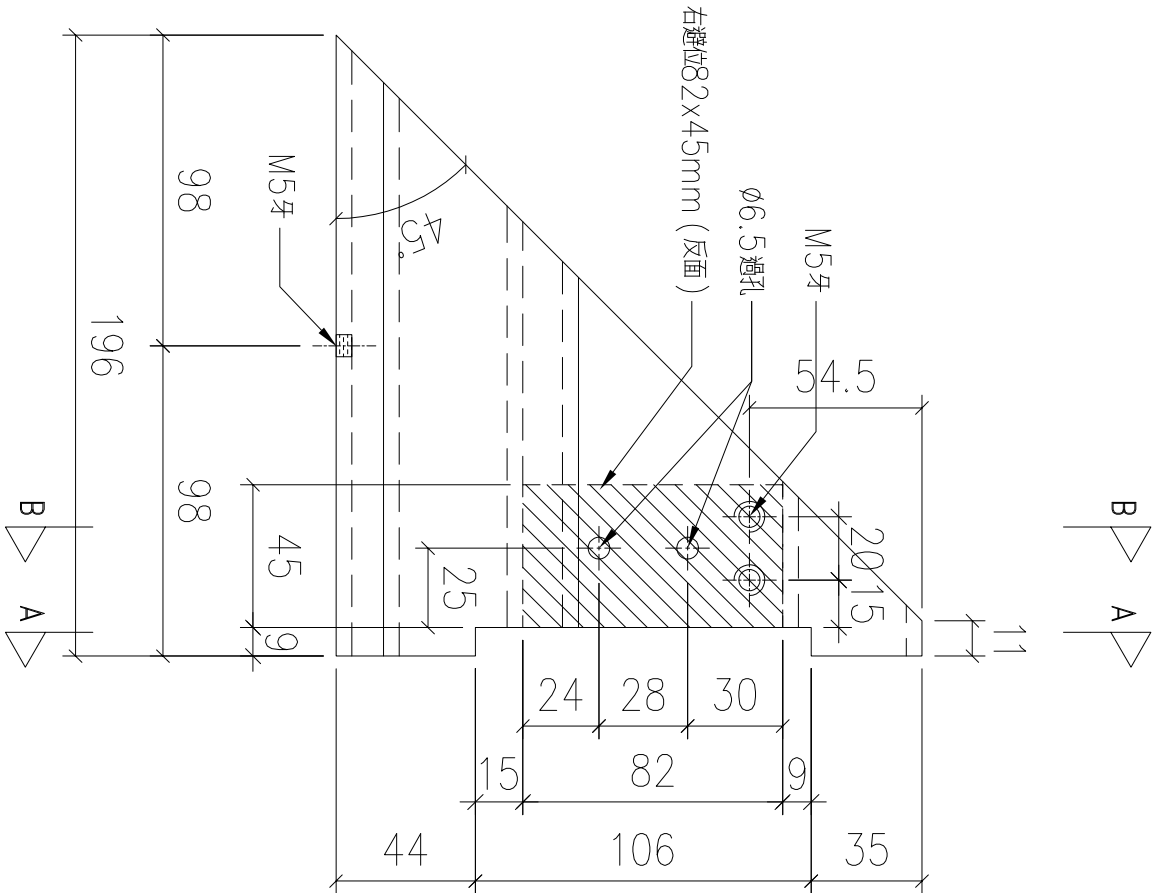

序號	物料編號	數量	使用位置	樓層
01	T6-X86216-06	14	見派位圖	T6 FLAT C/D 10~26/F

名稱	底橫加工圖	制圖	LHR	2022,08,17	修改	—		
材料	X86216	復核	—	—	日期	—		
顏色	JMQ213457(3coats)	批準			圖號	J853-GB-FAB2-46		

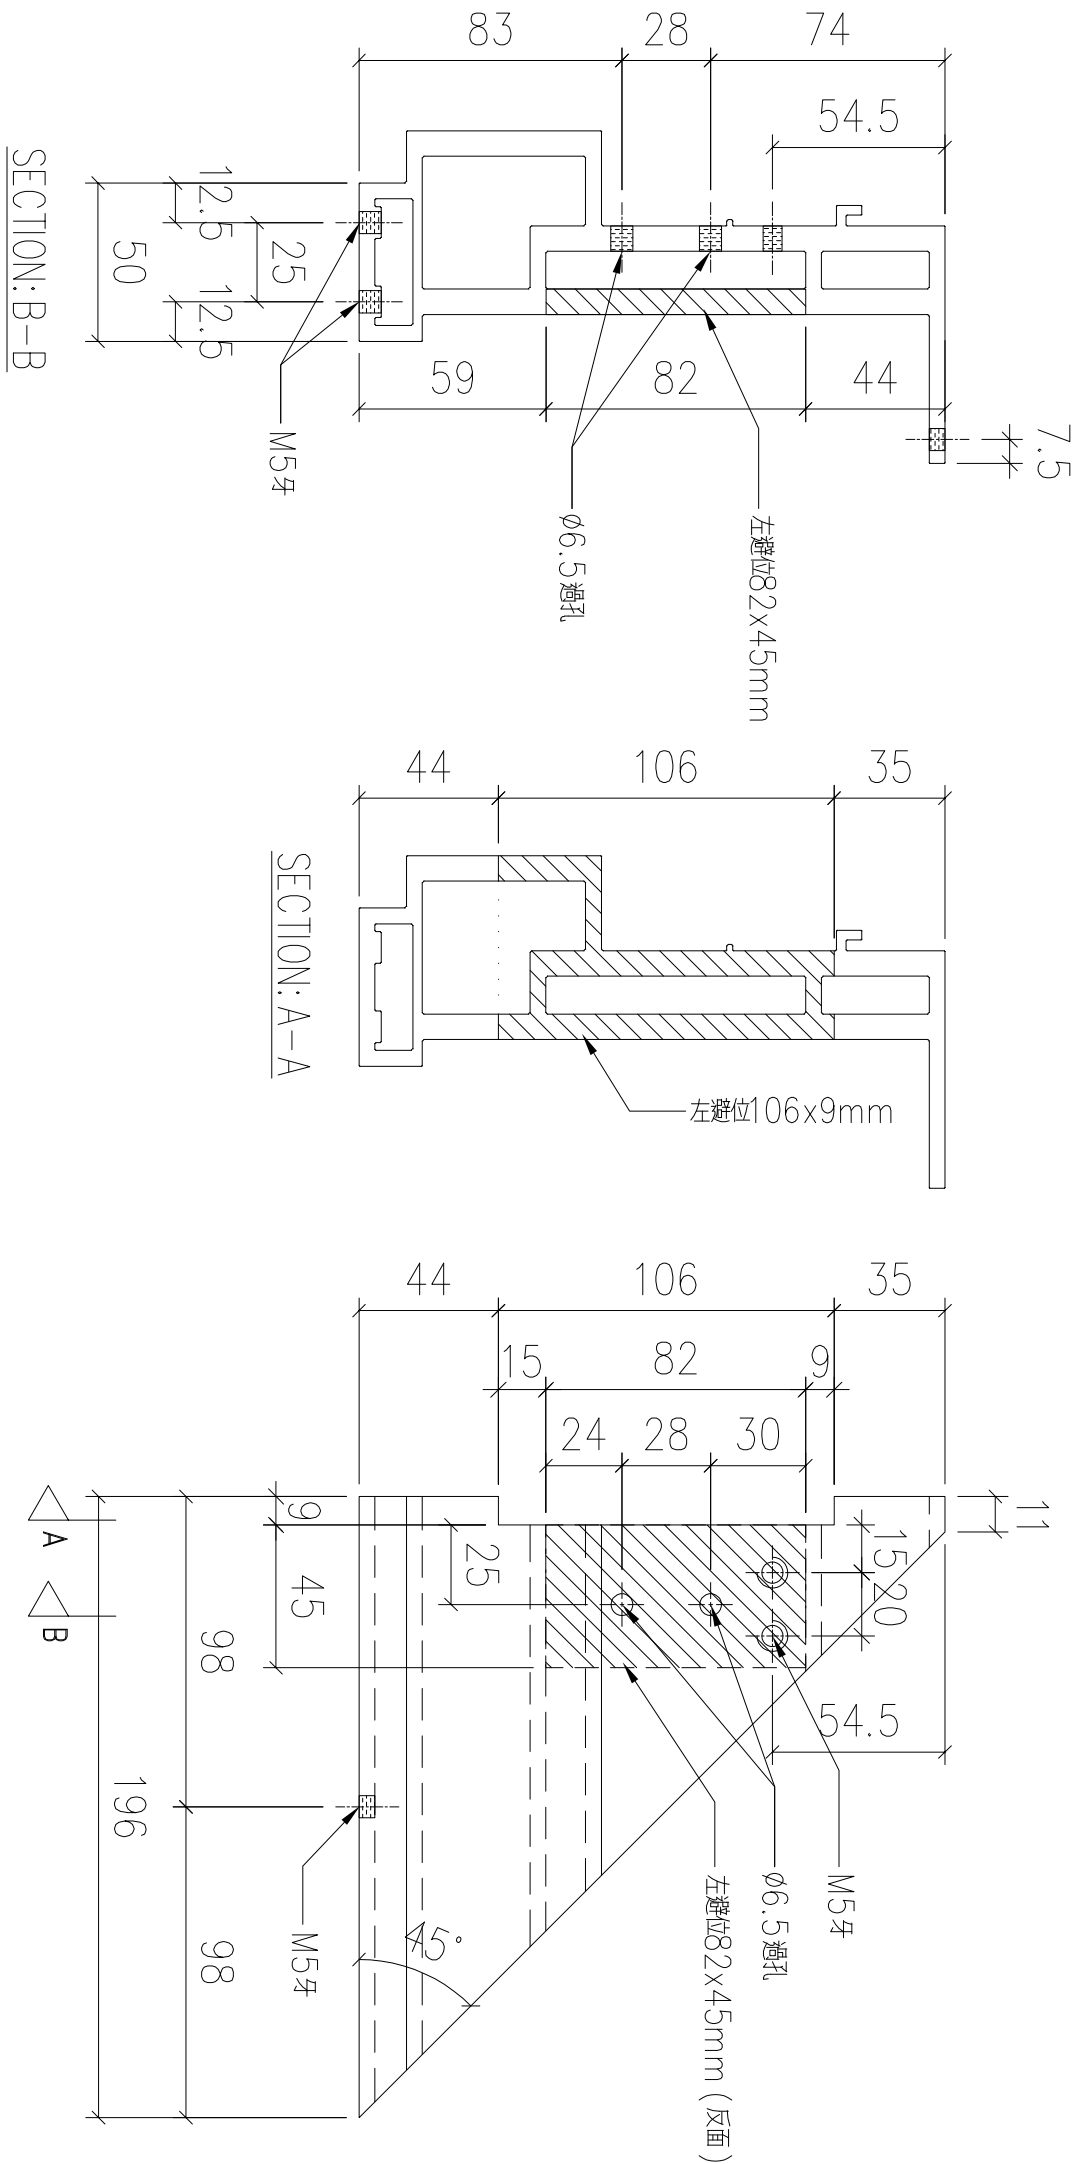


序號	物料編號	數量	使用位置	樓層
01	T6-X86216-07	14	見派位圖	T6 FLAT C/D 10~26/F

名稱	底橫加工圖	制圖	LHR	2022,08,17	修改	—		
材料	X86216	復核	—	—	日期	—		
顏色	JMQ213457(3coats)	批準			圖號	J853-GB-FAB2-47		



錦上路

送工地


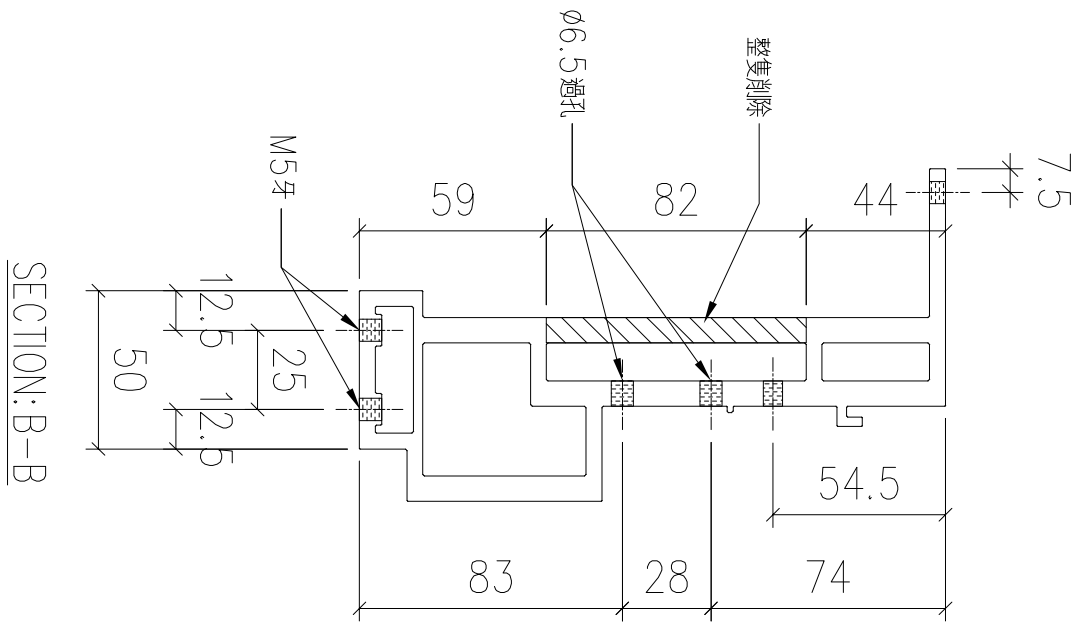


名稱	底橫加工圖	制圖	LHR	2022,08,17	修改	—		
材料	X86216	復核	—	—	日期	—		
顏色	JMQ213457(3coats)	批準			圖號	J853-GB-FAB2-48		





錦上路

送工地

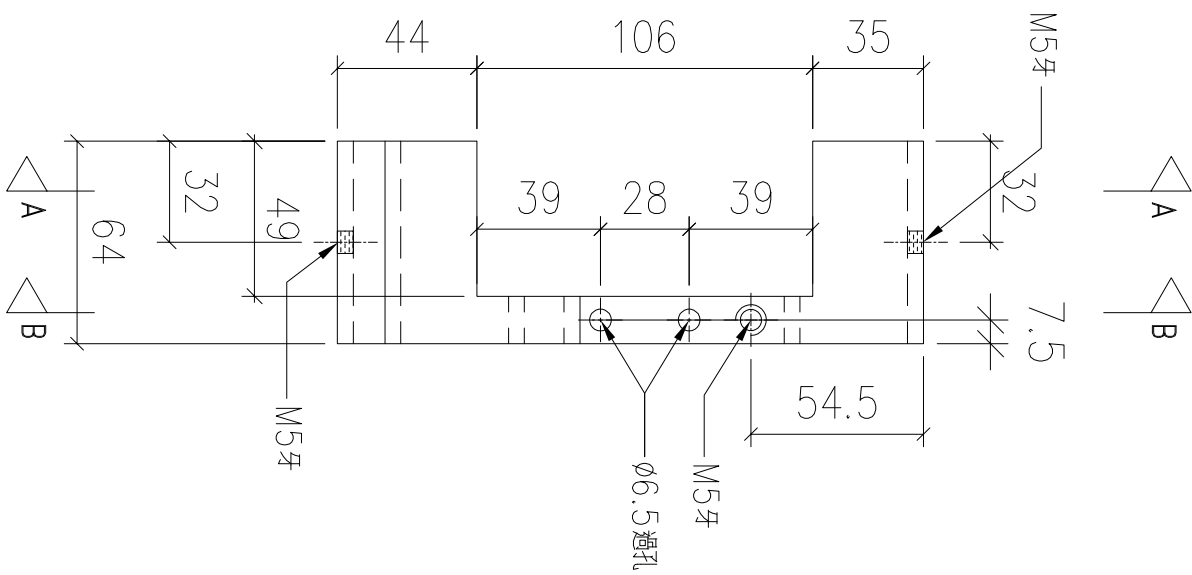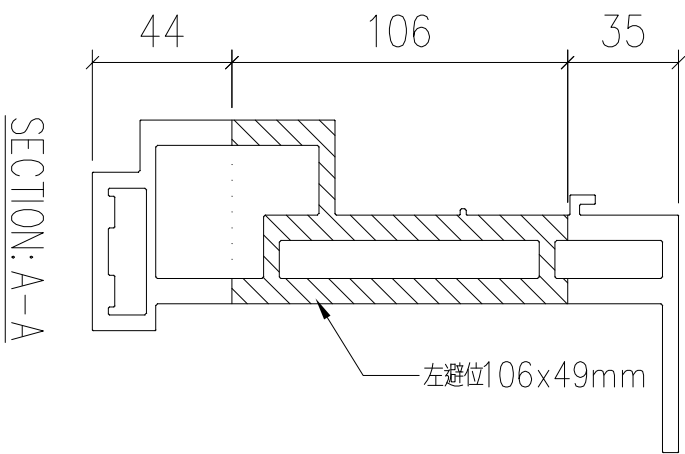

序號	物料編號	數量	使用位置	樓層
01	T6-X86216-09	14	見派位圖	T6 FLAT C/D 10~26/F

名稱	底橫加工圖	制圖	LHR	2022,08,17	修改	—		
材料	X86216	復核	—	—	日期	—		
顏色	JMQ213457(3coats)	批準			圖號	J853-GB-FAB2-49		

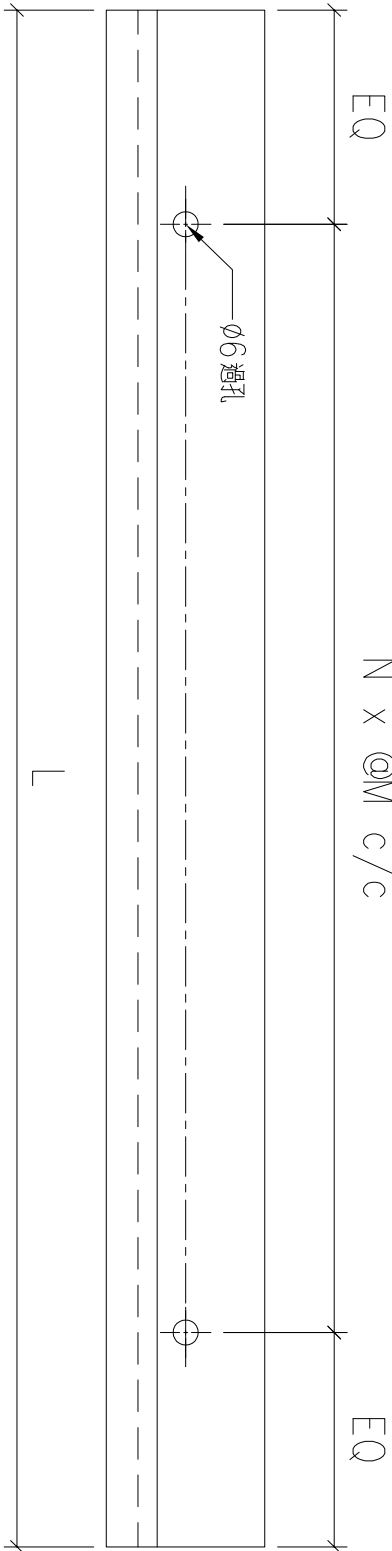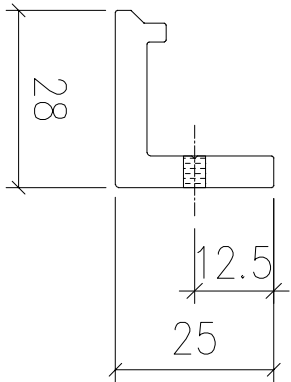

美特鋁質 有限公司 MIDI Aluminium Fabricator Ltd.			
工程號	J853	地盤	錦上路


序號	物料編號	數量	L:	EQ:	M:	N:	安裝位置
01	T5-X86217-01	16	2292	66	270	8	見組裝圖
02	T5-X86217-02	8	2283	61.5	270	8	見組裝圖
03	T5-X86217-03	26	2196	48	300	7	見組裝圖
04	T5-X86217-04	13	1982	46	270	7	見組裝圖
05	T5-X86217-05	16	1762	71	270	6	見組裝圖
06	T5-X86217-06	9	1407	53.5	260	5	見組裝圖
07	T5-X86217-07	8	1144	72	250	4	見組裝圖
08	T5-X86217-08	22	1096	48	250	4	見組裝圖
09	T5-X86217-09	8	1006	53	300	3	見組裝圖
10	T5-X86217-10	4	406	53	300	1	見組裝圖
11	T5-X86217-11	34	331	65.5	200	1	見組裝圖
12	T6-X86217-01	72	1460	55	270	5	見組裝圖
13	T6-X86217-02	28	2196	48	300	7	見組裝圖
14	T6-X86217-03	36	1296	48	300	4	見組裝圖
15	T6-X86217-04	36	231	48	135	1	見組裝圖
16	T7-X86217-01	34	1460	55	270	5	見組裝圖
17	T7-X86217-02	15	2196	48	300	7	見組裝圖
18	T7-X86217-03	32	1296	48	300	4	見組裝圖
19	T7-X86217-04	17	831	40.5	250	3	見組裝圖
		442					

名稱	玻璃夾角	制圖	LHR	2022,08,20	修改	-		
材料	X86217	復核	-	-	日期	-		
顏色	JMQ213457(3coats)	批準			圖號	J853-GB-FAB2-50		

送工地

序號	物料編號	數量	使用位置	樓層
01	T5-X86217-12	34	見派位圖	T5 FLAT A 6~25/F
02	T5-X86217-12	18	見派位圖	T5 FLAT B 6~16/F
03	T5-X86217-12	8	見派位圖	T5 FLAT B 17~25/F
04	T5-X86217-12	8	見派位圖	T5 FLAT C 11~16/F
05	T5-X86217-12	4	見派位圖	T5 FLAT D 11~16/F
06	T5-X86217-12	13	見派位圖	T5 FLAT E/F 11~26/F

序號	物料編號	數量	使用位置	樓層
07	T6-X86217-12	36	見派位圖	T6 FLAT A 5,6,8~26/F
08	T6-X86217-12	36	見派位圖	T6 FLAT B 5,6,8~26/F
09	T6-X86217-12	14	見派位圖	T6 FLAT C/D 10~26/F
10	T7-X86217-12	34	見派位圖	T7 FLAT A 7~26/F
11	T7-X86217-12	15	見派位圖	T7 FLAT B 7~23/F
		220		

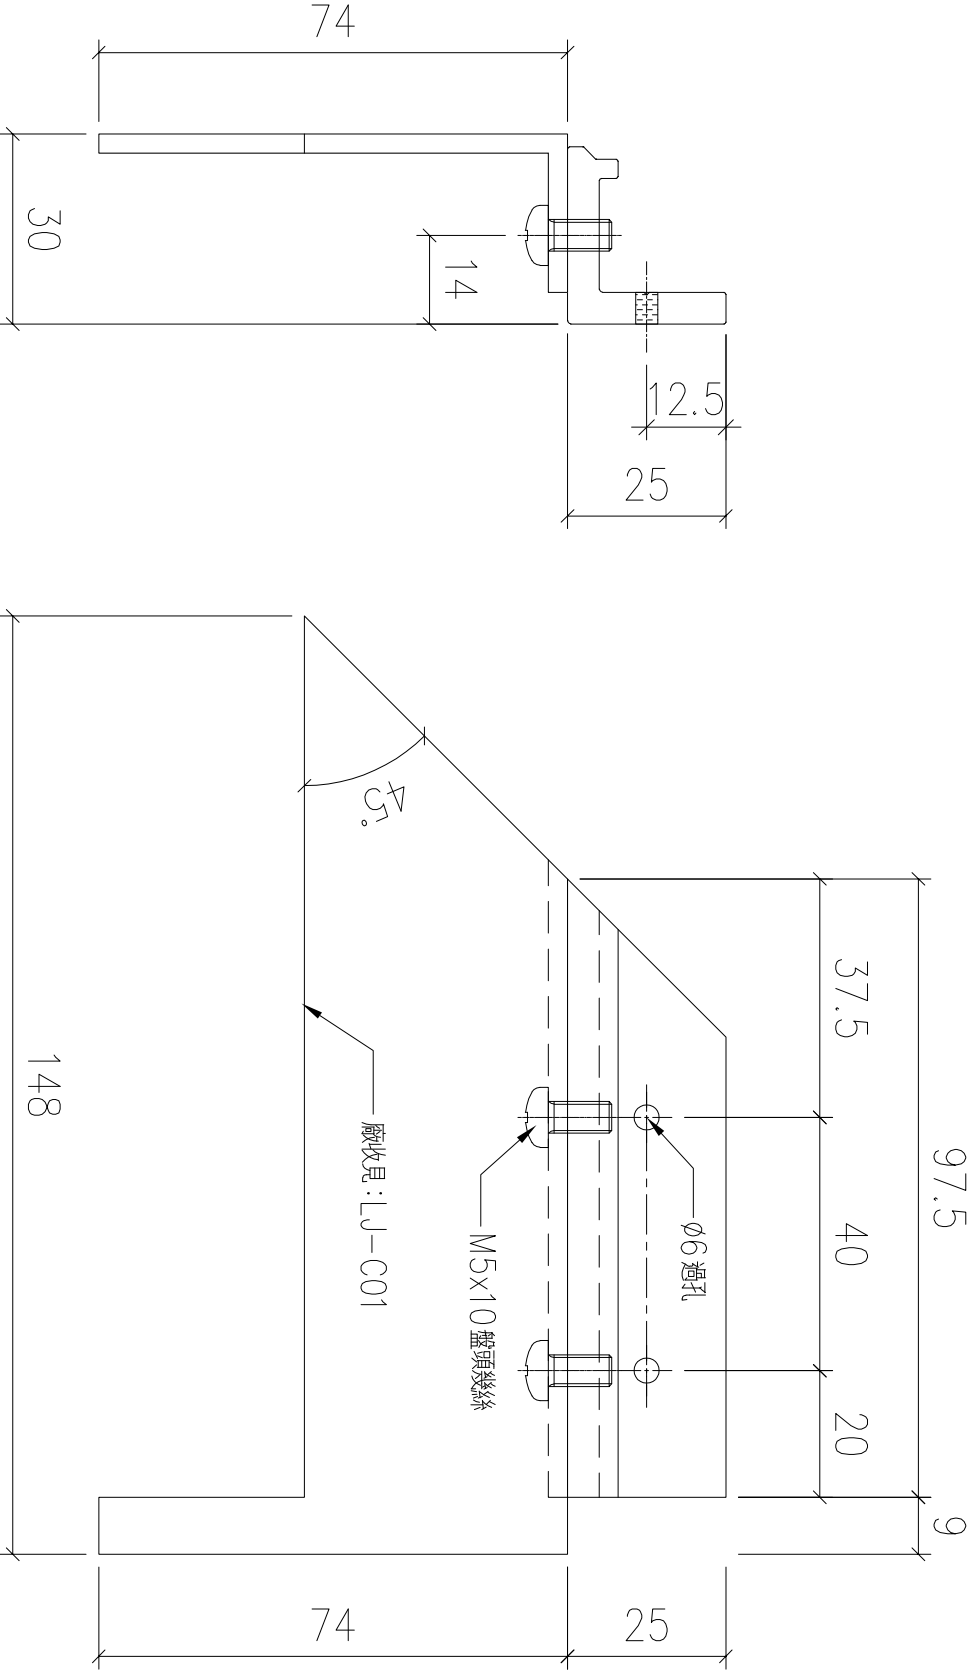


名稱	玻璃夾角	制圖	LHR	2022,08,20	修改	—		
材料	X86217	復核	—	—	日期	—		
顏色	JMQ213457(3coats)	批準			圖號	J853-GB-FAB2-51		

送工地

序號	物料編號	數量	使用位置	樓層
01	T5-X86217-13	34	見派位圖	T5 FLAT A 6~25/F
02	T5-X86217-13	18	見派位圖	T5 FLAT B 6~16/F
03	T5-X86217-13	16	見派位圖	T5 FLAT B 17~25/F
04	T5-X86217-13	4	見派位圖	T5 FLAT C 11~16/F
05	T5-X86217-13	4	見派位圖	T5 FLAT D 11~16/F
06	T5-X86217-13	13	見派位圖	T5 FLAT E/F 11~26/F

序號	物料編號	數量	使用位置	樓層
07	T6-X86217-13	36	見派位圖	T6 FLAT A 5,6,8~26/F
08	T6-X86217-13	36	見派位圖	T6 FLAT B 5,6,8~26/F
09	T6-X86217-13	14	見派位圖	T6 FLAT C/D 10~26/F
10	T7-X86217-13	34	見派位圖	T7 FLAT A 7~26/F
11	T7-X86217-13	15	見派位圖	T7 FLAT B 7~23/F
		224		


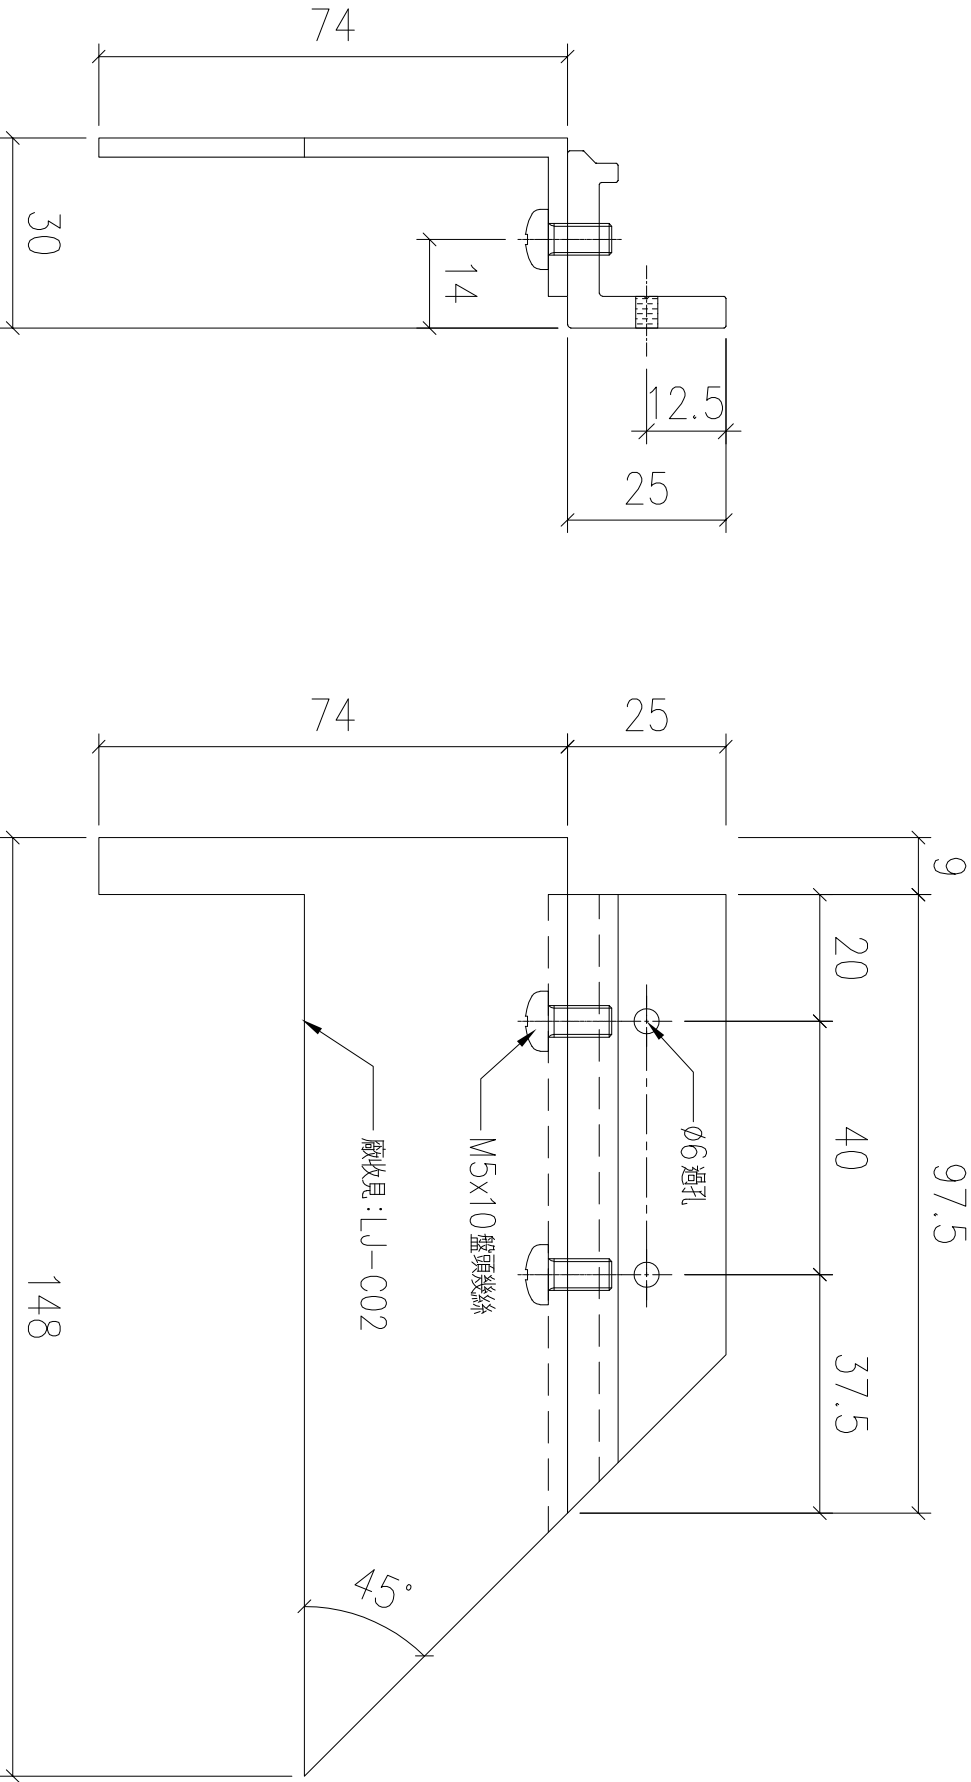


名稱	玻璃夾角	制圖	LHR	2022,08,20	修改	—		
材料	X86217	復核	—	—	日期	—		
顏色	JMQ213457(3coats)	批準			圖號	J853-GB-FAB2-52		



錦上路



送工地

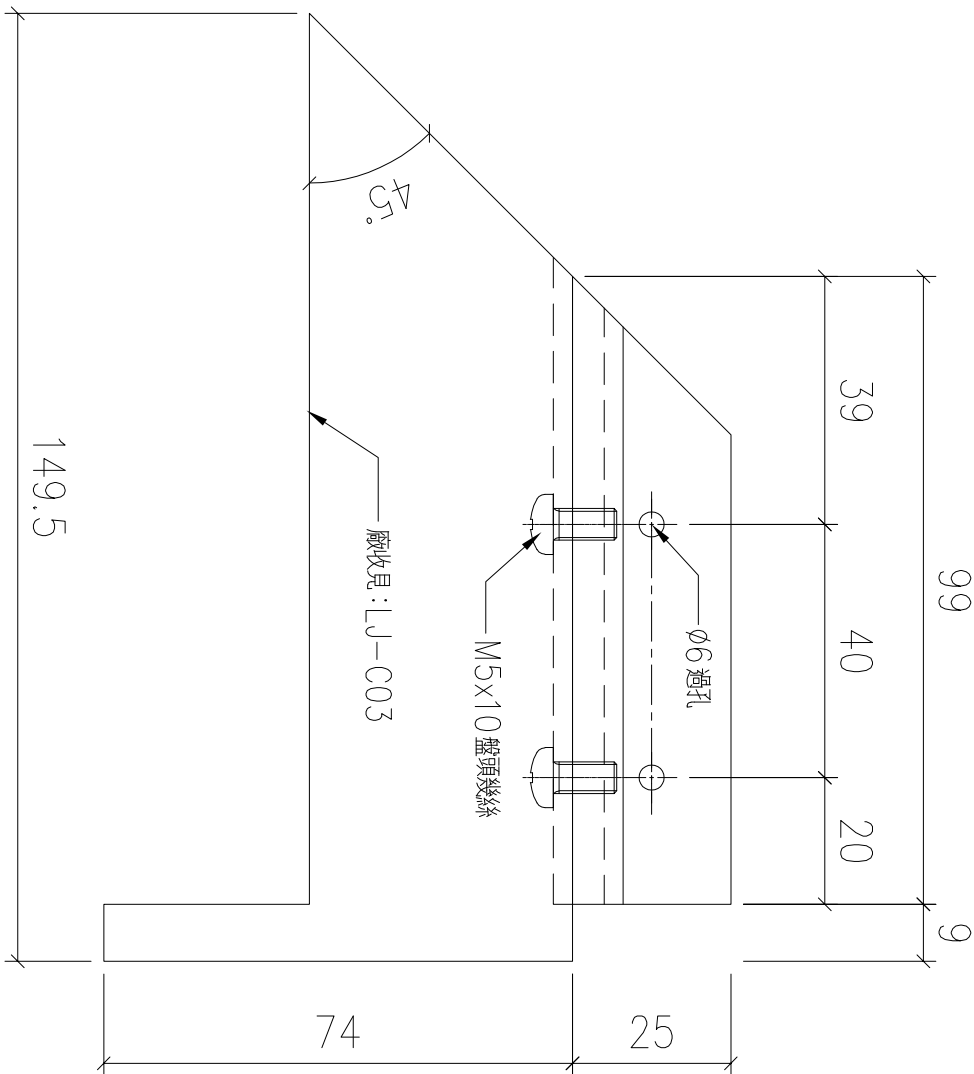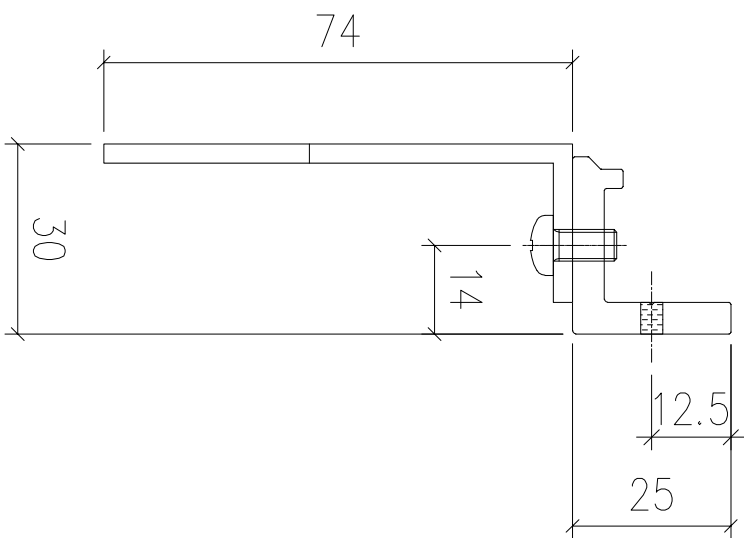

序號	物料編號	數量	使用位置	樓層
01	T5-X86217-14	13	見派位圖	T5 FLAT E/F 11~26/F

名稱	玻璃夾角	制圖	LHR	2022,08,20	修改	—		
材料	X86217	復核	—	—	日期	—		
顏色	JMQ213457(3coats)	批準			圖號	J853-GB-FAB2-53		

送工地

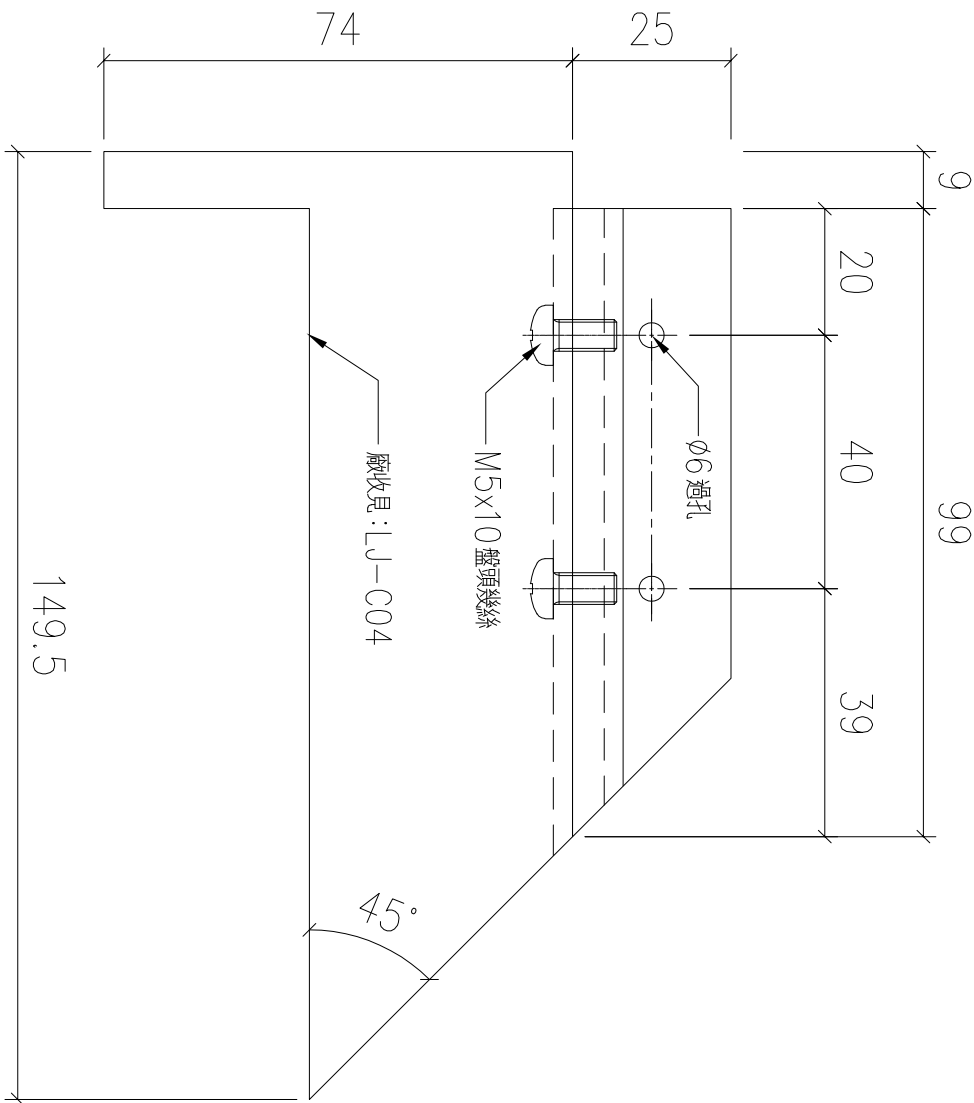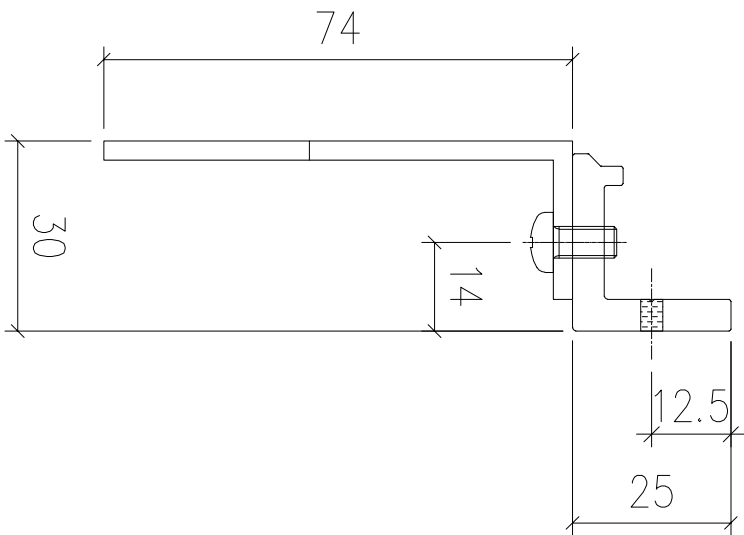


序號	物料編號	數量	使用位置	樓層
01	T5-X86217-15	13	見派位圖	T5 FLAT E/F 11~26/F

名稱	玻璃夾角	制圖	LHR	2022,08,20	修改	—		
材料	X86217	復核	—	—	日期	—		
顏色	JMQ213457(3coats)	批準			圖號	J853-GB-FAB2-54		





錦上路

送工地

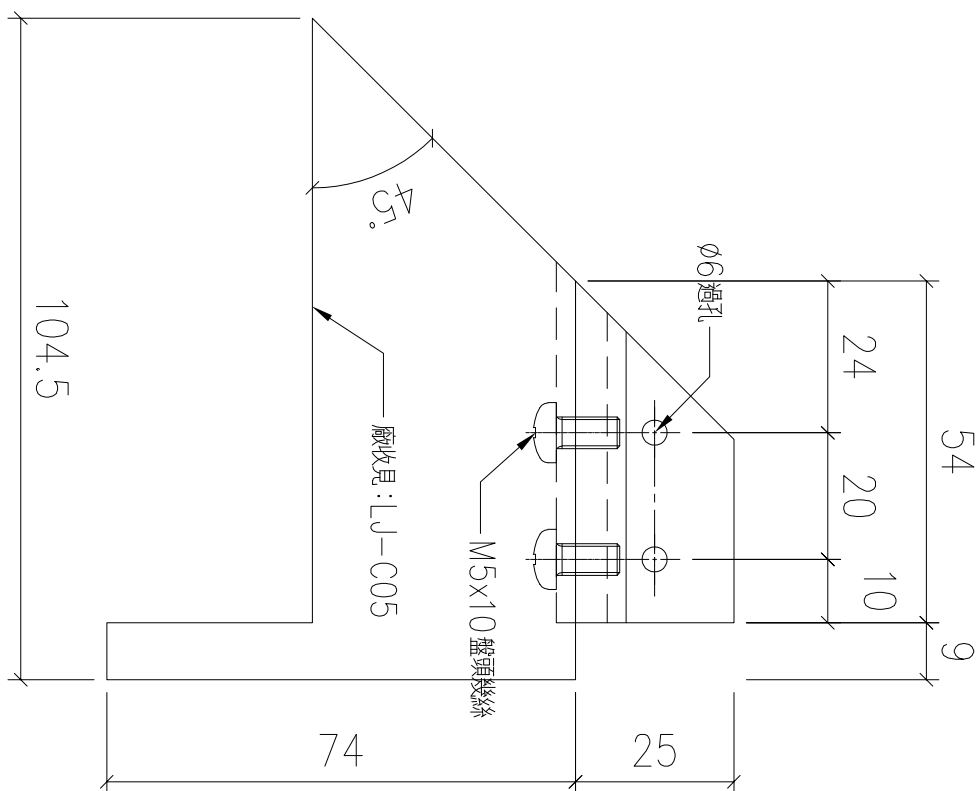

名稱	玻璃夾角	制圖	LHR	2022,08,20	修改	—		
材料	X86217	復核	—	—	日期	—		
顏色	JMQ213457(3coats)	批準			圖號	J853-GB-FAB2-55		



送工地

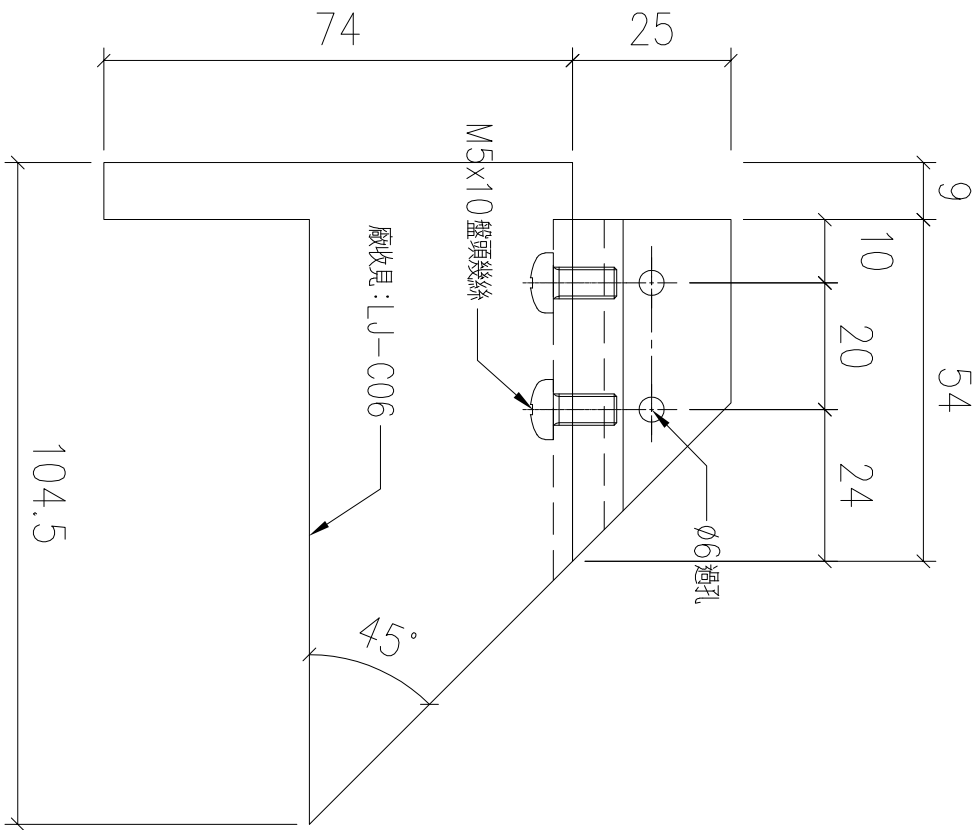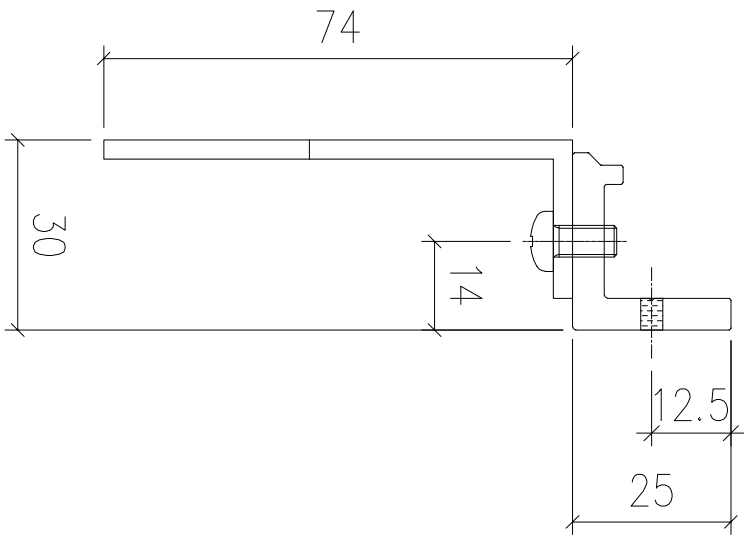

序號	物料編號	數量	使用位置	樓層
01	T5-X86217-17	4	見派位圖	T5 FLAT C 11~16/F

名稱	玻璃夾角	制圖	LHR	2022,08,20	修改	—		
材料	X86217	復核	—	—	日期	—		
顏色	JMQ213457(3coats)	批準			圖號	J853-GB-FAB2-56		



送工地

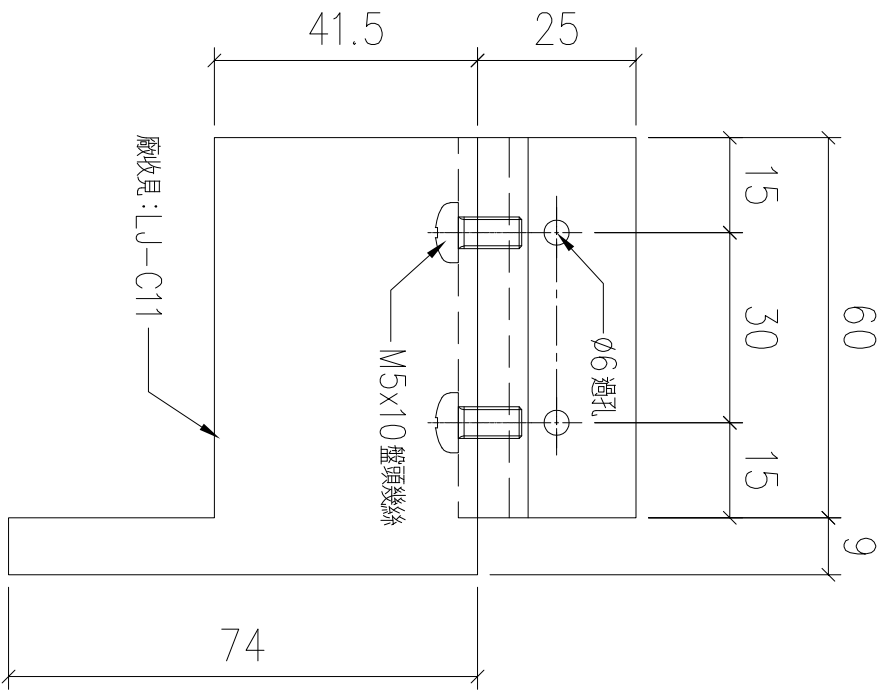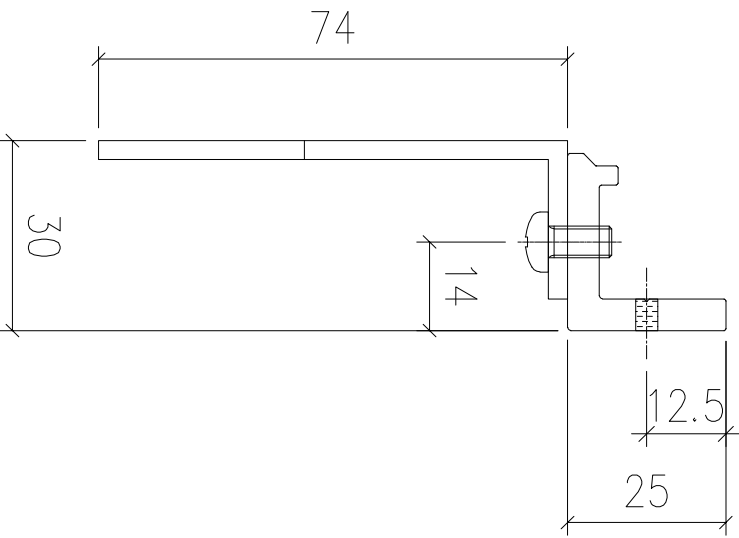

序號	物料編號	數量	使用位置	樓層
01	T5-X86217-22	13	見派位圖	T5 FLAT E/F 11~26/F

名稱	玻璃夾角	制圖	LHR	2022,08,20	修改	—		
材料	X86217	復核	—	—	日期	—		
顏色	JMQ213457(3coats)	批準			圖號	J853-GB-FAB2-57		


送工地

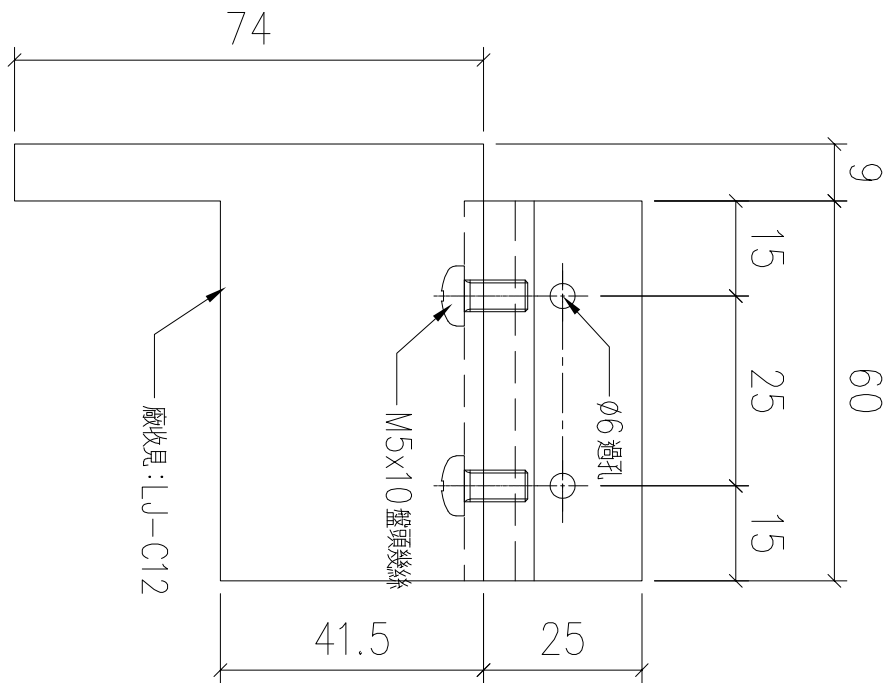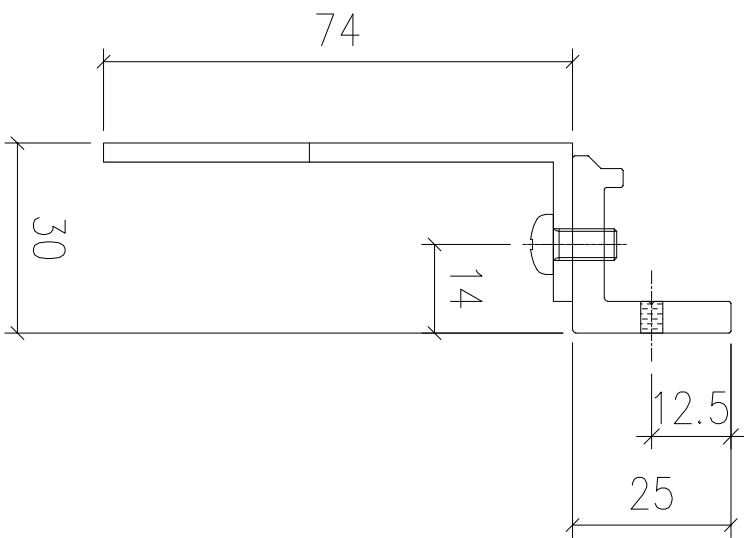

序號	物料編號	數量	使用位置	樓層
01	T5-X86217-23	13	見派位圖	T5 FLAT E/F 11~26/F

名稱	玻璃夾角	制圖	LHR	2022,08,20	修改	—		
材料	X86217	復核	—	—	日期	—		
顏色	JMQ213457(3coats)	批準			圖號	J853-GB-FAB2-58		


送工地

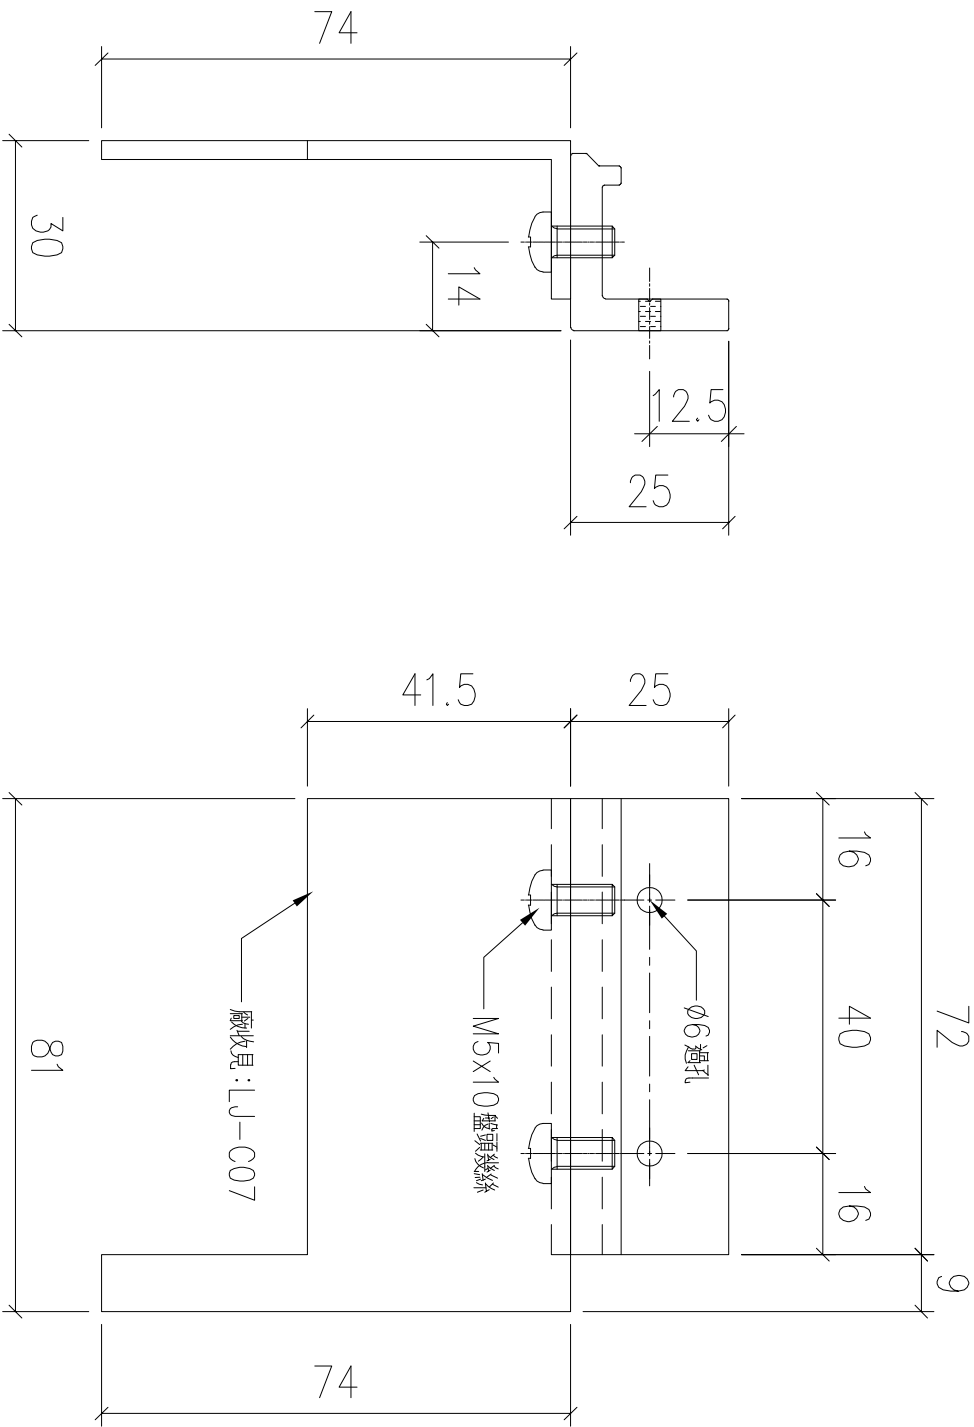

序號	物料編號	數量	使用位置	樓層
01	T5-X86217-18	17	見派位圖	T5 FLAT A 6~25/F
02	T5-X86217-18	9	見派位圖	T5 FLAT B 6~16/F
03	T5-X86217-18	8	見派位圖	T5 FLAT B 17~25/F
04	T5-X86217-18	4	見派位圖	T5 FLAT D 11~16/F
05	T5-X86217-18	13	見派位圖	T5 FLAT E/F 11~26/F
06	T6-X86217-18	18	見派位圖	T6 FLAT A 5,6,8~26/F
07	T6-X86217-18	18	見派位圖	T6 FLAT B 5,6,8~26/F
08	T6-X86217-18	14	見派位圖	T6 FLAT C/D 10~26/F
09	T7-X86217-18	17	見派位圖	T7 FLAT A 7~26/F
10	T7-X86217-18	15	見派位圖	T7 FLAT B 7~23/F
		133		

名稱	玻璃夾角	制圖	LHR	2022,08,20	修改	—		
材料	X86217	復核	—	—	日期	—		
顏色	JMQ213457(3coats)	批準			圖號	J853-GB-FAB2-59		


送工地

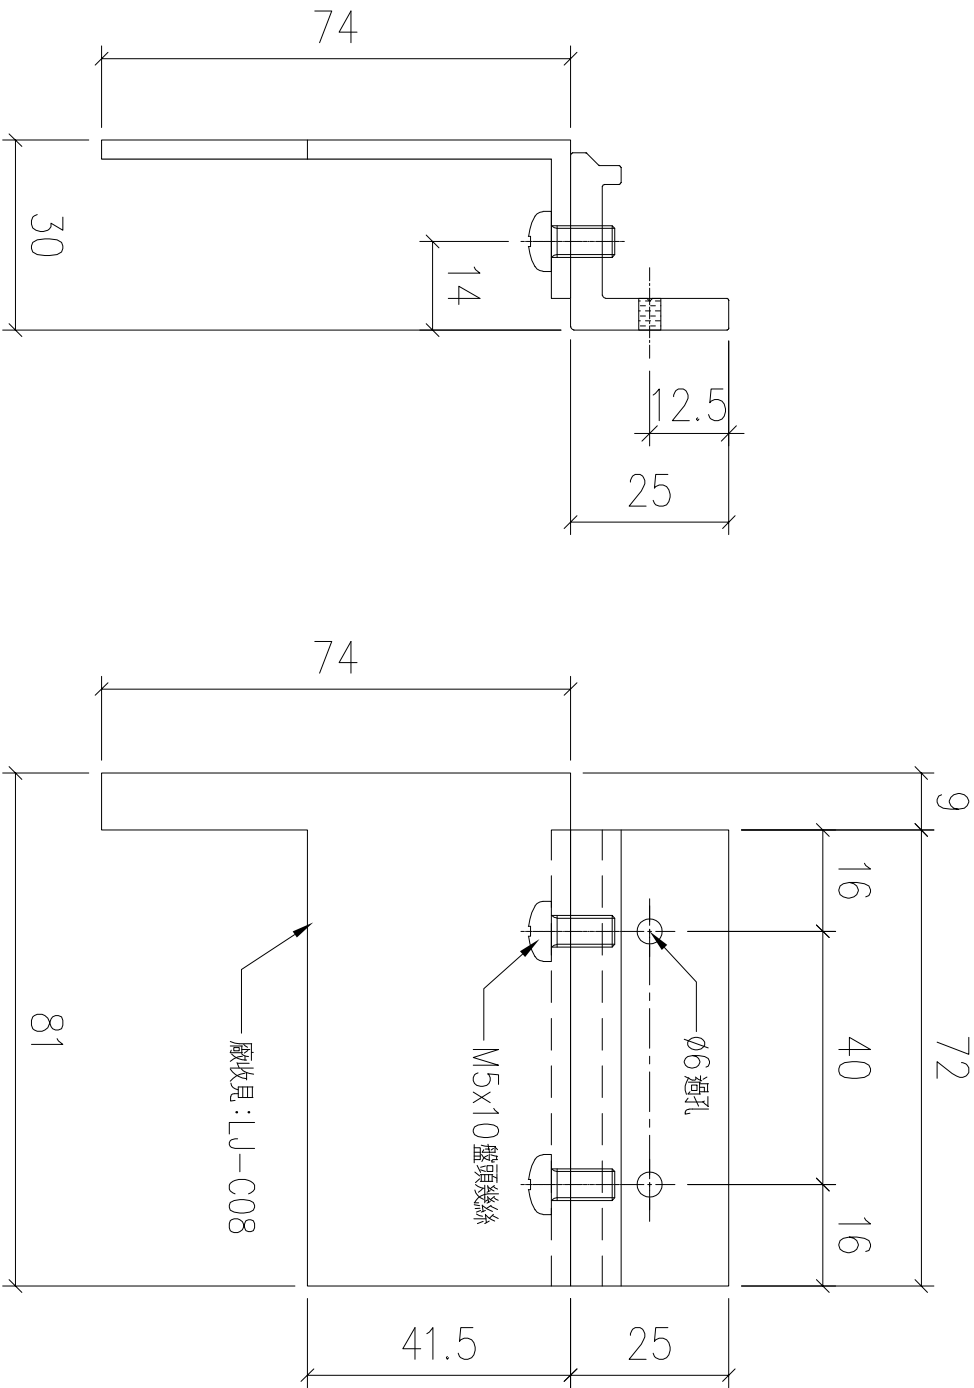

序號	物料編號	數量	使用位置	樓層
01	T5-X86217-19	17	見派位圖	T5 FLAT A 6~25/F
02	T5-X86217-19	9	見派位圖	T5 FLAT B 6~16/F
03	T5-X86217-19	4	見派位圖	T5 FLAT C 11~16/F
04	T5-X86217-19	4	見派位圖	T5 FLAT D 11~16/F
05	T5-X86217-19	13	見派位圖	T5 FLAT E/F 11~26/F
06	T6-X86217-19	18	見派位圖	T6 FLAT A 5,6,8~26/F
07	T6-X86217-19	18	見派位圖	T6 FLAT B 5,6,8~26/F
08	T6-X86217-19	14	見派位圖	T6 FLAT C/D 10~26/F
09	T7-X86217-19	17	見派位圖	T7 FLAT A 7~26/F
10	T7-X86217-19	15	見派位圖	T7 FLAT B 7~23/F
		129		

名稱	玻璃夾角	制圖	LHR	2022,08,20	修改	—		
材料	X86217	復核	—	—	日期	—		
顏色	JMQ213457(3coats)	批準			圖號	J853-GB-FAB2-60		


送工地

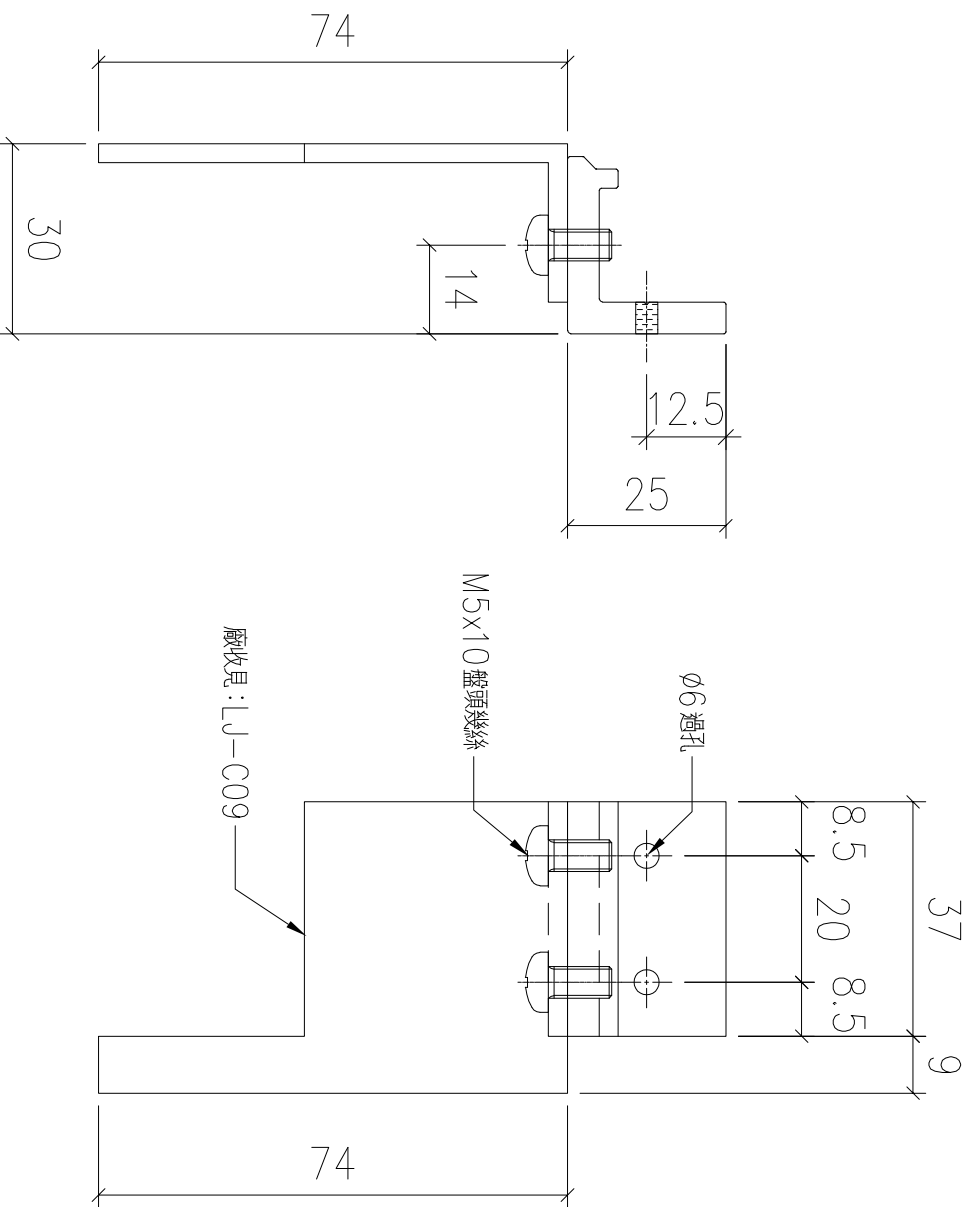

序號	物料編號	數量	使用位置	樓層
01	T5-X86217-20	4	見派位圖	T5 FLAT C 11~16/F

名稱	玻璃夾角	制圖	LHR	2022,08,20	修改	—		
材料	X86217	復核	—	—	日期	—		
顏色	JMQ213457(3coats)	批準			圖號	J853-GB-FAB2-61		



送工地

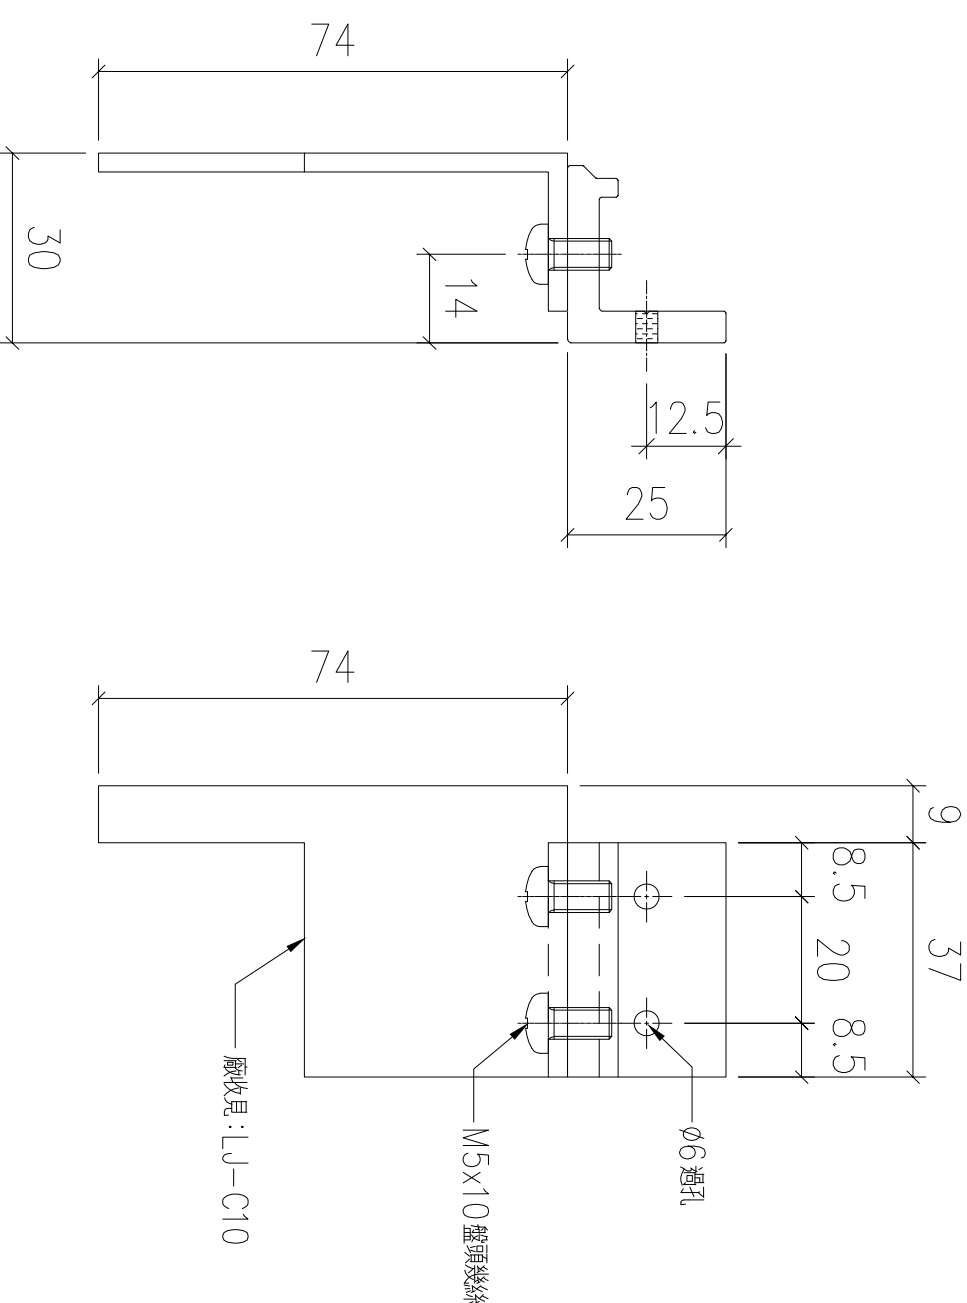

序號	物料編號	數量	使用位置	樓層
01	T5-X86217-21	8	見派位圖	T5 FLAT B 17~25/F

名稱	玻璃夾角	制圖	LHR	2022,08,20	修改	—		
材料	X86217	復核	—	—	日期	—		
顏色	JMQ213457(3coats)	批準			圖號	J853-GB-FAB2-62		



送工地

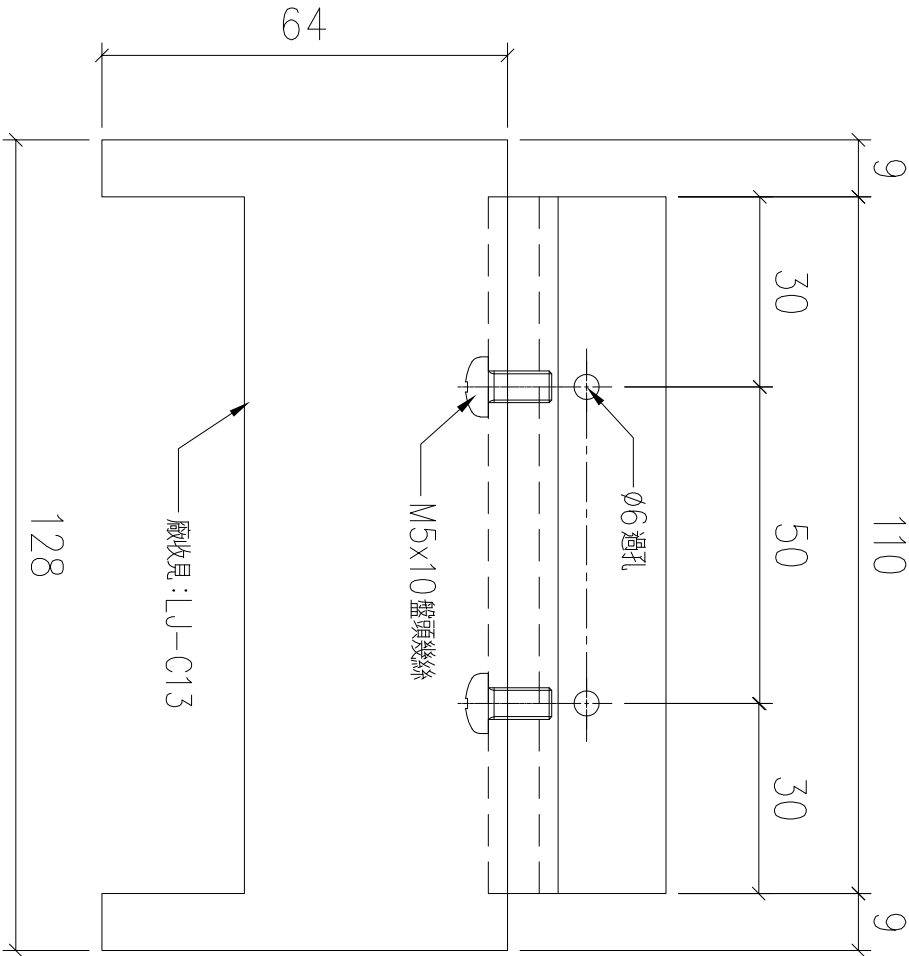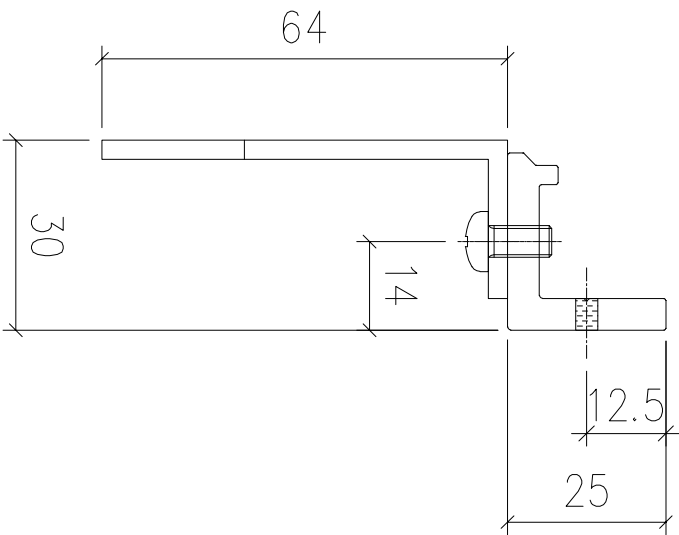

序號	物料編號	數量	使用位置	樓層
01	T5-X86217-24	8	見派位圖	T5 FLAT B 17~25/F
02	T5-X86217-24	4	見派位圖	T5 FLAT C 11~16/F

名稱	玻璃夾角	制圖	LHR	2022,08,20	修改	—		
材料	X86217	復核	—	—	日期	—		
顏色	JMQ213457(3coats)	批準			圖號	J853-GB-FAB2-63		



送工地

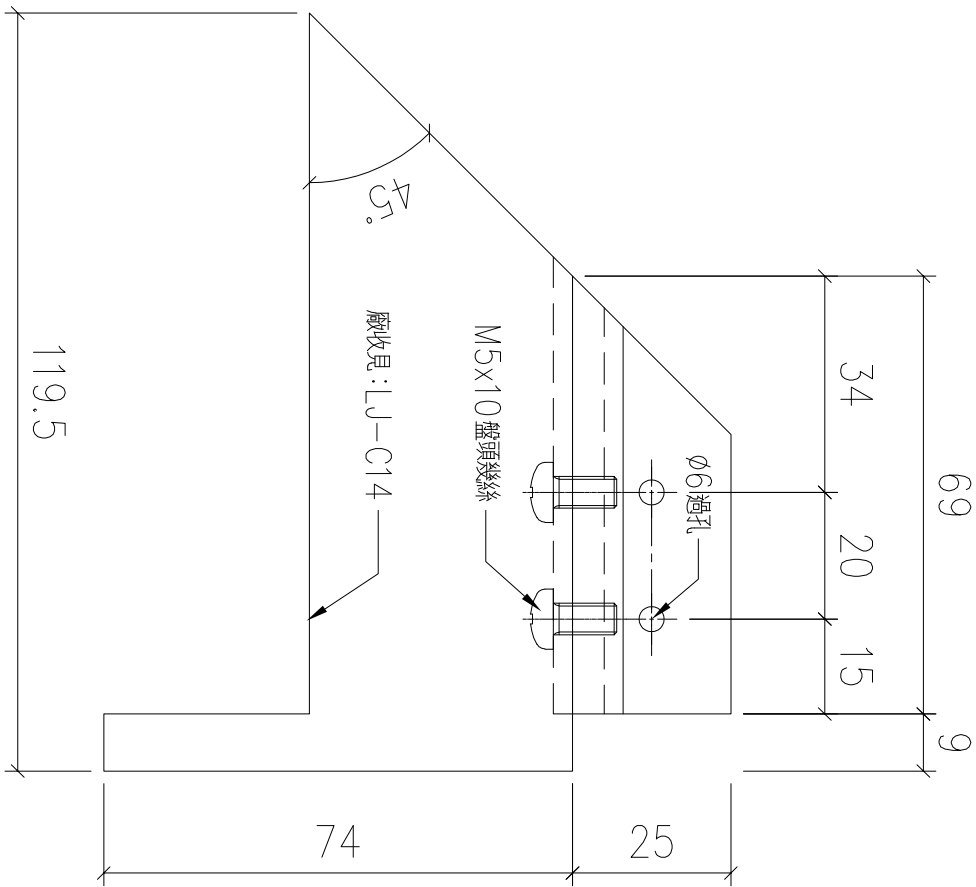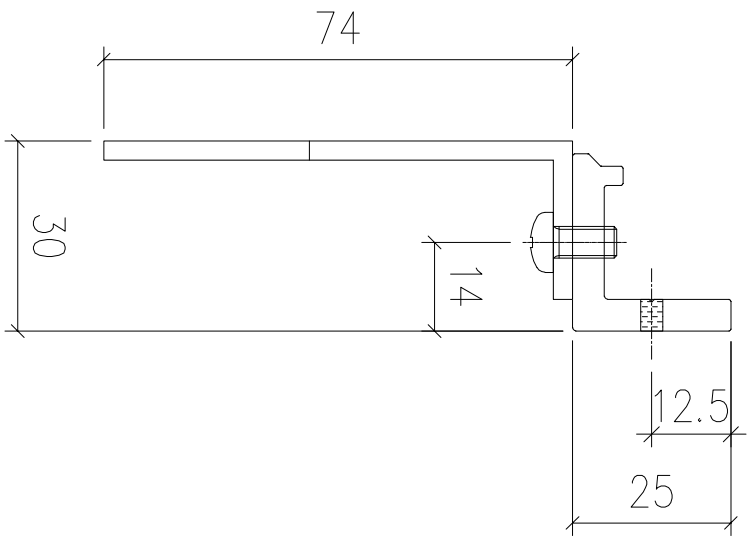

序號	物料編號	數量	使用位置	樓層
01	T6-X86217-05	14	見派位圖	T6 FLAT C/D 10~26/F

名稱	玻璃夾角	制圖	LHR	2022,08,20	修改	—		
材料	X86217	復核	—	—	日期	—		
顏色	JMQ213457(3coats)	批準			圖號	J853-GB-FAB2-64		


送工地

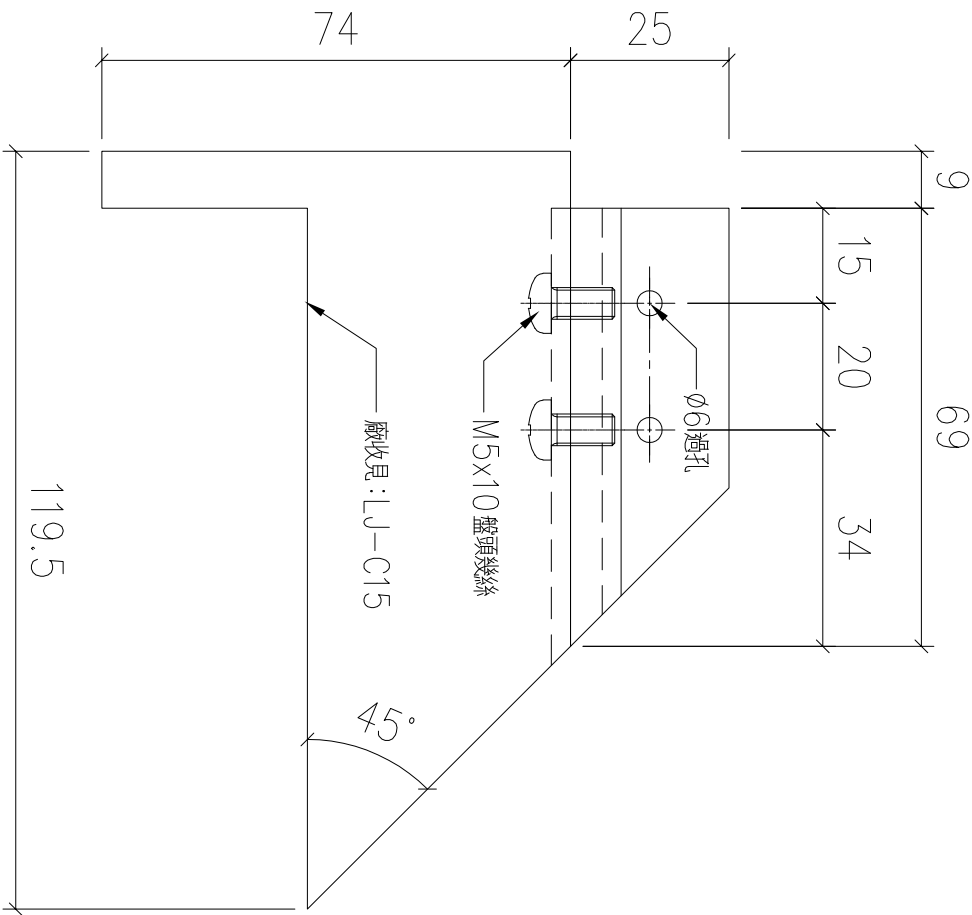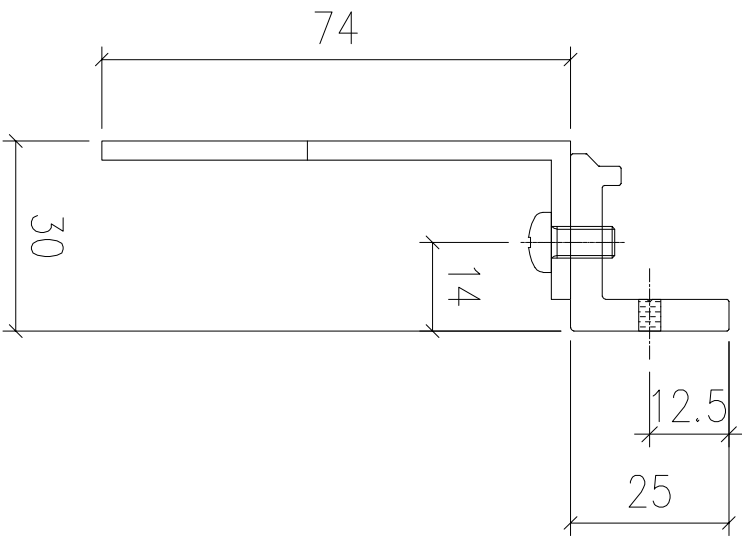

序號	物料編號	數量	使用位置	樓層
01	T6-X86217-06	14	見派位圖	T6 FLAT C/D 10~26/F

名稱	玻璃夾角	制圖	LHR	2022,08,20	修改	—		
材料	X86217	復核	—	—	日期	—		
顏色	JMQ213457(3coats)	批準			圖號	J853-GB-FAB2-65		



送工地

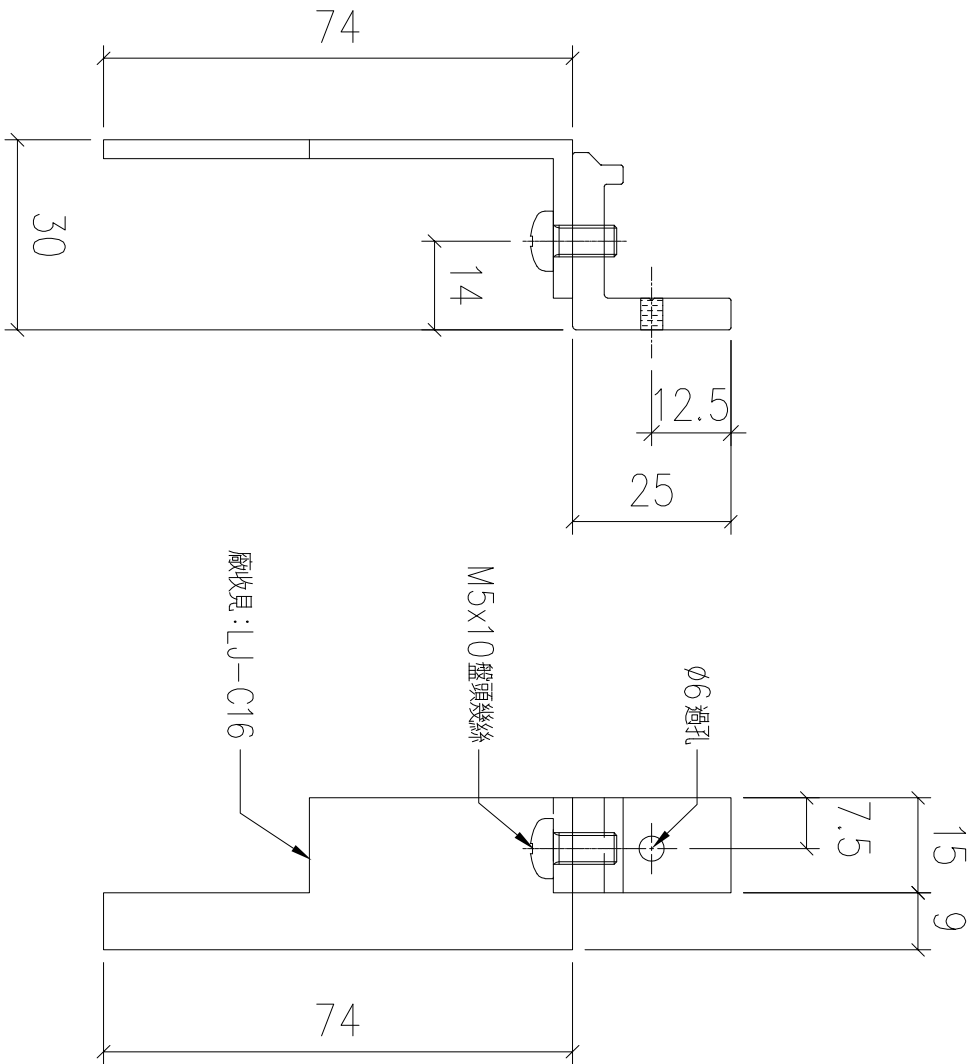

序號	物料編號	數量	使用位置	樓層
01	T6-X86217-07	14	見派位圖	T6 FLAT C/D 10~26/F

名稱	玻璃夾角	制圖	LHR	2022,08,20	修改	—		
材料	X86217	復核	—	—	日期	—		
顏色	JMQ213457(3coats)	批準			圖號	J853-GB-FAB2-66		



送工地

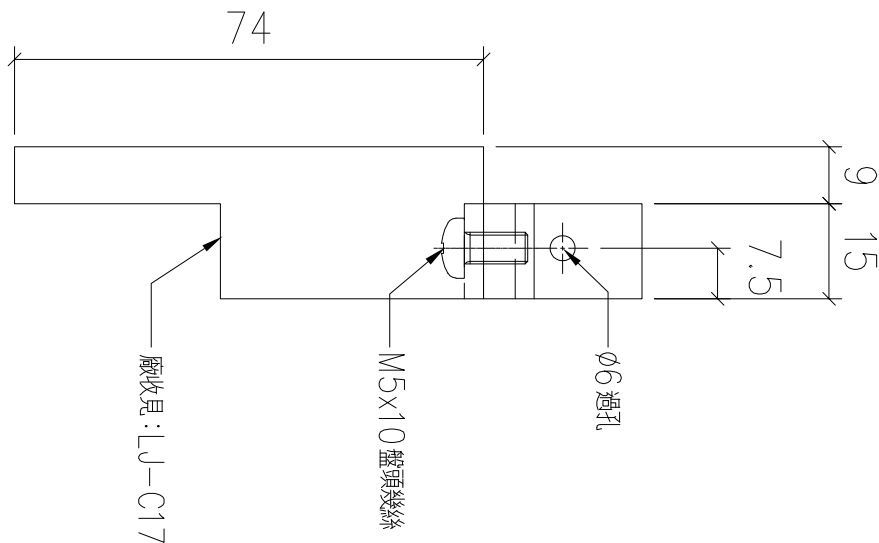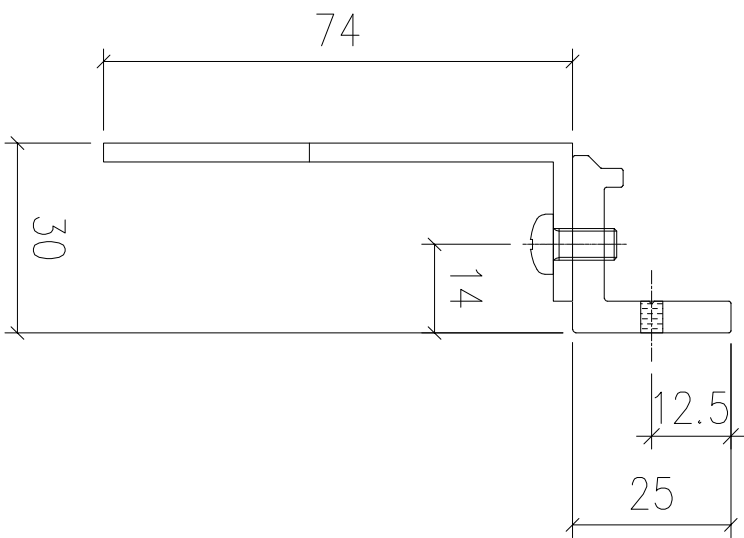

序號	物料編號	數量	使用位置	樓層
01	T6-X86217-08	14	見派位圖	T6 FLAT C/D 10~26/F

名稱	玻璃夾角	制圖	LHR	2022,08,20	修改	—		
材料	X86217	復核	—	—	日期	—		
顏色	JMQ213457(3coats)	批準			圖號	J853-GB-FAB2-67		



送工地

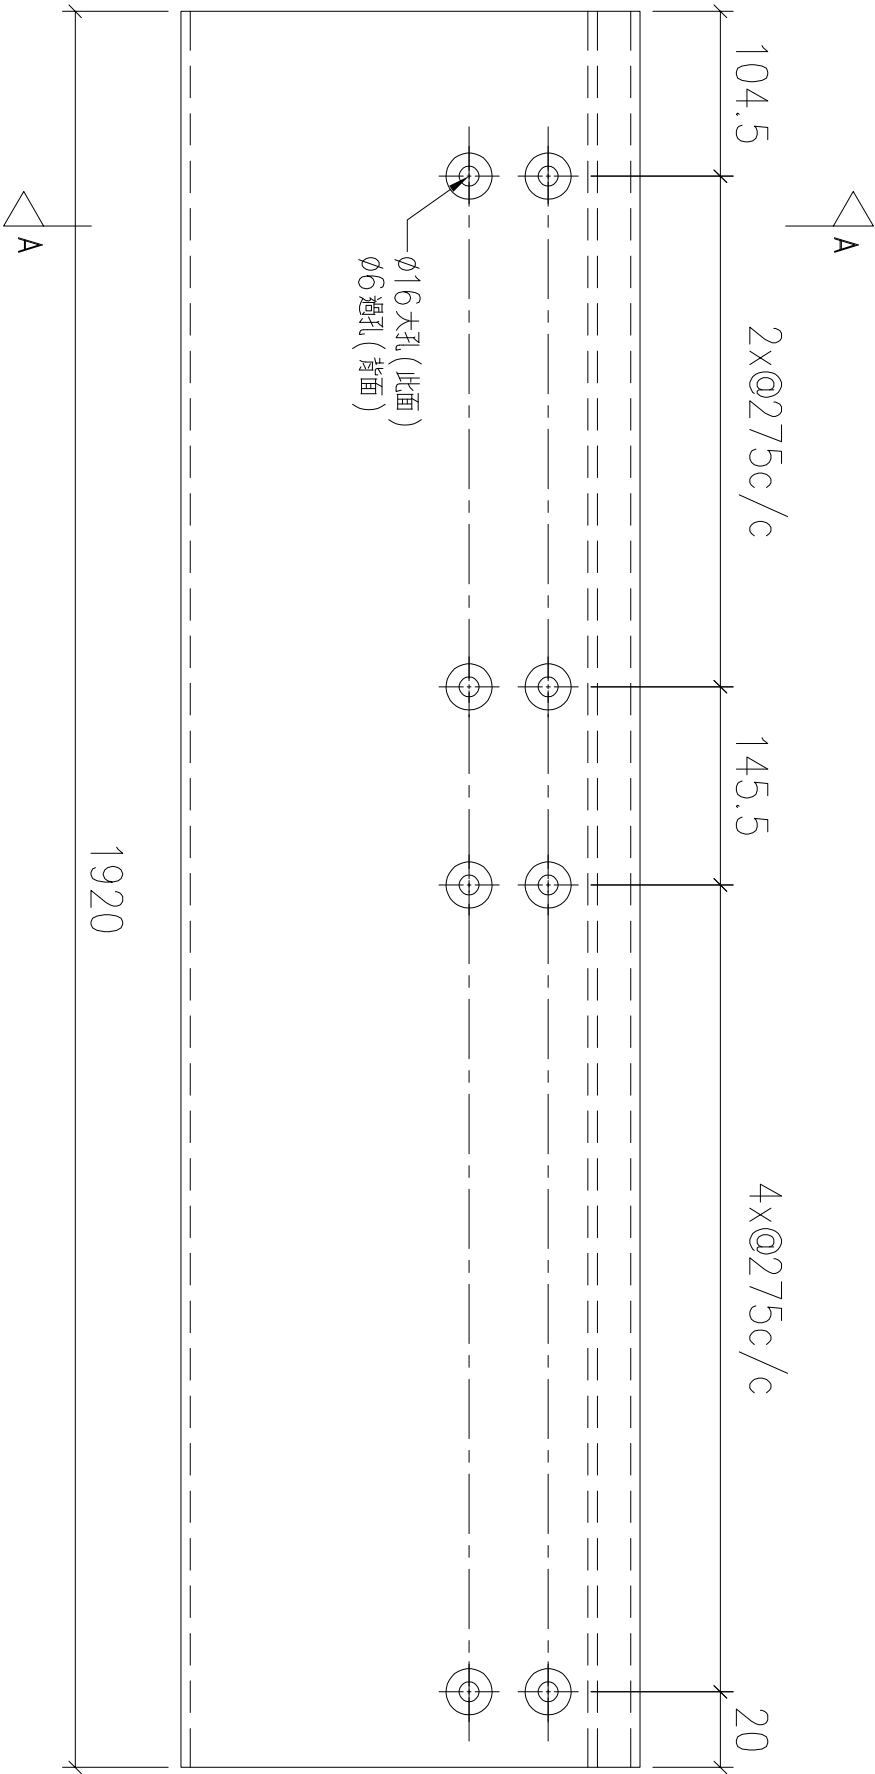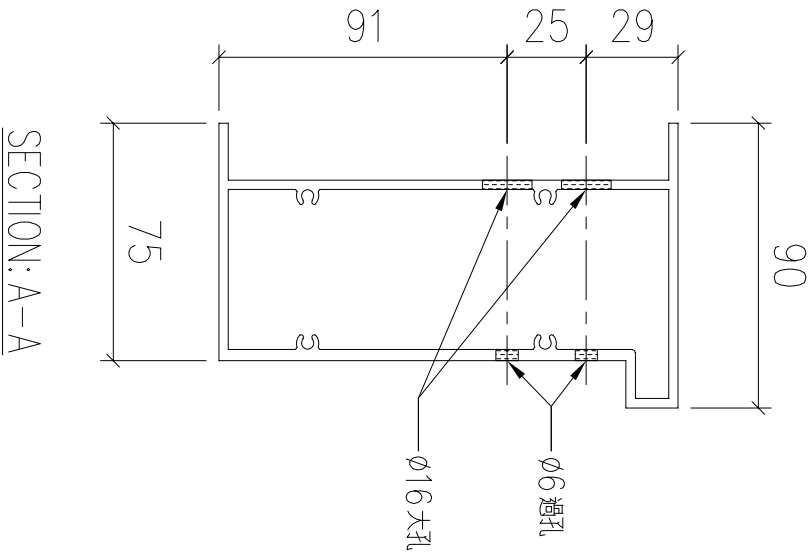

序號	物料編號	數量	安裝位置	樓層
01	T5-X86218-01	8	見派位圖	T5 FLAT A 17~25/F

名稱	底橫外飾加工圖	制圖	LHR	2022,08,23	修改	-		
材料	X86218	復核	-	-	日期	-		
顏色	JMQ213457(3coats)	批準			圖號	J853-GB-FAB2-68		




送工地

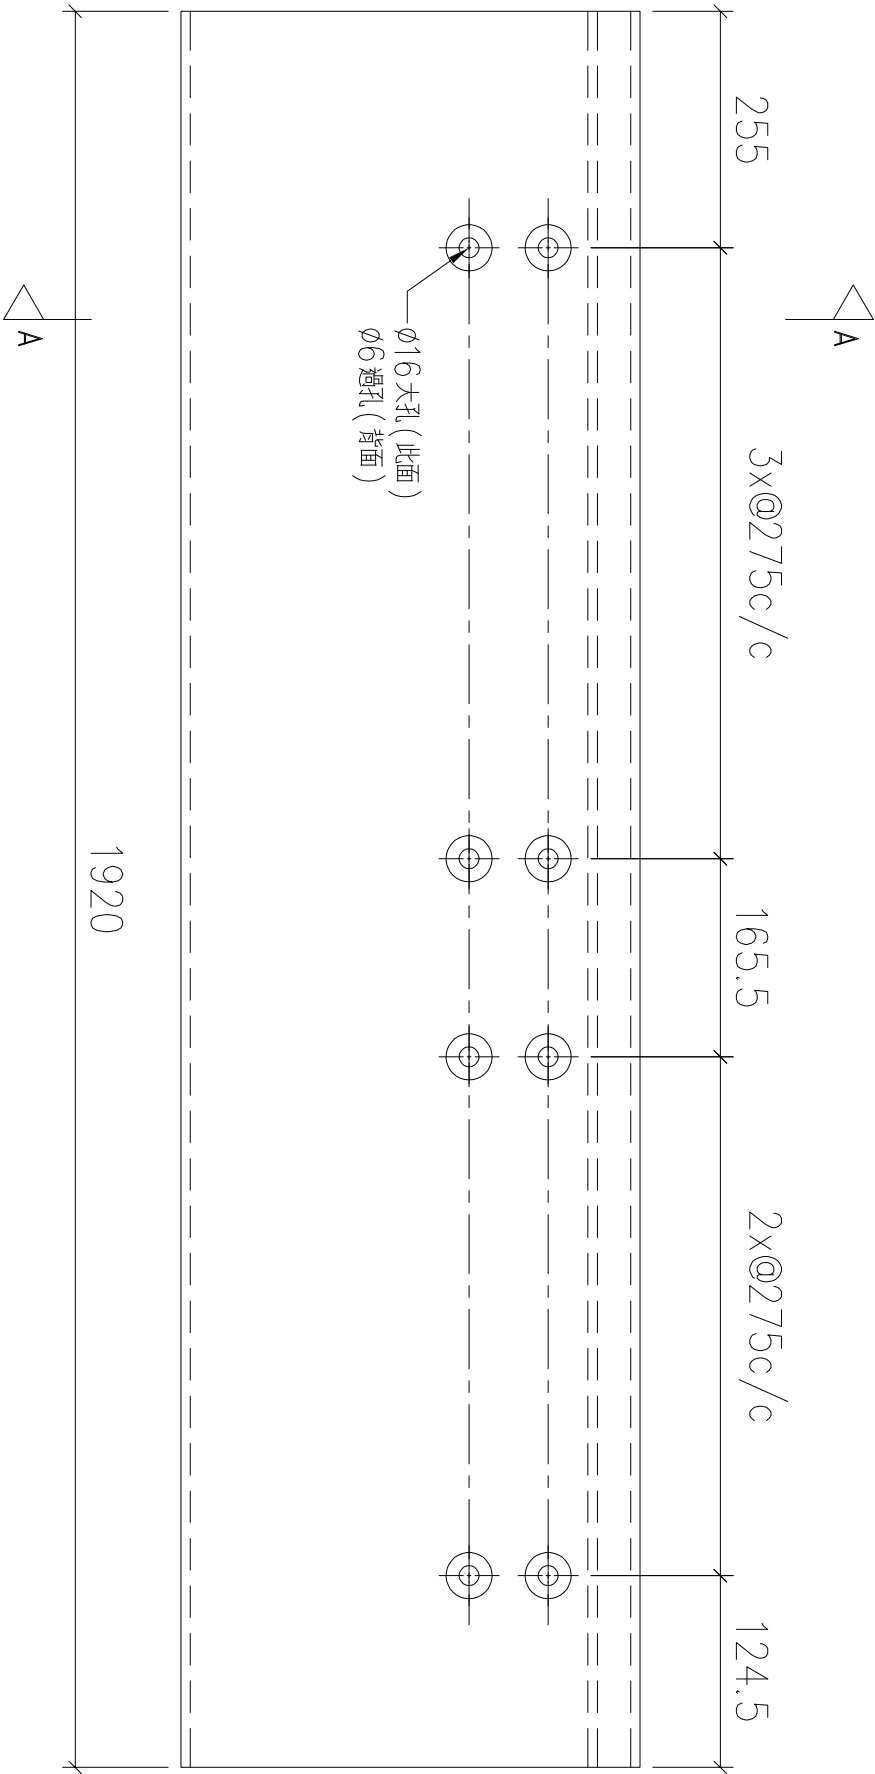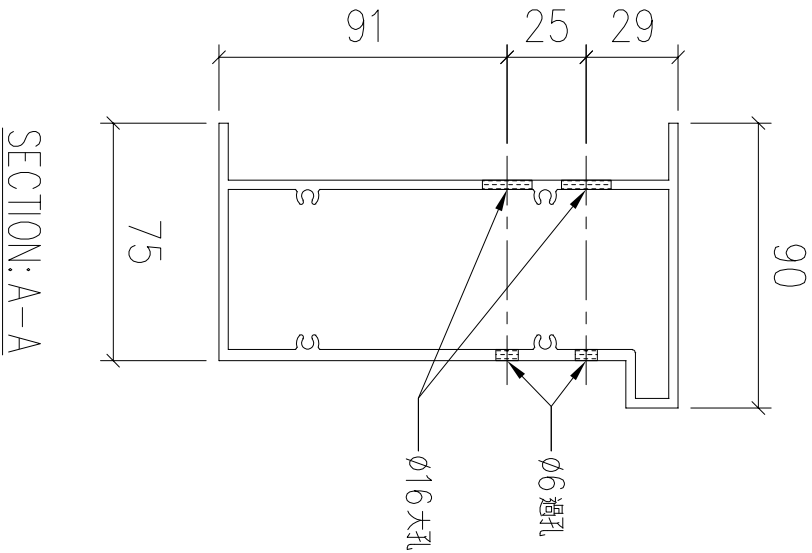

序號	物料編號	數量	安裝位置	樓層
01	T5-X86218-02	8	見派位圖	T5 FLAT A 17~25/F

名稱	底橫外飾加工圖	制圖	LHR	2022,08,23	修改	-		
材料	X86218	復核	-	-	日期	-		
顏色	JMQ213457(3coats)	批準			圖號	J853-GB-FAB2-69		




送工地

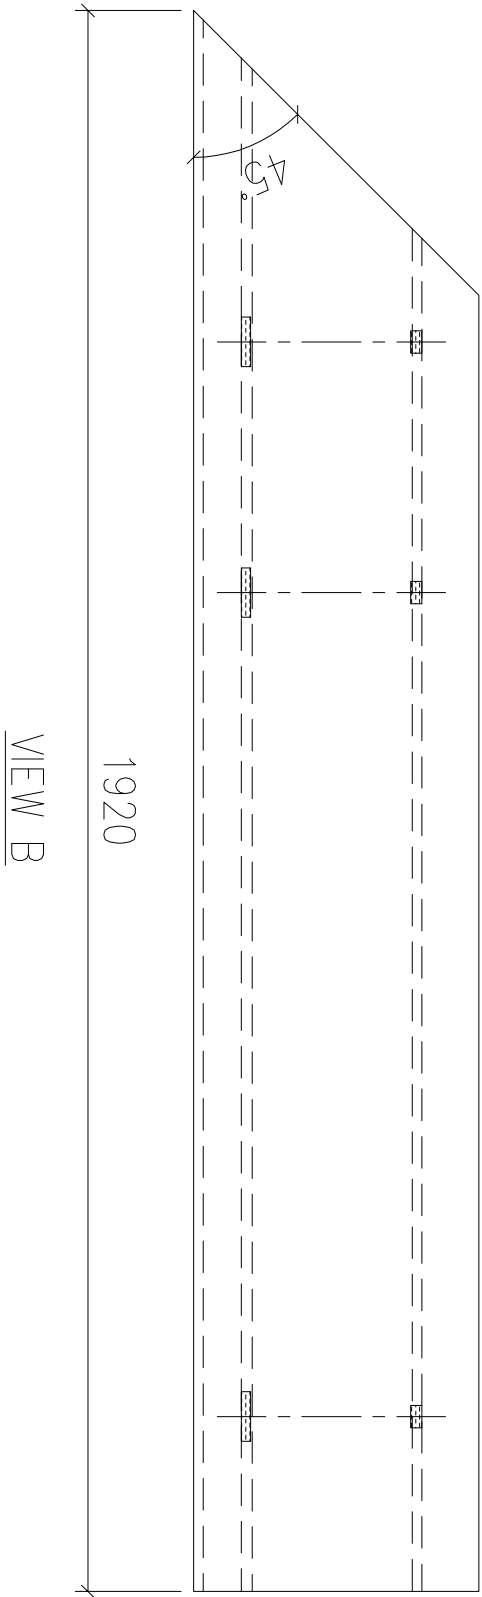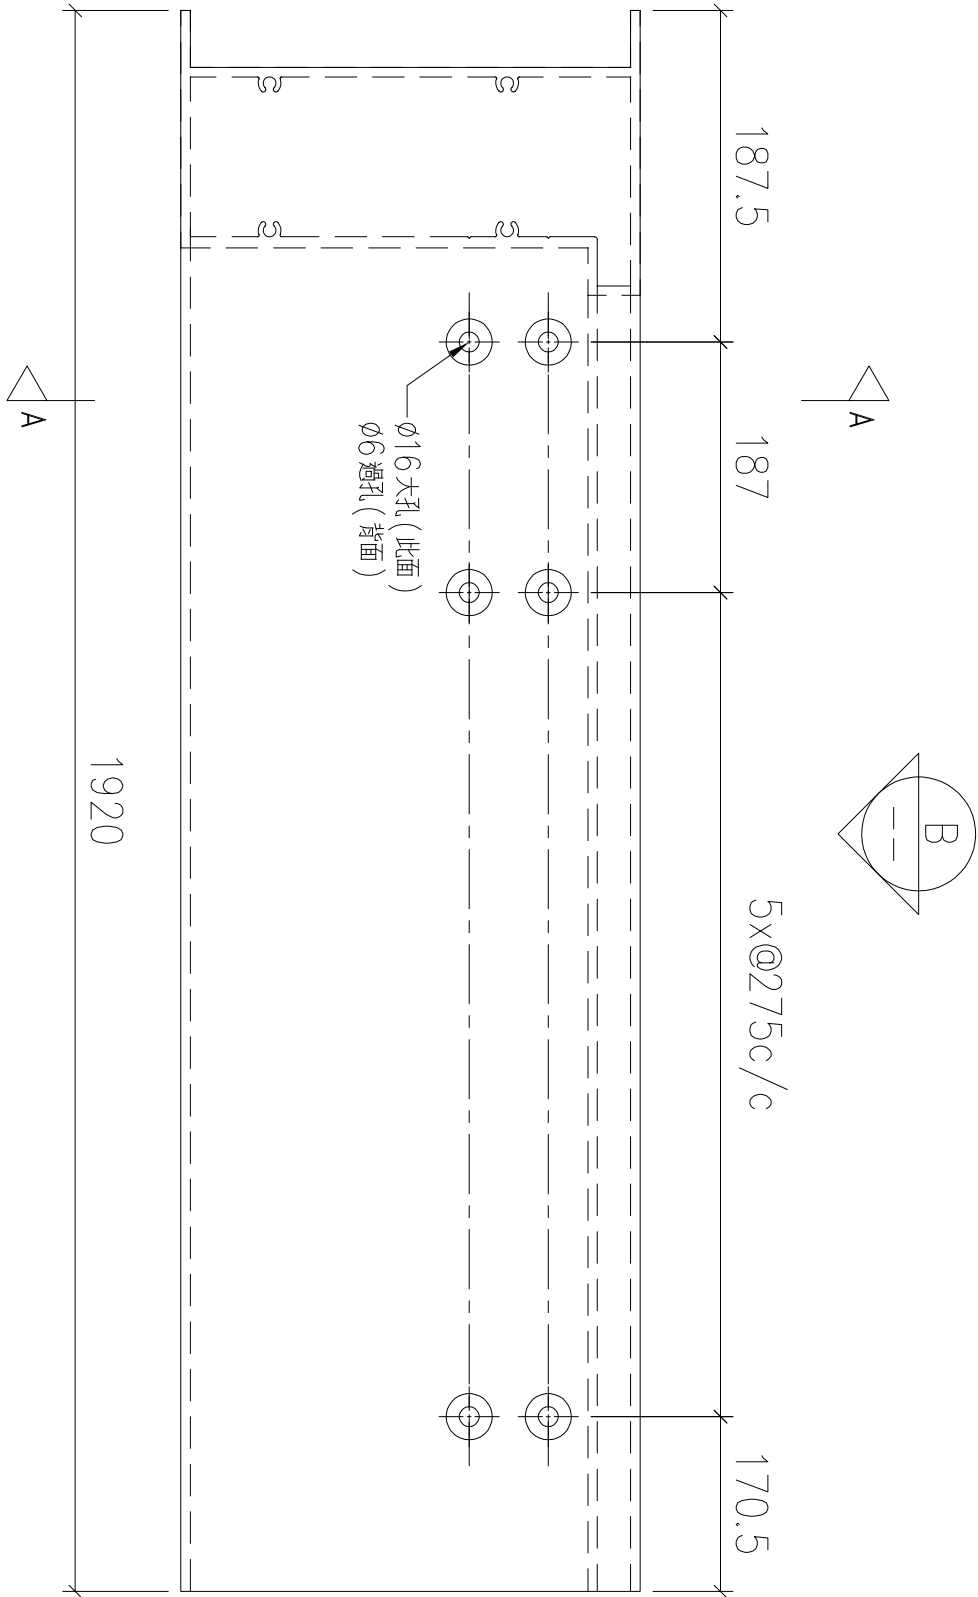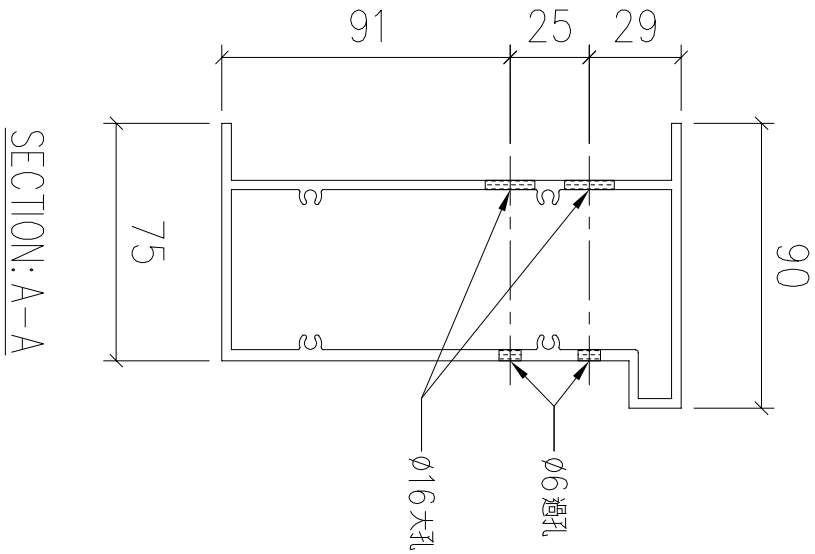

序號	物料編號	數量	安裝位置	樓層
01	T5-X86218-03	8	見派位圖	T5 FLAT A 17~25/F

名稱	底橫外飾加工圖	制圖	LHR	2022,08,23	修改	—		
材料	X86218	復核	—	—	日期	—		
顏色	JMQ213457(3coats)	批準			圖號	J853-GB-FAB2-70		




送工地

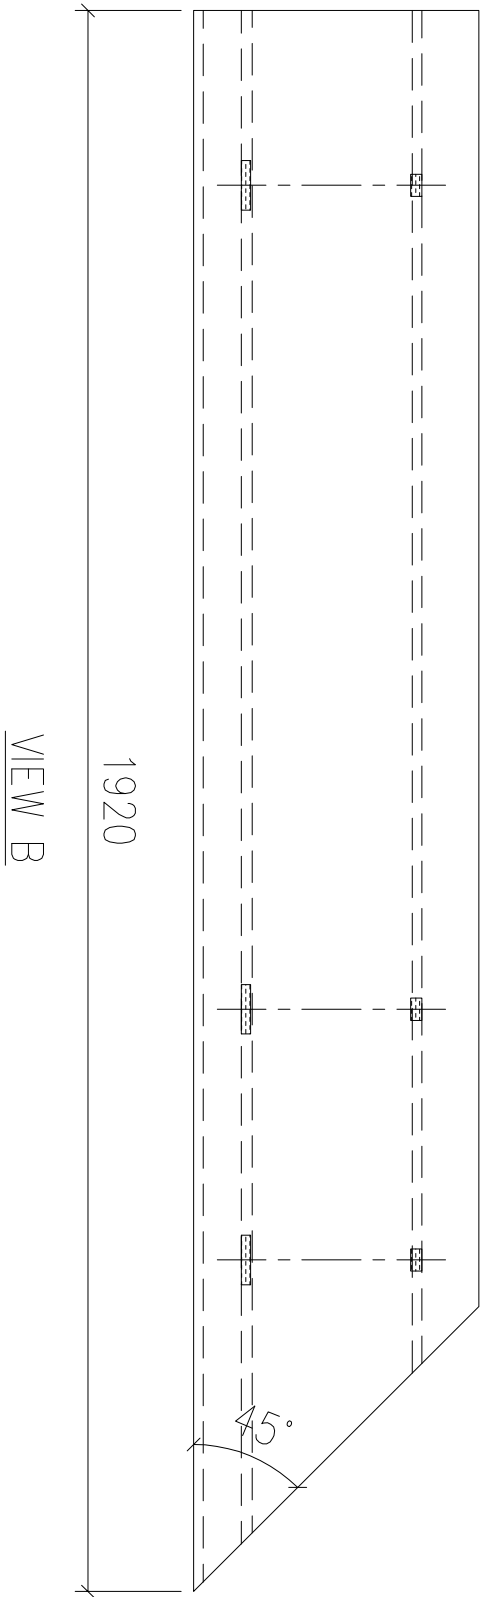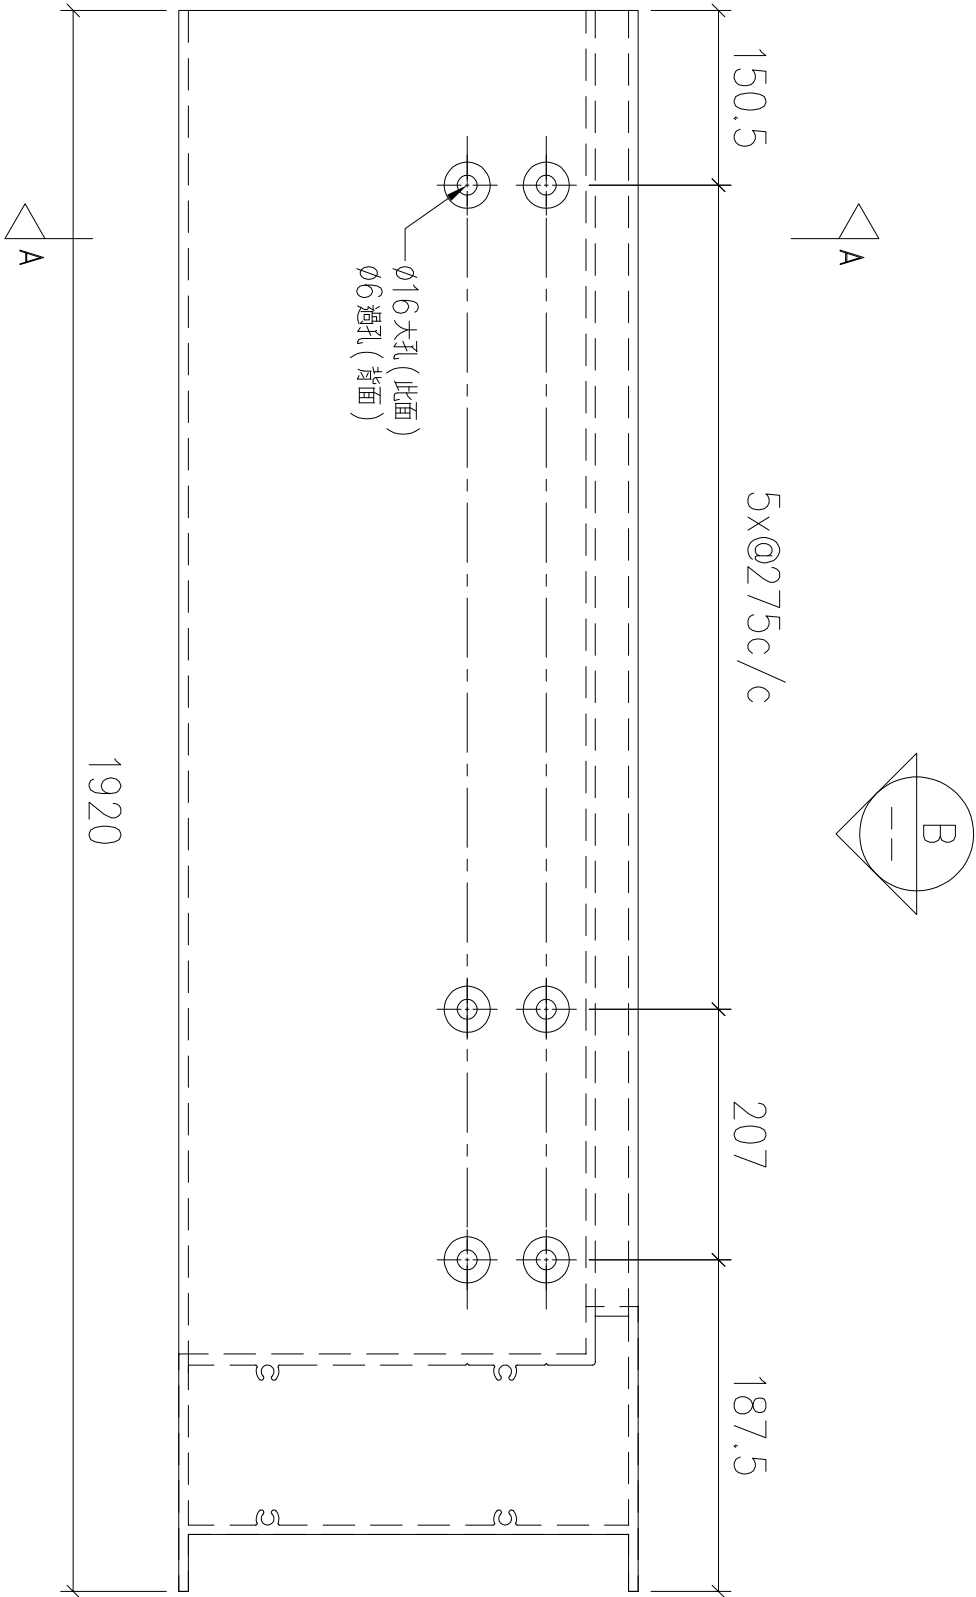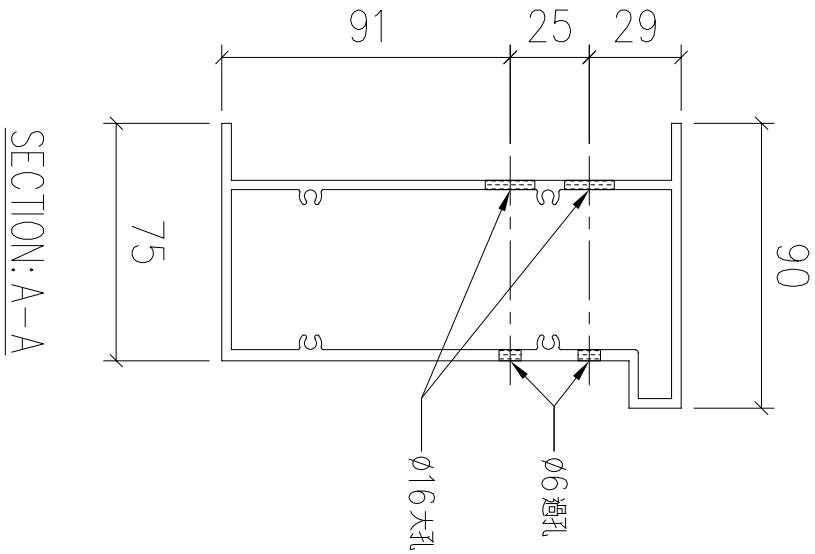

序號	物料編號	數量	安裝位置	樓層
01	T5-X86218-04	8	見派位圖	T5 FLAT A 17~25/F

名稱	底橫外飾加工圖	制圖	LHR	2022,08,23	修改	—		
材料	X86218	復核	—	—	日期	—		
顏色	JMQ213457(3coats)	批準			圖號	J853-GB-FAB2-71		




送工地

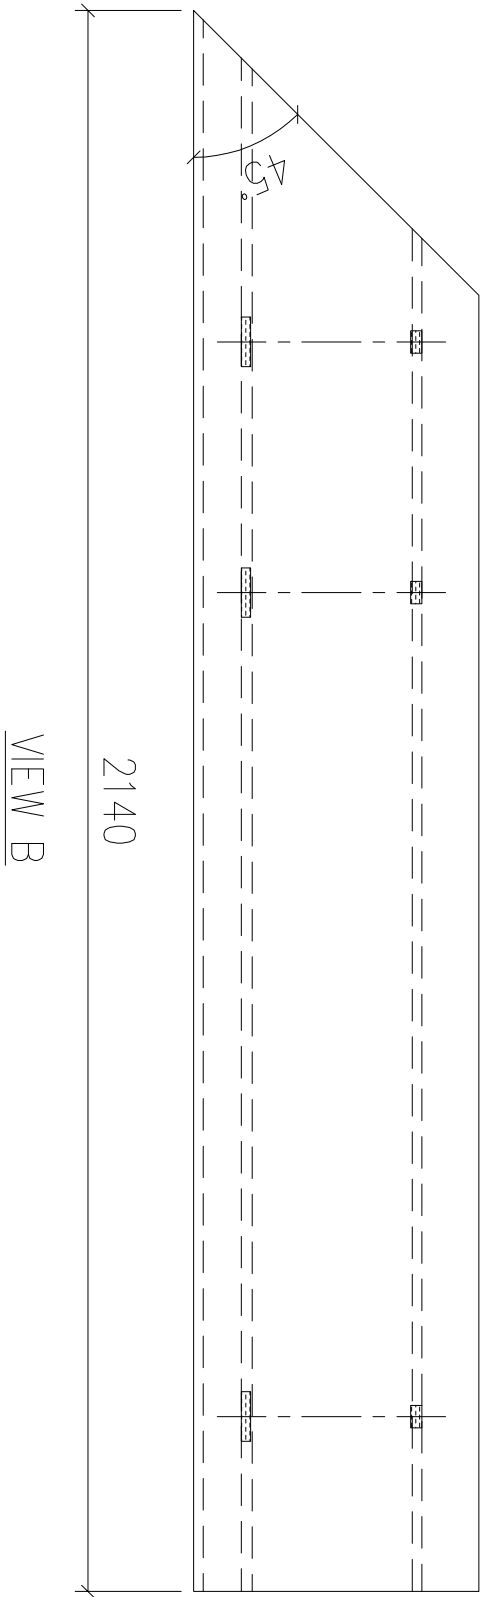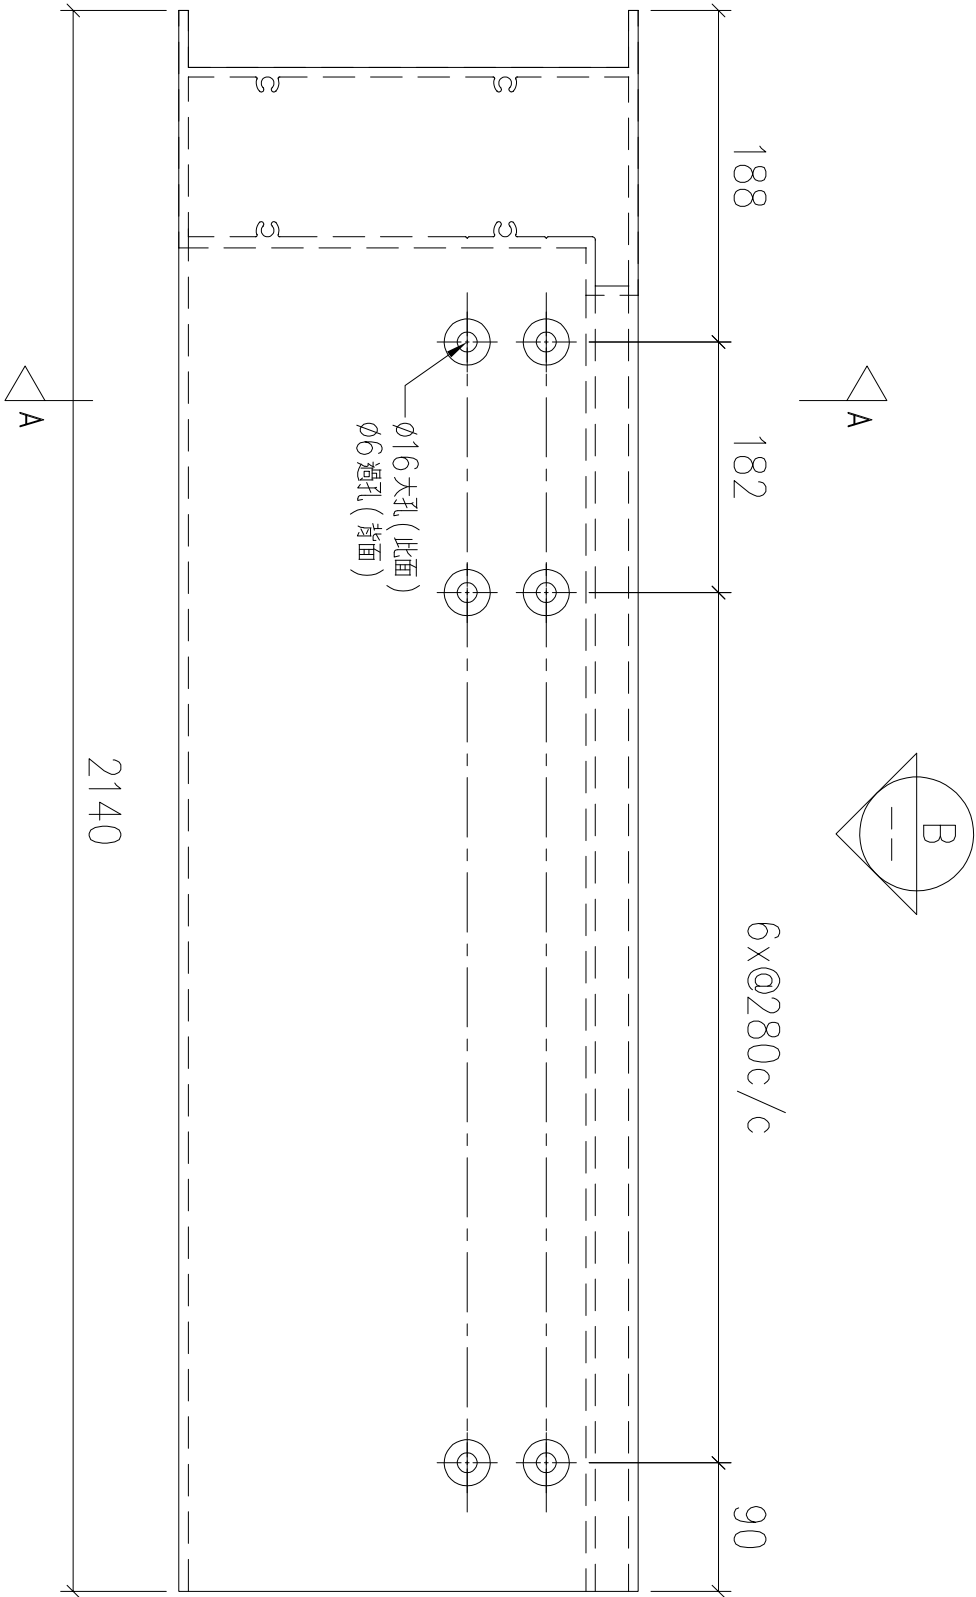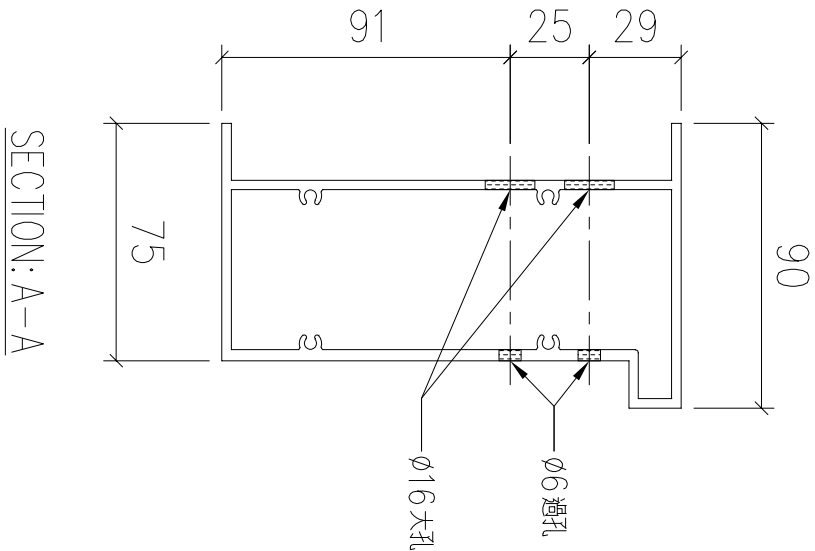

序號	物料編號	數量	安裝位置	樓層
01	T5-X86218-05	8	見派位圖	T5 FLAT B 17~25/F

名稱	底橫外飾加工圖	制圖	LHR	2022,08,23	修改	—		
材料	X86218	復核	—	—	日期	—		
顏色	JMQ213457(3coats)	批準			圖號	J853-GB-FAB2-72		


送工地

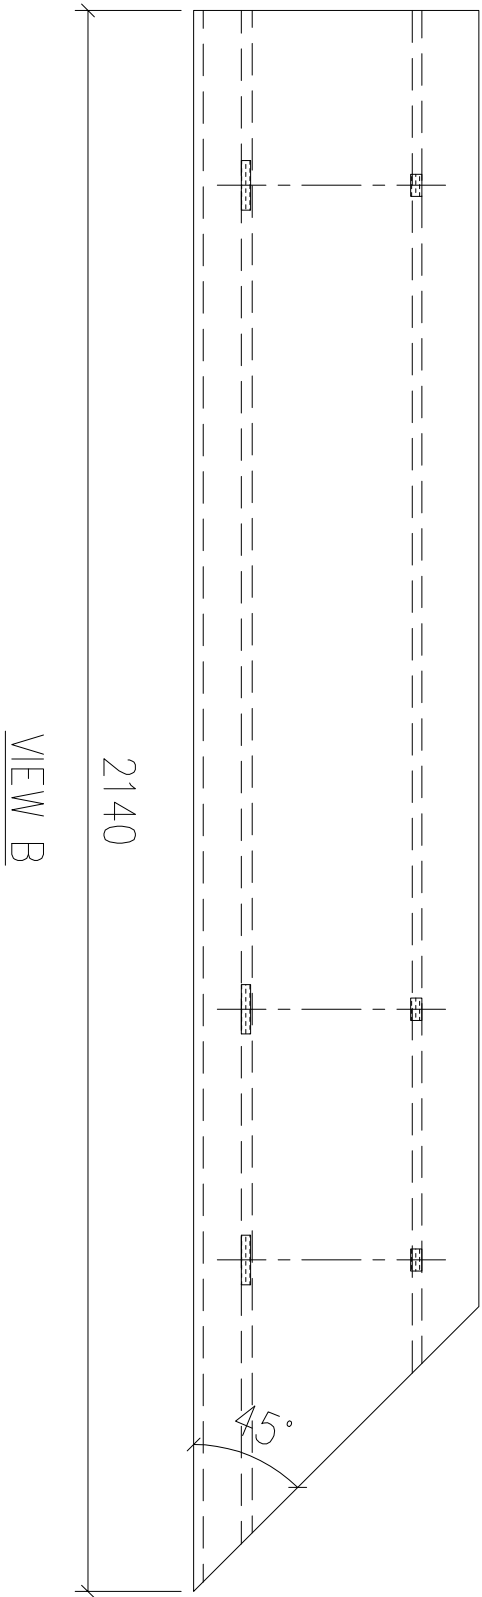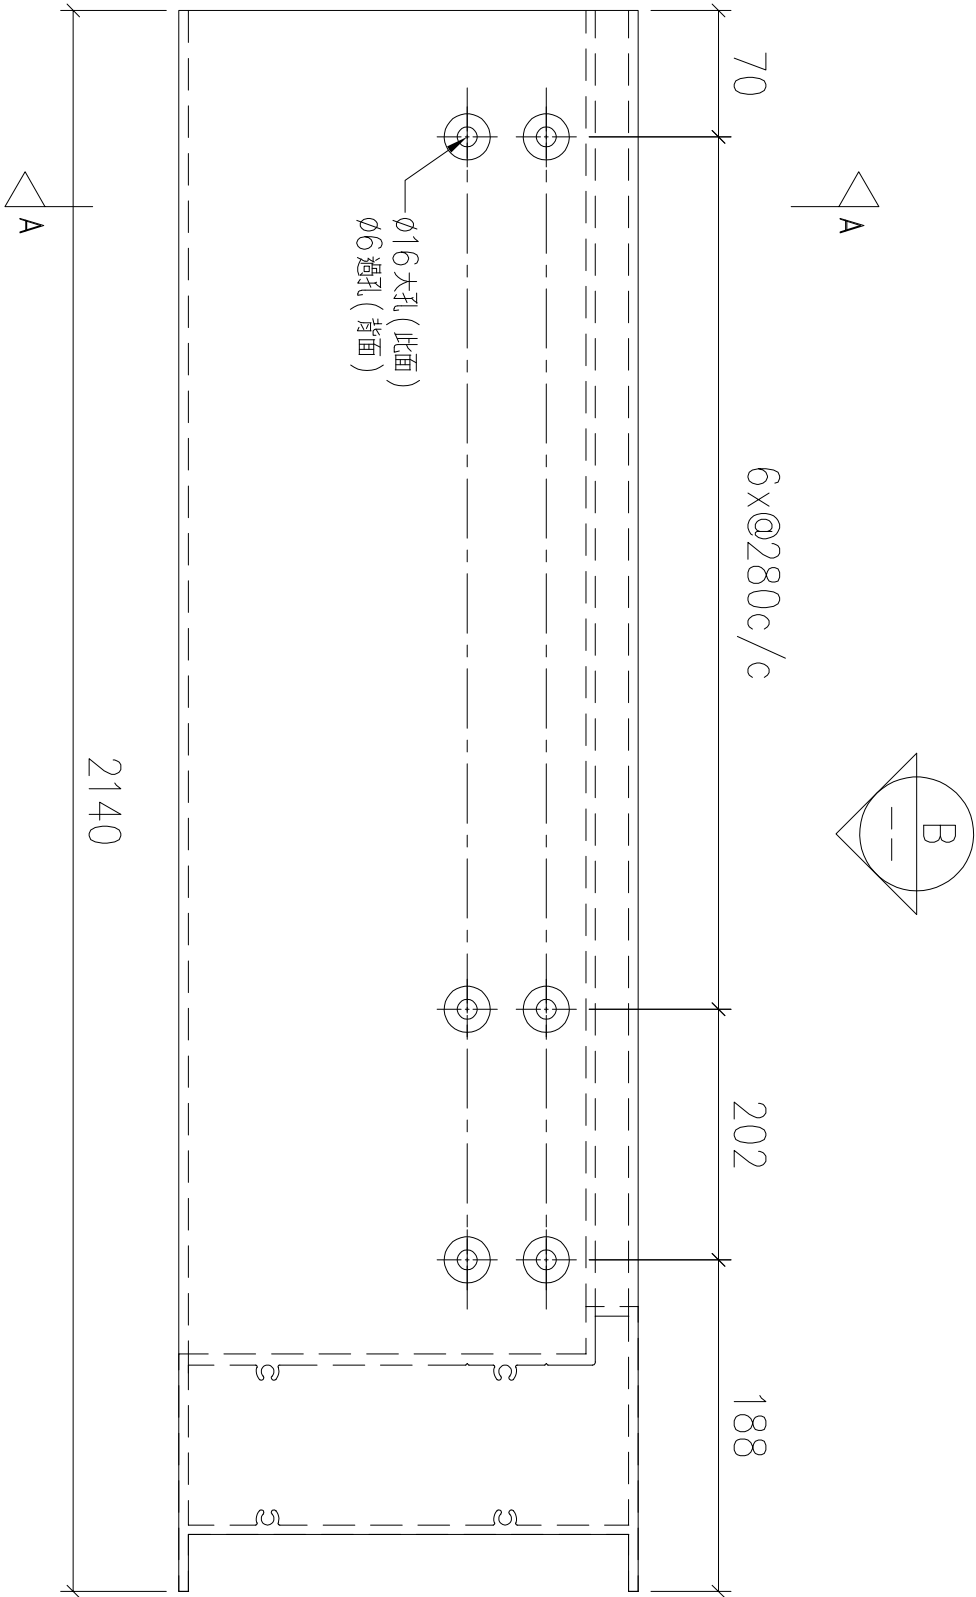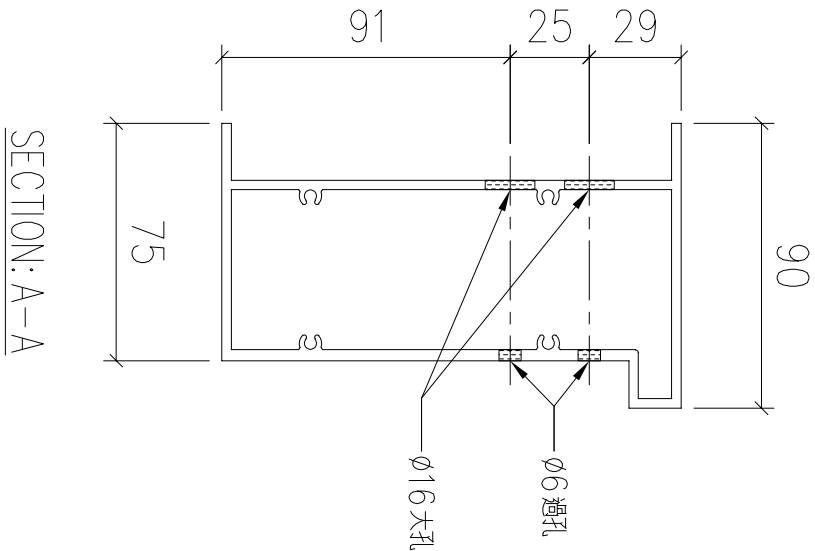



序號	物料編號	數量	安裝位置	樓層
01	T5-X86218-06	8	見派位圖	T5 FLAT B 17~25/F

名稱	底橫外飾加工圖	制圖	LHR	2022,08,23	修改	—		
材料	X86218	復核	—	—	日期	—		
顏色	JMQ213457(3coats)	批準			圖號	J853-GB-FAB2-73		

送工地

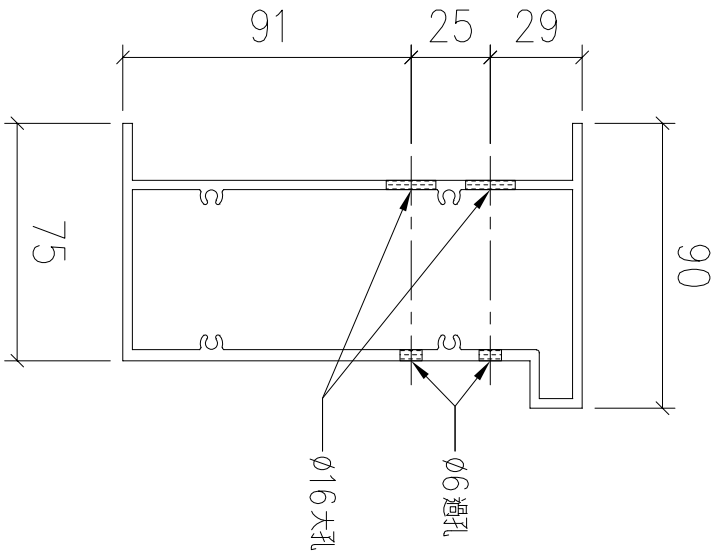

SECTION: A-A

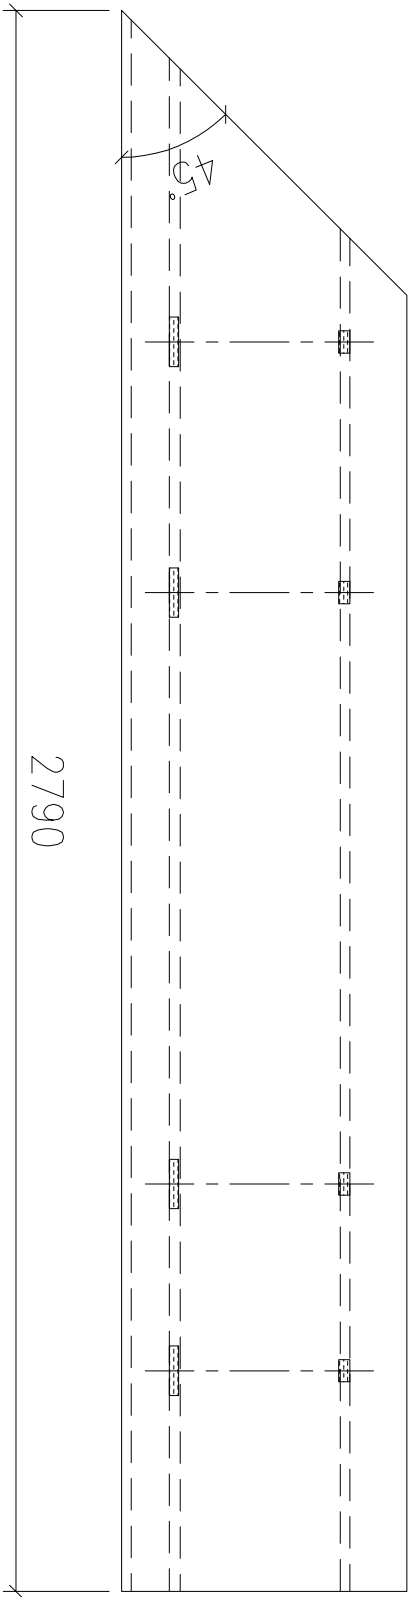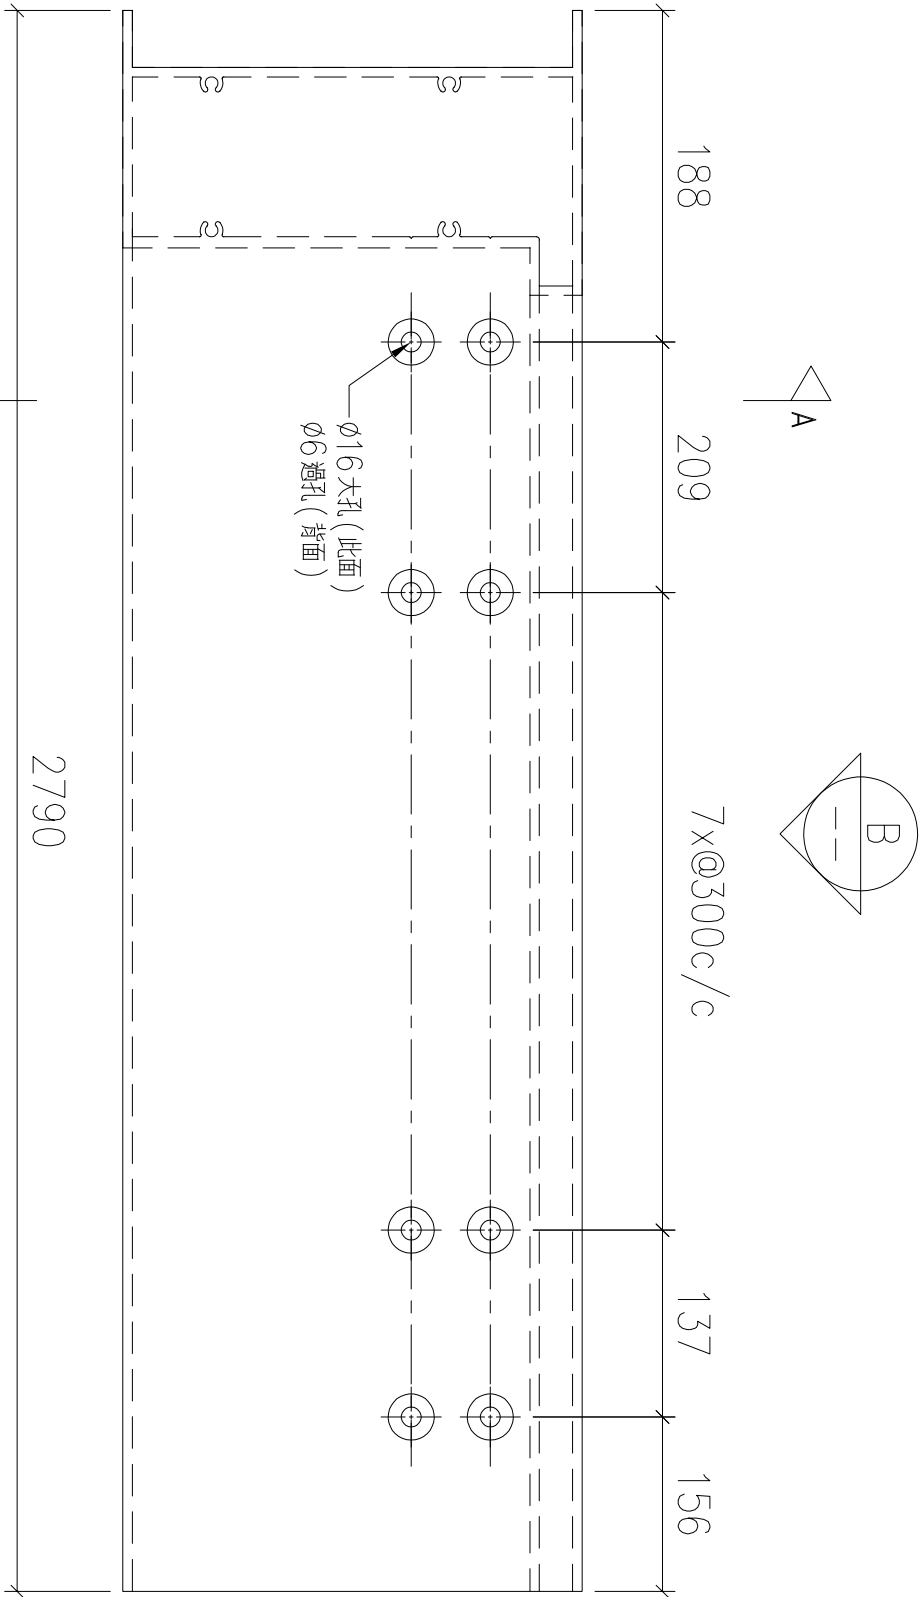


VIEW B



序號	物料編號	數量	安裝位置	樓層
01	T5-X86218-07	13	見派位圖	T5 FLAT E/F 11~26/F
02	T6-X86218-03	14	見派位圖	T6 FLAT C/D 10~26/F

名稱	底橫外飾加工圖	制圖	LHR	2022,08,23	修改	—		
材料	X86218	復核	—	—	日期	—		
顏色	JMQ213457(3coats)	批準			圖號	J853-GB-FAB2-74		

送工地

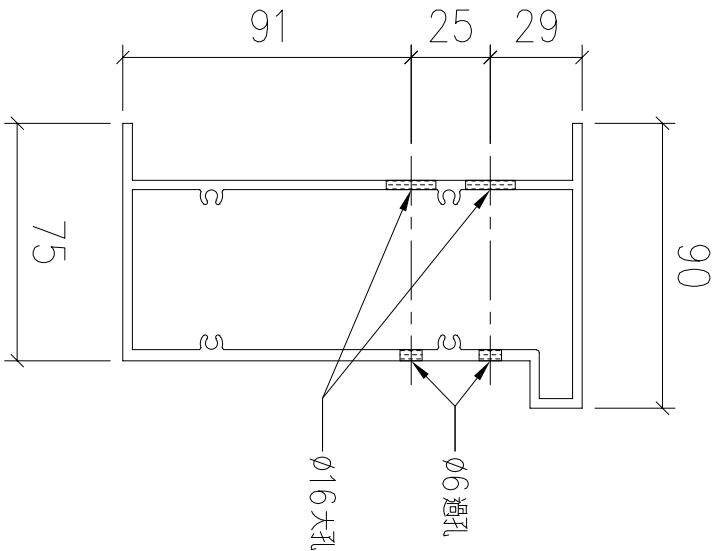

SECTION: A-A

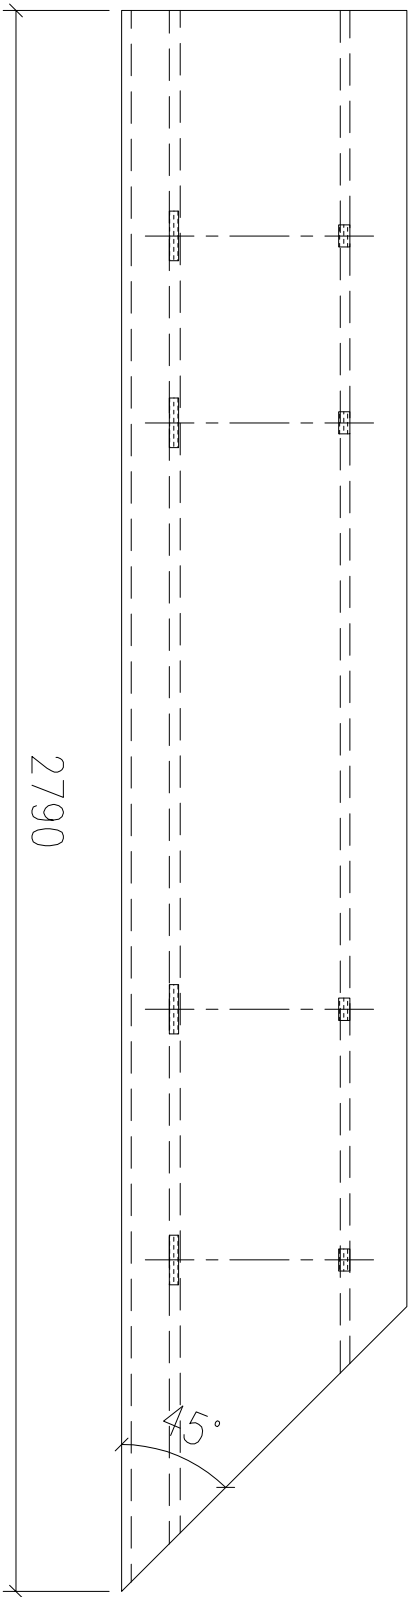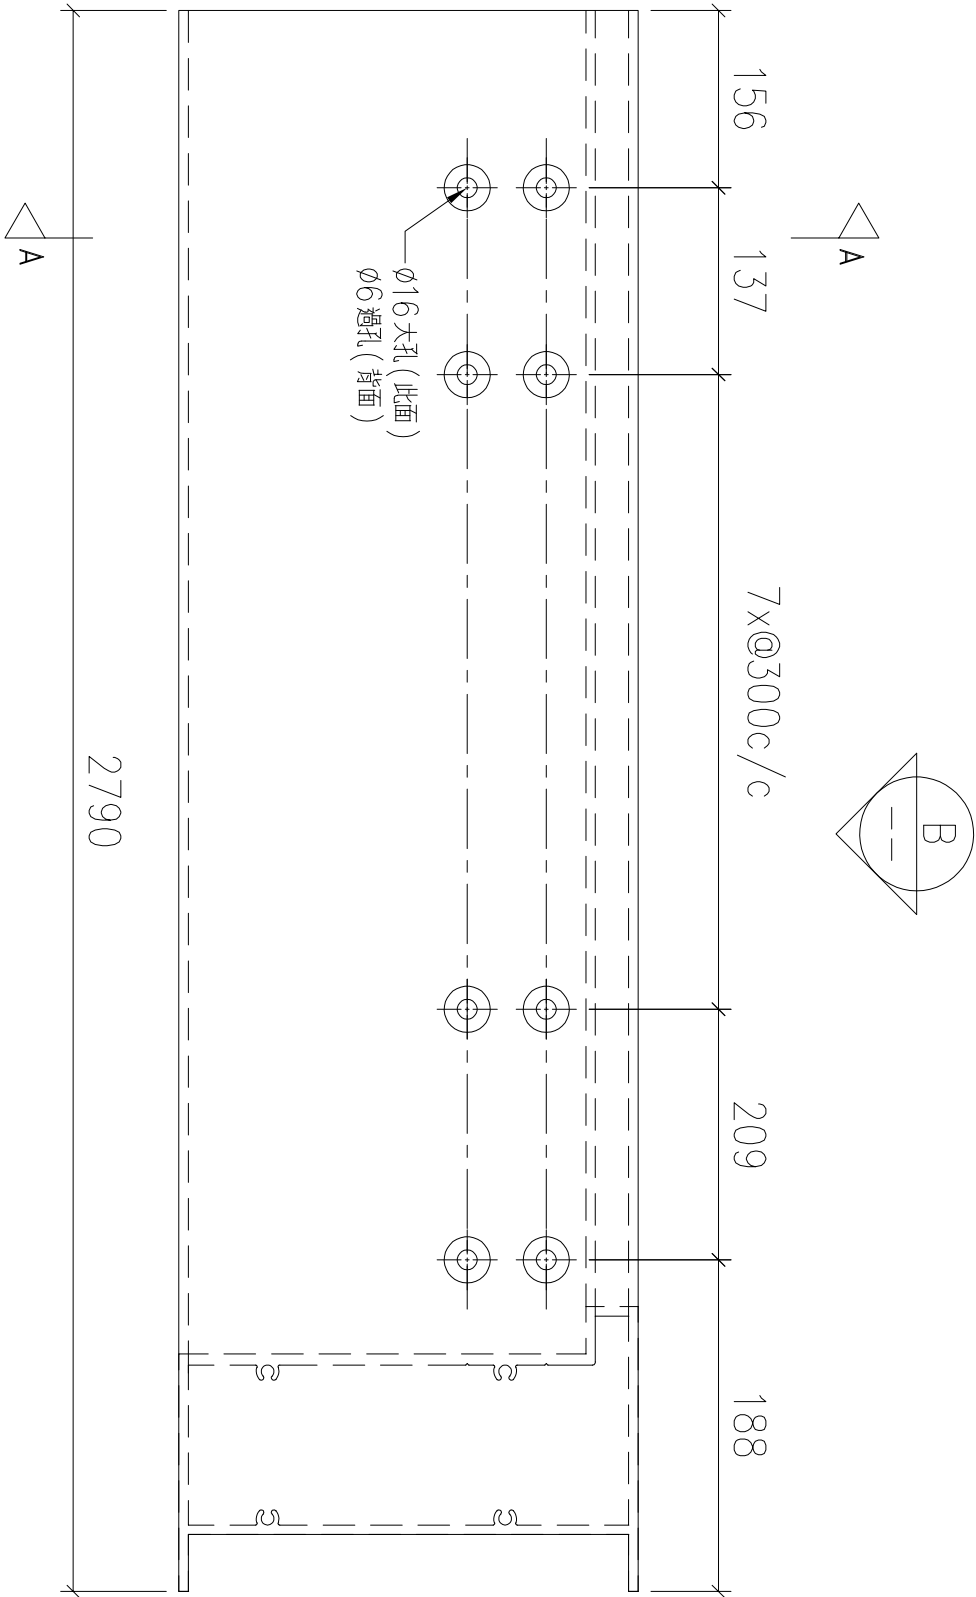

VIEW B


序號	物料編號	數量	安裝位置	樓層
01	T5-X86218-08	13	見派位圖	T5 FLAT E/F 11~26/F
02	T6-X86218-04	14	見派位圖	T6 FLAT C/D 10~26/F

名稱	底橫外飾加工圖	制圖	LHR	2022,08,23	修改	—		
材料	X86218	復核	—	—	日期	—		
顏色	JMQ213457(3coats)	批準			圖號	J853-GB-FAB2-75		




錦上路

送工地


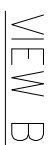


名稱	底橫外飾加工圖	制圖	LHR	2022,08,23	修改	—		
材料	X86218	復核	—	—	日期	—		
顏色	JMQ213457(3coats)	批準			圖號	J853—GB—FAB2—76		

送工地

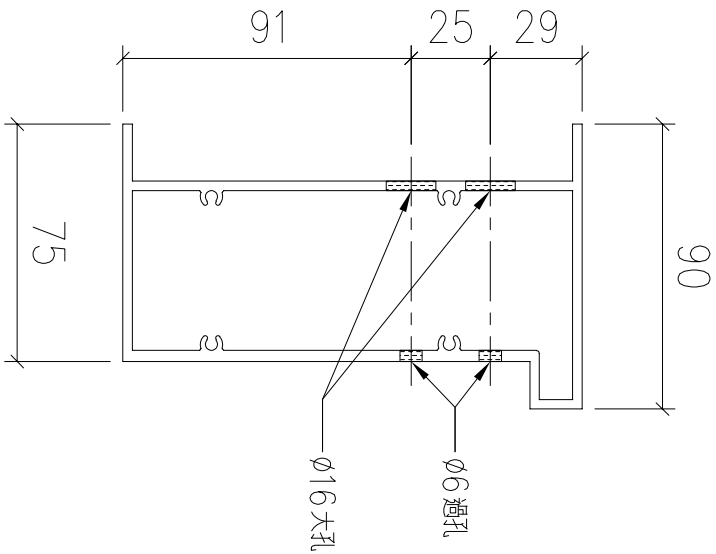


SECTION: A-A


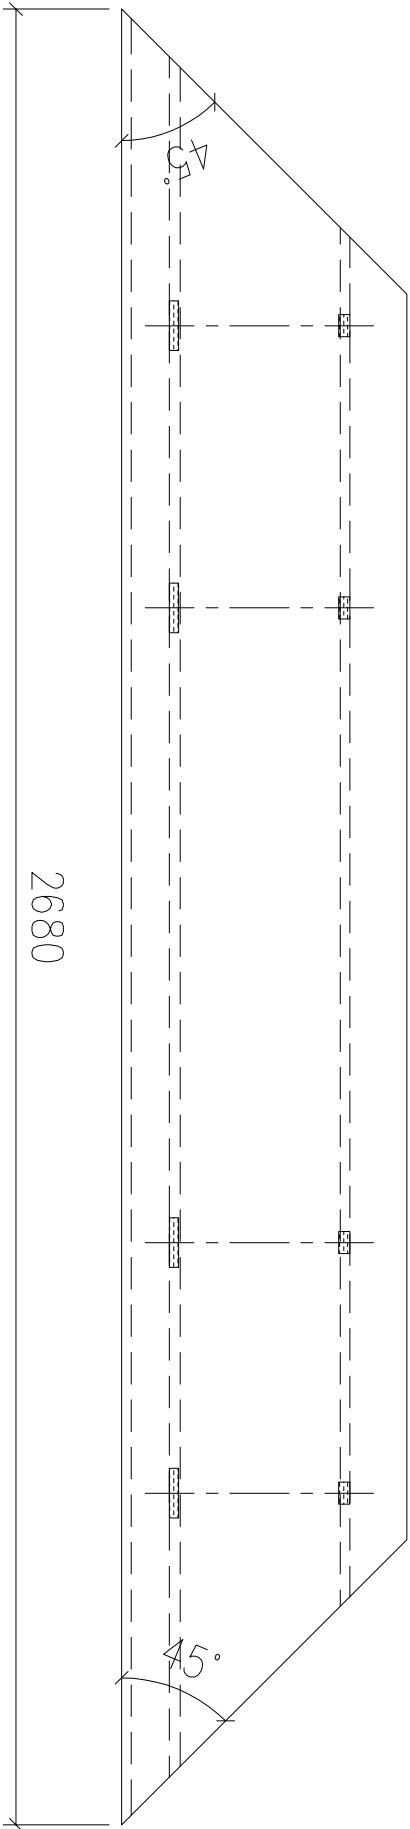
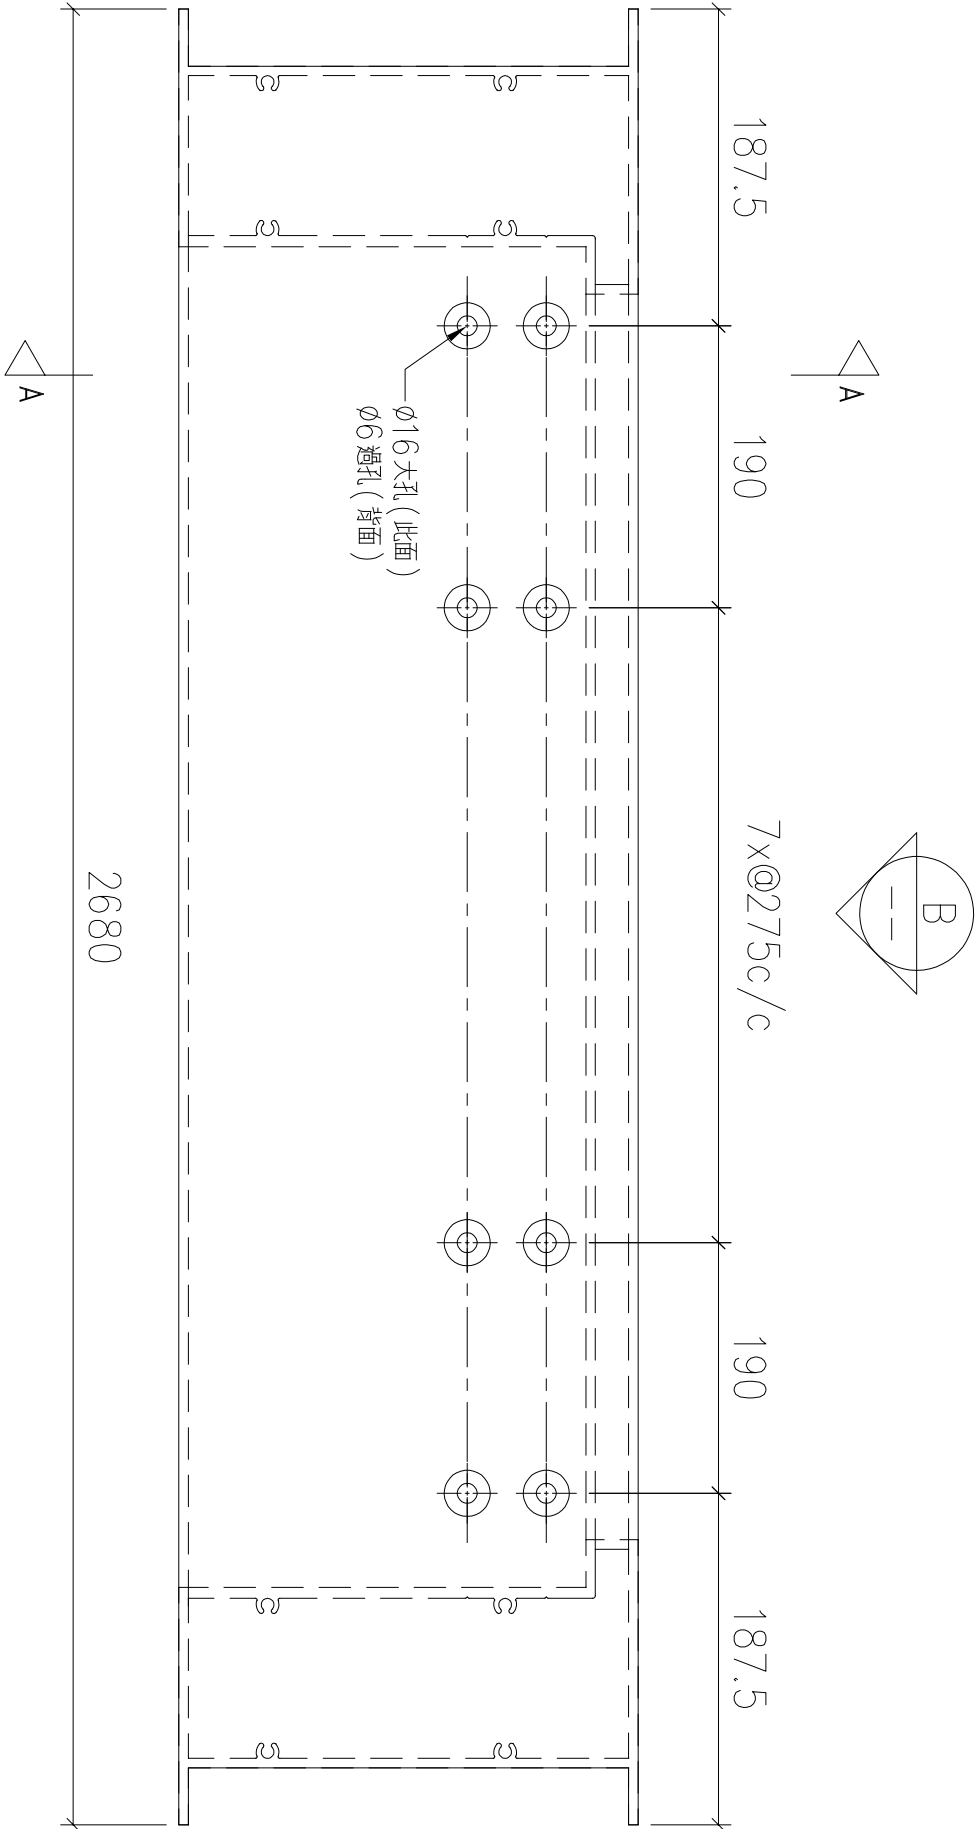


序號	物料編號	數量	安裝位置	樓層
01	T5-X86218-10	9	見派位圖	T5 FLAT A 6~16/F
02	T5-X86218-10	4	見派位圖	T5 FLAT C 11~16/F

名稱	底橫外飾加工圖	制圖	LHR	2022,08,23	修改	—		
材料	X86218	復核	—	—	日期	—		
顏色	JMQ213457(3coats)	批準			圖號	J853-GB-FAB2-77		

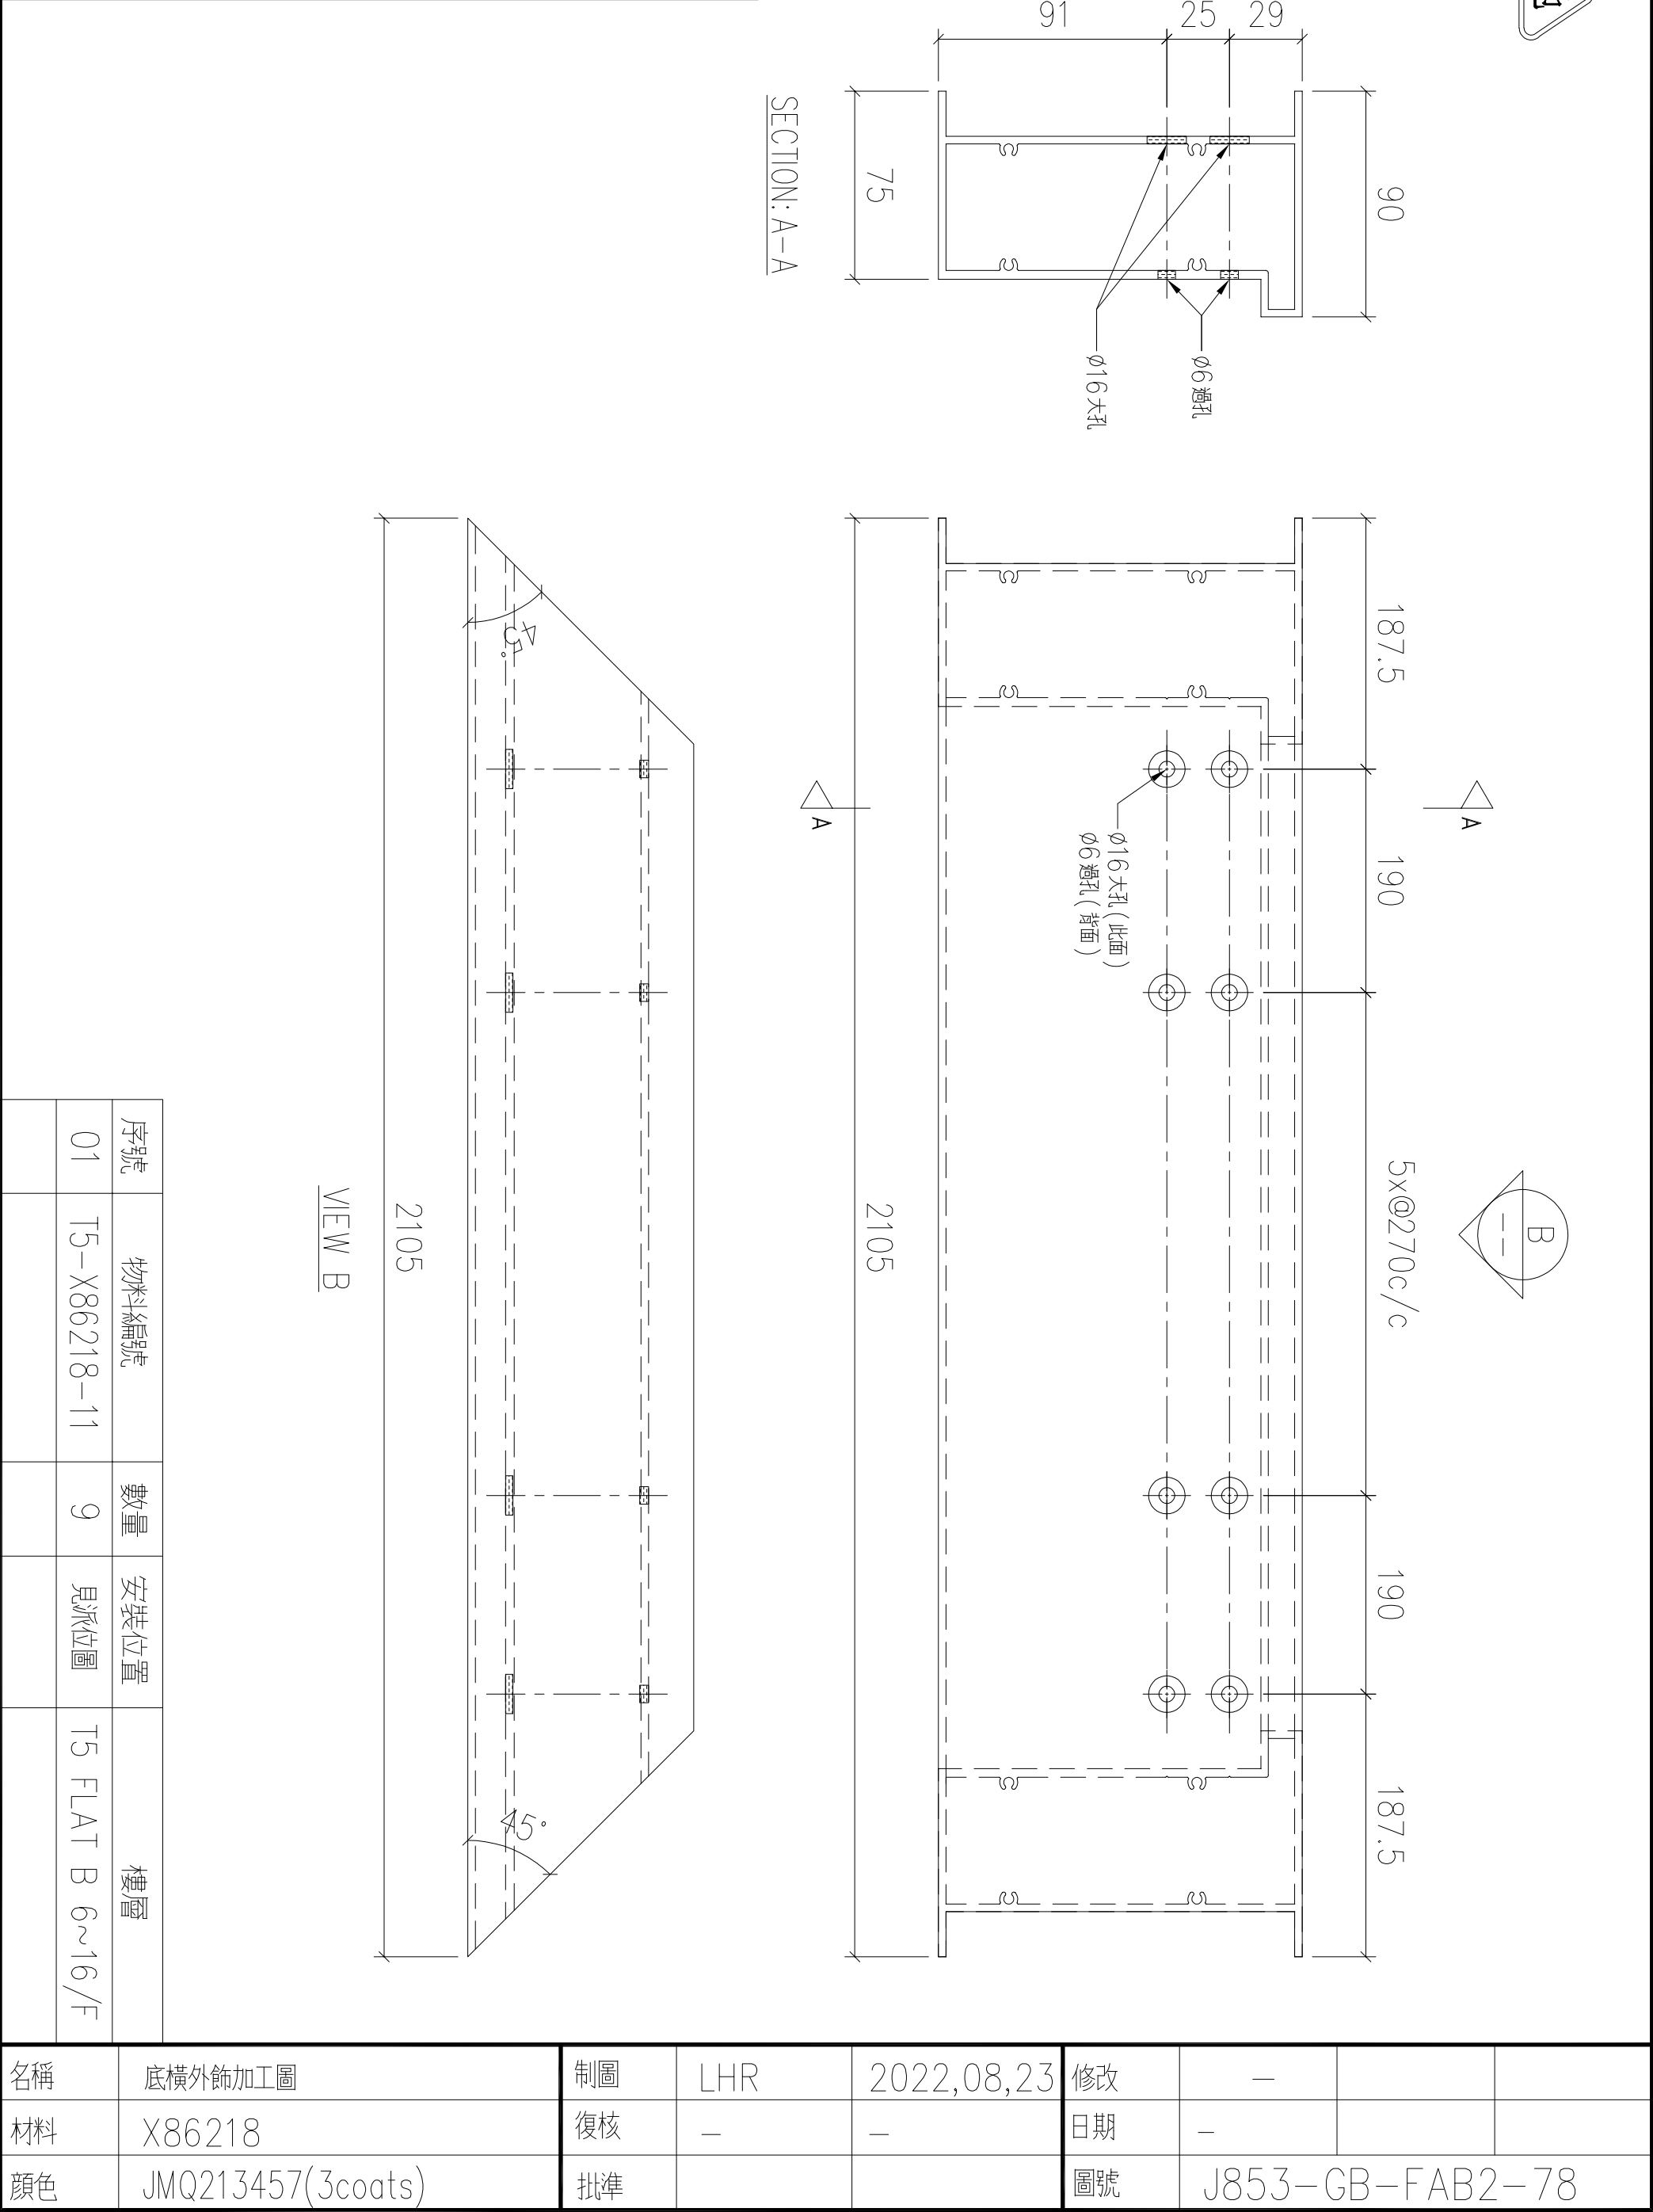


送工地

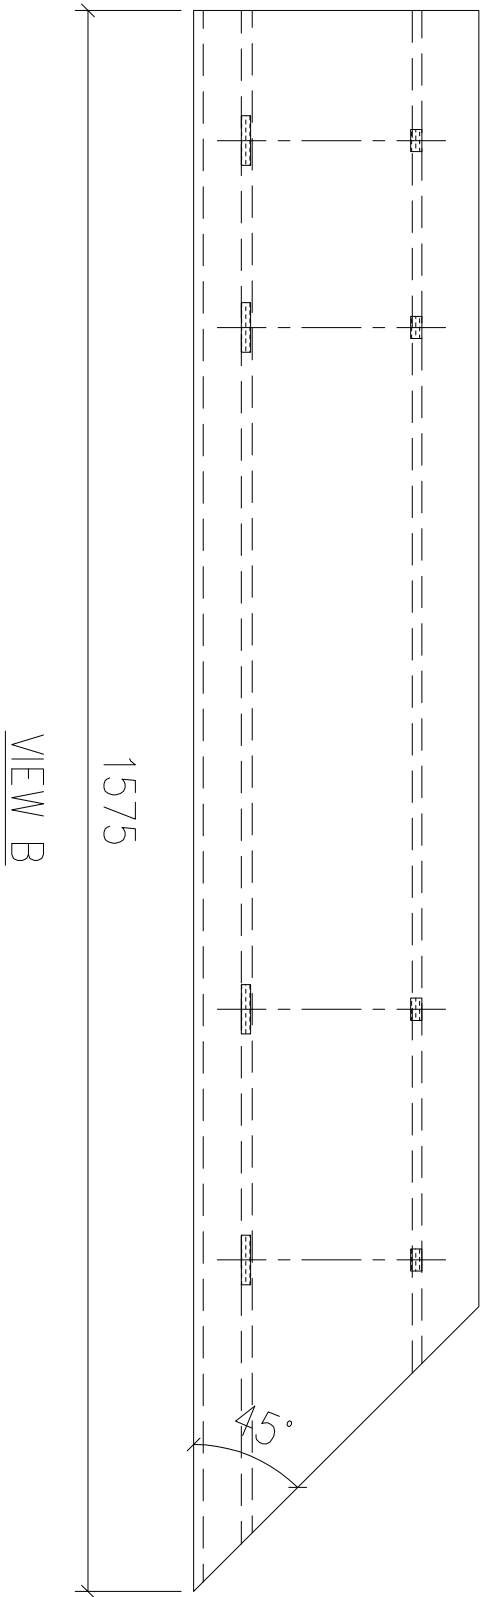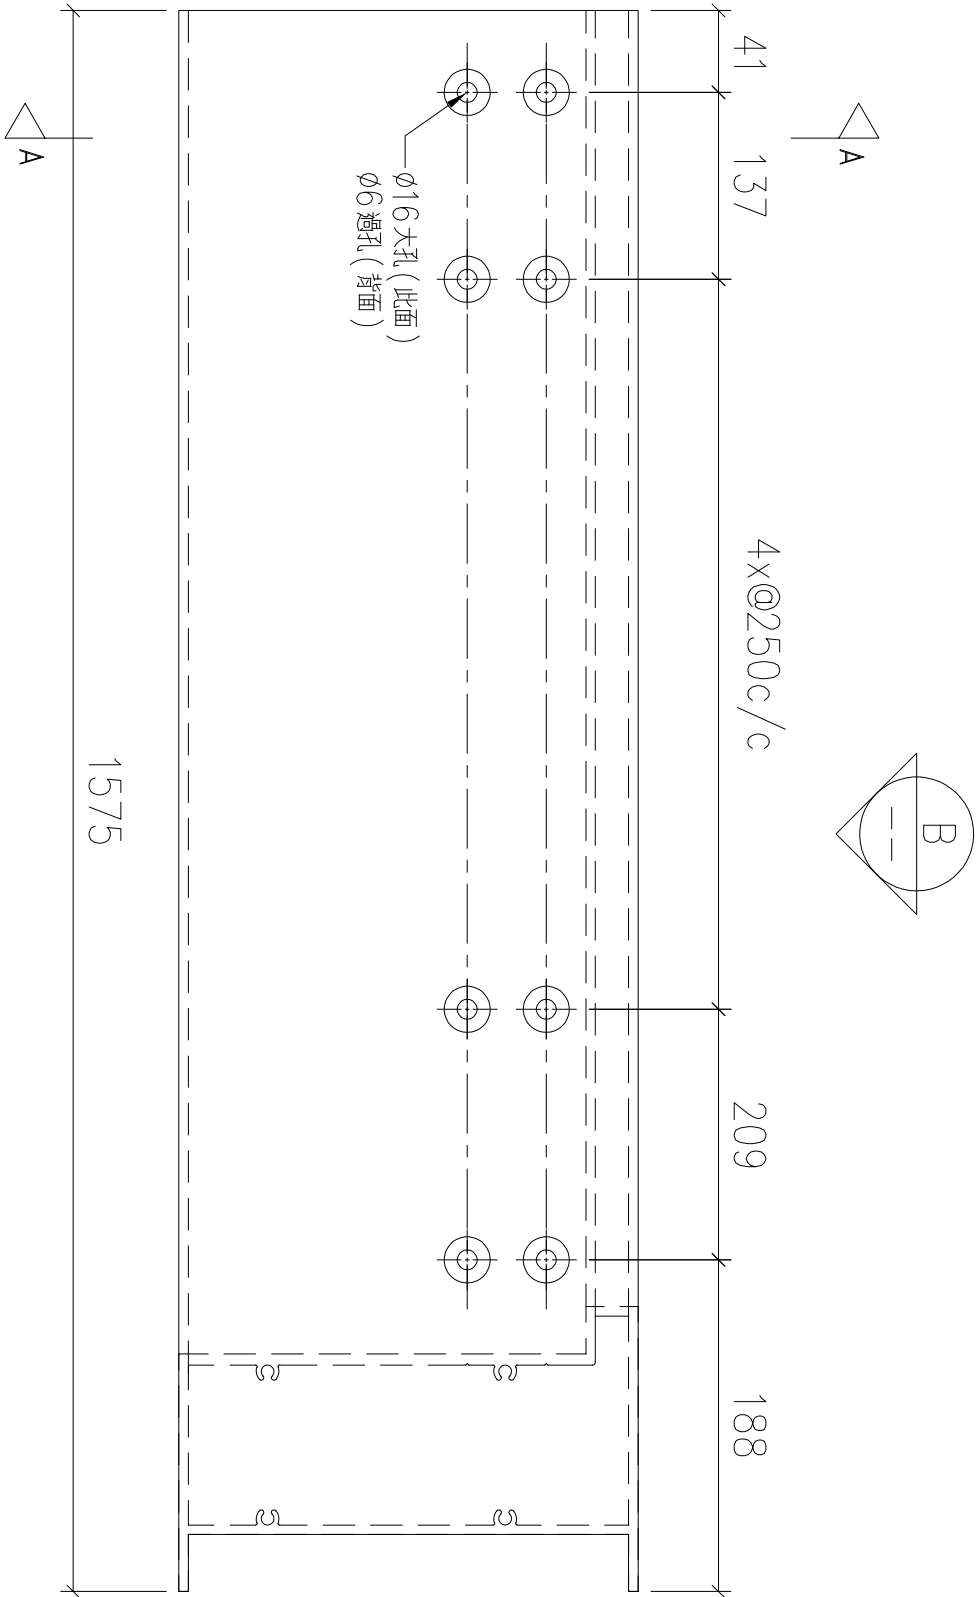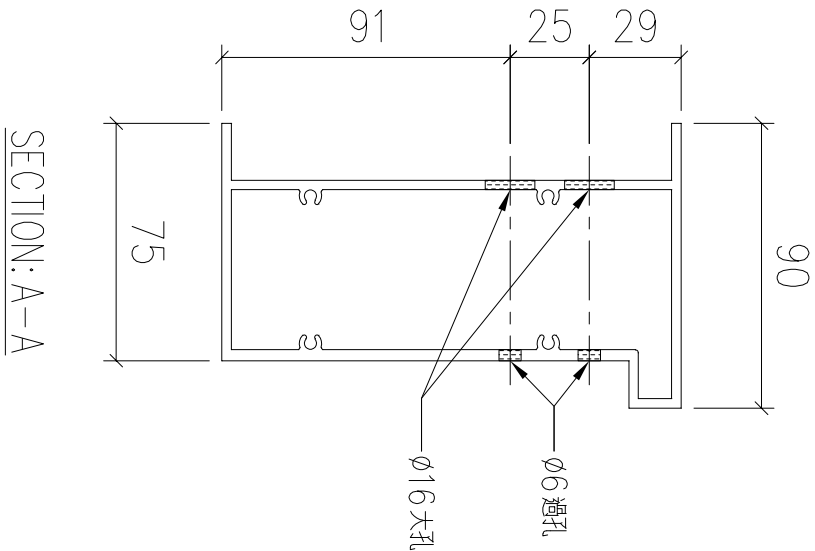



序號	物料編號	數量	安裝位置	樓層
01	T5-X86218-12	9	見派位圖	T5 FLAT A 6~16/F

名稱	底橫外飾加工圖	制圖	LHR	2022,08,23	修改	—		
材料	X86218	復核	—	—	日期	—		
顏色	JMQ213457(3coats)	批準			圖號	J853-GB-FAB2-79		

送工地

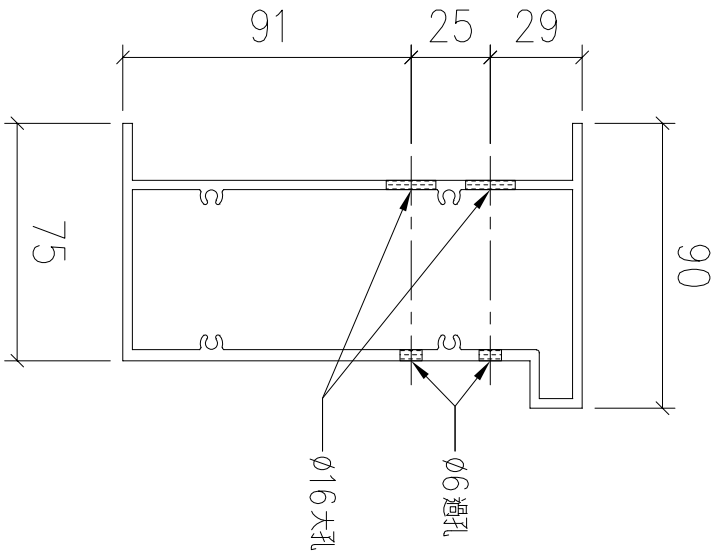

SECTION: A-A


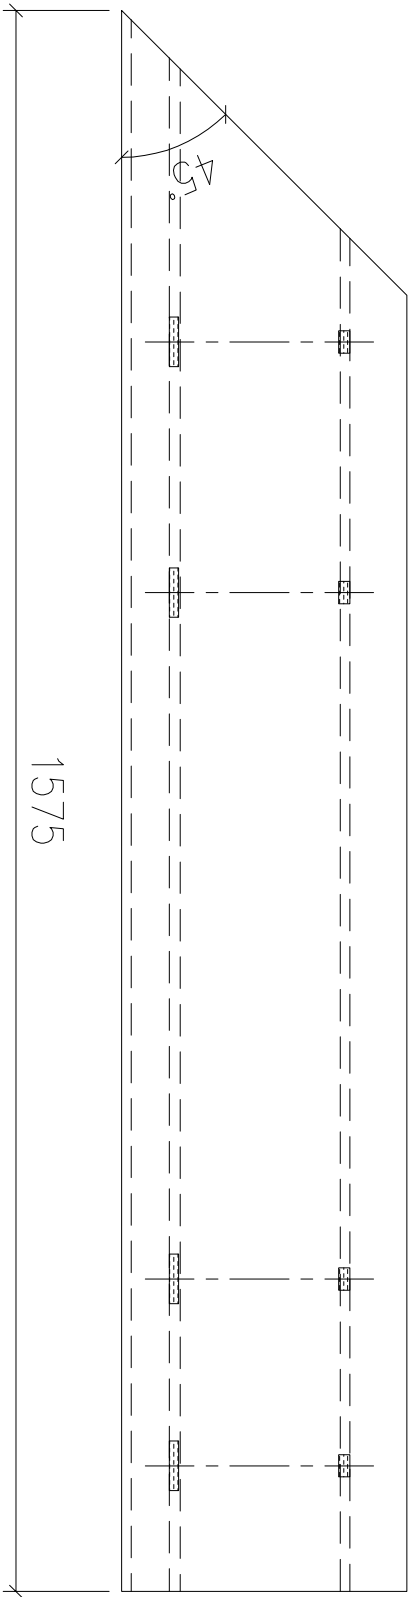
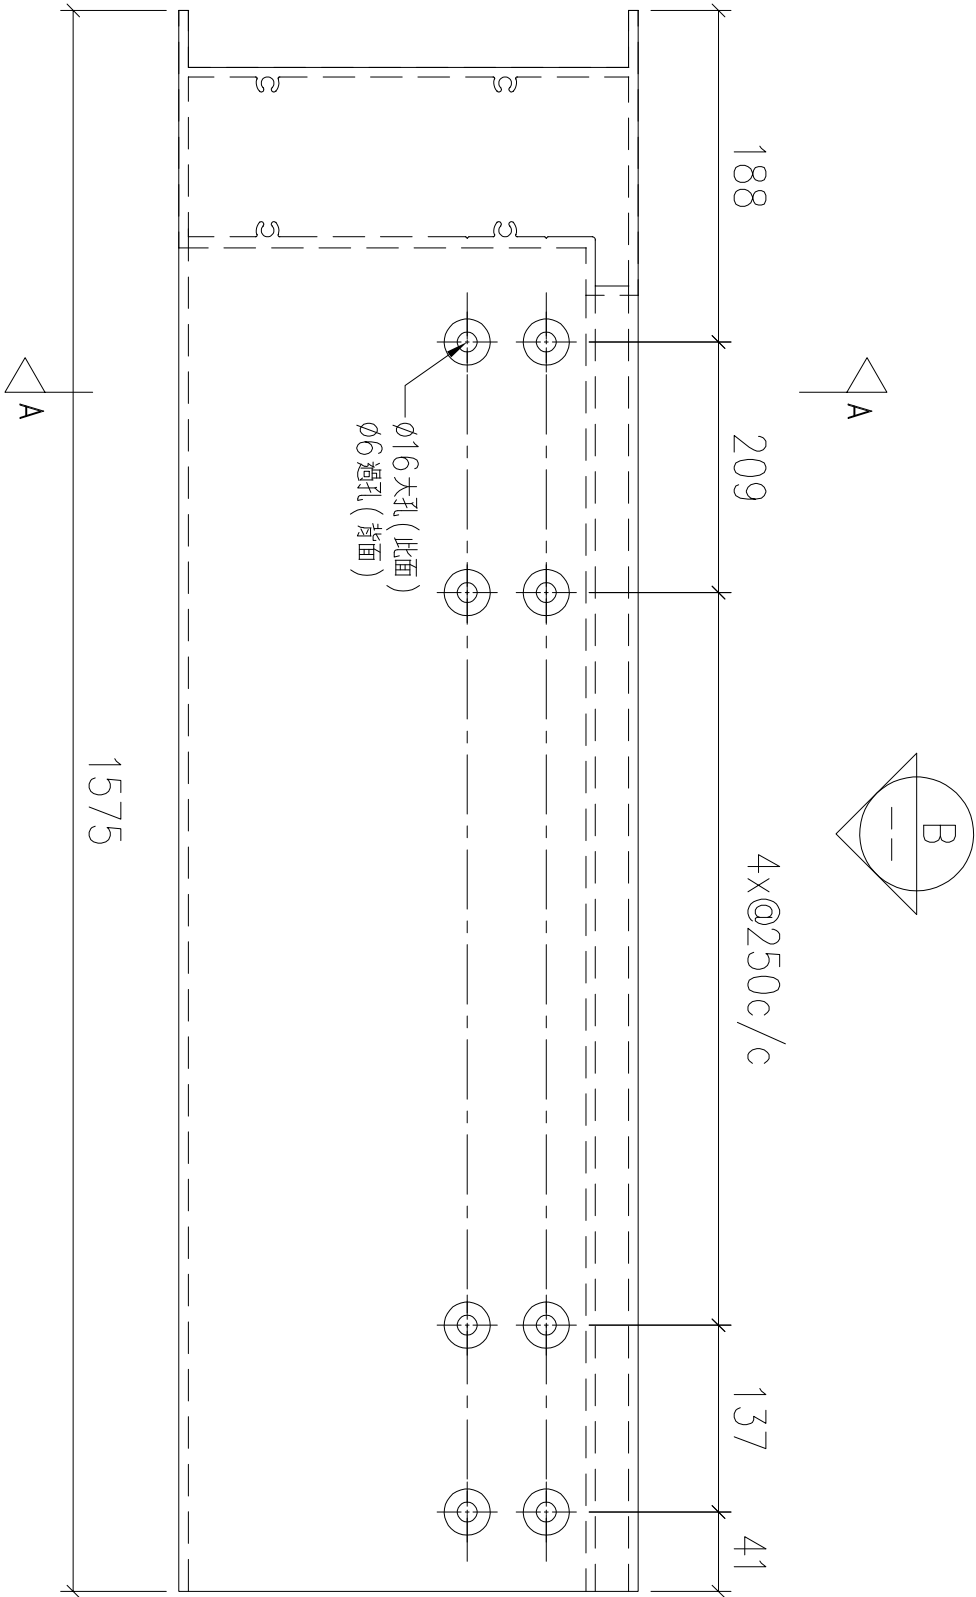


VIEW B

序號	物料編號	數量	安裝位置	樓層
01	T5-X86218-13	9	見派位圖	T5 FLAT B 6~16/F
02	T5-X86218-13	4	見派位圖	T5 FLAT C 11~16/F

名稱	底橫外飾加工圖	制圖	LHR	2022,08,23	修改	—		
材料	X86218	復核	—	—	日期	—		
顏色	JMQ213457(3coats)	批準			圖號	J853-GB-FAB2-80		




送工地

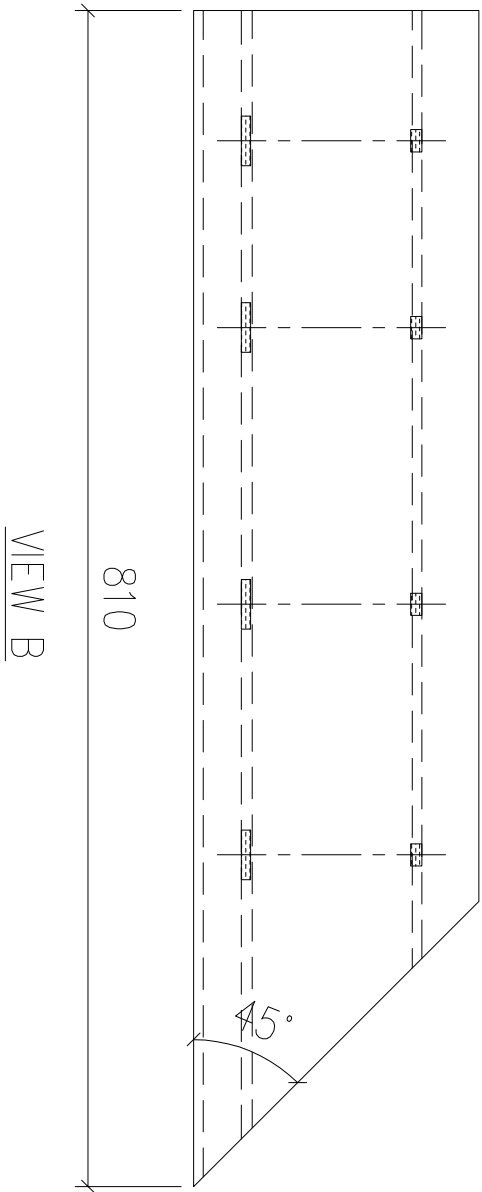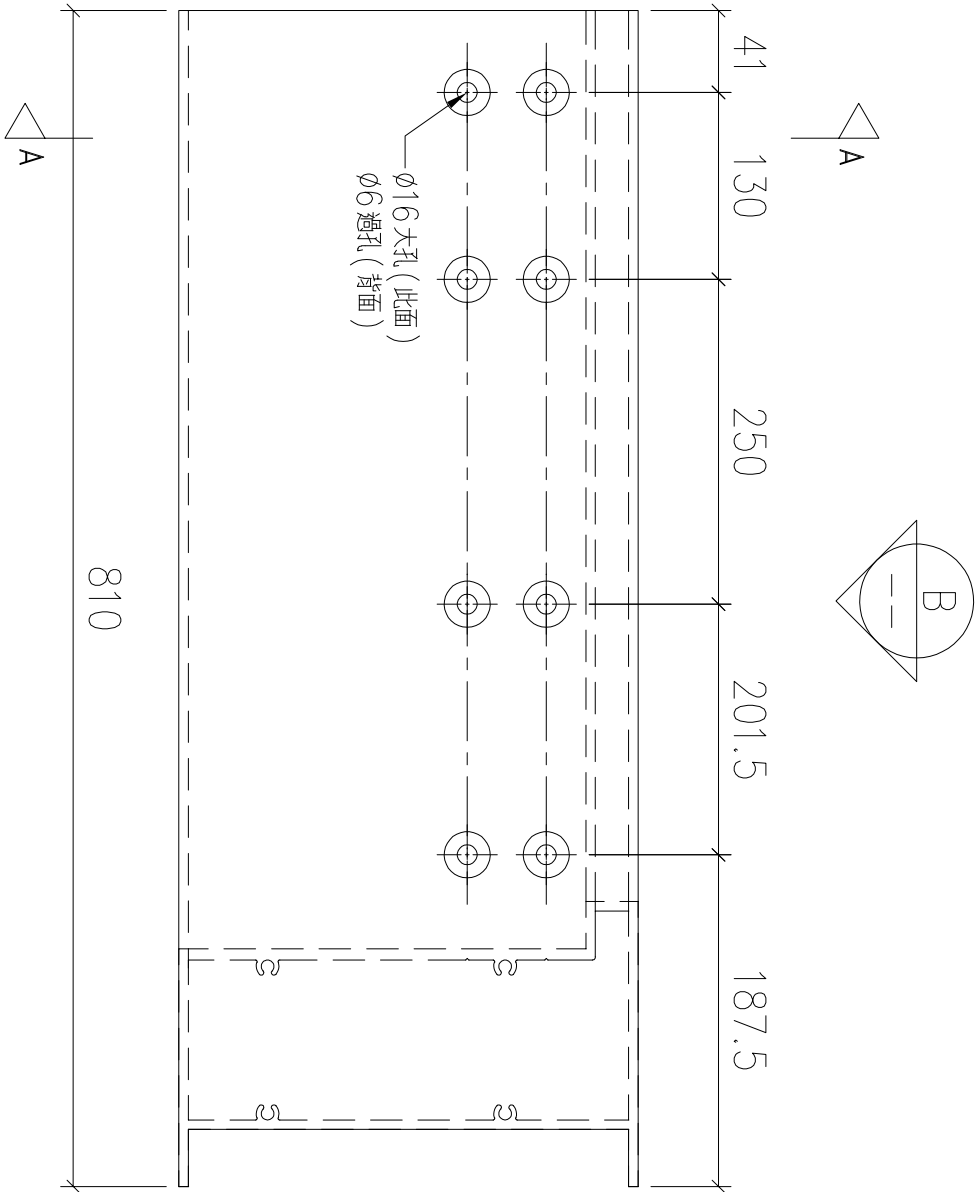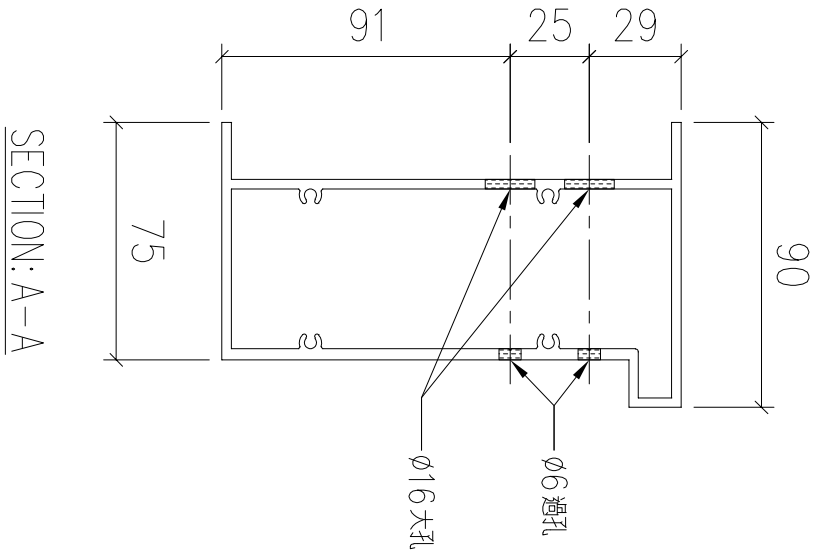

序號	物料編號	數量	安裝位置	樓層
01	T5-X86218-14	8	見派位圖	T5 FLAT A 17~25/F
02	T5-X86218-14	9	見派位圖	T5 FLAT B 6~16/F

名稱	底橫外飾加工圖	制圖	LHR	2022,08,23	修改	—		
材料	X86218	復核	—	—	日期	—		
顏色	JMQ213457(3coats)	批準			圖號	J853-GB-FAB2-81		




送工地

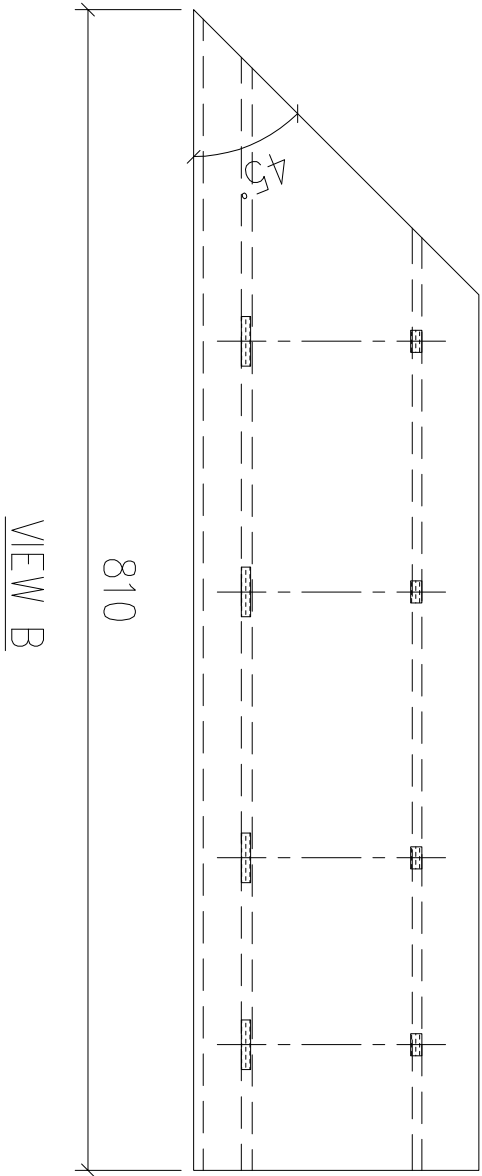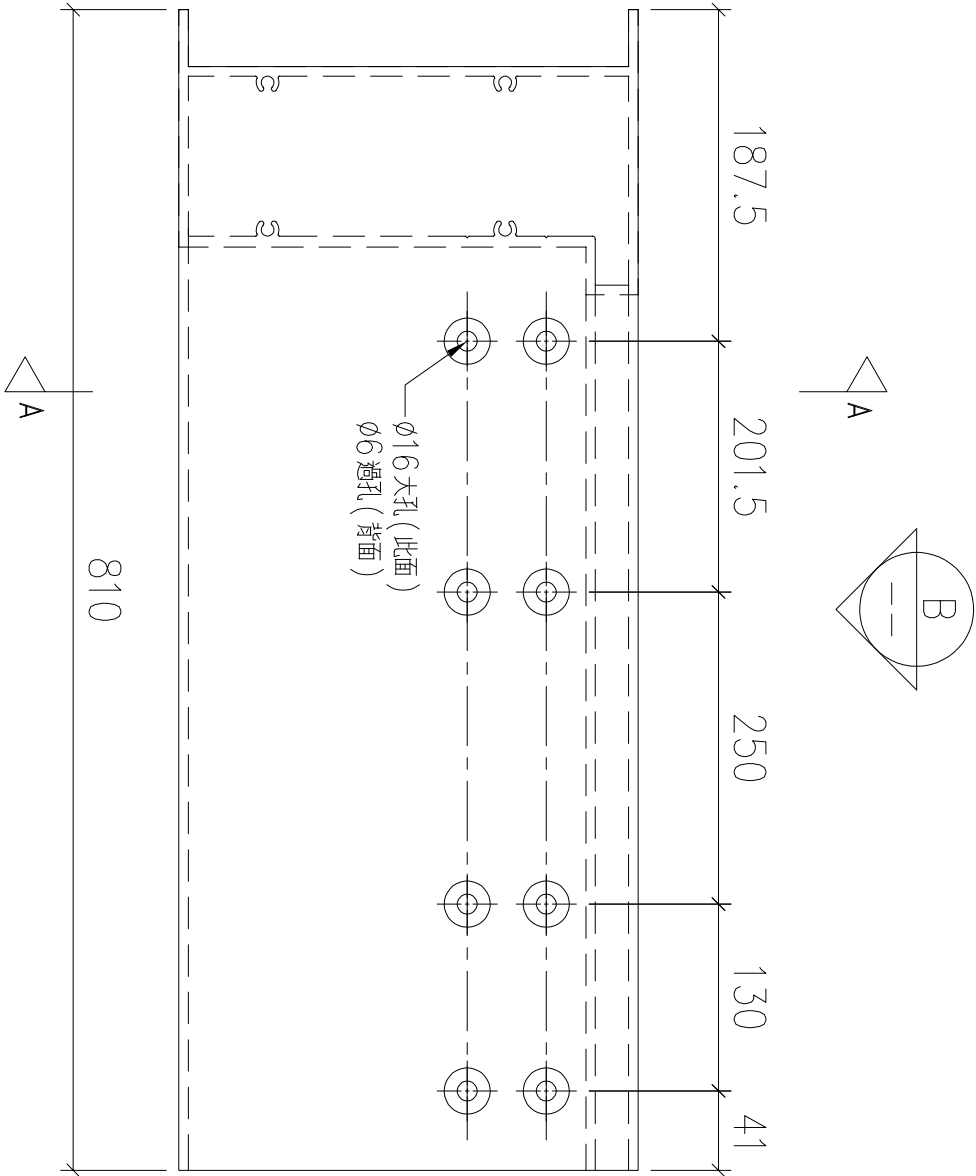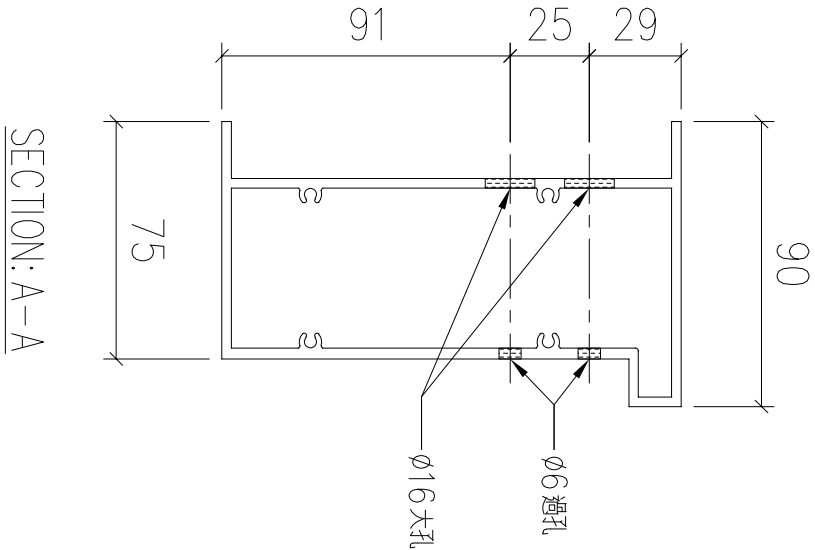

序號	物料編號	數量	安裝位置	樓層
01	T5-X86218-15	9	見派位圖	T5 FLAT A 6~16/F
02	T5-X86218-15	8	見派位圖	T5 FLAT A 17~25/F

名稱	底橫外飾加工圖	制圖	LHR	2022,08,23	修改	—		
材料	X86218	復核	—	—	日期	—		
顏色	JMQ213457(3coats)	批準			圖號	J853-GB-FAB2-82		




送工地

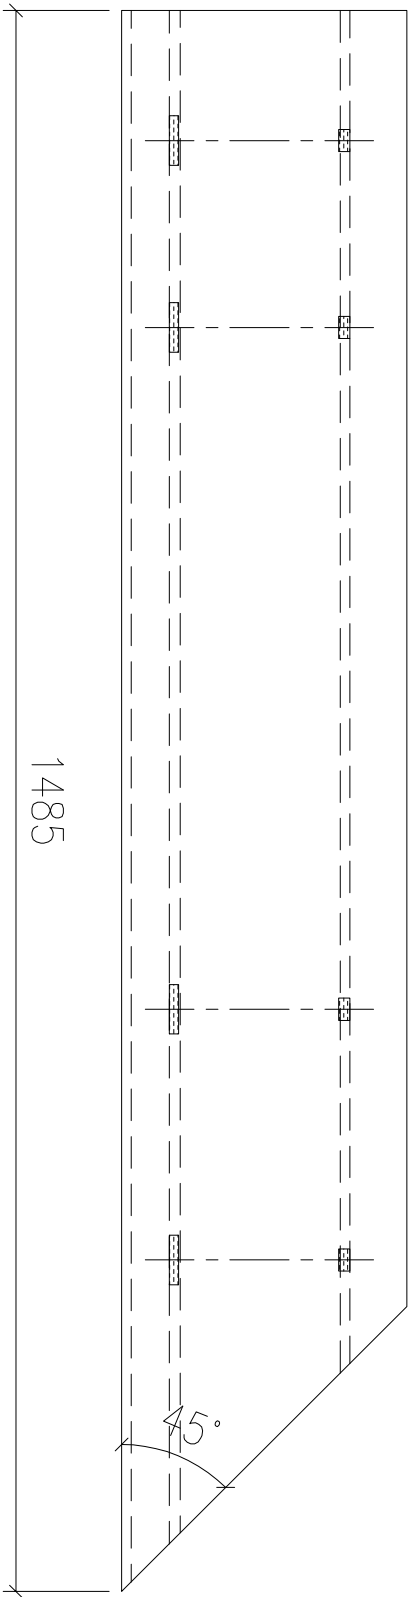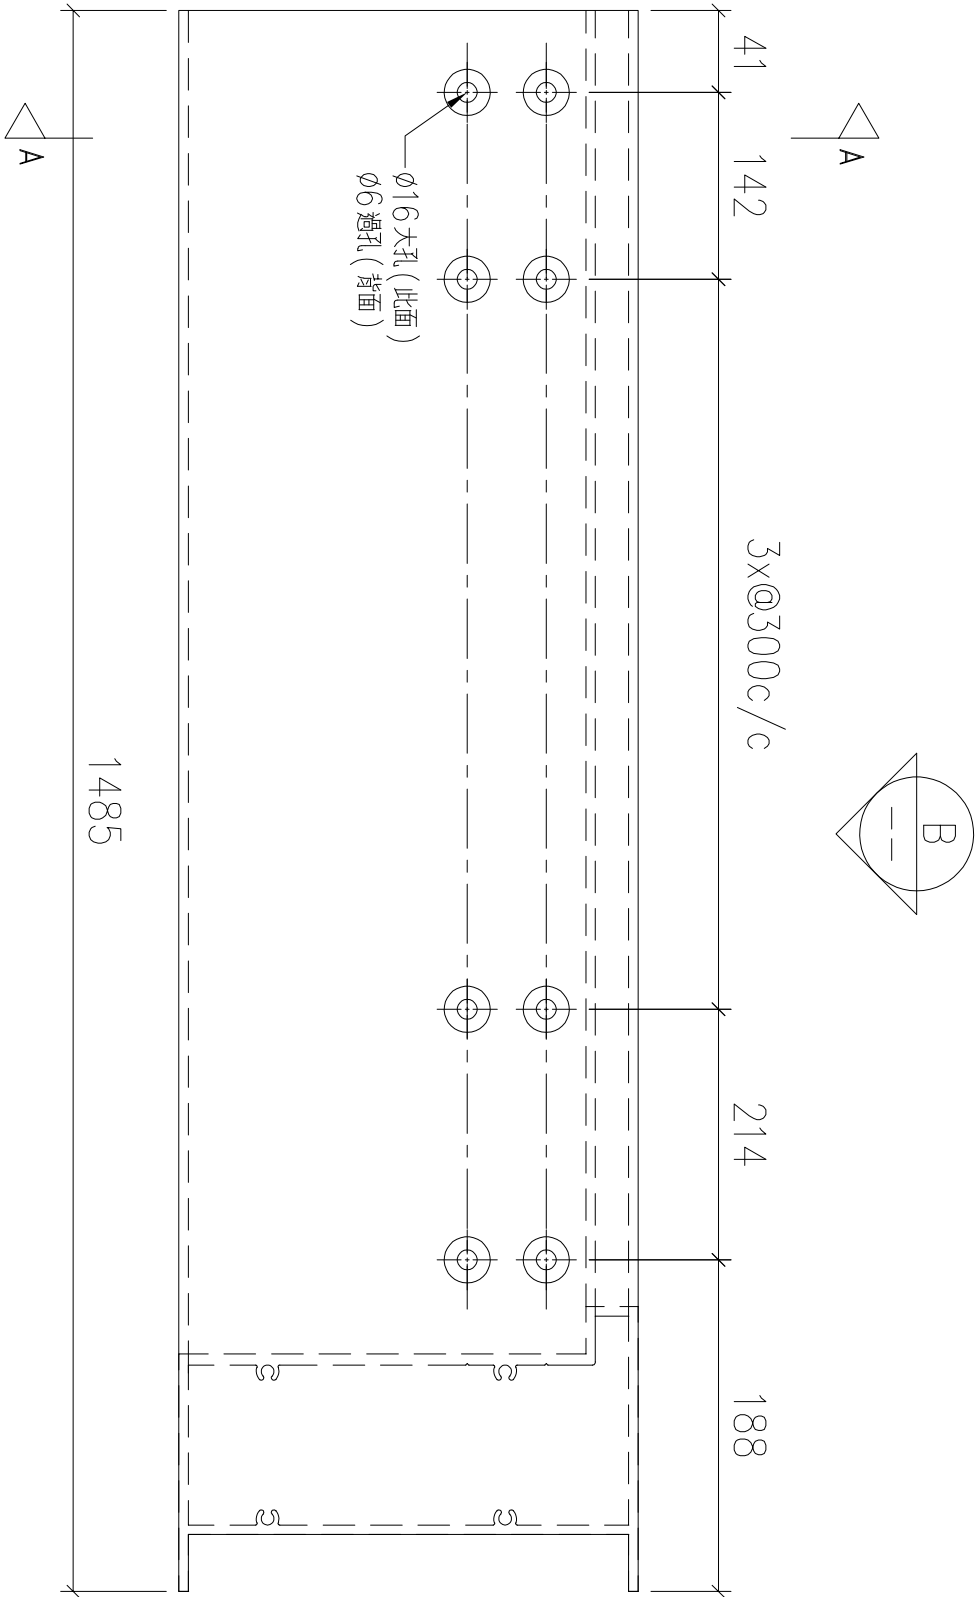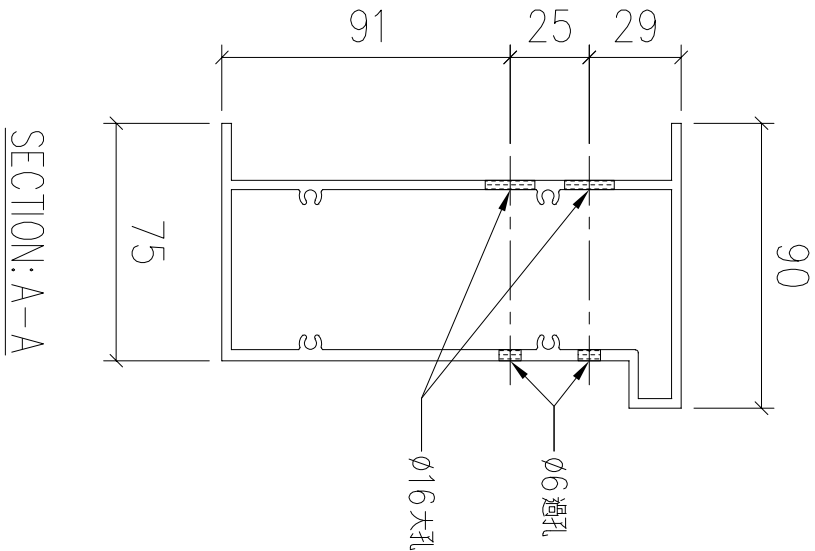

序號	物料編號	數量	安裝位置	樓層
01	T5-X86218-16	8	見派位圖	T5 FLAT B 17~25/F

名稱	底橫外飾加工圖	制圖	LHR	2022,08,23	修改	—		
材料	X86218	復核	—	—	日期	—		
顏色	JMQ213457(3coats)	批準			圖號	J853-GB-FAB2-83		

送工地

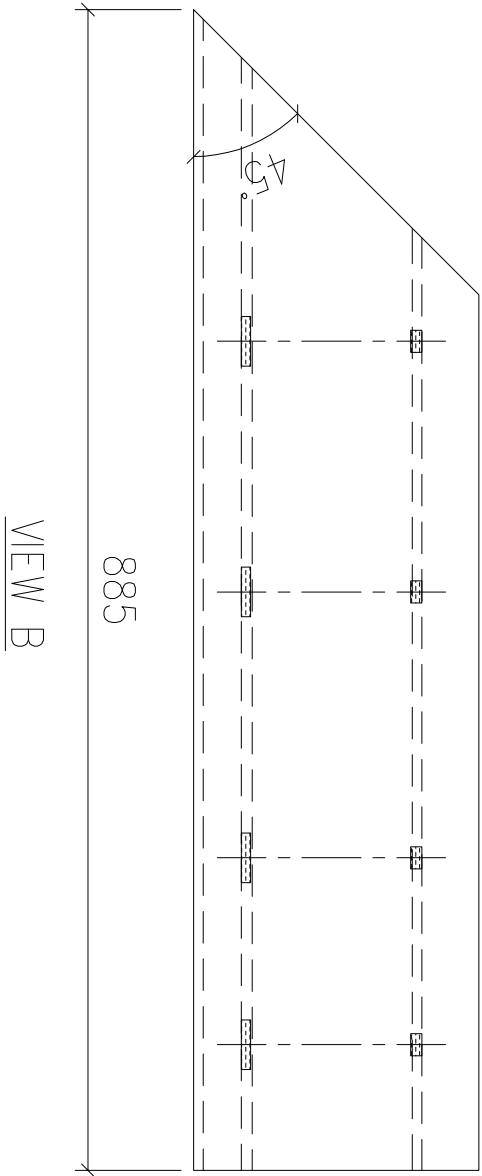
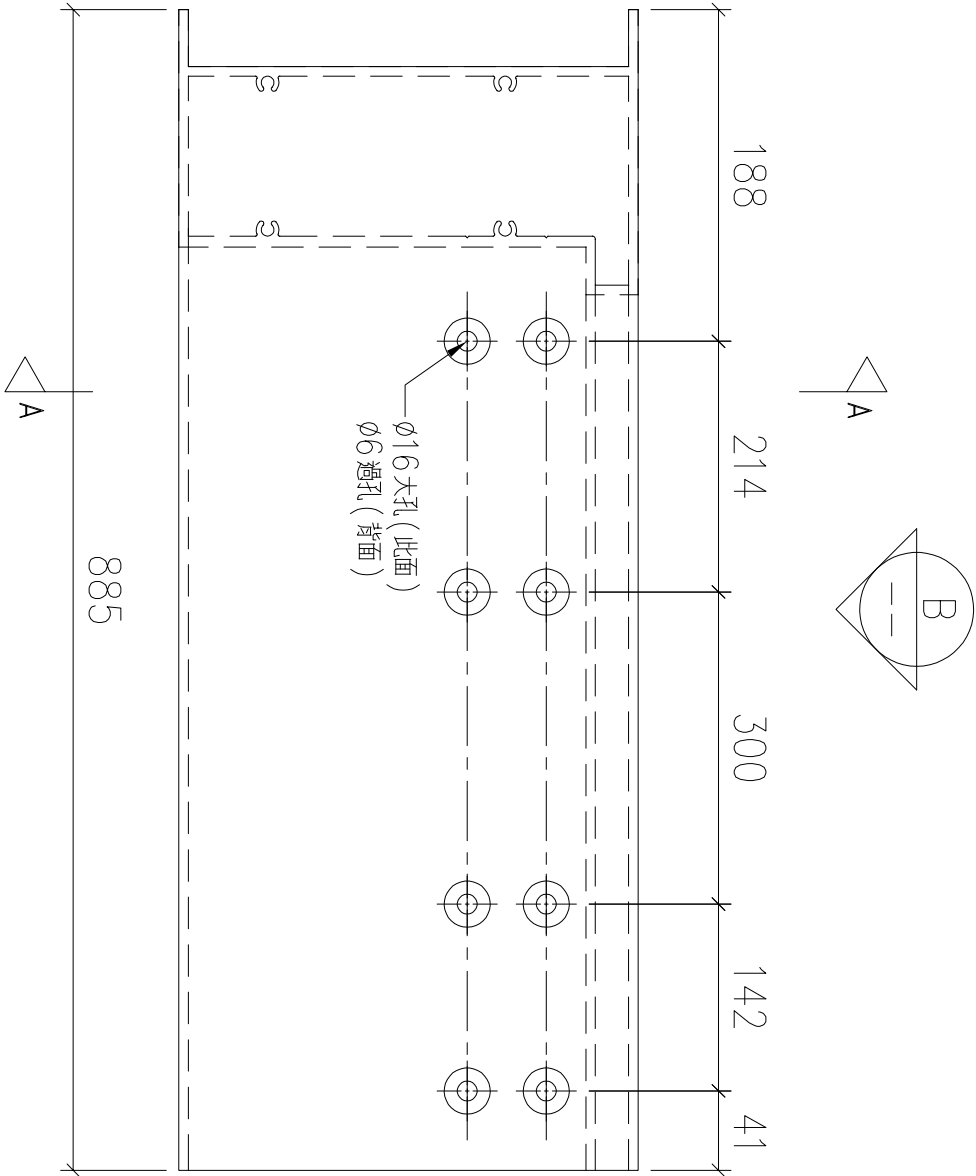
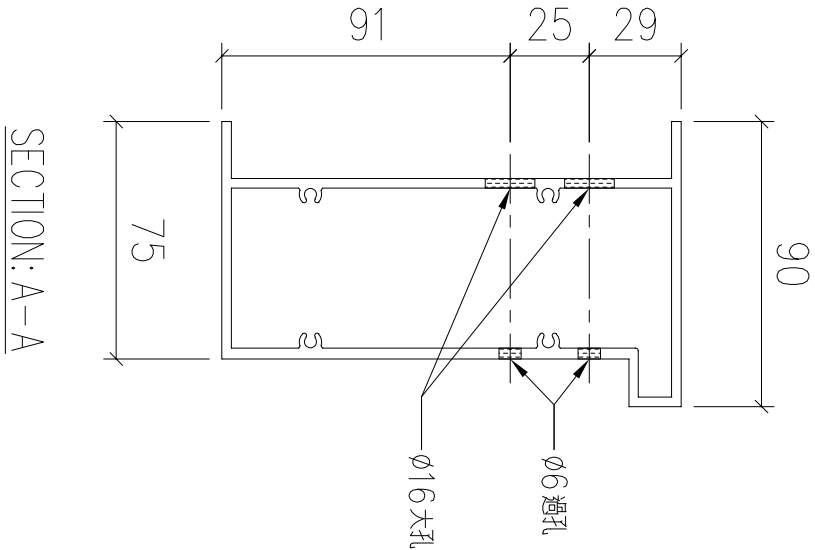


VIEW B

序號	物料編號	數量	安裝位置	樓層
01	T5-X86218-17	4	見派位圖	T5 FLAT D 11~16/F

名稱	底橫外飾加工圖	制圖	LHR	2022,08,23	修改	—		
材料	X86218	復核	—	—	日期	—		
顏色	JMQ213457(3coats)	批準			圖號	J853-GB-FAB2-84		


送工地

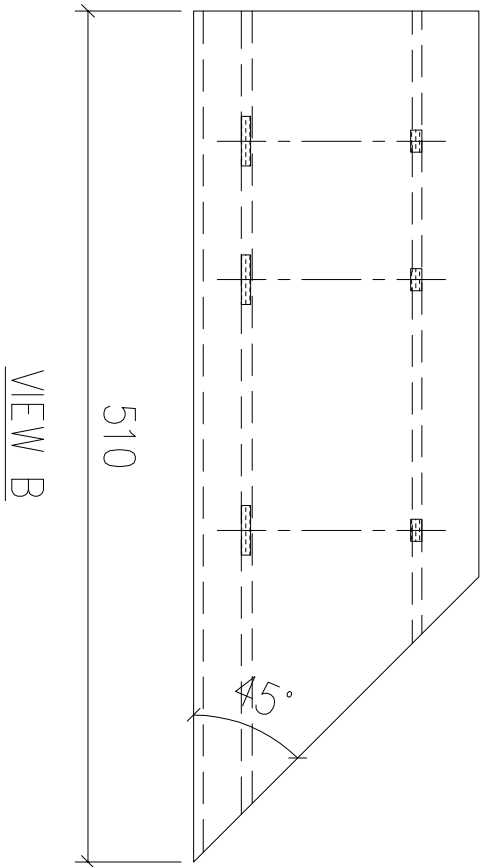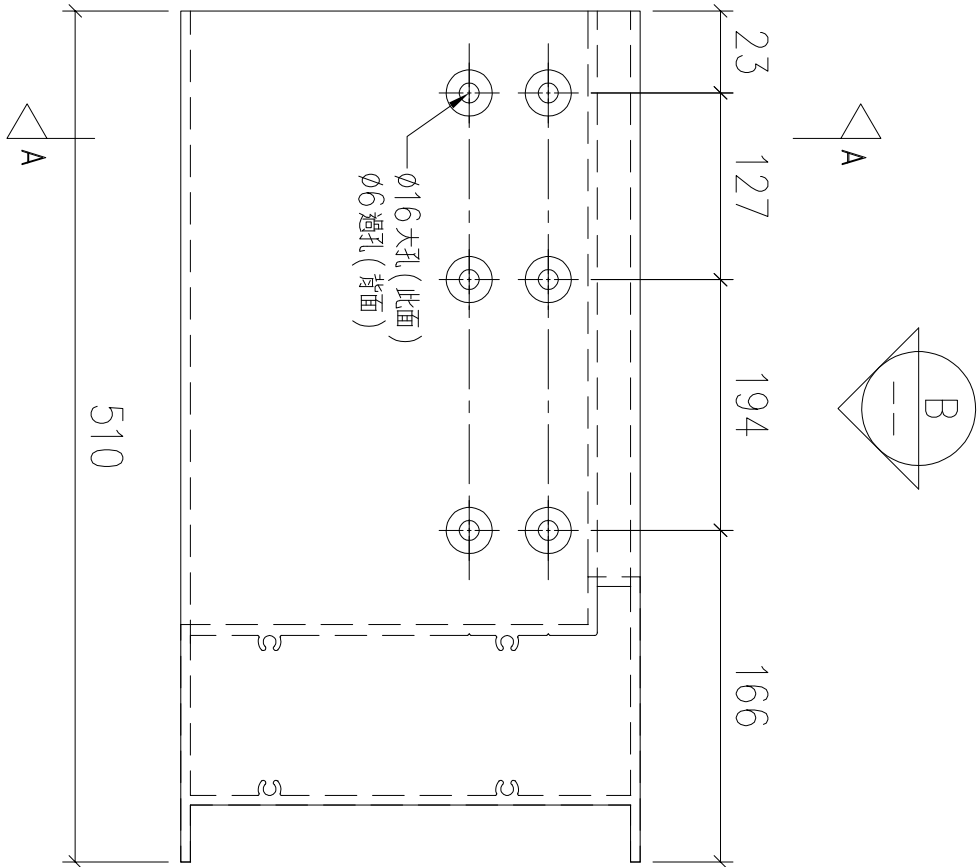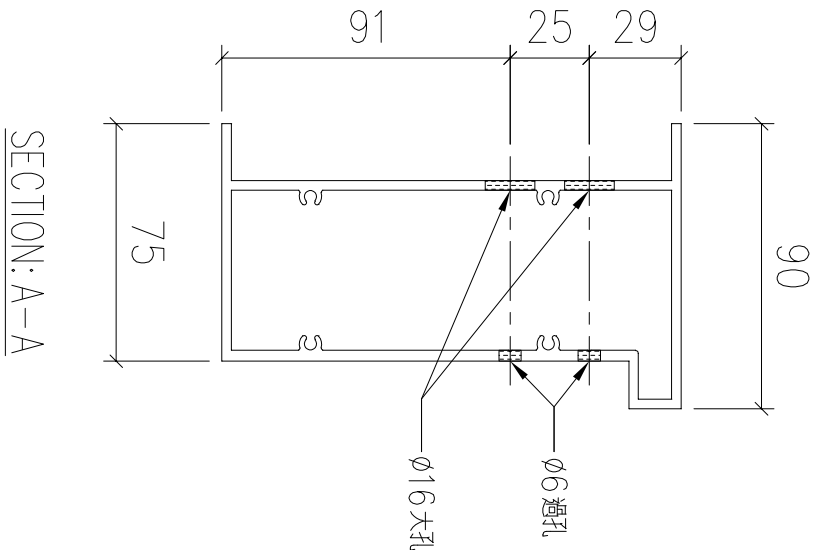

序號	物料編號	數量	安裝位置	樓層
01	T5-X86218-18	4	見派位圖	T5 FLAT C 11~16/F

名稱	底橫外飾加工圖	制圖	LHR	2022,08,23	修改	—		
材料	X86218	復核	—	—	日期	—		
顏色	JMQ213457(3coats)	批準			圖號	J853-GB-FAB2-85		




送工地

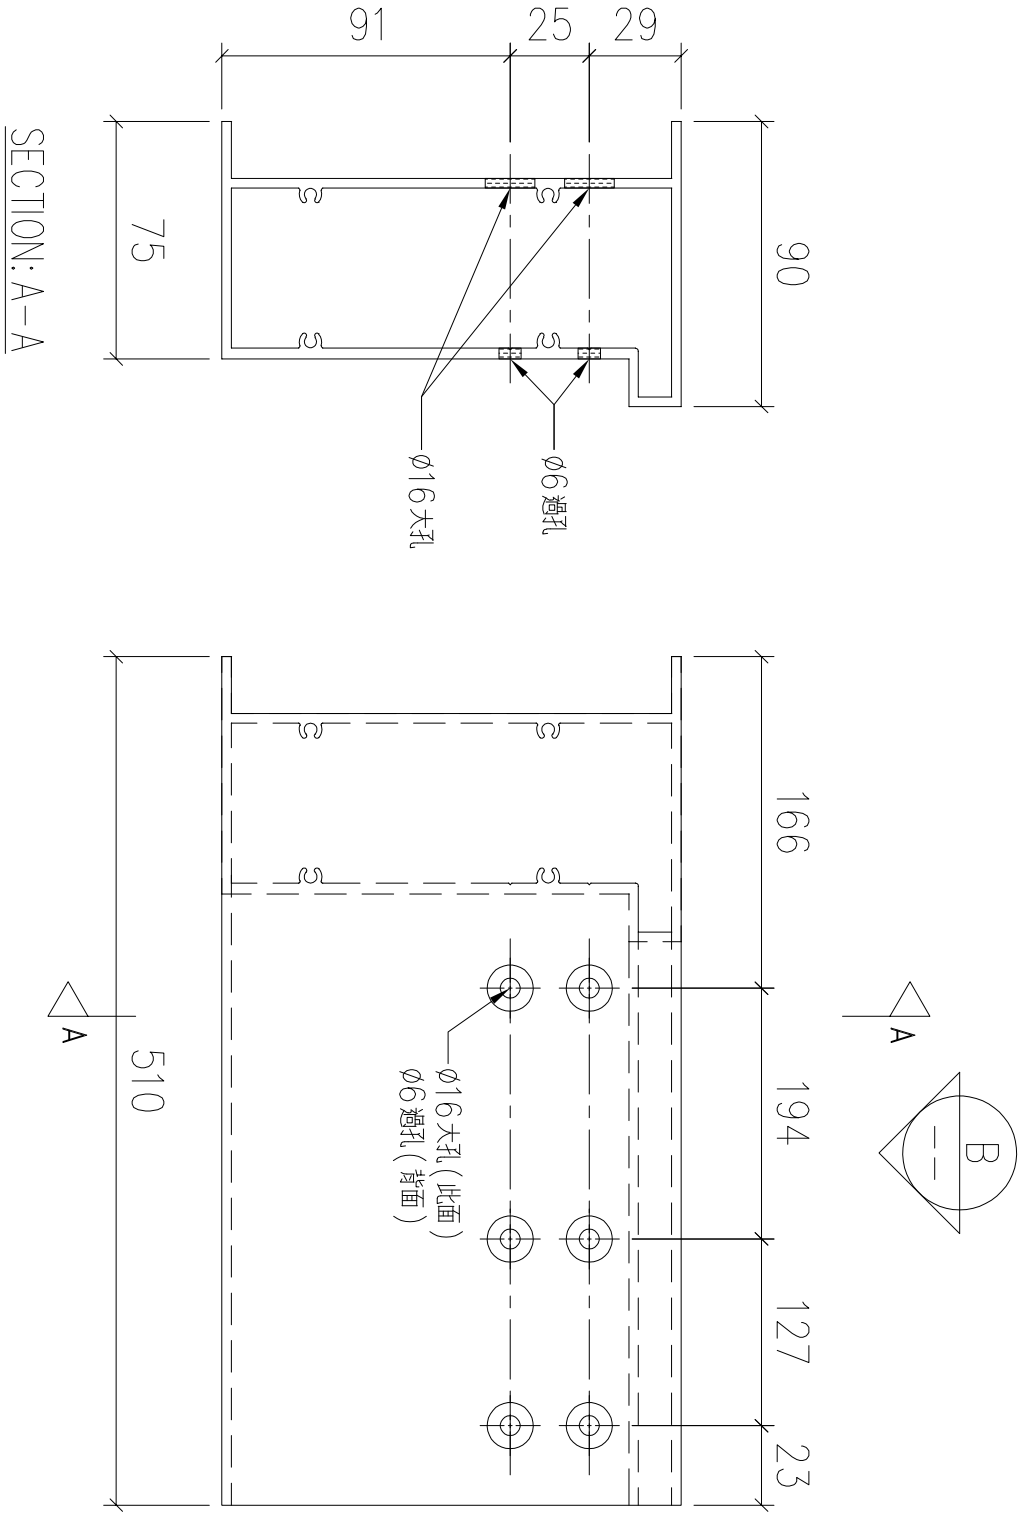

序號	物料編號	數量	安裝位置	樓層
01	T5-X86218-19	8	見派位圖	T5 FLAT B 17~25/F

名稱	底橫外飾加工圖	制圖	LHR	2022,08,23	修改	—		
材料	X86218	復核	—	—	日期	—		
顏色	JMQ213457(3coats)	批準			圖號	J853-GB-FAB2-86		




送工地

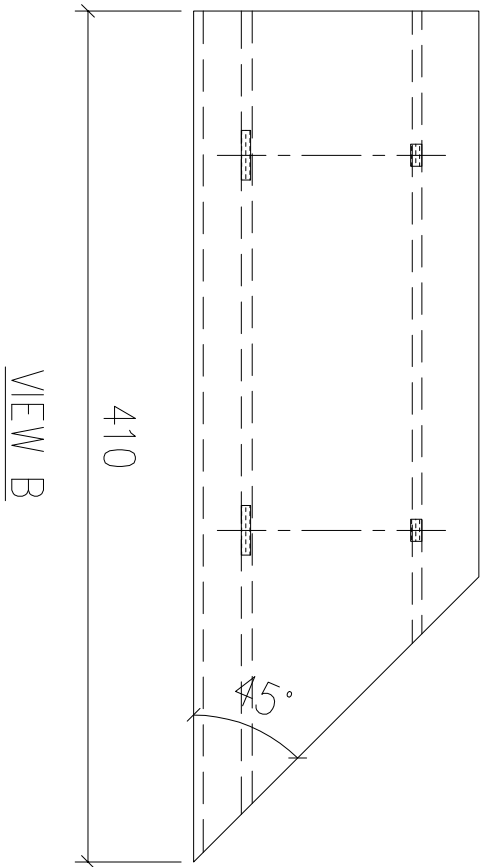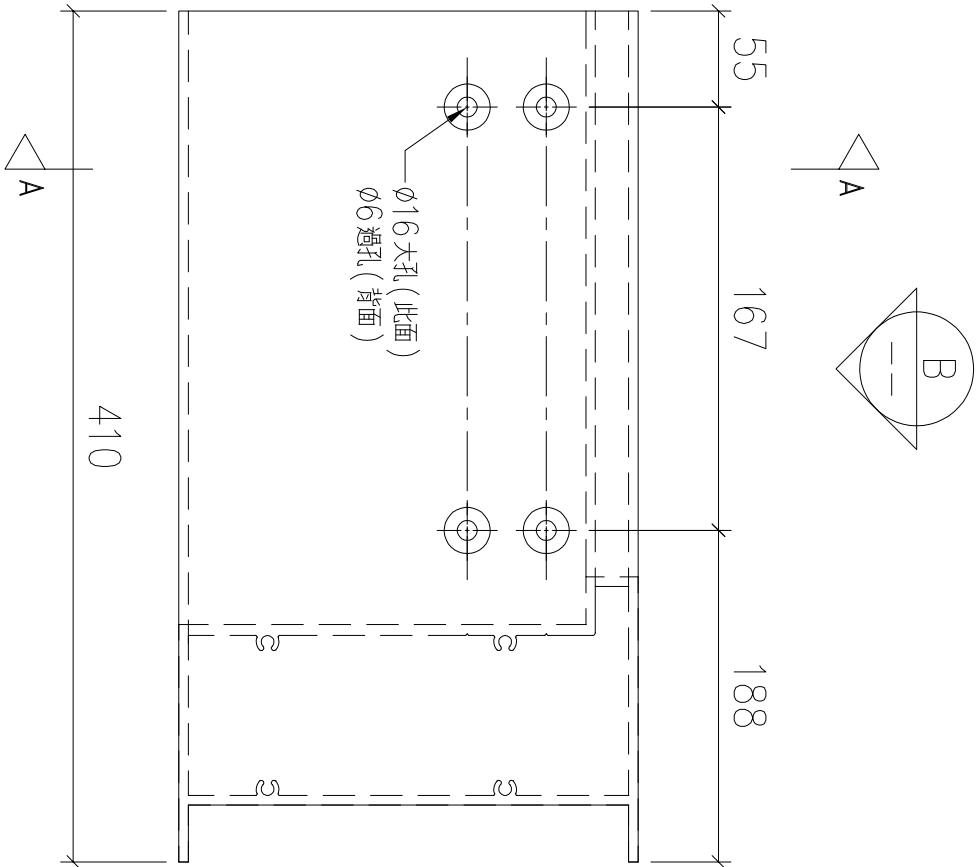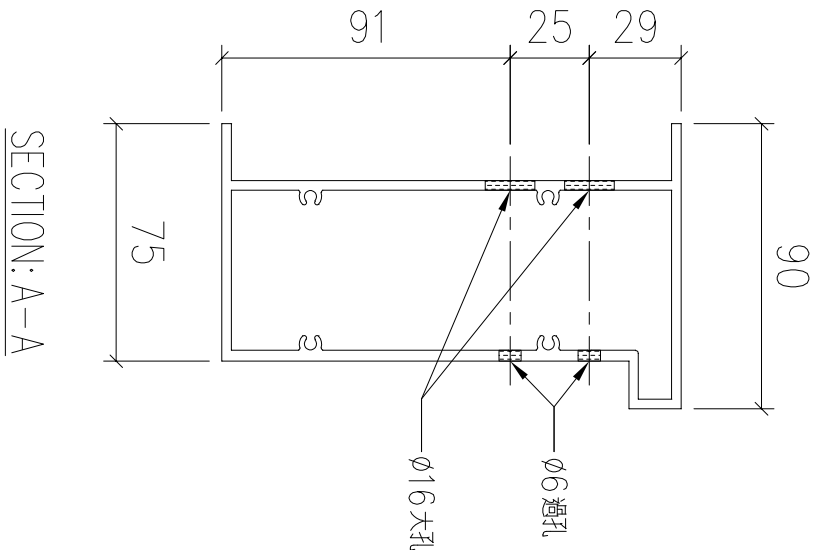

序號	物料編號	數量	安裝位置	樓層
01	T5-X86218-20	13	見派位圖	T5 FLAT E/F 11~26/F

名稱	底橫外飾加工圖	制圖	LHR	2022,08,23	修改	—		
材料	X86218	復核	—	—	日期	—		
顏色	JMQ213457(3coats)	批準			圖號	J853-GB-FAB2-87		




送工地

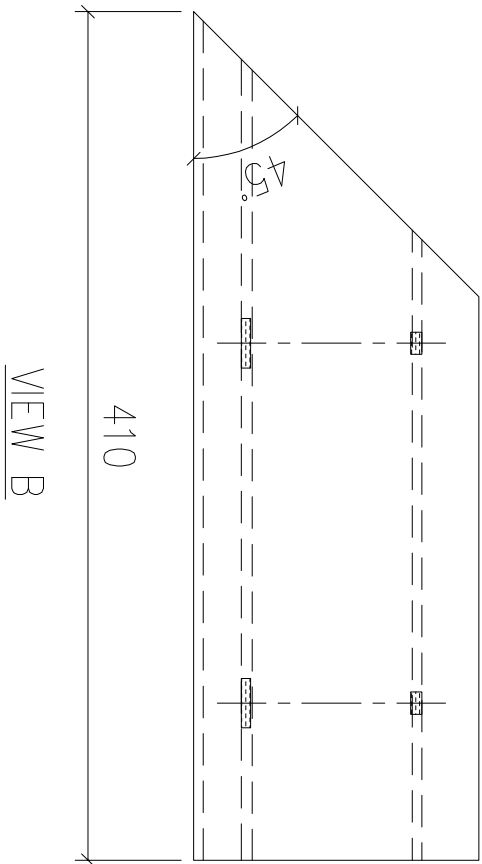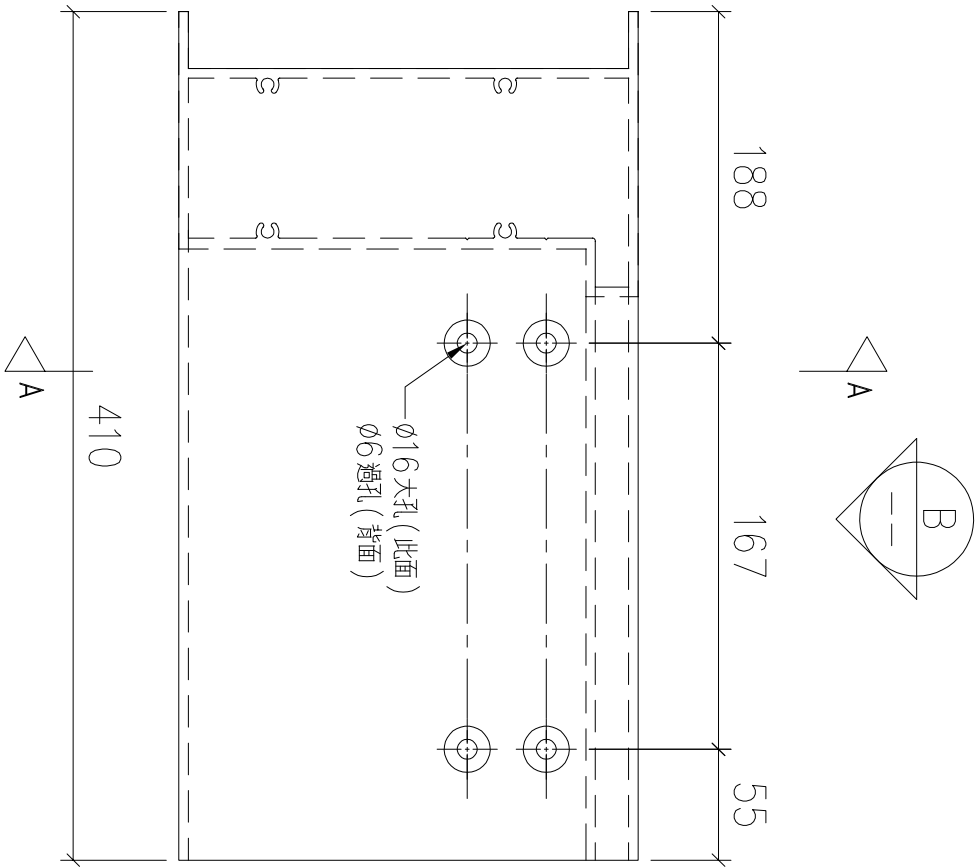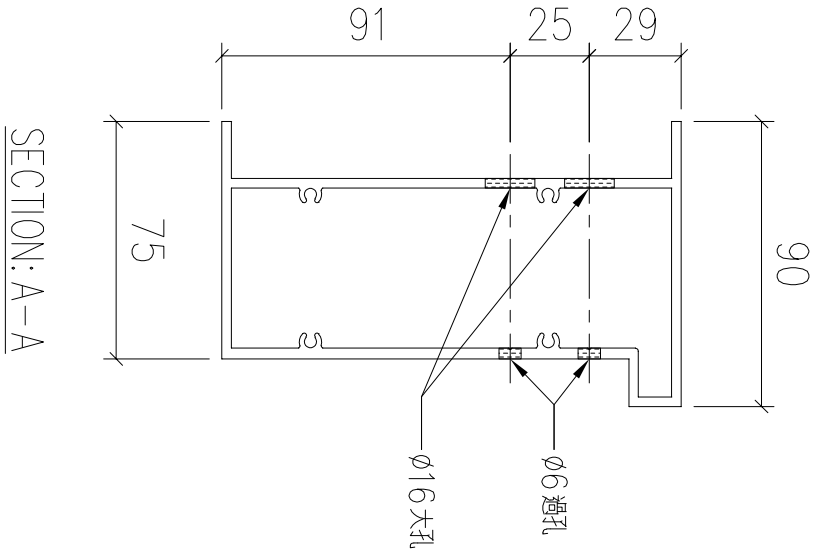

序號	物料編號	數量	安裝位置	樓層
01	T5-X86218-21	13	見派位圖	T5 FLAT E/F 11~26/F

名稱	底橫外飾加工圖	制圖	LHR	2022,08,23	修改	—		
材料	X86218	復核	—	—	日期	—		
顏色	JMQ213457(3coats)	批準			圖號	J853-GB-FAB2-88		


送工地

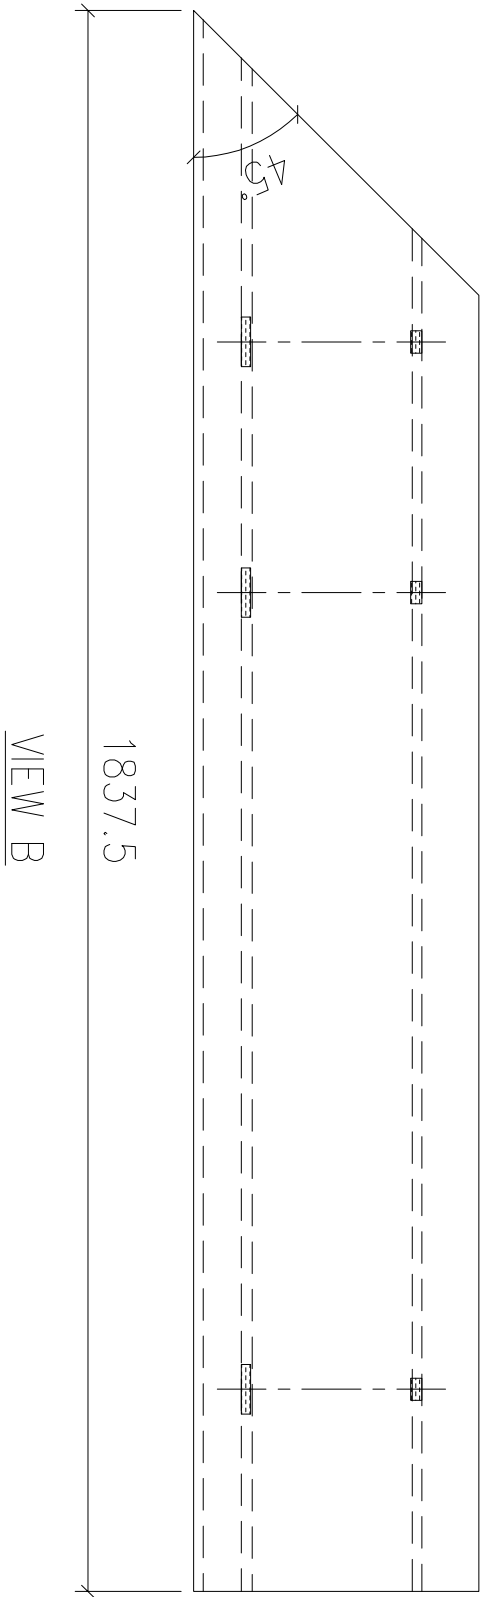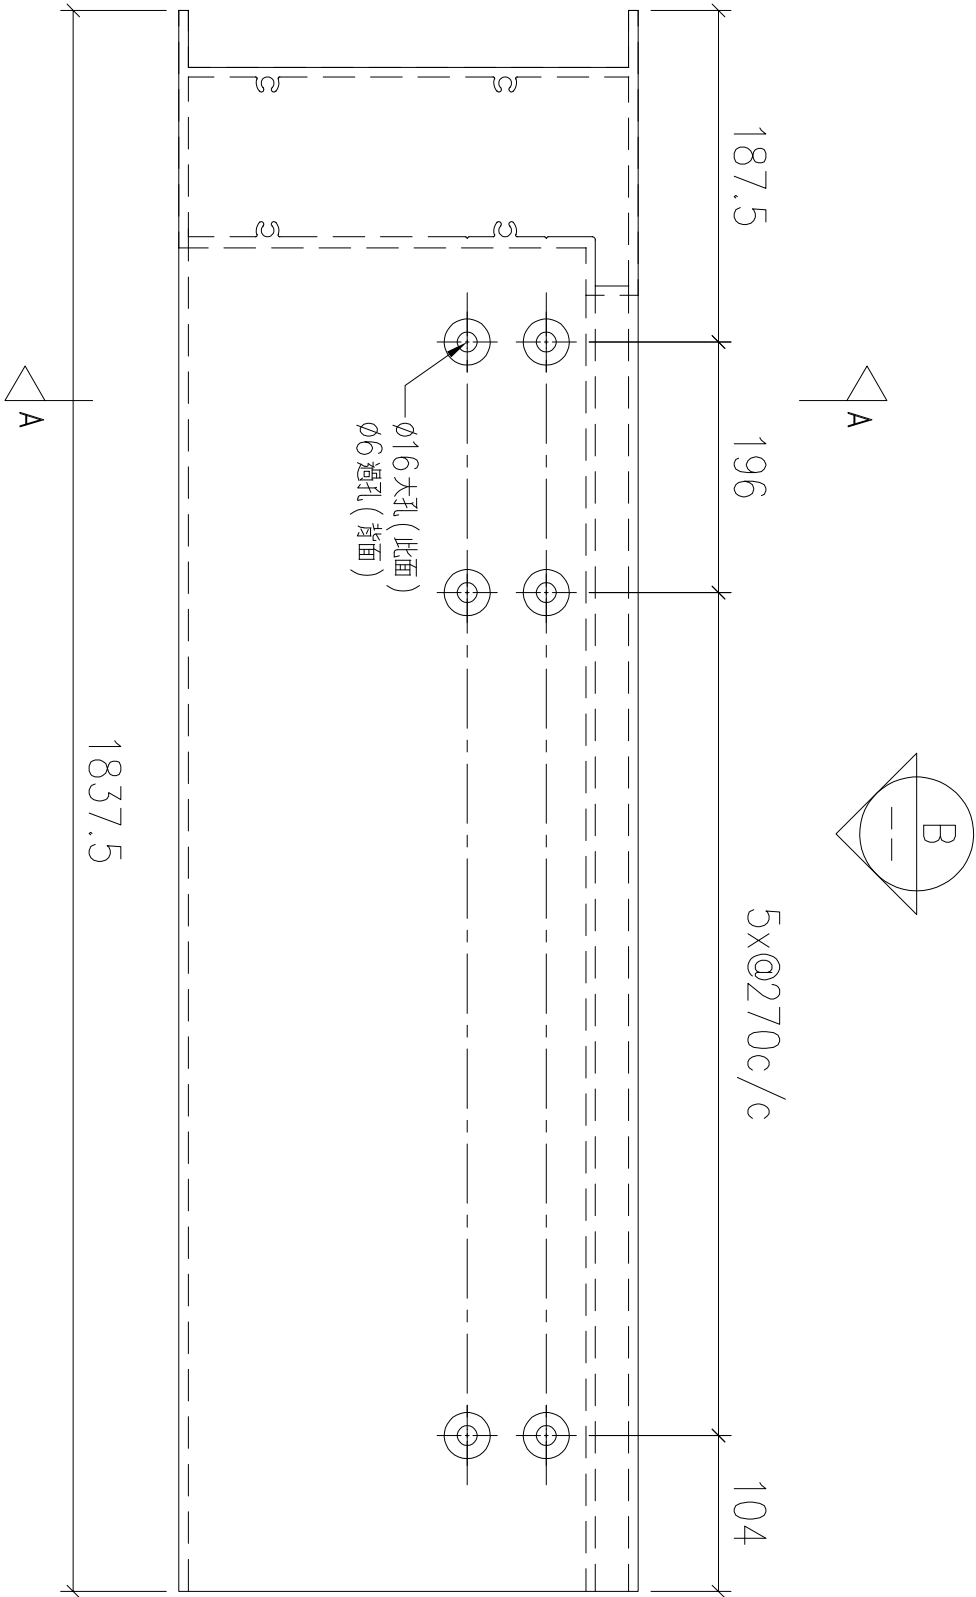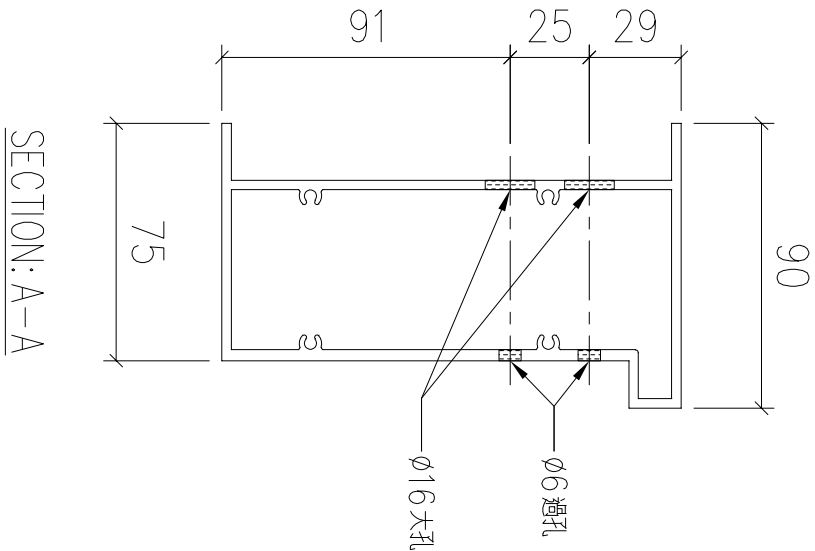



序號	物料編號	數量	安裝位置	樓層
01	T6-X86218-01	18	見派位圖	T6 FLAT A 5,6,8~26/F
02	T6-X86218-01	18	見派位圖	T6 FLAT B 5,6,8~26/F
03	T7-X86218-01	17	見派位圖	T7 FLAT A 7~26/F

名稱	底橫外飾加工圖	制圖	LHR	2022,08,23	修改	—		
材料	X86218	復核	—	—	日期	—		
顏色	JMQ213457(3coats)	批準			圖號	J853-GB-FAB2-89		

送工地

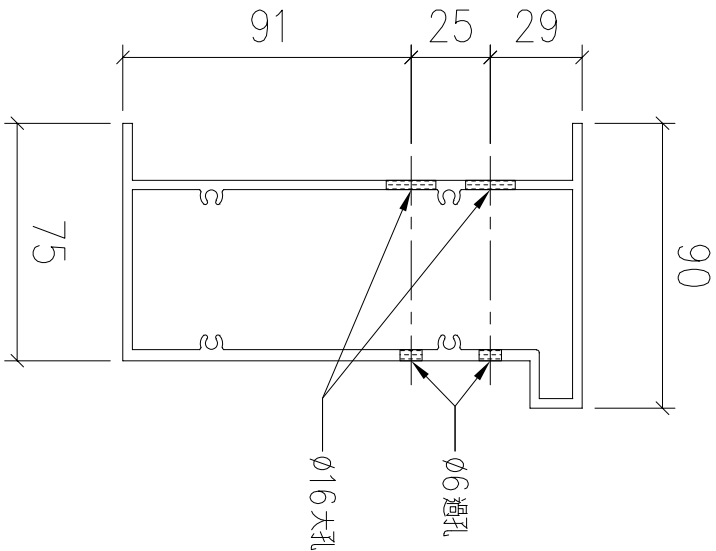

SECTION: A-A


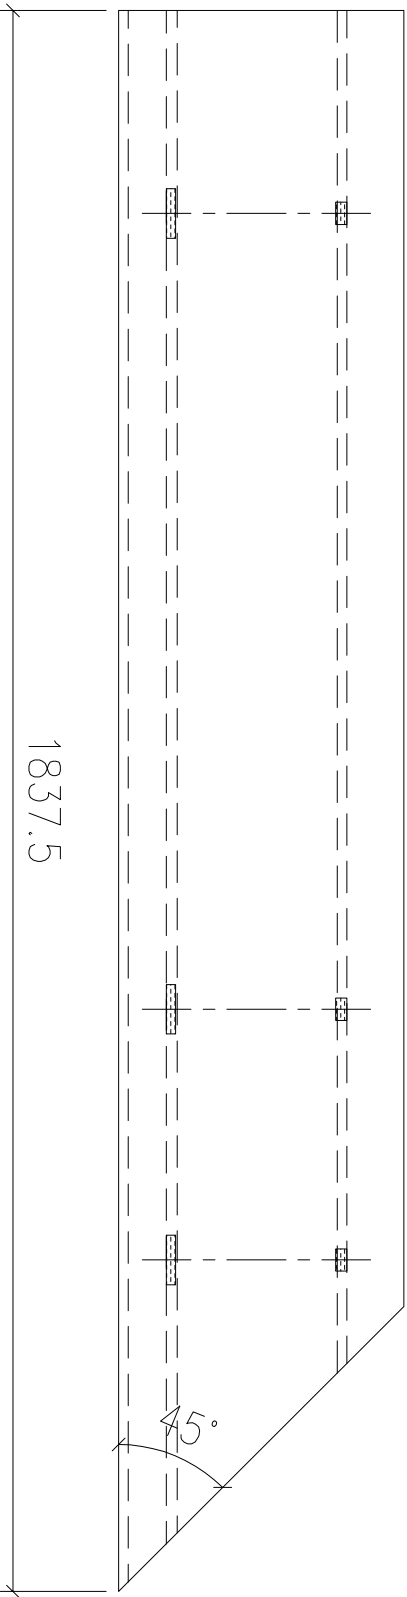
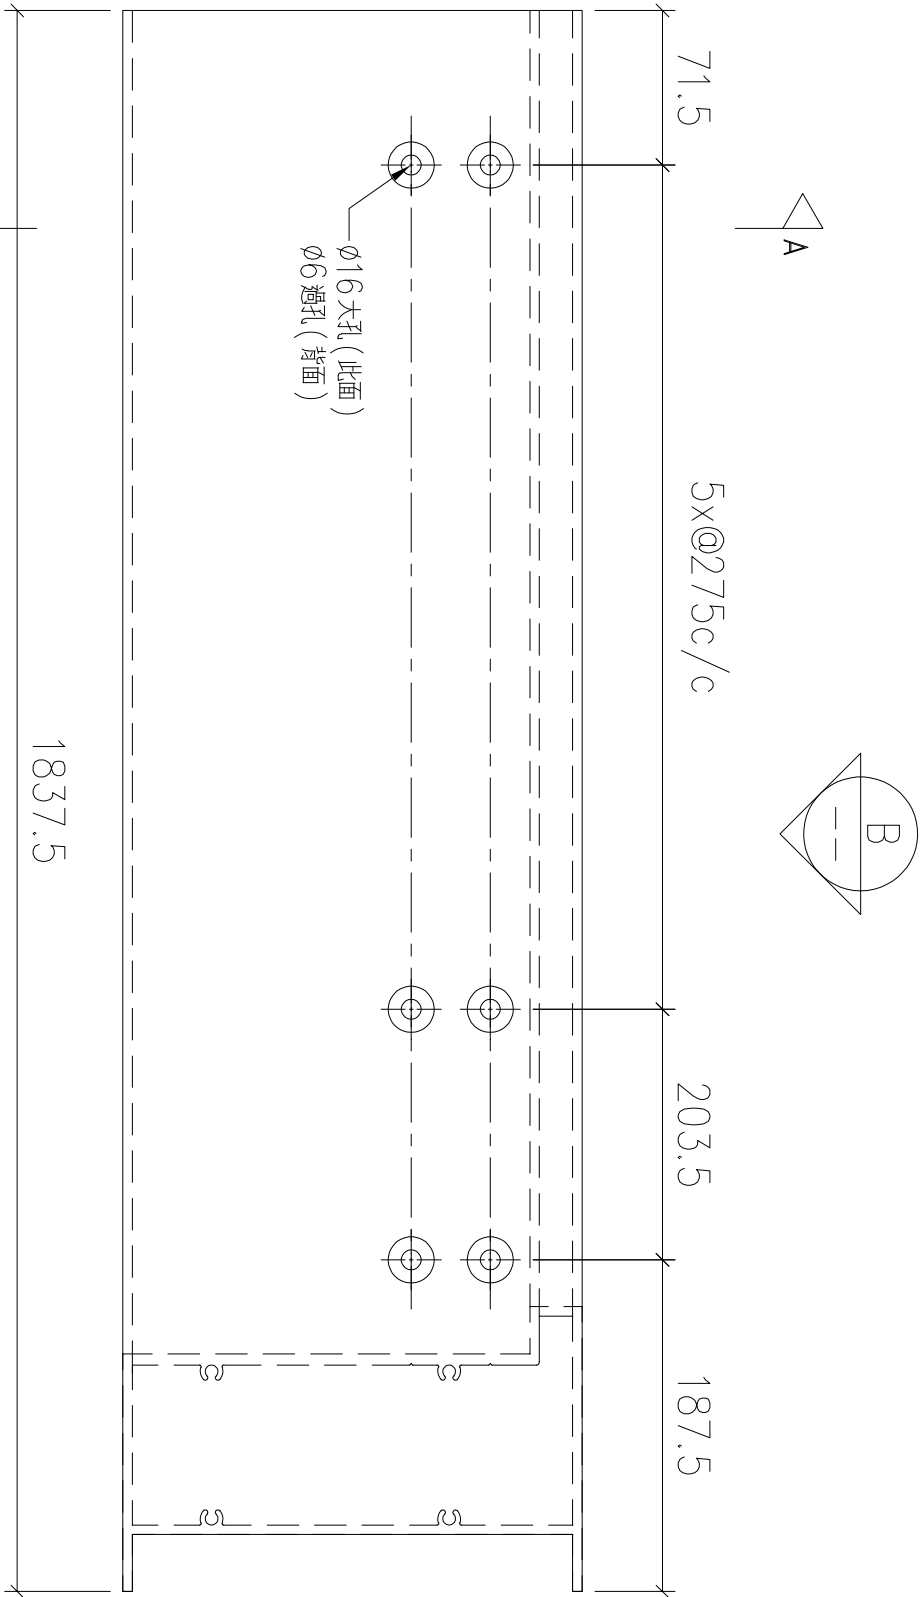


VIEW B

序號	物料編號	數量	安裝位置	樓層
01	T6-X86218-02	18	見派位圖	T6 FLAT A 5,6,8~26/F
02	T6-X86218-02	18	見派位圖	T6 FLAT B 5,6,8~26/F
03	T7-X86218-02	17	見派位圖	T7 FLAT A 7~26/F

名稱	底橫外飾加工圖	制圖	LHR	2022,08,23	修改	—		
材料	X86218	復核	—	—	日期	—		
顏色	JMQ213457(3coats)	批準			圖號	J853-GB-FAB2-90		




送工地

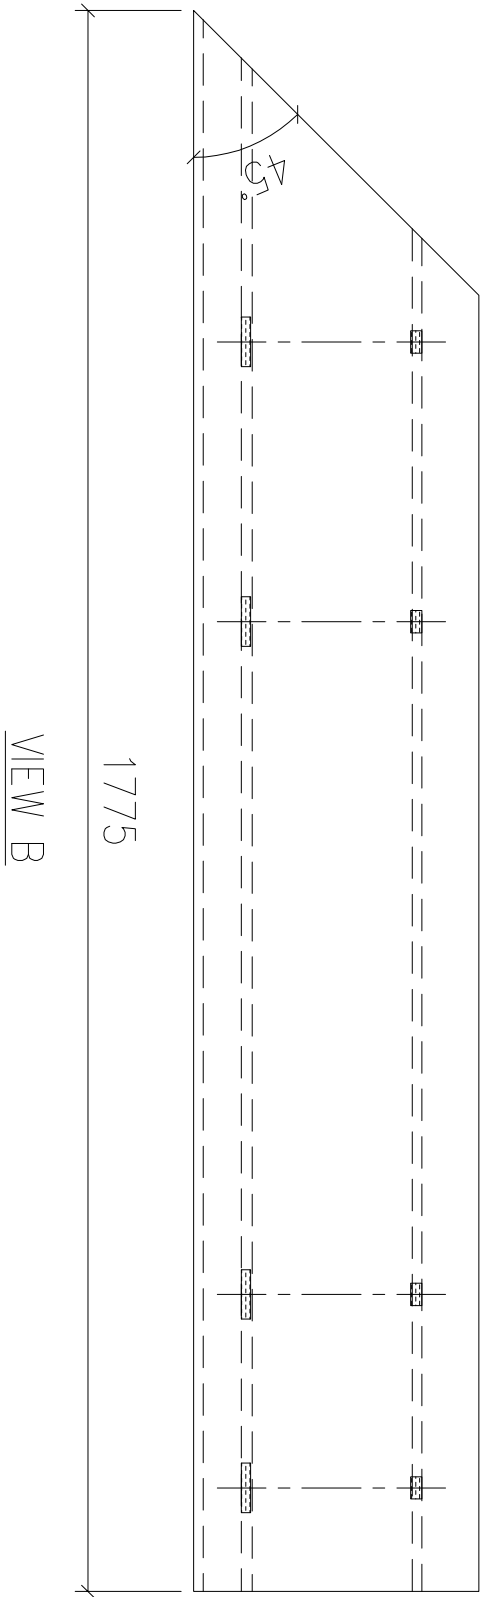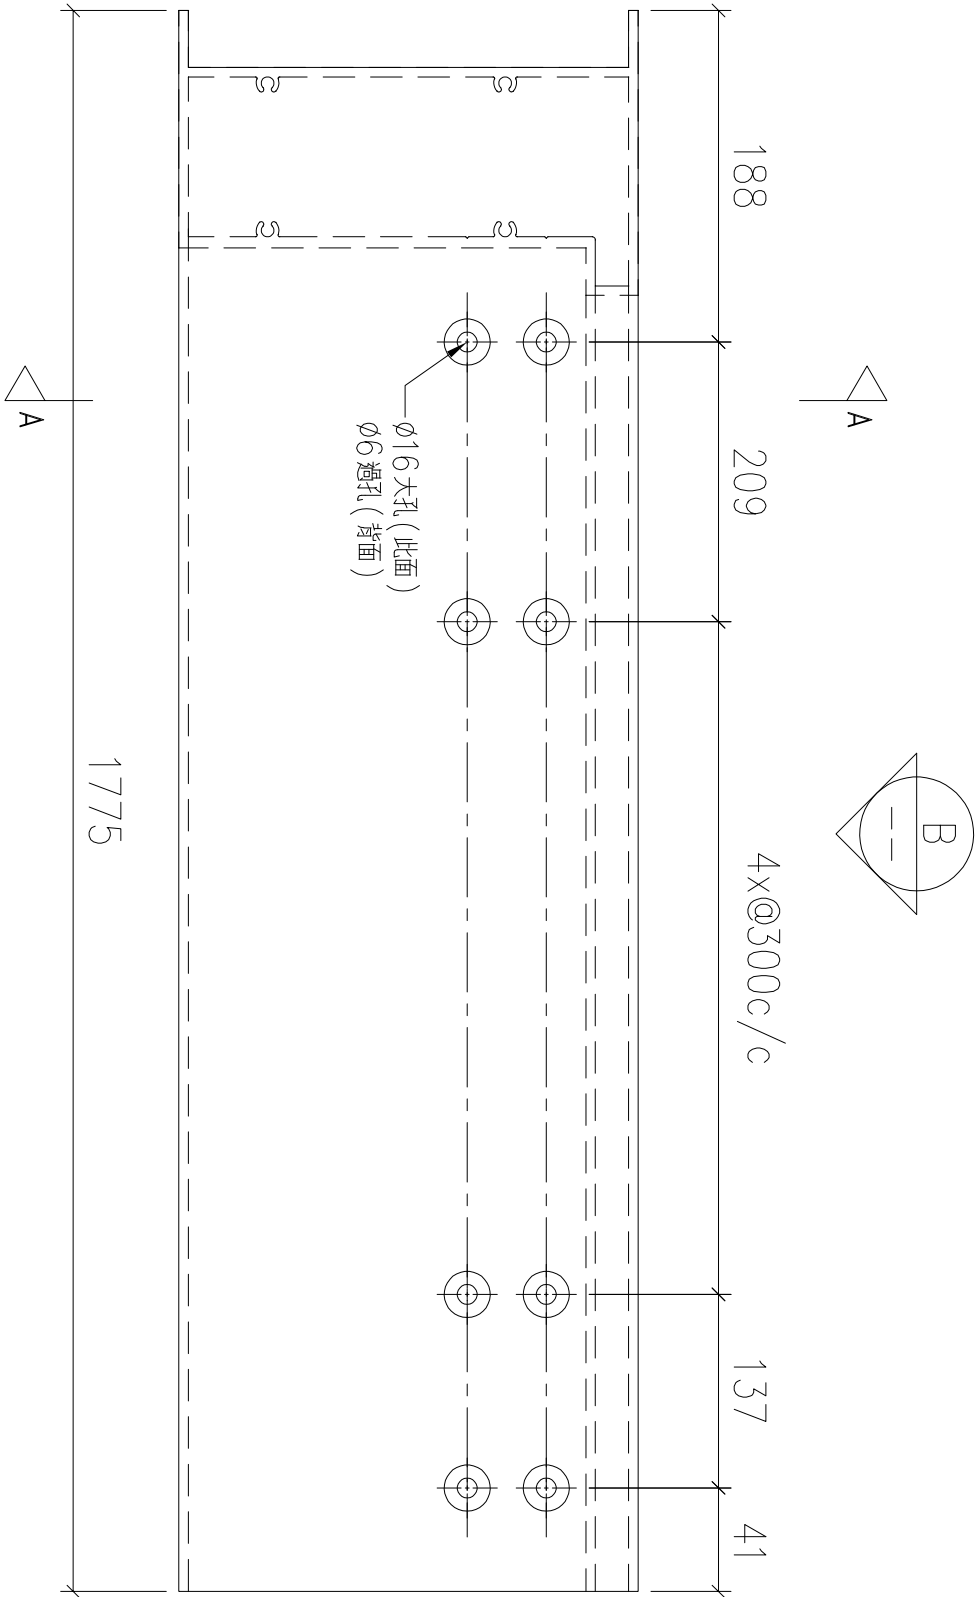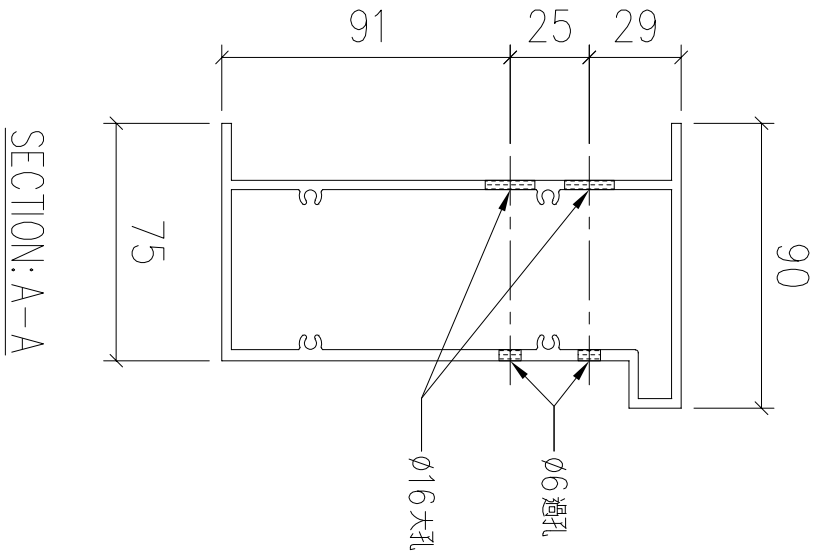

序號	物料編號	數量	安裝位置	樓層
01	T6-X86218-05	18	見派位圖	T6 FLAT A 5,6,8~26/F
02	T7-X86218-03	15	見派位圖	T7 FLAT B 7~23/F

名稱	底橫外飾加工圖	制圖	LHR	2022,08,23	修改	—		
材料	X86218	復核	—	—	日期	—		
顏色	JMQ213457(3coats)	批準			圖號	J853-GB-FAB2-91		




送工地

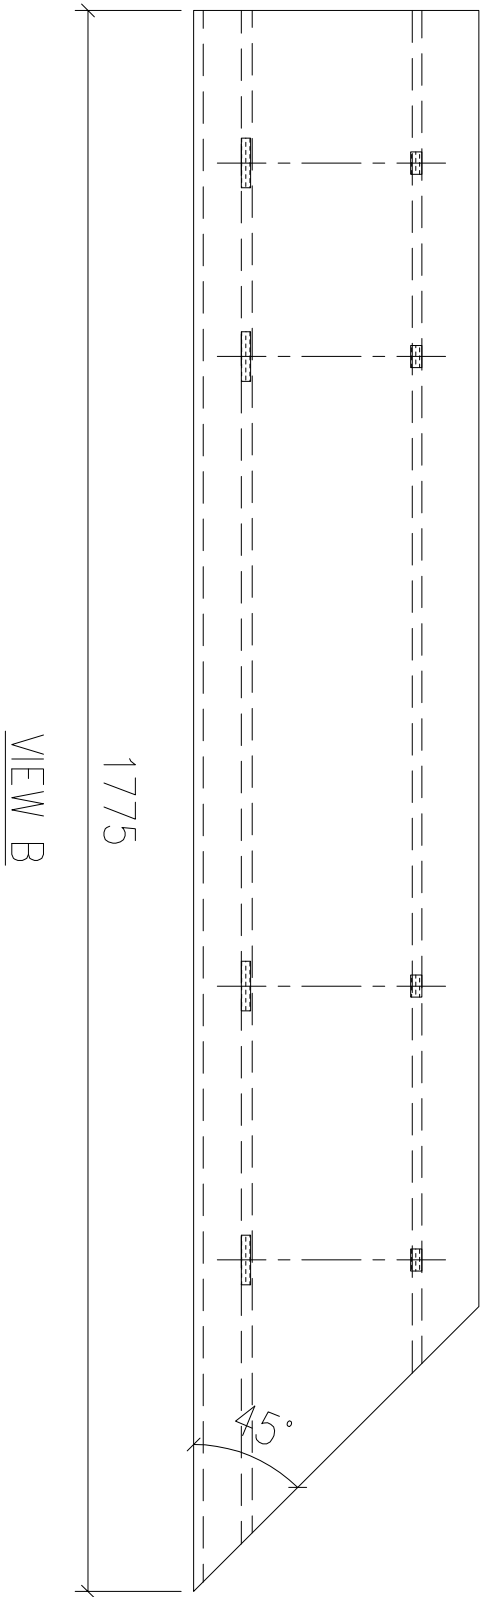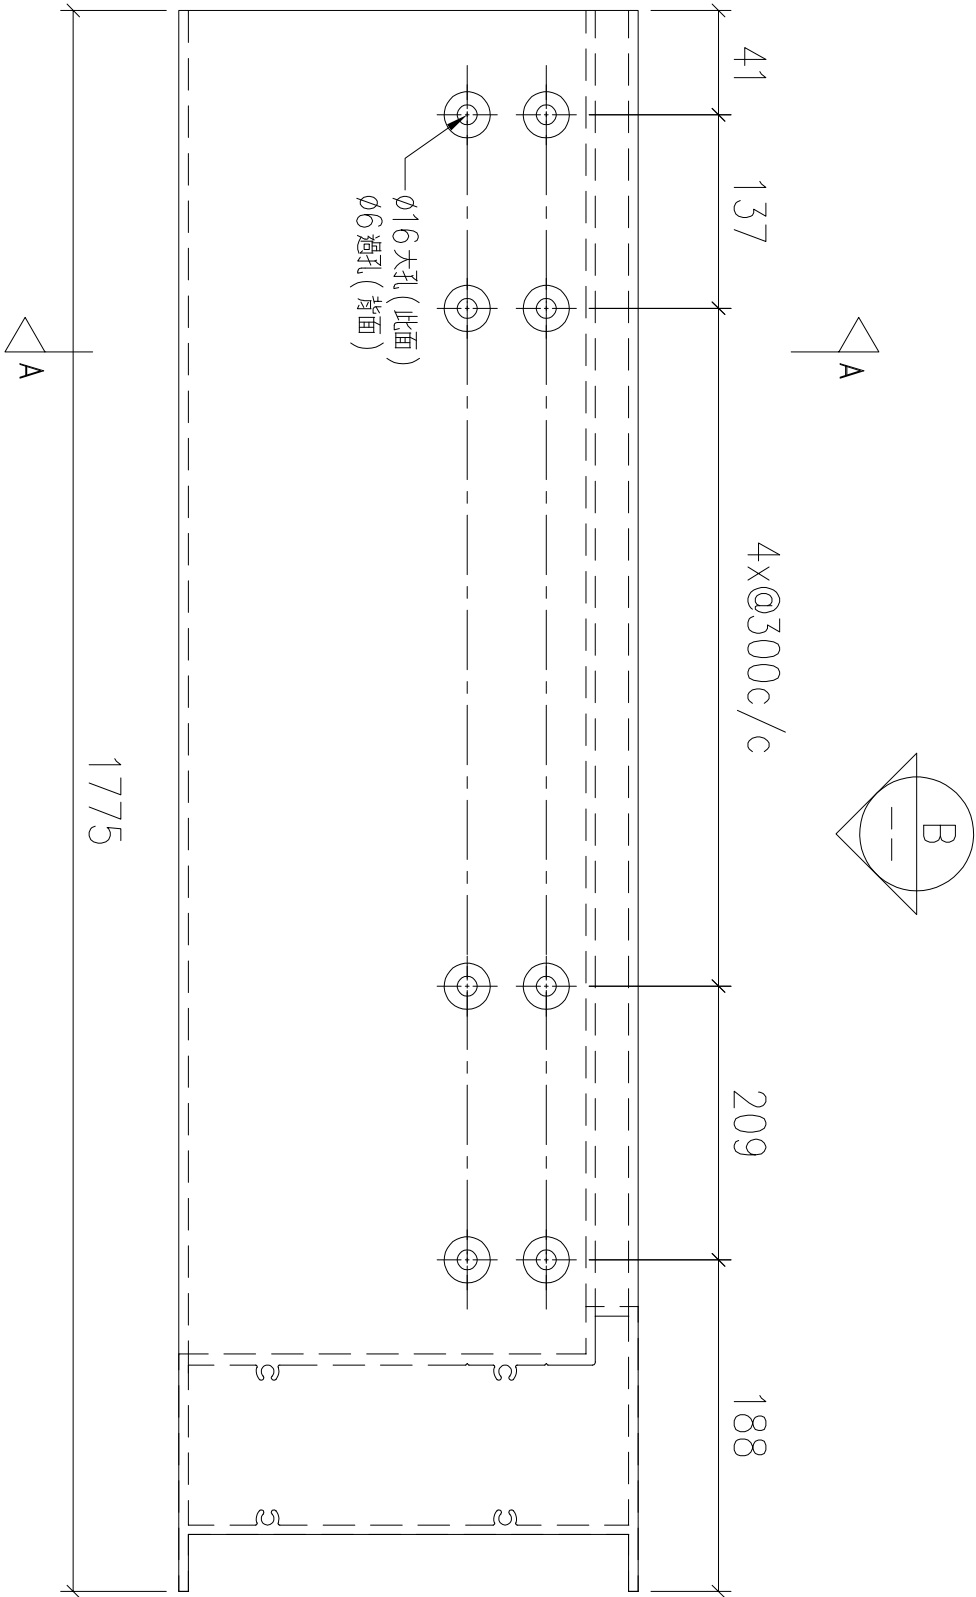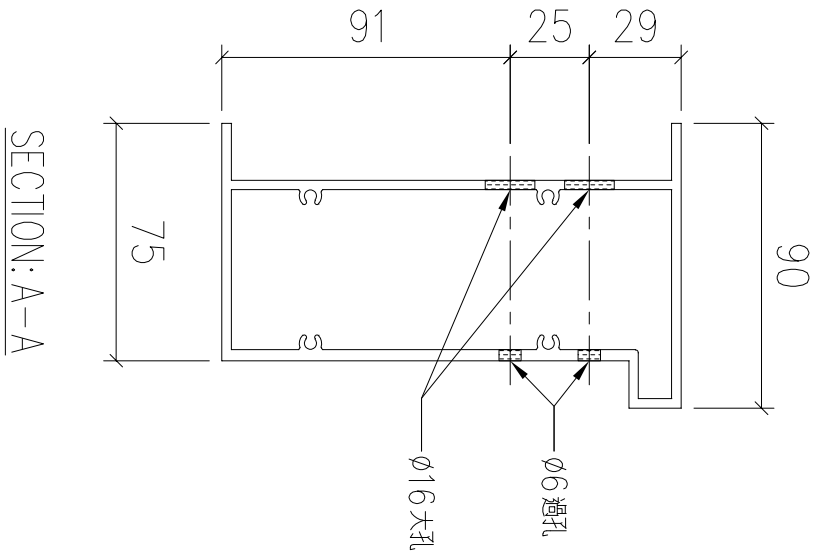

序號	物料編號	數量	安裝位置	樓層
01	T6-X86218-06	18	見派位圖	T6 FLAT B 5,6,8~26/F
02	T7-X86218-04	17	見派位圖	T7 FLAT A 7~26/F

名稱	底橫外飾加工圖	制圖	LHR	2022,08,23	修改	—		
材料	X86218	復核	—	—	日期	—		
顏色	JMQ213457(3coats)	批準			圖號	J853-GB-FAB2-92		




送工地

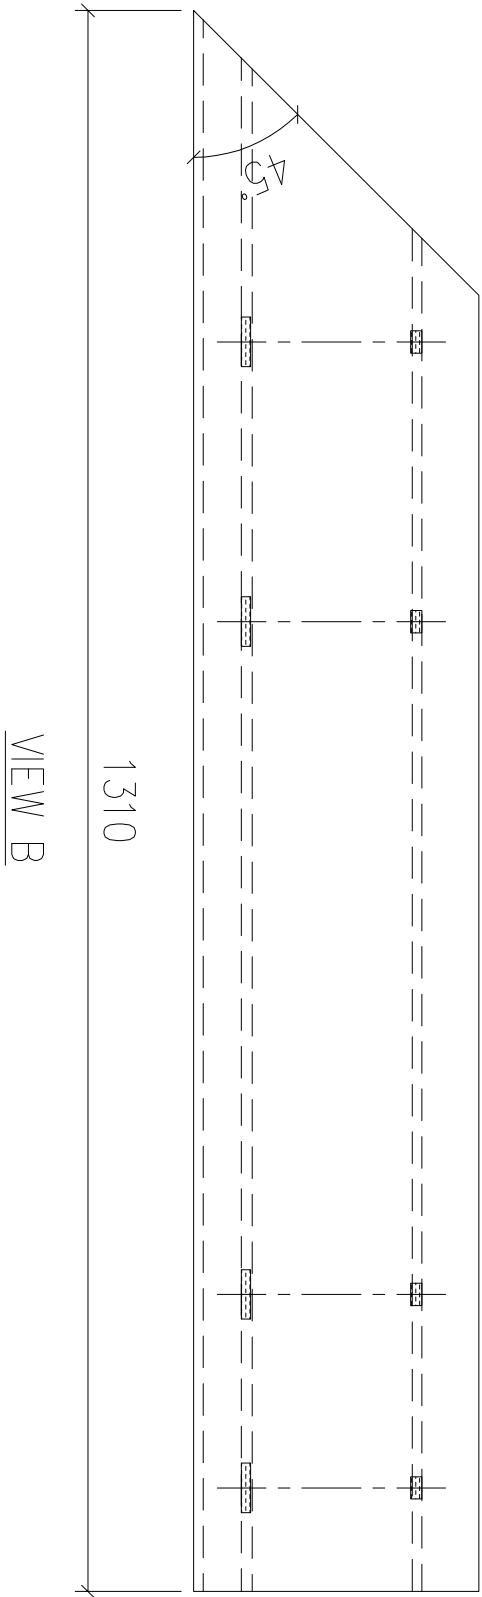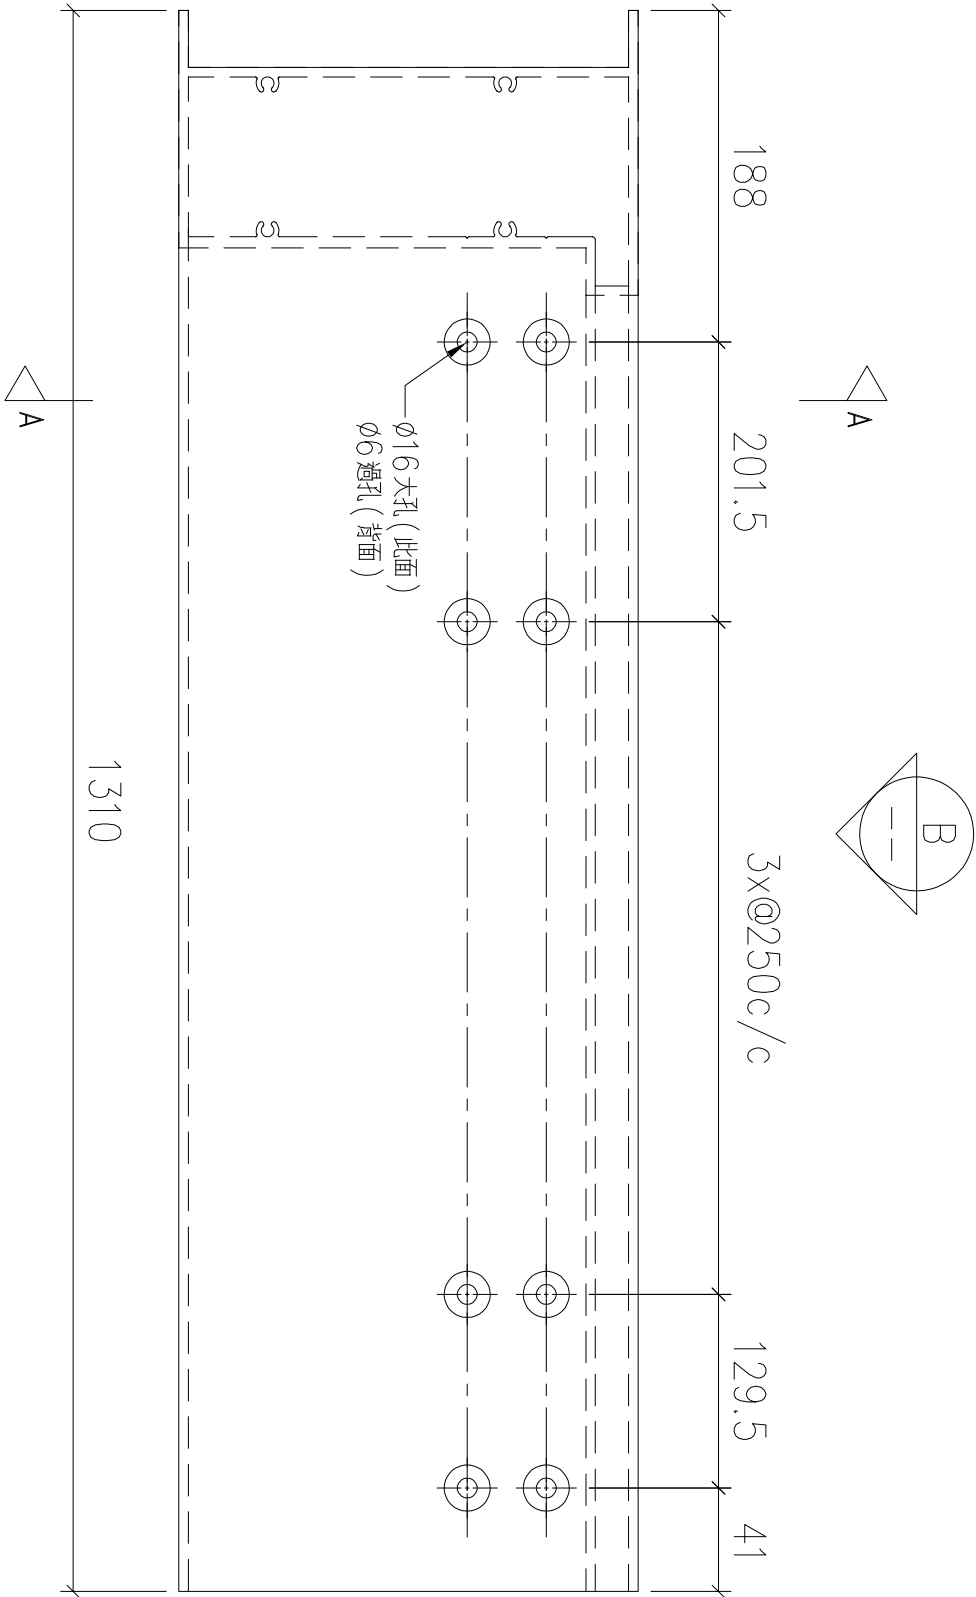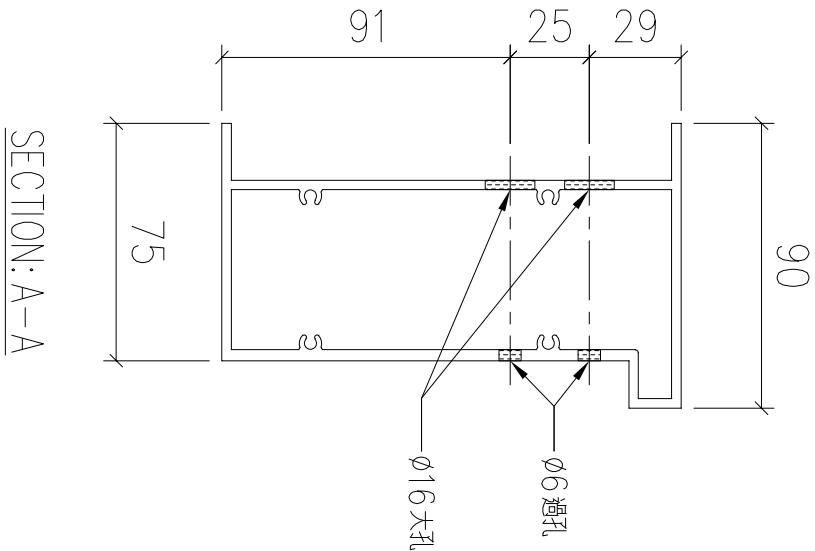

序號	物料編號	數量	安裝位置	樓層
01	T7-X86218-05	17	見派位圖	T7 FLAT A 7~26/F

名稱	底橫外飾加工圖	制圖	LHR	2022,08,23	修改	—		
材料	X86218	復核	—	—	日期	—		
顏色	JMQ213457(3coats)	批準			圖號	J853-GB-FAB2-93		




送工地

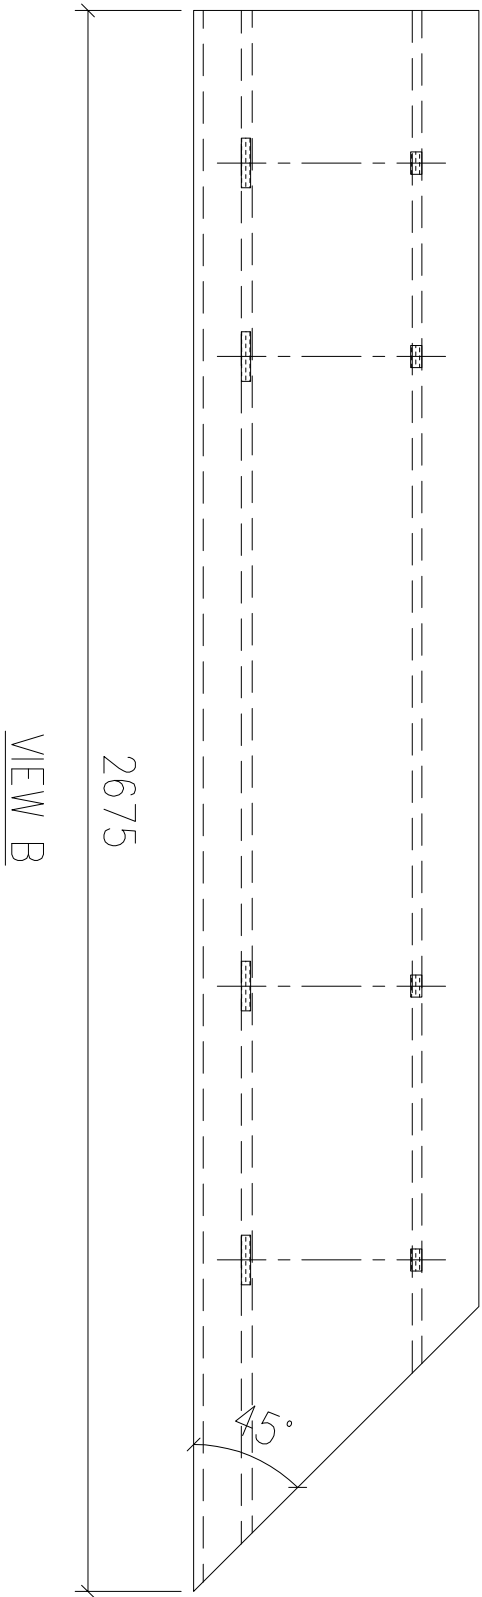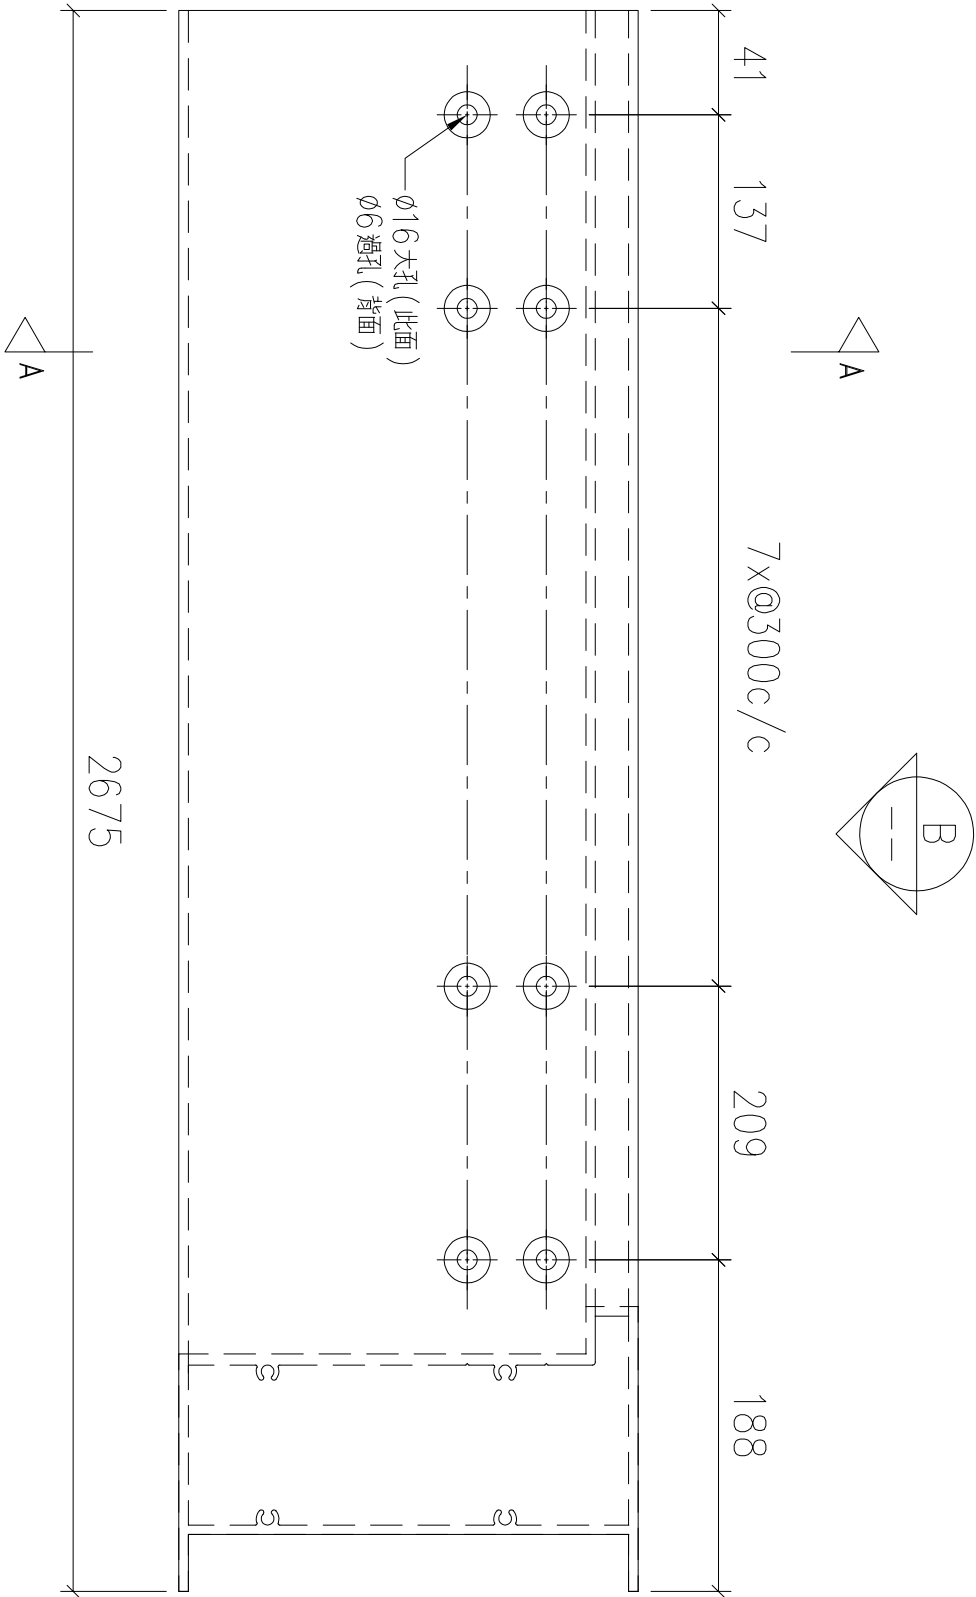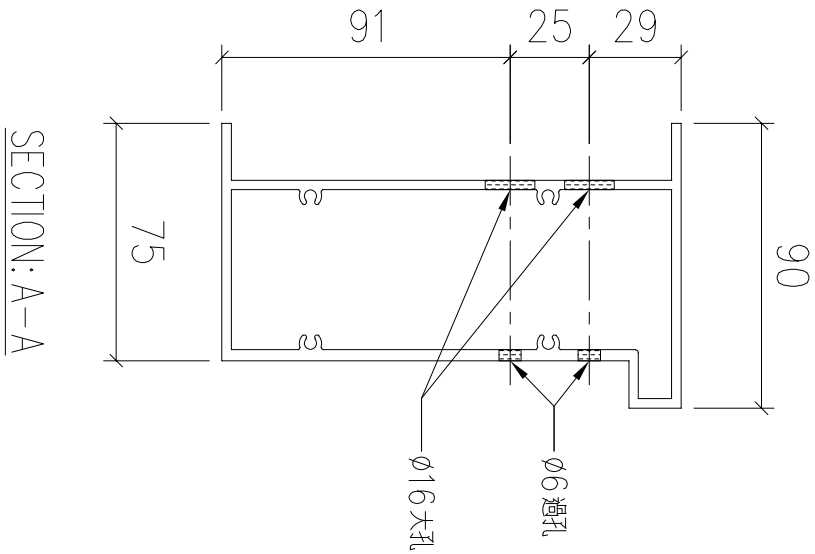

序號	物料編號	數量	安裝位置	樓層
01	T7-X86218-06	15	見派位圖	T7 FLAT B 7~23/F

名稱	底橫外飾加工圖	制圖	LHR	2022,08,23	修改	—		
材料	X86218	復核	—	—	日期	—		
顏色	JMQ213457(3coats)	批準			圖號	J853-GB-FAB2-94		




送工地

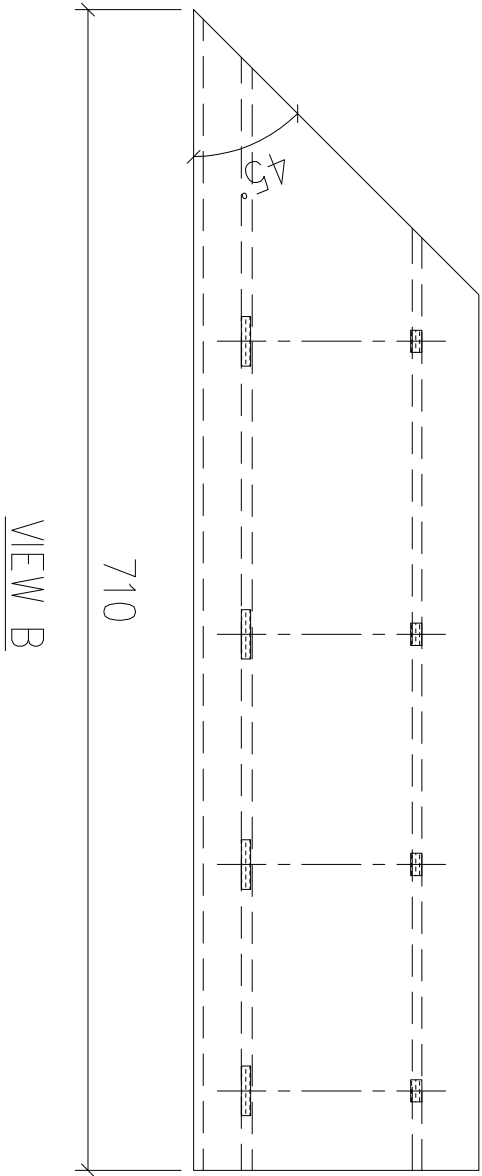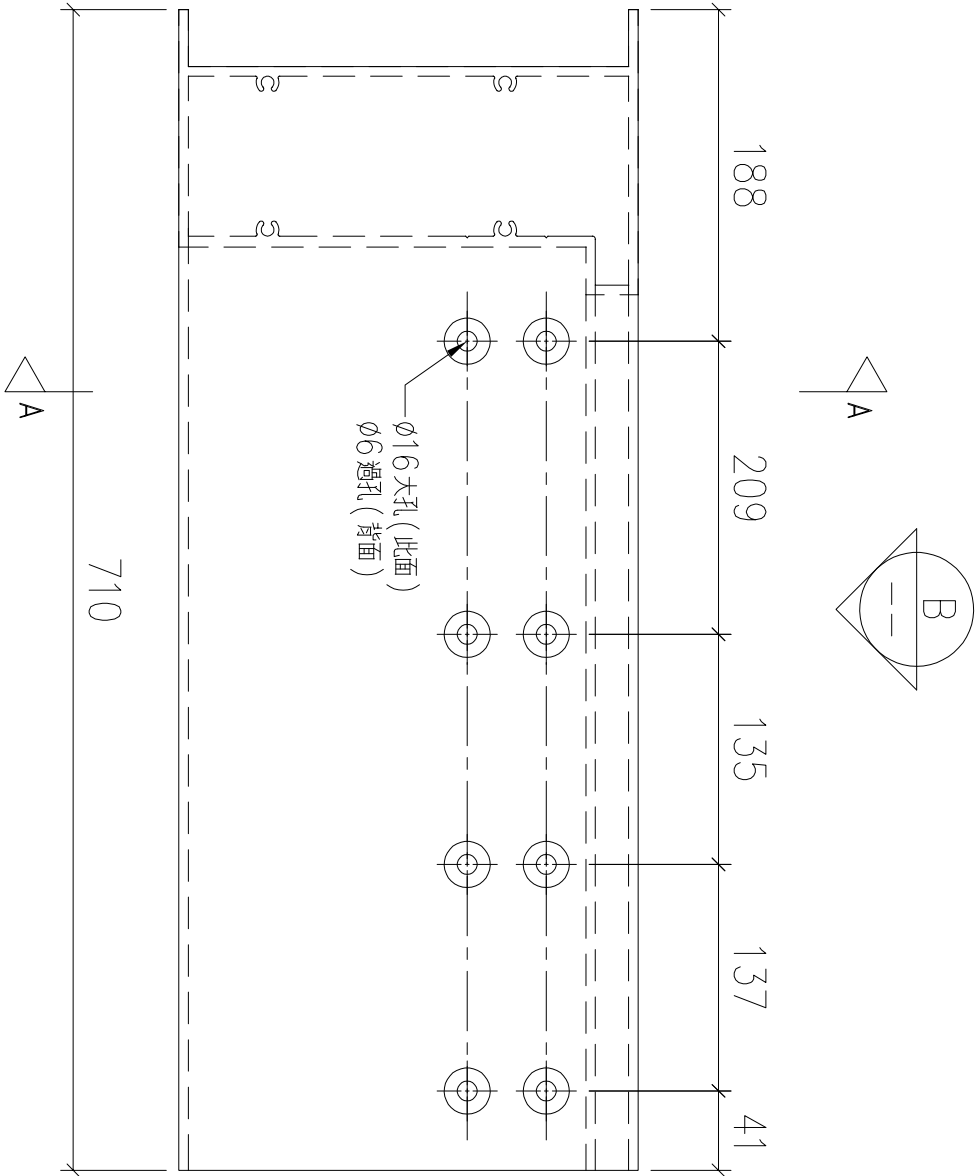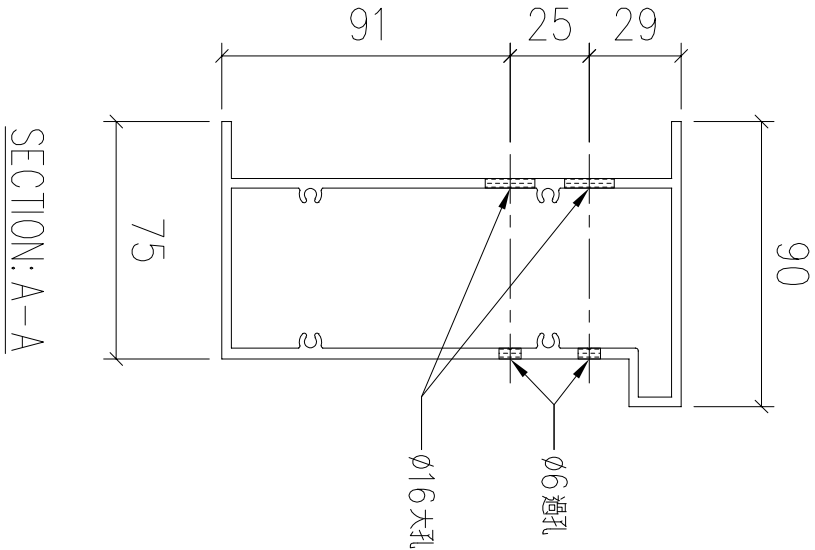

序號	物料編號	數量	安裝位置	樓層
01	T6-X86218-07	18	見派位圖	T6 FLAT B 5,6,8~26/F

名稱	底橫外飾加工圖	制圖	LHR	2022,08,23	修改	—		
材料	X86218	復核	—	—	日期	—		
顏色	JMQ213457(3coats)	批準			圖號	J853-GB-FAB2-95		




送工地

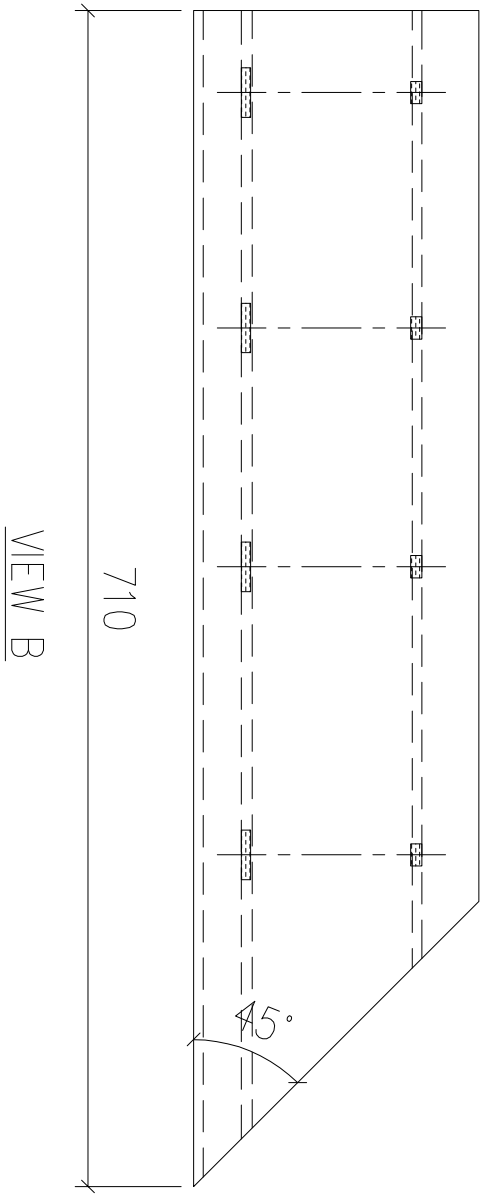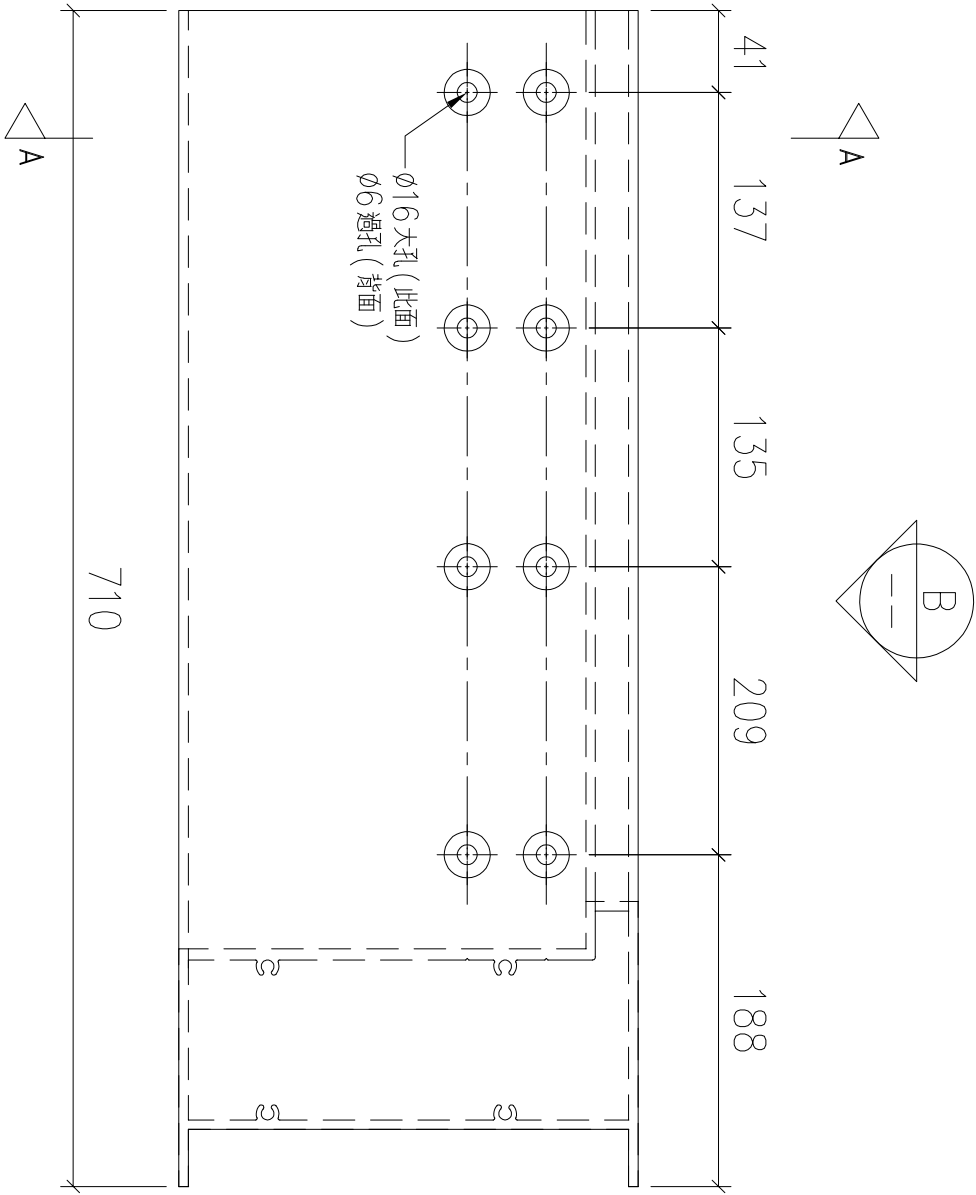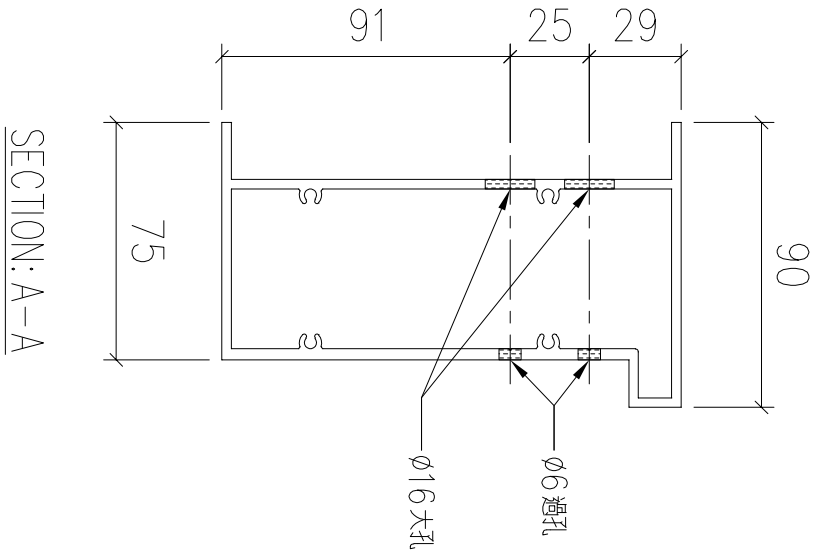

序號	物料編號	數量	安裝位置	樓層
01	T6-X86218-08	18	見派位圖	T6 FLAT A 5,6,8~26/F

名稱	底橫外飾加工圖	制圖	LHR	2022,08,23	修改	—		
材料	X86218	復核	—	—	日期	—		
顏色	JMQ213457(3coats)	批準			圖號	J853-GB-FAB2-96		



送工地

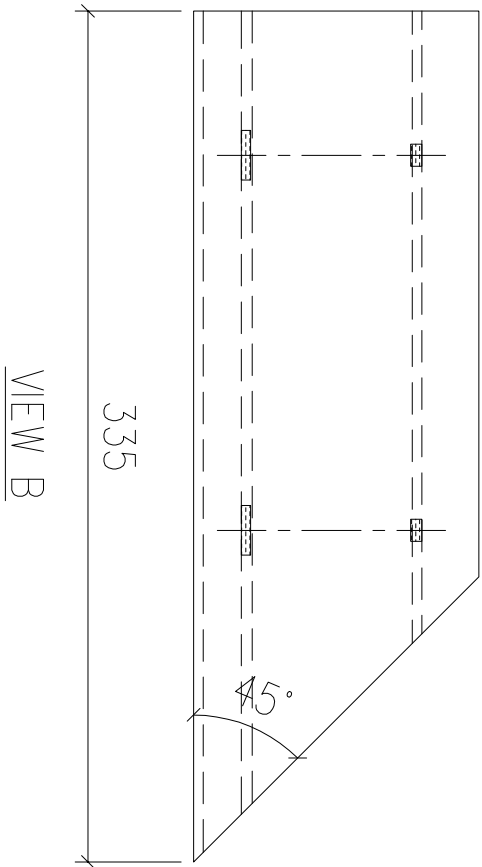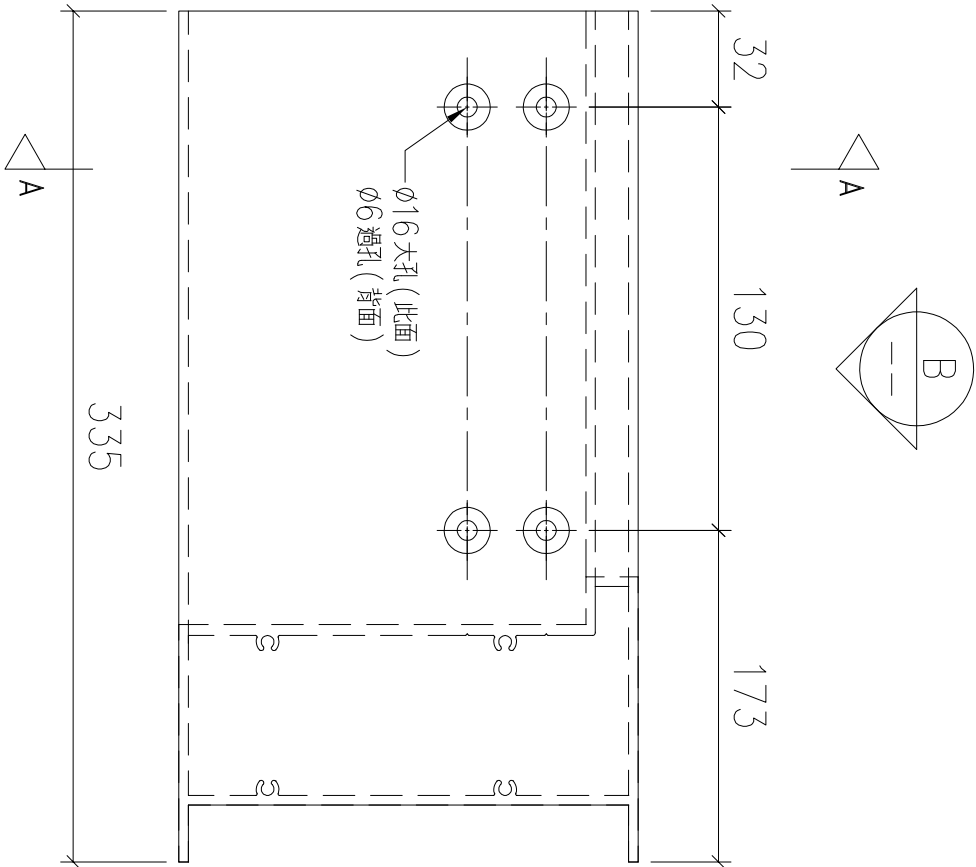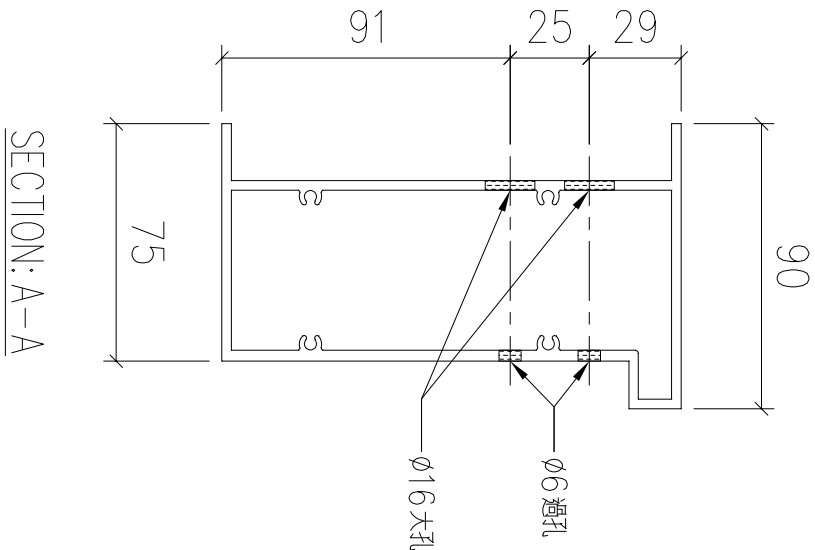

序號	物料編號	數量	安裝位置	樓層
01	T6-X86218-09	14	見派位圖	T6 FLAT C/D 10~26/F

名稱	底橫外飾加工圖	制圖	LHR	2022,08,23	修改	—		
材料	X86218	復核	—	—	日期	—		
顏色	JMQ213457(3coats)	批準			圖號	J853-GB-FAB2-97		


送工地

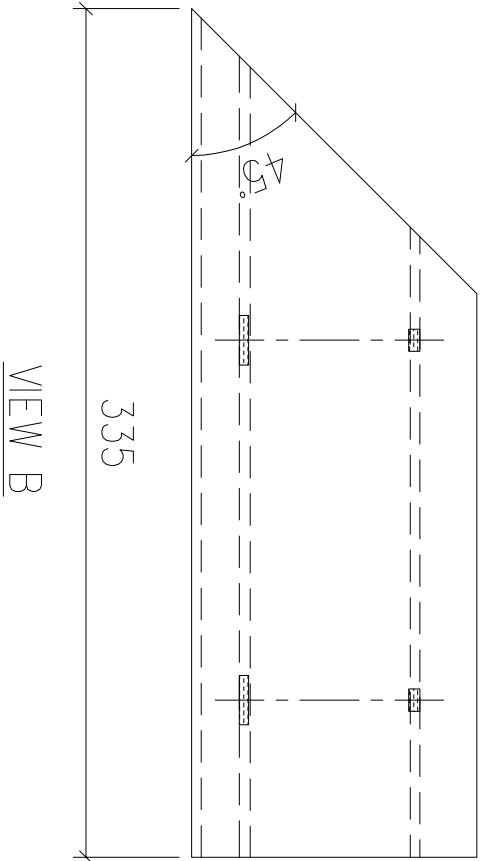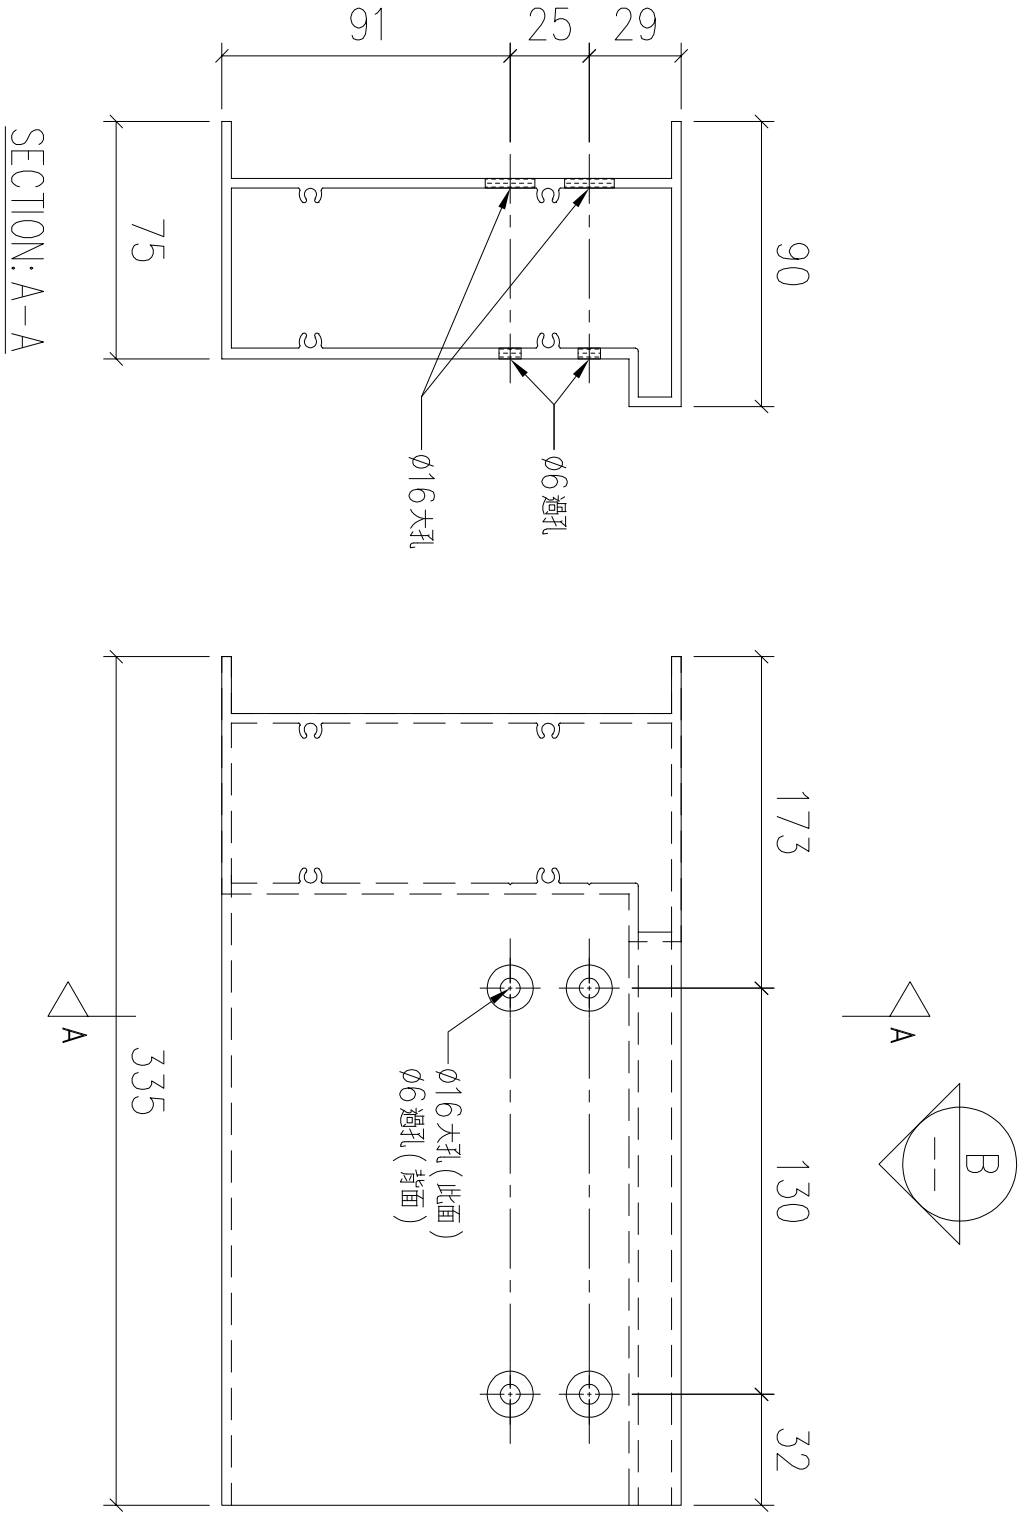

序號	物料編號	數量	安裝位置	樓層
01	T6-X86218-10	14	見派位圖	T6 FLAT C/D 10~26/F

名稱	底橫外飾加工圖	制圖	LHR	2022,08,23	修改	—		
材料	X86218	復核	—	—	日期	—		
顏色	JMQ213457(3coats)	批準			圖號	J853-GB-FAB2-98		


送工地

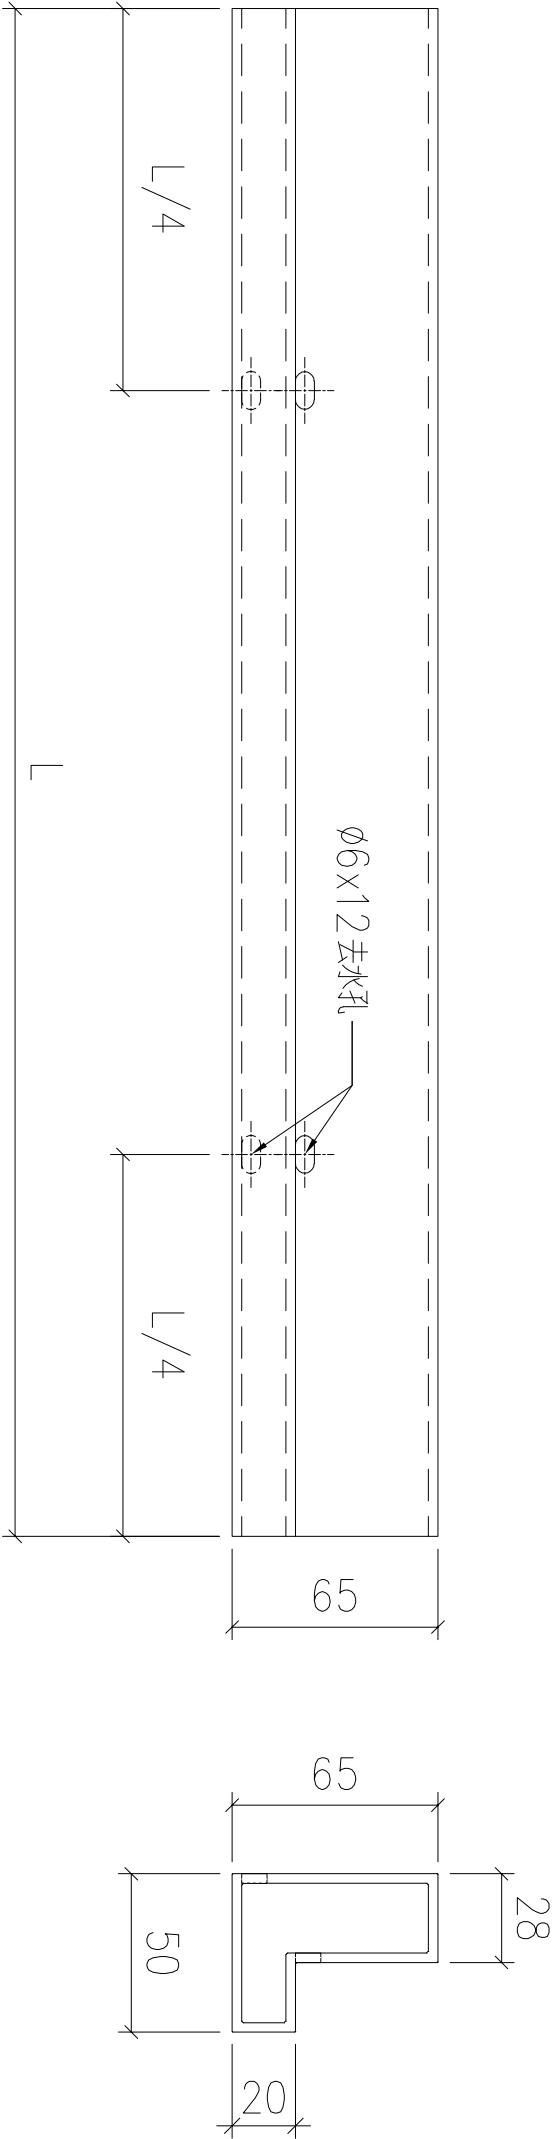

序號	物料編號	L:	數量	安裝位置	樓層
01	T5-X86219-01	1920	16	見派位圖	T5 FLAT A 17~25/F

名稱	底橫外飾加工圖	制圖	LHR	2022,08,29	修改	—		
材料	X86219	復核	—	—	日期	—		
顏色	JMQ213457(3coats)	批準			圖號	J853-GB-FAB2-99		




送工地

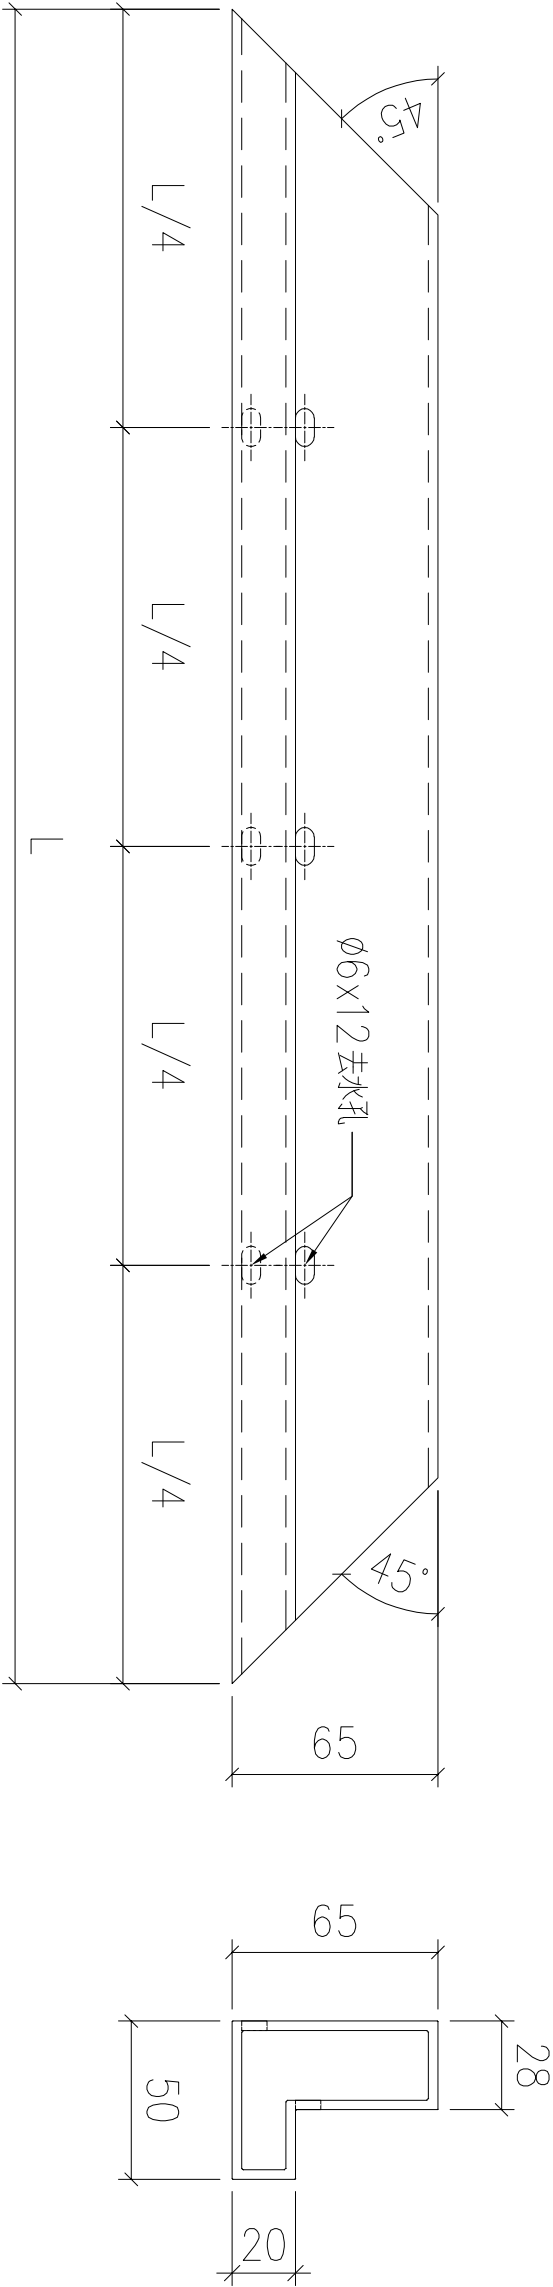


序號	物料編號	L:	數量	安裝位置	樓層
01	T5-X86219-02	2680	9	見派位圖	T5 FLAT A 6~16/F
02	T5-X86219-02	2680	4	見派位圖	T5 FLAT C 11~16/F
03	T5-X86219-03	2105	9	見派位圖	T5 FLAT B 6~16/F
04	T6-X86219-01	3675	18	見派位圖	T6 FLAT A 5,6,8~26/F
05	T6-X86219-01	3675	18	見派位圖	T6 FLAT B 5,6,8~26/F
06	T7-X86219-01	3675	17	見派位圖	T7 FLAT A 7~26/F
			75		

名稱	底橫外飾加工圖	制圖	LHR	2022,08,29	修改	—		
材料	X86219	復核	—	—	日期	—		
顏色	JMQ213457(3coats)	批準			圖號	J853-GB-FAB2-100		


送工地

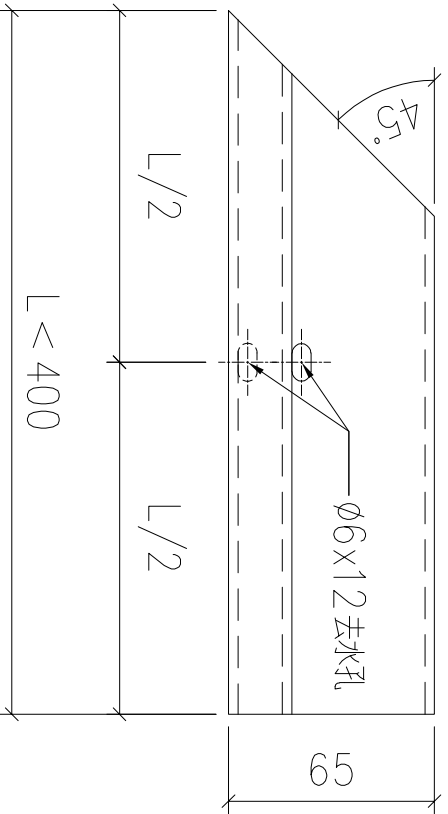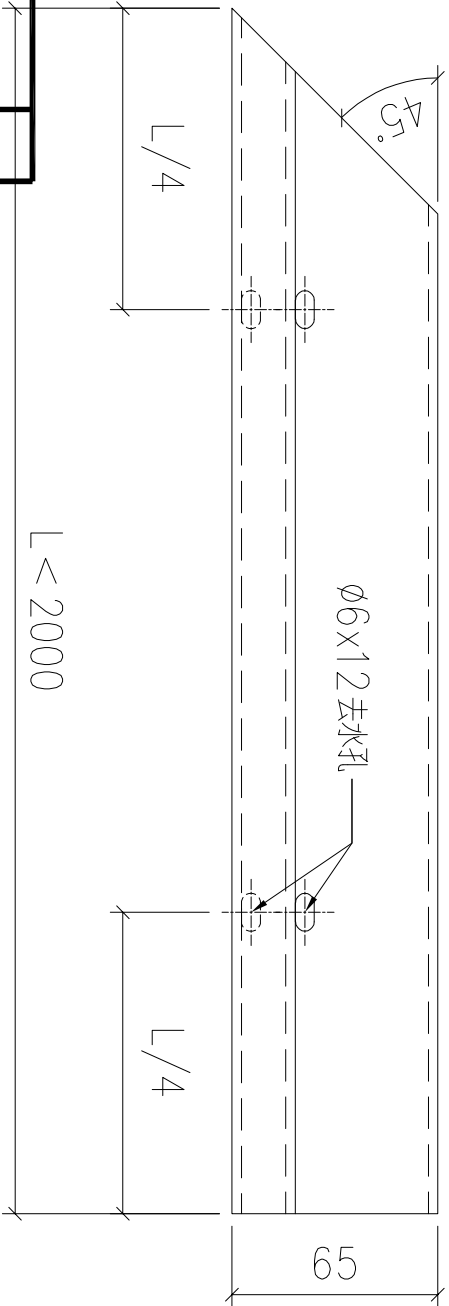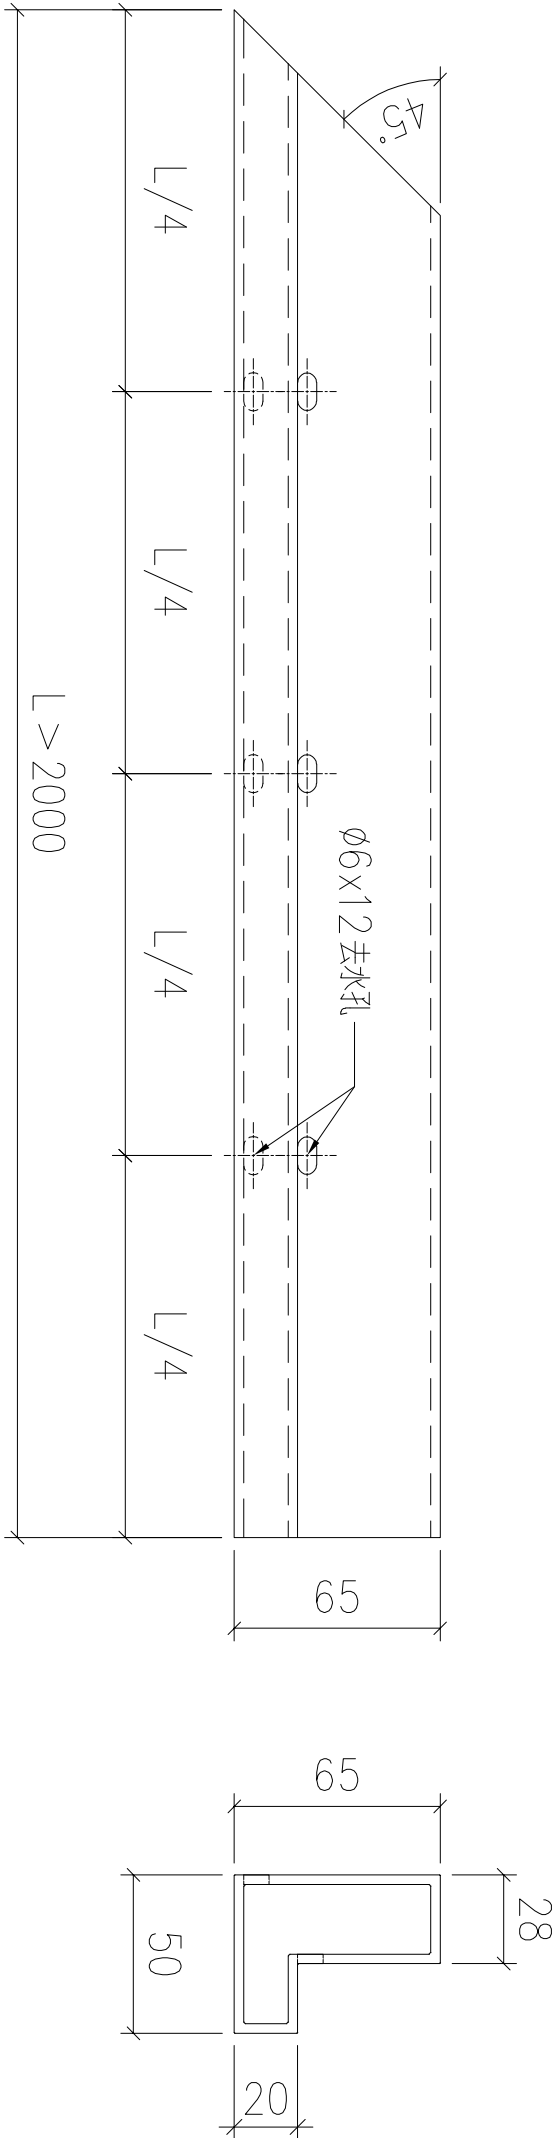

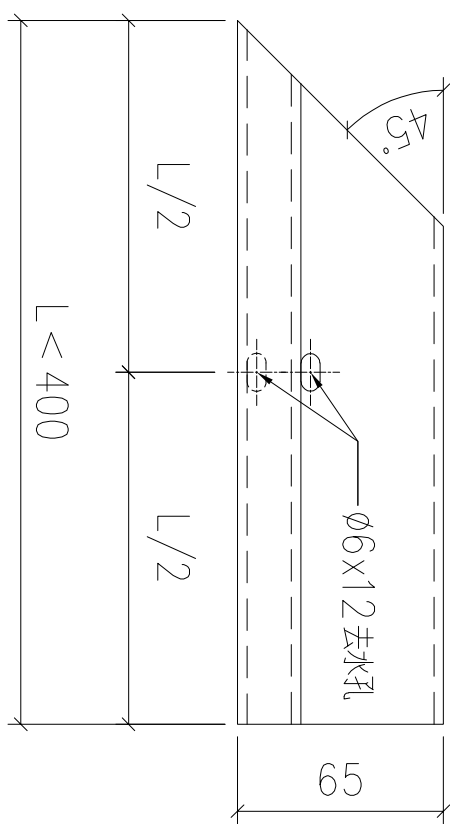美特鋁質 有限公司 MIDI Aluminium Fabricator Ltd.											
工程號		J853		地盤		錦上路					
底橫外飾加工圖 											
名稱		底橫外飾加工圖				制圖		LHR			
材料		X86219				復核		-			
顏色		JMQ213457(3coats)				批準					

送工地

頂

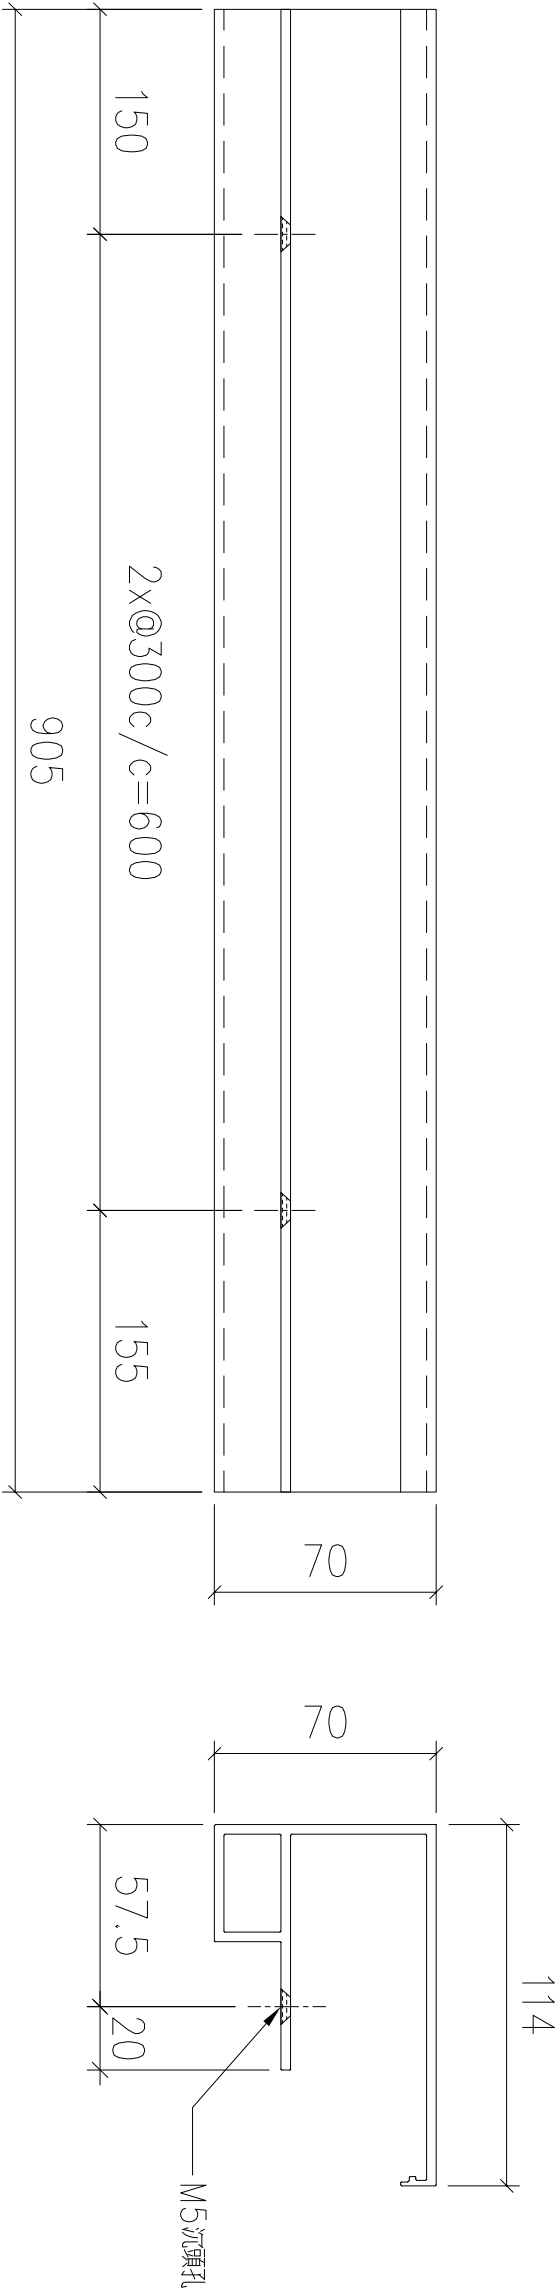


美特鋁質 有限公司 MIDI Aluminium Fabricator Ltd.			
工程號	J853	地盤	錦上路

序號	物料編號	數量	安裝位置	樓層
01	T5-X86225-01	27	見派位圖	T5 FLAT A 6~16/F
02	T5-X86225-01	24	見派位圖	T5 FLAT A 17~25/F
03	T5-X86225-01	27	見派位圖	T5 FLAT B 6~16/F
04	T5-X86225-01	24	見派位圖	T5 FLAT B 17~25/F
05	T5-X86225-01	12	見派位圖	T5 FLAT C 11~16/F
06	T5-X86225-01	8	見派位圖	T5 FLAT D 11~16/F
07	T5-X86225-01	39	見派位圖	T5 FLAT E/F 11~26/F
08	T6-X86225-01	54	見派位圖	T6 FLAT A 5,6,8~26/F
09	T6-X86225-01	54	見派位圖	T6 FLAT B 5,6,8~26/F
10	T6-X86225-01	42	見派位圖	T6 FLAT C/D 10~26/F
11	T7-X86225-01	51	見派位圖	T7 FLAT A 7~26/F
12	T7-X86225-01	30	見派位圖	T7 FLAT B 7~23/F
		392		

名稱	企料加工圖	制圖	LHR	2022,08,29	修改	-		
材料	X86225	復核	-	-	日期	-		
顏色	JMQ213457(3coats)	批準			圖號	J853-GB-FAB2-103		

送工地

頂

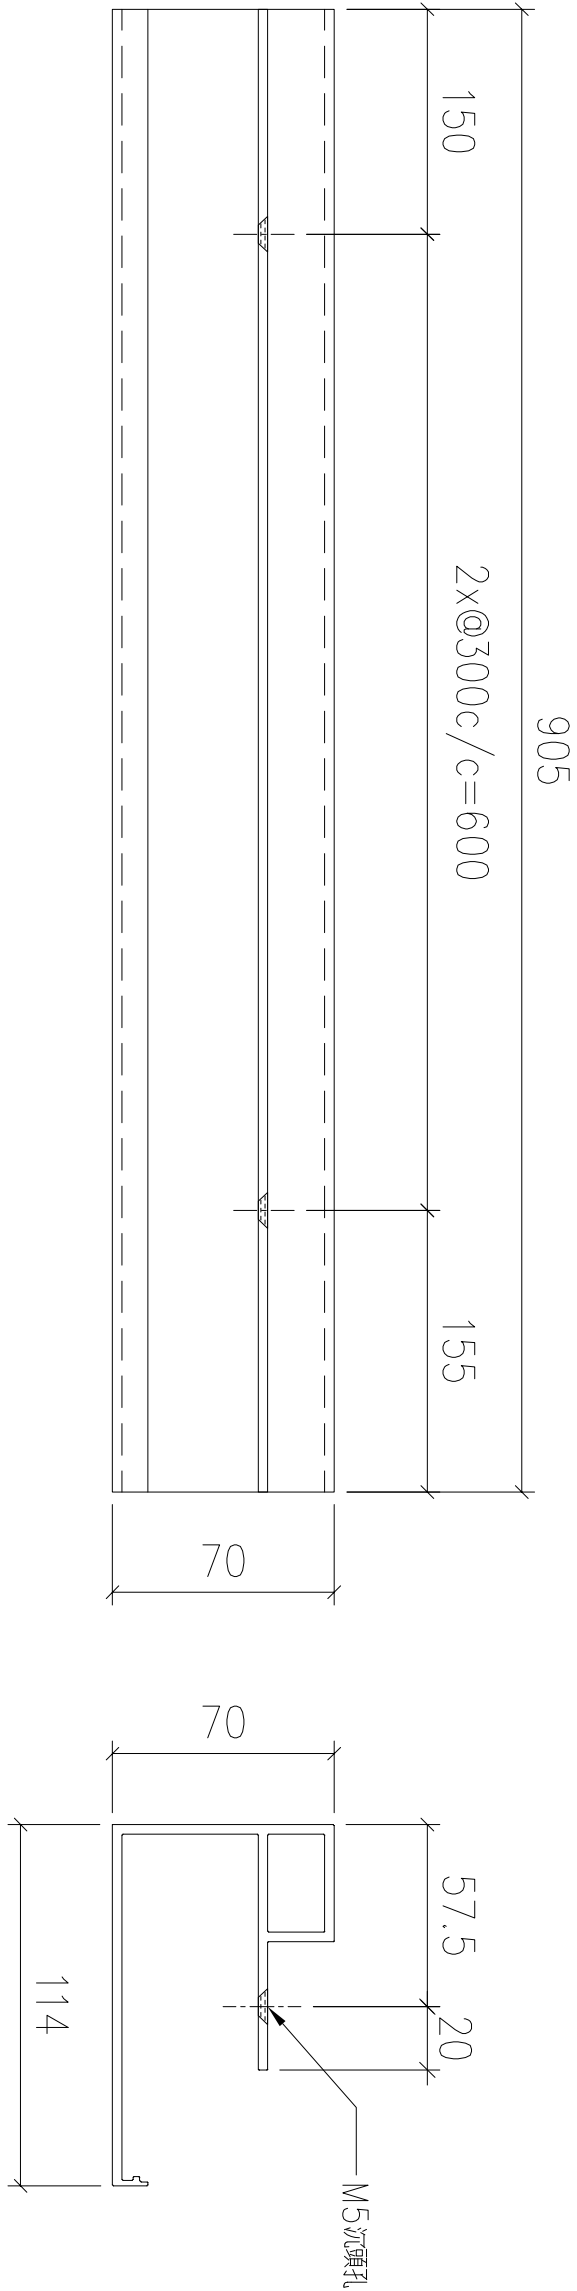


美特鋁質 有限公司 MIDI Aluminium Fabricator Ltd.			
工程號	J853	地盤	錦上路

序號	物料編號	數量	安裝位置	樓層
01	T5-X86225-02	27	見派位圖	T5 FLAT A 6~16/F
02	T5-X86225-02	24	見派位圖	T5 FLAT A 17~25/F
03	T5-X86225-02	27	見派位圖	T5 FLAT B 6~16/F
04	T5-X86225-02	24	見派位圖	T5 FLAT B 17~25/F
05	T5-X86225-02	12	見派位圖	T5 FLAT C 11~16/F
06	T5-X86225-02	8	見派位圖	T5 FLAT D 11~16/F
07	T5-X86225-02	39	見派位圖	T5 FLAT E/F 11~26/F
08	T6-X86225-02	54	見派位圖	T6 FLAT A 5,6,8~26/F
09	T6-X86225-02	54	見派位圖	T6 FLAT B 5,6,8~26/F
10	T6-X86225-02	42	見派位圖	T6 FLAT C/D 10~26/F
11	T7-X86225-02	51	見派位圖	T7 FLAT A 7~26/F
12	T7-X86225-02	30	見派位圖	T7 FLAT B 7~23/F
		392		

名稱	企料加工圖	制圖	LHR	2022,08,29	修改	—		
材料	X86225	復核	—	—	日期	—		
顏色	JMQ213457(3coats)	批準			圖號	J853-GB-FAB2-104		

送工地

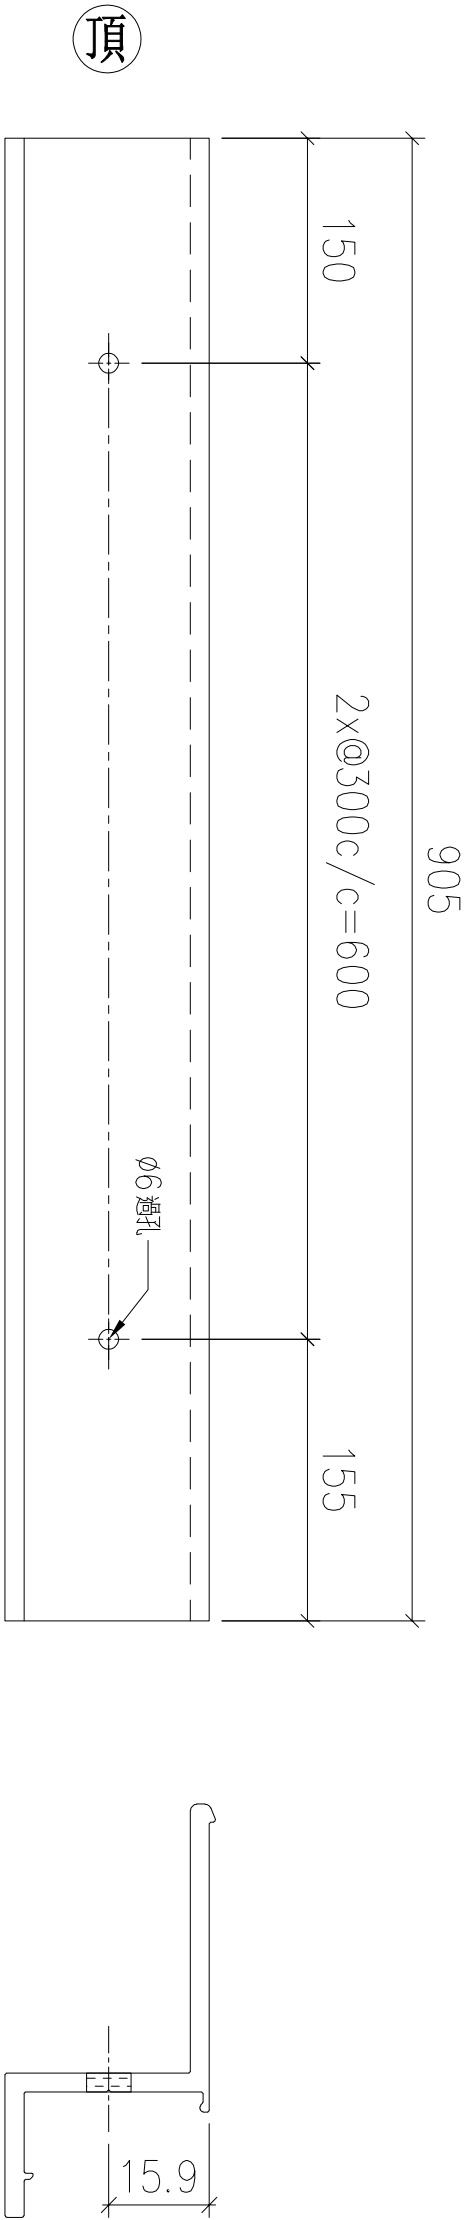


美特鋁質 有限公司 MIDI Aluminium Fabricator Ltd.			
工程號	J853	地盤	錦上路

序號	物料編號	數量	安裝位置	樓層
01	T5-X86226-01	27	見派位圖	T5 FLAT A 6~16/F
02	T5-X86226-01	24	見派位圖	T5 FLAT A 17~25/F
03	T5-X86226-01	27	見派位圖	T5 FLAT B 6~16/F
04	T5-X86226-01	24	見派位圖	T5 FLAT B 17~25/F
05	T5-X86226-01	12	見派位圖	T5 FLAT C 11~16/F
06	T5-X86226-01	8	見派位圖	T5 FLAT D 11~16/F
07	T5-X86226-01	39	見派位圖	T5 FLAT E/F 11~26/F
08	T6-X86226-01	54	見派位圖	T6 FLAT A 5,6,8~26/F
09	T6-X86226-01	54	見派位圖	T6 FLAT B 5,6,8~26/F
10	T6-X86226-01	42	見派位圖	T6 FLAT C/D 10~26/F
11	T7-X86226-01	51	見派位圖	T7 FLAT A 7~26/F
12	T7-X86226-01	30	見派位圖	T7 FLAT B 7~23/F
		392		

名稱	企料加工圖	制圖	LHR	2022,08,29	修改	—		
材料	X86226	復核	—	—	日期	—		
顏色	MILL	批準			圖號	J853-GB-FAB2-105		


送工地

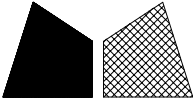

美特鋁質 有限公司

MIDI Aluminium Fabricator Ltd.


工程號	J853	地盤	錦上路
-----	------	----	-----

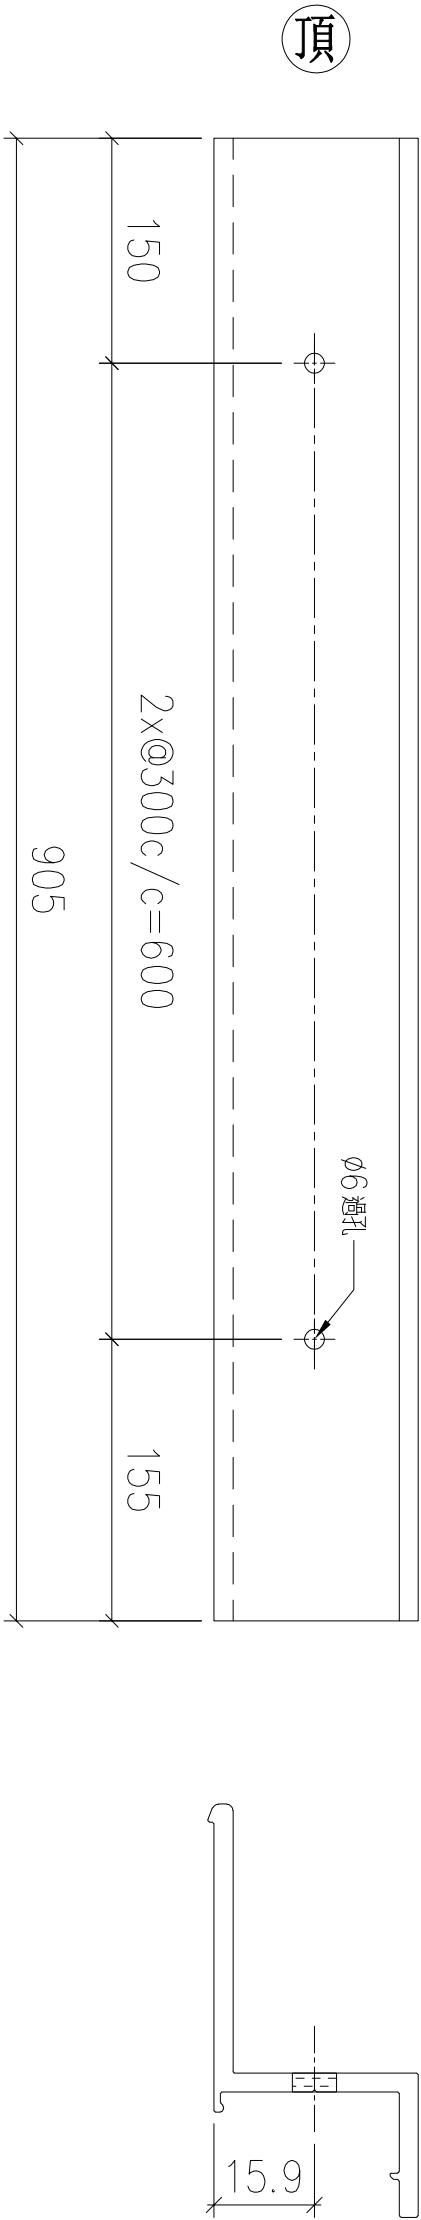

序號	物料編號	數量	安裝位置	樓層
01	T5-X86226-02	27	見派位圖	T5 FLAT A 6~16/F
02	T5-X86226-02	24	見派位圖	T5 FLAT A 17~25/F
03	T5-X86226-02	27	見派位圖	T5 FLAT B 6~16/F
04	T5-X86226-02	24	見派位圖	T5 FLAT B 17~25/F
05	T5-X86226-02	12	見派位圖	T5 FLAT C 11~16/F
06	T5-X86226-02	8	見派位圖	T5 FLAT D 11~16/F
07	T5-X86226-02	39	見派位圖	T5 FLAT E/F 11~26/F
08	T6-X86226-02	54	見派位圖	T6 FLAT A 5,6,8~26/F
09	T6-X86226-02	54	見派位圖	T6 FLAT B 5,6,8~26/F
10	T6-X86226-02	42	見派位圖	T6 FLAT C/D 10~26/F
11	T7-X86226-02	51	見派位圖	T7 FLAT A 7~26/F
12	T7-X86226-02	30	見派位圖	T7 FLAT B 7~23/F
		392		

名稱	企料加工圖	制圖	LHR	2022,08,29	修改	—		
材料	X86226	復核	—	—	日期	—		
顏色	MILL	批準			圖號	J853-GB-FAB2-106		


送工地

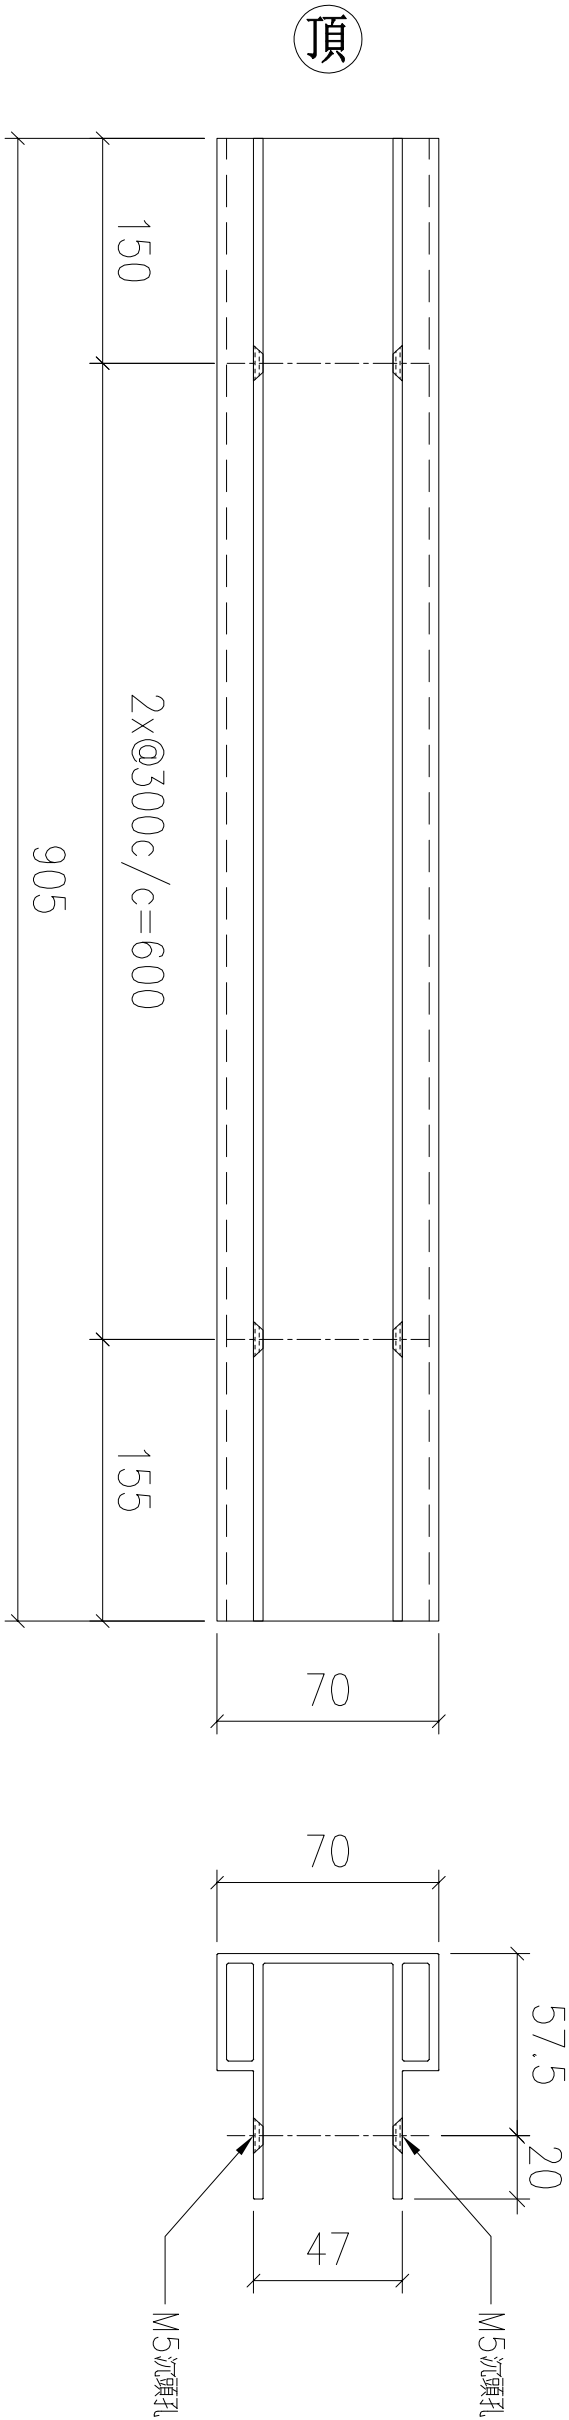

序號	物料編號	數量	安裝位置	樓層
01	T5-X86227-01	16	見派位圖	T5 FLAT A 17~25/F
02	T5-X86227-01	8	見派位圖	T5 FLAT B 17~25/F
03	T5-X86227-01	4	見派位圖	T5 FLAT D 11~16/F
04	T6-X86227-01	18	見派位圖	T6 FLAT A 5,6,8~26/F
05	T6-X86227-01	18	見派位圖	T6 FLAT B 5,6,8~26/F
06	T7-X86227-01	17	見派位圖	T7 FLAT A 7~26/F
		81		

名稱	企料加工圖	制圖	LHR	2022,08,29	修改	—		
材料	X86227	復核	—	—	日期	—		
顏色	JMQ213457(3coats)	批準			圖號	J853-GB-FAB2-107		


送工地

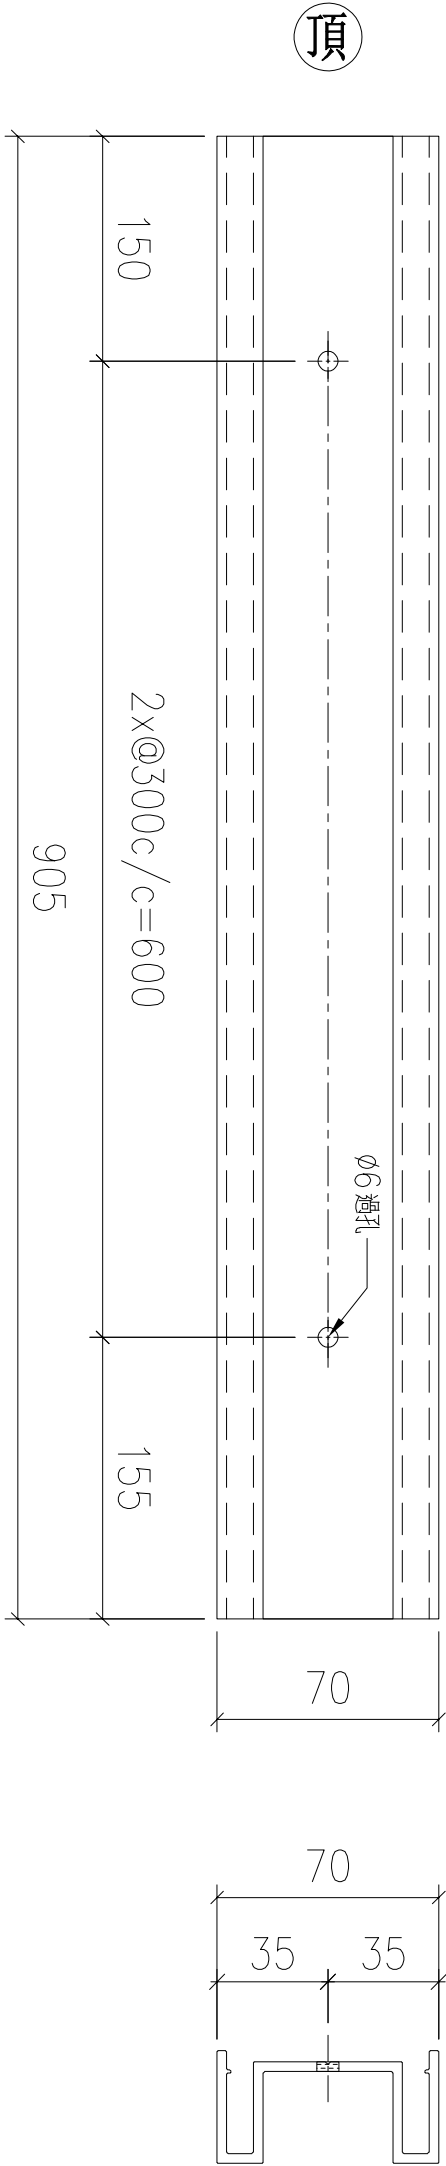

序號	物料編號	數量	安裝位置	樓層
01	T5-X86228-01	16	見派位圖	T5 FLAT A 17~25/F
02	T5-X86228-01	8	見派位圖	T5 FLAT B 17~25/F
03	T5-X86228-01	4	見派位圖	T5 FLAT D 11~16/F
04	T6-X86228-01	18	見派位圖	T6 FLAT A 5,6,8~26/F
05	T6-X86228-01	18	見派位圖	T6 FLAT B 5,6,8~26/F
06	T7-X86228-01	17	見派位圖	T7 FLAT A 7~26/F
		81		

名稱	企料加工圖	制圖	LHR	2022,08,29	修改	—		
材料	X86228	復核	—	—	日期	—		
顏色	JMQ213457(3coats)	批準			圖號	J853-GB-FAB2-108		


送工地

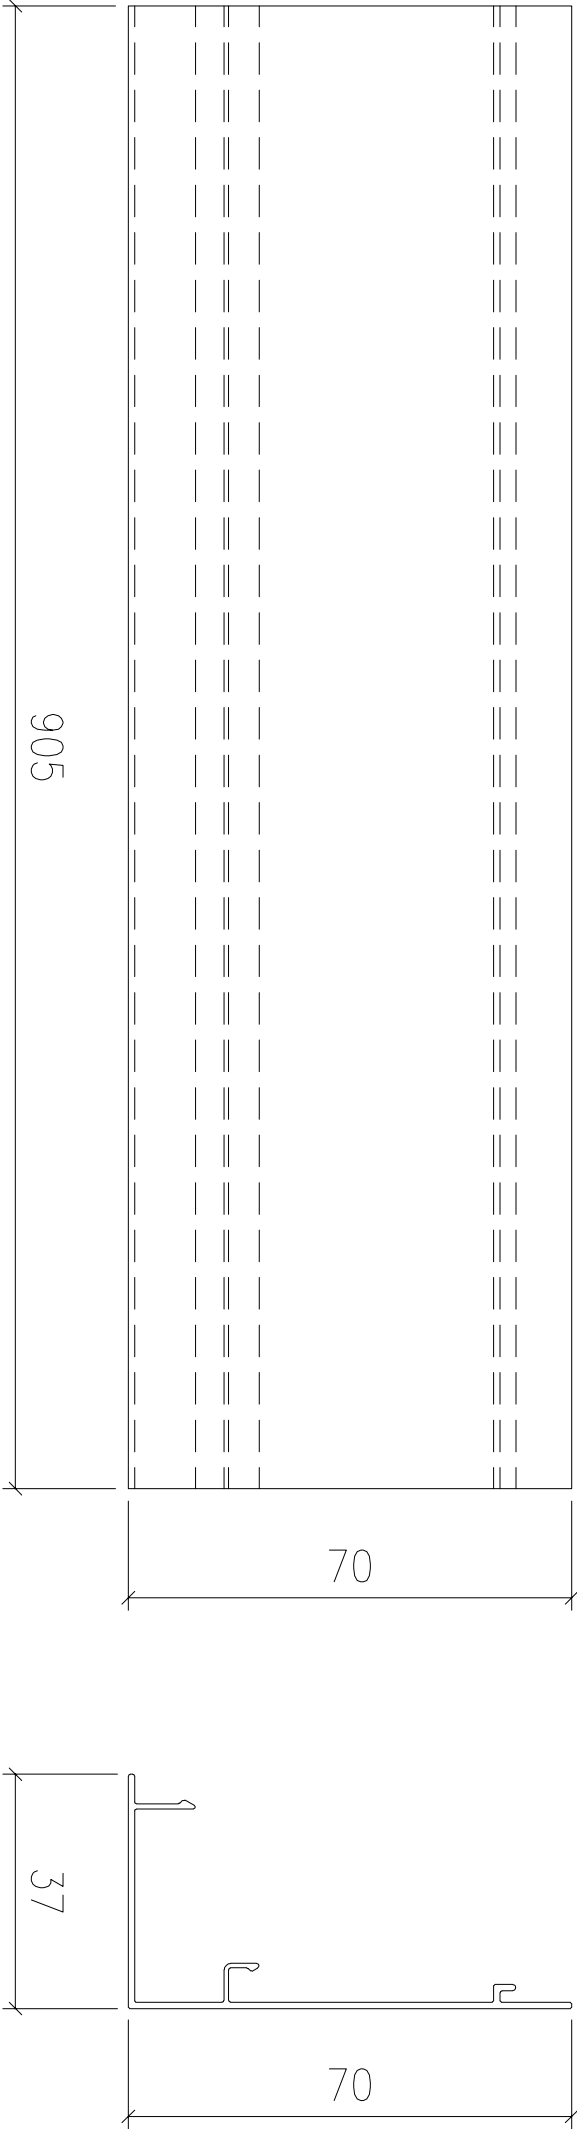

序號	物料編號	數量	安裝位置	樓層
01	T5-X86235-01	54	見派位圖	T5 FLAT A 6~16/F
02	T5-X86235-01	48	見派位圖	T5 FLAT A 17~25/F
03	T5-X86235-01	54	見派位圖	T5 FLAT B 6~16/F
04	T5-X86235-01	48	見派位圖	T5 FLAT B 17~25/F
05	T5-X86235-01	24	見派位圖	T5 FLAT C 11~16/F
06	T5-X86235-01	16	見派位圖	T5 FLAT D 11~16/F
07	T5-X86235-01	78	見派位圖	T5 FLAT E/F 11~26/F
08	T6-X86235-01	108	見派位圖	T6 FLAT A 5,6,8~26/F
09	T6-X86235-01	108	見派位圖	T6 FLAT B 5,6,8~26/F
10	T6-X86235-01	84	見派位圖	T6 FLAT C/D 10~26/F
11	T7-X86235-01	102	見派位圖	T7 FLAT A 7~26/F
12	T7-X86235-01	60	見派位圖	T7 FLAT B 7~23/F
		784		


名稱	企料扣蓋加工圖	制圖	LHR	2022,08,29	修改	—		
材料	X86235	復核	—	—	日期	—		
顏色	JMQ213457(3coats)	批準			圖號	J853-GB-FAB2-109		

送工地

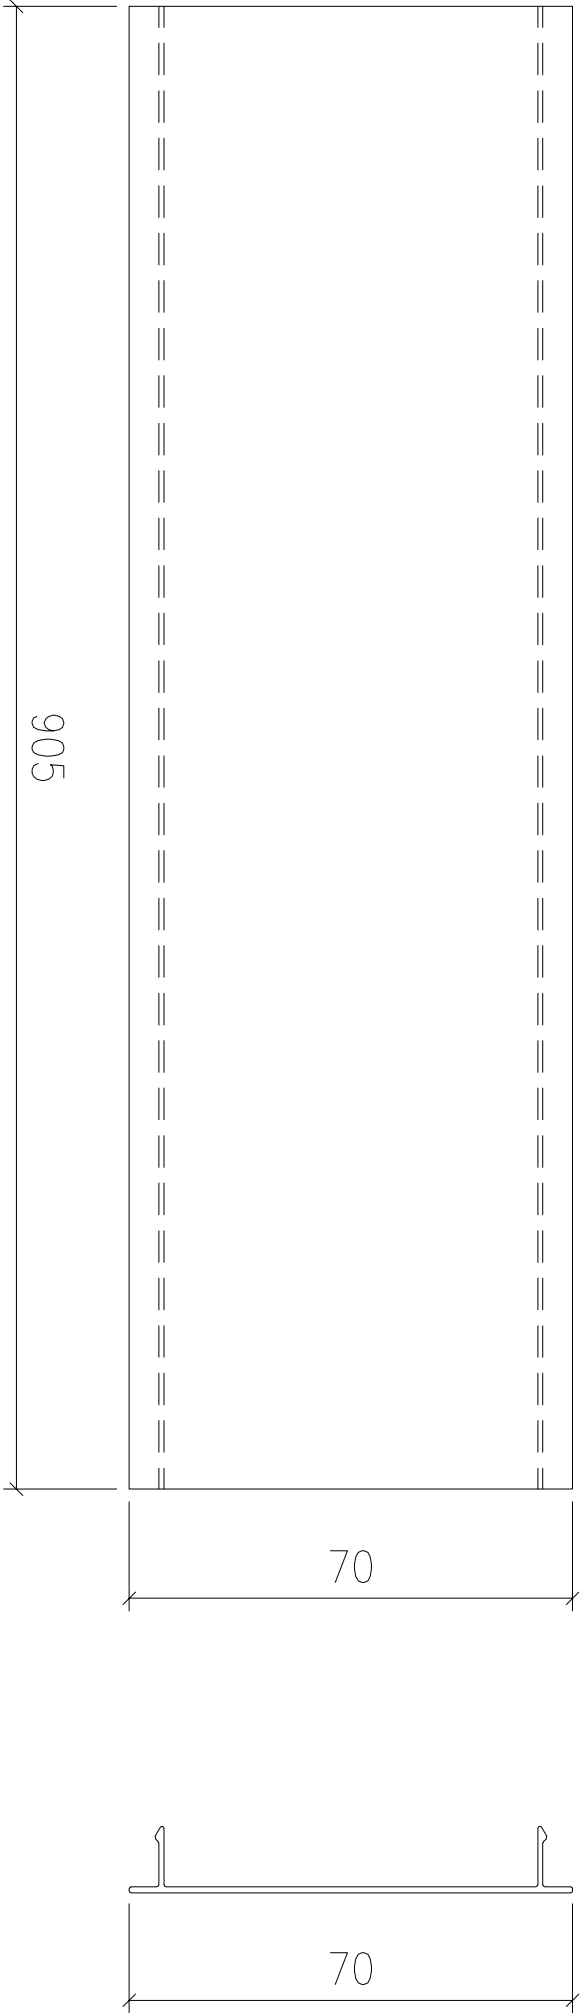

序號	物料編號	數量	安裝位置	樓層
01	T5-X86236-01	16	見派位圖	T5 FLAT A 17~25/F
02	T5-X86236-01	8	見派位圖	T5 FLAT B 17~25/F
03	T5-X86236-01	4	見派位圖	T5 FLAT D 11~16/F
04	T6-X86236-01	18	見派位圖	T6 FLAT A 5,6,8~26/F
05	T6-X86236-01	18	見派位圖	T6 FLAT B 5,6,8~26/F
06	T7-X86236-01	17	見派位圖	T7 FLAT A 7~26/F
		81		

名稱	企料扣蓋加工圖	制圖	LHR	2022,08,29	修改	—		
材料	X86236	復核	—	—	日期	—		
顏色	JMQ213457(3coats)	批準			圖號	J853-GB-FAB2-110		

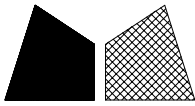

美特鋁質 有限公司


MIDI Aluminium Fabricator Ltd.

工程號

J853


地盤


錦上路

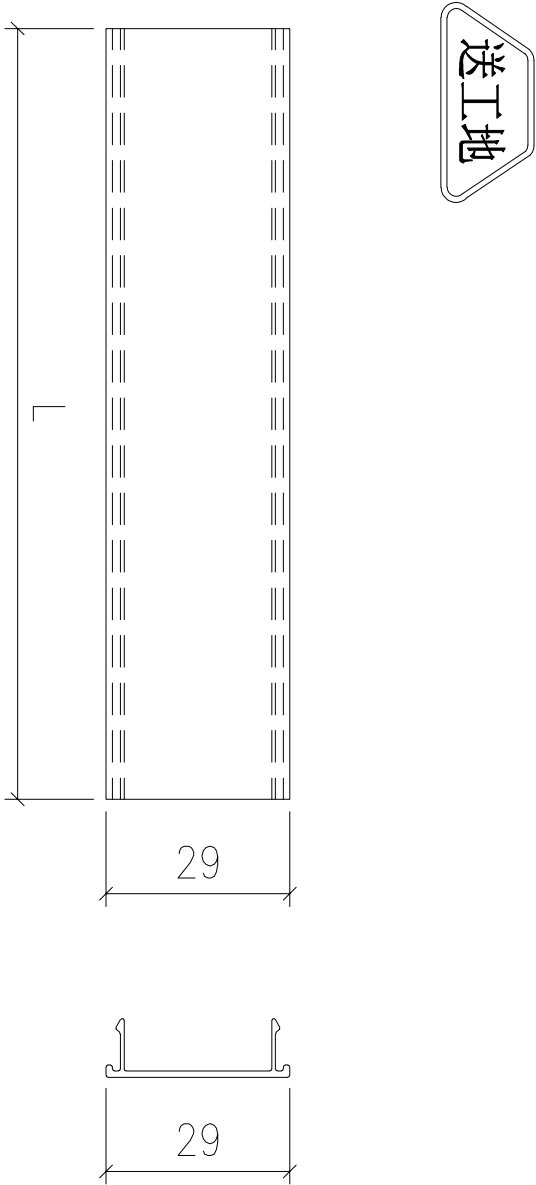

序號		物料編號	L:	數量	安裝位置	樓層
01		T5-X86229-01	2269	48	見派位圖	T5 FLAT A 17~25/F
02		T5-X86229-02	2164.5	52	見派位圖	T5 FLAT E/F 11~26/F
03		T5-X86229-03	1951	18	見派位圖	T5 FLAT A 6~16/F
04		T5-X86229-03	1951	8	見派位圖	T5 FLAT C 11~16/F
05		T5-X86229-04	1739.5	32	見派位圖	T5 FLAT B 17~25/F
06		T5-X86229-05	1376	18	見派位圖	T5 FLAT B 6~16/F
07		T5-X86229-06	1121.5	16	見派位圖	T5 FLAT D 11~16/F
08		T5-X86229-07	1064.5	18	見派位圖	T5 FLAT A 6~16/F
09		T5-X86229-07	1064.5	18	見派位圖	T5 FLAT B 6~16/F
10		T5-X86229-07	1064.5	8	見派位圖	T5 FLAT C 11~16/F
11		T5-X86229-08	974.5	16	見派位圖	T5 FLAT B 17~25/F
12		T5-X86229-09	374.5	8	見派位圖	T5 FLAT D 11~16/F
13		T5-X86229-10	299.5	18	見派位圖	T5 FLAT A 6~16/F
14		T5-X86229-10	299.5	32	見派位圖	T5 FLAT A 17~25/F
15		T5-X86229-10	299.5	18	見派位圖	T5 FLAT B 6~16/F
16		T5-X86229-11	78	16	見派位圖	T5 FLAT B 17~25/F
17		T5-X86229-11	78	8	見派位圖	T5 FLAT C 11~16/F
18		T5-X86229-12	64	36	見派位圖	T5 FLAT A 6~16/F
19		T5-X86229-12	64	32	見派位圖	T5 FLAT A 17~25/F
20		T5-X86229-12	64	36	見派位圖	T5 FLAT B 6~16/F
21		T5-X86229-12	64	16	見派位圖	T5 FLAT B 17~25/F
22		T5-X86229-12	64	8	見派位圖	T5 FLAT C 11~16/F
23		T5-X86229-12	64	16	見派位圖	T5 FLAT D 11~16/F
24		T5-X86229-12	64	52	見派位圖	T5 FLAT E/F 11~26/F
25		T5-X86229-13	52	52	見派位圖	T5 FLAT E/F 11~26/F
26		T5-X86229-14	29	16	見派位圖	T5 FLAT B 17~25/F
27		T5-X86229-14	29	8	見派位圖	T5 FLAT C 11~16/F
				624		
名稱	扶手扣蓋加工圖			制圖	LHR	2022,08,30
材料	X86229			復核	-	-
顏色	JM213457(3coats)			批準		
		修改	日期	圖號	J853-GB-FAB2-111	

送工地

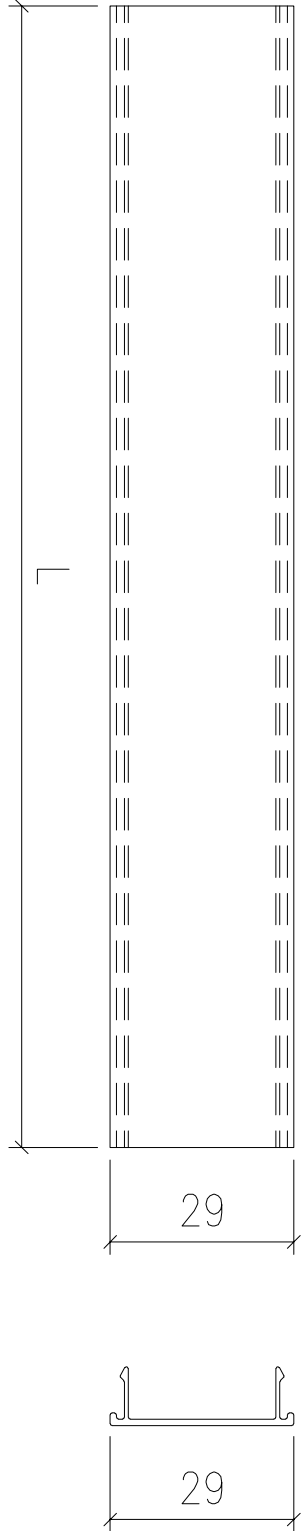

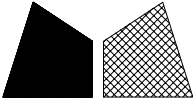

美特鋁質 有限公司


MIDI Aluminium Fabricator Ltd.

工程號	J853	地盤	錦上路
-----	------	----	-----

序號	物料編號	L:	數量	安裝位置	樓層
01	T6-X86229-01	2164.5	56	見派位圖	T6 FLAT C/D 10~26/F
02	T6-X86229-02	1437	72	見派位圖	T6 FLAT A 5,6,8~26/F
03	T6-X86229-02	1437	72	見派位圖	T6 FLAT B 5,6,8~26/F
04	T6-X86229-03	1264.5	36	見派位圖	T6 FLAT A 5,6,8~26/F
05	T6-X86229-03	1264.5	36	見派位圖	T6 FLAT B 5,6,8~26/F
06	T6-X86229-04	199.5	36	見派位圖	T6 FLAT A 5,6,8~26/F
07	T6-X86229-04	199.5	36	見派位圖	T6 FLAT B 5,6,8~26/F
08	T6-X86229-05	64	72	見派位圖	T6 FLAT A 5,6,8~26/F
09	T6-X86229-05	64	72	見派位圖	T6 FLAT B 5,6,8~26/F
10	T6-X86229-05	64	56	見派位圖	T6 FLAT C/D 10~26/F
11	T7-X86229-01	2164.5	30	見派位圖	T7 FLAT B 7~23/F
12	T7-X86229-02	1437	68	見派位圖	T7 FLAT A 7~26/F
13	T7-X86229-03	1264.5	34	見派位圖	T7 FLAT A 7~26/F
14	T7-X86229-03	1264.5	30	見派位圖	T7 FLAT B 7~23/F
15	T7-X86229-04	799.5	34	見派位圖	T7 FLAT A 7~26/F
16	T7-X86229-05	64	68	見派位圖	T7 FLAT A 7~26/F
17	T7-X86229-05	64	60	見派位圖	T7 FLAT B 7~23/F
			868		

名稱	扶手扣蓋加工圖	制圖	LHR	2022,08,30	修改	-		
材料	X86229	復核	-	-	日期	-		
顏色	JMQ213457(3coats)	批準			圖號	J853-GB-FAB2-112		

送工地

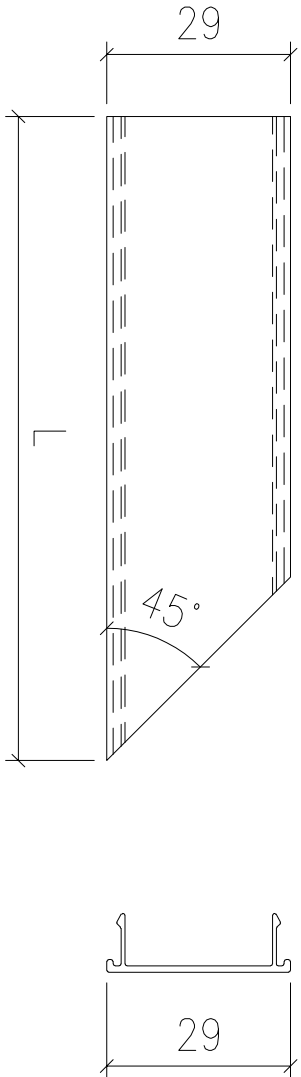


美特鋁質 有限公司 MIDI Aluminium Fabricator Ltd.			
工程號	J853	地盤	錦上路

序號	物料編號	L:	數量	安裝位置	樓層
01	T5-X86229-15	173	18	見派位圖	T5 FLAT A 6~16/F
02	T5-X86229-15	173	16	見派位圖	T5 FLAT A 17~25/F
03	T5-X86229-15	173	18	見派位圖	T5 FLAT B 6~16/F
04	T5-X86229-15	173	8	見派位圖	T5 FLAT B 17~25/F
05	T5-X86229-15	173	8	見派位圖	T5 FLAT C 11~16/F
06	T5-X86229-15	173	4	見派位圖	T5 FLAT D 11~16/F
07	T5-X86229-15	173	13	見派位圖	T5 FLAT E/F 11~26/F
08	T5-X86229-17	157	13	見派位圖	T5 FLAT E/F 11~26/F
09	T5-X86229-19	130	8	見派位圖	T5 FLAT B 17~25/F
10	T5-X86229-21	96	18	見派位圖	T5 FLAT A 6~16/F
11	T5-X86229-21	96	16	見派位圖	T5 FLAT A 17~25/F
12	T5-X86229-21	96	18	見派位圖	T5 FLAT B 6~16/F
13	T5-X86229-21	96	8	見派位圖	T5 FLAT B 17~25/F
14	T5-X86229-21	96	8	見派位圖	T5 FLAT C 11~16/F
15	T5-X86229-21	96	4	見派位圖	T5 FLAT D 11~16/F
16	T5-X86229-21	96	13	見派位圖	T5 FLAT E/F 11~26/F
17	T5-X86229-23	80	13	見派位圖	T5 FLAT E/F 11~26/F
18	T5-X86229-25	53	8	見派位圖	T5 FLAT B 17~25/F
			212		

名稱	扶手扣蓋加工圖	制圖	LHR	2022,08,30	修改	—		
材料	X86229	復核	—	—	日期	—		
顏色	JMQ213457(3coats)	批準			圖號	J853-GB-FAB2-113		


送工地

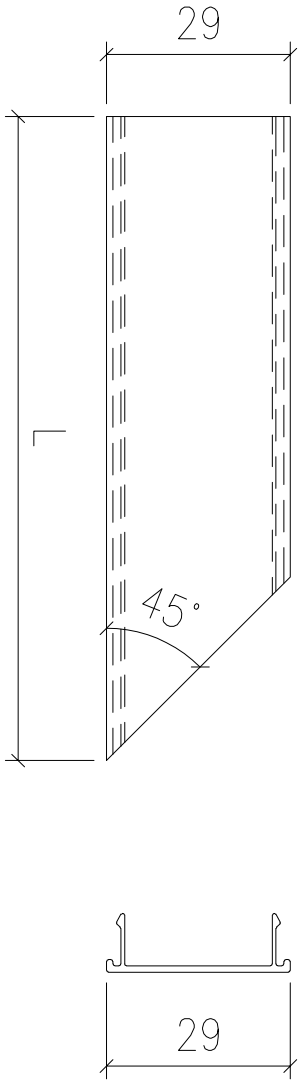

序號	物料編號	L:	數量	安裝位置	樓層
01	T6-X86229-06	173	36	見派位圖	T6 FLAT A 5,6,8~26/F
02	T6-X86229-06	173	36	見派位圖	T6 FLAT B 5,6,8~26/F
03	T6-X86229-06	173	14	見派位圖	T6 FLAT C/D 10~26/F
04	T6-X86229-08	126	14	見派位圖	T6 FLAT C/D 10~26/F
05	T6-X86229-10	96	36	見派位圖	T6 FLAT A 5,6,8~26/F
06	T6-X86229-10	96	36	見派位圖	T6 FLAT B 5,6,8~26/F
07	T6-X86229-10	96	14	見派位圖	T6 FLAT C/D 10~26/F
08	T6-X86229-12	49	14	見派位圖	T6 FLAT C/D 10~26/F
09	T7-X86229-06	173	34	見派位圖	T7 FLAT A 7~26/F
10	T7-X86229-06	173	15	見派位圖	T7 FLAT B 7~23/F
11	T7-X86229-08	96	34	見派位圖	T7 FLAT A 7~26/F
12	T7-X86229-08	96	15	見派位圖	T7 FLAT B 7~23/F
			298		

名稱	扶手扣蓋加工圖	制圖	LHR	2022,08,30	修改	—		
材料	X86229	復核	—	—	日期	—		
顏色	JMQ213457(3coats)	批準			圖號	J853-GB-FAB2-114		

送工地

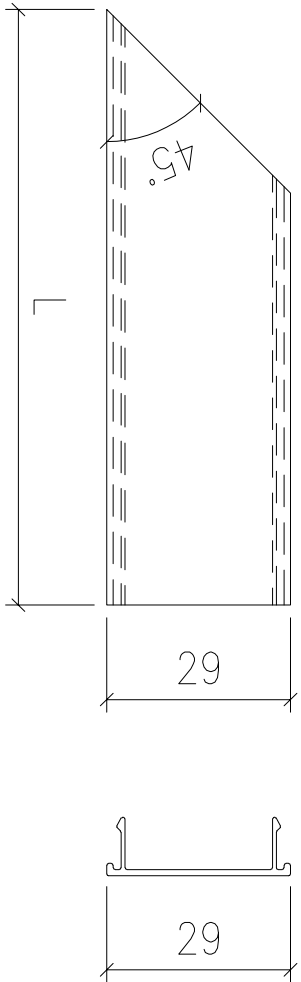


美特鋁質 有限公司 MIDI Aluminium Fabricator Ltd.			
工程號	J853	地盤	錦上路

序號	物料編號	L:	數量	安裝位置	樓層
01	T5-X86229-16	173	18	見派位圖	T5 FLAT A 6~16/F
02	T5-X86229-16	173	16	見派位圖	T5 FLAT A 17~25/F
03	T5-X86229-16	173	18	見派位圖	T5 FLAT B 6~16/F
04	T5-X86229-16	173	16	見派位圖	T5 FLAT B 17~25/F
05	T5-X86229-16	173	4	見派位圖	T5 FLAT C 11~16/F
06	T5-X86229-16	173	4	見派位圖	T5 FLAT D 11~16/F
07	T5-X86229-16	173	13	見派位圖	T5 FLAT E/F 11~26/F
08	T5-X86229-18	157	13	見派位圖	T5 FLAT E/F 11~26/F
09	T5-X86229-20	130	4	見派位圖	T5 FLAT C 11~16/F
10	T5-X86229-22	96	18	見派位圖	T5 FLAT A 6~16/F
11	T5-X86229-22	96	16	見派位圖	T5 FLAT A 17~25/F
12	T5-X86229-22	96	18	見派位圖	T5 FLAT B 6~16/F
13	T5-X86229-22	96	16	見派位圖	T5 FLAT B 17~25/F
14	T5-X86229-22	96	4	見派位圖	T5 FLAT C 11~16/F
15	T5-X86229-22	96	4	見派位圖	T5 FLAT D 11~16/F
16	T5-X86229-22	96	13	見派位圖	T5 FLAT E/F 11~26/F
17	T5-X86229-24	80	13	見派位圖	T5 FLAT E/F 11~26/F
18	T5-X86229-26	53	4	見派位圖	T5 FLAT C 11~16/F
			212		

名稱	扶手扣蓋加工圖	制圖	LHR	2022,08,30	修改	—		
材料	X86229	復核	—	—	日期	—		
顏色	JMQ213457(3coats)	批準			圖號	J853-GB-FAB2-115		

送工地

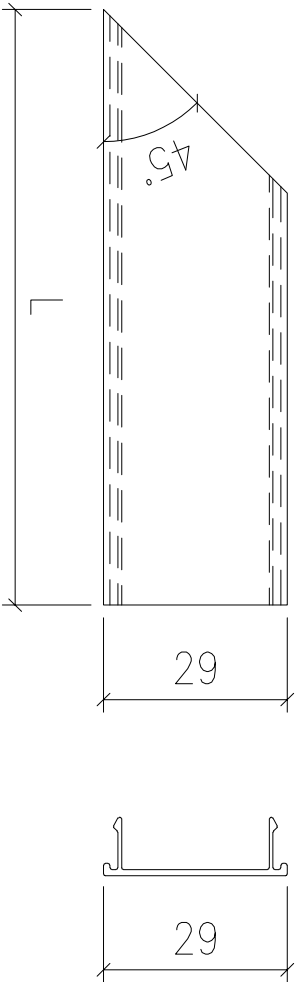


序號	物料編號	L:	數量	安裝位置	樓層
01	T6-X86229-07	173	36	見派位圖	T6 FLAT A 5,6,8~26/F
02	T6-X86229-07	173	36	見派位圖	T6 FLAT B 5,6,8~26/F
03	T6-X86229-07	173	14	見派位圖	T6 FLAT C/D 10~26/F
04	T6-X86229-09	126	14	見派位圖	T6 FLAT C/D 10~26/F
05	T6-X86229-11	96	36	見派位圖	T6 FLAT A 5,6,8~26/F
06	T6-X86229-11	96	36	見派位圖	T6 FLAT B 5,6,8~26/F
07	T6-X86229-11	96	14	見派位圖	T6 FLAT C/D 10~26/F
08	T6-X86229-13	49	14	見派位圖	T6 FLAT C/D 10~26/F
09	T7-X86229-07	173	34	見派位圖	T7 FLAT A 7~26/F
10	T7-X86229-07	173	15	見派位圖	T7 FLAT B 7~23/F
11	T7-X86229-09	96	34	見派位圖	T7 FLAT A 7~26/F
12	T7-X86229-09	96	15	見派位圖	T7 FLAT B 7~23/F
			298		

名稱	扶手扣蓋加工圖	制圖	LHR	2022,08,30	修改	—		
材料	X86229	復核	—	—	日期	—		
顏色	JMQ213457(3coats)	批準			圖號	J853-GB-FAB2-116		



錦上路





送工地

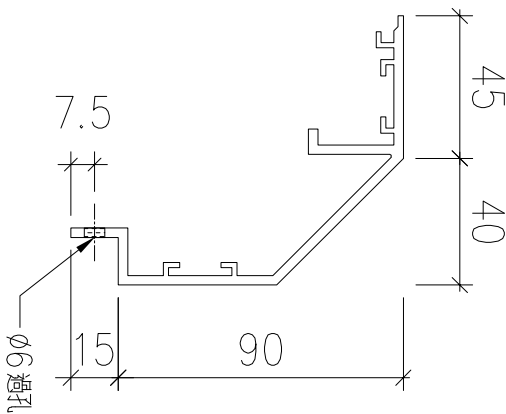

序號	物料編號	數量	安裝位置	樓層
01	T5-X86230-01	8	見派位圖	T5 FLAT A 17~25/F

名稱		制圖	LHR	2022,08,30	修改	—		
材料	X86230	復核	—	—	日期	—		
顏色	JMQ213457(3coats)	批準			圖號	J853-GB-FAB2-117		

送工地

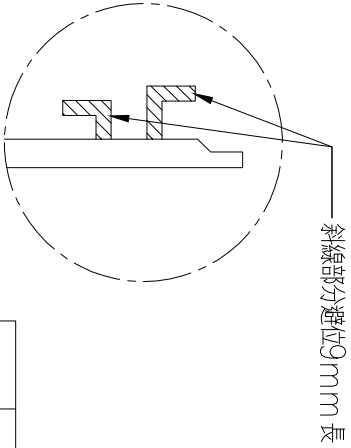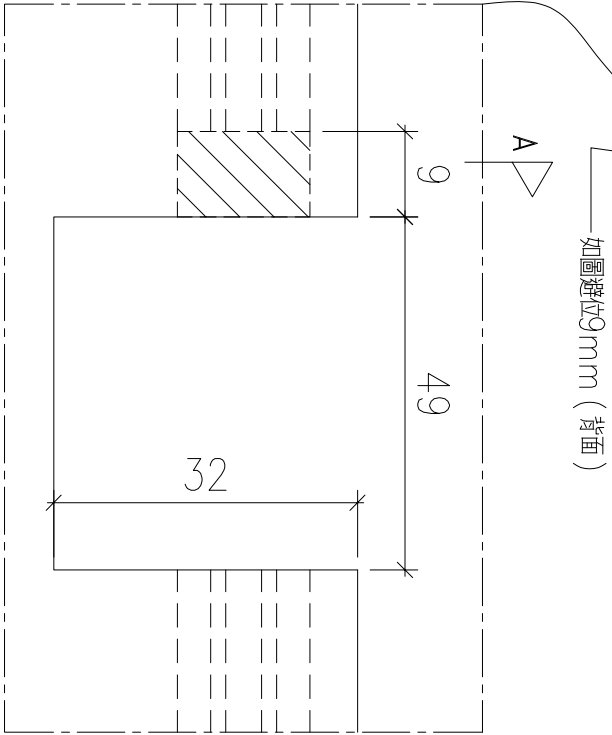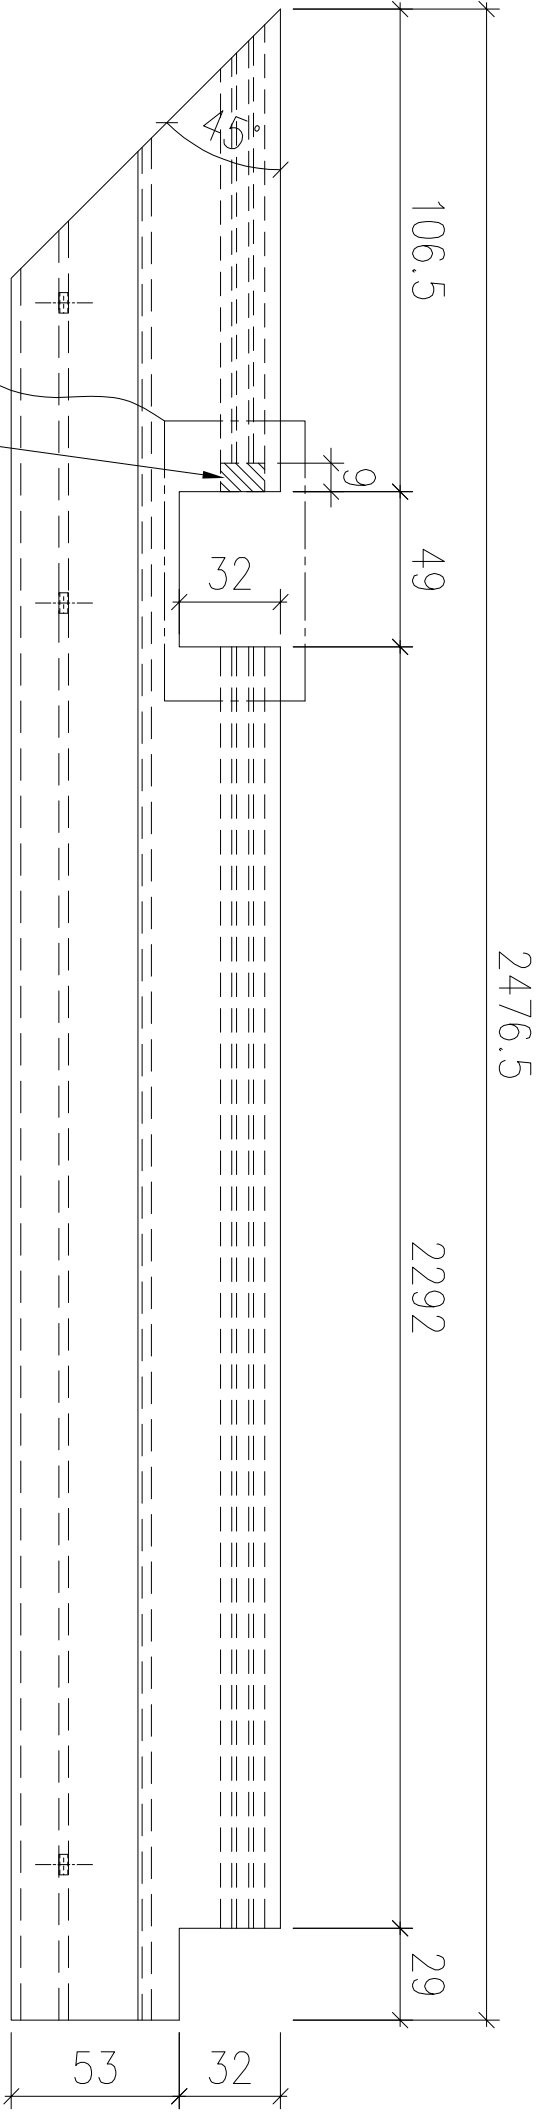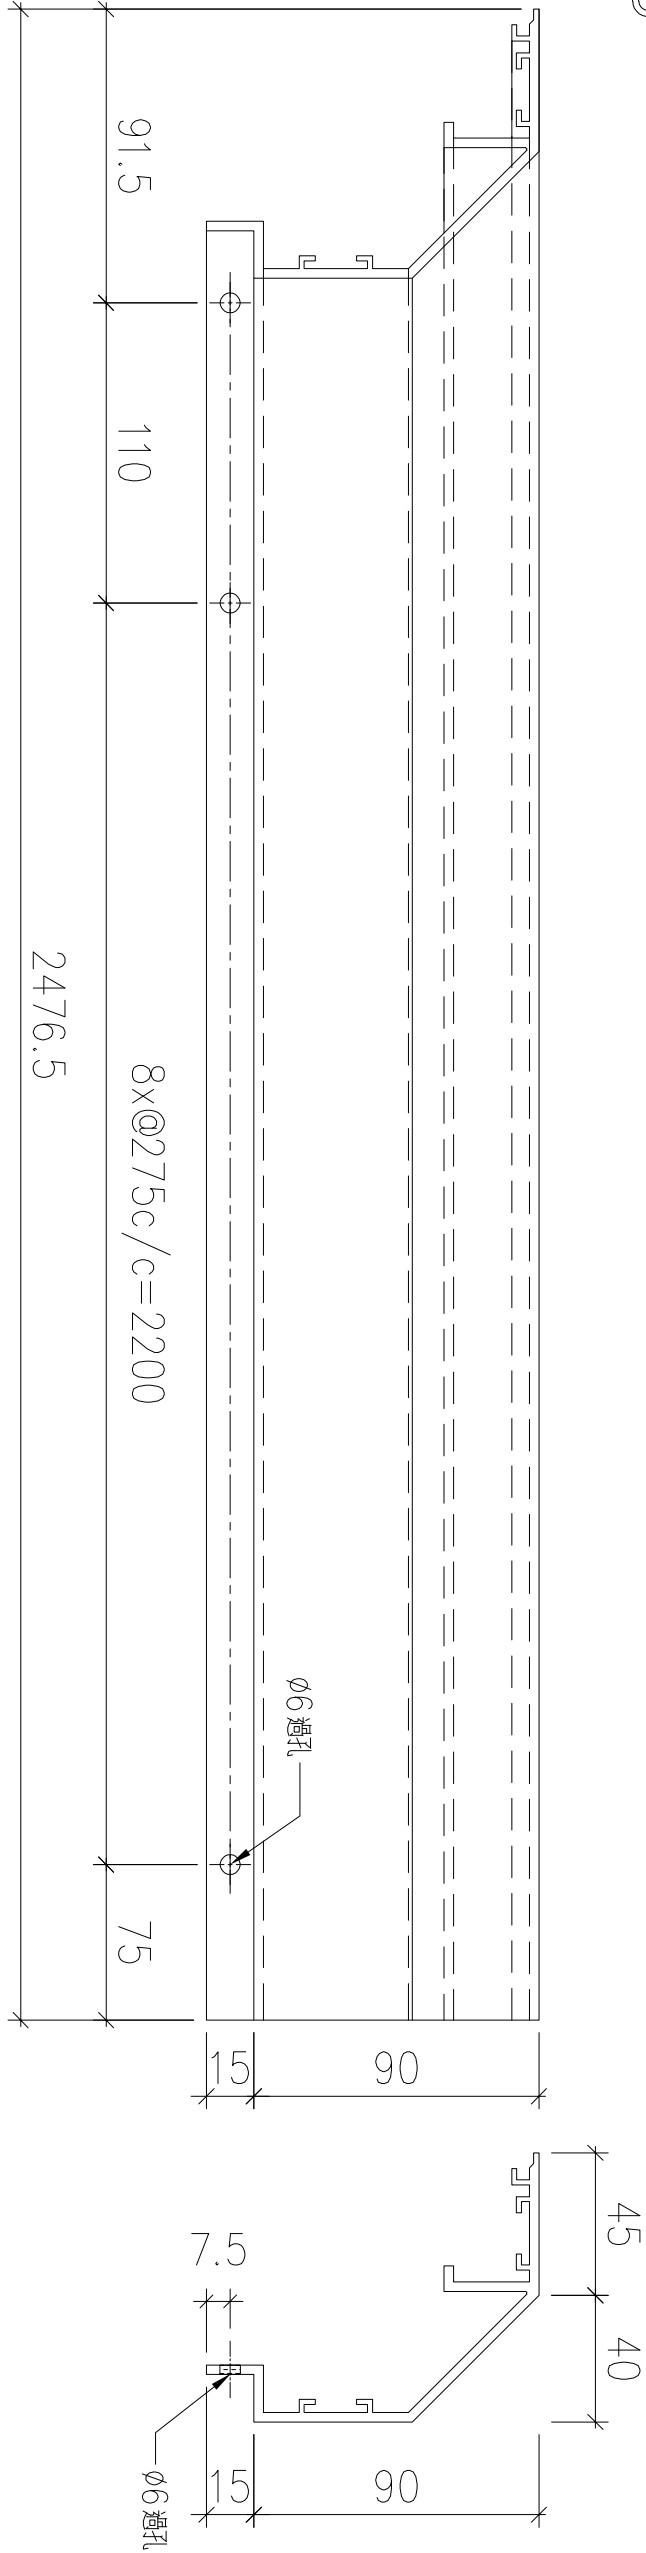

SECTION: A-A

序號	物料編號	數量	使用位置	樓層
01	T5-X86230-02	8	見派位圖	T5 FLAT A 17~25/F

名稱		制圖	LHR	2022,08,30	修改	-		
材料	X86230	復核	-	-	日期	-		
顏色	JMQ213457(3coats)	批準			圖號	J853-GB-FAB2-118		






錦上路


神風

15 FLAT A 17~25/F


送工部

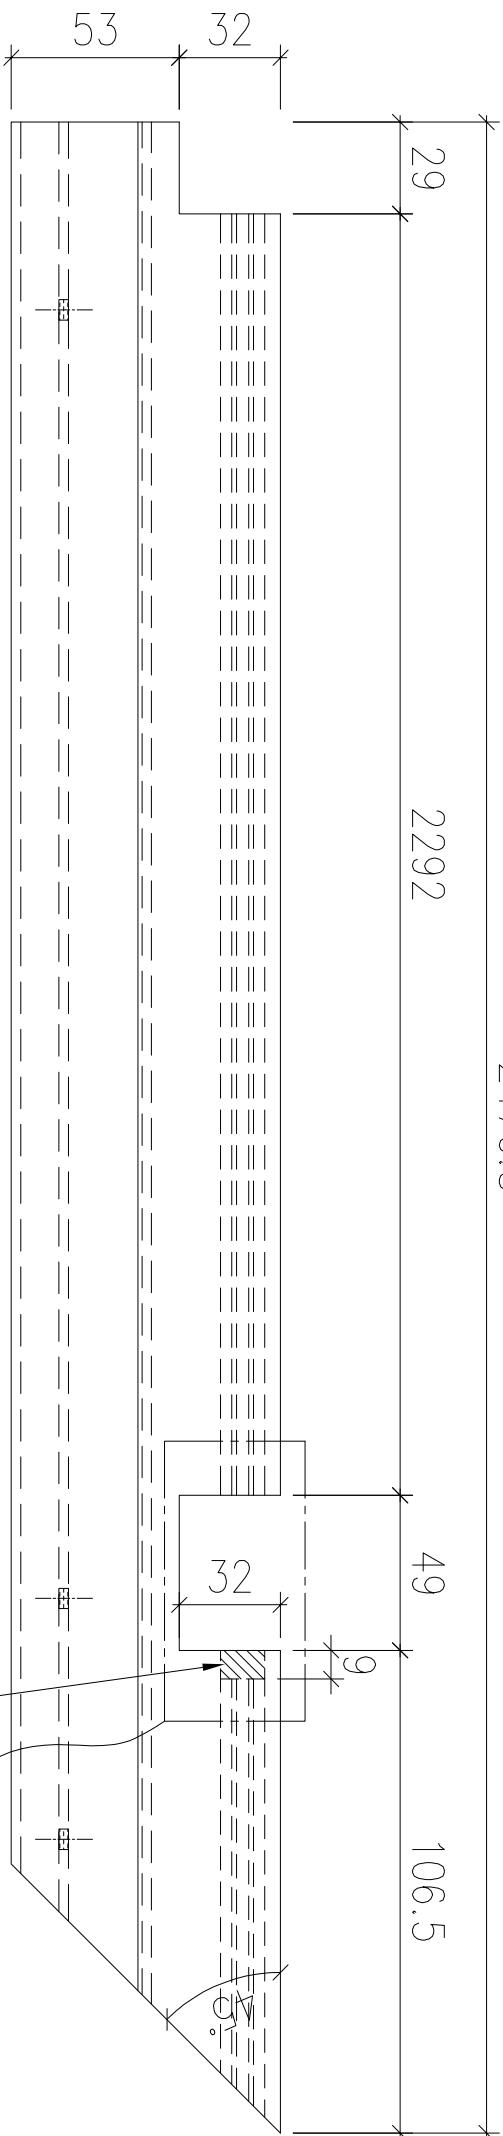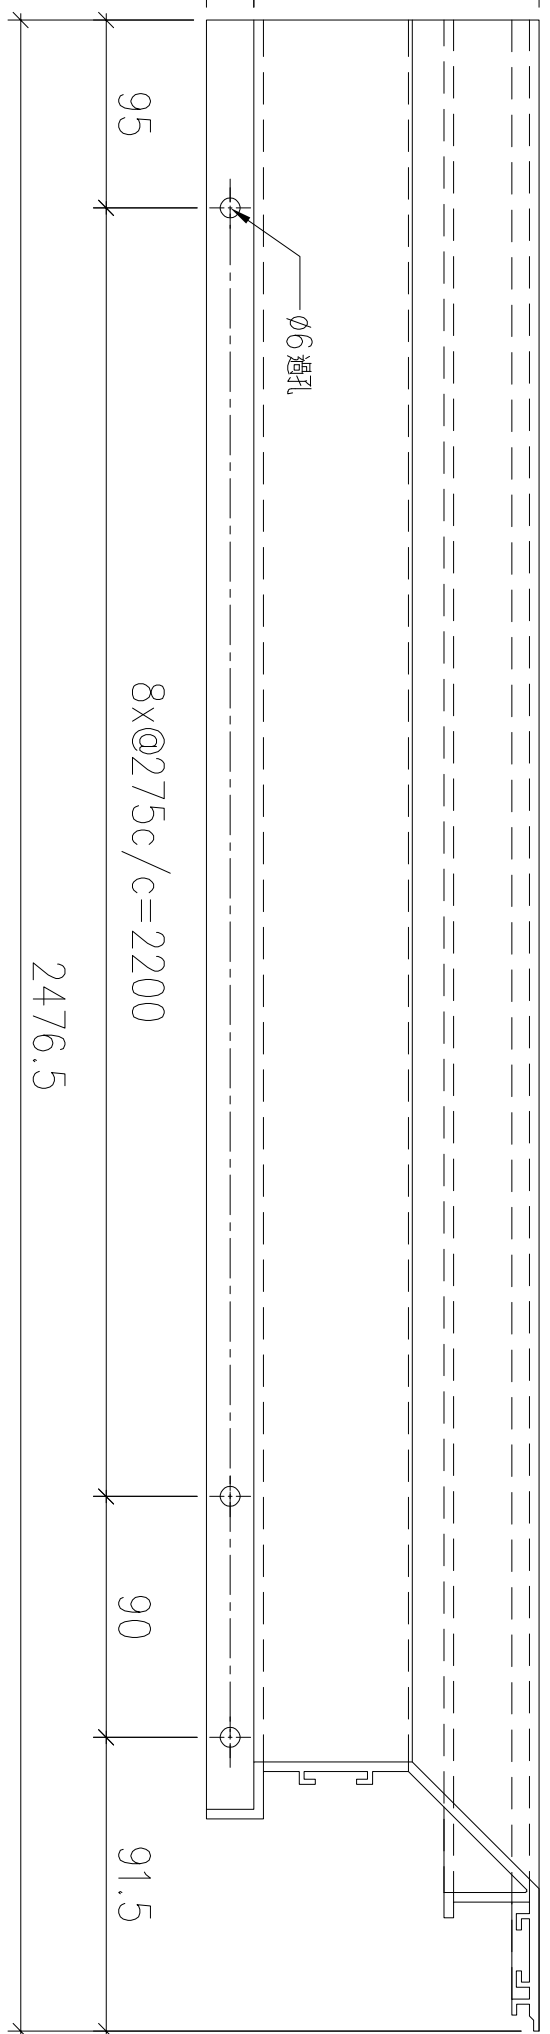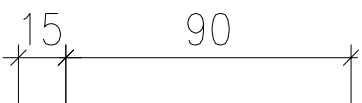

斜線部分避位9mm長

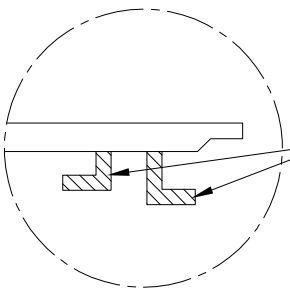

SECTION: A-A




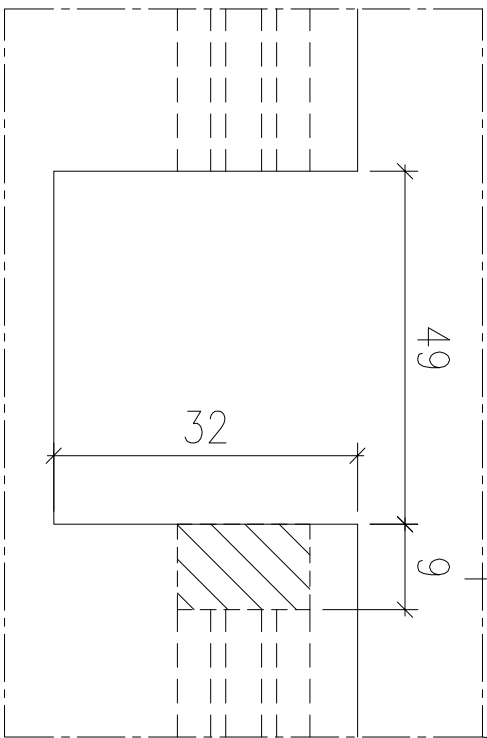


如圖定位9mm(背面)

$\frac{\triangle}{A}$

J853-GB-FAB2-119

送工地

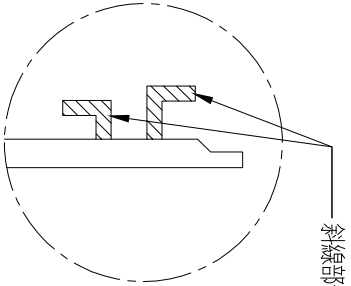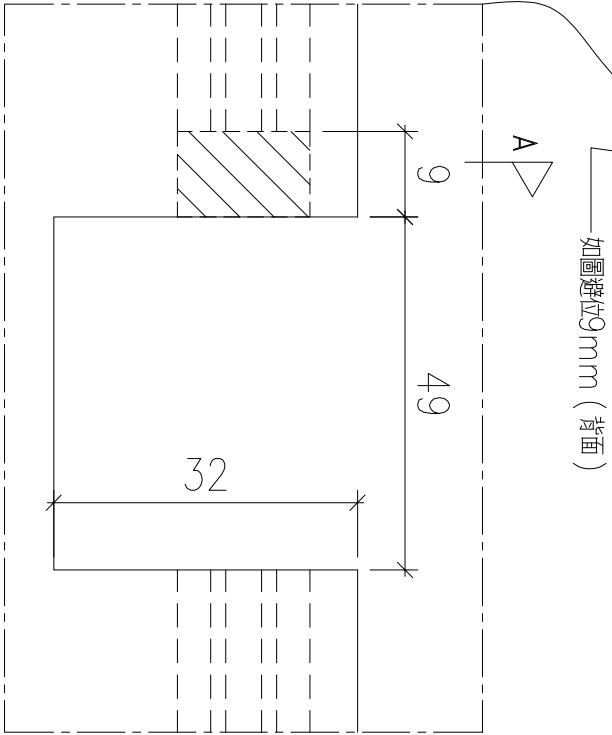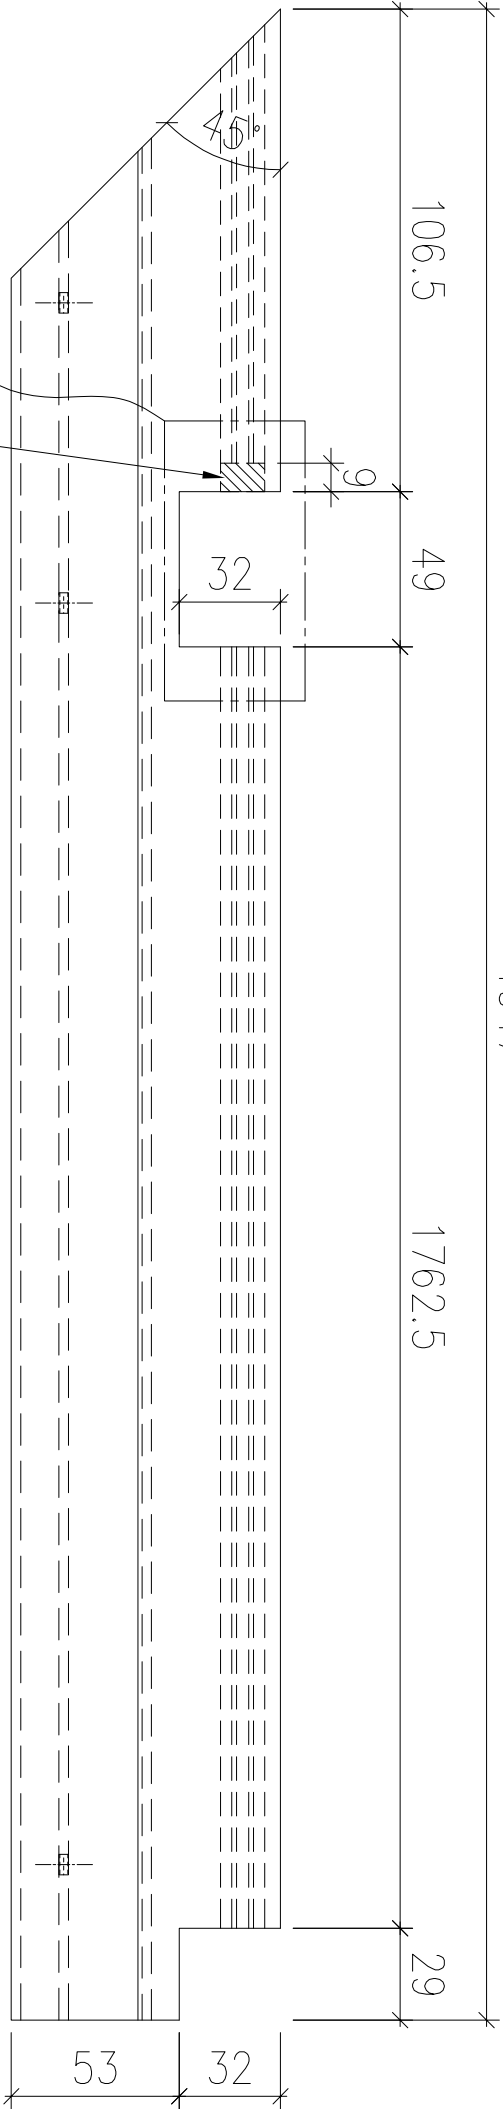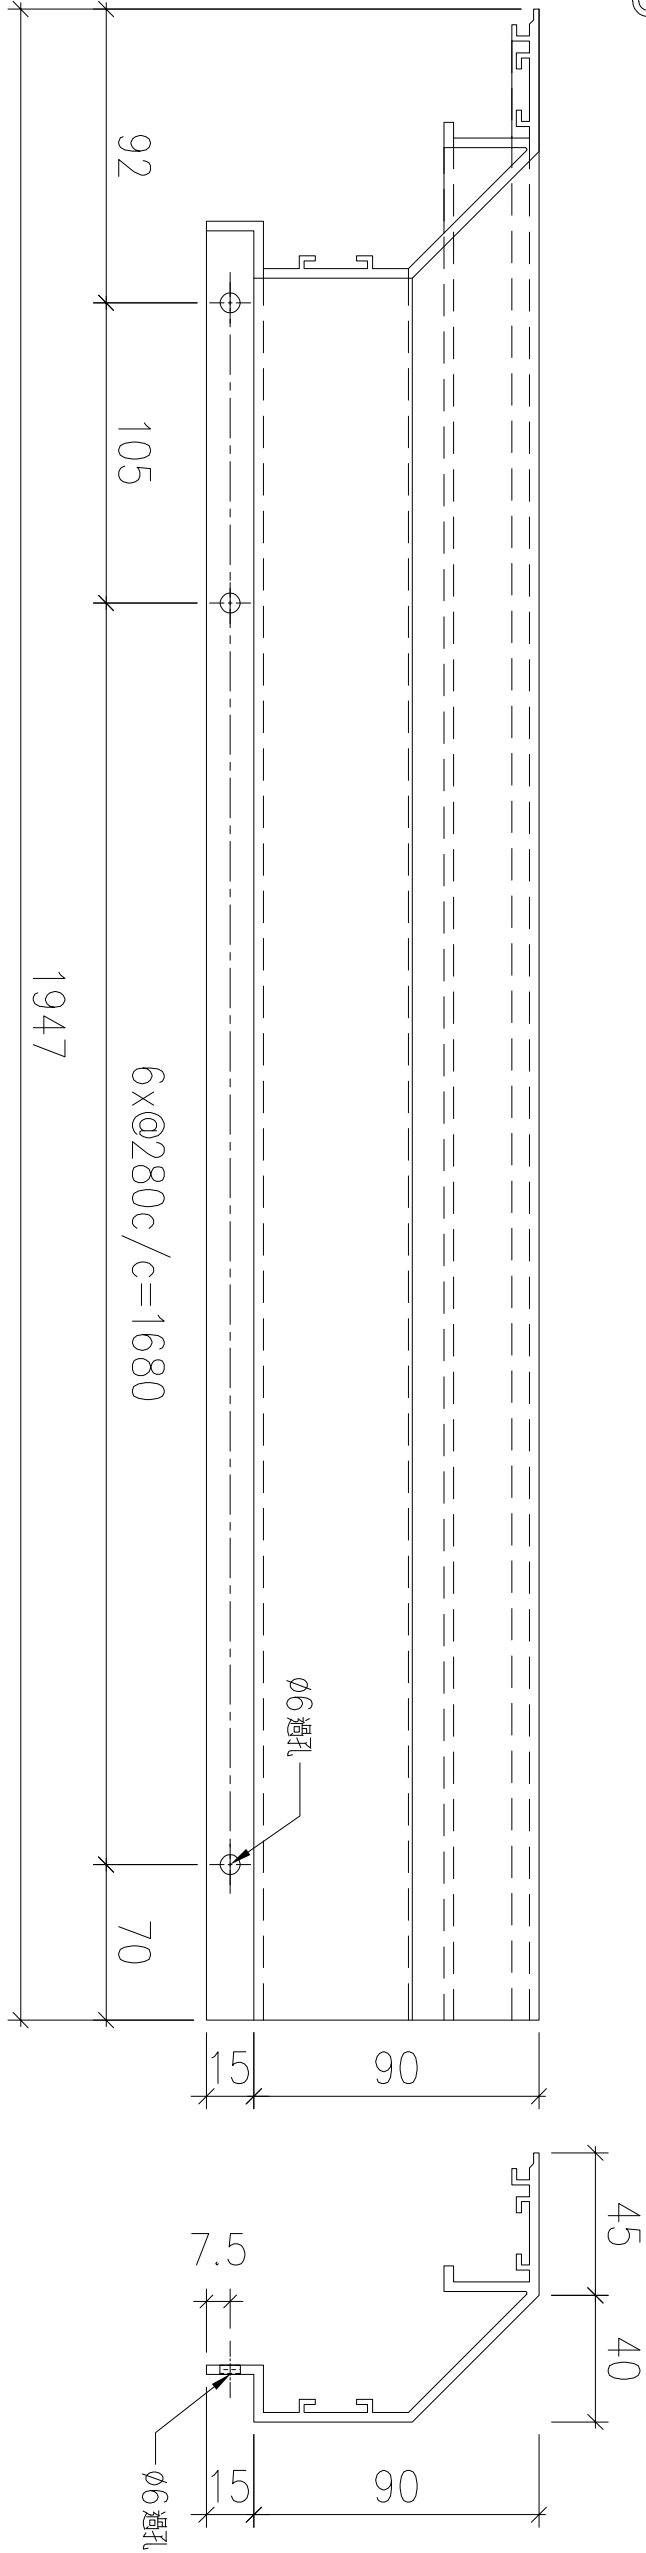


SECTION: A-A

序號	物料編號	數量	使用位置	樓層
01	T5-X86230-04	8	見派位圖	T5 FLAT B 17~25/F




名稱		制圖	LHR	2022,08,30	修改	—		
材料	X86230	復核	—	—	日期	—		
顏色	JMQ213457(3coats)	批準			圖號	J853-GB-FAB2-120		

序號	物料編號	數量	使用位置	樓層
01	T5-X86230-05	8	見派位圖	T5 FLAT B 17~25/F

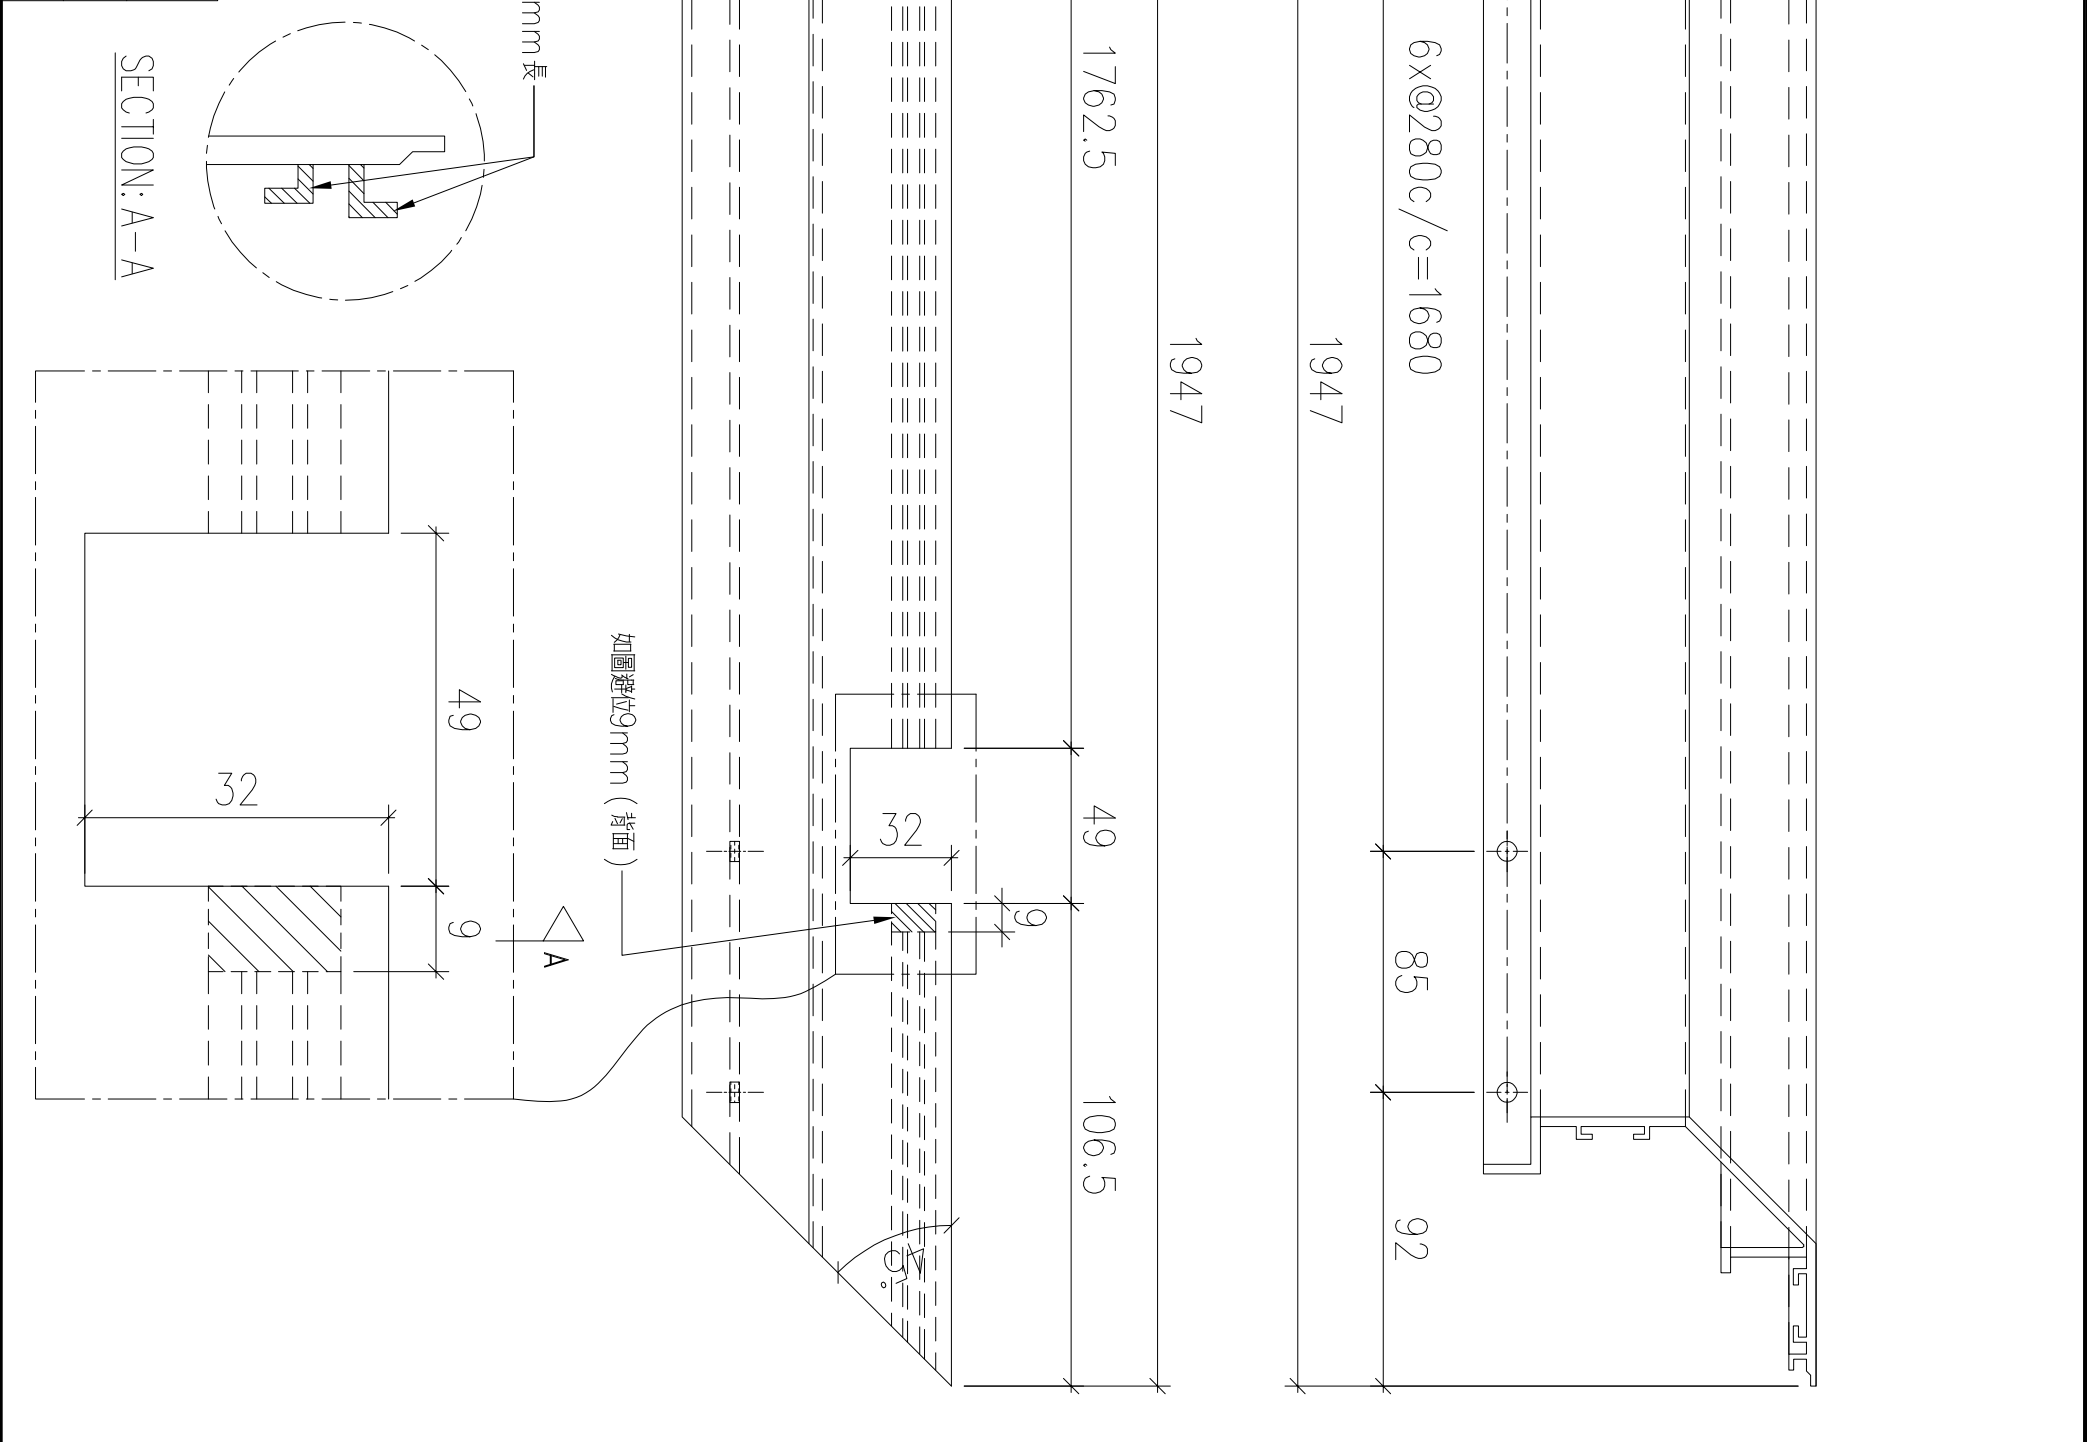

名稱		制圖	LHR	2022,08,30	修改	—		
材料	X86230	復核	—	—	日期	—		
顏色	JMQ213457(3coats)	批準			圖號	J853-GB-FAB2-121		

送工地

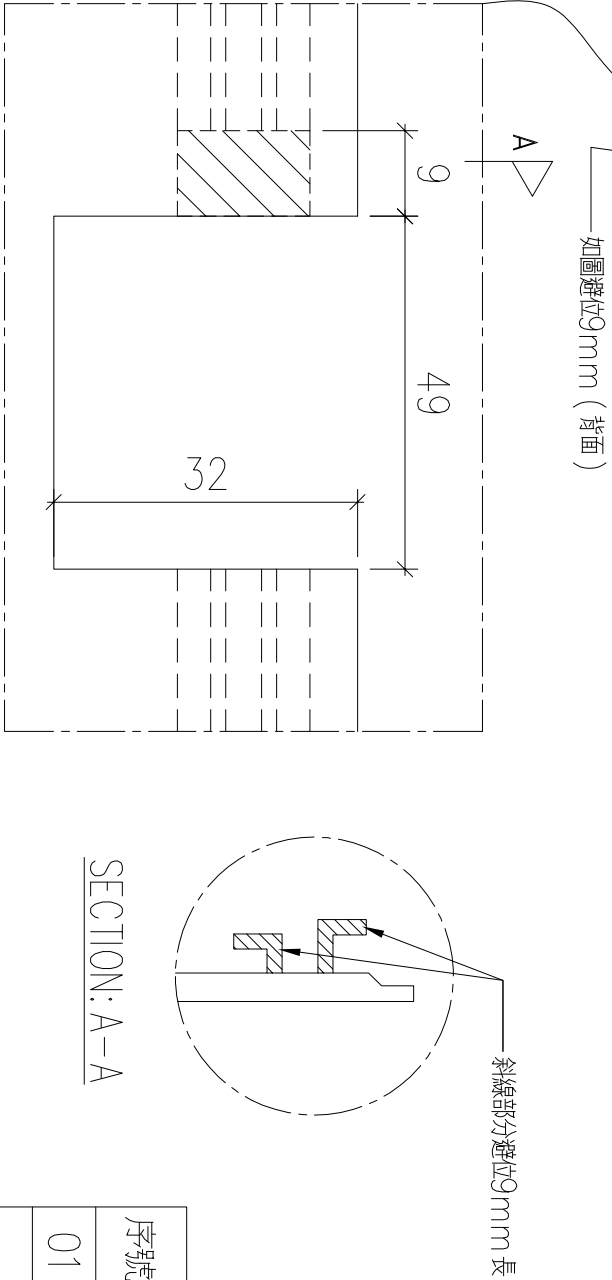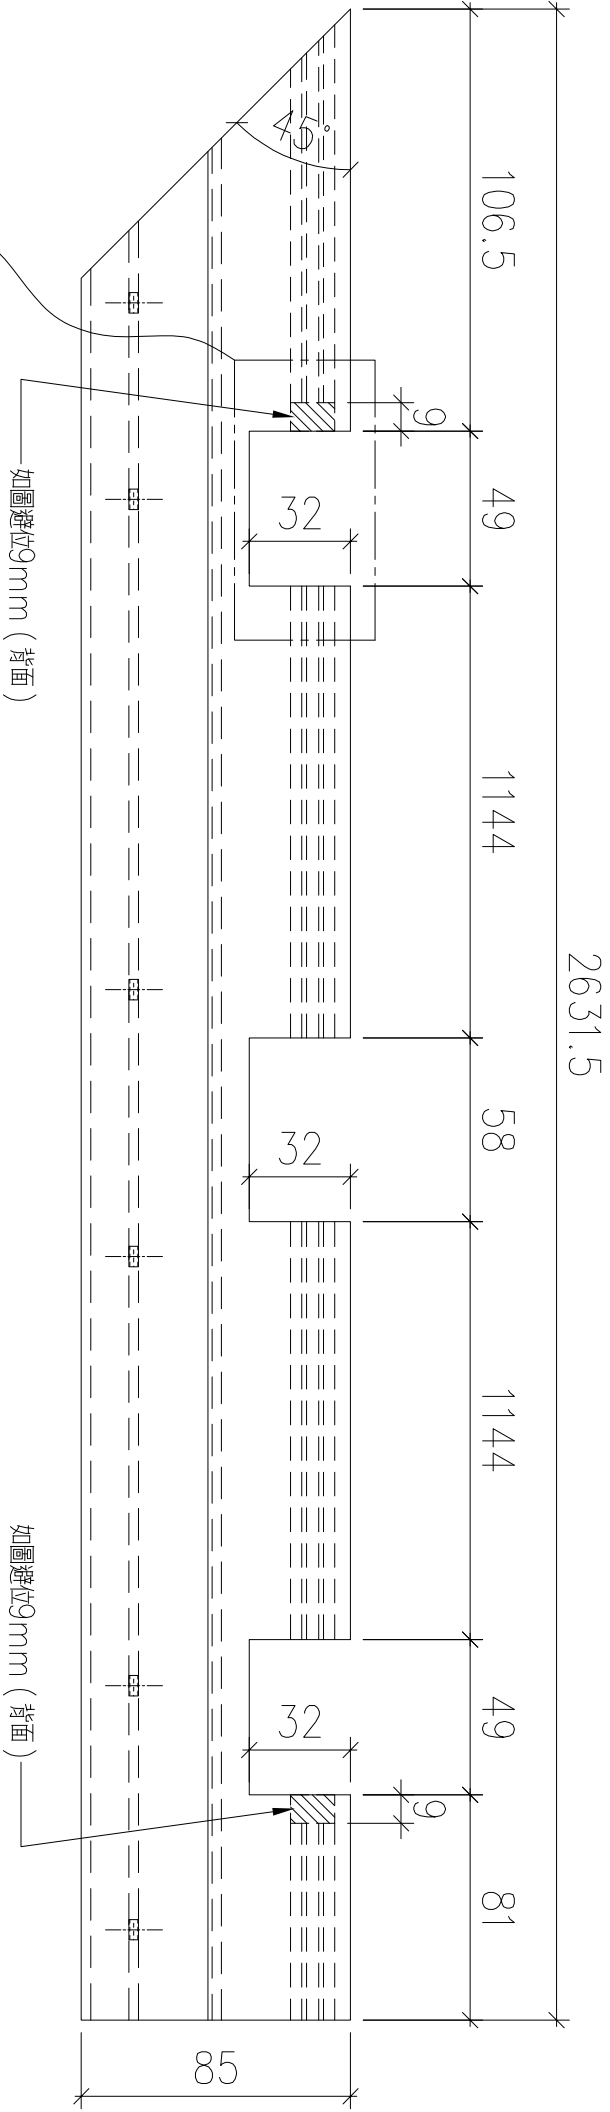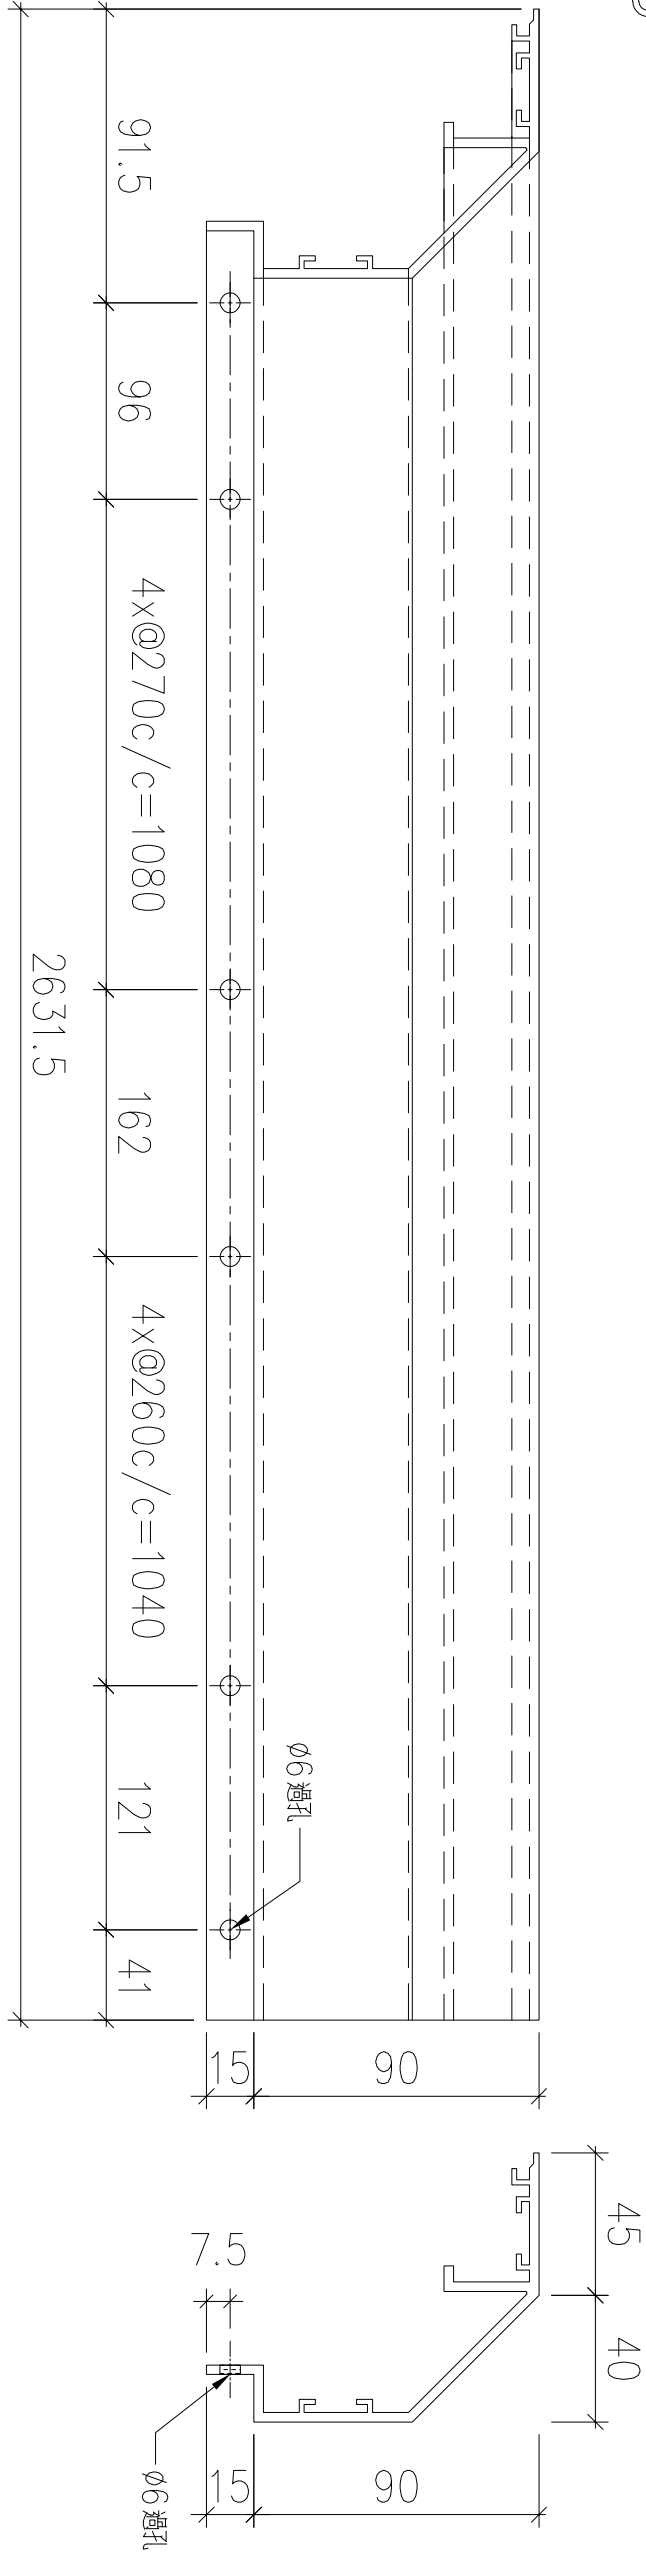


序號	物料編號	數量	使用位置	樓層
01	T5-X86230-06	4	見派位圖	T5 FLAT D 11~16/F

名稱		制圖	LHR	2022,08,30	修改	-		
材料	X86230	復核	-	-	日期	-		
顏色	JMQ213457(3coats)	批準			圖號	J853-GB-FAB2-122		



錦上路


送工

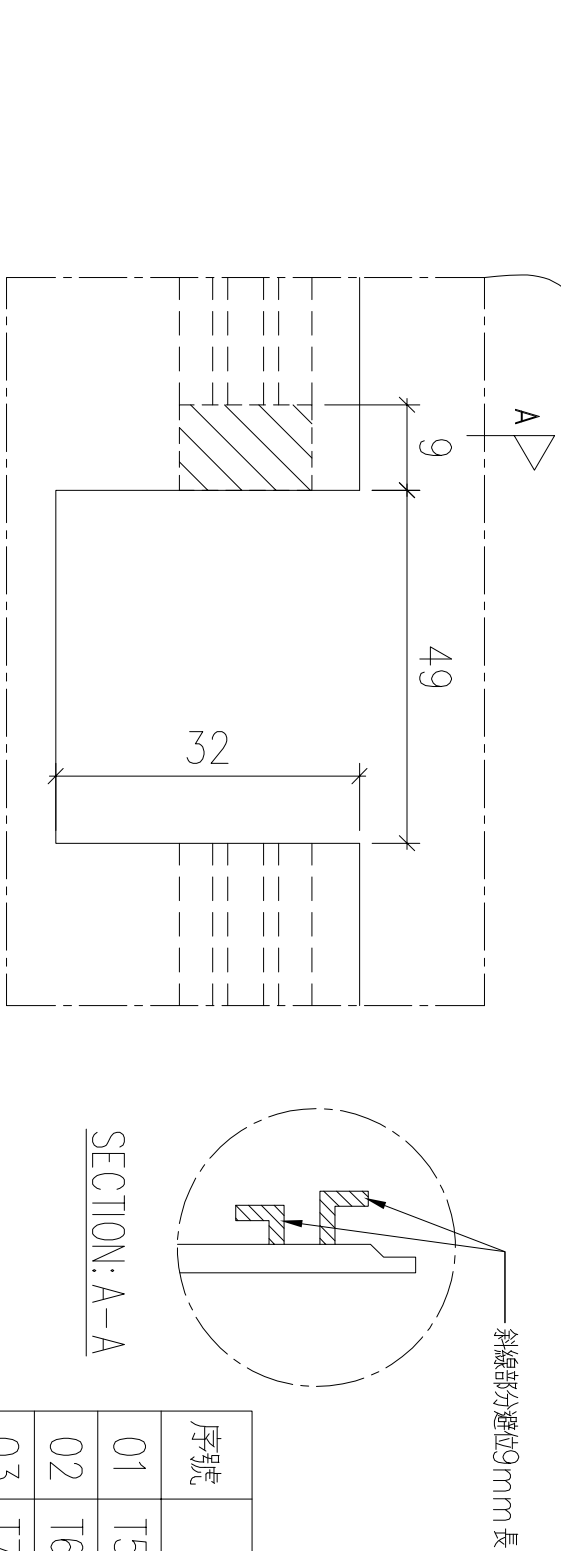

SECTION: A-A

序列虎	物料編號虎	數量	使用位置	樓層
01	T5-X86230-07	13	見派位圖	T5 FLAT E/F 11~26/F
02	T6-X86230-03	14	見派位圖	T6 FLAT C/D 10~26/F
03	T7-X86230-05	15	見派位圖	T7 FLAT B 7~23/F

名稱		制圖	LHR	2022,08,30	修改	—		
材料	X86230	復核	—	—	日期	—		
顏色	JMQ213457(3coats)	批準			圖號	J853—GB—FAB2—123		

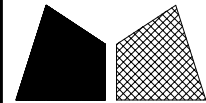


美特鋁質 有限公司
MIDI Aluminium Fabricator Ltd.

工程號	J853	地盤	錦上路
-----	------	----	-----

序號	物料編號	數量	使用位置	樓層
01	T5-X86230-08	13	見派位圖	T5 FLAT E/F 11~26/F
02	T6-X86230-04	14	見派位圖	T6 FLAT C/D 10~26/F




SECTION: A-A

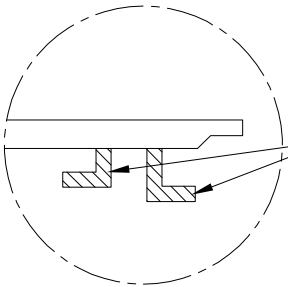

斜線部分避位9mm長

如圖避位9mm (背面)


如圖避位9mm (背面)

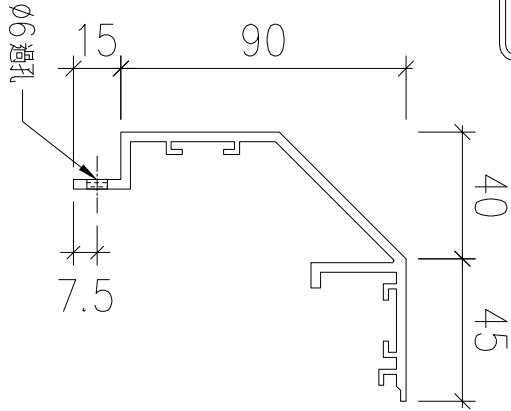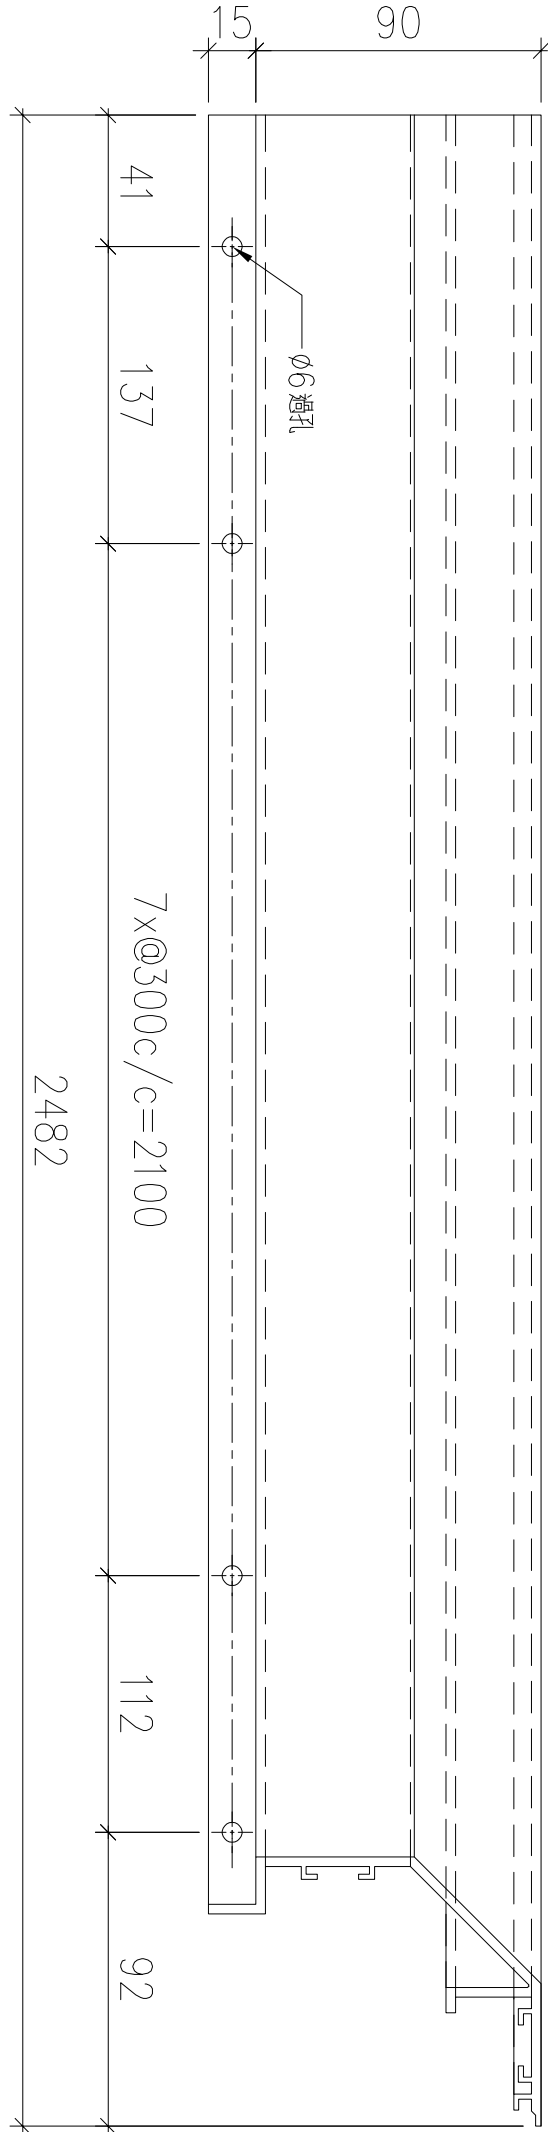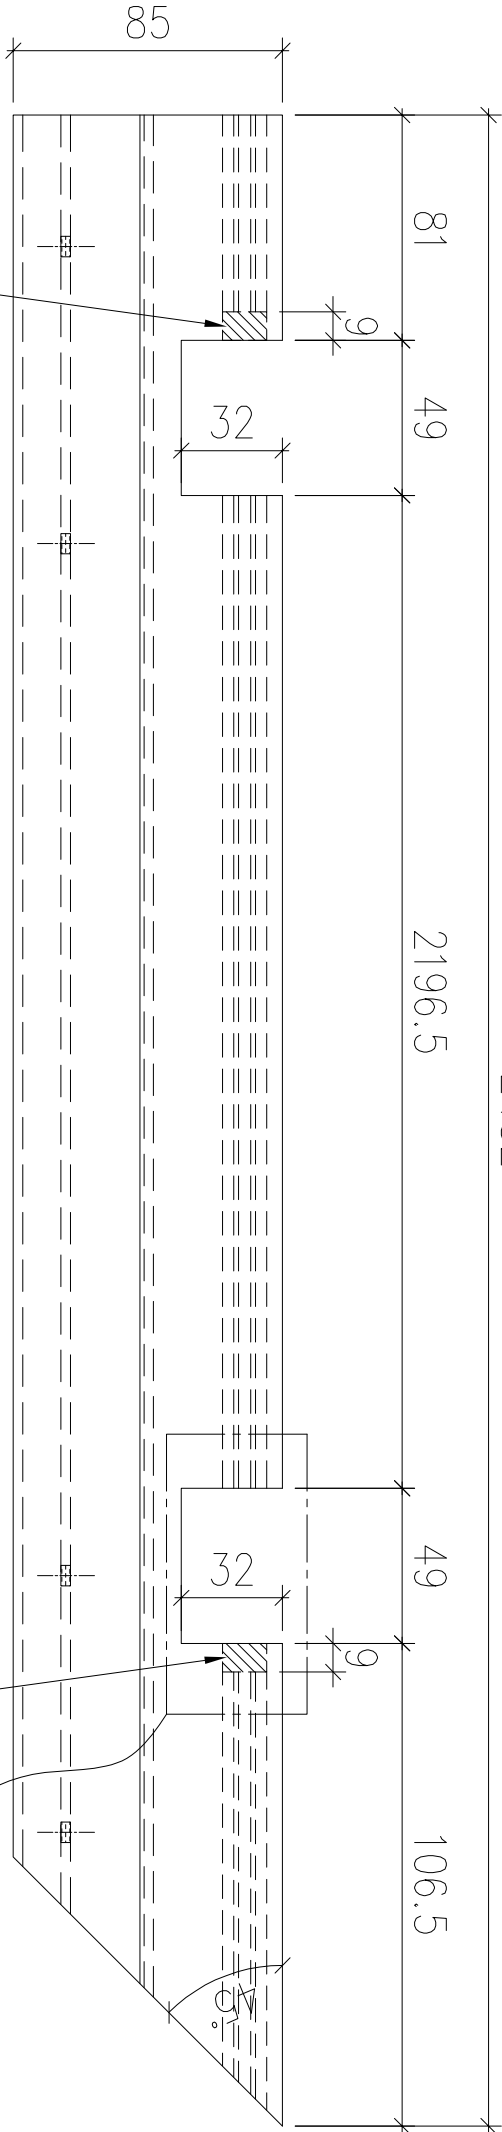

送工地



名稱		制圖	LHR	2022,08,30	修改	—		
材料	X86230	復核	—	—	日期	—		
顏色	JMQ213457(3coats)	批準			圖號	J853-GB-FAB2-124		

送工地

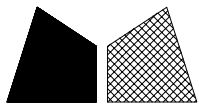

美特鋁質 有限公司
MIDI Aluminium Fabricator Ltd.

工程號	J853	地盤	錦上路
-----	------	----	-----

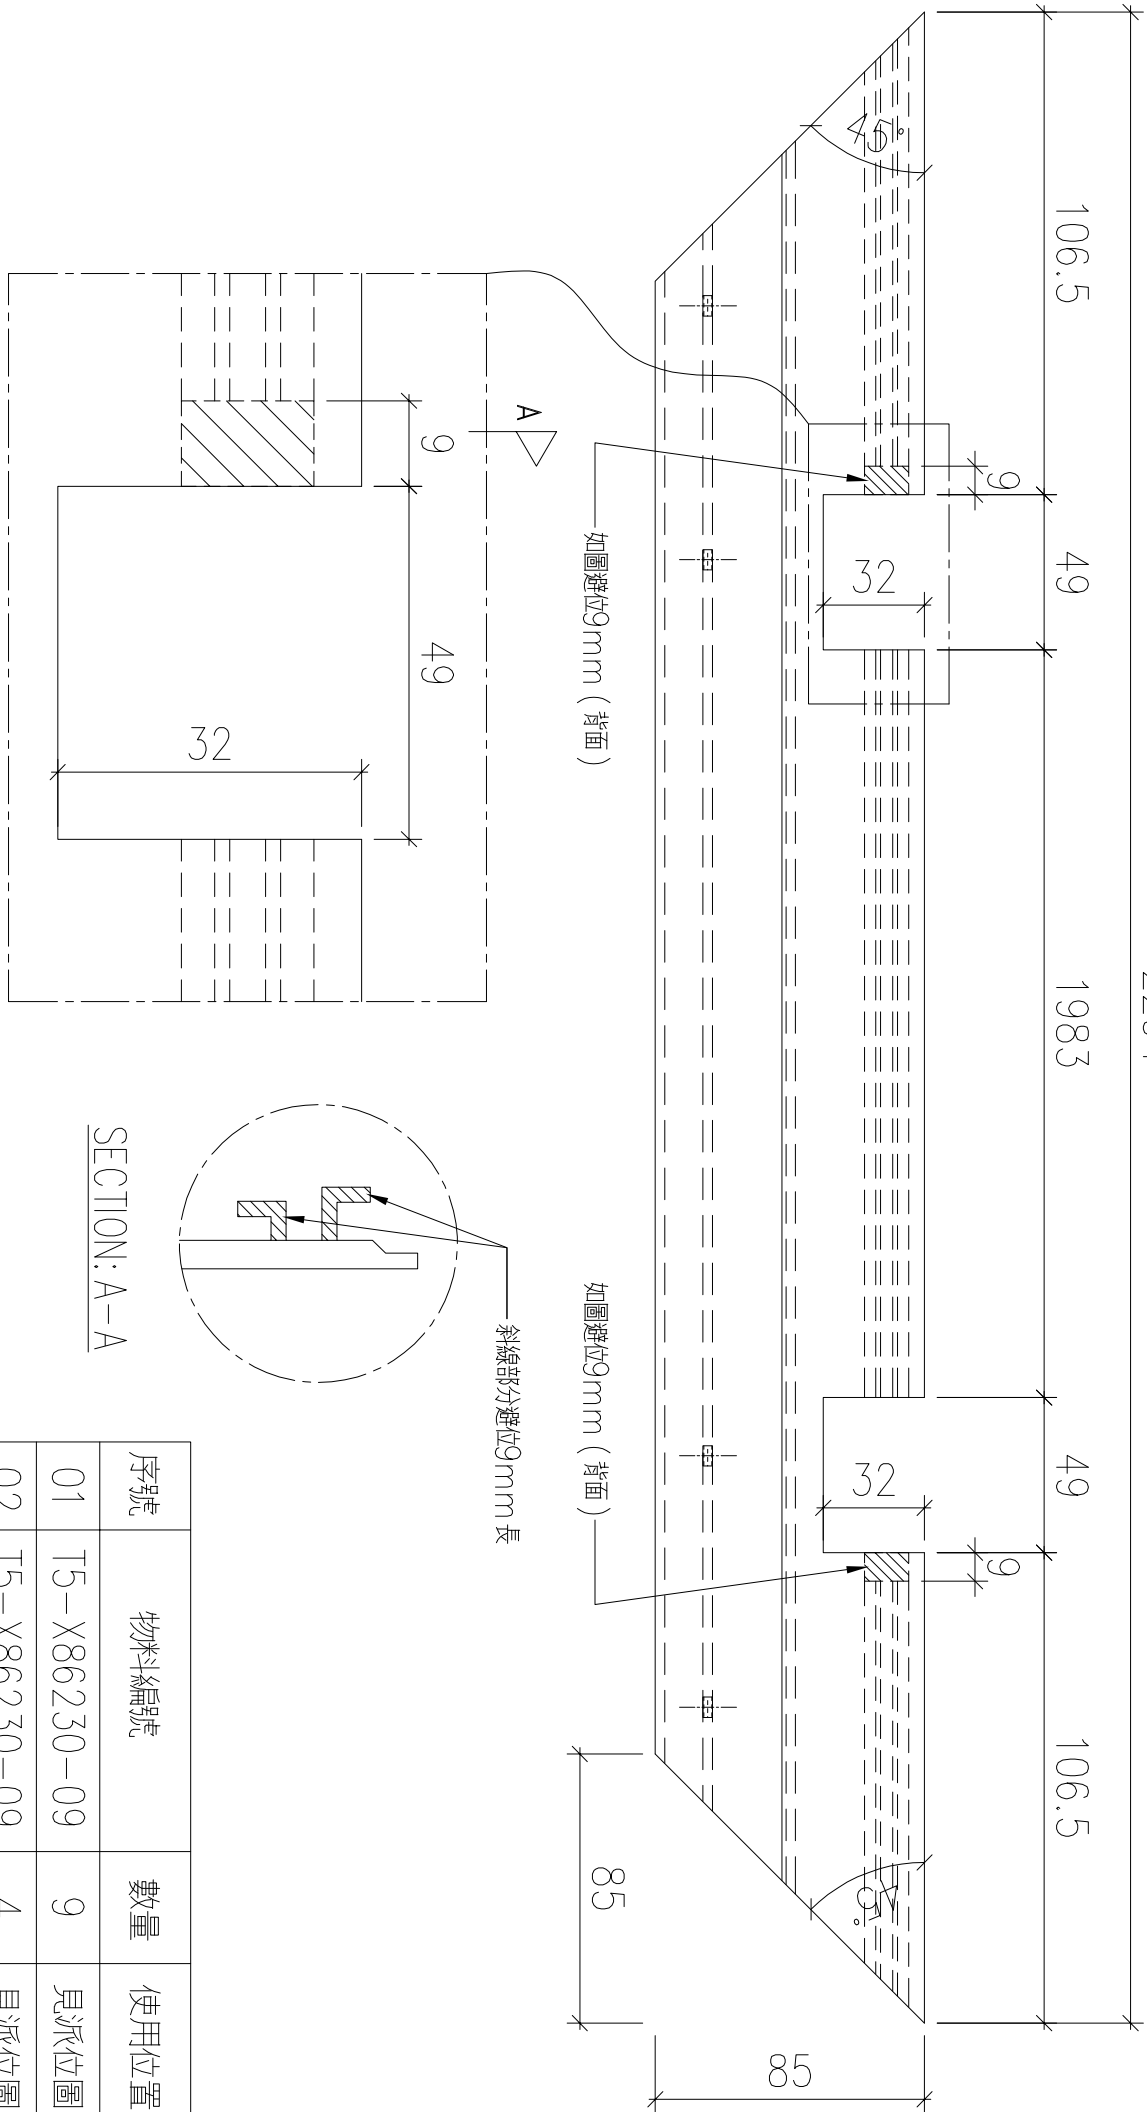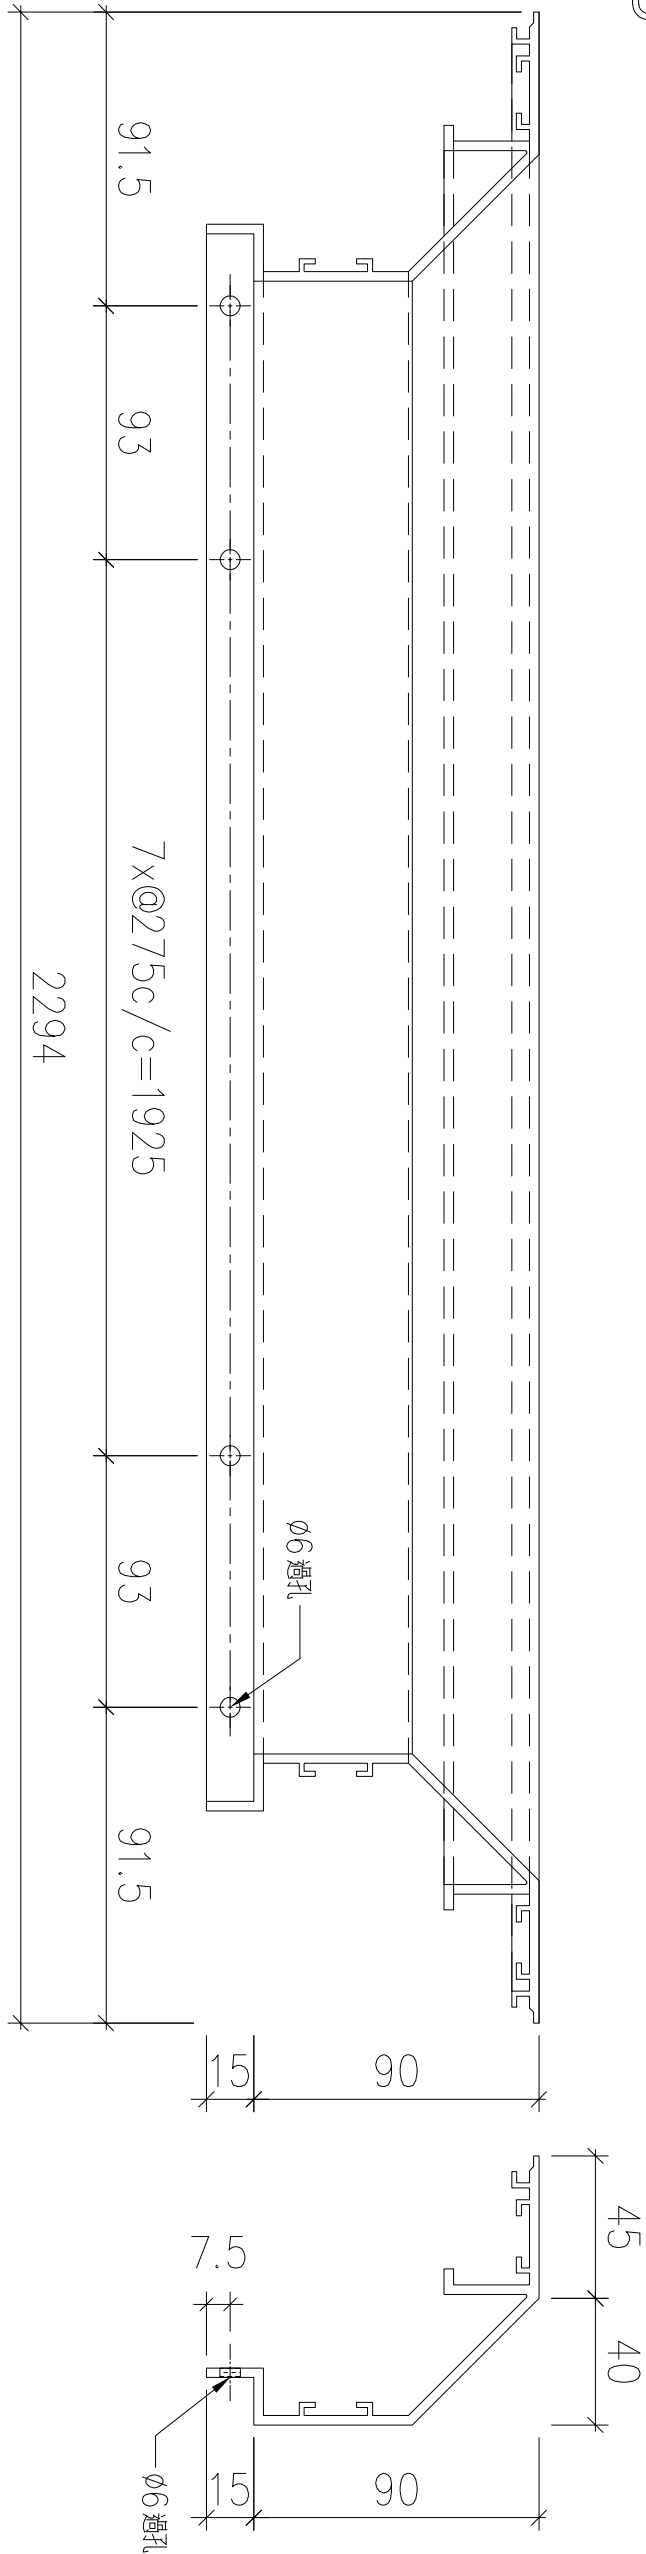

SECTION: A-A


序號	物料編號	數量	使用位置	樓層
01	T5-X86230-09	9	見派位圖	T5 FLAT A 6~16/F
02	T5-X86230-09	4	見派位圖	T5 FLAT C 11~16/F

名稱		制圖	LHR	2022,08,30	修改	-		
材料	X86230	復核	-	-	日期	-		
顏色	JMQ213457(3coats)	批準			圖號	J853-GB-FAB2-125		



錦上路



送工地

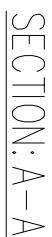

序號	物料編號	數量	使用位置	樓層
01	T5-X86230-10	9	見派位圖	T5 FLAT B 6~16/F

名稱		制圖	LHR	2022,08,30	修改	—		
材料	X86230	復核	—	—	日期	—		
顏色	JMQ213457(3coats)	批準			圖號	J853—GB—FAB2—126		




送工地

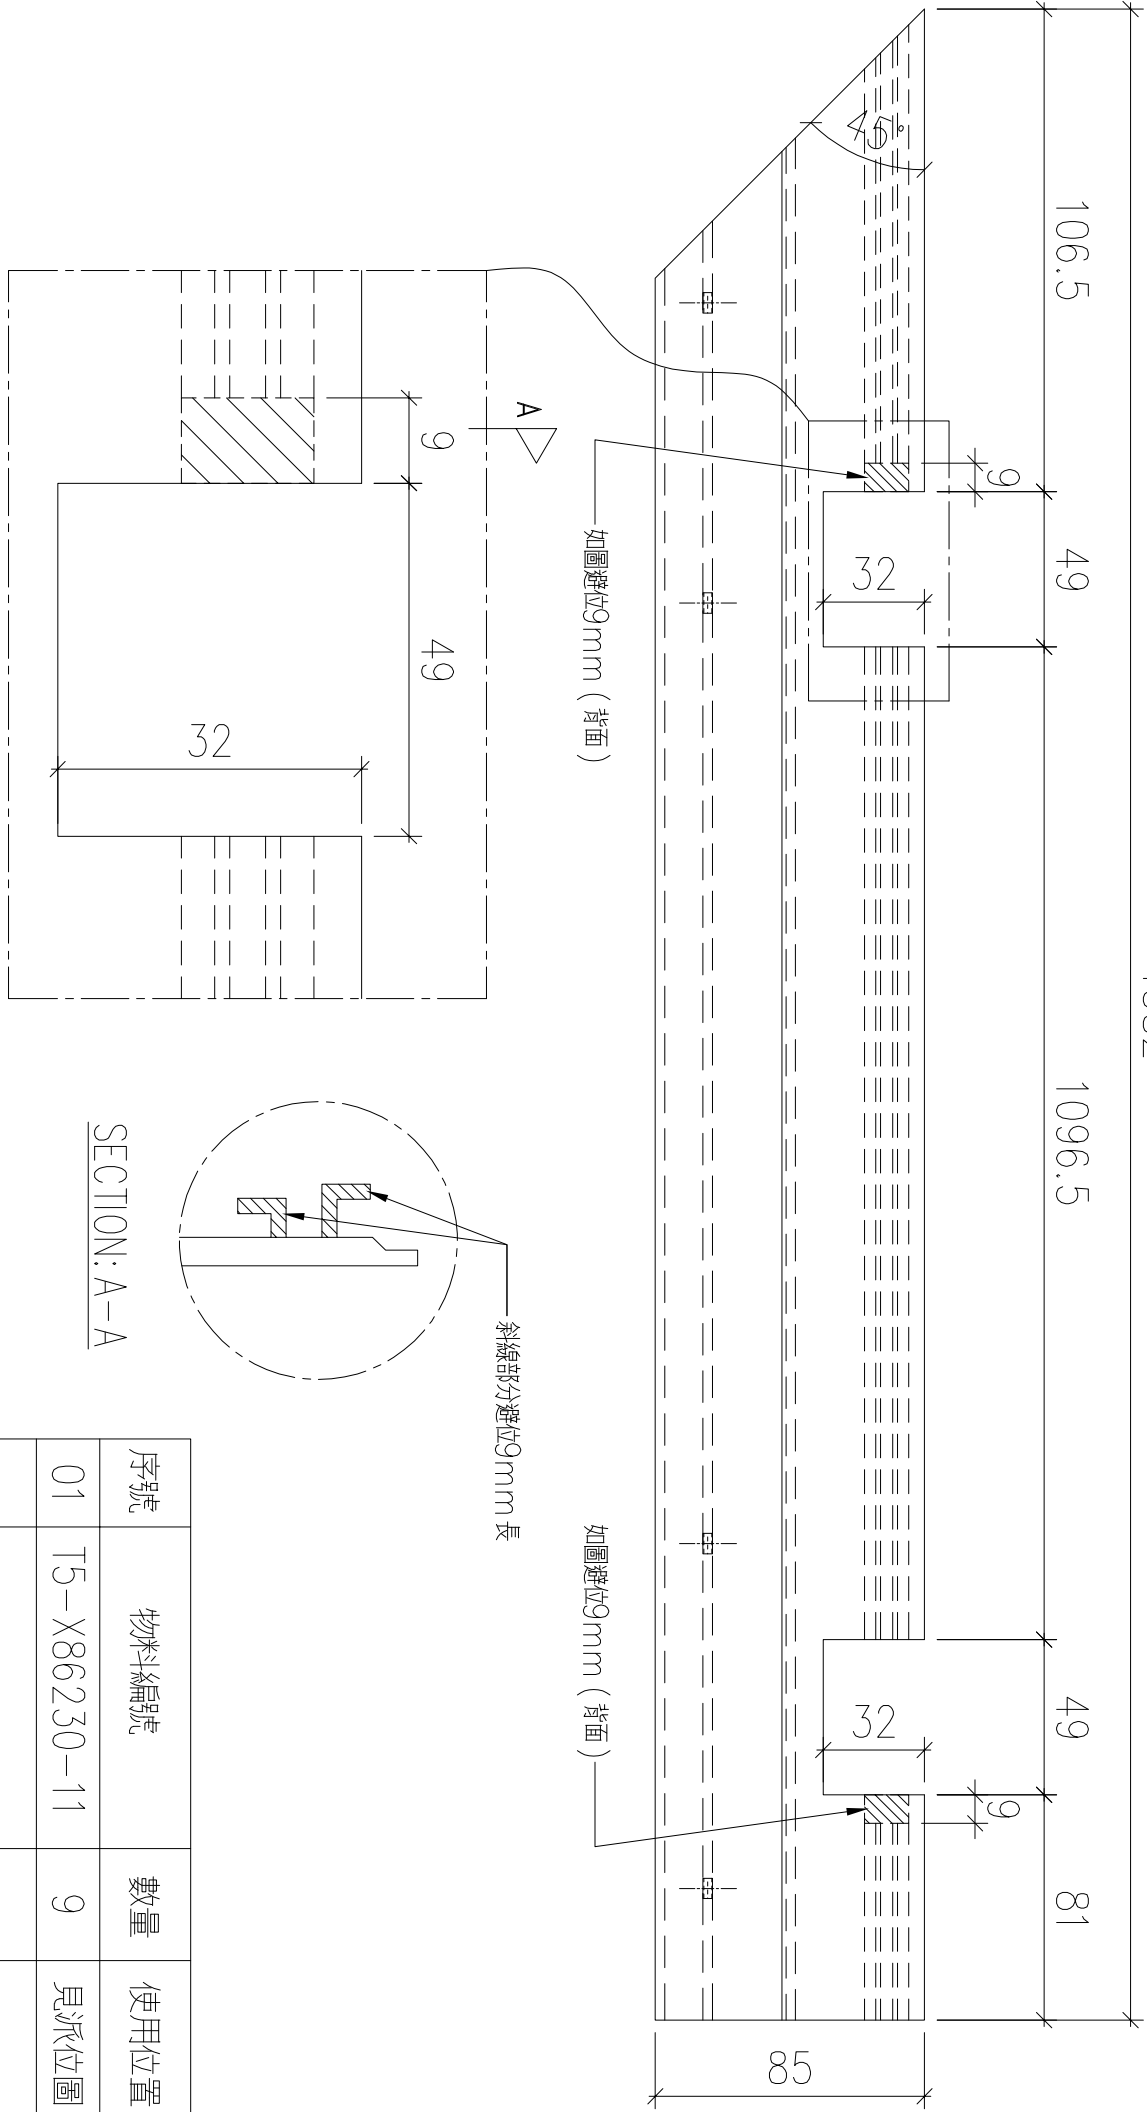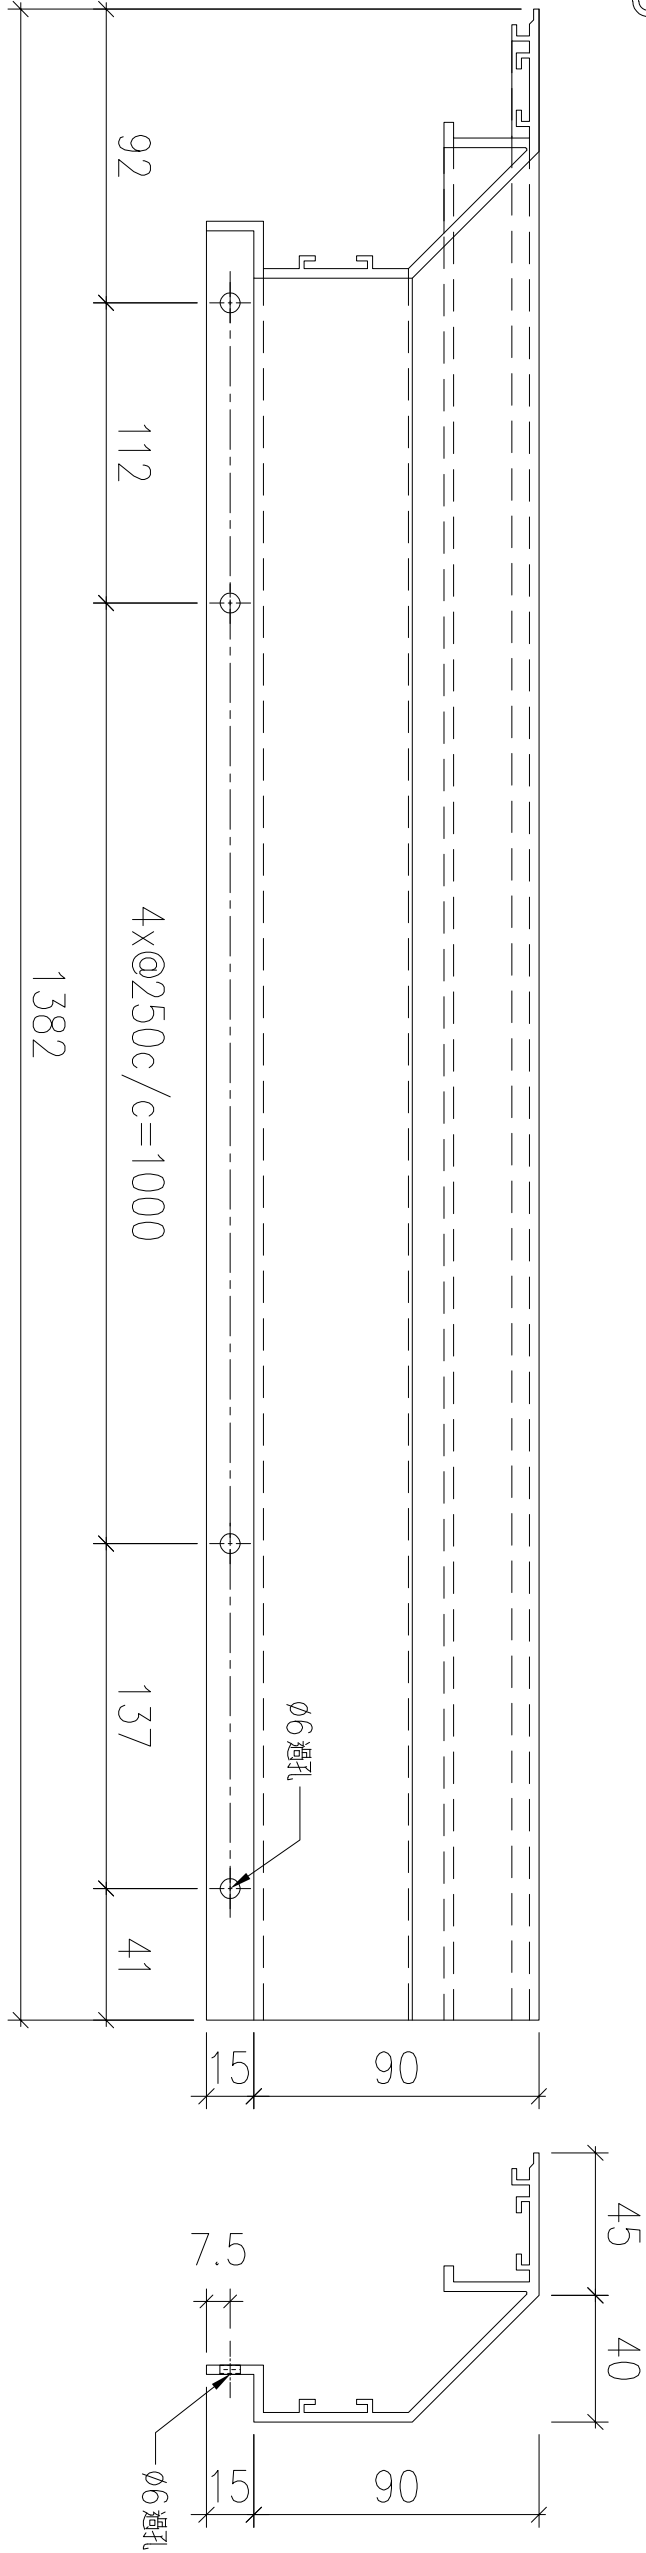

序號	物料編號	數量	使用位置	樓層
01	T5-X86230-11	9	見派位圖	T5 FLAT A 6~16/F

名稱		制圖	LHR	2022,08,30	修改	-		
材料	X86230	復核	-	-	日期	-		
顏色	JMQ213457(3coats)	批準			圖號	J853-GB-FAB2-127		





序號	物料編號	數量	使用位置	樓層
01	T5-X86230-12	9	見派位圖	T5 FLAT B 6~16/F
02	T5-X86230-12	4	見派位圖	T5 FLAT C 11~16/F

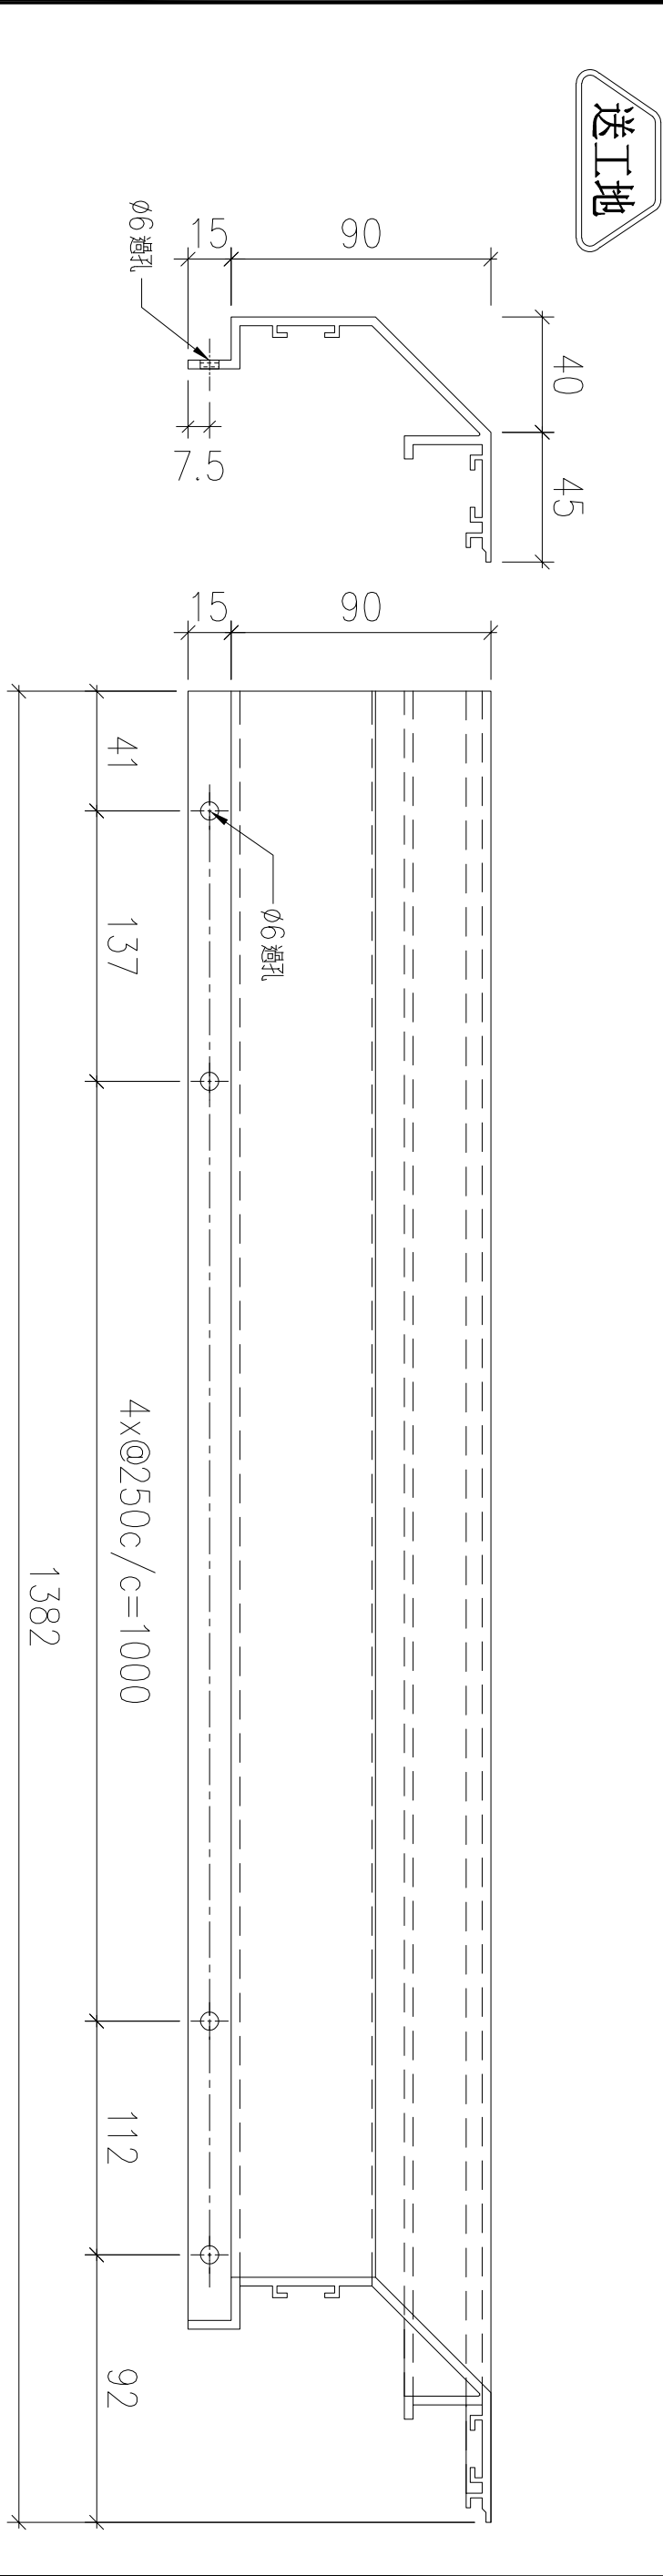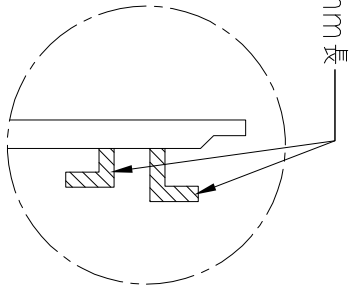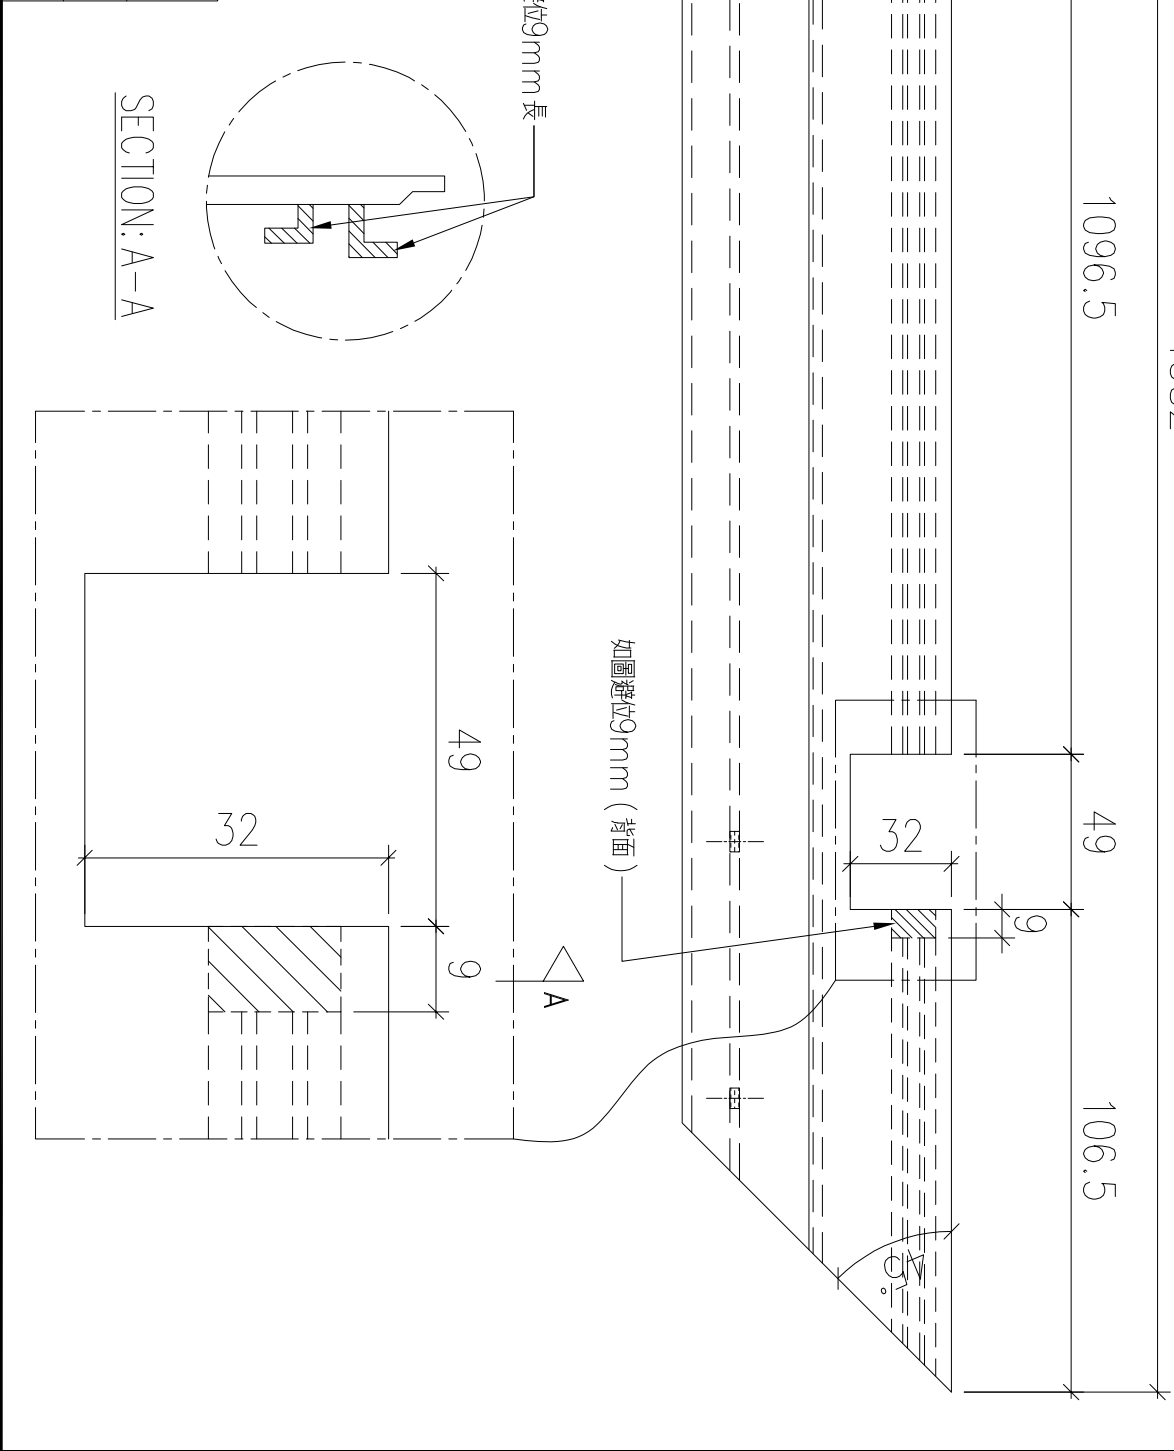

送工地

名稱		制圖	LHR	2022,08,30	修改	—		
材料	X86230	復核	—	—	日期	—		
顏色	JMQ213457(3coats)	批準			圖號	J853-GB-FAB2-128		

送工地

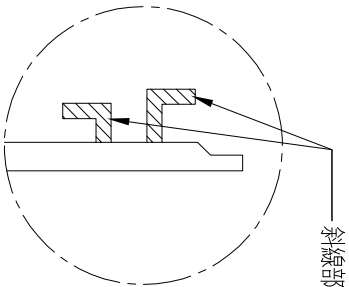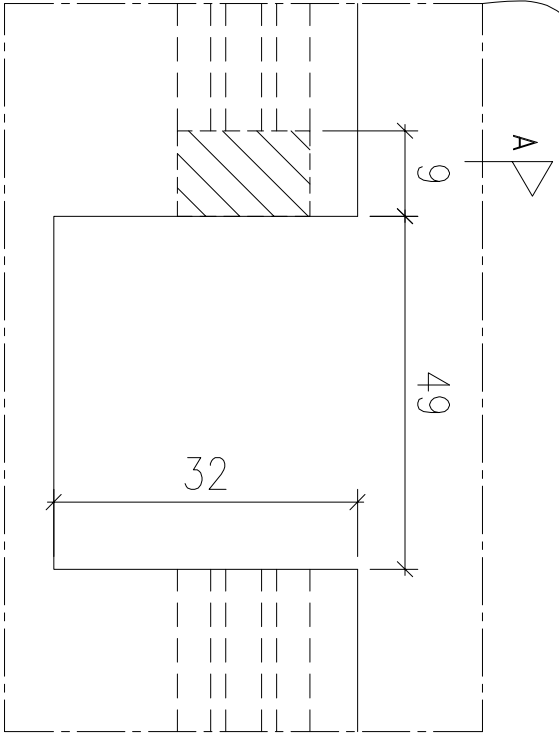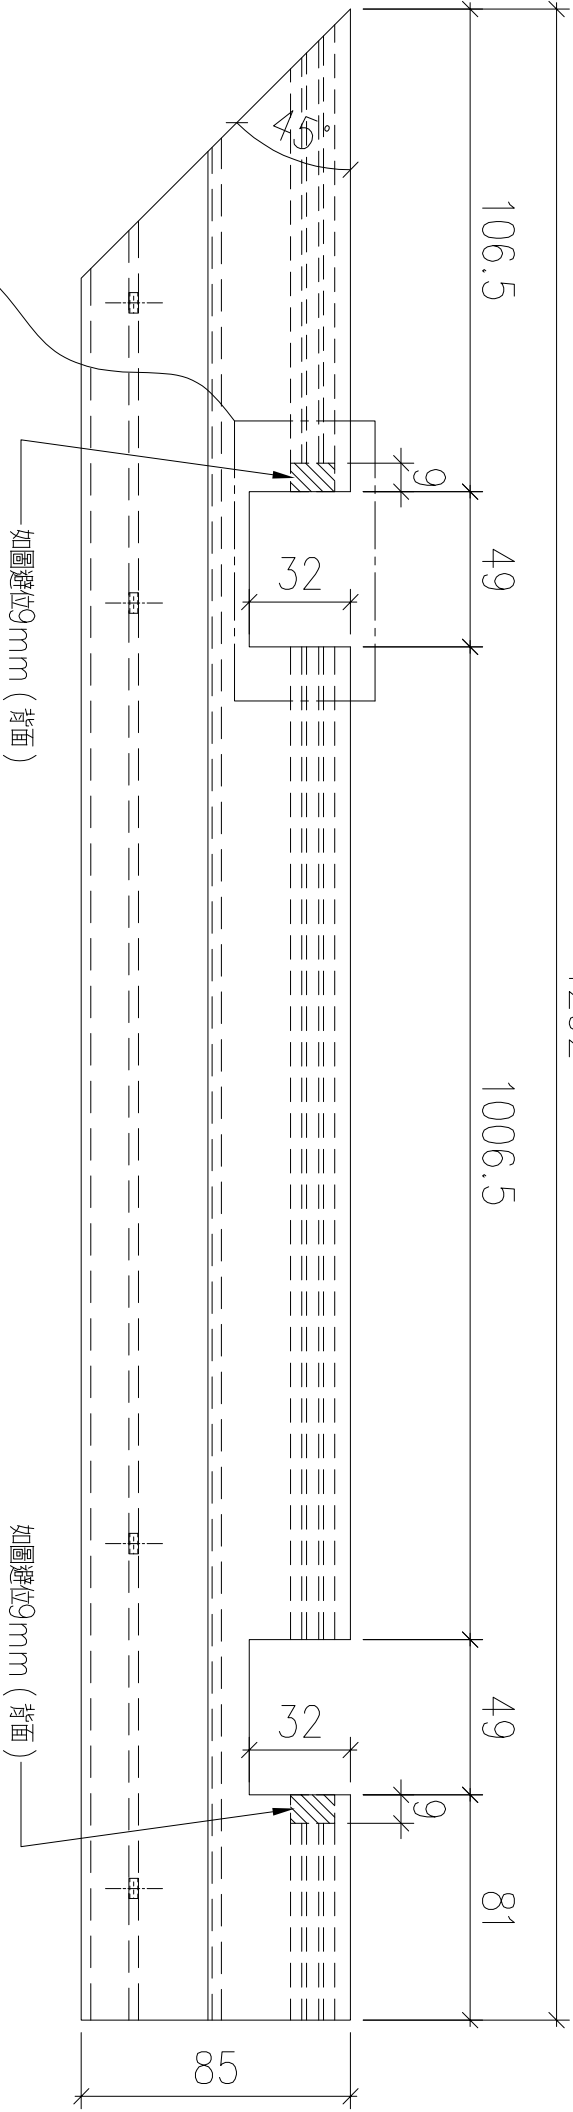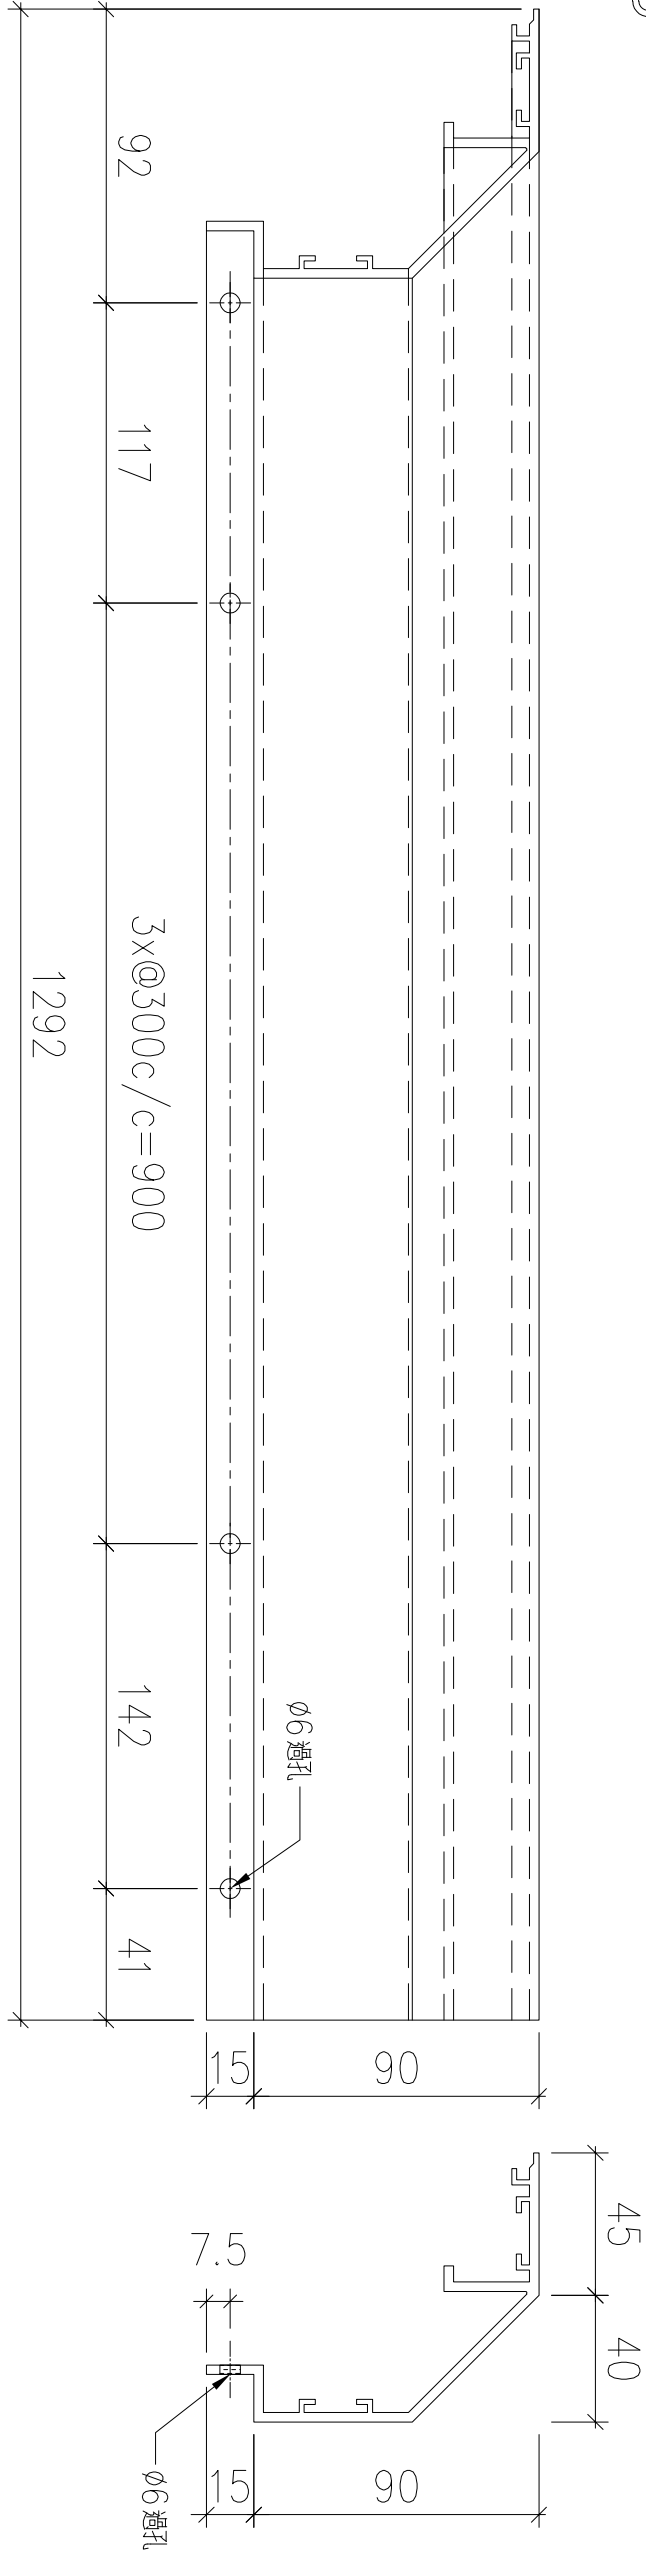

SECTION: A-A



序號	物料編號	數量	使用位置	樓層
01	T5-X86230-13	8	見派位圖	T5 FLAT B 17~25/F

名稱		制圖	LHR	2022,08,30	修改	-		
材料	X86230	復核	-	-	日期	-		
顏色	JMQ213457(3coats)	批準			圖號	J853-GB-FAB2-129		



錦上路






T5 FLAT D 11216/F

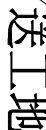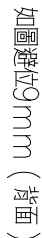

JMQ213457(3coats)

J853-GB-FAB2-130

送工地

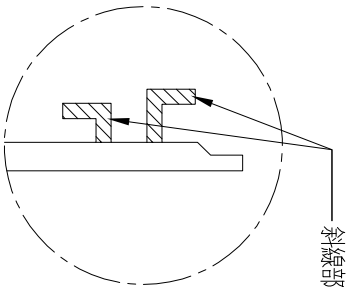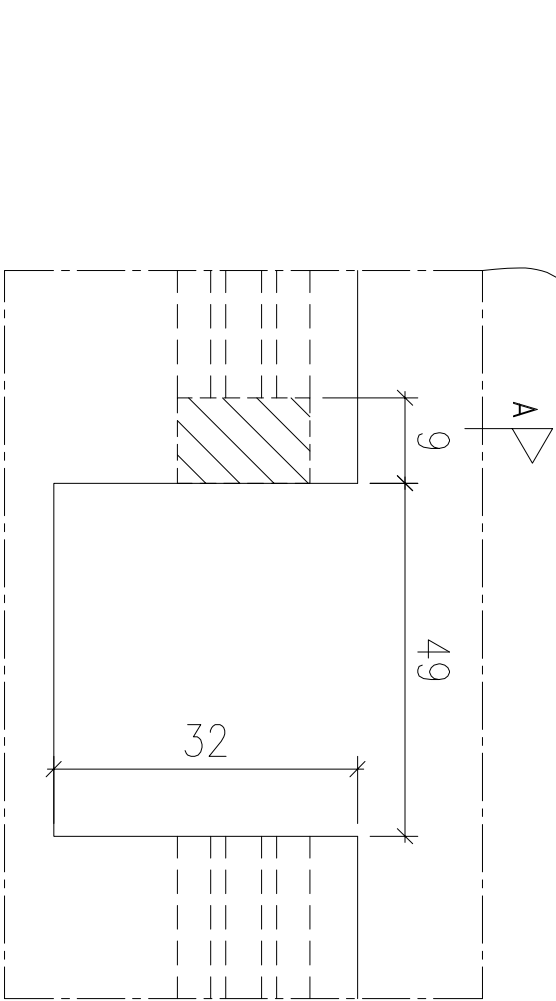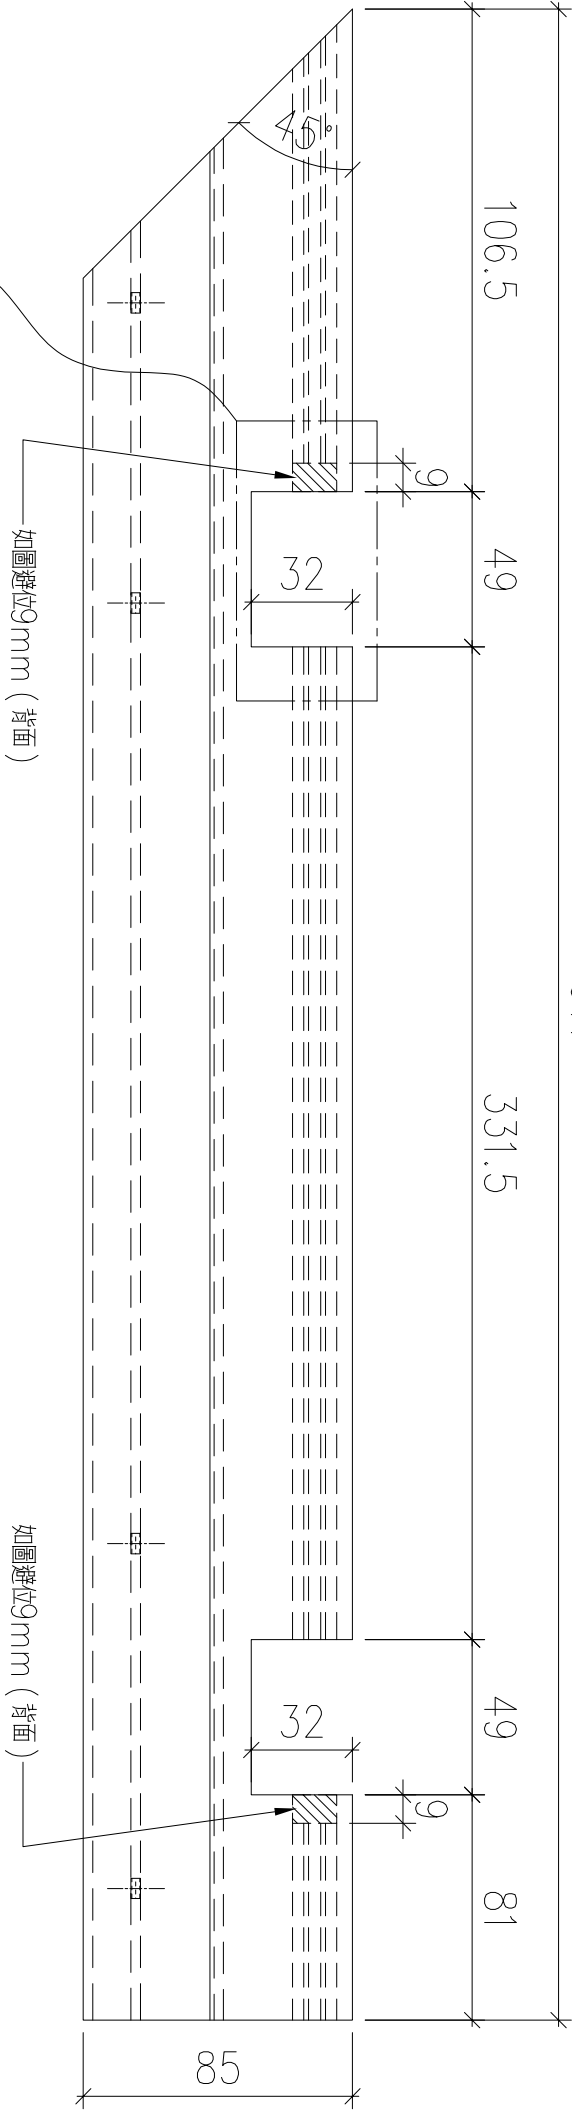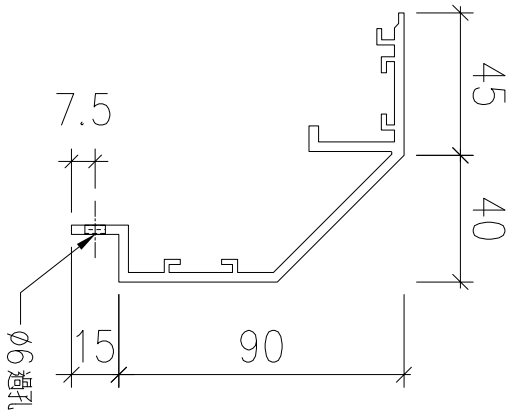
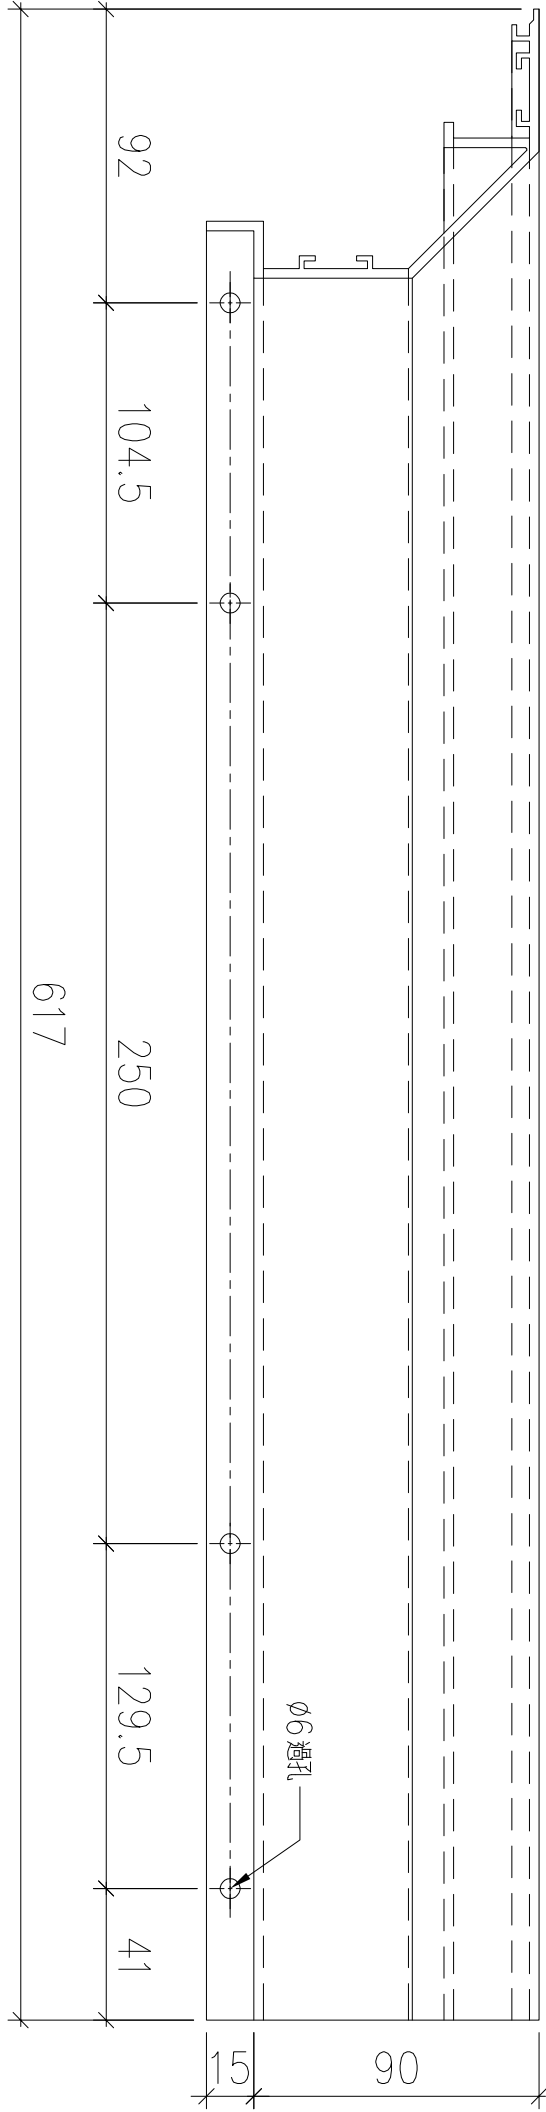


SECTION: A-A



序號	物料編號	數量	使用位置	樓層
01	T5-X86230-15	8	見派位圖	T5 FLAT A 17~25/F
02	T5-X86230-15	9	見派位圖	T5 FLAT B 6~16/F

名稱		制圖	LHR	2022,08,30	修改	-		
材料	X86230	復核	-	-	日期	-		
顏色	JMQ213457(3coats)	批準			圖號	J853-GB-FAB2-131		

序號	物料編號	數量	使用位置	樓層
01	T5-X86230-16	9	見派位圖	T5 FLAT A 6~16/F
02	T5-X86230-16	8	見派位圖	T5 FLAT A 17~25/F

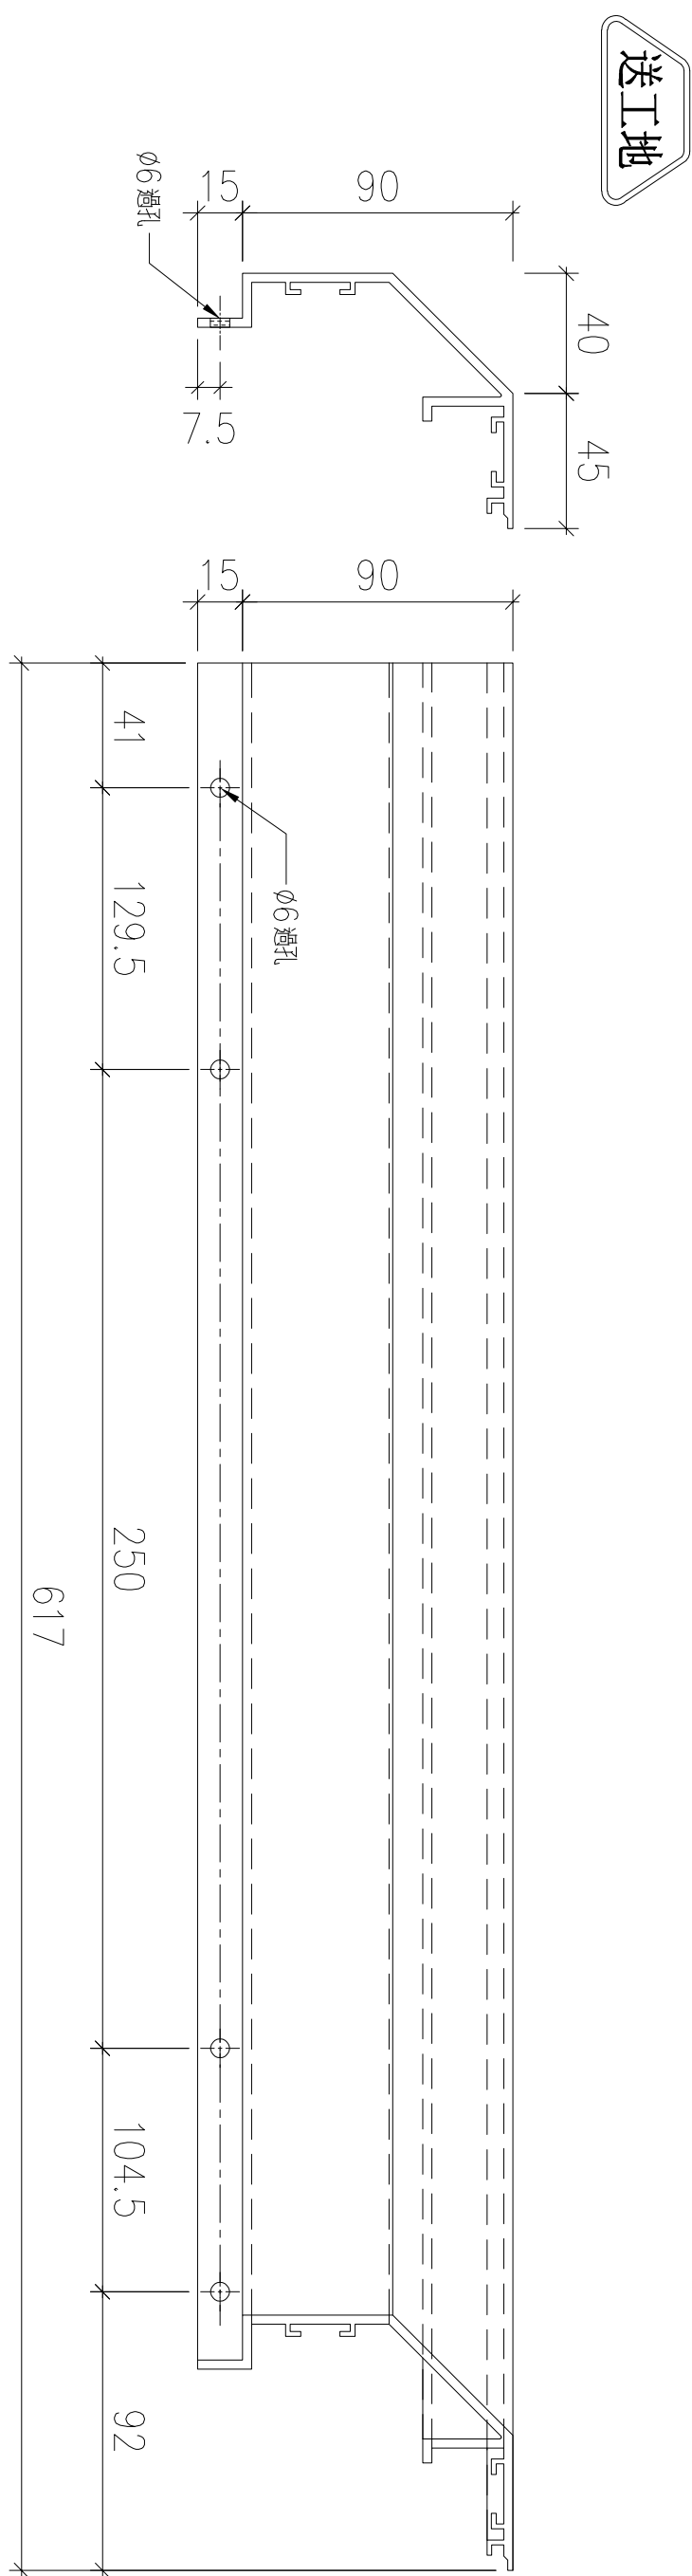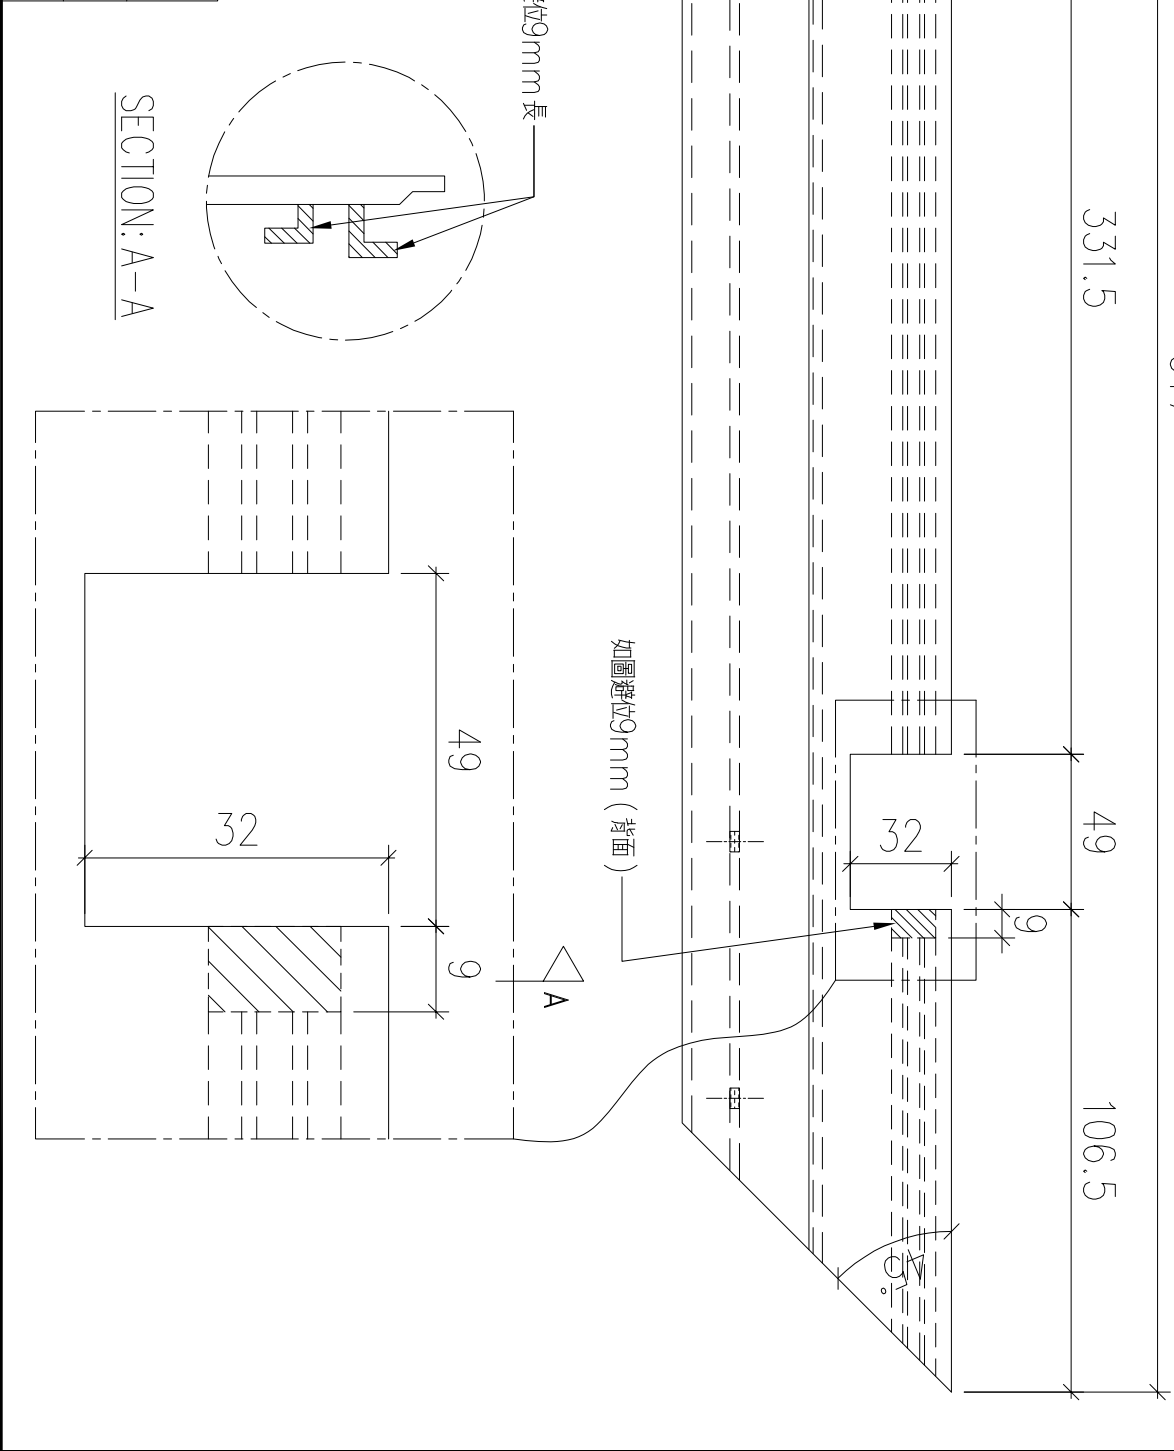

名稱		制圖	LHR	2022,08,30	修改	—		
材料	X86230	復核	—	—	日期	—		
顏色	JMQ213457(3coats)	批準			圖號	J853-GB-FAB2-132		

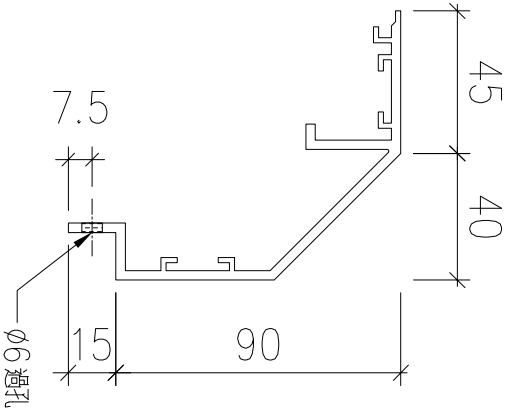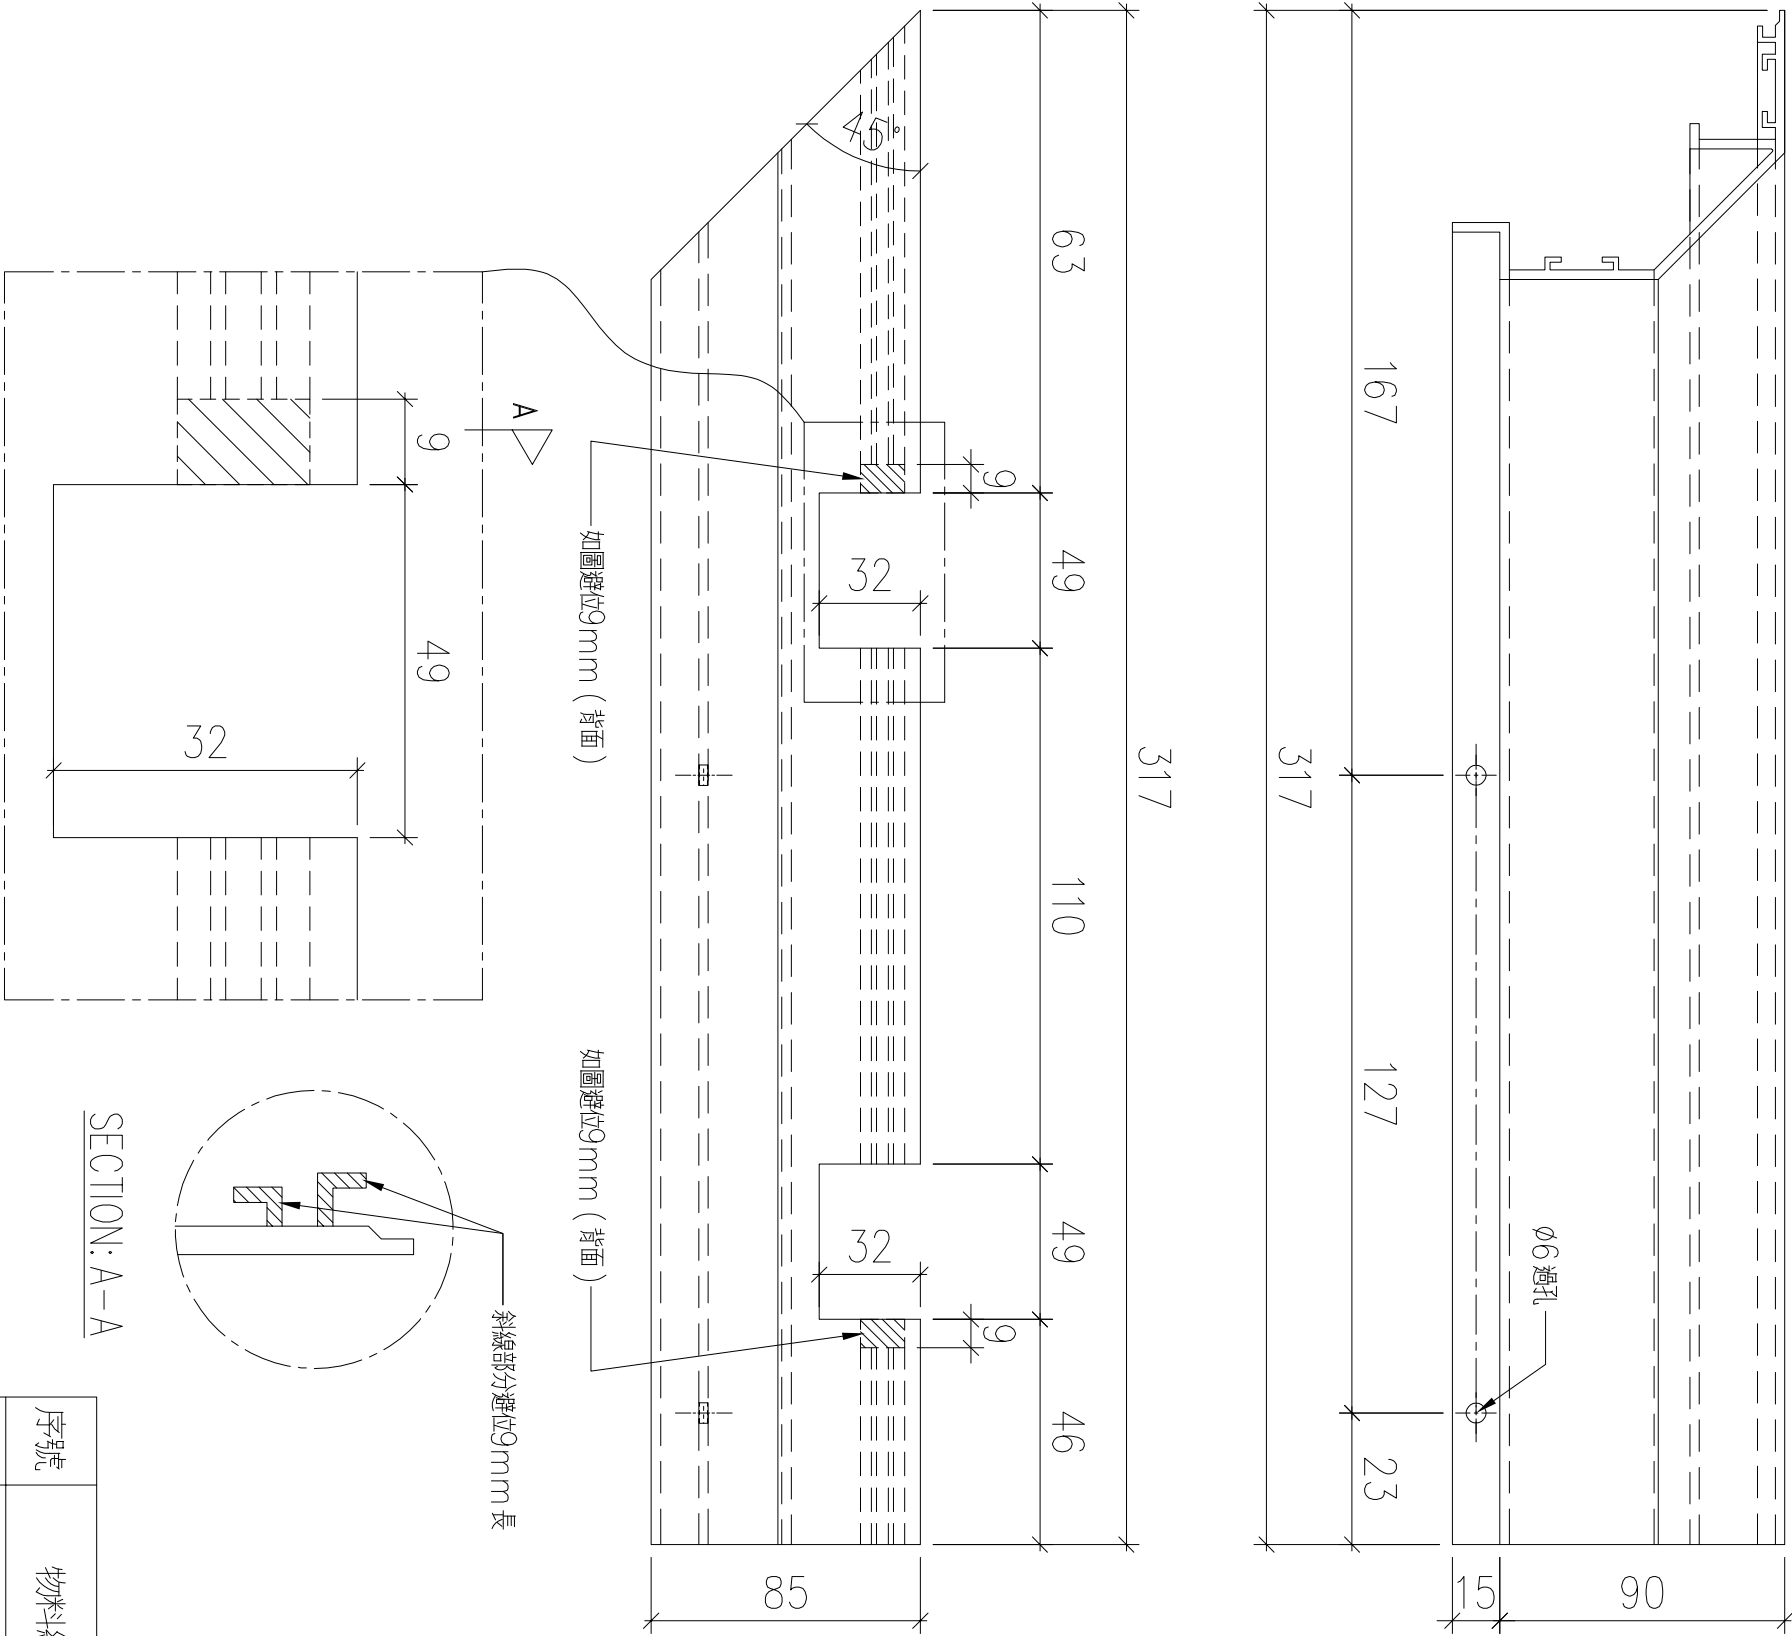


序號	物料編號	數量	使用位置	樓層
01	T5-X86230-17	4	見派位圖	T5 FLAT C 11~16/F

名稱		制圖	LHR	2022,08,30	修改	—		
材料	X86230	復核	—	—	日期	—		
顏色	JMQ213457(3coats)	批準			圖號	J853-GB-FAB2-133		


送工地

序號	物料編號	數量	使用位置	樓層
01	T5-X86230-18	8	見派位圖	T5 FLAT B 17~25/F

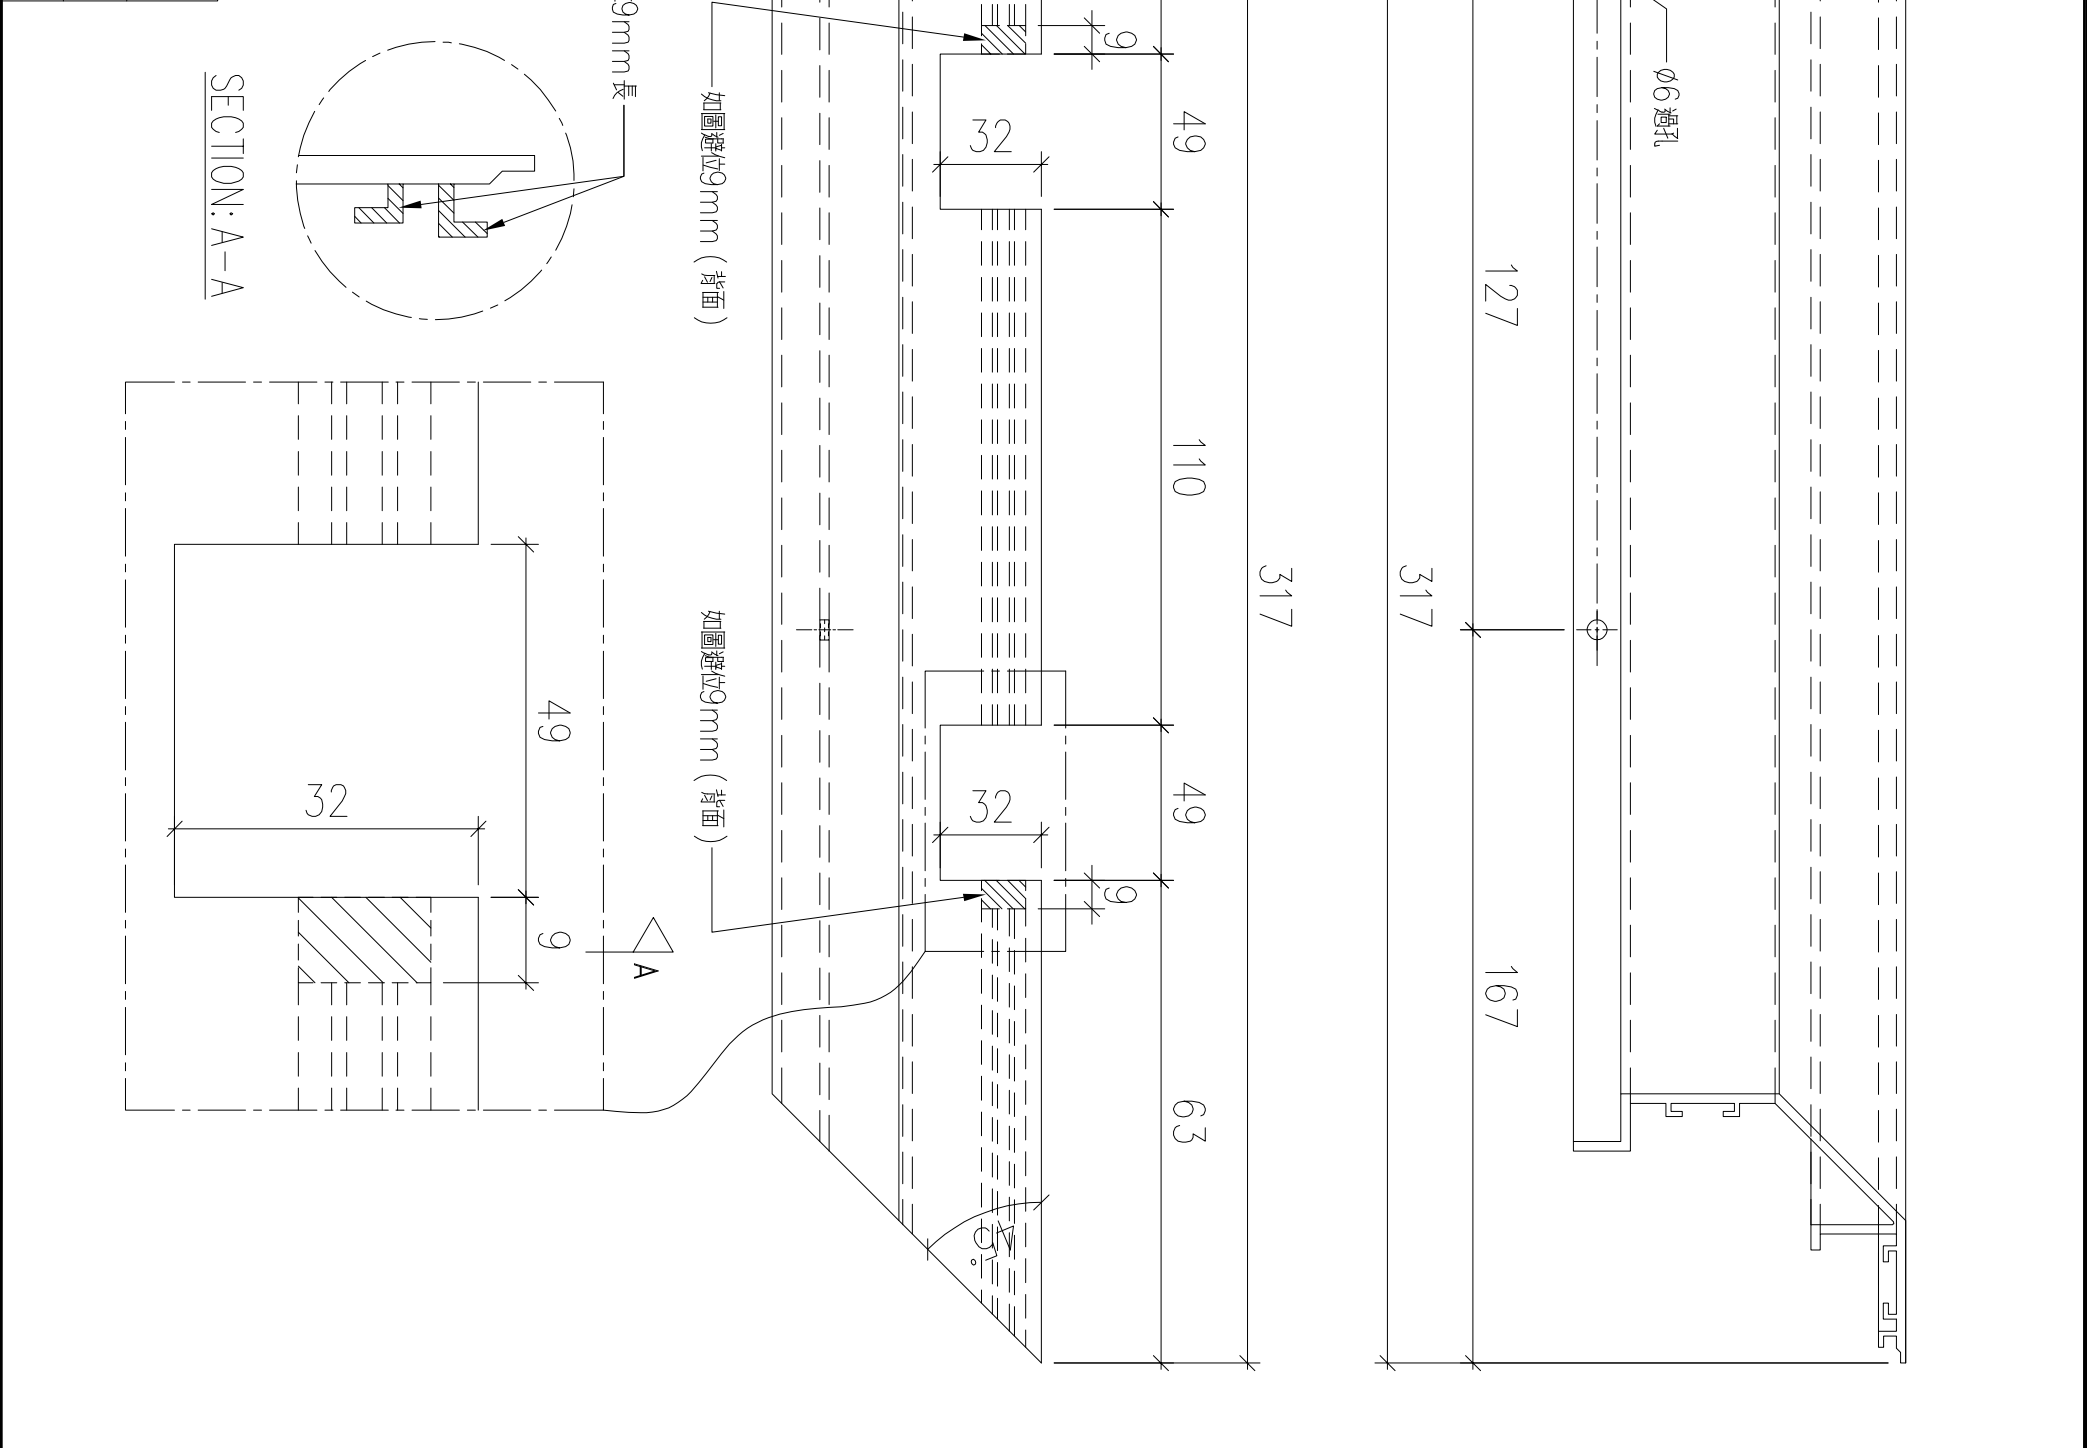

名稱		制圖	LHR	2022,08,30	修改	—		
材料	X86230	復核	—	—	日期	—		
顏色	JMQ213457(3coats)	批準			圖號	J853-GB-FAB2-134		

送工地




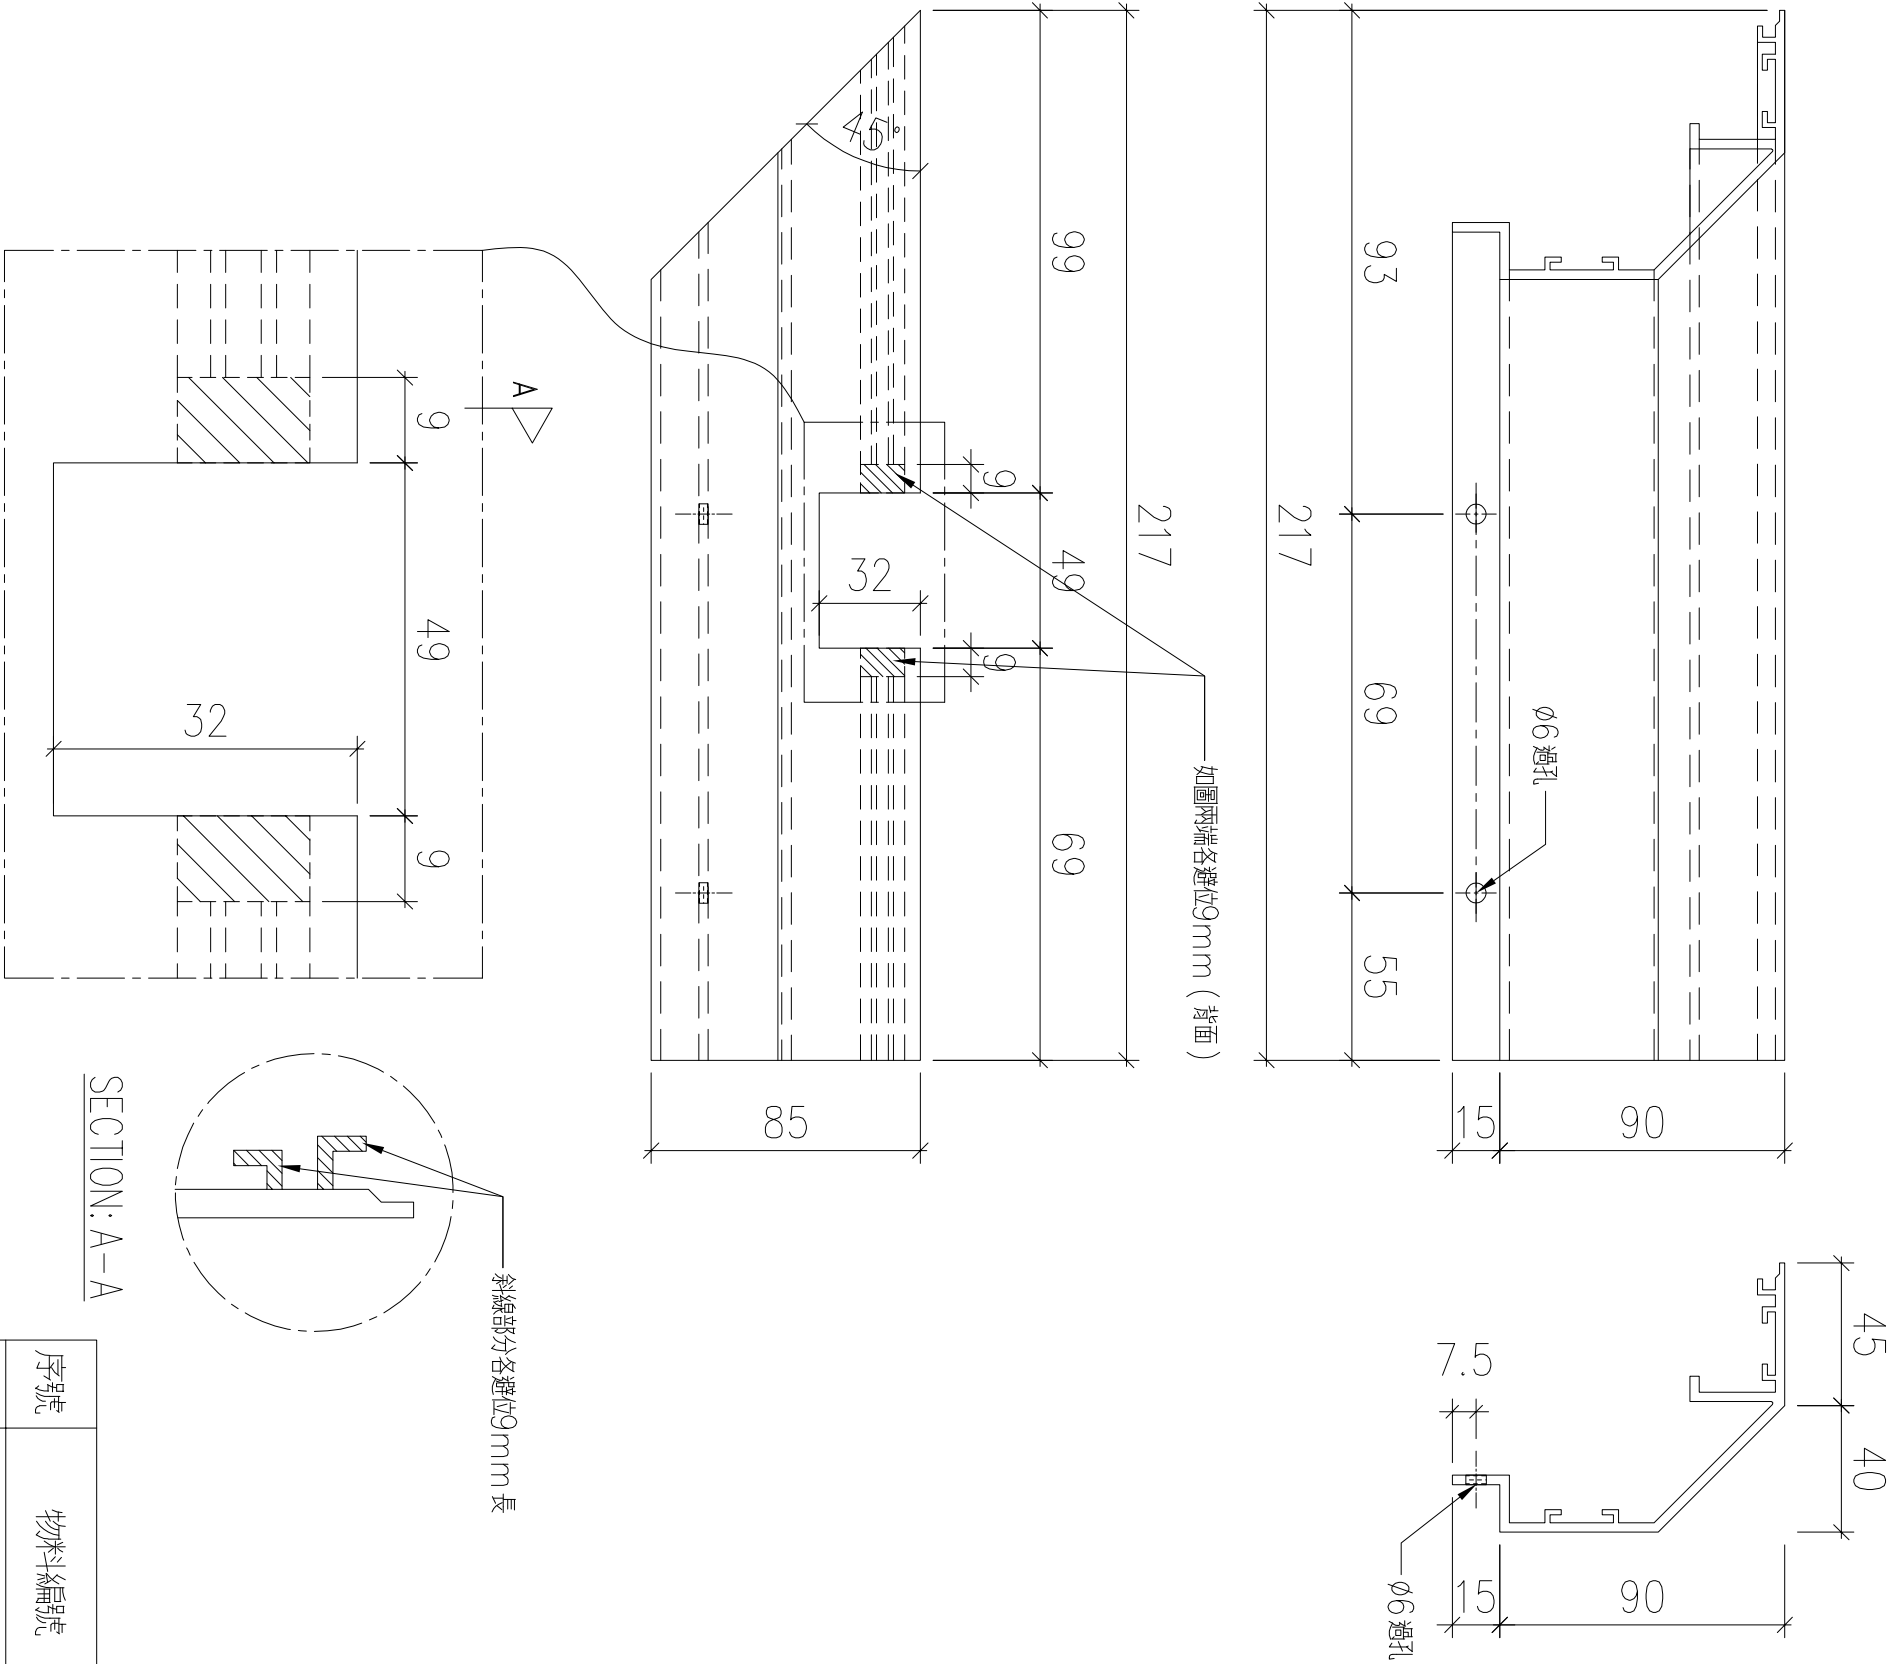


序號	物料編號	數量	使用位置	樓層
01	T5-X86230-19	13	見派位圖	T5 FLAT E/F 11~26/F


名稱		制圖	LHR	2022,08,30	修改	—		
材料	X86230	復核	—	—	日期	—		
顏色	JMQ213457(3coats)	批準			圖號	J853-GB-FAB2-135		

送工地

序號	物料編號	數量	使用位置	樓層
01	T5-X86230-20	13	見派位圖	T5 FLAT E/F 11~26/F

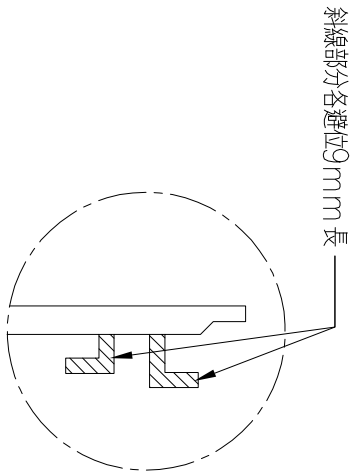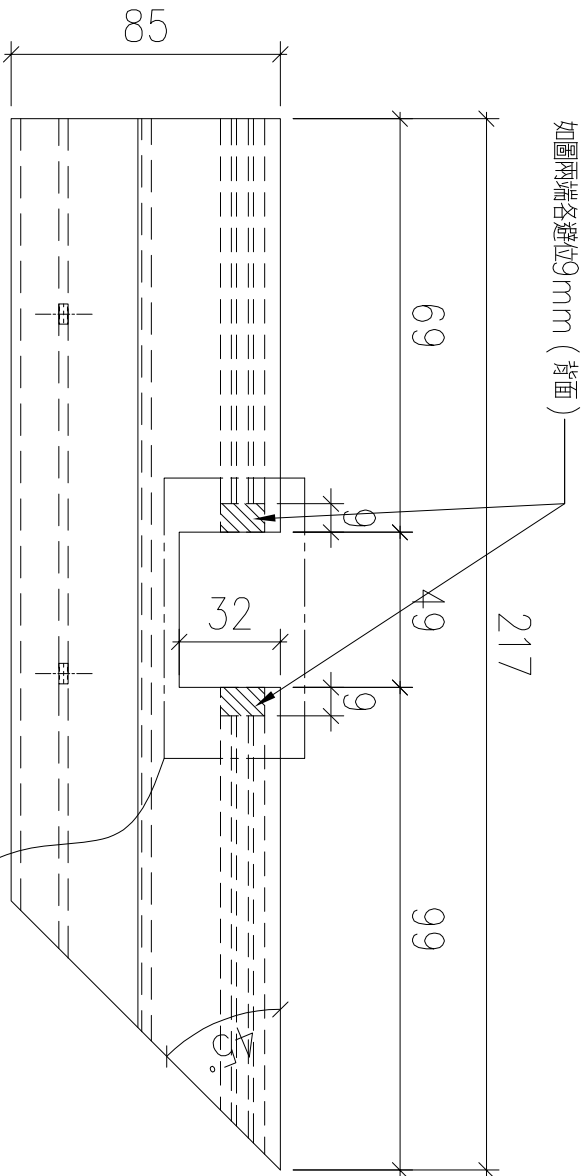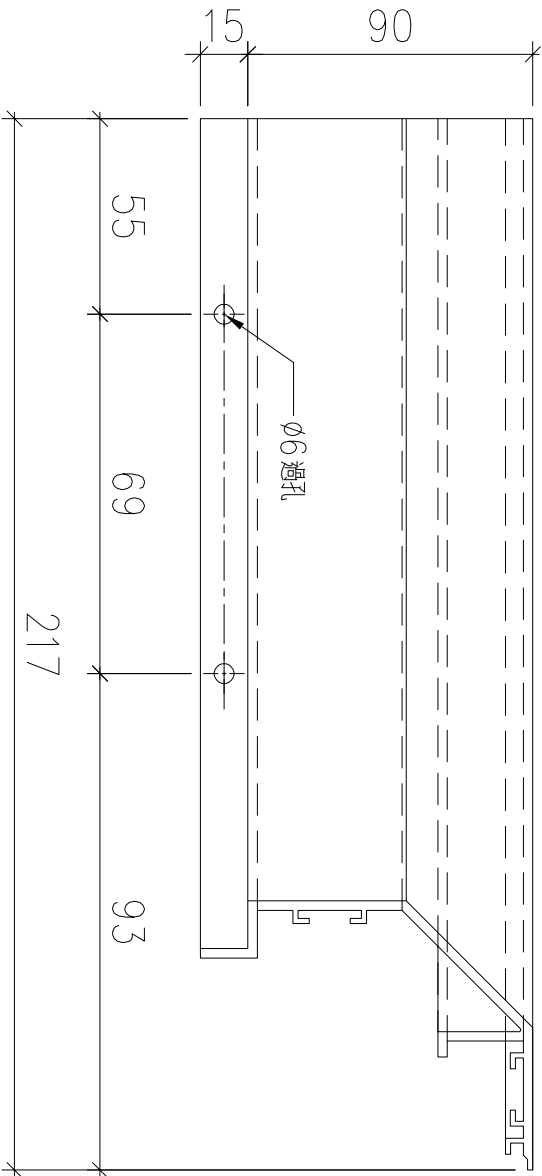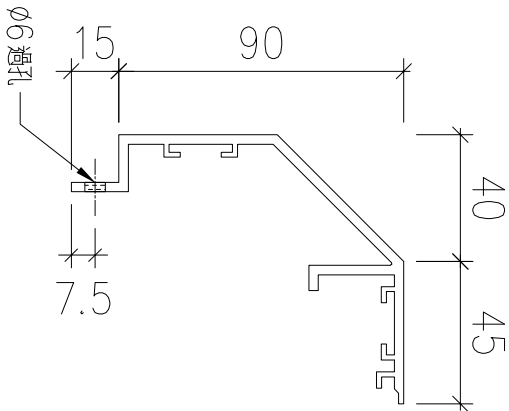


SECTION: A-A

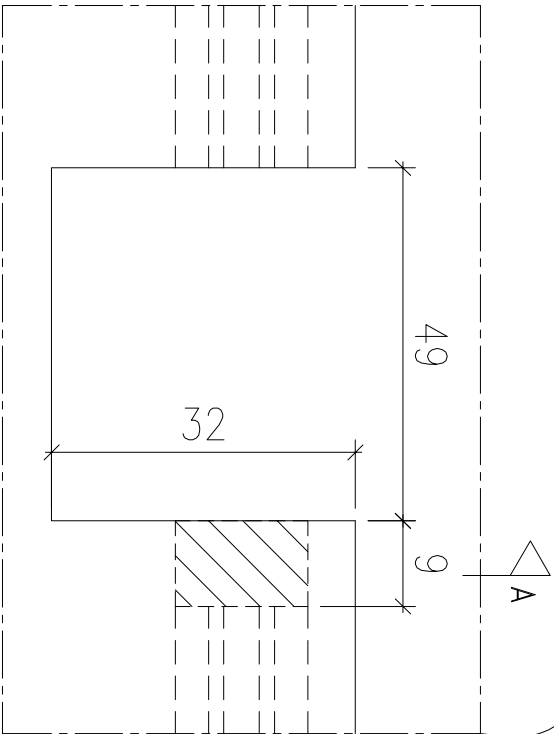


名稱		制圖	LHR	2022,08,30	修改	—		
材料	X86230	復核	—	—	日期	—		
顏色	JMQ213457(3coats)	批準			圖號	J853-GB-FAB2-136		

送工地

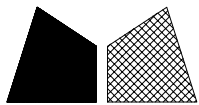

美特鋁質 有限公司
MIDI Aluminium Fabricator Ltd.


工程號	J853	地盤	錦上路
-----	------	----	-----

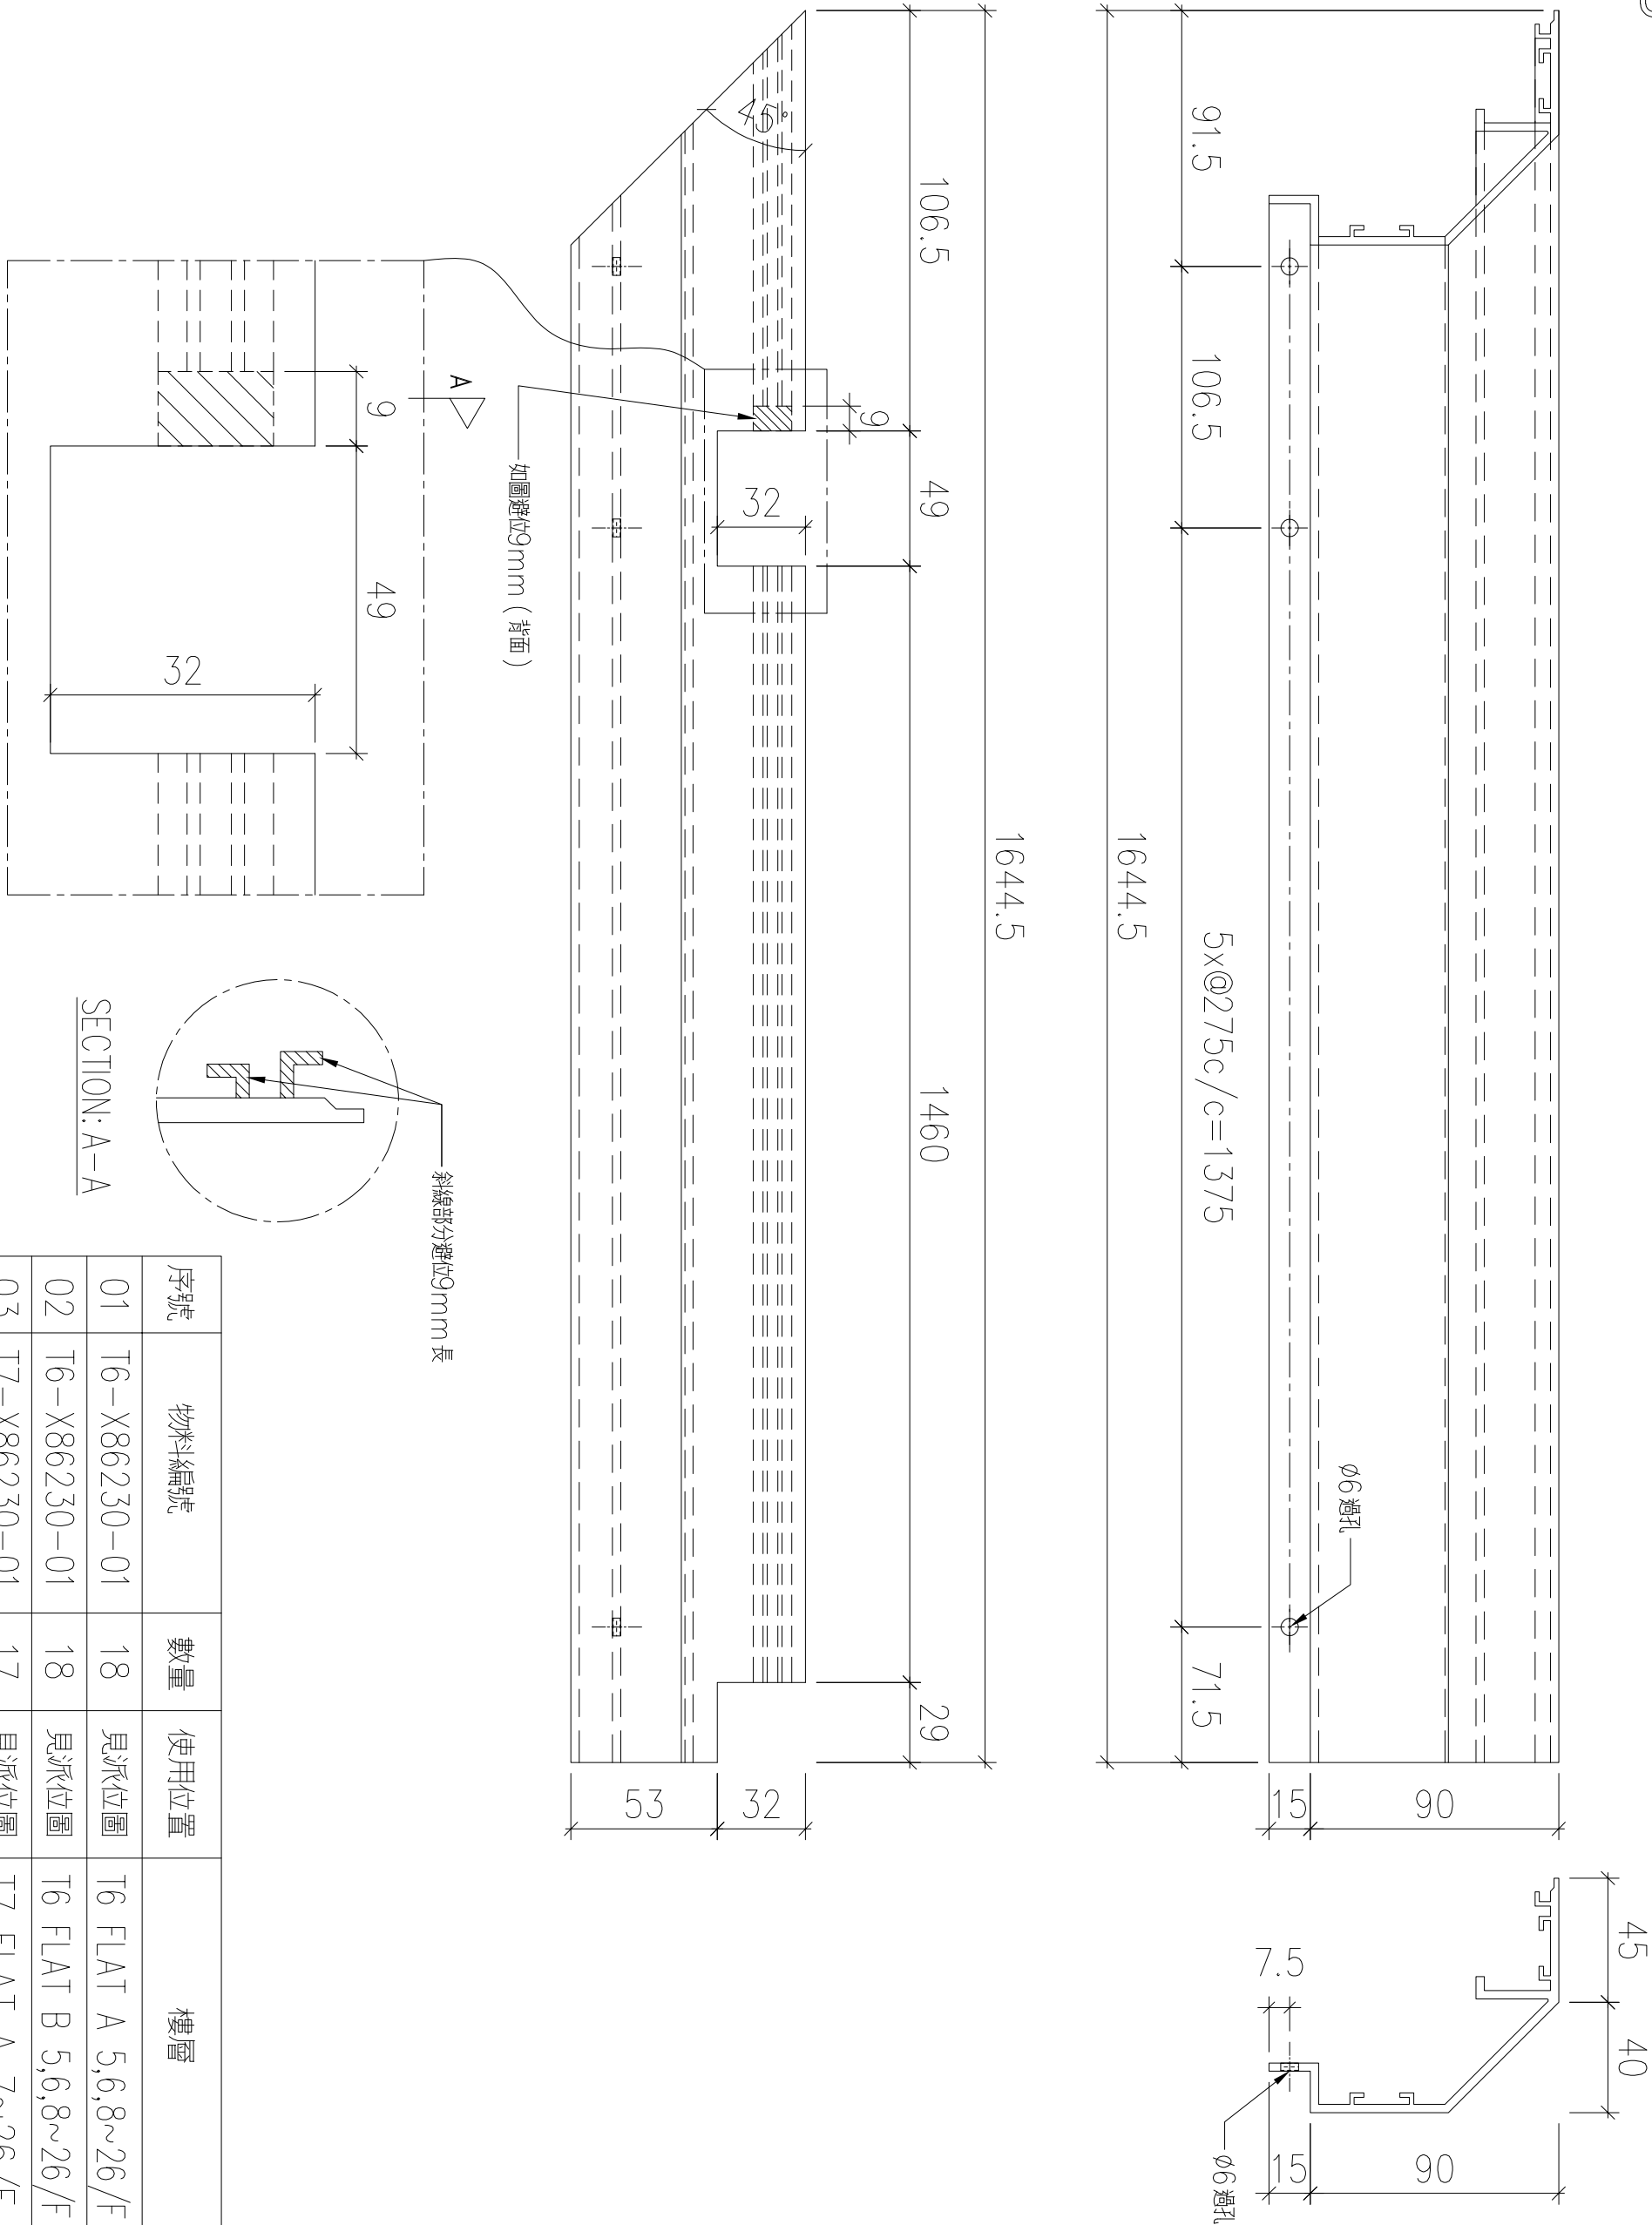



序號	物料編號	數量	使用位置	樓層
01	T6-X86230-01	18	見派位圖	T6 FLAT A 5,6,8~26/F
02	T6-X86230-01	18	見派位圖	T6 FLAT B 5,6,8~26/F
03	T7-X86230-01	17	見派位圖	T7 FLAT A 7~26/F

名稱		制圖	LHR	2022,08,30	修改	—		
材料	X86230	復核	—	—	日期	—		
顏色	JMQ213457(3coats)	批準			圖號	J853-GB-FAB2-137		

序號	物料編號	數量	使用位置	樓層
01	T6-X86230-02	18	見派位圖	T6 FLAT A 5,6,8~26/F
02	T6-X86230-02	18	見派位圖	T6 FLAT B 5,6,8~26/F
03	T7-X86230-02	17	見派位圖	T7 FLAT A 7~26/F

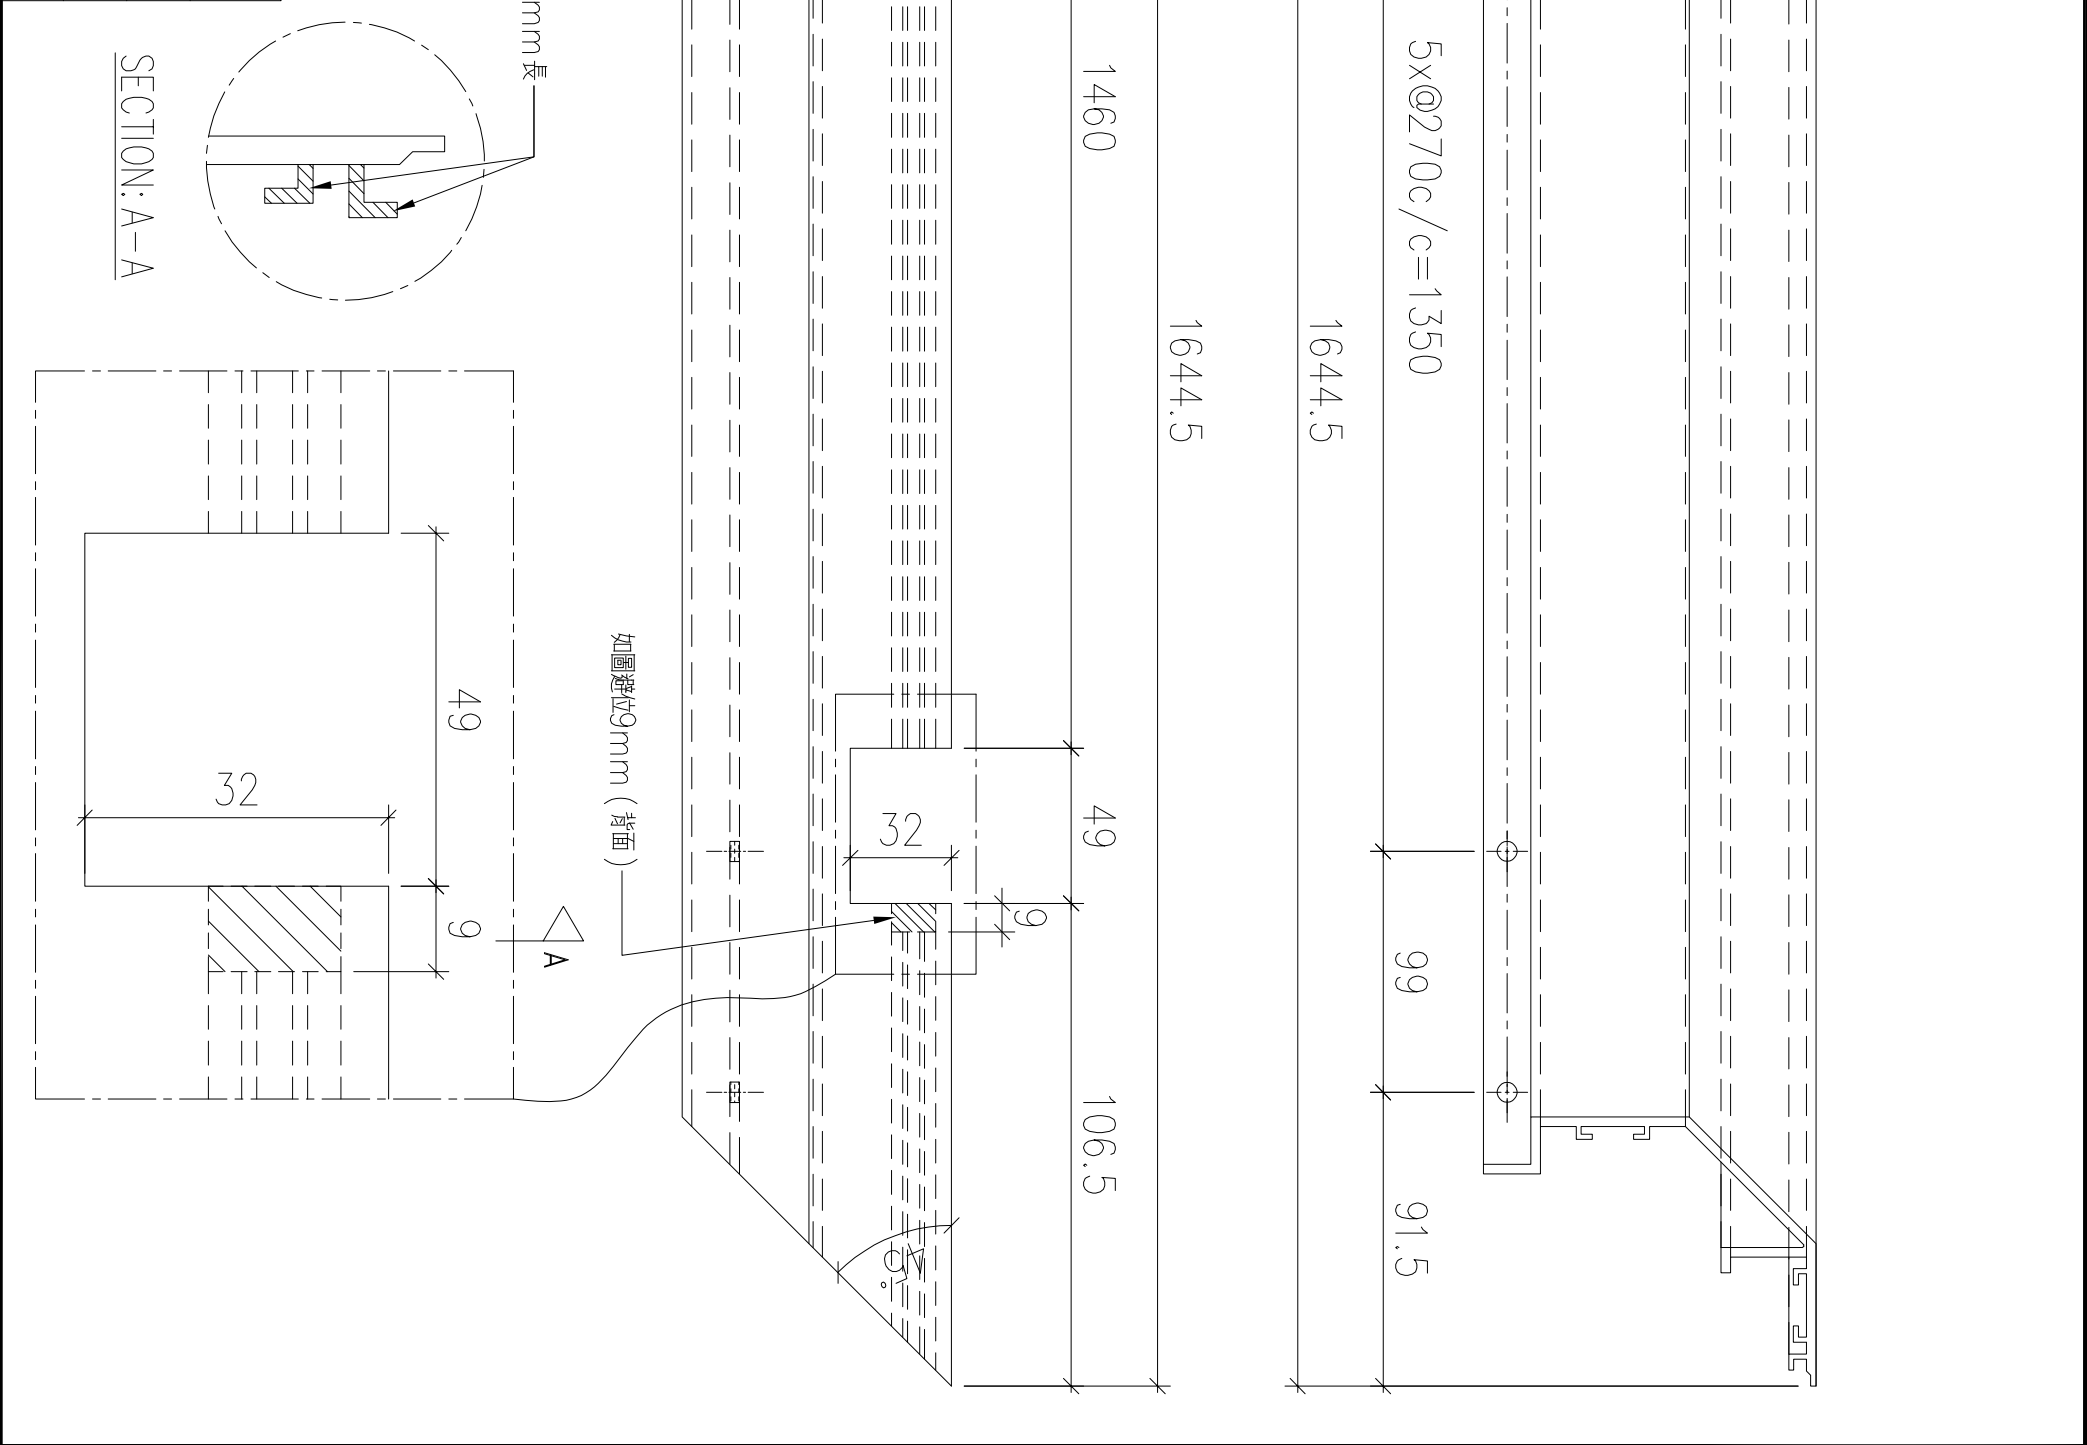

送工地


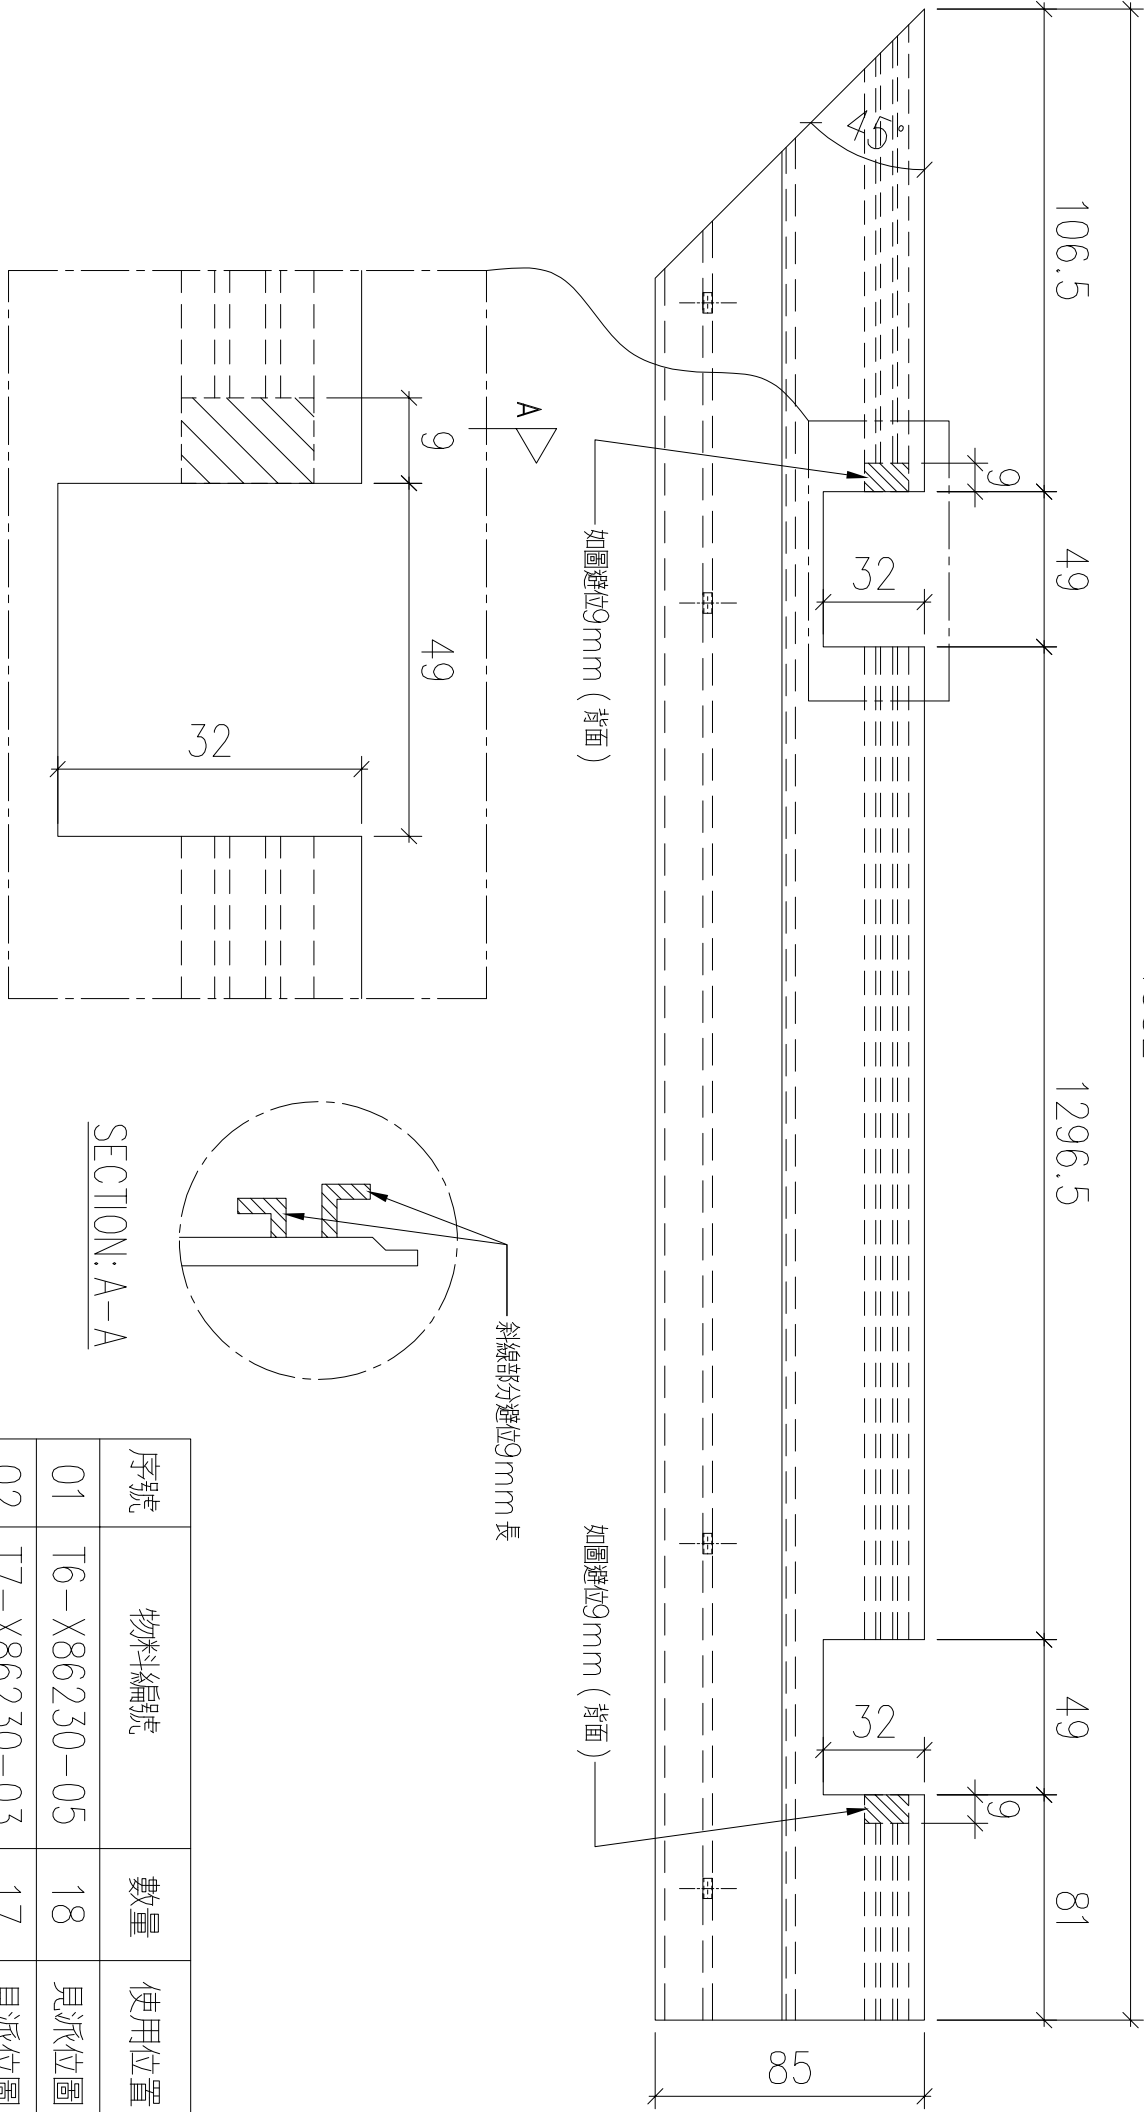
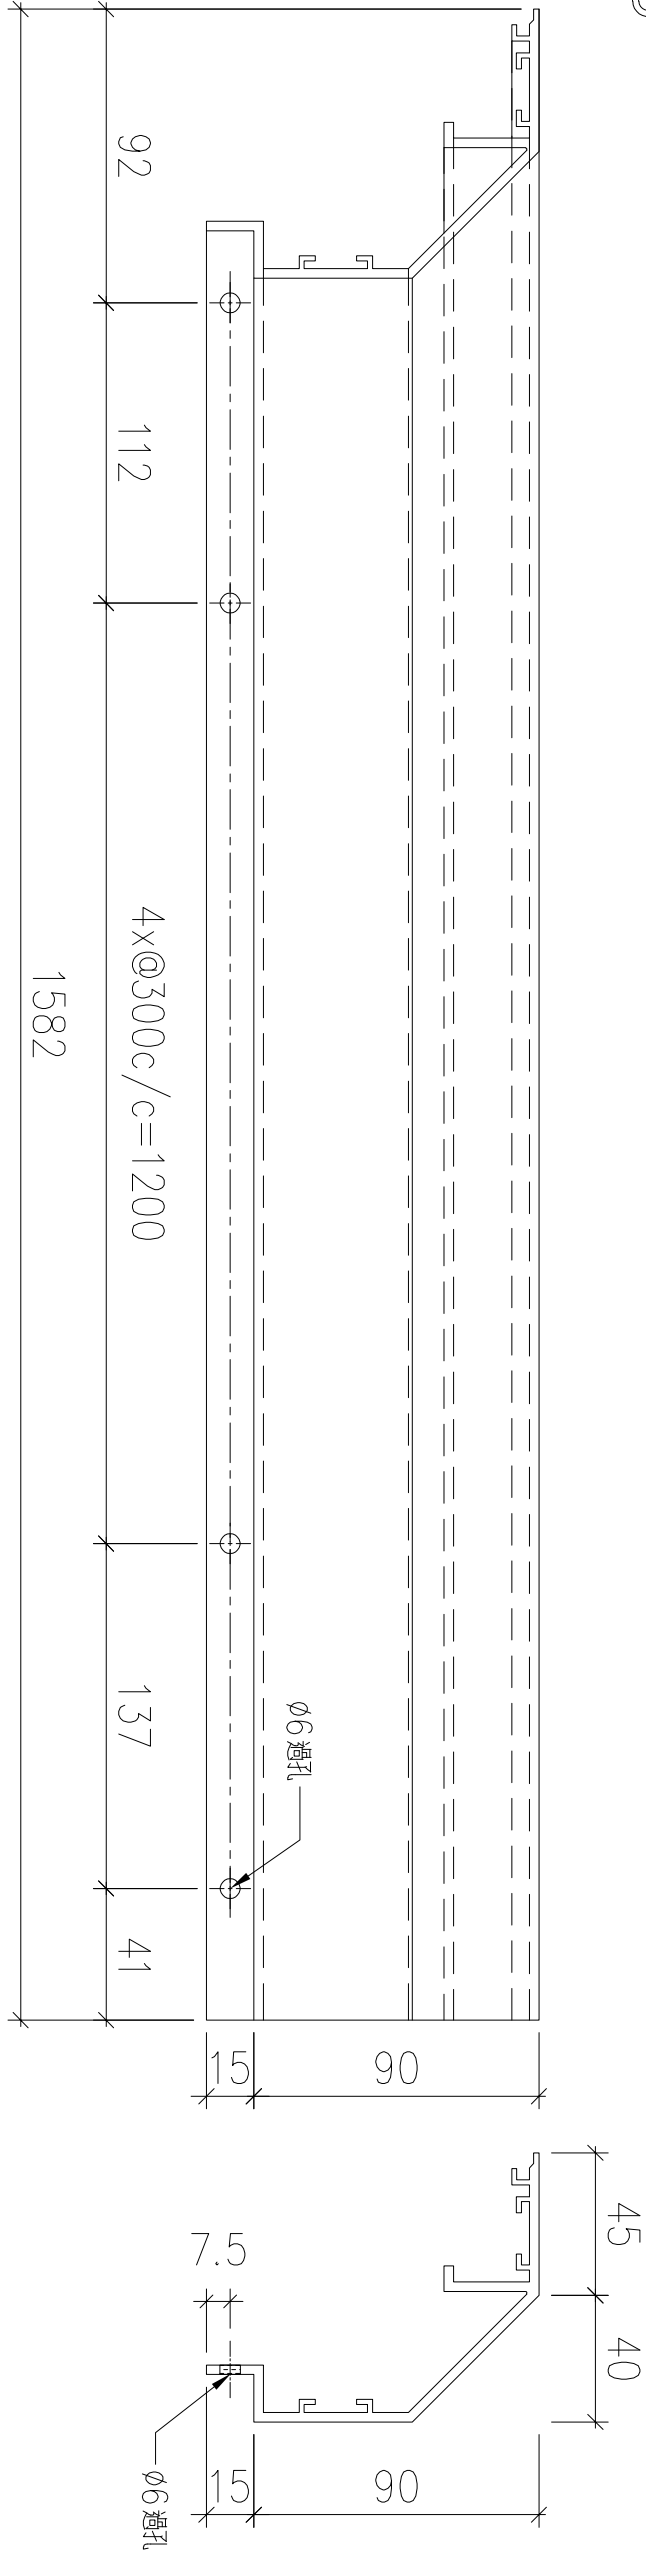


SECTION: A-A

序號	物料編號	數量	使用位置	樓層
01	T6-X86230-05	18	見派位圖	T6 FLAT B 5,6,8~26/F
02	T7-X86230-03	17	見派位圖	T7 FLAT A 7~26/F

名稱		制圖	LHR	2022,08,30	修改	—		
材料	X86230	復核	—	—	日期	—		
顏色	JMQ213457(3coats)	批準			圖號	J853-GB-FAB2-139		

序號	物料編號	數量	使用位置	樓層
01	T6-X86230-06	18	見派位圖	T6 FLAT A 5,6,8~26/F
02	T7-X86230-04	15	見派位圖	T7 FLAT B 7~23/F

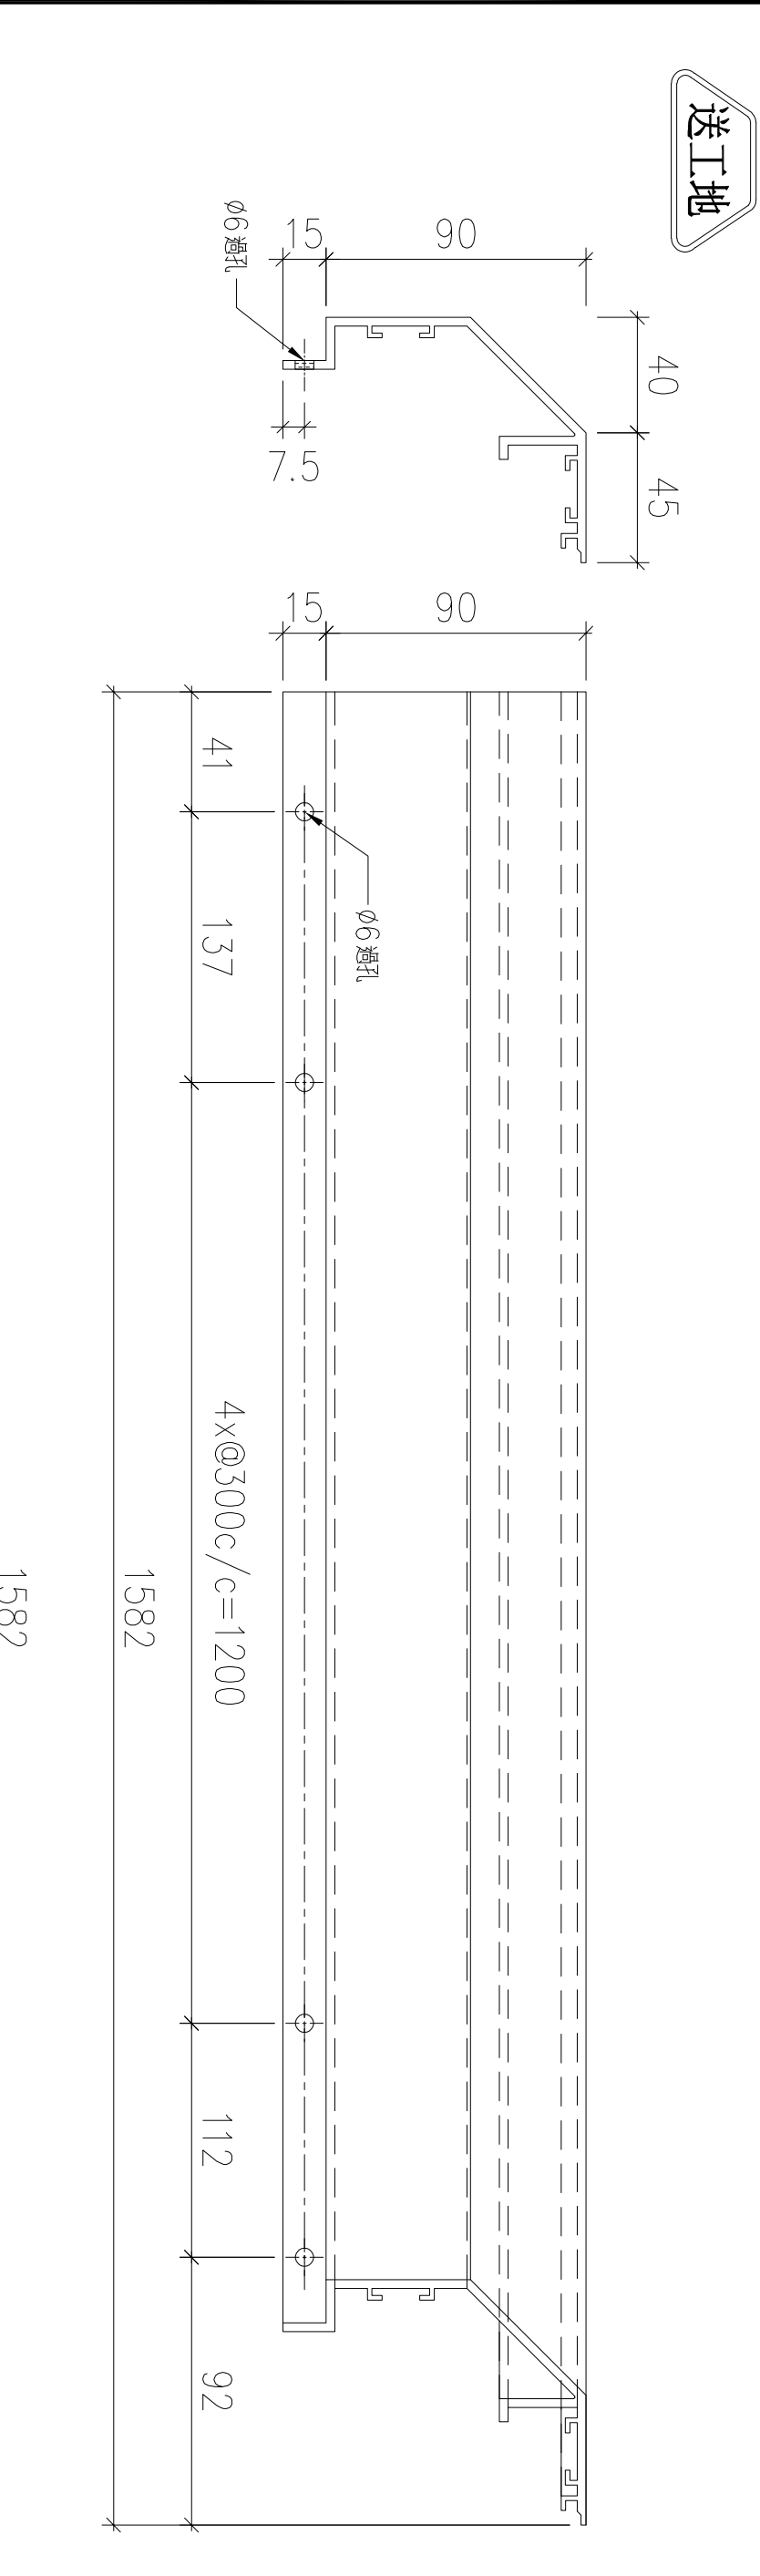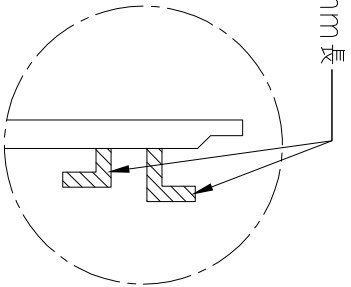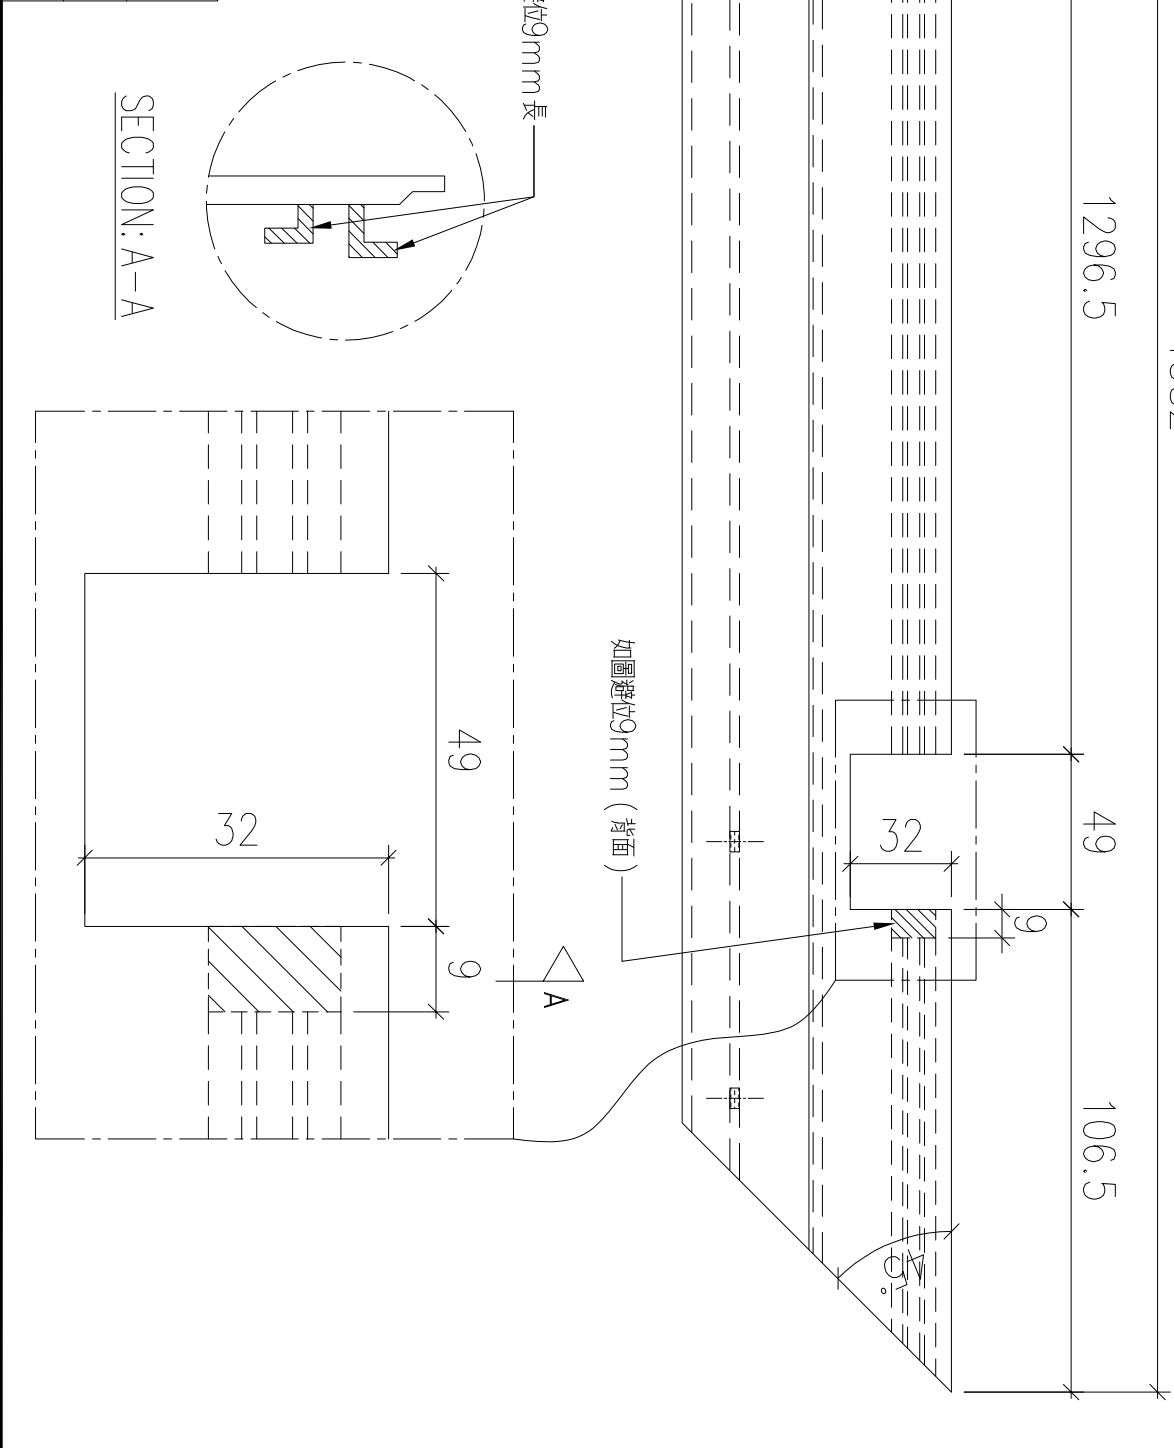

名稱		制圖	LHR	2022,08,30	修改	—		
材料	X86230	復核	—	—	日期	—		
顏色	JMQ213457(3coats)	批準			圖號	J853-GB-FAB2-140		






錦上路

神盾

T7 FLAT A 7~26/F



送工地

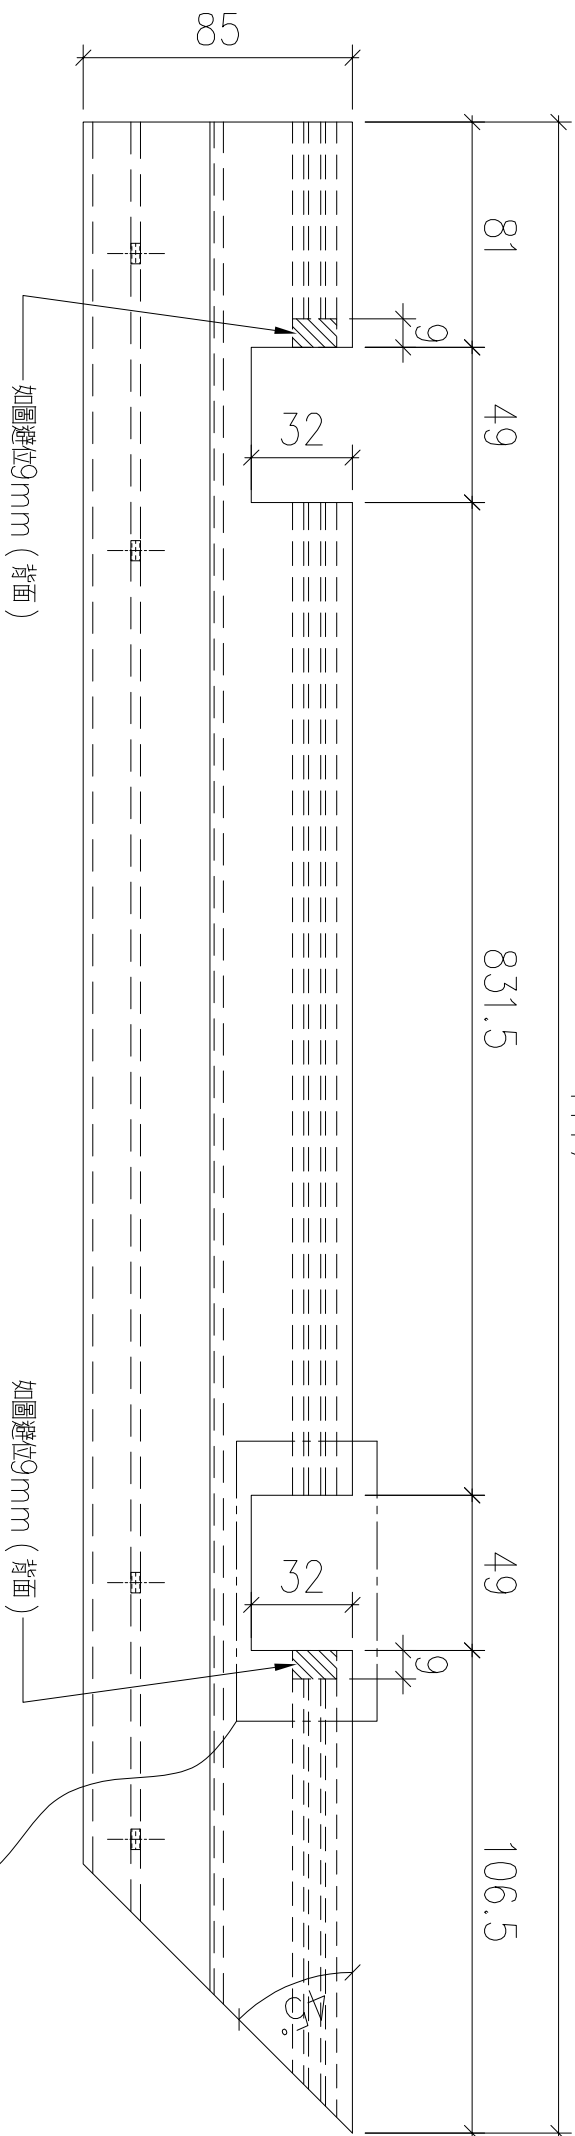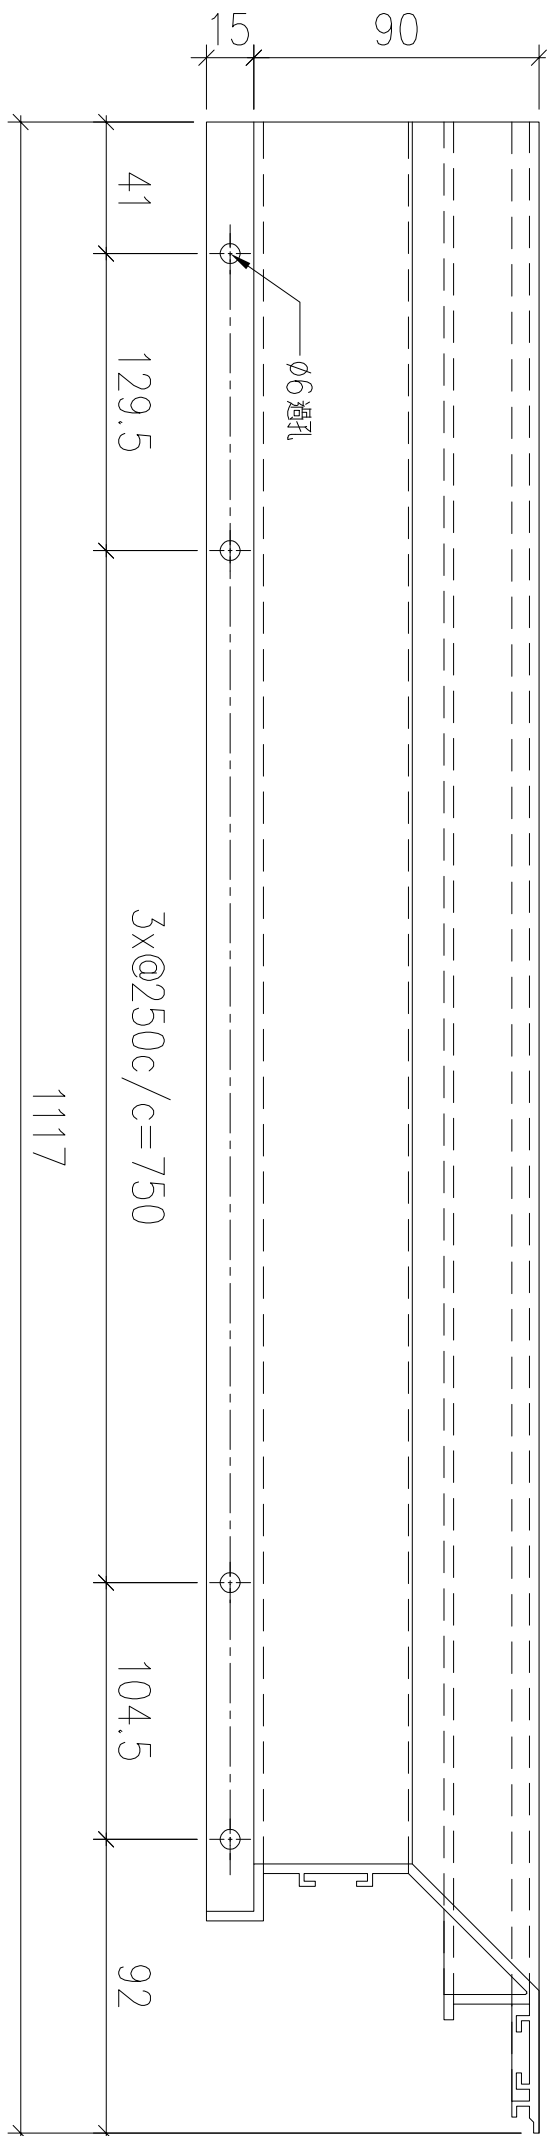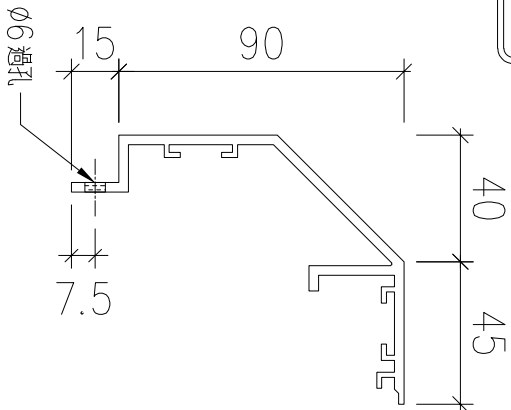

斜線部分避位9mm長

如图定位9mm(背面)

SECTION: A-A

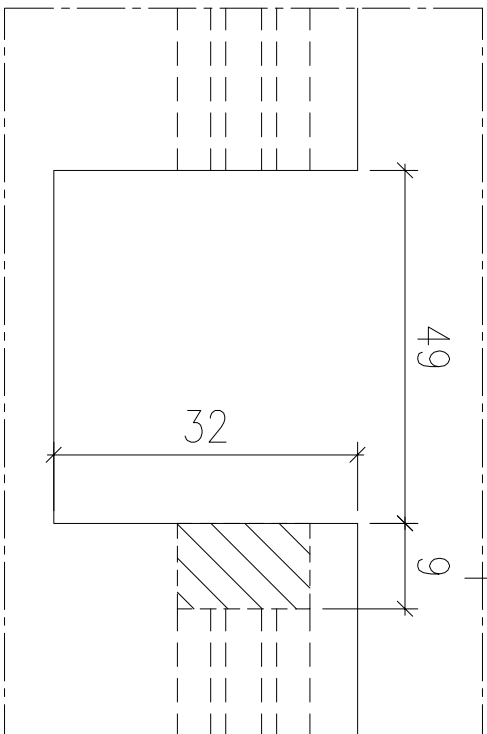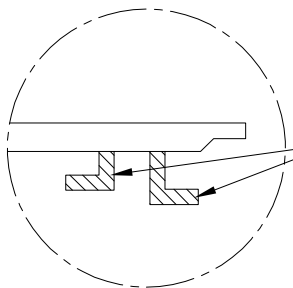

顏色

JMQ213457(3coats)

批准


圖號

J853-GB-FAB2-141



錦上路

送工地

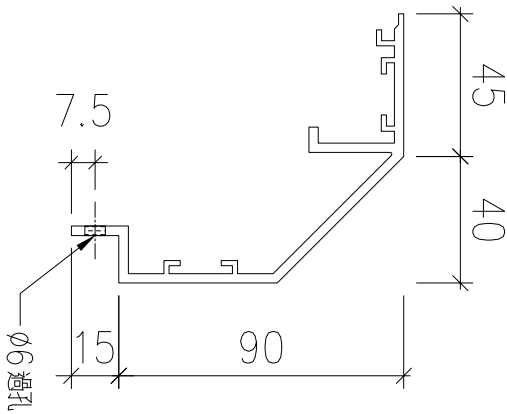

SECTION: A-A

序號	物料編號	數量	使用位置	樓層
01	T6-X86230-07	18	見派位圖	T6 FLAT A 5,6,8~26/F

名稱		制圖	LHR	2022,08,30	修改	—		
材料	X86230	復核	—	—	日期	—		
顏色	JMQ213457(3coats)	批準			圖號	J853-GB-FAB2-142		





美特鋁質 有限公司

MIDI Aluminium Fabricator Ltd.


工程號	J853	地盤	錦上路
-----	------	----	-----

送工地


序號	物料編號	數量	使用位置	樓層
01	T6-X86230-08	18	見派位圖	T6 FLAT B 5,6,8~26/F

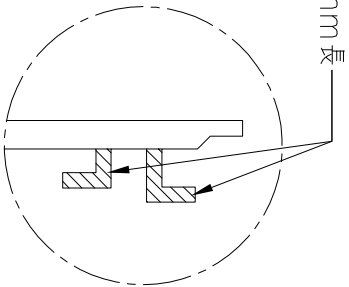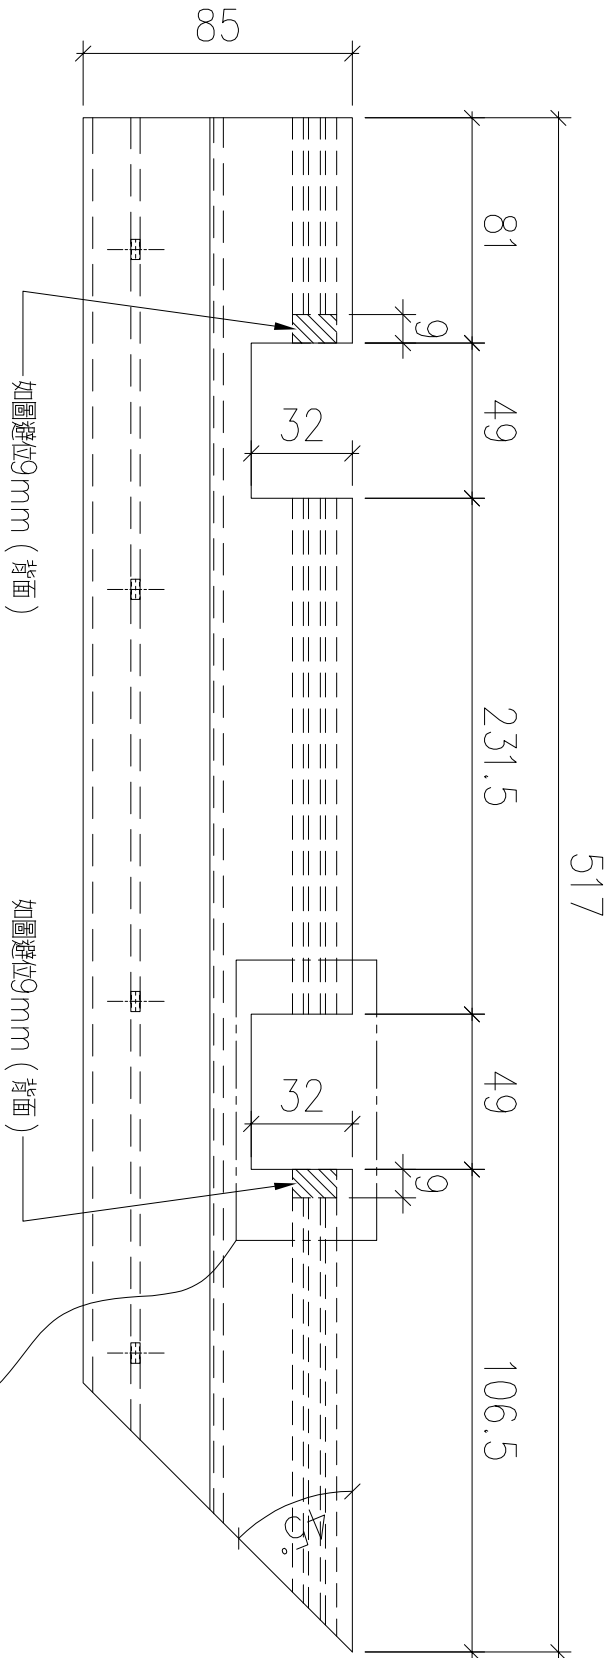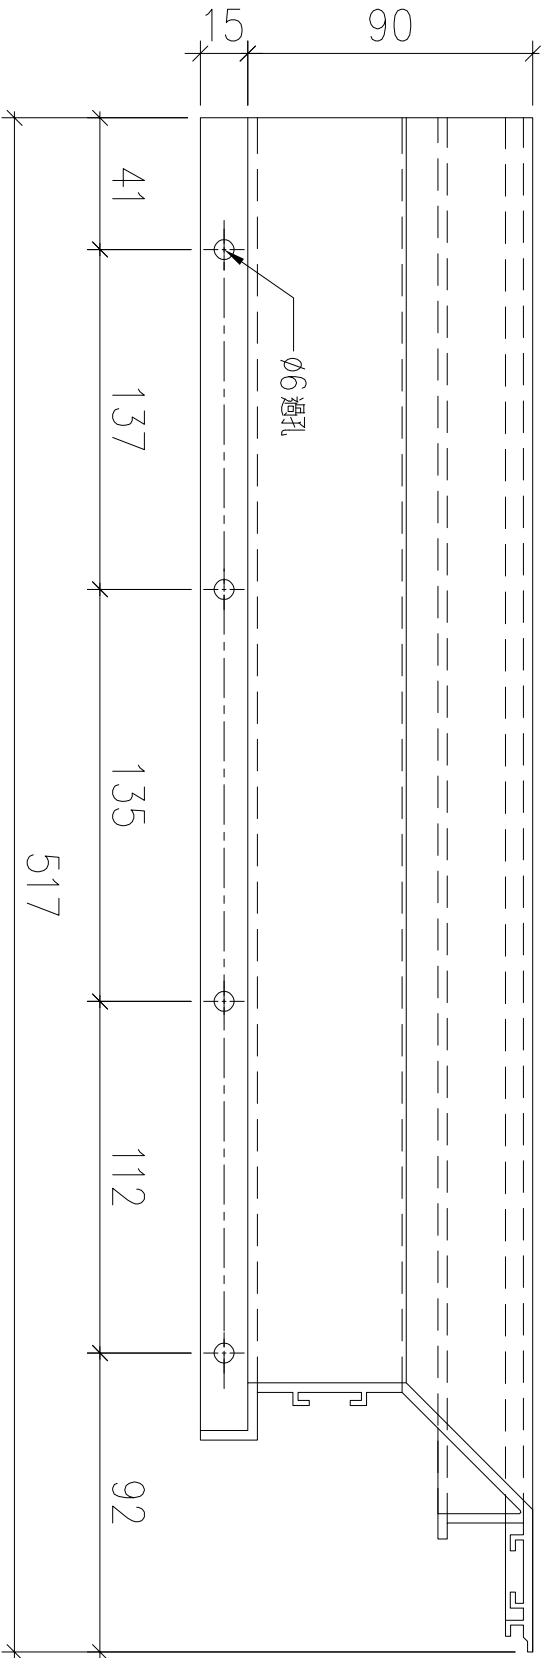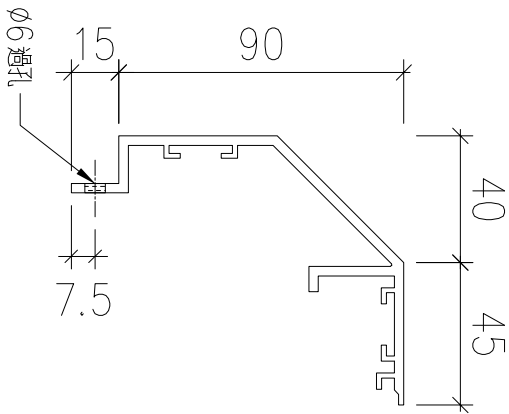

SECTION: A-A

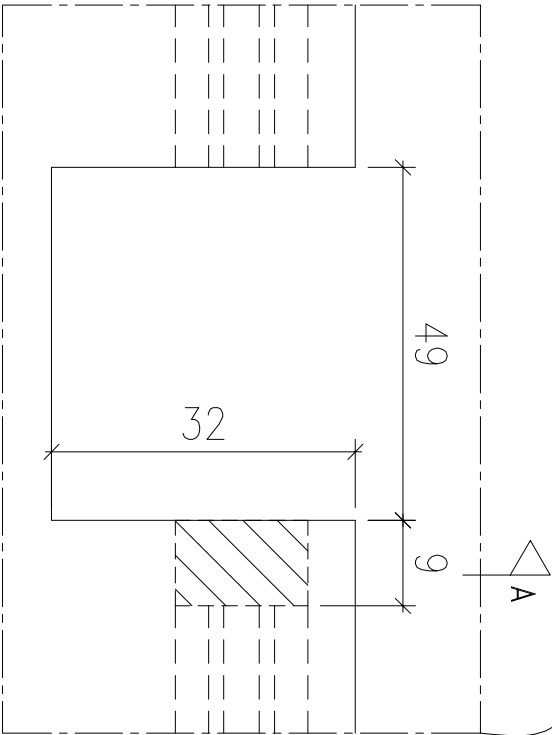

名稱		制圖	LHR	2022,08,30	修改	-		
材料	X86230	復核	-	-	日期	-		
顏色	JMQ213457(3coats)	批準			圖號	J853-GB-FAB2-143		

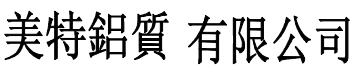

工程號

J853

地盤

錦上路

送工地




序號	物料編號	數量	使用位置	樓層
01	T6-X86230-09	14	見派位圖	T6 FLAT C/D 10~26/F




名稱		制圖	LHR	2022,08,30	修改	—		
材料	X86230	復核	—	—	日期	—		
顏色	JMQ213457(3coats)	批準			圖號	J853-GB-FAB2-144		

序號	物料編號	數量	使用位置	樓層
01	T6-X86230-10	14	見派位圖	T6 FLAT C/D 10~26/F

SECTION: A-A

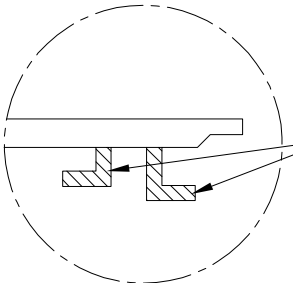

斜線部分各避位9mm長

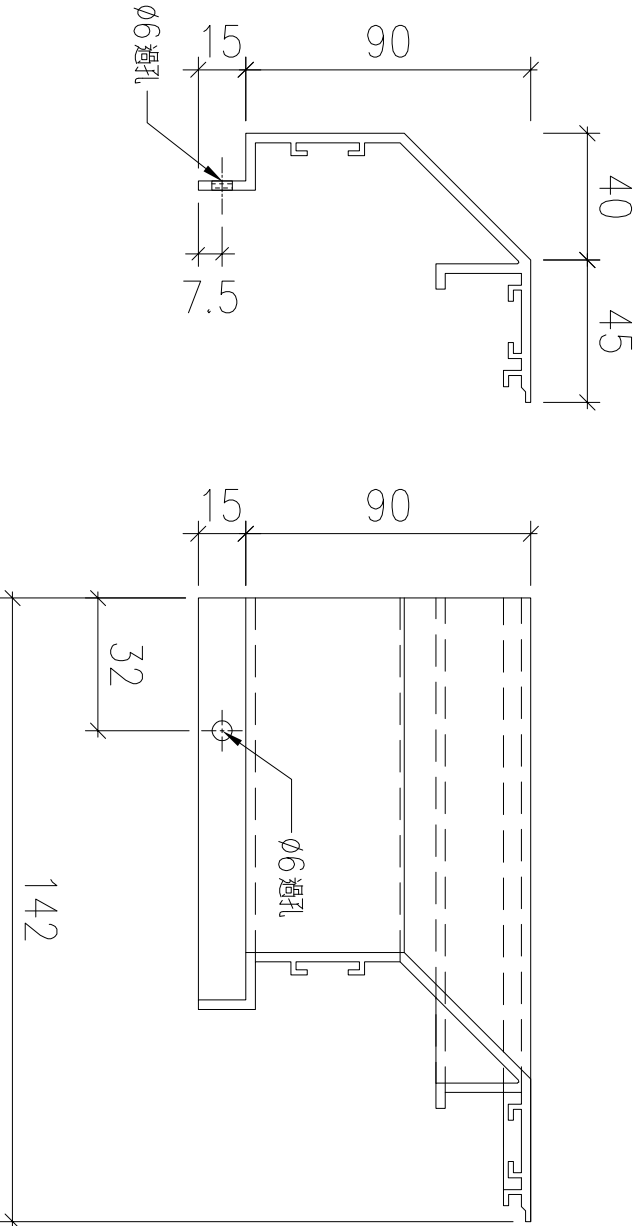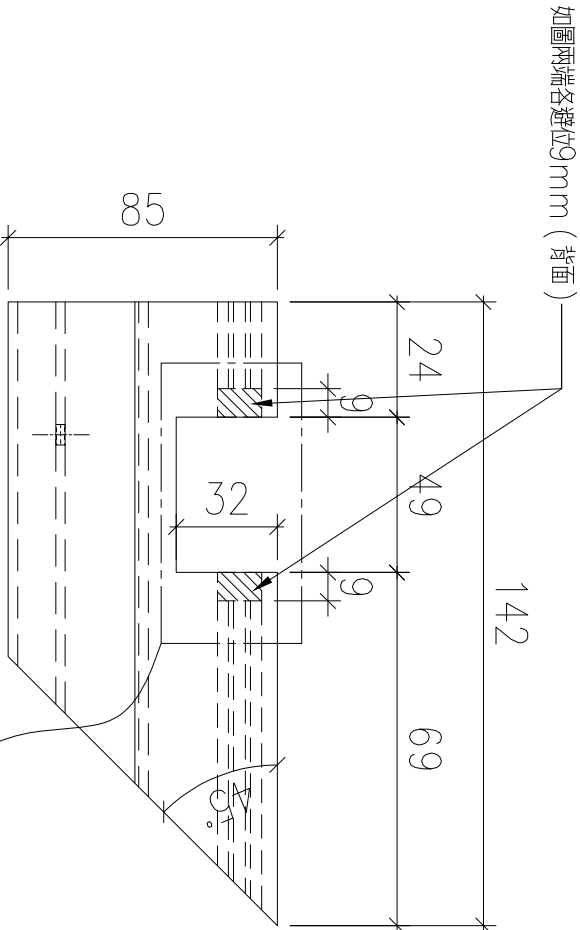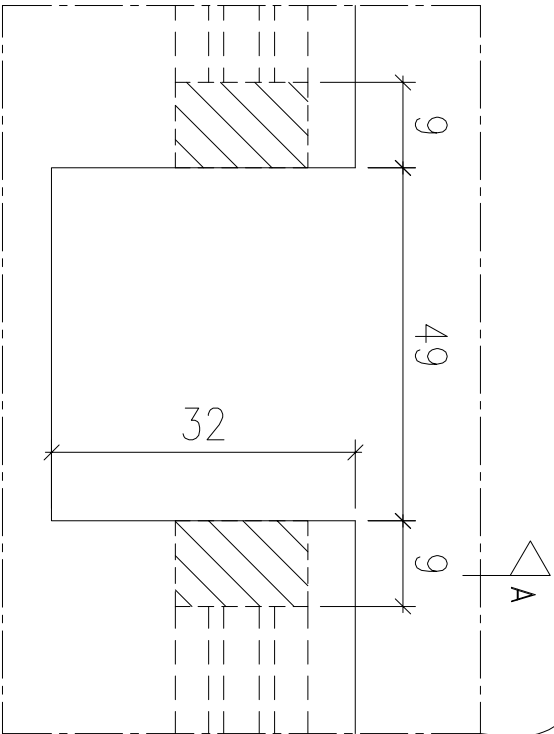

名稱		制圖	LHR	2022,08,30	修改	—		
材料	X86230	復核	—	—	日期	—		
顏色	JMQ213457(3coats)	批準			圖號	J853-GB-FAB2-145		

GB-5501-鉛料派位圖

GB-5501-鉛料派位圖

GB-5501-鋁料派位圖

GB-5501-鋁料派位圖

GB-5501-鋁料派位圖



GB-5501-鋁料派位圖



GB-5501-鋁料派位圖

GB-5501-鋁料派位圖

GB-5501-鋁料派位圖

- # GB-5501-鋁料派位圖

GB-5501-鋁料派位圖

GB-5501-鋁料派位圖

- # GB-5501-鋁料派位圖

GB-5501-鋁料派位圖

GB-5501-鋁料派位圖

LEGEND :

AL-01 : ALUM. EXTRUSION w/100x40mm THK. GMS FLAT BAR

AL-02 : ALUM. EXTRUSION w/100x40mm THK. GMS FLAT BAR

GL-3 : 12mm THK. CLEAR TEMPERED GLASS +1.52mm PVB +
+12mm THK. CLEAR TEMPERED (LAMINATE GLASS)

GB-5502-鋁料派位圖

B.O. REF. :

CLIENT :

ARCHITECT :
WONG TUNG & PARTNERS LIMITED
ARCHITECTS & PLANNERS

MAIN CONTRACTOR :

STRUCTURAL ENGINEER :

WONG TUNG & PARTNERS LIMITED
ARCHITECTS & PLANNERS

FAÇADE CONSULTANT:

MEINHARDT


NOTE :

1. ALL DIMENSIONS ARE IN mm.
2. ALL ELEVATIONS ARE VIEWED FROM OUTSIDE.
3. ALL DIMENSIONS TO BE VERIFIED ON SITE BEFORE FABRICATION.


LEGEND :

AL-01 --- DETAIL MARK NO.
X001 --- REFER SHEET NO.

1. F.F.L. --- FINISHED FLOOR LEVEL
2. S.F.L. --- STRUCTURAL FLOOR LEVEL
3. (R) --- REVERSED DETAIL

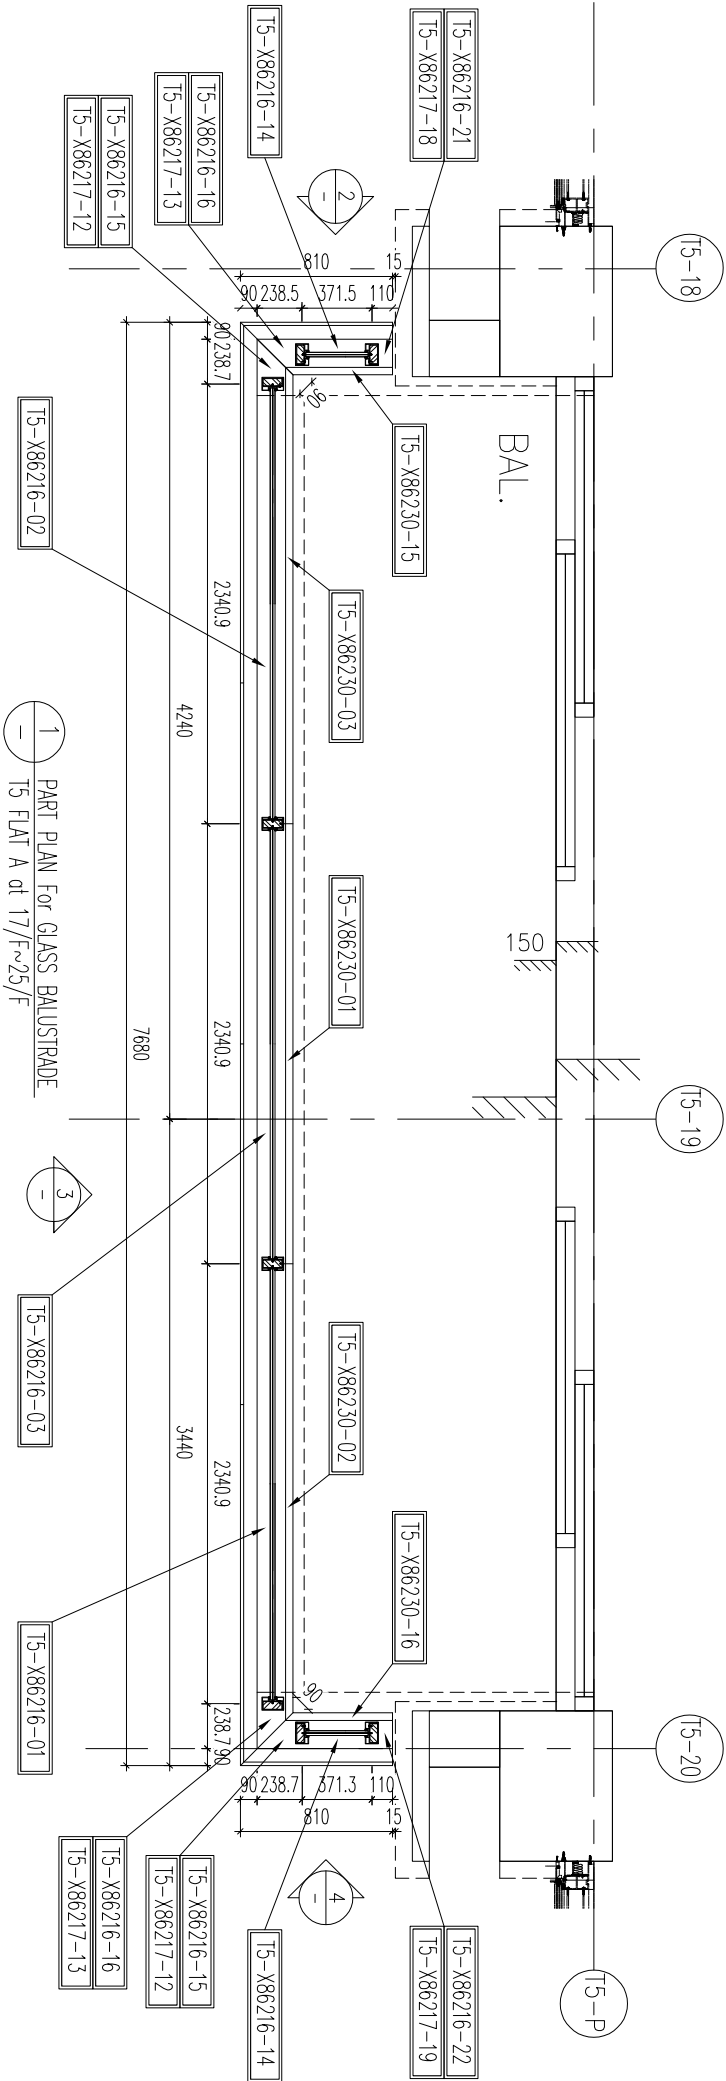


1 PART PLAN For GLASS BALUSTRADE
T5 FLAT A at 17/F~25/F

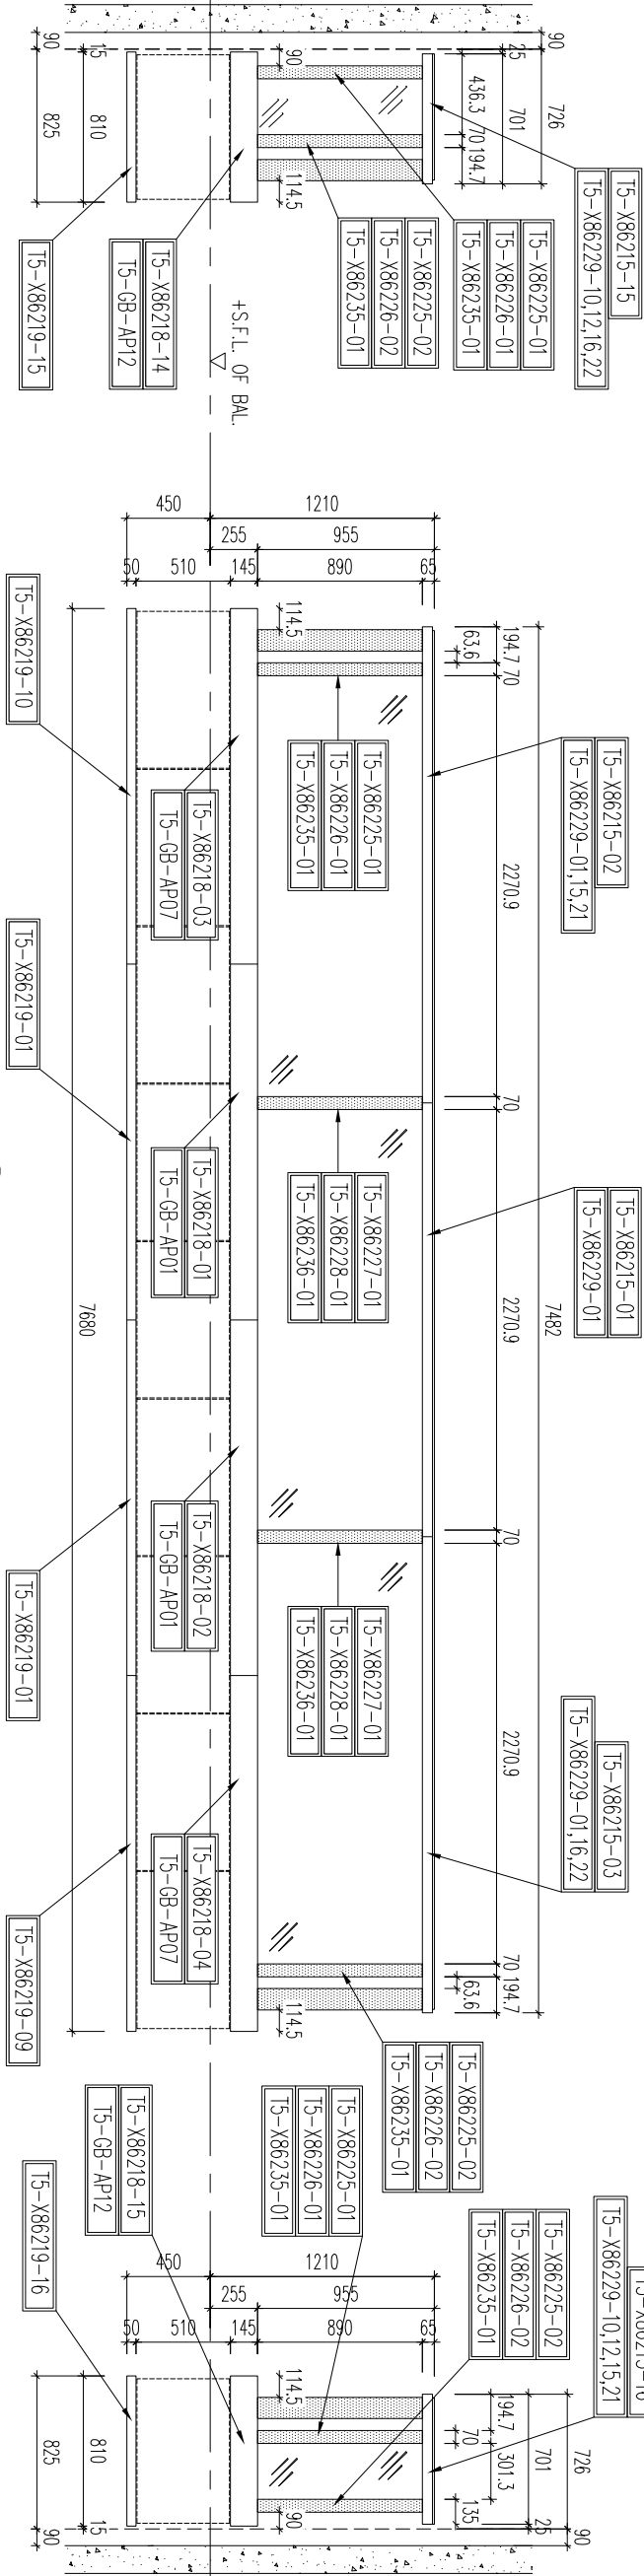

2 PART ELEV For GLASS BALUSTRADE
T5 FLAT A at 17/F~25/F

3 PART ELEV For GLASS BALUSTRADE
T5 FLAT A at 17/F~25/F

4 PART ELEV For GLASS BALUSTRADE
T5 FLAT A at 17/F~25/F

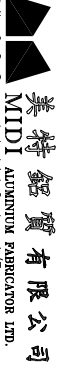TITLE : PART ELEV and PART PLAN for GLASS BALUSTRADE AT TOWER 5 FLAT A	
DATE : 18-MAY-21	SCALE : 1:90(A1)
DRAWN BY : Ivon	CHECKED BY :
 美特鋁質有限公司 MIDI ALUMINIUM FABRICATOR LTD. Units 6-8, Sunny Industrial Centre, 1/F 610 Cho Kwo Ling Road, Kowloon Tel:23489211-4 Fax:(852)2727666	
DWG NO. : JB53-SD-GB-5502	REV. : D

B.O. REF. :


GB-5503-鋁料派位圖

LEGEND :


AL-01 : ALUM. EXTRUSION w/100x40mm THK. GMS FLAT BAR

AL-02 : ALUM. EXTRUSION w/100x40mm THK. GMS FLAT BAR


GL3 : 12mm THK. CLEAR TEMPERED GLASS +1.52mm PVB +
+12mm THK. CLEAR TEMPERED (LAMINATE GLASS)

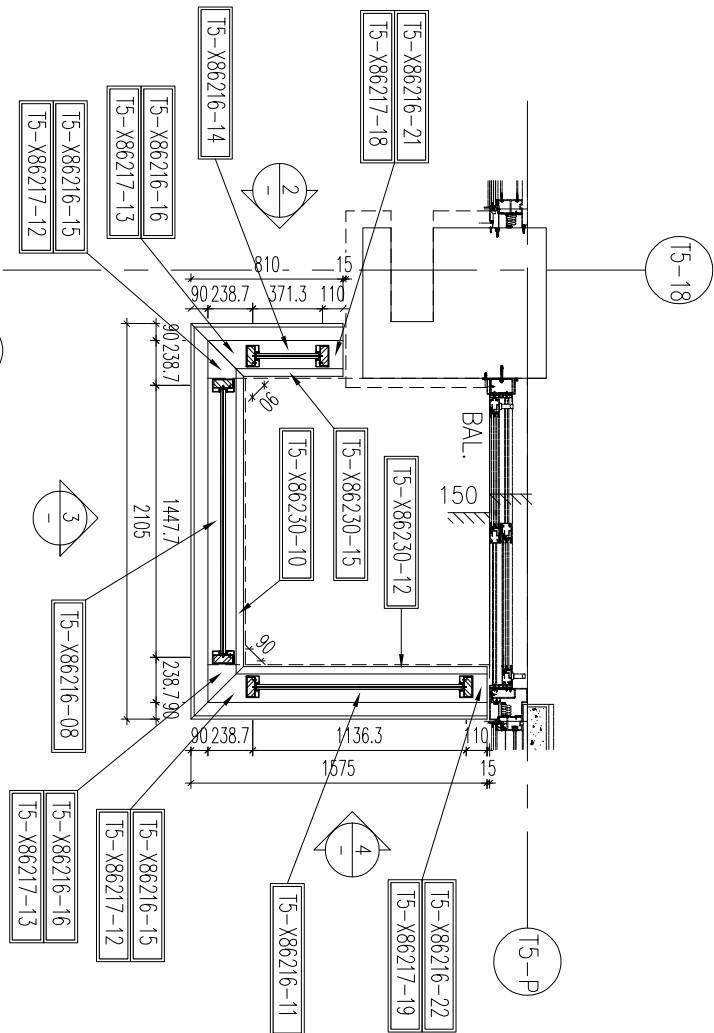


1 PART PLAN For GLASS BALUSTRADE
T5 FLAT B at 6/F~16/F

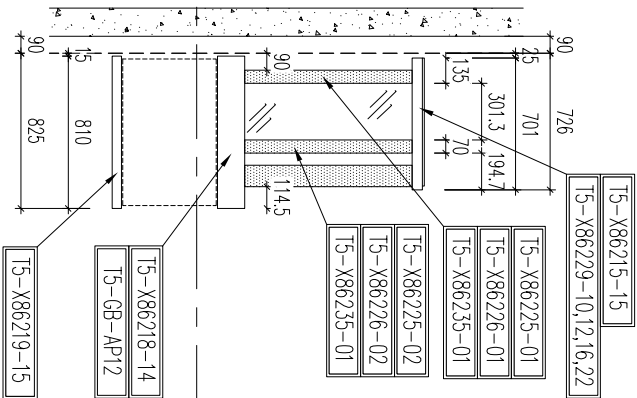

2 PART ELEV For GLASS BALUSTRADE
T5 FLAT B at 6/F~16/F

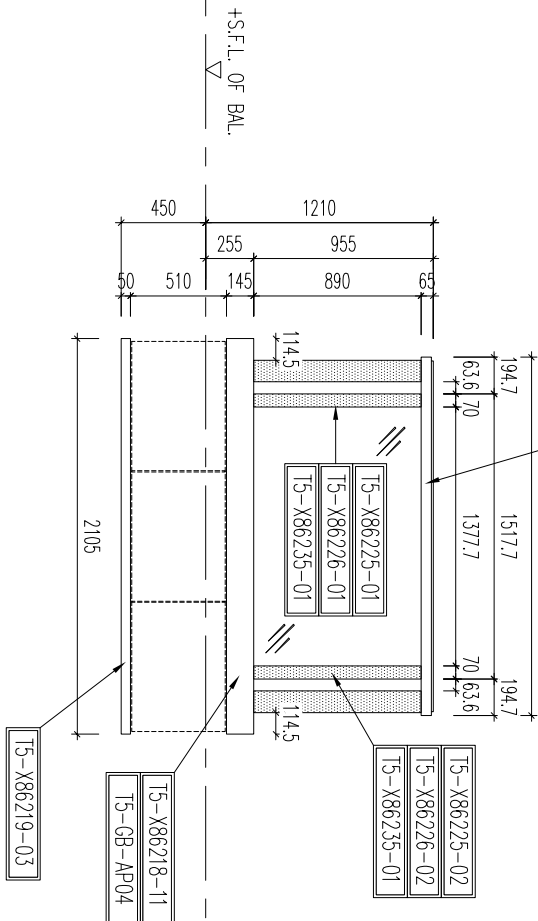

3 PART ELEV For GLASS BALUSTRADE
T5 FLAT B at 6/F~16/F

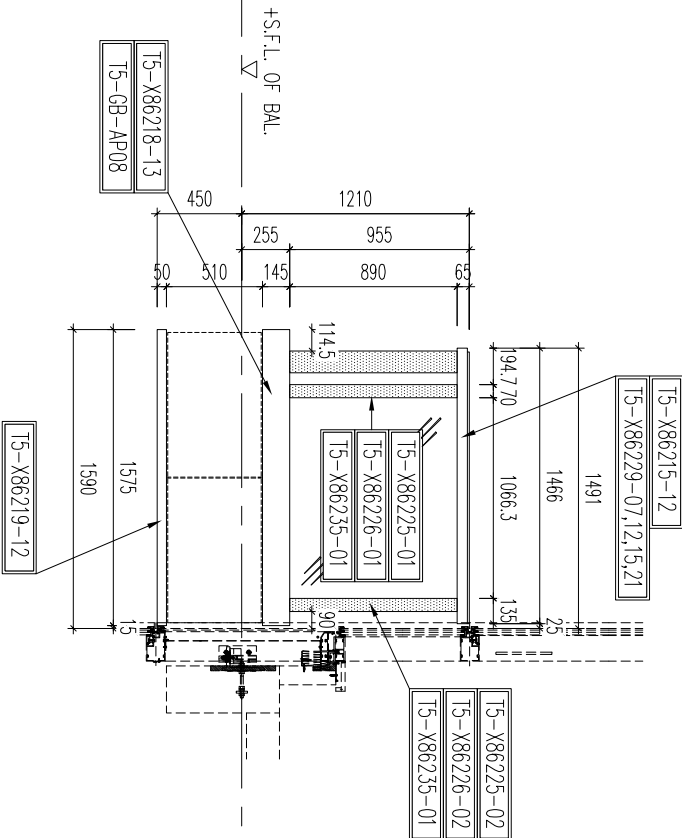

4 PART ELEV For GLASS BALUSTRADE
T5 FLAT B at 6/F~16/F

FAÇADE CONSULTANT:

WONG TUNG & PARTNERS LIMITED
ARCHITECTS & PLANNERS

MAIN CONTRACTOR :

WONG TUNG & PARTNERS LIMITED
ARCHITECTS & PLANNERS

CLIENT :

STRUCTURAL ENGINEER :

MEINHARDT

NOTE :

1. ALL DIMENSIONS ARE IN mm.
2. ALL ELEVATIONS ARE VIEWED FROM OUTSIDE.
3. ALL DIMENSIONS TO BE VERIFIED ON SITE BEFORE FABRICATION.

LEGEND :

X1 DETAIL MARK NO.
X001 REFER SHEET NO.

1. F.F.L.--FINISHED FLOOR LEVEL
2. S.F.L.--STRUCTURAL FLOOR LEVEL
3. (R) ---REVERSED DETAIL

NO.	DATE	REVISION SUBJECT TO ARCH/COMMENT	CHK BY
0	12/04/2022		

JOB NO. : J-853

PROJECT : PROPOSED RESIDENTIAL
DEVELOPMENT AT N.K.I.L. 6542
YIN PING ROAD
KOWLOON

TITLE : PART ELEV and PART PLAN
for GLASS BALUSTRADE
AT TOWER 5 FLAT B

DATE : 18-MAY-21 SCALE : 1:90(A1)

DRAWN BY : Ivon CHECKED BY :

MIDI ALUMINIUM FABRICATOR LTD.
Units 6-8, Sunray Industrial Centre, 1/F
610 Cho Kwo Ling Road, Kowloon
Tel:23489211-4 Fax:8527272666

DWG NO. : J853-SD-GB-5503

REV. : D

B.O. REF. :


GB-5504-鋁料派位圖

LEGEND :


AL-01 : ALUM. EXTRUSION w/100x40mm THK. GMS FLAT BAR

AL-02 : ALUM. EXTRUSION w/100x40mm THK. GMS FLAT BAR

GL3 : 12mm THK. CLEAR TEMPERED GLASS +1.52mm PVB +
+12mm THK. CLEAR TEMPERED (LAMINATE GLASS)

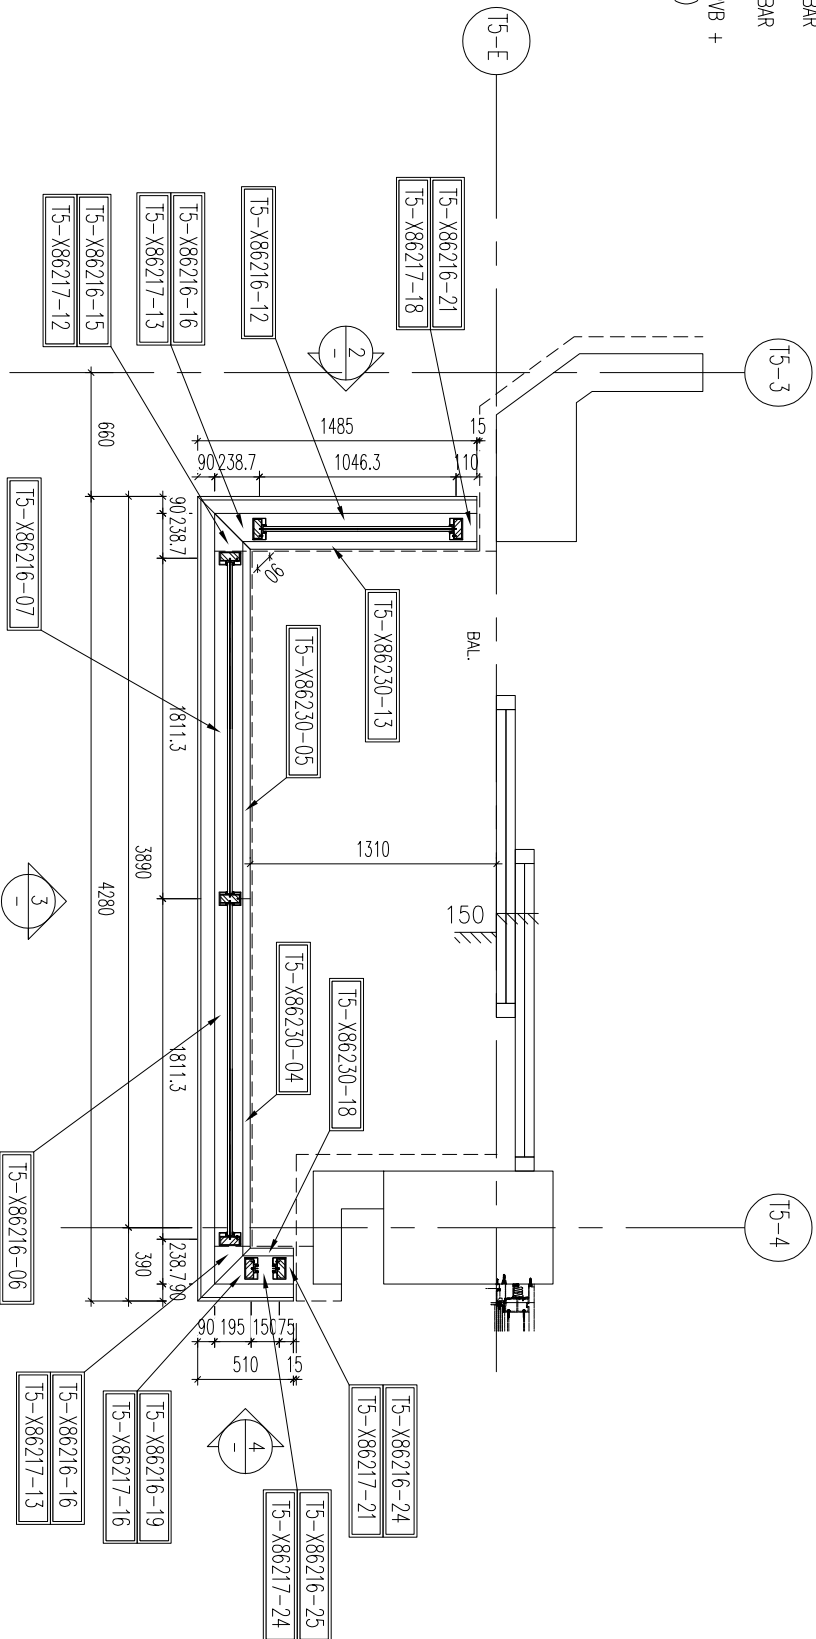

1 PART PLAN for GLASS BALUSTRADE
T5 FLAT B at 17/F~25/F

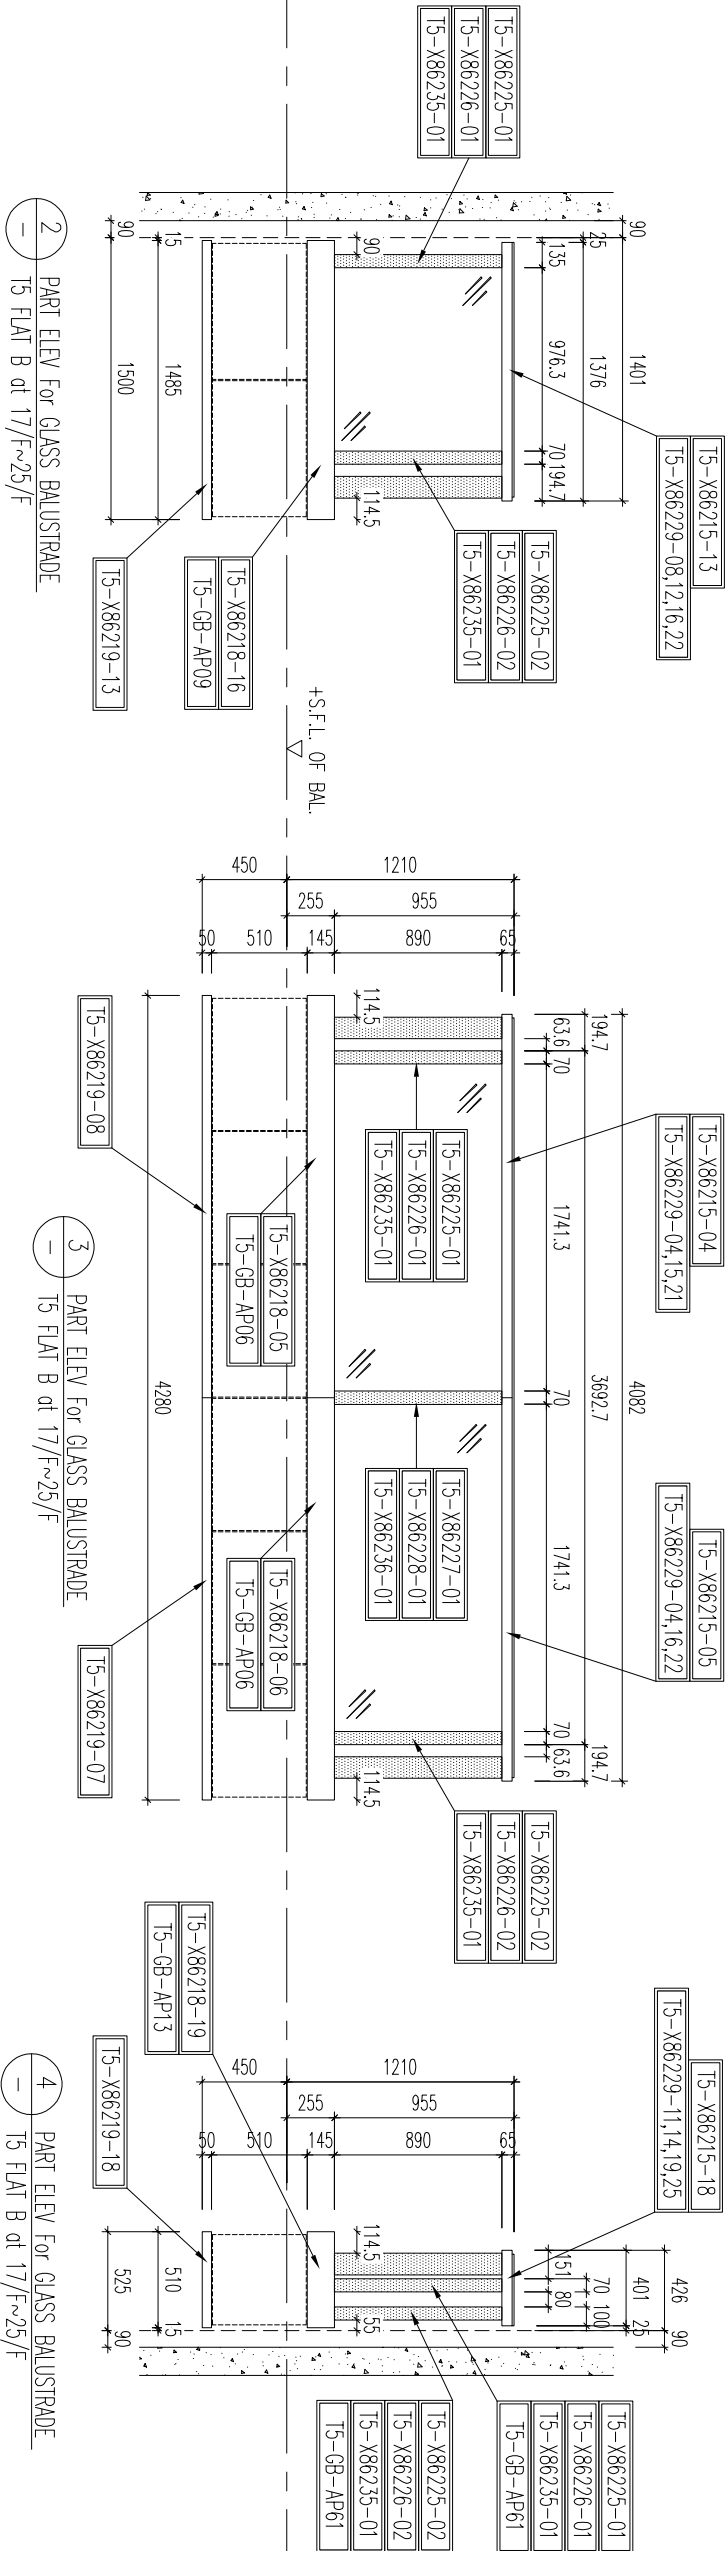

2 PART ELEV for GLASS BALUSTRADE
T5 FLAT B at 17/F~25/F

3 PART ELEV for GLASS BALUSTRADE
T5 FLAT B at 17/F~25/F

4 PART ELEV for GLASS BALUSTRADE
T5 FLAT B at 17/F~25/F

STRUCTURAL ENGINEER :
WONG TUNG & PARTNERS LIMITED
ARCHITECTS & PLANNERS

FAÇADE CONSULTANT:
MEINHARDT

NOTE :
1. ALL DIMENSIONS ARE IN mm.
2. ALL ELEVATIONS ARE VIEWED FROM OUTSIDE.
3. ALL DIMENSIONS TO BE VERIFIED ON SITE BEFORE FABRICATION.
LEGEND :
X1 --- DETAIL MARK NO.
X001 --- REFER SHEET NO.
1. F.F.L.--FINISHED FLOOR LEVEL
2. S.F.L.--STRUCTURAL FLOOR LEVEL
3. (R) ---REVERSED DETAIL

D	NO.	DATE	REVISION SUBJECT TO ARCH/COMMENT	BY	LHM
12/04/2022			REvised		

JOB NO. : J-853
PROJECT : PROPOSED RESIDENTIAL DEVELOPMENT AT N.K.I.L. 6542 YIN PING ROAD KOWLOON

TITLE : PART ELEV and PART PLAN for GLASS BALUSTRADE AT TOWER 5 FLAT B (17/F-25/F)

DATE : 18-MAY-21 SCALE : 1:90(A1)
DRAWN BY : IYON CHECKED BY :

MIDI ALUMINIUM FABRICATOR LTD.
Units 6-8, Sunny Industrial Centre, 1/F
610 Cho Kwo Ling Road, Kowloon
Tel:23489211-4 Fax:852/2727666

DWG NO. : J853-SD-GB-5504

REV. : D

B.O. REF. :


GB-5505-鋁料派位圖

LEGEND :


AL-01 : ALUM. EXTRUSION w/100x40mm THK. GMS FLAT BAR

AL-02 : ALUM. EXTRUSION w/100x40mm THK. GMS FLAT BAR

GL3 : 12mm THK. CLEAR TEMPERED GLASS +1.52mm PVB +12mm THK. CLEAR TEMPERED (LAMINATE GLASS)

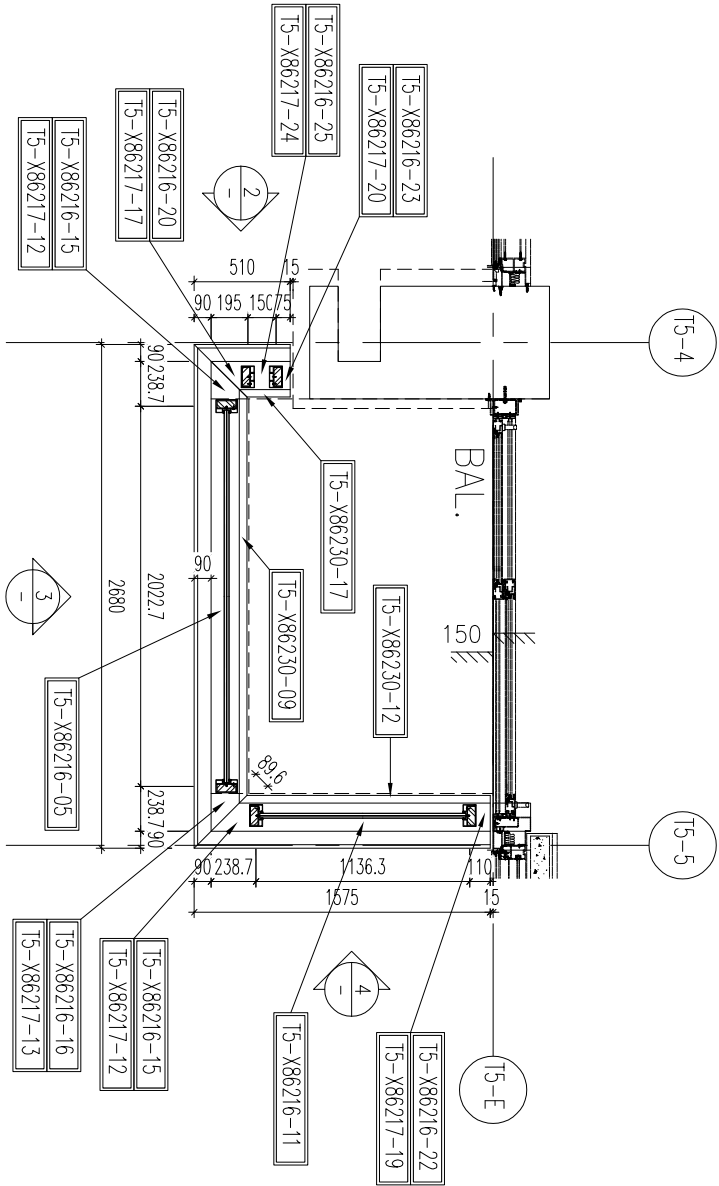

1 PART PLAN For GLASS BALUSTRADE
T5 FLAT C at 11/F~16/F

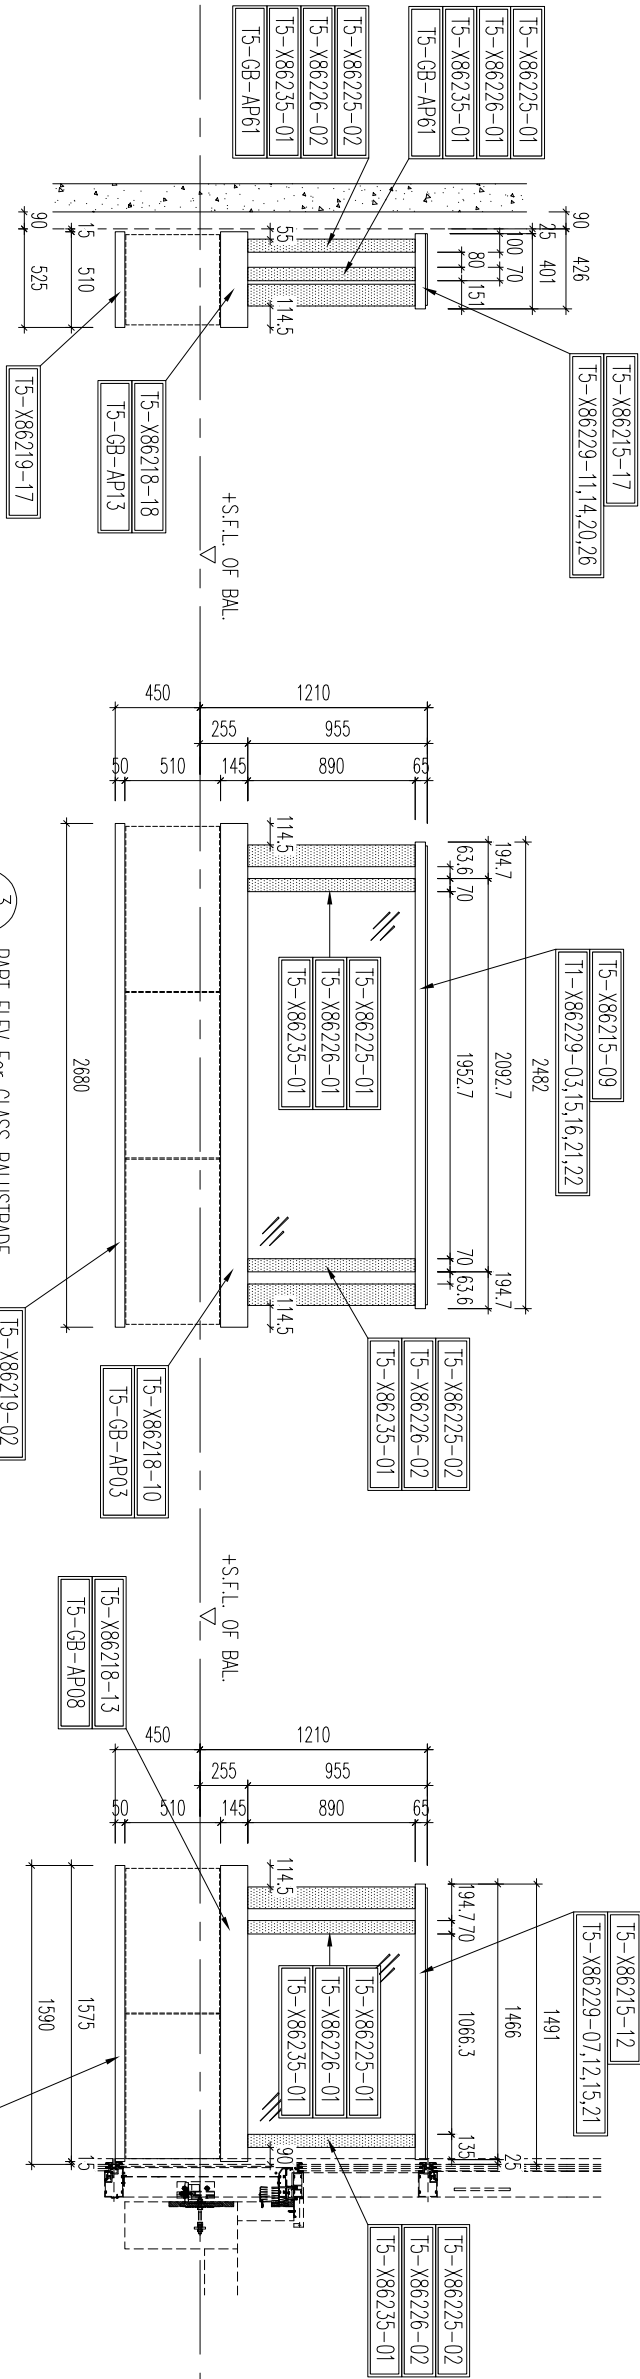

2 PART ELEV For GLASS BALUSTRADE
T5 FLAT C at 11/F~16/F

3 PART ELEV For GLASS BALUSTRADE
T5 FLAT C at 11/F~16/F

4 PART ELEV For GLASS BALUSTRADE
T5 FLAT C at 11/F~16/F

NOTE :

1. ALL DIMENSIONS ARE IN mm.
2. ALL ELEVATIONS ARE VIEWED FROM OUTSIDE.
3. ALL DIMENSIONS TO BE VERIFIED ON SITE BEFORE FABRICATION.

LEGEND :

X1 DETAIL MARK NO.
X001 REFER SHEET NO.

1. F.F.L.--FINISHED FLOOR LEVEL
2. S.F.L.--STRUCTURAL FLOOR LEVEL
3. (R) --REVERSED DETAIL

STRUCTURAL ENGINEER :

WONG TUNG & PARTNERS LIMITED
ARCHITECTS & PLANNERS

FAÇADE CONSULTANT:

MEINHARDT

CLIENT :

ARCHITECT :
WONG TUNG & PARTNERS LIMITED
ARCHITECTS & PLANNERS

MAIN CONTRACTOR :

WONG TUNG & PARTNERS LIMITED
ARCHITECTS & PLANNERS

NO.	DATE	REVISION SUBJECT TO ARCH/COMMENT	BY
0	12/04/2022		

JOB NO. : J-853

PROJECT : PROPOSED RESIDENTIAL
DEVELOPMENT AT N.K.I.L. 6542
YIN PING ROAD
KOWLOON

TITLE : PART ELEV and PART PLAN
for GLASS BALUSTRADE
AT TOWER 5 FLAT C

DATE : 18-MAY-21 SCALE : 1:90(A1)

DRAWN BY : Ivon

CHECKED BY :

MIDI ALUMINIUM FABRICATOR LTD.
Units 6-8, Sunny Industrial Centre, 1/F
610 Cho Kwo Ling Road, Kowloon
Tel:23489211-4 Fax:8527272666

DWG NO. : J853-SD-GB-5505

REV. : D

B.O. REF. :


GB-5506-鋁料派位圖

LEGEND :


AL-01 : ALUM. EXTRUSION w/100x40mm THK. GMS FLAT BAR

AL-02 : ALUM. EXTRUSION w/100x40mm THK. GMS FLAT BAR


GL3 : 12mm THK. CLEAR TEMPERED GLASS +1.52mm PVB +
+12mm THK. CLEAR TEMPERED (LAMINATE GLASS)

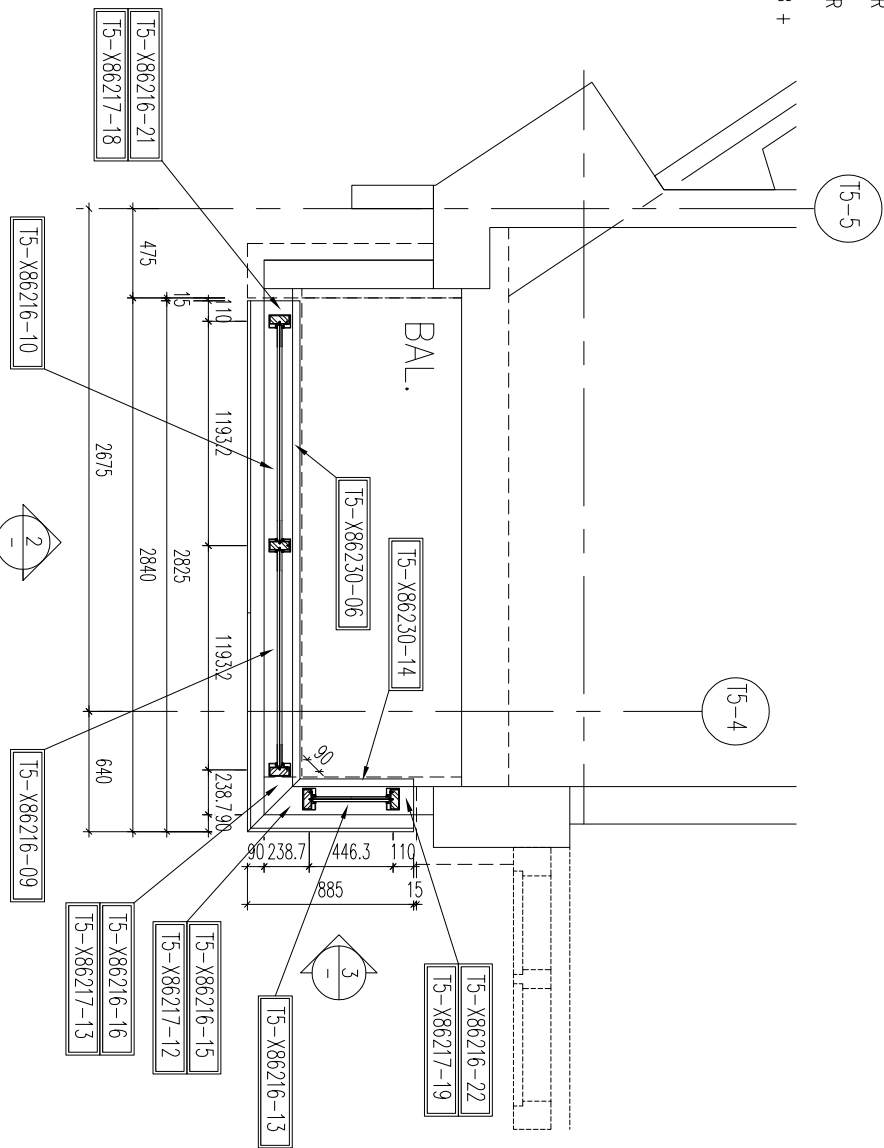

1 PART PLAN For GLASS BALUSTRADE
1-1 T5 FLAT D at 11/F~16/F

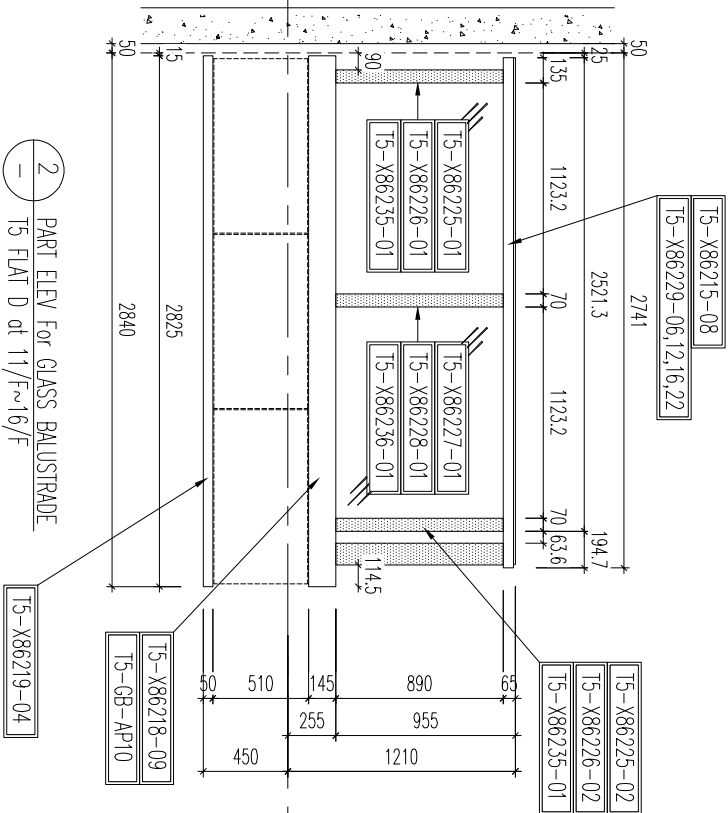

2 PART ELEV For GLASS BALUSTRADE
2-2 T5 FLAT D at 11/F~16/F

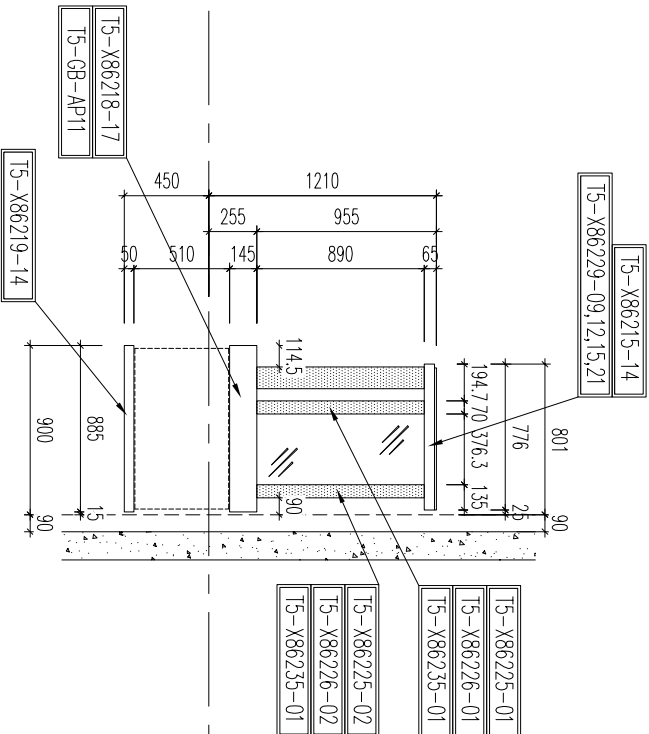

3 PART ELEV For GLASS BALUSTRADE
3-3 T5 FLAT D at 11/F~16/F

STRUCTURAL ENGINEER :
WONG TUNG & PARTNERS LIMITED
ARCHITECTS & PLANNERS

FAÇADE CONSULTANT:
MEINHARDT

NOTE :
1. ALL DIMENSIONS ARE IN mm.
2. ALL ELEVATIONS ARE VIEWED FROM OUTSIDE.
3. ALL DIMENSIONS TO BE VERIFIED ON SITE BEFORE FABRICATION.

LEGEND :
X1 DETAIL MARK NO.
X001 REFER SHEET NO.
1. F.F.L.--FINISHED FLOOR LEVEL
2. S.F.L.--STRUCTURAL FLOOR LEVEL
3. (R) --REVERSED DETAIL

D	NO.	DATE	REVISION SUBJECT TO ARCH/COMMENT	BY	LHM
---	-----	------	----------------------------------	----	-----

JOB NO. : J-853
PROJECT : PROPOSED RESIDENTIAL
DEVELOPMENT AT N.K.I.L. 6542
YIN PING ROAD
KOWLOON

TITLE : PART ELEV and PART PLAN
for GLASS BALUSTRADE
AT TOWER 5 FLAT D

DATE : 18-MAY-21 SCALE : 1:90(A1)

DRAWN BY : Ivon

CHECKED BY :

MIDI ALUMINIUM FABRICATOR LTD.
Units 6-8, Sunray Industrial Centre, 1/F
610 Cho Kwo Ling Road, Kowloon
Tel:23489211-4 Fax:(852)2727666

DWG NO. : J853-SD-GB-5506

REV. : D


GB-5507-鉛料派位圖

B.D. REF


AL-01 : ALUM. EXTRUSION w/100x40mm THK. GMS FLAT BAR

AL-02 : ALUM. EXTRUSION w/100x40mm THK. GMS FLAT BAR

GL3 : 12mm THK. CLEAR TEMPERED GLASS +1.52mm PVB + 12mm THK. CLEAR TEMPERED (LAMINATE GLASS)

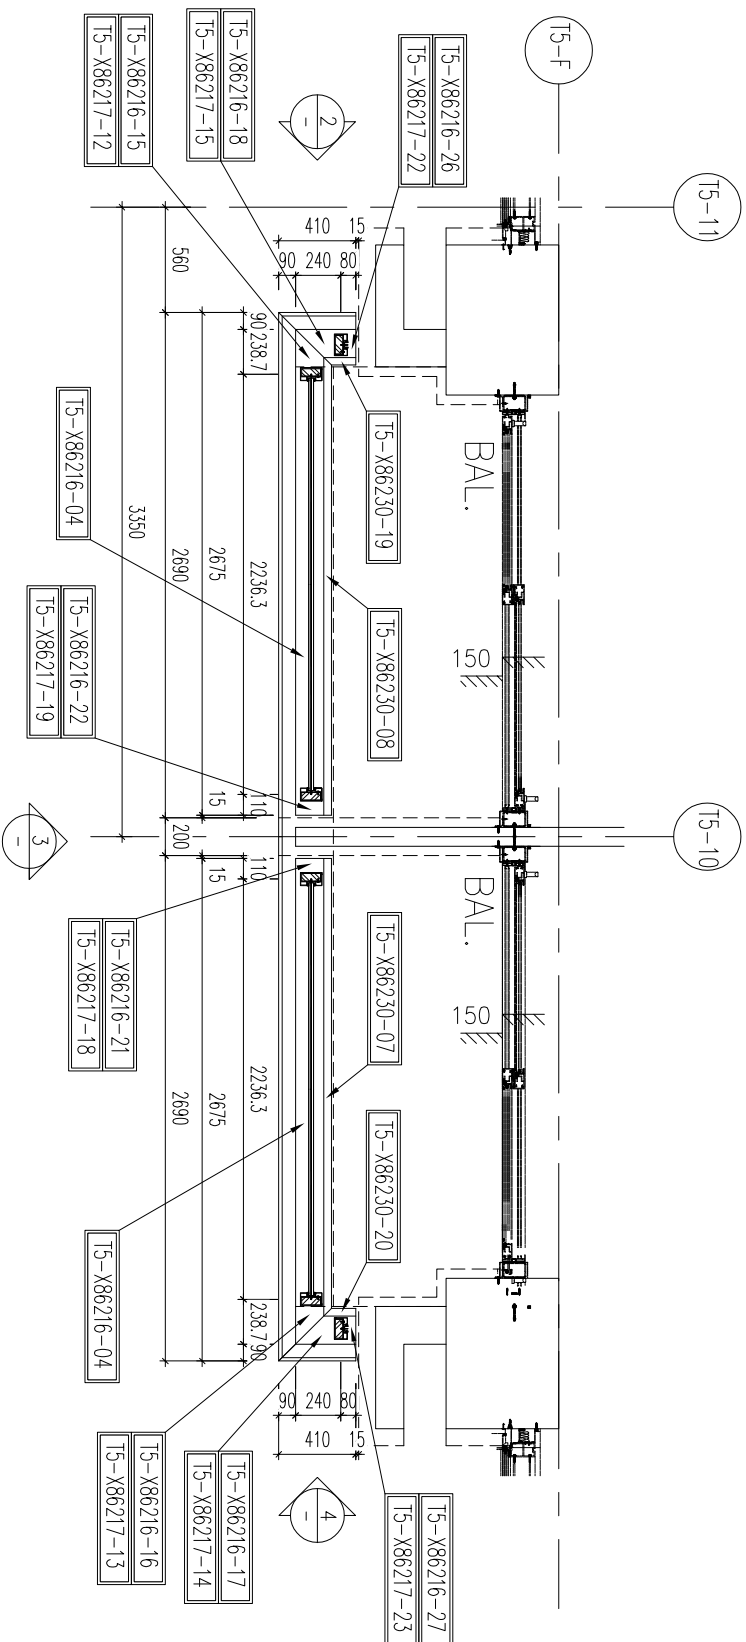

1
- PART PLAN for GLASS BALUSTRADE
T5 FLAT E/F at 11/F~26/F

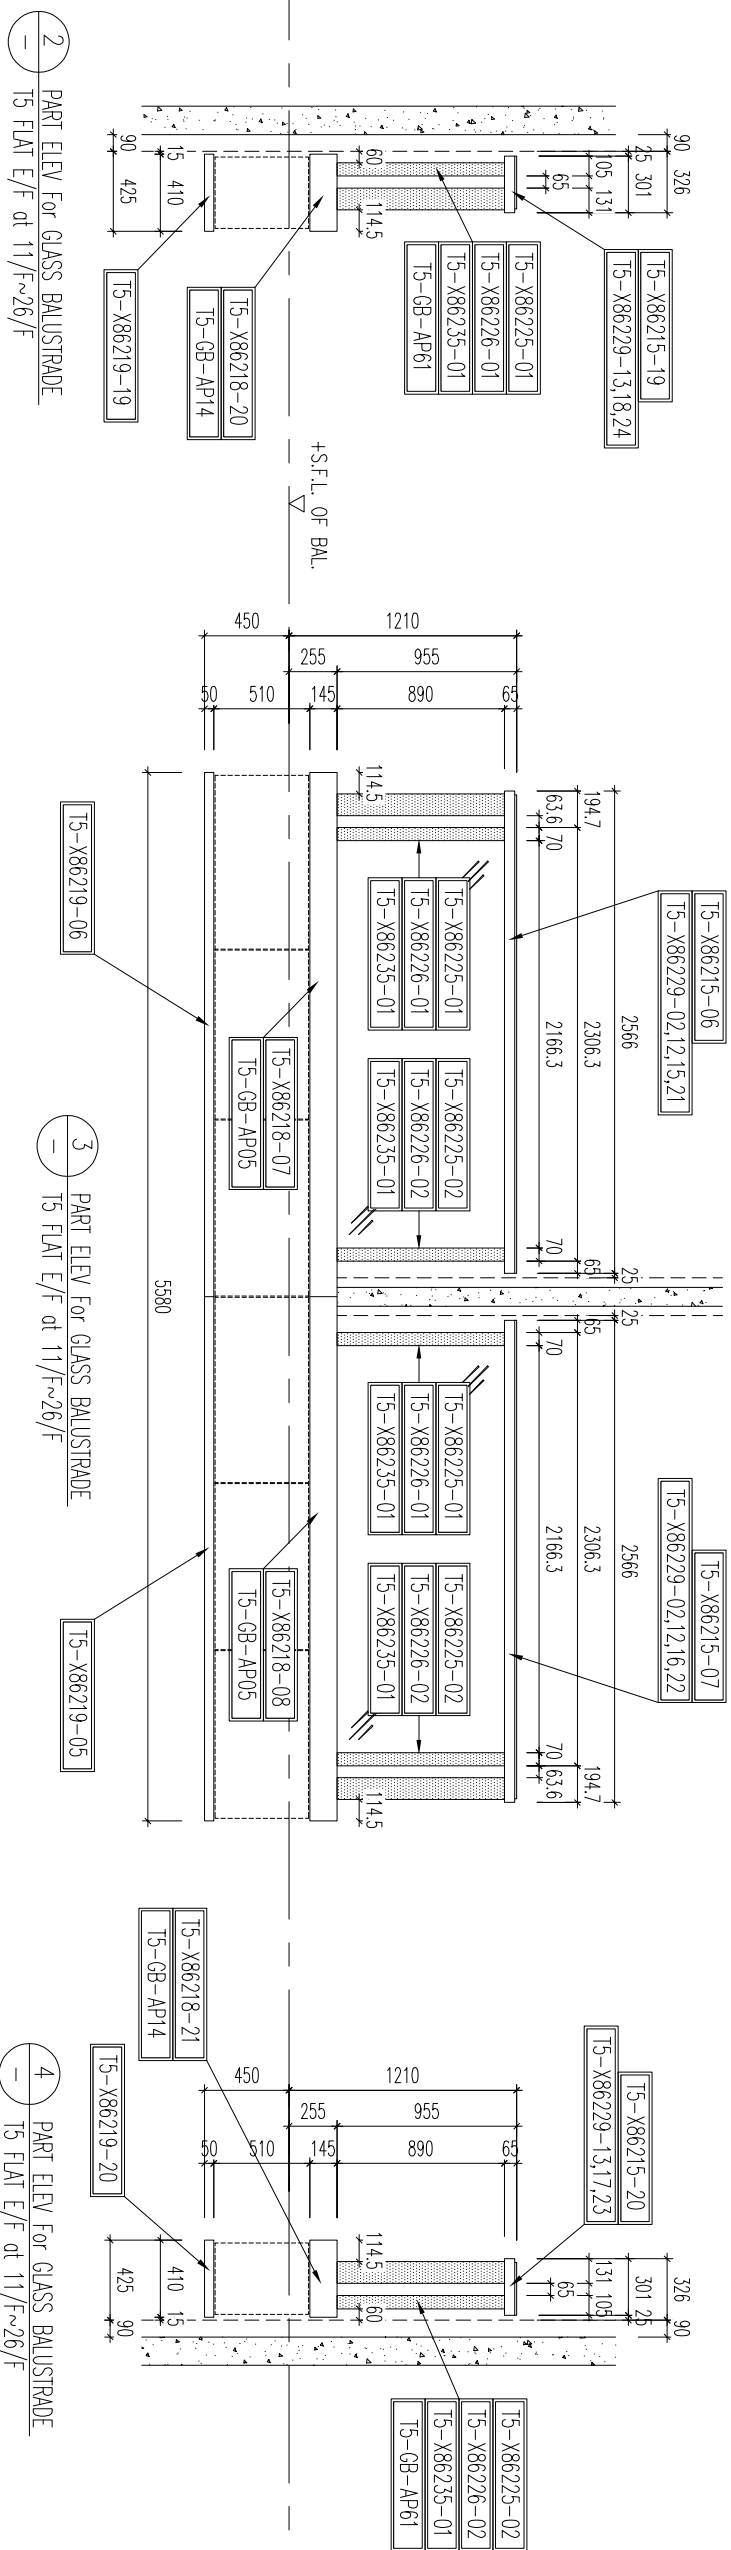

– T5 FLAT E/F at 11/F_{~26}/F

4	PART ELEV For GLASS BALUSTRADE
-	T5 FLAT E/F at 11/F~26/F

NOTE

1. ALL DIMENSIONS ARE IN mm.
2. ALL ELEVATIONS ARE VIEWED FROM OUTSIDE.
3. ALL DIMENSIONS TO BE VERIFIED ON SITE BEFORE FABRICATION.

LEGEND :

DETAIL MARK NO. — x1
REFER SHEET NO. — X001

1. F.F.L. -- FINISHED FLOOR LEVEL
2. S.F.L. -- STRUCTURAL FLOOR LEVEL
3. **(R)** -- REVERSED DETAIL

D	12/04/2022	REVISION SUBJECT TO ARCH.COMMENT	LHR
NO.	DATE	REMOVED	BY

000 150. .

PROJECT :

PROPOSED RESIDENTIAL
DEVELOPMENT AT N.K.I.L. 6542

KOWLOON

TITLE :
PART ELEV and PART PLAN
for GLASS BALUSTRADE
AT TOWER 5 FLAT E/F

DATE : 18-MAY-21 SCALE : 1:90(A1)

DRAWN BY : Ivoan

 美特鋁質有限公司
MIDI ALUMINIUM FABRICATOR LTD.

Tel:23489211-4 Fax:(852)27727666

DWG NO. : J853-SD-GB-5507

REV. : D

GB-5601-鋁料派位圖

: 12mm THK. CLEAR TEMPERED GLASS +1.52mm PVB +12mm THK. CLEAR TEMPERED (LAMINATE GLASS)



1
 PART PLAN for GLASS BALUSTRADE
 T6 FLAT A at 5,6,8~26/F
 -



3	PART ELEV FOR GLASS BALUSTRADE
—	T6 FLAT A at 5,6,8~26/F

4	PART ELEV For GLASS BALUSTRADE
-	T6 FLAT A at 5,6,8~26/F

1. ALL DIMENSIONS ARE IN mm.

3. ALL DIMENSIONS TO BE VERIFIED ON SITE BEFORE FABRICATION.

LEGEND :

X1	DETAIL MARK NO.
X001	REFER SHEET NO.

1. F.F.L. -- FINISHED FLOOR LEVEL
2. S.F.L. -- STRUCTURAL FLOOR LEVEL
3. **(R)** -- REVERSED DETAIL

12/04/2022	REVISION SUBJECT TO ARCH.COMMENT	DATE	BY
	REVISED		

JOB NO. : J-853

PROPOSED RESIDENTIAL
DEVELOPMENT AT N.K.I.L. 6542
YIN PING ROAD
KOWLOON

FILE :
PART ELEV and PART PLAN
for GLASS BALUSTRADE
AT TOWER 6 FLAT A

DATE : 18-MAY-21 SCALE : 1:90(A1)

DRAWN BY : Ivan



510 Cha Kwo Ling Road, Kowloon
Tel: 23489211-4 Fax: (852) 27727666

DWG NO. : J853-SD-GB-560


D

B.O. REF. :


GB-5602-鋁料派位圖

LEGEND :


- [AL-01] : ALUM. EXTRUSION w/100x40mm THK. GMS FLAT BAR
[AL-02] : ALUM. EXTRUSION w/100x40mm THK. GMS FLAT BAR
[GL3] : 12mm THK. CLEAR TEMPERED GLASS +1.52mm PVB +
+12mm THK. CLEAR TEMPERED (LAMINATE GLASS)

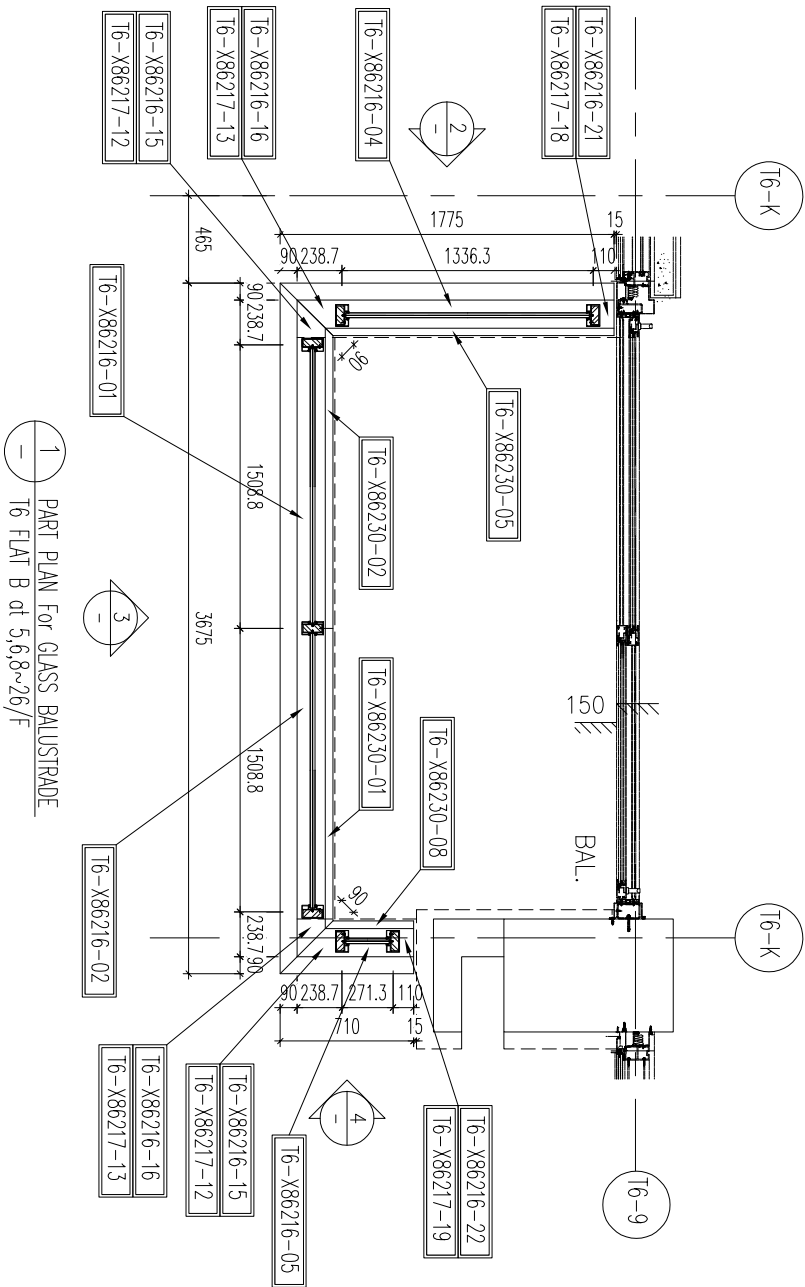


1 PART PLAN for GLASS BALUSTRADE.
T6 FLAT B at 5,6,8~26/F

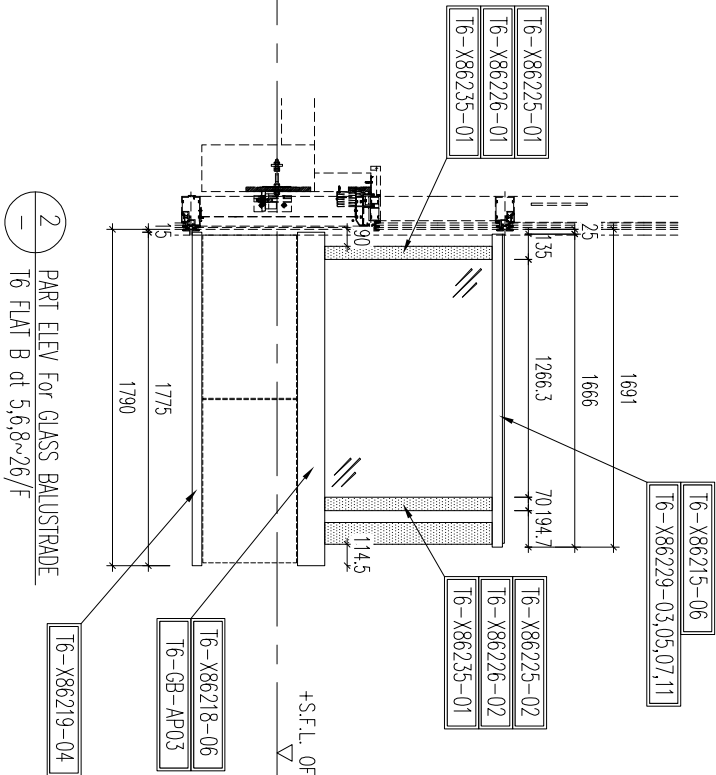

2 PART ELEV For GLASS BALUSTRADE.
T6 FLAT B at 5,6,8~26/F

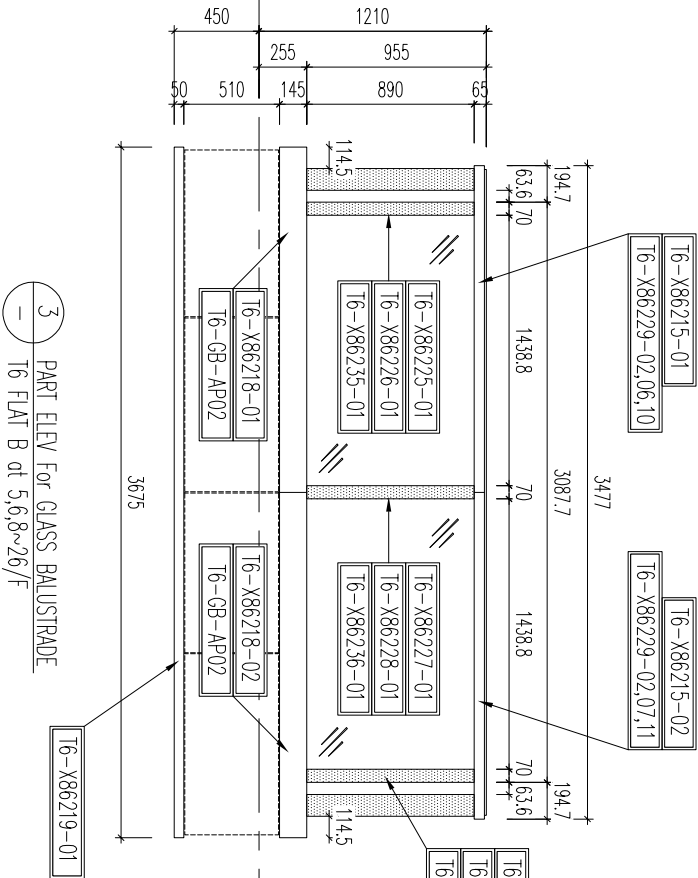

3 PART ELEV For GLASS BALUSTRADE.
T6 FLAT B at 5,6,8~26/F

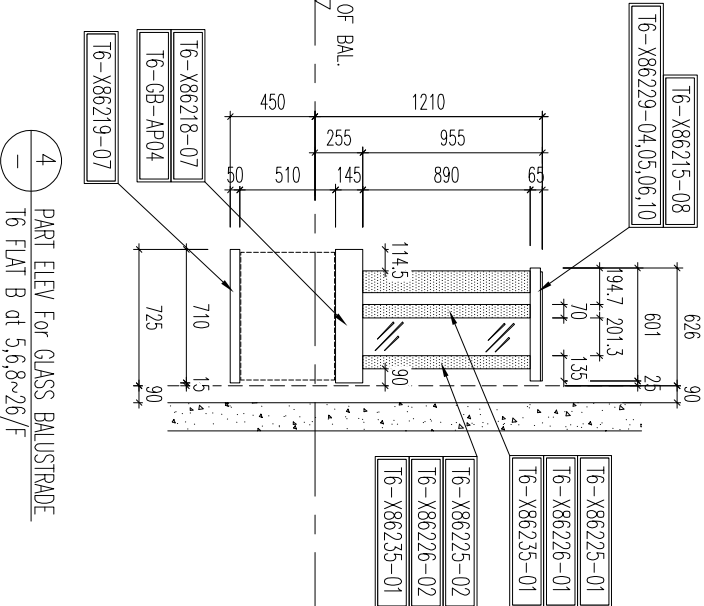

4 PART ELEV For GLASS BALUSTRADE.
T6 FLAT B at 5,6,8~26/F

FAÇADE CONSULTANT:

WONG TUNG & PARTNERS LIMITED
ARCHITECTS & PLANNERS

STRUCTURAL ENGINEER :

WONG TUNG & PARTNERS LIMITED
ARCHITECTS & PLANNERS

MAIN CONTRACTOR :

CLIENT :

JOB NO. : J-853
PROJECT : PROPOSED RESIDENTIAL
DEVELOPMENT AT N.K.I.L. 6542
YIN PING ROAD
KOWLOON

TITLE : PART ELEV and PART PLAN
for GLASS BALUSTRADE
AT TOWER 6 FLAT B

DATE : 18-MAY-21 SCALE : 1:90(A1)

DRAWN BY : Ivon CHECKED BY :

MIDI ALUMINIUM FABRICATOR LTD.
Units 6-8, Sunny Industrial Centre, 1/F
610 Cho Kwo Ling Road, Kowloon
Tel:23489211-4 Fax:85212727666

DWG NO. : J853-SD-GB-5602

REV. : D

NOTE :

1. ALL DIMENSIONS ARE IN mm.
2. ALL ELEVATIONS ARE VIEWED FROM OUTSIDE.
3. ALL DIMENSIONS TO BE VERIFIED ON SITE BEFORE FABRICATION.

LEGEND :

X1 ——— DETAIL MARK NO.
X001 ——— REFER SHEET NO.

1. F.F.L. --- FINISHED FLOOR LEVEL
2. S.F.L. --- STRUCTURAL FLOOR LEVEL
3. (R) --- REVERSED DETAIL

GB-5603-鉛料派位圖


B.D. REF :

GB-5603-鉛料派位圖

GB-5603-鋁料派位圖

GB-5603-鋁料派位圖

GB-5603-鋁料派位圖

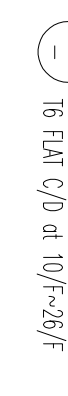

CLIENT :	ARCHITECT :
	 WONG TUNG & PARTNERS LIMITED ARCHITECTS & PLANNERS
	MAIN CONTRACTOR :
STRUCTURAL ENGINEER :	 WONG TUNG & PARTNERS LIMITED ARCHITECTS & PLANNERS
FAÇADE CONSULTANT:	

CLIENT :	ARCHITECT : WONG TUNG & PARTNERS LIMITED ARCHITECTS & PLANNERS
MAIN CONTRACTOR :	WT WONG TUNG & PARTNERS LIMITED ARCHITECTS & PLANNERS
STRUCTURAL ENGINEER :	WT WONG TUNG & PARTNERS LIMITED ARCHITECTS & PLANNERS
FAÇADE CONSULTANT:	

CLIENT :	ARCHITECT : WONG TUNG & PARTNERS LIMITED ARCHITECTS & PLANNERS
MAIN CONTRACTOR :	WT WONG TUNG & PARTNERS LIMITED ARCHITECTS & PLANNERS
STRUCTURAL ENGINEER :	WT WONG TUNG & PARTNERS LIMITED ARCHITECTS & PLANNERS
FAÇADE CONSULTANT:	

- | | |
|-----------------------|---|
| CLIENT : | ARCHITECT :
WONG TUNG & PARTNERS LIMITED
ARCHITECTS & PLANNERS |
| STRUCTURAL ENGINEER : | 
WONG TUNG & PARTNERS LIMITED
ARCHITECTS & PLANNERS |
| MAIN CONTRACTOR : | |
| FAÇADE CONSULTANT: | |

CLIENT :	ARCHITECT :
	WONG TUNG & PARTNERS LIMITED ARCHITECTS & PLANNERS
	
	MAIN CONTRACTOR :
STRUCTURAL ENGINEER :	
	WONG TUNG & PARTNERS LIMITED ARCHITECTS & PLANNERS
FAÇADE CONSULTANT:	

CLIENT : _____

ARCHITECT : _____

WONG TUNG & PARTNERS LIMITED
ARCHITECTS & PLANNERS



MAIN CONTRACTOR : _____

STRUCTURAL ENGINEER : _____



WONG TUNG & PARTNERS LIMITED
ARCHITECTS & PLANNERS

FAÇADE CONSULTANT: _____

- | | |
|---|---|
| CLIENT : | ARCHITECT : |
| | WONG TUNG & PARTNERS LIMITED
ARCHITECTS & PLANNERS |
| |  |
| | MAIN CONTRACTOR : |
| STRUCTURAL ENGINEER : | |
|  | WONG TUNG & PARTNERS LIMITED
ARCHITECTS & PLANNERS |
| FAÇADE CONSULTANT: | |

CLIENT : _____

ARCHITECT : _____

WONG TUNG & PARTNERS LIMITED
ARCHITECTS & PLANNERS



MAIN CONTRACTOR : _____

STRUCTURAL ENGINEER : _____



WONG TUNG & PARTNERS LIMITED
ARCHITECTS & PLANNERS

FAÇADE CONSULTANT: _____

CLIENT :	ARCHITECT : WONG TUNG & PARTNERS LIMITED ARCHITECTS & PLANNERS
STRUCTURAL ENGINEER :	 WONG TUNG & PARTNERS LIMITED ARCHITECTS & PLANNERS
MAIN CONTRACTOR :	
FAÇADE CONSULTANT:	

CLIENT : _____

ARCHITECT : _____

WONG TUNG & PARTNERS LIMITED
ARCHITECTS & PLANNERS



MAIN CONTRACTOR : _____

STRUCTURAL ENGINEER : _____



WONG TUNG & PARTNERS LIMITED
ARCHITECTS & PLANNERS

FAÇADE CONSULTANT: _____

CLIENT : _____

ARCHITECT : _____

WONG TUNG & PARTNERS LIMITED
ARCHITECTS & PLANNERS



MAIN CONTRACTOR : _____

STRUCTURAL ENGINEER : _____



WONG TUNG & PARTNERS LIMITED
ARCHITECTS & PLANNERS

FAÇADE CONSULTANT: _____

CLIENT : _____

ARCHITECT : _____

WONG TUNG & PARTNERS LIMITED
ARCHITECTS & PLANNERS



MAIN CONTRACTOR : _____


STRUCTURAL ENGINEER : _____



WONG TUNG & PARTNERS LIMITED
ARCHITECTS & PLANNERS

FAÇADE CONSULTANT: _____

CLIENT :	ARCHITECT :
	WONG TUNG & PARTNERS LIMITED ARCHITECTS & PLANNERS
	
	MAIN CONTRACTOR :
STRUCTURAL ENGINEER :	
	WONG TUNG & PARTNERS LIMITED ARCHITECTS & PLANNERS
FAÇADE CONSULTANT:	

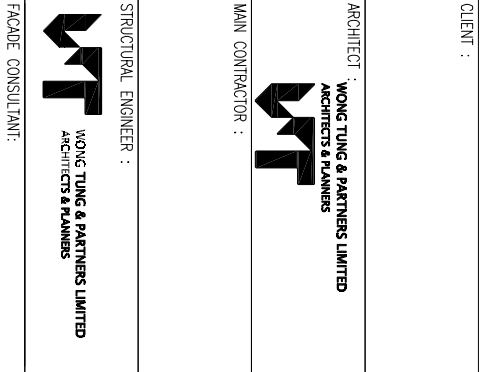

CLIENT : _____

ARCHITECT : _____

WONG TUNG & PARTNERS LIMITED
ARCHITECTS & PLANNERS



MAIN CONTRACTOR : _____

STRUCTURAL ENGINEER : _____



WONG TUNG & PARTNERS LIMITED
ARCHITECTS & PLANNERS

FAÇADE CONSULTANT: _____

CLIENT :	ARCHITECT :
	WONG TUNG & PARTNERS LIMITED ARCHITECTS & PLANNERS
	
	MAIN CONTRACTOR :
STRUCTURAL ENGINEER :	
	WONG TUNG & PARTNERS LIMITED ARCHITECTS & PLANNERS
FAÇADE CONSULTANT:	

B.D. REF :


GB-5702-鋁料派位圖

LEGEND :

AL-01 : ALUM. EXTRUSION w/100x40mm THK. GMS FLAT BAR

AL-02 : ALUM. EXTRUSION w/100x40mm THK. GMS FLAT BAR

GL3 : 12mm THK. CLEAR TEMPERED GLASS +1.52mm PVB +
+12mm THK. CLEAR TEMPERED (LAMINATE GLASS)

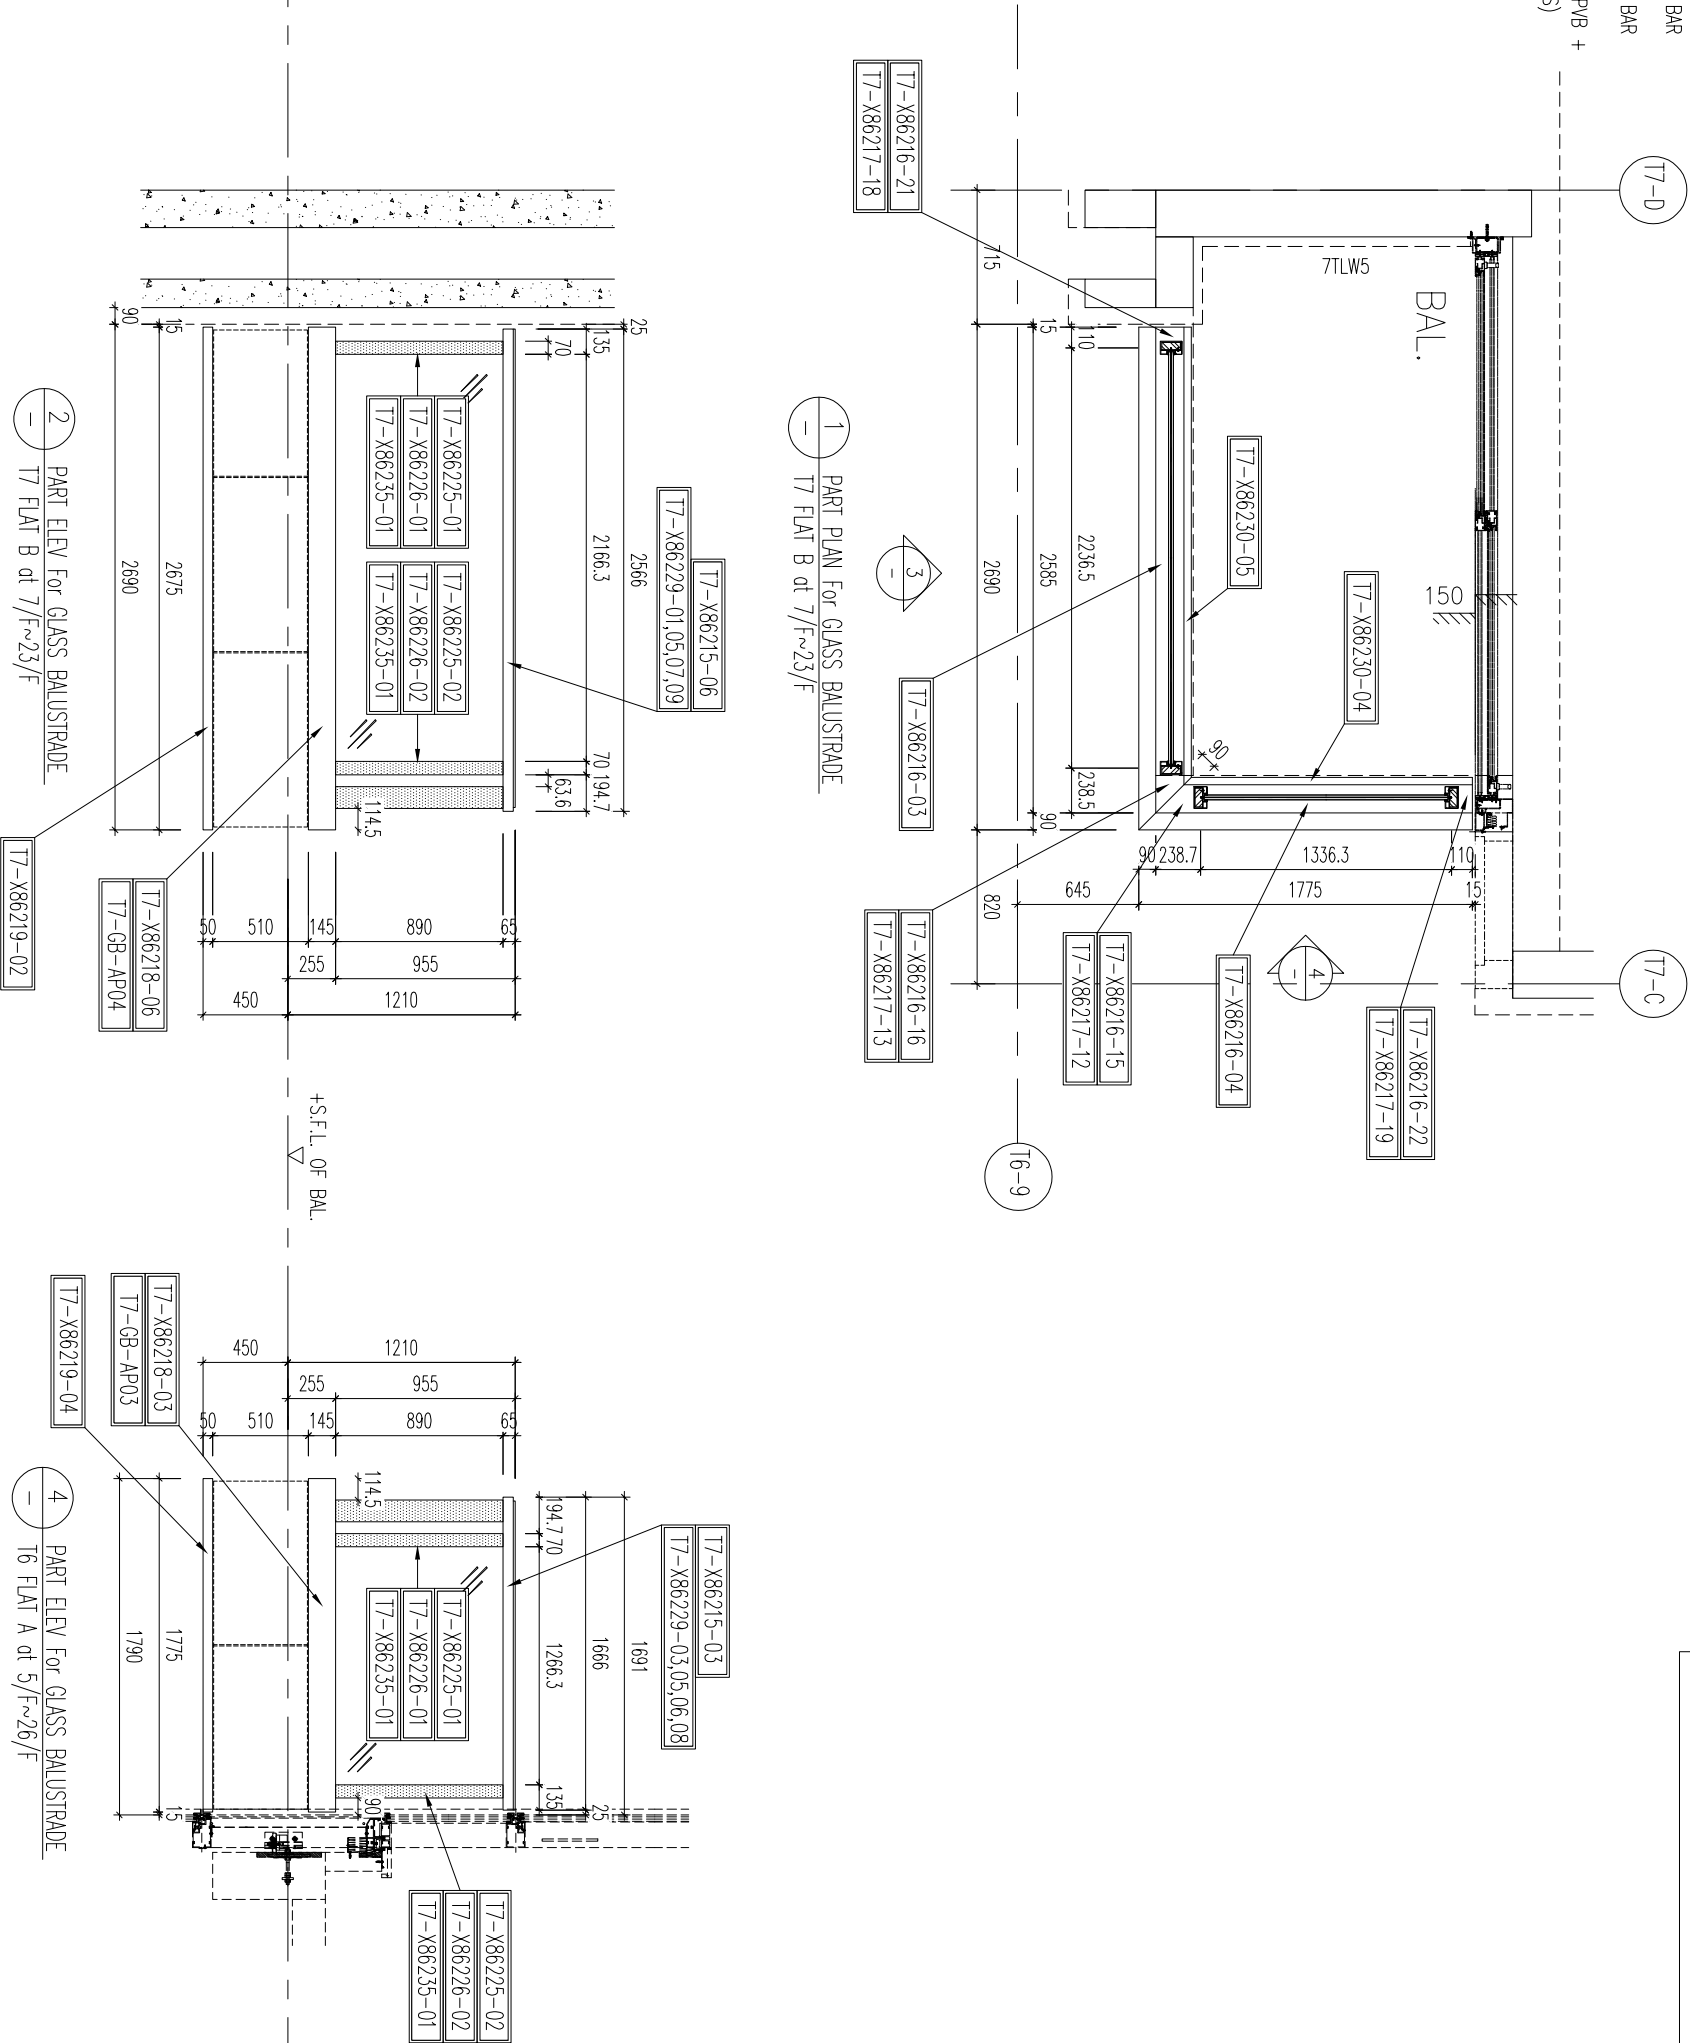

CLIENT :

ARCHITECT :
WONG TUNG & PARTNERS LIMITED
ARCHITECTS & PLANNERS

MAIN CONTRACTOR :

STRUCTURAL ENGINEER :

WONG TUNG & PARTNERS LIMITED
ARCHITECTS & PLANNERS

FAÇADE CONSULTANT:

MEINHARDT

NOTE :

1. ALL DIMENSIONS ARE IN mm.
2. ALL ELEVATIONS ARE VIEWED FROM OUTSIDE.
3. ALL DIMENSIONS TO BE VERIFIED ON SITE BEFORE FABRICATION.

LEGEND :

X1 — DETAIL MARK NO.
X001 — REFER SHEET NO.

1. F.F.L. --- FINISHED FLOOR LEVEL
2. S.F.L. --- STRUCTURAL FLOOR LEVEL
3. (R) --- REVERSED DETAIL

D	NO.	DATE	REVISION SUBJECT TO ARCH/COMMENT	BY	LHM
			REVISED		

JOB NO. : J-853

PROJECT :
PROPOSED RESIDENTIAL
DEVELOPMENT AT N.K.I.L. 6542
YIN PING ROAD
KOWLOON

TITLE :
PART ELEV and PART PLAN
for GLASS BALUSTRADE
AT TOWER 7 FLAT B

DATE : 18-MAY-21 SCALE : 1:90(A1)

DRAWN BY : Ivon CHECKED BY :

MIDI 美特鋁質有限公司
ALUMINIUM FABRICATOR LTD.
Units 6-8, Sunray Industrial Centre, 1/F
610 Cho Kwo Ling Road, Kowloon
Tel:23489211-4 Fax:(852)2727666

DWG NO. : J853-SD-GB-5702 REV. : D